NOTICE TO THE PUBLIC
WILLIAMSON COUNTY COMMISSIONERS COURT
March 10, 2020
9:30 A.M.

The Commissioners Court of Williamson County, Texas will meet in regular session in the Commissioners Courtroom, 710 Main Street, in Georgetown, Texas to consider the following items:

1. Review and approval of minutes.

2. Hear County Auditor concerning invoices, bills, Quick Check Report, wire transfers and electronic payments submitted for payment and take appropriate action including, but not limited to approval for payment provided said items are found by the County Auditor to be legal obligations of the county.

3. Public Comment Period. The Commissioners Court will conduct a Public Comment Period to allow members of the public to address the Court regarding matters pertaining to or affecting Williamson County but that do not appear as an Agenda Item on a meeting's Agenda. During such Public Comment Period, speakers shall be limited to a maximum of two (2) minutes to make his/her remarks and the maximum overall discussion time allowed for the Public Comment Period, regardless of the number of members of the public wishing to address the Court during such period, shall be limited to ten (10) minutes. Speaking time, to the extent possible, will be evenly allocated among speakers should more than five (5) speakers desire to speak during the Public Comment Period. Please note that the members of the Court may not comment at the meeting about matters that are not on the agenda.

CONSENT AGENDA

The Consent Agenda includes non-controversial and routine items that the Court may act on with one single vote. The Judge or a Commissioner may pull any item from the consent agenda in order that the court discuss and act upon it individually as part of the Regular Agenda.
(Items 4 – 20)

4. Discuss, consider, and take appropriate action on approving a 2019 CIP transfer to move $319,926.00 from P516 (Pct 4 Hutto Office Finish Out) to P534 (Commissioner Pct 4 Office).

5. Discuss, consider and take appropriate action on approving a 2015 CO transfer to move $191,374.00 from P356 (2015 CO Non-Departmental) to P534 (Commissioner Pct 4 Office).

6. Discuss, consider and take appropriate action on approving the Interlocal Agreement between the City of Wortham, Texas and Williamson County for the sale of two (2) surplus patrol vehicles in accordance with Tx. Local Gov't Code 263.152.(a)(1).

7. Discuss, consider and take appropriate action on approving an Interlocal Agreement between Williamson County and Volusia County, Florida authorizing Cooperative Procurement between both entities and authorizing execution of the agreement.

8. Discuss, consider and take appropriate action on authorizing the Purchasing Agent to advertise and receive sealed proposals for Audit and Accounting Services under RFP #4001.

9. Discuss, consider and take appropriate action on approving the renewal of the education affiliation agreement between Williamson County EMS and Life Start Training and Consulting.

10. Discuss, consider and take appropriate action on approving a quote between Williamson County and Presidio to purchase Wireless Cloud Managed Access and License in the amount of $4,346.52, pursuant to DIR contract #DIR-TSO-4167, and authorizing the execution of the quote.

11. Discuss, consider and take appropriate action on approving the services contract between Williamson County and Randal's Tower Tech, Inc. to provide tower climbers and repair/maintenance services to support the operations of Williamson County Wireless Communications, in the not-to-exceed amount of $10,000.00, and authorizing execution of the contract.

12. Discuss, consider and take appropriate action on approving Work Authorization No. 3 between Williamson County and Steinbomer & Associates Architects, Inc. for the design to replace fixtures with new LED lights in court rooms in the Williamson County Justice Center.

13. Discuss, consider, and take appropriate action on approving a service contract between TMG Contracting, LLC and Williamson County for the relocation of door openings in the Justice Center, pursuant to Sourcewell Contract TX-CT-GC-121819-TCL, in the amount of $6,848.45 and authorizing the execution of the agreement.

14. Discuss, consider and take appropriate action on approving the lease of a Sharp MX-4071 copier to support the operations of the Department of Infrastructure, per the terms of DIR contract #DIR-CPO-4433.

15. Discuss, consider and take appropriate action on awarding RFQ #2451-12 Corridor I Planning from Ronald Reagan Blvd. to US 183 (Road Bond Map Project #3.7) to the most qualified firm Atkins North America, Inc. and authorizing execution of the agreement. Funding Source is P361.

16. Discuss, consider and take appropriate action on awarding RFQ #2576 Traffic Engineering Services to the overall most qualified firms HDR Engineering, Inc., RPS Infrastructure, Inc., Alliance Transportation Group, Inc. and Kimley-Horn and Associates, Inc. and authorizing execution of the related agreements.

17. Discuss, consider and take appropriate action on awarding RFQ #2451-3 Corridor I Planning from US 183 to SH 29 (Road Bond Map Project #2.6) to the most qualified firm K.Friese & Associates, Inc. and authorizing execution of the agreement. Funding Source is P344.

18. Discuss, consider and take appropriate action on awarding RFQ #2451-11 Corridor E5 Planning from I35 to FM 972 (Road Bond Map Project #3.6) to the most qualified firm American Structurepoint, Inc. and authorizing execution of the agreement. Funding Source is P360.

19. Discuss, consider and take appropriate action on awarding RFQ #2967 Planning and Design of Flood Protection System to the overall most qualified respondent EDGE Engineering, PLLC and authorizing execution of the agreement. Funding source P383.

20. Discuss, consider and take appropriate action on approval of the preliminary plat for the Rio Cresta subdivision – Precinct 3.

REGULAR AGENDA

21. Discuss and consider an update on the recent election, presented by Chris Davis, Elections Administrator.

22. Discuss, consider and take appropriate action on appointing Rebecca Severson of Round Rock and Joy Alexander of Taylor to the Williamson County Child Welfare Board.

23. Discuss, consider and take appropriate action on exempting Tyler Technologies, Inc. from the competitive bid/proposal requirements of the County Purchasing Act pursuant to the Discretionary Exemption as set forth under Texas Local Government Code Section 262.024 (7)(A), for an import of documents into Odyssey in the amount of $5,155, and authorizing execution of the agreement.

24. Discuss, consider, and take appropriate action on the amendment to the Interlocal Contract for the Next Generation 9-1-1 Database Program for FY 2019 with the Capital Area Emergency Communications District (CAECD).

25. Hear a presentation on the Human Resources Analytics Guide.

26. Discuss, consider and take appropriate action on a career ladder for Facilities.

27. Discuss, consider and take appropriate action on approving compensation changes, position titles changes, position grade changes, the new C grade/step chart, and any corresponding line item transfers.

28. Discuss, consider and take appropriate action on an order declaring an emergency and a grave necessity due to unforeseeable circumstances and approve a budget amendment to acknowledge additional expenditures from Courthouse Annex Security Funds.

Fiscal Impact

From/To	Acct No.	Description	Amount
	0100.0360.001100	Full time salaries	$4658.52
	0100.0360.002010	FICA	$356.38
	0100.0360.002020	Retirement	$676.88

29. Discuss, consider, and take appropriate action on approving Marathon Engineering Corporation for jail safety padding repair, in the not-to-exceed amount of $12,131.00, and exempting this purchase from competitive bidding requirements as per Texas Local Government Code Discretionary Exemption 262.024.(a)(7)(D) captive replacement parts or components for equipment.

30. Receive updates on the Department of Infrastructure projects and issues.

31. Discuss, consider and take appropriate action on a Right of Entry Agreement with HM Parkside, LP for the CR 176 at RM 2243 project.

32. Discuss, consider and take appropriate action on a Real Estate Contract and Lease Agreement with Mosaic Interests, LLC for right of way needed on the future SH 29 project. Funding Source: LTP P457

33. Discuss, consider and take appropriate action regarding the engagement of the law firm of Sheets & Crossfield, PLLC to represent Williamson County in relation to various aspects of real estate, eminent domain/condemnation, economic development matters and general legal matters as assigned by the County Judge or Commissioners (as more fully set out in the engagement letter); and exemption of those attorney services from the competitive bid/proposal requirements of the County Purchasing Act pursuant to the discretionary exemption for personal or professional services, as set forth under Section 262.024(a)(4) of the Texas Local Government Code.

EXECUTIVE SESSION

"The Commissioners Court for Williamson County reserves the right to adjourn into executive session at any time during the course of this meeting to discuss any of the matters listed above, as authorized by Texas Government Code Sections 551.071 (Consultations with Attorney), 551.072 (Deliberations regarding Real Property), 551.073 (Deliberations regarding Gifts and Donations), 551.074 (Personnel Matters), 551.076 (Deliberations regarding Security Devices) and 551.087 (Deliberations regarding Economic Development Negotiations)."

34. Discuss real estate matters (EXECUTIVE SESSION as per VTCA Govt. Code sec. 551.072 Deliberation Regarding Real Estate Property if deliberation in an open meeting would have a detrimental effect on the position of the governmental body in negotiations with third person.)

A. Real Estate Owned by Third Parties

Preliminary discussions relating to proposed or potential purchase or lease of property owned by third parties

a) Discuss the acquisition of real property for SW 183 and SH 29 Loop.
b) Discuss the acquisition of real property for CR 176 at RM 2243
c) Discuss the acquisition of real property: O'Connor Signal Project

d) Discuss the acquisition of real property: CR 200
e) Discuss the acquisition of real property for County Facilities.
f) Discuss the acquisition of real property for Seward Junction SE and SW Loop.
g) Discuss the acquisition of real property for SH 29 @ DB Wood.
h) Discuss the acquisition of real property for Hairy Man Rd.
i) Discuss the acquisition of real property for future SH 29.
j) Discuss Somerset Road Districts No. 3 & 4 reimbursements for acquisition & construction of Reagan Blvd.
k) Discuss the acquisition of real property for CR 111.
l) Discuss the acquisition of real property for Corridor H
m) Discuss the acquisition of drainage easements on the Forest North Drainage Project.
n) Discuss the acquisition of real property for the expansion of Ronald Reagan at IH 35.
o) Discuss the acquisition of right-of-way for Corridor C.
p) Discuss the acquisition of right-of-way for Corridor F.
q) Discuss the acquisition of right-of-way for Corridor D.
r) Discuss the acquisition of right-of-way for SE Loop/Corridor A.
s) Discuss the acquisition of right-of-way for Reagan extension.
t) Discuss the acquisition of right of way for the Great Oaks Bridge Project.
u) Discuss the acquisition of real property for the Brushy Creek Trail Project.
v) Discuss the acquisition of real property in conjunction with WCCF for potential parkland/bird habitat.
x) Discuss the acquisition of drainage/detention easements for real property North of WMCO Juvenile Detention Center
y) Discuss the acquisition of the MKT Right of Way

B. Property or Real Estate owned by Williamson County

Preliminary discussions relating to proposed or potential sale or lease of property owned by the County

a) Discuss County owned real estate containing underground water rights and interests.
b) Discuss possible sale of +/- 10 acres located on Chandler Road near the County Sheriff's Office Training Facility
c) Potential governmental uses for 8th Street downtown parking lot
d) Discuss possible uses of property owned by Williamson County on Main St. between 3rd and 4th Streets. (formerly occupied by WCCHD)
e) Discuss property usage at Longhorn Junction
f) Discuss sale of excess 183A right of way to abutting property owner.
g) Discuss the sale of excess ROW at San Gabriel Parkway and Mel Mathis Ave.
h) Discuss Blue Springs Boulevard
i) Discuss county owned property located at Ed Schmidt Boulevard Hutto, Texas

C. Consider intervention in lawsuit regarding de-listing of Bone Cave harvestman.

D. Discuss the possible placement of agricultural-related monuments at the Williamson County Exposition Center with the participation of third parties.

E. Discuss the Williamson County Reimbursement Agreement for Construction of San Gabriel Blvd. and New Hope Road with the City of Leander and TIRZ #1

35. Discussion regarding economic development negotiations pursuant to Texas Government Code, Section 551.087:

a) Business prospect(s) that may locate or expand within Williamson County.
b) Wolf Lakes
c) Flint Hill Resources-Taylor Fuel Storage Terminal on CR 366
d) Project Deliver
e) Project Advantage
f) Project Cedar
g) Project Expansion
h) Project Arcos
i) Project Woods
j) Project Co-Op

36. Discuss pending or contemplated litigation, settlement matters and other confidential attorney-client legal matters (EXECUTIVE SESSION as per VTCA Govt. Code sec. 551.071 consultation with attorney.), including the following:

a) Litigation or claims or potential litigation or claims against the County or by the County
b) Status Update-Pending Cases or Claims;
c) Employee/personnel related matters
d) Other confidential attorney-client matters, including contracts and certain matters related to county defense issues in which the duty of the attorney to the governmental body within the attorney/client relationship clearly conflicts with Chapter 551 of the Texas Government Code.
e) Civil Action; American Stewards of Liberty, et al. v. Sally Jewell, et al., In the Western District Court, Western District of Texas, Austin Division
f) Case No. 1:17-cv-00290, Rodney A. Hurdsman v. Williamson County Sheriff Deputies Gleason et al, In The United States District Court For The Western District of Texas – Austin Division.
g) Application to Obtain New Municipal Solid Waste Permit – Proposed Permit No. 2398 (Applicant - Lealco, Inc.)
h) Civil Action No. 1:18-CV-49, Troy Mansfield v. Williamson County, In The United States District Court for the Western District of Texas, Austin Division.
i) Cause No. 18-0903-C425/Court of Appeals Number: 01-19-00025-CV; Dee Hobbs, Williamson County Attorney v. Bill Gravell, Jr., Williamson County Judge, and Terry Cook, Cynthia Long, Valerie Covey and Russ Boles, County Commissioners; In the 425th District Court of Williamson County, Texas
j) Cause No. 19-0850-C368; County of Williamson vs. Purdue Pharma, LP et al., In the District Court of Williamson County, Texas.
k) Valerie Adams - EEOC Charge No. 450-2018-03807
l) Civil Action No. 1:17-cv-01114-LY, Elizabeth Saucedo and Tettus Davis v. Jonathon Hodgkiss, In The United States District Court for the Western District of Texas, Austin Division.
m) Case No. 19-0466-CC1; Billy Baskett v. Williamson County Sheriff's Office et. al; In the County Court at Law No. 1 of Williamson County, Texas.
n) BANGL Pipeline Project
o) Cause No. 1:18-CV-0198; Officer Mary Teague v. Williamson County, Travis County and City of Giddings, In the United States District Court for the Western District of Texas, Austin Division
p) D-1-GN-19-005511; Brian Johns v. Williamson County, Texas; In the 53rd

Judicial District Court of Travis County, Texas
q) Anthony “Tony” Carter: EEOC Charge No. 451-2019-03927
r) Case No. 1:19-CV-938-RP; Langham v. Fuentes, et al., in the United States District Court, Western District of Texas, Austin Division.
s) Discuss Williamson County Subdivision Regulations and Texas Local Government Code Chapter 232.
t) Civil Action No. 1:19-CV-1163; Amanda McCoy v. Williamson County, Texas et al., In the United States District Court for the Western District of Texas Austin Division.
u) Claim of Regina Wright.
v) Law on use of County facilities.
w) Cause No. 19-0406-C368; Anthony Garcia and Victoria Garcia et al. v. Stephen Wade Freeman et al. v. Wayne Finch et al.; In the 368th District Court of Williamson County, Texas.
x) Civil Action No. 1:20-CV-00062; Jaivonte Roberts v. Williamson County, Texas et al., In the United States District Court for the Western District of Texas Austin Division.
y) Intergovernmental Services Agreement with the United States Marshals Service Relating to Housing Federal Prisoners.

37. Deliberate the appointment, employment, evaluation, reassignment, duties, discipline and/or dismissal of Williamson County officers, directors, employees and/or positions, including but not limited to conducting deliberation and discussion pertaining to annual reviews of department heads and appointed officials (Executive Session as per Tex. Gov. Code Section 551.074 – Personnel Matters).

REGULAR AGENDA (continued)

38. Discuss and take appropriate action concerning economic development.

39. Discuss and take appropriate action concerning real estate.

40. Discuss and take appropriate action on pending or contemplated litigation, settlement matters and other confidential attorney-client legal matters, including the following:

a) Litigation or claims or potential litigation or claims against the County or by the County
b) Status Update-Pending Cases or Claims;
c) Employee/personnel related matters
d) Other confidential attorney-client matters, including contracts and certain matters related to county defense issues in which the duty of the attorney to the governmental body within the attorney/client relationship clearly conflicts with Chapter 551 of the Texas Government Code.
e) Civil Action; American Stewards of Liberty, et al. v. Sally Jewell, et al., In the Western District Court, Western District of Texas, Austin Division
f) Case No. 1:17-cv-00290, Rodney A. Hurdsman v. Williamson County Sheriff Deputies Gleason et al, In The United States District Court For The Western District of Texas – Austin Division.

g) Application to Obtain New Municipal Solid Waste Permit – Proposed Permit No. 2398 (Applicant - Lealco, Inc.)
h) Civil Action No. 1:18-CV-49, Troy Mansfield v. Williamson County, In The United States District Court for the Western District of Texas, Austin Division.
i) Cause No. 18-0903-C425/Court of Appeals Number: 01-19-00025-CV; Dee Hobbs, Williamson County Attorney v. Bill Gravell, Jr., Williamson County Judge, and Terry Cook, Cynthia Long, Valerie Covey and Russ Boles, County Commissioners; In the 425th District Court of Williamson County, Texas
j) Cause No. 19-0850-C368; County of Williamson vs. Purdue Pharma, LP et al., In the District Court of Williamson County, Texas.
k) Valerie Adams - EEOC Charge No. 450-2018-03807
l) Civil Action No. 1:17-cv-01114-LY, Elizabeth Saucedo and Tettus Davis v. Jonathon Hodgkiss, In The United States District Court for the Western District of Texas, Austin Division.
m) Case No. 19-0466-CC1; Billy Baskett v. Williamson County Sheriff's Office et. al; In the County Court at Law No. 1 of Williamson County, Texas.
n) BANGL Pipeline Project
o) Cause No. 1:18-CV-0198; Officer Mary Teague v. Williamson County, Travis County and City of Giddings, In the United States District Court for the Western District of Texas, Austin Division
p) D-1-GN-19-005511; Brian Johns v. Williamson County, Texas; In the 53rd Judicial District Court of Travis County, Texas
q) Anthony "Tony" Carter: EEOC Charge No. 451-2019-03927
r) Case No. 1:19-CV-938-RP; Langham v. Fuentes, et al., in the United States District Court, Western District of Texas, Austin Division.
s) Discuss Williamson County Subdivision Regulations and Texas Local Government Code Chapter 232.
t) Civil Action No. 1:19-CV-1163; Amanda McCoy v. Williamson County, Texas et al., In the United States District Court for the Western District of Texas Austin Division.
u) Claim of Regina Wright.
v) Law on use of County facilities.
w) Cause No. 19-0406-C368; Anthony Garcia and Victoria Garcia et al. v. Stephen Wade Freeman et al. v. Wayne Finch et al.; In the 368th District Court of Williamson County, Texas.
x) Civil Action No. 1:20-CV-00062; Jaivonte Roberts v. Williamson County, Texas et al., In the United States District Court for the Western District of Texas Austin Division.
y) Intergovernmental Services Agreement with the United States Marshals Service Relating to Housing Federal Prisoners.

41. Discuss, consider and take appropriate action regarding the appointment, employment, evaluation, reassignment, duties, discipline and/or dismissal of Williamson County officers, directors or employees, including but not limited to any necessary action pertaining to conducting annual reviews of department heads and appointed officials.

42. Comments from Commissioners.

_____
Bill Gravell, Jr., County Judge

This notice of meeting was posted in the locked box located on the south side of the Williamson County Courthouse, a place readily accessible to the general public at all times, on the 6th day of March 2020 at 5:00 PM and remained posted for at least 72 continuous hours preceding the scheduled time of said meeting.

Commissioners Court - Regular Session **4.**

Meeting Date: 03/10/2020

2019 CIP Transfer Request

Submitted By: Pam Navarrette, County Auditor

Department: County Auditor

Agenda Category: Consent

Information

Agenda Item

Discuss, consider, and take appropriate action on approving a 2019 CIP transfer to move $319,926.00 from P516 (Pct 4 Hutto Office Finish Out) to P534 (Commissioner Pct 4 Office).

Background

The transfer is being requested to provide sufficient funding to cover the expenditure request and purchase of condo at 3001 Joe DiMaggio Boulevard, Unit# 104, Round Rock, Texas approved on March 3, 2020 agenda item 55.

Fiscal Impact

From/To	Acct No.	Description	Amount

Attachments

No file(s) attached.

Form Review

Inbox	Reviewed By	Date
County Judge Exec Asst.	Andrea Schiele	03/05/2020 11:01 AM
Form Started By: Pam Navarrette		Started On: 03/05/2020 10:34 AM
Final Approval Date: 03/05/2020		

Commissioners Court - Regular Session **5.**

Meeting Date: 03/10/2020

2015 CO Transfer Request

Submitted By: Pam Navarrette, County Auditor

Department: County Auditor

Agenda Category: Consent

Information

Agenda Item

Discuss, consider and take appropriate action on approving a 2015 CO transfer to move $191,374.00 from P356 (2015 CO Non-Departmental) to P534 (Commissioner Pct 4 Office).

Background

The transfer is being requested to provide sufficient funding to cover the expenditure request and purchase of condo at 3001 Joe DiMaggio Boulevard, Unit#104, Round Rock, Texas approved on March 3, 2020, agenda item 55.

Fiscal Impact

From/To	Acct No.	Description	Amount

Attachments

No file(s) attached.

Form Review

Inbox	Reviewed By	Date
County Judge Exec Asst.	Andrea Schiele	03/05/2020 11:03 AM
Form Started By: Pam Navarrette		Started On: 03/05/2020 10:43 AM
Final Approval Date: 03/05/2020		

Commissioners Court - Regular Session **6.**

Meeting Date: 03/10/2020

ILA to sell Tahoes to City of Wortham

Submitted For: Randy Barker **Submitted By:** Randy Barker, Purchasing

Department: Purchasing

Agenda Category: Consent

Information

Agenda Item

Discuss, consider and take appropriate action on approving the Interlocal Agreement between the City of Wortham, Texas and Williamson County for the sale of two (2) surplus patrol vehicles in accordance with Tx. Local Gov't Code 263.152.(a)(1).

Background

Williamson County is willing to provide two (2) used, safe, well-maintained and operable surplus patrol vehicles to the City of Wortham, Texas at a fair rate not to exceed $14,104.22 (total). Sale condition of vehicle is "AS IS" with no warranties of any kind. Fair Market Valuation (attached) was performed by Kevin Teller, Director of Fleet Services. Both vehicles had previously been approved by Commissioners Court for Auction: VIN #2221 on 11/5/19 Agenda, Item #8 and VIN #0834 on 1/7/20 Agenda, Item #10.

Fiscal Impact

From/To	Acct No.	Description	Amount

Attachments

ILA with City of Wortham

Fair Market Valuation

Form Review

Inbox	Reviewed By	Date
Purchasing (Originator)	Randy Barker	03/04/2020 12:42 PM
County Judge Exec Asst.	Andrea Schiele	03/04/2020 01:32 PM
Form Started By: Randy Barker		Started On: 03/04/2020 12:14 PM
Final Approval Date: 03/04/2020		

INTERLOCAL COOPERATION AGREEMENT BETWEEN CITY OF WORTHAM, TEXAS AND WILLIAMSON COUNTY, TEXAS, FOR SALE OF SURPLUS VEHICLES

RECITAL

This agreement ("Agreement") is an interlocal cooperation agreement authorized and governed by the Interlocal Cooperation Act, Chapter 791 of the Texas Government Code.

AGREEMENT

THIS AGREEMENT is made and entered into by and between the **City of Wortham, Texas** (for the benefit of its law enforcement operations) (hereinafter "Wortham"), a local governmental entity in the State of Texas acting herein by and through its governing body, and **Williamson County, Texas** (hereinafter "The County"), a political subdivision of the State of Texas, also acting herein by and through its governing body. For the public purpose of promoting and ensuring public health and safety, the Parties hereby enter into this Agreement as follows:

1. Effective Date and Term

This Agreement shall be in full force and effect when signed by all parties and shall continue for a reasonable time period for the specific project and shall terminate upon project completion or when terminated pursuant to paragraph 3 below.

2. Sale of Surplus Equipment

The County agrees to sell the following two (2) used/surplus vehicles: 1) 2014 Chevrolet Tahoe, VIN – 1GNLC2E07ER212221; and 2) 2014 Chevrolet Tahoe VIN – 1GNLC2E08ER210834 (hereinafter "the vehicles") **AS IS** with no warranties of any kind to Wortham for the sum of **$14,104.22** made payable to "Williamson County" and paid pursuant the Texas Prompt Payment Act:

Payment for goods and services shall be governed by Chapter 2251 of the Texas Government Code. An invoice shall be deemed overdue the 31st day after the later of (1) the date Wortham receives the goods under the contract; (2) the date the performance of the service under the contract is completed; or (3) the date Wortham receives an invoice for the goods or services [in this case may be in the form of an e-mail]. Interest charges for any overdue payments shall be paid to The County in accordance with Texas Government Code Section 2251.025. More specifically, the rate of interest that shall accrue on a late payment is the rate in effect on September 1 of The County's fiscal year in which the payment becomes due. The said rate in effect on September 1 shall be equal to the sum of one percent (1%); and (2) the prime rate published in the Wall Street

Journal on the first day of July of the preceding fiscal year that does not fall on a Saturday or Sunday.

It is understood and agreed that Wortham shall be responsible for pick up and transportation costs to receive the vehicles and that payment must be made in advance or upon delivery. Titles and goods will not be released until payment has been confirmed. It is also understood that risk of loss passes to Wortham upon pick up of the vehicles.

3. Termination

This agreement may be terminated at any time at the option of either party, without future or prospective liability for performance upon giving seven (7) days written notice thereof prior to completion of the Agreement. In the event of termination, Wortham will remain liable for its pro rata share of services rendered and or goods actually received.

4. Notices

4.1. The Parties designate the following persons for receipt of notice:

If to Williamson County:
Name: Hon. Bill Gravell, Williamson County Judge
Address: 710 Main St.
Georgetown, Texas 78626
Phone: (512) 943-1500

If to City of Wortham:
Name: Chief Kelly Butler
Address: 110 E. Main St.
Wortham, Texas 76693
Phone: (254) 765-3042

4.2. The Parties may change the person designated for receipt of notice from time to time by giving notice in writing to the other parties, identifying the new person designated for receipt of service and identifying his/her name, title, address for notice and phone number.

5. Miscellaneous

5.1. This is the complete agreement by and between the Parties on the subject matter of the Agreement. It supersedes any other agreement or understanding between the Parties, written or oral, and any other commitments, promises, undertakings, understandings, proposals or representations of the Parties to each other, written or oral, concerning the subject matter of this Agreement.

5.2. This Agreement may be modified only by a writing duly executed by each of the Parties. Neither any representation or promise made after the execution of this Agreement, nor any modification or amendment of this Agreement, shall be binding on the Parties unless made in writing and duly executed by each of the Parties.

5.3. In case any one or more of the provisions contained in this Agreement shall for any reason be held to be invalid, illegal, or unenforceable in any respect, such invalidity, illegality, or unenforceability shall not affect any other provision in this agreement and this agreement shall be construed as if such invalid, illegal, or unenforceable provision had never been contained in it.

5.4. The Parties mutually agree to act in good faith in the performance of this agreement.

5.5. Venue of this contract shall be Williamson County, Texas, and the law of the State of Texas shall govern.

5.6. This agreement may not be assigned.

AGREED AND APPROVED;

WILLIAMSON COUNTY

By: _____ **Date:** _____
County Judge

CITY OF WORTHAM

By: _____ **Date:** 02-18-2020
Authorized Wortham Representative

Rene Bates Auctioneers

Yr/ Make/ Model	Price	Mileage
2011-2012 Chevy Tahoe	$ 5,431.15	132618
2013 Chevy Tahoe	$ 6,038.89	118668
2014 Chevy Tahoe	$ 7,052.11	108129
2015 Chevy Tahoes	$ 14,215.07	106246

Commissioners Court - Regular Session **7.**

Meeting Date: 03/10/2020

Approving ILA with Volusia County, Florida for Cooperative Procurement

Submitted For: Randy Barker **Submitted By:** Thomas Skiles, Purchasing

Department: Purchasing

Agenda Category: Consent

Information

Agenda Item

Discuss, consider and take appropriate action on approving an Interlocal Agreement between Williamson County and Volusia County, Florida authorizing Cooperative Procurement between both entities and authorizing execution of the agreement.

Background

This agreement will authorize a cooperative procurement program between Williamson County and Volusia County, FL. This agreement will allow Volusia to procure items that have already been competitively bid by the County where the supplier has agreed to provide such goods/services and pricing to entities in which the County has a cooperative agreement in place. Volusia County has a specific interest in utilizing the piggy-back clause in our contract with Negometrix, Inc. to procure their own electronic bidding/contract management system. Williamson County is not guaranteeing compliance with Florida procurement laws by forming this agreement and Volusia County will be responsible for ensuring compliance with Florida law.

Fiscal Impact

From/To	Acct No.	Description	Amount

Attachments

ILA

Form Review

Inbox	Reviewed By	Date
Purchasing (Originator)	Randy Barker	03/04/2020 03:31 PM
County Judge Exec Asst.	Andrea Schiele	03/04/2020 03:55 PM
Form Started By: Thomas Skiles		Started On: 03/03/2020 11:01 AM
Final Approval Date: 03/04/2020		

PURCHASING COOPERATIVE INTERLOCAL AGREEMENT

This Purchasing Cooperative Interlocal Agreement ("Agreement") is by and between the Volusia County, Florida, a political subdivision of the State of Florida ("Volusia"); and Williamson County, Texas, a political subdivision of the State of Texas ("Williamson County") acting by and through their authorized officers.

RECITALS:

WHEREAS, this Agreement is authorized by Chapter 791 of the Texas Government Code and Subchapter F, Chapter 271, Texas Local Government Code; and

WHEREAS, Section 271.102 of the TEX. LOC. GOV'T CODE authorizes a local government to participate in a Cooperative Purchasing Program with another local government or a local cooperative organization; and

WHEREAS, Volusia is authorized by § 125.01(1)p, Florida Statutes, to "enter into agreements with other governmental agencies within or outside the boundaries of the county for the joint performance, or performance by one unit on behalf of the other, of any of either agency's authorized functions."

WHEREAS, pursuant to § 768.28(19), Florida Statutes, neither Volusia nor Williamson County waives any defense of sovereign immunity, or increases of the limits of its liability, upon entering into this Agreement. This Agreement does not contain any provision that requires one party to indemnify or insure the other party for the other party's negligence, or to assume any liability for the other party's negligence.

WHEREAS, Volusia expressly retains all rights, benefits and immunities of sovereign immunity that it presently enjoys under the Constitution and statutes of the State of Florida (including Chapter 768, Florida Statutes).

WHEREAS, the parties desire to enter into a Cooperative Purchasing Program which will allow each party to purchase goods and services under each other's competitively bid contracts and/or competitively bid contracts that have been procured by either party through a Cooperative Purchasing Program established with another local government pursuant to Subchapter F, Chapter 271 of the Tex. Loc. Gov't Code;

WHEREAS, the parties, in performing governmental functions or in paying for the performance of governmental functions hereunder shall make that performance or those payments from current revenues legally available to that party;

WHEREAS, the governing bodies of each party find that the subject of this Agreement is necessary for the benefit of the public and that each party has the legal authority to perform and to provide the governmental function or service which is the

subject matter of this Agreement; furthermore, the governing bodies find that the performance of this Agreement is in the common and best interest of both parties; and that the division of cost fairly compensates the performing party for the services under this Agreement.

NOW THEREFORE, in consideration of the mutual covenants and promises contained herein, the parties agree as follows:

ARTICLE I
PURPOSE

The purpose of this Agreement is to establish a Cooperative Purchasing Program between the parties, which will allow Volusia to purchase goods and services from Williamson County's competitively bid contracts and/or competitively bid contracts that have been procured by Williamson County. It is expressly understood by Volusia that it has sole responsibility for confirming any legal compliance under local, state or federal laws or regulations applicable to Volusia.

ARTICLE II
TERM

The term of this Agreement shall be for a period of one (1) year commencing on the last date of execution hereof ("Effective Date"). Thereafter, this Agreement shall automatically renew for successive periods of one (1) year each under the terms and conditions stated herein, unless sooner terminated as provided herein.

ARTICLE III
TERMINATION

Either party may terminate this Agreement by providing thirty (30) days prior written notice to the other party.

ARTICLE IV
PURCHASING

Each party shall designate a person to act under the direction of, and on behalf of, such Party in all matters relating to the cooperative purchasing program. Each party shall make payments directly to its vendors under the contract made. Each party shall be responsible for the respective vendor's compliance with provisions relating to the quality of items and terms of delivery.

ARTICLE V
MISCELLANEOUS

5.1 **Relationship of Parties**: Each party to this Agreement, in the performance of this Agreement, shall act in an individual capacity and not as agents, employees, partners,

joint ventures or associates of one another. The employees or agents of one party shall not be deemed or construed to be the employees or agents of the other party for any purposes whatsoever.

5.2 **Notice**: Any notice required or permitted to be delivered hereunder shall be deemed received when sent in the United States Mail, Postage Prepaid, Certified Mail, Return Receipt Requested, or by hand-delivery or facsimile transmission addressed to the respective party at the address set forth below the signature of the party.

5.3 **Amendment**: This Agreement may be amended by the mutual written agreement of both parties hereto.

5.4 **Severability**: In the event any one or more of the provisions contained in this Agreement shall for any reason be held to be invalid, illegal, or unenforceable in any respect, such invalidity, illegality, or unenforceability shall not affect the other provisions, and the Agreement shall be construed as if such invalid, illegal, or unenforceable provision had never been contained in this Agreement.

5.5 **Assignment**: No party to this Agreement may assign or transfer its interest in or obligations under this Agreement without the prior written consent of all parties to this Agreement.

5.6 **No Third-Party Beneficiaries**: This Agreement is for the sole and exclusive benefit of the parties hereto, and nothing in this Agreement, express or implied, is intended to confer or shall be construed as conferring upon any other person any rights, remedies or any other type or types of benefits.

5.7 **Compliance with Laws**: Each party to this Agreement shall comply with all federal, state, and local laws, statutes, ordinances, rules and regulations, and the orders and decrees of any courts or administrative bodies or tribunals in any matter affecting the performance of this Agreement.

5.8 **Construction**: Each party to this Agreement acknowledges that it and its counsel have reviewed this Agreement and that the normal rules of construction are not applicable and there will be no presumption that any ambiguities will be resolved against the drafting party in the interpretation of this Agreement.

5.9 **No Waiver of Immunities**: Nothing in this Agreement shall be deemed to waive, modify or amend any legal defense available at law or in equity to either party or their past or present officers, employees, or agents or employees, nor to create any legal rights or claim on behalf of any third party. Neither party hereby waives, modifies, or alters to any extent whatsoever the availability of the defense of governmental immunity under the laws of the State of Texas and of the United States.

5.10 **Governing Law**: Each party to this Agreement hereby agrees and acknowledges that venue and jurisdiction of any suit, right, or cause of action arising out of or in

connection with this Agreement shall lie exclusively in Williamson County, Texas. Furthermore, this Agreement shall be governed by and construed in accordance with the laws of the State of Texas, excluding, however, its choice of law rules.

5.11 **Entire Agreement**: This Agreement represents the entire agreement among the parties with respect to the subject matter covered by this Agreement. There is no other collateral, oral or written agreement between the parties that in any manner relates to the subject matter of this Agreement.

5.12 **Counterparts**: This Agreement may be executed in any number of counterparts, each of whom shall be deemed an original and constitute one and the same instrument.

EXECUTED this 3rd day of March, 2020.

VOLUSIA COUNTY, FLORIDA

By: _____

Printed Name: Pamela Wilsky, CPPO, CPPB

Title: Director of Purchasing and Contracts

Address: 123 W. Indiana Ave.
DeLand, Florida 32720

EXECUTED this _____ day of _____, 20____.

WILLIAMSON COUNTY, TEXAS

By: _____

HON. BILL GRAVELL
WILLIAMSON COUNTY JUDGE
710 Main Street, Suite 105
Georgetown, Texas 78626

Commissioners Court - Regular Session **8.**

Meeting Date: 03/10/2020

Advertisement Approval 4001 RFP Audit and Accounting Services

Submitted For: Randy Barker **Submitted By:** Brenda Fuller, Purchasing

Department: Purchasing

Agenda Category: Consent

Information

Agenda Item

Discuss, consider and take appropriate action on authorizing the Purchasing Agent to advertise and receive sealed proposals for Audit and Accounting Services under RFP #4001.

Background

Williamson County seeks proposals in response to this request for proposal from qualified and experienced public accounting firms whose principal officers are independent certified public accountants. The objectives of this RFP are: 1) to obtain audit services for performance of Williamson County's annual financial audit in accordance with general accepted auditing standards, and 2) to obtain other related services as stated herein. Department point of contact is Julie Kiley and funding source 01.0100.0409.004181 and was budgeted for FY 20.

Fiscal Impact

From/To	Acct No.	Description	Amount

Attachments

No file(s) attached.

Form Review

Inbox	Reviewed By	Date
Purchasing (Originator)	Randy Barker	03/05/2020 11:47 AM
County Judge Exec Asst.	Andrea Schiele	03/05/2020 11:51 AM
Form Started By: Brenda Fuller		Started On: 03/02/2020 10:59 AM
Final Approval Date: 03/05/2020		

Commissioners Court - Regular Session **9.**

Meeting Date: 03/10/2020

Life Start Affiliation Agreement

Submitted By: Michael Knipstein, EMS

Department: EMS

Agenda Category: Consent

Information

Agenda Item

Discuss, consider and take appropriate action on approving the renewal of the education affiliation agreement between Williamson County EMS and Life Start Training and Consulting.

Background

This is a renewal of the Basic Life Support (BLS) education affiliation agreement with Life Start Training and Consulting. The agreement allows Life Start students to have precepted rides with Williamson County EMS.

Fiscal Impact

From/To	Acct No.	Description	Amount

Attachments

LS Agreement

Form Review

Inbox	Reviewed By	Date
Hal Hawes	Hal Hawes	02/27/2020 10:04 AM
County Judge Exec Asst.	Andrea Schiele	03/02/2020 10:33 AM

Form Started By: Michael Knipstein Started On: 02/27/2020 09:39 AM

Final Approval Date: 03/02/2020

BLS EDUCATION AFFILIATION AGREEMENT
FOR
EMERGENCY MEDICAL PRECEPTOR PROGRAM BETWEEN

WILLIAMSON COUNTY EMERGENCY MEDICAL SERVICES
AND
LIFE START TRAINING AND CONSULTING

This Agreement is between Williamson County Emergency Medical Services (hereinafter referred to as "COUNTY") and Life Start Training and Consulting (hereinafter referred to as "LIFE START").

RECITALS:

LIFE START provides courses of study in emergency medical services to students enrolled in its Emergency Medical Technician program of study.

LIFE START desires program components that will provide to the students clinical experience as part of their educational instruction.

COUNTY, through its Emergency Medical Services Department, has facilities that can provide a clinical setting for educational instruction and is willing to make available the use of its facilities to LIFE START for its Emergency Medical Technician program of study.

COUNTY and LIFE START desire to enter into this Educational Affiliation Agreement in accordance with the terms stated below:

TERMS:

RESPONSIBILITIES OF LIFE START

1. LIFE START shall be responsible for the selection of students and their supervised instruction and grading. Students shall have satisfactorily completed curriculum prerequisites for participation in the internships or rotations.

2. LIFE START instructors shall possess current and appropriate professional credentials or certifications and LIFE START be responsible for the coordination and implementation of the program of study.

3. Services rendered by LIFE START instructors and students shall be without charge to COUNTY. LIFE START instructors and students shall not be responsible for the quality of patient or client care.

4. Neither LIFE START instructors nor students shall be deemed to be COUNTY employees, nor shall they be entitled to any COUNTY benefits, compensation or workers compensation benefits.

5. LIFE START shall annually provide COUNTY with anticipated enrollments for courses intending to provide clinical internships or experience through this Agreement. The number of students and the schedule of use of COUNTY's facilities shall be subject to annual, mutual approval.

6. LIFE START shall provide COUNTY with a list of students authorized to participate in the clinical instruction facilitated under this Agreement. LIFE START shall promptly inform COUNTY in writing of any student withdrawing from the course or otherwise unqualified to continue the internship or clinical experience made available under this Agreement.

7. LIFE START shall require all instructors and students to abide by all applicable policies, regulations and laws governing the facility or its work environment. LIFE START shall withdraw authorization for participation under this Agreement for any instructor or student found to have committed a violation of applicable policies, regulations or laws, or determined by COUNTY to be unqualified to continue in the program.

8. During the term of this Agreement, LIFE START shall maintain a professional liability insurance policy with a limit of liability of not less than $1,000,000 per occurrence and $3,000,000 annual aggregate that covers the activities of LIFE START's students, employees and faculty under this Agreement. LIFE START shall ensure that each current student, employee and faculty member is individually insured under such policy in the above-stated amounts, and shall provide COUNTY with a proof of such insurance coverage each year, and at other times upon request. LIFE START agrees to require each student to be covered by or to carry accident insurance for injury while enrolled in the program, and to ensure that each employee or faculty member is covered by worker's compensation insurance while participating in the program. No student or faculty member shall be permitted to participate in the program until such insurance coverage has been verified to the satisfaction of COUNTY.

9. LIFE START agrees to secure a release of liability form from each student and faculty member who will participate in the program in a form acceptable to COUNTY.

RESPONSIBILITIES OF COUNTY

10. COUNTY shall, on a space available basis, the use of designated facilities to provide a clinical education to participating students. COUNTY agrees to provide evaluations for student course-work done on forms provided by LIFE START.

11. COUNTY shall provide an orientation session to inform students and LIFE START staff about the rules, regulations, policies and procedures of the facilities.

12. COUNTY agrees to provide, on a space-available basis, the use of conference rooms, classrooms, lounges and lockers to the instructors and the students.

13. COUNTY shall notify LIFE START of any change of any accreditation or status concerning a facility and affecting internship or course requirements for clinical experience at a LIFE START credited facility. Representatives of LIFE START crediting agency for LIFE START shall be permitted to conduct inspections for purposes relating to LIFE START's accreditation.

14. COUNTY shall cooperate with LIFE START in matters relating to academic performance and student conduct relating to course work performed under this Agreement.

15. Unless prohibited or restricted by law, COUNTY shall timely notify an instructor or student of any instance in which a facility employee has been exposed to blood-borne or airborne pathogens and the student or instructor may have been exposed in the same instance. Notification shall be provided in a time frame sufficient to allow the student or faculty member to seek appropriate treatment for potential exposure.

16. COUNTY shall obtain and maintain all licenses required for its participating facilities and shall assure that COUNTY personnel are appropriately licensed.

17. In the event emergency care is required for a LIFE START student or faculty member, it shall be provided in the same manner that emergency care is provided to COUNTY employees and the general public. Emergency care provided by COUNTY shall be at the expense of the student or faculty member.

MUTUAL RESPONSIBILITIES

18. The Parties agree to designate a liaison for each program to do the following:

A Meet annually, or more often as needed, to schedule use of the facilities;

B. Meet on a per semester basis to set the number of students allowed to participate;

C. Design and approve curriculum assignments as they *affect* the operation of the facility and as affected by LIFE START crediting standards;

D. Meet to review protocols, policies and rules and regulations concerning the operation of the facility and its use under this Agreement;

E. Meet annually to evaluate changes or amendments to this Agreement or the performance of the Agreement.

19. In the event any claim or demand is made on one of the Parties for actions relating or authorized by this Agreement, the other party shall be notified of such claim or demand in writing within five business (Monday-Friday) days. COUNTY shall not be liable for any claims, damages or attorney's fees arising from the negligent acts or omissions of LIFE START, its employees, agents or students under this Agreement. LIFE START shall not be liable for any claims, damages or attorney's fees arising from the negligent acts or omissions of COUNTY or its employees under this Agreement.

20. Notices shall be in writing and shall be effective when received. Notices shall be delivered in person or by certified mail, return receipt requested, to the following addresses:

Mike Knipstein
WCEMS Director
PO Box 873
Georgetown, TX 7827
512-943-1264

And

Steven
Villavicencio
Owner / Program
Coordinator
14980 Broken Bow
Trail
Austin, Texas
78734-2346

ADDITIONAL TERMS

21. Compensation benefits for this Agreement shall include $1.75 each per hour per student to be paid by LIFE START to the COUNTY. Compensation shall be paid to COUNTY within thirty (30) days from the date of the COUNTY'S invoice for payment.

22. LIFE START acknowledges that COUNTY is a hybrid entity under the privacy regulations of the federal Health Insurance Portability and Accountability Act of 1996 ("HIPAA Privacy Rule"). COUNTY has designated its Emergency Medical Services Department as a health care component, as defined in HIPAA, and the Department is therefore required to comply with the HIPAA Privacy Rule. This compliance includes obtaining written contractual assurances from LIFE START that LIFE START, its employees and agents will protect all individually identifiable health information they may access or use under this Agreement in accordance with the terms of the HIPAA Business Associate Agreement, which is hereby attached to and made a part of this Agreement, for all purposes, as Exhibit "C".

23. The parties agree that COUNTY shall at all times maintain the right to terminate a student's participation in the program if COUNTY, in its sole discretion, determines that the student's continued participation would be disruptive to the program or the operations of the facility, or would pose a danger.

24. LIFE START instructors and students shall maintain confidential all records and information concerning patients treated or attended to in COUNTY's facilities. Each LIFE START instructor and student involved in medical or EMS programs shall be required to sign a confidentiality agreement regarding records and information about patients treated or attended by COUNTY employees.

25. Failure of either party to exercise any right or privilege granted by this Agreement shall not operate to waive such right or privilege in the event of subsequent defaults or assertions of right. Neither party waives nor shall be deemed to have waived any immunity or defense that would otherwise be available to it against claims arising under the performance of this Agreement.

26. The provisions of this Agreement shall be severable in the event any provision is declared invalid, illegal or unenforceable.

27. Either party may terminate this Agreement without cause upon 90 days written notice to the other party. In addition, COUNTY shall have the right to terminate the Agreement immediately in the event the facility becomes inoperable for any reason or COUNTY no longer controls a program.

28. Either Party may terminate this Agreement if the other breaches the Agreement and fails to cure such breach within 15 days of receiving notice of breach. If more than 15 days are required to cure the breach, the Parties may agree to an extension of the cure period in writing.

29. This agreement is effective when all parties have executed it. The term of the Agreement is from January 1, 2020 through December 31, 2025 unless this Agreement is otherwise terminated pursuant to the termination provision contained in Article 27 of this Agreement. All services shall be completed during this term. This Agreement may be reviewed annually by agreement of both parties via written instrument and subject to required approvals. There is no right or expectation of renewal and any renewal will be determined at the discretion of both Parties.

30. Nothing in this Agreement shall be construed to confer third party rights or to constitute a waiver of any governmental immunity of the parties.

31. This Agreement constitutes the entire agreement between the Parties and any prior or contemporaneous agreements, written or oral, are hereby superseded and of no further effect.

32. The laws of the State of Texas shall govern the validity, interpretation and enforcement of this Agreement, and venue for any dispute or cause of action shall be in Williamson County, Texas.

33. The Parties will comply with applicable federal, state and local laws, ordinances and regulations in the performance of this Agreement.

34. The performance of this Agreement shall be undertaken in a manner that does not discriminate against any person on a basis prohibited by law, including but not limited to race, color, national origin, religion, sex, age, veteran status or disability.

35. Notwithstanding any other provision of this Agreement, a COUNTY department may suspend participation in this Agreement due to space needs, staff training needs, budgetary issues or other urgent considerations. In the event of suspension, COUNTY shall give LIFE START written notification stating the date of suspension and the date on which participation is anticipated to resume.

Williamson County:

Judge Bill Gravell — Date

Mike Knipstein
WCEMS Director — 2/27/2020 Date

Life Start Training and Consulting:

2/27/2020

Steven Villavicencio
Program Coordinator
Life Start Training and Consulting
14980 Broken Bow Trail
Austin, Texas 78734-2346

ATTACHMENT A

RELEASE OF LIABILITY

In consideration of the educational benefits extended to me by Williamson County Emergency Medical Services Department in making available its facilities for clinical course instruction as part of LIFE START course regarding emergency medical service training, I hereby release and hold harmless Williamson County, its employees and agents from any claim, cause of action or injury that may result during my participation in a Williamson County program due to the negligence of Williamson County, its employees or agents.

Student's signature: _____

Printed Name

Date:

Commissioners Court - Regular Session **10.**

Meeting Date: 03/10/2020

Wireless Access for Animal Shelter

Submitted For: Randy Barker **Submitted By:** Mary Watson, Purchasing

Department: Purchasing

Agenda Category: Consent

Information

Agenda Item

Discuss, consider and take appropriate action on approving a quote between Williamson County and Presidio to purchase Wireless Cloud Managed Access and License in the amount of $4,346.52, pursuant to DIR contract #DIR-TSO-4167, and authorizing the execution of the quote.

Background

This purchase is for the installation from Presidio for a Meraki MR 42 Wireless Cloud Managed Access, with a 3 year Meraki MR Enterprise License for the back kennel building at the Animal Shelter on SE Inner Loop in Georgetown. This has been approved by IT. End user contact will be Misty Valenta. The Funding source is 01.0999.0545.009007.

Fiscal Impact

From/To	Acct No.	Description	Amount

Attachments

Presidio Quote

Form Review

Inbox	Reviewed By	Date
Purchasing (Originator)	Randy Barker	03/05/2020 11:44 AM
County Judge Exec Asst.	Andrea Schiele	03/05/2020 11:51 AM
Form Started By: Mary Watson		Started On: 03/04/2020 11:34 AM
Final Approval Date: 03/05/2020		

PRESIDIO™

QUOTE: 2003220002589-02
DATE: 02/10/2020
PAGE: 1 of 1

TO:
Williamson County
Thomas Gillespie
301 SE Inner Loop Suite 106
Georgetown, TX 78626

thomas.gillespie@wilco.org
(p) 512-943-1465

FROM:
Presidio Networked Solutions Group, LLC
Bryan Jones
10415 Morado Circle
The Campus Building 1
Suite 320
Austin, TX 78759

bjones@presidio.com
(p) 512.795.7175

Customer#: WILLI035
Account Manager: Bryan Jones
Inside Sales Rep: Greg Hubbard
Title: MR42-HW x6

Contract Vehicle: Texas DIR-TSO-4167 Cisco

#	Part #	Description	Unit Price	Qty	Ext Price
MR42-HW					
1	MR42-HW	Meraki MR42 Cloud Managed AP	$637.42	6	$3,824.52
				Total:	**$3,824.52**
LIC-ENT-3YR					
2	LIC-ENT-3YR	Meraki MR Enterprise License, 3YR	$174.00	3	$522.00
				Total:	**$522.00**

Sub Total:	**$4,346.52**
Grand Total:	**$4,346.52**

This quote is governed by Terms and Conditions of Texas DIR-TSO-4167 Contract.
State of Texas Vendor ID 17605152499
Standard-Terms-for-Purchase-of-Services or Goods
Quote valid for 30 days from date shown above.
Prices may NOT include all applicable taxes and shipping charges
All prices subject to change without notice. Supply subject to availability.

Purchase Order should be issued to:
Presidio Networked Solutions Group, LLC
7701 Las Colinas Ridge #600,
Irving, TX 75063

Pursuant to this contract your PO must reflect the following contract:
Texas DIR-TSO-4167
Tax ID# 58-1667655; Size Business: Large; CAGE Code: OKDO5; DUNS#15-405-0959; CEC 15-506005G
Credit: Net 30 days (all credit terms subject to prior Presidio credit department approval)
Delivery: FOB Terms Dictated by individual PO details

Customer hereby authorizes and agrees to make timely payment for products delivered and services rendered, including payments for partial shipments

Customer Signature _____ Date _____

Commissioners Court - Regular Session **11.**

Meeting Date: 03/10/2020

Emergency Service Tower Climbs & Repair

Submitted For: Randy Barker **Submitted By:** Andrew Portillo, Purchasing

Department: Purchasing

Agenda Category: Consent

Information

Agenda Item

Discuss, consider and take appropriate action on approving the services contract between Williamson County and Randal's Tower Tech, Inc. to provide tower climbers and repair/maintenance services to support the operations of Williamson County Wireless Communications, in the not-to-exceed amount of $10,000.00, and authorizing execution of the contract.

Background

This agreement is for Randal's Tower Tech to provide tower climbers to perform necessary maintenance and repairs at the various communication towers in the County. 3 quotes were obtained by the department. Department point of contact is Gilbert Perez. Funding source 01.0507.0507.004545. This expense was budgeted for FY20.

Fiscal Impact

From/To	Acct No.	Description	Amount

Attachments

agreement

Randal's Quote

Form Review

Inbox	Reviewed By	Date
Purchasing (Originator)	Randy Barker	03/05/2020 11:52 AM
County Judge Exec Asst.	Andrea Schiele	03/05/2020 11:55 AM
Form Started By: Andrew Portillo		Started On: 03/04/2020 01:03 PM
Final Approval Date: 03/05/2020		

THE STATE OF TEXAS §

COUNTY OF WILLIAMSON §

SERVICES CONTRACT FOR EMERGENCY SERVICE TOWER CLIMBS AND RELATED REPAIRS OR MAINTENANCE

(Randal's Tower Tech, Inc.)

Important Notice: County Purchase Orders and Contracts constitute expenditures of public funds, and all vendors are hereby placed on notice that any quotes, invoices or any other forms that seek to unilaterally impose contractual or quasicontractual terms are subject to the extent authorized by Texas law, including but not limited to Tex. Const. art. XI, § 7, the Texas Government Code, the Texas Local Government Code, the Texas Transportation Code, the Texas Health & Safety Code, and Opinions of the Texas Attorney General relevant to local governmental entities.

THIS CONTRACT is made and entered into by and between **Williamson County, Texas** (hereinafter "The County"), a political subdivision of the State of Texas, acting herein by and through its governing body, and **Randal's Tower Tech, Inc.,** (hereinafter "Service Provider"), with mailing address at P.O. Box 513, Little river, TX 76554. The County agrees to engage Service Provider as an independent contractor, to assist in providing certain operational services pursuant to the following terms, conditions, and restrictions:

I.

No Agency Relationship & Indemnification: It is understood and agreed that Service Provider shall not in any sense be considered a partner or joint venturer with The County, nor shall Service Provider hold himself out as an agent or official representative of The County unless expressly authorized to do so by a majority of the Williamson County Commissioners Court. Service Provider shall be considered an independent contractor for the purpose of this agreement and shall in no manner incur any expense or liability on behalf of The County other than what may be expressly allowed under this agreement. The County will not be liable for any loss, cost, expense or damage, whether indirect, incidental, punitive, exemplary, consequential of any kind whatsoever for any acts by Service Provider or failure to act relating to the services being provided. Service

Provider agrees to indemnify, hold harmless, and defend The County against any claim, demand, loss, injury, damages, action, or liability of any kind against The County resulting from any services Service Provider perform on behalf of The County.

II.

Entire Contract & Incorporated Documents: This Contract constitutes the entire Contract between the parties and may not be modified or amended other than by a written instrument executed by both parties. Documents expressly incorporated (as if copied in full) into this Contract include the following:

A. As described in the attached Statement of Work/Pricing Quotation, which is incorporated herein as if copied in full; and

B. Any required insurance certificates evidencing required coverages.

The County reserves the right and discretion (pursuant to public policy and Texas Constitutional principles) to determine applicable provisions where there is any conflict between this Contract and any of the above-referenced contract documents/exhibits or incorporated documents.

III.

No Assignment: Service Provider may not assign this contract.

IV.

Compliance with All Laws: Service Provider agrees and will comply with any and all local, state or federal requirements with respect to the services rendered.

V.

Consideration and Compensation: Service Provider will be compensated based on the attached Statement of Work/Quotation(s) dated during FY2019 which is/are incorporated herein as if copied in full. **The not-to-exceed amount under this agreement is $10,000.00, unless amended by a change order and approved by the Williamson County Commissioners Court.** Payment for goods and services shall be governed by Chapter 2251 of the Texas Government Code. An invoice shall be deemed overdue the 31st day after the later of (1) the date The County receives the goods under the contract; (2) the date the performance of the service under the contract is completed; or (3) the date the Williamson County Auditor receives an invoice for the goods or services. Interest charges for any overdue payments shall be paid by The County in accordance with Texas Government Code Section 2251.025. More specifically, the rate

of interest that shall accrue on a late payment is the rate in effect on September 1 of The County's fiscal year in which the payment becomes due. The said rate in effect on September 1 shall be equal to the sum of one percent (1%); and (2) the prime rate published in the Wall Street Journal on the first day of July of the preceding fiscal year that does not fall on a Saturday or Sunday.

VI.

Insurance: Service Provider shall provide and maintain, until the services covered in this Contract is completed and accepted by The County, the minimum insurance coverage in the minimum amounts as described below. Coverage shall be written on an occurrence basis by companies authorized and admitted to do business in the State of Texas and rated A- or better by A.M. Best Company or otherwise acceptable to The County and name The County as an additional insured.

	Type of Coverage	**Limits of Liability**
a.	Worker's Compensation	Statutory
b.	Employer's Liability	
	Bodily Injury by Accident	$500,000 Ea. Accident
	Bodily Injury by Disease	$500,000 Ea. Employee
	Bodily Injury by Disease	$500,000 Policy Limit

c. Comprehensive general liability including completed operations and contractual liability insurance for bodily injury, death, or property damages in the following amounts:

COVERAGE	PER PERSON	PER OCCURRENCE
Comprehensive General Liability (*including premises, completed operations and contractual*)	$1,000,000	$1,000,000
Aggregate policy limits:		$2,000,000

d. Comprehensive automobile and auto liability insurance (covering owned, hired, leased and non-owned vehicles):

COVERAGE	PER PERSON	PER OCCURRENCE

Bodily injury (including death)	$1,000,000	$1,000,000
Property damage	$1,000,000	$1,000,000
	Aggregate policy limits	No aggregate limit

Service Provider, as an independent contractor, meets the qualifications of an "Independent Contractor" under Texas Worker's Compensation Act, Texas Labor Code, Section 406.141, and must provide its employees, agents and sub-subcontractors worker's compensation coverage. Contactor shall not be entitled to worker's compensation coverage or any other type of insurance coverage held by The County.

Upon execution of this Contract, Service Provider shall provide The County with insurance certificates evidencing compliance with the insurance requirements of this Contract.

VII.

INDEMNIFICATION - EMPLOYEE PERSONAL INJURY CLAIMS: TO THE FULLEST EXTENT PERMITTED BY LAW, THE SERVICE PROVIDER SHALL INDEMNIFY, DEFEND (WITH COUNSEL OF THE COUNTY'S CHOOSING), AND HOLD HARMLESS THE COUNTY, AND THE COUNTY'S EMPLOYEES, AGENTS, REPRESENTATIVES, PARTNERS, OFFICERS, AND DIRECTORS (COLLECTIVELY, THE "INDEMNITEES") AND SHALL ASSUME ENTIRE RESPONSIBILITY AND LIABILITY (OTHER THAN AS A RESULT OF INDEMNITEES' GROSS NEGLIGENCE) FOR ANY CLAIM OR ACTION BASED ON OR ARISING OUT OF THE PERSONAL INJURY, OR DEATH, OF ANY EMPLOYEE OF THE SERVICE PROVIDER, OR OF ANY SUBCONTRACTOR, OR OF ANY OTHER ENTITY FOR WHOSE ACTS THEY MAY BE LIABLE, WHICH OCCURRED OR WAS ALLEGED TO HAVE OCCURRED ON THE WORK SITE OR IN CONNECTION WITH THE PERFORMANCE OF THE WORK. SERVICE PROVIDER HEREBY INDEMNIFIES THE INDEMNITEES EVEN TO THE EXTENT THAT SUCH PERSONAL INJURY WAS CAUSED OR ALLEGED TO HAVE BEEN CAUSED BY THE SOLE, COMPARATIVE OR CONCURRENT NEGLIGENCE OF THE STRICT LIABILITY OF ANY INDEMNIFIED PARTY. THIS INDEMNIFICATION SHALL NOT BE LIMITED TO DAMAGES, COMPENSATION, OR BENEFITS PAYABLE UNDER INSURANCE POLICIES, WORKERS COMPENSATION ACTS, DISABILITY BENEFITS ACTS, OR OTHER EMPLOYEES BENEFIT ACTS.

INDEMNIFICATION - OTHER THAN EMPLOYEE PERSONAL INJURY CLAIMS: TO THE FULLEST EXTENT PERMITTED BY LAW, SERVICE PROVIDER SHALL INDEMNIFY, DEFEND (WITH COUNSEL OF THE COUNTY'S CHOOSING), AND HOLD HARMLESS THE COUNTY, AND THE COUNTY'S EMPLOYEES, AGENTS, REPRESENTATIVES, PARTNERS, OFFICERS, AND DIRECTORS (COLLECTIVELY, THE "INDEMNITEES") FROM AND AGAINST CLAIMS, DAMAGES, LOSSES AND EXPENSES, INCLUDING BUT NOT LIMITED TO ATTORNEYS' FEES, ARISING OUT OF OR ALLEGED TO BE RESULTING FROM THE PERFORMANCE OF THIS AGREEMENT OR THE

WORK DESCRIBED HEREIN, TO THE EXTENT CAUSED BY THE NEGLIGENCE, ACTS, ERRORS, OR OMISSIONS OF SERVICE PROVIDER OR ITS SUBCONTRACTORS, ANYONE EMPLOYED BY THEM OR ANYONE FOR WHOSE ACTS THEY MAY BE LIABLE, REGARDLESS OF WHETHER OR NOT SUCH CLAIM, DAMAGE, LOSS OR EXPENSE IS CAUSED IN WHOLE OR IN PART BY A PARTY INDEMNIFIED HEREUNDER.

VIII.

Services: Service Provider shall provide services *as an independent contractor* pursuant to terms and policies of the Williamson County Commissioners Court. Service Provider expressly acknowledges that he or she is not an employee of The County. The services include, but are not limited to the following items in order to complete the project:

As described in the Statement of Work/Pricing Quotation, which is incorporated herein as if copied in full.

IX.

Good Faith Clause: Service Provider agrees to act in good faith in the performance of this agreement.

X.

Confidentiality: Service Provider expressly agrees that he or she will not use any incidental confidential information that may be obtained while working in a governmental setting for his or her own benefit, and agrees that he or she will not enter any unauthorized areas or access confidential information and he or she will not disclose any information to unauthorized third parties, and will take care to guard the security of the information at all times.

XI.

Termination: This agreement may be terminated at any time at the option of either party, without *future or prospective* liability for performance upon giving thirty (30) days written notice thereof. **In the event of termination, The County will only be liable for its pro rata share of services rendered and goods actually received.**

XII.

Venue and Applicable Law: Venue of this contract shall be Williamson County, Texas, and the laws of the State of Texas shall govern all terms and conditions.

XIII.

Effective Date and Term: This contract shall be in full force and effect when signed by all parties and shall continue for through the end of the current county fiscal year on September 30, 2020.

XIV.

Severability: In case any one or more of the provisions contained in this agreement shall for any reason be held to be invalid, illegal, or unenforceable in any respect, such invalidity, illegality, or unenforceability shall not affect any other provision in this agreement and this agreement shall be construed as if such invalid, illegal, or unenforceable provision had never been contained in it.

XV.

Right to Audit: Service Provider agrees that The County or its duly authorized representatives shall, until the expiration of three (3) years after final payment under this Agreement, have access to and the right to examine and photocopy any and all books, documents, papers and records of Service Provider which are directly pertinent to the services to be performed under this Agreement for the purposes of making audits, examinations, excerpts, and transcriptions. Service Provider agrees that The County shall have access during normal working hours to all necessary Service Provider facilities and shall be provided adequate and appropriate work space in order to conduct audits in compliance with the provisions of this section. The County shall give Service Provider reasonable advance notice of intended audits.

XVI.

No Waiver of Sovereign Immunity or Powers: Nothing in this agreement will be deemed to constitute a waiver of sovereign immunity or powers of The County, the Williamson County Commissioners Court, or the Williamson County Judge.

XVII.

County Judge or Presiding Officer Authorized to Sign Contract: The presiding officer of The County's governing body who is authorized to execute this instrument by order duly recorded may execute this contract on behalf of The County.

Executed this ____ day of _____, 20____ to be effective as of the date of the last party's execution below.

County:

_____

Date: _____ ___, 20____

Service Provider:
Randal's Towing Tech, Inc.
Lance Garner

Date: March 3, 2020

Exhibit(s)
Statement of Work/Pricing Quotation
(Incorporated herein as if copied in full)


RANDAL'S
TOWER
TECH, inc.

Randal’s Tower Tech Inc. Tower Maintenance Pricing for Williamson County 2019

Mob and De-mob within To Williamson CO	$450
Replace antenna and coax 1’ to 250’	$2150
Replace antenna and coax 251’ to 500’	$3000
Sweep coax/antenna system Post install	$400
Replace incandescent lights 200’ or less	$900
Replace incandescent lights 201’ to 500’	$1250
Trouble shoot lighting systems Incand. and Strobe	$210 per hour 4 hour Minimum

Replace 1 antenna (standard size) 250’ or less	$1500
Replace 1 antenna (standard size) 251’ to 500’	$2250
Replace PTP radio 250 or less	$900
Replace TTA 250’ or less	$900
Replace TTA 251’ to 500’	$1200
Replace coax 250’ or less	$1250
Replace coax 251’ to 350’	$1850
Replace coax 351’ to 500’	$2450

Commissioners Court - Regular Session **12.**

Meeting Date: 03/10/2020

Justice Center Court Room Renovation WA #3 (P515)

Submitted For: Dale Butler **Submitted By:** Wendy Danzoy, Building Maintenance

Department: Building Maintenance

Agenda Category: Consent

Information

Agenda Item

Discuss, consider and take appropriate action on approving Work Authorization No. 3 between Williamson County and Steinbomer & Associates Architects, Inc. for the design to replace fixtures with new LED lights in court rooms in the Williamson County Justice Center.

Background

This authorization includes the attached scope of work for $27,000. The point of contact will be Bob Lubecker in Facilities. The funding source is P515

Fiscal Impact

From/To	Acct No.	Description	Amount

Attachments

Steinbomer WA #3

Form Review

Inbox	Reviewed By	Date
Hal Hawes	Hal Hawes	03/05/2020 01:40 PM
County Judge Exec Asst.	Andrea Schiele	03/05/2020 02:25 PM
Form Started By: Wendy Danzoy		Started On: 03/05/2020 11:05 AM
Final Approval Date: 03/05/2020		

WORK AUTHORIZATION NO. 3

PROJECT: Justice Center Court Room Renovation

This Work Authorization is made pursuant to the terms and conditions of the Agreement for Architectural and Engineering Services, being dated January 30, 2019 and entered into by and between Williamson County, Texas, a political subdivision of the State of Texas, (the "County") and Steinbomer & Associates, Architects, Inc. (the "A/E").

Part1. The A/E will provide the following Architectural and Engineering Services set forth in Attachment "B" of this Work Authorization.

Part 2. The maximum amount payable for services under this Work Authorization without modification is $27,000.00.

Part 3. Payment to the A/E for the services established under this Work Authorization shall be made in accordance with the Contract.

Part 4. This Work Authorization shall become effective on the date of final acceptance and full execution of the parties hereto and shall terminate on August 31st, 2020. The Architectural and Engineering Services set forth in Attachment "B" of this Work Authorization shall be fully completed on or before said date unless extended by a Supplemental Work Authorization.

Part 5. This Work Authorization does not waive the parties' responsibilities and obligations provided under the Contract.

Part 6. County believes it has sufficient funds currently available and authorized for expenditure to finance the costs of this Work Authorization. A/E understands and agrees that County's payment of amounts under this Work Authorization is contingent on the County receiving appropriations or other expenditure authority sufficient to allow the County, in the exercise of reasonable administrative discretion, to continue to make payments under this Contract. It is further understood and agreed by A/E that County shall have the right to terminate this Contract at the end of any County fiscal year if the governing body of County does not appropriate sufficient funds as determined by County's budget for the fiscal year in question. County may effect such termination by giving written notice of termination to A/E.

Part 7. This Work Authorization is hereby accepted and acknowledged below.

EXECUTED this 27 day of FEBRUARY, 2020.

A/E:	COUNTY:
STUDIO STEINBOMER	Williamson County, Texas
By: Jed E Duhon	By:
Signature	Signature
JED E. DUHON	
Printed Name	Printed Name
PRINCIPAL	
Title	Title

LIST OF ATTACHMENTS

Attachment A - Services to be Provided by County

Attachment B - Services to be Provided by A/E

Attachment C - Work Schedule

Attachment D - Fee Schedule

Attachment A - Services to be Provided by County

Williamson County will provide a Project Manager and any requested data that is in the County's control.

Attachment B - Services to be Provided by A/E

A/E shall provide the necessary architectural and engineering services for the Design Development, Construction Documentation, and Construction Administration for replacing all lighting in existing Courtrooms at the Williamson County Justice Center in Georgetown, Texas.

I. SCOPE OF WORK

The scope of work includes specifying and replacing light fixtures with new LED fixtures at current locations in Courtrooms at the Williamson County Justice Center. The Design Team will provide full design and construction administration services.

II. BASIC SERVICES

Architectural, MEP Engineering Services shall include:

- Development of the Reflected Ceiling plans for construction documents for permit, bidding, and construction
- Creation of 30% SD, 60% DD, and 90% CD packages for Owner review and approval
- Creation of 100% Construction Documents package for bidding and construction
- Preparation of Drawings in AutoCAD/Revit as required to adequately describe the project for bidding and construction of the Work
- Preparation of specifications and a project manual as necessary to adequately describe the project for bidding and construction of the Work
- Coordination with Consultants through regularly held, internal coordination meetings
- Coordination with Owners during regularly held meetings; assumes up to two (2) meetings through the completion and issuance of Construction Documents
- Responding to Requests for Information (RFI) and issuance of Architect's Supplemental Instructions (ASI) as required
- Attendance at one (1) pre-bid meeting
- Attendance at jobsite meetings – assumes attendance at one (1) jobsite meeting per month or up to four (4) meetings total
- Review and processing of product and equipment submittals
- Review of Contractor's Application for Payment
- Update CDs during construction to provide a Record Document set at project closeout
- Closeout Site meeting with Engineers and Facility Maintainers to review MEP systems, functions, and required maintenance

Attachment C - Work Schedule

A work schedule will be determined in the course of the project when sufficient information is available.

Attachment D - Fee Schedule

steinbomer bramwell vrazel & ARCHITECTS

GENERAL TERMS AND CONDITIONS

Year 2019 Hourly Billing Rates for Architectural Services:

Principal	$180
Senior Architect	$160
Architect	$130
Senior Project Manager	$125
Project Manager	$120
Associate Designer IV	$110
Associate Designer III	$100
Associate Designer II	$ 90
Associate Designer I	$ 80
Student Intern	$ 55
Clerical	$ 55

Reimbursable expenses are billed in addition to compensation for architectural services. These expenses include photography, printing and reproductions, delivery services and subconsultants necessary for your project. These expenses will be billed at cost.

The drawings we create are the instruments of conveyance of services performed, and are not subject to state sales tax. All drawings created by our firm remain the property of this firm and may not be used by any other person or companies for any other construction or research purposes.

The Texas Board of Architectural Examiners has jurisdiction over complaints regarding the professional practices of persons registered as architects in Texas. Texas Board of Architectural Examiners, 333 Guadalupe, Suite 2-350, Austin, Texas 78701, (512) 305-9000.

1400 S Congress Ave.
Suite B202
Austin, TX 78704

P: 512.479.0022
F: 512.477.4668
www.steinbomer.com

studio | steinbomer
ARCHITECTURE & INTERIORS

Wilson & Girgenti

Classification of Employee	Hourly Rate
Principal	$ 240.00
Senior Engineer/Project Manager	$ 180.00
Engineer/Sr. Designer	$ 140.00
Designer	$ 125.00
Draftsman	$ 110.00
Administrative	$ 75.00

V. REIMBURSABLE EXPENSES:

Reimbursable expenses are billed in addition to compensation for architectural services. These expenses include, but are not limited to, long distance communications, mileage, printing and reproductions, delivery services, and subconsultants necessary for your project. These expenses will be billed at cost.

Commissioners Court - Regular Session **13.**

Meeting Date: 03/10/2020

Authorize Sourcewell Contract TX-CT-GC-121819-TCL and Service Contract for Relocation of Door

Submitted For: Randy Barker **Submitted By:** Johnny Grimaldo, Purchasing

Department: Purchasing

Agenda Category: Consent

Information

Agenda Item

Discuss, consider, and take appropriate action on approving a service contract between TMG Contracting, LLC and Williamson County for the relocation of door openings in the Justice Center, pursuant to Sourcewell Contract TX-CT-GC-121819-TCL, in the amount of $6,848.45 and authorizing the execution of the agreement.

Background

This is for Judge Hallford's Office Suite Renovation project. The quotation includes a detailed scope of work in the amount of $5,648.45. With the possibility of inclusion of Alternate 1, the total is $6,848.45. The point of contact is Bob Lubecker. Funding Source is 100.1009.4509 approved for FY2020. There is no signature required on the quote as it is an exhibit to and referenced in the signed agreement.

Fiscal Impact

From/To	Acct No.	Description	Amount

Attachments

Vendor Signed Agreement

Proposal Quote

Form Review

Inbox	Reviewed By	Date
Purchasing (Originator)	Kerstin Hancock	02/27/2020 11:57 AM
County Judge Exec Asst.	Andrea Schiele	02/27/2020 11:59 AM
Purchasing (Originator)	Randy Barker	03/05/2020 11:56 AM

Form Started By: Johnny Grimaldo Started On: 02/27/2020 11:23 AM

Final Approval Date: 03/05/2020

THE STATE OF TEXAS §

COUNTY OF WILLIAMSON §

SERVICES CONTRACT
(Judge Hallford Office Suite Renovation)
JOC Contract TX-CT-GC-121819-TCL

THIS SERVICES CONTRACT (hereinafter "Contract") is made and entered into by and between **Williamson County, Texas** (hereinafter "The County"), a political subdivision of the State of Texas, acting herein by and through its governing body, and **TMG Contracting, LLC**, (hereinafter "Service Provider"). The County agrees to engage Service Provider as an independent contractor, to assist in providing certain operational services pursuant to the following terms, conditions, and restrictions:

I.

Services: Service Provider shall provide services *as an independent contractor* pursuant to terms and policies of the Williamson County Commissioners Court. Service Provider expressly acknowledges that he, she or it is not an employee of The County. The services include, but are not limited to the following items in order to complete the project:

As described in the attached Statement of Work/Quotation, dated February 25, 2020, which is incorporated herein as if copied in full.

Should The County choose to add services in addition to those described in attached Exhibit, such additional services shall be described in a separate written amendment to this Contract wherein the additional services shall be described and the parties shall set forth the amount of compensation to be paid by The County for the additional services. Service Provider shall not begin any additional services and The County shall not be obligated to pay for any additional services unless a written amendment to this Contract has been signed by both parties.

II.

Effective Date and Term: This contract shall be in full force and effect when signed by all parties and shall continue for a reasonable time period for the specific project and shall terminate upon project completion or when terminated pursuant to paragraph VIII below.

III.

Consideration and Compensation: Service Provider will be compensated based on a fixed sum for the specific project herein as set forth **in the attached Statement of Work/Quotation, dated February 25, 2020, which is incorporated herein as if copied in full.** Payment for goods and services shall be governed by Chapter 2251 of the Texas Government Code. An invoice shall be deemed overdue the 31st day after the later of (1) the date The County receives the goods under the contract; (2) the date the performance of the service under the contract is completed; or (3) the date the Williamson County Auditor receives an invoice for the goods or services. Interest charges for any overdue payments shall be paid by The County in accordance with Texas Government Code Section 2251.025. More specifically, the rate of interest that shall accrue on a late payment is the rate in effect on September 1 of The County's fiscal year in which the payment becomes due. The said rate in effect on September 1 shall be equal to the sum of one percent (1%); and (2) the prime rate published in the Wall Street Journal on the first day of July of the preceding fiscal year that does not fall on a Saturday or Sunday.

IV.

No Agency Relationship & Indemnification: It is understood and agreed that Service Provider shall not in any sense be considered a partner or joint venturer with The County, nor shall Service Provider hold himself out as an agent or official representative of The County unless expressly authorized to do so by a majority of the Williamson County Commissioners Court. Service Provider shall be considered an independent contractor for the purpose of this Contract and shall in no manner incur any expense or liability on behalf of The County other than what may be expressly allowed under this Contract. The County will not be liable for any loss, cost, expense or damage, whether indirect, incidental, punitive, exemplary, consequential of any kind whatsoever for any acts by Service Provider or failure to act relating to the services being provided.

V.

INDEMNIFICATION - EMPLOYEE PERSONAL INJURY CLAIMS: TO THE FULLEST EXTENT PERMITTED BY LAW, THE SERVICE PROVIDER SHALL INDEMNIFY, DEFEND (WITH COUNSEL OF THE COUNTY'S CHOOSING), AND HOLD HARMLESS THE COUNTY, AND THE COUNTY'S EMPLOYEES, AGENTS, REPRESENTATIVES, PARTNERS, OFFICERS, AND DIRECTORS (COLLECTIVELY, THE "INDEMNITEES") AND SHALL ASSUME ENTIRE RESPONSIBILITY AND LIABILITY (OTHER THAN AS A RESULT OF INDEMNITEES' GROSS NEGLIGENCE) FOR ANY CLAIM OR ACTION BASED ON OR ARISING OUT OF THE PERSONAL INJURY, OR DEATH, OF ANY EMPLOYEE OF THE SERVICE PROVIDER, OR OF ANY SUBCONTRACTOR, OR OF ANY OTHER ENTITY FOR WHOSE ACTS THEY MAY BE LIABLE, WHICH OCCURRED OR WAS ALLEGED TO HAVE OCCURRED ON THE WORK SITE OR IN CONNECTION WITH THE PERFORMANCE OF THE WORK. SERVICE PROVIDER HEREBY INDEMNIFIES THE INDEMNITEES EVEN TO THE EXTENT

THAT SUCH PERSONAL INJURY WAS CAUSED OR ALLEGED TO HAVE BEEN CAUSED BY THE SOLE, COMPARATIVE OR CONCURRENT NEGLIGENCE OF THE STRICT LIABILITY OF ANY INDEMNIFIED PARTY. THIS INDEMNIFICATION SHALL NOT BE LIMITED TO DAMAGES, COMPENSATION, OR BENEFITS PAYABLE UNDER INSURANCE POLICIES, WORKERS COMPENSATION ACTS, DISABILITY BENEFITS ACTS, OR OTHER EMPLOYEES BENEFIT ACTS.

INDEMNIFICATION - OTHER THAN EMPLOYEE PERSONAL INJURY CLAIMS: TO THE FULLEST EXTENT PERMITTED BY LAW, SERVICE PROVIDER SHALL INDEMNIFY, DEFEND (WITH COUNSEL OF THE COUNTY'S CHOOSING), AND HOLD HARMLESS THE COUNTY, AND THE COUNTY'S EMPLOYEES, AGENTS, REPRESENTATIVES, PARTNERS, OFFICERS, AND DIRECTORS (COLLECTIVELY, THE "INDEMNITEES") FROM AND AGAINST CLAIMS, DAMAGES, LOSSES AND EXPENSES, INCLUDING BUT NOT LIMITED TO ATTORNEYS' FEES, ARISING OUT OF OR ALLEGED TO BE RESULTING FROM THE PERFORMANCE OF THIS AGREEMENT OR THE WORK DESCRIBED HEREIN, TO THE EXTENT CAUSED BY THE NEGLIGENCE, ACTS, ERRORS, OR OMISSIONS OF SERVICE PROVIDER OR ITS SUBCONTRACTORS, ANYONE EMPLOYED BY THEM OR ANYONE FOR WHOSE ACTS THEY MAY BE LIABLE, REGARDLESS OF WHETHER OR NOT SUCH CLAIM, DAMAGE, LOSS OR EXPENSE IS CAUSED IN WHOLE OR IN PART BY A PARTY INDEMNIFIED HEREUNDER.

VI.

No Waiver of Sovereign Immunity or Powers: Nothing in this Contract will be deemed to constitute a waiver of sovereign immunity or powers of The County, the Williamson County Commissioners Court, or the Williamson County Judge.

VII.

Compliance With All Laws: Service Provider agrees and will comply with any and all local, state or federal requirements with respect to the services rendered.

VIII.

Termination: This Contract may be terminated at any time at the option of either party, without future or prospective liability for performance upon giving thirty (30) days written notice thereof. In the event of termination, The County will only be liable for its pro rata share of services rendered and goods actually received.

IX.

Venue and Applicable Law: Venue of this Contract shall be Williamson County, Texas, and the laws of the State of Texas shall govern all terms and conditions.

X.

Severability: In case any one or more of the provisions contained in this Contract shall for any reason be held to be invalid, illegal, or unenforceable in any respect, such invalidity, illegality, or unenforceability shall not affect any other provision in this Contract and this Contract shall be construed as if such invalid, illegal, or unenforceable provision had never been contained in it.

XI.

Right to Audit: Service Provider agrees that The County or its duly authorized representatives shall, until the expiration of three (3) years after final payment under this Contract, have access to and the right to examine and photocopy any and all books, documents, papers and records of Service Provider which are directly pertinent to the services to be performed under this Contract for the purposes of making audits, examinations, excerpts, and transcriptions. Service Provider agrees that The County shall have access during normal working hours to all necessary Service Provider facilities and shall be provided adequate and appropriate work space in order to conduct audits in compliance with the provisions of this section. The County shall give Service Provider reasonable advance notice of intended audits.

XII.

Confidentiality: Service Provider expressly agrees that he or she will not use any incidental confidential information that may be obtained while working in a governmental setting for his or her own benefit, and agrees that he or she will not enter any unauthorized areas or access confidential information and he or she will not disclose any information to unauthorized third parties, and will take care to guard the security of the information at all times.

XIII.

Good Faith Clause: Service Provider agrees to act in good faith in the performance of this Contract.

XIV.

No Assignment: Service Provider may not assign this Contract.

XV.

County Judge or Presiding Officer Authorized to Sign Contract: The presiding officer of The County's governing body who is authorized to execute this instrument by order duly recorded may execute this Contract on behalf of The County.

WITNESS that this Contract shall be effective as of the date of the last party's execution below.

WILLIAMSON COUNTY:

_____
Authorized Signature

_____
Printed Name

Date: _____, 2020

SERVICE PROVIDER:

D. C

Authorized Signature

TONY GUTIERREZ
Printed Name

Date: FEBRUARY 27, 2020

Exhibit
Statement of Work/Quotation
Dated February 25, 2020

Work Order Signature Document

Sourcewell EZIQC Contract No.: TX-CT-GC-121819-TCL

[X] **New Work Order** [ ] **Modify an Existing Work Order**

Work Order Number.: 076138.00 Work Order Date: 02/25/2020

Work Order Title: Williamson County - Judge Hallford Office Suite Renovation

Owner Name:	Williamson County	Contractor Name:	TMG Contracting, LLC
Contact:	Bob Lubecker	Contact:	Tony Gutierrez
Phone:	512-943-1625	Phone:	512-801-2595

Work to be Performed

Work to be performed as per the Final Detailed Scope of Work Attached and as per the terms and conditions of Sourcewell EZIQC Contract No TX-CT-GC-121819-TCL.

Brief Work Order Description:

Relocation of door opening in Judges Office.

Time of Performance Estimated Start Date: 03/16/2020
Estimated Completion Date: 03/27/2020

Liquidated Damages Will apply: [ ] Will not apply: [X]

Work Order Firm Fixed Price: $5,648.45

Owner Purchase Order Number:

Approvals

Owner Date

Contractor Date

Detailed Scope of Work

To: Tony Gutierrez
TMG Contracting, LLC
PO Box 415
Hutto, TX 78634
512-801-2595

From: Bob Lubecker
Williamson County
3101 SE Inner Loop
Georgetown, TX 78626
815-341-6271

Date Printed: February 25, 2020

Work Order Number: 076138.00

Work Order Title: Williamson County - Judge Hallford Office Suite Renovation

Brief Scope: Relocation of door opening in Judges Office.

☐ **Preliminary** ☐ **Revised** ☒ **Final**

The following items detail the scope of work as discussed at the site. All requirements necessary to accomplish the items set forth below shall be considered part of this scope of work.

1. Provide wall and floor protection.
2. Demo and haul off all debris and excess materials.
3. Remove and relocate (2) doors and frames.
4. Patch (1) door opening & install (1) new door opening.
5. Insulate wall cavities if existing insulation is present.
6. Relocate (1) bookshelf.
7. Patch & install carpet provided owner.
8. Install new cove base.
9. Patch, touch-up and & paint all disturbed walls in office as necessary from door relocations.
10. Relocate (2) outlets (1) light switch and (1) data box.
11. Patch, repair, stain the bookshelf in the new location as necessary.
12. Clean up and demobilization.

Exclusions:

- Replacement of Wood paneling.
- Overtime work.

Alternate 1:

Install stained & sealed wood paneling and associated trim in place of drywall on interior of office: Add $1,200.00

Subject to the terms and conditions of JOC Contract **TX-CT-GC-121819-TCL**.

Detailed Scope of Work Continues..

Work Order Number: 076138.00
Work Order Title: Williamson County - Judge Hallford Office Suite Renovation

Contractor _____ Date _____

Owner _____ Date _____

Contractor's Price Proposal - Summary

Date: February 25, 2020

Re:

IQC Master Contract #:	TX-CT-GC-121819-TCL
Work Order #:	076138.00
Owner PO #:	
Title:	Williamson County - Judge Hallford Office Suite Renovation
Contractor:	TMG Contracting, LLC
Proposal Value:	$5,648.45

Electrical Work	**$1,143.78**
Flooring	**$24.44**
Framing & Wall Repair	**$2,876.93**
General Conditions	**$1,603.30**
Proposal Total	**$5,648.45**

Thisl total represents the correct total for the proposal. Any discrepancy between line totals, sub-totals and the proposal total is due to rounding.

Contractor's Price Proposal - Detail

Date: February 25, 2020

Re:
IQC Master Contract #: TX-CT-GC-121819-TCL
Work Order #: 076138.00
Owner PO #:
Title: Williamson County - Judge Hallford Office Suite Renovation
Contractor: TMG Contracting, LLC
Proposal Value: $5,648.45

	Sect.	Item	Mod.	UOM	Description	Line Total
Labor	Equip.	Material	(Excludes)			
Electrical Work						
1	01 22 20	00 0010		HR	ElectricianFor tasks not included in the Construction Task Catalog® and as directed by owner only.	$1,143.78
				Installation	Quantity 20.00 x Unit Price 46.12 x Factor 1.2400 = Total 1,143.78	
					Relocation of Data, Receptacle and Switch.	
Subtotal for Electrical Work						**$1,143.78**
Flooring						
2	09 68 16	00 0054		SY	>24 To 34 Oz, Installation Of Owner Provided Broadloom CarpetIncludes adhesive for glue-down or tack strip for padded installations.	$24.44
				Installation	Quantity 3.00 x Unit Price 6.57 x Factor 1.2400 = Total 24.44	
Subtotal for Flooring						**$24.44**
Framing & Wall Repair						
3	01 22 20	00 0006		HR	CarpenterFor tasks not included in the Construction Task Catalog® and as directed by owner only.	$1,824.29
				Installation	Quantity 40.00 x Unit Price 36.78 x Factor 1.2400 = Total 1,824.29	
					For Relocation of cabinet Doors, Frames, hardware, handling of material, layout, ect.	
4	05 41 00	00 0009		SF	3-5/8" Width, 16" On Center, 16 Gauge, Load Bearing, Structural Metal Stud Framing With Tracks And Runners	$166.78
				Installation	Quantity 50.00 x Unit Price 2.69 x Factor 1.2400 = Total 166.78	
5	09 01 20	91 0006		SF	>16 To 32 SF, Cut And Patch Hole In Gypsum Board To Match ExistingPer location. See CSI section 09 29 10 00-0001 for "Gypsum Board" repairs > 32 SF.	$314.34
				Installation	Quantity 50.00 x Unit Price 5.07 x Factor 1.2400 = Total 314.34	
6	09 29 10	00 0049		SF	Up To 10' High, Walls, Tape, Spackle And Finish Gypsum Board	$39.93
				Installation	Quantity 140.00 x Unit Price 0.23 x Factor 1.2400 = Total 39.93	
7	09 29 10	00 0049	0044	MOD	For >128 To 320, Add	$8.68
				Installation	Quantity 140.00 x Unit Price 0.05 x Factor 1.2400 = Total 8.68	
8	09 29 10	00 0049	0050	MOD	For Spray Applied Textured Or Orange Peel Finish, Add	$29.51
				Installation	Quantity 140.00 x Unit Price 0.17 x Factor 1.2400 = Total 29.51	
9	09 65 13	13 0007		LF	4" High, 1/8" Thick, Type TP Thermoplastic Rubber Wall Base, All Colors	$70.48
				Installation	Quantity 28.00 x Unit Price 2.03 x Factor 1.2400 = Total 70.48	

Contractor's Price Proposal - Detail Continues..

Work Order Number: 076138.00
Work Order Title: Williamson County - Judge Hallford Office Suite Renovation

Framing & Wall Repair

10	09 65 13 13 0007	0450	MOD	For >20 To 40, Add									$13.54
			Installation		Quantity 28.00	x	Unit Price 0.39	x	Factor 1.2400	=	Total 13.54		
11	09 91 23 00 0058		SF	Paint Interior Plaster/Drywall Walls, 1 Coat Primer, Brush Work									$158.47
			Installation		Quantity 355.00	x	Unit Price 0.36	x	Factor 1.2400	=	Total 158.47		
12	09 91 23 00 0064		SF	Paint Interior Plaster/Drywall Walls, 2 Coats Paint, Brush/Roller Work									$250.91
			Installation		Quantity 355.00	x	Unit Price 0.57	x	Factor 1.2400	=	Total 250.91		

Subtotal for Framing & Wall Repair **$2,876.93**

General Conditions

13	01 56 16 00 0002		SF	6 Mil, Plastic Sheeting, Applied To Floors									$69.44
			Installation		Quantity 400.00	x	Unit Price 0.14	x	Factor 1.2400	=	Total 69.44		
			Floor Protection										
14	01 56 16 00 0007		SF	6 Mil, Fire Retardant, Plastic Sheeting, Applied To Walls									$285.20
			Installation		Quantity 1,000.00	x	Unit Price 0.23	x	Factor 1.2400	=	Total 285.20		
			Wall Protection										
15	01 56 16 00 0078		SF	Masonite For Temporary Floor Protection									$543.12
			Installation		Quantity 600.00	x	Unit Price 0.73	x	Factor 1.2400	=	Total 543.12		
16	01 74 19 00 0015		EA	30 CY Dumpster (4 Ton) "Construction Debris"Includes delivery of dumpster, rental cost, pick-up cost, hauling, and disposal fee. Non-hazardous material.									$705.54
			Installation		Quantity 1.00	x	Unit Price 568.98	x	Factor 1.2400	=	Total 705.54		

Subtotal for General Conditions **$1,603.30**

Proposal Total **$5,648.45**

This total represents the correct total for the proposal. Any discrepancy between line totals, sub-totals and the proposal total is due to rounding.

Subcontractor Listing

Date: February 25, 2020

Re:

IQC Master Contract #:	TX-CT-GC-121819-TCL
Work Order #:	076138.00
Owner PO #:	
Title:	Williamson County - Judge Hallford Office Suite Renovation
Contractor:	TMG Contracting, LLC
Proposal Value:	$5,648.45

Name of Contractor	Duties	Amount	%
No Subcontractors have been selected for this Work Order		$0.00	0.00

Commissioners Court - Regular Session **14.**

Meeting Date: 03/10/2020

Road Bridge Front Desk Copier

Submitted For: Randy Barker **Submitted By:** Andrew Portillo, Purchasing

Department: Purchasing

Agenda Category: Consent

Information

Agenda Item

Discuss, consider and take appropriate action on approving the lease of a Sharp MX-4071 copier to support the operations of the Department of Infrastructure, per the terms of DIR contract #DIR-CPO-4433.

Background

This is for the approval of a 48-month lease for a new Sharp MX-4071 copier for the front office area at Road and Bridge. This lease will include 1,500 black copies and 2,500 color copies per month. Department point of contact is Daribel Texidor. Funding source 01.0100.0661.004621. This expense was budgeted for FY20.

Fiscal Impact

From/To	Acct No.	Description	Amount

Attachments

Copier quote

Form Review

Inbox	Reviewed By	Date
Purchasing (Originator)	Randy Barker	03/05/2020 11:53 AM
County Judge Exec Asst.	Andrea Schiele	03/05/2020 11:56 AM
Form Started By: Andrew Portillo		Started On: 03/04/2020 01:48 PM
Final Approval Date: 03/05/2020		

SHARP ELECTRONICS CORPORATION
STATE OF TEXAS DIR-CPO-4433 QUOTE

Vendor Name:	SHARP Electronics Corp.; C/O SHARP Business Systems
Address:	100 Paragon Drive Box Q
City, State Zip	Montvale, NJ 07645

Date:	03/04/20

Customer Name/Invoice Address:	Delivery Address:
Williamson County	Williamson County
Unified Road Systems; Front Desk Copier	Unified Road Systems; Front Desk Copier
3151 SE Inner Loop, Ste. B	3151 SE Inner Loop, Ste. B
Georgetown TX 78626	Georgetown TX 78626

Contact Name	Daribel Texidor	Phone:	512.943.3330
		E-Mail:	
SHARP Business Systems, M.D. Leonard		Quoting Reseller:	SHARP Business Systems, 2600 Longhorn Blvd., Ste 102 Austin, Texas 78758 512-835-1000 MDL
Reseller Authorized Signature MDLeonard 03/04/20		Installing Reseller:	SHARP Business Systems, 2600 Longhorn Blvd., Ste 102 Austin, Texas 78758 512-835-1000 MDL

Item	Description			Unit Price / Mo.
1	**Sharp MX-M4071; 40 ppm Networked Digital Copier** **w/ 150 Sheet Single Pass Doc. Feed. and (1) X 550 Sheet Paper Drawer** MX-DE27N; Stand with (3) X 550 Sheet Paper Drawers Total of 4 drawers + Bypass Tray MX-FN27N; Inner Finisher Includes: 1,500 BLK Copies; Overages @ $0.0080 ea. 2,500 CLR Copies; Overages @ $0.0510 ea. Includes: Delivery, Installation, Training, Parts, Labor, Toner, and Staples			$278.60
	State of Texas DIR 48 Month Lease		**Monthly Total**	**$278.60**

Commissioners Court - Regular Session **15.**

Meeting Date: 03/10/2020

Awarding RFQ #2451-12 Corridor I Planning Ronald Reagan Blvd to US 183

Submitted For: Randy Barker **Submitted By:** Thomas Skiles, Purchasing

Department: Purchasing

Agenda Category: Consent

Information

Agenda Item

Discuss, consider and take appropriate action on awarding RFQ #2451-12 Corridor I Planning from Ronald Reagan Blvd. to US 183 (Road Bond Map Project #3.7) to the most qualified firm Atkins North America, Inc. and authorizing execution of the agreement. Funding Source is P361.

Background

Purchasing solicited sealed statements of qualifications for Planning and Design of Road Bond Projects. 68 firms participated in the solicitations of which 31 firms submitted for the projects specified in the RFQ. Evaluations were held for the planning projects. The firms that submitted for planning projects were short-listed and interviews were held. After the interview phase, it was determined that Atkins North America was the most qualified firm to provide the services required by the County for Corridor I Planning from Ronald Reagan Blvd to US 183 Road Bond Project #3.7. Total contract amount will be $2,000,000.00. Department point of contact is Bob Daigh.

Fiscal Impact

From/To	Acct No.	Description	Amount

Attachments

Award Letter

Contract

Form Review

Inbox	Reviewed By	Date
Purchasing (Originator)	Randy Barker	03/04/2020 11:14 AM
County Judge Exec Asst.	Andrea Schiele	03/04/2020 01:33 PM
Form Started By: Thomas Skiles		Started On: 03/03/2020 10:52 AM
Final Approval Date: 03/04/2020		

WILLIAMSON COUNTY
1848

February 10, 2020

Mr. Randy Barker
Williamson County Purchasing Department
100 Wilco Way, P101
Georgetown, TX 78626

Subject: Recommendation for RFQ 2451 3.7 Corridor I from Ronald Reagan Blvd to US 183

Based on the attached supporting documentation, the Planning and Design of Road Bond Projects Selection Committee recommends the selection of Atkins which was the top ranked firm from the evaluation process.

Six firms were interviewed on February 5, 2020 by the following Selection Committee:

[redacted]

Please feel free to contact me if you have any questions.

Sincerely,

J. Terron Evertson, P.E.
County Engineer

Cc: Commissioner Valerie Covey, Pct 3

INTERVIEW - 3.6 & 3.7 Planning & Design of Road Bond Projects - PLANNING PROJECTS
RFQ 2451
DATE: February 5, 2020

Mandatory Criteria	Maximum Score Points	American Structurepoint	Atkins North America	Binkley & Barfield	Garver	Huitt-Zollars	K Friese + Associates
Project Manager's Experience/Qualifications with similar projects	20	15	17	12	15	12	15
Individuals on Project Team's Experience/Qualifications with all aspects of roadway design	20	12	17	12	12	15	12
Individuals on Project Team's Experience/Qualifications providing structural planning and design	20	15	15	15	15	15	15
Individuals on Project Team's Experience/Qualifications providing drainage planning and design services for projects	20	15	15	15	15	15	15
Understanding of project and previous performance with Williamson County	20	17	17	15	15	15	15
Availability of Project Manger, task leads and relevant staff	20	15	15	15	15	13	15
TOTAL	120	89	96	84	87	85	87

[redacted]

RECEIVED
FEB 2 4 2020
BY: PSI

WILLIAMSON COUNTY
CONTRACT FOR ENGINEERING SERVICES

FIRM: **Atkins North America, Inc. ("Engineer")**
ADDRESS: **11801 Domain Blvd, Suite 500, Austin, TX 78758**
PROJECT: **Corridor I from Ronald Reagan Blvd to US 183** **("Project")**

THE STATE OF TEXAS §
§
COUNTY OF WILLIAMSON §

THIS CONTRACT FOR ENGINEERING SERVICES ("Contract") is made and entered into, effective as the date of the last party's execution hereinbelow, by and between Williamson County, Texas, a political subdivision of the State of Texas, whose offices are located at 710 Main Street, Suite 101, Georgetown, Texas, 78626 (hereinafter referred to as "County"), and Engineer, and such Contract is for the purpose of contracting for professional engineering services.

RECITALS:

WHEREAS, V.T.C.A., Government Code §2254.002(2)(A)(vii) under Subchapter A entitled "Professional Services Procurement Act" provides for the procurement by counties of services of professional engineers; and

WHEREAS, County and Engineer desire to contract for such professional engineering services; and

WHEREAS, County and Engineer wish to document their agreement concerning the requirements and respective obligations of the parties;

NOW, THEREFORE, WITNESSETH:

That for and in consideration of the mutual promises contained herein and other good and valuable considerations, and the covenants and agreements hereinafter contained to be kept and performed by the respective parties hereto, it is agreed as follows:

ARTICLE 1
CONTRACT DOCUMENTS AND APPLICABLE PROJECT DOCUMENTS

A. Contract Documents. The Contract Documents consist of this Contract, any exhibits attached hereto (which exhibits are hereby incorporated into and made a part of this Contract), any fully executed Work Authorizations; any fully executed Supplemental Work Authorizations and all fully executed Contract Amendments (as defined herein in Article 14) which are subsequently issued. These form the entire contract, and all are as fully a part of this Contract as if attached to this Contract or repeated herein.

B. Project Documents. In addition to any other pertinent and necessary Project documents, the following documents shall be used in the development of the Project:

A. TxDOT 2011 Texas Manual of Uniform Traffic Control Devices for Streets and Highways, including latest revisions
B. Texas Department of Transportation's Standard Specifications for Construction of Highways, Streets, and Bridges, 2014 (English units)
C. National Environmental Policy Act (NEPA)
D. Texas Accessibility Standards (TAS) of the Architectural Barriers Act, Article 9102, Texas Civil Statutes, Effective March 15, 2012, including latest revisions
E. Americans with Disabilities Act (ADA) Regulations
F. U.S. Army Corps Regulations
G. International Building Code, current edition as updated
H. Williamson County Design Criteria & Project Development Manual, latest edition
I. Williamson County Multi-Corridor Transportation Plan Project Level Environmental Review and Compliance Protocol, latest edition
J. Williamson County Protocol for Sustainable Roadsides, latest edition

ARTICLE 2
NON-COLLUSION; DEBARMENT; AND FINANCIAL INTEREST PROHIBITED

A. Non-collusion. Engineer warrants that he/she/it has not employed or retained any company or persons, other than a bona fide employee working solely for Engineer, to solicit or secure this Contract, and that he/she/it has not paid or agreed to pay any company or engineer any fee, commission, percentage, brokerage fee, gifts, or any other consideration, contingent upon or resulting from the award or making of this Contract. For breach or violation of this warranty, County reserves and shall have the right to annul this Contract without liability or, in its discretion and at its sole election, to deduct from the contract price or compensation, or to otherwise recover, the full amount of such fee, commission, percentage, brokerage fee, gift or contingent fee.

B. Debarment Certification. Engineer must sign the Debarment Certification enclosed herewith as **Exhibit A**.

C. Financial Interest Prohibited. Engineer covenants and represents that Engineer, his/her/its officers, employees, agents, consultants and subcontractors will have no financial interest, direct or indirect, in the purchase or sale of any product, materials or equipment that will be recommended or required for the construction of the Project.

ARTICLE 3
ENGINEERING SERVICES

Engineer shall perform Engineering Services as identified in **Exhibit B** entitled "Engineering Services."

County will prepare and issue Work Authorizations, in substantially the same form identified and attached hereto as **Exhibit C** and entitled "Work Authorization No. ____", to authorize the Engineer to perform one or more tasks of the Engineering Services. Each Work Authorization will include a description of the work to be performed, a description of the tasks and milestones, a work schedule for the tasks, definite review times by County and Engineer of all Engineering Services and a fee amount agreed upon by the County and Engineer. The amount payable for a Work Authorization shall be supported by the estimated cost of each work task as described in the Work Authorization. The Work Authorization will not waive the Engineer's responsibilities and obligations established in this Contract. The executed Work Authorizations shall become part of this Contract.

All work must be completed on or before the date specified in the Work Authorization. The Engineer shall promptly notify the County of any event which will affect completion of the Work Authorization, although such notification shall not relieve the Engineer from costs or liabilities resulting from delays in completion of the Work Authorization. Should the review times or Engineering Services take longer than shown on the Work Authorization, through no fault of Engineer, Engineer may submit a timely written request for additional time, which shall be subject to the approval of the County. Any changes in a Work Authorization shall be enacted by a written Supplemental Work Authorization before additional costs may be incurred. Any Supplemental Work Authorization must be executed by both parties within the period specified in the Work Authorization.

ARTICLE 4
CONTRACT TERM

A. Term. The Engineer is expected to complete the Engineering Services described herein in accordance with the above described Work Authorizations or any Supplemental Work Authorization related thereto. If Engineer does not perform the Engineering Services in accordance with each applicable Work Authorization or any Supplemental Work Authorization related thereto, then County shall have the right to terminate this Contract as set forth below in Article 20. So long as the County elects not to terminate this Contract, it shall continue from day to day until such time as the Engineering Services are completed in accordance with each applicable Work Authorization or any Supplemental Work Authorization related thereto. Any Engineering Services performed or costs incurred after the date of termination shall not be eligible for reimbursement. Engineer shall

notify County in writing as soon as possible if he/she/it determines, or reasonably anticipates, that the Engineering Services will not be completed in accordance with an applicable Work Authorization or any Supplemental Work Authorization related thereto.

B. Work Authorizations. Engineer acknowledges that each Work Authorization is of critical importance, and agrees to undertake all reasonably necessary efforts to expedite the performance of Engineering Services required herein so that construction of the Project will be commenced and completed as scheduled. In this regard, and subject to adjustments in a particular Work Authorization, as provided in Article 3 herein, Engineer shall proceed with sufficient qualified personnel and consultants necessary to fully and timely accomplish all Engineering Services required under this Contract in a professional manner.

C. Commencement of Engineering Services. After execution of this Contract, Engineer shall not proceed with Engineering Services until Engineer has been thoroughly briefed on the scope of the Project and has been notified in writing by the County to proceed, as provided in Article 8.

ARTICLE 5
COMPENSATION AND EXPENSES

County shall pay and Engineer agrees to accept up to the amount shown below as full compensation for the Engineering Services performed and to be performed under this Contract. The basis of compensation for the services of principals and employees engaged in the performance of the Engineering Services shall be based on the Rate Schedule set forth in the attached **Exhibit D**.

OK

The maximum amount payable under this Contract, without modification, is **two million Dollars ($2,000,000.00)** (the "Compensation Cap"), provided that any amounts paid or payable shall be solely pursuant to a validly issued Work Authorization or any Supplemental Work Authorization related thereto. In no event may the aggregate amount of compensation authorized under Work Authorizations and Supplemental Work Authorizations exceed the Compensation Cap. The Compensation Cap shall be revised equitably only by written Contract Amendments executed by both parties in the event of a change the overall scope of the Engineering Services set forth in **Exhibit B**, as authorized by County.

The Compensation Cap is based upon all labor and non-labor costs estimated to be required in the performance of the Engineering Services provided for under this Contract. Should the actual costs of all labor and non-labor costs rendered under this Contract be less than the above stated Compensation Cap, then Engineer shall receive compensation for only actual fees and costs of the Engineering Services actually rendered and incurred, which may be less than the above stated Compensation Cap.

The Compensation Cap herein referenced may be adjusted for Additional Engineering Services requested and performed only if approved by a written Contract Amendment signed by both parties.

Engineer shall prepare and submit to County monthly progress reports in sufficient detail to support the progress of the Engineering Services and to support invoices requesting monthly payment. The format for such monthly progress reports and invoices must be in a format acceptable to County. Satisfactory progress of Engineering Services shall be an absolute condition of payment.

Engineer shall be reimbursed for actual non-labor and subcontract expenses incurred in the performance of the services under this Contract in accordance with the Williamson County Vendor Reimbursement Policy set forth under **Exhibit E**. Invoices requesting reimbursement for costs and expenditures related to the Project (reimbursables) must be accompanied by copies of the provider's invoice and comply with the Williamson County Vendor Reimbursement Policy. The copies of the provider's invoice must evidence the actual costs billed to Engineer without mark-up.

ARTICLE 6
METHOD OF PAYMENT

Payments to Engineer shall be made while Engineering Services are in progress. Engineer shall prepare and submit to Mike Weaver, County's Road Bond Program Manager, not more frequently than once per month, a progress report as referenced in Article 5 above. Such progress report shall state the percentage of completion of Engineering Services accomplished for an applicable Work Authorization or any Supplemental Work Authorization related thereto during that billing period and to date. This submittal shall also include a progress assessment report in a form acceptable to the County Auditor.

Simultaneous with submission of such progress report, Engineer shall prepare and submit one (1) original of a certified invoice to the County's Road Bond Program Manager in a form acceptable to the County Auditor. All invoices submitted to County must, at a minimum, be accompanied by an original complete packet of supporting documentation and time sheets detailing hours worked by staff persons with a description of the work performed by such persons. For Additional Engineering Services performed pursuant to this Contract, a separate invoice or itemization of the Additional Engineering Services must be presented with the same aforementioned requirements.

Payments shall be made by County based upon Engineering Services actually provided and performed. Upon timely receipt and approval of each statement, County shall make a good faith effort to pay the amount which is due and payable within thirty (30) days of the County Auditor's receipt. County reserves the right to reasonably withhold payment pending verification of satisfactory Engineering Services performed. Engineer has the responsibility to submit proof to County, adequate and sufficient in its determination, that tasks of an applicable Work Authorization or any Supplemental Work Authorization related thereto were completed.

The certified statements shall show the total amount earned to the date of submission and shall show the amount due and payable as of the date of the current statement. Final payment does not relieve Engineer of the responsibility of correcting any errors and/or omissions resulting from his/her/its negligence.

Upon submittal of the initial invoice, Engineer shall provide the County Auditor with an Internal Revenue Form W-9, Request for Taxpayer Identification Number and Certification that is complete in compliance with the Internal Revenue Code, its rules and regulations.

ARTICLE 7
PROMPT PAYMENT POLICY

In accordance with Chapter 2251, V.T.C.A., Texas Government Code, payment to Engineer will be made within thirty (30) days of the day on which the performance of services was complete, or within thirty (30) days of the day on which the County Auditor receives a correct invoice for services, whichever is later.

Engineer may charge a late fee (fee shall not be greater than that which is permitted by Texas law) for payments not made in accordance with this prompt payment policy; however, this policy does not apply in the event:

A. There is a bona fide dispute between County and Engineer concerning the supplies, materials, or equipment delivered or the services performed that causes the payment to be late; or

B. The terms of a federal contract, grant, regulation, or statute prevent County from making a timely payment with federal funds; or

C. There is a bona fide dispute between Engineer and a subcontractor/subconsultant or between a subcontractor/subconsultant and its supplier concerning supplies, materials, or equipment delivered or the Engineering Services performed which causes the payment to be late; or

D. The invoice is not mailed to the County's Road Bond Program Manager in strict accordance with instructions, if any, on the purchase order, or this Contract or other such contractual agreement.

The County Auditor shall document to Engineer the issues related to disputed invoices within ten (10) calendar days of receipt of such invoice. Any non-disputed invoices shall be considered correct and payable per the terms of Chapter 2251, V.T.C.A., Texas Government Code.

ARTICLE 8
COMMENCEMENT OF ENGINEERING SERVICES

The Engineer shall not proceed with any task of the Engineering Services until Engineer has been thoroughly briefed on the scope of the Project and instructed, in writing by the County, to proceed with the applicable Engineering Services. The County shall not be responsible for work performed or costs incurred by Engineer related to any task for which a Work Authorization or a Supplemental Work Authorization related thereto has not been issued and signed by both parties. Engineer shall not be required to perform any work for which a Work Authorization or a Supplemental Work Authorization related thereto has not been issued and signed by both parties.

ARTICLE 9
PROJECT TEAM

County's Designated Representative for purposes of this Contract is as follows:

County's Road Bond Program Manager
Attn: Michael Weaver
HNTB Corporation
101 E. Old Settlers Blvd., Suite 100
Round Rock, Texas 78664_

County shall have the right, from time to time, to change the County's Designated Representative by giving Engineer written notice thereof. With respect to any action, decision or determination which is to be taken or made by County under this Contract, the County's Designated Representative may take such action or make such decision or determination or shall notify Engineer in writing of an individual responsible for and capable of taking such action, decision or determination and shall forward any communications and documentation to such individual for response or action. Actions, decisions or determinations by the County's Designated Representative on behalf of County shall be done in his or her reasonable business judgment unless express standards or parameters therefor are included in this Contract, in which case, actions taken by the County's Designated Representative shall be in accordance with such express standards or parameters. Any consent, approval, decision or determination hereunder by the County's Designated Representative shall be binding on County; *provided, however,* the County's Designated Representative shall not have any right to modify, amend or terminate this Contract, an Executed Work Authorization, an executed Supplemental Work Authorization or executed Contract Amendment. County's Designated Representative shall not have any authority to execute a Contract Amendment, Work Authorization or any Supplemental Work Authorization unless otherwise granted such authority by the Williamson County Commissioners Court.

Engineer's Designated Representative for purposes of this Contract is as follows:

Atkins North America, Inc.
Attn: James Lowe
11801 Domain Blvd, Suite 500
Austin, TX 78758

Engineer shall have the right, from time to time, to change the Engineer's Designated Representative by giving County written notice thereof. With respect to any action, decision or determination which is to be taken or made by Engineer under this Contract, the Engineer's Designated Representative may take such action or make such decision or determination or shall notify County in writing of an individual responsible for and capable of taking such action, decision or determination and shall forward any communications and documentation to such individual for response or action. Actions, decisions or determinations by the Engineer's Designated Representative on behalf of Engineer shall be done in his or her reasonable business judgment unless express standards or parameters therefor are included in this Contract, in which

case, actions taken by the Engineer's Designated Representative shall be in accordance with such express standards or parameters. Any consent, approval, decision or determination hereunder by the Engineer's Designated Representative shall be binding on Engineer. Engineer's Designated Representative shall have the right to modify, amend and execute Work Authorizations, Supplemental Work Authorizations and Contract Amendments on behalf of Engineer.

ARTICLE 10
PROGRESS EVALUATION

Engineer shall, from time to time during the progress of the Engineering Services, confer with County at County's election. Engineer shall prepare and present such information as may be pertinent and necessary, or as may be reasonably requested by County, in order for County to evaluate features of the Engineering Services. At the request of County or Engineer, conferences shall be provided at Engineer's office, the offices of County, or at other locations designated by County. When requested by County, such conferences shall also include evaluation of the Engineering Services. County may, from time to time, require Engineer to appear and provide information to the Williamson County Commissioners Court.

Should County determine that the progress in Engineering Services does not satisfy an applicable Work Authorization or any Supplemental Work Authorization related thereto, then County shall review same with Engineer to determine corrective action required.

Engineer shall promptly advise County in writing of events which have or may have a significant impact upon the progress of the Engineering Services, including but not limited to the following:

A. Problems, delays, adverse conditions which may materially affect the ability to meet the objectives of an applicable Work Authorization or any Supplemental Work Authorization related thereto, or preclude the attainment of Project Engineering Services units by established time periods; and such disclosure shall be accompanied by statement of actions taken or contemplated, and County assistance needed to resolve the situation, if any; and

B. Favorable developments or events which enable meeting goals sooner than anticipated in relation to an applicable Work Authorization's or any Supplemental Work Authorization related thereto.

ARTICLE 11
SUSPENSION

Should County desire to suspend the Engineering Services, but not to terminate this Contract, then such suspension may be effected by County giving Engineer thirty (30) calendar days' verbal notification followed by written confirmation to that effect. Such thirty-day notice may be waived in writing by agreement and signature of both parties. The Engineering Services may be reinstated and resumed in full force and effect within sixty (60) days of receipt of written notice from County to resume the Engineering Services. Such sixty-day (60) notice may be waived in writing by agreement and signature of both parties. If this Contract is suspended for more than thirty (30) days, Engineer shall have the option of terminating this Contract and, in the event, Engineer shall be compensated for all Engineering Services performed and reimbursable expenses incurred, provided such Engineering Services and reimbursable expenses have been previously authorized and approved by County, to the effective date of suspension.

If County suspends the Engineering Services, the contract period as determined in Article 4, and the Work Authorization or any Supplemental Work Authorization related thereto, shall be extended for a time period equal to the suspension period.

County assumes no liability for Engineering Services performed or costs incurred prior to the date authorized by County for Engineer to begin Engineering Services, and/or during periods when Engineering Services is suspended, and/or subsequent to the completion date.

ARTICLE 12
ADDITIONAL ENGINEERING SERVICES

If Engineer forms a reasonable opinion that any work he/she/it has been directed to perform is beyond the overall scope of this Contract, as set forth in **Exhibit B,** and as such constitutes extra work ("Additional Engineering Services"), he/she/it shall promptly notify County in writing. In the event County finds that such work does constitute Additional Engineering Services, County shall so advise Engineer and a written Contract Amendment will be executed between the parties as provided in Article 14. Any increase to the Compensation Cap due to Additional Engineering Services must be set forth in such Contract Amendment. Engineer shall not perform any proposed Additional Engineering Services nor incur any additional costs prior to the execution, by both parties, of a written Contract Amendment. Following the execution of a Contract Amendment that provides for Additional Engineering Services, a written Work Authorization, which sets forth the Additional Engineering Services to be performed, must be executed by the parties. County shall not be responsible for actions by Engineer nor for any costs incurred by Engineer relating to Additional Engineering Services not directly associated with the performance of the Engineering Services authorized in this Contract, by a fully executed Work Authorization or a fully executed Contract Amendment thereto.

ARTICLE 13
CHANGES IN COMPLETED ENGINEERING SERVICES

If County deems it necessary to request changes to previously satisfactorily completed

Engineering Services or parts thereof which involve changes to the original Engineering Services or character of Engineering Services under this Contract, then Engineer shall make such revisions as requested and as directed by County. Such revisions shall be considered as Additional Engineering Services and paid for as specified under Article 12.

Engineer shall make revisions to Engineering Services authorized hereunder as are necessary to correct errors appearing therein, when required to do so by County. No additional compensation shall be due for such Engineering Services.

ARTICLE 14
CONTRACT AMENDMENTS

The terms set out in this Contract may be modified by a written fully executed Contract Amendment. Changes and modifications to a fully executed Work Authorization shall be made in the form of a Supplemental Work Authorization. To the extent that such changes or modifications to a Work Authorization do not also require modifications to the terms of this Contract (i.e. changes to the overall scope of Engineering Services set forth in **Exhibit B**, modification of the Compensation Cap, etc.) a Contract Amendment will not be required.

ARTICLE 15
USE OF DOCUMENTS

All documents, including but not limited to drawings, specifications and data or programs stored electronically, (hereinafter referred to as "Engineering Work Products") prepared by Engineer and its subcontractors/subconsultants are related exclusively to the services described in this Contract and are intended to be used with respect to this Project. However, it is expressly understood and agreed by and between the parties hereto that all of Engineer's designs under this Contract (including but not limited to tracings, drawings, estimates, specifications, investigations, studies and other documents, completed or partially completed), shall be the property of County to be thereafter used in any lawful manner as County elects. Any such subsequent use made of documents by County shall be at County's sole risk and without liability to Engineer.

By execution of this Contract and in confirmation of the fee for services to be paid under this Contract, Engineer hereby conveys, transfers and assigns to County all rights under the Federal Copyright Act of 1976 (or any successor copyright statute), as amended, all common law copyrights and all other intellectual property rights acknowledged by law in the Project Designs and work product developed under this Contract. Copies may be retained by Engineer. Engineer shall be liable to County for any loss or damage to any such documents while they are in the possession of or while being worked upon by Engineer or anyone connected with Engineer, including agents, employees, Engineers or subcontractors/subconsultants. All documents so lost or damaged shall be replaced or restored by Engineer without cost to County.

Upon execution of this Contract, Engineer grants to County permission to reproduce Engineer's work and documents for purposes of constructing, using and maintaining the Project, provided that County shall comply with its obligations, including prompt payment of all sums when due, under this Contract. Engineer shall obtain similar permission from Engineer's

subcontractors/subconsultants consistent with this Contract. If and upon the date Engineer is adjudged in default of this Contract, County is permitted to authorize other similarly credentialed design professionals to reproduce and, where permitted by law, to make changes, corrections or additions to the work and documents for the purposes of completing, using and maintaining the Project.

County shall not assign, delegate, sublicense, pledge or otherwise transfer any permission granted herein to another party without the prior written consent of Engineer. However, County shall be permitted to authorize the contractor, subcontractors and material or equipment suppliers to reproduce applicable portions of the Engineering Work Products appropriate to and for use in the execution of the Work. Submission or distribution of Engineering Work Products to meet official regulatory requirements or for similar purposes in connection with the Project is permitted. Any unauthorized use of the Engineering Work Products shall be at County's sole risk and without liability to Engineer and its Engineers.

Prior to Engineer providing to County any Engineering Work Products in electronic form or County providing to Engineer any electronic data for incorporation into the Engineering Work Products, County and Engineer shall by separate written contract set forth the specific conditions governing the format of such Engineering Work Products or electronic data, including any special limitations not otherwise provided in this Contract. Any electronic files are provided by Engineer for the convenience of County, and use of them is at County's sole risk. In the case of any defects in electronic files or any discrepancies between them and any hardcopy of the same documents prepared by Engineer, the hardcopy shall prevail. Only printed copies of documents conveyed by Engineer shall be relied upon.

Engineer shall have no liability for changes made to the drawings by other engineers subsequent to the completion of the Project. Any such change shall be sealed by the engineer making that change and shall be appropriately marked to reflect what was changed or modified.

ARTICLE 16
PERSONNEL, EQUIPMENT AND MATERIAL

Engineer shall furnish and maintain, at its own expense, quarters for the performance of all Engineering Services, and adequate and sufficient personnel and equipment to perform the Engineering Services as required. All employees of Engineer shall have such knowledge and experience as will enable them to perform the duties assigned to them. Any employee of Engineer who, in the reasonable opinion of County, is incompetent or whose conduct becomes detrimental to the Engineering Services shall immediately be removed from association with the Project when so instructed by County. Engineer certifies that it presently has adequate qualified personnel in its employment for performance of the Engineering Services required under this Contract, or will obtain such personnel from sources other than County. Engineer may not change the Project Manager without prior written consent of County.

ARTICLE 17
SUBCONTRACTING

Engineer shall not assign, subcontract or transfer any portion of the Engineering Services under this Contract without prior written approval from County. All subcontracts shall include the provisions required in this Contract. No subcontract shall relieve Engineer of any responsibilities under this Contract.

ARTICLE 18
REVIEW OF ENGINEERING SERVICES

Engineer's Engineering Services will be reviewed by County under its applicable technical requirements and procedures.

A. Completion. Reports, plans, specifications, and supporting documents shall be submitted by Engineer on or before the dates specified in the applicable Work Authorization or Supplemental Work Authorization related thereto. Upon receipt of same, the submission shall be checked for completion. "Completion" or "Complete" shall be defined as all of the required items, as set out in the applicable Work Authorization, have been included in compliance with the requirements of this Contract. The completeness of any Engineering Services submitted to County shall be determined by County within thirty (30) days of such submittal and County shall notify Engineer in writing within such thirty (30) day period if such Engineering Services have been found to be incomplete. If the submission is Complete, County shall notify Engineer and County's technical review process will begin.

If the submission is not Complete, County shall notify Engineer, who shall perform such professional services as are required to complete the Engineering Services and resubmit it to County. This process shall be repeated until a submission is Complete.

B. Acceptance. County shall review the completed Engineering Services for compliance with this Contract. If necessary, the completed Engineering Services shall be returned to Engineer, who shall perform any required Engineering Services and resubmit it to County. This process shall be repeated until the Engineering Services are Accepted. "Acceptance" or "Accepted" shall mean that in the County's reasonable opinion, substantial compliance with the requirements of this Contract has been achieved.

C. Final Approval. After Acceptance, Engineer shall perform any required modifications, changes, alterations, corrections, redesigns, and additional work necessary to receive Final Approval by the County. "Final Approval" in this sense shall mean formal recognition that the Engineering Services have been fully carried out.

D. Errors and Omissions. After Final Approval, Engineer shall, without additional compensation, perform any work required as a result of Engineer's development of the work which is found to be in error or omission due to Engineer's negligence. However, any work required or

occasioned for the convenience of County after Final Approval shall be paid for as Additional Engineering Services.

E. Disputes Over Classifications. In the event of any dispute over the classification of Engineer's Engineering Services as Complete, Accepted, or having attained Final Approved under this Contract, the decision of the County shall be final and binding on Engineer, subject to any civil remedy or determination otherwise available to the parties and deemed appropriate by the parties.

F. County's Reliance on Engineer. ENGINEER'S DUTIES AS SET FORTH HEREIN SHALL AT NO TIME BE IN ANY WAY DIMINISHED BY REASON OF ANY REVIEW, EVALUATION OR APPROVAL BY THE COUNTY OR ITS AUTHORIZED REPRESENTATIVE NOR SHALL THE ENGINEER BE RELEASED FROM ANY LIABILITY BY REASON OF SUCH REVIEW, EVALUATION OR APPROVAL BY THE COUNTY, IT BEING UNDERSTOOD THAT THE COUNTY AT ALL TIMES IS ULTIMATELY RELYING UPON THE ENGINEER'S SKILL, ABILITY AND KNOWLEDGE IN PERFORMING THE ENGINEERING SERVICES REQUIRED HEREUNDER.

ARTICLE 19
VIOLATION OF CONTRACT TERMS/BREACH OF CONTRACT

Violation of contract terms or breach of contract by Engineer shall be grounds for termination of this Contract, and any increased costs arising from Engineer's default, breach of contract, or violation of contract terms shall be paid by Engineer.

ARTICLE 20
TERMINATION

This Contract may be terminated as set forth below.

- **A.** By mutual agreement and consent, in writing, of both parties.
- **B.** By County, by notice in writing to Engineer, as a consequence of failure by Engineer to perform the Engineering Services set forth herein in a satisfactory manner.
- **C.** By either party, upon the failure of the other party to fulfill its obligations as set forth herein.
- **D.** By County, for reasons of its own and not subject to the mutual consent of Engineer, upon not less than thirty (30) days' written notice to Engineer.
- **E.** By satisfactory completion of all Engineering Services and obligations described herein.

Should County terminate this Contract as herein provided, no fees other than fees due and payable at the time of termination plus reimbursable expenses incurred shall thereafter be paid to Engineer. In determining the value of the Engineering Services performed by Engineer prior to termination, County shall be the sole judge. Compensation for Engineering Services at termination will be based on a percentage of the Engineering Services completed at that time. Should County terminate this Contract under Subsection (D) immediately above, then the amount

charged during the thirty-day notice period shall not exceed the amount charged during the preceding thirty (30) days.

If Engineer defaults in the performance of this Contract or if County terminates this Contract for fault on the part of Engineer, then County shall give consideration to the actual costs incurred by Engineer in performing the Engineering Services to the date of default, the amount of Engineering Services required which was satisfactorily completed to date of default, the value of the Engineering Services which are usable to County, the cost to County of employing another firm to complete the Engineering Services required and the time required to do so, and other factors which affect the value to County of the Engineering Services performed at the time of default.

The termination of this Contract and payment of an amount in settlement as prescribed above shall extinguish all rights, duties, and obligations of County under this Contract. If the termination of this Contract is due to the failure of Engineer to fulfill his/her/its contractual obligations, then County may take over the Project and prosecute the Engineering Services to completion. In such case, Engineer shall be liable to County for any additional and reasonable costs incurred by County.

Engineer shall be responsible for the settlement of all contractual and administrative issues arising out of any procurements made by Engineer in support of the Engineering Services under this Contract.

ARTICLE 21
COMPLIANCE WITH LAWS

A. Compliance. Engineer shall comply with all applicable federal, state and local laws, statutes, codes, ordinances, rules and regulations, and the orders and decrees of any court, or administrative bodies or tribunals in any manner affecting the performance of this Contract, including without limitation, minimum/maximum salary and wage statutes and regulations, and licensing laws and regulations. Engineer shall furnish County with satisfactory proof of his/her/its compliance.

Engineer shall further obtain all permits and licenses required in the performance of the Engineering Services contracted for herein.

B. Taxes. Engineer will pay all taxes, if any, required by law arising by virtue of the Engineering Services performed hereunder. County is qualified for exemption pursuant to the provisions of Section 151.309 of the Texas Limited Sales, Excise, and Use Tax Act.

ARTICLE 22
INDEMNIFICATION

ENGINEER AGREES, TO THE FULLEST EXTENT PERMITTED BY LAW, TO INDEMNIFY AND HOLD THE COUNTY HARMLESS FROM AND AGAINST ANY AND ALL LIABILITIES, LOSSES, PENALTIES, JUDGMENTS, CLAIMS, LAWSUITS, DAMAGES, COSTS AND EXPENSES, INCLUDING, BUT NOT LIMITED

TO, ATTORNEYS' FEES, ("LOSSES") TO THE EXTENT SUCH LOSSES ARE CAUSED BY OR RESULTS FROM A NEGLIGENT ACT OR OMISSION, NEGLIGENCE, OR INTENTIONAL TORT COMMITTED BY ENGINEER, ENGINEER'S EMPLOYEES, AGENTS, OR ANY OTHER PERSON OR ENTITY UNDER CONTRACT WITH ENGINEER INCLUDING, WITHOUT LIMITATION, ENGINEER'S SUBCONSULTANTS, OR ANY OTHER ENTITY OVER WHICH ENGINEER EXERCISES CONTROL.

ENGINEER FURTHER AGREES, TO THE FULLEST EXTENT PERMITTED BY LAW, TO INDEMNIFY AND HOLD THE COUNTY HARMLESS FROM ANY AND ALL LIABILITIES, LOSSES, PENALTIES, JUDGMENTS, CLAIMS, LAWSUITS, DAMAGES, COSTS AND EXPENSES, INCLUDING, BUT NOT LIMITED TO, ATTORNEYS' FEES, ("LOSSES") TO THE EXTENT SUCH LOSSES ARE CAUSED BY OR RESULTS FROM ENGINEER'S FAILURE TO PAY ENGINEER'S EMPLOYEES, SUBCONTRACTORS, SUBCONSULTANTS, OR SUPPLIERS, IN CONNECTION WITH ANY OF THE WORK PERFORMED OR TO BE PERFORMED UNDER THIS CONTRACT BY ENGINEER.

ENGINEER FURTHER AGREES TO INDEMNIFY AND HOLD THE COUNTY HARMLESS FROM ANY AND ALL LIABILITIES, LOSSES, PENALTIES, CLAIMS, LAWSUITS, DAMAGES, COSTS AND EXPENSES, INCLUDING, BUT NOT LIMITED TO, ATTORNEYS' FEES, ("LOSSES") TO THE EXTENT SUCH LOSSES ARE CAUSED BY OR RESULTS FROM THE INFRINGEMENT OF ANY INTELLECTUAL PROPERTY ARISING OUT OF THE USE OF ANY PLANS, DESIGN, DRAWINGS, OR SPECIFICATIONS FURNISHED BY ENGINEER IN THE PERFORMANCE OF THIS CONTRACT.

THE LIMITS OF INSURANCE REQUIRED IN THIS CONTRACT AND/OR THE CONTRACT DOCUMENTS SHALL NOT LIMIT ENGINEER'S OBLIGATIONS UNDER THIS SECTION. THE TERMS AND CONDITIONS CONTAINED IN THIS SECTION SHALL SURVIVE THE TERMINATION OF THE CONTRACT AND/OR CONTRACT DOCUMENTS OR THE SUSPENSION OF THE WORK HEREUNDER. TO THE EXTENT THAT ANY LIABILITIES, PENALTIES, DEMANDS, CLAIMS, LAWSUITS, LOSSES, DAMAGES, COSTS AND EXPENSES ARE CAUSED IN PART BY THE ACTS OF THE COUNTY OR THIRD PARTIES FOR WHOM ENGINEER IS NOT LEGALLY LIABLE, ENGINEER'S OBLIGATIONS SHALL BE IN PROPORTION TO ENGINEER'S FAULT. THE OBLIGATIONS HEREIN SHALL ALSO EXTEND TO ANY ACTIONS BY THE COUNTY TO ENFORCE THIS INDEMNITY OBLIGATION.

IN THE EVENT THAT CONTRACTORS INITIATE LITIGATION AGAINST THE COUNTY IN WHICH THE CONTRACTOR ALLEGES DAMAGES AS A RESULT OF ANY NEGLIGENT ACTS, ERRORS OR OMISSIONS OF ENGINEER, ITS EMPLOYEES, AGENTS, SUBCONTRACTORS, SUBCONSULTANTS, OR SUPPLIERS, OR OTHER ENTITIES OVER WHICH ENGINEER EXERCISES CONTROL, INCLUDING, BUT NOT LIMITED TO, DEFECTS, ERRORS, OR OMISSIONS, THEN THE COUNTY SHALL HAVE THE RIGHT TO JOIN ENGINEER IN ANY SUCH PROCEEDINGS AT THE COUNTY'S COST. ENGINEER SHALL ALSO HOLD THE COUNTY HARMLESS AND INDEMNIFY THE COUNTY TO THE EXTENT THAT ENGINEER, ANY OF ITS EMPLOYEES, AGENTS, SUBCONTRACTORS, SUBCONSULTANTS, OR SUPPLIERS, OR OTHER ENTITIES OVER WHICH ENGINEER EXERCISES CONTROL, CAUSED SUCH DAMAGES TO CONTRACTOR, INCLUDING ANY AND ALL COSTS AND ATTORNEYS' FEES INCURRED BY THE COUNTY IN CONNECTION WITH THE DEFENSE OF ANY CLAIMS WHERE ENGINEER, ITS EMPLOYEES, AGENTS, SUBCONTRACTORS, SUBCONSULTANTS, OR SUPPLIERS, OR OTHER ENTITIES OVER WHICH ENGINEER EXERCISES CONTROL, ARE ADJUDICATED AT FAULT.

ARTICLE 23
ENGINEER'S RESPONSIBILITIES

Engineer shall be responsible for the accuracy of his/her/its Engineering Services and shall promptly make necessary revisions or corrections to its work product resulting from errors, omissions, or negligent acts, and same shall be done without compensation. County shall determine Engineer's responsibilities for all questions arising from design errors and/or omissions, subject to the dispute resolution provisions of Article 33. Engineer shall not be relieved of responsibility for subsequent correction of any such errors or omissions in its work product, or for clarification of any ambiguities until after the construction phase of the Project has been completed.

ARTICLE 24
ENGINEER'S SEAL

The responsible engineer shall sign, seal and date all appropriate engineering submissions to County in accordance with the Texas Engineering Practice Act and the rules of the State Board of Registration for Professional Engineers.

ARTICLE 25
INSURANCE

Engineer must comply with the following insurance requirements at all times during this Contract:

A. Coverage Limits. Engineer, at Engineer's sole cost, shall purchase and maintain during the entire term while this Contract is in effect the following insurance:

1. Worker's Compensation in accordance with statutory requirements.
2. Commercial General Liability Insurance with a combined minimum Bodily Injury and Property Damage limits of $1,000,000.00 per occurrence and $2,000,000.00 in the aggregate.
3. Business Automobile Liability Insurance for all owned, non-owned, and hired vehicles with combined minimum limits for Bodily Injury and Property Damage of $1,000,000.00 each accident.
4. Professional Liability Insurance in the amount of $2,000,000.00 per claim and annual aggregate.

B. Additional Insureds; Waiver of Subrogation. County, its directors, officers and employees shall be added as additional insureds under policies listed under (2) and (3) above, and on those policies where County, its directors, officers and employees are additional insureds, such insurance shall be primary and any insurance maintained by County shall be excess and not contribute with it. Such policies shall also include waivers of subrogation in favor of County.

C. Premiums and Deductible. Engineer shall be responsible for payment of premiums for all of the insurance coverages required under this section. Engineer further agrees

that for each claim, suit or action made against insurance provided hereunder, with respect to all matters for which the Engineer is responsible hereunder, Engineer shall be solely responsible for all deductibles and self-insured retentions. Any deductibles or self-insured retentions over $250,000 in the Engineer's insurance must be declared and approved in writing by County in advance.

OK M 2/24/2026

D. Commencement of Work. Engineer shall not commence any field work under this Contract until he/she/it has obtained all required insurance and such insurance has been approved by County. As further set out below, Engineer shall not allow any subcontractor/subconsultant(s) to commence work to be performed in connection with this Contract until all required insurance has been obtained and approved and such approval shall not be unreasonably withheld. Approval of the insurance by County shall not relieve or decrease the liability of Engineer hereunder.

E. Insurance Company Rating. The required insurance must be written by a company approved to do business in the State or Texas with a financial standing of at least an A-rating, as reflected in Best's insurance ratings or by a similar rating system recognized within the insurance industry at the time the policy is issued.

F. Certification of Coverage. Engineer shall furnish County with a certification of coverage issued by the insurer. Engineer shall not cause any insurance to be canceled nor permit any insurance to lapse. **In addition to any other notification requires set forth hereunder, Engineer shall also notify County, within twenty-four (24) hours of receipt, of any notices of expiration, cancellation, non-renewal, or material change in coverage it receives from its insurer.**

G. No Arbitration. It is the intention of the County and agreed to and hereby acknowledged by the Engineer, that no provision of this Contract shall be construed to require the County to submit to mandatory arbitration in the settlement of any claim, cause of action or dispute, except as specifically required in direct connection with an insurance claim or threat of claim under an insurance policy required hereunder or as may be required by law or a court of law with jurisdiction over the provisions of this Contract.

H. Subcontractor/Subconsultant's Insurance. Without limiting any of the other obligations or liabilities of Engineer, Engineer shall require each subcontractor/subconsultant performing work under this Contract (to the extent a subcontractor/subconsultant is allowed by County) to maintain during the term of this Contract, at the subcontractor/subconsultant's own expense, the same stipulated minimum insurance required in this Article above, including the required provisions and additional policy conditions as shown below in this Article.

Engineer shall obtain and monitor the certificates of insurance from each subcontractor/subconsultant in order to assure compliance with the insurance requirements. Engineer must retain the certificates of insurance for the duration of this Contract, and shall have the responsibility of enforcing these insurance requirements among its subcontractor/subconsultants. County shall be entitled, upon request and without expense, to receive copies of these certificates of insurance.

I. Insurance Policy Endorsements. Each insurance policy shall include the following conditions by endorsement to the policy:

1. County shall be notified thirty (30) days prior to the expiration, cancellation, non-renewal or any material change in coverage, and such notice thereof shall be given to County by certified mail to:

   Williamson County Purchasing Department
   100 Wilco Way
   Suite P101
   Georgetown, TX. 78626

   With copy to:

   Williamson County Auditor's Office
   Attn: Contracts Auditor
   901 South Austin Avenue
   Georgetown, Texas 78626

2. The policy clause "Other Insurance" shall not apply to any insurance coverage currently held by County, to any such future coverage, or to County's Self-Insured Retentions of whatever nature.

J. Cost of Insurance. The cost of all insurance required herein to be secured and maintained by Engineer shall be borne solely by Engineer, with certificates of insurance evidencing such minimum coverage in force to be filed with County. Such Certificates of Insurance are evidenced as **Exhibit F** herein entitled "Certificates of Insurance."

ARTICLE 26
COPYRIGHTS

County shall have the royalty-free, nonexclusive and irrevocable right to reproduce, publish or otherwise use, and to authorize others to use, any reports developed by Engineer for governmental purposes.

ARTICLE 27
SUCCESSORS AND ASSIGNS

This Contract shall be binding upon and inure to the benefit of the parties hereto, their successors, lawful assigns, and legal representatives. Engineer may not assign, sublet or transfer any interest in this Contract, in whole or in part, by operation of law or otherwise, without obtaining the prior written consent of County.

ARTICLE 28
SEVERABILITY

In the event any one or more of the provisions contained in this Contract shall for any reason be held to be invalid, illegal or unenforceable in any respect, then such invalidity, illegality or unenforceability shall not affect any other provision thereof and this Contract shall be construed as if such invalid, illegal or unenforceable provision had never been contained herein.

ARTICLE 29
PRIOR AGREEMENTS SUPERSEDED

This Contract constitutes the sole agreement of the parties hereto, and supersedes any prior understandings or written or oral contracts between the parties respecting the subject matter defined herein. This Contract may only be amended or supplemented by mutual agreement of the parties hereto in writing.

ARTICLE 30
ENGINEER'S ACCOUNTING RECORDS

Engineer agrees to maintain, for a period of three (3) years after final payment under this Contract, detailed records identifying each individual performing the Engineering Services, the date or dates the services were performed, the applicable hourly rates, the total amount billed for each individual and the total amount billed for all persons, records of reimbursable costs and expenses of other providers and provide such other details as may be requested by the County Auditor for verification purposes. Engineer agrees that County or its duly authorized representatives shall, until the expiration of three (3) years after final payment under this Contract, have access to and the right to examine and photocopy any and all books, documents, papers and records of Engineer which are directly pertinent to the services to be performed under this Contract for the purposes of making audits, examinations, excerpts, and transcriptions. Engineer further agrees that County shall have access during normal working hours to all necessary Engineer facilities and shall be provided adequate and appropriate work space in order to conduct audits in compliance with the provisions of this section. County shall give Engineer reasonable advance notice of intended audits.

ARTICLE 31
NOTICES

All notices to either party by the other required under this Contract shall be personally delivered or mailed to such party at the following respective addresses:

County: Williamson County Judge
710 Main Street, Suite 101
Georgetown, Texas 78626

With copy to: County's Road Bond Program Manager
Attn: Michael Weaver
HNTB Corporation
101 E. Old Settlers Blvd., Suite 100
Round Rock, Texas 78664

and to: Office of General Counsel
Williamson County
710 Main Street, Suite 102
Georgetown, Texas 78626

Engineer: **Atkins North America, Inc.**
Attn: Steven Lindsey
11801 Domain Blvd, Suite 500
Austin, TX 78758

ARTICLE 32
GENERAL PROVISIONS

A. Time is of the Essence. Subject to Article 3 hereof, Engineer understands and agrees that time is of the essence and that any failure of Engineer to complete the Engineering Services for each phase of this Contract within the agreed work schedule set out in the applicable Work Authorization may constitute a material breach of this Contract. Engineer shall be fully responsible for his/her/its delays or for failures to use his/her/its reasonable efforts in accordance with the terms of this Contract and the Engineer's standard of performance as defined herein. Where damage is caused to County due to Engineer's negligent failure to perform County may accordingly withhold, to the extent of such damage, Engineer's payments hereunder without waiver of any of County's additional legal rights or remedies.

B. Force Majeure. Neither County nor Engineer shall be deemed in violation of this Contract if prevented from performing any of their obligations hereunder by reasons for which they are not responsible or circumstances beyond their control. However, notice of such impediment or delay in performance must be timely given, and all reasonable efforts undertaken to mitigate its effects.

C. Enforcement and Venue. This Contract shall be enforceable in Georgetown, Williamson County, Texas, and if legal action is necessary by either party with respect to the enforcement of any or all of the terms or conditions herein, exclusive venue for same shall lie in Williamson County, Texas. This Contract shall be governed by and construed in accordance with the laws and court decisions of the State of Texas excluding, however, its choice of law rules.

D. Standard of Performance. The standard of care for all professional engineering, consulting and related services performed or furnished by Engineer and its employees under this Contract will be the care and skill ordinarily used by members of Engineer's profession practicing

under the same or similar circumstances at the same time and in the same locality.

E. Opinion of Probable Cost. Any opinions of probable Project cost or probable construction cost provided by Engineer are made on the basis of information available to Engineer and on the basis of Engineer's experience and qualifications and represents its judgment as an experienced and qualified professional engineer. However, since Engineer has no control over the cost of labor, materials, equipment or services furnished by others, or over the contractor(s') methods of determining prices, or over competitive bidding or market conditions, Engineer does not guarantee that proposals, bids or actual Project or construction cost will not vary from opinions of probable cost Engineer prepares.

F. Opinions and Determinations. Where the terms of this Contract provide for action to be based upon opinion, judgment, approval, review, or determination of either party hereto, such terms are not intended to be and shall never be construed as permitting such opinion, judgment, approval, review, or determination to be arbitrary, capricious, or unreasonable.

G. Reports of Accidents. Within 24 hours after Engineer becomes aware of the occurrence of any accident or other event which results in, or might result in, injury to the person or property of any third person (other than an employee of the Engineer), whether or not it results from or involves any action or failure to act by the Engineer or any employee or agent of the Engineer and which arises in any manner from the performance of this Contract, the Engineer shall send a written report of such accident or other event to the County, setting forth a full and concise statement of the facts pertaining thereto. The Engineer shall also immediately send the County a copy of any summons, subpoena, notice, or other documents served upon the Engineer, its agents, employees, or representatives, or received by it or them, in connection with any matter before any court arising in any manner from the Engineer's performance of work under this Contract.

H. Gender, Number and Headings. Words of any gender used in this Contract shall be held and construed to include any other gender, and words in the singular number shall be held to include the plural, unless the context otherwise requires. The headings and section numbers are for convenience only and shall not be considered in interpreting or construing this Contract.

I. Construction. Each party hereto acknowledges that it and its counsel have reviewed this Contract and that the normal rules of construction are not applicable and there will be no presumption that any ambiguities will be resolved against the drafting party in the interpretation of this Contract.

J. Independent Contractor Relationship. Both parties hereto, in the performance of this Contract, shall act in an individual capacity and not as agents, employees, partners, joint ventures or associates of one another. The employees or agents of one party shall not be deemed or construed to be the employees or agents of the other party for any purposes whatsoever.

K. No Waiver of Immunities. Nothing in this Contract shall be deemed to waive, modify or amend any legal defense available at law or in equity to County, its past or present officers, employees, or agents or employees, nor to create any legal rights or claim on behalf of

any third party. County does not waive, modify, or alter to any extent whatsoever the availability of the defense of governmental immunity under the laws of the State of Texas and of the United States.

L. Texas Public Information Act. To the extent, if any, that any provision in this Contract is in conflict with Tex. Gov't Code 552.001 et seq., as amended (the "Public Information Act"), the same shall be of no force or effect. Furthermore, it is expressly understood and agreed that County, its officers and employees may request advice, decisions and opinions of the Attorney General of the State of Texas in regard to the application of the Public Information Act to any items or data furnished to County as to whether or not the same are available to the public. It is further understood that County's officers and employees shall have the right to rely on the advice, decisions and opinions of the Attorney General, and that County, its officers and employees shall have no liability or obligation to any party hereto for the disclosure to the public, or to any person or persons, of any items or data furnished to County by a party hereto, in reliance of any advice, decision or opinion of the Attorney General of the State of Texas.

M. Governing Terms and Conditions. If there is an irreconcilable conflict between the terms and conditions set forth in this Contract or any Contract Amendment and the terms and conditions set forth in any Exhibit, Appendix, Work Authorization or Supplemental Work Authorization to this Contract, the terms and conditions set forth in this Contract or any Contract Amendment shall control over the terms and conditions set forth in any Exhibit, Appendix, Work Authorization or Supplemental Work Authorization to this Contract.

N. Meaning of Day. For purposes of this Contract, all references to a "day" or "days" shall mean a calendar day or calendar days.

O. Appropriation of Funds by County. County believes it has sufficient funds currently available and authorized for expenditure to finance the costs of this Contract. Engineer understands and agrees that County's payment of amounts under this Contract is contingent on the County receiving appropriations or other expenditure authority sufficient to allow the County, in the exercise of reasonable administrative discretion, to continue to make payments under this Contract. It is further understood and agreed by Engineer that County shall have the right to terminate this Contract at the end of any County fiscal year if the governing body of County does not appropriate sufficient funds as determined by County's budget for the fiscal year in question. County may effect such termination by giving written notice of termination to Engineer.

ARTICLE 33
DISPUTE RESOLUTION

Except as otherwise specifically set forth herein, County and Engineer shall work together in good faith to resolve any controversy, dispute or claim between them which arises out of or relates to this Contract, whether stated in tort, contract, statute, claim for benefits, bad faith, professional liability or otherwise ("Claim"). If the parties are unable to resolve the Claim within thirty (30) days following the date in which one party sent written notice of the Claim to the other party, and if a party wishes to pursue the Claim, such Claim shall be addressed through non-binding mediation. A single mediator engaged in the practice of law, who is knowledgeable about subject matter of this Contract, shall be selected by agreement of the parties and serve as the mediator.

Any mediation under this Contract shall be conducted in Williamson County, Texas. The mediator's fees shall be borne equally between the parties. Such non-binding mediation is a condition precedent to seeking redress in a court of competent jurisdiction, but this provision shall not preclude either party from filing a lawsuit in a court of competent jurisdiction prior to completing a mediation if necessary to preserve the statute of limitations, in which case such lawsuit shall be stayed pending completion of the mediation process contemplated herein. This provision shall survive the termination of the Contract.

ARTICLE 34
EQUAL OPPORTUNITY IN EMPLOYMENT

During the performance of this Contract and to the extent the Project is a federally funded project, Engineer, for itself, its assignees and successors in interest agrees as follows:

A. Compliance with Regulations. The Engineer shall comply with the Regulations relative to nondiscrimination in Federally-assisted programs of the Department of Transportation (hereinafter, "DOT") Title 49, Code of Federal Regulations, Part 21, as they may be amended from time to time, (hereinafter referred to as the Regulations), which are herein incorporated by reference and made a part of this Contract.

B. Nondiscrimination. The Engineer, with regard to the work performed by it during the Contract, shall not discriminate on the grounds of race, color, or national origin in the selection and retention of subcontractors/subconsultants, including procurements of materials and leases of equipment. The Engineer shall not participate either directly or indirectly in the discrimination prohibited by section 21.5 of the Regulations, including employment practices when the contract covers a program set forth in Appendix B of the Regulations.

C. Solicitations for Subcontracts, Including Procurements of Materials and Equipment. In all solicitations either by competitive bidding or negotiation made by the Engineer for work to be performed under a subcontract, including procurements of materials or leases of equipment, each potential subcontractor/subconsultant or supplier shall be notified by the Engineer of the Engineer's obligations under this Contract and the Regulations relative to nondiscrimination on the grounds of race, color, or national origin.

D. Information and Reports. The Engineer shall provide all information and reports required by the Regulations or directives issued pursuant thereto, and shall permit access to its books, records, accounts, other sources of information, and its facilities as may be determined by the County (referred to in this Article as the "Recipient") or the Texas Department of Transportation to be pertinent to ascertain compliance with such Regulations, orders and instructions. Where any information required of a contractor is in the exclusive possession of another who fails or refuses to furnish this information the Engineer shall so certify to the Recipient, or the Texas Department of Transportation as appropriate, and shall set forth what efforts it has made to obtain the information.

E. Sanctions for Noncompliance. In the event of the Engineer's noncompliance with the nondiscrimination provisions of this contract, the Recipient shall impose such contract

sanctions as it or the Texas Department of Transportation may determine to be appropriate, including, but not limited to:

1. withholding of payments to the Engineer under the contract until the Engineer complies, and/or;
2. cancellation, termination or suspension of the Contract, in whole or in part.

F. Incorporation of Provisions. The Engineer shall include the provisions of Subsections (A) through (F) above in every subcontract, including procurements of materials and leases of equipment, unless exempt by the Regulations, or directives issued pursuant thereto. The Engineer shall take such action with respect to any subcontract or procurement as the Recipient or the Texas Department of Transportation may direct as a means of enforcing such provisions including sanctions for non-compliance: Provided, however, that, in the event a contractor becomes involved in, or is threatened with, litigation with a subcontractor/subconsultant or supplier as a result of such direction, the Engineer may request the Recipient to enter into such litigation to protect the interests of the Recipient, and, in addition, the Engineer may request the United States to enter into such litigation to protect the interests of the United States.

SIGNATORY WARRANTY

The undersigned signatory for Engineer hereby represents and warrants that the signatory is an officer of the organization for which he/she has executed this Contract and that he/she has full and complete authority to enter into this Contract on behalf of the firm. The above-stated representations and warranties are made for the purpose of inducing County to enter into this Contract.

IN WITNESS WHEREOF, County has caused this Contract to be signed in its name by its duly authorized County Judge, as has Engineer, signing by and through its duly authorized representative(s), thereby binding the parties hereto, their successors, assigns and representatives for the faithful and full performance of the terms and provisions hereof, to be effective as of the date of the last party's execution below. NO OFFICIAL, EMPLOYEE, AGENT, OR REPRESENTATIVE OF THE COUNTY HAS ANY AUTHORITY, EITHER EXPRESS OR IMPLIED, TO AMEND, TERMINATE OR MODIFY THIS CONTRACT, EXCEPT PURSUANT TO SUCH EXPRESS AUTHORITY AS MAY BE GRANTED BY THE WILLIAMSON COUNTY COMMISSIONERS COURT.

OK
2/24/22

COUNTY


WILLIAMSON COUNTY, TEXAS

By: _____
Bill Gravell Jr., County Judge

Date: _____ ____, 20_____

ENGINEER

Atkins North America, Inc.

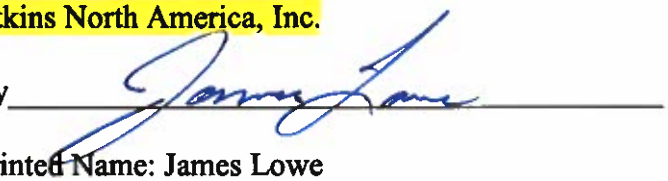By 

Printed Name: James Lowe

Title: Division Manager

Date: February 24, 2020

LIST OF EXHIBITS ATTACHED

(1) **Exhibit A** Debarment Certification

(2) **Exhibit B** Engineering Services

(3) **Exhibit C** Work Authorization

(4) **Exhibit D** Rate Schedule

(5) **Exhibit E** Williamson County Vendor Reimbursement Policy

(6) **Exhibit F** Certificates of Insurance

ok
M

EXHIBIT A
DEBARMENT CERTIFICATION

STATE OF TEXAS §
§
COUNTY OF WILLIAMSON §

I, the undersigned, being duly sworn or under penalty of perjury under the laws of the United States and the State of Texas, certifies that Engineer and its principals:

(a) Are not presently debarred, suspended, proposed for debarment, declared ineligible or voluntarily excluded from covered transactions by any federal department or agency:

(b) Have not within a three-year period preceding this proposal been convicted of or had a civil judgment rendered against them for commission of fraud or a criminal offense in connection with obtaining, attempting to obtain, or performing a public* transaction or contract under a public transaction; violation of federal or state antitrust statutes or commission of embezzlement, theft, forgery, bribery, falsification or destruction of records, making false statements, or receiving stolen property;

(c) Are not presently indicted for or otherwise criminally or civilly charged by a governmental entity* with commission of any of the offenses enumerated in paragraph (1)(b) of this certification;

(d) Have not within a three-year period preceding this application/proposal had one or more public transactions* terminated for cause or default; and

(e) Have not been disciplined or issued a formal reprimand by any State agency for professional accreditation within the past three years.

Atkins North America, Inc.
Name of Firm

Signature of Certifying Official

James Lowe
Printed Name of Certifying Official

Division Manager
Title of Certifying Official

February 24, 2020
Date

(2) Where the PROVIDER is unable to certify to any of the statements in this certification, such PROVIDER shall attach an explanation to this certification.

* federal, state, or local

SUBSCRIBED and sworn to before me the undersigned authority by James Lowe the Division Manager of Atkins North America, Inc., on behalf of said firm.

Cindy Lou Scott

Notary Public in and for the
State of Texas

My commission expires: 02-04-2022



EXHIBIT B

ENGINEERING SERVICES

General Work Description: Provide engineering services and planning to develop **Corridor I from Ronald Reagan Blvd to US 183** Planning & Design.

The Engineer may perform any or all of the following tasks listed below, as described in detailin each Work Authorization:

TASK 1 - PROJECT MANAGEMENT

TASK 2 - ROUTE AND DESIGN STUDIES

TASK 3 - PUBLIC INVOLVEMENT

TASK 4 - SURVEYING

TASK 5 - ROW MAPPING

TASK 6 - ENVIRONMENTAL STUDIES & DOCUMENTS

TASK 7 - GEOTECHNICAL SERVICES

TASK 8 - PLANS, SPECIFICATIONS AND ESTIMATE (PS&E)

TASK 9 - CONSTRUCTION PHASE SERVICES

EXHIBIT C

WORK AUTHORIZATION

(To Be Completed and Executed After Contract Execution)

WORK AUTHORIZATION NO. _____
PROJECT: _____

This Work Authorization is made pursuant to the terms and conditions of the Williamson County Contract for Engineering Services, being dated _____ ____, 20____ and entered into by and between Williamson County, Texas, a political subdivision of the State of Texas, (the "County") and _____ (the "Engineer").

Part1. The Engineer will provide the following Engineering Services set forth in Attachment "B" of this Work Authorization.

Part 2. The maximum amount payable for services under this Work Authorization without modification is _____.

Part 3. Payment to the Engineer for the services established under this Work Authorization shall be made in accordance with the Contract.

Part 4. This Work Authorization shall become effective on the date of final acceptance and full execution of the parties hereto and shall terminate on _____ ____, 20_____. The Engineering Services set forth in Attachment "B" of this Work Authorization shall be fully completed on or before said date unless extended by a Supplemental Work Authorization.

Part 5. This Work Authorization does not waive the parties' responsibilities and obligations provided under the Contract.

Part 6. County believes it has sufficient funds currently available and authorized for expenditure to finance the costs of this Work Authorization. Engineer understands and agrees that County's payment of amounts under this Work Authorization is contingent on the County receiving appropriations or other expenditure authority sufficient to allow the County, in the exercise of reasonable administrative discretion, to continue to make payments under this Contract. It is further understood and agreed by Engineer that County shall have the right to terminate this Contract at the end of any County fiscal year if the governing body of County does not appropriate sufficient funds as determined by County's budget for the fiscal year in question. County may effect such termination by giving written notice of termination to Engineer.

Part 7. This Work Authorization is hereby accepted and acknowledged below.

EXECUTED this ____ day of _____, 20___.

ENGINEER:	COUNTY:
[Insert Company Name HERE]	Williamson County, Texas
By:_____	By:_____
Signature	Signature
_____	_____
Printed Name	Printed Name
_____	_____
Title	Title

LIST OF ATTACHMENTS

Attachment A - Services to be Provided by County

Attachment B - Services to be Provided by Engineer

Attachment C - Work Schedule

Attachment D - Fee Schedule

EXHIBIT D

RATE SCHEDULE

Atkins North America, Inc.
K Friese & Associates, Inc.
PE Structural Consultants, Inc.
SWCA Environmental Consultants
HVJ Associates
HVJ South Central Texas, M&J
Inland Geodetics, LLC
Surveying And Mapping, LLC

CPI Rate Adjustments: Rates will remain firm for the initial first year of the Contract and such rates shall be deemed the "Initial Base Rates". Engineer must request rate adjustments, in writing, at least thirty (30) days prior to each annual anniversary date of the Contract and any rate changes will take effect on the first day following the prior year. If Engineer fails to request a CPI rate adjustment, as set forth herein, the adjustment will be effective thirty (30) days after the County receives Engineer's written request. No retroactive rate adjustments will be allowed. All rates adjustments and modifications shall be set forth in a written fully executed Contract Amendment.

Price adjustments will be made in accordance with changes in the U.S. Department of Labor Consumer Price Index (CPI-U) for All Urban Consumers, All Items, South Region (Base 1982-84 = 100).

The rate adjustment will be determined by multiplying the Initial Base Rates by a fraction, the numerator of which is the index number for most recently released index before each annual anniversary date of the Contract and the denominator of which is the index number for the first month of the Contract (the index number for the month in which the Contract was originally executed). If the products are greater than the Initial Base Rates, County will pay the greater amounts as the rates during the successive year until the next rate adjustment. Rates for each successive year will never be less than the Initial Base Rates.

Exhibit D - Rate Schedule
Transportation Corridor I

Atkins North America, Inc.	
CATEGORY	**RATE**
Principal	$350.00
Sr Advisor	$325.00
Sr Project Manager	$300.00
Project Manager	$225.00
Sr Engineer II	$300.00
Sr Engineer I	$250.00
Project Engineer	$185.00
Design Engineer	$150.00
EIT II	$125.00
EIT I	$110.00
Sr Engineer Tech	$140.00
Engineer Tech	$120.00
Jr Engineer Tech	$100.00
Sr CADD Operator	$130.00
CADD Operator	$110.00
Jr CADD Operator	$90.00
Sr Environmental Planner	$250.00
Environmental Planner	$180.00
Jr Environmental Planner	$125.00
Sr Environmental Specialist	$150.00
Environmental Specialist	$120.00
Jr Environmental Specialist	$90.00
Sr Environmental Field Tech	$100.00
Environmental Field Tech	$80.00
Jr Environmental Field Tech	$60.00
Sr GIS Analyst	$135.00
GIS Analyst	$110.00
GIS Technician	$80.00
Graphics Technician	$90.00
Technical Writer	$100.00
Sr Public Involvement Specialist	$160.00
Public Involvement Specialist	$135.00
Jr Public Involvement Specialist	$95.00
Sr Transportation Planner	$185.00
Transportation Planner	$145.00
Jr Transportation Planner	$100.00
Scheduler II	$220.00
Scheduler I	$160.00
Contract Specialist	$115.00
Admin/Clerical	$85.00
Intern	$70.00
DIRECT EXPENSES	
Mileage (per mile)	Current Federal Rate
Postage	Current Postal Rate
Large Format Plotting (per square foot)	$2.50
Drymount on 1/4" Foam Core (per square foot)	$3.00
Photocopies B/W (8 1/2" X 11") (per page)	$0.07
Photocopies Color (8 1/2" X 11") (per page)	$0.20
Photocopies B/W (11" X 17") (per page)	$0.10
Photocopies Color (11" X 17") (per page)	$0.25

OK
M 2/24/2020

Exhibit D - Rate Schedule
Transportation Corridor I

K Friese & Associates, Inc.	
CATEGORY	**RATE**
Principal	$350.00
Senior Project Manager	$250.00
Quality Manager	$240.00
Senior Engineer	$225.00
Project Engineer	$185.00
Design Engineer	$150.00
EIT	$125.00
Sr. Engr. Tech.	$130.00
Engineer Tech.	$125.00
Admin/Clerical	$90.00
Senior GIS Operator	$130.00
GIS Operator	$125.00
GIS Technician	$110.00
DIRECT EXPENSES	
Mileage (per mile)	Current Federal Rate
Standard Postage	Current Postal Rate
Certified Letter Return Receipt	Current Postal Rate
Photocopies B/W (8 1/2" X 11") (per page)	$0.25
Photocopies B/W (11" X 17") (per page)	$0.35
Photocopies Color (8 1/2" X 11") (per page)	$1.00
Photocopies Color (11" X 17") (per page)	$2.00
Plots (B/W on Bond) (per square foot)	$5.50
Plots (Color on Bond) (per square foot)	$5.50
Presentation Boards 30" X 40" Color Mounted (each)	$125.00
Report Printing (each)	$60.00
Report Binding and Tabbing (each)	$40.00
Reproduction of CD/DVD (each)	$2.00
CDs (each)	$1.00

ok
2/24/2020

Exhibit D - Rate Schedule
Transportation Corridor I

PE Structural Consultants, Inc.	
CATEGORY	**RATE**
Principal Engineer	$265.00
Sr. Project Manager/VP	$220.00
Senior Structural Engineer	$210.00
Senior Struct'l QAQC Manager	$200.00
Structural Engineer	$182.00
Structural Project Engineer	$150.00
Structural Design Engineer	$125.00
EIT II	$112.00
EIT I	$105.00
Graduate Engineer	$75.00
Undergraduate Engineer	$60.00
CADD/Production Manager	$160.00
Senior CADD Technician	$115.00
CADD Technician	$90.00
Admin/Clerical	$75.00
DIRECT EXPENSES	
Mileage (per mile)	Current Federal Rate
Postage	Current Postal Rate
Photocopies B/W (8 1/2" X 11") (per page)	$0.15
Photocopies Color (8 1/2" X 11") (per page)	$1.00
Photocopies B/W (11" X 17") (per page)	$0.25
Photocopies Color (11" X 17") (per page)	$2.00

ok
m 2/24/2021

Exhibit D - Rate Schedule
Transportation Corridor I

SWCA Environmental Consultants	
CATEGORY	**RATE**
Principal-in-Charge	$285.00
Subject Matter Expert	$210.00
Specilaist X	$171.00
Specilaist IX	$153.00
Specilaist VIII	$142.00
Specialist VII	$131.00
Specialist VI	$119.00
Specialist V	$109.00
Specialist IV	$99.00
Specialist III	$89.00
Specialist II	$79.00
Specialist I	$67.00
Administrative V	$89.00
Technician II	$55.00
Technician I	$47.00
DIRECT EXPENSES	
Mileage (per mile)	Current Federal Rate
Postage	Current Postal Rate

ok
m 2/24/2020

Exhibit D - Rate Schedule
Transportation Corridor I

HVJ Associates		
CATEGORY	**RATE**	
Senior Engineer VI, P.E.	$185.00	
Project Engineer IV, P.E.	$145.00	
Project Engineer I, P.E.	$125.00	
Staff Engineer, EIT	$105.00	
Engineering Technician II	$92.00	
Engineering Technician I	$50.00	
Administrative Assistant	$75.00	
DIRECT EXPENSES		**UNIT**
Mileage (per mile)	Current Federal Rate	mile
FWD Mobilization/Demobilization	$110.00	each
FWD Equipment	$2,800.00	day

OK
2/24/22

Exhibit D - Rate Schedule
Transportation Corridor I

HVJ South Central Texas, M&J		
CATEGORY	**RATE**	
Sr Advisor/Sr Project Manager	$175.00	
Project Manager	$150.00	
Project Engineer	$125.00	
EIT	$100.00	
Sr Technician	$90.00	
Technician	$75.00	
Sr CADD Operator	$85.00	
Admin/Clerical	$65.00	
DIRECT EXPENSES		**UNIT**
Mileage (per mile)	Current Federal Rate	mile
Mobilization/Demobilization	$650.00	each
Drill Rig Minimum Charge	$1,500.00	each
Drill Rig Hourly Rate	$250.00	per hour
Undisturbed sample boring w/3" Shelby tube	$25.00	per foot
Rock Coring Cost - Soft & Hard Rock) 0'-25' Depth	$40.00	per foot
Texas Cone Penetration Test	$25.00	each
Standard Penetration Test	$25.00	each
Grout Backfill	$8.00	per foot
Moisture Content	$20.00	each
Hydrometer Analysis	$225.00	each
Atterberg Limits	$80.00	each
Unconfined Compressive Strength Test	$70.00	each
Texas Triaxial	$1,850.00	each
Percent Passing No. 200 Sieve	$40.00	each
Sulfate Testing	$80.00	each
Soil PH Testing	$225.00	each
Traffic Control	$3,000.00	each
ATV Mobilization/Demobilization	$1,500.00	each
Sieve Analysis	$75.00	each
Consolidated Undrained Triaxial Test	$600.00	each
Consolidation	$325.00	each
CBR Test	$400.00	each
Proctor Test	$225.00	each
Swell Test	$225.00	each
Clearing	$2,250.00	day

ok
m 2/24/2020

Exhibit D - Rate Schedule
Transportation Corridor I

Inland Geodetics, LLC	
CATEGORY	**RATE/HR**
Project Manager	$160.00
Licensed State Land Surveyor	$158.00
Registered Professional Land Surveyor	$156.00
Survey Technician	$115.00
Admin/Clerical	$60.00
GPS Field Operator	$125.00
Two (2) Person Field Crew	$168.00
Three (3) Person Field Crew	$184.00
Four (4) Person Field Crew	$220.00
Additional Crewmember	$64.00
DIRECT EXPENSES	
Mileage (per mile)	Current Federal Rate
Postage	Current Postal Rate
All Terrain Vehicle (per day)	$60.00
Additional Vehicle (per day)	$70.00

OK
MJ 2/24/2020

Exhibit D - Rate Schedule
Transportation Corridor I

Surveying And Mapping, LLC		
CATEGORY	**RATE**	
Principal	$200.00	
Senior Project Manager	$175.00	
Project Manager	$150.00	
Senior Survey Technician	$110.00	
Survey Technician	$98.00	
Administration/Clerical Support	$75.00	
Two (2) Person Survey Field Crew	$155.00	
Three (3) Person Survey Field Crew	$195.00	
Additional Rodperson, Chainperson, Flagperson	$30.00	
One (1) Person Survey Field Crew with Receiver or Robotic Total Station	$115.00	
Project Coordinator - Mobile LiDAR	$120.00	
Mobile LiDAR Processing Technician	$120.00	
Project Coordinator - AM	$120.00	
Certified Photogrammetrist	$125.00	
Analytical Triangulation Specialist	$110.00	
Aerial Mapping Technician	$98.00	
Orthophoto Specialist	$98.00	
Mapping Editor (includes QA/QC, Finishing, & Finalization)	$98.00	
Aerial Office Technician	$65.00	
Project Coordinator - AP	$120.00	
Aerial Processing Technician	$100.00	
Project Coordinator - FWAL	$120.00	
Airborne LiDAR Processing Technician	$100.00	
HAL Processing Technician	$98.00	
Project Coordinator - HAL	$120.00	
Helicopter Flight Crew Rotary Wing Aircraft	$205.00	
Helicopter LiDAR Processing Technician	$120.00	
DIRECT EXPENSES	**RATE**	**UNIT**
Deed Copies	$2.00	per sheet
Control Monuments	$90.00	each
Ground Target (Includes paint, panel material, etc.)	$20.00	each
Mileage	Current Federal Rate	mile
GPS Receiver	$25.00	hour
Terrestrial Laser Scanner	$100.00	hour
LiDAR Workstation	$15.00	hour
Helicopter Rate	$1,450.00	hour
Fixed Wing Aircraft Rate	$1,300.00	hour
Aerial LiDAR System	$700.00	day
Digital Imagery Processing	$32.00	each
LiDAR Mobile Mapping System	$6,500.00	day
Aerial Photography Flight Crew Fixed Wing Aircraft	$205.00	hour
LiDAR Flight Crew Fixed Wing Aircraft (Includes Pilot and LiDAR Operator)	$120.00	hour
Helicopter Flight Crew (Includes Pilot and LiDAR Operator)	$325.00	hour
AP Transit Miles	$12.00	mile
AP Project Flight Miles	$32.00	mile
AP ABGPS Processing	$3,000.00	project
FWAL Transit Miles	$12.00	mile
FWAL Project Flight Miles	$32.00	mile
B&W processing (film, development, scanning)	$10.00	each
CIR processing (film, development, scanning)	$10.00	each
Color processing (film, development, scanning)	$15.00	each
Digital Image Processing	$27.00	each

ok
12/24/2020

EXHIBIT E

Williamson County
Vendor Reimbursement Policy

The purpose of this Williamson County Vendor Reimbursement Policy ("Policy") is to provide clear guidelines to vendors on Williamson County's expectations and requirements regarding allowable reimbursable expenditures and required backup. The Policy will also minimize conflicts related to invoice payments and define non-reimbursable items. This Policy is considered a guideline and is not a contract.

This Policy may be altered, deleted or amended, at any time and without prior notice to vendors, by action of the Williamson County Commissioners Court. Unenforceable provisions of this Policy, as imposed by applicable law, regulations, or judicial decisions, shall be deemed to be deleted. Any revisions to this Policy will be distributed to all current vendors doing business with the County.

1. Invoices and Affidavits

1.1 Invoices must adequately describe the goods or services provided to County and include all required backup (i.e. reimbursable expenses, mileage log, timesheets, receipts detailing expenses incurred etc.) that is in a form acceptable to the Williamson County Auditor. Invoices that do not adequately describe the goods or services provided to County or contain backup that is satisfactory to the Williamson County Auditor will be returned to vendor for revisions and the provision above relating to invoice errors resolved in favor of the County shall control as to the required actions of vendor and when such invoice must be paid by the County.

1.2 In the event an invoice includes charges based upon hourly billing rates for services or any other rates based upon the amount of time worked by an individual or individuals in performing services, whether the charges are being billed directly to the County or whether they are the basis of invoices from subcontractors for which the vendor seeks reimbursement from the County, the charges shall be accompanied by an affidavit signed by an officer or principal of the vendor certifying that the work was performed, it was authorized by the County and that all information contained in the invoice that is being submitted is true and correct.

1.3 Upon County's request, vendor must submit all bills paid affidavits wherein vendor must swear and affirm that vendor has paid each of its subcontractors, laborers, suppliers and material in full for all labor and materials provided to vendor for or in connection with services and work performed for County and, further, vendor must swear and affirm that vendor is not aware of any unpaid bills, claims, demands, or causes of action by any of its subcontractors, laborers, suppliers, or material for or in connection with the furnishing of labor or materials, or both, for services and work performed for County.

2. **Travel Reimbursement**

2.1 The County will only cover costs associated with travel on vendors outside a 50 mile radius from Williamson County, Texas.

2.2 The County will only cover costs associated with travel as documented work for County. If a vendor is also doing business for another client, the travel costs must be split in proportion to the amount of work actually performed for County and the other client. The only allowable travel expense will be for the specific days worked for Williamson County.

2.3 No advance payments will be made to vendor for travel expenditures. The travel expenditure may only be reimbursed after the expenditure/trip has already occurred and vendor has provided the Williamson County Auditor with all necessary and required backup.

2.4 Vendors must submit all travel reimbursement requests on each employee in full. Specifically, a travel reimbursement request must include all related travel reimbursement expenses relating to a particular trip for which vendor seeks reimbursement. Partial travel reimbursement requests will not be accepted (i.e. vendor should not submit hotel and mileage one month then the next month submit rental car and airfare). If the travel reimbursement appears incomplete, the invoice will be sent back to the vendor to be submitted when all information is ready to submit in full.

2.5 Reimbursement for transportation costs will be at the most reasonable means of transportation (i.e.: airline costs will be reimbursed for coach rate, rental car costs will only be reimbursed if rental car travel was most reasonable means of travel as compared to travel by air).

2.6 The County will not be responsible for, nor will the County reimburse additional charges due to personal preference or personal convenience of individual traveling.

2.7 The County will not reimburse airfare costs if airfare costs were higher than costs of mileage reimbursement.

2.8 Additional expenses associated with travel that is extended to save costs (i.e. Saturday night stay) may be reimbursed if costs of airfare would be less than the cost of additional expenses (lodging, meals, car rental, mileage) if the trip had not been extended. Documentation satisfactory to the Williamson County Auditor will be required to justify expenditure.

2.9 County will only reimburse travel expense to necessary personnel of the vendor (i.e. no spouse, friends or family members).

2.10 Except as otherwise set forth herein, a vendor must provide a paid receipt for all expenses. If a receipt cannot be obtained, a written sworn statement of the expense from the vendor may be substituted for the receipt.

2.11 Sales tax for meals and hotel stays are the only sales taxes that will be reimbursed. Sales tax on goods purchased will not be reimbursed. A sales tax exemption form is available from the Williamson County Auditor's Office upon request.

2.12 The County will not pay for any late charges on reimbursable items. It is the responsibility of the vendor to pay the invoice first and seek reimbursement from the County.

3. **Meals**
   - 3.1 Meal reimbursements are limited to a maximum of $50.00 per day on overnight travel. On day travel (travel that does not require an overnight stay), meal reimbursements are limited to a maximum of $20.00 per day. The travel must be outside the Williamson County, Texas line by a 50 mile radius.
   - 3.2 Receipts are required on meal reimbursement amounts up to the maximum per day amount stated for overnight or day travel. If receipts are not presented, the vendor can request per diem (per diem limits refer to 3.2). However, a vendor cannot combine per diem and meal receipts. Only one method shall be allowed.
   - 3.3 Meals are reimbursable only for vendors who do not have the necessary personnel located within a 50 mile radius of Williamson County, Texas that are capable of carrying the vendor's obligations to County. Meals will not be reimbursed to vendors who are located within a 50 mile radius of Williamson County, Texas.
   - 3.4 County will not reimburse for alcoholic beverages.
   - 3.5 Tips are reimbursable but must be reasonable to limitation of meal allowance
   - 3.6 No meals purchased for entertainment purposes will be allowed.
   - 3.7 Meal reimbursement must be substantiated with a hotel receipt.

4. **Lodging**
   - 4.1 Hotel accommodations require an itemized hotel folio as a receipt. The lodging receipt should include name of the motel/hotel, number of occupant(s), goods or services for each individual charge (room rental, food, tax, etc.) and the name of the occupant(s). Credit card receipts or any other form of receipt are not acceptable.
   - 4.2 Vendors will be reimbursed for a single room rate charge plus any applicable tax. If a single room is not available, the vendor must provide documentation to prove that a single room was not available in order to justify the expense over and above the single room rate. A vendor may also be required to provide additional documentation if a particular room rate appears to be excessive.
   - 4.3 Personal telephone charges, whether local or long distance, will not be reimbursed.

5. **Airfare**
   - 5.1 The County will only reimburse up to a coach price fare for air travel.
   - 5.2 The County will exclude any additional charges due to personal preference or personal convenience of the individual traveling (i.e. early bird check in, seat preference charges, airline upgrades, etc. will not be an allowable reimbursement)
   - 5.3 Air travel expenses must be supported with receipt copy of an airline ticket or an itinerary with actual ticket price paid. If tickets are purchased through a website, vendor must submit a copy of the webpage showing the ticket price if no paper ticket was issued.

5.4 Cancellation and/or change flight fees may be reimbursed by the County but vendor must provide the Williamson County Auditor with documentation in writing from a County department head providing authorization for the change.

5.5 The County will not reimburse vendor for tickets purchased with frequent flyer miles.

6. Car Rental

6.1 Vendors that must travel may rent a car at their destination when it is less expensive than other transportation such as taxis, airport shuttles or public transportation such as buses or subways.

6.2 Cars rented must be economy or mid-size. Luxury vehicle rentals will not be reimbursed. Any rental costs over and above the cost of a mid-size rental will be adjusted.

6.3 Vendors will be reimbursed for rental cars if the rental car cost would have been less than the mileage reimbursement cost (based on the distance from vendor's point of origin to Williamson County, Texas) had the vendor driven vendor's car.

6.4 Vendors must return a car rental with appropriate fuel levels as required by rental agreement to avoid the car rental company from adding fuel charges.

6.5 Rental agreement and credit card receipt must be provided to County as back up for the request for reimbursement.

6.6 Insurance purchased when renting vehicle may also be reimbursed.

6.7 Car Rental optional extras such as GPS, roadside assistance, and administrative fees on Tolls will not be reimbursed.

7. Personal Car Usage

7.1 Personal vehicle usage will be reimbursed in an amount equal to the standard mileage rate allowed by the IRS.

7.2 Per code of Federal Regulations, Title 26, Subtitle A, Chapter 1, Subchapter B, Part IX, Section 274(d), all expense reimbursement requests must include the following:

7.2.1.1 Date

7.2.1.2 Destination

7.2.1.3 Purpose

7.2.1.4 Name of traveler(s)

7.2.1.5 Correspondence that verifies business purpose of the expense

7.3 The mileage for a personal vehicle must document the date, location of travel to/from, number of miles traveled and purpose of trip.

7.4 Mileage will be reimbursed on the basis of the most commonly used route.

7.5 Reimbursement for mileage shall not exceed the cost of a round trip coach airfare.

7.6 Reimbursement for mileage shall be prohibited between place of residence and usual place of work.

7.7 Mileage should be calculated from employee's regular place of work or their residence, whichever is the shorter distance when traveling to a meeting or traveling to Williamson County, Texas for vendors who are located outside of Williamson County, Texas by at least a 50 mile radius.

7.8 When more than one person travels in same vehicle, only one person may claim mileage reimbursement.

7.9 Tolls, if reasonable, are reimbursable. Receipts are required for reimbursement. If a receipt is not obtainable, then written documentation of expense must be submitted for reimbursement (administrative fees on Tolls will not be reimbursed).

7.10 Parking fees, if reasonable are reimbursable for meetings and hotel stays. For vendors who contract with a third party for visitor parking at vendor's place of business, Williamson County will not reimburse a vendor based on a percentage of its contracted visitor parking fees. Rather, Williamson County will reimburse Vendor for visitor parking on an individual basis for each time a visitor uses Vendor's visitor parking. Receipts are required for reimbursement. If a receipt is not obtainable, then written documentation of expense must be submitted for reimbursement.

7.11 Operating and maintenance expenses as well as other personal expenses, such as parking tickets, traffic violations, and car repairs and collision damage are not reimbursable.

8. Other Expenses

8.1 Taxi fare, bus tickets, conference registrations, parking, etc. must have a proper original receipt.

9. Repayment of Nonreimbursable Expense.

Vendors must, upon demand, immediately repay County for all inappropriately reimbursed expenses whenever an audit or subsequent review of any expense reimbursement documentation finds that such expense was reimbursed contrary to these guidelines and this Policy. Williamson County reserves the right to retain any amounts that are due or that become due to a vendor in order to collect any inappropriately reimbursed expenses that a vendor was paid.

10. Non-Reimbursable Expenses

In addition to the non-reimbursable items set forth above in this Policy, the following is a non-exhaustive list of expenses that will not be reimbursed by Williamson County:

10.1 Alcoholic beverages/tobacco products
10.2 Personal phone calls
10.3 Laundry service
10.4 Valet service (excludes hotel valet)
10.5 Movie rentals
10.6 Damage to personal items
10.7 Flowers/plants
10.8 Greeting cards
10.9 Fines and/or penalties
10.10 Entertainment, personal clothing, personal sundries and services
10.11 Transportation/mileage to places of entertainment or similar personal activities
10.12 Upgrades to airfare, hotel and/or car rental

10.13 Airport parking above the most affordable rate available
10.14 Excessive weight baggage fees or cost associated with more than two airline bags
10.15 Auto repairs
10.16 Babysitter fees, kennel costs, pet or house-sitting fees
10.17 Saunas, massages or exercise facilities
10.18 Credit card delinquency fees or service fees
10.19 Doctor bills, prescription and other medical services
10.20 Hand tools
10.21 Safety Equipment (hard hats, safety vests, etc.)
10.22 Office Supplies
10.23 Lifetime memberships to any association
10.24 Donations to other entities
10.25 Any items that could be construed as campaigning
10.26 Community outreach items exceeding $2 per item
10.27 Technology Fees
10.28 Sales tax on goods purchased
10.29 Any other expenses which Williamson County deems, in its sole discretion, to be inappropriate or unnecessary expenditures.

Commissioners Court - Regular Session **16.**

Meeting Date: 03/10/2020

Awarding RFQ #2576 Traffic Engineering Services

Submitted For: Randy Barker **Submitted By:** Thomas Skiles, Purchasing

Department: Purchasing

Agenda Category: Consent

Information

Agenda Item

Discuss, consider and take appropriate action on awarding RFQ #2576 Traffic Engineering Services to the overall most qualified firms HDR Engineering, Inc., RPS Infrastructure, Inc., Alliance Transportation Group, Inc. and Kimley-Horn and Associates, Inc. and authorizing execution of the related agreements.

Background

Purchasing solicited sealed statements of qualifications for Traffic Engineering Services. 31 firms participated in the solicitation of which 11 firms responded. The 11 firms were determined to be responsive and were evaluated. After a thorough evaluation it was determined that HDR Engineering, RPS Infrastructure, Alliance Transportation and Kimley-Horn were the most qualified firms to provide the services required by the county. Contract amounts will be $1,000,000.00 for Road and Bridge Services and $300,000.00 for Road Bond Services for each of the firms which will be deployed depending on availability at the time the need arises. Department point of contact is Bob Daigh. Funding source will be 01.0200.0210.004100 and 2019 Road Bond.

Fiscal Impact

From/To	Acct No.	Description	Amount

Attachments

Award Letter
KHA Road Bond Contract
RPS Road Bond Contract
HDR Road Bond Contract
HDR R&B Contract
KHA R&B Contract
RPS R&B Contract
ATG Road Bond Contract
ATG R&B Contract

Form Review

Inbox	Reviewed By	Date
County Judge Exec Asst.	Andrea Schiele	03/03/2020 01:57 PM

Purchasing (Originator)	Randy Barker	03/05/2020 12:01 PM
Form Started By: Thomas Skiles		Started On: 02/26/2020 07:56 AM
Final Approval Date: 03/05/2020		

WILLIAMSON COUNTY
1848

February 10, 2020

Mr. Randy Barker
Williamson County Purchasing Department
100 Wilco Way, P101
Georgetown, TX 78626

Subject: Recommendation for RFQ 2576 Traffic Engineering Services

Based on the attached supporting documentation, the Traffic Engineering Services Selection Committee recommends the selection of Alliance Transportation Group, HDR Engineering Inc., Kimley-Horn & Associates, Inc. and RPS Infrastructure Inc., which were the top ranked firms from the evaluation process.

Eleven firms were evaluated on February 7, 2020 by the following Selection Committee:

[redacted]

Please feel free to contact me if you have any questions.

Sincerely,

J. Terron Evertson

J. Terron Evertson, P.E.
County Engineer

Cc: Commissioner Russ Boles, Pct 4

EVALUATION - Traffic Engineering Services
RFQ 2576
DATE: February 7, 2020

Evaluation Criteria	Maximum Score Points	Alliance Transportation Group	Atkins North America Inc	CONSOR Engineers LLC	HDR Engineering Inc	Kimley-Horn & Associates Inc	Lee Engineering LLC	LJA Engineering Inc	Pape-Dawson Engineers	RPS Infrastructure Inc	TJKM	WSB
Is the firm registered with the Texas Board of Professional Engineers (TBPE) as an engineering firm in the State of Texas?	Pass/Fail	PASS	PASS	PASS	PASS	PASS	PASS	PASS	PASS	PASS	PASS	PASS
Experience of the Firm in Providing Traffic Engineering	40	35	35	30	35	35	30	30	30	30	30	30
Experience of the Firm Staff in Providing Traffic Engineering Services in Central Texas	40	35	35	30	35	35	30	30	30	30	30	30
Availability of Project Manager, task leads and relevant staff and their previous performance on Williamson County projects	20	20	5	10	20	20	5	15	10	20	10	10
TOTAL	100	90	75	70	90	90	65	75	70	80	70	70

[redacted]

RECEIVED
FEB 2 4 2020
BY: PSC

WILLIAMSON COUNTY
CONTRACT FOR ENGINEERING SERVICES

FIRM: KIMLEY-HORN AND ASSOCIATES, INC. ("Engineer")
ADDRESS: 10814 JOLLYVILLE CAMPUS IV, SUITE 200, AUSTIN, TEXAS, 78759
PROJECT: 2019 ROAD BOND PROGRAM "ON-CALL" TRAFFIC ENGINEERING SERVICES ("Project")

THE STATE OF TEXAS §
§
COUNTY OF WILLIAMSON §

THIS CONTRACT FOR ENGINEERING SERVICES ("Contract") is made and entered into, effective as the date of the last party's execution hereinbelow, by and between Williamson County, Texas, a political subdivision of the State of Texas, whose offices are located at 710 Main Street, Suite 101, Georgetown, Texas, 78626 (hereinafter referred to as "County"), and Engineer, and such Contract is for the purpose of contracting for professional engineering services.

RECITALS:

WHEREAS, V.T.C.A., Government Code §2254.002(2)(A)(vii) under Subchapter A entitled "Professional Services Procurement Act" provides for the procurement by counties of services of professional engineers; and

WHEREAS, County and Engineer desire to contract for such professional engineering services; and

WHEREAS, County and Engineer wish to document their agreement concerning the requirements and respective obligations of the parties;

NOW, THEREFORE, WITNESSETH:

That for and in consideration of the mutual promises contained herein and other good and valuable considerations, and the covenants and agreements hereinafter contained to be kept and performed by the respective parties hereto, it is agreed as follows:

ARTICLE 1
CONTRACT DOCUMENTS AND APPLICABLE PROJECT DOCUMENTS

A. Contract Documents. The Contract Documents consist of this Contract, any exhibits attached hereto (which exhibits are hereby incorporated into and made a part of this Contract), any fully executed Work Authorizations; any fully executed Supplemental Work Authorizations and all fully executed Contract Amendments (as defined herein in Article 14) which are subsequently issued. These form the entire contract, and all are as fully a part of this Contract as if attached to this Contract or repeated herein.

B. Project Documents. In addition to any other pertinent and necessary Project documents, the following documents shall be used in the development of the Project:

A. TxDOT 2011 Texas Manual of Uniform Traffic Control Devices for Streets and Highways, including latest revisions
B. Texas Department of Transportation's Standard Specifications for Construction of Highways, Streets, and Bridges, 2014 (English units)
C. National Environmental Policy Act (NEPA)
D. Texas Accessibility Standards (TAS) of the Architectural Barriers Act, Article 9102, Texas Civil Statutes, Effective March 15, 2012, including latest revisions
E. Americans with Disabilities Act (ADA) Regulations
F. U.S. Army Corps Regulations
G. International Building Code, current edition as updated
H. Williamson County Design Criteria & Project Development Manual, latest edition
I. Williamson County Multi-Corridor Transportation Plan Project Level Environmental Review and Compliance Protocol, latest edition
J. Williamson County Protocol for Sustainable Roadsides, latest edition

ARTICLE 2
NON-COLLUSION; DEBARMENT; AND FINANCIAL INTEREST PROHIBITED

A. Non-collusion. Engineer warrants that he/she/it has not employed or retained any company or persons, other than a bona fide employee working solely for Engineer, to solicit or secure this Contract, and that he/she/it has not paid or agreed to pay any company or engineer any fee, commission, percentage, brokerage fee, gifts, or any other consideration, contingent upon or resulting from the award or making of this Contract. For breach or violation of this warranty, County reserves and shall have the right to annul this Contract without liability or, in its discretion and at its sole election, to deduct from the contract price or compensation, or to otherwise recover, the full amount of such fee, commission, percentage, brokerage fee, gift or contingent fee.

B. Debarment Certification. Engineer must sign the Debarment Certification enclosed herewith as **Exhibit A**.

C. Financial Interest Prohibited. Engineer covenants and represents that Engineer, his/her/its officers, employees, agents, consultants and subcontractors will have no financial interest, direct or indirect, in the purchase or sale of any product, materials or equipment that will be recommended or required for the construction of the Project.

ARTICLE 3
ENGINEERING SERVICES

Engineer shall perform Engineering Services as identified in **Exhibit B** entitled "Engineering Services."

County will prepare and issue Work Authorizations, in substantially the same form identified and attached hereto as **Exhibit C** and entitled "Work Authorization No. ____", to authorize the Engineer to perform one or more tasks of the Engineering Services. Each Work Authorization will include a description of the work to be performed, a description of the tasks and milestones, a work schedule for the tasks, definite review times by County and Engineer of all Engineering Services and a fee amount agreed upon by the County and Engineer. The amount payable for a Work Authorization shall be supported by the estimated cost of each work task as described in the Work Authorization. The Work Authorization will not waive the Engineer's responsibilities and obligations established in this Contract. The executed Work Authorizations shall become part of this Contract.

All work must be completed on or before the date specified in the Work Authorization. The Engineer shall promptly notify the County of any event which will affect completion of the Work Authorization, although such notification shall not relieve the Engineer from costs or liabilities resulting from delays in completion of the Work Authorization. Should the review times or Engineering Services take longer than shown on the Work Authorization, through no fault of Engineer, Engineer may submit a timely written request for additional time, which shall be subject to the approval of the County. Any changes in a Work Authorization shall be enacted by a written Supplemental Work Authorization before additional costs may be incurred. Any Supplemental Work Authorization must be executed by both parties within the period specified in the Work Authorization.

ARTICLE 4
CONTRACT TERM

A. Term. The Engineer is expected to complete the Engineering Services described herein in accordance with the above described Work Authorizations or any Supplemental Work Authorization related thereto. If Engineer does not perform the Engineering Services in accordance with each applicable Work Authorization or any Supplemental Work Authorization related thereto, then County shall have the right to terminate this Contract as set forth below in Article 20. So long as the County elects not to terminate this Contract, it shall continue from day to day until such time as the Engineering Services are completed in accordance with each applicable Work Authorization or any Supplemental Work Authorization related thereto. Any Engineering Services performed or costs incurred after the date of termination shall not be eligible for reimbursement. Engineer shall

notify County in writing as soon as possible if he/she/it determines, or reasonably anticipates, that the Engineering Services will not be completed in accordance with an applicable Work Authorization or any Supplemental Work Authorization related thereto.

B. Work Authorizations. Engineer acknowledges that each Work Authorization is of critical importance, and agrees to undertake all reasonably necessary efforts to expedite the performance of Engineering Services required herein so that construction of the Project will be commenced and completed as scheduled. In this regard, and subject to adjustments in a particular Work Authorization, as provided in Article 3 herein, Engineer shall proceed with sufficient qualified personnel and consultants necessary to fully and timely accomplish all Engineering Services required under this Contract in a professional manner.

C. Commencement of Engineering Services. After execution of this Contract, Engineer shall not proceed with Engineering Services until Engineer has been thoroughly briefed on the scope of the Project and has been notified in writing by the County to proceed, as provided in Article 8.

ARTICLE 5
COMPENSATION AND EXPENSES

County shall pay and Engineer agrees to accept up to the amount shown below as full compensation for the Engineering Services performed and to be performed under this Contract. The basis of compensation for the services of principals and employees engaged in the performance of the Engineering Services shall be based on the Rate Schedule set forth in the attached **Exhibit D**.

The maximum amount payable under this Contract, without modification, is **three-hundred thousand Dollars ($300,000.00)** (the "Compensation Cap"), provided that any amounts paid or payable shall be solely pursuant to a validly issued Work Authorization or any Supplemental Work Authorization related thereto. In no event may the aggregate amount of compensation authorized under Work Authorizations and Supplemental Work Authorizations exceed the Compensation Cap. The Compensation Cap shall be revised equitably only by written Contract Amendments executed by both parties in the event of a change the overall scope of the Engineering Services set forth in **Exhibit B**, as authorized by County.

The Compensation Cap is based upon all labor and non-labor costs estimated to be required in the performance of the Engineering Services provided for under this Contract. Should the actual costs of all labor and non-labor costs rendered under this Contract be less than the above stated Compensation Cap, then Engineer shall receive compensation for only actual fees and costs of the Engineering Services actually rendered and incurred, which may be less than the above stated Compensation Cap.

The Compensation Cap herein referenced may be adjusted for Additional Engineering Services requested and performed only if approved by a written Contract Amendment signed by both parties.

Engineer shall prepare and submit to County monthly progress reports in sufficient detail to support the progress of the Engineering Services and to support invoices requesting monthly payment. The format for such monthly progress reports and invoices must be in a format acceptable to County. Satisfactory progress of Engineering Services shall be an absolute condition of payment.

Engineer shall be reimbursed for actual non-labor and subcontract expenses incurred in the performance of the services under this Contract in accordance with the Williamson County Vendor Reimbursement Policy set forth under **Exhibit E**. Invoices requesting reimbursement for costs and expenditures related to the Project (reimbursables) must be accompanied by copies of the provider's invoice and comply with the Williamson County Vendor Reimbursement Policy. The copies of the provider's invoice must evidence the actual costs billed to Engineer without mark-up.

ARTICLE 6
METHOD OF PAYMENT

Payments to Engineer shall be made while Engineering Services are in progress. Engineer shall prepare and submit to Mike Weaver, County's Road Bond Program Manager, not more frequently than once per month, a progress report as referenced in Article 5 above. Such progress report shall state the percentage of completion of Engineering Services accomplished for an applicable Work Authorization or any Supplemental Work Authorization related thereto during that billing period and to date. This submittal shall also include a progress assessment report in a form acceptable to the County Auditor.

Simultaneous with submission of such progress report, Engineer shall prepare and submit one (1) original of a certified invoice to the County's Road Bond Program Manager in a form acceptable to the County Auditor. All invoices submitted to County must, at a minimum, be accompanied by an original complete packet of supporting documentation and time sheets detailing hours worked by staff persons with a description of the work performed by such persons. For Additional Engineering Services performed pursuant to this Contract, a separate invoice or itemization of the Additional Engineering Services must be presented with the same aforementioned requirements.

Payments shall be made by County based upon Engineering Services actually provided and performed. Upon timely receipt and approval of each statement, County shall make a good faith effort to pay the amount which is due and payable within thirty (30) days of the County Auditor's receipt. County reserves the right to reasonably withhold payment pending verification of satisfactory Engineering Services performed. Engineer has the responsibility to submit proof to County, adequate and sufficient in its determination, that tasks of an applicable Work Authorization or any Supplemental Work Authorization related thereto were completed.

The certified statements shall show the total amount earned to the date of submission and shall show the amount due and payable as of the date of the current statement. Final payment does not relieve Engineer of the responsibility of correcting any errors and/or omissions resulting from his/her/its negligence.

Upon submittal of the initial invoice, Engineer shall provide the County Auditor with an Internal Revenue Form W-9, Request for Taxpayer Identification Number and Certification that is complete in compliance with the Internal Revenue Code, its rules and regulations.

ARTICLE 7
PROMPT PAYMENT POLICY

In accordance with Chapter 2251, V.T.C.A., Texas Government Code, payment to Engineer will be made within thirty (30) days of the day on which the performance of services was complete, or within thirty (30) days of the day on which the County Auditor receives a correct invoice for services, whichever is later.

Engineer may charge a late fee (fee shall not be greater than that which is permitted by Texas law) for payments not made in accordance with this prompt payment policy; however, this policy does not apply in the event:

A. There is a bona fide dispute between County and Engineer concerning the supplies, materials, or equipment delivered or the services performed that causes the payment to be late; or

B. The terms of a federal contract, grant, regulation, or statute prevent County from making a timely payment with federal funds; or

C. There is a bona fide dispute between Engineer and a subcontractor/subconsultant or between a subcontractor/subconsultant and its supplier concerning supplies, materials, or equipment delivered or the Engineering Services performed which causes the payment to be late; or

D. The invoice is not mailed to the County's Road Bond Program Manager in strict accordance with instructions, if any, on the purchase order, or this Contract or other such contractual agreement.

The County Auditor shall document to Engineer the issues related to disputed invoices within ten (10) calendar days of receipt of such invoice. Any non-disputed invoices shall be considered correct and payable per the terms of Chapter 2251, V.T.C.A., Texas Government Code.

ARTICLE 8
COMMENCEMENT OF ENGINEERING SERVICES

The Engineer shall not proceed with any task of the Engineering Services until Engineer has been thoroughly briefed on the scope of the Project and instructed, in writing by the County, to proceed with the applicable Engineering Services. The County shall not be responsible for work performed or costs incurred by Engineer related to any task for which a Work Authorization or a Supplemental Work Authorization related thereto has not been issued and signed by both parties. Engineer shall not be required to perform any work for which a Work Authorization or a Supplemental Work Authorization related thereto has not been issued and signed by both parties.

ARTICLE 9
PROJECT TEAM

County's Designated Representative for purposes of this Contract is as follows:

County's Road Bond Program Manager
Attn: Michael Weaver
HNTB Corporation
101 E. Old Settlers Blvd., Suite 100
Round Rock, Texas 78664

County shall have the right, from time to time, to change the County's Designated Representative by giving Engineer written notice thereof. With respect to any action, decision or determination which is to be taken or made by County under this Contract, the County's Designated Representative may take such action or make such decision or determination or shall notify Engineer in writing of an individual responsible for and capable of taking such action, decision or determination and shall forward any communications and documentation to such individual for response or action. Actions, decisions or determinations by the County's Designated Representative on behalf of County shall be done in his or her reasonable business judgment unless express standards or parameters therefor are included in this Contract, in which case, actions taken by the County's Designated Representative shall be in accordance with such express standards or parameters. Any consent, approval, decision or determination hereunder by the County's Designated Representative shall be binding on County; *provided, however,* the County's Designated Representative shall not have any right to modify, amend or terminate this Contract, an Executed Work Authorization, an executed Supplemental Work Authorization or executed Contract Amendment. County's Designated Representative shall not have any authority to execute a Contract Amendment, Work Authorization or any Supplemental Work Authorization unless otherwise granted such authority by the Williamson County Commissioners Court.

Engineer's Designated Representative for purposes of this Contract is as follows:

Vivek Deshpande, P.E. PTOE
10814 Jollyville Road,
Campus IV, Suite 200
Austin, Texas 78759

Engineer shall have the right, from time to time, to change the Engineer's Designated Representative by giving County written notice thereof. With respect to any action, decision or determination which is to be taken or made by Engineer under this Contract, the Engineer's Designated Representative may take such action or make such decision or determination or shall notify County in writing of an individual responsible for and capable of taking such action, decision or determination and shall forward any communications and documentation to such individual for response or action. Actions, decisions or determinations by the Engineer's Designated Representative on behalf of Engineer shall be done in his or her reasonable business judgment unless express standards or parameters therefor are included in this Contract, in which

case, actions taken by the Engineer's Designated Representative shall be in accordance with such express standards or parameters. Any consent, approval, decision or determination hereunder by the Engineer's Designated Representative shall be binding on Engineer. Engineer's Designated Representative shall have the right to modify, amend and execute Work Authorizations, Supplemental Work Authorizations and Contract Amendments on behalf of Engineer.

ARTICLE 10
PROGRESS EVALUATION

Engineer shall, from time to time during the progress of the Engineering Services, confer with County at County's election. Engineer shall prepare and present such information as may be pertinent and necessary, or as may be reasonably requested by County, in order for County to evaluate features of the Engineering Services. At the request of County or Engineer, conferences shall be provided at Engineer's office, the offices of County, or at other locations designated by County. When requested by County, such conferences shall also include evaluation of the Engineering Services. County may, from time to time, require Engineer to appear and provide information to the Williamson County Commissioners Court.

Should County determine that the progress in Engineering Services does not satisfy an applicable Work Authorization or any Supplemental Work Authorization related thereto, then County shall review same with Engineer to determine corrective action required.

Engineer shall promptly advise County in writing of events which have or may have a significant impact upon the progress of the Engineering Services, including but not limited to the following:

A. Problems, delays, adverse conditions which may materially affect the ability to meet the objectives of an applicable Work Authorization or any Supplemental Work Authorization related thereto, or preclude the attainment of Project Engineering Services units by established time periods; and such disclosure shall be accompanied by statement of actions taken or contemplated, and County assistance needed to resolve the situation, if any; and

B. Favorable developments or events which enable meeting goals sooner than anticipated in relation to an applicable Work Authorization's or any Supplemental Work Authorization related thereto.

ARTICLE 11
SUSPENSION

Should County desire to suspend the Engineering Services, but not to terminate this Contract, then such suspension may be effected by County giving Engineer thirty (30) calendar days' verbal notification followed by written confirmation to that effect. Such thirty-day notice may be waived in writing by agreement and signature of both parties. The Engineering Services may be reinstated and resumed in full force and effect within sixty (60) days of receipt of written notice from County to resume the Engineering Services. Such sixty-day (60) notice may be waived in writing by agreement and signature of both parties. If this Contract is suspended for more than thirty (30) days, Engineer shall have the option of terminating this Contract and, in the event, Engineer shall be compensated for all Engineering Services performed and reimbursable expenses incurred, provided such Engineering Services and reimbursable expenses have been previously authorized and approved by County, to the effective date of suspension.

If County suspends the Engineering Services, the contract period as determined in Article 4, and the Work Authorization or any Supplemental Work Authorization related thereto, shall be extended for a time period equal to the suspension period.

County assumes no liability for Engineering Services performed or costs incurred prior to the date authorized by County for Engineer to begin Engineering Services, and/or during periods when Engineering Services is suspended, and/or subsequent to the completion date.

ARTICLE 12
ADDITIONAL ENGINEERING SERVICES

If Engineer forms a reasonable opinion that any work he/she/it has been directed to perform is beyond the overall scope of this Contract, as set forth in **Exhibit B,** and as such constitutes extra work ("Additional Engineering Services"), he/she/it shall promptly notify County in writing. In the event County finds that such work does constitute Additional Engineering Services, County shall so advise Engineer and a written Contract Amendment will be executed between the parties as provided in Article 14. Any increase to the Compensation Cap due to Additional Engineering Services must be set forth in such Contract Amendment. Engineer shall not perform any proposed Additional Engineering Services nor incur any additional costs prior to the execution, by both parties, of a written Contract Amendment. Following the execution of a Contract Amendment that provides for Additional Engineering Services, a written Work Authorization, which sets forth the Additional Engineering Services to be performed, must be executed by the parties. County shall not be responsible for actions by Engineer nor for any costs incurred by Engineer relating to Additional Engineering Services not directly associated with the performance of the Engineering Services authorized in this Contract, by a fully executed Work Authorization or a fully executed Contract Amendment thereto.

ARTICLE 13
CHANGES IN COMPLETED ENGINEERING SERVICES

If County deems it necessary to request changes to previously satisfactorily completed

Engineering Services or parts thereof which involve changes to the original Engineering Services or character of Engineering Services under this Contract, then Engineer shall make such revisions as requested and as directed by County. Such revisions shall be considered as Additional Engineering Services and paid for as specified under Article 12.

Engineer shall make revisions to Engineering Services authorized hereunder as are necessary to correct errors appearing therein, when required to do so by County. No additional compensation shall be due for such Engineering Services.

ARTICLE 14
CONTRACT AMENDMENTS

The terms set out in this Contract may be modified by a written fully executed Contract Amendment. Changes and modifications to a fully executed Work Authorization shall be made in the form of a Supplemental Work Authorization. To the extent that such changes or modifications to a Work Authorization do not also require modifications to the terms of this Contract (i.e. changes to the overall scope of Engineering Services set forth in **Exhibit B**, modification of the Compensation Cap, etc.) a Contract Amendment will not be required.

ARTICLE 15
USE OF DOCUMENTS

All documents, including but not limited to drawings, specifications and data or programs stored electronically, (hereinafter referred to as "Engineering Work Products") prepared by Engineer and its subcontractors/subconsultants are related exclusively to the services described in this Contract and are intended to be used with respect to this Project. However, it is expressly understood and agreed by and between the parties hereto that all of Engineer's designs under this Contract (including but not limited to tracings, drawings, estimates, specifications, investigations, studies and other documents, completed or partially completed), shall be the property of County to be thereafter used in any lawful manner as County elects. Any such subsequent use made of documents by County shall be at County's sole risk and without liability to Engineer.

By execution of this Contract and in confirmation of the fee for services to be paid under this Contract, Engineer hereby conveys, transfers and assigns to County all rights under the Federal Copyright Act of 1976 (or any successor copyright statute), as amended, all common law copyrights and all other intellectual property rights acknowledged by law in the Project Designs and work product developed under this Contract. Copies may be retained by Engineer. Engineer shall be liable to County for any loss or damage to any such documents while they are in the possession of or while being worked upon by Engineer or anyone connected with Engineer, including agents, employees, Engineers or subcontractors/subconsultants. All documents so lost or damaged shall be replaced or restored by Engineer without cost to County.

Upon execution of this Contract, Engineer grants to County permission to reproduce Engineer's work and documents for purposes of constructing, using and maintaining the Project, provided that County shall comply with its obligations, including prompt payment of all sums when due, under this Contract. Engineer shall obtain similar permission from Engineer's

subcontractors/subconsultants consistent with this Contract. If and upon the date Engineer is adjudged in default of this Contract, County is permitted to authorize other similarly credentialed design professionals to reproduce and, where permitted by law, to make changes, corrections or additions to the work and documents for the purposes of completing, using and maintaining the Project.

County shall not assign, delegate, sublicense, pledge or otherwise transfer any permission granted herein to another party without the prior written consent of Engineer. However, County shall be permitted to authorize the contractor, subcontractors and material or equipment suppliers to reproduce applicable portions of the Engineering Work Products appropriate to and for use in the execution of the Work. Submission or distribution of Engineering Work Products to meet official regulatory requirements or for similar purposes in connection with the Project is permitted. Any unauthorized use of the Engineering Work Products shall be at County's sole risk and without liability to Engineer and its Engineers.

Prior to Engineer providing to County any Engineering Work Products in electronic form or County providing to Engineer any electronic data for incorporation into the Engineering Work Products, County and Engineer shall by separate written contract set forth the specific conditions governing the format of such Engineering Work Products or electronic data, including any special limitations not otherwise provided in this Contract. Any electronic files are provided by Engineer for the convenience of County, and use of them is at County's sole risk. In the case of any defects in electronic files or any discrepancies between them and any hardcopy of the same documents prepared by Engineer, the hardcopy shall prevail. Only printed copies of documents conveyed by Engineer shall be relied upon.

Engineer shall have no liability for changes made to the drawings by other engineers subsequent to the completion of the Project. Any such change shall be sealed by the engineer making that change and shall be appropriately marked to reflect what was changed or modified.

ARTICLE 16
PERSONNEL, EQUIPMENT AND MATERIAL

Engineer shall furnish and maintain, at its own expense, quarters for the performance of all Engineering Services, and adequate and sufficient personnel and equipment to perform the Engineering Services as required. All employees of Engineer shall have such knowledge and experience as will enable them to perform the duties assigned to them. Any employee of Engineer who, in the reasonable opinion of County, is incompetent or whose conduct becomes detrimental to the Engineering Services shall immediately be removed from association with the Project when so instructed by County. Engineer certifies that it presently has adequate qualified personnel in its employment for performance of the Engineering Services required under this Contract, or will obtain such personnel from sources other than County. Engineer may not change the Project Manager without prior written consent of County.

ARTICLE 17
SUBCONTRACTING

Engineer shall not assign, subcontract or transfer any portion of the Engineering Services under this Contract without prior written approval from County. All subcontracts shall include the provisions required in this Contract. No subcontract shall relieve Engineer of any responsibilities under this Contract.

ARTICLE 18
REVIEW OF ENGINEERING SERVICES

Engineer's Engineering Services will be reviewed by County under its applicable technical requirements and procedures.

A. Completion. Reports, plans, specifications, and supporting documents shall be submitted by Engineer on or before the dates specified in the applicable Work Authorization or Supplemental Work Authorization related thereto. Upon receipt of same, the submission shall be checked for completion. "Completion" or "Complete" shall be defined as all of the required items, as set out in the applicable Work Authorization, have been included in compliance with the requirements of this Contract. The completeness of any Engineering Services submitted to County shall be determined by County within thirty (30) days of such submittal and County shall notify Engineer in writing within such thirty (30) day period if such Engineering Services have been found to be incomplete. If the submission is Complete, County shall notify Engineer and County's technical review process will begin.

If the submission is not Complete, County shall notify Engineer, who shall perform such professional services as are required to complete the Engineering Services and resubmit it to County. This process shall be repeated until a submission is Complete.

B. Acceptance. County shall review the completed Engineering Services for compliance with this Contract. If necessary, the completed Engineering Services shall be returned to Engineer, who shall perform any required Engineering Services and resubmit it to County. This process shall be repeated until the Engineering Services are Accepted. "Acceptance" or "Accepted" shall mean that in the County's reasonable opinion, substantial compliance with the requirements of this Contract has been achieved.

C. Final Approval. After Acceptance, Engineer shall perform any required modifications, changes, alterations, corrections, redesigns, and additional work necessary to receive Final Approval by the County. "Final Approval" in this sense shall mean formal recognition that the Engineering Services have been fully carried out.

D. Errors and Omissions. After Final Approval, Engineer shall, without additional compensation, perform any work required as a result of Engineer's development of the work which is found to be in error or omission due to Engineer's negligence. However, any work required or

occasioned for the convenience of County after Final Approval shall be paid for as Additional Engineering Services.

E. Disputes Over Classifications. In the event of any dispute over the classification of Engineer's Engineering Services as Complete, Accepted, or having attained Final Approved under this Contract, the decision of the County shall be final and binding on Engineer, subject to any civil remedy or determination otherwise available to the parties and deemed appropriate by the parties.

F. County's Reliance on Engineer. **ENGINEER'S DUTIES AS SET FORTH HEREIN SHALL AT NO TIME BE IN ANY WAY DIMINISHED BY REASON OF ANY REVIEW, EVALUATION OR APPROVAL BY THE COUNTY OR ITS AUTHORIZED REPRESENTATIVE NOR SHALL THE ENGINEER BE RELEASED FROM ANY LIABILITY BY REASON OF SUCH REVIEW, EVALUATION OR APPROVAL BY THE COUNTY, IT BEING UNDERSTOOD THAT THE COUNTY AT ALL TIMES IS ULTIMATELY RELYING UPON THE ENGINEER'S SKILL, ABILITY AND KNOWLEDGE IN PERFORMING THE ENGINEERING SERVICES REQUIRED HEREUNDER.**

ARTICLE 19
VIOLATION OF CONTRACT TERMS/BREACH OF CONTRACT

Violation of contract terms or breach of contract by Engineer shall be grounds for termination of this Contract, and any increased costs arising from Engineer's default, breach of contract, or violation of contract terms shall be paid by Engineer.

ARTICLE 20
TERMINATION

This Contract may be terminated as set forth below.

- **A.** By mutual agreement and consent, in writing, of both parties.
- **B.** By County, by notice in writing to Engineer, as a consequence of failure by Engineer to perform the Engineering Services set forth herein in a satisfactory manner.
- **C.** By either party, upon the failure of the other party to fulfill its obligations as set forth herein.
- **D.** By County, for reasons of its own and not subject to the mutual consent of Engineer, upon not less than thirty (30) days' written notice to Engineer.
- **E.** By satisfactory completion of all Engineering Services and obligations described herein.

Should County terminate this Contract as herein provided, no fees other than fees due and payable at the time of termination plus reimbursable expenses incurred shall thereafter be paid to Engineer. In determining the value of the Engineering Services performed by Engineer prior to termination, County shall be the sole judge. Compensation for Engineering Services at termination will be based on a percentage of the Engineering Services completed at that time. Should County terminate this Contract under Subsection (D) immediately above, then the amount

charged during the thirty-day notice period shall not exceed the amount charged during the preceding thirty (30) days.

If Engineer defaults in the performance of this Contract or if County terminates this Contract for fault on the part of Engineer, then County shall give consideration to the actual costs incurred by Engineer in performing the Engineering Services to the date of default, the amount of Engineering Services required which was satisfactorily completed to date of default, the value of the Engineering Services which are usable to County, the cost to County of employing another firm to complete the Engineering Services required and the time required to do so, and other factors which affect the value to County of the Engineering Services performed at the time of default.

The termination of this Contract and payment of an amount in settlement as prescribed above shall extinguish all rights, duties, and obligations of County under this Contract. If the termination of this Contract is due to the failure of Engineer to fulfill his/her/its contractual obligations, then County may take over the Project and prosecute the Engineering Services to completion. In such case, Engineer shall be liable to County for any additional and reasonable costs incurred by County.

Engineer shall be responsible for the settlement of all contractual and administrative issues arising out of any procurements made by Engineer in support of the Engineering Services under this Contract.

ARTICLE 21
COMPLIANCE WITH LAWS

A. Compliance. Engineer shall comply with all applicable federal, state and local laws, statutes, codes, ordinances, rules and regulations, and the orders and decrees of any court, or administrative bodies or tribunals in any manner affecting the performance of this Contract, including without limitation, minimum/maximum salary and wage statutes and regulations, and licensing laws and regulations. Engineer shall furnish County with satisfactory proof of his/her/its compliance.

Engineer shall further obtain all permits and licenses required in the performance of the Engineering Services contracted for herein.

B. Taxes. Engineer will pay all taxes, if any, required by law arising by virtue of the Engineering Services performed hereunder. County is qualified for exemption pursuant to the provisions of Section 151.309 of the Texas Limited Sales, Excise, and Use Tax Act.

ARTICLE 22
INDEMNIFICATION

ENGINEER AGREES, TO THE FULLEST EXTENT PERMITTED BY LAW, TO INDEMNIFY AND HOLD THE COUNTY HARMLESS FROM AND AGAINST ANY AND ALL LIABILITIES, LOSSES, PENALTIES, JUDGMENTS, CLAIMS, LAWSUITS, DAMAGES, COSTS AND EXPENSES, INCLUDING, BUT NOT LIMITED

TO, ATTORNEYS' FEES, ("LOSSES") TO THE EXTENT SUCH LOSSES ARE CAUSED BY OR RESULTS FROM A NEGLIGENT ACT OR OMISSION, NEGLIGENCE, OR INTENTIONAL TORT COMMITTED BY ENGINEER, ENGINEER'S EMPLOYEES, AGENTS, OR ANY OTHER PERSON OR ENTITY UNDER CONTRACT WITH ENGINEER INCLUDING, WITHOUT LIMITATION, ENGINEER'S SUBCONSULTANTS, OR ANY OTHER ENTITY OVER WHICH ENGINEER EXERCISES CONTROL.

ENGINEER FURTHER AGREES, TO THE FULLEST EXTENT PERMITTED BY LAW, TO INDEMNIFY AND HOLD THE COUNTY HARMLESS FROM ANY AND ALL LIABILITIES, LOSSES, PENALTIES, JUDGMENTS, CLAIMS, LAWSUITS, DAMAGES, COSTS AND EXPENSES, INCLUDING, BUT NOT LIMITED TO, ATTORNEYS' FEES, ("LOSSES") TO THE EXTENT SUCH LOSSES ARE CAUSED BY OR RESULTS FROM ENGINEER'S FAILURE TO PAY ENGINEER'S EMPLOYEES, SUBCONTRACTORS, SUBCONSULTANTS, OR SUPPLIERS, IN CONNECTION WITH ANY OF THE WORK PERFORMED OR TO BE PERFORMED UNDER THIS CONTRACT BY ENGINEER.

ENGINEER FURTHER AGREES TO INDEMNIFY AND HOLD THE COUNTY HARMLESS FROM ANY AND ALL LIABILITIES, LOSSES, PENALTIES, CLAIMS, LAWSUITS, DAMAGES, COSTS AND EXPENSES, INCLUDING, BUT NOT LIMITED TO, ATTORNEYS' FEES, ("LOSSES") TO THE EXTENT SUCH LOSSES ARE CAUSED BY OR RESULTS FROM THE INFRINGEMENT OF ANY INTELLECTUAL PROPERTY ARISING OUT OF THE USE OF ANY PLANS, DESIGN, DRAWINGS, OR SPECIFICATIONS FURNISHED BY ENGINEER IN THE PERFORMANCE OF THIS CONTRACT.

THE LIMITS OF INSURANCE REQUIRED IN THIS CONTRACT AND/OR THE CONTRACT DOCUMENTS SHALL NOT LIMIT ENGINEER'S OBLIGATIONS UNDER THIS SECTION. THE TERMS AND CONDITIONS CONTAINED IN THIS SECTION SHALL SURVIVE THE TERMINATION OF THE CONTRACT AND/OR CONTRACT DOCUMENTS OR THE SUSPENSION OF THE WORK HEREUNDER. TO THE EXTENT THAT ANY LIABILITIES, PENALTIES, DEMANDS, CLAIMS, LAWSUITS, LOSSES, DAMAGES, COSTS AND EXPENSES ARE CAUSED IN PART BY THE ACTS OF THE COUNTY OR THIRD PARTIES FOR WHOM ENGINEER IS NOT LEGALLY LIABLE, ENGINEER'S OBLIGATIONS SHALL BE IN PROPORTION TO ENGINEER'S FAULT. THE OBLIGATIONS HEREIN SHALL ALSO EXTEND TO ANY ACTIONS BY THE COUNTY TO ENFORCE THIS INDEMNITY OBLIGATION.

IN THE EVENT THAT CONTRACTORS INITIATE LITIGATION AGAINST THE COUNTY IN WHICH THE CONTRACTOR ALLEGES DAMAGES AS A RESULT OF ANY NEGLIGENT ACTS, ERRORS OR OMISSIONS OF ENGINEER, ITS EMPLOYEES, AGENTS, SUBCONTRACTORS, SUBCONSULTANTS, OR SUPPLIERS, OR OTHER ENTITIES OVER WHICH ENGINEER EXERCISES CONTROL, INCLUDING, BUT NOT LIMITED TO, DEFECTS, ERRORS, OR OMISSIONS, THEN THE COUNTY SHALL HAVE THE RIGHT TO JOIN ENGINEER IN ANY SUCH PROCEEDINGS AT THE COUNTY'S COST. ENGINEER SHALL ALSO HOLD THE COUNTY HARMLESS AND INDEMNIFY THE COUNTY TO THE EXTENT THAT ENGINEER, ANY OF ITS EMPLOYEES, AGENTS, SUBCONTRACTORS, SUBCONSULTANTS, OR SUPPLIERS, OR OTHER ENTITIES OVER WHICH ENGINEER EXERCISES CONTROL, CAUSED SUCH DAMAGES TO CONTRACTOR, INCLUDING ANY AND ALL COSTS AND ATTORNEYS' FEES INCURRED BY THE COUNTY IN CONNECTION WITH THE DEFENSE OF ANY CLAIMS WHERE ENGINEER, ITS EMPLOYEES, AGENTS, SUBCONTRACTORS, SUBCONSULTANTS, OR SUPPLIERS, OR OTHER ENTITIES OVER WHICH ENGINEER EXERCISES CONTROL, ARE ADJUDICATED AT FAULT.

ARTICLE 23
ENGINEER'S RESPONSIBILITIES

Engineer shall be responsible for the accuracy of his/her/its Engineering Services and shall promptly make necessary revisions or corrections to its work product resulting from errors, omissions, or negligent acts, and same shall be done without compensation. County shall determine Engineer's responsibilities for all questions arising from design errors and/or omissions, subject to the dispute resolution provisions of Article 33. Engineer shall not be relieved of responsibility for subsequent correction of any such errors or omissions in its work product, or for clarification of any ambiguities until after the construction phase of the Project has been completed.

ARTICLE 24
ENGINEER'S SEAL

The responsible engineer shall sign, seal and date all appropriate engineering submissions to County in accordance with the Texas Engineering Practice Act and the rules of the State Board of Registration for Professional Engineers.

ARTICLE 25
INSURANCE

Engineer must comply with the following insurance requirements at all times during this Contract:

A. Coverage Limits. Engineer, at Engineer's sole cost, shall purchase and maintain during the entire term while this Contract is in effect the following insurance:

1. Worker's Compensation in accordance with statutory requirements.
2. Commercial General Liability Insurance with a combined minimum Bodily Injury and Property Damage limits of $1,000,000.00 per occurrence and $2,000,000.00 in the aggregate.
3. Business Automobile Liability Insurance for all owned, non-owned, and hired vehicles with combined minimum limits for Bodily Injury and Property Damage of $1,000,000.00 each accident.
4. Professional Liability Insurance in the amount of $2,000,000.00 per claim and annual aggregate.

B. Additional Insureds; Waiver of Subrogation. County, its directors, officers and employees shall be added as additional insureds under policies listed under (2) and (3) above, and on those policies where County, its directors, officers and employees are additional insureds, such insurance shall be primary and any insurance maintained by County shall be excess and not contribute with it. Such policies shall also include waivers of subrogation in favor of County.

C. Premiums and Deductible. Engineer shall be responsible for payment of premiums for all of the insurance coverages required under this section. Engineer further agrees

that for each claim, suit or action made against insurance provided hereunder, with respect to all matters for which the Engineer is responsible hereunder, Engineer shall be solely responsible for all deductibles and self-insured retentions. Any deductibles or self-insured retentions over $50,000 in the Engineer's insurance must be declared and approved in writing by County in advance.

D. Commencement of Work. Engineer shall not commence any field work under this Contract until he/she/it has obtained all required insurance and such insurance has been approved by County. As further set out below, Engineer shall not allow any subcontractor/subconsultant(s) to commence work to be performed in connection with this Contract until all required insurance has been obtained and approved and such approval shall not be unreasonably withheld. Approval of the insurance by County shall not relieve or decrease the liability of Engineer hereunder.

E. Insurance Company Rating. The required insurance must be written by a company approved to do business in the State or Texas with a financial standing of at least an A-rating, as reflected in Best's insurance ratings or by a similar rating system recognized within the insurance industry at the time the policy is issued.

F. Certification of Coverage. Engineer shall furnish County with a certification of coverage issued by the insurer. Engineer shall not cause any insurance to be canceled nor permit any insurance to lapse. **In addition to any other notification requires set forth hereunder, Engineer shall also notify County, within twenty-four (24) hours of receipt, of any notices of expiration, cancellation, non-renewal, or material change in coverage it receives from its insurer.**

G. No Arbitration. It is the intention of the County and agreed to and hereby acknowledged by the Engineer, that no provision of this Contract shall be construed to require the County to submit to mandatory arbitration in the settlement of any claim, cause of action or dispute, except as specifically required in direct connection with an insurance claim or threat of claim under an insurance policy required hereunder or as may be required by law or a court of law with jurisdiction over the provisions of this Contract.

H. Subcontractor/Subconsultant's Insurance. Without limiting any of the other obligations or liabilities of Engineer, Engineer shall require each subcontractor/subconsultant performing work under this Contract (to the extent a subcontractor/subconsultant is allowed by County) to maintain during the term of this Contract, at the subcontractor/subconsultant's own expense, the same stipulated minimum insurance required in this Article above, including the required provisions and additional policy conditions as shown below in this Article.

Engineer shall obtain and monitor the certificates of insurance from each subcontractor/subconsultant in order to assure compliance with the insurance requirements. Engineer must retain the certificates of insurance for the duration of this Contract, and shall have the responsibility of enforcing these insurance requirements among its subcontractor/subconsultants. County shall be entitled, upon request and without expense, to receive copies of these certificates of insurance.

I. Insurance Policy Endorsements. Each insurance policy shall include the following conditions by endorsement to the policy:

1. County shall be notified thirty (30) days prior to the expiration, cancellation, non-renewal or any material change in coverage, and such notice thereof shall be given to County by certified mail to:

   Williamson County Purchasing Department
   100 Wilco Way
   Suite P101
   Georgetown, TX. 78626

   With copy to:

   Williamson County Auditor's Office
   Attn: Contracts Auditor
   901 South Austin Avenue
   Georgetown, Texas 78626

2. The policy clause "Other Insurance" shall not apply to any insurance coverage currently held by County, to any such future coverage, or to County's Self-Insured Retentions of whatever nature.

J. Cost of Insurance. The cost of all insurance required herein to be secured and maintained by Engineer shall be borne solely by Engineer, with certificates of insurance evidencing such minimum coverage in force to be filed with County. Such Certificates of Insurance are evidenced as **Exhibit F** herein entitled "Certificates of Insurance."

ARTICLE 26
COPYRIGHTS

County shall have the royalty-free, nonexclusive and irrevocable right to reproduce, publish or otherwise use, and to authorize others to use, any reports developed by Engineer for governmental purposes.

ARTICLE 27
SUCCESSORS AND ASSIGNS

This Contract shall be binding upon and inure to the benefit of the parties hereto, their successors, lawful assigns, and legal representatives. Engineer may not assign, sublet or transfer any interest in this Contract, in whole or in part, by operation of law or otherwise, without obtaining the prior written consent of County.

ARTICLE 28
SEVERABILITY

In the event any one or more of the provisions contained in this Contract shall for any reason be held to be invalid, illegal or unenforceable in any respect, then such invalidity, illegality or unenforceability shall not affect any other provision thereof and this Contract shall be construed as if such invalid, illegal or unenforceable provision had never been contained herein.

ARTICLE 29
PRIOR AGREEMENTS SUPERSEDED

This Contract constitutes the sole agreement of the parties hereto, and supersedes any prior understandings or written or oral contracts between the parties respecting the subject matter defined herein. This Contract may only be amended or supplemented by mutual agreement of the parties hereto in writing.

ARTICLE 30
ENGINEER'S ACCOUNTING RECORDS

Engineer agrees to maintain, for a period of three (3) years after final payment under this Contract, detailed records identifying each individual performing the Engineering Services, the date or dates the services were performed, the applicable hourly rates, the total amount billed for each individual and the total amount billed for all persons, records of reimbursable costs and expenses of other providers and provide such other details as may be requested by the County Auditor for verification purposes. Engineer agrees that County or its duly authorized representatives shall, until the expiration of three (3) years after final payment under this Contract, have access to and the right to examine and photocopy any and all books, documents, papers and records of Engineer which are directly pertinent to the services to be performed under this Contract for the purposes of making audits, examinations, excerpts, and transcriptions. Engineer further agrees that County shall have access during normal working hours to all necessary Engineer facilities and shall be provided adequate and appropriate work space in order to conduct audits in compliance with the provisions of this section. County shall give Engineer reasonable advance notice of intended audits.

ARTICLE 31
NOTICES

All notices to either party by the other required under this Contract shall be personally delivered or mailed to such party at the following respective addresses:

County: Williamson County Judge
710 Main Street, Suite 101
Georgetown, Texas 78626

With copy to: County's Road Bond Program Manager
Attn: Michael Weaver
HNTB Corporation
101 E. Old Settlers Blvd., Suite 100
Round Rock, Texas 78664

and to: Office of General Counsel
Williamson County
710 Main Street, Suite 102
Georgetown, Texas 78626

Engineer: Vivek Deshpande, P.E. PTOE
10814 Jollyville Road
Campus IV, Suite 200
Austin, Texas 78759

ARTICLE 32
GENERAL PROVISIONS

A. Time is of the Essence. Subject to Article 3 hereof, Engineer understands and agrees that time is of the essence and that any failure of Engineer to complete the Engineering Services for each phase of this Contract within the agreed work schedule set out in the applicable Work Authorization may constitute a material breach of this Contract. Engineer shall be fully responsible for his/her/its delays or for failures to use his/her/its reasonable efforts in accordance with the terms of this Contract and the Engineer's standard of performance as defined herein. Where damage is caused to County due to Engineer's negligent failure to perform County may accordingly withhold, to the extent of such damage, Engineer's payments hereunder without waiver of any of County's additional legal rights or remedies.

B. Force Majeure. Neither County nor Engineer shall be deemed in violation of this Contract if prevented from performing any of their obligations hereunder by reasons for which they are not responsible or circumstances beyond their control. However, notice of such impediment or delay in performance must be timely given, and all reasonable efforts undertaken to mitigate its effects.

C. Enforcement and Venue. This Contract shall be enforceable in Georgetown, Williamson County, Texas, and if legal action is necessary by either party with respect to the enforcement of any or all of the terms or conditions herein, exclusive venue for same shall lie in Williamson County, Texas. This Contract shall be governed by and construed in accordance with the laws and court decisions of the State of Texas excluding, however, its choice of law rules.

D. Standard of Performance. The standard of care for all professional engineering, consulting and related services performed or furnished by Engineer and its employees under this Contract will be the care and skill ordinarily used by members of Engineer's profession practicing

under the same or similar circumstances at the same time and in the same locality.

E. Opinion of Probable Cost. Any opinions of probable Project cost or probable construction cost provided by Engineer are made on the basis of information available to Engineer and on the basis of Engineer's experience and qualifications and represents its judgment as an experienced and qualified professional engineer. However, since Engineer has no control over the cost of labor, materials, equipment or services furnished by others, or over the contractor(s') methods of determining prices, or over competitive bidding or market conditions, Engineer does not guarantee that proposals, bids or actual Project or construction cost will not vary from opinions of probable cost Engineer prepares.

F. Opinions and Determinations. Where the terms of this Contract provide for action to be based upon opinion, judgment, approval, review, or determination of either party hereto, such terms are not intended to be and shall never be construed as permitting such opinion, judgment, approval, review, or determination to be arbitrary, capricious, or unreasonable.

G. Reports of Accidents. Within 24 hours after Engineer becomes aware of the occurrence of any accident or other event which results in, or might result in, injury to the person or property of any third person (other than an employee of the Engineer), whether or not it results from or involves any action or failure to act by the Engineer or any employee or agent of the Engineer and which arises in any manner from the performance of this Contract, the Engineer shall send a written report of such accident or other event to the County, setting forth a full and concise statement of the facts pertaining thereto. The Engineer shall also immediately send the County a copy of any summons, subpoena, notice, or other documents served upon the Engineer, its agents, employees, or representatives, or received by it or them, in connection with any matter before any court arising in any manner from the Engineer's performance of work under this Contract.

H. Gender, Number and Headings. Words of any gender used in this Contract shall be held and construed to include any other gender, and words in the singular number shall be held to include the plural, unless the context otherwise requires. The headings and section numbers are for convenience only and shall not be considered in interpreting or construing this Contract.

I. Construction. Each party hereto acknowledges that it and its counsel have reviewed this Contract and that the normal rules of construction are not applicable and there will be no presumption that any ambiguities will be resolved against the drafting party in the interpretation of this Contract.

J. Independent Contractor Relationship. Both parties hereto, in the performance of this Contract, shall act in an individual capacity and not as agents, employees, partners, joint ventures or associates of one another. The employees or agents of one party shall not be deemed or construed to be the employees or agents of the other party for any purposes whatsoever.

K. No Waiver of Immunities. Nothing in this Contract shall be deemed to waive, modify or amend any legal defense available at law or in equity to County, its past or present officers, employees, or agents or employees, nor to create any legal rights or claim on behalf of

any third party. County does not waive, modify, or alter to any extent whatsoever the availability of the defense of governmental immunity under the laws of the State of Texas and of the United States.

L. Texas Public Information Act. To the extent, if any, that any provision in this Contract is in conflict with Tex. Gov't Code 552.001 et seq., as amended (the "Public Information Act"), the same shall be of no force or effect. Furthermore, it is expressly understood and agreed that County, its officers and employees may request advice, decisions and opinions of the Attorney General of the State of Texas in regard to the application of the Public Information Act to any items or data furnished to County as to whether or not the same are available to the public. It is further understood that County's officers and employees shall have the right to rely on the advice, decisions and opinions of the Attorney General, and that County, its officers and employees shall have no liability or obligation to any party hereto for the disclosure to the public, or to any person or persons, of any items or data furnished to County by a party hereto, in reliance of any advice, decision or opinion of the Attorney General of the State of Texas.

M. Governing Terms and Conditions. If there is an irreconcilable conflict between the terms and conditions set forth in this Contract or any Contract Amendment and the terms and conditions set forth in any Exhibit, Appendix, Work Authorization or Supplemental Work Authorization to this Contract, the terms and conditions set forth in this Contract or any Contract Amendment shall control over the terms and conditions set forth in any Exhibit, Appendix, Work Authorization or Supplemental Work Authorization to this Contract.

N. Meaning of Day. For purposes of this Contract, all references to a "day" or "days" shall mean a calendar day or calendar days.

O. Appropriation of Funds by County. County believes it has sufficient funds currently available and authorized for expenditure to finance the costs of this Contract. Engineer understands and agrees that County's payment of amounts under this Contract is contingent on the County receiving appropriations or other expenditure authority sufficient to allow the County, in the exercise of reasonable administrative discretion, to continue to make payments under this Contract. It is further understood and agreed by Engineer that County shall have the right to terminate this Contract at the end of any County fiscal year if the governing body of County does not appropriate sufficient funds as determined by County's budget for the fiscal year in question. County may effect such termination by giving written notice of termination to Engineer.

ARTICLE 33
DISPUTE RESOLUTION

Except as otherwise specifically set forth herein, County and Engineer shall work together in good faith to resolve any controversy, dispute or claim between them which arises out of or relates to this Contract, whether stated in tort, contract, statute, claim for benefits, bad faith, professional liability or otherwise ("Claim"). If the parties are unable to resolve the Claim within thirty (30) days following the date in which one party sent written notice of the Claim to the other party, and if a party wishes to pursue the Claim, such Claim shall be addressed through non-binding mediation. A single mediator engaged in the practice of law, who is knowledgeable about subject matter of this Contract, shall be selected by agreement of the parties and serve as the mediator.

Any mediation under this Contract shall be conducted in Williamson County, Texas. The mediator's fees shall be borne equally between the parties. Such non-binding mediation is a condition precedent to seeking redress in a court of competent jurisdiction, but this provision shall not preclude either party from filing a lawsuit in a court of competent jurisdiction prior to completing a mediation if necessary to preserve the statute of limitations, in which case such lawsuit shall be stayed pending completion of the mediation process contemplated herein. This provision shall survive the termination of the Contract.

ARTICLE 34
EQUAL OPPORTUNITY IN EMPLOYMENT

During the performance of this Contract and to the extent the Project is a federally funded project, Engineer, for itself, its assignees and successors in interest agrees as follows:

A. Compliance with Regulations. The Engineer shall comply with the Regulations relative to nondiscrimination in Federally-assisted programs of the Department of Transportation (hereinafter, "DOT") Title 49, Code of Federal Regulations, Part 21, as they may be amended from time to time, (hereinafter referred to as the Regulations), which are herein incorporated by reference and made a part of this Contract.

B. Nondiscrimination. The Engineer, with regard to the work performed by it during the Contract, shall not discriminate on the grounds of race, color, or national origin in the selection and retention of subcontractors/subconsultants, including procurements of materials and leases of equipment. The Engineer shall not participate either directly or indirectly in the discrimination prohibited by section 21.5 of the Regulations, including employment practices when the contract covers a program set forth in Appendix B of the Regulations.

C. Solicitations for Subcontracts, Including Procurements of Materials and Equipment. In all solicitations either by competitive bidding or negotiation made by the Engineer for work to be performed under a subcontract, including procurements of materials or leases of equipment, each potential subcontractor/subconsultant or supplier shall be notified by the Engineer of the Engineer's obligations under this Contract and the Regulations relative to nondiscrimination on the grounds of race, color, or national origin.

D. Information and Reports. The Engineer shall provide all information and reports required by the Regulations or directives issued pursuant thereto, and shall permit access to its books, records, accounts, other sources of information, and its facilities as may be determined by the County (referred to in this Article as the "Recipient") or the Texas Department of Transportation to be pertinent to ascertain compliance with such Regulations, orders and instructions. Where any information required of a contractor is in the exclusive possession of another who fails or refuses to furnish this information the Engineer shall so certify to the Recipient, or the Texas Department of Transportation as appropriate, and shall set forth what efforts it has made to obtain the information.

E. Sanctions for Noncompliance. In the event of the Engineer's noncompliance with the nondiscrimination provisions of this contract, the Recipient shall impose such contract

sanctions as it or the Texas Department of Transportation may determine to be appropriate, including, but not limited to:

1. withholding of payments to the Engineer under the contract until the Engineer complies, and/or;
2. cancellation, termination or suspension of the Contract, in whole or in part.

F. Incorporation of Provisions. The Engineer shall include the provisions of Subsections (A) through (F) above in every subcontract, including procurements of materials and leases of equipment, unless exempt by the Regulations, or directives issued pursuant thereto. The Engineer shall take such action with respect to any subcontract or procurement as the Recipient or the Texas Department of Transportation may direct as a means of enforcing such provisions including sanctions for non-compliance: Provided, however, that, in the event a contractor becomes involved in, or is threatened with, litigation with a subcontractor/subconsultant or supplier as a result of such direction, the Engineer may request the Recipient to enter into such litigation to protect the interests of the Recipient, and, in addition, the Engineer may request the United States to enter into such litigation to protect the interests of the United States.

SIGNATORY WARRANTY

The undersigned signatory for Engineer hereby represents and warrants that the signatory is an officer of the organization for which he/she has executed this Contract and that he/she has full and complete authority to enter into this Contract on behalf of the firm. The above-stated representations and warranties are made for the purpose of inducing County to enter into this Contract.

IN WITNESS WHEREOF, County has caused this Contract to be signed in its name by its duly authorized County Judge, as has Engineer, signing by and through its duly authorized representative(s), thereby binding the parties hereto, their successors, assigns and representatives for the faithful and full performance of the terms and provisions hereof, to be effective as of the date of the last party's execution below. NO OFFICIAL, EMPLOYEE, AGENT, OR REPRESENTATIVE OF THE COUNTY HAS ANY AUTHORITY, EITHER EXPRESS OR IMPLIED, TO AMEND, TERMINATE OR MODIFY THIS CONTRACT, EXCEPT PURSUANT TO SUCH EXPRESS AUTHORITY AS MAY BE GRANTED BY THE WILLIAMSON COUNTY COMMISSIONERS COURT.

COUNTY

WILLIAMSON COUNTY, TEXAS

OK
MM 2/25/2026

By: _____
Bill Gravell Jr., County Judge

Date: _____ ____, 20_____

ENGINEER

Kimley-Horn and Associates, Inc.

By _____

Printed Name: Brian Boecker, P.E.

Title: Vice President

Date: February, 21 2020

LIST OF EXHIBITS ATTACHED

(1) **Exhibit A** Debarment Certification

(2) **Exhibit B** Engineering Services

(3) **Exhibit C** Work Authorization

(4) **Exhibit D** Rate Schedule

(5) **Exhibit E** Williamson County Vendor Reimbursement Policy

(6) **Exhibit F** Certificates of Insurance

EXHIBIT A
DEBARMENT CERTIFICATION

STATE OF TEXAS §
§
COUNTY OF WILLIAMSON §

I, the undersigned, being duly sworn or under penalty of perjury under the laws of the United States and the State of Texas, certifies that Engineer and its principals:

(a) Are not presently debarred, suspended, proposed for debarment, declared ineligible or voluntarily excluded from covered transactions by any federal department or agency:

(b) Have not within a three-year period preceding this proposal been convicted of or had a civil judgment rendered against them for commission of fraud or a criminal offense in connection with obtaining, attempting to obtain, or performing a public* transaction or contract under a public transaction; violation of federal or state antitrust statutes or commission of embezzlement, theft, forgery, bribery, falsification or destruction of records, making false statements, or receiving stolen property;

(c) Are not presently indicted for or otherwise criminally or civilly charged by a governmental entity* with commission of any of the offenses enumerated in paragraph (1)(b) of this certification;

(d) Have not within a three-year period preceding this application/proposal had one or more public transactions* terminated for cause or default; and

(e) Have not been disciplined or issued a formal reprimand by any State agency for professional accreditation within the past three years.

Kimley-Horn and Associates, Inc.
Name of Firm

Andrew W. Van Leeuwen
Signature of Certifying Official

Andrew W. Van Leeuwen
Printed Name of Certifying Official

Sr Vice President
Title of Certifying Official

March 24, 2020
Date

(2) Where the PROVIDER is unable to certify to any of the statements in this certification, such PROVIDER shall attach an explanation to this certification.

* federal, state, or local

SUBSCRIBED and sworn to before me the undersigned authority by Jeremy Rogers _____ the Notary of Engineer ,on behalf of said firm.

JEREMY DERYL ROGERS
Notary Public, State of Texas
Comm. Expires 09-16-2021
Notary ID 128053103

Notary Public in and for the
State of Texas

My commission expires: 9/16/2021

EXHIBIT B

ENGINEERING SERVICES

General Work Description: Provide engineering services and planning to develop On-call Traffic Engineering Services Planning & Design.

The Engineer may perform any or all of the following tasks listed below. as described in detailin each Work Authorization:

TASK 1 - PROJECT MANAGEMENT

TASK 2 - ROUTE AND DESIGN STUDIES

TASK 3 - PUBLIC INVOLVEMENT

TASK 4 - SURVEYING

TASK 5 - ROW MAPPING

TASK 6 - ENVIRONMENTAL STUDIES & DOCUMENTS

TASK 7 - GEOTECHNICAL SERVICES

TASK 8 - PLANS, SPECIFICATIONS AND ESTIMATE (PS&E)

TASK 9 - CONSTRUCTION PHASE SERVICES

EXHIBIT C

WORK AUTHORIZATION

(To Be Completed and Executed After Contract Execution)

WORK AUTHORIZATION NO. _____
PROJECT: _____

This Work Authorization is made pursuant to the terms and conditions of the Williamson County Contract for Engineering Services, being dated _____ ____, 20____ and entered into by and between Williamson County, Texas, a political subdivision of the State of Texas, (the "County") and _____ (the "Engineer").

Part1. The Engineer will provide the following Engineering Services set forth in Attachment "B" of this Work Authorization.

Part 2. The maximum amount payable for services under this Work Authorization without modification is _____.

Part 3. Payment to the Engineer for the services established under this Work Authorization shall be made in accordance with the Contract.

Part 4. This Work Authorization shall become effective on the date of final acceptance and full execution of the parties hereto and shall terminate on _____ ____, 20_____. The Engineering Services set forth in Attachment "B" of this Work Authorization shall be fully completed on or before said date unless extended by a Supplemental Work Authorization.

Part 5. This Work Authorization does not waive the parties' responsibilities and obligations provided under the Contract.

Part 6. County believes it has sufficient funds currently available and authorized for expenditure to finance the costs of this Work Authorization. Engineer understands and agrees that County's payment of amounts under this Work Authorization is contingent on the County receiving appropriations or other expenditure authority sufficient to allow the County, in the exercise of reasonable administrative discretion, to continue to make payments under this Contract. It is further understood and agreed by Engineer that County shall have the right to terminate this Contract at the end of any County fiscal year if the governing body of County does not appropriate sufficient funds as determined by County's budget for the fiscal year in question. County may effect such termination by giving written notice of termination to Engineer.

Part 7. This Work Authorization is hereby accepted and acknowledged below.

EXECUTED this ____ day of _____, 20___.

ENGINEER:	COUNTY:
[Insert Company Name HERE]	Williamson County, Texas
By:_____	By:_____
Signature	Signature
_____	_____
Printed Name	Printed Name
_____	_____
Title	Title

LIST OF ATTACHMENTS

Attachment A - Services to be Provided by County

Attachment B - Services to be Provided by Engineer

Attachment C - Work Schedule

Attachment D - Fee Schedule

EXHIBIT D

RATE SCHEDULE

CPI Rate Adjustments: Rates will remain firm for the initial first year of the Contract and such rates shall be deemed the "Initial Base Rates". Engineer must request rate adjustments, in writing, at least thirty (30) days prior to each annual anniversary date of the Contract and any rate changes will take effect on the first day following the prior year. If Engineer fails to request a CPI rate adjustment, as set forth herein, the adjustment will be effective thirty (30) days after the County receives Engineer's written request. No retroactive rate adjustments will be allowed. All rates adjustments and modifications shall be set forth in a written fully executed Contract Amendment.

Price adjustments will be made in accordance with changes in the U.S. Department of Labor Consumer Price Index (CPI-U) for All Urban Consumers, All Items, South Region (Base 1982-84 = 100).

The rate adjustment will be determined by multiplying the Initial Base Rates by a fraction, the numerator of which is the index number for most recently released index before each annual anniversary date of the Contract and the denominator of which is the index number for the first month of the Contract (the index number for the month in which the Contract was originally executed). If the products are greater than the Initial Base Rates, County will pay the greater amounts as the rates during the successive year until the next rate adjustment. Rates for each successive year will never be less than the Initial Base Rates.

Exhibit D - Rate Schedule
Williamson County

Kimley-Horn & Associates, Inc.	
Direct Labor	
CATEGORY	**RATE**
Senior Engineer I / Senior Professional I	$210.00
Senior Engineer II / Senior Professional II	$255.00
Professional	$165.00
Analyst	$145.00
Senior Designer	$150.00
CAD Technician	$115.00
Senior Support Staff	$110.00
Support Staff	$95.00
DIRECT EXPENSES	
Postage & shipping (metered/bulk) / month	$150.00
Materials and Shipping / per package	$35.00
Overnight Mail - oversized box / each	$40.00
Courier Services / each	$40.00
Photocopies B/W (8 1/2" X 11") / each	$0.10
Photocopies B/W (11" X 17") / each	$0.20
Photocopies Color (8 1/2" X 11") / each	$0.75
Photocopies Color (11" X 17") / each	$1.25
Digital Ortho Plotting / sheet	$2.50
Plots (B/W on Bond) / square foot	$1.00
Plots (Color on Bond) / square foot	$2.00
Plots (Color on Photographic Paper) / square foot	$5.50
Color Graphics on Foam Board / square foot	$5.50
Presentation Boards up to 48" X 60" Color Mounted / each	$75.00
Outside Printing - Reports (Includes labor and supplies) / each report	$50.00
Report Binding and Tabbing (Includes labor and supplies) / each	$10.00
Reproduction of CD/DVD / each	$30.00
CDs/DVDs / each	$2.00
Cardstock Color (8 1/2" x 11") / each	$2.00
4" X 6" Digital Color Print / picture	$0.50
Historical Aerial Images (Photographs, Negatives, Maps) / each	$100.00
Aerial Photographs (1" = 500' scale) / each	$50.00
Maps and Map Records / each	$2.00
Environmental Field Supplies (lathes, stakes, flagging, spray paint, etc.) / day	$51.00
Noise Meter Rental / per day	$80.00
GPS Receiver (rates applied to actual time GPS units are in use) / hour	$25.00

OK MJ 2/23/22

EXHIBIT E

Williamson County
Vendor Reimbursement Policy

The purpose of this Williamson County Vendor Reimbursement Policy ("Policy") is to provide clear guidelines to vendors on Williamson County's expectations and requirements regarding allowable reimbursable expenditures and required backup. The Policy will also minimize conflicts related to invoice payments and define non-reimbursable items. This Policy is considered a guideline and is not a contract.

This Policy may be altered, deleted or amended, at any time and without prior notice to vendors, by action of the Williamson County Commissioners Court. Unenforceable provisions of this Policy, as imposed by applicable law, regulations, or judicial decisions, shall be deemed to be deleted. Any revisions to this Policy will be distributed to all current vendors doing business with the County.

1. Invoices and Affidavits

1.1 Invoices must adequately describe the goods or services provided to County and include all required backup (i.e. reimbursable expenses, mileage log, timesheets, receipts detailing expenses incurred etc.) that is in a form acceptable to the Williamson County Auditor. Invoices that do not adequately describe the goods or services provided to County or contain backup that is satisfactory to the Williamson County Auditor will be returned to vendor for revisions and the provision above relating to invoice errors resolved in favor of the County shall control as to the required actions of vendor and when such invoice must be paid by the County.

1.2 In the event an invoice includes charges based upon hourly billing rates for services or any other rates based upon the amount of time worked by an individual or individuals in performing services, whether the charges are being billed directly to the County or whether they are the basis of invoices from subcontractors for which the vendor seeks reimbursement from the County, the charges shall be accompanied by an affidavit signed by an officer or principal of the vendor certifying that the work was performed, it was authorized by the County and that all information contained in the invoice that is being submitted is true and correct.

1.3 Upon County's request, vendor must submit all bills paid affidavits wherein vendor must swear and affirm that vendor has paid each of its subcontractors, laborers, suppliers and material in full for all labor and materials provided to vendor for or in connection with services and work performed for County and, further, vendor must swear and affirm that vendor is not aware of any unpaid bills, claims, demands, or causes of action by any of its subcontractors, laborers, suppliers, or material for or in connection with the furnishing of labor or materials, or both, for services and work performed for County.

2. Travel Reimbursement

2.1 The County will only cover costs associated with travel on vendors outside a 50 mile radius from Williamson County, Texas.

2.2 The County will only cover costs associated with travel as documented work for County. If a vendor is also doing business for another client, the travel costs must be split in proportion to the amount of work actually performed for County and the other client. The only allowable travel expense will be for the specific days worked for Williamson County.

2.3 No advance payments will be made to vendor for travel expenditures. The travel expenditure may only be reimbursed after the expenditure/trip has already occurred and vendor has provided the Williamson County Auditor with all necessary and required backup.

2.4 Vendors must submit all travel reimbursement requests on each employee in full. Specifically, a travel reimbursement request must include all related travel reimbursement expenses relating to a particular trip for which vendor seeks reimbursement. Partial travel reimbursement requests will not be accepted (i.e. vendor should not submit hotel and mileage one month then the next month submit rental car and airfare). If the travel reimbursement appears incomplete, the invoice will be sent back to the vendor to be submitted when all information is ready to submit in full.

2.5 Reimbursement for transportation costs will be at the most reasonable means of transportation (i.e.: airline costs will be reimbursed for coach rate, rental car costs will only be reimbursed if rental car travel was most reasonable means of travel as compared to travel by air).

2.6 The County will not be responsible for, nor will the County reimburse additional charges due to personal preference or personal convenience of individual traveling.

2.7 The County will not reimburse airfare costs if airfare costs were higher than costs of mileage reimbursement.

2.8 Additional expenses associated with travel that is extended to save costs (i.e. Saturday night stay) may be reimbursed if costs of airfare would be less than the cost of additional expenses (lodging, meals, car rental, mileage) if the trip had not been extended. Documentation satisfactory to the Williamson County Auditor will be required to justify expenditure.

2.9 County will only reimburse travel expense to necessary personnel of the vendor (i.e. no spouse, friends or family members).

2.10 Except as otherwise set forth herein, a vendor must provide a paid receipt for all expenses. If a receipt cannot be obtained, a written sworn statement of the expense from the vendor may be substituted for the receipt.

2.11 Sales tax for meals and hotel stays are the only sales taxes that will be reimbursed. Sales tax on goods purchased will not be reimbursed. A sales tax exemption form is available from the Williamson County Auditor's Office upon request.

2.12 The County will not pay for any late charges on reimbursable items. It is the responsibility of the vendor to pay the invoice first and seek reimbursement from the County.

3. Meals

3.1 Meal reimbursements are limited to a maximum of $50.00 per day on overnight travel. On day travel (travel that does not require an overnight stay), meal reimbursements are limited to a maximum of $20.00 per day. The travel must be outside the Williamson County, Texas line by a 50 mile radius.

3.2 Receipts are required on meal reimbursement amounts up to the maximum per day amount stated for overnight or day travel. If receipts are not presented, the vendor can request per diem (per diem limits refer to 3.2). However, a vendor cannot combine per diem and meal receipts. Only one method shall be allowed.

3.3 Meals are reimbursable only for vendors who do not have the necessary personnel located within a 50 mile radius of Williamson County, Texas that are capable of carrying the vendor's obligations to County. Meals will not be reimbursed to vendors who are located within a 50 mile radius of Williamson County, Texas.

3.4 County will not reimburse for alcoholic beverages.

3.5 Tips are reimbursable but must be reasonable to limitation of meal allowance

3.6 No meals purchased for entertainment purposes will be allowed.

3.7 Meal reimbursement must be substantiated with a hotel receipt.

4. Lodging

4.1 Hotel accommodations require an itemized hotel folio as a receipt. The lodging receipt should include name of the motel/hotel, number of occupant(s), goods or services for each individual charge (room rental, food, tax, etc.) and the name of the occupant(s). Credit card receipts or any other form of receipt are not acceptable.

4.2 Vendors will be reimbursed for a single room rate charge plus any applicable tax. If a single room is not available, the vendor must provide documentation to prove that a single room was not available in order to justify the expense over and above the single room rate. A vendor may also be required to provide additional documentation if a particular room rate appears to be excessive.

4.3 Personal telephone charges, whether local or long distance, will not be reimbursed.

5. Airfare

5.1 The County will only reimburse up to a coach price fare for air travel.

5.2 The County will exclude any additional charges due to personal preference or personal convenience of the individual traveling (i.e. early bird check in, seat preference charges, airline upgrades, etc. will not be an allowable reimbursement)

5.3 Air travel expenses must be supported with receipt copy of an airline ticket or an itinerary with actual ticket price paid. If tickets are purchased through a website, vendor must submit a copy of the webpage showing the ticket price if no paper ticket was issued.

5.4 Cancellation and/or change flight fees may be reimbursed by the County but vendor must provide the Williamson County Auditor with documentation in writing from a County department head providing authorization for the change.

5.5 The County will not reimburse vendor for tickets purchased with frequent flyer miles.

6. Car Rental

6.1 Vendors that must travel may rent a car at their destination when it is less expensive than other transportation such as taxis, airport shuttles or public transportation such as buses or subways.

6.2 Cars rented must be economy or mid-size. Luxury vehicle rentals will not be reimbursed. Any rental costs over and above the cost of a mid-size rental will be adjusted.

6.3 Vendors will be reimbursed for rental cars if the rental car cost would have been less than the mileage reimbursement cost (based on the distance from vendor's point of origin to Williamson County, Texas) had the vendor driven vendor's car.

6.4 Vendors must return a car rental with appropriate fuel levels as required by rental agreement to avoid the car rental company from adding fuel charges.

6.5 Rental agreement and credit card receipt must be provided to County as back up for the request for reimbursement.

6.6 Insurance purchased when renting vehicle may also be reimbursed.

6.7 Car Rental optional extras such as GPS, roadside assistance, and administrative fees on Tolls will not be reimbursed.

7. Personal Car Usage

7.1 Personal vehicle usage will be reimbursed in an amount equal to the standard mileage rate allowed by the IRS.

7.2 Per code of Federal Regulations, Title 26, Subtitle A, Chapter 1, Subchapter B, Part IX, Section 274(d), all expense reimbursement requests must include the following:

7.2.1.1 Date

7.2.1.2 Destination

7.2.1.3 Purpose

7.2.1.4 Name of traveler(s)

7.2.1.5 Correspondence that verifies business purpose of the expense

7.3 The mileage for a personal vehicle must document the date, location of travel to/from, number of miles traveled and purpose of trip.

7.4 Mileage will be reimbursed on the basis of the most commonly used route.

7.5 Reimbursement for mileage shall not exceed the cost of a round trip coach airfare.

7.6 Reimbursement for mileage shall be prohibited between place of residence and usual place of work.

7.7 Mileage should be calculated from employee's regular place of work or their residence, whichever is the shorter distance when traveling to a meeting or traveling to Williamson County, Texas for vendors who are located outside of Williamson County, Texas by at least a 50 mile radius.

7.8 When more than one person travels in same vehicle, only one person may claim mileage reimbursement.

7.9 Tolls, if reasonable, are reimbursable. Receipts are required for reimbursement. If a receipt is not obtainable, then written documentation of expense must be submitted for reimbursement (administrative fees on Tolls will not be reimbursed).

7.10 Parking fees, if reasonable are reimbursable for meetings and hotel stays. For vendors who contract with a third party for visitor parking at vendor's place of business, Williamson County will not reimburse a vendor based on a percentage of its contracted visitor parking fees. Rather, Williamson County will reimburse Vendor for visitor parking on an individual basis for each time a visitor uses Vendor's visitor parking. Receipts are required for reimbursement. If a receipt is not obtainable, then written documentation of expense must be submitted for reimbursement.

7.11 Operating and maintenance expenses as well as other personal expenses, such as parking tickets, traffic violations, and car repairs and collision damage are not reimbursable.

8. Other Expenses

8.1 Taxi fare, bus tickets, conference registrations, parking, etc. must have a proper original receipt.

9. Repayment of Nonreimbursable Expense.

Vendors must, upon demand, immediately repay County for all inappropriately reimbursed expenses whenever an audit or subsequent review of any expense reimbursement documentation finds that such expense was reimbursed contrary to these guidelines and this Policy. Williamson County reserves the right to retain any amounts that are due or that become due to a vendor in order to collect any inappropriately reimbursed expenses that a vendor was paid.

10. Non-Reimbursable Expenses

In addition to the non-reimbursable items set forth above in this Policy, the following is a non-exhaustive list of expenses that will not be reimbursed by Williamson County:

10.1 Alcoholic beverages/tobacco products
10.2 Personal phone calls
10.3 Laundry service
10.4 Valet service (excludes hotel valet)
10.5 Movie rentals
10.6 Damage to personal items
10.7 Flowers/plants
10.8 Greeting cards
10.9 Fines and/or penalties
10.10 Entertainment, personal clothing, personal sundries and services
10.11 Transportation/mileage to places of entertainment or similar personal activities
10.12 Upgrades to airfare, hotel and/or car rental

10.13 Airport parking above the most affordable rate available
10.14 Excessive weight baggage fees or cost associated with more than two airline bags
10.15 Auto repairs
10.16 Babysitter fees, kennel costs, pet or house-sitting fees
10.17 Saunas, massages or exercise facilities
10.18 Credit card delinquency fees or service fees
10.19 Doctor bills, prescription and other medical services
10.20 Hand tools
10.21 Safety Equipment (hard hats, safety vests, etc.)
10.22 Office Supplies
10.23 Lifetime memberships to any association
10.24 Donations to other entities
10.25 Any items that could be construed as campaigning
10.26 Community outreach items exceeding $2 per item
10.27 Technology Fees
10.28 Sales tax on goods purchased
10.29 Any other expenses which Williamson County deems, in its sole discretion, to be inappropriate or unnecessary expenditures.

RECEIVED
FEB 24 2020
BY: PSL

WILLIAMSON COUNTY
CONTRACT FOR ENGINEERING SERVICES

FIRM: **RPS Infrastructure, Inc. ("Engineer")**
ADDRESS: **4801 Southwest Parkway, Building 2, Suite 150, Austin, Texas 78735**
PROJECT: Traffic Engineering Services **("Project")** 2019 Road Bond "On-Call"

THE STATE OF TEXAS §
§
COUNTY OF WILLIAMSON §

THIS CONTRACT FOR ENGINEERING SERVICES ("Contract") is made and entered into, effective as the date of the last party's execution hereinbelow, by and between Williamson County, Texas, a political subdivision of the State of Texas, whose offices are located at 710 Main Street, Suite 101, Georgetown, Texas, 78626 (hereinafter referred to as "County"), and Engineer, and such Contract is for the purpose of contracting for professional engineering services.

RECITALS:

WHEREAS, V.T.C.A., Government Code §2254.002(2)(A)(vii) under Subchapter A entitled "Professional Services Procurement Act" provides for the procurement by counties of services of professional engineers; and

WHEREAS, County and Engineer desire to contract for such professional engineering services; and

WHEREAS, County and Engineer wish to document their agreement concerning the requirements and respective obligations of the parties;

NOW, THEREFORE, WITNESSETH:

That for and in consideration of the mutual promises contained herein and other good and valuable considerations, and the covenants and agreements hereinafter contained to be kept and performed by the respective parties hereto, it is agreed as follows:

ARTICLE 1
CONTRACT DOCUMENTS AND APPLICABLE PROJECT DOCUMENTS

A. Contract Documents. The Contract Documents consist of this Contract, any exhibits attached hereto (which exhibits are hereby incorporated into and made a part of this Contract), any fully executed Work Authorizations; any fully executed Supplemental Work Authorizations and all fully executed Contract Amendments (as defined herein in Article 14) which are subsequently issued. These form the entire contract, and all are as fully a part of this Contract as if attached to this Contract or repeated herein.

B. Project Documents. In addition to any other pertinent and necessary Project documents, the following documents shall be used in the development of the Project:

A. TxDOT 2011 Texas Manual of Uniform Traffic Control Devices for Streets and Highways, including latest revisions
B. Texas Department of Transportation's Standard Specifications for Construction of Highways, Streets, and Bridges, 2014 (English units)
C. National Environmental Policy Act (NEPA)
D. Texas Accessibility Standards (TAS) of the Architectural Barriers Act, Article 9102, Texas Civil Statutes, Effective March 15, 2012, including latest revisions
E. Americans with Disabilities Act (ADA) Regulations
F. U.S. Army Corps Regulations
G. International Building Code, current edition as updated
H. Williamson County Design Criteria & Project Development Manual, latest edition
I. Williamson County Multi-Corridor Transportation Plan Project Level Environmental Review and Compliance Protocol, latest edition
J. Williamson County Protocol for Sustainable Roadsides, latest edition

ARTICLE 2
NON-COLLUSION; DEBARMENT; AND FINANCIAL INTEREST PROHIBITED

A. Non-collusion. Engineer warrants that he/she/it has not employed or retained any company or persons, other than a bona fide employee working solely for Engineer, to solicit or secure this Contract, and that he/she/it has not paid or agreed to pay any company or engineer any fee, commission, percentage, brokerage fee, gifts, or any other consideration, contingent upon or resulting from the award or making of this Contract. For breach or violation of this warranty, County reserves and shall have the right to annul this Contract without liability or, in its discretion and at its sole election, to deduct from the contract price or compensation, or to otherwise recover, the full amount of such fee, commission, percentage, brokerage fee, gift or contingent fee.

B. Debarment Certification. Engineer must sign the Debarment Certification enclosed herewith as **Exhibit A.**

C. **Financial Interest Prohibited.** Engineer covenants and represents that Engineer, his/her/its officers, employees, agents, consultants and subcontractors will have no financial interest, direct or indirect, in the purchase or sale of any product, materials or equipment that will be recommended or required for the construction of the Project.

ARTICLE 3
ENGINEERING SERVICES

Engineer shall perform Engineering Services as identified in **Exhibit B** entitled "Engineering Services."

County will prepare and issue Work Authorizations, in substantially the same form identified and attached hereto as **Exhibit C** and entitled "Work Authorization No. ____", to authorize the Engineer to perform one or more tasks of the Engineering Services. Each Work Authorization will include a description of the work to be performed, a description of the tasks and milestones, a work schedule for the tasks, definite review times by County and Engineer of all Engineering Services and a fee amount agreed upon by the County and Engineer. The amount payable for a Work Authorization shall be supported by the estimated cost of each work task as described in the Work Authorization. The Work Authorization will not waive the Engineer's responsibilities and obligations established in this Contract. The executed Work Authorizations shall become part of this Contract.

All work must be completed on or before the date specified in the Work Authorization. The Engineer shall promptly notify the County of any event which will affect completion of the Work Authorization, although such notification shall not relieve the Engineer from costs or liabilities resulting from delays in completion of the Work Authorization. Should the review times or Engineering Services take longer than shown on the Work Authorization, through no fault of Engineer, Engineer may submit a timely written request for additional time, which shall be subject to the approval of the County. Any changes in a Work Authorization shall be enacted by a written Supplemental Work Authorization before additional costs may be incurred. Any Supplemental Work Authorization must be executed by both parties within the period specified in the Work Authorization.

ARTICLE 4
CONTRACT TERM

A. **Term.** The Engineer is expected to complete the Engineering Services described herein in accordance with the above described Work Authorizations or any Supplemental Work Authorization related thereto. If Engineer does not perform the Engineering Services in accordance with each applicable Work Authorization or any Supplemental Work Authorization related thereto, then County shall have the right to terminate this Contract as set forth below in Article 20. So long as the County elects not to terminate this Contract, it shall continue from day to day until such time as the Engineering Services are completed in accordance with each applicable Work Authorization or any Supplemental Work Authorization related thereto. Any Engineering Services performed or costs incurred after the date of termination shall not be eligible for reimbursement. Engineer shall

notify County in writing as soon as possible if he/she/it determines, or reasonably anticipates, that the Engineering Services will not be completed in accordance with an applicable Work Authorization or any Supplemental Work Authorization related thereto.

B. Work Authorizations. Engineer acknowledges that each Work Authorization is of critical importance, and agrees to undertake all reasonably necessary efforts to expedite the performance of Engineering Services required herein so that construction of the Project will be commenced and completed as scheduled. In this regard, and subject to adjustments in a particular Work Authorization, as provided in Article 3 herein, Engineer shall proceed with sufficient qualified personnel and consultants necessary to fully and timely accomplish all Engineering Services required under this Contract in a professional manner.

C. Commencement of Engineering Services. After execution of this Contract, Engineer shall not proceed with Engineering Services until Engineer has been thoroughly briefed on the scope of the Project and has been notified in writing by the County to proceed, as provided in Article 8.

ARTICLE 5
COMPENSATION AND EXPENSES

County shall pay and Engineer agrees to accept up to the amount shown below as full compensation for the Engineering Services performed and to be performed under this Contract. The basis of compensation for the services of principals and employees engaged in the performance of the Engineering Services shall be based on the Rate Schedule set forth in the attached **Exhibit D**.

ok

The maximum amount payable under this Contract, without modification, is **three-hundred thousand Dollars ($300,000.00)** (the "Compensation Cap"), provided that any amounts paid or payable shall be solely pursuant to a validly issued Work Authorization or any Supplemental Work Authorization related thereto. In no event may the aggregate amount of compensation authorized under Work Authorizations and Supplemental Work Authorizations exceed the Compensation Cap. The Compensation Cap shall be revised equitably only by written Contract Amendments executed by both parties in the event of a change the overall scope of the Engineering Services set forth in **Exhibit B**, as authorized by County.

The Compensation Cap is based upon all labor and non-labor costs estimated to be required in the performance of the Engineering Services provided for under this Contract. Should the actual costs of all labor and non-labor costs rendered under this Contract be less than the above stated Compensation Cap, then Engineer shall receive compensation for only actual fees and costs of the Engineering Services actually rendered and incurred, which may be less than the above stated Compensation Cap.

The Compensation Cap herein referenced may be adjusted for Additional Engineering Services requested and performed only if approved by a written Contract Amendment signed by both parties.

Engineer shall prepare and submit to County monthly progress reports in sufficient detail to support the progress of the Engineering Services and to support invoices requesting monthly payment. The format for such monthly progress reports and invoices must be in a format acceptable to County. Satisfactory progress of Engineering Services shall be an absolute condition of payment.

Engineer shall be reimbursed for actual non-labor and subcontract expenses incurred in the performance of the services under this Contract in accordance with the Williamson County Vendor Reimbursement Policy set forth under **Exhibit E**. Invoices requesting reimbursement for costs and expenditures related to the Project (reimbursables) must be accompanied by copies of the provider's invoice and comply with the Williamson County Vendor Reimbursement Policy. The copies of the provider's invoice must evidence the actual costs billed to Engineer without mark-up.

ARTICLE 6
METHOD OF PAYMENT

Payments to Engineer shall be made while Engineering Services are in progress. Engineer shall prepare and submit to Mike Weaver, County's Road Bond Program Manager, not more frequently than once per month, a progress report as referenced in Article 5 above. Such progress report shall state the percentage of completion of Engineering Services accomplished for an applicable Work Authorization or any Supplemental Work Authorization related thereto during that billing period and to date. This submittal shall also include a progress assessment report in a form acceptable to the County Auditor.

Simultaneous with submission of such progress report, Engineer shall prepare and submit one (1) original of a certified invoice to the County's Road Bond Program Manager in a form acceptable to the County Auditor. All invoices submitted to County must, at a minimum, be accompanied by an original complete packet of supporting documentation and time sheets detailing hours worked by staff persons with a description of the work performed by such persons. For Additional Engineering Services performed pursuant to this Contract, a separate invoice or itemization of the Additional Engineering Services must be presented with the same aforementioned requirements.

Payments shall be made by County based upon Engineering Services actually provided and performed. Upon timely receipt and approval of each statement, County shall make a good faith effort to pay the amount which is due and payable within thirty (30) days of the County Auditor's receipt. County reserves the right to reasonably withhold payment pending verification of satisfactory Engineering Services performed. Engineer has the responsibility to submit proof to County, adequate and sufficient in its determination, that tasks of an applicable Work Authorization or any Supplemental Work Authorization related thereto were completed.

The certified statements shall show the total amount earned to the date of submission and shall show the amount due and payable as of the date of the current statement. Final payment does not relieve Engineer of the responsibility of correcting any errors and/or omissions resulting from his/her/its negligence.

Upon submittal of the initial invoice, Engineer shall provide the County Auditor with an Internal Revenue Form W-9, Request for Taxpayer Identification Number and Certification that is complete in compliance with the Internal Revenue Code, its rules and regulations.

ARTICLE 7
PROMPT PAYMENT POLICY

In accordance with Chapter 2251, V.T.C.A., Texas Government Code, payment to Engineer will be made within thirty (30) days of the day on which the performance of services was complete, or within thirty (30) days of the day on which the County Auditor receives a correct invoice for services, whichever is later.

Engineer may charge a late fee (fee shall not be greater than that which is permitted by Texas law) for payments not made in accordance with this prompt payment policy; however, this policy does not apply in the event:

A. There is a bona fide dispute between County and Engineer concerning the supplies, materials, or equipment delivered or the services performed that causes the payment to be late; or

B. The terms of a federal contract, grant, regulation, or statute prevent County from making a timely payment with federal funds; or

C. There is a bona fide dispute between Engineer and a subcontractor/subconsultant or between a subcontractor/subconsultant and its supplier concerning supplies, materials, or equipment delivered or the Engineering Services performed which causes the payment to be late; or

D. The invoice is not mailed to the County's Road Bond Program Manager in strict accordance with instructions, if any, on the purchase order, or this Contract or other such contractual agreement.

The County Auditor shall document to Engineer the issues related to disputed invoices within ten (10) calendar days of receipt of such invoice. Any non-disputed invoices shall be considered correct and payable per the terms of Chapter 2251, V.T.C.A., Texas Government Code.

ARTICLE 8
COMMENCEMENT OF ENGINEERING SERVICES

The Engineer shall not proceed with any task of the Engineering Services until Engineer has been thoroughly briefed on the scope of the Project and instructed, in writing by the County, to proceed with the applicable Engineering Services. The County shall not be responsible for work performed or costs incurred by Engineer related to any task for which a Work Authorization or a Supplemental Work Authorization related thereto has not been issued and signed by both parties. Engineer shall not be required to perform any work for which a Work Authorization or a Supplemental Work Authorization related thereto has not been issued and signed by both parties.

ARTICLE 9
PROJECT TEAM

County's Designated Representative for purposes of this Contract is as follows:

County's Road Bond Program Manager
Attn: Michael Weaver
HNTB Corporation
101 E. Old Settlers Blvd., Suite 100
Round Rock, Texas 78664

County shall have the right, from time to time, to change the County's Designated Representative by giving Engineer written notice thereof. With respect to any action, decision or determination which is to be taken or made by County under this Contract, the County's Designated Representative may take such action or make such decision or determination or shall notify Engineer in writing of an individual responsible for and capable of taking such action, decision or determination and shall forward any communications and documentation to such individual for response or action. Actions, decisions or determinations by the County's Designated Representative on behalf of County shall be done in his or her reasonable business judgment unless express standards or parameters therefor are included in this Contract, in which case, actions taken by the County's Designated Representative shall be in accordance with such express standards or parameters. Any consent, approval, decision or determination hereunder by the County's Designated Representative shall be binding on County; *provided, however,* the County's Designated Representative shall not have any right to modify, amend or terminate this Contract, an Executed Work Authorization, an executed Supplemental Work Authorization or executed Contract Amendment. County's Designated Representative shall not have any authority to execute a Contract Amendment, Work Authorization or any Supplemental Work Authorization unless otherwise granted such authority by the Williamson County Commissioners Court.

Engineer's Designated Representative for purposes of this Contract is as follows:

Doug Matthys
President and CEO
20405 Tomball Parkway, Suite 200
Houston, Texas 77070

Engineer shall have the right, from time to time, to change the Engineer's Designated Representative by giving County written notice thereof. With respect to any action, decision or determination which is to be taken or made by Engineer under this Contract, the Engineer's Designated Representative may take such action or make such decision or determination or shall notify County in writing of an individual responsible for and capable of taking such action, decision or determination and shall forward any communications and documentation to such individual for response or action. Actions, decisions or determinations by the Engineer's Designated Representative on behalf of Engineer shall be done in his or her reasonable business judgment unless express standards or parameters therefor are included in this Contract, in which

case, actions taken by the Engineer's Designated Representative shall be in accordance with such express standards or parameters. Any consent, approval, decision or determination hereunder by the Engineer's Designated Representative shall be binding on Engineer. Engineer's Designated Representative shall have the right to modify, amend and execute Work Authorizations, Supplemental Work Authorizations and Contract Amendments on behalf of Engineer.

ARTICLE 10
PROGRESS EVALUATION

Engineer shall, from time to time during the progress of the Engineering Services, confer with County at County's election. Engineer shall prepare and present such information as may be pertinent and necessary, or as may be reasonably requested by County, in order for County to evaluate features of the Engineering Services. At the request of County or Engineer, conferences shall be provided at Engineer's office, the offices of County, or at other locations designated by County. When requested by County, such conferences shall also include evaluation of the Engineering Services. County may, from time to time, require Engineer to appear and provide information to the Williamson County Commissioners Court.

Should County determine that the progress in Engineering Services does not satisfy an applicable Work Authorization or any Supplemental Work Authorization related thereto, then County shall review same with Engineer to determine corrective action required.

Engineer shall promptly advise County in writing of events which have or may have a significant impact upon the progress of the Engineering Services, including but not limited to the following:

A. Problems, delays, adverse conditions which may materially affect the ability to meet the objectives of an applicable Work Authorization or any Supplemental Work Authorization related thereto, or preclude the attainment of Project Engineering Services units by established time periods; and such disclosure shall be accompanied by statement of actions taken or contemplated, and County assistance needed to resolve the situation, if any; and

B. Favorable developments or events which enable meeting goals sooner than anticipated in relation to an applicable Work Authorization's or any Supplemental Work Authorization related thereto.

ARTICLE 11
SUSPENSION

Should County desire to suspend the Engineering Services, but not to terminate this Contract, then such suspension may be effected by County giving Engineer thirty (30) calendar days' verbal notification followed by written confirmation to that effect. Such thirty-day notice may be waived in writing by agreement and signature of both parties. The Engineering Services may be reinstated and resumed in full force and effect within sixty (60) days of receipt of written notice from County to resume the Engineering Services. Such sixty-day (60) notice may be waived in writing by agreement and signature of both parties. If this Contract is suspended for more than thirty (30) days, Engineer shall have the option of terminating this Contract and, in the event, Engineer shall be compensated for all Engineering Services performed and reimbursable expenses incurred, provided such Engineering Services and reimbursable expenses have been previously authorized and approved by County, to the effective date of suspension.

If County suspends the Engineering Services, the contract period as determined in Article 4, and the Work Authorization or any Supplemental Work Authorization related thereto, shall be extended for a time period equal to the suspension period.

County assumes no liability for Engineering Services performed or costs incurred prior to the date authorized by County for Engineer to begin Engineering Services, and/or during periods when Engineering Services is suspended, and/or subsequent to the completion date.

ARTICLE 12
ADDITIONAL ENGINEERING SERVICES

If Engineer forms a reasonable opinion that any work he/she/it has been directed to perform is beyond the overall scope of this Contract, as set forth in **Exhibit B,** and as such constitutes extra work ("Additional Engineering Services"), he/she/it shall promptly notify County in writing. In the event County finds that such work does constitute Additional Engineering Services, County shall so advise Engineer and a written Contract Amendment will be executed between the parties as provided in Article 14. Any increase to the Compensation Cap due to Additional Engineering Services must be set forth in such Contract Amendment. Engineer shall not perform any proposed Additional Engineering Services nor incur any additional costs prior to the execution, by both parties, of a written Contract Amendment. Following the execution of a Contract Amendment that provides for Additional Engineering Services, a written Work Authorization, which sets forth the Additional Engineering Services to be performed, must be executed by the parties. County shall not be responsible for actions by Engineer nor for any costs incurred by Engineer relating to Additional Engineering Services not directly associated with the performance of the Engineering Services authorized in this Contract, by a fully executed Work Authorization or a fully executed Contract Amendment thereto.

ARTICLE 13
CHANGES IN COMPLETED ENGINEERING SERVICES

If County deems it necessary to request changes to previously satisfactorily completed

Engineering Services or parts thereof which involve changes to the original Engineering Services or character of Engineering Services under this Contract, then Engineer shall make such revisions as requested and as directed by County. Such revisions shall be considered as Additional Engineering Services and paid for as specified under Article 12.

Engineer shall make revisions to Engineering Services authorized hereunder as are necessary to correct errors appearing therein, when required to do so by County. No additional compensation shall be due for such Engineering Services.

ARTICLE 14
CONTRACT AMENDMENTS

The terms set out in this Contract may be modified by a written fully executed Contract Amendment. Changes and modifications to a fully executed Work Authorization shall be made in the form of a Supplemental Work Authorization. To the extent that such changes or modifications to a Work Authorization do not also require modifications to the terms of this Contract (i.e. changes to the overall scope of Engineering Services set forth in **Exhibit B**, modification of the Compensation Cap, etc.) a Contract Amendment will not be required.

ARTICLE 15
USE OF DOCUMENTS

All documents, including but not limited to drawings, specifications and data or programs stored electronically, (hereinafter referred to as "Engineering Work Products") prepared by Engineer and its subcontractors/subconsultants are related exclusively to the services described in this Contract and are intended to be used with respect to this Project. However, it is expressly understood and agreed by and between the parties hereto that all of Engineer's designs under this Contract (including but not limited to tracings, drawings, estimates, specifications, investigations, studies and other documents, completed or partially completed), shall be the property of County to be thereafter used in any lawful manner as County elects. Any such subsequent use made of documents by County shall be at County's sole risk and without liability to Engineer.

By execution of this Contract and in confirmation of the fee for services to be paid under this Contract, Engineer hereby conveys, transfers and assigns to County all rights under the Federal Copyright Act of 1976 (or any successor copyright statute), as amended, all common law copyrights and all other intellectual property rights acknowledged by law in the Project Designs and work product developed under this Contract. Copies may be retained by Engineer. Engineer shall be liable to County for any loss or damage to any such documents while they are in the possession of or while being worked upon by Engineer or anyone connected with Engineer, including agents, employees, Engineers or subcontractors/subconsultants. All documents so lost or damaged shall be replaced or restored by Engineer without cost to County.

Upon execution of this Contract, Engineer grants to County permission to reproduce Engineer's work and documents for purposes of constructing, using and maintaining the Project, provided that County shall comply with its obligations, including prompt payment of all sums when due, under this Contract. Engineer shall obtain similar permission from Engineer's

subcontractors/subconsultants consistent with this Contract. If and upon the date Engineer is adjudged in default of this Contract, County is permitted to authorize other similarly credentialed design professionals to reproduce and, where permitted by law, to make changes, corrections or additions to the work and documents for the purposes of completing, using and maintaining the Project.

County shall not assign, delegate, sublicense, pledge or otherwise transfer any permission granted herein to another party without the prior written consent of Engineer. However, County shall be permitted to authorize the contractor, subcontractors and material or equipment suppliers to reproduce applicable portions of the Engineering Work Products appropriate to and for use in the execution of the Work. Submission or distribution of Engineering Work Products to meet official regulatory requirements or for similar purposes in connection with the Project is permitted. Any unauthorized use of the Engineering Work Products shall be at County's sole risk and without liability to Engineer and its Engineers.

Prior to Engineer providing to County any Engineering Work Products in electronic form or County providing to Engineer any electronic data for incorporation into the Engineering Work Products, County and Engineer shall by separate written contract set forth the specific conditions governing the format of such Engineering Work Products or electronic data, including any special limitations not otherwise provided in this Contract. Any electronic files are provided by Engineer for the convenience of County, and use of them is at County's sole risk. In the case of any defects in electronic files or any discrepancies between them and any hardcopy of the same documents prepared by Engineer, the hardcopy shall prevail. Only printed copies of documents conveyed by Engineer shall be relied upon.

Engineer shall have no liability for changes made to the drawings by other engineers subsequent to the completion of the Project. Any such change shall be sealed by the engineer making that change and shall be appropriately marked to reflect what was changed or modified.

ARTICLE 16
PERSONNEL, EQUIPMENT AND MATERIAL

Engineer shall furnish and maintain, at its own expense, quarters for the performance of all Engineering Services, and adequate and sufficient personnel and equipment to perform the Engineering Services as required. All employees of Engineer shall have such knowledge and experience as will enable them to perform the duties assigned to them. Any employee of Engineer who, in the reasonable opinion of County, is incompetent or whose conduct becomes detrimental to the Engineering Services shall immediately be removed from association with the Project when so instructed by County. Engineer certifies that it presently has adequate qualified personnel in its employment for performance of the Engineering Services required under this Contract, or will obtain such personnel from sources other than County. Engineer may not change the Project Manager without prior written consent of County.

ARTICLE 17
SUBCONTRACTING

Engineer shall not assign, subcontract or transfer any portion of the Engineering Services under this Contract without prior written approval from County. All subcontracts shall include the provisions required in this Contract. No subcontract shall relieve Engineer of any responsibilities under this Contract.

ARTICLE 18
REVIEW OF ENGINEERING SERVICES

Engineer's Engineering Services will be reviewed by County under its applicable technical requirements and procedures.

A. Completion. Reports, plans, specifications, and supporting documents shall be submitted by Engineer on or before the dates specified in the applicable Work Authorization or Supplemental Work Authorization related thereto. Upon receipt of same, the submission shall be checked for completion. "Completion" or "Complete" shall be defined as all of the required items, as set out in the applicable Work Authorization, have been included in compliance with the requirements of this Contract. The completeness of any Engineering Services submitted to County shall be determined by County within thirty (30) days of such submittal and County shall notify Engineer in writing within such thirty (30) day period if such Engineering Services have been found to be incomplete. If the submission is Complete, County shall notify Engineer and County's technical review process will begin.

If the submission is not Complete, County shall notify Engineer, who shall perform such professional services as are required to complete the Engineering Services and resubmit it to County. This process shall be repeated until a submission is Complete.

B. Acceptance. County shall review the completed Engineering Services for compliance with this Contract. If necessary, the completed Engineering Services shall be returned to Engineer, who shall perform any required Engineering Services and resubmit it to County. This process shall be repeated until the Engineering Services are Accepted. "Acceptance" or "Accepted" shall mean that in the County's reasonable opinion, substantial compliance with the requirements of this Contract has been achieved.

C. Final Approval. After Acceptance, Engineer shall perform any required modifications, changes, alterations, corrections, redesigns, and additional work necessary to receive Final Approval by the County. "Final Approval" in this sense shall mean formal recognition that the Engineering Services have been fully carried out.

D. Errors and Omissions. After Final Approval, Engineer shall, without additional compensation, perform any work required as a result of Engineer's development of the work which is found to be in error or omission due to Engineer's negligence. However, any work required or

occasioned for the convenience of County after Final Approval shall be paid for as Additional Engineering Services.

E. Disputes Over Classifications. In the event of any dispute over the classification of Engineer's Engineering Services as Complete, Accepted, or having attained Final Approved under this Contract, the decision of the County shall be final and binding on Engineer, subject to any civil remedy or determination otherwise available to the parties and deemed appropriate by the parties.

F. County's Reliance on Engineer. ENGINEER'S DUTIES AS SET FORTH HEREIN SHALL AT NO TIME BE IN ANY WAY DIMINISHED BY REASON OF ANY REVIEW, EVALUATION OR APPROVAL BY THE COUNTY OR ITS AUTHORIZED REPRESENTATIVE NOR SHALL THE ENGINEER BE RELEASED FROM ANY LIABILITY BY REASON OF SUCH REVIEW, EVALUATION OR APPROVAL BY THE COUNTY, IT BEING UNDERSTOOD THAT THE COUNTY AT ALL TIMES IS ULTIMATELY RELYING UPON THE ENGINEER'S SKILL, ABILITY AND KNOWLEDGE IN PERFORMING THE ENGINEERING SERVICES REQUIRED HEREUNDER.

ARTICLE 19
VIOLATION OF CONTRACT TERMS/BREACH OF CONTRACT

Violation of contract terms or breach of contract by Engineer shall be grounds for termination of this Contract, and any increased costs arising from Engineer's default, breach of contract, or violation of contract terms shall be paid by Engineer.

ARTICLE 20
TERMINATION

This Contract may be terminated as set forth below.

A. By mutual agreement and consent, in writing, of both parties.

B. By County, by notice in writing to Engineer, as a consequence of failure by Engineer to perform the Engineering Services set forth herein in a satisfactory manner.

C. By either party, upon the failure of the other party to fulfill its obligations as set forth herein.

D. By County, for reasons of its own and not subject to the mutual consent of Engineer, upon not less than thirty (30) days' written notice to Engineer.

E. By satisfactory completion of all Engineering Services and obligations described herein.

Should County terminate this Contract as herein provided, no fees other than fees due and payable at the time of termination plus reimbursable expenses incurred shall thereafter be paid to Engineer. In determining the value of the Engineering Services performed by Engineer prior to termination, County shall be the sole judge. Compensation for Engineering Services at termination will be based on a percentage of the Engineering Services completed at that time. Should County terminate this Contract under Subsection (D) immediately above, then the amount

charged during the thirty-day notice period shall not exceed the amount charged during the preceding thirty (30) days.

If Engineer defaults in the performance of this Contract or if County terminates this Contract for fault on the part of Engineer, then County shall give consideration to the actual costs incurred by Engineer in performing the Engineering Services to the date of default, the amount of Engineering Services required which was satisfactorily completed to date of default, the value of the Engineering Services which are usable to County, the cost to County of employing another firm to complete the Engineering Services required and the time required to do so, and other factors which affect the value to County of the Engineering Services performed at the time of default.

The termination of this Contract and payment of an amount in settlement as prescribed above shall extinguish all rights, duties, and obligations of County under this Contract. If the termination of this Contract is due to the failure of Engineer to fulfill his/her/its contractual obligations, then County may take over the Project and prosecute the Engineering Services to completion. In such case, Engineer shall be liable to County for any additional and reasonable costs incurred by County.

Engineer shall be responsible for the settlement of all contractual and administrative issues arising out of any procurements made by Engineer in support of the Engineering Services under this Contract.

ARTICLE 21
COMPLIANCE WITH LAWS

A. Compliance. Engineer shall comply with all applicable federal, state and local laws, statutes, codes, ordinances, rules and regulations, and the orders and decrees of any court, or administrative bodies or tribunals in any manner affecting the performance of this Contract, including without limitation, minimum/maximum salary and wage statutes and regulations, and licensing laws and regulations. Engineer shall furnish County with satisfactory proof of his/her/its compliance.

Engineer shall further obtain all permits and licenses required in the performance of the Engineering Services contracted for herein.

B. Taxes. Engineer will pay all taxes, if any, required by law arising by virtue of the Engineering Services performed hereunder. County is qualified for exemption pursuant to the provisions of Section 151.309 of the Texas Limited Sales, Excise, and Use Tax Act.

ARTICLE 22
INDEMNIFICATION

ENGINEER AGREES, TO THE FULLEST EXTENT PERMITTED BY LAW, TO INDEMNIFY AND HOLD THE COUNTY HARMLESS FROM AND AGAINST ANY AND ALL LIABILITIES, LOSSES, PENALTIES, JUDGMENTS, CLAIMS, LAWSUITS, DAMAGES, COSTS AND EXPENSES, INCLUDING, BUT NOT LIMITED

TO, ATTORNEYS' FEES, ("LOSSES") TO THE EXTENT SUCH LOSSES ARE CAUSED BY OR RESULTS FROM A NEGLIGENT ACT OR OMISSION, NEGLIGENCE, OR INTENTIONAL TORT COMMITTED BY ENGINEER, ENGINEER'S EMPLOYEES, AGENTS, OR ANY OTHER PERSON OR ENTITY UNDER CONTRACT WITH ENGINEER INCLUDING, WITHOUT LIMITATION, ENGINEER'S SUBCONSULTANTS, OR ANY OTHER ENTITY OVER WHICH ENGINEER EXERCISES CONTROL.

ENGINEER FURTHER AGREES, TO THE FULLEST EXTENT PERMITTED BY LAW, TO INDEMNIFY AND HOLD THE COUNTY HARMLESS FROM ANY AND ALL LIABILITIES, LOSSES, PENALTIES, JUDGMENTS, CLAIMS, LAWSUITS, DAMAGES, COSTS AND EXPENSES, INCLUDING, BUT NOT LIMITED TO, ATTORNEYS' FEES, ("LOSSES") TO THE EXTENT SUCH LOSSES ARE CAUSED BY OR RESULTS FROM ENGINEER'S FAILURE TO PAY ENGINEER'S EMPLOYEES, SUBCONTRACTORS, SUBCONSULTANTS, OR SUPPLIERS, IN CONNECTION WITH ANY OF THE WORK PERFORMED OR TO BE PERFORMED UNDER THIS CONTRACT BY ENGINEER.

ENGINEER FURTHER AGREES TO INDEMNIFY AND HOLD THE COUNTY HARMLESS FROM ANY AND ALL LIABILITIES, LOSSES, PENALTIES, CLAIMS, LAWSUITS, DAMAGES, COSTS AND EXPENSES, INCLUDING, BUT NOT LIMITED TO, ATTORNEYS' FEES, ("LOSSES") TO THE EXTENT SUCH LOSSES ARE CAUSED BY OR RESULTS FROM THE INFRINGEMENT OF ANY INTELLECTUAL PROPERTY ARISING OUT OF THE USE OF ANY PLANS, DESIGN, DRAWINGS, OR SPECIFICATIONS FURNISHED BY ENGINEER IN THE PERFORMANCE OF THIS CONTRACT.

THE LIMITS OF INSURANCE REQUIRED IN THIS CONTRACT AND/OR THE CONTRACT DOCUMENTS SHALL NOT LIMIT ENGINEER'S OBLIGATIONS UNDER THIS SECTION. THE TERMS AND CONDITIONS CONTAINED IN THIS SECTION SHALL SURVIVE THE TERMINATION OF THE CONTRACT AND/OR CONTRACT DOCUMENTS OR THE SUSPENSION OF THE WORK HEREUNDER. TO THE EXTENT THAT ANY LIABILITIES, PENALTIES, DEMANDS, CLAIMS, LAWSUITS, LOSSES, DAMAGES, COSTS AND EXPENSES ARE CAUSED IN PART BY THE ACTS OF THE COUNTY OR THIRD PARTIES FOR WHOM ENGINEER IS NOT LEGALLY LIABLE, ENGINEER'S OBLIGATIONS SHALL BE IN PROPORTION TO ENGINEER'S FAULT. THE OBLIGATIONS HEREIN SHALL ALSO EXTEND TO ANY ACTIONS BY THE COUNTY TO ENFORCE THIS INDEMNITY OBLIGATION.

IN THE EVENT THAT CONTRACTORS INITIATE LITIGATION AGAINST THE COUNTY IN WHICH THE CONTRACTOR ALLEGES DAMAGES AS A RESULT OF ANY NEGLIGENT ACTS, ERRORS OR OMISSIONS OF ENGINEER, ITS EMPLOYEES, AGENTS, SUBCONTRACTORS, SUBCONSULTANTS, OR SUPPLIERS, OR OTHER ENTITIES OVER WHICH ENGINEER EXERCISES CONTROL, INCLUDING, BUT NOT LIMITED TO, DEFECTS, ERRORS, OR OMISSIONS, THEN THE COUNTY SHALL HAVE THE RIGHT TO JOIN ENGINEER IN ANY SUCH PROCEEDINGS AT THE COUNTY'S COST. ENGINEER SHALL ALSO HOLD THE COUNTY HARMLESS AND INDEMNIFY THE COUNTY TO THE EXTENT THAT ENGINEER, ANY OF ITS EMPLOYEES, AGENTS, SUBCONTRACTORS, SUBCONSULTANTS, OR SUPPLIERS, OR OTHER ENTITIES OVER WHICH ENGINEER EXERCISES CONTROL, CAUSED SUCH DAMAGES TO CONTRACTOR, INCLUDING ANY AND ALL COSTS AND ATTORNEYS' FEES INCURRED BY THE COUNTY IN CONNECTION WITH THE DEFENSE OF ANY CLAIMS WHERE ENGINEER, ITS EMPLOYEES, AGENTS, SUBCONTRACTORS, SUBCONSULTANTS, OR SUPPLIERS, OR OTHER ENTITIES OVER WHICH ENGINEER EXERCISES CONTROL, ARE ADJUDICATED AT FAULT.

ARTICLE 23
ENGINEER'S RESPONSIBILITIES

Engineer shall be responsible for the accuracy of his/her/its Engineering Services and shall promptly make necessary revisions or corrections to its work product resulting from errors, omissions, or negligent acts, and same shall be done without compensation. County shall determine Engineer's responsibilities for all questions arising from design errors and/or omissions, subject to the dispute resolution provisions of Article 33. Engineer shall not be relieved of responsibility for subsequent correction of any such errors or omissions in its work product, or for clarification of any ambiguities until after the construction phase of the Project has been completed.

ARTICLE 24
ENGINEER'S SEAL

The responsible engineer shall sign, seal and date all appropriate engineering submissions to County in accordance with the Texas Engineering Practice Act and the rules of the State Board of Registration for Professional Engineers.

ARTICLE 25
INSURANCE

Engineer must comply with the following insurance requirements at all times during this Contract:

A. Coverage Limits. Engineer, at Engineer's sole cost, shall purchase and maintain during the entire term while this Contract is in effect the following insurance:

1. Worker's Compensation in accordance with statutory requirements.
2. Commercial General Liability Insurance with a combined minimum Bodily Injury and Property Damage limits of $1,000,000.00 per occurrence and $2,000,000.00 in the aggregate.
3. Business Automobile Liability Insurance for all owned, non-owned, and hired vehicles with combined minimum limits for Bodily Injury and Property Damage of $1,000,000.00 each accident.
4. Professional Liability Insurance in the amount of $2,000,000.00 per claim and annual aggregate.

B. Additional Insureds; Waiver of Subrogation. County, its directors, officers and employees shall be added as additional insureds under policies listed under (2) and (3) above, and on those policies where County, its directors, officers and employees are additional insureds, such insurance shall be primary and any insurance maintained by County shall be excess and not contribute with it. Such policies shall also include waivers of subrogation in favor of County.

C. Premiums and Deductible. Engineer shall be responsible for payment of premiums for all of the insurance coverages required under this section. Engineer further agrees

that for each claim, suit or action made against insurance provided hereunder, with respect to all matters for which the Engineer is responsible hereunder, Engineer shall be solely responsible for all deductibles and self-insured retentions. Any deductibles or self-insured retentions over $50,000 in the Engineer's insurance must be declared and approved in writing by County in advance.

D. Commencement of Work. Engineer shall not commence any field work under this Contract until he/she/it has obtained all required insurance and such insurance has been approved by County. As further set out below, Engineer shall not allow any subcontractor/subconsultant(s) to commence work to be performed in connection with this Contract until all required insurance has been obtained and approved and such approval shall not be unreasonably withheld. Approval of the insurance by County shall not relieve or decrease the liability of Engineer hereunder.

E. Insurance Company Rating. The required insurance must be written by a company approved to do business in the State or Texas with a financial standing of at least an A-rating, as reflected in Best's insurance ratings or by a similar rating system recognized within the insurance industry at the time the policy is issued.

F. Certification of Coverage. Engineer shall furnish County with a certification of coverage issued by the insurer. Engineer shall not cause any insurance to be canceled nor permit any insurance to lapse. **In addition to any other notification requires set forth hereunder, Engineer shall also notify County, within twenty-four (24) hours of receipt, of any notices of expiration, cancellation, non-renewal, or material change in coverage it receives from its insurer.**

G. No Arbitration. It is the intention of the County and agreed to and hereby acknowledged by the Engineer, that no provision of this Contract shall be construed to require the County to submit to mandatory arbitration in the settlement of any claim, cause of action or dispute, except as specifically required in direct connection with an insurance claim or threat of claim under an insurance policy required hereunder or as may be required by law or a court of law with jurisdiction over the provisions of this Contract.

H. Subcontractor/Subconsultant's Insurance. Without limiting any of the other obligations or liabilities of Engineer, Engineer shall require each subcontractor/subconsultant performing work under this Contract (to the extent a subcontractor/subconsultant is allowed by County) to maintain during the term of this Contract, at the subcontractor/subconsultant's own expense, the same stipulated minimum insurance required in this Article above, including the required provisions and additional policy conditions as shown below in this Article.

Engineer shall obtain and monitor the certificates of insurance from each subcontractor/subconsultant in order to assure compliance with the insurance requirements. Engineer must retain the certificates of insurance for the duration of this Contract, and shall have the responsibility of enforcing these insurance requirements among its subcontractor/subconsultants. County shall be entitled, upon request and without expense, to receive copies of these certificates of insurance.

I. Insurance Policy Endorsements. Each insurance policy shall include the following conditions by endorsement to the policy:

1. County shall be notified thirty (30) days prior to the expiration, cancellation, non-renewal or any material change in coverage, and such notice thereof shall be given to County by certified mail to:

   Williamson County Purchasing Department
   100 Wilco Way
   Suite P101
   Georgetown, TX. 78626

   With copy to:

   Williamson County Auditor's Office
   Attn: Contracts Auditor
   901 South Austin Avenue
   Georgetown, Texas 78626

2. The policy clause "Other Insurance" shall not apply to any insurance coverage currently held by County, to any such future coverage, or to County's Self-Insured Retentions of whatever nature.

J. Cost of Insurance. The cost of all insurance required herein to be secured and maintained by Engineer shall be borne solely by Engineer, with certificates of insurance evidencing such minimum coverage in force to be filed with County. Such Certificates of Insurance are evidenced as **Exhibit F** herein entitled "Certificates of Insurance."

ARTICLE 26
COPYRIGHTS

County shall have the royalty-free, nonexclusive and irrevocable right to reproduce, publish or otherwise use, and to authorize others to use, any reports developed by Engineer for governmental purposes.

ARTICLE 27
SUCCESSORS AND ASSIGNS

This Contract shall be binding upon and inure to the benefit of the parties hereto, their successors, lawful assigns, and legal representatives. Engineer may not assign, sublet or transfer any interest in this Contract, in whole or in part, by operation of law or otherwise, without obtaining the prior written consent of County.

ARTICLE 28
SEVERABILITY

In the event any one or more of the provisions contained in this Contract shall for any reason be held to be invalid, illegal or unenforceable in any respect, then such invalidity, illegality or unenforceability shall not affect any other provision thereof and this Contract shall be construed as if such invalid, illegal or unenforceable provision had never been contained herein.

ARTICLE 29
PRIOR AGREEMENTS SUPERSEDED

This Contract constitutes the sole agreement of the parties hereto, and supersedes any prior understandings or written or oral contracts between the parties respecting the subject matter defined herein. This Contract may only be amended or supplemented by mutual agreement of the parties hereto in writing.

ARTICLE 30
ENGINEER'S ACCOUNTING RECORDS

Engineer agrees to maintain, for a period of three (3) years after final payment under this Contract, detailed records identifying each individual performing the Engineering Services, the date or dates the services were performed, the applicable hourly rates, the total amount billed for each individual and the total amount billed for all persons, records of reimbursable costs and expenses of other providers and provide such other details as may be requested by the County Auditor for verification purposes. Engineer agrees that County or its duly authorized representatives shall, until the expiration of three (3) years after final payment under this Contract, have access to and the right to examine and photocopy any and all books, documents, papers and records of Engineer which are directly pertinent to the services to be performed under this Contract for the purposes of making audits, examinations, excerpts, and transcriptions. Engineer further agrees that County shall have access during normal working hours to all necessary Engineer facilities and shall be provided adequate and appropriate work space in order to conduct audits in compliance with the provisions of this section. County shall give Engineer reasonable advance notice of intended audits.

ARTICLE 31
NOTICES

All notices to either party by the other required under this Contract shall be personally delivered or mailed to such party at the following respective addresses:

County: Williamson County Judge
710 Main Street, Suite 101
Georgetown, Texas 78626

With copy to: County's Road Bond Program Manager
Attn: Michael Weaver
HNTB Corporation
101 E. Old Settlers Blvd., Suite 100
Round Rock, Texas 78664

and to: Office of General Counsel
Williamson County
710 Main Street, Suite 102
Georgetown, Texas 78626

Engineer: **RPS Infrastructure, Inc.**
Attn: Doug Matthys
20405 Tomball Parkway, Suite 200
Houston, Texas 77070

ARTICLE 32
GENERAL PROVISIONS

A. Time is of the Essence. Subject to Article 3 hereof, Engineer understands and agrees that time is of the essence and that any failure of Engineer to complete the Engineering Services for each phase of this Contract within the agreed work schedule set out in the applicable Work Authorization may constitute a material breach of this Contract. Engineer shall be fully responsible for his/her/its delays or for failures to use his/her/its reasonable efforts in accordance with the terms of this Contract and the Engineer's standard of performance as defined herein. Where damage is caused to County due to Engineer's negligent failure to perform County may accordingly withhold, to the extent of such damage, Engineer's payments hereunder without waiver of any of County's additional legal rights or remedies.

B. Force Majeure. Neither County nor Engineer shall be deemed in violation of this Contract if prevented from performing any of their obligations hereunder by reasons for which they are not responsible or circumstances beyond their control. However, notice of such impediment or delay in performance must be timely given, and all reasonable efforts undertaken to mitigate its effects.

C. Enforcement and Venue. This Contract shall be enforceable in Georgetown, Williamson County, Texas, and if legal action is necessary by either party with respect to the enforcement of any or all of the terms or conditions herein, exclusive venue for same shall lie in Williamson County, Texas. This Contract shall be governed by and construed in accordance with the laws and court decisions of the State of Texas excluding, however, its choice of law rules.

D. Standard of Performance. The standard of care for all professional engineering, consulting and related services performed or furnished by Engineer and its employees under this Contract will be the care and skill ordinarily used by members of Engineer's profession practicing

under the same or similar circumstances at the same time and in the same locality.

E. Opinion of Probable Cost. Any opinions of probable Project cost or probable construction cost provided by Engineer are made on the basis of information available to Engineer and on the basis of Engineer's experience and qualifications and represents its judgment as an experienced and qualified professional engineer. However, since Engineer has no control over the cost of labor, materials, equipment or services furnished by others, or over the contractor(s') methods of determining prices, or over competitive bidding or market conditions, Engineer does not guarantee that proposals, bids or actual Project or construction cost will not vary from opinions of probable cost Engineer prepares.

F. Opinions and Determinations. Where the terms of this Contract provide for action to be based upon opinion, judgment, approval, review, or determination of either party hereto, such terms are not intended to be and shall never be construed as permitting such opinion, judgment, approval, review, or determination to be arbitrary, capricious, or unreasonable.

G. Reports of Accidents. Within 24 hours after Engineer becomes aware of the occurrence of any accident or other event which results in, or might result in, injury to the person or property of any third person (other than an employee of the Engineer), whether or not it results from or involves any action or failure to act by the Engineer or any employee or agent of the Engineer and which arises in any manner from the performance of this Contract, the Engineer shall send a written report of such accident or other event to the County, setting forth a full and concise statement of the facts pertaining thereto. The Engineer shall also immediately send the County a copy of any summons, subpoena, notice, or other documents served upon the Engineer, its agents, employees, or representatives, or received by it or them, in connection with any matter before any court arising in any manner from the Engineer's performance of work under this Contract.

H. Gender, Number and Headings. Words of any gender used in this Contract shall be held and construed to include any other gender, and words in the singular number shall be held to include the plural, unless the context otherwise requires. The headings and section numbers are for convenience only and shall not be considered in interpreting or construing this Contract.

I. Construction. Each party hereto acknowledges that it and its counsel have reviewed this Contract and that the normal rules of construction are not applicable and there will be no presumption that any ambiguities will be resolved against the drafting party in the interpretation of this Contract.

J. Independent Contractor Relationship. Both parties hereto, in the performance of this Contract, shall act in an individual capacity and not as agents, employees, partners, joint ventures or associates of one another. The employees or agents of one party shall not be deemed or construed to be the employees or agents of the other party for any purposes whatsoever.

K. No Waiver of Immunities. Nothing in this Contract shall be deemed to waive, modify or amend any legal defense available at law or in equity to County, its past or present officers, employees, or agents or employees, nor to create any legal rights or claim on behalf of

any third party. County does not waive, modify, or alter to any extent whatsoever the availability of the defense of governmental immunity under the laws of the State of Texas and of the United States.

L. Texas Public Information Act. To the extent, if any, that any provision in this Contract is in conflict with Tex. Gov't Code 552.001 et seq., as amended (the "Public Information Act"), the same shall be of no force or effect. Furthermore, it is expressly understood and agreed that County, its officers and employees may request advice, decisions and opinions of the Attorney General of the State of Texas in regard to the application of the Public Information Act to any items or data furnished to County as to whether or not the same are available to the public. It is further understood that County's officers and employees shall have the right to rely on the advice, decisions and opinions of the Attorney General, and that County, its officers and employees shall have no liability or obligation to any party hereto for the disclosure to the public, or to any person or persons, of any items or data furnished to County by a party hereto, in reliance of any advice, decision or opinion of the Attorney General of the State of Texas.

M. Governing Terms and Conditions. If there is an irreconcilable conflict between the terms and conditions set forth in this Contract or any Contract Amendment and the terms and conditions set forth in any Exhibit, Appendix, Work Authorization or Supplemental Work Authorization to this Contract, the terms and conditions set forth in this Contract or any Contract Amendment shall control over the terms and conditions set forth in any Exhibit, Appendix, Work Authorization or Supplemental Work Authorization to this Contract.

N. Meaning of Day. For purposes of this Contract, all references to a "day" or "days" shall mean a calendar day or calendar days.

O. Appropriation of Funds by County. County believes it has sufficient funds currently available and authorized for expenditure to finance the costs of this Contract. Engineer understands and agrees that County's payment of amounts under this Contract is contingent on the County receiving appropriations or other expenditure authority sufficient to allow the County, in the exercise of reasonable administrative discretion, to continue to make payments under this Contract. It is further understood and agreed by Engineer that County shall have the right to terminate this Contract at the end of any County fiscal year if the governing body of County does not appropriate sufficient funds as determined by County's budget for the fiscal year in question. County may effect such termination by giving written notice of termination to Engineer.

ARTICLE 33
DISPUTE RESOLUTION

Except as otherwise specifically set forth herein, County and Engineer shall work together in good faith to resolve any controversy, dispute or claim between them which arises out of or relates to this Contract, whether stated in tort, contract, statute, claim for benefits, bad faith, professional liability or otherwise ("Claim"). If the parties are unable to resolve the Claim within thirty (30) days following the date in which one party sent written notice of the Claim to the other party, and if a party wishes to pursue the Claim, such Claim shall be addressed through non-binding mediation. A single mediator engaged in the practice of law, who is knowledgeable about subject matter of this Contract, shall be selected by agreement of the parties and serve as the mediator.

Any mediation under this Contract shall be conducted in Williamson County, Texas. The mediator's fees shall be borne equally between the parties. Such non-binding mediation is a condition precedent to seeking redress in a court of competent jurisdiction, but this provision shall not preclude either party from filing a lawsuit in a court of competent jurisdiction prior to completing a mediation if necessary to preserve the statute of limitations, in which case such lawsuit shall be stayed pending completion of the mediation process contemplated herein. This provision shall survive the termination of the Contract.

ARTICLE 34
EQUAL OPPORTUNITY IN EMPLOYMENT

During the performance of this Contract and to the extent the Project is a federally funded project, Engineer, for itself, its assignees and successors in interest agrees as follows:

A. Compliance with Regulations. The Engineer shall comply with the Regulations relative to nondiscrimination in Federally-assisted programs of the Department of Transportation (hereinafter, "DOT") Title 49, Code of Federal Regulations, Part 21, as they may be amended from time to time, (hereinafter referred to as the Regulations), which are herein incorporated by reference and made a part of this Contract.

B. Nondiscrimination. The Engineer, with regard to the work performed by it during the Contract, shall not discriminate on the grounds of race, color, or national origin in the selection and retention of subcontractors/subconsultants, including procurements of materials and leases of equipment. The Engineer shall not participate either directly or indirectly in the discrimination prohibited by section 21.5 of the Regulations, including employment practices when the contract covers a program set forth in Appendix B of the Regulations.

C. Solicitations for Subcontracts, Including Procurements of Materials and Equipment. In all solicitations either by competitive bidding or negotiation made by the Engineer for work to be performed under a subcontract, including procurements of materials or leases of equipment, each potential subcontractor/subconsultant or supplier shall be notified by the Engineer of the Engineer's obligations under this Contract and the Regulations relative to nondiscrimination on the grounds of race, color, or national origin.

D. Information and Reports. The Engineer shall provide all information and reports required by the Regulations or directives issued pursuant thereto, and shall permit access to its books, records, accounts, other sources of information, and its facilities as may be determined by the County (referred to in this Article as the "Recipient") or the Texas Department of Transportation to be pertinent to ascertain compliance with such Regulations, orders and instructions. Where any information required of a contractor is in the exclusive possession of another who fails or refuses to furnish this information the Engineer shall so certify to the Recipient, or the Texas Department of Transportation as appropriate, and shall set forth what efforts it has made to obtain the information.

E. Sanctions for Noncompliance. In the event of the Engineer's noncompliance with the nondiscrimination provisions of this contract, the Recipient shall impose such contract

sanctions as it or the Texas Department of Transportation may determine to be appropriate, including, but not limited to:

1. withholding of payments to the Engineer under the contract until the Engineer complies, and/or;
2. cancellation, termination or suspension of the Contract, in whole or in part.

F. Incorporation of Provisions. The Engineer shall include the provisions of Subsections (A) through (F) above in every subcontract, including procurements of materials and leases of equipment, unless exempt by the Regulations, or directives issued pursuant thereto. The Engineer shall take such action with respect to any subcontract or procurement as the Recipient or the Texas Department of Transportation may direct as a means of enforcing such provisions including sanctions for non-compliance: Provided, however, that, in the event a contractor becomes involved in, or is threatened with, litigation with a subcontractor/subconsultant or supplier as a result of such direction, the Engineer may request the Recipient to enter into such litigation to protect the interests of the Recipient, and, in addition, the Engineer may request the United States to enter into such litigation to protect the interests of the United States.

SIGNATORY WARRANTY

The undersigned signatory for Engineer hereby represents and warrants that the signatory is an officer of the organization for which he/she has executed this Contract and that he/she has full and complete authority to enter into this Contract on behalf of the firm. The above-stated representations and warranties are made for the purpose of inducing County to enter into this Contract.

IN WITNESS WHEREOF, County has caused this Contract to be signed in its name by its duly authorized County Judge, as has Engineer, signing by and through its duly authorized representative(s), thereby binding the parties hereto, their successors, assigns and representatives for the faithful and full performance of the terms and provisions hereof, to be effective as of the date of the last party's execution below. NO OFFICIAL, EMPLOYEE, AGENT, OR REPRESENTATIVE OF THE COUNTY HAS ANY AUTHORITY, EITHER EXPRESS OR IMPLIED, TO AMEND, TERMINATE OR MODIFY THIS CONTRACT, EXCEPT PURSUANT TO SUCH EXPRESS AUTHORITY AS MAY BE GRANTED BY THE WILLIAMSON COUNTY COMMISSIONERS COURT.

OK
MG 2/24/2020

COUNTY

WILLIAMSON COUNTY, TEXAS

By: _____
Bill Gravell Jr., County Judge

Date: _____ ____, 20_____

ENGINEER

RPS Infrastructure, Inc.

By _____

Printed Name: Doug Matthys

Title: President and CEO

Date: February 21, 2020

LIST OF EXHIBITS ATTACHED

(1) **Exhibit A** Debarment Certification

(2) **Exhibit B** Engineering Services

(3) **Exhibit C** Work Authorization

(4) **Exhibit D** Rate Schedule

(5) **Exhibit E** Williamson County Vendor Reimbursement Policy

(6) **Exhibit F** Certificates of Insurance

EXHIBIT A
DEBARMENT CERTIFICATION

STATE OF TEXAS §
§
COUNTY OF WILLIAMSON §

I, the undersigned, being duly sworn or under penalty of perjury under the laws of the United States and the State of Texas, certifies that Engineer and its principals:

(a) Are not presently debarred, suspended, proposed for debarment, declared ineligible or voluntarily excluded from covered transactions by any federal department or agency:

(b) Have not within a three-year period preceding this proposal been convicted of or had a civil judgment rendered against them for commission of fraud or a criminal offense in connection with obtaining, attempting to obtain, or performing a public* transaction or contract under a public transaction; violation of federal or state antitrust statutes or commission of embezzlement, theft, forgery, bribery, falsification or destruction of records, making false statements, or receiving stolen property;

(c) Are not presently indicted for or otherwise criminally or civilly charged by a governmental entity* with commission of any of the offenses enumerated in paragraph (1)(b) of this certification;

(d) Have not within a three-year period preceding this application/proposal had one or more public transactions* terminated for cause or default; and

(e) Have not been disciplined or issued a formal reprimand by any State agency for professional accreditation within the past three years.

RPS Infrastructure, Inc.
Name of Firm

Signature of Certifying Official

Doug Matthys
Printed Name of Certifying Official

President and CEO
Title of Certifying Official

February 21, 2020
Date

(2) Where the PROVIDER is unable to certify to any of the statements in this certification, such PROVIDER shall attach an explanation to this certification.

* federal, state, or local

SUBSCRIBED and ~~sworn~~ to before me the undersigned authority by Doug Matthys _____ the President & CEO of Engineers, on behalf of said firm.

Notary Public in and for the
State of Texas

CHERI AMOUR SMITH JAMES
Notary ID #126057782
My Commission Expires
March 29, 2023

My commission expires: March 29, 2023

EXHIBIT B

ENGINEERING SERVICES

General Work Description: Provide engineering services and planning to develop Traffic Engineering Services Planning & Design.

The Engineer may perform any or all of the following tasks listed below, as described in detailin each Work Authorization:

TASK 1 - PROJECT MANAGEMENT

TASK 2 - ROUTE AND DESIGN STUDIES

TASK 3 - PUBLIC INVOLVEMENT

TASK 4 - SURVEYING

TASK 5 - ROW MAPPING

TASK 6 - ENVIRONMENTAL STUDIES & DOCUMENTS

TASK 7 - GEOTECHNICAL SERVICES

TASK 8 - PLANS, SPECIFICATIONS AND ESTIMATE (PS&E)

TASK 9 - CONSTRUCTION PHASE SERVICES

EXHIBIT C

WORK AUTHORIZATION

(To Be Completed and Executed After Contract Execution)

WORK AUTHORIZATION NO. _____
PROJECT: _____

This Work Authorization is made pursuant to the terms and conditions of the Williamson County Contract for Engineering Services, being dated _____ ____, 20____ and entered into by and between Williamson County, Texas, a political subdivision of the State of Texas, (the "County") and _____ (the "Engineer").

Part1. The Engineer will provide the following Engineering Services set forth in Attachment "B" of this Work Authorization.

Part 2. The maximum amount payable for services under this Work Authorization without modification is _____.

Part 3. Payment to the Engineer for the services established under this Work Authorization shall be made in accordance with the Contract.

Part 4. This Work Authorization shall become effective on the date of final acceptance and full execution of the parties hereto and shall terminate on _____ ____, 20_____. The Engineering Services set forth in Attachment "B" of this Work Authorization shall be fully completed on or before said date unless extended by a Supplemental Work Authorization.

Part 5. This Work Authorization does not waive the parties' responsibilities and obligations provided under the Contract.

Part 6. County believes it has sufficient funds currently available and authorized for expenditure to finance the costs of this Work Authorization. Engineer understands and agrees that County's payment of amounts under this Work Authorization is contingent on the County receiving appropriations or other expenditure authority sufficient to allow the County, in the exercise of reasonable administrative discretion, to continue to make payments under this Contract. It is further understood and agreed by Engineer that County shall have the right to terminate this Contract at the end of any County fiscal year if the governing body of County does not appropriate sufficient funds as determined by County's budget for the fiscal year in question. County may effect such termination by giving written notice of termination to Engineer.

Part 7. This Work Authorization is hereby accepted and acknowledged below.

EXECUTED this ____ day of _____, 20___.

ENGINEER:	COUNTY:
[Insert Company Name HERE]	Williamson County, Texas
By:_____	By:_____
Signature	Signature
_____	_____
Printed Name	Printed Name
_____	_____
Title	Title

LIST OF ATTACHMENTS

Attachment A - Services to be Provided by County

Attachment B - Services to be Provided by Engineer

Attachment C - Work Schedule

Attachment D - Fee Schedule

EXHIBIT D

RATE SCHEDULE

CPI Rate Adjustments: Rates will remain firm for the initial first year of the Contract and such rates shall be deemed the "Initial Base Rates". Engineer must request rate adjustments, in writing, at least thirty (30) days prior to each annual anniversary date of the Contract and any rate changes will take effect on the first day following the prior year. If Engineer fails to request a CPI rate adjustment, as set forth herein, the adjustment will be effective thirty (30) days after the County receives Engineer's written request. No retroactive rate adjustments will be allowed. All rates adjustments and modifications shall be set forth in a written fully executed Contract Amendment.

Price adjustments will be made in accordance with changes in the U.S. Department of Labor Consumer Price Index (CPI-U) for All Urban Consumers, All Items, South Region (Base 1982-84 = 100).

The rate adjustment will be determined by multiplying the Initial Base Rates by a fraction, the numerator of which is the index number for most recently released index before each annual anniversary date of the Contract and the denominator of which is the index number for the first month of the Contract (the index number for the month in which the Contract was originally executed). If the products are greater than the Initial Base Rates, County will pay the greater amounts as the rates during the successive year until the next rate adjustment. Rates for each successive year will never be less than the Initial Base Rates.

EXHIBIT D - RATE SCHEDULE

Traffic Engineering Services

RPS	
CATEGORY	**RATE**
Principal	$300
Team Leader / Office Leader	$280
Senior Project Manager	$230
Project Manager	$180
Senior Project Engineer	$170
Senior Designer	$150
Project Engineer	$140
Associate Traffic Engineer	$125
Associate Engineer	$110
Transportation Planner I	$110
Transportation Planner II	$140
Senior Transportation Planner	$170
3D Graphics Designer	$150
Designer/CAD Tech	$100
Project Accountant	$100
Project Administrator	$90
Administrative Assistant	$80
DIRECT EXPENSES	
Overnight Mail – Letter Size	$15 Per Each
Courier Services	$30 Per Each
Photocopies B/W (8.5x11)	$0.12 Per Sheet
Photocopies B/W (11x17)	$0.25 Per Sheet
Photocopies Color (8.5x11)	$0.75 Per Sheet
Photocopies Color (11x17)	$1.50 Per Sheet
Plots (B/W on Bond)	$0.80 Per Square Foot
Plots (Color on Bond)	$1.75 Per Square Foot
Plots (Color on Photographic Paper)	$4.00 Per Square Foot

OK
MM
2/27/2020

Expenses will be reimbursed based on Exhibit E – Vendor reimbursement policy in contract.

CPI Rate Adjustments: Rates will remain firm for the initial first year of the Contract and such rates shall be deemed the "Initial Base Rates". Engineer must request rate adjustments, in writing, at least thirty (30) days prior to each annual anniversary date of the Contract and any rate changes will take effect on the first day following the prior year. If Engineer fails to request a CPI rate adjustment, as set forth herein, the adjustment will be effective thirty (30) days after the County receives Engineer's written request. No retroactive rate adjustments will be allowed.

Price adjustments will be made in accordance with changes in the U.S. Department of Labor Consumer Price Index (CPI-U) for All Urban Consumers, All Items, South Region (Base 1982-84 = 100).

The rate adjustment will be determined by multiplying the Initial Base Rates by a fraction, the numerator of which is the index number for most recently released index before each annual anniversary date of the Contract and the denominator of which is the index number for the first month of the Contract (the index number for the month in which the Contract was originally executed). If the products are greater than the Initial Base Rates, County will pay the greater amounts as the rates during the successive year until the next rate adjustment. Rates for each successive year will never be less than the Initial Base Rates.

EXHIBIT D - RATE SCHEDULE

Traffic Engineering Services

Quality Counts, Inc.	
CATEGORY	**RATE**
Standard 2-hour Turning Movement Counts	$160 Per Each
High Volume 2-hour Turning Movement Counts	$250 Per Each
Volume, Speed and Class 24-hour 1-3 lane Tube Counts	$170 Per Each
Volume, Speed and Class 24-hour 4+ lane Tube Counts	$210 Per Each
Standard 2-hour Video Bike/Pedestrian Counts	$120 Per Each
Travel Rate and Other Surveys	$60 Per Hour
DIRECT EXPENSES	
Overnight Mail – Letter Size	$15 Per Each
Courier Services	$30 Per Each
Photocopies B/W (8.5x11)	$0.12 Per Sheet
Photocopies B/W (11x17)	$0.25 Per Sheet
Photocopies Color (8.5x11)	$0.75 Per Sheet
Photocopies Color (11x17)	$1.50 Per Sheet
Plots (B/W on Bond)	$0.80 Per Square Foot
Plots (Color on Bond)	$1.75 Per Square Foot
Plots (Color on Photographic Paper)	$4.00 Per Square Foot

OK
MM
3/27/2020

Expenses will be reimbursed based on Exhibit E – Vendor reimbursement policy in contract.

CPI Rate Adjustments: Rates will remain firm for the initial first year of the Contract and such rates shall be deemed the "Initial Base Rates". Engineer must request rate adjustments, in writing, at least thirty (30) days prior to each annual anniversary date of the Contract and any rate changes will take effect on the first day following the prior year. If Engineer fails to request a CPI rate adjustment, as set forth herein, the adjustment will be effective thirty (30) days after the County receives Engineer's written request. No retroactive rate adjustments will be allowed.

Price adjustments will be made in accordance with changes in the U.S. Department of Labor Consumer Price Index (CPI-U) for All Urban Consumers, All Items, South Region (Base 1982-84 = 100).

The rate adjustment will be determined by multiplying the Initial Base Rates by a fraction, the numerator of which is the index number for most recently released index before each annual anniversary date of the Contract and the denominator of which is the index number for the first month of the Contract (the index number for the month in which the Contract was originally executed). If the products are greater than the Initial Base Rates, County will pay the greater amounts as the rates during the successive year until the next rate adjustment. Rates for each successive year will never be less than the Initial Base Rates.

INLAND GEODETICS, LLC

SURVEY HOURLY RATE SCHEDULE

Field Crew Services

Two (2) Person Field Crew	$150.00 per hour
Three (3) Person Field Crew	$170.00 per hour
Four (4) Person Field Crew	$190.00 per hour
Additional Crewmember	$ 54.00 per hour
GPS Field Operator & Vehicle & GPS Receiver	$120.00 per hour
All Terrain Vehicle	$ 55.00 per day
Additional Vehicle	$ 60.00 per day

ok
M 2/24/2025

Office Personnel Services

Office personnel are available at fixed hourly rates.

Project Manager	$140.00 per hour
Licensed State Land Surveyor	$150.00 per hour
Registered Professional Land Surveyor	$135.00 per hour
Survey Technician	$ 102.00 per hour
Clerical Support	$ 58.00 per hour

Expenses will be reimbursed based on Exhibit E – Vendor reimbursement policy in contract.

EXHIBIT E

Williamson County
Vendor Reimbursement Policy

The purpose of this Williamson County Vendor Reimbursement Policy ("Policy") is to provide clear guidelines to vendors on Williamson County's expectations and requirements regarding allowable reimbursable expenditures and required backup. The Policy will also minimize conflicts related to invoice payments and define non-reimbursable items. This Policy is considered a guideline and is not a contract.

This Policy may be altered, deleted or amended, at any time and without prior notice to vendors, by action of the Williamson County Commissioners Court. Unenforceable provisions of this Policy, as imposed by applicable law, regulations, or judicial decisions, shall be deemed to be deleted. Any revisions to this Policy will be distributed to all current vendors doing business with the County.

1. Invoices and Affidavits

1.1 Invoices must adequately describe the goods or services provided to County and include all required backup (i.e. reimbursable expenses, mileage log, timesheets, receipts detailing expenses incurred etc.) that is in a form acceptable to the Williamson County Auditor. Invoices that do not adequately describe the goods or services provided to County or contain backup that is satisfactory to the Williamson County Auditor will be returned to vendor for revisions and the provision above relating to invoice errors resolved in favor of the County shall control as to the required actions of vendor and when such invoice must be paid by the County.

1.2 In the event an invoice includes charges based upon hourly billing rates for services or any other rates based upon the amount of time worked by an individual or individuals in performing services, whether the charges are being billed directly to the County or whether they are the basis of invoices from subcontractors for which the vendor seeks reimbursement from the County, the charges shall be accompanied by an affidavit signed by an officer or principal of the vendor certifying that the work was performed, it was authorized by the County and that all information contained in the invoice that is being submitted is true and correct.

1.3 Upon County's request, vendor must submit all bills paid affidavits wherein vendor must swear and affirm that vendor has paid each of its subcontractors, laborers, suppliers and material in full for all labor and materials provided to vendor for or in connection with services and work performed for County and, further, vendor must swear and affirm that vendor is not aware of any unpaid bills, claims, demands, or causes of action by any of its subcontractors, laborers, suppliers, or material for or in connection with the furnishing of labor or materials, or both, for services and work performed for County.

2. **Travel Reimbursement**

2.1 The County will only cover costs associated with travel on vendors outside a 50 mile radius from Williamson County, Texas.

2.2 The County will only cover costs associated with travel as documented work for County. If a vendor is also doing business for another client, the travel costs must be split in proportion to the amount of work actually performed for County and the other client. The only allowable travel expense will be for the specific days worked for Williamson County.

2.3 No advance payments will be made to vendor for travel expenditures. The travel expenditure may only be reimbursed after the expenditure/trip has already occurred and vendor has provided the Williamson County Auditor with all necessary and required backup.

2.4 Vendors must submit all travel reimbursement requests on each employee in full. Specifically, a travel reimbursement request must include all related travel reimbursement expenses relating to a particular trip for which vendor seeks reimbursement. Partial travel reimbursement requests will not be accepted (i.e. vendor should not submit hotel and mileage one month then the next month submit rental car and airfare). If the travel reimbursement appears incomplete, the invoice will be sent back to the vendor to be submitted when all information is ready to submit in full.

2.5 Reimbursement for transportation costs will be at the most reasonable means of transportation (i.e.: airline costs will be reimbursed for coach rate, rental car costs will only be reimbursed if rental car travel was most reasonable means of travel as compared to travel by air).

2.6 The County will not be responsible for, nor will the County reimburse additional charges due to personal preference or personal convenience of individual traveling.

2.7 The County will not reimburse airfare costs if airfare costs were higher than costs of mileage reimbursement.

2.8 Additional expenses associated with travel that is extended to save costs (i.e. Saturday night stay) may be reimbursed if costs of airfare would be less than the cost of additional expenses (lodging, meals, car rental, mileage) if the trip had not been extended. Documentation satisfactory to the Williamson County Auditor will be required to justify expenditure.

2.9 County will only reimburse travel expense to necessary personnel of the vendor (i.e. no spouse, friends or family members).

2.10 Except as otherwise set forth herein, a vendor must provide a paid receipt for all expenses. If a receipt cannot be obtained, a written sworn statement of the expense from the vendor may be substituted for the receipt.

2.11 Sales tax for meals and hotel stays are the only sales taxes that will be reimbursed. Sales tax on goods purchased will not be reimbursed. A sales tax exemption form is available from the Williamson County Auditor's Office upon request.

2.12 The County will not pay for any late charges on reimbursable items. It is the responsibility of the vendor to pay the invoice first and seek reimbursement from the County.

3. **Meals**
   - 3.1 Meal reimbursements are limited to a maximum of $50.00 per day on overnight travel. On day travel (travel that does not require an overnight stay), meal reimbursements are limited to a maximum of $20.00 per day. The travel must be outside the Williamson County, Texas line by a 50 mile radius.
   - 3.2 Receipts are required on meal reimbursement amounts up to the maximum per day amount stated for overnight or day travel. If receipts are not presented, the vendor can request per diem (per diem limits refer to 3.2). However, a vendor cannot combine per diem and meal receipts. Only one method shall be allowed.
   - 3.3 Meals are reimbursable only for vendors who do not have the necessary personnel located within a 50 mile radius of Williamson County, Texas that are capable of carrying the vendor's obligations to County. Meals will not be reimbursed to vendors who are located within a 50 mile radius of Williamson County, Texas.
   - 3.4 County will not reimburse for alcoholic beverages.
   - 3.5 Tips are reimbursable but must be reasonable to limitation of meal allowance
   - 3.6 No meals purchased for entertainment purposes will be allowed.
   - 3.7 Meal reimbursement must be substantiated with a hotel receipt.

4. **Lodging**
   - 4.1 Hotel accommodations require an itemized hotel folio as a receipt. The lodging receipt should include name of the motel/hotel, number of occupant(s), goods or services for each individual charge (room rental, food, tax, etc.) and the name of the occupant(s). Credit card receipts or any other form of receipt are not acceptable.
   - 4.2 Vendors will be reimbursed for a single room rate charge plus any applicable tax. If a single room is not available, the vendor must provide documentation to prove that a single room was not available in order to justify the expense over and above the single room rate. A vendor may also be required to provide additional documentation if a particular room rate appears to be excessive.
   - 4.3 Personal telephone charges, whether local or long distance, will not be reimbursed.

5. **Airfare**
   - 5.1 The County will only reimburse up to a coach price fare for air travel.
   - 5.2 The County will exclude any additional charges due to personal preference or personal convenience of the individual traveling (i.e. early bird check in, seat preference charges, airline upgrades, etc. will not be an allowable reimbursement)
   - 5.3 Air travel expenses must be supported with receipt copy of an airline ticket or an itinerary with actual ticket price paid. If tickets are purchased through a website, vendor must submit a copy of the webpage showing the ticket price if no paper ticket was issued.

5.4 Cancellation and/or change flight fees may be reimbursed by the County but vendor must provide the Williamson County Auditor with documentation in writing from a County department head providing authorization for the change.

5.5 The County will not reimburse vendor for tickets purchased with frequent flyer miles.

6. Car Rental

6.1 Vendors that must travel may rent a car at their destination when it is less expensive than other transportation such as taxis, airport shuttles or public transportation such as buses or subways.

6.2 Cars rented must be economy or mid-size. Luxury vehicle rentals will not be reimbursed. Any rental costs over and above the cost of a mid-size rental will be adjusted.

6.3 Vendors will be reimbursed for rental cars if the rental car cost would have been less than the mileage reimbursement cost (based on the distance from vendor's point of origin to Williamson County, Texas) had the vendor driven vendor's car.

6.4 Vendors must return a car rental with appropriate fuel levels as required by rental agreement to avoid the car rental company from adding fuel charges.

6.5 Rental agreement and credit card receipt must be provided to County as back up for the request for reimbursement.

6.6 Insurance purchased when renting vehicle may also be reimbursed.

6.7 Car Rental optional extras such as GPS, roadside assistance, and administrative fees on Tolls will not be reimbursed.

7. Personal Car Usage

7.1 Personal vehicle usage will be reimbursed in an amount equal to the standard mileage rate allowed by the IRS.

7.2 Per code of Federal Regulations, Title 26, Subtitle A, Chapter 1, Subchapter B, Part IX, Section 274(d), all expense reimbursement requests must include the following:

7.2.1.1 Date

7.2.1.2 Destination

7.2.1.3 Purpose

7.2.1.4 Name of traveler(s)

7.2.1.5 Correspondence that verifies business purpose of the expense

7.3 The mileage for a personal vehicle must document the date, location of travel to/from, number of miles traveled and purpose of trip.

7.4 Mileage will be reimbursed on the basis of the most commonly used route.

7.5 Reimbursement for mileage shall not exceed the cost of a round trip coach airfare.

7.6 Reimbursement for mileage shall be prohibited between place of residence and usual place of work.

7.7 Mileage should be calculated from employee's regular place of work or their residence, whichever is the shorter distance when traveling to a meeting or traveling to Williamson County, Texas for vendors who are located outside of Williamson County, Texas by at least a 50 mile radius.

7.8 When more than one person travels in same vehicle, only one person may claim mileage reimbursement.

7.9 Tolls, if reasonable, are reimbursable. Receipts are required for reimbursement. If a receipt is not obtainable, then written documentation of expense must be submitted for reimbursement (administrative fees on Tolls will not be reimbursed).

7.10 Parking fees, if reasonable are reimbursable for meetings and hotel stays. For vendors who contract with a third party for visitor parking at vendor's place of business, Williamson County will not reimburse a vendor based on a percentage of its contracted visitor parking fees. Rather, Williamson County will reimburse Vendor for visitor parking on an individual basis for each time a visitor uses Vendor's visitor parking. Receipts are required for reimbursement. If a receipt is not obtainable, then written documentation of expense must be submitted for reimbursement.

7.11 Operating and maintenance expenses as well as other personal expenses, such as parking tickets, traffic violations, and car repairs and collision damage are not reimbursable.

8. Other Expenses

8.1 Taxi fare, bus tickets, conference registrations, parking, etc. must have a proper original receipt.

9. Repayment of Nonreimbursable Expense.

Vendors must, upon demand, immediately repay County for all inappropriately reimbursed expenses whenever an audit or subsequent review of any expense reimbursement documentation finds that such expense was reimbursed contrary to these guidelines and this Policy. Williamson County reserves the right to retain any amounts that are due or that become due to a vendor in order to collect any inappropriately reimbursed expenses that a vendor was paid.

10. Non-Reimbursable Expenses

In addition to the non-reimbursable items set forth above in this Policy, the following is a non-exhaustive list of expenses that will not be reimbursed by Williamson County:

10.1 Alcoholic beverages/tobacco products
10.2 Personal phone calls
10.3 Laundry service
10.4 Valet service (excludes hotel valet)
10.5 Movie rentals
10.6 Damage to personal items
10.7 Flowers/plants
10.8 Greeting cards
10.9 Fines and/or penalties
10.10 Entertainment, personal clothing, personal sundries and services
10.11 Transportation/mileage to places of entertainment or similar personal activities
10.12 Upgrades to airfare, hotel and/or car rental

10.13 Airport parking above the most affordable rate available
10.14 Excessive weight baggage fees or cost associated with more than two airline bags
10.15 Auto repairs
10.16 Babysitter fees, kennel costs, pet or house-sitting fees
10.17 Saunas, massages or exercise facilities
10.18 Credit card delinquency fees or service fees
10.19 Doctor bills, prescription and other medical services
10.20 Hand tools
10.21 Safety Equipment (hard hats, safety vests, etc.)
10.22 Office Supplies
10.23 Lifetime memberships to any association
10.24 Donations to other entities
10.25 Any items that could be construed as campaigning
10.26 Community outreach items exceeding $2 per item
10.27 Technology Fees
10.28 Sales tax on goods purchased
10.29 Any other expenses which Williamson County deems, in its sole discretion, to be inappropriate or unnecessary expenditures.

RECEIVED
FEB 27 2020
BY: PST

WILLIAMSON COUNTY
CONTRACT FOR ENGINEERING SERVICES

FIRM: **HDR Engineering, Inc. ("Engineer")**
ADDRESS: **710 Hester's Crossing, #150, Round Rock, TX 78681**
PROJECT: **2019 Road Bond Program "On-Call" Traffic Engineering Services ("Project")**

THE STATE OF TEXAS §
§
COUNTY OF WILLIAMSON §

THIS CONTRACT FOR ENGINEERING SERVICES ("Contract") is made and entered into, effective as the date of the last party's execution hereinbelow, by and between Williamson County, Texas, a political subdivision of the State of Texas, whose offices are located at 710 Main Street, Suite 101, Georgetown, Texas, 78626 (hereinafter referred to as "County"), and Engineer, and such Contract is for the purpose of contracting for professional engineering services.

RECITALS:

WHEREAS, V.T.C.A., Government Code §2254.002(2)(A)(vii) under Subchapter A entitled "Professional Services Procurement Act" provides for the procurement by counties of services of professional engineers; and

WHEREAS, County and Engineer desire to contract for such professional engineering services; and

WHEREAS, County and Engineer wish to document their agreement concerning the requirements and respective obligations of the parties;

NOW, THEREFORE, WITNESSETH:

That for and in consideration of the mutual promises contained herein and other good and valuable considerations, and the covenants and agreements hereinafter contained to be kept and performed by the respective parties hereto, it is agreed as follows:

ARTICLE 1
CONTRACT DOCUMENTS AND APPLICABLE PROJECT DOCUMENTS

A. Contract Documents. The Contract Documents consist of this Contract, any exhibits attached hereto (which exhibits are hereby incorporated into and made a part of this Contract), any fully executed Work Authorizations; any fully executed Supplemental Work Authorizations and all fully executed Contract Amendments (as defined herein in Article 14) which are subsequently issued. These form the entire contract, and all are as fully a part of this Contract as if attached to this Contract or repeated herein.

B. Project Documents. In addition to any other pertinent and necessary Project documents, the following documents shall be used in the development of the Project:

A. TxDOT 2011 Texas Manual of Uniform Traffic Control Devices for Streets and Highways, including latest revisions
B. Texas Department of Transportation's Standard Specifications for Construction of Highways, Streets, and Bridges, 2014 (English units)
C. National Environmental Policy Act (NEPA)
D. Texas Accessibility Standards (TAS) of the Architectural Barriers Act, Article 9102, Texas Civil Statutes, Effective March 15, 2012, including latest revisions
E. Americans with Disabilities Act (ADA) Regulations
F. U.S. Army Corps Regulations
G. International Building Code, current edition as updated
H. Williamson County Design Criteria & Project Development Manual, latest edition
I. Williamson County Multi-Corridor Transportation Plan Project Level Environmental Review and Compliance Protocol, latest edition
J. Williamson County Protocol for Sustainable Roadsides, latest edition

ARTICLE 2
NON-COLLUSION; DEBARMENT; AND FINANCIAL INTEREST PROHIBITED

A. Non-collusion. Engineer warrants that he/she/it has not employed or retained any company or persons, other than a bona fide employee working solely for Engineer, to solicit or secure this Contract, and that he/she/it has not paid or agreed to pay any company or engineer any fee, commission, percentage, brokerage fee, gifts, or any other consideration, contingent upon or resulting from the award or making of this Contract. For breach or violation of this warranty, County reserves and shall have the right to annul this Contract without liability or, in its discretion and at its sole election, to deduct from the contract price or compensation, or to otherwise recover, the full amount of such fee, commission, percentage, brokerage fee, gift or contingent fee.

B. Debarment Certification. Engineer must sign the Debarment Certification enclosed herewith as **Exhibit A**.

C. Financial Interest Prohibited. Engineer covenants and represents that Engineer, his/her/its officers, employees, agents, consultants and subcontractors will have no financial interest, direct or indirect, in the purchase or sale of any product, materials or equipment that will be recommended or required for the construction of the Project.

ARTICLE 3
ENGINEERING SERVICES

Engineer shall perform Engineering Services as identified in **Exhibit B** entitled "Engineering Services."

County will prepare and issue Work Authorizations, in substantially the same form identified and attached hereto as **Exhibit C** and entitled "Work Authorization No. ____", to authorize the Engineer to perform one or more tasks of the Engineering Services. Each Work Authorization will include a description of the work to be performed, a description of the tasks and milestones, a work schedule for the tasks, definite review times by County and Engineer of all Engineering Services and a fee amount agreed upon by the County and Engineer. The amount payable for a Work Authorization shall be supported by the estimated cost of each work task as described in the Work Authorization. The Work Authorization will not waive the Engineer's responsibilities and obligations established in this Contract. The executed Work Authorizations shall become part of this Contract.

All work must be completed on or before the date specified in the Work Authorization. The Engineer shall promptly notify the County of any event which will affect completion of the Work Authorization, although such notification shall not relieve the Engineer from costs or liabilities resulting from delays in completion of the Work Authorization. Should the review times or Engineering Services take longer than shown on the Work Authorization, through no fault of Engineer, Engineer may submit a timely written request for additional time, which shall be subject to the approval of the County. Any changes in a Work Authorization shall be enacted by a written Supplemental Work Authorization before additional costs may be incurred. Any Supplemental Work Authorization must be executed by both parties within the period specified in the Work Authorization.

ARTICLE 4
CONTRACT TERM

A. Term. The Engineer is expected to complete the Engineering Services described herein in accordance with the above described Work Authorizations or any Supplemental Work Authorization related thereto. If Engineer does not perform the Engineering Services in accordance with each applicable Work Authorization or any Supplemental Work Authorization related thereto, then County shall have the right to terminate this Contract as set forth below in Article 20. So long as the County elects not to terminate this Contract, it shall continue from day to day until such time as the Engineering Services are completed in accordance with each applicable Work Authorization or any Supplemental Work Authorization related thereto. Any Engineering Services performed or costs incurred after the date of termination shall not be eligible for reimbursement. Engineer shall

notify County in writing as soon as possible if he/she/it determines, or reasonably anticipates, that the Engineering Services will not be completed in accordance with an applicable Work Authorization or any Supplemental Work Authorization related thereto.

B. Work Authorizations. Engineer acknowledges that each Work Authorization is of critical importance, and agrees to undertake all reasonably necessary efforts to expedite the performance of Engineering Services required herein so that construction of the Project will be commenced and completed as scheduled. In this regard, and subject to adjustments in a particular Work Authorization, as provided in Article 3 herein, Engineer shall proceed with sufficient qualified personnel and consultants necessary to fully and timely accomplish all Engineering Services required under this Contract in a professional manner.

C. Commencement of Engineering Services. After execution of this Contract, Engineer shall not proceed with Engineering Services until Engineer has been thoroughly briefed on the scope of the Project and has been notified in writing by the County to proceed, as provided in Article 8.

ARTICLE 5
COMPENSATION AND EXPENSES

County shall pay and Engineer agrees to accept up to the amount shown below as full compensation for the Engineering Services performed and to be performed under this Contract. The basis of compensation for the services of principals and employees engaged in the performance of the Engineering Services shall be based on the Rate Schedule set forth in the attached **Exhibit D**.

The maximum amount payable under this Contract, without modification, is **three-hundred thousand Dollars ($300,000.00)** (the "Compensation Cap"), provided that any amounts paid or payable shall be solely pursuant to a validly issued Work Authorization or any Supplemental Work Authorization related thereto. In no event may the aggregate amount of compensation authorized under Work Authorizations and Supplemental Work Authorizations exceed the Compensation Cap. The Compensation Cap shall be revised equitably only by written Contract Amendments executed by both parties in the event of a change the overall scope of the Engineering Services set forth in **Exhibit B**, as authorized by County.

The Compensation Cap is based upon all labor and non-labor costs estimated to be required in the performance of the Engineering Services provided for under this Contract. Should the actual costs of all labor and non-labor costs rendered under this Contract be less than the above stated Compensation Cap, then Engineer shall receive compensation for only actual fees and costs of the Engineering Services actually rendered and incurred, which may be less than the above stated Compensation Cap.

The Compensation Cap herein referenced may be adjusted for Additional Engineering Services requested and performed only if approved by a written Contract Amendment signed by both parties.

Engineer shall prepare and submit to County monthly progress reports in sufficient detail to support the progress of the Engineering Services and to support invoices requesting monthly payment. The format for such monthly progress reports and invoices must be in a format acceptable to County. Satisfactory progress of Engineering Services shall be an absolute condition of payment.

Engineer shall be reimbursed for actual non-labor and subcontract expenses incurred in the performance of the services under this Contract in accordance with the Williamson County Vendor Reimbursement Policy set forth under **Exhibit E**. Invoices requesting reimbursement for costs and expenditures related to the Project (reimbursables) must be accompanied by copies of the provider's invoice and comply with the Williamson County Vendor Reimbursement Policy. The copies of the provider's invoice must evidence the actual costs billed to Engineer without mark-up.

ARTICLE 6
METHOD OF PAYMENT

Payments to Engineer shall be made while Engineering Services are in progress. Engineer shall prepare and submit to Mike Weaver, County's Road Bond Program Manager, not more frequently than once per month, a progress report as referenced in Article 5 above. Such progress report shall state the percentage of completion of Engineering Services accomplished for an applicable Work Authorization or any Supplemental Work Authorization related thereto during that billing period and to date. This submittal shall also include a progress assessment report in a form acceptable to the County Auditor.

Simultaneous with submission of such progress report, Engineer shall prepare and submit one (1) original of a certified invoice to the County's Road Bond Program Manager in a form acceptable to the County Auditor. All invoices submitted to County must, at a minimum, be accompanied by an original complete packet of supporting documentation and time sheets detailing hours worked by staff persons with a description of the work performed by such persons. For Additional Engineering Services performed pursuant to this Contract, a separate invoice or itemization of the Additional Engineering Services must be presented with the same aforementioned requirements.

Payments shall be made by County based upon Engineering Services actually provided and performed. Upon timely receipt and approval of each statement, County shall make a good faith effort to pay the amount which is due and payable within thirty (30) days of the County Auditor's receipt. County reserves the right to reasonably withhold payment pending verification of satisfactory Engineering Services performed. Engineer has the responsibility to submit proof to County, adequate and sufficient in its determination, that tasks of an applicable Work Authorization or any Supplemental Work Authorization related thereto were completed.

The certified statements shall show the total amount earned to the date of submission and shall show the amount due and payable as of the date of the current statement. Final payment does not relieve Engineer of the responsibility of correcting any errors and/or omissions resulting from his/her/its negligence.

Upon submittal of the initial invoice, Engineer shall provide the County Auditor with an Internal Revenue Form W-9, Request for Taxpayer Identification Number and Certification that is complete in compliance with the Internal Revenue Code, its rules and regulations.

ARTICLE 7
PROMPT PAYMENT POLICY

In accordance with Chapter 2251, V.T.C.A., Texas Government Code, payment to Engineer will be made within thirty (30) days of the day on which the performance of services was complete, or within thirty (30) days of the day on which the County Auditor receives a correct invoice for services, whichever is later.

Engineer may charge a late fee (fee shall not be greater than that which is permitted by Texas law) for payments not made in accordance with this prompt payment policy; however, this policy does not apply in the event:

A. There is a bona fide dispute between County and Engineer concerning the supplies, materials, or equipment delivered or the services performed that causes the payment to be late; or

B. The terms of a federal contract, grant, regulation, or statute prevent County from making a timely payment with federal funds; or

C. There is a bona fide dispute between Engineer and a subcontractor/subconsultant or between a subcontractor/subconsultant and its supplier concerning supplies, materials, or equipment delivered or the Engineering Services performed which causes the payment to be late; or

D. The invoice is not mailed to the County's Road Bond Program Manager in strict accordance with instructions, if any, on the purchase order, or this Contract or other such contractual agreement.

The County Auditor shall document to Engineer the issues related to disputed invoices within ten (10) calendar days of receipt of such invoice. Any non-disputed invoices shall be considered correct and payable per the terms of Chapter 2251, V.T.C.A., Texas Government Code.

ARTICLE 8
COMMENCEMENT OF ENGINEERING SERVICES

The Engineer shall not proceed with any task of the Engineering Services until Engineer has been thoroughly briefed on the scope of the Project and instructed, in writing by the County, to proceed with the applicable Engineering Services. The County shall not be responsible for work performed or costs incurred by Engineer related to any task for which a Work Authorization or a Supplemental Work Authorization related thereto has not been issued and signed by both parties. Engineer shall not be required to perform any work for which a Work Authorization or a Supplemental Work Authorization related thereto has not been issued and signed by both parties.

ARTICLE 9
PROJECT TEAM

County's Designated Representative for purposes of this Contract is as follows:

County's Road Bond Program Manager
Attn: Michael Weaver
HNTB Corporation
101 E. Old Settlers Blvd., Suite 100
Round Rock, Texas 78664

County shall have the right, from time to time, to change the County's Designated Representative by giving Engineer written notice thereof. With respect to any action, decision or determination which is to be taken or made by County under this Contract, the County's Designated Representative may take such action or make such decision or determination or shall notify Engineer in writing of an individual responsible for and capable of taking such action, decision or determination and shall forward any communications and documentation to such individual for response or action. Actions, decisions or determinations by the County's Designated Representative on behalf of County shall be done in his or her reasonable business judgment unless express standards or parameters therefor are included in this Contract, in which case, actions taken by the County's Designated Representative shall be in accordance with such express standards or parameters. Any consent, approval, decision or determination hereunder by the County's Designated Representative shall be binding on County; *provided, however,* the County's Designated Representative shall not have any right to modify, amend or terminate this Contract, an Executed Work Authorization, an executed Supplemental Work Authorization or executed Contract Amendment. County's Designated Representative shall not have any authority to execute a Contract Amendment, Work Authorization or any Supplemental Work Authorization unless otherwise granted such authority by the Williamson County Commissioners Court.

Engineer's Designated Representative for purposes of this Contract is as follows:

HDR Engineering, Inc
Attn: Rashed T. Islam, PE, PTOE
710 Hester's Crossing, #150
Round Rock, Texas 78681

Engineer shall have the right, from time to time, to change the Engineer's Designated Representative by giving County written notice thereof. With respect to any action, decision or determination which is to be taken or made by Engineer under this Contract, the Engineer's Designated Representative may take such action or make such decision or determination or shall notify County in writing of an individual responsible for and capable of taking such action, decision or determination and shall forward any communications and documentation to such individual for response or action. Actions, decisions or determinations by the Engineer's Designated Representative on behalf of Engineer shall be done in his or her reasonable business judgment unless express standards or parameters therefor are included in this Contract, in which

case, actions taken by the Engineer's Designated Representative shall be in accordance with such express standards or parameters. Any consent, approval, decision or determination hereunder by the Engineer's Designated Representative shall be binding on Engineer. Engineer's Designated Representative shall have the right to modify, amend and execute Work Authorizations, Supplemental Work Authorizations and Contract Amendments on behalf of Engineer.

ARTICLE 10
PROGRESS EVALUATION

Engineer shall, from time to time during the progress of the Engineering Services, confer with County at County's election. Engineer shall prepare and present such information as may be pertinent and necessary, or as may be reasonably requested by County, in order for County to evaluate features of the Engineering Services. At the request of County or Engineer, conferences shall be provided at Engineer's office, the offices of County, or at other locations designated by County. When requested by County, such conferences shall also include evaluation of the Engineering Services. County may, from time to time, require Engineer to appear and provide information to the Williamson County Commissioners Court.

Should County determine that the progress in Engineering Services does not satisfy an applicable Work Authorization or any Supplemental Work Authorization related thereto, then County shall review same with Engineer to determine corrective action required.

Engineer shall promptly advise County in writing of events which have or may have a significant impact upon the progress of the Engineering Services, including but not limited to the following:

A. Problems, delays, adverse conditions which may materially affect the ability to meet the objectives of an applicable Work Authorization or any Supplemental Work Authorization related thereto, or preclude the attainment of Project Engineering Services units by established time periods; and such disclosure shall be accompanied by statement of actions taken or contemplated, and County assistance needed to resolve the situation, if any; and

B. Favorable developments or events which enable meeting goals sooner than anticipated in relation to an applicable Work Authorization's or any Supplemental Work Authorization related thereto.

ARTICLE 11
SUSPENSION

Should County desire to suspend the Engineering Services, but not to terminate this Contract, then such suspension may be effected by County giving Engineer thirty (30) calendar days' verbal notification followed by written confirmation to that effect. Such thirty-day notice may be waived in writing by agreement and signature of both parties. The Engineering Services may be reinstated and resumed in full force and effect within sixty (60) days of receipt of written notice from County to resume the Engineering Services. Such sixty-day (60) notice may be waived in writing by agreement and signature of both parties. If this Contract is suspended for more than thirty (30) days, Engineer shall have the option of terminating this Contract and, in the event, Engineer shall be compensated for all Engineering Services performed and reimbursable expenses incurred, provided such Engineering Services and reimbursable expenses have been previously authorized and approved by County, to the effective date of suspension.

If County suspends the Engineering Services, the contract period as determined in Article 4, and the Work Authorization or any Supplemental Work Authorization related thereto, shall be extended for a time period equal to the suspension period.

County assumes no liability for Engineering Services performed or costs incurred prior to the date authorized by County for Engineer to begin Engineering Services, and/or during periods when Engineering Services is suspended, and/or subsequent to the completion date.

ARTICLE 12
ADDITIONAL ENGINEERING SERVICES

If Engineer forms a reasonable opinion that any work he/she/it has been directed to perform is beyond the overall scope of this Contract, as set forth in **Exhibit B,** and as such constitutes extra work ("Additional Engineering Services"), he/she/it shall promptly notify County in writing. In the event County finds that such work does constitute Additional Engineering Services, County shall so advise Engineer and a written Contract Amendment will be executed between the parties as provided in Article 14. Any increase to the Compensation Cap due to Additional Engineering Services must be set forth in such Contract Amendment. Engineer shall not perform any proposed Additional Engineering Services nor incur any additional costs prior to the execution, by both parties, of a written Contract Amendment. Following the execution of a Contract Amendment that provides for Additional Engineering Services, a written Work Authorization, which sets forth the Additional Engineering Services to be performed, must be executed by the parties. County shall not be responsible for actions by Engineer nor for any costs incurred by Engineer relating to Additional Engineering Services not directly associated with the performance of the Engineering Services authorized in this Contract, by a fully executed Work Authorization or a fully executed Contract Amendment thereto.

ARTICLE 13
CHANGES IN COMPLETED ENGINEERING SERVICES

If County deems it necessary to request changes to previously satisfactorily completed

Engineering Services or parts thereof which involve changes to the original Engineering Services or character of Engineering Services under this Contract, then Engineer shall make such revisions as requested and as directed by County. Such revisions shall be considered as Additional Engineering Services and paid for as specified under Article 12.

Engineer shall make revisions to Engineering Services authorized hereunder as are necessary to correct errors appearing therein, when required to do so by County. No additional compensation shall be due for such Engineering Services.

ARTICLE 14
CONTRACT AMENDMENTS

The terms set out in this Contract may be modified by a written fully executed Contract Amendment. Changes and modifications to a fully executed Work Authorization shall be made in the form of a Supplemental Work Authorization. To the extent that such changes or modifications to a Work Authorization do not also require modifications to the terms of this Contract (i.e. changes to the overall scope of Engineering Services set forth in **Exhibit B**, modification of the Compensation Cap, etc.) a Contract Amendment will not be required.

ARTICLE 15
USE OF DOCUMENTS

All documents, including but not limited to drawings, specifications and data or programs stored electronically, (hereinafter referred to as "Engineering Work Products") prepared by Engineer and its subcontractors/subconsultants are related exclusively to the services described in this Contract and are intended to be used with respect to this Project. However, it is expressly understood and agreed by and between the parties hereto that all of Engineer's designs under this Contract (including but not limited to tracings, drawings, estimates, specifications, investigations, studies and other documents, completed or partially completed), shall be the property of County to be thereafter used in any lawful manner as County elects. Any such subsequent use made of documents by County shall be at County's sole risk and without liability to Engineer.

By execution of this Contract and in confirmation of the fee for services to be paid under this Contract, Engineer hereby conveys, transfers and assigns to County all rights under the Federal Copyright Act of 1976 (or any successor copyright statute), as amended, all common law copyrights and all other intellectual property rights acknowledged by law in the Project Designs and work product developed under this Contract. Copies may be retained by Engineer. Engineer shall be liable to County for any loss or damage to any such documents while they are in the possession of or while being worked upon by Engineer or anyone connected with Engineer, including agents, employees, Engineers or subcontractors/subconsultants. All documents so lost or damaged shall be replaced or restored by Engineer without cost to County.

Upon execution of this Contract, Engineer grants to County permission to reproduce Engineer's work and documents for purposes of constructing, using and maintaining the Project, provided that County shall comply with its obligations, including prompt payment of all sums when due, under this Contract. Engineer shall obtain similar permission from Engineer's

subcontractors/subconsultants consistent with this Contract. If and upon the date Engineer is adjudged in default of this Contract, County is permitted to authorize other similarly credentialed design professionals to reproduce and, where permitted by law, to make changes, corrections or additions to the work and documents for the purposes of completing, using and maintaining the Project.

County shall not assign, delegate, sublicense, pledge or otherwise transfer any permission granted herein to another party without the prior written consent of Engineer. However, County shall be permitted to authorize the contractor, subcontractors and material or equipment suppliers to reproduce applicable portions of the Engineering Work Products appropriate to and for use in the execution of the Work. Submission or distribution of Engineering Work Products to meet official regulatory requirements or for similar purposes in connection with the Project is permitted. Any unauthorized use of the Engineering Work Products shall be at County's sole risk and without liability to Engineer and its Engineers.

Prior to Engineer providing to County any Engineering Work Products in electronic form or County providing to Engineer any electronic data for incorporation into the Engineering Work Products, County and Engineer shall by separate written contract set forth the specific conditions governing the format of such Engineering Work Products or electronic data, including any special limitations not otherwise provided in this Contract. Any electronic files are provided by Engineer for the convenience of County, and use of them is at County's sole risk. In the case of any defects in electronic files or any discrepancies between them and any hardcopy of the same documents prepared by Engineer, the hardcopy shall prevail. Only printed copies of documents conveyed by Engineer shall be relied upon.

Engineer shall have no liability for changes made to the drawings by other engineers subsequent to the completion of the Project. Any such change shall be sealed by the engineer making that change and shall be appropriately marked to reflect what was changed or modified.

ARTICLE 16
PERSONNEL, EQUIPMENT AND MATERIAL

Engineer shall furnish and maintain, at its own expense, quarters for the performance of all Engineering Services, and adequate and sufficient personnel and equipment to perform the Engineering Services as required. All employees of Engineer shall have such knowledge and experience as will enable them to perform the duties assigned to them. Any employee of Engineer who, in the reasonable opinion of County, is incompetent or whose conduct becomes detrimental to the Engineering Services shall immediately be removed from association with the Project when so instructed by County. Engineer certifies that it presently has adequate qualified personnel in its employment for performance of the Engineering Services required under this Contract, or will obtain such personnel from sources other than County. Engineer may not change the Project Manager without prior written consent of County.

ARTICLE 17
SUBCONTRACTING

Engineer shall not assign, subcontract or transfer any portion of the Engineering Services under this Contract without prior written approval from County. All subcontracts shall include the provisions required in this Contract. No subcontract shall relieve Engineer of any responsibilities under this Contract.

ARTICLE 18
REVIEW OF ENGINEERING SERVICES

Engineer's Engineering Services will be reviewed by County under its applicable technical requirements and procedures.

A. Completion. Reports, plans, specifications, and supporting documents shall be submitted by Engineer on or before the dates specified in the applicable Work Authorization or Supplemental Work Authorization related thereto. Upon receipt of same, the submission shall be checked for completion. "Completion" or "Complete" shall be defined as all of the required items, as set out in the applicable Work Authorization, have been included in compliance with the requirements of this Contract. The completeness of any Engineering Services submitted to County shall be determined by County within thirty (30) days of such submittal and County shall notify Engineer in writing within such thirty (30) day period if such Engineering Services have been found to be incomplete. If the submission is Complete, County shall notify Engineer and County's technical review process will begin.

If the submission is not Complete, County shall notify Engineer, who shall perform such professional services as are required to complete the Engineering Services and resubmit it to County. This process shall be repeated until a submission is Complete.

B. Acceptance. County shall review the completed Engineering Services for compliance with this Contract. If necessary, the completed Engineering Services shall be returned to Engineer, who shall perform any required Engineering Services and resubmit it to County. This process shall be repeated until the Engineering Services are Accepted. "Acceptance" or "Accepted" shall mean that in the County's reasonable opinion, substantial compliance with the requirements of this Contract has been achieved.

C. Final Approval. After Acceptance, Engineer shall perform any required modifications, changes, alterations, corrections, redesigns, and additional work necessary to receive Final Approval by the County. "Final Approval" in this sense shall mean formal recognition that the Engineering Services have been fully carried out.

D. Errors and Omissions. After Final Approval, Engineer shall, without additional compensation, perform any work required as a result of Engineer's development of the work which is found to be in error or omission due to Engineer's negligence. However, any work required or

occasioned for the convenience of County after Final Approval shall be paid for as Additional Engineering Services.

E. Disputes Over Classifications. In the event of any dispute over the classification of Engineer's Engineering Services as Complete, Accepted, or having attained Final Approved under this Contract, the decision of the County shall be final and binding on Engineer, subject to any civil remedy or determination otherwise available to the parties and deemed appropriate by the parties.

F. County's Reliance on Engineer. ENGINEER'S DUTIES AS SET FORTH HEREIN SHALL AT NO TIME BE IN ANY WAY DIMINISHED BY REASON OF ANY REVIEW, EVALUATION OR APPROVAL BY THE COUNTY OR ITS AUTHORIZED REPRESENTATIVE NOR SHALL THE ENGINEER BE RELEASED FROM ANY LIABILITY BY REASON OF SUCH REVIEW, EVALUATION OR APPROVAL BY THE COUNTY, IT BEING UNDERSTOOD THAT THE COUNTY AT ALL TIMES IS ULTIMATELY RELYING UPON THE ENGINEER'S SKILL, ABILITY AND KNOWLEDGE IN PERFORMING THE ENGINEERING SERVICES REQUIRED HEREUNDER.

ARTICLE 19
VIOLATION OF CONTRACT TERMS/BREACH OF CONTRACT

Violation of contract terms or breach of contract by Engineer shall be grounds for termination of this Contract, and any increased costs arising from Engineer's default, breach of contract, or violation of contract terms shall be paid by Engineer.

ARTICLE 20
TERMINATION

This Contract may be terminated as set forth below.

- **A.** By mutual agreement and consent, in writing, of both parties.
- **B.** By County, by notice in writing to Engineer, as a consequence of failure by Engineer to perform the Engineering Services set forth herein in a satisfactory manner.
- **C.** By either party, upon the failure of the other party to fulfill its obligations as set forth herein.
- **D.** By County, for reasons of its own and not subject to the mutual consent of Engineer, upon not less than thirty (30) days' written notice to Engineer.
- **E.** By satisfactory completion of all Engineering Services and obligations described herein.

Should County terminate this Contract as herein provided, no fees other than fees due and payable at the time of termination plus reimbursable expenses incurred shall thereafter be paid to Engineer. In determining the value of the Engineering Services performed by Engineer prior to termination, County shall be the sole judge. Compensation for Engineering Services at termination will be based on a percentage of the Engineering Services completed at that time. Should County terminate this Contract under Subsection (D) immediately above, then the amount

charged during the thirty-day notice period shall not exceed the amount charged during the preceding thirty (30) days.

If Engineer defaults in the performance of this Contract or if County terminates this Contract for fault on the part of Engineer, then County shall give consideration to the actual costs incurred by Engineer in performing the Engineering Services to the date of default, the amount of Engineering Services required which was satisfactorily completed to date of default, the value of the Engineering Services which are usable to County, the cost to County of employing another firm to complete the Engineering Services required and the time required to do so, and other factors which affect the value to County of the Engineering Services performed at the time of default.

The termination of this Contract and payment of an amount in settlement as prescribed above shall extinguish all rights, duties, and obligations of County under this Contract. If the termination of this Contract is due to the failure of Engineer to fulfill his/her/its contractual obligations, then County may take over the Project and prosecute the Engineering Services to completion. In such case, Engineer shall be liable to County for any additional and reasonable costs incurred by County.

Engineer shall be responsible for the settlement of all contractual and administrative issues arising out of any procurements made by Engineer in support of the Engineering Services under this Contract.

ARTICLE 21
COMPLIANCE WITH LAWS

A. Compliance. Engineer shall comply with all applicable federal, state and local laws, statutes, codes, ordinances, rules and regulations, and the orders and decrees of any court, or administrative bodies or tribunals in any manner affecting the performance of this Contract, including without limitation, minimum/maximum salary and wage statutes and regulations, and licensing laws and regulations. Engineer shall furnish County with satisfactory proof of his/her/its compliance.

Engineer shall further obtain all permits and licenses required in the performance of the Engineering Services contracted for herein.

B. Taxes. Engineer will pay all taxes, if any, required by law arising by virtue of the Engineering Services performed hereunder. County is qualified for exemption pursuant to the provisions of Section 151.309 of the Texas Limited Sales, Excise, and Use Tax Act.

ARTICLE 22
INDEMNIFICATION

ENGINEER AGREES, TO THE FULLEST EXTENT PERMITTED BY LAW, TO INDEMNIFY AND HOLD THE COUNTY HARMLESS FROM AND AGAINST ANY AND ALL LIABILITIES, LOSSES, PENALTIES, JUDGMENTS, CLAIMS, LAWSUITS, DAMAGES, COSTS AND EXPENSES, INCLUDING, BUT NOT LIMITED

TO, ATTORNEYS' FEES, ("LOSSES") TO THE EXTENT SUCH LOSSES ARE CAUSED BY OR RESULTS FROM A NEGLIGENT ACT OR OMISSION, NEGLIGENCE, OR INTENTIONAL TORT COMMITTED BY ENGINEER, ENGINEER'S EMPLOYEES, AGENTS, OR ANY OTHER PERSON OR ENTITY UNDER CONTRACT WITH ENGINEER INCLUDING, WITHOUT LIMITATION, ENGINEER'S SUBCONSULTANTS, OR ANY OTHER ENTITY OVER WHICH ENGINEER EXERCISES CONTROL.

ENGINEER FURTHER AGREES, TO THE FULLEST EXTENT PERMITTED BY LAW, TO INDEMNIFY AND HOLD THE COUNTY HARMLESS FROM ANY AND ALL LIABILITIES, LOSSES, PENALTIES, JUDGMENTS, CLAIMS, LAWSUITS, DAMAGES, COSTS AND EXPENSES, INCLUDING, BUT NOT LIMITED TO, ATTORNEYS' FEES, ("LOSSES") TO THE EXTENT SUCH LOSSES ARE CAUSED BY OR RESULTS FROM ENGINEER'S FAILURE TO PAY ENGINEER'S EMPLOYEES, SUBCONTRACTORS, SUBCONSULTANTS, OR SUPPLIERS, IN CONNECTION WITH ANY OF THE WORK PERFORMED OR TO BE PERFORMED UNDER THIS CONTRACT BY ENGINEER.

ENGINEER FURTHER AGREES TO INDEMNIFY AND HOLD THE COUNTY HARMLESS FROM ANY AND ALL LIABILITIES, LOSSES, PENALTIES, CLAIMS, LAWSUITS, DAMAGES, COSTS AND EXPENSES, INCLUDING, BUT NOT LIMITED TO, ATTORNEYS' FEES, ("LOSSES") TO THE EXTENT SUCH LOSSES ARE CAUSED BY OR RESULTS FROM THE INFRINGEMENT OF ANY INTELLECTUAL PROPERTY ARISING OUT OF THE USE OF ANY PLANS, DESIGN, DRAWINGS, OR SPECIFICATIONS FURNISHED BY ENGINEER IN THE PERFORMANCE OF THIS CONTRACT.

THE LIMITS OF INSURANCE REQUIRED IN THIS CONTRACT AND/OR THE CONTRACT DOCUMENTS SHALL NOT LIMIT ENGINEER'S OBLIGATIONS UNDER THIS SECTION. THE TERMS AND CONDITIONS CONTAINED IN THIS SECTION SHALL SURVIVE THE TERMINATION OF THE CONTRACT AND/OR CONTRACT DOCUMENTS OR THE SUSPENSION OF THE WORK HEREUNDER. TO THE EXTENT THAT ANY LIABILITIES, PENALTIES, DEMANDS, CLAIMS, LAWSUITS, LOSSES, DAMAGES, COSTS AND EXPENSES ARE CAUSED IN PART BY THE ACTS OF THE COUNTY OR THIRD PARTIES FOR WHOM ENGINEER IS NOT LEGALLY LIABLE, ENGINEER'S OBLIGATIONS SHALL BE IN PROPORTION TO ENGINEER'S FAULT. THE OBLIGATIONS HEREIN SHALL ALSO EXTEND TO ANY ACTIONS BY THE COUNTY TO ENFORCE THIS INDEMNITY OBLIGATION.

IN THE EVENT THAT CONTRACTORS INITIATE LITIGATION AGAINST THE COUNTY IN WHICH THE CONTRACTOR ALLEGES DAMAGES AS A RESULT OF ANY NEGLIGENT ACTS, ERRORS OR OMISSIONS OF ENGINEER, ITS EMPLOYEES, AGENTS, SUBCONTRACTORS, SUBCONSULTANTS, OR SUPPLIERS, OR OTHER ENTITIES OVER WHICH ENGINEER EXERCISES CONTROL, INCLUDING, BUT NOT LIMITED TO, DEFECTS, ERRORS, OR OMISSIONS, THEN THE COUNTY SHALL HAVE THE RIGHT TO JOIN ENGINEER IN ANY SUCH PROCEEDINGS AT THE COUNTY'S COST. ENGINEER SHALL ALSO HOLD THE COUNTY HARMLESS AND INDEMNIFY THE COUNTY TO THE EXTENT THAT ENGINEER, ANY OF ITS EMPLOYEES, AGENTS, SUBCONTRACTORS, SUBCONSULTANTS, OR SUPPLIERS, OR OTHER ENTITIES OVER WHICH ENGINEER EXERCISES CONTROL, CAUSED SUCH DAMAGES TO CONTRACTOR, INCLUDING ANY AND ALL COSTS AND ATTORNEYS' FEES INCURRED BY THE COUNTY IN CONNECTION WITH THE DEFENSE OF ANY CLAIMS WHERE ENGINEER, ITS EMPLOYEES, AGENTS, SUBCONTRACTORS, SUBCONSULTANTS, OR SUPPLIERS, OR OTHER ENTITIES OVER WHICH ENGINEER EXERCISES CONTROL, ARE ADJUDICATED AT FAULT.

ARTICLE 23
ENGINEER'S RESPONSIBILITIES

Engineer shall be responsible for the accuracy of his/her/its Engineering Services and shall promptly make necessary revisions or corrections to its work product resulting from errors, omissions, or negligent acts, and same shall be done without compensation. County shall determine Engineer's responsibilities for all questions arising from design errors and/or omissions, subject to the dispute resolution provisions of Article 33. Engineer shall not be relieved of responsibility for subsequent correction of any such errors or omissions in its work product, or for clarification of any ambiguities until after the construction phase of the Project has been completed.

ARTICLE 24
ENGINEER'S SEAL

The responsible engineer shall sign, seal and date all appropriate engineering submissions to County in accordance with the Texas Engineering Practice Act and the rules of the State Board of Registration for Professional Engineers.

ARTICLE 25
INSURANCE

Engineer must comply with the following insurance requirements at all times during this Contract:

A. Coverage Limits. Engineer, at Engineer's sole cost, shall purchase and maintain during the entire term while this Contract is in effect the following insurance:

1. Worker's Compensation in accordance with statutory requirements.
2. Commercial General Liability Insurance with a combined minimum Bodily Injury and Property Damage limits of $1,000,000.00 per occurrence and $2,000,000.00 in the aggregate.
3. Business Automobile Liability Insurance for all owned, non-owned, and hired vehicles with combined minimum limits for Bodily Injury and Property Damage of $1,000,000.00 each accident.
4. Professional Liability Insurance in the amount of $2,000,000.00 per claim and annual aggregate.

B. Additional Insureds; Waiver of Subrogation. County, its directors, officers and employees shall be added as additional insureds under policies listed under (2) and (3) above, and on those policies where County, its directors, officers and employees are additional insureds, such insurance shall be primary and any insurance maintained by County shall be excess and not contribute with it. Such policies shall also include waivers of subrogation in favor of County.

C. Premiums and Deductible. Engineer shall be responsible for payment of premiums for all of the insurance coverages required under this section. Engineer further agrees

that for each claim, suit or action made against insurance provided hereunder, with respect to all matters for which the Engineer is responsible hereunder, Engineer shall be solely responsible for all deductibles and self-insured retentions. Any deductibles or self-insured retentions over $50,000 in the Engineer's insurance must be declared and approved in writing by County in advance.

D. Commencement of Work. Engineer shall not commence any field work under this Contract until he/she/it has obtained all required insurance and such insurance has been approved by County. As further set out below, Engineer shall not allow any subcontractor/subconsultant(s) to commence work to be performed in connection with this Contract until all required insurance has been obtained and approved and such approval shall not be unreasonably withheld. Approval of the insurance by County shall not relieve or decrease the liability of Engineer hereunder.

E. Insurance Company Rating. The required insurance must be written by a company approved to do business in the State or Texas with a financial standing of at least an A-rating, as reflected in Best's insurance ratings or by a similar rating system recognized within the insurance industry at the time the policy is issued.

F. Certification of Coverage. Engineer shall furnish County with a certification of coverage issued by the insurer. Engineer shall not cause any insurance to be canceled nor permit any insurance to lapse. **In addition to any other notification requires set forth hereunder, Engineer shall also notify County, within twenty-four (24) hours of receipt, of any notices of expiration, cancellation, non-renewal, or material change in coverage it receives from its insurer.**

G. No Arbitration. It is the intention of the County and agreed to and hereby acknowledged by the Engineer, that no provision of this Contract shall be construed to require the County to submit to mandatory arbitration in the settlement of any claim, cause of action or dispute, except as specifically required in direct connection with an insurance claim or threat of claim under an insurance policy required hereunder or as may be required by law or a court of law with jurisdiction over the provisions of this Contract.

H. Subcontractor/Subconsultant's Insurance. Without limiting any of the other obligations or liabilities of Engineer, Engineer shall require each subcontractor/subconsultant performing work under this Contract (to the extent a subcontractor/subconsultant is allowed by County) to maintain during the term of this Contract, at the subcontractor/subconsultant's own expense, the same stipulated minimum insurance required in this Article above, including the required provisions and additional policy conditions as shown below in this Article.

Engineer shall obtain and monitor the certificates of insurance from each subcontractor/subconsultant in order to assure compliance with the insurance requirements. Engineer must retain the certificates of insurance for the duration of this Contract, and shall have the responsibility of enforcing these insurance requirements among its subcontractor/subconsultants. County shall be entitled, upon request and without expense, to receive copies of these certificates of insurance.

I. Insurance Policy Endorsements. Each insurance policy shall include the following conditions by endorsement to the policy:

1. County shall be notified thirty (30) days prior to the expiration, cancellation, non-renewal or any material change in coverage, and such notice thereof shall be given to County by certified mail to:

   Williamson County Purchasing Department
   100 Wilco Way
   Suite P101
   Georgetown, TX. 78626

   With copy to:

   Williamson County Auditor's Office
   Attn: Contracts Auditor
   901 South Austin Avenue
   Georgetown, Texas 78626

2. The policy clause "Other Insurance" shall not apply to any insurance coverage currently held by County, to any such future coverage, or to County's Self-Insured Retentions of whatever nature.

J. Cost of Insurance. The cost of all insurance required herein to be secured and maintained by Engineer shall be borne solely by Engineer, with certificates of insurance evidencing such minimum coverage in force to be filed with County. Such Certificates of Insurance are evidenced as **Exhibit F** herein entitled "Certificates of Insurance."

ARTICLE 26
COPYRIGHTS

County shall have the royalty-free, nonexclusive and irrevocable right to reproduce, publish or otherwise use, and to authorize others to use, any reports developed by Engineer for governmental purposes.

ARTICLE 27
SUCCESSORS AND ASSIGNS

This Contract shall be binding upon and inure to the benefit of the parties hereto, their successors, lawful assigns, and legal representatives. Engineer may not assign, sublet or transfer any interest in this Contract, in whole or in part, by operation of law or otherwise, without obtaining the prior written consent of County.

ARTICLE 28
SEVERABILITY

In the event any one or more of the provisions contained in this Contract shall for any reason be held to be invalid, illegal or unenforceable in any respect, then such invalidity, illegality or unenforceability shall not affect any other provision thereof and this Contract shall be construed as if such invalid, illegal or unenforceable provision had never been contained herein.

ARTICLE 29
PRIOR AGREEMENTS SUPERSEDED

This Contract constitutes the sole agreement of the parties hereto, and supersedes any prior understandings or written or oral contracts between the parties respecting the subject matter defined herein. This Contract may only be amended or supplemented by mutual agreement of the parties hereto in writing.

ARTICLE 30
ENGINEER'S ACCOUNTING RECORDS

Engineer agrees to maintain, for a period of three (3) years after final payment under this Contract, detailed records identifying each individual performing the Engineering Services, the date or dates the services were performed, the applicable hourly rates, the total amount billed for each individual and the total amount billed for all persons, records of reimbursable costs and expenses of other providers and provide such other details as may be requested by the County Auditor for verification purposes. Engineer agrees that County or its duly authorized representatives shall, until the expiration of three (3) years after final payment under this Contract, have access to and the right to examine and photocopy any and all books, documents, papers and records of Engineer which are directly pertinent to the services to be performed under this Contract for the purposes of making audits, examinations, excerpts, and transcriptions. Engineer further agrees that County shall have access during normal working hours to all necessary Engineer facilities and shall be provided adequate and appropriate work space in order to conduct audits in compliance with the provisions of this section. County shall give Engineer reasonable advance notice of intended audits.

ARTICLE 31
NOTICES

All notices to either party by the other required under this Contract shall be personally delivered or mailed to such party at the following respective addresses:

County: Williamson County Judge
710 Main Street, Suite 101
Georgetown, Texas 78626

With copy to: County's Road Bond Program Manager
Attn: Michael Weaver
HNTB Corporation
101 E. Old Settlers Blvd., Suite 100
Round Rock, Texas 78664

OK
m 3/2/2022

and to: Office of General Counsel
Williamson County
710 Main Street, Suite 102
Georgetown, Texas 78626

Engineer: HDR Engineering, Inc.
Attn: Rashed T. Islam, PE, PTOE
710 Hester's Crossing, #150
Round Rock, Texas, 78681

ARTICLE 32
GENERAL PROVISIONS

A. Time is of the Essence. Subject to Article 3 hereof, Engineer understands and agrees that time is of the essence and that any failure of Engineer to complete the Engineering Services for each phase of this Contract within the agreed work schedule set out in the applicable Work Authorization may constitute a material breach of this Contract. Engineer shall be fully responsible for his/her/its delays or for failures to use his/her/its reasonable efforts in accordance with the terms of this Contract and the Engineer's standard of performance as defined herein. Where damage is caused to County due to Engineer's negligent failure to perform County may accordingly withhold, to the extent of such damage, Engineer's payments hereunder without waiver of any of County's additional legal rights or remedies.

B. Force Majeure. Neither County nor Engineer shall be deemed in violation of this Contract if prevented from performing any of their obligations hereunder by reasons for which they are not responsible or circumstances beyond their control. However, notice of such impediment or delay in performance must be timely given, and all reasonable efforts undertaken to mitigate its effects.

C. Enforcement and Venue. This Contract shall be enforceable in Georgetown, Williamson County, Texas, and if legal action is necessary by either party with respect to the enforcement of any or all of the terms or conditions herein, exclusive venue for same shall lie in Williamson County, Texas. This Contract shall be governed by and construed in accordance with the laws and court decisions of the State of Texas excluding, however, its choice of law rules.

D. Standard of Performance. The standard of care for all professional engineering, consulting and related services performed or furnished by Engineer and its employees under this Contract will be the care and skill ordinarily used by members of Engineer's profession practicing

under the same or similar circumstances at the same time and in the same locality.

E. Opinion of Probable Cost. Any opinions of probable Project cost or probable construction cost provided by Engineer are made on the basis of information available to Engineer and on the basis of Engineer's experience and qualifications and represents its judgment as an experienced and qualified professional engineer. However, since Engineer has no control over the cost of labor, materials, equipment or services furnished by others, or over the contractor(s') methods of determining prices, or over competitive bidding or market conditions, Engineer does not guarantee that proposals, bids or actual Project or construction cost will not vary from opinions of probable cost Engineer prepares.

F. Opinions and Determinations. Where the terms of this Contract provide for action to be based upon opinion, judgment, approval, review, or determination of either party hereto, such terms are not intended to be and shall never be construed as permitting such opinion, judgment, approval, review, or determination to be arbitrary, capricious, or unreasonable.

G. Reports of Accidents. Within 24 hours after Engineer becomes aware of the occurrence of any accident or other event which results in, or might result in, injury to the person or property of any third person (other than an employee of the Engineer), whether or not it results from or involves any action or failure to act by the Engineer or any employee or agent of the Engineer and which arises in any manner from the performance of this Contract, the Engineer shall send a written report of such accident or other event to the County, setting forth a full and concise statement of the facts pertaining thereto. The Engineer shall also immediately send the County a copy of any summons, subpoena, notice, or other documents served upon the Engineer, its agents, employees, or representatives, or received by it or them, in connection with any matter before any court arising in any manner from the Engineer's performance of work under this Contract.

H. Gender, Number and Headings. Words of any gender used in this Contract shall be held and construed to include any other gender, and words in the singular number shall be held to include the plural, unless the context otherwise requires. The headings and section numbers are for convenience only and shall not be considered in interpreting or construing this Contract.

I. Construction. Each party hereto acknowledges that it and its counsel have reviewed this Contract and that the normal rules of construction are not applicable and there will be no presumption that any ambiguities will be resolved against the drafting party in the interpretation of this Contract.

J. Independent Contractor Relationship. Both parties hereto, in the performance of this Contract, shall act in an individual capacity and not as agents, employees, partners, joint ventures or associates of one another. The employees or agents of one party shall not be deemed or construed to be the employees or agents of the other party for any purposes whatsoever.

K. No Waiver of Immunities. Nothing in this Contract shall be deemed to waive, modify or amend any legal defense available at law or in equity to County, its past or present officers, employees, or agents or employees, nor to create any legal rights or claim on behalf of

any third party. County does not waive, modify, or alter to any extent whatsoever the availability of the defense of governmental immunity under the laws of the State of Texas and of the United States.

L. Texas Public Information Act. To the extent, if any, that any provision in this Contract is in conflict with Tex. Gov't Code 552.001 et seq., as amended (the "Public Information Act"), the same shall be of no force or effect. Furthermore, it is expressly understood and agreed that County, its officers and employees may request advice, decisions and opinions of the Attorney General of the State of Texas in regard to the application of the Public Information Act to any items or data furnished to County as to whether or not the same are available to the public. It is further understood that County's officers and employees shall have the right to rely on the advice, decisions and opinions of the Attorney General, and that County, its officers and employees shall have no liability or obligation to any party hereto for the disclosure to the public, or to any person or persons, of any items or data furnished to County by a party hereto, in reliance of any advice, decision or opinion of the Attorney General of the State of Texas.

M. Governing Terms and Conditions. If there is an irreconcilable conflict between the terms and conditions set forth in this Contract or any Contract Amendment and the terms and conditions set forth in any Exhibit, Appendix, Work Authorization or Supplemental Work Authorization to this Contract, the terms and conditions set forth in this Contract or any Contract Amendment shall control over the terms and conditions set forth in any Exhibit, Appendix, Work Authorization or Supplemental Work Authorization to this Contract.

N. Meaning of Day. For purposes of this Contract, all references to a "day" or "days" shall mean a calendar day or calendar days.

O. Appropriation of Funds by County. County believes it has sufficient funds currently available and authorized for expenditure to finance the costs of this Contract. Engineer understands and agrees that County's payment of amounts under this Contract is contingent on the County receiving appropriations or other expenditure authority sufficient to allow the County, in the exercise of reasonable administrative discretion, to continue to make payments under this Contract. It is further understood and agreed by Engineer that County shall have the right to terminate this Contract at the end of any County fiscal year if the governing body of County does not appropriate sufficient funds as determined by County's budget for the fiscal year in question. County may effect such termination by giving written notice of termination to Engineer.

ARTICLE 33
DISPUTE RESOLUTION

Except as otherwise specifically set forth herein, County and Engineer shall work together in good faith to resolve any controversy, dispute or claim between them which arises out of or relates to this Contract, whether stated in tort, contract, statute, claim for benefits, bad faith, professional liability or otherwise ("Claim"). If the parties are unable to resolve the Claim within thirty (30) days following the date in which one party sent written notice of the Claim to the other party, and if a party wishes to pursue the Claim, such Claim shall be addressed through non-binding mediation. A single mediator engaged in the practice of law, who is knowledgeable about subject matter of this Contract, shall be selected by agreement of the parties and serve as the mediator.

Any mediation under this Contract shall be conducted in Williamson County, Texas. The mediator's fees shall be borne equally between the parties. Such non-binding mediation is a condition precedent to seeking redress in a court of competent jurisdiction, but this provision shall not preclude either party from filing a lawsuit in a court of competent jurisdiction prior to completing a mediation if necessary to preserve the statute of limitations, in which case such lawsuit shall be stayed pending completion of the mediation process contemplated herein. This provision shall survive the termination of the Contract.

ARTICLE 34
EQUAL OPPORTUNITY IN EMPLOYMENT

During the performance of this Contract and to the extent the Project is a federally funded project, Engineer, for itself, its assignees and successors in interest agrees as follows:

A. Compliance with Regulations. The Engineer shall comply with the Regulations relative to nondiscrimination in Federally-assisted programs of the Department of Transportation (hereinafter, "DOT") Title 49, Code of Federal Regulations, Part 21, as they may be amended from time to time, (hereinafter referred to as the Regulations), which are herein incorporated by reference and made a part of this Contract.

B. Nondiscrimination. The Engineer, with regard to the work performed by it during the Contract, shall not discriminate on the grounds of race, color, or national origin in the selection and retention of subcontractors/subconsultants, including procurements of materials and leases of equipment. The Engineer shall not participate either directly or indirectly in the discrimination prohibited by section 21.5 of the Regulations, including employment practices when the contract covers a program set forth in Appendix B of the Regulations.

C. Solicitations for Subcontracts, Including Procurements of Materials and Equipment. In all solicitations either by competitive bidding or negotiation made by the Engineer for work to be performed under a subcontract, including procurements of materials or leases of equipment, each potential subcontractor/subconsultant or supplier shall be notified by the Engineer of the Engineer's obligations under this Contract and the Regulations relative to nondiscrimination on the grounds of race, color, or national origin.

D. Information and Reports. The Engineer shall provide all information and reports required by the Regulations or directives issued pursuant thereto, and shall permit access to its books, records, accounts, other sources of information, and its facilities as may be determined by the County (referred to in this Article as the "Recipient") or the Texas Department of Transportation to be pertinent to ascertain compliance with such Regulations, orders and instructions. Where any information required of a contractor is in the exclusive possession of another who fails or refuses to furnish this information the Engineer shall so certify to the Recipient, or the Texas Department of Transportation as appropriate, and shall set forth what efforts it has made to obtain the information.

E. Sanctions for Noncompliance. In the event of the Engineer's noncompliance with the nondiscrimination provisions of this contract, the Recipient shall impose such contract

sanctions as it or the Texas Department of Transportation may determine to be appropriate, including, but not limited to:

1. withholding of payments to the Engineer under the contract until the Engineer complies, and/or;
2. cancellation, termination or suspension of the Contract, in whole or in part.

F. Incorporation of Provisions. The Engineer shall include the provisions of Subsections (A) through (F) above in every subcontract, including procurements of materials and leases of equipment, unless exempt by the Regulations, or directives issued pursuant thereto. The Engineer shall take such action with respect to any subcontract or procurement as the Recipient or the Texas Department of Transportation may direct as a means of enforcing such provisions including sanctions for non-compliance: Provided, however, that, in the event a contractor becomes involved in, or is threatened with, litigation with a subcontractor/subconsultant or supplier as a result of such direction, the Engineer may request the Recipient to enter into such litigation to protect the interests of the Recipient, and, in addition, the Engineer may request the United States to enter into such litigation to protect the interests of the United States.

SIGNATORY WARRANTY

The undersigned signatory for Engineer hereby represents and warrants that the signatory is an officer of the organization for which he/she has executed this Contract and that he/she has full and complete authority to enter into this Contract on behalf of the firm. The above-stated representations and warranties are made for the purpose of inducing County to enter into this Contract.

IN WITNESS WHEREOF, County has caused this Contract to be signed in its name by its duly authorized County Judge, as has Engineer, signing by and through its duly authorized representative(s), thereby binding the parties hereto, their successors, assigns and representatives for the faithful and full performance of the terms and provisions hereof, to be effective as of the date of the last party's execution below. NO OFFICIAL, EMPLOYEE, AGENT, OR REPRESENTATIVE OF THE COUNTY HAS ANY AUTHORITY, EITHER EXPRESS OR IMPLIED, TO AMEND, TERMINATE OR MODIFY THIS CONTRACT, EXCEPT PURSUANT TO SUCH EXPRESS AUTHORITY AS MAY BE GRANTED BY THE WILLIAMSON COUNTY COMMISSIONERS COURT.

OK
3/2/2023

COUNTY

WILLIAMSON COUNTY, TEXAS

By: _____
Bill Gravell Jr., County Judge

Date: _____ ____, 20_____

ENGINEER

HDR Engineering, Inc.

By _____

Printed Name: Rashed T. Islam, PE, PTOE

Title: Vice President

Date: FEBRUARY 20, 2020

LIST OF EXHIBITS ATTACHED

(1) **Exhibit A** Debarment Certification

(2) **Exhibit B** Engineering Services

(3) **Exhibit C** Work Authorization

(4) **Exhibit D** Rate Schedule

(5) **Exhibit E** Williamson County Vendor Reimbursement Policy

(6) **Exhibit F** Certificates of Insurance

OK

EXHIBIT A
DEBARMENT CERTIFICATION

STATE OF TEXAS §
§
COUNTY OF WILLIAMSON §

I, the undersigned, being duly sworn or under penalty of perjury under the laws of the United States and the State of Texas, certifies that Engineer and its principals:

(a) Are not presently debarred, suspended, proposed for debarment, declared ineligible or voluntarily excluded from covered transactions by any federal department or agency:

(b) Have not within a three-year period preceding this proposal been convicted of or had a civil judgment rendered against them for commission of fraud or a criminal offense in connection with obtaining, attempting to obtain, or performing a public* transaction or contract under a public transaction; violation of federal or state antitrust statutes or commission of embezzlement, theft, forgery, bribery, falsification or destruction of records, making false statements, or receiving stolen property;

(c) Are not presently indicted for or otherwise criminally or civilly charged by a governmental entity* with commission of any of the offenses enumerated in paragraph (1)(b) of this certification;

(d) Have not within a three-year period preceding this application/proposal had one or more public transactions* terminated for cause or default; and

(e) Have not been disciplined or issued a formal reprimand by any State agency for professional accreditation within the past three years.

HDR Engineering, Inc.
Name of Firm

Signature of Certifying Official

Rashed T. Islam, PE, PTOE
Printed Name of Certifying Official

Vice President
Title of Certifying Official

FEBRUARY 20, 2020
Date

(2) Where the PROVIDER is unable to certify to any of the statements in this certification, such PROVIDER shall attach an explanation to this certification.

* federal, state, or local

SUBSCRIBED and sworn to before me the undersigned authority by Rashed Islam _____ the 20TH _____ of February _____,on behalf of said firm.

Kristine Massey

Notary Public in and for the
State of Texas



My commission expires: 12-27-20

EXHIBIT B

ENGINEERING SERVICES

General Work Description: Provide engineering services and planning to develop On-call Traffic Engineering Services Planning & Design.

The Engineer may perform any or all of the following tasks listed below, as described in detail in each Work Authorization:

TASK 1 - PROJECT MANAGEMENT

TASK 2 - ROUTE AND DESIGN STUDIES

TASK 3 - PUBLIC INVOLVEMENT

TASK 4 - SURVEYING

TASK 5 - ROW MAPPING

TASK 6 - ENVIRONMENTAL STUDIES & DOCUMENTS

TASK 7 - GEOTECHNICAL SERVICES

TASK 8 - PLANS, SPECIFICATIONS AND ESTIMATE (PS&E)

TASK 9 - CONSTRUCTION PHASE SERVICES

EXHIBIT C

WORK AUTHORIZATION

(To Be Completed and Executed After Contract Execution)

WORK AUTHORIZATION NO. _____
PROJECT: _____

This Work Authorization is made pursuant to the terms and conditions of the Williamson County Contract for Engineering Services, being dated _____ ____, 20____ and entered into by and between Williamson County, Texas, a political subdivision of the State of Texas, (the "County") and _____ (the "Engineer").

Part1. The Engineer will provide the following Engineering Services set forth in Attachment "B" of this Work Authorization.

Part 2. The maximum amount payable for services under this Work Authorization without modification is _____.

Part 3. Payment to the Engineer for the services established under this Work Authorization shall be made in accordance with the Contract.

Part 4. This Work Authorization shall become effective on the date of final acceptance and full execution of the parties hereto and shall terminate on _____ ____, 20_____. The Engineering Services set forth in Attachment "B" of this Work Authorization shall be fully completed on or before said date unless extended by a Supplemental Work Authorization.

Part 5. This Work Authorization does not waive the parties' responsibilities and obligations provided under the Contract.

Part 6. County believes it has sufficient funds currently available and authorized for expenditure to finance the costs of this Work Authorization. Engineer understands and agrees that County's payment of amounts under this Work Authorization is contingent on the County receiving appropriations or other expenditure authority sufficient to allow the County, in the exercise of reasonable administrative discretion, to continue to make payments under this Contract. It is further understood and agreed by Engineer that County shall have the right to terminate this Contract at the end of any County fiscal year if the governing body of County does not appropriate sufficient funds as determined by County's budget for the fiscal year in question. County may effect such termination by giving written notice of termination to Engineer.

Part 7. This Work Authorization is hereby accepted and acknowledged below.

EXECUTED this ____ day of _____, 20___.

ENGINEER: COUNTY:

] Williamson County, Texas

By:_____ By:_____

Signature Signature

_____ _____

Printed Name Printed Name

_____ _____

Title Title

LIST OF ATTACHMENTS

Attachment A - Services to be Provided by County

Attachment B - Services to be Provided by Engineer

Attachment C - Work Schedule

Attachment D - Fee Schedule

EXHIBIT D

RATE SCHEDULE

OK
m 3/2/22

HDR ENGINEERING, INC.

Principal/Vice President	$ 320.00	per hour
Project Manager	$ 275.00	per hour
Senior Engineer	$ 240.00	per hour
Project Engineer	$ 160.00	per hour
Design Engineer	$ 140.00	per hour
EIT	$ 120.00	per hour
CADD Technician	$ 110.00	per hour
Senior CADD Technician	$ 150.00	per hour
Senior Environmental Project Manager	$ 250.00	per hour
Senior Environmental Planner	$ 175.00	per hour
Senior Environmental Scientist	$ 140.00	per hour
Environmental Scientist	$ 100.00	per hour
Senior GIS Specialist	$ 160.00	per hour
GIS Specialist	$ 130.00	Per hour
Admin/Clerical	$ 90.00	per hour

GRAM TRAFFIC COUNTING, INC.

ok mj 7/2/20

Project Manager	$63.73	per hour
Field Supervisor	$62.96	per hour
Administrative	$36.86	per hour
Traffic Tech	$35.65	per hour

Automated Counts (as of 01/01/2020)	Unit	Cost
Bi-Directional Volume Counts	24 Hours	$ 175.00
Bi-Directional Volume Counts - Additional 24 hours at same location	24 Hours	$ 125.00
Uni-Directional Volume Counts	24 Hours	$ 150.00
Uni-Directional Volume Counts - Additional 24 hours at same location	24 Hours	$ 110.00
Speed Counts	24 Hours	$ 225.00
Speed Counts - Additional 24 hours at same location	24 Hours	$ 175.00
Classification Counts	24 Hours	$ 225.00
Classification Counts - Additional 24 hours at same location	24 Hours	$ 175.00
Urban Main Lane Volume Counts (per counter)	24 Hours	$ 400.00
Urban Main Lane Volume Counts (per counter) - Additional 24 hours at same location	24 Hours	$ 325.00
Rural Main Lane Volume Counts (per counter)	24 Hours	$ 300.00
Rural Main Lane Volume Counts (per counter) - Additional 24 hours at same location	24 Hours	$ 250.00
Urban Main Lane Speed & Classification Counts (per counter)	24 Hours	$ 450.00
Urban Main Lane Speed & Classification Counts (per counter) - Additional 24 hours at same location	24 Hours	$ 375.00
Rural Main Lane Speed & Classification Counts (per counter)	24 Hours	$ 450.00
Rural Main Lane Speed & Classification Counts (per counter) - Additional 24 hours at same location	24 Hours	$ 300.00
Video Lane and TMC Counts (as of 01/01/2020) **Video Turning Movement Count (Vehicles, Heavy Vehicles & Pedestrians)**	**Unit**	**Cost**
Video Turning Movement Count-12 Hour (Per Camera Unit)	12 Hours	$ 800.00
Video Turning Movement Count-Additional 12 Hour (Per Camera Unit)	12 Hours	$ 600.00
Video Turning Movement Count-24 Hour (Per Camera Unit)	24 Hours	$ 1,000.00
Video Turning Movement Count-Additional 24 Hour (Per Camera Unit)	24 Hours	$ 800.00
Video Turning Movement Count Peak Hours [2 Hour-AM-Midday-PM] - (Per Camera Unit)	Hourly	$ 85.00
Video Bi-Directional Volume Counts-(Per Camera Unit)	24 Hours	$ 725.00
Video Bi-Directional Volume Counts - (Per Camera Unit) Additional 24 hours at same location	24 Hours	$ 650.00
Video Bi-Directional Volume Counts -(Per Camera Unit)	Per Hour	$ 40.00
Video Uni-Directional Volume Counts-(Per Camera Unit)	24 Hours	$ 675.00
Video Uni-Directional Volume Counts -(Per Camera Unit) Additional 24 hours at same location	24 Hours	$ 600.00
Video Uni-Directional Volume Counts -(Per Camera Unit)	Per Hour	$ 35.00
Video Classification Counts-(Per Camera Unit)	24 Hours	$ 850.00
Video Classification Counts -(Per Camera Unit) Additional 24 hours at same location	24 Hours	$ 725.00
Video Classification Counts -(Per Camera Unit)	Per Hour	$ 45.00
Video Urban Main Lane Volume Counts (Per Camera Unit)	24 Hours	$ 775.00

Video Urban Main Lane Volume Counts (Per Camera Unit) - Additional 24 hours at same location	24 Hours	$ 700.00
Video Urban Main Lane Volume Counts -(Per Camera Unit)	Per Hour	$ 42.50
Video Rural Main Lane Volume Counts (Per Camera Unit)	24 Hours	$ 725.00
Video Rural Main Lane Volume Counts (Per Camera Unit) - Additional 24 hours at same location	24 Hours	$ 650.00
Video Rural Main Lane Volume Counts -(per counter)	Per Hour	$ 37.50
License Plate Capture (per lane)	Hourly	$ 400.00
Manual Counts	**Unit**	**Cost**
Ball Bank Studies (Per Person)	Hourly	$ 85.00
Radar Studies (2 hours or 125 vehicle capture)	Per Location	$ 165.00
Travel Time Runs (Mileage not included)	Per Run	$ 165.00
Miscellaneous	**Unit**	**Cost**
Traffic Control Plan Setup	Daily	$ 1,250.00

OK
3/2/22

INLAND GEODETICS, LLC.

Field Crew Services

Two (2) Person Field Crew	$150.00 per hour
Three (3) Person Field Crew	$170.00 per hour
Four (4) Person Field Crew	$190.00 per hour
Additional Crewmember	$ 54.00 per hour
GPS Field Operator & Vehicle & GPS Receiver	$120.00 per hour
All Terrain Vehicle	$ 55.00 per day
Additional Vehicle	$ 60.00 per day

Office Personnel Services

Office personnel are available at fixed hourly rates.

Project Manager	$140.00 per hour
Licensed State Land Surveyor	$150.00 per hour
Registered Professional Land Surveyor	$135.00 per hour
Survey Technician	$102.00 per hour
Clerical Support	$ 58.00 per hour

OK
3/2/22

CPI Rate Adjustments: Rates will remain firm for the initial first year of the Contract and such rates shall be deemed the "Initial Base Rates". Engineer must request rate adjustments, in writing, at least thirty (30) days prior to each annual anniversary date of the Contract and any rate changes will take effect on the first day following the prior year. If Engineer fails to request a CPI rate adjustment, as set forth herein, the adjustment will be effective thirty (30) days after the County receives Engineer's written request. No retroactive rate adjustments will be allowed. All rates adjustments and modifications shall be set forth in a written fully executed Contract Amendment.

Price adjustments will be made in accordance with changes in the U.S. Department of Labor Consumer Price Index (CPI-U) for All Urban Consumers, All Items, South Region (Base 1982-84 = 100).

The rate adjustment will be determined by multiplying the Initial Base Rates by a fraction, the numerator of which is the index number for most recently released index before each annual anniversary date of the Contract and the denominator of which is the index number for the first month of the Contract (the index number for the month in which the Contract was originally executed). If the products are greater than the Initial Base Rates, County will pay the greater amounts as the rates during the successive year until the next rate adjustment. Rates for each successive year will never be less than the Initial Base Rates.

EXHIBIT E

Williamson County
Vendor Reimbursement Policy

The purpose of this Williamson County Vendor Reimbursement Policy ("Policy") is to provide clear guidelines to vendors on Williamson County's expectations and requirements regarding allowable reimbursable expenditures and required backup. The Policy will also minimize conflicts related to invoice payments and define non-reimbursable items. This Policy is considered a guideline and is not a contract.

This Policy may be altered, deleted or amended, at any time and without prior notice to vendors, by action of the Williamson County Commissioners Court. Unenforceable provisions of this Policy, as imposed by applicable law, regulations, or judicial decisions, shall be deemed to be deleted. Any revisions to this Policy will be distributed to all current vendors doing business with the County.

1. Invoices and Affidavits

1.1 Invoices must adequately describe the goods or services provided to County and include all required backup (i.e. reimbursable expenses, mileage log, timesheets, receipts detailing expenses incurred etc.) that is in a form acceptable to the Williamson County Auditor. Invoices that do not adequately describe the goods or services provided to County or contain backup that is satisfactory to the Williamson County Auditor will be returned to vendor for revisions and the provision above relating to invoice errors resolved in favor of the County shall control as to the required actions of vendor and when such invoice must be paid by the County.

1.2 In the event an invoice includes charges based upon hourly billing rates for services or any other rates based upon the amount of time worked by an individual or individuals in performing services, whether the charges are being billed directly to the County or whether they are the basis of invoices from subcontractors for which the vendor seeks reimbursement from the County, the charges shall be accompanied by an affidavit signed by an officer or principal of the vendor certifying that the work was performed, it was authorized by the County and that all information contained in the invoice that is being submitted is true and correct.

1.3 Upon County's request, vendor must submit all bills paid affidavits wherein vendor must swear and affirm that vendor has paid each of its subcontractors, laborers, suppliers and material in full for all labor and materials provided to vendor for or in connection with services and work performed for County and, further, vendor must swear and affirm that vendor is not aware of any unpaid bills, claims, demands, or causes of action by any of its subcontractors, laborers, suppliers, or material for or in connection with the furnishing of labor or materials, or both, for services and work performed for County.

2. Travel Reimbursement

2.1 The County will only cover costs associated with travel on vendors outside a 50 mile radius from Williamson County, Texas.

2.2 The County will only cover costs associated with travel as documented work for County. If a vendor is also doing business for another client, the travel costs must be split in proportion to the amount of work actually performed for County and the other client. The only allowable travel expense will be for the specific days worked for Williamson County.

2.3 No advance payments will be made to vendor for travel expenditures. The travel expenditure may only be reimbursed after the expenditure/trip has already occurred and vendor has provided the Williamson County Auditor with all necessary and required backup.

2.4 Vendors must submit all travel reimbursement requests on each employee in full. Specifically, a travel reimbursement request must include all related travel reimbursement expenses relating to a particular trip for which vendor seeks reimbursement. Partial travel reimbursement requests will not be accepted (i.e. vendor should not submit hotel and mileage one month then the next month submit rental car and airfare). If the travel reimbursement appears incomplete, the invoice will be sent back to the vendor to be submitted when all information is ready to submit in full.

2.5 Reimbursement for transportation costs will be at the most reasonable means of transportation (i.e.: airline costs will be reimbursed for coach rate, rental car costs will only be reimbursed if rental car travel was most reasonable means of travel as compared to travel by air).

2.6 The County will not be responsible for, nor will the County reimburse additional charges due to personal preference or personal convenience of individual traveling.

2.7 The County will not reimburse airfare costs if airfare costs were higher than costs of mileage reimbursement.

2.8 Additional expenses associated with travel that is extended to save costs (i.e. Saturday night stay) may be reimbursed if costs of airfare would be less than the cost of additional expenses (lodging, meals, car rental, mileage) if the trip had not been extended. Documentation satisfactory to the Williamson County Auditor will be required to justify expenditure.

2.9 County will only reimburse travel expense to necessary personnel of the vendor (i.e. no spouse, friends or family members).

2.10 Except as otherwise set forth herein, a vendor must provide a paid receipt for all expenses. If a receipt cannot be obtained, a written sworn statement of the expense from the vendor may be substituted for the receipt.

2.11 Sales tax for meals and hotel stays are the only sales taxes that will be reimbursed. Sales tax on goods purchased will not be reimbursed. A sales tax exemption form is available from the Williamson County Auditor's Office upon request.

2.12 The County will not pay for any late charges on reimbursable items. It is the responsibility of the vendor to pay the invoice first and seek reimbursement from the County.

3. Meals

3.1 Meal reimbursements are limited to a maximum of $50.00 per day on overnight travel. On day travel (travel that does not require an overnight stay), meal reimbursements are limited to a maximum of $20.00 per day. The travel must be outside the Williamson County, Texas line by a 50 mile radius.

3.2 Receipts are required on meal reimbursement amounts up to the maximum per day amount stated for overnight or day travel. If receipts are not presented, the vendor can request per diem (per diem limits refer to 3.2). However, a vendor cannot combine per diem and meal receipts. Only one method shall be allowed.

3.3 Meals are reimbursable only for vendors who do not have the necessary personnel located within a 50 mile radius of Williamson County, Texas that are capable of carrying the vendor's obligations to County. Meals will not be reimbursed to vendors who are located within a 50 mile radius of Williamson County, Texas.

3.4 County will not reimburse for alcoholic beverages.

3.5 Tips are reimbursable but must be reasonable to limitation of meal allowance

3.6 No meals purchased for entertainment purposes will be allowed.

3.7 Meal reimbursement must be substantiated with a hotel receipt.

4. Lodging

4.1 Hotel accommodations require an itemized hotel folio as a receipt. The lodging receipt should include name of the motel/hotel, number of occupant(s), goods or services for each individual charge (room rental, food, tax, etc.) and the name of the occupant(s). Credit card receipts or any other form of receipt are not acceptable.

4.2 Vendors will be reimbursed for a single room rate charge plus any applicable tax. If a single room is not available, the vendor must provide documentation to prove that a single room was not available in order to justify the expense over and above the single room rate. A vendor may also be required to provide additional documentation if a particular room rate appears to be excessive.

4.3 Personal telephone charges, whether local or long distance, will not be reimbursed.

5. Airfare

5.1 The County will only reimburse up to a coach price fare for air travel.

5.2 The County will exclude any additional charges due to personal preference or personal convenience of the individual traveling (i.e. early bird check in, seat preference charges, airline upgrades, etc. will not be an allowable reimbursement)

5.3 Air travel expenses must be supported with receipt copy of an airline ticket or an itinerary with actual ticket price paid. If tickets are purchased through a website, vendor must submit a copy of the webpage showing the ticket price if no paper ticket was issued.

5.4 Cancellation and/or change flight fees may be reimbursed by the County but vendor must provide the Williamson County Auditor with documentation in writing from a County department head providing authorization for the change.

5.5 The County will not reimburse vendor for tickets purchased with frequent flyer miles.

6. Car Rental

6.1 Vendors that must travel may rent a car at their destination when it is less expensive than other transportation such as taxis, airport shuttles or public transportation such as buses or subways.

6.2 Cars rented must be economy or mid-size. Luxury vehicle rentals will not be reimbursed. Any rental costs over and above the cost of a mid-size rental will be adjusted.

6.3 Vendors will be reimbursed for rental cars if the rental car cost would have been less than the mileage reimbursement cost (based on the distance from vendor's point of origin to Williamson County, Texas) had the vendor driven vendor's car.

6.4 Vendors must return a car rental with appropriate fuel levels as required by rental agreement to avoid the car rental company from adding fuel charges.

6.5 Rental agreement and credit card receipt must be provided to County as back up for the request for reimbursement.

6.6 Insurance purchased when renting vehicle may also be reimbursed.

6.7 Car Rental optional extras such as GPS, roadside assistance, and administrative fees on Tolls will not be reimbursed.

7. Personal Car Usage

7.1 Personal vehicle usage will be reimbursed in an amount equal to the standard mileage rate allowed by the IRS.

7.2 Per code of Federal Regulations, Title 26, Subtitle A, Chapter 1, Subchapter B, Part IX, Section 274(d), all expense reimbursement requests must include the following:

7.2.1.1 Date

7.2.1.2 Destination

7.2.1.3 Purpose

7.2.1.4 Name of traveler(s)

7.2.1.5 Correspondence that verifies business purpose of the expense

7.3 The mileage for a personal vehicle must document the date, location of travel to/from, number of miles traveled and purpose of trip.

7.4 Mileage will be reimbursed on the basis of the most commonly used route.

7.5 Reimbursement for mileage shall not exceed the cost of a round trip coach airfare.

7.6 Reimbursement for mileage shall be prohibited between place of residence and usual place of work.

7.7 Mileage should be calculated from employee's regular place of work or their residence, whichever is the shorter distance when traveling to a meeting or traveling to Williamson County, Texas for vendors who are located outside of Williamson County, Texas by at least a 50 mile radius.

7.8 When more than one person travels in same vehicle, only one person may claim mileage reimbursement.

7.9 Tolls, if reasonable, are reimbursable. Receipts are required for reimbursement. If a receipt is not obtainable, then written documentation of expense must be submitted for reimbursement (administrative fees on Tolls will not be reimbursed).

7.10 Parking fees, if reasonable are reimbursable for meetings and hotel stays. For vendors who contract with a third party for visitor parking at vendor's place of business, Williamson County will not reimburse a vendor based on a percentage of its contracted visitor parking fees. Rather, Williamson County will reimburse Vendor for visitor parking on an individual basis for each time a visitor uses Vendor's visitor parking. Receipts are required for reimbursement. If a receipt is not obtainable, then written documentation of expense must be submitted for reimbursement.

7.11 Operating and maintenance expenses as well as other personal expenses, such as parking tickets, traffic violations, and car repairs and collision damage are not reimbursable.

8. Other Expenses

8.1 Taxi fare, bus tickets, conference registrations, parking, etc. must have a proper original receipt.

9. Repayment of Nonreimbursable Expense.

Vendors must, upon demand, immediately repay County for all inappropriately reimbursed expenses whenever an audit or subsequent review of any expense reimbursement documentation finds that such expense was reimbursed contrary to these guidelines and this Policy. Williamson County reserves the right to retain any amounts that are due or that become due to a vendor in order to collect any inappropriately reimbursed expenses that a vendor was paid.

10. Non-Reimbursable Expenses

In addition to the non-reimbursable items set forth above in this Policy, the following is a non-exhaustive list of expenses that will not be reimbursed by Williamson County:

10.1 Alcoholic beverages/tobacco products
10.2 Personal phone calls
10.3 Laundry service
10.4 Valet service (excludes hotel valet)
10.5 Movie rentals
10.6 Damage to personal items
10.7 Flowers/plants
10.8 Greeting cards
10.9 Fines and/or penalties
10.10 Entertainment, personal clothing, personal sundries and services
10.11 Transportation/mileage to places of entertainment or similar personal activities
10.12 Upgrades to airfare, hotel and/or car rental

10.13 Airport parking above the most affordable rate available
10.14 Excessive weight baggage fees or cost associated with more than two airline bags
10.15 Auto repairs
10.16 Babysitter fees, kennel costs, pet or house-sitting fees
10.17 Saunas, massages or exercise facilities
10.18 Credit card delinquency fees or service fees
10.19 Doctor bills, prescription and other medical services
10.20 Hand tools
10.21 Safety Equipment (hard hats, safety vests, etc.)
10.22 Office Supplies
10.23 Lifetime memberships to any association
10.24 Donations to other entities
10.25 Any items that could be construed as campaigning
10.26 Community outreach items exceeding $2 per item
10.27 Technology Fees
10.28 Sales tax on goods purchased
10.29 Any other expenses which Williamson County deems, in its sole discretion, to be inappropriate or unnecessary expenditures.

WILLIAMSON COUNTY
CONTRACT FOR ENGINEERING SERVICES

FIRM: **HDR Engineering, Inc. ("Engineer")**
ADDRESS: **710 Hester's Crossing, #150, Round Rock, TX 78681**
PROJECT: **Road & Bridge Department "On-Call" Traffic Engineering Services ("Project")**

THE STATE OF TEXAS §
§
COUNTY OF WILLIAMSON §

THIS CONTRACT FOR ENGINEERING SERVICES ("Contract") is made and entered into, effective as the date of the last party's execution hereinbelow, by and between Williamson County, Texas, a political subdivision of the State of Texas, whose offices are located at 710 Main Street, Suite 101, Georgetown, Texas, 78626 (hereinafter referred to as "County"), and Engineer, and such Contract is for the purpose of contracting for professional engineering services.

RECITALS:

WHEREAS, V.T.C.A., Government Code §2254.002(2)(A)(vii) under Subchapter A entitled "Professional Services Procurement Act" provides for the procurement by counties of services of professional engineers; and

WHEREAS, County and Engineer desire to contract for such professional engineering services; and

WHEREAS, County and Engineer wish to document their agreement concerning the requirements and respective obligations of the parties;

NOW, THEREFORE, WITNESSETH:

That for and in consideration of the mutual promises contained herein and other good and valuable considerations, and the covenants and agreements hereinafter contained to be kept and performed by the respective parties hereto, it is agreed as follows:

ARTICLE 1
CONTRACT DOCUMENTS AND APPLICABLE PROJECT DOCUMENTS

A. Contract Documents. The Contract Documents consist of this Contract, any exhibits attached hereto (which exhibits are hereby incorporated into and made a part of this Contract), any fully executed Work Authorizations; any fully executed Supplemental Work Authorizations and all fully executed Contract Amendments (as defined herein in Article 14) which are subsequently issued. These form the entire contract, and all are as fully a part of this Contract as if attached to this Contract or repeated herein.

B. Project Documents. In addition to any other pertinent and necessary Project documents, the following documents shall be used in the development of the Project:

A. TxDOT 2011 Texas Manual of Uniform Traffic Control Devices for Streets and Highways, including latest revisions
B. Texas Department of Transportation's Standard Specifications for Construction of Highways, Streets, and Bridges, 2014 (English units)
C. National Environmental Policy Act (NEPA)
D. Texas Accessibility Standards (TAS) of the Architectural Barriers Act, Article 9102, Texas Civil Statutes, Effective March 15, 2012, including latest revisions
E. Americans with Disabilities Act (ADA) Regulations
F. U.S. Army Corps Regulations
G. International Building Code, current edition as updated
H. Williamson County Design Criteria & Project Development Manual, latest edition
I. Williamson County Multi-Corridor Transportation Plan Project Level Environmental Review and Compliance Protocol, latest edition
J. Williamson County Protocol for Sustainable Roadsides, latest edition

ARTICLE 2
NON-COLLUSION; DEBARMENT; AND FINANCIAL INTEREST PROHIBITED

A. Non-collusion. Engineer warrants that he/she/it has not employed or retained any company or persons, other than a bona fide employee working solely for Engineer, to solicit or secure this Contract, and that he/she/it has not paid or agreed to pay any company or engineer any fee, commission, percentage, brokerage fee, gifts, or any other consideration, contingent upon or resulting from the award or making of this Contract. For breach or violation of this warranty, County reserves and shall have the right to annul this Contract without liability or, in its discretion and at its sole election, to deduct from the contract price or compensation, or to otherwise recover, the full amount of such fee, commission, percentage, brokerage fee, gift or contingent fee.

B. Debarment Certification. Engineer must sign the Debarment Certification enclosed herewith as **Exhibit A**.

C. Financial Interest Prohibited. Engineer covenants and represents that Engineer, his/her/its officers, employees, agents, consultants and subcontractors will have no financial interest, direct or indirect, in the purchase or sale of any product, materials or equipment that will be recommended or required for the construction of the Project.

ARTICLE 3
ENGINEERING SERVICES

Engineer shall perform Engineering Services as identified in **Exhibit B** entitled "Engineering Services."

County will prepare and issue Work Authorizations, in substantially the same form identified and attached hereto as **Exhibit C** and entitled "Work Authorization No. ____", to authorize the Engineer to perform one or more tasks of the Engineering Services. Each Work Authorization will include a description of the work to be performed, a description of the tasks and milestones, a work schedule for the tasks, definite review times by County and Engineer of all Engineering Services and a fee amount agreed upon by the County and Engineer. The amount payable for a Work Authorization shall be supported by the estimated cost of each work task as described in the Work Authorization. The Work Authorization will not waive the Engineer's responsibilities and obligations established in this Contract. The executed Work Authorizations shall become part of this Contract.

All work must be completed on or before the date specified in the Work Authorization. The Engineer shall promptly notify the County of any event which will affect completion of the Work Authorization, although such notification shall not relieve the Engineer from costs or liabilities resulting from delays in completion of the Work Authorization. Should the review times or Engineering Services take longer than shown on the Work Authorization, through no fault of Engineer, Engineer may submit a timely written request for additional time, which shall be subject to the approval of the County. Any changes in a Work Authorization shall be enacted by a written Supplemental Work Authorization before additional costs may be incurred. Any Supplemental Work Authorization must be executed by both parties within the period specified in the Work Authorization.

ARTICLE 4
CONTRACT TERM

A. Term. The Engineer is expected to complete the Engineering Services described herein in accordance with the above described Work Authorizations or any Supplemental Work Authorization related thereto. If Engineer does not perform the Engineering Services in accordance with each applicable Work Authorization or any Supplemental Work Authorization related thereto, then County shall have the right to terminate this Contract as set forth below in Article 20. So long as the County elects not to terminate this Contract, it shall continue from day to day until such time as the Engineering Services are completed in accordance with each applicable Work Authorization or any Supplemental Work Authorization related thereto. Any Engineering Services performed or costs incurred after the date of termination shall not be eligible for reimbursement. Engineer shall

notify County in writing as soon as possible if he/she/it determines, or reasonably anticipates, that the Engineering Services will not be completed in accordance with an applicable Work Authorization or any Supplemental Work Authorization related thereto.

B. Work Authorizations. Engineer acknowledges that each Work Authorization is of critical importance, and agrees to undertake all reasonably necessary efforts to expedite the performance of Engineering Services required herein so that construction of the Project will be commenced and completed as scheduled. In this regard, and subject to adjustments in a particular Work Authorization, as provided in Article 3 herein, Engineer shall proceed with sufficient qualified personnel and consultants necessary to fully and timely accomplish all Engineering Services required under this Contract in a professional manner.

C. Commencement of Engineering Services. After execution of this Contract, Engineer shall not proceed with Engineering Services until Engineer has been thoroughly briefed on the scope of the Project and has been notified in writing by the County to proceed, as provided in Article 8.

ARTICLE 5
COMPENSATION AND EXPENSES

County shall pay and Engineer agrees to accept up to the amount shown below as full compensation for the Engineering Services performed and to be performed under this Contract. The basis of compensation for the services of principals and employees engaged in the performance of the Engineering Services shall be based on the Rate Schedule set forth in the attached **Exhibit D**.

The maximum amount payable under this Contract, without modification, is **one million Dollars ($1,000,000.00)** (the "Compensation Cap"), provided that any amounts paid or payable shall be solely pursuant to a validly issued Work Authorization or any Supplemental Work Authorization related thereto. In no event may the aggregate amount of compensation authorized under Work Authorizations and Supplemental Work Authorizations exceed the Compensation Cap. The Compensation Cap shall be revised equitably only by written Contract Amendments executed by both parties in the event of a change the overall scope of the Engineering Services set forth in **Exhibit B**, as authorized by County.

The Compensation Cap is based upon all labor and non-labor costs estimated to be required in the performance of the Engineering Services provided for under this Contract. Should the actual costs of all labor and non-labor costs rendered under this Contract be less than the above stated Compensation Cap, then Engineer shall receive compensation for only actual fees and costs of the Engineering Services actually rendered and incurred, which may be less than the above stated Compensation Cap.

The Compensation Cap herein referenced may be adjusted for Additional Engineering Services requested and performed only if approved by a written Contract Amendment signed by both parties.

Engineer shall prepare and submit to County monthly progress reports in sufficient detail to support the progress of the Engineering Services and to support invoices requesting monthly payment. The format for such monthly progress reports and invoices must be in a format acceptable to County. Satisfactory progress of Engineering Services shall be an absolute condition of payment.

Engineer shall be reimbursed for actual non-labor and subcontract expenses incurred in the performance of the services under this Contract in accordance with the Williamson County Vendor Reimbursement Policy set forth under **Exhibit E**. Invoices requesting reimbursement for costs and expenditures related to the Project (reimbursables) must be accompanied by copies of the provider's invoice and comply with the Williamson County Vendor Reimbursement Policy. The copies of the provider's invoice must evidence the actual costs billed to Engineer without mark-up.

ARTICLE 6
METHOD OF PAYMENT

Payments to Engineer shall be made while Engineering Services are in progress. A monthly progress report, as referenced in Article 5 above (in a form acceptable to the County), shall be submitted to Williamson County Department of Infrastructure, to the attention of the Sr. Director of Infrastructure. Such progress report shall provide a summary of the work accomplished during the billing period for each Work Authorization task with an estimated percentage of completion for the task.

Simultaneous with submission of such progress report, Engineer shall prepare and submit one (1) original of a certified invoice to the Director of Road & Bridge in a form acceptable to the County Auditor. All invoices submitted to County must, at a minimum, be accompanied by an original complete packet of supporting documentation and time sheets detailing hours worked by staff persons with a description of the work performed by such persons. For Additional Engineering Services performed pursuant to this Contract, a separate invoice or itemization of the Additional Engineering Services must be presented with the same aforementioned requirements.

Payments shall be made by County based upon Engineering Services actually provided and performed.[a] Upon timely receipt and approval of each statement, County shall make a good faith effort to pay the amount which is due and payable within thirty (30) days of the County Auditor's receipt. County reserves the right to reasonably withhold payment pending verification of satisfactory Engineering Services performed. Engineer has the responsibility to submit proof to County, adequate and sufficient in its determination, that tasks of an applicable Work Authorization or any Supplemental Work Authorization related thereto were completed.

The certified statements shall show the total amount earned to the date of submission and shall show the amount due and payable as of the date of the current statement. Final payment does not relieve Engineer of the responsibility of correcting any errors and/or omissions resulting from his/her/its negligence.

---

[a] *See also,* Art. 32(P) "Termination of Work Authorization".

Upon submittal of the initial invoice, Engineer shall provide the County Auditor with an Internal Revenue Form W-9, Request for Taxpayer Identification Number and Certification that is complete in compliance with the Internal Revenue Code, its rules and regulations.

ARTICLE 7
PROMPT PAYMENT POLICY

In accordance with Chapter 2251, V.T.C.A., Texas Government Code, payment to Engineer will be made within thirty (30) days of the day on which the performance of services was complete, or within thirty (30) days of the day on which the County Auditor receives a correct invoice for services, whichever is later.

Engineer may charge a late fee (fee shall not be greater than that which is permitted by Texas law) for payments not made in accordance with this prompt payment policy; however, this policy does not apply in the event:

A. There is a bona fide dispute between County and Engineer concerning the supplies, materials, or equipment delivered or the services performed that causes the payment to be late; or

B. The terms of a federal contract, grant, regulation, or statute prevent County from making a timely payment with federal funds; or

C. There is a bona fide dispute between Engineer and a subcontractor/subconsultant or between a subcontractor/subconsultant and its supplier concerning supplies, materials, or equipment delivered or the Engineering Services performed which causes the payment to be late; or

D. The invoice is not submitted to Williamson County[b] in strict accordance with instructions, if any, on the purchase order, or this Contract or other such contractual agreement.

The County Auditor shall document to Engineer the issues related to disputed invoices within ten (10) calendar days of receipt of such invoice. Any non-disputed invoices shall be considered correct and payable per the terms of Chapter 2251, V.T.C.A., Texas Government Code.

ARTICLE 8
COMMENCEMENT OF ENGINEERING SERVICES

The Engineer shall not proceed with any task of the Engineering Services until Engineer has been thoroughly briefed on the scope of the Project and instructed, in writing by the County, to proceed with the applicable Engineering Services. The County shall not be responsible for work performed or costs incurred by Engineer related to any task for which a Work Authorization or a Supplemental Work Authorization related thereto has not been issued and signed by both parties. Engineer shall not be required to perform any work for which a Work Authorization or a Supplemental Work Authorization related thereto has not been issued and signed by both parties.

---

[b] *See* Art. 6, *supra*.

ARTICLE 9
PROJECT TEAM

County's Designated Representative for purposes of this Contract is as follows:

Williamson County Dept. of Infrastructure
Attn: Director of Road & Bridge
3151 SE Inner Loop, Suite B
Georgetown, Texas 78626

County shall have the right, from time to time, to change the County's Designated Representative by giving Engineer written notice thereof. With respect to any action, decision or determination which is to be taken or made by County under this Contract, the County's Designated Representative may take such action or make such decision or determination or shall notify Engineer in writing of an individual responsible for and capable of taking such action, decision or determination and shall forward any communications and documentation to such individual for response or action. Actions, decisions or determinations by the County's Designated Representative on behalf of County shall be done in his or her reasonable business judgment unless express standards or parameters therefor are included in this Contract, in which case, actions taken by the County's Designated Representative shall be in accordance with such express standards or parameters. Any consent, approval, decision or determination hereunder by the County's Designated Representative shall be binding on County; *provided, however,* the County's Designated Representative shall not have any right to modify, amend or terminate this Contract, an Executed Work Authorization, an executed Supplemental Work Authorization or executed Contract Amendment. County's Designated Representative shall not have any authority to execute a Contract Amendment, Work Authorization or any Supplemental Work Authorization unless otherwise granted such authority by the Williamson County Commissioners Court.

Engineer's Designated Representative for purposes of this Contract is as follows:

HDR Engineering, Inc.
Attn: Rashed T. Islam, PE, PTOE
710 Hester's Crossing, #150
Round Rock, Texas 78681

Engineer shall have the right, from time to time, to change the Engineer's Designated Representative by giving County written notice thereof. With respect to any action, decision or determination which is to be taken or made by Engineer under this Contract, the Engineer's Designated Representative may take such action or make such decision or determination or shall notify County in writing of an individual responsible for and capable of taking such action, decision or determination and shall forward any communications and documentation to such individual for response or action. Actions, decisions or determinations by the Engineer's Designated Representative on behalf of Engineer shall be done in his or her reasonable business judgment unless express standards or parameters therefor are included in this Contract, in which case, actions taken by the Engineer's Designated Representative shall be in accordance with such

express standards or parameters. Any consent, approval, decision or determination hereunder by the Engineer's Designated Representative shall be binding on Engineer. Engineer's Designated Representative shall have the right to modify, amend and execute Work Authorizations, Supplemental Work Authorizations and Contract Amendments on behalf of Engineer.

ARTICLE 10
PROGRESS EVALUATION

Engineer shall, from time to time during the progress of the Engineering Services, confer with County at County's election. Engineer shall prepare and present such information as may be pertinent and necessary, or as may be reasonably requested by County, in order for County to evaluate features of the Engineering Services. At the request of County or Engineer, conferences shall be provided at Engineer's office, the offices of County, or at other locations designated by County. When requested by County, such conferences shall also include evaluation of the Engineering Services. County may, from time to time, require Engineer to appear and provide information to the Williamson County Commissioners Court.

Should County determine that the progress in Engineering Services does not satisfy an applicable Work Authorization or any Supplemental Work Authorization related thereto, then County shall review same with Engineer to determine corrective action required.

Engineer shall promptly advise County in writing of events which have or may have a significant impact upon the progress of the Engineering Services, including but not limited to the following:

A. Problems, delays, adverse conditions which may materially affect the ability to meet the objectives of an applicable Work Authorization or any Supplemental Work Authorization related thereto, or preclude the attainment of Project Engineering Services units by established time periods; and such disclosure shall be accompanied by statement of actions taken or contemplated, and County assistance needed to resolve the situation, if any; and

B. Favorable developments or events which enable meeting goals sooner than anticipated in relation to an applicable Work Authorization's or any Supplemental Work Authorization related thereto.

ARTICLE 11
SUSPENSION

Should County desire to suspend the Engineering Services, but not to terminate this Contract, then such suspension may be effected by County giving Engineer thirty (30) calendar days' verbal notification followed by written confirmation to that effect. Such thirty-day notice may be waived in writing by agreement and signature of both parties. The Engineering Services may be reinstated and resumed in full force and effect within sixty (60) days of receipt of written notice from County to resume the Engineering Services. Such sixty-day (60) notice may be waived in writing by agreement and signature of both parties. If this Contract is suspended for more than thirty (30) days, Engineer shall have the option of terminating this Contract and, in the event, Engineer shall be compensated for all Engineering Services performed and reimbursable expenses incurred, provided such Engineering Services and reimbursable expenses have been previously authorized and approved by County, to the effective date of suspension.

If County suspends the Engineering Services, the contract period as determined in Article 4, and the Work Authorization or any Supplemental Work Authorization related thereto, shall be extended for a time period equal to the suspension period.

County assumes no liability for Engineering Services performed or costs incurred prior to the date authorized by County for Engineer to begin Engineering Services, and/or during periods when Engineering Services is suspended, and/or subsequent to the completion date.

ARTICLE 12
ADDITIONAL ENGINEERING SERVICES

If Engineer forms a reasonable opinion that any work he/she/it has been directed to perform is beyond the overall scope of this Contract, as set forth in **Exhibit B,** and as such constitutes extra work ("Additional Engineering Services"), he/she/it shall promptly notify County in writing. In the event County finds that such work does constitute Additional Engineering Services, County shall so advise Engineer and a written Contract Amendment will be executed between the parties as provided in Article 14. Any increase to the Compensation Cap due to Additional Engineering Services must be set forth in such Contract Amendment. Engineer shall not perform any proposed Additional Engineering Services nor incur any additional costs prior to the execution, by both parties, of a written Contract Amendment. Following the execution of a Contract Amendment that provides for Additional Engineering Services, a written Work Authorization, which sets forth the Additional Engineering Services to be performed, must be executed by the parties. County shall not be responsible for actions by Engineer nor for any costs incurred by Engineer relating to Additional Engineering Services not directly associated with the performance of the Engineering Services authorized in this Contract, by a fully executed Work Authorization or a fully executed Contract Amendment thereto.

ARTICLE 13
CHANGES IN COMPLETED ENGINEERING SERVICES

If County deems it necessary to request changes to previously satisfactorily completed

Engineering Services or parts thereof which involve changes to the original Engineering Services or character of Engineering Services under this Contract, then Engineer shall make such revisions as requested and as directed by County. Such revisions shall be considered as Additional Engineering Services and paid for as specified under Article 12.

Engineer shall make revisions to Engineering Services authorized hereunder as are necessary to correct errors appearing therein, when required to do so by County. No additional compensation shall be due for such Engineering Services.

ARTICLE 14
CONTRACT AMENDMENTS

The terms set out in this Contract may be modified by a written fully executed Contract Amendment. Changes and modifications to a fully executed Work Authorization shall be made in the form of a Supplemental Work Authorization. To the extent that such changes or modifications to a Work Authorization do not also require modifications to the terms of this Contract (i.e. changes to the overall scope of Engineering Services set forth in **Exhibit B**, modification of the Compensation Cap, etc.) a Contract Amendment will not be required.

ARTICLE 15
USE OF DOCUMENTS

All documents, including but not limited to drawings, specifications and data or programs stored electronically, (hereinafter referred to as "Engineering Work Products") prepared by Engineer and its subcontractors/subconsultants are related exclusively to the services described in this Contract and are intended to be used with respect to this Project. However, it is expressly understood and agreed by and between the parties hereto that all of Engineer's designs under this Contract (including but not limited to tracings, drawings, estimates, specifications, investigations, studies and other documents, completed or partially completed), shall be the property of County to be thereafter used in any lawful manner as County elects. Any such subsequent use made of documents by County shall be at County's sole risk and without liability to Engineer.

By execution of this Contract and in confirmation of the fee for services to be paid under this Contract, Engineer hereby conveys, transfers and assigns to County all rights under the Federal Copyright Act of 1976 (or any successor copyright statute), as amended, all common law copyrights and all other intellectual property rights acknowledged by law in the Project Designs and work product developed under this Contract. Copies may be retained by Engineer. Engineer shall be liable to County for any loss or damage to any such documents while they are in the possession of or while being worked upon by Engineer or anyone connected with Engineer, including agents, employees, Engineers or subcontractors/subconsultants. All documents so lost or damaged shall be replaced or restored by Engineer without cost to County.

Upon execution of this Contract, Engineer grants to County permission to reproduce Engineer's work and documents for purposes of constructing, using and maintaining the Project, provided that County shall comply with its obligations, including prompt payment of all sums when due, under this Contract. Engineer shall obtain similar permission from Engineer's

subcontractors/subconsultants consistent with this Contract. If and upon the date Engineer is adjudged in default of this Contract, County is permitted to authorize other similarly credentialed design professionals to reproduce and, where permitted by law, to make changes, corrections or additions to the work and documents for the purposes of completing, using and maintaining the Project.

County shall not assign, delegate, sublicense, pledge or otherwise transfer any permission granted herein to another party without the prior written consent of Engineer. However, County shall be permitted to authorize the contractor, subcontractors and material or equipment suppliers to reproduce applicable portions of the Engineering Work Products appropriate to and for use in the execution of the Work. Submission or distribution of Engineering Work Products to meet official regulatory requirements or for similar purposes in connection with the Project is permitted. Any unauthorized use of the Engineering Work Products shall be at County's sole risk and without liability to Engineer and its Engineers.

Prior to Engineer providing to County any Engineering Work Products in electronic form or County providing to Engineer any electronic data for incorporation into the Engineering Work Products, County and Engineer shall by separate written contract set forth the specific conditions governing the format of such Engineering Work Products or electronic data, including any special limitations not otherwise provided in this Contract. Any electronic files are provided by Engineer for the convenience of County, and use of them is at County's sole risk. In the case of any defects in electronic files or any discrepancies between them and any hardcopy of the same documents prepared by Engineer, the hardcopy shall prevail. Only printed copies of documents conveyed by Engineer shall be relied upon.

Engineer shall have no liability for changes made to the drawings by other engineers subsequent to the completion of the Project. Any such change shall be sealed by the engineer making that change and shall be appropriately marked to reflect what was changed or modified.

ARTICLE 16
PERSONNEL, EQUIPMENT AND MATERIAL

Engineer shall furnish and maintain, at its own expense, quarters for the performance of all Engineering Services, and adequate and sufficient personnel and equipment to perform the Engineering Services as required. All employees of Engineer shall have such knowledge and experience as will enable them to perform the duties assigned to them. Any employee of Engineer who, in the reasonable opinion of County, is incompetent or whose conduct becomes detrimental to the Engineering Services shall immediately be removed from association with the Project when so instructed by County. Engineer certifies that it presently has adequate qualified personnel in its employment for performance of the Engineering Services required under this Contract, or will obtain such personnel from sources other than County. Engineer may not change the Project Manager without prior written consent of County.

ARTICLE 17
SUBCONTRACTING

Engineer shall not assign, subcontract or transfer any portion of the Engineering Services under this Contract without prior written approval from County. All subcontracts shall include the provisions required in this Contract. No subcontract shall relieve Engineer of any responsibilities under this Contract.

ARTICLE 18
REVIEW OF ENGINEERING SERVICES

Engineer's Engineering Services will be reviewed by County under its applicable technical requirements and procedures.

A. Completion. Reports, plans, specifications, and supporting documents shall be submitted by Engineer on or before the dates specified in the applicable Work Authorization or Supplemental Work Authorization related thereto. Upon receipt of same, the submission shall be checked for completion. "Completion" or "Complete" shall be defined as all of the required items, as set out in the applicable Work Authorization, have been included in compliance with the requirements of this Contract. The completeness of any Engineering Services submitted to County shall be determined by County within thirty (30) days of such submittal and County shall notify Engineer in writing within such thirty (30) day period if such Engineering Services have been found to be incomplete. If the submission is Complete, County shall notify Engineer and County's technical review process will begin.

If the submission is not Complete, County shall notify Engineer, who shall perform such professional services as are required to complete the Engineering Services and resubmit it to County. This process shall be repeated until a submission is Complete.

B. Acceptance. County shall review the completed Engineering Services for compliance with this Contract. If necessary, the completed Engineering Services shall be returned to Engineer, who shall perform any required Engineering Services and resubmit it to County. This process shall be repeated until the Engineering Services are Accepted. "Acceptance" or "Accepted" shall mean that in the County's reasonable opinion, substantial compliance with the requirements of this Contract has been achieved.

C. Final Approval. After Acceptance, Engineer shall perform any required modifications, changes, alterations, corrections, redesigns, and additional work necessary to receive Final Approval by the County. "Final Approval" in this sense shall mean formal recognition that the Engineering Services have been fully carried out.

D. Errors and Omissions. After Final Approval, Engineer shall, without additional compensation, perform any work required as a result of Engineer's development of the work which is found to be in error or omission due to Engineer's negligence. However, any work required or occasioned for the convenience of County after Final Approval shall be paid for as Additional Engineering Services.

E. Disputes Over Classifications. In the event of any dispute over the classification of Engineer's Engineering Services as Complete, Accepted, or having attained Final Approved under this Contract, the decision of the County shall be final and binding on Engineer, subject to any civil remedy or determination otherwise available to the parties and deemed appropriate by the parties.

F. County's Reliance on Engineer. ENGINEER'S DUTIES AS SET FORTH HEREIN SHALL AT NO TIME BE IN ANY WAY DIMINISHED BY REASON OF ANY REVIEW, EVALUATION OR APPROVAL BY THE COUNTY NOR SHALL THE ENGINEER BE RELEASED FROM ANY LIABILITY BY REASON OF SUCH REVIEW, EVALUATION OR APPROVAL BY THE COUNTY, IT BEING UNDERSTOOD THAT THE COUNTY AT ALL TIMES IS ULTIMATELY RELYING UPON THE ENGINEER'S SKILL, ABILITY AND KNOWLEDGE IN PERFORMING THE ENGINEERING SERVICES REQUIRED HEREUNDER.

ARTICLE 19
VIOLATION OF CONTRACT TERMS/BREACH OF CONTRACT

Violation of contract terms or breach of contract by Engineer shall be grounds for termination of this Contract, and any increased costs arising from Engineer's default, breach of contract, or violation of contract terms shall be paid by Engineer.

ARTICLE 20
TERMINATION

This Contract may be terminated as set forth below.

- **A.** By mutual agreement and consent, in writing, of both parties.
- **B.** By County, by notice in writing to Engineer, as a consequence of failure by Engineer to perform the Engineering Services set forth herein in a satisfactory manner.
- **C.** By either party, upon the failure of the other party to fulfill its obligations as set forth herein.
- **D.** By County, for reasons of its own and not subject to the mutual consent of Engineer, upon not less than thirty (30) days' written notice to Engineer.
- **E.** By satisfactory completion of all Engineering Services and obligations described herein.

Should County terminate this Contract as herein provided, no fees other than fees due and payable at the time of termination plus reimbursable expenses incurred shall thereafter be paid to Engineer. In determining the value of the Engineering Services performed by Engineer prior to termination, County shall be the sole judge. Compensation for Engineering Services at termination will be based on a percentage of the Engineering Services completed at that time. Should County terminate this Contract under Subsection (D) immediately above, then the amount charged during the thirty-day notice period shall not exceed the amount charged during the preceding thirty (30) days.

If Engineer defaults in the performance of this Contract or if County terminates this Contract for fault on the part of Engineer, then County shall give consideration to the actual costs incurred by Engineer in performing the Engineering Services to the date of default, the amount of Engineering Services required which was satisfactorily completed to date of default, the value of the Engineering Services which are usable to County, the cost to County of employing another firm to complete the Engineering Services required and the time required to do so, and other factors which affect the value to County of the Engineering Services performed at the time of default.

The termination of this Contract and payment of an amount in settlement as prescribed above shall extinguish all rights, duties, and obligations of County under this Contract. If the termination of this Contract is due to the failure of Engineer to fulfill his/her/its contractual obligations, then County may take over the Project and prosecute the Engineering Services to completion. In such case, Engineer shall be liable to County for any additional and reasonable costs incurred by County.

Engineer shall be responsible for the settlement of all contractual and administrative issues arising out of any procurements made by Engineer in support of the Engineering Services under this Contract.

ARTICLE 21
COMPLIANCE WITH LAWS

A. Compliance. Engineer shall comply with all applicable federal, state and local laws, statutes, codes, ordinances, rules and regulations, and the orders and decrees of any court, or administrative bodies or tribunals in any manner affecting the performance of this Contract, including without limitation, minimum/maximum salary and wage statutes and regulations, and licensing laws and regulations. Engineer shall furnish County with satisfactory proof of his/her/its compliance.

Engineer shall further obtain all permits and licenses required in the performance of the Engineering Services contracted for herein.

B. Taxes. Engineer will pay all taxes, if any, required by law arising by virtue of the Engineering Services performed hereunder. County is qualified for exemption pursuant to the provisions of Section 151.309 of the Texas Limited Sales, Excise, and Use Tax Act.

ARTICLE 22
INDEMNIFICATION

ENGINEER AGREES, TO THE FULLEST EXTENT PERMITTED BY LAW, TO INDEMNIFY AND HOLD THE COUNTY HARMLESS FROM AND AGAINST ANY AND ALL LIABILITIES, LOSSES, PENALTIES, JUDGMENTS, CLAIMS, LAWSUITS, DAMAGES, COSTS AND EXPENSES, INCLUDING, BUT NOT LIMITED TO, ATTORNEYS' FEES, ("LOSSES") TO THE EXTENT SUCH LOSSES ARE CAUSED BY OR RESULTS FROM AN NEGLIGENT ACT OR OMISSION, NEGLIGENCE, OR INTENTIONAL TORT COMMITTED BY ENGINEER,

ENGINEER'S EMPLOYEES, AGENTS, OR ANY OTHER PERSON OR ENTITY UNDER CONTRACT WITH ENGINEER INCLUDING, WITHOUT LIMITATION, ENGINEER'S SUBCONSULTANTS, OR ANY OTHER ENTITY OVER WHICH ENGINEER EXERCISES CONTROL.

ENGINEER FURTHER AGREES, TO THE FULLEST EXTENT PERMITTED BY LAW, TO INDEMNIFY AND HOLD THE COUNTY HARMLESS FROM ANY AND ALL LIABILITIES, LOSSES, PENALTIES, JUDGMENTS, CLAIMS, LAWSUITS, DAMAGES, COSTS AND EXPENSES, INCLUDING, BUT NOT LIMITED TO, ATTORNEYS' FEES, ("LOSSES") TO THE EXTENT SUCH LOSSES ARE CAUSED BY OR RESULTS FROM ENGINEER'S FAILURE TO PAY ENGINEER'S EMPLOYEES, SUBCONTRACTORS, SUBCONSULTANTS, OR SUPPLIERS, IN CONNECTION WITH ANY OF THE WORK PERFORMED OR TO BE PERFORMED UNDER THIS CONTRACT BY ENGINEER.

ENGINEER FURTHER AGREES TO INDEMNIFY AND HOLD THE COUNTY HARMLESS FROM ANY AND ALL LIABILITIES, LOSSES, PENALTIES, CLAIMS, LAWSUITS, DAMAGES, COSTS AND EXPENSES, INCLUDING, BUT NOT LIMITED TO, ATTORNEYS' FEES, ("LOSSES") TO THE EXTENT SUCH LOSSES ARE CAUSED BY OR RESULTS FROM THE INFRINGEMENT OF ANY INTELLECTUAL PROPERTY ARISING OUT OF THE USE OF ANY PLANS, DESIGN, DRAWINGS, OR SPECIFICATIONS FURNISHED BY ENGINEER IN THE PERFORMANCE OF THIS CONTRACT.

THE LIMITS OF INSURANCE REQUIRED IN THIS CONTRACT AND/OR THE CONTRACT DOCUMENTS SHALL NOT LIMIT ENGINEER'S OBLIGATIONS UNDER THIS SECTION. THE TERMS AND CONDITIONS CONTAINED IN THIS SECTION SHALL SURVIVE THE TERMINATION OF THE CONTRACT AND/OR CONTRACT DOCUMENTS OR THE SUSPENSION OF THE WORK HEREUNDER. TO THE EXTENT THAT ANY LIABILITIES, PENALTIES, DEMANDS, CLAIMS, LAWSUITS, LOSSES, DAMAGES, COSTS AND EXPENSES ARE CAUSED IN PART BY THE ACTS OF THE COUNTY OR THIRD PARTIES FOR WHOM ENGINEER IS NOT LEGALLY LIABLE, ENGINEER'S OBLIGATIONS SHALL BE IN PROPORTION TO ENGINEER'S FAULT. THE OBLIGATIONS HEREIN SHALL ALSO EXTEND TO ANY ACTIONS BY THE COUNTY TO ENFORCE THIS INDEMNITY OBLIGATION.

IN THE EVENT THAT CONTRACTORS INITIATE LITIGATION AGAINST THE COUNTY IN WHICH THE CONTRACTOR ALLEGES DAMAGES AS A RESULT OF ANY NEGLIGENT ACTS, ERRORS OR OMISSIONS OF ENGINEER, ITS EMPLOYEES, AGENTS, SUBCONTRACTORS, SUBCONSULTANTS, OR SUPPLIERS, OR OTHER ENTITIES OVER WHICH ENGINEER EXERCISES CONTROL, INCLUDING, BUT NOT LIMITED TO, DEFECTS, ERRORS, OR OMISSIONS, THEN THE COUNTY SHALL HAVE THE RIGHT TO JOIN ENGINEER IN ANY SUCH PROCEEDINGS AT THE COUNTY'S COST. ENGINEER SHALL ALSO HOLD THE COUNTY HARMLESS AND INDEMNIFY THE COUNTY TO THE EXTENT THAT ENGINEER, ANY OF ITS EMPLOYEES, AGENTS, SUBCONTRACTORS, SUBCONSULTANTS, OR SUPPLIERS, OR OTHER ENTITIES OVER WHICH ENGINEER EXERCISES CONTROL, CAUSED SUCH DAMAGES TO CONTRACTOR, INCLUDING ANY AND ALL COSTS AND ATTORNEYS' FEES INCURRED BY THE COUNTY IN CONNECTION WITH THE DEFENSE OF ANY CLAIMS WHERE ENGINEER, ITS EMPLOYEES, AGENTS, SUBCONTRACTORS, SUBCONSULTANTS, OR SUPPLIERS, OR OTHER ENTITIES OVER WHICH ENGINEER EXERCISES CONTROL, ARE ADJUDICATED AT FAULT.

ARTICLE 23

ENGINEER'S RESPONSIBILITIES

Engineer shall be responsible for the accuracy of his/her/its Engineering Services and shall promptly make necessary revisions or corrections to its work product resulting from errors, omissions, or negligent acts, and same shall be done without compensation. County shall determine Engineer's responsibilities for all questions arising from design errors and/or omissions, subject to the dispute resolution provisions of Article 33. Engineer shall not be relieved of responsibility for subsequent correction of any such errors or omissions in its work product, or for clarification of any ambiguities until after the construction phase of the Project has been completed.

ARTICLE 24
ENGINEER'S SEAL

The responsible engineer shall sign, seal and date all appropriate engineering submissions to County in accordance with the Texas Engineering Practice Act and the rules of the State Board of Registration for Professional Engineers.

ARTICLE 25
INSURANCE

Engineer must comply with the following insurance requirements at all times during this Contract:

A. Coverage Limits. Engineer, at Engineer's sole cost, shall purchase and maintain during the entire term while this Contract is in effect the following insurance:

1. Worker's Compensation in accordance with statutory requirements.
2. Commercial General Liability Insurance with a combined minimum Bodily Injury and Property Damage limits of $1,000,000.00 per occurrence and $2,000,000.00 in the aggregate.
3. Automobile Liability Insurance for all owned, non-owned, and hired vehicles with combined minimum limits for Bodily Injury and Property Damage limits of $500,000.00 per occurrence and $1,000,000.00 in the aggregate.
4. Professional Liability Errors and Omissions Insurance in the amount of $2,000,000.00 per claim.

B. Additional Insureds; Waiver of Subrogation. County, its directors, officers and employees shall be added as additional insureds under policies listed under (2) and (3) above, and on those policies where County, its directors, officers and employees are additional insureds, such insurance shall be primary and any insurance maintained by County shall be excess and not contribute with it. Such policies shall also include waivers of subrogation in favor of County.

C. Premiums and Deductible. Engineer shall be responsible for payment of premiums for all of the insurance coverages required under this section. Engineer further agrees that for each claim, suit or action made against insurance provided hereunder, with respect to all

matters for which the Engineer is responsible hereunder, Engineer shall be solely responsible for all deductibles and self-insured retentions. Any deductibles or self-insured retentions over $50,000 in the Engineer's insurance must be declared and approved in writing by County in advance.

D. Commencement of Work. Engineer shall not commence any field work under this Contract until he/she/it has obtained all required insurance and such insurance has been approved by County. As further set out below, Engineer shall not allow any subcontractor/subconsultant(s) to commence work to be performed in connection with this Contract until all required insurance has been obtained and approved and such approval shall not be unreasonably withheld. Approval of the insurance by County shall not relieve or decrease the liability of Engineer hereunder.

E. Insurance Company Rating. The required insurance must be written by a company approved to do business in the State or Texas with a financial standing of at least an A- rating, as reflected in Best's insurance ratings or by a similar rating system recognized within the insurance industry at the time the policy is issued.

F. Certification of Coverage. Engineer shall furnish County with a certification of coverage issued by the insurer. Engineer shall not cause any insurance to be canceled nor permit any insurance to lapse. **In addition to any other notification requires set forth hereunder, Engineer shall also notify County, within twenty-four (24) hours of receipt, of any notices of expiration, cancellation, non-renewal, or material change in coverage it receives from its insurer.**

G. No Arbitration. It is the intention of the County and agreed to and hereby acknowledged by the Engineer, that no provision of this Contract shall be construed to require the County to submit to mandatory arbitration in the settlement of any claim, cause of action or dispute, except as specifically required in direct connection with an insurance claim or threat of claim under an insurance policy required hereunder or as may be required by law or a court of law with jurisdiction over the provisions of this Contract.

H. Subcontractor/Subconsultant's Insurance. Without limiting any of the other obligations or liabilities of Engineer, Engineer shall require each subcontractor/subconsultant performing work under this Contract (to the extent a subcontractor/subconsultant is allowed by County) to maintain during the term of this Contract, at the subcontractor/subconsultant's own expense, the same stipulated minimum insurance required in this Article above, including the required provisions and additional policy conditions as shown below in this Article.

Engineer shall obtain and monitor the certificates of insurance from each subcontractor/subconsultant in order to assure compliance with the insurance requirements. Engineer must retain the certificates of insurance for the duration of this Contract, and shall have the responsibility of enforcing these insurance requirements among its subcontractor/subconsultants. County shall be entitled, upon request and without expense, to receive copies of these certificates of insurance.

I. Insurance Policy Endorsements. Each insurance policy shall include the following conditions by endorsement to the policy:

1. County shall be notified thirty (30) days prior to the expiration, cancellation, non-renewal or any material change in coverage, and such notice thereof shall be given to County by certified mail to:

   Williamson County Auditor
   c/o: Pam Navarrette
   710 Main Street, Suite 301
   Georgetown, Texas 78626

   With copy to: Williamson County Dept. of Infrastructure
   Attn: Director of Road & Bridge
   3151 SE Inner Loop, Suite B
   Georgetown, Texas 78626

2. The policy clause "Other Insurance" shall not apply to any insurance coverage currently held by County, to any such future coverage, or to County's Self-Insured Retentions of whatever nature.

J. Cost of Insurance. The cost of all insurance required herein to be secured and maintained by Engineer shall be borne solely by Engineer, with certificates of insurance evidencing such minimum coverage in force to be filed with County. Such Certificates of Insurance are evidenced as **Exhibit F** herein entitled "Certificates of Insurance."

ARTICLE 26
COPYRIGHTS

County shall have the royalty-free, nonexclusive and irrevocable right to reproduce, publish or otherwise use, and to authorize others to use, any reports developed by Engineer for governmental purposes.

ARTICLE 27
SUCCESSORS AND ASSIGNS

This Contract shall be binding upon and inure to the benefit of the parties hereto, their successors, lawful assigns, and legal representatives. Engineer may not assign, sublet or transfer any interest in this Contract, in whole or in part, by operation of law or otherwise, without obtaining the prior written consent of County.

ARTICLE 28
SEVERABILITY

In the event any one or more of the provisions contained in this Contract shall for any reason be held to be invalid, illegal or unenforceable in any respect, then such invalidity, illegality or unenforceability shall not affect any other provision thereof and this Contract shall be construed as if such invalid, illegal or unenforceable provision had never been contained herein.

ARTICLE 29
PRIOR AGREEMENTS SUPERSEDED

This Contract constitutes the sole agreement of the parties hereto, and supersedes any prior understandings or written or oral contracts between the parties respecting the subject matter defined herein. This Contract may only be amended or supplemented by mutual agreement of the parties hereto in writing.

ARTICLE 30
ENGINEER'S ACCOUNTING RECORDS

Engineer agrees to maintain, for a period of three (3) years after final payment under this Contract, detailed records identifying each individual performing the Engineering Services, the date or dates the services were performed, the applicable hourly rates, the total amount billed for each individual and the total amount billed for all persons, records of reimbursable costs and expenses of other providers and provide such other details as may be requested by the County Auditor for verification purposes. Engineer agrees that County or its duly authorized representatives shall, until the expiration of three (3) years after final payment under this Contract, have access to and the right to examine and photocopy any and all books, documents, papers and records of Engineer which are directly pertinent to the services to be performed under this Contract for the purposes of making audits, examinations, excerpts, and transcriptions. Engineer further agrees that County shall have access during normal working hours to all necessary Engineer facilities and shall be provided adequate and appropriate work space in order to conduct audits in compliance with the provisions of this section. County shall give Engineer reasonable advance notice of intended audits.

ARTICLE 31
NOTICES

All notices to either party by the other required under this Contract shall be personally delivered or mailed to such party at the following respective addresses:

County: Williamson County Judge
710 Main Street, Suite 101
Georgetown, Texas 78626

With copy to: Williamson County Dept. of Infrastructure
Attn: Director of Road & Bridge
3151 SE Inner Loop, Suite B
Georgetown, Texas 78626

and to: Office of General Counsel
Williamson County
710 Main Street, Suite 102
Georgetown, Texas 78626

OK
MJ 3/2/22

Engineer: HDR Engineering, Inc.
Attn: Rashed T. Islam, PE, PTOE
710 Hester's Crossing, #150
Round Rock, Texas 78681

ARTICLE 32
GENERAL PROVISIONS

A. Time is of the Essence. Subject to Article 3 hereof, Engineer understands and agrees that time is of the essence and that any failure of Engineer to complete the Engineering Services for each phase of this Contract within the agreed work schedule set out in the applicable Work Authorization may constitute a material breach of this Contract. Engineer shall be fully responsible for his/her/its delays or for failures to use his/her/its reasonable efforts in accordance with the terms of this Contract and the Engineer's standard of performance as defined herein. Where damage is caused to County due to Engineer's negligent failure to perform County may accordingly withhold, to the extent of such damage, Engineer's payments hereunder without waiver of any of County's additional legal rights or remedies.

B. Force Majeure. Neither County nor Engineer shall be deemed in violation of this Contract if prevented from performing any of their obligations hereunder by reasons for which they are not responsible or circumstances beyond their control. However, notice of such impediment or delay in performance must be timely given, and all reasonable efforts undertaken to mitigate its effects.

C. Enforcement and Venue. This Contract shall be enforceable in Georgetown, Williamson County, Texas, and if legal action is necessary by either party with respect to the enforcement of any or all of the terms or conditions herein, exclusive venue for same shall lie in Williamson County, Texas. This Contract shall be governed by and construed in accordance with the laws and court decisions of the State of Texas excluding, however, its choice of law rules.

D. Standard of Performance. The standard of care for all professional engineering, consulting and related services performed or furnished by Engineer and its employees under this

Contract will be the care and skill ordinarily used by members of Engineer's profession practicing under the same or similar circumstances at the same time and in the same locality.

E. Opinion of Probable Cost. Any opinions of probable Project cost or probable construction cost provided by Engineer are made on the basis of information available to Engineer and on the basis of Engineer's experience and qualifications and represents its judgment as an experienced and qualified professional engineer. However, since Engineer has no control over the cost of labor, materials, equipment or services furnished by others, or over the contractor(s') methods of determining prices, or over competitive bidding or market conditions, Engineer does not guarantee that proposals, bids or actual Project or construction cost will not vary from opinions of probable cost Engineer prepares.

F. Opinions and Determinations. Where the terms of this Contract provide for action to be based upon opinion, judgment, approval, review, or determination of either party hereto, such terms are not intended to be and shall never be construed as permitting such opinion, judgment, approval, review, or determination to be arbitrary, capricious, or unreasonable.

G. Reports of Accidents. Within 24 hours after Engineer becomes aware of the occurrence of any accident or other event which results in, or might result in, injury to the person or property of any third person (other than an employee of the Engineer), whether or not it results from or involves any action or failure to act by the Engineer or any employee or agent of the Engineer and which arises in any manner from the performance of this Contract, the Engineer shall send a written report of such accident or other event to the County, setting forth a full and concise statement of the facts pertaining thereto. The Engineer shall also immediately send the County a copy of any summons, subpoena, notice, or other documents served upon the Engineer, its agents, employees, or representatives, or received by it or them, in connection with any matter before any court arising in any manner from the Engineer's performance of work under this Contract.

H. Gender, Number and Headings. Words of any gender used in this Contract shall be held and construed to include any other gender, and words in the singular number shall be held to include the plural, unless the context otherwise requires. The headings and section numbers are for convenience only and shall not be considered in interpreting or construing this Contract.

I. Construction. Each party hereto acknowledges that it and its counsel have reviewed this Contract and that the normal rules of construction are not applicable and there will be no presumption that any ambiguities will be resolved against the drafting party in the interpretation of this Contract.

J. Independent Contractor Relationship. Both parties hereto, in the performance of this Contract, shall act in an individual capacity and not as agents, employees, partners, joint ventures or associates of one another. The employees or agents of one party shall not be deemed or construed to be the employees or agents of the other party for any purposes whatsoever.

K. No Waiver of Immunities. Nothing in this Contract shall be deemed to waive, modify or amend any legal defense available at law or in equity to County, its past or present

officers, employees, or agents or employees, nor to create any legal rights or claim on behalf of any third party. County does not waive, modify, or alter to any extent whatsoever the availability of the defense of governmental immunity under the laws of the State of Texas and of the United States.

L. Texas Public Information Act. To the extent, if any, that any provision in this Contract is in conflict with Tex. Gov't Code 552.001 et seq., as amended (the "Public Information Act"), the same shall be of no force or effect. Furthermore, it is expressly understood and agreed that County, its officers and employees may request advice, decisions and opinions of the Attorney General of the State of Texas in regard to the application of the Public Information Act to any items or data furnished to County as to whether or not the same are available to the public. It is further understood that County's officers and employees shall have the right to rely on the advice, decisions and opinions of the Attorney General, and that County, its officers and employees shall have no liability or obligation to any party hereto for the disclosure to the public, or to any person or persons, of any items or data furnished to County by a party hereto, in reliance of any advice, decision or opinion of the Attorney General of the State of Texas.

M. Governing Terms and Conditions. If there is an irreconcilable conflict between the terms and conditions set forth in this Contract or any Contract Amendment and the terms and conditions set forth in any Exhibit, Appendix, Work Authorization or Supplemental Work Authorization to this Contract, the terms and conditions set forth in this Contract or any Contract Amendment shall control over the terms and conditions set forth in any Exhibit, Appendix, Work Authorization or Supplemental Work Authorization to this Contract.

N. Meaning of Day. For purposes of this Contract, all references to a "day" or "days" shall mean a calendar day or calendar days.

O. Appropriation of Funds by County. County believes it has sufficient funds currently available and authorized for expenditure to finance the costs of this Contract. Engineer understands and agrees that County's payment of amounts under this Contract is contingent on the County receiving appropriations or other expenditure authority sufficient to allow the County, in the exercise of reasonable administrative discretion, to continue to make payments under this Contract. It is further understood and agreed by Engineer that County shall have the right to terminate this Contract at the end of any County fiscal year if the governing body of County does not appropriate sufficient funds as determined by County's budget for the fiscal year in question. County may effect such termination by giving written notice of termination to Engineer.

P. Termination of Work Authorization. Should it be determined that the progress in the production of Engineer's services and work does not satisfy the requirements of the approved Work Authorization as provided by Exhibit "C", attached hereto, the County shall review the approved Work Authorization with the Engineer to determine the corrective action needed, including potential termination of such Work Authorization by Williamson County. Additionally, if an approved Work Authorization has not been completed by the end of the applicable County fiscal year under this contract and the Williamson County Commissioners Court does not provide for funding through its budgetary oversight for the subsequent County fiscal year, Williamson County reserves the right to terminate such Work Authorization at its discretion.

ARTICLE 33
DISPUTE RESOLUTION

Except as otherwise specifically set forth herein, County and Engineer shall work together in good faith to resolve any controversy, dispute or claim between them which arises out of or relates to this Contract, whether stated in tort, contract, statute, claim for benefits, bad faith, professional liability or otherwise ("Claim"). If the parties are unable to resolve the Claim within thirty (30) days following the date in which one party sent written notice of the Claim to the other party, and if a party wishes to pursue the Claim, such Claim shall be addressed through non-binding mediation. A single mediator engaged in the practice of law, who is knowledgeable about subject matter of this Contract, shall be selected by agreement of the parties and serve as the mediator. Any mediation under this Contract shall be conducted in Williamson County, Texas. The mediator's fees shall be borne equally between the parties. Such non-binding mediation is a condition precedent to seeking redress in a court of competent jurisdiction, but this provision shall not preclude either party from filing a lawsuit in a court of competent jurisdiction prior to completing a mediation if necessary to preserve the statute of limitations, in which case such lawsuit shall be stayed pending completion of the mediation process contemplated herein. This provision shall survive the termination of the Contract.

ARTICLE 34
EQUAL OPPORTUNITY IN EMPLOYMENT

During the performance of this Contract and to the extent the Project is a federally funded project, Engineer, for itself, its assignees and successors in interest agrees as follows:

A. Compliance with Regulations. The Engineer shall comply with the Regulations relative to nondiscrimination in Federally-assisted programs of the Department of Transportation (hereinafter, "DOT") Title 49, Code of Federal Regulations, Part 21, as they may be amended from time to time, (hereinafter referred to as the Regulations), which are herein incorporated by reference and made a part of this Contract.

B. Nondiscrimination. The Engineer, with regard to the work performed by it during the Contract, shall not discriminate on the grounds of race, color, or national origin in the selection and retention of subcontractors/subconsultants, including procurements of materials and leases of equipment. The Engineer shall not participate either directly or indirectly in the discrimination prohibited by section 21.5 of the Regulations, including employment practices when the contract covers a program set forth in Appendix B of the Regulations.

C. Solicitations for Subcontracts, Including Procurements of Materials and Equipment. In all solicitations either by competitive bidding or negotiation made by the Engineer for work to be performed under a subcontract, including procurements of materials or leases of equipment, each potential subcontractor/subconsultant or supplier shall be notified by the Engineer of the Engineer's obligations under this Contract and the Regulations relative to nondiscrimination on the grounds of race, color, or national origin.

D. Information and Reports. The Engineer shall provide all information and reports required by the Regulations or directives issued pursuant thereto, and shall permit access to its books, records, accounts, other sources of information, and its facilities as may be determined by the County (referred to in this Article as the "Recipient") or the Texas Department of Transportation to be pertinent to ascertain compliance with such Regulations, orders and instructions. Where any information required of a contractor is in the exclusive possession of another who fails or refuses to furnish this information the Engineer shall so certify to the Recipient, or the Texas Department of Transportation as appropriate, and shall set forth what efforts it has made to obtain the information.

E. Sanctions for Noncompliance. In the event of the Engineer's noncompliance with the nondiscrimination provisions of this contract, the Recipient shall impose such contract sanctions as it or the Texas Department of Transportation may determine to be appropriate, including, but not limited to:

1. withholding of payments to the Engineer under the contract until the Engineer complies, and/or;
2. cancellation, termination or suspension of the Contract, in whole or in part.

F. Incorporation of Provisions. The Engineer shall include the provisions of Subsections (A) through (F) above in every subcontract, including procurements of materials and leases of equipment, unless exempt by the Regulations, or directives issued pursuant thereto. The Engineer shall take such action with respect to any subcontract or procurement as the Recipient or the Texas Department of Transportation may direct as a means of enforcing such provisions including sanctions for non-compliance: Provided, however, that, in the event a contractor becomes involved in, or is threatened with, litigation with a subcontractor/subconsultant or supplier as a result of such direction, the Engineer may request the Recipient to enter into such litigation to protect the interests of the Recipient, and, in addition, the Engineer may request the United States to enter into such litigation to protect the interests of the United States.

SIGNATORY WARRANTY

The undersigned signatory for Engineer hereby represents and warrants that the signatory is an officer of the organization for which he/she has executed this Contract and that he/she has full and complete authority to enter into this Contract on behalf of the firm. The above-stated representations and warranties are made for the purpose of inducing County to enter into this Contract.

IN WITNESS WHEREOF, County has caused this Contract to be signed in its name by its duly authorized County Judge, as has Engineer, signing by and through its duly authorized representative(s), thereby binding the parties hereto, their successors, assigns and representatives for the faithful and full performance of the terms and provisions hereof, to be effective as of the date of the last party's execution below. NO OFFICIAL, EMPLOYEE, AGENT, OR REPRESENTATIVE OF THE COUNTY HAS ANY AUTHORITY, EITHER EXPRESS OR IMPLIED, TO AMEND, TERMINATE OR MODIFY THIS CONTRACT, EXCEPT PURSUANT TO SUCH EXPRESS AUTHORITY AS MAY BE GRANTED BY THE WILLIAMSON COUNTY COMMISSIONERS COURT.

COUNTY

WILLIAMSON COUNTY, TEXAS

OK
MY 3/2/2020

By: _____
Bill Gravell, Jr., County Judge

Date: _____ ____, 20____

ENGINEER

HDR Engineering, Inc.

By _____

Printed Name: RASHED ISLAM, P.E.

Title: VICE PRESIDENT

Date: FEBRUARY 20, 2020

SUBSCRIBED and sworn to before me the undersigned authority by Rashed Islam _____ the 20TH _____ of ~~ENGINEER~~, on behalf of said firm.

February

_____
Notary Public in and for the
State of Texas

KRISTINE MASSEY
Notary Public, State of Texas
Comm. Expires 12-27-2020
Notary ID 12674769-9

My commission expires: 12-27-20

LIST OF EXHIBITS ATTACHED

(1) **Exhibit A** Debarment Certification

(2) **Exhibit B** Engineering Services

(3) **Exhibit C** Work Authorization

(4) **Exhibit D** Rate Schedule

(5) **Exhibit E** Williamson County Vendor Reimbursement Policy

(6) **Exhibit F** Certificates of Insurance

EXHIBIT A
DEBARMENT CERTIFICATION

STATE OF TEXAS §
§
COUNTY OF WILLIAMSON §

I, the undersigned, being duly sworn or under penalty of perjury under the laws of the United States and the State of Texas, certifies that Engineer and its principals:

(a) Are not presently debarred, suspended, proposed for debarment, declared ineligible or voluntarily excluded from covered transactions by any federal department or agency:

(b) Have not within a three-year period preceding this proposal been convicted of or had a civil judgment rendered against them for commission of fraud or a criminal offense in connection with obtaining, attempting to obtain, or performing a public* transaction or contract under a public transaction; violation of federal or state antitrust statutes or commission of embezzlement, theft, forgery, bribery, falsification or destruction of records, making false statements, or receiving stolen property;

(c) Are not presently indicted for or otherwise criminally or civilly charged by a governmental entity* with commission of any of the offenses enumerated in paragraph (1)(b) of this certification;

(d) Have not within a three-year period preceding this application/proposal had one or more public transactions* terminated for cause or default; and

(e) Have not been disciplined or issued a formal reprimand by any State agency for professional accreditation within the past three years.

HDR Engineering, Inc.
Name of Firm

Signature of Certifying Official

Rashed T. Islam, PE, PTOE
Printed Name of Certifying Official

Vice President
Title of Certifying Official

FEBRUARY 20, 2020
Date

(2) Where the PROVIDER is unable to certify to any of the statements in this certification, such PROVIDER shall attach an explanation to this certification.

* federal, state, or local

SUBSCRIBED and sworn to before me the undersigned authority by Rashid Islam _____ the 20th _____ of February _____, on behalf of said firm.

Kristine Massey

Notary Public in and for the
State of Texas



My commission expires: 12-27-20

EXHIBIT B

ENGINEERING SERVICES

ok
m 3/2/2022

General Work Description: Provide engineering services and planning to develop On-call Traffic Engineering Services.

The Engineer may perform any or all of the following tasks listed below, as described in detail in each Work Authorization:

TASK 1 - PROJECT MANAGEMENT

TASK 2 - ROUTE AND DESIGN STUDIES

TASK 3 - PUBLIC INVOLVEMENT

TASK 4 - SURVEYING

TASK 5 - ROW MAPPING

TASK 6 - ENVIRONMENTAL STUDIES & DOCUMENTS

TASK 7 - GEOTECHNICAL SERVICES

TASK 8 - PLANS, SPECIFICATIONS AND ESTIMATE (PS&E)

TASK 9 - CONSTRUCTION PHASE SERVICES

EXHIBIT C

WORK AUTHORIZATION

(To Be Completed and Executed After Contract Execution)

WORK AUTHORIZATION NO. _____
PROJECT: _____

This Work Authorization is made pursuant to the terms and conditions of the Williamson County Contract for Engineering Services, being dated _____ ____, 20____ and entered into by and between Williamson County, Texas, a political subdivision of the State of Texas, (the "County") and _____ (the "Engineer").

Part1. The Engineer will provide the following Engineering Services set forth in Attachment "B" of this Work Authorization.

Part 2. The maximum amount payable for services under this Work Authorization without modification is _____.

Part 3. Payment to the Engineer for the services established under this Work Authorization shall be made in accordance with the Contract.

Part 4. This Work Authorization shall become effective on the date of final acceptance and full execution of the parties hereto and shall terminate on _____ ____, 20_____. The Engineering Services set forth in Attachment "B" of this Work Authorization shall be fully completed on or before said date unless extended by a Supplemental Work Authorization.

Part 5. This Work Authorization does not waive the parties' responsibilities and obligations provided under the Contract.

Part 6. County believes it has sufficient funds currently available and authorized for expenditure to finance the costs of this Work Authorization. Engineer understands and agrees that County's payment of amounts under this Work Authorization is contingent on the County receiving appropriations or other expenditure authority sufficient to allow the County, in the exercise of reasonable administrative discretion, to continue to make payments under this Contract. It is further understood and agreed by Engineer that County shall have the right to terminate this Contract at the end of any County fiscal year if the governing body of County does not appropriate sufficient funds as determined by County's budget for the fiscal year in question. County may effect such termination by giving written notice of termination to Engineer.

Part 7. This Work Authorization is hereby accepted and acknowledged below.

EXECUTED this ____ day of _____, 20___.

ENGINEER:

[Insert Company Name HERE]

By:_____
Signature

_____
Printed Name

_____
Title

COUNTY:

Williamson County, Texas

By:_____
Signature

_____
Printed Name

_____
Title

LIST OF ATTACHMENTS

Attachment A - Services to be Provided by County

Attachment B - Services to be Provided by Engineer

Attachment C - Work Schedule

Attachment D - Fee Schedule

EXHIBIT D

RATE SCHEDULE

HDR ENGINEERING, INC.

Principal/Vice President	$ 320.00	per hour
Project Manager	$ 275.00	per hour
Senior Engineer	$ 240.00	per hour
Project Engineer	$ 160.00	per hour
Design Engineer	$ 140.00	per hour
EIT	$ 120.00	per hour
CADD Technician	$ 110.00	per hour
Senior CADD Technician	$ 150.00	per hour
Senior Environmental Project Manager	$ 250.00	per hour
Senior Environmental Planner	$ 175.00	per hour
Senior Environmental Scientist	$ 140.00	per hour
Environmental Scientist	$ 100.00	per hour
Senior GIS Specialist	$ 160.00	per hour
GIS Specialist	$ 130.00	Per hour
Admin/Clerical	$ 90.00	per hour

OK
M 3/2/2020

GRAM TRAFFIC COUNTING, INC.

OK
MJ 3/27/2020

Project Manager	$63.73	per hour
Field Supervisor	$62.96	per hour
Administrative	$36.86	per hour
Traffic Tech	$35.65	per hour

Automated Counts (as of 01/01/2020)	Unit	Cost
Bi-Directional Volume Counts	24 Hours	$ 175.00
Bi-Directional Volume Counts - Additional 24 hours at same location	24 Hours	$ 125.00
Uni-Directional Volume Counts	24 Hours	$ 150.00
Uni-Directional Volume Counts - Additional 24 hours at same location	24 Hours	$ 110.00
Speed Counts	24 Hours	$ 225.00
Speed Counts - Additional 24 hours at same location	24 Hours	$ 175.00
Classification Counts	24 Hours	$ 225.00
Classification Counts - Additional 24 hours at same location	24 Hours	$ 175.00
Urban Main Lane Volume Counts (per counter)	24 Hours	$ 400.00
Urban Main Lane Volume Counts (per counter) - Additional 24 hours at same location	24 Hours	$ 325.00
Rural Main Lane Volume Counts (per counter)	24 Hours	$ 300.00
Rural Main Lane Volume Counts (per counter) - Additional 24 hours at same location	24 Hours	$ 250.00
Urban Main Lane Speed & Classification Counts (per counter)	24 Hours	$ 450.00
Urban Main Lane Speed & Classification Counts (per counter) - Additional 24 hours at same location	24 Hours	$ 375.00
Rural Main Lane Speed & Classification Counts (per counter)	24 Hours	$ 450.00
Rural Main Lane Speed & Classification Counts (per counter) - Additional 24 hours at same location	24 Hours	$ 300.00
Video Lane and TMC Counts (as of 01/01/2020) **Video Turning Movement Count (Vehicles, Heavy Vehicles & Pedestrians)**	**Unit**	**Cost**
Video Turning Movement Count-12 Hour (Per Camera Unit)	12 Hours	$ 800.00
Video Turning Movement Count-Additional 12 Hour (Per Camera Unit)	12 Hours	$ 600.00
Video Turning Movement Count-24 Hour (Per Camera Unit)	24 Hours	$ 1,000.00
Video Turning Movement Count-Additional 24 Hour (Per Camera Unit)	24 Hours	$ 800.00
Video Turning Movement Count Peak Hours [2 Hour-AM-Midday-PM] - (Per Camera Unit)	Hourly	$ 85.00
Video Bi-Directional Volume Counts-(Per Camera Unit)	24 Hours	$ 725.00
Video Bi-Directional Volume Counts - (Per Camera Unit) Additional 24 hours at same location	24 Hours	$ 650.00
Video Bi-Directional Volume Counts -(Per Camera Unit)	Per Hour	$ 40.00
Video Uni-Directional Volume Counts-(Per Camera Unit)	24 Hours	$ 675.00
Video Uni-Directional Volume Counts -(Per Camera Unit) Additional 24 hours at same location	24 Hours	$ 600.00
Video Uni-Directional Volume Counts -(Per Camera Unit)	Per Hour	$ 35.00
Video Classification Counts-(Per Camera Unit)	24 Hours	$ 850.00
Video Classification Counts -(Per Camera Unit) Additional 24 hours at same location	24 Hours	$ 725.00
Video Classification Counts -(Per Camera Unit)	Per Hour	$ 45.00
Video Urban Main Lane Volume Counts (Per Camera Unit)	24 Hours	$ 775.00

Video Urban Main Lane Volume Counts (Per Camera Unit) - Additional 24 hours at same location	24 Hours	$ 700.00
Video Urban Main Lane Volume Counts -(Per Camera Unit)	Per Hour	$ 42.50
Video Rural Main Lane Volume Counts (Per Camera Unit)	24 Hours	$ 725.00
Video Rural Main Lane Volume Counts (Per Camera Unit) - Additional 24 hours at same location	24 Hours	$ 650.00
Video Rural Main Lane Volume Counts -(per counter)	Per Hour	$ 37.50
License Plate Capture (per lane)	Hourly	$ 400.00
Manual Counts	**Unit**	**Cost**
Ball Bank Studies (Per Person)	Hourly	$ 85.00
Radar Studies (2 hours or 125 vehicle capture)	Per Location	$ 165.00
Travel Time Runs (Mileage not included)	Per Run	$ 165.00
Miscellaneous	**Unit**	**Cost**
Traffic Control Plan Setup	Daily	$ 1,250.00

OK
3/2/2020

INLAND GEODETICS, LLC.

Field Crew Services

Two (2) Person Field Crew	$150.00 per hour
Three (3) Person Field Crew	$170.00 per hour
Four (4) Person Field Crew	$190.00 per hour
Additional Crewmember	$ 54.00 per hour
GPS Field Operator & Vehicle & GPS Receiver	$120.00 per hour
All Terrain Vehicle	$ 55.00 per day
Additional Vehicle	$ 60.00 per day

Office Personnel Services

Office personnel are available at fixed hourly rates.

Project Manager	$140.00 per hour
Licensed State Land Surveyor	$150.00 per hour
Registered Professional Land Surveyor	$135.00 per hour
Survey Technician	$102.00 per hour
Clerical Support	$ 58.00 per hour

ok
m 3/2/202

CPI Rate Adjustments: Rates will remain firm for the initial first year of the Contract and such rates shall be deemed the "Initial Base Rates". Engineer must request rate adjustments, in writing, at least thirty (30) days prior to each annual anniversary date of the Contract and any rate changes will take effect on the first day following the prior year. If Engineer fails to request a CPI rate adjustment, as set forth herein, the adjustment will be effective thirty (30) days after the County receives Engineer's written request. No retroactive rate adjustments will be allowed.

Price adjustments will be made in accordance with changes in the U.S. Department of Labor Consumer Price Index (CPI-U) for All Urban Consumers, All Items, South Region (Base 1982-84 = 100).

The rate adjustment will be determined by multiplying the Initial Base Rates by a fraction, the numerator of which is the index number for most recently released index before each annual anniversary date of the Contract and the denominator of which is the index number for the first month of the Contract (the index number for the month in which the Contract was originally executed). If the products are greater than the Initial Base Rates, County will pay the greater amounts as the rates during the successive year until the next rate adjustment. Rates for each successive year will never be less than the Initial Base Rates.

EXHIBIT E

Williamson County
Vendor Reimbursement Policy

The purpose of this Williamson County Vendor Reimbursement Policy ("Policy") is to provide clear guidelines to vendors on Williamson County's expectations and requirements regarding allowable reimbursable expenditures and required backup. The Policy will also minimize conflicts related to invoice payments and define non-reimbursable items. This Policy is considered a guideline and is not a contract.

This Policy may be altered, deleted or amended, at any time and without prior notice to vendors, by action of the Williamson County Commissioners Court. Unenforceable provisions of this Policy, as imposed by applicable law, regulations, or judicial decisions, shall be deemed to be deleted. Any revisions to this Policy will be distributed to all current vendors doing business with the County.

1. Invoices and Affidavits

1.1 Invoices must adequately describe the goods or services provided to County and include all required backup (i.e. reimbursable expenses, mileage log, timesheets, receipts detailing expenses incurred etc.) that is in a form acceptable to the Williamson County Auditor. Invoices that do not adequately describe the goods or services provided to County or contain backup that is satisfactory to the Williamson County Auditor will be returned to vendor for revisions and the provision above relating to invoice errors resolved in favor of the County shall control as to the required actions of vendor and when such invoice must be paid by the County.

1.2 In the event an invoice includes charges based upon hourly billing rates for services or any other rates based upon the amount of time worked by an individual or individuals in performing services, whether the charges are being billed directly to the County or whether they are the basis of invoices from subcontractors for which the vendor seeks reimbursement from the County, the charges shall be accompanied by an affidavit signed by an officer or principal of the vendor certifying that the work was performed, it was authorized by the County and that all information contained in the invoice that is being submitted is true and correct.

1.3 Upon County's request, vendor must submit all bills paid affidavits wherein vendor must swear and affirm that vendor has paid each of its subcontractors, laborers, suppliers and material in full for all labor and materials provided to vendor for or in connection with services and work performed for County and, further, vendor must swear and affirm that vendor is not aware of any unpaid bills, claims, demands, or causes of action by any of its subcontractors, laborers, suppliers, or material for or in connection with the furnishing of labor or materials, or both, for services and work performed for County.

2. Travel Reimbursement

2.1 The County will only cover costs associated with travel on vendors outside a 50 mile radius from Williamson County, Texas.

2.2 The County will only cover costs associated with travel as documented work for County. If a vendor is also doing business for another client, the travel costs must be split in proportion to the amount of work actually performed for County and the other client. The only allowable travel expense will be for the specific days worked for Williamson County.

2.3 No advance payments will be made to vendor for travel expenditures. The travel expenditure may only be reimbursed after the expenditure/trip has already occurred and vendor has provided the Williamson County Auditor with all necessary and required backup.

2.4 Vendors must submit all travel reimbursement requests on each employee in full. Specifically, a travel reimbursement request must include all related travel reimbursement expenses relating to a particular trip for which vendor seeks reimbursement. Partial travel reimbursement requests will not be accepted (i.e. vendor should not submit hotel and mileage one month then the next month submit rental car and airfare). If the travel reimbursement appears incomplete, the invoice will be sent back to the vendor to be submitted when all information is ready to submit in full.

2.5 Reimbursement for transportation costs will be at the most reasonable means of transportation (i.e.: airline costs will be reimbursed for coach rate, rental car costs will only be reimbursed if rental car travel was most reasonable means of travel as compared to travel by air).

2.6 The County will not be responsible for, nor will the County reimburse additional charges due to personal preference or personal convenience of individual traveling.

2.7 The County will not reimburse airfare costs if airfare costs were higher than costs of mileage reimbursement.

2.8 Additional expenses associated with travel that is extended to save costs (i.e. Saturday night stay) may be reimbursed if costs of airfare would be less than the cost of additional expenses (lodging, meals, car rental, mileage) if the trip had not been extended. Documentation satisfactory to the Williamson County Auditor will be required to justify expenditure.

2.9 County will only reimburse travel expense to necessary personnel of the vendor (i.e. no spouse, friends or family members).

2.10 Except as otherwise set forth herein, a vendor must provide a paid receipt for all expenses. If a receipt cannot be obtained, a written sworn statement of the expense from the vendor may be substituted for the receipt.

2.11 Sales tax for meals and hotel stays are the only sales taxes that will be reimbursed. Sales tax on goods purchased will not be reimbursed. A sales tax exemption form is available from the Williamson County Auditor's Office upon request.

2.12 The County will not pay for any late charges on reimbursable items. It is the responsibility of the vendor to pay the invoice first and seek reimbursement from the County.

3. **Meals**
   - 3.1 Meal reimbursements are limited to a maximum of $50.00 per day on overnight travel. On day travel (travel that does not require an overnight stay), meal reimbursements are limited to a maximum of $20.00 per day. The travel must be outside the Williamson County, Texas line by a 50 mile radius.
   - 3.2 Receipts are required on meal reimbursement amounts up to the maximum per day amount stated for overnight or day travel. If receipts are not presented, the vendor can request per diem (per diem limits refer to 3.2). However, a vendor cannot combine per diem and meal receipts. Only one method shall be allowed.
   - 3.3 Meals are reimbursable only for vendors who do not have the necessary personnel located within a 50 mile radius of Williamson County, Texas that are capable of carrying the vendor's obligations to County. Meals will not be reimbursed to vendors who are located within a 50 mile radius of Williamson County, Texas.
   - 3.4 County will not reimburse for alcoholic beverages.
   - 3.5 Tips are reimbursable but must be reasonable to limitation of meal allowance
   - 3.6 No meals purchased for entertainment purposes will be allowed.
   - 3.7 Meal reimbursement must be substantiated with a hotel receipt.

4. **Lodging**
   - 4.1 Hotel accommodations require an itemized hotel folio as a receipt. The lodging receipt should include name of the motel/hotel, number of occupant(s), goods or services for each individual charge (room rental, food, tax, etc.) and the name of the occupant(s). Credit card receipts or any other form of receipt are not acceptable.
   - 4.2 Vendors will be reimbursed for a single room rate charge plus any applicable tax. If a single room is not available, the vendor must provide documentation to prove that a single room was not available in order to justify the expense over and above the single room rate. A vendor may also be required to provide additional documentation if a particular room rate appears to be excessive.
   - 4.3 Personal telephone charges, whether local or long distance, will not be reimbursed.

5. **Airfare**
   - 5.1 The County will only reimburse up to a coach price fare for air travel.
   - 5.2 The County will exclude any additional charges due to personal preference or personal convenience of the individual traveling (i.e. early bird check in, seat preference charges, airline upgrades, etc. will not be an allowable reimbursement)
   - 5.3 Air travel expenses must be supported with receipt copy of an airline ticket or an itinerary with actual ticket price paid. If tickets are purchased through a website, vendor must submit a copy of the webpage showing the ticket price if no paper ticket was issued.

5.4 Cancellation and/or change flight fees may be reimbursed by the County but vendor must provide the Williamson County Auditor with documentation in writing from a County department head providing authorization for the change.

5.5 The County will not reimburse vendor for tickets purchased with frequent flyer miles.

6. Car Rental

6.1 Vendors that must travel may rent a car at their destination when it is less expensive than other transportation such as taxis, airport shuttles or public transportation such as buses or subways.

6.2 Cars rented must be economy or mid-size. Luxury vehicle rentals will not be reimbursed. Any rental costs over and above the cost of a mid-size rental will be adjusted.

6.3 Vendors will be reimbursed for rental cars if the rental car cost would have been less than the mileage reimbursement cost (based on the distance from vendor's point of origin to Williamson County, Texas) had the vendor driven vendor's car.

6.4 Vendors must return a car rental with appropriate fuel levels as required by rental agreement to avoid the car rental company from adding fuel charges.

6.5 Rental agreement and credit card receipt must be provided to County as back up for the request for reimbursement.

6.6 Insurance purchased when renting vehicle may also be reimbursed.

6.7 Car Rental optional extras such as GPS, roadside assistance, and administrative fees on Tolls will not be reimbursed.

7. Personal Car Usage

7.1 Personal vehicle usage will be reimbursed in an amount equal to the standard mileage rate allowed by the IRS.

7.2 Per code of Federal Regulations, Title 26, Subtitle A, Chapter 1, Subchapter B, Part IX, Section 274(d), all expense reimbursement requests must include the following:

7.2.1.1 Date

7.2.1.2 Destination

7.2.1.3 Purpose

7.2.1.4 Name of traveler(s)

7.2.1.5 Correspondence that verifies business purpose of the expense

7.3 The mileage for a personal vehicle must document the date, location of travel to/from, number of miles traveled and purpose of trip.

7.4 Mileage will be reimbursed on the basis of the most commonly used route.

7.5 Reimbursement for mileage shall not exceed the cost of a round trip coach airfare.

7.6 Reimbursement for mileage shall be prohibited between place of residence and usual place of work.

7.7 Mileage should be calculated from employee's regular place of work or their residence, whichever is the shorter distance when traveling to a meeting or traveling to Williamson County, Texas for vendors who are located outside of Williamson County, Texas by at least a 50 mile radius.

7.8 When more than one person travels in same vehicle, only one person may claim mileage reimbursement.

7.9 Tolls, if reasonable, are reimbursable. Receipts are required for reimbursement. If a receipt is not obtainable, then written documentation of expense must be submitted for reimbursement (administrative fees on Tolls will not be reimbursed).

7.10 Parking fees, if reasonable are reimbursable for meetings and hotel stays. For vendors who contract with a third party for visitor parking at vendor's place of business, Williamson County will not reimburse a vendor based on a percentage of its contracted visitor parking fees. Rather, Williamson County will reimburse Vendor for visitor parking on an individual basis for each time a visitor uses Vendor's visitor parking. Receipts are required for reimbursement. If a receipt is not obtainable, then written documentation of expense must be submitted for reimbursement.

7.11 Operating and maintenance expenses as well as other personal expenses, such as parking tickets, traffic violations, and car repairs and collision damage are not reimbursable.

8. Other Expenses

8.1 Taxi fare, bus tickets, conference registrations, parking, etc. must have a proper original receipt.

9. Repayment of Nonreimbursable Expense.

Vendors must, upon demand, immediately repay County for all inappropriately reimbursed expenses whenever an audit or subsequent review of any expense reimbursement documentation finds that such expense was reimbursed contrary to these guidelines and this Policy. Williamson County reserves the right to retain any amounts that are due or that become due to a vendor in order to collect any inappropriately reimbursed expenses that a vendor was paid.

10. Non-Reimbursable Expenses

In addition to the non-reimbursable items set forth above in this Policy, the following is a non-exhaustive list of expenses that will not be reimbursed by Williamson County:

10.1 Alcoholic beverages/tobacco products
10.2 Personal phone calls
10.3 Laundry service
10.4 Valet service (excludes hotel valet)
10.5 Movie rentals
10.6 Damage to personal items
10.7 Flowers/plants
10.8 Greeting cards
10.9 Fines and/or penalties
10.10 Entertainment, personal clothing, personal sundries and services
10.11 Transportation/mileage to places of entertainment or similar personal activities
10.12 Upgrades to airfare, hotel and/or car rental

10.13 Airport parking above the most affordable rate available
10.14 Excessive weight baggage fees or cost associated with more than two airline bags
10.15 Auto repairs
10.16 Babysitter fees, kennel costs, pet or house-sitting fees
10.17 Saunas, massages or exercise facilities
10.18 Credit card delinquency fees or service fees
10.19 Doctor bills, prescription and other medical services
10.20 Hand tools
10.21 Safety Equipment (hard hats, safety vests, etc.)
10.22 Office Supplies
10.23 Lifetime memberships to any association
10.24 Donations to other entities
10.25 Any items that could be construed as campaigning
10.26 Community outreach items exceeding $2 per item
10.27 Technology Fees
10.28 Sales tax on goods purchased
10.29 Any other expenses which Williamson County deems, in its sole discretion, to be inappropriate or unnecessary expenditures.

RECEIVED
FEB 2 4 2020
BY: PSI

WILLIAMSON COUNTY
CONTRACT FOR ENGINEERING SERVICES

FIRM: KIMLEY-HORN AND ASSOCIATES, INC. ("Engineer")
ADDRESS: 10814 JOLLYVILLE CAMPUS IV, SUITE 200, AUSTIN, TEXAS, 78759
PROJECT: ROAD AND BRIDGE DEPARTMENT "ON-CALL" TRAFFIC ENGINEERING SERVICES ("Project")

THE STATE OF TEXAS §
§
COUNTY OF WILLIAMSON §

THIS CONTRACT FOR ENGINEERING SERVICES ("Contract") is made and entered into, effective as the date of the last party's execution hereinbelow, by and between Williamson County, Texas, a political subdivision of the State of Texas, whose offices are located at 710 Main Street, Suite 101, Georgetown, Texas, 78626 (hereinafter referred to as "County"), and Engineer, and such Contract is for the purpose of contracting for professional engineering services.

RECITALS:

WHEREAS, V.T.C.A., Government Code §2254.002(2)(A)(vii) under Subchapter A entitled "Professional Services Procurement Act" provides for the procurement by counties of services of professional engineers; and

WHEREAS, County and Engineer desire to contract for such professional engineering services; and

WHEREAS, County and Engineer wish to document their agreement concerning the requirements and respective obligations of the parties;

NOW, THEREFORE, WITNESSETH:

That for and in consideration of the mutual promises contained herein and other good and valuable considerations, and the covenants and agreements hereinafter contained to be kept and performed by the respective parties hereto, it is agreed as follows:

ARTICLE 1
CONTRACT DOCUMENTS AND APPLICABLE PROJECT DOCUMENTS

A. Contract Documents. The Contract Documents consist of this Contract, any exhibits attached hereto (which exhibits are hereby incorporated into and made a part of this Contract), any fully executed Work Authorizations; any fully executed Supplemental Work Authorizations and all fully executed Contract Amendments (as defined herein in Article 14) which are subsequently issued. These form the entire contract, and all are as fully a part of this Contract as if attached to this Contract or repeated herein.

B. Project Documents. In addition to any other pertinent and necessary Project documents, the following documents shall be used in the development of the Project:

A. TxDOT 2011 Texas Manual of Uniform Traffic Control Devices for Streets and Highways, including latest revisions
B. Texas Department of Transportation's Standard Specifications for Construction of Highways, Streets, and Bridges, 2014 (English units)
C. National Environmental Policy Act (NEPA)
D. Texas Accessibility Standards (TAS) of the Architectural Barriers Act, Article 9102, Texas Civil Statutes, Effective March 15, 2012, including latest revisions
E. Americans with Disabilities Act (ADA) Regulations
F. U.S. Army Corps Regulations
G. International Building Code, current edition as updated
H. Williamson County Design Criteria & Project Development Manual, latest edition
I. Williamson County Multi-Corridor Transportation Plan Project Level Environmental Review and Compliance Protocol, latest edition
J. Williamson County Protocol for Sustainable Roadsides, latest edition

ARTICLE 2
NON-COLLUSION; DEBARMENT; AND FINANCIAL INTEREST PROHIBITED

A. Non-collusion. Engineer warrants that he/she/it has not employed or retained any company or persons, other than a bona fide employee working solely for Engineer, to solicit or secure this Contract, and that he/she/it has not paid or agreed to pay any company or engineer any fee, commission, percentage, brokerage fee, gifts, or any other consideration, contingent upon or resulting from the award or making of this Contract. For breach or violation of this warranty, County reserves and shall have the right to annul this Contract without liability or, in its discretion and at its sole election, to deduct from the contract price or compensation, or to otherwise recover, the full amount of such fee, commission, percentage, brokerage fee, gift or contingent fee.

B. Debarment Certification. Engineer must sign the Debarment Certification enclosed herewith as **Exhibit A**.

C. Financial Interest Prohibited. Engineer covenants and represents that Engineer, his/her/its officers, employees, agents, consultants and subcontractors will have no financial interest, direct or indirect, in the purchase or sale of any product, materials or equipment that will be recommended or required for the construction of the Project.

ARTICLE 3
ENGINEERING SERVICES

Engineer shall perform Engineering Services as identified in **Exhibit B** entitled "Engineering Services."

County will prepare and issue Work Authorizations, in substantially the same form identified and attached hereto as **Exhibit C** and entitled "Work Authorization No. ____", to authorize the Engineer to perform one or more tasks of the Engineering Services. Each Work Authorization will include a description of the work to be performed, a description of the tasks and milestones, a work schedule for the tasks, definite review times by County and Engineer of all Engineering Services and a fee amount agreed upon by the County and Engineer. The amount payable for a Work Authorization shall be supported by the estimated cost of each work task as described in the Work Authorization. The Work Authorization will not waive the Engineer's responsibilities and obligations established in this Contract. The executed Work Authorizations shall become part of this Contract.

All work must be completed on or before the date specified in the Work Authorization. The Engineer shall promptly notify the County of any event which will affect completion of the Work Authorization, although such notification shall not relieve the Engineer from costs or liabilities resulting from delays in completion of the Work Authorization. Should the review times or Engineering Services take longer than shown on the Work Authorization, through no fault of Engineer, Engineer may submit a timely written request for additional time, which shall be subject to the approval of the County. Any changes in a Work Authorization shall be enacted by a written Supplemental Work Authorization before additional costs may be incurred. Any Supplemental Work Authorization must be executed by both parties within the period specified in the Work Authorization.

ARTICLE 4
CONTRACT TERM

A. Term. The Engineer is expected to complete the Engineering Services described herein in accordance with the above described Work Authorizations or any Supplemental Work Authorization related thereto. If Engineer does not perform the Engineering Services in accordance with each applicable Work Authorization or any Supplemental Work Authorization related thereto, then County shall have the right to terminate this Contract as set forth below in Article 20. So long as the County elects not to terminate this Contract, it shall continue from day to day until such time as the Engineering Services are completed in accordance with each applicable Work Authorization or any Supplemental Work Authorization related thereto. Any Engineering Services performed or costs incurred after the date of termination shall not be eligible for reimbursement. Engineer shall notify County in writing as soon as possible if he/she/it determines, or reasonably anticipates, that

the Engineering Services will not be completed in accordance with an applicable Work Authorization or any Supplemental Work Authorization related thereto.

B. Work Authorizations. Engineer acknowledges that each Work Authorization is of critical importance, and agrees to undertake all reasonably necessary efforts to expedite the performance of Engineering Services required herein so that construction of the Project will be commenced and completed as scheduled. In this regard, and subject to adjustments in a particular Work Authorization, as provided in Article 3 herein, Engineer shall proceed with sufficient qualified personnel and consultants necessary to fully and timely accomplish all Engineering Services required under this Contract in a professional manner.

C. Commencement of Engineering Services. After execution of this Contract, Engineer shall not proceed with Engineering Services until Engineer has been thoroughly briefed on the scope of the Project and has been notified in writing by the County to proceed, as provided in Article 8.

ARTICLE 5
COMPENSATION AND EXPENSES

County shall pay and Engineer agrees to accept up to the amount shown below as full compensation for the Engineering Services performed and to be performed under this Contract. The basis of compensation for the services of principals and employees engaged in the performance of the Engineering Services shall be based on the Rate Schedule set forth in the attached **Exhibit D**.

The maximum amount payable under this Contract, without modification, is **One Million Dollars ($ 1,000,000.00)** (the "Compensation Cap"), provided that any amounts paid or payable shall be solely pursuant to a validly issued Work Authorization or any Supplemental Work Authorization related thereto. In no event may the aggregate amount of compensation authorized under Work Authorizations and Supplemental Work Authorizations exceed the Compensation Cap. The Compensation Cap shall be revised equitably only by written Contract Amendments executed by both parties in the event of a change the overall scope of the Engineering Services set forth in **Exhibit B**, as authorized by County.

The Compensation Cap is based upon all labor and non-labor costs estimated to be required in the performance of the Engineering Services provided for under this Contract. Should the actual costs of all labor and non-labor costs rendered under this Contract be less than the above stated Compensation Cap, then Engineer shall receive compensation for only actual fees and costs of the Engineering Services actually rendered and incurred, which may be less than the above stated Compensation Cap.

The Compensation Cap herein referenced may be adjusted for Additional Engineering Services requested and performed only if approved by a written Contract Amendment signed by both parties.

Engineer shall prepare and submit to County monthly progress reports in sufficient detail to support the progress of the Engineering Services and to support invoices requesting monthly

the Engineering Services will not be completed in accordance with an applicable Work Authorization or any Supplemental Work Authorization related thereto.

B. Work Authorizations. Engineer acknowledges that each Work Authorization is of critical importance, and agrees to undertake all reasonably necessary efforts to expedite the performance of Engineering Services required herein so that construction of the Project will be commenced and completed as scheduled. In this regard, and subject to adjustments in a particular Work Authorization, as provided in Article 3 herein, Engineer shall proceed with sufficient qualified personnel and consultants necessary to fully and timely accomplish all Engineering Services required under this Contract in a professional manner.

C. Commencement of Engineering Services. After execution of this Contract, Engineer shall not proceed with Engineering Services until Engineer has been thoroughly briefed on the scope of the Project and has been notified in writing by the County to proceed, as provided in Article 8.

ARTICLE 5
COMPENSATION AND EXPENSES

County shall pay and Engineer agrees to accept up to the amount shown below as full compensation for the Engineering Services performed and to be performed under this Contract. The basis of compensation for the services of principals and employees engaged in the performance of the Engineering Services shall be based on the Rate Schedule set forth in the attached **Exhibit D**.

The maximum amount payable under this Contract, without modification, is **One Million Dollars ($ 1,000,000.00)** (the "Compensation Cap"), provided that any amounts paid or payable shall be solely pursuant to a validly issued Work Authorization or any Supplemental Work Authorization related thereto. In no event may the aggregate amount of compensation authorized under Work Authorizations and Supplemental Work Authorizations exceed the Compensation Cap. The Compensation Cap shall be revised equitably only by written Contract Amendments executed by both parties in the event of a change the overall scope of the Engineering Services set forth in **Exhibit B**, as authorized by County.

The Compensation Cap is based upon all labor and non-labor costs estimated to be required in the performance of the Engineering Services provided for under this Contract. Should the actual costs of all labor and non-labor costs rendered under this Contract be less than the above stated Compensation Cap, then Engineer shall receive compensation for only actual fees and costs of the Engineering Services actually rendered and incurred, which may be less than the above stated Compensation Cap.

The Compensation Cap herein referenced may be adjusted for Additional Engineering Services requested and performed only if approved by a written Contract Amendment signed by both parties.

Engineer shall prepare and submit to County monthly progress reports in sufficient detail to support the progress of the Engineering Services and to support invoices requesting monthly

payment. The format for such monthly progress reports and invoices must be in a format acceptable to County. Satisfactory progress of Engineering Services shall be an absolute condition of payment.

Engineer shall be reimbursed for actual non-labor and subcontract expenses incurred in the performance of the services under this Contract in accordance with the Williamson County Vendor Reimbursement Policy set forth under **Exhibit E.** Invoices requesting reimbursement for costs and expenditures related to the Project (reimbursables) must be accompanied by copies of the provider's invoice and comply with the Williamson County Vendor Reimbursement Policy. The copies of the provider's invoice must evidence the actual costs billed to Engineer without mark-up.

ARTICLE 6
METHOD OF PAYMENT

Payments to Engineer shall be made while Engineering Services are in progress. A monthly progress report, as referenced in Article 5 above (in a form acceptable to the County), shall be submitted to Williamson County Department of Infrastructure, to the attention of the Sr. Director of Infrastructure. Such progress report shall provide a summary of the work accomplished during the billing period for each Work Authorization task with an estimated percentage of completion for the task.

Simultaneous with submission of such progress report, Engineer shall prepare and submit one (1) original of a certified invoice to the Director of Road & Bridge in a form acceptable to the County Auditor. All invoices submitted to County must, at a minimum, be accompanied by an original complete packet of supporting documentation and time sheets detailing hours worked by staff persons with a description of the work performed by such persons. For Additional Engineering Services performed pursuant to this Contract, a separate invoice or itemization of the Additional Engineering Services must be presented with the same aforementioned requirements.

Payments shall be made by County based upon Engineering Services actually provided and performed.[a] Upon timely receipt and approval of each statement, County shall make a good faith effort to pay the amount which is due and payable within thirty (30) days of the County Auditor's receipt. County reserves the right to reasonably withhold payment pending verification of satisfactory Engineering Services performed. Engineer has the responsibility to submit proof to County, adequate and sufficient in its determination, that tasks of an applicable Work Authorization or any Supplemental Work Authorization related thereto were completed.

The certified statements shall show the total amount earned to the date of submission and shall show the amount due and payable as of the date of the current statement. Final payment does not relieve Engineer of the responsibility of correcting any errors and/or omissions resulting from his/her/its negligence.

[a] *See also,* Art. 32(P) "Termination of Work Authorization".

Upon submittal of the initial invoice, Engineer shall provide the County Auditor with an Internal Revenue Form W-9, Request for Taxpayer Identification Number and Certification that is complete in compliance with the Internal Revenue Code, its rules and regulations.

ARTICLE 7
PROMPT PAYMENT POLICY

In accordance with Chapter 2251, V.T.C.A., Texas Government Code, payment to Engineer will be made within thirty (30) days of the day on which the performance of services was complete, or within thirty (30) days of the day on which the County Auditor receives a correct invoice for services, whichever is later.

Engineer may charge a late fee (fee shall not be greater than that which is permitted by Texas law) for payments not made in accordance with this prompt payment policy; however, this policy does not apply in the event:

A. There is a bona fide dispute between County and Engineer concerning the supplies, materials, or equipment delivered or the services performed that causes the payment to be late; or

B. The terms of a federal contract, grant, regulation, or statute prevent County from making a timely payment with federal funds; or

C. There is a bona fide dispute between Engineer and a subcontractor/subconsultant or between a subcontractor/subconsultant and its supplier concerning supplies, materials, or equipment delivered or the Engineering Services performed which causes the payment to be late; or

D. The invoice is not submitted to Williamson County[b] in strict accordance with instructions, if any, on the purchase order, or this Contract or other such contractual agreement.

The County Auditor shall document to Engineer the issues related to disputed invoices within ten (10) calendar days of receipt of such invoice. Any non-disputed invoices shall be considered correct and payable per the terms of Chapter 2251, V.T.C.A., Texas Government Code.

ARTICLE 8
COMMENCEMENT OF ENGINEERING SERVICES

The Engineer shall not proceed with any task of the Engineering Services until Engineer has been thoroughly briefed on the scope of the Project and instructed, in writing by the County, to proceed with the applicable Engineering Services. The County shall not be responsible for work performed or costs incurred by Engineer related to any task for which a Work Authorization or a Supplemental Work Authorization related thereto has not been issued and signed by both parties. Engineer shall not be required to perform any work for which a Work Authorization or a Supplemental Work Authorization related thereto has not been issued and signed by both parties.

[b] *See* Art. 6, *supra.*

ARTICLE 9
PROJECT TEAM

County's Designated Representative for purposes of this Contract is as follows:

Williamson County Dept. of Infrastructure
Attn: Director of Road & Bridge
3151 SE Inner Loop, Suite B
Georgetown, Texas 78626

County shall have the right, from time to time, to change the County's Designated Representative by giving Engineer written notice thereof. With respect to any action, decision or determination which is to be taken or made by County under this Contract, the County's Designated Representative may take such action or make such decision or determination or shall notify Engineer in writing of an individual responsible for and capable of taking such action, decision or determination and shall forward any communications and documentation to such individual for response or action. Actions, decisions or determinations by the County's Designated Representative on behalf of County shall be done in his or her reasonable business judgment unless express standards or parameters therefor are included in this Contract, in which case, actions taken by the County's Designated Representative shall be in accordance with such express standards or parameters. Any consent, approval, decision or determination hereunder by the County's Designated Representative shall be binding on County; *provided, however,* the County's Designated Representative shall not have any right to modify, amend or terminate this Contract, an Executed Work Authorization, an executed Supplemental Work Authorization or executed Contract Amendment. County's Designated Representative shall not have any authority to execute a Contract Amendment, Work Authorization or any Supplemental Work Authorization unless otherwise granted such authority by the Williamson County Commissioners Court.

Engineer's Designated Representative for purposes of this Contract is as follows:

Vivek Deshpande, P.E. PTOE
10814 Jollyville Road,
Campus IV, Suite 200
Austin, Texas 78759

Engineer shall have the right, from time to time, to change the Engineer's Designated Representative by giving County written notice thereof. With respect to any action, decision or determination which is to be taken or made by Engineer under this Contract, the Engineer's Designated Representative may take such action or make such decision or determination or shall notify County in writing of an individual responsible for and capable of taking such action, decision or determination and shall forward any communications and documentation to such individual for response or action. Actions, decisions or determinations by the Engineer's Designated Representative on behalf of Engineer shall be done in his or her reasonable business judgment unless express standards or parameters therefor are included in this Contract, in which case, actions taken by the Engineer's Designated Representative shall be in accordance with such

express standards or parameters. Any consent, approval, decision or determination hereunder by the Engineer's Designated Representative shall be binding on Engineer. Engineer's Designated Representative shall have the right to modify, amend and execute Work Authorizations, Supplemental Work Authorizations and Contract Amendments on behalf of Engineer.

ARTICLE 10
PROGRESS EVALUATION

Engineer shall, from time to time during the progress of the Engineering Services, confer with County at County's election. Engineer shall prepare and present such information as may be pertinent and necessary, or as may be reasonably requested by County, in order for County to evaluate features of the Engineering Services. At the request of County or Engineer, conferences shall be provided at Engineer's office, the offices of County, or at other locations designated by County. When requested by County, such conferences shall also include evaluation of the Engineering Services. County may, from time to time, require Engineer to appear and provide information to the Williamson County Commissioners Court.

Should County determine that the progress in Engineering Services does not satisfy an applicable Work Authorization or any Supplemental Work Authorization related thereto, then County shall review same with Engineer to determine corrective action required.

Engineer shall promptly advise County in writing of events which have or may have a significant impact upon the progress of the Engineering Services, including but not limited to the following:

A. Problems, delays, adverse conditions which may materially affect the ability to meet the objectives of an applicable Work Authorization or any Supplemental Work Authorization related thereto, or preclude the attainment of Project Engineering Services units by established time periods; and such disclosure shall be accompanied by statement of actions taken or contemplated, and County assistance needed to resolve the situation, if any; and

B. Favorable developments or events which enable meeting goals sooner than anticipated in relation to an applicable Work Authorization's or any Supplemental Work Authorization related thereto.

ARTICLE 11
SUSPENSION

Should County desire to suspend the Engineering Services, but not to terminate this Contract, then such suspension may be effected by County giving Engineer thirty (30) calendar days' verbal notification followed by written confirmation to that effect. Such thirty-day notice may be waived in writing by agreement and signature of both parties. The Engineering Services may be reinstated and resumed in full force and effect within sixty (60) days of receipt of written notice from County to resume the Engineering Services. Such sixty-day (60) notice may be waived in writing by agreement and signature of both parties. If this Contract is suspended for more than thirty (30) days, Engineer shall have the option of terminating this Contract and, in the event, Engineer shall be compensated for all Engineering Services performed and reimbursable expenses incurred, provided such Engineering Services and reimbursable expenses have been previously authorized and approved by County, to the effective date of suspension.

If County suspends the Engineering Services, the contract period as determined in Article 4, and the Work Authorization or any Supplemental Work Authorization related thereto, shall be extended for a time period equal to the suspension period.

County assumes no liability for Engineering Services performed or costs incurred prior to the date authorized by County for Engineer to begin Engineering Services, and/or during periods when Engineering Services is suspended, and/or subsequent to the completion date.

ARTICLE 12
ADDITIONAL ENGINEERING SERVICES

If Engineer forms a reasonable opinion that any work he/she/it has been directed to perform is beyond the overall scope of this Contract, as set forth in **Exhibit B,** and as such constitutes extra work ("Additional Engineering Services"), he/she/it shall promptly notify County in writing. In the event County finds that such work does constitute Additional Engineering Services, County shall so advise Engineer and a written Contract Amendment will be executed between the parties as provided in Article 14. Any increase to the Compensation Cap due to Additional Engineering Services must be set forth in such Contract Amendment. Engineer shall not perform any proposed Additional Engineering Services nor incur any additional costs prior to the execution, by both parties, of a written Contract Amendment. Following the execution of a Contract Amendment that provides for Additional Engineering Services, a written Work Authorization, which sets forth the Additional Engineering Services to be performed, must be executed by the parties. County shall not be responsible for actions by Engineer nor for any costs incurred by Engineer relating to Additional Engineering Services not directly associated with the performance of the Engineering Services authorized in this Contract, by a fully executed Work Authorization or a fully executed Contract Amendment thereto.

ARTICLE 13
CHANGES IN COMPLETED ENGINEERING SERVICES

If County deems it necessary to request changes to previously satisfactorily completed

Engineering Services or parts thereof which involve changes to the original Engineering Services or character of Engineering Services under this Contract, then Engineer shall make such revisions as requested and as directed by County. Such revisions shall be considered as Additional Engineering Services and paid for as specified under Article 12.

Engineer shall make revisions to Engineering Services authorized hereunder as are necessary to correct errors appearing therein, when required to do so by County. No additional compensation shall be due for such Engineering Services.

ARTICLE 14
CONTRACT AMENDMENTS

The terms set out in this Contract may be modified by a written fully executed Contract Amendment. Changes and modifications to a fully executed Work Authorization shall be made in the form of a Supplemental Work Authorization. To the extent that such changes or modifications to a Work Authorization do not also require modifications to the terms of this Contract (i.e. changes to the overall scope of Engineering Services set forth in **Exhibit B**, modification of the Compensation Cap, etc.) a Contract Amendment will not be required.

ARTICLE 15
USE OF DOCUMENTS

All documents, including but not limited to drawings, specifications and data or programs stored electronically, (hereinafter referred to as "Engineering Work Products") prepared by Engineer and its subcontractors/subconsultants are related exclusively to the services described in this Contract and are intended to be used with respect to this Project. However, it is expressly understood and agreed by and between the parties hereto that all of Engineer's designs under this Contract (including but not limited to tracings, drawings, estimates, specifications, investigations, studies and other documents, completed or partially completed), shall be the property of County to be thereafter used in any lawful manner as County elects. Any such subsequent use made of documents by County shall be at County's sole risk and without liability to Engineer.

By execution of this Contract and in confirmation of the fee for services to be paid under this Contract, Engineer hereby conveys, transfers and assigns to County all rights under the Federal Copyright Act of 1976 (or any successor copyright statute), as amended, all common law copyrights and all other intellectual property rights acknowledged by law in the Project Designs and work product developed under this Contract. Copies may be retained by Engineer. Engineer shall be liable to County for any loss or damage to any such documents while they are in the possession of or while being worked upon by Engineer or anyone connected with Engineer, including agents, employees, Engineers or subcontractors/subconsultants. All documents so lost or damaged shall be replaced or restored by Engineer without cost to County.

Upon execution of this Contract, Engineer grants to County permission to reproduce Engineer's work and documents for purposes of constructing, using and maintaining the Project, provided that County shall comply with its obligations, including prompt payment of all sums when due, under this Contract. Engineer shall obtain similar permission from Engineer's

subcontractors/subconsultants consistent with this Contract. If and upon the date Engineer is adjudged in default of this Contract, County is permitted to authorize other similarly credentialed design professionals to reproduce and, where permitted by law, to make changes, corrections or additions to the work and documents for the purposes of completing, using and maintaining the Project.

County shall not assign, delegate, sublicense, pledge or otherwise transfer any permission granted herein to another party without the prior written consent of Engineer. However, County shall be permitted to authorize the contractor, subcontractors and material or equipment suppliers to reproduce applicable portions of the Engineering Work Products appropriate to and for use in the execution of the Work. Submission or distribution of Engineering Work Products to meet official regulatory requirements or for similar purposes in connection with the Project is permitted. Any unauthorized use of the Engineering Work Products shall be at County's sole risk and without liability to Engineer and its Engineers.

Prior to Engineer providing to County any Engineering Work Products in electronic form or County providing to Engineer any electronic data for incorporation into the Engineering Work Products, County and Engineer shall by separate written contract set forth the specific conditions governing the format of such Engineering Work Products or electronic data, including any special limitations not otherwise provided in this Contract. Any electronic files are provided by Engineer for the convenience of County, and use of them is at County's sole risk. In the case of any defects in electronic files or any discrepancies between them and any hardcopy of the same documents prepared by Engineer, the hardcopy shall prevail. Only printed copies of documents conveyed by Engineer shall be relied upon.

Engineer shall have no liability for changes made to the drawings by other engineers subsequent to the completion of the Project. Any such change shall be sealed by the engineer making that change and shall be appropriately marked to reflect what was changed or modified.

ARTICLE 16
PERSONNEL, EQUIPMENT AND MATERIAL

Engineer shall furnish and maintain, at its own expense, quarters for the performance of all Engineering Services, and adequate and sufficient personnel and equipment to perform the Engineering Services as required. All employees of Engineer shall have such knowledge and experience as will enable them to perform the duties assigned to them. Any employee of Engineer who, in the reasonable opinion of County, is incompetent or whose conduct becomes detrimental to the Engineering Services shall immediately be removed from association with the Project when so instructed by County. Engineer certifies that it presently has adequate qualified personnel in its employment for performance of the Engineering Services required under this Contract, or will obtain such personnel from sources other than County. Engineer may not change the Project Manager without prior written consent of County.

ARTICLE 17
SUBCONTRACTING

Engineer shall not assign, subcontract or transfer any portion of the Engineering Services under this Contract without prior written approval from County. All subcontracts shall include the provisions required in this Contract. No subcontract shall relieve Engineer of any responsibilities under this Contract.

ARTICLE 18
REVIEW OF ENGINEERING SERVICES

Engineer's Engineering Services will be reviewed by County under its applicable technical requirements and procedures.

A. Completion. Reports, plans, specifications, and supporting documents shall be submitted by Engineer on or before the dates specified in the applicable Work Authorization or Supplemental Work Authorization related thereto. Upon receipt of same, the submission shall be checked for completion. "Completion" or "Complete" shall be defined as all of the required items, as set out in the applicable Work Authorization, have been included in compliance with the requirements of this Contract. The completeness of any Engineering Services submitted to County shall be determined by County within thirty (30) days of such submittal and County shall notify Engineer in writing within such thirty (30) day period if such Engineering Services have been found to be incomplete. If the submission is Complete, County shall notify Engineer and County's technical review process will begin.

If the submission is not Complete, County shall notify Engineer, who shall perform such professional services as are required to complete the Engineering Services and resubmit it to County. This process shall be repeated until a submission is Complete.

B. Acceptance. County shall review the completed Engineering Services for compliance with this Contract. If necessary, the completed Engineering Services shall be returned to Engineer, who shall perform any required Engineering Services and resubmit it to County. This process shall be repeated until the Engineering Services are Accepted. "Acceptance" or "Accepted" shall mean that in the County's reasonable opinion, substantial compliance with the requirements of this Contract has been achieved.

C. Final Approval. After Acceptance, Engineer shall perform any required modifications, changes, alterations, corrections, redesigns, and additional work necessary to receive Final Approval by the County. "Final Approval" in this sense shall mean formal recognition that the Engineering Services have been fully carried out.

D. Errors and Omissions. After Final Approval, Engineer shall, without additional compensation, perform any work required as a result of Engineer's development of the work which is found to be in error or omission due to Engineer's negligence. However, any work required or occasioned for the convenience of County after Final Approval shall be paid for as Additional Engineering Services.

E. Disputes Over Classifications. In the event of any dispute over the classification of Engineer's Engineering Services as Complete, Accepted, or having attained Final Approved under this Contract, the decision of the County shall be final and binding on Engineer, subject to any civil remedy or determination otherwise available to the parties and deemed appropriate by the parties.

F. County's Reliance on Engineer. ENGINEER'S DUTIES AS SET FORTH HEREIN SHALL AT NO TIME BE IN ANY WAY DIMINISHED BY REASON OF ANY REVIEW, EVALUATION OR APPROVAL BY THE COUNTY NOR SHALL THE ENGINEER BE RELEASED FROM ANY LIABILITY BY REASON OF SUCH REVIEW, EVALUATION OR APPROVAL BY THE COUNTY, IT BEING UNDERSTOOD THAT THE COUNTY AT ALL TIMES IS ULTIMATELY RELYING UPON THE ENGINEER'S SKILL, ABILITY AND KNOWLEDGE IN PERFORMING THE ENGINEERING SERVICES REQUIRED HEREUNDER.

ARTICLE 19
VIOLATION OF CONTRACT TERMS/BREACH OF CONTRACT

Violation of contract terms or breach of contract by Engineer shall be grounds for termination of this Contract, and any increased costs arising from Engineer's default, breach of contract, or violation of contract terms shall be paid by Engineer.

ARTICLE 20
TERMINATION

This Contract may be terminated as set forth below.

- **A.** By mutual agreement and consent, in writing, of both parties.
- **B.** By County, by notice in writing to Engineer, as a consequence of failure by Engineer to perform the Engineering Services set forth herein in a satisfactory manner.
- **C.** By either party, upon the failure of the other party to fulfill its obligations as set forth herein.
- **D.** By County, for reasons of its own and not subject to the mutual consent of Engineer, upon not less than thirty (30) days' written notice to Engineer.
- **E.** By satisfactory completion of all Engineering Services and obligations described herein.

Should County terminate this Contract as herein provided, no fees other than fees due and payable at the time of termination plus reimbursable expenses incurred shall thereafter be paid to Engineer. In determining the value of the Engineering Services performed by Engineer prior to termination, County shall be the sole judge. Compensation for Engineering Services at termination will be based on a percentage of the Engineering Services completed at that time. Should County terminate this Contract under Subsection (D) immediately above, then the amount charged during the thirty-day notice period shall not exceed the amount charged during the preceding thirty (30) days.

If Engineer defaults in the performance of this Contract or if County terminates this Contract for fault on the part of Engineer, then County shall give consideration to the actual costs incurred by Engineer in performing the Engineering Services to the date of default, the amount of Engineering Services required which was satisfactorily completed to date of default, the value of the Engineering Services which are usable to County, the cost to County of employing another firm to complete the Engineering Services required and the time required to do so, and other factors which affect the value to County of the Engineering Services performed at the time of default.

The termination of this Contract and payment of an amount in settlement as prescribed above shall extinguish all rights, duties, and obligations of County under this Contract. If the termination of this Contract is due to the failure of Engineer to fulfill his/her/its contractual obligations, then County may take over the Project and prosecute the Engineering Services to completion. In such case, Engineer shall be liable to County for any additional and reasonable costs incurred by County.

Engineer shall be responsible for the settlement of all contractual and administrative issues arising out of any procurements made by Engineer in support of the Engineering Services under this Contract.

ARTICLE 21
COMPLIANCE WITH LAWS

A. Compliance. Engineer shall comply with all applicable federal, state and local laws, statutes, codes, ordinances, rules and regulations, and the orders and decrees of any court, or administrative bodies or tribunals in any manner affecting the performance of this Contract, including without limitation, minimum/maximum salary and wage statutes and regulations, and licensing laws and regulations. Engineer shall furnish County with satisfactory proof of his/her/its compliance.

Engineer shall further obtain all permits and licenses required in the performance of the Engineering Services contracted for herein.

B. Taxes. Engineer will pay all taxes, if any, required by law arising by virtue of the Engineering Services performed hereunder. County is qualified for exemption pursuant to the provisions of Section 151.309 of the Texas Limited Sales, Excise, and Use Tax Act.

ARTICLE 22
INDEMNIFICATION

ENGINEER AGREES, TO THE FULLEST EXTENT PERMITTED BY LAW, TO INDEMNIFY AND HOLD THE COUNTY HARMLESS FROM AND AGAINST ANY AND ALL LIABILITIES, LOSSES, PENALTIES, JUDGMENTS, CLAIMS, LAWSUITS, DAMAGES, COSTS AND EXPENSES, INCLUDING, BUT NOT LIMITED TO, ATTORNEYS' FEES, ("LOSSES") TO THE EXTENT SUCH LOSSES ARE CAUSED BY OR RESULTS FROM AN NEGLIGENT ACT OR OMISSION, NEGLIGENCE, OR INTENTIONAL TORT COMMITTED BY ENGINEER,

ENGINEER'S EMPLOYEES, AGENTS, OR ANY OTHER PERSON OR ENTITY UNDER CONTRACT WITH ENGINEER INCLUDING, WITHOUT LIMITATION, ENGINEER'S SUBCONSULTANTS, OR ANY OTHER ENTITY OVER WHICH ENGINEER EXERCISES CONTROL.

ENGINEER FURTHER AGREES, TO THE FULLEST EXTENT PERMITTED BY LAW, TO INDEMNIFY AND HOLD THE COUNTY HARMLESS FROM ANY AND ALL LIABILITIES, LOSSES, PENALTIES, JUDGMENTS, CLAIMS, LAWSUITS, DAMAGES, COSTS AND EXPENSES, INCLUDING, BUT NOT LIMITED TO, ATTORNEYS' FEES, ("LOSSES") TO THE EXTENT SUCH LOSSES ARE CAUSED BY OR RESULTS FROM ENGINEER'S FAILURE TO PAY ENGINEER'S EMPLOYEES, SUBCONTRACTORS, SUBCONSULTANTS, OR SUPPLIERS, IN CONNECTION WITH ANY OF THE WORK PERFORMED OR TO BE PERFORMED UNDER THIS CONTRACT BY ENGINEER.

ENGINEER FURTHER AGREES TO INDEMNIFY AND HOLD THE COUNTY HARMLESS FROM ANY AND ALL LIABILITIES, LOSSES, PENALTIES, CLAIMS, LAWSUITS, DAMAGES, COSTS AND EXPENSES, INCLUDING, BUT NOT LIMITED TO, ATTORNEYS' FEES, ("LOSSES") TO THE EXTENT SUCH LOSSES ARE CAUSED BY OR RESULTS FROM THE INFRINGEMENT OF ANY INTELLECTUAL PROPERTY ARISING OUT OF THE USE OF ANY PLANS, DESIGN, DRAWINGS, OR SPECIFICATIONS FURNISHED BY ENGINEER IN THE PERFORMANCE OF THIS CONTRACT.

THE LIMITS OF INSURANCE REQUIRED IN THIS CONTRACT AND/OR THE CONTRACT DOCUMENTS SHALL NOT LIMIT ENGINEER'S OBLIGATIONS UNDER THIS SECTION. THE TERMS AND CONDITIONS CONTAINED IN THIS SECTION SHALL SURVIVE THE TERMINATION OF THE CONTRACT AND/OR CONTRACT DOCUMENTS OR THE SUSPENSION OF THE WORK HEREUNDER. TO THE EXTENT THAT ANY LIABILITIES, PENALTIES, DEMANDS, CLAIMS, LAWSUITS, LOSSES, DAMAGES, COSTS AND EXPENSES ARE CAUSED IN PART BY THE ACTS OF THE COUNTY OR THIRD PARTIES FOR WHOM ENGINEER IS NOT LEGALLY LIABLE, ENGINEER'S OBLIGATIONS SHALL BE IN PROPORTION TO ENGINEER'S FAULT. THE OBLIGATIONS HEREIN SHALL ALSO EXTEND TO ANY ACTIONS BY THE COUNTY TO ENFORCE THIS INDEMNITY OBLIGATION.

IN THE EVENT THAT CONTRACTORS INITIATE LITIGATION AGAINST THE COUNTY IN WHICH THE CONTRACTOR ALLEGES DAMAGES AS A RESULT OF ANY NEGLIGENT ACTS, ERRORS OR OMISSIONS OF ENGINEER, ITS EMPLOYEES, AGENTS, SUBCONTRACTORS, SUBCONSULTANTS, OR SUPPLIERS, OR OTHER ENTITIES OVER WHICH ENGINEER EXERCISES CONTROL, INCLUDING, BUT NOT LIMITED TO, DEFECTS, ERRORS, OR OMISSIONS, THEN THE COUNTY SHALL HAVE THE RIGHT TO JOIN ENGINEER IN ANY SUCH PROCEEDINGS AT THE COUNTY'S COST. ENGINEER SHALL ALSO HOLD THE COUNTY HARMLESS AND INDEMNIFY THE COUNTY TO THE EXTENT THAT ENGINEER, ANY OF ITS EMPLOYEES, AGENTS, SUBCONTRACTORS, SUBCONSULTANTS, OR SUPPLIERS, OR OTHER ENTITIES OVER WHICH ENGINEER EXERCISES CONTROL, CAUSED SUCH DAMAGES TO CONTRACTOR, INCLUDING ANY AND ALL COSTS AND ATTORNEYS' FEES INCURRED BY THE COUNTY IN CONNECTION WITH THE DEFENSE OF ANY CLAIMS WHERE ENGINEER, ITS EMPLOYEES, AGENTS, SUBCONTRACTORS, SUBCONSULTANTS, OR SUPPLIERS, OR OTHER ENTITIES OVER WHICH ENGINEER EXERCISES CONTROL, ARE ADJUDICATED AT FAULT.

ARTICLE 23

ENGINEER'S RESPONSIBILITIES

Engineer shall be responsible for the accuracy of his/her/its Engineering Services and shall promptly make necessary revisions or corrections to its work product resulting from errors, omissions, or negligent acts, and same shall be done without compensation. County shall determine Engineer's responsibilities for all questions arising from design errors and/or omissions, subject to the dispute resolution provisions of Article 33. Engineer shall not be relieved of responsibility for subsequent correction of any such errors or omissions in its work product, or for clarification of any ambiguities until after the construction phase of the Project has been completed.

ARTICLE 24
ENGINEER'S SEAL

The responsible engineer shall sign, seal and date all appropriate engineering submissions to County in accordance with the Texas Engineering Practice Act and the rules of the State Board of Registration for Professional Engineers.

ARTICLE 25
INSURANCE

Engineer must comply with the following insurance requirements at all times during this Contract:

A. Coverage Limits. Engineer, at Engineer's sole cost, shall purchase and maintain during the entire term while this Contract is in effect the following insurance:

1. Worker's Compensation in accordance with statutory requirements.
2. Commercial General Liability Insurance with a combined minimum Bodily Injury and Property Damage limits of $1,000,000.00 per occurrence and $2,000,000.00 in the aggregate.
3. Automobile Liability Insurance for all owned, non-owned, and hired vehicles with combined minimum limits for Bodily Injury and Property Damage limits of $500,000.00 per occurrence and $1,000,000.00 in the aggregate.
4. Professional Liability Errors and Omissions Insurance in the amount of $2,000,000.00 per claim.

B. Additional Insureds; Waiver of Subrogation. County, its directors, officers and employees shall be added as additional insureds under policies listed under (2) and (3) above, and on those policies where County, its directors, officers and employees are additional insureds, such insurance shall be primary and any insurance maintained by County shall be excess and not contribute with it. Such policies shall also include waivers of subrogation in favor of County.

C. Premiums and Deductible. Engineer shall be responsible for payment of premiums for all of the insurance coverages required under this section. Engineer further agrees that for each claim, suit or action made against insurance provided hereunder, with respect to all

matters for which the Engineer is responsible hereunder, Engineer shall be solely responsible for all deductibles and self-insured retentions. Any deductibles or self-insured retentions over $50,000 in the Engineer's insurance must be declared and approved in writing by County in advance.

D. Commencement of Work. Engineer shall not commence any field work under this Contract until he/she/it has obtained all required insurance and such insurance has been approved by County. As further set out below, Engineer shall not allow any subcontractor/subconsultant(s) to commence work to be performed in connection with this Contract until all required insurance has been obtained and approved and such approval shall not be unreasonably withheld. Approval of the insurance by County shall not relieve or decrease the liability of Engineer hereunder.

E. Insurance Company Rating. The required insurance must be written by a company approved to do business in the State or Texas with a financial standing of at least an A-rating, as reflected in Best's insurance ratings or by a similar rating system recognized within the insurance industry at the time the policy is issued.

F. Certification of Coverage. Engineer shall furnish County with a certification of coverage issued by the insurer. Engineer shall not cause any insurance to be canceled nor permit any insurance to lapse. **In addition to any other notification requires set forth hereunder, Engineer shall also notify County, within twenty-four (24) hours of receipt, of any notices of expiration, cancellation, non-renewal, or material change in coverage it receives from its insurer.**

G. No Arbitration. It is the intention of the County and agreed to and hereby acknowledged by the Engineer, that no provision of this Contract shall be construed to require the County to submit to mandatory arbitration in the settlement of any claim, cause of action or dispute, except as specifically required in direct connection with an insurance claim or threat of claim under an insurance policy required hereunder or as may be required by law or a court of law with jurisdiction over the provisions of this Contract.

H. Subcontractor/Subconsultant's Insurance. Without limiting any of the other obligations or liabilities of Engineer, Engineer shall require each subcontractor/subconsultant performing work under this Contract (to the extent a subcontractor/subconsultant is allowed by County) to maintain during the term of this Contract, at the subcontractor/subconsultant's own expense, the same stipulated minimum insurance required in this Article above, including the required provisions and additional policy conditions as shown below in this Article.

Engineer shall obtain and monitor the certificates of insurance from each subcontractor/subconsultant in order to assure compliance with the insurance requirements. Engineer must retain the certificates of insurance for the duration of this Contract, and shall have the responsibility of enforcing these insurance requirements among its subcontractor/subconsultants. County shall be entitled, upon request and without expense, to receive copies of these certificates of insurance.

I. Insurance Policy Endorsements. Each insurance policy shall include the following conditions by endorsement to the policy:

1. County shall be notified thirty (30) days prior to the expiration, cancellation, non-renewal or any material change in coverage, and such notice thereof shall be given to County by certified mail to:

   Williamson County Auditor
   c/o: Pam Navarrette
   710 Main Street, Suite 301
   Georgetown, Texas 78626

   With copy to: Williamson County Dept. of Infrastructure
   Attn: Director of Road & Bridge
   3151 SE Inner Loop, Suite B
   Georgetown, Texas 78626

2. The policy clause "Other Insurance" shall not apply to any insurance coverage currently held by County, to any such future coverage, or to County's Self-Insured Retentions of whatever nature.

J. Cost of Insurance. The cost of all insurance required herein to be secured and maintained by Engineer shall be borne solely by Engineer, with certificates of insurance evidencing such minimum coverage in force to be filed with County. Such Certificates of Insurance are evidenced as **Exhibit F** herein entitled "Certificates of Insurance."

ARTICLE 26
COPYRIGHTS

County shall have the royalty-free, nonexclusive and irrevocable right to reproduce, publish or otherwise use, and to authorize others to use, any reports developed by Engineer for governmental purposes.

ARTICLE 27
SUCCESSORS AND ASSIGNS

This Contract shall be binding upon and inure to the benefit of the parties hereto, their successors, lawful assigns, and legal representatives. Engineer may not assign, sublet or transfer any interest in this Contract, in whole or in part, by operation of law or otherwise, without obtaining the prior written consent of County.

ARTICLE 28
SEVERABILITY

In the event any one or more of the provisions contained in this Contract shall for any reason be held to be invalid, illegal or unenforceable in any respect, then such invalidity, illegality or unenforceability shall not affect any other provision thereof and this Contract shall be construed as if such invalid, illegal or unenforceable provision had never been contained herein.

ARTICLE 29
PRIOR AGREEMENTS SUPERSEDED

This Contract constitutes the sole agreement of the parties hereto, and supersedes any prior understandings or written or oral contracts between the parties respecting the subject matter defined herein. This Contract may only be amended or supplemented by mutual agreement of the parties hereto in writing.

ARTICLE 30
ENGINEER'S ACCOUNTING RECORDS

Engineer agrees to maintain, for a period of three (3) years after final payment under this Contract, detailed records identifying each individual performing the Engineering Services, the date or dates the services were performed, the applicable hourly rates, the total amount billed for each individual and the total amount billed for all persons, records of reimbursable costs and expenses of other providers and provide such other details as may be requested by the County Auditor for verification purposes. Engineer agrees that County or its duly authorized representatives shall, until the expiration of three (3) years after final payment under this Contract, have access to and the right to examine and photocopy any and all books, documents, papers and records of Engineer which are directly pertinent to the services to be performed under this Contract for the purposes of making audits, examinations, excerpts, and transcriptions. Engineer further agrees that County shall have access during normal working hours to all necessary Engineer facilities and shall be provided adequate and appropriate work space in order to conduct audits in compliance with the provisions of this section. County shall give Engineer reasonable advance notice of intended audits.

ARTICLE 31
NOTICES

All notices to either party by the other required under this Contract shall be personally delivered or mailed to such party at the following respective addresses:

County: Williamson County Judge
710 Main Street, Suite 101
Georgetown, Texas 78626

With copy to: Williamson County Dept. of Infrastructure
Attn: Director of Road & Bridge
3151 SE Inner Loop, Suite B
Georgetown, Texas 78626

ok
11/2/25/22

and to: Office of General Counsel
Williamson County
710 Main Street, Suite 102
Georgetown, Texas 78626

Engineer: Vivek Deshpande, P.E. PTOE
10814 Jollyville Road
Campus IV, Suite 200
Austin, Texas 78759

ARTICLE 32
GENERAL PROVISIONS

A. Time is of the Essence. Subject to Article 3 hereof, Engineer understands and agrees that time is of the essence and that any failure of Engineer to complete the Engineering Services for each phase of this Contract within the agreed work schedule set out in the applicable Work Authorization may constitute a material breach of this Contract. Engineer shall be fully responsible for his/her/its delays or for failures to use his/her/its reasonable efforts in accordance with the terms of this Contract and the Engineer's standard of performance as defined herein. Where damage is caused to County due to Engineer's negligent failure to perform County may accordingly withhold, to the extent of such damage, Engineer's payments hereunder without waiver of any of County's additional legal rights or remedies.

B. Force Majeure. Neither County nor Engineer shall be deemed in violation of this Contract if prevented from performing any of their obligations hereunder by reasons for which they are not responsible or circumstances beyond their control. However, notice of such impediment or delay in performance must be timely given, and all reasonable efforts undertaken to mitigate its effects.

C. Enforcement and Venue. This Contract shall be enforceable in Georgetown, Williamson County, Texas, and if legal action is necessary by either party with respect to the enforcement of any or all of the terms or conditions herein, exclusive venue for same shall lie in Williamson County, Texas. This Contract shall be governed by and construed in accordance with the laws and court decisions of the State of Texas excluding, however, its choice of law rules.

D. Standard of Performance. The standard of care for all professional engineering, consulting and related services performed or furnished by Engineer and its employees under this

Contract will be the care and skill ordinarily used by members of Engineer's profession practicing under the same or similar circumstances at the same time and in the same locality.

E. Opinion of Probable Cost. Any opinions of probable Project cost or probable construction cost provided by Engineer are made on the basis of information available to Engineer and on the basis of Engineer's experience and qualifications and represents its judgment as an experienced and qualified professional engineer. However, since Engineer has no control over the cost of labor, materials, equipment or services furnished by others, or over the contractor(s') methods of determining prices, or over competitive bidding or market conditions, Engineer does not guarantee that proposals, bids or actual Project or construction cost will not vary from opinions of probable cost Engineer prepares.

F. Opinions and Determinations. Where the terms of this Contract provide for action to be based upon opinion, judgment, approval, review, or determination of either party hereto, such terms are not intended to be and shall never be construed as permitting such opinion, judgment, approval, review, or determination to be arbitrary, capricious, or unreasonable.

G. Reports of Accidents. Within 24 hours after Engineer becomes aware of the occurrence of any accident or other event which results in, or might result in, injury to the person or property of any third person (other than an employee of the Engineer), whether or not it results from or involves any action or failure to act by the Engineer or any employee or agent of the Engineer and which arises in any manner from the performance of this Contract, the Engineer shall send a written report of such accident or other event to the County, setting forth a full and concise statement of the facts pertaining thereto. The Engineer shall also immediately send the County a copy of any summons, subpoena, notice, or other documents served upon the Engineer, its agents, employees, or representatives, or received by it or them, in connection with any matter before any court arising in any manner from the Engineer's performance of work under this Contract.

H. Gender, Number and Headings. Words of any gender used in this Contract shall be held and construed to include any other gender, and words in the singular number shall be held to include the plural, unless the context otherwise requires. The headings and section numbers are for convenience only and shall not be considered in interpreting or construing this Contract.

I. Construction. Each party hereto acknowledges that it and its counsel have reviewed this Contract and that the normal rules of construction are not applicable and there will be no presumption that any ambiguities will be resolved against the drafting party in the interpretation of this Contract.

J. Independent Contractor Relationship. Both parties hereto, in the performance of this Contract, shall act in an individual capacity and not as agents, employees, partners, joint ventures or associates of one another. The employees or agents of one party shall not be deemed or construed to be the employees or agents of the other party for any purposes whatsoever.

K. No Waiver of Immunities. Nothing in this Contract shall be deemed to waive, modify or amend any legal defense available at law or in equity to County, its past or present

officers, employees, or agents or employees, nor to create any legal rights or claim on behalf of any third party. County does not waive, modify, or alter to any extent whatsoever the availability of the defense of governmental immunity under the laws of the State of Texas and of the United States.

L. Texas Public Information Act. To the extent, if any, that any provision in this Contract is in conflict with Tex. Gov't Code 552.001 et seq., as amended (the "Public Information Act"), the same shall be of no force or effect. Furthermore, it is expressly understood and agreed that County, its officers and employees may request advice, decisions and opinions of the Attorney General of the State of Texas in regard to the application of the Public Information Act to any items or data furnished to County as to whether or not the same are available to the public. It is further understood that County's officers and employees shall have the right to rely on the advice, decisions and opinions of the Attorney General, and that County, its officers and employees shall have no liability or obligation to any party hereto for the disclosure to the public, or to any person or persons, of any items or data furnished to County by a party hereto, in reliance of any advice, decision or opinion of the Attorney General of the State of Texas.

M. Governing Terms and Conditions. If there is an irreconcilable conflict between the terms and conditions set forth in this Contract or any Contract Amendment and the terms and conditions set forth in any Exhibit, Appendix, Work Authorization or Supplemental Work Authorization to this Contract, the terms and conditions set forth in this Contract or any Contract Amendment shall control over the terms and conditions set forth in any Exhibit, Appendix, Work Authorization or Supplemental Work Authorization to this Contract.

N. Meaning of Day. For purposes of this Contract, all references to a "day" or "days" shall mean a calendar day or calendar days.

O. Appropriation of Funds by County. County believes it has sufficient funds currently available and authorized for expenditure to finance the costs of this Contract. Engineer understands and agrees that County's payment of amounts under this Contract is contingent on the County receiving appropriations or other expenditure authority sufficient to allow the County, in the exercise of reasonable administrative discretion, to continue to make payments under this Contract. It is further understood and agreed by Engineer that County shall have the right to terminate this Contract at the end of any County fiscal year if the governing body of County does not appropriate sufficient funds as determined by County's budget for the fiscal year in question. County may effect such termination by giving written notice of termination to Engineer.

P. Termination of Work Authorization. Should it be determined that the progress in the production of Engineer's services and work does not satisfy the requirements of the approved Work Authorization as provided by Exhibit "C", attached hereto, the County shall review the approved Work Authorization with the Engineer to determine the corrective action needed, including potential termination of such Work Authorization by Williamson County. Additionally, if an approved Work Authorization has not been completed by the end of the applicable County fiscal year under this contract and the Williamson County Commissioners Court does not provide for funding through its budgetary oversight for the subsequent County fiscal year, Williamson County reserves the right to terminate such Work Authorization at its discretion.

ARTICLE 33
DISPUTE RESOLUTION

Except as otherwise specifically set forth herein, County and Engineer shall work together in good faith to resolve any controversy, dispute or claim between them which arises out of or relates to this Contract, whether stated in tort, contract, statute, claim for benefits, bad faith, professional liability or otherwise ("Claim"). If the parties are unable to resolve the Claim within thirty (30) days following the date in which one party sent written notice of the Claim to the other party, and if a party wishes to pursue the Claim, such Claim shall be addressed through non-binding mediation. A single mediator engaged in the practice of law, who is knowledgeable about subject matter of this Contract, shall be selected by agreement of the parties and serve as the mediator. Any mediation under this Contract shall be conducted in Williamson County, Texas. The mediator's fees shall be borne equally between the parties. Such non-binding mediation is a condition precedent to seeking redress in a court of competent jurisdiction, but this provision shall not preclude either party from filing a lawsuit in a court of competent jurisdiction prior to completing a mediation if necessary to preserve the statute of limitations, in which case such lawsuit shall be stayed pending completion of the mediation process contemplated herein. This provision shall survive the termination of the Contract.

ARTICLE 34
EQUAL OPPORTUNITY IN EMPLOYMENT

During the performance of this Contract and to the extent the Project is a federally funded project, Engineer, for itself, its assignees and successors in interest agrees as follows:

A. Compliance with Regulations. The Engineer shall comply with the Regulations relative to nondiscrimination in Federally-assisted programs of the Department of Transportation (hereinafter, "DOT") Title 49, Code of Federal Regulations, Part 21, as they may be amended from time to time, (hereinafter referred to as the Regulations), which are herein incorporated by reference and made a part of this Contract.

B. Nondiscrimination. The Engineer, with regard to the work performed by it during the Contract, shall not discriminate on the grounds of race, color, or national origin in the selection and retention of subcontractors/subconsultants, including procurements of materials and leases of equipment. The Engineer shall not participate either directly or indirectly in the discrimination prohibited by section 21.5 of the Regulations, including employment practices when the contract covers a program set forth in Appendix B of the Regulations.

C. Solicitations for Subcontracts, Including Procurements of Materials and Equipment. In all solicitations either by competitive bidding or negotiation made by the Engineer for work to be performed under a subcontract, including procurements of materials or leases of equipment, each potential subcontractor/subconsultant or supplier shall be notified by the Engineer of the Engineer's obligations under this Contract and the Regulations relative to nondiscrimination on the grounds of race, color, or national origin.

D. Information and Reports. The Engineer shall provide all information and reports required by the Regulations or directives issued pursuant thereto, and shall permit access to its books, records, accounts, other sources of information, and its facilities as may be determined by the County (referred to in this Article as the "Recipient") or the Texas Department of Transportation to be pertinent to ascertain compliance with such Regulations, orders and instructions. Where any information required of a contractor is in the exclusive possession of another who fails or refuses to furnish this information the Engineer shall so certify to the Recipient, or the Texas Department of Transportation as appropriate, and shall set forth what efforts it has made to obtain the information.

E. Sanctions for Noncompliance. In the event of the Engineer's noncompliance with the nondiscrimination provisions of this contract, the Recipient shall impose such contract sanctions as it or the Texas Department of Transportation may determine to be appropriate, including, but not limited to:

1. withholding of payments to the Engineer under the contract until the Engineer complies, and/or;
2. cancellation, termination or suspension of the Contract, in whole or in part.

F. Incorporation of Provisions. The Engineer shall include the provisions of Subsections (A) through (F) above in every subcontract, including procurements of materials and leases of equipment, unless exempt by the Regulations, or directives issued pursuant thereto. The Engineer shall take such action with respect to any subcontract or procurement as the Recipient or the Texas Department of Transportation may direct as a means of enforcing such provisions including sanctions for non-compliance: Provided, however, that, in the event a contractor becomes involved in, or is threatened with, litigation with a subcontractor/subconsultant or supplier as a result of such direction, the Engineer may request the Recipient to enter into such litigation to protect the interests of the Recipient, and, in addition, the Engineer may request the United States to enter into such litigation to protect the interests of the United States.

SIGNATORY WARRANTY

The undersigned signatory for Engineer hereby represents and warrants that the signatory is an officer of the organization for which he/she has executed this Contract and that he/she has full and complete authority to enter into this Contract on behalf of the firm. The above-stated representations and warranties are made for the purpose of inducing County to enter into this Contract.

IN WITNESS WHEREOF, County has caused this Contract to be signed in its name by its duly authorized County Judge, as has Engineer, signing by and through its duly authorized representative(s), thereby binding the parties hereto, their successors, assigns and representatives for the faithful and full performance of the terms and provisions hereof, to be effective as of the date of the last party's execution below. NO OFFICIAL, EMPLOYEE, AGENT, OR REPRESENTATIVE OF THE COUNTY HAS ANY AUTHORITY, EITHER EXPRESS OR IMPLIED, TO AMEND, TERMINATE OR MODIFY THIS CONTRACT, EXCEPT PURSUANT TO SUCH EXPRESS AUTHORITY AS MAY BE GRANTED BY THE WILLIAMSON COUNTY COMMISSIONERS COURT.

COUNTY

WILLIAMSON COUNTY, TEXAS

By: _____
Bill Gravell, Jr., County Judge

Date: _____, 20____

OK
MG 2/25/202

ENGINEER

Kimley-Horn and Associates, Inc.

By _____

Printed Name: Brian Boecker, P.E.

Title: Vice President

Date: February, 21 2020

SUBSCRIBED and sworn to before me the undersigned authority by Jeremy Rogers _____ the Notary _____ of **ENGINEER**, on behalf of said firm.

_____
Notary Public in and for the
State of Texas

JEREMY DERYL ROGERS
Notary Public, State of Texas
Comm. Expires 09-16-2021
Notary ID 128053103

My commission expires: 9/16/2021

LIST OF EXHIBITS ATTACHED

(1) **Exhibit A** Debarment Certification

(2) **Exhibit B** Engineering Services

(3) **Exhibit C** Work Authorization

(4) **Exhibit D** Rate Schedule

(5) **Exhibit E** Williamson County Vendor Reimbursement Policy

(6) **Exhibit F** Certificates of Insurance

EXHIBIT A
DEBARMENT CERTIFICATION

STATE OF TEXAS §
§
COUNTY OF WILLIAMSON §

I, the undersigned, being duly sworn or under penalty of perjury under the laws of the United States and the State of Texas, certifies that Engineer and its principals:

(a) Are not presently debarred, suspended, proposed for debarment, declared ineligible or voluntarily excluded from covered transactions by any federal department or agency:

(b) Have not within a three-year period preceding this proposal been convicted of or had a civil judgment rendered against them for commission of fraud or a criminal offense in connection with obtaining, attempting to obtain, or performing a public* transaction or contract under a public transaction; violation of federal or state antitrust statutes or commission of embezzlement, theft, forgery, bribery, falsification or destruction of records, making false statements, or receiving stolen property;

(c) Are not presently indicted for or otherwise criminally or civilly charged by a governmental entity* with commission of any of the offenses enumerated in paragraph (1)(b) of this certification;

(d) Have not within a three-year period preceding this application/proposal had one or more public transactions* terminated for cause or default; and

(e) Have not been disciplined or issued a formal reprimand by any State agency for professional accreditation within the past three years.

Kimley-Horn and Associates, Inc.
Name of Firm

Andrew W. Van Leeuwen
Signature of Certifying Official

Andrew W. Van Leeuwen
Printed Name of Certifying Official

SR Vice President
Title of Certifying Official

March 24, 2020
Date

(2) Where the PROVIDER is unable to certify to any of the statements in this certification, such PROVIDER shall attach an explanation to this certification.

* federal, state, or local

SUBSCRIBED and sworn to before me the undersigned authority by Jeremy Rogers the Notary of Engineer, on behalf of said firm.

Notary Public in and for the
State of Texas

JEREMY DERYL ROGERS
Notary Public, State of Texas
Comm. Expires 09-16-2021
Notary ID 128053103

My commission expires: 9/16/2021

EXHIBIT B

ENGINEERING SERVICES

General Work Description: Provide engineering services and planning to develop On-call Traffic Engineering Services Planning & Design.

The Engineer may perform any or all of the following tasks listed below, as described in detailin each Work Authorization:

TASK 1 - PROJECT MANAGEMENT

TASK 2 - ROUTE AND DESIGN STUDIES

TASK 3 - PUBLIC INVOLVEMENT

TASK 4 - SURVEYING

TASK 5 - ROW MAPPING

TASK 6 - ENVIRONMENTAL STUDIES & DOCUMENTS

TASK 7 - GEOTECHNICAL SERVICES

TASK 8 - PLANS, SPECIFICATIONS AND ESTIMATE (PS&E)

TASK 9 - CONSTRUCTION PHASE SERVICES

EXHIBIT C

WORK AUTHORIZATION

(To Be Completed and Executed After Contract Execution)

WORK AUTHORIZATION NO. _____
PROJECT: _____

This Work Authorization is made pursuant to the terms and conditions of the Williamson County Contract for Engineering Services, being dated _____ ____, 20____ and entered into by and between Williamson County, Texas, a political subdivision of the State of Texas, (the "County") and _____ (the "Engineer").

Part1. The Engineer will provide the following Engineering Services set forth in Attachment "B" of this Work Authorization.

Part 2. The maximum amount payable for services under this Work Authorization without modification is _____.

Part 3. Payment to the Engineer for the services established under this Work Authorization shall be made in accordance with the Contract.

Part 4. This Work Authorization shall become effective on the date of final acceptance and full execution of the parties hereto and shall terminate on _____ ____, 20_____. The Engineering Services set forth in Attachment "B" of this Work Authorization shall be fully completed on or before said date unless extended by a Supplemental Work Authorization.

Part 5. This Work Authorization does not waive the parties' responsibilities and obligations provided under the Contract.

Part 6. County believes it has sufficient funds currently available and authorized for expenditure to finance the costs of this Work Authorization. Engineer understands and agrees that County's payment of amounts under this Work Authorization is contingent on the County receiving appropriations or other expenditure authority sufficient to allow the County, in the exercise of reasonable administrative discretion, to continue to make payments under this Contract. It is further understood and agreed by Engineer that County shall have the right to terminate this Contract at the end of any County fiscal year if the governing body of County does not appropriate sufficient funds as determined by County's budget for the fiscal year in question. County may effect such termination by giving written notice of termination to Engineer.

Part 7. This Work Authorization is hereby accepted and acknowledged below.

EXECUTED this ____ day of _____, 20___.

ENGINEER:

[Insert Company Name HERE]

By:_____
Signature

_____
Printed Name

_____
Title

COUNTY:

Williamson County, Texas

By:_____
Signature

_____
Printed Name

_____
Title

LIST OF ATTACHMENTS

Attachment A - Services to be Provided by County

Attachment B - Services to be Provided by Engineer

Attachment C - Work Schedule

Attachment D - Fee Schedule

EXHIBIT D

RATE SCHEDULE

CPI Rate Adjustments: Rates will remain firm for the initial first year of the Contract and such rates shall be deemed the "Initial Base Rates". Engineer must request rate adjustments, in writing, at least thirty (30) days prior to each annual anniversary date of the Contract and any rate changes will take effect on the first day following the prior year. If Engineer fails to request a CPI rate adjustment, as set forth herein, the adjustment will be effective thirty (30) days after the County receives Engineer's written request. No retroactive rate adjustments will be allowed.

Price adjustments will be made in accordance with changes in the U.S. Department of Labor Consumer Price Index (CPI-U) for All Urban Consumers, All Items, South Region (Base 1982-84 = 100).

The rate adjustment will be determined by multiplying the Initial Base Rates by a fraction, the numerator of which is the index number for most recently released index before each annual anniversary date of the Contract and the denominator of which is the index number for the first month of the Contract (the index number for the month in which the Contract was originally executed). If the products are greater than the Initial Base Rates, County will pay the greater amounts as the rates during the successive year until the next rate adjustment. Rates for each successive year will never be less than the Initial Base Rates.

Exhibit D - Rate Schedule
Williamson County

Kimley-Horn & Associates, Inc.	
Direct Labor	
CATEGORY	**RATE**
Senior Engineer I / Senior Professional I	$210.00
Senior Engineer II / Senior Professional II	$255.00
Professional	$165.00
Analyst	$145.00
Senior Designer	$150.00
CAD Technician	$115.00
Senior Support Staff	$110.00
Support Staff	$95.00
DIRECT EXPENSES	
Postage & shipping (metered/bulk) / month	$150.00
Materials and Shipping / per package	$35.00
Overnight Mail - oversized box / each	$40.00
Courier Services / each	$40.00
Photocopies B/W (8 1/2" X 11") / each	$0.10
Photocopies B/W (11" X 17") / each	$0.20
Photocopies Color (8 1/2" X 11") / each	$0.75
Photocopies Color (11" X 17") / each	$1.25
Digital Ortho Plotting / sheet	$2.50
Plots (B/W on Bond) / square foot	$1.00
Plots (Color on Bond) / square foot	$2.00
Plots (Color on Photographic Paper) / square foot	$5.50
Color Graphics on Foam Board / square foot	$5.50
Presentation Boards up to 48" X 60" Color Mounted / each	$75.00
Outside Printing - Reports (Includes labor and supplies) / each report	$50.00
Report Binding and Tabbing (Includes labor and supplies) / each	$10.00
Reproduction of CD/DVD / each	$30.00
CDs/DVDs / each	$2.00
Cardstock Color (8 1/2" x 11") / each	$2.00
4" X 6" Digital Color Print / picture	$0.50
Historical Aerial Images (Photographs, Negatives, Maps) / each	$100.00
Aerial Photographs (1" = 500' scale) / each	$50.00
Maps and Map Records / each	$2.00
Environmental Field Supplies (lathes, stakes, flagging, spray paint, etc.) / day	$51.00
Noise Meter Rental / per day	$80.00
GPS Receiver (rates applied to actual time GPS units are in use) / hour	$25.00

EXHIBIT E

Williamson County
Vendor Reimbursement Policy

The purpose of this Williamson County Vendor Reimbursement Policy ("Policy") is to provide clear guidelines to vendors on Williamson County's expectations and requirements regarding allowable reimbursable expenditures and required backup. The Policy will also minimize conflicts related to invoice payments and define non-reimbursable items. This Policy is considered a guideline and is not a contract.

This Policy may be altered, deleted or amended, at any time and without prior notice to vendors, by action of the Williamson County Commissioners Court. Unenforceable provisions of this Policy, as imposed by applicable law, regulations, or judicial decisions, shall be deemed to be deleted. Any revisions to this Policy will be distributed to all current vendors doing business with the County.

1. Invoices and Affidavits

1.1 Invoices must adequately describe the goods or services provided to County and include all required backup (i.e. reimbursable expenses, mileage log, timesheets, receipts detailing expenses incurred etc.) that is in a form acceptable to the Williamson County Auditor. Invoices that do not adequately describe the goods or services provided to County or contain backup that is satisfactory to the Williamson County Auditor will be returned to vendor for revisions and the provision above relating to invoice errors resolved in favor of the County shall control as to the required actions of vendor and when such invoice must be paid by the County.

1.2 In the event an invoice includes charges based upon hourly billing rates for services or any other rates based upon the amount of time worked by an individual or individuals in performing services, whether the charges are being billed directly to the County or whether they are the basis of invoices from subcontractors for which the vendor seeks reimbursement from the County, the charges shall be accompanied by an affidavit signed by an officer or principal of the vendor certifying that the work was performed, it was authorized by the County and that all information contained in the invoice that is being submitted is true and correct.

1.3 Upon County's request, vendor must submit all bills paid affidavits wherein vendor must swear and affirm that vendor has paid each of its subcontractors, laborers, suppliers and material in full for all labor and materials provided to vendor for or in connection with services and work performed for County and, further, vendor must swear and affirm that vendor is not aware of any unpaid bills, claims, demands, or causes of action by any of its subcontractors, laborers, suppliers, or material for or in connection with the furnishing of labor or materials, or both, for services and work performed for County.

2. **Travel Reimbursement**

2.1 The County will only cover costs associated with travel on vendors outside a 50 mile radius from Williamson County, Texas.

2.2 The County will only cover costs associated with travel as documented work for County. If a vendor is also doing business for another client, the travel costs must be split in proportion to the amount of work actually performed for County and the other client. The only allowable travel expense will be for the specific days worked for Williamson County.

2.3 No advance payments will be made to vendor for travel expenditures. The travel expenditure may only be reimbursed after the expenditure/trip has already occurred and vendor has provided the Williamson County Auditor with all necessary and required backup.

2.4 Vendors must submit all travel reimbursement requests on each employee in full. Specifically, a travel reimbursement request must include all related travel reimbursement expenses relating to a particular trip for which vendor seeks reimbursement. Partial travel reimbursement requests will not be accepted (i.e. vendor should not submit hotel and mileage one month then the next month submit rental car and airfare). If the travel reimbursement appears incomplete, the invoice will be sent back to the vendor to be submitted when all information is ready to submit in full.

2.5 Reimbursement for transportation costs will be at the most reasonable means of transportation (i.e.: airline costs will be reimbursed for coach rate, rental car costs will only be reimbursed if rental car travel was most reasonable means of travel as compared to travel by air).

2.6 The County will not be responsible for, nor will the County reimburse additional charges due to personal preference or personal convenience of individual traveling.

2.7 The County will not reimburse airfare costs if airfare costs were higher than costs of mileage reimbursement.

2.8 Additional expenses associated with travel that is extended to save costs (i.e. Saturday night stay) may be reimbursed if costs of airfare would be less than the cost of additional expenses (lodging, meals, car rental, mileage) if the trip had not been extended. Documentation satisfactory to the Williamson County Auditor will be required to justify expenditure.

2.9 County will only reimburse travel expense to necessary personnel of the vendor (i.e. no spouse, friends or family members).

2.10 Except as otherwise set forth herein, a vendor must provide a paid receipt for all expenses. If a receipt cannot be obtained, a written sworn statement of the expense from the vendor may be substituted for the receipt.

2.11 Sales tax for meals and hotel stays are the only sales taxes that will be reimbursed. Sales tax on goods purchased will not be reimbursed. A sales tax exemption form is available from the Williamson County Auditor's Office upon request.

2.12 The County will not pay for any late charges on reimbursable items. It is the responsibility of the vendor to pay the invoice first and seek reimbursement from the County.

3. **Meals**
   - 3.1 Meal reimbursements are limited to a maximum of $50.00 per day on overnight travel. On day travel (travel that does not require an overnight stay), meal reimbursements are limited to a maximum of $20.00 per day. The travel must be outside the Williamson County, Texas line by a 50 mile radius.
   - 3.2 Receipts are required on meal reimbursement amounts up to the maximum per day amount stated for overnight or day travel. If receipts are not presented, the vendor can request per diem (per diem limits refer to 3.2). However, a vendor cannot combine per diem and meal receipts. Only one method shall be allowed.
   - 3.3 Meals are reimbursable only for vendors who do not have the necessary personnel located within a 50 mile radius of Williamson County, Texas that are capable of carrying the vendor's obligations to County. Meals will not be reimbursed to vendors who are located within a 50 mile radius of Williamson County, Texas.
   - 3.4 County will not reimburse for alcoholic beverages.
   - 3.5 Tips are reimbursable but must be reasonable to limitation of meal allowance
   - 3.6 No meals purchased for entertainment purposes will be allowed.
   - 3.7 Meal reimbursement must be substantiated with a hotel receipt.

4. **Lodging**
   - 4.1 Hotel accommodations require an itemized hotel folio as a receipt. The lodging receipt should include name of the motel/hotel, number of occupant(s), goods or services for each individual charge (room rental, food, tax, etc.) and the name of the occupant(s). Credit card receipts or any other form of receipt are not acceptable.
   - 4.2 Vendors will be reimbursed for a single room rate charge plus any applicable tax. If a single room is not available, the vendor must provide documentation to prove that a single room was not available in order to justify the expense over and above the single room rate. A vendor may also be required to provide additional documentation if a particular room rate appears to be excessive.
   - 4.3 Personal telephone charges, whether local or long distance, will not be reimbursed.

5. **Airfare**
   - 5.1 The County will only reimburse up to a coach price fare for air travel.
   - 5.2 The County will exclude any additional charges due to personal preference or personal convenience of the individual traveling (i.e. early bird check in, seat preference charges, airline upgrades, etc. will not be an allowable reimbursement)
   - 5.3 Air travel expenses must be supported with receipt copy of an airline ticket or an itinerary with actual ticket price paid. If tickets are purchased through a website, vendor must submit a copy of the webpage showing the ticket price if no paper ticket was issued.

5.4 Cancellation and/or change flight fees may be reimbursed by the County but vendor must provide the Williamson County Auditor with documentation in writing from a County department head providing authorization for the change.

5.5 The County will not reimburse vendor for tickets purchased with frequent flyer miles.

6. Car Rental

6.1 Vendors that must travel may rent a car at their destination when it is less expensive than other transportation such as taxis, airport shuttles or public transportation such as buses or subways.

6.2 Cars rented must be economy or mid-size. Luxury vehicle rentals will not be reimbursed. Any rental costs over and above the cost of a mid-size rental will be adjusted.

6.3 Vendors will be reimbursed for rental cars if the rental car cost would have been less than the mileage reimbursement cost (based on the distance from vendor's point of origin to Williamson County, Texas) had the vendor driven vendor's car.

6.4 Vendors must return a car rental with appropriate fuel levels as required by rental agreement to avoid the car rental company from adding fuel charges.

6.5 Rental agreement and credit card receipt must be provided to County as back up for the request for reimbursement.

6.6 Insurance purchased when renting vehicle may also be reimbursed.

6.7 Car Rental optional extras such as GPS, roadside assistance, and administrative fees on Tolls will not be reimbursed.

7. Personal Car Usage

7.1 Personal vehicle usage will be reimbursed in an amount equal to the standard mileage rate allowed by the IRS.

7.2 Per code of Federal Regulations, Title 26, Subtitle A, Chapter 1, Subchapter B, Part IX, Section 274(d), all expense reimbursement requests must include the following:

7.2.1.1 Date

7.2.1.2 Destination

7.2.1.3 Purpose

7.2.1.4 Name of traveler(s)

7.2.1.5 Correspondence that verifies business purpose of the expense

7.3 The mileage for a personal vehicle must document the date, location of travel to/from, number of miles traveled and purpose of trip.

7.4 Mileage will be reimbursed on the basis of the most commonly used route.

7.5 Reimbursement for mileage shall not exceed the cost of a round trip coach airfare.

7.6 Reimbursement for mileage shall be prohibited between place of residence and usual place of work.

7.7 Mileage should be calculated from employee's regular place of work or their residence, whichever is the shorter distance when traveling to a meeting or traveling to Williamson County, Texas for vendors who are located outside of Williamson County, Texas by at least a 50 mile radius.

7.8 When more than one person travels in same vehicle, only one person may claim mileage reimbursement.

7.9 Tolls, if reasonable, are reimbursable. Receipts are required for reimbursement. If a receipt is not obtainable, then written documentation of expense must be submitted for reimbursement (administrative fees on Tolls will not be reimbursed).

7.10 Parking fees, if reasonable are reimbursable for meetings and hotel stays. For vendors who contract with a third party for visitor parking at vendor's place of business, Williamson County will not reimburse a vendor based on a percentage of its contracted visitor parking fees. Rather, Williamson County will reimburse Vendor for visitor parking on an individual basis for each time a visitor uses Vendor's visitor parking. Receipts are required for reimbursement. If a receipt is not obtainable, then written documentation of expense must be submitted for reimbursement.

7.11 Operating and maintenance expenses as well as other personal expenses, such as parking tickets, traffic violations, and car repairs and collision damage are not reimbursable.

8. Other Expenses

8.1 Taxi fare, bus tickets, conference registrations, parking, etc. must have a proper original receipt.

9. Repayment of Nonreimbursable Expense.

Vendors must, upon demand, immediately repay County for all inappropriately reimbursed expenses whenever an audit or subsequent review of any expense reimbursement documentation finds that such expense was reimbursed contrary to these guidelines and this Policy. Williamson County reserves the right to retain any amounts that are due or that become due to a vendor in order to collect any inappropriately reimbursed expenses that a vendor was paid.

10. Non-Reimbursable Expenses

In addition to the non-reimbursable items set forth above in this Policy, the following is a non-exhaustive list of expenses that will not be reimbursed by Williamson County:

10.1 Alcoholic beverages/tobacco products
10.2 Personal phone calls
10.3 Laundry service
10.4 Valet service (excludes hotel valet)
10.5 Movie rentals
10.6 Damage to personal items
10.7 Flowers/plants
10.8 Greeting cards
10.9 Fines and/or penalties
10.10 Entertainment, personal clothing, personal sundries and services
10.11 Transportation/mileage to places of entertainment or similar personal activities
10.12 Upgrades to airfare, hotel and/or car rental

RECEIVED
FEB 2 4 2020
BY: PSC

WILLIAMSON COUNTY
CONTRACT FOR ENGINEERING SERVICES

FIRM: **RPS Infrastructure, Inc. ("Engineer")**
ADDRESS: **4801 Southwest Parkway, Building 2, Suite 150, Austin, Texas 78735**
PROJECT: Traffic Engineering Services **("Project")** Road & Bridge "On-Call"

THE STATE OF TEXAS §
§
COUNTY OF WILLIAMSON §

THIS CONTRACT FOR ENGINEERING SERVICES ("Contract") is made and entered into, effective as the date of the last party's execution hereinbelow, by and between Williamson County, Texas, a political subdivision of the State of Texas, whose offices are located at 710 Main Street, Suite 101, Georgetown, Texas, 78626 (hereinafter referred to as "County"), and Engineer, and such Contract is for the purpose of contracting for professional engineering services.

RECITALS:

WHEREAS, V.T.C.A., Government Code §2254.002(2)(A)(vii) under Subchapter A entitled "Professional Services Procurement Act" provides for the procurement by counties of services of professional engineers; and

WHEREAS, County and Engineer desire to contract for such professional engineering services; and

WHEREAS, County and Engineer wish to document their agreement concerning the requirements and respective obligations of the parties;

NOW, THEREFORE, WITNESSETH:

That for and in consideration of the mutual promises contained herein and other good and valuable considerations, and the covenants and agreements hereinafter contained to be kept and performed by the respective parties hereto, it is agreed as follows:

ARTICLE 1
CONTRACT DOCUMENTS AND APPLICABLE PROJECT DOCUMENTS

A. Contract Documents. The Contract Documents consist of this Contract, any exhibits attached hereto (which exhibits are hereby incorporated into and made a part of this Contract), any fully executed Work Authorizations; any fully executed Supplemental Work Authorizations and all fully executed Contract Amendments (as defined herein in Article 14) which are subsequently issued. These form the entire contract, and all are as fully a part of this Contract as if attached to this Contract or repeated herein.

B. Project Documents. In addition to any other pertinent and necessary Project documents, the following documents shall be used in the development of the Project:

A. TxDOT 2011 Texas Manual of Uniform Traffic Control Devices for Streets and Highways, including latest revisions
B. Texas Department of Transportation's Standard Specifications for Construction of Highways, Streets, and Bridges, 2014 (English units)
C. National Environmental Policy Act (NEPA)
D. Texas Accessibility Standards (TAS) of the Architectural Barriers Act, Article 9102, Texas Civil Statutes, Effective March 15, 2012, including latest revisions
E. Americans with Disabilities Act (ADA) Regulations
F. U.S. Army Corps Regulations
G. International Building Code, current edition as updated
H. Williamson County Design Criteria & Project Development Manual, latest edition
I. Williamson County Multi-Corridor Transportation Plan Project Level Environmental Review and Compliance Protocol, latest edition
J. Williamson County Protocol for Sustainable Roadsides, latest edition

ARTICLE 2
NON-COLLUSION; DEBARMENT; AND FINANCIAL INTEREST PROHIBITED

A. Non-collusion. Engineer warrants that he/she/it has not employed or retained any company or persons, other than a bona fide employee working solely for Engineer, to solicit or secure this Contract, and that he/she/it has not paid or agreed to pay any company or engineer any fee, commission, percentage, brokerage fee, gifts, or any other consideration, contingent upon or resulting from the award or making of this Contract. For breach or violation of this warranty, County reserves and shall have the right to annul this Contract without liability or, in its discretion and at its sole election, to deduct from the contract price or compensation, or to otherwise recover, the full amount of such fee, commission, percentage, brokerage fee, gift or contingent fee.

B. Debarment Certification. Engineer must sign the Debarment Certification enclosed herewith as **Exhibit A**.

C. Financial Interest Prohibited. Engineer covenants and represents that Engineer, his/her/its officers, employees, agents, consultants and subcontractors will have no financial interest, direct or indirect, in the purchase or sale of any product, materials or equipment that will be recommended or required for the construction of the Project.

ARTICLE 3
ENGINEERING SERVICES

Engineer shall perform Engineering Services as identified in **Exhibit B** entitled "Engineering Services."

County will prepare and issue Work Authorizations, in substantially the same form identified and attached hereto as **Exhibit C** and entitled "Work Authorization No. ____", to authorize the Engineer to perform one or more tasks of the Engineering Services. Each Work Authorization will include a description of the work to be performed, a description of the tasks and milestones, a work schedule for the tasks, definite review times by County and Engineer of all Engineering Services and a fee amount agreed upon by the County and Engineer. The amount payable for a Work Authorization shall be supported by the estimated cost of each work task as described in the Work Authorization. The Work Authorization will not waive the Engineer's responsibilities and obligations established in this Contract. The executed Work Authorizations shall become part of this Contract.

All work must be completed on or before the date specified in the Work Authorization. The Engineer shall promptly notify the County of any event which will affect completion of the Work Authorization, although such notification shall not relieve the Engineer from costs or liabilities resulting from delays in completion of the Work Authorization. Should the review times or Engineering Services take longer than shown on the Work Authorization, through no fault of Engineer, Engineer may submit a timely written request for additional time, which shall be subject to the approval of the County. Any changes in a Work Authorization shall be enacted by a written Supplemental Work Authorization before additional costs may be incurred. Any Supplemental Work Authorization must be executed by both parties within the period specified in the Work Authorization.

ARTICLE 4
CONTRACT TERM

A. Term. The Engineer is expected to complete the Engineering Services described herein in accordance with the above described Work Authorizations or any Supplemental Work Authorization related thereto. If Engineer does not perform the Engineering Services in accordance with each applicable Work Authorization or any Supplemental Work Authorization related thereto, then County shall have the right to terminate this Contract as set forth below in Article 20. So long as the County elects not to terminate this Contract, it shall continue from day to day until such time as the Engineering Services are completed in accordance with each applicable Work Authorization or any Supplemental Work Authorization related thereto. Any Engineering Services performed or costs incurred after the date of termination shall not be eligible for reimbursement. Engineer shall notify County in writing as soon as possible if he/she/it determines, or reasonably anticipates, that

the Engineering Services will not be completed in accordance with an applicable Work Authorization or any Supplemental Work Authorization related thereto.

B. Work Authorizations. Engineer acknowledges that each Work Authorization is of critical importance, and agrees to undertake all reasonably necessary efforts to expedite the performance of Engineering Services required herein so that construction of the Project will be commenced and completed as scheduled. In this regard, and subject to adjustments in a particular Work Authorization, as provided in Article 3 herein, Engineer shall proceed with sufficient qualified personnel and consultants necessary to fully and timely accomplish all Engineering Services required under this Contract in a professional manner.

C. Commencement of Engineering Services. After execution of this Contract, Engineer shall not proceed with Engineering Services until Engineer has been thoroughly briefed on the scope of the Project and has been notified in writing by the County to proceed, as provided in Article 8.

ARTICLE 5
COMPENSATION AND EXPENSES

County shall pay and Engineer agrees to accept up to the amount shown below as full compensation for the Engineering Services performed and to be performed under this Contract. The basis of compensation for the services of principals and employees engaged in the performance of the Engineering Services shall be based on the Rate Schedule set forth in the attached **Exhibit D**.

The maximum amount payable under this Contract, without modification, is **One Million Dollars ($1,000,000)** (the "Compensation Cap"), provided that any amounts paid or payable shall be solely pursuant to a validly issued Work Authorization or any Supplemental Work Authorization related thereto. In no event may the aggregate amount of compensation authorized under Work Authorizations and Supplemental Work Authorizations exceed the Compensation Cap. The Compensation Cap shall be revised equitably only by written Contract Amendments executed by both parties in the event of a change the overall scope of the Engineering Services set forth in **Exhibit B**, as authorized by County.

The Compensation Cap is based upon all labor and non-labor costs estimated to be required in the performance of the Engineering Services provided for under this Contract. Should the actual costs of all labor and non-labor costs rendered under this Contract be less than the above stated Compensation Cap, then Engineer shall receive compensation for only actual fees and costs of the Engineering Services actually rendered and incurred, which may be less than the above stated Compensation Cap.

The Compensation Cap herein referenced may be adjusted for Additional Engineering Services requested and performed only if approved by a written Contract Amendment signed by both parties.

Engineer shall prepare and submit to County monthly progress reports in sufficient detail to support the progress of the Engineering Services and to support invoices requesting monthly

payment. The format for such monthly progress reports and invoices must be in a format acceptable to County. Satisfactory progress of Engineering Services shall be an absolute condition of payment.

Engineer shall be reimbursed for actual non-labor and subcontract expenses incurred in the performance of the services under this Contract in accordance with the Williamson County Vendor Reimbursement Policy set forth under **Exhibit E**. Invoices requesting reimbursement for costs and expenditures related to the Project (reimbursables) must be accompanied by copies of the provider's invoice and comply with the Williamson County Vendor Reimbursement Policy. The copies of the provider's invoice must evidence the actual costs billed to Engineer without mark-up.

ARTICLE 6
METHOD OF PAYMENT

Payments to Engineer shall be made while Engineering Services are in progress. A monthly progress report, as referenced in Article 5 above (in a form acceptable to the County), shall be submitted to Williamson County Department of Infrastructure, to the attention of the Sr. Director of Infrastructure. Such progress report shall provide a summary of the work accomplished during the billing period for each Work Authorization task with an estimated percentage of completion for the task.

Simultaneous with submission of such progress report, Engineer shall prepare and submit one (1) original of a certified invoice to the Director of Road & Bridge in a form acceptable to the County Auditor. All invoices submitted to County must, at a minimum, be accompanied by an original complete packet of supporting documentation and time sheets detailing hours worked by staff persons with a description of the work performed by such persons. For Additional Engineering Services performed pursuant to this Contract, a separate invoice or itemization of the Additional Engineering Services must be presented with the same aforementioned requirements.

Payments shall be made by County based upon Engineering Services actually provided and performed.[a] Upon timely receipt and approval of each statement, County shall make a good faith effort to pay the amount which is due and payable within thirty (30) days of the County Auditor's receipt. County reserves the right to reasonably withhold payment pending verification of satisfactory Engineering Services performed. Engineer has the responsibility to submit proof to County, adequate and sufficient in its determination, that tasks of an applicable Work Authorization or any Supplemental Work Authorization related thereto were completed.

The certified statements shall show the total amount earned to the date of submission and shall show the amount due and payable as of the date of the current statement. Final payment does not relieve Engineer of the responsibility of correcting any errors and/or omissions resulting from his/her/its negligence.

[a] *See also*, Art. 32(P) "Termination of Work Authorization".

Upon submittal of the initial invoice, Engineer shall provide the County Auditor with an Internal Revenue Form W-9, Request for Taxpayer Identification Number and Certification that is complete in compliance with the Internal Revenue Code, its rules and regulations.

ARTICLE 7
PROMPT PAYMENT POLICY

In accordance with Chapter 2251, V.T.C.A., Texas Government Code, payment to Engineer will be made within thirty (30) days of the day on which the performance of services was complete, or within thirty (30) days of the day on which the County Auditor receives a correct invoice for services, whichever is later.

Engineer may charge a late fee (fee shall not be greater than that which is permitted by Texas law) for payments not made in accordance with this prompt payment policy; however, this policy does not apply in the event:

A. There is a bona fide dispute between County and Engineer concerning the supplies, materials, or equipment delivered or the services performed that causes the payment to be late; or

B. The terms of a federal contract, grant, regulation, or statute prevent County from making a timely payment with federal funds; or

C. There is a bona fide dispute between Engineer and a subcontractor/subconsultant or between a subcontractor/subconsultant and its supplier concerning supplies, materials, or equipment delivered or the Engineering Services performed which causes the payment to be late; or

D. The invoice is not submitted to Williamson County[b] in strict accordance with instructions, if any, on the purchase order, or this Contract or other such contractual agreement.

The County Auditor shall document to Engineer the issues related to disputed invoices within ten (10) calendar days of receipt of such invoice. Any non-disputed invoices shall be considered correct and payable per the terms of Chapter 2251, V.T.C.A., Texas Government Code.

ARTICLE 8
COMMENCEMENT OF ENGINEERING SERVICES

The Engineer shall not proceed with any task of the Engineering Services until Engineer has been thoroughly briefed on the scope of the Project and instructed, in writing by the County, to proceed with the applicable Engineering Services. The County shall not be responsible for work performed or costs incurred by Engineer related to any task for which a Work Authorization or a Supplemental Work Authorization related thereto has not been issued and signed by both parties. Engineer shall not be required to perform any work for which a Work Authorization or a Supplemental Work Authorization related thereto has not been issued and signed by both parties.

---

[b] *See* Art. 6, *supra*.

ARTICLE 9
PROJECT TEAM

County's Designated Representative for purposes of this Contract is as follows:

Williamson County Dept. of Infrastructure
Attn: Director of Road & Bridge
3151 SE Inner Loop, Suite B
Georgetown, Texas 78626

County shall have the right, from time to time, to change the County's Designated Representative by giving Engineer written notice thereof. With respect to any action, decision or determination which is to be taken or made by County under this Contract, the County's Designated Representative may take such action or make such decision or determination or shall notify Engineer in writing of an individual responsible for and capable of taking such action, decision or determination and shall forward any communications and documentation to such individual for response or action. Actions, decisions or determinations by the County's Designated Representative on behalf of County shall be done in his or her reasonable business judgment unless express standards or parameters therefor are included in this Contract, in which case, actions taken by the County's Designated Representative shall be in accordance with such express standards or parameters. Any consent, approval, decision or determination hereunder by the County's Designated Representative shall be binding on County; *provided, however,* the County's Designated Representative shall not have any right to modify, amend or terminate this Contract, an Executed Work Authorization, an executed Supplemental Work Authorization or executed Contract Amendment. County's Designated Representative shall not have any authority to execute a Contract Amendment, Work Authorization or any Supplemental Work Authorization unless otherwise granted such authority by the Williamson County Commissioners Court.

Engineer's Designated Representative for purposes of this Contract is as follows:

Doug Matthys
President and CEO
20405 Tomball Parkway, Suite 200
Houston, Texas 77070

Engineer shall have the right, from time to time, to change the Engineer's Designated Representative by giving County written notice thereof. With respect to any action, decision or determination which is to be taken or made by Engineer under this Contract, the Engineer's Designated Representative may take such action or make such decision or determination or shall notify County in writing of an individual responsible for and capable of taking such action, decision or determination and shall forward any communications and documentation to such individual for response or action. Actions, decisions or determinations by the Engineer's Designated Representative on behalf of Engineer shall be done in his or her reasonable business judgment unless express standards or parameters therefor are included in this Contract, in which case, actions taken by the Engineer's Designated Representative shall be in accordance with such

express standards or parameters. Any consent, approval, decision or determination hereunder by the Engineer's Designated Representative shall be binding on Engineer. Engineer's Designated Representative shall have the right to modify, amend and execute Work Authorizations, Supplemental Work Authorizations and Contract Amendments on behalf of Engineer.

ARTICLE 10
PROGRESS EVALUATION

Engineer shall, from time to time during the progress of the Engineering Services, confer with County at County's election. Engineer shall prepare and present such information as may be pertinent and necessary, or as may be reasonably requested by County, in order for County to evaluate features of the Engineering Services. At the request of County or Engineer, conferences shall be provided at Engineer's office, the offices of County, or at other locations designated by County. When requested by County, such conferences shall also include evaluation of the Engineering Services. County may, from time to time, require Engineer to appear and provide information to the Williamson County Commissioners Court.

Should County determine that the progress in Engineering Services does not satisfy an applicable Work Authorization or any Supplemental Work Authorization related thereto, then County shall review same with Engineer to determine corrective action required.

Engineer shall promptly advise County in writing of events which have or may have a significant impact upon the progress of the Engineering Services, including but not limited to the following:

A. Problems, delays, adverse conditions which may materially affect the ability to meet the objectives of an applicable Work Authorization or any Supplemental Work Authorization related thereto, or preclude the attainment of Project Engineering Services units by established time periods; and such disclosure shall be accompanied by statement of actions taken or contemplated, and County assistance needed to resolve the situation, if any; and

B. Favorable developments or events which enable meeting goals sooner than anticipated in relation to an applicable Work Authorization's or any Supplemental Work Authorization related thereto.

ARTICLE 11
SUSPENSION

Should County desire to suspend the Engineering Services, but not to terminate this Contract, then such suspension may be effected by County giving Engineer thirty (30) calendar days' verbal notification followed by written confirmation to that effect. Such thirty-day notice may be waived in writing by agreement and signature of both parties. The Engineering Services may be reinstated and resumed in full force and effect within sixty (60) days of receipt of written notice from County to resume the Engineering Services. Such sixty-day (60) notice may be waived in writing by agreement and signature of both parties. If this Contract is suspended for more than thirty (30) days, Engineer shall have the option of terminating this Contract and, in the event, Engineer shall be compensated for all Engineering Services performed and reimbursable expenses incurred, provided such Engineering Services and reimbursable expenses have been previously authorized and approved by County, to the effective date of suspension.

If County suspends the Engineering Services, the contract period as determined in Article 4, and the Work Authorization or any Supplemental Work Authorization related thereto, shall be extended for a time period equal to the suspension period.

County assumes no liability for Engineering Services performed or costs incurred prior to the date authorized by County for Engineer to begin Engineering Services, and/or during periods when Engineering Services is suspended, and/or subsequent to the completion date.

ARTICLE 12
ADDITIONAL ENGINEERING SERVICES

If Engineer forms a reasonable opinion that any work he/she/it has been directed to perform is beyond the overall scope of this Contract, as set forth in **Exhibit B,** and as such constitutes extra work ("Additional Engineering Services"), he/she/it shall promptly notify County in writing. In the event County finds that such work does constitute Additional Engineering Services, County shall so advise Engineer and a written Contract Amendment will be executed between the parties as provided in Article 14. Any increase to the Compensation Cap due to Additional Engineering Services must be set forth in such Contract Amendment. Engineer shall not perform any proposed Additional Engineering Services nor incur any additional costs prior to the execution, by both parties, of a written Contract Amendment. Following the execution of a Contract Amendment that provides for Additional Engineering Services, a written Work Authorization, which sets forth the Additional Engineering Services to be performed, must be executed by the parties. County shall not be responsible for actions by Engineer nor for any costs incurred by Engineer relating to Additional Engineering Services not directly associated with the performance of the Engineering Services authorized in this Contract, by a fully executed Work Authorization or a fully executed Contract Amendment thereto.

ARTICLE 13
CHANGES IN COMPLETED ENGINEERING SERVICES

If County deems it necessary to request changes to previously satisfactorily completed

Engineering Services or parts thereof which involve changes to the original Engineering Services or character of Engineering Services under this Contract, then Engineer shall make such revisions as requested and as directed by County. Such revisions shall be considered as Additional Engineering Services and paid for as specified under Article 12.

Engineer shall make revisions to Engineering Services authorized hereunder as are necessary to correct errors appearing therein, when required to do so by County. No additional compensation shall be due for such Engineering Services.

ARTICLE 14
CONTRACT AMENDMENTS

The terms set out in this Contract may be modified by a written fully executed Contract Amendment. Changes and modifications to a fully executed Work Authorization shall be made in the form of a Supplemental Work Authorization. To the extent that such changes or modifications to a Work Authorization do not also require modifications to the terms of this Contract (i.e. changes to the overall scope of Engineering Services set forth in **Exhibit B**, modification of the Compensation Cap, etc.) a Contract Amendment will not be required.

ARTICLE 15
USE OF DOCUMENTS

All documents, including but not limited to drawings, specifications and data or programs stored electronically, (hereinafter referred to as "Engineering Work Products") prepared by Engineer and its subcontractors/subconsultants are related exclusively to the services described in this Contract and are intended to be used with respect to this Project. However, it is expressly understood and agreed by and between the parties hereto that all of Engineer's designs under this Contract (including but not limited to tracings, drawings, estimates, specifications, investigations, studies and other documents, completed or partially completed), shall be the property of County to be thereafter used in any lawful manner as County elects. Any such subsequent use made of documents by County shall be at County's sole risk and without liability to Engineer.

By execution of this Contract and in confirmation of the fee for services to be paid under this Contract, Engineer hereby conveys, transfers and assigns to County all rights under the Federal Copyright Act of 1976 (or any successor copyright statute), as amended, all common law copyrights and all other intellectual property rights acknowledged by law in the Project Designs and work product developed under this Contract. Copies may be retained by Engineer. Engineer shall be liable to County for any loss or damage to any such documents while they are in the possession of or while being worked upon by Engineer or anyone connected with Engineer, including agents, employees, Engineers or subcontractors/subconsultants. All documents so lost or damaged shall be replaced or restored by Engineer without cost to County.

Upon execution of this Contract, Engineer grants to County permission to reproduce Engineer's work and documents for purposes of constructing, using and maintaining the Project, provided that County shall comply with its obligations, including prompt payment of all sums when due, under this Contract. Engineer shall obtain similar permission from Engineer's

subcontractors/subconsultants consistent with this Contract. If and upon the date Engineer is adjudged in default of this Contract, County is permitted to authorize other similarly credentialed design professionals to reproduce and, where permitted by law, to make changes, corrections or additions to the work and documents for the purposes of completing, using and maintaining the Project.

County shall not assign, delegate, sublicense, pledge or otherwise transfer any permission granted herein to another party without the prior written consent of Engineer. However, County shall be permitted to authorize the contractor, subcontractors and material or equipment suppliers to reproduce applicable portions of the Engineering Work Products appropriate to and for use in the execution of the Work. Submission or distribution of Engineering Work Products to meet official regulatory requirements or for similar purposes in connection with the Project is permitted. Any unauthorized use of the Engineering Work Products shall be at County's sole risk and without liability to Engineer and its Engineers.

Prior to Engineer providing to County any Engineering Work Products in electronic form or County providing to Engineer any electronic data for incorporation into the Engineering Work Products, County and Engineer shall by separate written contract set forth the specific conditions governing the format of such Engineering Work Products or electronic data, including any special limitations not otherwise provided in this Contract. Any electronic files are provided by Engineer for the convenience of County, and use of them is at County's sole risk. In the case of any defects in electronic files or any discrepancies between them and any hardcopy of the same documents prepared by Engineer, the hardcopy shall prevail. Only printed copies of documents conveyed by Engineer shall be relied upon.

Engineer shall have no liability for changes made to the drawings by other engineers subsequent to the completion of the Project. Any such change shall be sealed by the engineer making that change and shall be appropriately marked to reflect what was changed or modified.

ARTICLE 16
PERSONNEL, EQUIPMENT AND MATERIAL

Engineer shall furnish and maintain, at its own expense, quarters for the performance of all Engineering Services, and adequate and sufficient personnel and equipment to perform the Engineering Services as required. All employees of Engineer shall have such knowledge and experience as will enable them to perform the duties assigned to them. Any employee of Engineer who, in the reasonable opinion of County, is incompetent or whose conduct becomes detrimental to the Engineering Services shall immediately be removed from association with the Project when so instructed by County. Engineer certifies that it presently has adequate qualified personnel in its employment for performance of the Engineering Services required under this Contract, or will obtain such personnel from sources other than County. Engineer may not change the Project Manager without prior written consent of County.

ARTICLE 17
SUBCONTRACTING

Engineer shall not assign, subcontract or transfer any portion of the Engineering Services under this Contract without prior written approval from County. All subcontracts shall include the provisions required in this Contract. No subcontract shall relieve Engineer of any responsibilities under this Contract.

ARTICLE 18
REVIEW OF ENGINEERING SERVICES

Engineer's Engineering Services will be reviewed by County under its applicable technical requirements and procedures.

A. Completion. Reports, plans, specifications, and supporting documents shall be submitted by Engineer on or before the dates specified in the applicable Work Authorization or Supplemental Work Authorization related thereto. Upon receipt of same, the submission shall be checked for completion. "Completion" or "Complete" shall be defined as all of the required items, as set out in the applicable Work Authorization, have been included in compliance with the requirements of this Contract. The completeness of any Engineering Services submitted to County shall be determined by County within thirty (30) days of such submittal and County shall notify Engineer in writing within such thirty (30) day period if such Engineering Services have been found to be incomplete. If the submission is Complete, County shall notify Engineer and County's technical review process will begin.

If the submission is not Complete, County shall notify Engineer, who shall perform such professional services as are required to complete the Engineering Services and resubmit it to County. This process shall be repeated until a submission is Complete.

B. Acceptance. County shall review the completed Engineering Services for compliance with this Contract. If necessary, the completed Engineering Services shall be returned to Engineer, who shall perform any required Engineering Services and resubmit it to County. This process shall be repeated until the Engineering Services are Accepted. "Acceptance" or "Accepted" shall mean that in the County's reasonable opinion, substantial compliance with the requirements of this Contract has been achieved.

C. Final Approval. After Acceptance, Engineer shall perform any required modifications, changes, alterations, corrections, redesigns, and additional work necessary to receive Final Approval by the County. "Final Approval" in this sense shall mean formal recognition that the Engineering Services have been fully carried out.

D. Errors and Omissions. After Final Approval, Engineer shall, without additional compensation, perform any work required as a result of Engineer's development of the work which is found to be in error or omission due to Engineer's negligence. However, any work required or occasioned for the convenience of County after Final Approval shall be paid for as Additional Engineering Services.

E. Disputes Over Classifications. In the event of any dispute over the classification of Engineer's Engineering Services as Complete, Accepted, or having attained Final Approved under this Contract, the decision of the County shall be final and binding on Engineer, subject to any civil remedy or determination otherwise available to the parties and deemed appropriate by the parties.

F. County's Reliance on Engineer. ENGINEER'S DUTIES AS SET FORTH HEREIN SHALL AT NO TIME BE IN ANY WAY DIMINISHED BY REASON OF ANY REVIEW, EVALUATION OR APPROVAL BY THE COUNTY NOR SHALL THE ENGINEER BE RELEASED FROM ANY LIABILITY BY REASON OF SUCH REVIEW, EVALUATION OR APPROVAL BY THE COUNTY, IT BEING UNDERSTOOD THAT THE COUNTY AT ALL TIMES IS ULTIMATELY RELYING UPON THE ENGINEER'S SKILL, ABILITY AND KNOWLEDGE IN PERFORMING THE ENGINEERING SERVICES REQUIRED HEREUNDER.

ARTICLE 19
VIOLATION OF CONTRACT TERMS/BREACH OF CONTRACT

Violation of contract terms or breach of contract by Engineer shall be grounds for termination of this Contract, and any increased costs arising from Engineer's default, breach of contract, or violation of contract terms shall be paid by Engineer.

ARTICLE 20
TERMINATION

This Contract may be terminated as set forth below.

- **A.** By mutual agreement and consent, in writing, of both parties.
- **B.** By County, by notice in writing to Engineer, as a consequence of failure by Engineer to perform the Engineering Services set forth herein in a satisfactory manner.
- **C.** By either party, upon the failure of the other party to fulfill its obligations as set forth herein.
- **D.** By County, for reasons of its own and not subject to the mutual consent of Engineer, upon not less than thirty (30) days' written notice to Engineer.
- **E.** By satisfactory completion of all Engineering Services and obligations described herein.

Should County terminate this Contract as herein provided, no fees other than fees due and payable at the time of termination plus reimbursable expenses incurred shall thereafter be paid to Engineer. In determining the value of the Engineering Services performed by Engineer prior to termination, County shall be the sole judge. Compensation for Engineering Services at termination will be based on a percentage of the Engineering Services completed at that time. Should County terminate this Contract under Subsection (D) immediately above, then the amount charged during the thirty-day notice period shall not exceed the amount charged during the preceding thirty (30) days.

If Engineer defaults in the performance of this Contract or if County terminates this Contract for fault on the part of Engineer, then County shall give consideration to the actual costs incurred by Engineer in performing the Engineering Services to the date of default, the amount of Engineering Services required which was satisfactorily completed to date of default, the value of the Engineering Services which are usable to County, the cost to County of employing another firm to complete the Engineering Services required and the time required to do so, and other factors which affect the value to County of the Engineering Services performed at the time of default.

The termination of this Contract and payment of an amount in settlement as prescribed above shall extinguish all rights, duties, and obligations of County under this Contract. If the termination of this Contract is due to the failure of Engineer to fulfill his/her/its contractual obligations, then County may take over the Project and prosecute the Engineering Services to completion. In such case, Engineer shall be liable to County for any additional and reasonable costs incurred by County.

Engineer shall be responsible for the settlement of all contractual and administrative issues arising out of any procurements made by Engineer in support of the Engineering Services under this Contract.

ARTICLE 21
COMPLIANCE WITH LAWS

A. Compliance. Engineer shall comply with all applicable federal, state and local laws, statutes, codes, ordinances, rules and regulations, and the orders and decrees of any court, or administrative bodies or tribunals in any manner affecting the performance of this Contract, including without limitation, minimum/maximum salary and wage statutes and regulations, and licensing laws and regulations. Engineer shall furnish County with satisfactory proof of his/her/its compliance.

Engineer shall further obtain all permits and licenses required in the performance of the Engineering Services contracted for herein.

B. Taxes. Engineer will pay all taxes, if any, required by law arising by virtue of the Engineering Services performed hereunder. County is qualified for exemption pursuant to the provisions of Section 151.309 of the Texas Limited Sales, Excise, and Use Tax Act.

ARTICLE 22
INDEMNIFICATION

ENGINEER AGREES, TO THE FULLEST EXTENT PERMITTED BY LAW, TO INDEMNIFY AND HOLD THE COUNTY HARMLESS FROM AND AGAINST ANY AND ALL LIABILITIES, LOSSES, PENALTIES, JUDGMENTS, CLAIMS, LAWSUITS, DAMAGES, COSTS AND EXPENSES, INCLUDING, BUT NOT LIMITED TO, ATTORNEYS' FEES, ("LOSSES") TO THE EXTENT SUCH LOSSES ARE CAUSED BY OR RESULTS FROM AN NEGLIGENT ACT OR OMISSION, NEGLIGENCE, OR INTENTIONAL TORT COMMITTED BY ENGINEER,

ENGINEER'S EMPLOYEES, AGENTS, OR ANY OTHER PERSON OR ENTITY UNDER CONTRACT WITH ENGINEER INCLUDING, WITHOUT LIMITATION, ENGINEER'S SUBCONSULTANTS, OR ANY OTHER ENTITY OVER WHICH ENGINEER EXERCISES CONTROL.

ENGINEER FURTHER AGREES, TO THE FULLEST EXTENT PERMITTED BY LAW, TO INDEMNIFY AND HOLD THE COUNTY HARMLESS FROM ANY AND ALL LIABILITIES, LOSSES, PENALTIES, JUDGMENTS, CLAIMS, LAWSUITS, DAMAGES, COSTS AND EXPENSES, INCLUDING, BUT NOT LIMITED TO, ATTORNEYS' FEES, ("LOSSES") TO THE EXTENT SUCH LOSSES ARE CAUSED BY OR RESULTS FROM ENGINEER'S FAILURE TO PAY ENGINEER'S EMPLOYEES, SUBCONTRACTORS, SUBCONSULTANTS, OR SUPPLIERS, IN CONNECTION WITH ANY OF THE WORK PERFORMED OR TO BE PERFORMED UNDER THIS CONTRACT BY ENGINEER.

ENGINEER FURTHER AGREES TO INDEMNIFY AND HOLD THE COUNTY HARMLESS FROM ANY AND ALL LIABILITIES, LOSSES, PENALTIES, CLAIMS, LAWSUITS, DAMAGES, COSTS AND EXPENSES, INCLUDING, BUT NOT LIMITED TO, ATTORNEYS' FEES, ("LOSSES") TO THE EXTENT SUCH LOSSES ARE CAUSED BY OR RESULTS FROM THE INFRINGEMENT OF ANY INTELLECTUAL PROPERTY ARISING OUT OF THE USE OF ANY PLANS, DESIGN, DRAWINGS, OR SPECIFICATIONS FURNISHED BY ENGINEER IN THE PERFORMANCE OF THIS CONTRACT.

THE LIMITS OF INSURANCE REQUIRED IN THIS CONTRACT AND/OR THE CONTRACT DOCUMENTS SHALL NOT LIMIT ENGINEER'S OBLIGATIONS UNDER THIS SECTION. THE TERMS AND CONDITIONS CONTAINED IN THIS SECTION SHALL SURVIVE THE TERMINATION OF THE CONTRACT AND/OR CONTRACT DOCUMENTS OR THE SUSPENSION OF THE WORK HEREUNDER. TO THE EXTENT THAT ANY LIABILITIES, PENALTIES, DEMANDS, CLAIMS, LAWSUITS, LOSSES, DAMAGES, COSTS AND EXPENSES ARE CAUSED IN PART BY THE ACTS OF THE COUNTY OR THIRD PARTIES FOR WHOM ENGINEER IS NOT LEGALLY LIABLE, ENGINEER'S OBLIGATIONS SHALL BE IN PROPORTION TO ENGINEER'S FAULT. THE OBLIGATIONS HEREIN SHALL ALSO EXTEND TO ANY ACTIONS BY THE COUNTY TO ENFORCE THIS INDEMNITY OBLIGATION.

IN THE EVENT THAT CONTRACTORS INITIATE LITIGATION AGAINST THE COUNTY IN WHICH THE CONTRACTOR ALLEGES DAMAGES AS A RESULT OF ANY NEGLIGENT ACTS, ERRORS OR OMISSIONS OF ENGINEER, ITS EMPLOYEES, AGENTS, SUBCONTRACTORS, SUBCONSULTANTS, OR SUPPLIERS, OR OTHER ENTITIES OVER WHICH ENGINEER EXERCISES CONTROL, INCLUDING, BUT NOT LIMITED TO, DEFECTS, ERRORS, OR OMISSIONS, THEN THE COUNTY SHALL HAVE THE RIGHT TO JOIN ENGINEER IN ANY SUCH PROCEEDINGS AT THE COUNTY'S COST. ENGINEER SHALL ALSO HOLD THE COUNTY HARMLESS AND INDEMNIFY THE COUNTY TO THE EXTENT THAT ENGINEER, ANY OF ITS EMPLOYEES, AGENTS, SUBCONTRACTORS, SUBCONSULTANTS, OR SUPPLIERS, OR OTHER ENTITIES OVER WHICH ENGINEER EXERCISES CONTROL, CAUSED SUCH DAMAGES TO CONTRACTOR, INCLUDING ANY AND ALL COSTS AND ATTORNEYS' FEES INCURRED BY THE COUNTY IN CONNECTION WITH THE DEFENSE OF ANY CLAIMS WHERE ENGINEER, ITS EMPLOYEES, AGENTS, SUBCONTRACTORS, SUBCONSULTANTS, OR SUPPLIERS, OR OTHER ENTITIES OVER WHICH ENGINEER EXERCISES CONTROL, ARE ADJUDICATED AT FAULT.

ARTICLE 23

ENGINEER'S RESPONSIBILITIES

Engineer shall be responsible for the accuracy of his/her/its Engineering Services and shall promptly make necessary revisions or corrections to its work product resulting from errors, omissions, or negligent acts, and same shall be done without compensation. County shall determine Engineer's responsibilities for all questions arising from design errors and/or omissions, subject to the dispute resolution provisions of Article 33. Engineer shall not be relieved of responsibility for subsequent correction of any such errors or omissions in its work product, or for clarification of any ambiguities until after the construction phase of the Project has been completed.

ARTICLE 24
ENGINEER'S SEAL

The responsible engineer shall sign, seal and date all appropriate engineering submissions to County in accordance with the Texas Engineering Practice Act and the rules of the State Board of Registration for Professional Engineers.

ARTICLE 25
INSURANCE

Engineer must comply with the following insurance requirements at all times during this Contract:

A. Coverage Limits. Engineer, at Engineer's sole cost, shall purchase and maintain during the entire term while this Contract is in effect the following insurance:

1. Worker's Compensation in accordance with statutory requirements.
2. Commercial General Liability Insurance with a combined minimum Bodily Injury and Property Damage limits of $1,000,000.00 per occurrence and $2,000,000.00 in the aggregate.
3. Automobile Liability Insurance for all owned, non-owned, and hired vehicles with combined minimum limits for Bodily Injury and Property Damage limits of $500,000.00 per occurrence and $1,000,000.00 in the aggregate.
4. Professional Liability Errors and Omissions Insurance in the amount of $2,000,000.00 per claim.

B. Additional Insureds; Waiver of Subrogation. County, its directors, officers and employees shall be added as additional insureds under policies listed under (2) and (3) above, and on those policies where County, its directors, officers and employees are additional insureds, such insurance shall be primary and any insurance maintained by County shall be excess and not contribute with it. Such policies shall also include waivers of subrogation in favor of County.

C. Premiums and Deductible. Engineer shall be responsible for payment of premiums for all of the insurance coverages required under this section. Engineer further agrees that for each claim, suit or action made against insurance provided hereunder, with respect to all

matters for which the Engineer is responsible hereunder, Engineer shall be solely responsible for all deductibles and self-insured retentions. Any deductibles or self-insured retentions over $50,000 in the Engineer's insurance must be declared and approved in writing by County in advance.

D. Commencement of Work. Engineer shall not commence any field work under this Contract until he/she/it has obtained all required insurance and such insurance has been approved by County. As further set out below, Engineer shall not allow any subcontractor/subconsultant(s) to commence work to be performed in connection with this Contract until all required insurance has been obtained and approved and such approval shall not be unreasonably withheld. Approval of the insurance by County shall not relieve or decrease the liability of Engineer hereunder.

E. Insurance Company Rating. The required insurance must be written by a company approved to do business in the State or Texas with a financial standing of at least an A-rating, as reflected in Best's insurance ratings or by a similar rating system recognized within the insurance industry at the time the policy is issued.

F. Certification of Coverage. Engineer shall furnish County with a certification of coverage issued by the insurer. Engineer shall not cause any insurance to be canceled nor permit any insurance to lapse. **In addition to any other notification requires set forth hereunder, Engineer shall also notify County, within twenty-four (24) hours of receipt, of any notices of expiration, cancellation, non-renewal, or material change in coverage it receives from its insurer.**

G. No Arbitration. It is the intention of the County and agreed to and hereby acknowledged by the Engineer, that no provision of this Contract shall be construed to require the County to submit to mandatory arbitration in the settlement of any claim, cause of action or dispute, except as specifically required in direct connection with an insurance claim or threat of claim under an insurance policy required hereunder or as may be required by law or a court of law with jurisdiction over the provisions of this Contract.

H. Subcontractor/Subconsultant's Insurance. Without limiting any of the other obligations or liabilities of Engineer, Engineer shall require each subcontractor/subconsultant performing work under this Contract (to the extent a subcontractor/subconsultant is allowed by County) to maintain during the term of this Contract, at the subcontractor/subconsultant's own expense, the same stipulated minimum insurance required in this Article above, including the required provisions and additional policy conditions as shown below in this Article.

Engineer shall obtain and monitor the certificates of insurance from each subcontractor/subconsultant in order to assure compliance with the insurance requirements. Engineer must retain the certificates of insurance for the duration of this Contract, and shall have the responsibility of enforcing these insurance requirements among its subcontractor/subconsultants. County shall be entitled, upon request and without expense, to receive copies of these certificates of insurance.

I. Insurance Policy Endorsements. Each insurance policy shall include the following conditions by endorsement to the policy:

1. County shall be notified thirty (30) days prior to the expiration, cancellation, non-renewal or any material change in coverage, and such notice thereof shall be given to County by certified mail to:

   Williamson County Auditor
   c/o: Pam Navarrette
   710 Main Street, Suite 301
   Georgetown, Texas 78626

   With copy to: Williamson County Dept. of Infrastructure
   Attn: Director of Road & Bridge
   3151 SE Inner Loop, Suite B
   Georgetown, Texas 78626

2. The policy clause "Other Insurance" shall not apply to any insurance coverage currently held by County, to any such future coverage, or to County's Self-Insured Retentions of whatever nature.

J. Cost of Insurance. The cost of all insurance required herein to be secured and maintained by Engineer shall be borne solely by Engineer, with certificates of insurance evidencing such minimum coverage in force to be filed with County. Such Certificates of Insurance are evidenced as **Exhibit F** herein entitled "Certificates of Insurance."

ARTICLE 26
COPYRIGHTS

County shall have the royalty-free, nonexclusive and irrevocable right to reproduce, publish or otherwise use, and to authorize others to use, any reports developed by Engineer for governmental purposes.

ARTICLE 27
SUCCESSORS AND ASSIGNS

This Contract shall be binding upon and inure to the benefit of the parties hereto, their successors, lawful assigns, and legal representatives. Engineer may not assign, sublet or transfer any interest in this Contract, in whole or in part, by operation of law or otherwise, without obtaining the prior written consent of County.

ARTICLE 28
SEVERABILITY

In the event any one or more of the provisions contained in this Contract shall for any reason be held to be invalid, illegal or unenforceable in any respect, then such invalidity, illegality or unenforceability shall not affect any other provision thereof and this Contract shall be construed as if such invalid, illegal or unenforceable provision had never been contained herein.

ARTICLE 29
PRIOR AGREEMENTS SUPERSEDED

This Contract constitutes the sole agreement of the parties hereto, and supersedes any prior understandings or written or oral contracts between the parties respecting the subject matter defined herein. This Contract may only be amended or supplemented by mutual agreement of the parties hereto in writing.

ARTICLE 30
ENGINEER'S ACCOUNTING RECORDS

Engineer agrees to maintain, for a period of three (3) years after final payment under this Contract, detailed records identifying each individual performing the Engineering Services, the date or dates the services were performed, the applicable hourly rates, the total amount billed for each individual and the total amount billed for all persons, records of reimbursable costs and expenses of other providers and provide such other details as may be requested by the County Auditor for verification purposes. Engineer agrees that County or its duly authorized representatives shall, until the expiration of three (3) years after final payment under this Contract, have access to and the right to examine and photocopy any and all books, documents, papers and records of Engineer which are directly pertinent to the services to be performed under this Contract for the purposes of making audits, examinations, excerpts, and transcriptions. Engineer further agrees that County shall have access during normal working hours to all necessary Engineer facilities and shall be provided adequate and appropriate work space in order to conduct audits in compliance with the provisions of this section. County shall give Engineer reasonable advance notice of intended audits.

ARTICLE 31
NOTICES

All notices to either party by the other required under this Contract shall be personally delivered or mailed to such party at the following respective addresses:

County: Williamson County Judge
710 Main Street, Suite 101
Georgetown, Texas 78626

With copy to: Williamson County Dept. of Infrastructure
Attn: Director of Road & Bridge
3151 SE Inner Loop, Suite B
Georgetown, Texas 78626

and to: Office of General Counsel
Williamson County
710 Main Street, Suite 102
Georgetown, Texas 78626

Engineer: **RPS Infrastructure, Inc.**
Attn: Doug Matthys
20405 Tomball Parkway, Suite 200
Houston, Texas 77070

ARTICLE 32
GENERAL PROVISIONS

A. Time is of the Essence. Subject to Article 3 hereof, Engineer understands and agrees that time is of the essence and that any failure of Engineer to complete the Engineering Services for each phase of this Contract within the agreed work schedule set out in the applicable Work Authorization may constitute a material breach of this Contract. Engineer shall be fully responsible for his/her/its delays or for failures to use his/her/its reasonable efforts in accordance with the terms of this Contract and the Engineer's standard of performance as defined herein. Where damage is caused to County due to Engineer's negligent failure to perform County may accordingly withhold, to the extent of such damage, Engineer's payments hereunder without waiver of any of County's additional legal rights or remedies.

B. Force Majeure. Neither County nor Engineer shall be deemed in violation of this Contract if prevented from performing any of their obligations hereunder by reasons for which they are not responsible or circumstances beyond their control. However, notice of such impediment or delay in performance must be timely given, and all reasonable efforts undertaken to mitigate its effects.

C. Enforcement and Venue. This Contract shall be enforceable in Georgetown, Williamson County, Texas, and if legal action is necessary by either party with respect to the enforcement of any or all of the terms or conditions herein, exclusive venue for same shall lie in Williamson County, Texas. This Contract shall be governed by and construed in accordance with the laws and court decisions of the State of Texas excluding, however, its choice of law rules.

D. Standard of Performance. The standard of care for all professional engineering, consulting and related services performed or furnished by Engineer and its employees under this

Contract will be the care and skill ordinarily used by members of Engineer's profession practicing under the same or similar circumstances at the same time and in the same locality.

E. Opinion of Probable Cost. Any opinions of probable Project cost or probable construction cost provided by Engineer are made on the basis of information available to Engineer and on the basis of Engineer's experience and qualifications and represents its judgment as an experienced and qualified professional engineer. However, since Engineer has no control over the cost of labor, materials, equipment or services furnished by others, or over the contractor(s') methods of determining prices, or over competitive bidding or market conditions, Engineer does not guarantee that proposals, bids or actual Project or construction cost will not vary from opinions of probable cost Engineer prepares.

F. Opinions and Determinations. Where the terms of this Contract provide for action to be based upon opinion, judgment, approval, review, or determination of either party hereto, such terms are not intended to be and shall never be construed as permitting such opinion, judgment, approval, review, or determination to be arbitrary, capricious, or unreasonable.

G. Reports of Accidents. Within 24 hours after Engineer becomes aware of the occurrence of any accident or other event which results in, or might result in, injury to the person or property of any third person (other than an employee of the Engineer), whether or not it results from or involves any action or failure to act by the Engineer or any employee or agent of the Engineer and which arises in any manner from the performance of this Contract, the Engineer shall send a written report of such accident or other event to the County, setting forth a full and concise statement of the facts pertaining thereto. The Engineer shall also immediately send the County a copy of any summons, subpoena, notice, or other documents served upon the Engineer, its agents, employees, or representatives, or received by it or them, in connection with any matter before any court arising in any manner from the Engineer's performance of work under this Contract.

H. Gender, Number and Headings. Words of any gender used in this Contract shall be held and construed to include any other gender, and words in the singular number shall be held to include the plural, unless the context otherwise requires. The headings and section numbers are for convenience only and shall not be considered in interpreting or construing this Contract.

I. Construction. Each party hereto acknowledges that it and its counsel have reviewed this Contract and that the normal rules of construction are not applicable and there will be no presumption that any ambiguities will be resolved against the drafting party in the interpretation of this Contract.

J. Independent Contractor Relationship. Both parties hereto, in the performance of this Contract, shall act in an individual capacity and not as agents, employees, partners, joint ventures or associates of one another. The employees or agents of one party shall not be deemed or construed to be the employees or agents of the other party for any purposes whatsoever.

K. No Waiver of Immunities. Nothing in this Contract shall be deemed to waive, modify or amend any legal defense available at law or in equity to County, its past or present

officers, employees, or agents or employees, nor to create any legal rights or claim on behalf of any third party. County does not waive, modify, or alter to any extent whatsoever the availability of the defense of governmental immunity under the laws of the State of Texas and of the United States.

L. Texas Public Information Act. To the extent, if any, that any provision in this Contract is in conflict with Tex. Gov't Code 552.001 et seq., as amended (the "Public Information Act"), the same shall be of no force or effect. Furthermore, it is expressly understood and agreed that County, its officers and employees may request advice, decisions and opinions of the Attorney General of the State of Texas in regard to the application of the Public Information Act to any items or data furnished to County as to whether or not the same are available to the public. It is further understood that County's officers and employees shall have the right to rely on the advice, decisions and opinions of the Attorney General, and that County, its officers and employees shall have no liability or obligation to any party hereto for the disclosure to the public, or to any person or persons, of any items or data furnished to County by a party hereto, in reliance of any advice, decision or opinion of the Attorney General of the State of Texas.

M. Governing Terms and Conditions. If there is an irreconcilable conflict between the terms and conditions set forth in this Contract or any Contract Amendment and the terms and conditions set forth in any Exhibit, Appendix, Work Authorization or Supplemental Work Authorization to this Contract, the terms and conditions set forth in this Contract or any Contract Amendment shall control over the terms and conditions set forth in any Exhibit, Appendix, Work Authorization or Supplemental Work Authorization to this Contract.

N. Meaning of Day. For purposes of this Contract, all references to a "day" or "days" shall mean a calendar day or calendar days.

O. Appropriation of Funds by County. County believes it has sufficient funds currently available and authorized for expenditure to finance the costs of this Contract. Engineer understands and agrees that County's payment of amounts under this Contract is contingent on the County receiving appropriations or other expenditure authority sufficient to allow the County, in the exercise of reasonable administrative discretion, to continue to make payments under this Contract. It is further understood and agreed by Engineer that County shall have the right to terminate this Contract at the end of any County fiscal year if the governing body of County does not appropriate sufficient funds as determined by County's budget for the fiscal year in question. County may effect such termination by giving written notice of termination to Engineer.

P. Termination of Work Authorization. Should it be determined that the progress in the production of Engineer's services and work does not satisfy the requirements of the approved Work Authorization as provided by Exhibit "C", attached hereto, the County shall review the approved Work Authorization with the Engineer to determine the corrective action needed, including potential termination of such Work Authorization by Williamson County. Additionally, if an approved Work Authorization has not been completed by the end of the applicable County fiscal year under this contract and the Williamson County Commissioners Court does not provide for funding through its budgetary oversight for the subsequent County fiscal year, Williamson County reserves the right to terminate such Work Authorization at its discretion.

ARTICLE 33
DISPUTE RESOLUTION

Except as otherwise specifically set forth herein, County and Engineer shall work together in good faith to resolve any controversy, dispute or claim between them which arises out of or relates to this Contract, whether stated in tort, contract, statute, claim for benefits, bad faith, professional liability or otherwise ("Claim"). If the parties are unable to resolve the Claim within thirty (30) days following the date in which one party sent written notice of the Claim to the other party, and if a party wishes to pursue the Claim, such Claim shall be addressed through non-binding mediation. A single mediator engaged in the practice of law, who is knowledgeable about subject matter of this Contract, shall be selected by agreement of the parties and serve as the mediator. Any mediation under this Contract shall be conducted in Williamson County, Texas. The mediator's fees shall be borne equally between the parties. Such non-binding mediation is a condition precedent to seeking redress in a court of competent jurisdiction, but this provision shall not preclude either party from filing a lawsuit in a court of competent jurisdiction prior to completing a mediation if necessary to preserve the statute of limitations, in which case such lawsuit shall be stayed pending completion of the mediation process contemplated herein. This provision shall survive the termination of the Contract.

ARTICLE 34
EQUAL OPPORTUNITY IN EMPLOYMENT

During the performance of this Contract and to the extent the Project is a federally funded project, Engineer, for itself, its assignees and successors in interest agrees as follows:

A. Compliance with Regulations. The Engineer shall comply with the Regulations relative to nondiscrimination in Federally-assisted programs of the Department of Transportation (hereinafter, "DOT") Title 49, Code of Federal Regulations, Part 21, as they may be amended from time to time, (hereinafter referred to as the Regulations), which are herein incorporated by reference and made a part of this Contract.

B. Nondiscrimination. The Engineer, with regard to the work performed by it during the Contract, shall not discriminate on the grounds of race, color, or national origin in the selection and retention of subcontractors/subconsultants, including procurements of materials and leases of equipment. The Engineer shall not participate either directly or indirectly in the discrimination prohibited by section 21.5 of the Regulations, including employment practices when the contract covers a program set forth in Appendix B of the Regulations.

C. Solicitations for Subcontracts, Including Procurements of Materials and Equipment. In all solicitations either by competitive bidding or negotiation made by the Engineer for work to be performed under a subcontract, including procurements of materials or leases of equipment, each potential subcontractor/subconsultant or supplier shall be notified by the Engineer of the Engineer's obligations under this Contract and the Regulations relative to nondiscrimination on the grounds of race, color, or national origin.

D. Information and Reports. The Engineer shall provide all information and reports required by the Regulations or directives issued pursuant thereto, and shall permit access to its books, records, accounts, other sources of information, and its facilities as may be determined by the County (referred to in this Article as the "Recipient") or the Texas Department of Transportation to be pertinent to ascertain compliance with such Regulations, orders and instructions. Where any information required of a contractor is in the exclusive possession of another who fails or refuses to furnish this information the Engineer shall so certify to the Recipient, or the Texas Department of Transportation as appropriate, and shall set forth what efforts it has made to obtain the information.

E. Sanctions for Noncompliance. In the event of the Engineer's noncompliance with the nondiscrimination provisions of this contract, the Recipient shall impose such contract sanctions as it or the Texas Department of Transportation may determine to be appropriate, including, but not limited to:

1. withholding of payments to the Engineer under the contract until the Engineer complies, and/or;
2. cancellation, termination or suspension of the Contract, in whole or in part.

F. Incorporation of Provisions. The Engineer shall include the provisions of Subsections (A) through (F) above in every subcontract, including procurements of materials and leases of equipment, unless exempt by the Regulations, or directives issued pursuant thereto. The Engineer shall take such action with respect to any subcontract or procurement as the Recipient or the Texas Department of Transportation may direct as a means of enforcing such provisions including sanctions for non-compliance: Provided, however, that, in the event a contractor becomes involved in, or is threatened with, litigation with a subcontractor/subconsultant or supplier as a result of such direction, the Engineer may request the Recipient to enter into such litigation to protect the interests of the Recipient, and, in addition, the Engineer may request the United States to enter into such litigation to protect the interests of the United States.

SIGNATORY WARRANTY

The undersigned signatory for Engineer hereby represents and warrants that the signatory is an officer of the organization for which he/she has executed this Contract and that he/she has full and complete authority to enter into this Contract on behalf of the firm. The above-stated representations and warranties are made for the purpose of inducing County to enter into this Contract.

IN WITNESS WHEREOF, County has caused this Contract to be signed in its name by its duly authorized County Judge, as has Engineer, signing by and through its duly authorized representative(s), thereby binding the parties hereto, their successors, assigns and representatives for the faithful and full performance of the terms and provisions hereof, to be effective as of the date of the last party's execution below. NO OFFICIAL, EMPLOYEE, AGENT, OR REPRESENTATIVE OF THE COUNTY HAS ANY AUTHORITY, EITHER EXPRESS OR IMPLIED, TO AMEND, TERMINATE OR MODIFY THIS CONTRACT, EXCEPT PURSUANT TO SUCH EXPRESS AUTHORITY AS MAY BE GRANTED BY THE WILLIAMSON COUNTY COMMISSIONERS COURT.

COUNTY

WILLIAMSON COUNTY, TEXAS

By: _____
Bill Gravell, Jr., County Judge

Date: _____ ____, 20____

ENGINEER

RPS Infrastructure, Inc.

By _____

Printed Name: Doug Matthys

Title: President and CEO

Date: February 21, 2020

SUBSCRIBED and sworn to before me the undersigned authority by Doug Matthys _____ the President & CEO of **ENGINEER**, on behalf of said firm.

CHERI AMOUR SMITH JAMES
Notary ID #126057782
My Commission Expires
March 29, 2023

_____
Notary Public in and for the
State of Texas

My commission expires: March 29, 2023

LIST OF EXHIBITS ATTACHED

(1) **Exhibit A** Debarment Certification

(2) **Exhibit B** Engineering Services

(3) **Exhibit C** Work Authorization

(4) **Exhibit D** Rate Schedule

(5) **Exhibit E** Williamson County Vendor Reimbursement Policy

(6) **Exhibit F** Certificates of Insurance

EXHIBIT A
DEBARMENT CERTIFICATION

STATE OF TEXAS §
§
COUNTY OF WILLIAMSON §

I, the undersigned, being duly sworn or under penalty of perjury under the laws of the United States and the State of Texas, certifies that Engineer and its principals:

(a) Are not presently debarred, suspended, proposed for debarment, declared ineligible or voluntarily excluded from covered transactions by any federal department or agency:

(b) Have not within a three-year period preceding this proposal been convicted of or had a civil judgment rendered against them for commission of fraud or a criminal offense in connection with obtaining, attempting to obtain, or performing a public* transaction or contract under a public transaction; violation of federal or state antitrust statutes or commission of embezzlement, theft, forgery, bribery, falsification or destruction of records, making false statements, or receiving stolen property;

(c) Are not presently indicted for or otherwise criminally or civilly charged by a governmental entity* with commission of any of the offenses enumerated in paragraph (1)(b) of this certification;

(d) Have not within a three-year period preceding this application/proposal had one or more public transactions* terminated for cause or default; and

(e) Have not been disciplined or issued a formal reprimand by any State agency for professional accreditation within the past three years.

RPS Infrastructure, Inc.
Name of Firm

Signature of Certifying Official

Doug Matthys
Printed Name of Certifying Official

President and CEO
Title of Certifying Official


February 21, 2020
Date

(2) Where the PROVIDER is unable to certify to any of the statements in this certification, such PROVIDER shall attach an explanation to this certification.

* federal, state, or local

SUBSCRIBED and ~~sworn~~ to before me the undersigned authority by Doug Matthews the President & CEO of Engineers, on behalf of said firm.

Notary Public in and for the
State of Texas

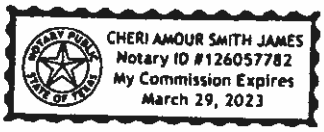

My commission expires: March 29, 2023

EXHIBIT B

ENGINEERING SERVICES

General Work Description: Provide engineering services and planning to develop Traffic Engineering Services Planning & Design.

The Engineer may perform any or all of the following tasks listed below, as described in detailin each Work Authorization:

TASK 1 - PROJECT MANAGEMENT

TASK 2 - ROUTE AND DESIGN STUDIES

TASK 3 - PUBLIC INVOLVEMENT

TASK 4 - SURVEYING

TASK 5 - ROW MAPPING

TASK 6 - ENVIRONMENTAL STUDIES & DOCUMENTS

TASK 7 - GEOTECHNICAL SERVICES

TASK 8 - PLANS, SPECIFICATIONS AND ESTIMATE (PS&E)

TASK 9 - CONSTRUCTION PHASE SERVICES

EXHIBIT C

WORK AUTHORIZATION

(To Be Completed and Executed After Contract Execution)

WORK AUTHORIZATION NO. _____
PROJECT: _____

This Work Authorization is made pursuant to the terms and conditions of the Williamson County Contract for Engineering Services, being dated _____ ____, 20____ and entered into by and between Williamson County, Texas, a political subdivision of the State of Texas, (the "County") and _____ (the "Engineer").

Part1. The Engineer will provide the following Engineering Services set forth in Attachment "B" of this Work Authorization.

Part 2. The maximum amount payable for services under this Work Authorization without modification is _____.

Part 3. Payment to the Engineer for the services established under this Work Authorization shall be made in accordance with the Contract.

Part 4. This Work Authorization shall become effective on the date of final acceptance and full execution of the parties hereto and shall terminate on _____ ____, 20_____. The Engineering Services set forth in Attachment "B" of this Work Authorization shall be fully completed on or before said date unless extended by a Supplemental Work Authorization.

Part 5. This Work Authorization does not waive the parties' responsibilities and obligations provided under the Contract.

Part 6. County believes it has sufficient funds currently available and authorized for expenditure to finance the costs of this Work Authorization. Engineer understands and agrees that County's payment of amounts under this Work Authorization is contingent on the County receiving appropriations or other expenditure authority sufficient to allow the County, in the exercise of reasonable administrative discretion, to continue to make payments under this Contract. It is further understood and agreed by Engineer that County shall have the right to terminate this Contract at the end of any County fiscal year if the governing body of County does not appropriate sufficient funds as determined by County's budget for the fiscal year in question. County may effect such termination by giving written notice of termination to Engineer.

Part 7. This Work Authorization is hereby accepted and acknowledged below.

EXECUTED this ____ day of _____, 20___.

ENGINEER:

[Insert Company Name HERE]

By:_____
Signature

_____
Printed Name

_____
Title

COUNTY:

Williamson County, Texas

By:_____
Signature

_____
Printed Name

_____
Title

LIST OF ATTACHMENTS

Attachment A - Services to be Provided by County

Attachment B - Services to be Provided by Engineer

Attachment C - Work Schedule

Attachment D - Fee Schedule

EXHIBIT D

RATE SCHEDULE

CPI Rate Adjustments: Rates will remain firm for the initial first year of the Contract and such rates shall be deemed the "Initial Base Rates". Engineer must request rate adjustments, in writing, at least thirty (30) days prior to each annual anniversary date of the Contract and any rate changes will take effect on the first day following the prior year. If Engineer fails to request a CPI rate adjustment, as set forth herein, the adjustment will be effective thirty (30) days after the County receives Engineer's written request. No retroactive rate adjustments will be allowed.

Price adjustments will be made in accordance with changes in the U.S. Department of Labor Consumer Price Index (CPI-U) for All Urban Consumers, All Items, South Region (Base 1982-84 = 100).

The rate adjustment will be determined by multiplying the Initial Base Rates by a fraction, the numerator of which is the index number for most recently released index before each annual anniversary date of the Contract and the denominator of which is the index number for the first month of the Contract (the index number for the month in which the Contract was originally executed). If the products are greater than the Initial Base Rates, County will pay the greater amounts as the rates during the successive year until the next rate adjustment. Rates for each successive year will never be less than the Initial Base Rates.

EXHIBIT D - RATE SCHEDULE

Traffic Engineering Services

RPS	
CATEGORY	**RATE**
Principal	$300
Team Leader / Office Leader	$280
Senior Project Manager	$230
Project Manager	$180
Senior Project Engineer	$170
Senior Designer	$150
Project Engineer	$140
Associate Traffic Engineer	$125
Associate Engineer	$110
Transportation Planner I	$110
Transportation Planner II	$140
Senior Transportation Planner	$170
3D Graphics Designer	$150
Designer/CAD Tech	$100
Project Accountant	$100
Project Administrator	$90
Administrative Assistant	$80
DIRECT EXPENSES	
Overnight Mail – Letter Size	$15 Per Each
Courier Services	$30 Per Each
Photocopies B/W (8.5x11)	$0.12 Per Sheet
Photocopies B/W (11x17)	$0.25 Per Sheet
Photocopies Color (8.5x11)	$0.75 Per Sheet
Photocopies Color (11x17)	$1.50 Per Sheet
Plots (B/W on Bond)	$0.80 Per Square Foot
Plots (Color on Bond)	$1.75 Per Square Foot
Plots (Color on Photographic Paper)	$4.00 Per Square Foot

Expenses will be reimbursed based on Exhibit E – Vendor reimbursement policy in contract.

CPI Rate Adjustments: Rates will remain firm for the initial first year of the Contract and such rates shall be deemed the "Initial Base Rates". Engineer must request rate adjustments, in writing, at least thirty (30) days prior to each annual anniversary date of the Contract and any rate changes will take effect on the first day following the prior year. If Engineer fails to request a CPI rate adjustment, as set forth herein, the adjustment will be effective thirty (30) days after the County receives Engineer's written request. No retroactive rate adjustments will be allowed.

Price adjustments will be made in accordance with changes in the U.S. Department of Labor Consumer Price Index (CPI-U) for All Urban Consumers, All Items, South Region (Base 1982-84 = 100).

The rate adjustment will be determined by multiplying the Initial Base Rates by a fraction, the numerator of which is the index number for most recently released index before each annual anniversary date of the Contract and the denominator of which is the index number for the first month of the Contract (the index number for the month in which the Contract was originally executed). If the products are greater than the Initial Base Rates, County will pay the greater amounts as the rates during the successive year until the next rate adjustment. Rates for each successive year will never be less than the Initial Base Rates.

EXHIBIT D - RATE SCHEDULE

Traffic Engineering Services

Quality Counts, Inc.	
CATEGORY	**RATE**
Standard 2-hour Turning Movement Counts	$160 Per Each
High Volume 2-hour Turning Movement Counts	$250 Per Each
Volume, Speed and Class 24-hour 1-3 lane Tube Counts	$170 Per Each
Volume, Speed and Class 24-hour 4+ lane Tube Counts	$210 Per Each
Standard 2-hour Video Bike/Pedestrian Counts	$120 Per Each
Travel Rate and Other Surveys	$60 Per Hour
DIRECT EXPENSES	
Overnight Mail – Letter Size	$15 Per Each
Courier Services	$30 Per Each
Photocopies B/W (8.5x11)	$0.12 Per Sheet
Photocopies B/W (11x17)	$0.25 Per Sheet
Photocopies Color (8.5x11)	$0.75 Per Sheet
Photocopies Color (11x17)	$1.50 Per Sheet
Plots (B/W on Bond)	$0.80 Per Square Foot
Plots (Color on Bond)	$1.75 Per Square Foot
Plots (Color on Photographic Paper)	$4.00 Per Square Foot

Expenses will be reimbursed based on Exhibit E – Vendor reimbursement policy in contract.

CPI Rate Adjustments: Rates will remain firm for the initial first year of the Contract and such rates shall be deemed the "Initial Base Rates". Engineer must request rate adjustments, in writing, at least thirty (30) days prior to each annual anniversary date of the Contract and any rate changes will take effect on the first day following the prior year. If Engineer fails to request a CPI rate adjustment, as set forth herein, the adjustment will be effective thirty (30) days after the County receives Engineer's written request. No retroactive rate adjustments will be allowed.

Price adjustments will be made in accordance with changes in the U.S. Department of Labor Consumer Price Index (CPI-U) for All Urban Consumers, All Items, South Region (Base 1982-84 = 100).

The rate adjustment will be determined by multiplying the Initial Base Rates by a fraction, the numerator of which is the index number for most recently released index before each annual anniversary date of the Contract and the denominator of which is the index number for the first month of the Contract (the index number for the month in which the Contract was originally executed). If the products are greater than the Initial Base Rates, County will pay the greater amounts as the rates during the successive year until the next rate adjustment. Rates for each successive year will never be less than the Initial Base Rates.

INLAND GEODETICS, LLC

SURVEY HOURLY RATE SCHEDULE

Field Crew Services

Two (2) Person Field Crew	$150.00 per hour
Three (3) Person Field Crew	$170.00 per hour
Four (4) Person Field Crew	$190.00 per hour
Additional Crewmember	$ 54.00 per hour
GPS Field Operator & Vehicle & GPS Receiver	$120.00 per hour
All Terrain Vehicle	$ 55.00 per day
Additional Vehicle	$ 60.00 per day

Office Personnel Services

Office personnel are available at fixed hourly rates.

Project Manager	$140.00 per hour
Licensed State Land Surveyor	$150.00 per hour
Registered Professional Land Surveyor	$135.00 per hour
Survey Technician	$ 102.00 per hour
Clerical Support	$ 58.00 per hour

Expenses will be reimbursed based on Exhibit E – Vendor reimbursement policy in contract.

EXHIBIT E

Williamson County
Vendor Reimbursement Policy

The purpose of this Williamson County Vendor Reimbursement Policy ("Policy") is to provide clear guidelines to vendors on Williamson County's expectations and requirements regarding allowable reimbursable expenditures and required backup. The Policy will also minimize conflicts related to invoice payments and define non-reimbursable items. This Policy is considered a guideline and is not a contract.

This Policy may be altered, deleted or amended, at any time and without prior notice to vendors, by action of the Williamson County Commissioners Court. Unenforceable provisions of this Policy, as imposed by applicable law, regulations, or judicial decisions, shall be deemed to be deleted. Any revisions to this Policy will be distributed to all current vendors doing business with the County.

1. Invoices and Affidavits

1.1 Invoices must adequately describe the goods or services provided to County and include all required backup (i.e. reimbursable expenses, mileage log, timesheets, receipts detailing expenses incurred etc.) that is in a form acceptable to the Williamson County Auditor. Invoices that do not adequately describe the goods or services provided to County or contain backup that is satisfactory to the Williamson County Auditor will be returned to vendor for revisions and the provision above relating to invoice errors resolved in favor of the County shall control as to the required actions of vendor and when such invoice must be paid by the County.

1.2 In the event an invoice includes charges based upon hourly billing rates for services or any other rates based upon the amount of time worked by an individual or individuals in performing services, whether the charges are being billed directly to the County or whether they are the basis of invoices from subcontractors for which the vendor seeks reimbursement from the County, the charges shall be accompanied by an affidavit signed by an officer or principal of the vendor certifying that the work was performed, it was authorized by the County and that all information contained in the invoice that is being submitted is true and correct.

1.3 Upon County's request, vendor must submit all bills paid affidavits wherein vendor must swear and affirm that vendor has paid each of its subcontractors, laborers, suppliers and material in full for all labor and materials provided to vendor for or in connection with services and work performed for County and, further, vendor must swear and affirm that vendor is not aware of any unpaid bills, claims, demands, or causes of action by any of its subcontractors, laborers, suppliers, or material for or in connection with the furnishing of labor or materials, or both, for services and work performed for County.

2. **Travel Reimbursement**

2.1 The County will only cover costs associated with travel on vendors outside a 50 mile radius from Williamson County, Texas.

2.2 The County will only cover costs associated with travel as documented work for County. If a vendor is also doing business for another client, the travel costs must be split in proportion to the amount of work actually performed for County and the other client. The only allowable travel expense will be for the specific days worked for Williamson County.

2.3 No advance payments will be made to vendor for travel expenditures. The travel expenditure may only be reimbursed after the expenditure/trip has already occurred and vendor has provided the Williamson County Auditor with all necessary and required backup.

2.4 Vendors must submit all travel reimbursement requests on each employee in full. Specifically, a travel reimbursement request must include all related travel reimbursement expenses relating to a particular trip for which vendor seeks reimbursement. Partial travel reimbursement requests will not be accepted (i.e. vendor should not submit hotel and mileage one month then the next month submit rental car and airfare). If the travel reimbursement appears incomplete, the invoice will be sent back to the vendor to be submitted when all information is ready to submit in full.

2.5 Reimbursement for transportation costs will be at the most reasonable means of transportation (i.e.: airline costs will be reimbursed for coach rate, rental car costs will only be reimbursed if rental car travel was most reasonable means of travel as compared to travel by air).

2.6 The County will not be responsible for, nor will the County reimburse additional charges due to personal preference or personal convenience of individual traveling.

2.7 The County will not reimburse airfare costs if airfare costs were higher than costs of mileage reimbursement.

2.8 Additional expenses associated with travel that is extended to save costs (i.e. Saturday night stay) may be reimbursed if costs of airfare would be less than the cost of additional expenses (lodging, meals, car rental, mileage) if the trip had not been extended. Documentation satisfactory to the Williamson County Auditor will be required to justify expenditure.

2.9 County will only reimburse travel expense to necessary personnel of the vendor (i.e. no spouse, friends or family members).

2.10 Except as otherwise set forth herein, a vendor must provide a paid receipt for all expenses. If a receipt cannot be obtained, a written sworn statement of the expense from the vendor may be substituted for the receipt.

2.11 Sales tax for meals and hotel stays are the only sales taxes that will be reimbursed. Sales tax on goods purchased will not be reimbursed. A sales tax exemption form is available from the Williamson County Auditor's Office upon request.

2.12 The County will not pay for any late charges on reimbursable items. It is the responsibility of the vendor to pay the invoice first and seek reimbursement from the County.

3. **Meals**
   - 3.1 Meal reimbursements are limited to a maximum of $50.00 per day on overnight travel. On day travel (travel that does not require an overnight stay), meal reimbursements are limited to a maximum of $20.00 per day. The travel must be outside the Williamson County, Texas line by a 50 mile radius.
   - 3.2 Receipts are required on meal reimbursement amounts up to the maximum per day amount stated for overnight or day travel. If receipts are not presented, the vendor can request per diem (per diem limits refer to 3.2). However, a vendor cannot combine per diem and meal receipts. Only one method shall be allowed.
   - 3.3 Meals are reimbursable only for vendors who do not have the necessary personnel located within a 50 mile radius of Williamson County, Texas that are capable of carrying the vendor's obligations to County. Meals will not be reimbursed to vendors who are located within a 50 mile radius of Williamson County, Texas.
   - 3.4 County will not reimburse for alcoholic beverages.
   - 3.5 Tips are reimbursable but must be reasonable to limitation of meal allowance
   - 3.6 No meals purchased for entertainment purposes will be allowed.
   - 3.7 Meal reimbursement must be substantiated with a hotel receipt.

4. **Lodging**
   - 4.1 Hotel accommodations require an itemized hotel folio as a receipt. The lodging receipt should include name of the motel/hotel, number of occupant(s), goods or services for each individual charge (room rental, food, tax, etc.) and the name of the occupant(s). Credit card receipts or any other form of receipt are not acceptable.
   - 4.2 Vendors will be reimbursed for a single room rate charge plus any applicable tax. If a single room is not available, the vendor must provide documentation to prove that a single room was not available in order to justify the expense over and above the single room rate. A vendor may also be required to provide additional documentation if a particular room rate appears to be excessive.
   - 4.3 Personal telephone charges, whether local or long distance, will not be reimbursed.

5. **Airfare**
   - 5.1 The County will only reimburse up to a coach price fare for air travel.
   - 5.2 The County will exclude any additional charges due to personal preference or personal convenience of the individual traveling (i.e. early bird check in, seat preference charges, airline upgrades, etc. will not be an allowable reimbursement)
   - 5.3 Air travel expenses must be supported with receipt copy of an airline ticket or an itinerary with actual ticket price paid. If tickets are purchased through a website, vendor must submit a copy of the webpage showing the ticket price if no paper ticket was issued.

5.4 Cancellation and/or change flight fees may be reimbursed by the County but vendor must provide the Williamson County Auditor with documentation in writing from a County department head providing authorization for the change.

5.5 The County will not reimburse vendor for tickets purchased with frequent flyer miles.

6. Car Rental

6.1 Vendors that must travel may rent a car at their destination when it is less expensive than other transportation such as taxis, airport shuttles or public transportation such as buses or subways.

6.2 Cars rented must be economy or mid-size. Luxury vehicle rentals will not be reimbursed. Any rental costs over and above the cost of a mid-size rental will be adjusted.

6.3 Vendors will be reimbursed for rental cars if the rental car cost would have been less than the mileage reimbursement cost (based on the distance from vendor's point of origin to Williamson County, Texas) had the vendor driven vendor's car.

6.4 Vendors must return a car rental with appropriate fuel levels as required by rental agreement to avoid the car rental company from adding fuel charges.

6.5 Rental agreement and credit card receipt must be provided to County as back up for the request for reimbursement.

6.6 Insurance purchased when renting vehicle may also be reimbursed.

6.7 Car Rental optional extras such as GPS, roadside assistance, and administrative fees on Tolls will not be reimbursed.

7. Personal Car Usage

7.1 Personal vehicle usage will be reimbursed in an amount equal to the standard mileage rate allowed by the IRS.

7.2 Per code of Federal Regulations, Title 26, Subtitle A, Chapter 1, Subchapter B, Part IX, Section 274(d), all expense reimbursement requests must include the following:

7.2.1.1 Date

7.2.1.2 Destination

7.2.1.3 Purpose

7.2.1.4 Name of traveler(s)

7.2.1.5 Correspondence that verifies business purpose of the expense

7.3 The mileage for a personal vehicle must document the date, location of travel to/from, number of miles traveled and purpose of trip.

7.4 Mileage will be reimbursed on the basis of the most commonly used route.

7.5 Reimbursement for mileage shall not exceed the cost of a round trip coach airfare.

7.6 Reimbursement for mileage shall be prohibited between place of residence and usual place of work.

7.7 Mileage should be calculated from employee's regular place of work or their residence, whichever is the shorter distance when traveling to a meeting or traveling to Williamson County, Texas for vendors who are located outside of Williamson County, Texas by at least a 50 mile radius.

7.8 When more than one person travels in same vehicle, only one person may claim mileage reimbursement.

7.9 Tolls, if reasonable, are reimbursable. Receipts are required for reimbursement. If a receipt is not obtainable, then written documentation of expense must be submitted for reimbursement (administrative fees on Tolls will not be reimbursed).

7.10 Parking fees, if reasonable are reimbursable for meetings and hotel stays. For vendors who contract with a third party for visitor parking at vendor's place of business, Williamson County will not reimburse a vendor based on a percentage of its contracted visitor parking fees. Rather, Williamson County will reimburse Vendor for visitor parking on an individual basis for each time a visitor uses Vendor's visitor parking. Receipts are required for reimbursement. If a receipt is not obtainable, then written documentation of expense must be submitted for reimbursement.

7.11 Operating and maintenance expenses as well as other personal expenses, such as parking tickets, traffic violations, and car repairs and collision damage are not reimbursable.

8. Other Expenses

8.1 Taxi fare, bus tickets, conference registrations, parking, etc. must have a proper original receipt.

9. Repayment of Nonreimbursable Expense.

Vendors must, upon demand, immediately repay County for all inappropriately reimbursed expenses whenever an audit or subsequent review of any expense reimbursement documentation finds that such expense was reimbursed contrary to these guidelines and this Policy. Williamson County reserves the right to retain any amounts that are due or that become due to a vendor in order to collect any inappropriately reimbursed expenses that a vendor was paid.

10. Non-Reimbursable Expenses

In addition to the non-reimbursable items set forth above in this Policy, the following is a non-exhaustive list of expenses that will not be reimbursed by Williamson County:

10.1 Alcoholic beverages/tobacco products
10.2 Personal phone calls
10.3 Laundry service
10.4 Valet service (excludes hotel valet)
10.5 Movie rentals
10.6 Damage to personal items
10.7 Flowers/plants
10.8 Greeting cards
10.9 Fines and/or penalties
10.10 Entertainment, personal clothing, personal sundries and services
10.11 Transportation/mileage to places of entertainment or similar personal activities
10.12 Upgrades to airfare, hotel and/or car rental

10.13 Airport parking above the most affordable rate available
10.14 Excessive weight baggage fees or cost associated with more than two airline bags
10.15 Auto repairs
10.16 Babysitter fees, kennel costs, pet or house-sitting fees
10.17 Saunas, massages or exercise facilities
10.18 Credit card delinquency fees or service fees
10.19 Doctor bills, prescription and other medical services
10.20 Hand tools
10.21 Safety Equipment (hard hats, safety vests, etc.)
10.22 Office Supplies
10.23 Lifetime memberships to any association
10.24 Donations to other entities
10.25 Any items that could be construed as campaigning
10.26 Community outreach items exceeding $2 per item
10.27 Technology Fees
10.28 Sales tax on goods purchased
10.29 Any other expenses which Williamson County deems, in its sole discretion, to be inappropriate or unnecessary expenditures.

RECEIVED
MAR 0 2 2020
BY: PSC

WILLIAMSON COUNTY
CONTRACT FOR ENGINEERING SERVICES

FIRM: **Alliance Transportation Group, Inc. ("Engineer")**
ADDRESS: **~~11701 Stonehollow Dr. Ste 100 Austin, TX 78758~~**
PROJECT: 2019 Road Bond Program "On-Call" Traffic Engineering Services **("Project")**

THE STATE OF TEXAS §
§
COUNTY OF WILLIAMSON §

THIS CONTRACT FOR ENGINEERING SERVICES ("Contract") is made and entered into, effective as the date of the last party's execution hereinbelow, by and between Williamson County, Texas, a political subdivision of the State of Texas, whose offices are located at 710 Main Street, Suite 101, Georgetown, Texas, 78626 (hereinafter referred to as "County"), and Engineer, and such Contract is for the purpose of contracting for professional engineering services.

RECITALS:

WHEREAS, V.T.C.A., Government Code §2254.002(2)(A)(vii) under Subchapter A entitled "Professional Services Procurement Act" provides for the procurement by counties of services of professional engineers; and

WHEREAS, County and Engineer desire to contract for such professional engineering services; and

WHEREAS, County and Engineer wish to document their agreement concerning the requirements and respective obligations of the parties;

NOW, THEREFORE, WITNESSETH:

That for and in consideration of the mutual promises contained herein and other good and valuable considerations, and the covenants and agreements hereinafter contained to be kept and performed by the respective parties hereto, it is agreed as follows:

ARTICLE 1
CONTRACT DOCUMENTS AND APPLICABLE PROJECT DOCUMENTS

A. Contract Documents. The Contract Documents consist of this Contract, any exhibits attached hereto (which exhibits are hereby incorporated into and made a part of this Contract), any fully executed Work Authorizations; any fully executed Supplemental Work Authorizations and all fully executed Contract Amendments (as defined herein in Article 14) which are subsequently issued. These form the entire contract, and all are as fully a part of this Contract as if attached to this Contract or repeated herein.

B. Project Documents. In addition to any other pertinent and necessary Project documents, the following documents shall be used in the development of the Project:

A. TxDOT 2011 Texas Manual of Uniform Traffic Control Devices for Streets and Highways, including latest revisions
B. Texas Department of Transportation's Standard Specifications for Construction of Highways, Streets, and Bridges, 2014 (English units)
C. National Environmental Policy Act (NEPA)
D. Texas Accessibility Standards (TAS) of the Architectural Barriers Act, Article 9102, Texas Civil Statutes, Effective March 15, 2012, including latest revisions
E. Americans with Disabilities Act (ADA) Regulations
F. U.S. Army Corps Regulations
G. International Building Code, current edition as updated
H. Williamson County Design Criteria & Project Development Manual, latest edition
I. Williamson County Multi-Corridor Transportation Plan Project Level Environmental Review and Compliance Protocol, latest edition
J. Williamson County Protocol for Sustainable Roadsides, latest edition

ARTICLE 2
NON-COLLUSION; DEBARMENT; AND FINANCIAL INTEREST PROHIBITED

A. Non-collusion. Engineer warrants that he/she/it has not employed or retained any company or persons, other than a bona fide employee working solely for Engineer, to solicit or secure this Contract, and that he/she/it has not paid or agreed to pay any company or engineer any fee, commission, percentage, brokerage fee, gifts, or any other consideration, contingent upon or resulting from the award or making of this Contract. For breach or violation of this warranty, County reserves and shall have the right to annul this Contract without liability or, in its discretion and at its sole election, to deduct from the contract price or compensation, or to otherwise recover, the full amount of such fee, commission, percentage, brokerage fee, gift or contingent fee.

B. Debarment Certification. Engineer must sign the Debarment Certification enclosed herewith as **Exhibit A.**

C. Financial Interest Prohibited. Engineer covenants and represents that Engineer, his/her/its officers, employees, agents, consultants and subcontractors will have no financial interest, direct or indirect, in the purchase or sale of any product, materials or equipment that will be recommended or required for the construction of the Project.

ARTICLE 3
ENGINEERING SERVICES

Engineer shall perform Engineering Services as identified in **Exhibit B** entitled "Engineering Services."

County will prepare and issue Work Authorizations, in substantially the same form identified and attached hereto as **Exhibit C** and entitled "Work Authorization No. ____", to authorize the Engineer to perform one or more tasks of the Engineering Services. Each Work Authorization will include a description of the work to be performed, a description of the tasks and milestones, a work schedule for the tasks, definite review times by County and Engineer of all Engineering Services and a fee amount agreed upon by the County and Engineer. The amount payable for a Work Authorization shall be supported by the estimated cost of each work task as described in the Work Authorization. The Work Authorization will not waive the Engineer's responsibilities and obligations established in this Contract. The executed Work Authorizations shall become part of this Contract.

All work must be completed on or before the date specified in the Work Authorization. The Engineer shall promptly notify the County of any event which will affect completion of the Work Authorization, although such notification shall not relieve the Engineer from costs or liabilities resulting from delays in completion of the Work Authorization. Should the review times or Engineering Services take longer than shown on the Work Authorization, through no fault of Engineer, Engineer may submit a timely written request for additional time, which shall be subject to the approval of the County. Any changes in a Work Authorization shall be enacted by a written Supplemental Work Authorization before additional costs may be incurred. Any Supplemental Work Authorization must be executed by both parties within the period specified in the Work Authorization.

ARTICLE 4
CONTRACT TERM

A. Term. The Engineer is expected to complete the Engineering Services described herein in accordance with the above described Work Authorizations or any Supplemental Work Authorization related thereto. If Engineer does not perform the Engineering Services in accordance with each applicable Work Authorization or any Supplemental Work Authorization related thereto, then County shall have the right to terminate this Contract as set forth below in Article 20. So long as the County elects not to terminate this Contract, it shall continue from day to day until such time as the Engineering Services are completed in accordance with each applicable Work Authorization or any Supplemental Work Authorization related thereto. Any Engineering Services performed or costs incurred after the date of termination shall not be eligible for reimbursement. Engineer shall

notify County in writing as soon as possible if he/she/it determines, or reasonably anticipates, that the Engineering Services will not be completed in accordance with an applicable Work Authorization or any Supplemental Work Authorization related thereto.

B. Work Authorizations. Engineer acknowledges that each Work Authorization is of critical importance, and agrees to undertake all reasonably necessary efforts to expedite the performance of Engineering Services required herein so that construction of the Project will be commenced and completed as scheduled. In this regard, and subject to adjustments in a particular Work Authorization, as provided in Article 3 herein, Engineer shall proceed with sufficient qualified personnel and consultants necessary to fully and timely accomplish all Engineering Services required under this Contract in a professional manner.

C. Commencement of Engineering Services. After execution of this Contract, Engineer shall not proceed with Engineering Services until Engineer has been thoroughly briefed on the scope of the Project and has been notified in writing by the County to proceed, as provided in Article 8.

ARTICLE 5
COMPENSATION AND EXPENSES

County shall pay and Engineer agrees to accept up to the amount shown below as full compensation for the Engineering Services performed and to be performed under this Contract. The basis of compensation for the services of principals and employees engaged in the performance of the Engineering Services shall be based on the Rate Schedule set forth in the attached **Exhibit D**.

The maximum amount payable under this Contract, without modification, is **three-hundred thousand Dollars ($300,000.00)** (the "Compensation Cap"), provided that any amounts paid or payable shall be solely pursuant to a validly issued Work Authorization or any Supplemental Work Authorization related thereto. In no event may the aggregate amount of compensation authorized under Work Authorizations and Supplemental Work Authorizations exceed the Compensation Cap. The Compensation Cap shall be revised equitably only by written Contract Amendments executed by both parties in the event of a change the overall scope of the Engineering Services set forth in **Exhibit B**, as authorized by County.

The Compensation Cap is based upon all labor and non-labor costs estimated to be required in the performance of the Engineering Services provided for under this Contract. Should the actual costs of all labor and non-labor costs rendered under this Contract be less than the above stated Compensation Cap, then Engineer shall receive compensation for only actual fees and costs of the Engineering Services actually rendered and incurred, which may be less than the above stated Compensation Cap.

The Compensation Cap herein referenced may be adjusted for Additional Engineering Services requested and performed only if approved by a written Contract Amendment signed by both parties.

Engineer shall prepare and submit to County monthly progress reports in sufficient detail to support the progress of the Engineering Services and to support invoices requesting monthly payment. The format for such monthly progress reports and invoices must be in a format acceptable to County. Satisfactory progress of Engineering Services shall be an absolute condition of payment.

Engineer shall be reimbursed for actual non-labor and subcontract expenses incurred in the performance of the services under this Contract in accordance with the Williamson County Vendor Reimbursement Policy set forth under **Exhibit E**. Invoices requesting reimbursement for costs and expenditures related to the Project (reimbursables) must be accompanied by copies of the provider's invoice and comply with the Williamson County Vendor Reimbursement Policy. The copies of the provider's invoice must evidence the actual costs billed to Engineer without mark-up.

ARTICLE 6
METHOD OF PAYMENT

Payments to Engineer shall be made while Engineering Services are in progress. Engineer shall prepare and submit to Mike Weaver, County's Road Bond Program Manager, not more frequently than once per month, a progress report as referenced in Article 5 above. Such progress report shall state the percentage of completion of Engineering Services accomplished for an applicable Work Authorization or any Supplemental Work Authorization related thereto during that billing period and to date. This submittal shall also include a progress assessment report in a form acceptable to the County Auditor.

Simultaneous with submission of such progress report, Engineer shall prepare and submit one (1) original of a certified invoice to the County's Road Bond Program Manager in a form acceptable to the County Auditor. All invoices submitted to County must, at a minimum, be accompanied by an original complete packet of supporting documentation and time sheets detailing hours worked by staff persons with a description of the work performed by such persons. For Additional Engineering Services performed pursuant to this Contract, a separate invoice or itemization of the Additional Engineering Services must be presented with the same aforementioned requirements.

Payments shall be made by County based upon Engineering Services actually provided and performed. Upon timely receipt and approval of each statement, County shall make a good faith effort to pay the amount which is due and payable within thirty (30) days of the County Auditor's receipt. County reserves the right to reasonably withhold payment pending verification of satisfactory Engineering Services performed. Engineer has the responsibility to submit proof to County, adequate and sufficient in its determination, that tasks of an applicable Work Authorization or any Supplemental Work Authorization related thereto were completed.

The certified statements shall show the total amount earned to the date of submission and shall show the amount due and payable as of the date of the current statement. Final payment does not relieve Engineer of the responsibility of correcting any errors and/or omissions resulting from his/her/its negligence.

Upon submittal of the initial invoice, Engineer shall provide the County Auditor with an Internal Revenue Form W-9, Request for Taxpayer Identification Number and Certification that is complete in compliance with the Internal Revenue Code, its rules and regulations.

ARTICLE 7
PROMPT PAYMENT POLICY

In accordance with Chapter 2251, V.T.C.A., Texas Government Code, payment to Engineer will be made within thirty (30) days of the day on which the performance of services was complete, or within thirty (30) days of the day on which the County Auditor receives a correct invoice for services, whichever is later.

Engineer may charge a late fee (fee shall not be greater than that which is permitted by Texas law) for payments not made in accordance with this prompt payment policy; however, this policy does not apply in the event:

A. There is a bona fide dispute between County and Engineer concerning the supplies, materials, or equipment delivered or the services performed that causes the payment to be late; or

B. The terms of a federal contract, grant, regulation, or statute prevent County from making a timely payment with federal funds; or

C. There is a bona fide dispute between Engineer and a subcontractor/subconsultant or between a subcontractor/subconsultant and its supplier concerning supplies, materials, or equipment delivered or the Engineering Services performed which causes the payment to be late; or

D. The invoice is not mailed to the County's Road Bond Program Manager in strict accordance with instructions, if any, on the purchase order, or this Contract or other such contractual agreement.

The County Auditor shall document to Engineer the issues related to disputed invoices within ten (10) calendar days of receipt of such invoice. Any non-disputed invoices shall be considered correct and payable per the terms of Chapter 2251, V.T.C.A., Texas Government Code.

ARTICLE 8
COMMENCEMENT OF ENGINEERING SERVICES

The Engineer shall not proceed with any task of the Engineering Services until Engineer has been thoroughly briefed on the scope of the Project and instructed, in writing by the County, to proceed with the applicable Engineering Services. The County shall not be responsible for work performed or costs incurred by Engineer related to any task for which a Work Authorization or a Supplemental Work Authorization related thereto has not been issued and signed by both parties. Engineer shall not be required to perform any work for which a Work Authorization or a Supplemental Work Authorization related thereto has not been issued and signed by both parties.

ARTICLE 9
PROJECT TEAM

County's Designated Representative for purposes of this Contract is as follows:

County's Road Bond Program Manager
Attn: Michael Weaver
HNTB Corporation
101 E. Old Settlers Blvd., Suite 100
Round Rock, Texas 78664

County shall have the right, from time to time, to change the County's Designated Representative by giving Engineer written notice thereof. With respect to any action, decision or determination which is to be taken or made by County under this Contract, the County's Designated Representative may take such action or make such decision or determination or shall notify Engineer in writing of an individual responsible for and capable of taking such action, decision or determination and shall forward any communications and documentation to such individual for response or action. Actions, decisions or determinations by the County's Designated Representative on behalf of County shall be done in his or her reasonable business judgment unless express standards or parameters therefor are included in this Contract, in which case, actions taken by the County's Designated Representative shall be in accordance with such express standards or parameters. Any consent, approval, decision or determination hereunder by the County's Designated Representative shall be binding on County; *provided, however,* the County's Designated Representative shall not have any right to modify, amend or terminate this Contract, an Executed Work Authorization, an executed Supplemental Work Authorization or executed Contract Amendment. County's Designated Representative shall not have any authority to execute a Contract Amendment, Work Authorization or any Supplemental Work Authorization unless otherwise granted such authority by the Williamson County Commissioners Court.

Engineer's Designated Representative for purposes of this Contract is as follows:

Clint Jumper, PE, PTOE
Alliance Transportation Group, Inc.
11701 Stonehollow Dr., Ste 100
Austin, TX 78758

Engineer shall have the right, from time to time, to change the Engineer's Designated Representative by giving County written notice thereof. With respect to any action, decision or determination which is to be taken or made by Engineer under this Contract, the Engineer's Designated Representative may take such action or make such decision or determination or shall notify County in writing of an individual responsible for and capable of taking such action, decision or determination and shall forward any communications and documentation to such individual for response or action. Actions, decisions or determinations by the Engineer's Designated Representative on behalf of Engineer shall be done in his or her reasonable business judgment unless express standards or parameters therefor are included in this Contract, in which

case, actions taken by the Engineer's Designated Representative shall be in accordance with such express standards or parameters. Any consent, approval, decision or determination hereunder by the Engineer's Designated Representative shall be binding on Engineer. Engineer's Designated Representative shall have the right to modify, amend and execute Work Authorizations, Supplemental Work Authorizations and Contract Amendments on behalf of Engineer.

ARTICLE 10
PROGRESS EVALUATION

Engineer shall, from time to time during the progress of the Engineering Services, confer with County at County's election. Engineer shall prepare and present such information as may be pertinent and necessary, or as may be reasonably requested by County, in order for County to evaluate features of the Engineering Services. At the request of County or Engineer, conferences shall be provided at Engineer's office, the offices of County, or at other locations designated by County. When requested by County, such conferences shall also include evaluation of the Engineering Services. County may, from time to time, require Engineer to appear and provide information to the Williamson County Commissioners Court.

Should County determine that the progress in Engineering Services does not satisfy an applicable Work Authorization or any Supplemental Work Authorization related thereto, then County shall review same with Engineer to determine corrective action required.

Engineer shall promptly advise County in writing of events which have or may have a significant impact upon the progress of the Engineering Services, including but not limited to the following:

A. Problems, delays, adverse conditions which may materially affect the ability to meet the objectives of an applicable Work Authorization or any Supplemental Work Authorization related thereto, or preclude the attainment of Project Engineering Services units by established time periods; and such disclosure shall be accompanied by statement of actions taken or contemplated, and County assistance needed to resolve the situation, if any; and

B. Favorable developments or events which enable meeting goals sooner than anticipated in relation to an applicable Work Authorization's or any Supplemental Work Authorization related thereto.

ARTICLE 11
SUSPENSION

Should County desire to suspend the Engineering Services, but not to terminate this Contract, then such suspension may be effected by County giving Engineer thirty (30) calendar days' verbal notification followed by written confirmation to that effect. Such thirty-day notice may be waived in writing by agreement and signature of both parties. The Engineering Services may be reinstated and resumed in full force and effect within sixty (60) days of receipt of written notice from County to resume the Engineering Services. Such sixty-day (60) notice may be waived in writing by agreement and signature of both parties. If this Contract is suspended for more than thirty (30) days, Engineer shall have the option of terminating this Contract and, in the event, Engineer shall be compensated for all Engineering Services performed and reimbursable expenses incurred, provided such Engineering Services and reimbursable expenses have been previously authorized and approved by County, to the effective date of suspension.

If County suspends the Engineering Services, the contract period as determined in Article 4, and the Work Authorization or any Supplemental Work Authorization related thereto, shall be extended for a time period equal to the suspension period.

County assumes no liability for Engineering Services performed or costs incurred prior to the date authorized by County for Engineer to begin Engineering Services, and/or during periods when Engineering Services is suspended, and/or subsequent to the completion date.

ARTICLE 12
ADDITIONAL ENGINEERING SERVICES

If Engineer forms a reasonable opinion that any work he/she/it has been directed to perform is beyond the overall scope of this Contract, as set forth in **Exhibit B,** and as such constitutes extra work ("Additional Engineering Services"), he/she/it shall promptly notify County in writing. In the event County finds that such work does constitute Additional Engineering Services, County shall so advise Engineer and a written Contract Amendment will be executed between the parties as provided in Article 14. Any increase to the Compensation Cap due to Additional Engineering Services must be set forth in such Contract Amendment. Engineer shall not perform any proposed Additional Engineering Services nor incur any additional costs prior to the execution, by both parties, of a written Contract Amendment. Following the execution of a Contract Amendment that provides for Additional Engineering Services, a written Work Authorization, which sets forth the Additional Engineering Services to be performed, must be executed by the parties. County shall not be responsible for actions by Engineer nor for any costs incurred by Engineer relating to Additional Engineering Services not directly associated with the performance of the Engineering Services authorized in this Contract, by a fully executed Work Authorization or a fully executed Contract Amendment thereto.

ARTICLE 13
CHANGES IN COMPLETED ENGINEERING SERVICES

If County deems it necessary to request changes to previously satisfactorily completed

Engineering Services or parts thereof which involve changes to the original Engineering Services or character of Engineering Services under this Contract, then Engineer shall make such revisions as requested and as directed by County. Such revisions shall be considered as Additional Engineering Services and paid for as specified under Article 12.

Engineer shall make revisions to Engineering Services authorized hereunder as are necessary to correct errors appearing therein, when required to do so by County. No additional compensation shall be due for such Engineering Services.

ARTICLE 14
CONTRACT AMENDMENTS

The terms set out in this Contract may be modified by a written fully executed Contract Amendment. Changes and modifications to a fully executed Work Authorization shall be made in the form of a Supplemental Work Authorization. To the extent that such changes or modifications to a Work Authorization do not also require modifications to the terms of this Contract (i.e. changes to the overall scope of Engineering Services set forth in **Exhibit B**, modification of the Compensation Cap, etc.) a Contract Amendment will not be required.

ARTICLE 15
USE OF DOCUMENTS

All documents, including but not limited to drawings, specifications and data or programs stored electronically, (hereinafter referred to as "Engineering Work Products") prepared by Engineer and its subcontractors/subconsultants are related exclusively to the services described in this Contract and are intended to be used with respect to this Project. However, it is expressly understood and agreed by and between the parties hereto that all of Engineer's designs under this Contract (including but not limited to tracings, drawings, estimates, specifications, investigations, studies and other documents, completed or partially completed), shall be the property of County to be thereafter used in any lawful manner as County elects. Any such subsequent use made of documents by County shall be at County's sole risk and without liability to Engineer.

By execution of this Contract and in confirmation of the fee for services to be paid under this Contract, Engineer hereby conveys, transfers and assigns to County all rights under the Federal Copyright Act of 1976 (or any successor copyright statute), as amended, all common law copyrights and all other intellectual property rights acknowledged by law in the Project Designs and work product developed under this Contract. Copies may be retained by Engineer. Engineer shall be liable to County for any loss or damage to any such documents while they are in the possession of or while being worked upon by Engineer or anyone connected with Engineer, including agents, employees, Engineers or subcontractors/subconsultants. All documents so lost or damaged shall be replaced or restored by Engineer without cost to County.

Upon execution of this Contract, Engineer grants to County permission to reproduce Engineer's work and documents for purposes of constructing, using and maintaining the Project, provided that County shall comply with its obligations, including prompt payment of all sums when due, under this Contract. Engineer shall obtain similar permission from Engineer's

subcontractors/subconsultants consistent with this Contract. If and upon the date Engineer is adjudged in default of this Contract, County is permitted to authorize other similarly credentialed design professionals to reproduce and, where permitted by law, to make changes, corrections or additions to the work and documents for the purposes of completing, using and maintaining the Project.

County shall not assign, delegate, sublicense, pledge or otherwise transfer any permission granted herein to another party without the prior written consent of Engineer. However, County shall be permitted to authorize the contractor, subcontractors and material or equipment suppliers to reproduce applicable portions of the Engineering Work Products appropriate to and for use in the execution of the Work. Submission or distribution of Engineering Work Products to meet official regulatory requirements or for similar purposes in connection with the Project is permitted. Any unauthorized use of the Engineering Work Products shall be at County's sole risk and without liability to Engineer and its Engineers.

Prior to Engineer providing to County any Engineering Work Products in electronic form or County providing to Engineer any electronic data for incorporation into the Engineering Work Products, County and Engineer shall by separate written contract set forth the specific conditions governing the format of such Engineering Work Products or electronic data, including any special limitations not otherwise provided in this Contract. Any electronic files are provided by Engineer for the convenience of County, and use of them is at County's sole risk. In the case of any defects in electronic files or any discrepancies between them and any hardcopy of the same documents prepared by Engineer, the hardcopy shall prevail. Only printed copies of documents conveyed by Engineer shall be relied upon.

Engineer shall have no liability for changes made to the drawings by other engineers subsequent to the completion of the Project. Any such change shall be sealed by the engineer making that change and shall be appropriately marked to reflect what was changed or modified.

ARTICLE 16
PERSONNEL, EQUIPMENT AND MATERIAL

Engineer shall furnish and maintain, at its own expense, quarters for the performance of all Engineering Services, and adequate and sufficient personnel and equipment to perform the Engineering Services as required. All employees of Engineer shall have such knowledge and experience as will enable them to perform the duties assigned to them. Any employee of Engineer who, in the reasonable opinion of County, is incompetent or whose conduct becomes detrimental to the Engineering Services shall immediately be removed from association with the Project when so instructed by County. Engineer certifies that it presently has adequate qualified personnel in its employment for performance of the Engineering Services required under this Contract, or will obtain such personnel from sources other than County. Engineer may not change the Project Manager without prior written consent of County.

ARTICLE 17
SUBCONTRACTING

Engineer shall not assign, subcontract or transfer any portion of the Engineering Services under this Contract without prior written approval from County. All subcontracts shall include the provisions required in this Contract. No subcontract shall relieve Engineer of any responsibilities under this Contract.

ARTICLE 18
REVIEW OF ENGINEERING SERVICES

Engineer's Engineering Services will be reviewed by County under its applicable technical requirements and procedures.

A. Completion. Reports, plans, specifications, and supporting documents shall be submitted by Engineer on or before the dates specified in the applicable Work Authorization or Supplemental Work Authorization related thereto. Upon receipt of same, the submission shall be checked for completion. "Completion" or "Complete" shall be defined as all of the required items, as set out in the applicable Work Authorization, have been included in compliance with the requirements of this Contract. The completeness of any Engineering Services submitted to County shall be determined by County within thirty (30) days of such submittal and County shall notify Engineer in writing within such thirty (30) day period if such Engineering Services have been found to be incomplete. If the submission is Complete, County shall notify Engineer and County's technical review process will begin.

If the submission is not Complete, County shall notify Engineer, who shall perform such professional services as are required to complete the Engineering Services and resubmit it to County. This process shall be repeated until a submission is Complete.

B. Acceptance. County shall review the completed Engineering Services for compliance with this Contract. If necessary, the completed Engineering Services shall be returned to Engineer, who shall perform any required Engineering Services and resubmit it to County. This process shall be repeated until the Engineering Services are Accepted. "Acceptance" or "Accepted" shall mean that in the County's reasonable opinion, substantial compliance with the requirements of this Contract has been achieved.

C. Final Approval. After Acceptance, Engineer shall perform any required modifications, changes, alterations, corrections, redesigns, and additional work necessary to receive Final Approval by the County. "Final Approval" in this sense shall mean formal recognition that the Engineering Services have been fully carried out.

D. Errors and Omissions. After Final Approval, Engineer shall, without additional compensation, perform any work required as a result of Engineer's development of the work which is found to be in error or omission due to Engineer's negligence. However, any work required or

occasioned for the convenience of County after Final Approval shall be paid for as Additional Engineering Services.

E. Disputes Over Classifications. In the event of any dispute over the classification of Engineer's Engineering Services as Complete, Accepted, or having attained Final Approved under this Contract, the decision of the County shall be final and binding on Engineer, subject to any civil remedy or determination otherwise available to the parties and deemed appropriate by the parties.

F. County's Reliance on Engineer. ENGINEER'S DUTIES AS SET FORTH HEREIN SHALL AT NO TIME BE IN ANY WAY DIMINISHED BY REASON OF ANY REVIEW, EVALUATION OR APPROVAL BY THE COUNTY OR ITS AUTHORIZED REPRESENTATIVE NOR SHALL THE ENGINEER BE RELEASED FROM ANY LIABILITY BY REASON OF SUCH REVIEW, EVALUATION OR APPROVAL BY THE COUNTY, IT BEING UNDERSTOOD THAT THE COUNTY AT ALL TIMES IS ULTIMATELY RELYING UPON THE ENGINEER'S SKILL, ABILITY AND KNOWLEDGE IN PERFORMING THE ENGINEERING SERVICES REQUIRED HEREUNDER.

ARTICLE 19
VIOLATION OF CONTRACT TERMS/BREACH OF CONTRACT

Violation of contract terms or breach of contract by Engineer shall be grounds for termination of this Contract, and any increased costs arising from Engineer's default, breach of contract, or violation of contract terms shall be paid by Engineer.

ARTICLE 20
TERMINATION

This Contract may be terminated as set forth below.

- **A.** By mutual agreement and consent, in writing, of both parties.
- **B.** By County, by notice in writing to Engineer, as a consequence of failure by Engineer to perform the Engineering Services set forth herein in a satisfactory manner.
- **C.** By either party, upon the failure of the other party to fulfill its obligations as set forth herein.
- **D.** By County, for reasons of its own and not subject to the mutual consent of Engineer, upon not less than thirty (30) days' written notice to Engineer.
- **E.** By satisfactory completion of all Engineering Services and obligations described herein.

Should County terminate this Contract as herein provided, no fees other than fees due and payable at the time of termination plus reimbursable expenses incurred shall thereafter be paid to Engineer. In determining the value of the Engineering Services performed by Engineer prior to termination, County shall be the sole judge. Compensation for Engineering Services at termination will be based on a percentage of the Engineering Services completed at that time. Should County terminate this Contract under Subsection (D) immediately above, then the amount

charged during the thirty-day notice period shall not exceed the amount charged during the preceding thirty (30) days.

If Engineer defaults in the performance of this Contract or if County terminates this Contract for fault on the part of Engineer, then County shall give consideration to the actual costs incurred by Engineer in performing the Engineering Services to the date of default, the amount of Engineering Services required which was satisfactorily completed to date of default, the value of the Engineering Services which are usable to County, the cost to County of employing another firm to complete the Engineering Services required and the time required to do so, and other factors which affect the value to County of the Engineering Services performed at the time of default.

The termination of this Contract and payment of an amount in settlement as prescribed above shall extinguish all rights, duties, and obligations of County under this Contract. If the termination of this Contract is due to the failure of Engineer to fulfill his/her/its contractual obligations, then County may take over the Project and prosecute the Engineering Services to completion. In such case, Engineer shall be liable to County for any additional and reasonable costs incurred by County.

Engineer shall be responsible for the settlement of all contractual and administrative issues arising out of any procurements made by Engineer in support of the Engineering Services under this Contract.

ARTICLE 21
COMPLIANCE WITH LAWS

A. Compliance. Engineer shall comply with all applicable federal, state and local laws, statutes, codes, ordinances, rules and regulations, and the orders and decrees of any court, or administrative bodies or tribunals in any manner affecting the performance of this Contract, including without limitation, minimum/maximum salary and wage statutes and regulations, and licensing laws and regulations. Engineer shall furnish County with satisfactory proof of his/her/its compliance.

Engineer shall further obtain all permits and licenses required in the performance of the Engineering Services contracted for herein.

B. Taxes. Engineer will pay all taxes, if any, required by law arising by virtue of the Engineering Services performed hereunder. County is qualified for exemption pursuant to the provisions of Section 151.309 of the Texas Limited Sales, Excise, and Use Tax Act.

ARTICLE 22
INDEMNIFICATION

ENGINEER AGREES, TO THE FULLEST EXTENT PERMITTED BY LAW, TO INDEMNIFY AND HOLD THE COUNTY HARMLESS FROM AND AGAINST ANY AND ALL LIABILITIES, LOSSES, PENALTIES, JUDGMENTS, CLAIMS, LAWSUITS, DAMAGES, COSTS AND EXPENSES, INCLUDING, BUT NOT LIMITED

TO, ATTORNEYS' FEES, ("LOSSES") TO THE EXTENT SUCH LOSSES ARE CAUSED BY OR RESULTS FROM A NEGLIGENT ACT OR OMISSION, NEGLIGENCE, OR INTENTIONAL TORT COMMITTED BY ENGINEER, ENGINEER'S EMPLOYEES, AGENTS, OR ANY OTHER PERSON OR ENTITY UNDER CONTRACT WITH ENGINEER INCLUDING, WITHOUT LIMITATION, ENGINEER'S SUBCONSULTANTS, OR ANY OTHER ENTITY OVER WHICH ENGINEER EXERCISES CONTROL.

ENGINEER FURTHER AGREES, TO THE FULLEST EXTENT PERMITTED BY LAW, TO INDEMNIFY AND HOLD THE COUNTY HARMLESS FROM ANY AND ALL LIABILITIES, LOSSES, PENALTIES, JUDGMENTS, CLAIMS, LAWSUITS, DAMAGES, COSTS AND EXPENSES, INCLUDING, BUT NOT LIMITED TO, ATTORNEYS' FEES, ("LOSSES") TO THE EXTENT SUCH LOSSES ARE CAUSED BY OR RESULTS FROM ENGINEER'S FAILURE TO PAY ENGINEER'S EMPLOYEES, SUBCONTRACTORS, SUBCONSULTANTS, OR SUPPLIERS, IN CONNECTION WITH ANY OF THE WORK PERFORMED OR TO BE PERFORMED UNDER THIS CONTRACT BY ENGINEER.

ENGINEER FURTHER AGREES TO INDEMNIFY AND HOLD THE COUNTY HARMLESS FROM ANY AND ALL LIABILITIES, LOSSES, PENALTIES, CLAIMS, LAWSUITS, DAMAGES, COSTS AND EXPENSES, INCLUDING, BUT NOT LIMITED TO, ATTORNEYS' FEES, ("LOSSES") TO THE EXTENT SUCH LOSSES ARE CAUSED BY OR RESULTS FROM THE INFRINGEMENT OF ANY INTELLECTUAL PROPERTY ARISING OUT OF THE USE OF ANY PLANS, DESIGN, DRAWINGS, OR SPECIFICATIONS FURNISHED BY ENGINEER IN THE PERFORMANCE OF THIS CONTRACT.

THE LIMITS OF INSURANCE REQUIRED IN THIS CONTRACT AND/OR THE CONTRACT DOCUMENTS SHALL NOT LIMIT ENGINEER'S OBLIGATIONS UNDER THIS SECTION. THE TERMS AND CONDITIONS CONTAINED IN THIS SECTION SHALL SURVIVE THE TERMINATION OF THE CONTRACT AND/OR CONTRACT DOCUMENTS OR THE SUSPENSION OF THE WORK HEREUNDER. TO THE EXTENT THAT ANY LIABILITIES, PENALTIES, DEMANDS, CLAIMS, LAWSUITS, LOSSES, DAMAGES, COSTS AND EXPENSES ARE CAUSED IN PART BY THE ACTS OF THE COUNTY OR THIRD PARTIES FOR WHOM ENGINEER IS NOT LEGALLY LIABLE, ENGINEER'S OBLIGATIONS SHALL BE IN PROPORTION TO ENGINEER'S FAULT. THE OBLIGATIONS HEREIN SHALL ALSO EXTEND TO ANY ACTIONS BY THE COUNTY TO ENFORCE THIS INDEMNITY OBLIGATION.

IN THE EVENT THAT CONTRACTORS INITIATE LITIGATION AGAINST THE COUNTY IN WHICH THE CONTRACTOR ALLEGES DAMAGES AS A RESULT OF ANY NEGLIGENT ACTS, ERRORS OR OMISSIONS OF ENGINEER, ITS EMPLOYEES, AGENTS, SUBCONTRACTORS, SUBCONSULTANTS, OR SUPPLIERS, OR OTHER ENTITIES OVER WHICH ENGINEER EXERCISES CONTROL, INCLUDING, BUT NOT LIMITED TO, DEFECTS, ERRORS, OR OMISSIONS, THEN THE COUNTY SHALL HAVE THE RIGHT TO JOIN ENGINEER IN ANY SUCH PROCEEDINGS AT THE COUNTY'S COST. ENGINEER SHALL ALSO HOLD THE COUNTY HARMLESS AND INDEMNIFY THE COUNTY TO THE EXTENT THAT ENGINEER, ANY OF ITS EMPLOYEES, AGENTS, SUBCONTRACTORS, SUBCONSULTANTS, OR SUPPLIERS, OR OTHER ENTITIES OVER WHICH ENGINEER EXERCISES CONTROL, CAUSED SUCH DAMAGES TO CONTRACTOR, INCLUDING ANY AND ALL COSTS AND ATTORNEYS' FEES INCURRED BY THE COUNTY IN CONNECTION WITH THE DEFENSE OF ANY CLAIMS WHERE ENGINEER, ITS EMPLOYEES, AGENTS, SUBCONTRACTORS, SUBCONSULTANTS, OR SUPPLIERS, OR OTHER ENTITIES OVER WHICH ENGINEER EXERCISES CONTROL, ARE ADJUDICATED AT FAULT.

ARTICLE 23
ENGINEER'S RESPONSIBILITIES

Engineer shall be responsible for the accuracy of his/her/its Engineering Services and shall promptly make necessary revisions or corrections to its work product resulting from errors, omissions, or negligent acts, and same shall be done without compensation. County shall determine Engineer's responsibilities for all questions arising from design errors and/or omissions, subject to the dispute resolution provisions of Article 33. Engineer shall not be relieved of responsibility for subsequent correction of any such errors or omissions in its work product, or for clarification of any ambiguities until after the construction phase of the Project has been completed.

ARTICLE 24
ENGINEER'S SEAL

The responsible engineer shall sign, seal and date all appropriate engineering submissions to County in accordance with the Texas Engineering Practice Act and the rules of the State Board of Registration for Professional Engineers.

ARTICLE 25
INSURANCE

Engineer must comply with the following insurance requirements at all times ~~during~~ this Contract:

A. Coverage Limits. Engineer, at Engineer's sole cost, shall purchase and maintain during the entire term while this Contract is in effect the following insurance:

1. Worker's Compensation in accordance with statutory requirements.
2. Commercial General Liability Insurance with a combined minimum Bodily Injury and Property Damage limits of $1,000,000.00 per occurrence and $2,000,000.00 in the aggregate.
3. Business Automobile Liability Insurance for all owned, non-owned, and hired vehicles with combined minimum limits for Bodily Injury and Property Damage of $1,000,000.00 each accident.
4. Professional Liability Insurance in the amount of $2,000,000.00 per claim and annual aggregate.

B. Additional Insureds; Waiver of Subrogation. County, its directors, officers and employees shall be added as additional insureds under policies listed under (2) and (3) above, and on those policies where County, its directors, officers and employees are additional insureds, such insurance shall be primary and any insurance maintained by County shall be excess and not contribute with it. Such policies shall also include waivers of subrogation in favor of County.

C. Premiums and Deductible. Engineer shall be responsible for payment of premiums for all of the insurance coverages required under this section. Engineer further agrees

that for each claim, suit or action made against insurance provided hereunder, with respect to all matters for which the Engineer is responsible hereunder, Engineer shall be solely responsible for all deductibles and self-insured retentions. Any deductibles or self-insured retentions over $50,000 in the Engineer's insurance must be declared and approved in writing by County in advance.

D. Commencement of Work. Engineer shall not commence any field work under this Contract until he/she/it has obtained all required insurance and such insurance has been approved by County. As further set out below, Engineer shall not allow any subcontractor/subconsultant(s) to commence work to be performed in connection with this Contract until all required insurance has been obtained and approved and such approval shall not be unreasonably withheld. Approval of the insurance by County shall not relieve or decrease the liability of Engineer hereunder.

E. Insurance Company Rating. The required insurance must be written by a company approved to do business in the State or Texas with a financial standing of at least an A- rating, as reflected in Best's insurance ratings or by a similar rating system recognized within the insurance industry at the time the policy is issued.

F. Certification of Coverage. Engineer shall furnish County with a certification of coverage issued by the insurer. Engineer shall not cause any insurance to be canceled nor permit any insurance to lapse. **In addition to any other notification requires set forth hereunder, Engineer shall also notify County, within twenty-four (24) hours of receipt, of any notices of expiration, cancellation, non-renewal, or material change in coverage it receives from its insurer.**

G. No Arbitration. It is the intention of the County and agreed to and hereby acknowledged by the Engineer, that no provision of this Contract shall be construed to require the County to submit to mandatory arbitration in the settlement of any claim, cause of action or dispute, except as specifically required in direct connection with an insurance claim or threat of claim under an insurance policy required hereunder or as may be required by law or a court of law with jurisdiction over the provisions of this Contract.

H. Subcontractor/Subconsultant's Insurance. Without limiting any of the other obligations or liabilities of Engineer, Engineer shall require each subcontractor/subconsultant performing work under this Contract (to the extent a subcontractor/subconsultant is allowed by County) to maintain during the term of this Contract, at the subcontractor/subconsultant's own expense, the same stipulated minimum insurance required in this Article above, including the required provisions and additional policy conditions as shown below in this Article.

Engineer shall obtain and monitor the certificates of insurance from each subcontractor/subconsultant in order to assure compliance with the insurance requirements. Engineer must retain the certificates of insurance for the duration of this Contract, and shall have the responsibility of enforcing these insurance requirements among its subcontractor/subconsultants. County shall be entitled, upon request and without expense, to receive copies of these certificates of insurance.

I. Insurance Policy Endorsements. Each insurance policy shall include the following conditions by endorsement to the policy:

1. County shall be notified thirty (30) days prior to the expiration, cancellation, non-renewal or any material change in coverage, and such notice thereof shall be given to County by certified mail to:

   Williamson County Purchasing Department
   100 Wilco Way
   Suite P101
   Georgetown, TX. 78626

   With copy to:

   Williamson County Auditor's Office
   Attn: Contracts Auditor
   901 South Austin Avenue
   Georgetown, Texas 78626

2. The policy clause "Other Insurance" shall not apply to any insurance coverage currently held by County, to any such future coverage, or to County's Self-Insured Retentions of whatever nature.

J. Cost of Insurance. The cost of all insurance required herein to be secured and maintained by Engineer shall be borne solely by Engineer, with certificates of insurance evidencing such minimum coverage in force to be filed with County. Such Certificates of Insurance are evidenced as **Exhibit F** herein entitled "Certificates of Insurance."

ARTICLE 26
COPYRIGHTS

County shall have the royalty-free, nonexclusive and irrevocable right to reproduce, publish or otherwise use, and to authorize others to use, any reports developed by Engineer for governmental purposes.

ARTICLE 27
SUCCESSORS AND ASSIGNS

This Contract shall be binding upon and inure to the benefit of the parties hereto, their successors, lawful assigns, and legal representatives. Engineer may not assign, sublet or transfer any interest in this Contract, in whole or in part, by operation of law or otherwise, without obtaining the prior written consent of County.

ARTICLE 28
SEVERABILITY

In the event any one or more of the provisions contained in this Contract shall for any reason be held to be invalid, illegal or unenforceable in any respect, then such invalidity, illegality or unenforceability shall not affect any other provision thereof and this Contract shall be construed as if such invalid, illegal or unenforceable provision had never been contained herein.

ARTICLE 29
PRIOR AGREEMENTS SUPERSEDED

This Contract constitutes the sole agreement of the parties hereto, and supersedes any prior understandings or written or oral contracts between the parties respecting the subject matter defined herein. This Contract may only be amended or supplemented by mutual agreement of the parties hereto in writing.

ARTICLE 30
ENGINEER'S ACCOUNTING RECORDS

Engineer agrees to maintain, for a period of three (3) years after final payment under this Contract, detailed records identifying each individual performing the Engineering Services, the date or dates the services were performed, the applicable hourly rates, the total amount billed for each individual and the total amount billed for all persons, records of reimbursable costs and expenses of other providers and provide such other details as may be requested by the County Auditor for verification purposes. Engineer agrees that County or its duly authorized representatives shall, until the expiration of three (3) years after final payment under this Contract, have access to and the right to examine and photocopy any and all books, documents, papers and records of Engineer which are directly pertinent to the services to be performed under this Contract for the purposes of making audits, examinations, excerpts, and transcriptions. Engineer further agrees that County shall have access during normal working hours to all necessary Engineer facilities and shall be provided adequate and appropriate work space in order to conduct audits in compliance with the provisions of this section. County shall give Engineer reasonable advance notice of intended audits.

ARTICLE 31
NOTICES

All notices to either party by the other required under this Contract shall be personally delivered or mailed to such party at the following respective addresses:

County: Williamson County Judge
710 Main Street, Suite 101
Georgetown, Texas 78626

With copy to: County's Road Bond Program Manager
Attn: Michael Weaver
HNTB Corporation
101 E. Old Settlers Blvd., Suite 100
Round Rock, Texas 78664

and to: Office of General Counsel
Williamson County
710 Main Street, Suite 102
Georgetown, Texas 78626

Engineer: Clint Jumper, PE, PTOE
Alliance Transportation Group, Inc.
11701 Stonehollow Dr., Ste 100
Austin, TX 78758

ARTICLE 32
GENERAL PROVISIONS

A. Time is of the Essence. Subject to Article 3 hereof, Engineer understands and agrees that time is of the essence and that any failure of Engineer to complete the Engineering Services for each phase of this Contract within the agreed work schedule set out in the applicable Work Authorization may constitute a material breach of this Contract. Engineer shall be fully responsible for his/her/its delays or for failures to use his/her/its reasonable efforts in accordance with the terms of this Contract and the Engineer's standard of performance as defined herein. Where damage is caused to County due to Engineer's negligent failure to perform County may accordingly withhold, to the extent of such damage, Engineer's payments hereunder without waiver of any of County's additional legal rights or remedies.

B. Force Majeure. Neither County nor Engineer shall be deemed in violation of this Contract if prevented from performing any of their obligations hereunder by reasons for which they are not responsible or circumstances beyond their control. However, notice of such impediment or delay in performance must be timely given, and all reasonable efforts undertaken to mitigate its effects.

C. Enforcement and Venue. This Contract shall be enforceable in Georgetown, Williamson County, Texas, and if legal action is necessary by either party with respect to the enforcement of any or all of the terms or conditions herein, exclusive venue for same shall lie in Williamson County, Texas. This Contract shall be governed by and construed in accordance with the laws and court decisions of the State of Texas excluding, however, its choice of law rules.

D. Standard of Performance. The standard of care for all professional engineering, consulting and related services performed or furnished by Engineer and its employees under this Contract will be the care and skill ordinarily used by members of Engineer's profession practicing

under the same or similar circumstances at the same time and in the same locality.

E. Opinion of Probable Cost. Any opinions of probable Project cost or probable construction cost provided by Engineer are made on the basis of information available to Engineer and on the basis of Engineer's experience and qualifications and represents its judgment as an experienced and qualified professional engineer. However, since Engineer has no control over the cost of labor, materials, equipment or services furnished by others, or over the contractor(s') methods of determining prices, or over competitive bidding or market conditions, Engineer does not guarantee that proposals, bids or actual Project or construction cost will not vary from opinions of probable cost Engineer prepares.

F. Opinions and Determinations. Where the terms of this Contract provide for action to be based upon opinion, judgment, approval, review, or determination of either party hereto, such terms are not intended to be and shall never be construed as permitting such opinion, judgment, approval, review, or determination to be arbitrary, capricious, or unreasonable.

G. Reports of Accidents. Within 24 hours after Engineer becomes aware of the occurrence of any accident or other event which results in, or might result in, injury to the person or property of any third person (other than an employee of the Engineer), whether or not it results from or involves any action or failure to act by the Engineer or any employee or agent of the Engineer and which arises in any manner from the performance of this Contract, the Engineer shall send a written report of such accident or other event to the County, setting forth a full and concise statement of the facts pertaining thereto. The Engineer shall also immediately send the County a copy of any summons, subpoena, notice, or other documents served upon the Engineer, its agents, employees, or representatives, or received by it or them, in connection with any matter before any court arising in any manner from the Engineer's performance of work under this Contract.

H. Gender, Number and Headings. Words of any gender used in this Contract shall be held and construed to include any other gender, and words in the singular number shall be held to include the plural, unless the context otherwise requires. The headings and section numbers are for convenience only and shall not be considered in interpreting or construing this Contract.

I. Construction. Each party hereto acknowledges that it and its counsel have reviewed this Contract and that the normal rules of construction are not applicable and there will be no presumption that any ambiguities will be resolved against the drafting party in the interpretation of this Contract.

J. Independent Contractor Relationship. Both parties hereto, in the performance of this Contract, shall act in an individual capacity and not as agents, employees, partners, joint ventures or associates of one another. The employees or agents of one party shall not be deemed or construed to be the employees or agents of the other party for any purposes whatsoever.

K. No Waiver of Immunities. Nothing in this Contract shall be deemed to waive, modify or amend any legal defense available at law or in equity to County, its past or present officers, employees, or agents or employees, nor to create any legal rights or claim on behalf of

any third party. County does not waive, modify, or alter to any extent whatsoever the availability of the defense of governmental immunity under the laws of the State of Texas and of the United States.

L. Texas Public Information Act. To the extent, if any, that any provision in this Contract is in conflict with Tex. Gov't Code 552.001 et seq., as amended (the "Public Information Act"), the same shall be of no force or effect. Furthermore, it is expressly understood and agreed that County, its officers and employees may request advice, decisions and opinions of the Attorney General of the State of Texas in regard to the application of the Public Information Act to any items or data furnished to County as to whether or not the same are available to the public. It is further understood that County's officers and employees shall have the right to rely on the advice, decisions and opinions of the Attorney General, and that County, its officers and employees shall have no liability or obligation to any party hereto for the disclosure to the public, or to any person or persons, of any items or data furnished to County by a party hereto, in reliance of any advice, decision or opinion of the Attorney General of the State of Texas.

M. Governing Terms and Conditions. If there is an irreconcilable conflict between the terms and conditions set forth in this Contract or any Contract Amendment and the terms and conditions set forth in any Exhibit, Appendix, Work Authorization or Supplemental Work Authorization to this Contract, the terms and conditions set forth in this Contract or any Contract Amendment shall control over the terms and conditions set forth in any Exhibit, Appendix, Work Authorization or Supplemental Work Authorization to this Contract.

N. Meaning of Day. For purposes of this Contract, all references to a "day" or "days" shall mean a calendar day or calendar days.

O. Appropriation of Funds by County. County believes it has sufficient funds currently available and authorized for expenditure to finance the costs of this Contract. Engineer understands and agrees that County's payment of amounts under this Contract is contingent on the County receiving appropriations or other expenditure authority sufficient to allow the County, in the exercise of reasonable administrative discretion, to continue to make payments under this Contract. It is further understood and agreed by Engineer that County shall have the right to terminate this Contract at the end of any County fiscal year if the governing body of County does not appropriate sufficient funds as determined by County's budget for the fiscal year in question. County may effect such termination by giving written notice of termination to Engineer.

ARTICLE 33
DISPUTE RESOLUTION

Except as otherwise specifically set forth herein, County and Engineer shall work together in good faith to resolve any controversy, dispute or claim between them which arises out of or relates to this Contract, whether stated in tort, contract, statute, claim for benefits, bad faith, professional liability or otherwise ("Claim"). If the parties are unable to resolve the Claim within thirty (30) days following the date in which one party sent written notice of the Claim to the other party, and if a party wishes to pursue the Claim, such Claim shall be addressed through non-binding mediation. A single mediator engaged in the practice of law, who is knowledgeable about subject matter of this Contract, shall be selected by agreement of the parties and serve as the mediator.

Any mediation under this Contract shall be conducted in Williamson County, Texas. The mediator's fees shall be borne equally between the parties. Such non-binding mediation is a condition precedent to seeking redress in a court of competent jurisdiction, but this provision shall not preclude either party from filing a lawsuit in a court of competent jurisdiction prior to completing a mediation if necessary to preserve the statute of limitations, in which case such lawsuit shall be stayed pending completion of the mediation process contemplated herein. This provision shall survive the termination of the Contract.

ARTICLE 34
EQUAL OPPORTUNITY IN EMPLOYMENT

During the performance of this Contract and to the extent the Project is a federally funded project, Engineer, for itself, its assignees and successors in interest agrees as follows:

A. Compliance with Regulations. The Engineer shall comply with the Regulations relative to nondiscrimination in Federally-assisted programs of the Department of Transportation (hereinafter, "DOT") Title 49, Code of Federal Regulations, Part 21, as they may be amended from time to time, (hereinafter referred to as the Regulations), which are herein incorporated by reference and made a part of this Contract.

B. Nondiscrimination. The Engineer, with regard to the work performed by it during the Contract, shall not discriminate on the grounds of race, color, or national origin in the selection and retention of subcontractors/subconsultants, including procurements of materials and leases of equipment. The Engineer shall not participate either directly or indirectly in the discrimination prohibited by section 21.5 of the Regulations, including employment practices when the contract covers a program set forth in Appendix B of the Regulations.

C. Solicitations for Subcontracts, Including Procurements of Materials and Equipment. In all solicitations either by competitive bidding or negotiation made by the Engineer for work to be performed under a subcontract, including procurements of materials or leases of equipment, each potential subcontractor/subconsultant or supplier shall be notified by the Engineer of the Engineer's obligations under this Contract and the Regulations relative to nondiscrimination on the grounds of race, color, or national origin.

D. Information and Reports. The Engineer shall provide all information and reports required by the Regulations or directives issued pursuant thereto, and shall permit access to its books, records, accounts, other sources of information, and its facilities as may be determined by the County (referred to in this Article as the "Recipient") or the Texas Department of Transportation to be pertinent to ascertain compliance with such Regulations, orders and instructions. Where any information required of a contractor is in the exclusive possession of another who fails or refuses to furnish this information the Engineer shall so certify to the Recipient, or the Texas Department of Transportation as appropriate, and shall set forth what efforts it has made to obtain the information.

E. Sanctions for Noncompliance. In the event of the Engineer's noncompliance with the nondiscrimination provisions of this contract, the Recipient shall impose such contract

sanctions as it or the Texas Department of Transportation may determine to be appropriate, including, but not limited to:

1. withholding of payments to the Engineer under the contract until the Engineer complies, and/or;
2. cancellation, termination or suspension of the Contract, in whole or in part.

F. Incorporation of Provisions. The Engineer shall include the provisions of Subsections (A) through (F) above in every subcontract, including procurements of materials and leases of equipment, unless exempt by the Regulations, or directives issued pursuant thereto. The Engineer shall take such action with respect to any subcontract or procurement as the Recipient or the Texas Department of Transportation may direct as a means of enforcing such provisions including sanctions for non-compliance: Provided, however, that, in the event a contractor becomes involved in, or is threatened with, litigation with a subcontractor/subconsultant or supplier as a result of such direction, the Engineer may request the Recipient to enter into such litigation to protect the interests of the Recipient, and, in addition, the Engineer may request the United States to enter into such litigation to protect the interests of the United States.

SIGNATORY WARRANTY

The undersigned signatory for Engineer hereby represents and warrants that the signatory is an officer of the organization for which he/she has executed this Contract and that he/she has full and complete authority to enter into this Contract on behalf of the firm. The above-stated representations and warranties are made for the purpose of inducing County to enter into this Contract.

IN WITNESS WHEREOF, County has caused this Contract to be signed in its name by its duly authorized County Judge, as has Engineer, signing by and through its duly authorized representative(s), thereby binding the parties hereto, their successors, assigns and representatives for the faithful and full performance of the terms and provisions hereof, to be effective as of the date of the last party's execution below. NO OFFICIAL, EMPLOYEE, AGENT, OR REPRESENTATIVE OF THE COUNTY HAS ANY AUTHORITY, EITHER EXPRESS OR IMPLIED, TO AMEND, TERMINATE OR MODIFY THIS CONTRACT, EXCEPT PURSUANT TO SUCH EXPRESS AUTHORITY AS MAY BE GRANTED BY THE WILLIAMSON COUNTY COMMISSIONERS COURT.

COUNTY

WILLIAMSON COUNTY, TEXAS

OK
MM 3/2/22

By: _____
Bill Gravell Jr., County Judge

Date: _____ ____, 20____

ENGINEER

Alliance Transportation Group, Inc.

By_____

Printed Name: Clint Jumper, P.E., PTOE

Title: Vice President, Engineering

Date: February 28, 2020

LIST OF EXHIBITS ATTACHED

(1) **Exhibit A** Debarment Certification

(2) **Exhibit B** Engineering Services

(3) **Exhibit C** Work Authorization

(4) **Exhibit D** Rate Schedule

(5) **Exhibit E** Williamson County Vendor Reimbursement Policy

(6) **Exhibit F** Certificates of Insurance

EXHIBIT A
DEBARMENT CERTIFICATION

STATE OF TEXAS §
§
COUNTY OF WILLIAMSON §

I, the undersigned, being duly sworn or under penalty of perjury under the laws of the United States and the State of Texas, certifies that Engineer and its principals:

(a) Are not presently debarred, suspended, proposed for debarment, declared ineligible or voluntarily excluded from covered transactions by any federal department or agency:

(b) Have not within a three-year period preceding this proposal been convicted of or had a civil judgment rendered against them for commission of fraud or a criminal offense in connection with obtaining, attempting to obtain, or performing a public* transaction or contract under a public transaction; violation of federal or state antitrust statutes or commission of embezzlement, theft, forgery, bribery, falsification or destruction of records, making false statements, or receiving stolen property;

(c) Are not presently indicted for or otherwise criminally or civilly charged by a governmental entity* with commission of any of the offenses enumerated in paragraph (1)(b) of this certification;

(d) Have not within a three-year period preceding this application/proposal had one or more public transactions* terminated for cause or default; and

(e) Have not been disciplined or issued a formal reprimand by any State agency for professional accreditation within the past three years.

Alliance Transportation Group
Name of Firm

Signature of Certifying Official

Clint Jumper, P.E., PTOE
Printed Name of Certifying Official

Vice President
Title of Certifying Official

March 2, 20 20
Date

(2) Where the PROVIDER is unable to certify to any of the statements in this certification, such PROVIDER shall attach an explanation to this certification.

* federal, state, or local

SUBSCRIBED and sworn to before me the undersigned authority by Clint Jumper _____ the Vice President _____ of Alliance Transportation Group on behalf of said firm.

MICHELLE R. LEMON
Notary Public, State of Texas
Comm. Expires 01-11-2022
Notary ID 131405781

Michelle Lemon
Notary Public in and for the
State of Texas

My commission expires: 1-11-2022

EXHIBIT B

ENGINEERING SERVICES

General Work Description: Provide engineering services and planning to develop On-Call Traffic Engineering Services Planning & Design.

The Engineer may perform any or all of the following tasks listed below, as described in detailin each Work Authorization:

TASK 1 - PROJECT MANAGEMENT

TASK 2 - ROUTE AND DESIGN STUDIES

TASK 3 - PUBLIC INVOLVEMENT

TASK 4 - SURVEYING

TASK 5 - ROW MAPPING

TASK 6 - ENVIRONMENTAL STUDIES & DOCUMENTS

TASK 7 - GEOTECHNICAL SERVICES

TASK 8 - PLANS, SPECIFICATIONS AND ESTIMATE (PS&E)

TASK 9 - CONSTRUCTION PHASE SERVICES

EXHIBIT C

WORK AUTHORIZATION

(To Be Completed and Executed After Contract Execution)

WORK AUTHORIZATION NO. _____
PROJECT: _____

This Work Authorization is made pursuant to the terms and conditions of the Williamson County Contract for Engineering Services, being dated _____ ____, 20____ and entered into by and between Williamson County, Texas, a political subdivision of the State of Texas, (the "County") and _____ (the "Engineer").

Part1. The Engineer will provide the following Engineering Services set forth in Attachment "B" of this Work Authorization.

Part 2. The maximum amount payable for services under this Work Authorization without modification is _____.

Part 3. Payment to the Engineer for the services established under this Work Authorization shall be made in accordance with the Contract.

Part 4. This Work Authorization shall become effective on the date of final acceptance and full execution of the parties hereto and shall terminate on _____ ____, 20_____. The Engineering Services set forth in Attachment "B" of this Work Authorization shall be fully completed on or before said date unless extended by a Supplemental Work Authorization.

Part 5. This Work Authorization does not waive the parties' responsibilities and obligations provided under the Contract.

Part 6. County believes it has sufficient funds currently available and authorized for expenditure to finance the costs of this Work Authorization. Engineer understands and agrees that County's payment of amounts under this Work Authorization is contingent on the County receiving appropriations or other expenditure authority sufficient to allow the County, in the exercise of reasonable administrative discretion, to continue to make payments under this Contract. It is further understood and agreed by Engineer that County shall have the right to terminate this Contract at the end of any County fiscal year if the governing body of County does not appropriate sufficient funds as determined by County's budget for the fiscal year in question. County may effect such termination by giving written notice of termination to Engineer.

Part 7. This Work Authorization is hereby accepted and acknowledged below.

EXECUTED this ____ day of _____, 20___.

ENGINEER:	COUNTY:
[Insert Company Name HERE]	Williamson County, Texas
By:_____	By:_____
Signature	Signature
_____	_____
Printed Name	Printed Name
_____	_____
Title	Title

LIST OF ATTACHMENTS

Attachment A - Services to be Provided by County

Attachment B - Services to be Provided by Engineer

Attachment C - Work Schedule

Attachment D - Fee Schedule

EXHIBIT D

RATE SCHEDULE

CPI Rate Adjustments: Rates will remain firm for the initial first year of the Contract and such rates shall be deemed the "Initial Base Rates". Engineer must request rate adjustments, in writing, at least thirty (30) days prior to each annual anniversary date of the Contract and any rate changes will take effect on the first day following the prior year. If Engineer fails to request a CPI rate adjustment, as set forth herein, the adjustment will be effective thirty (30) days after the County receives Engineer's written request. No retroactive rate adjustments will be allowed. All rates adjustments and modifications shall be set forth in a written fully executed Contract Amendment.

Price adjustments will be made in accordance with changes in the U.S. Department of Labor Consumer Price Index (CPI-U) for All Urban Consumers, All Items, South Region (Base 1982-84 = 100).

The rate adjustment will be determined by multiplying the Initial Base Rates by a fraction, the numerator of which is the index number for most recently released index before each annual anniversary date of the Contract and the denominator of which is the index number for the first month of the Contract (the index number for the month in which the Contract was originally executed). If the products are greater than the Initial Base Rates, County will pay the greater amounts as the rates during the successive year until the next rate adjustment. Rates for each successive year will never be less than the Initial Base Rates.

2019 Road Bond Program "On-Call" Traffic Engineering Services

Exhibit D
Rate Schedule

2/27/2020

Alliance Transportation Group

Labor Classification	Labor Rate
Project Principal	$ 290
Senior Project Manager	$ 274
Project Manager	$ 248
Senior Engineer	$ 213
Project Engineer	$ 194
Traffic Engineer	$ 162
Engineer-in-Training	$ 125
Senior Engineering Technician	$ 145
Engineering Technician	$ 105
Jr Engineering Technician	$ 65
Project Administrator	$ 109
Clerical	$ 86
Planner I/II	$ 105
Planner III	$ 135
Travel Demand Modeler I/II	$ 140
Travel Demand Modeler III	$ 180
Sr Travel Demand Modeler/Planner	$ 213

OK
3/2/2020

DIRECT EXPENSES - Alliance Transportation Group

Description	Unit	Cost/Unit
Photocopies B/W (8 1/2" x 11")	each	$ 0.25
Photocopies B/W (11" x 17")	each	$ 0.50
Photocopies Color (8 1/2" x 11")	each	$ 1.00
Photocopies Color (11" x 17")	each	$ 2.00
Plots (B/W on Bond)	square foot	$ 6.00
Plots (Color on Bond)	square foot	$ 8.00
CDs	each	$ 0.50

CobbFendley

Traffic Engineering	
Labor Classification	**Labor Rate**
Senior Engineer V or Principal	$ 290.00
Senior Engineer IV or Project Manager V	$ 270.00
Senior Engineer III or Project Manager IV	$ 235.00
Senior Engineer II or Project Manager III	$ 220.00
Senior Engineer I or Project Manager II	$ 195.00
Engineer III or Project Manager I	$ 170.00
Engineer II	$ 150.00
Engineer I	$ 125.00
Graduate Engineer	$ 105.00
Senior Technician III (GIS, Telecom, Utility, CAD, Field)	$ 165.00
Senior Technician II (GIS, Telecom, Utility, CAD, Field)	$ 145.00
Senior Technician I (GIS, Telecom, Utility, CAD, Field)	$ 125.00
Technician III (GIS, Telecom, Utility, CAD, Field)	$ 100.00
Technician II (GIS, Telecom, Utility, CAD, Field)	$ 80.00
Technician I (GIS, Telecom, Utility, CAD, Field)	$ 60.00
Construction Manager III	$ 280.00
Construction Manager II	$ 230.00
Construction Manager I	$ 185.00
Construction Observer III	$ 155.00
Construction Observer II	$ 130.00
Construction Observer I Sr Right-of-Way Agent III or ROW Project Manager III	$ 250.00
Sr Right-of-Way Agent II or ROW Project Manager II	$ 200.00
Sr Right-of-Way Agent I or ROW Project Manager I	$ 180.00
Right-of-Way Agent III or ROW Attorney	$ 160.00
Right-of-Way Agent II	$ 140.00
Right-of-Way Agent I	$ 110.00
Right-of-Way Technician	$ 100.00
Administrative	$ 105.00
Clerical	$ 80.00
Field Data Device	$40.00/unit

Subsurface Utility Engineering	
Labor Classification	**Labor Rate**
Two-Man Designating Crew (4-Hour Minimum)	$ 170.00
One-Man Designating Crew (4-Hour Minimum)	$ 110.00
Vacuum Excavation Truck with 2 Technicians (Vac 6000) (4-Hour Minimum)	$ 315.00
Vacuum Excavation Truck with 2 Technicians (Vac 3000 & 8000) (4-Hour Minimum)	$ 295.00
Ground Penetrating Radar with 1 Technician (4-Hour Minimum)	$ 260.00

Survey	
Labor Classification	**Labor Rate**
Licensed State Land Surveyor	$ 235.00
Senior Registered Professional Land Surveyor	$ 210.00
Registered Professional Land Surveyor	$ 170.00
4 Person Survey Crew	$ 190.00
3 Person Survey Crew	$ 170.00
2 Person Survey Crew	$ 145.00
1 Person Survey Crew	$ 105.00
2 Person Hy-Drone Crew	$ 340.00
2 Person UAV Drone Crew	$ 235.00
Helicopter Flight Crew Rotary Wing Aircraft (Includes Pilot and LiDAR Operator),	$ 2,500.00
Helicopter Mobilization Rate – From Base South of Houston	$ 1,500.00
LiDAR Mobile Mapping System, (Includes Vehicle Operator, LiDAR Technician mileage on project and fuel) (Does not include travel to project)	$6,150/Day

DIRECT EXPENSES - CobbFendley

Description	Unit	Cost/Unit
In-House Reproduction:		
Copies (Up to 11" x 17")	Each	$ 0.15
Color Prints (Up to 11" x 17")	Each	$ 1.50
Color Prints (Larger than 11" x 17")	Each	$ 3.00
Bluelines (All Sizes)	Each	$ 1.00
Bond Prints (All Sizes)	Each	$ 2.00
Mylar Prints	Each	$ 12.00
Vellum Prints	Each	$ 9.00

3/2/2020

CJHensch

Labor Classification	Labor Rate
Administrative/Clerical	$ 52
Support Manager 10+	$ 131
Traffic Technician 5-15	$ 48
Traffic Technician - Junior 1-5	$ 42
Traffic Technician - Senior 15+	$ 59

ok
3/2/2020

DIRECT EXPENSES - CJ Hensch

Description	Unit	Cost/Unit
24-Hour Automated Tube Counts - Volume	per counter/day	$ 150.00
24-Hour Automated Tube Counts - Speed or Class	per counter/day	$ 225.00
2-hour Turning Movement Count, Minor Intersection, Weekday 3 Vehicle Classification Count including Pedestrians and Bicycles	each	$ 220.00
2-hour Turning Movement Count, Major Intersection, Weekday 3 Vehicle Classification Count including Pedestrians and Bicycles	each	$ 400.00
Travel Time Runs in DMI-Equipped Vehicle (Includes labor and mileage)	hour	$ 160.00
Travel Time Runs in DMI-Equipped Vehicle (Includes labor and mileage)	hour	$ -
Travel Time Run Processing	hour	$ 65.00
Travel Time- MAC Address (with Turning Movement Count)	per hour /unit	$ 45.00
Travel Time- MAC Address (without Turning Movement Count) (4 hour minimum)	per hour /unit	$ 90.00
Additional Hours Turning Movement Traffic Data Collection	hour	$ 110.00
13-hour Turning Movment Count, Minor Intersection, Weekday 3 Vehicle Classification Count including Pedestrians and Bicycles	each	$ 750.00
13-hour Turning Movment Count, Major Intersection, Weekday 3 Vehicle Classification Count including Pedestrians and Bicycles	each	$ 1,350.00
24-hour Turning Movment Count, Minor Intersection, Weekday 3 Vehicle Classification Count including Pedestrians and Bicycles	each	$ 1,100.00
24-hour Turning Movment Count, Major Intersection, Weekday 3 Vehicle Classification Count including Pedestrians and Bicycles	each	$ 1,700.00
Spot Speed Study (2 Hours or 150 Vehicle)	each	$ 200.00

OK
3/2/2020

Surveying and Mapping

Labor Classification	Labor Rate
Principal	$ 200.00
Senior Project Manager	$ 175.00
Project Manager	$ 150.00
Senior Survey Technician	$ 110.00
Survey Technician	$ 98.00
Two (2) Person Survey Field Crew	$ 155.00
Three (3) Person Survey Field Crew	$ 195.00
Additional Rodperson, Chainperson, Flagperson	$ 30.00
One (1) Person Survey Field Crew	$ 115.00
Project Coordinator – Mobile LiDAR	$ 120.00
Mobile LiDAR Processing Technician	$ 120.00
Project Coordinator - AM	$ 120.00
Certified Photogrammetrist	$ 125.00
Analytical Triangulation Specialist	$ 110.00
Aerial Mapping Technician	$ 98.00
Orthophoto Specialist	$ 98.00
Mapping Editor	$ 98.00
Aerial Office Technician	$ 65.00
Project Coordinator - AP	$ 120.00
Aerial Processing Technician	$ 100.00
Project Coordinator - FWAL	$ 120.00
Airborne LiDAR Processing Technician	$ 100.00
HAL Processing Technician	$ 98.00
Project Coordinator - HAL	$ 120.00
Helicopter Flight Crew Rotary Wing Aircraft	$ 205.00
Helicopter LiDAR Processing Technician	$ 125.00
Department Manager (SUE)	$ 200.00
Sr. Project Manager (SUE)	$ 195.00
Project Manager (SUE)	$ 177.00
Senior Engineer (SUE)	$ 177.00
Utility Coordinator	$ 125.00
Senior Utility Coordinator	$ 165.00
Utilities Field Inspector	$ 109.00
Senior Utilities Field Inspector	$ 129.00
Engineer in Training	$ 124.00
Phase Manager (SUE)	$ 124.00
Senior Office Technician (SUE)	$ 124.00
Office Technician (SUE)	$ 102.00
Administrative Assistant	$ 78.00
Field Coordinator/ Field Supervisor	$ 150.00
Three (3) Person SUE Locating Crew (W/ Equipment)	$ 279.00
Two (2) Person SUE Field Crew (W/ Equipment)	$ 190.00
One (1) Person SUE Designating Crew (W/ Equipment)	$ 100.00
Vac Crew Rate (includes 1 unit with 2-man crew)	$ 247.00
Vac Crew Rate (overtime) (weekends, work exceeding 8	$ 265.00

ok
7/2/2020

DIRECT EXPENSES - Survey And Mapping

Description	Unit	Cost/Unit
Control Monuments	Each	$ 90.00
Ground Target (Includes paint, panel material, etc.)	Each	$ 20.00
GPS Receiver	Hour	$ 25.00
Terrestrial Laser Scanner	Hour	$ 100.00
LiDAR Workstation	Hour	$ 15.00
Helicopter Rate	Hour	$ 1,450.00
Fixed Wing Aircraft Rate	Hour	$ 1,300.00
Aerial LiDAR System	Day	$ 700.00
Digital Imagery Processing	Each	$ 32.00
LiDAR Mobile Mapping System	Day	$ 6,500.00
Aerial Photography Flight Crew (Fixed Wing Aircraft)	Hour	$ 205.00
LiDAR Flight Crew Fixed Wing Aircraft (Includes Pilot and LiDAR Opera	Hour	$ 120.00
Helicopter Flight Crew (Includes Pilot and LiDAR Operator)	Hour	$ 325.00
AP Transit Miles	Mile	$ 12.00
AP Project Flight Miles	Mile	$ 32.00
AP ABGPS Processing	Project	$ 3,000.00
FWAL Transit Miles	Mile	$ 12.00
FWAL Project Flight Miles	Mile	$ 32.00
B&W Processing (film, development, scanning)	Each	$ 10.00
CIR Processing (film, development, scanning)	Each	$ 10.00
Color Processing (Film, development, scanning)	Each	$ 15.00
Digital Image Processing	Each	$ 27.00
Ground Penetrating Radar (Adder to Designating Crew Rate)	Day	$ 400.00
Specialty Equipment (Sonde, Radio Beacon, Duct Rodder)	Day	$ 35.00
Flashing Arrow Board, warning signs (w/stands and traffic cones)	Day	$ 38.00
ATV or Utility Vehicle	Day	$ 75.00
Environmental Supplies (Paint, Flags, Lath, Stakes)	Day	$ 25.00
Pavement Coring	Core	$ 300.00
Agency As-built Information (Reproduction) Fees	Copy	$ 10.00
Additional Vehicle (Required for safety or materials)	Day	$ 200.00
Roadway Bonding Agent	bucket	$ 110.00

2019 Road Bond Program "On-Call" Exhibit D 2/27/2020
Traffic Engineering Services Rate Schedule

LJA

Labor Classification	Labor Rate
Principal (20+ years)	$ 285.00
Project Manager (10 to 20 years)	$ 235.00
Deputy Project Manager (*) (10 to 20 years)	$ 220.00
Senior Technical Advisor (15+ years)	$ 205.00
Quality Manager (10 to 20 years)	$ 220.00
Senior Engineer (15+ years)	$ 223.00
Project Engineer (10 to 15 years)	$ 197.00
Design Engineer (5 to 10 years)	$ 166.00
Utility Engineer (5 to 10 years)	$ 153.00
Engineer-In-Training (1 to 5 years)	$ 121.00
Senior Engineer Tech (15+ years)	$ 137.00
Engineer Tech (5 to 15 years)	$ 128.00
Junior Engineer Tech (1 to 5 years)	$ 86.00
Senior CADD Operator (15+ years)	$ 118.00
CADD Operator (5 to 15 years)	$ 102.00
Junior CADD Operator (1 to 5 years)	$ 83.00
Admin/Clerical (years)	$ 80.00

ok 3/2/20^

DIRECT EXPENSES - LJA

Description	Unit	Cost/Unit
Photocopies B/W (11" X 17")	each	$ 0.40
Photocopies B/W (8 1/2" X 11")	each	$ 0.20
Photocopies Color (11" X 17")	each	$ 2.50
Photocopies Color (8 1/2" X 11")	each	$ 1.50
Cardstock Color (8 1/2" X 11")	each	$ 2.00
Digital Ortho Plotting	each	$ 5.00
Plots (B/W on Bond)	SF	$ 2.50
Plots (Color on Bond)	SF	$ 6.00
Plots (Color on Photographic Paper)	SF	$ 10.00
Color Graphics on Foam Board	SF	$ 15.00
Presentation Boards 30" X 40" Color Mounted	each	$ 100.00
Report Printing	each	$ 200.00
Report Binding and tabbing	each	$ 20.00

EXHIBIT E

Williamson County
Vendor Reimbursement Policy

The purpose of this Williamson County Vendor Reimbursement Policy ("Policy") is to provide clear guidelines to vendors on Williamson County's expectations and requirements regarding allowable reimbursable expenditures and required backup. The Policy will also minimize conflicts related to invoice payments and define non-reimbursable items. This Policy is considered a guideline and is not a contract.

This Policy may be altered, deleted or amended, at any time and without prior notice to vendors, by action of the Williamson County Commissioners Court. Unenforceable provisions of this Policy, as imposed by applicable law, regulations, or judicial decisions, shall be deemed to be deleted. Any revisions to this Policy will be distributed to all current vendors doing business with the County.

1. Invoices and Affidavits

1.1 Invoices must adequately describe the goods or services provided to County and include all required backup (i.e. reimbursable expenses, mileage log, timesheets, receipts detailing expenses incurred etc.) that is in a form acceptable to the Williamson County Auditor. Invoices that do not adequately describe the goods or services provided to County or contain backup that is satisfactory to the Williamson County Auditor will be returned to vendor for revisions and the provision above relating to invoice errors resolved in favor of the County shall control as to the required actions of vendor and when such invoice must be paid by the County.

1.2 In the event an invoice includes charges based upon hourly billing rates for services or any other rates based upon the amount of time worked by an individual or individuals in performing services, whether the charges are being billed directly to the County or whether they are the basis of invoices from subcontractors for which the vendor seeks reimbursement from the County, the charges shall be accompanied by an affidavit signed by an officer or principal of the vendor certifying that the work was performed, it was authorized by the County and that all information contained in the invoice that is being submitted is true and correct.

1.3 Upon County's request, vendor must submit all bills paid affidavits wherein vendor must swear and affirm that vendor has paid each of its subcontractors, laborers, suppliers and material in full for all labor and materials provided to vendor for or in connection with services and work performed for County and, further, vendor must swear and affirm that vendor is not aware of any unpaid bills, claims, demands, or causes of action by any of its subcontractors, laborers, suppliers, or material for or in connection with the furnishing of labor or materials, or both, for services and work performed for County.

2. **Travel Reimbursement**

2.1 The County will only cover costs associated with travel on vendors outside a 50 mile radius from Williamson County, Texas.

2.2 The County will only cover costs associated with travel as documented work for County. If a vendor is also doing business for another client, the travel costs must be split in proportion to the amount of work actually performed for County and the other client. The only allowable travel expense will be for the specific days worked for Williamson County.

2.3 No advance payments will be made to vendor for travel expenditures. The travel expenditure may only be reimbursed after the expenditure/trip has already occurred and vendor has provided the Williamson County Auditor with all necessary and required backup.

2.4 Vendors must submit all travel reimbursement requests on each employee in full. Specifically, a travel reimbursement request must include all related travel reimbursement expenses relating to a particular trip for which vendor seeks reimbursement. Partial travel reimbursement requests will not be accepted (i.e. vendor should not submit hotel and mileage one month then the next month submit rental car and airfare). If the travel reimbursement appears incomplete, the invoice will be sent back to the vendor to be submitted when all information is ready to submit in full.

2.5 Reimbursement for transportation costs will be at the most reasonable means of transportation (i.e.: airline costs will be reimbursed for coach rate, rental car costs will only be reimbursed if rental car travel was most reasonable means of travel as compared to travel by air).

2.6 The County will not be responsible for, nor will the County reimburse additional charges due to personal preference or personal convenience of individual traveling.

2.7 The County will not reimburse airfare costs if airfare costs were higher than costs of mileage reimbursement.

2.8 Additional expenses associated with travel that is extended to save costs (i.e. Saturday night stay) may be reimbursed if costs of airfare would be less than the cost of additional expenses (lodging, meals, car rental, mileage) if the trip had not been extended. Documentation satisfactory to the Williamson County Auditor will be required to justify expenditure.

2.9 County will only reimburse travel expense to necessary personnel of the vendor (i.e. no spouse, friends or family members).

2.10 Except as otherwise set forth herein, a vendor must provide a paid receipt for all expenses. If a receipt cannot be obtained, a written sworn statement of the expense from the vendor may be substituted for the receipt.

2.11 Sales tax for meals and hotel stays are the only sales taxes that will be reimbursed. Sales tax on goods purchased will not be reimbursed. A sales tax exemption form is available from the Williamson County Auditor's Office upon request.

2.12 The County will not pay for any late charges on reimbursable items. It is the responsibility of the vendor to pay the invoice first and seek reimbursement from the County.

3. **Meals**
   - 3.1 Meal reimbursements are limited to a maximum of $50.00 per day on overnight travel. On day travel (travel that does not require an overnight stay), meal reimbursements are limited to a maximum of $20.00 per day. The travel must be outside the Williamson County, Texas line by a 50 mile radius.
   - 3.2 Receipts are required on meal reimbursement amounts up to the maximum per day amount stated for overnight or day travel. If receipts are not presented, the vendor can request per diem (per diem limits refer to 3.2). However, a vendor cannot combine per diem and meal receipts. Only one method shall be allowed.
   - 3.3 Meals are reimbursable only for vendors who do not have the necessary personnel located within a 50 mile radius of Williamson County, Texas that are capable of carrying the vendor's obligations to County. Meals will not be reimbursed to vendors who are located within a 50 mile radius of Williamson County, Texas.
   - 3.4 County will not reimburse for alcoholic beverages.
   - 3.5 Tips are reimbursable but must be reasonable to limitation of meal allowance
   - 3.6 No meals purchased for entertainment purposes will be allowed.
   - 3.7 Meal reimbursement must be substantiated with a hotel receipt.

4. **Lodging**
   - 4.1 Hotel accommodations require an itemized hotel folio as a receipt. The lodging receipt should include name of the motel/hotel, number of occupant(s), goods or services for each individual charge (room rental, food, tax, etc.) and the name of the occupant(s). Credit card receipts or any other form of receipt are not acceptable.
   - 4.2 Vendors will be reimbursed for a single room rate charge plus any applicable tax. If a single room is not available, the vendor must provide documentation to prove that a single room was not available in order to justify the expense over and above the single room rate. A vendor may also be required to provide additional documentation if a particular room rate appears to be excessive.
   - 4.3 Personal telephone charges, whether local or long distance, will not be reimbursed.

5. **Airfare**
   - 5.1 The County will only reimburse up to a coach price fare for air travel.
   - 5.2 The County will exclude any additional charges due to personal preference or personal convenience of the individual traveling (i.e. early bird check in, seat preference charges, airline upgrades, etc. will not be an allowable reimbursement)
   - 5.3 Air travel expenses must be supported with receipt copy of an airline ticket or an itinerary with actual ticket price paid. If tickets are purchased through a website, vendor must submit a copy of the webpage showing the ticket price if no paper ticket was issued.

5.4 Cancellation and/or change flight fees may be reimbursed by the County but vendor must provide the Williamson County Auditor with documentation in writing from a County department head providing authorization for the change.

5.5 The County will not reimburse vendor for tickets purchased with frequent flyer miles.

6. Car Rental

6.1 Vendors that must travel may rent a car at their destination when it is less expensive than other transportation such as taxis, airport shuttles or public transportation such as buses or subways.

6.2 Cars rented must be economy or mid-size. Luxury vehicle rentals will not be reimbursed. Any rental costs over and above the cost of a mid-size rental will be adjusted.

6.3 Vendors will be reimbursed for rental cars if the rental car cost would have been less than the mileage reimbursement cost (based on the distance from vendor's point of origin to Williamson County, Texas) had the vendor driven vendor's car.

6.4 Vendors must return a car rental with appropriate fuel levels as required by rental agreement to avoid the car rental company from adding fuel charges.

6.5 Rental agreement and credit card receipt must be provided to County as back up for the request for reimbursement.

6.6 Insurance purchased when renting vehicle may also be reimbursed.

6.7 Car Rental optional extras such as GPS, roadside assistance, and administrative fees on Tolls will not be reimbursed.

7. Personal Car Usage

7.1 Personal vehicle usage will be reimbursed in an amount equal to the standard mileage rate allowed by the IRS.

7.2 Per code of Federal Regulations, Title 26, Subtitle A, Chapter 1, Subchapter B, Part IX, Section 274(d), all expense reimbursement requests must include the following:

7.2.1.1 Date

7.2.1.2 Destination

7.2.1.3 Purpose

7.2.1.4 Name of traveler(s)

7.2.1.5 Correspondence that verifies business purpose of the expense

7.3 The mileage for a personal vehicle must document the date, location of travel to/from, number of miles traveled and purpose of trip.

7.4 Mileage will be reimbursed on the basis of the most commonly used route.

7.5 Reimbursement for mileage shall not exceed the cost of a round trip coach airfare.

7.6 Reimbursement for mileage shall be prohibited between place of residence and usual place of work.

7.7 Mileage should be calculated from employee's regular place of work or their residence, whichever is the shorter distance when traveling to a meeting or traveling to Williamson County, Texas for vendors who are located outside of Williamson County, Texas by at least a 50 mile radius.

7.8 When more than one person travels in same vehicle, only one person may claim mileage reimbursement.

7.9 Tolls, if reasonable, are reimbursable. Receipts are required for reimbursement. If a receipt is not obtainable, then written documentation of expense must be submitted for reimbursement (administrative fees on Tolls will not be reimbursed).

7.10 Parking fees, if reasonable are reimbursable for meetings and hotel stays. For vendors who contract with a third party for visitor parking at vendor's place of business, Williamson County will not reimburse a vendor based on a percentage of its contracted visitor parking fees. Rather, Williamson County will reimburse Vendor for visitor parking on an individual basis for each time a visitor uses Vendor's visitor parking. Receipts are required for reimbursement. If a receipt is not obtainable, then written documentation of expense must be submitted for reimbursement.

7.11 Operating and maintenance expenses as well as other personal expenses, such as parking tickets, traffic violations, and car repairs and collision damage are not reimbursable.

8. Other Expenses

8.1 Taxi fare, bus tickets, conference registrations, parking, etc. must have a proper original receipt.

9. Repayment of Nonreimbursable Expense.

Vendors must, upon demand, immediately repay County for all inappropriately reimbursed expenses whenever an audit or subsequent review of any expense reimbursement documentation finds that such expense was reimbursed contrary to these guidelines and this Policy. Williamson County reserves the right to retain any amounts that are due or that become due to a vendor in order to collect any inappropriately reimbursed expenses that a vendor was paid.

10. Non-Reimbursable Expenses

In addition to the non-reimbursable items set forth above in this Policy, the following is a non-exhaustive list of expenses that will not be reimbursed by Williamson County:

10.1 Alcoholic beverages/tobacco products
10.2 Personal phone calls
10.3 Laundry service
10.4 Valet service (excludes hotel valet)
10.5 Movie rentals
10.6 Damage to personal items
10.7 Flowers/plants
10.8 Greeting cards
10.9 Fines and/or penalties
10.10 Entertainment, personal clothing, personal sundries and services
10.11 Transportation/mileage to places of entertainment or similar personal activities
10.12 Upgrades to airfare, hotel and/or car rental

10.13 Airport parking above the most affordable rate available
10.14 Excessive weight baggage fees or cost associated with more than two airline bags
10.15 Auto repairs
10.16 Babysitter fees, kennel costs, pet or house-sitting fees
10.17 Saunas, massages or exercise facilities
10.18 Credit card delinquency fees or service fees
10.19 Doctor bills, prescription and other medical services
10.20 Hand tools
10.21 Safety Equipment (hard hats, safety vests, etc.)
10.22 Office Supplies
10.23 Lifetime memberships to any association
10.24 Donations to other entities
10.25 Any items that could be construed as campaigning
10.26 Community outreach items exceeding $2 per item
10.27 Technology Fees
10.28 Sales tax on goods purchased
10.29 Any other expenses which Williamson County deems, in its sole discretion, to be inappropriate or unnecessary expenditures.

WILLIAMSON COUNTY
CONTRACT FOR ENGINEERING SERVICES

FIRM: **Alliance Transportation Group, Inc. ("Engineer")**
ADDRESS: **11701 Stonehollow Dr., Ste 100 Austin, TX 78758**
PROJECT: **Road & Bridge Department "On-Call" Traffic Engineering Services ("Project")**

THE STATE OF TEXAS §
§
COUNTY OF WILLIAMSON §

THIS CONTRACT FOR ENGINEERING SERVICES ("Contract") is made and entered into, effective as the date of the last party's execution hereinbelow, by and between Williamson County, Texas, a political subdivision of the State of Texas, whose offices are located at 710 Main Street, Suite 101, Georgetown, Texas, 78626 (hereinafter referred to as "County"), and Engineer, and such Contract is for the purpose of contracting for professional engineering services.

RECITALS:

WHEREAS, V.T.C.A., Government Code §2254.002(2)(A)(vii) under Subchapter A entitled "Professional Services Procurement Act" provides for the procurement by counties of services of professional engineers; and

WHEREAS, County and Engineer desire to contract for such professional engineering services; and

WHEREAS, County and Engineer wish to document their agreement concerning the requirements and respective obligations of the parties;

NOW, THEREFORE, WITNESSETH:

That for and in consideration of the mutual promises contained herein and other good and valuable considerations, and the covenants and agreements hereinafter contained to be kept and performed by the respective parties hereto, it is agreed as follows:

ARTICLE 1
CONTRACT DOCUMENTS AND APPLICABLE PROJECT DOCUMENTS

A. Contract Documents. The Contract Documents consist of this Contract, any exhibits attached hereto (which exhibits are hereby incorporated into and made a part of this Contract), any fully executed Work Authorizations; any fully executed Supplemental Work Authorizations and all fully executed Contract Amendments (as defined herein in Article 14) which are subsequently issued. These form the entire contract, and all are as fully a part of this Contract as if attached to this Contract or repeated herein.

B. Project Documents. In addition to any other pertinent and necessary Project documents, the following documents shall be used in the development of the Project:

A. TxDOT 2011 Texas Manual of Uniform Traffic Control Devices for Streets and Highways, including latest revisions
B. Texas Department of Transportation's Standard Specifications for Construction of Highways, Streets, and Bridges, 2014 (English units)
C. National Environmental Policy Act (NEPA)
D. Texas Accessibility Standards (TAS) of the Architectural Barriers Act, Article 9102, Texas Civil Statutes, Effective March 15, 2012, including latest revisions
E. Americans with Disabilities Act (ADA) Regulations
F. U.S. Army Corps Regulations
G. International Building Code, current edition as updated
H. Williamson County Design Criteria & Project Development Manual, latest edition
I. Williamson County Multi-Corridor Transportation Plan Project Level Environmental Review and Compliance Protocol, latest edition
J. Williamson County Protocol for Sustainable Roadsides, latest edition

ARTICLE 2
NON-COLLUSION; DEBARMENT; AND FINANCIAL INTEREST PROHIBITED

A. Non-collusion. Engineer warrants that he/she/it has not employed or retained any company or persons, other than a bona fide employee working solely for Engineer, to solicit or secure this Contract, and that he/she/it has not paid or agreed to pay any company or engineer any fee, commission, percentage, brokerage fee, gifts, or any other consideration, contingent upon or resulting from the award or making of this Contract. For breach or violation of this warranty, County reserves and shall have the right to annul this Contract without liability or, in its discretion and at its sole election, to deduct from the contract price or compensation, or to otherwise recover, the full amount of such fee, commission, percentage, brokerage fee, gift or contingent fee.

B. Debarment Certification. Engineer must sign the Debarment Certification enclosed herewith as **Exhibit A**.

C. **Financial Interest Prohibited.** Engineer covenants and represents that Engineer, his/her/its officers, employees, agents, consultants and subcontractors will have no financial interest, direct or indirect, in the purchase or sale of any product, materials or equipment that will be recommended or required for the construction of the Project.

ARTICLE 3
ENGINEERING SERVICES

Engineer shall perform Engineering Services as identified in **Exhibit B** entitled "Engineering Services."

County will prepare and issue Work Authorizations, in substantially the same form identified and attached hereto as **Exhibit C** and entitled "Work Authorization No. ____", to authorize the Engineer to perform one or more tasks of the Engineering Services. Each Work Authorization will include a description of the work to be performed, a description of the tasks and milestones, a work schedule for the tasks, definite review times by County and Engineer of all Engineering Services and a fee amount agreed upon by the County and Engineer. The amount payable for a Work Authorization shall be supported by the estimated cost of each work task as described in the Work Authorization. The Work Authorization will not waive the Engineer's responsibilities and obligations established in this Contract. The executed Work Authorizations shall become part of this Contract.

All work must be completed on or before the date specified in the Work Authorization. The Engineer shall promptly notify the County of any event which will affect completion of the Work Authorization, although such notification shall not relieve the Engineer from costs or liabilities resulting from delays in completion of the Work Authorization. Should the review times or Engineering Services take longer than shown on the Work Authorization, through no fault of Engineer, Engineer may submit a timely written request for additional time, which shall be subject to the approval of the County. Any changes in a Work Authorization shall be enacted by a written Supplemental Work Authorization before additional costs may be incurred. Any Supplemental Work Authorization must be executed by both parties within the period specified in the Work Authorization.

ARTICLE 4
CONTRACT TERM

A. **Term.** The Engineer is expected to complete the Engineering Services described herein in accordance with the above described Work Authorizations or any Supplemental Work Authorization related thereto. If Engineer does not perform the Engineering Services in accordance with each applicable Work Authorization or any Supplemental Work Authorization related thereto, then County shall have the right to terminate this Contract as set forth below in Article 20. So long as the County elects not to terminate this Contract, it shall continue from day to day until such time as the Engineering Services are completed in accordance with each applicable Work Authorization or any Supplemental Work Authorization related thereto. Any Engineering Services performed or costs incurred after the date of termination shall not be eligible for reimbursement. Engineer shall

notify County in writing as soon as possible if he/she/it determines, or reasonably anticipates, that the Engineering Services will not be completed in accordance with an applicable Work Authorization or any Supplemental Work Authorization related thereto.

B. Work Authorizations. Engineer acknowledges that each Work Authorization is of critical importance, and agrees to undertake all reasonably necessary efforts to expedite the performance of Engineering Services required herein so that construction of the Project will be commenced and completed as scheduled. In this regard, and subject to adjustments in a particular Work Authorization, as provided in Article 3 herein, Engineer shall proceed with sufficient qualified personnel and consultants necessary to fully and timely accomplish all Engineering Services required under this Contract in a professional manner.

C. Commencement of Engineering Services. After execution of this Contract, Engineer shall not proceed with Engineering Services until Engineer has been thoroughly briefed on the scope of the Project and has been notified in writing by the County to proceed, as provided in Article 8.

ARTICLE 5
COMPENSATION AND EXPENSES

County shall pay and Engineer agrees to accept up to the amount shown below as full compensation for the Engineering Services performed and to be performed under this Contract. The basis of compensation for the services of principals and employees engaged in the performance of the Engineering Services shall be based on the Rate Schedule set forth in the attached **Exhibit D**.

The maximum amount payable under this Contract, without modification, is **one million Dollars ($1,000,000.00)** (the "Compensation Cap"), provided that any amounts paid or payable shall be solely pursuant to a validly issued Work Authorization or any Supplemental Work Authorization related thereto. In no event may the aggregate amount of compensation authorized under Work Authorizations and Supplemental Work Authorizations exceed the Compensation Cap. The Compensation Cap shall be revised equitably only by written Contract Amendments executed by both parties in the event of a change the overall scope of the Engineering Services set forth in **Exhibit B**, as authorized by County.

The Compensation Cap is based upon all labor and non-labor costs estimated to be required in the performance of the Engineering Services provided for under this Contract. Should the actual costs of all labor and non-labor costs rendered under this Contract be less than the above stated Compensation Cap, then Engineer shall receive compensation for only actual fees and costs of the Engineering Services actually rendered and incurred, which may be less than the above stated Compensation Cap.

The Compensation Cap herein referenced may be adjusted for Additional Engineering Services requested and performed only if approved by a written Contract Amendment signed by both parties.

Engineer shall prepare and submit to County monthly progress reports in sufficient detail to support the progress of the Engineering Services and to support invoices requesting monthly payment. The format for such monthly progress reports and invoices must be in a format acceptable to County. Satisfactory progress of Engineering Services shall be an absolute condition of payment.

Engineer shall be reimbursed for actual non-labor and subcontract expenses incurred in the performance of the services under this Contract in accordance with the Williamson County Vendor Reimbursement Policy set forth under **Exhibit E**. Invoices requesting reimbursement for costs and expenditures related to the Project (reimbursables) must be accompanied by copies of the provider's invoice and comply with the Williamson County Vendor Reimbursement Policy. The copies of the provider's invoice must evidence the actual costs billed to Engineer without mark-up.

ARTICLE 6
METHOD OF PAYMENT

Payments to Engineer shall be made while Engineering Services are in progress. A monthly progress report, as referenced in Article 5 above (in a form acceptable to the County), shall be submitted to Williamson County Department of Infrastructure, to the attention of the Sr. Director of Infrastructure. Such progress report shall provide a summary of the work accomplished during the billing period for each Work Authorization task with an estimated percentage of completion for the task.

Simultaneous with submission of such progress report, Engineer shall prepare and submit one (1) original of a certified invoice to the Director of Road & Bridge in a form acceptable to the County Auditor. All invoices submitted to County must, at a minimum, be accompanied by an original complete packet of supporting documentation and time sheets detailing hours worked by staff persons with a description of the work performed by such persons. For Additional Engineering Services performed pursuant to this Contract, a separate invoice or itemization of the Additional Engineering Services must be presented with the same aforementioned requirements.

Payments shall be made by County based upon Engineering Services actually provided and performed.[a] Upon timely receipt and approval of each statement, County shall make a good faith effort to pay the amount which is due and payable within thirty (30) days of the County Auditor's receipt. County reserves the right to reasonably withhold payment pending verification of satisfactory Engineering Services performed. Engineer has the responsibility to submit proof to County, adequate and sufficient in its determination, that tasks of an applicable Work Authorization or any Supplemental Work Authorization related thereto were completed.

The certified statements shall show the total amount earned to the date of submission and shall show the amount due and payable as of the date of the current statement. Final payment does not relieve Engineer of the responsibility of correcting any errors and/or omissions resulting from his/her/its negligence.

---

[a] *See also,* Art. 32(P) "Termination of Work Authorization".

Upon submittal of the initial invoice, Engineer shall provide the County Auditor with an Internal Revenue Form W-9, Request for Taxpayer Identification Number and Certification that is complete in compliance with the Internal Revenue Code, its rules and regulations.

ARTICLE 7
PROMPT PAYMENT POLICY

In accordance with Chapter 2251, V.T.C.A., Texas Government Code, payment to Engineer will be made within thirty (30) days of the day on which the performance of services was complete, or within thirty (30) days of the day on which the County Auditor receives a correct invoice for services, whichever is later.

Engineer may charge a late fee (fee shall not be greater than that which is permitted by Texas law) for payments not made in accordance with this prompt payment policy; however, this policy does not apply in the event:

A. There is a bona fide dispute between County and Engineer concerning the supplies, materials, or equipment delivered or the services performed that causes the payment to be late; or

B. The terms of a federal contract, grant, regulation, or statute prevent County from making a timely payment with federal funds; or

C. There is a bona fide dispute between Engineer and a subcontractor/subconsultant or between a subcontractor/subconsultant and its supplier concerning supplies, materials, or equipment delivered or the Engineering Services performed which causes the payment to be late; or

D. The invoice is not submitted to Williamson County[b] in strict accordance with instructions, if any, on the purchase order, or this Contract or other such contractual agreement.

The County Auditor shall document to Engineer the issues related to disputed invoices within ten (10) calendar days of receipt of such invoice. Any non-disputed invoices shall be considered correct and payable per the terms of Chapter 2251, V.T.C.A., Texas Government Code.

ARTICLE 8
COMMENCEMENT OF ENGINEERING SERVICES

The Engineer shall not proceed with any task of the Engineering Services until Engineer has been thoroughly briefed on the scope of the Project and instructed, in writing by the County, to proceed with the applicable Engineering Services. The County shall not be responsible for work performed or costs incurred by Engineer related to any task for which a Work Authorization or a Supplemental Work Authorization related thereto has not been issued and signed by both parties. Engineer shall not be required to perform any work for which a Work Authorization or a Supplemental Work Authorization related thereto has not been issued and signed by both parties.

[b] *See* Art. 6, *supra.*

ARTICLE 9
PROJECT TEAM

County's Designated Representative for purposes of this Contract is as follows:

Williamson County Dept. of Infrastructure
Attn: Director of Road & Bridge
3151 SE Inner Loop, Suite B
Georgetown, Texas 78626

County shall have the right, from time to time, to change the County's Designated Representative by giving Engineer written notice thereof. With respect to any action, decision or determination which is to be taken or made by County under this Contract, the County's Designated Representative may take such action or make such decision or determination or shall notify Engineer in writing of an individual responsible for and capable of taking such action, decision or determination and shall forward any communications and documentation to such individual for response or action. Actions, decisions or determinations by the County's Designated Representative on behalf of County shall be done in his or her reasonable business judgment unless express standards or parameters therefor are included in this Contract, in which case, actions taken by the County's Designated Representative shall be in accordance with such express standards or parameters. Any consent, approval, decision or determination hereunder by the County's Designated Representative shall be binding on County; *provided, however,* the County's Designated Representative shall not have any right to modify, amend or terminate this Contract, an Executed Work Authorization, an executed Supplemental Work Authorization or executed Contract Amendment. County's Designated Representative shall not have any authority to execute a Contract Amendment, Work Authorization or any Supplemental Work Authorization unless otherwise granted such authority by the Williamson County Commissioners Court.

Engineer's Designated Representative for purposes of this Contract is as follows:

Clint Jumper, PE, PTOE
Alliance Transportation Group, Inc.
11701 Stonehollow Dr., Ste 100
Austin, TX 78758

Engineer shall have the right, from time to time, to change the Engineer's Designated Representative by giving County written notice thereof. With respect to any action, decision or determination which is to be taken or made by Engineer under this Contract, the Engineer's Designated Representative may take such action or make such decision or determination or shall notify County in writing of an individual responsible for and capable of taking such action, decision or determination and shall forward any communications and documentation to such individual for response or action. Actions, decisions or determinations by the Engineer's Designated Representative on behalf of Engineer shall be done in his or her reasonable business judgment unless express standards or parameters therefor are included in this Contract, in which case, actions taken by the Engineer's Designated Representative shall be in accordance with such

express standards or parameters. Any consent, approval, decision or determination hereunder by the Engineer's Designated Representative shall be binding on Engineer. Engineer's Designated Representative shall have the right to modify, amend and execute Work Authorizations, Supplemental Work Authorizations and Contract Amendments on behalf of Engineer.

ARTICLE 10
PROGRESS EVALUATION

Engineer shall, from time to time during the progress of the Engineering Services, confer with County at County's election. Engineer shall prepare and present such information as may be pertinent and necessary, or as may be reasonably requested by County, in order for County to evaluate features of the Engineering Services. At the request of County or Engineer, conferences shall be provided at Engineer's office, the offices of County, or at other locations designated by County. When requested by County, such conferences shall also include evaluation of the Engineering Services. County may, from time to time, require Engineer to appear and provide information to the Williamson County Commissioners Court.

Should County determine that the progress in Engineering Services does not satisfy an applicable Work Authorization or any Supplemental Work Authorization related thereto, then County shall review same with Engineer to determine corrective action required.

Engineer shall promptly advise County in writing of events which have or may have a significant impact upon the progress of the Engineering Services, including but not limited to the following:

A. Problems, delays, adverse conditions which may materially affect the ability to meet the objectives of an applicable Work Authorization or any Supplemental Work Authorization related thereto, or preclude the attainment of Project Engineering Services units by established time periods; and such disclosure shall be accompanied by statement of actions taken or contemplated, and County assistance needed to resolve the situation, if any; and

B. Favorable developments or events which enable meeting goals sooner than anticipated in relation to an applicable Work Authorization's or any Supplemental Work Authorization related thereto.

ARTICLE 11
SUSPENSION

Should County desire to suspend the Engineering Services, but not to terminate this Contract, then such suspension may be effected by County giving Engineer thirty (30) calendar days' verbal notification followed by written confirmation to that effect. Such thirty-day notice may be waived in writing by agreement and signature of both parties. The Engineering Services may be reinstated and resumed in full force and effect within sixty (60) days of receipt of written notice from County to resume the Engineering Services. Such sixty-day (60) notice may be waived in writing by agreement and signature of both parties. If this Contract is suspended for more than thirty (30) days, Engineer shall have the option of terminating this Contract and, in the event, Engineer shall be compensated for all Engineering Services performed and reimbursable expenses incurred, provided such Engineering Services and reimbursable expenses have been previously authorized and approved by County, to the effective date of suspension.

If County suspends the Engineering Services, the contract period as determined in Article 4, and the Work Authorization or any Supplemental Work Authorization related thereto, shall be extended for a time period equal to the suspension period.

County assumes no liability for Engineering Services performed or costs incurred prior to the date authorized by County for Engineer to begin Engineering Services, and/or during periods when Engineering Services is suspended, and/or subsequent to the completion date.

ARTICLE 12
ADDITIONAL ENGINEERING SERVICES

If Engineer forms a reasonable opinion that any work he/she/it has been directed to perform is beyond the overall scope of this Contract, as set forth in **Exhibit B,** and as such constitutes extra work ("Additional Engineering Services"), he/she/it shall promptly notify County in writing. In the event County finds that such work does constitute Additional Engineering Services, County shall so advise Engineer and a written Contract Amendment will be executed between the parties as provided in Article 14. Any increase to the Compensation Cap due to Additional Engineering Services must be set forth in such Contract Amendment. Engineer shall not perform any proposed Additional Engineering Services nor incur any additional costs prior to the execution, by both parties, of a written Contract Amendment. Following the execution of a Contract Amendment that provides for Additional Engineering Services, a written Work Authorization, which sets forth the Additional Engineering Services to be performed, must be executed by the parties. County shall not be responsible for actions by Engineer nor for any costs incurred by Engineer relating to Additional Engineering Services not directly associated with the performance of the Engineering Services authorized in this Contract, by a fully executed Work Authorization or a fully executed Contract Amendment thereto.

ARTICLE 13
CHANGES IN COMPLETED ENGINEERING SERVICES

If County deems it necessary to request changes to previously satisfactorily completed

Engineering Services or parts thereof which involve changes to the original Engineering Services or character of Engineering Services under this Contract, then Engineer shall make such revisions as requested and as directed by County. Such revisions shall be considered as Additional Engineering Services and paid for as specified under Article 12.

Engineer shall make revisions to Engineering Services authorized hereunder as are necessary to correct errors appearing therein, when required to do so by County. No additional compensation shall be due for such Engineering Services.

ARTICLE 14
CONTRACT AMENDMENTS

The terms set out in this Contract may be modified by a written fully executed Contract Amendment. Changes and modifications to a fully executed Work Authorization shall be made in the form of a Supplemental Work Authorization. To the extent that such changes or modifications to a Work Authorization do not also require modifications to the terms of this Contract (i.e. changes to the overall scope of Engineering Services set forth in **Exhibit B**, modification of the Compensation Cap, etc.) a Contract Amendment will not be required.

ARTICLE 15
USE OF DOCUMENTS

All documents, including but not limited to drawings, specifications and data or programs stored electronically, (hereinafter referred to as "Engineering Work Products") prepared by Engineer and its subcontractors/subconsultants are related exclusively to the services described in this Contract and are intended to be used with respect to this Project. However, it is expressly understood and agreed by and between the parties hereto that all of Engineer's designs under this Contract (including but not limited to tracings, drawings, estimates, specifications, investigations, studies and other documents, completed or partially completed), shall be the property of County to be thereafter used in any lawful manner as County elects. Any such subsequent use made of documents by County shall be at County's sole risk and without liability to Engineer.

By execution of this Contract and in confirmation of the fee for services to be paid under this Contract, Engineer hereby conveys, transfers and assigns to County all rights under the Federal Copyright Act of 1976 (or any successor copyright statute), as amended, all common law copyrights and all other intellectual property rights acknowledged by law in the Project Designs and work product developed under this Contract. Copies may be retained by Engineer. Engineer shall be liable to County for any loss or damage to any such documents while they are in the possession of or while being worked upon by Engineer or anyone connected with Engineer, including agents, employees, Engineers or subcontractors/subconsultants. All documents so lost or damaged shall be replaced or restored by Engineer without cost to County.

Upon execution of this Contract, Engineer grants to County permission to reproduce Engineer's work and documents for purposes of constructing, using and maintaining the Project, provided that County shall comply with its obligations, including prompt payment of all sums when due, under this Contract. Engineer shall obtain similar permission from Engineer's

subcontractors/subconsultants consistent with this Contract. If and upon the date Engineer is adjudged in default of this Contract, County is permitted to authorize other similarly credentialed design professionals to reproduce and, where permitted by law, to make changes, corrections or additions to the work and documents for the purposes of completing, using and maintaining the Project.

County shall not assign, delegate, sublicense, pledge or otherwise transfer any permission granted herein to another party without the prior written consent of Engineer. However, County shall be permitted to authorize the contractor, subcontractors and material or equipment suppliers to reproduce applicable portions of the Engineering Work Products appropriate to and for use in the execution of the Work. Submission or distribution of Engineering Work Products to meet official regulatory requirements or for similar purposes in connection with the Project is permitted. Any unauthorized use of the Engineering Work Products shall be at County's sole risk and without liability to Engineer and its Engineers.

Prior to Engineer providing to County any Engineering Work Products in electronic form or County providing to Engineer any electronic data for incorporation into the Engineering Work Products, County and Engineer shall by separate written contract set forth the specific conditions governing the format of such Engineering Work Products or electronic data, including any special limitations not otherwise provided in this Contract. Any electronic files are provided by Engineer for the convenience of County, and use of them is at County's sole risk. In the case of any defects in electronic files or any discrepancies between them and any hardcopy of the same documents prepared by Engineer, the hardcopy shall prevail. Only printed copies of documents conveyed by Engineer shall be relied upon.

Engineer shall have no liability for changes made to the drawings by other engineers subsequent to the completion of the Project. Any such change shall be sealed by the engineer making that change and shall be appropriately marked to reflect what was changed or modified.

ARTICLE 16
PERSONNEL, EQUIPMENT AND MATERIAL

Engineer shall furnish and maintain, at its own expense, quarters for the performance of all Engineering Services, and adequate and sufficient personnel and equipment to perform the Engineering Services as required. All employees of Engineer shall have such knowledge and experience as will enable them to perform the duties assigned to them. Any employee of Engineer who, in the reasonable opinion of County, is incompetent or whose conduct becomes detrimental to the Engineering Services shall immediately be removed from association with the Project when so instructed by County. Engineer certifies that it presently has adequate qualified personnel in its employment for performance of the Engineering Services required under this Contract, or will obtain such personnel from sources other than County. Engineer may not change the Project Manager without prior written consent of County.

ARTICLE 17
SUBCONTRACTING

Engineer shall not assign, subcontract or transfer any portion of the Engineering Services under this Contract without prior written approval from County. All subcontracts shall include the provisions required in this Contract. No subcontract shall relieve Engineer of any responsibilities under this Contract.

ARTICLE 18
REVIEW OF ENGINEERING SERVICES

Engineer's Engineering Services will be reviewed by County under its applicable technical requirements and procedures.

A. Completion. Reports, plans, specifications, and supporting documents shall be submitted by Engineer on or before the dates specified in the applicable Work Authorization or Supplemental Work Authorization related thereto. Upon receipt of same, the submission shall be checked for completion. "Completion" or "Complete" shall be defined as all of the required items, as set out in the applicable Work Authorization, have been included in compliance with the requirements of this Contract. The completeness of any Engineering Services submitted to County shall be determined by County within thirty (30) days of such submittal and County shall notify Engineer in writing within such thirty (30) day period if such Engineering Services have been found to be incomplete. If the submission is Complete, County shall notify Engineer and County's technical review process will begin.

If the submission is not Complete, County shall notify Engineer, who shall perform such professional services as are required to complete the Engineering Services and resubmit it to County. This process shall be repeated until a submission is Complete.

B. Acceptance. County shall review the completed Engineering Services for compliance with this Contract. If necessary, the completed Engineering Services shall be returned to Engineer, who shall perform any required Engineering Services and resubmit it to County. This process shall be repeated until the Engineering Services are Accepted. "Acceptance" or "Accepted" shall mean that in the County's reasonable opinion, substantial compliance with the requirements of this Contract has been achieved.

C. Final Approval. After Acceptance, Engineer shall perform any required modifications, changes, alterations, corrections, redesigns, and additional work necessary to receive Final Approval by the County. "Final Approval" in this sense shall mean formal recognition that the Engineering Services have been fully carried out.

D. Errors and Omissions. After Final Approval, Engineer shall, without additional compensation, perform any work required as a result of Engineer's development of the work which is found to be in error or omission due to Engineer's negligence. However, any work required or occasioned for the convenience of County after Final Approval shall be paid for as Additional Engineering Services.

E. Disputes Over Classifications. In the event of any dispute over the classification of Engineer's Engineering Services as Complete, Accepted, or having attained Final Approved under this Contract, the decision of the County shall be final and binding on Engineer, subject to any civil remedy or determination otherwise available to the parties and deemed appropriate by the parties.

F. County's Reliance on Engineer. ENGINEER'S DUTIES AS SET FORTH HEREIN SHALL AT NO TIME BE IN ANY WAY DIMINISHED BY REASON OF ANY REVIEW, EVALUATION OR APPROVAL BY THE COUNTY NOR SHALL THE ENGINEER BE RELEASED FROM ANY LIABILITY BY REASON OF SUCH REVIEW, EVALUATION OR APPROVAL BY THE COUNTY, IT BEING UNDERSTOOD THAT THE COUNTY AT ALL TIMES IS ULTIMATELY RELYING UPON THE ENGINEER'S SKILL, ABILITY AND KNOWLEDGE IN PERFORMING THE ENGINEERING SERVICES REQUIRED HEREUNDER.

ARTICLE 19
VIOLATION OF CONTRACT TERMS/BREACH OF CONTRACT

Violation of contract terms or breach of contract by Engineer shall be grounds for termination of this Contract, and any increased costs arising from Engineer's default, breach of contract, or violation of contract terms shall be paid by Engineer.

ARTICLE 20
TERMINATION

This Contract may be terminated as set forth below.

A. By mutual agreement and consent, in writing, of both parties.

B. By County, by notice in writing to Engineer, as a consequence of failure by Engineer to perform the Engineering Services set forth herein in a satisfactory manner.

C. By either party, upon the failure of the other party to fulfill its obligations as set forth herein.

D. By County, for reasons of its own and not subject to the mutual consent of Engineer, upon not less than thirty (30) days' written notice to Engineer.

E. By satisfactory completion of all Engineering Services and obligations described herein.

Should County terminate this Contract as herein provided, no fees other than fees due and payable at the time of termination plus reimbursable expenses incurred shall thereafter be paid to Engineer. In determining the value of the Engineering Services performed by Engineer prior to termination, County shall be the sole judge. Compensation for Engineering Services at termination will be based on a percentage of the Engineering Services completed at that time. Should County terminate this Contract under Subsection (D) immediately above, then the amount charged during the thirty-day notice period shall not exceed the amount charged during the preceding thirty (30) days.

If Engineer defaults in the performance of this Contract or if County terminates this Contract for fault on the part of Engineer, then County shall give consideration to the actual costs incurred by Engineer in performing the Engineering Services to the date of default, the amount of Engineering Services required which was satisfactorily completed to date of default, the value of the Engineering Services which are usable to County, the cost to County of employing another firm to complete the Engineering Services required and the time required to do so, and other factors which affect the value to County of the Engineering Services performed at the time of default.

The termination of this Contract and payment of an amount in settlement as prescribed above shall extinguish all rights, duties, and obligations of County under this Contract. If the termination of this Contract is due to the failure of Engineer to fulfill his/her/its contractual obligations, then County may take over the Project and prosecute the Engineering Services to completion. In such case, Engineer shall be liable to County for any additional and reasonable costs incurred by County.

Engineer shall be responsible for the settlement of all contractual and administrative issues arising out of any procurements made by Engineer in support of the Engineering Services under this Contract.

ARTICLE 21
COMPLIANCE WITH LAWS

A. Compliance. Engineer shall comply with all applicable federal, state and local laws, statutes, codes, ordinances, rules and regulations, and the orders and decrees of any court, or administrative bodies or tribunals in any manner affecting the performance of this Contract, including without limitation, minimum/maximum salary and wage statutes and regulations, and licensing laws and regulations. Engineer shall furnish County with satisfactory proof of his/her/its compliance.

Engineer shall further obtain all permits and licenses required in the performance of the Engineering Services contracted for herein.

B. Taxes. Engineer will pay all taxes, if any, required by law arising by virtue of the Engineering Services performed hereunder. County is qualified for exemption pursuant to the provisions of Section 151.309 of the Texas Limited Sales, Excise, and Use Tax Act.

ARTICLE 22
INDEMNIFICATION

ENGINEER AGREES, TO THE FULLEST EXTENT PERMITTED BY LAW, TO INDEMNIFY AND HOLD THE COUNTY HARMLESS FROM AND AGAINST ANY AND ALL LIABILITIES, LOSSES, PENALTIES, JUDGMENTS, CLAIMS, LAWSUITS, DAMAGES, COSTS AND EXPENSES, INCLUDING, BUT NOT LIMITED TO, ATTORNEYS' FEES, ("LOSSES") TO THE EXTENT SUCH LOSSES ARE CAUSED BY OR RESULTS FROM AN NEGLIGENT ACT OR OMISSION, NEGLIGENCE, OR INTENTIONAL TORT COMMITTED BY ENGINEER,

ENGINEER'S EMPLOYEES, AGENTS, OR ANY OTHER PERSON OR ENTITY UNDER CONTRACT WITH ENGINEER INCLUDING, WITHOUT LIMITATION, ENGINEER'S SUBCONSULTANTS, OR ANY OTHER ENTITY OVER WHICH ENGINEER EXERCISES CONTROL.

ENGINEER FURTHER AGREES, TO THE FULLEST EXTENT PERMITTED BY LAW, TO INDEMNIFY AND HOLD THE COUNTY HARMLESS FROM ANY AND ALL LIABILITIES, LOSSES, PENALTIES, JUDGMENTS, CLAIMS, LAWSUITS, DAMAGES, COSTS AND EXPENSES, INCLUDING, BUT NOT LIMITED TO, ATTORNEYS' FEES, ("LOSSES") TO THE EXTENT SUCH LOSSES ARE CAUSED BY OR RESULTS FROM ENGINEER'S FAILURE TO PAY ENGINEER'S EMPLOYEES, SUBCONTRACTORS, SUBCONSULTANTS, OR SUPPLIERS, IN CONNECTION WITH ANY OF THE WORK PERFORMED OR TO BE PERFORMED UNDER THIS CONTRACT BY ENGINEER.

ENGINEER FURTHER AGREES TO INDEMNIFY AND HOLD THE COUNTY HARMLESS FROM ANY AND ALL LIABILITIES, LOSSES, PENALTIES, CLAIMS, LAWSUITS, DAMAGES, COSTS AND EXPENSES, INCLUDING, BUT NOT LIMITED TO, ATTORNEYS' FEES, ("LOSSES") TO THE EXTENT SUCH LOSSES ARE CAUSED BY OR RESULTS FROM THE INFRINGEMENT OF ANY INTELLECTUAL PROPERTY ARISING OUT OF THE USE OF ANY PLANS, DESIGN, DRAWINGS, OR SPECIFICATIONS FURNISHED BY ENGINEER IN THE PERFORMANCE OF THIS CONTRACT.

THE LIMITS OF INSURANCE REQUIRED IN THIS CONTRACT AND/OR THE CONTRACT DOCUMENTS SHALL NOT LIMIT ENGINEER'S OBLIGATIONS UNDER THIS SECTION. THE TERMS AND CONDITIONS CONTAINED IN THIS SECTION SHALL SURVIVE THE TERMINATION OF THE CONTRACT AND/OR CONTRACT DOCUMENTS OR THE SUSPENSION OF THE WORK HEREUNDER. TO THE EXTENT THAT ANY LIABILITIES, PENALTIES, DEMANDS, CLAIMS, LAWSUITS, LOSSES, DAMAGES, COSTS AND EXPENSES ARE CAUSED IN PART BY THE ACTS OF THE COUNTY OR THIRD PARTIES FOR WHOM ENGINEER IS NOT LEGALLY LIABLE, ENGINEER'S OBLIGATIONS SHALL BE IN PROPORTION TO ENGINEER'S FAULT. THE OBLIGATIONS HEREIN SHALL ALSO EXTEND TO ANY ACTIONS BY THE COUNTY TO ENFORCE THIS INDEMNITY OBLIGATION.

IN THE EVENT THAT CONTRACTORS INITIATE LITIGATION AGAINST THE COUNTY IN WHICH THE CONTRACTOR ALLEGES DAMAGES AS A RESULT OF ANY NEGLIGENT ACTS, ERRORS OR OMISSIONS OF ENGINEER, ITS EMPLOYEES, AGENTS, SUBCONTRACTORS, SUBCONSULTANTS, OR SUPPLIERS, OR OTHER ENTITIES OVER WHICH ENGINEER EXERCISES CONTROL, INCLUDING, BUT NOT LIMITED TO, DEFECTS, ERRORS, OR OMISSIONS, THEN THE COUNTY SHALL HAVE THE RIGHT TO JOIN ENGINEER IN ANY SUCH PROCEEDINGS AT THE COUNTY'S COST. ENGINEER SHALL ALSO HOLD THE COUNTY HARMLESS AND INDEMNIFY THE COUNTY TO THE EXTENT THAT ENGINEER, ANY OF ITS EMPLOYEES, AGENTS, SUBCONTRACTORS, SUBCONSULTANTS, OR SUPPLIERS, OR OTHER ENTITIES OVER WHICH ENGINEER EXERCISES CONTROL, CAUSED SUCH DAMAGES TO CONTRACTOR, INCLUDING ANY AND ALL COSTS AND ATTORNEYS' FEES INCURRED BY THE COUNTY IN CONNECTION WITH THE DEFENSE OF ANY CLAIMS WHERE ENGINEER, ITS EMPLOYEES, AGENTS, SUBCONTRACTORS, SUBCONSULTANTS, OR SUPPLIERS, OR OTHER ENTITIES OVER WHICH ENGINEER EXERCISES CONTROL, ARE ADJUDICATED AT FAULT.

ARTICLE 23

ENGINEER'S RESPONSIBILITIES

Engineer shall be responsible for the accuracy of his/her/its Engineering Services and shall promptly make necessary revisions or corrections to its work product resulting from errors, omissions, or negligent acts, and same shall be done without compensation. County shall determine Engineer's responsibilities for all questions arising from design errors and/or omissions, subject to the dispute resolution provisions of Article 33. Engineer shall not be relieved of responsibility for subsequent correction of any such errors or omissions in its work product, or for clarification of any ambiguities until after the construction phase of the Project has been completed.

ARTICLE 24
ENGINEER'S SEAL

The responsible engineer shall sign, seal and date all appropriate engineering submissions to County in accordance with the Texas Engineering Practice Act and the rules of the State Board of Registration for Professional Engineers.

ARTICLE 25
INSURANCE

Engineer must comply with the following insurance requirements at all times during this Contract:

A. Coverage Limits. Engineer, at Engineer's sole cost, shall purchase and maintain during the entire term while this Contract is in effect the following insurance:

1. Worker's Compensation in accordance with statutory requirements.
2. Commercial General Liability Insurance with a combined minimum Bodily Injury and Property Damage limits of $1,000,000.00 per occurrence and $2,000,000.00 in the aggregate.
3. Automobile Liability Insurance for all owned, non-owned, and hired vehicles with combined minimum limits for Bodily Injury and Property Damage limits of $500,000.00 per occurrence and $1,000,000.00 in the aggregate.
4. Professional Liability Errors and Omissions Insurance in the amount of $2,000,000.00 per claim.

B. Additional Insureds; Waiver of Subrogation. County, its directors, officers and employees shall be added as additional insureds under policies listed under (2) and (3) above, and on those policies where County, its directors, officers and employees are additional insureds, such insurance shall be primary and any insurance maintained by County shall be excess and not contribute with it. Such policies shall also include waivers of subrogation in favor of County.

C. Premiums and Deductible. Engineer shall be responsible for payment of premiums for all of the insurance coverages required under this section. Engineer further agrees that for each claim, suit or action made against insurance provided hereunder, with respect to all

matters for which the Engineer is responsible hereunder, Engineer shall be solely responsible for all deductibles and self-insured retentions. Any deductibles or self-insured retentions over $50,000 in the Engineer's insurance must be declared and approved in writing by County in advance.

D. Commencement of Work. Engineer shall not commence any field work under this Contract until he/she/it has obtained all required insurance and such insurance has been approved by County. As further set out below, Engineer shall not allow any subcontractor/subconsultant(s) to commence work to be performed in connection with this Contract until all required insurance has been obtained and approved and such approval shall not be unreasonably withheld. Approval of the insurance by County shall not relieve or decrease the liability of Engineer hereunder.

E. Insurance Company Rating. The required insurance must be written by a company approved to do business in the State or Texas with a financial standing of at least an A- rating, as reflected in Best's insurance ratings or by a similar rating system recognized within the insurance industry at the time the policy is issued.

F. Certification of Coverage. Engineer shall furnish County with a certification of coverage issued by the insurer. Engineer shall not cause any insurance to be canceled nor permit any insurance to lapse. **In addition to any other notification requires set forth hereunder, Engineer shall also notify County, within twenty-four (24) hours of receipt, of any notices of expiration, cancellation, non-renewal, or material change in coverage it receives from its insurer.**

G. No Arbitration. It is the intention of the County and agreed to and hereby acknowledged by the Engineer, that no provision of this Contract shall be construed to require the County to submit to mandatory arbitration in the settlement of any claim, cause of action or dispute, except as specifically required in direct connection with an insurance claim or threat of claim under an insurance policy required hereunder or as may be required by law or a court of law with jurisdiction over the provisions of this Contract.

H. Subcontractor/Subconsultant's Insurance. Without limiting any of the other obligations or liabilities of Engineer, Engineer shall require each subcontractor/subconsultant performing work under this Contract (to the extent a subcontractor/subconsultant is allowed by County) to maintain during the term of this Contract, at the subcontractor/subconsultant's own expense, the same stipulated minimum insurance required in this Article above, including the required provisions and additional policy conditions as shown below in this Article.

Engineer shall obtain and monitor the certificates of insurance from each subcontractor/subconsultant in order to assure compliance with the insurance requirements. Engineer must retain the certificates of insurance for the duration of this Contract, and shall have the responsibility of enforcing these insurance requirements among its subcontractor/subconsultants. County shall be entitled, upon request and without expense, to receive copies of these certificates of insurance.

I. Insurance Policy Endorsements. Each insurance policy shall include the following conditions by endorsement to the policy:

1. County shall be notified thirty (30) days prior to the expiration, cancellation, non-renewal or any material change in coverage, and such notice thereof shall be given to County by certified mail to:

   Williamson County Auditor
   c/o: Pam Navarrette
   710 Main Street, Suite 301
   Georgetown, Texas 78626

   With copy to: Williamson County Dept. of Infrastructure
   Attn: Director of Road & Bridge
   3151 SE Inner Loop, Suite B
   Georgetown, Texas 78626

2. The policy clause "Other Insurance" shall not apply to any insurance coverage currently held by County, to any such future coverage, or to County's Self-Insured Retentions of whatever nature.

J. Cost of Insurance. The cost of all insurance required herein to be secured and maintained by Engineer shall be borne solely by Engineer, with certificates of insurance evidencing such minimum coverage in force to be filed with County. Such Certificates of Insurance are evidenced as **Exhibit F** herein entitled "Certificates of Insurance."

ARTICLE 26
COPYRIGHTS

County shall have the royalty-free, nonexclusive and irrevocable right to reproduce, publish or otherwise use, and to authorize others to use, any reports developed by Engineer for governmental purposes.

ARTICLE 27
SUCCESSORS AND ASSIGNS

This Contract shall be binding upon and inure to the benefit of the parties hereto, their successors, lawful assigns, and legal representatives. Engineer may not assign, sublet or transfer any interest in this Contract, in whole or in part, by operation of law or otherwise, without obtaining the prior written consent of County.

ARTICLE 28
SEVERABILITY

In the event any one or more of the provisions contained in this Contract shall for any reason be held to be invalid, illegal or unenforceable in any respect, then such invalidity, illegality or unenforceability shall not affect any other provision thereof and this Contract shall be construed as if such invalid, illegal or unenforceable provision had never been contained herein.

ARTICLE 29
PRIOR AGREEMENTS SUPERSEDED

This Contract constitutes the sole agreement of the parties hereto, and supersedes any prior understandings or written or oral contracts between the parties respecting the subject matter defined herein. This Contract may only be amended or supplemented by mutual agreement of the parties hereto in writing.

ARTICLE 30
ENGINEER'S ACCOUNTING RECORDS

Engineer agrees to maintain, for a period of three (3) years after final payment under this Contract, detailed records identifying each individual performing the Engineering Services, the date or dates the services were performed, the applicable hourly rates, the total amount billed for each individual and the total amount billed for all persons, records of reimbursable costs and expenses of other providers and provide such other details as may be requested by the County Auditor for verification purposes. Engineer agrees that County or its duly authorized representatives shall, until the expiration of three (3) years after final payment under this Contract, have access to and the right to examine and photocopy any and all books, documents, papers and records of Engineer which are directly pertinent to the services to be performed under this Contract for the purposes of making audits, examinations, excerpts, and transcriptions. Engineer further agrees that County shall have access during normal working hours to all necessary Engineer facilities and shall be provided adequate and appropriate work space in order to conduct audits in compliance with the provisions of this section. County shall give Engineer reasonable advance notice of intended audits.

ARTICLE 31
NOTICES

All notices to either party by the other required under this Contract shall be personally delivered or mailed to such party at the following respective addresses:

County: Williamson County Judge
710 Main Street, Suite 101
Georgetown, Texas 78626

With copy to: Williamson County Dept. of Infrastructure
Attn: Director of Road & Bridge
3151 SE Inner Loop, Suite B
Georgetown, Texas 78626

and to: Office of General Counsel
Williamson County
710 Main Street, Suite 102
Georgetown, Texas 78626

Engineer: Clint Jumper, PE, PTOE
Alliance Transportation Group, Inc.
11701 Stonehollow Dr., Ste 100
Austin, TX 78758

ARTICLE 32
GENERAL PROVISIONS

A. Time is of the Essence. Subject to Article 3 hereof, Engineer understands and agrees that time is of the essence and that any failure of Engineer to complete the Engineering Services for each phase of this Contract within the agreed work schedule set out in the applicable Work Authorization may constitute a material breach of this Contract. Engineer shall be fully responsible for his/her/its delays or for failures to use his/her/its reasonable efforts in accordance with the terms of this Contract and the Engineer's standard of performance as defined herein. Where damage is caused to County due to Engineer's negligent failure to perform County may accordingly withhold, to the extent of such damage, Engineer's payments hereunder without waiver of any of County's additional legal rights or remedies.

B. Force Majeure. Neither County nor Engineer shall be deemed in violation of this Contract if prevented from performing any of their obligations hereunder by reasons for which they are not responsible or circumstances beyond their control. However, notice of such impediment or delay in performance must be timely given, and all reasonable efforts undertaken to mitigate its effects.

C. Enforcement and Venue. This Contract shall be enforceable in Georgetown, Williamson County, Texas, and if legal action is necessary by either party with respect to the enforcement of any or all of the terms or conditions herein, exclusive venue for same shall lie in Williamson County, Texas. This Contract shall be governed by and construed in accordance with the laws and court decisions of the State of Texas excluding, however, its choice of law rules.

D. Standard of Performance. The standard of care for all professional engineering, consulting and related services performed or furnished by Engineer and its employees under this

Contract will be the care and skill ordinarily used by members of Engineer's profession practicing under the same or similar circumstances at the same time and in the same locality.

E. Opinion of Probable Cost. Any opinions of probable Project cost or probable construction cost provided by Engineer are made on the basis of information available to Engineer and on the basis of Engineer's experience and qualifications and represents its judgment as an experienced and qualified professional engineer. However, since Engineer has no control over the cost of labor, materials, equipment or services furnished by others, or over the contractor(s') methods of determining prices, or over competitive bidding or market conditions, Engineer does not guarantee that proposals, bids or actual Project or construction cost will not vary from opinions of probable cost Engineer prepares.

F. Opinions and Determinations. Where the terms of this Contract provide for action to be based upon opinion, judgment, approval, review, or determination of either party hereto, such terms are not intended to be and shall never be construed as permitting such opinion, judgment, approval, review, or determination to be arbitrary, capricious, or unreasonable.

G. Reports of Accidents. Within 24 hours after Engineer becomes aware of the occurrence of any accident or other event which results in, or might result in, injury to the person or property of any third person (other than an employee of the Engineer), whether or not it results from or involves any action or failure to act by the Engineer or any employee or agent of the Engineer and which arises in any manner from the performance of this Contract, the Engineer shall send a written report of such accident or other event to the County, setting forth a full and concise statement of the facts pertaining thereto. The Engineer shall also immediately send the County a copy of any summons, subpoena, notice, or other documents served upon the Engineer, its agents, employees, or representatives, or received by it or them, in connection with any matter before any court arising in any manner from the Engineer's performance of work under this Contract.

H. Gender, Number and Headings. Words of any gender used in this Contract shall be held and construed to include any other gender, and words in the singular number shall be held to include the plural, unless the context otherwise requires. The headings and section numbers are for convenience only and shall not be considered in interpreting or construing this Contract.

I. Construction. Each party hereto acknowledges that it and its counsel have reviewed this Contract and that the normal rules of construction are not applicable and there will be no presumption that any ambiguities will be resolved against the drafting party in the interpretation of this Contract.

J. Independent Contractor Relationship. Both parties hereto, in the performance of this Contract, shall act in an individual capacity and not as agents, employees, partners, joint ventures or associates of one another. The employees or agents of one party shall not be deemed or construed to be the employees or agents of the other party for any purposes whatsoever.

K. No Waiver of Immunities. Nothing in this Contract shall be deemed to waive, modify or amend any legal defense available at law or in equity to County, its past or present

officers, employees, or agents or employees, nor to create any legal rights or claim on behalf of any third party. County does not waive, modify, or alter to any extent whatsoever the availability of the defense of governmental immunity under the laws of the State of Texas and of the United States.

L. Texas Public Information Act. To the extent, if any, that any provision in this Contract is in conflict with Tex. Gov't Code 552.001 et seq., as amended (the "Public Information Act"), the same shall be of no force or effect. Furthermore, it is expressly understood and agreed that County, its officers and employees may request advice, decisions and opinions of the Attorney General of the State of Texas in regard to the application of the Public Information Act to any items or data furnished to County as to whether or not the same are available to the public. It is further understood that County's officers and employees shall have the right to rely on the advice, decisions and opinions of the Attorney General, and that County, its officers and employees shall have no liability or obligation to any party hereto for the disclosure to the public, or to any person or persons, of any items or data furnished to County by a party hereto, in reliance of any advice, decision or opinion of the Attorney General of the State of Texas.

M. Governing Terms and Conditions. If there is an irreconcilable conflict between the terms and conditions set forth in this Contract or any Contract Amendment and the terms and conditions set forth in any Exhibit, Appendix, Work Authorization or Supplemental Work Authorization to this Contract, the terms and conditions set forth in this Contract or any Contract Amendment shall control over the terms and conditions set forth in any Exhibit, Appendix, Work Authorization or Supplemental Work Authorization to this Contract.

N. Meaning of Day. For purposes of this Contract, all references to a "day" or "days" shall mean a calendar day or calendar days.

O. Appropriation of Funds by County. County believes it has sufficient funds currently available and authorized for expenditure to finance the costs of this Contract. Engineer understands and agrees that County's payment of amounts under this Contract is contingent on the County receiving appropriations or other expenditure authority sufficient to allow the County, in the exercise of reasonable administrative discretion, to continue to make payments under this Contract. It is further understood and agreed by Engineer that County shall have the right to terminate this Contract at the end of any County fiscal year if the governing body of County does not appropriate sufficient funds as determined by County's budget for the fiscal year in question. County may effect such termination by giving written notice of termination to Engineer.

P. Termination of Work Authorization. Should it be determined that the progress in the production of Engineer's services and work does not satisfy the requirements of the approved Work Authorization as provided by Exhibit "C", attached hereto, the County shall review the approved Work Authorization with the Engineer to determine the corrective action needed, including potential termination of such Work Authorization by Williamson County. Additionally, if an approved Work Authorization has not been completed by the end of the applicable County fiscal year under this contract and the Williamson County Commissioners Court does not provide for funding through its budgetary oversight for the subsequent County fiscal year, Williamson County reserves the right to terminate such Work Authorization at its discretion.

ARTICLE 33
DISPUTE RESOLUTION

Except as otherwise specifically set forth herein, County and Engineer shall work together in good faith to resolve any controversy, dispute or claim between them which arises out of or relates to this Contract, whether stated in tort, contract, statute, claim for benefits, bad faith, professional liability or otherwise ("Claim"). If the parties are unable to resolve the Claim within thirty (30) days following the date in which one party sent written notice of the Claim to the other party, and if a party wishes to pursue the Claim, such Claim shall be addressed through non-binding mediation. A single mediator engaged in the practice of law, who is knowledgeable about subject matter of this Contract, shall be selected by agreement of the parties and serve as the mediator. Any mediation under this Contract shall be conducted in Williamson County, Texas. The mediator's fees shall be borne equally between the parties. Such non-binding mediation is a condition precedent to seeking redress in a court of competent jurisdiction, but this provision shall not preclude either party from filing a lawsuit in a court of competent jurisdiction prior to completing a mediation if necessary to preserve the statute of limitations, in which case such lawsuit shall be stayed pending completion of the mediation process contemplated herein. This provision shall survive the termination of the Contract.

ARTICLE 34
EQUAL OPPORTUNITY IN EMPLOYMENT

During the performance of this Contract and to the extent the Project is a federally funded project, Engineer, for itself, its assignees and successors in interest agrees as follows:

A. Compliance with Regulations. The Engineer shall comply with the Regulations relative to nondiscrimination in Federally-assisted programs of the Department of Transportation (hereinafter, "DOT") Title 49, Code of Federal Regulations, Part 21, as they may be amended from time to time, (hereinafter referred to as the Regulations), which are herein incorporated by reference and made a part of this Contract.

B. Nondiscrimination. The Engineer, with regard to the work performed by it during the Contract, shall not discriminate on the grounds of race, color, or national origin in the selection and retention of subcontractors/subconsultants, including procurements of materials and leases of equipment. The Engineer shall not participate either directly or indirectly in the discrimination prohibited by section 21.5 of the Regulations, including employment practices when the contract covers a program set forth in Appendix B of the Regulations.

C. Solicitations for Subcontracts, Including Procurements of Materials and Equipment. In all solicitations either by competitive bidding or negotiation made by the Engineer for work to be performed under a subcontract, including procurements of materials or leases of equipment, each potential subcontractor/subconsultant or supplier shall be notified by the Engineer of the Engineer's obligations under this Contract and the Regulations relative to nondiscrimination on the grounds of race, color, or national origin.

D. Information and Reports. The Engineer shall provide all information and reports required by the Regulations or directives issued pursuant thereto, and shall permit access to its books, records, accounts, other sources of information, and its facilities as may be determined by the County (referred to in this Article as the "Recipient") or the Texas Department of Transportation to be pertinent to ascertain compliance with such Regulations, orders and instructions. Where any information required of a contractor is in the exclusive possession of another who fails or refuses to furnish this information the Engineer shall so certify to the Recipient, or the Texas Department of Transportation as appropriate, and shall set forth what efforts it has made to obtain the information.

E. Sanctions for Noncompliance. In the event of the Engineer's noncompliance with the nondiscrimination provisions of this contract, the Recipient shall impose such contract sanctions as it or the Texas Department of Transportation may determine to be appropriate, including, but not limited to:

1. withholding of payments to the Engineer under the contract until the Engineer complies, and/or;
2. cancellation, termination or suspension of the Contract, in whole or in part.

F. Incorporation of Provisions. The Engineer shall include the provisions of Subsections (A) through (F) above in every subcontract, including procurements of materials and leases of equipment, unless exempt by the Regulations, or directives issued pursuant thereto. The Engineer shall take such action with respect to any subcontract or procurement as the Recipient or the Texas Department of Transportation may direct as a means of enforcing such provisions including sanctions for non-compliance: Provided, however, that, in the event a contractor becomes involved in, or is threatened with, litigation with a subcontractor/subconsultant or supplier as a result of such direction, the Engineer may request the Recipient to enter into such litigation to protect the interests of the Recipient, and, in addition, the Engineer may request the United States to enter into such litigation to protect the interests of the United States.

SIGNATORY WARRANTY

The undersigned signatory for Engineer hereby represents and warrants that the signatory is an officer of the organization for which he/she has executed this Contract and that he/she has full and complete authority to enter into this Contract on behalf of the firm. The above-stated representations and warranties are made for the purpose of inducing County to enter into this Contract.

IN WITNESS WHEREOF, County has caused this Contract to be signed in its name by its duly authorized County Judge, as has Engineer, signing by and through its duly authorized representative(s), thereby binding the parties hereto, their successors, assigns and representatives for the faithful and full performance of the terms and provisions hereof, to be effective as of the date of the last party's execution below. NO OFFICIAL, EMPLOYEE, AGENT, OR REPRESENTATIVE OF THE COUNTY HAS ANY AUTHORITY, EITHER EXPRESS OR IMPLIED, TO AMEND, TERMINATE OR MODIFY THIS CONTRACT, EXCEPT PURSUANT TO SUCH EXPRESS AUTHORITY AS MAY BE GRANTED BY THE WILLIAMSON COUNTY COMMISSIONERS COURT.

3/2/20

COUNTY

WILLIAMSON COUNTY, TEXAS

By: _____
Bill Gravell, Jr., County Judge

Date: _____, 20____

ENGINEER

Alliance Transportation Group

By _____

Printed Name: Clint Jumper, P.E., PTOE

Title: Vice President, Engineering

Date: February 28, 2020

SUBSCRIBED and sworn to before me the undersigned authority by Clint Jumper _____ the Vice President of **ENGINEER**, on behalf of said firm.

MICHELLE R. LEMON
Notary Public, State of Texas
Comm. Expires 01-11-2022
Notary ID 131405781

Michelle Lemon
Notary Public in and for the
State of Texas

My commission expires: 1-11-2022

LIST OF EXHIBITS ATTACHED

(1) **Exhibit A** Debarment Certification

(2) **Exhibit B** Engineering Services

(3) **Exhibit C** Work Authorization

(4) **Exhibit D** Rate Schedule

(5) **Exhibit E** Williamson County Vendor Reimbursement Policy

(6) **Exhibit F** Certificates of Insurance

EXHIBIT A
DEBARMENT CERTIFICATION

STATE OF TEXAS §
§
COUNTY OF WILLIAMSON §

I, the undersigned, being duly sworn or under penalty of perjury under the laws of the United States and the State of Texas, certifies that Engineer and its principals:

(a) Are not presently debarred, suspended, proposed for debarment, declared ineligible or voluntarily excluded from covered transactions by any federal department or agency:

(b) Have not within a three-year period preceding this proposal been convicted of or had a civil judgment rendered against them for commission of fraud or a criminal offense in connection with obtaining, attempting to obtain, or performing a public* transaction or contract under a public transaction; violation of federal or state antitrust statutes or commission of embezzlement, theft, forgery, bribery, falsification or destruction of records, making false statements, or receiving stolen property;

(c) Are not presently indicted for or otherwise criminally or civilly charged by a governmental entity* with commission of any of the offenses enumerated in paragraph (1)(b) of this certification;

(d) Have not within a three-year period preceding this application/proposal had one or more public transactions* terminated for cause or default; and

(e) Have not been disciplined or issued a formal reprimand by any State agency for professional accreditation within the past three years.

Alliance Transportation Group
Name of Firm


Signature of Certifying Official

Clint Jumper, P.E., PTOE
Printed Name of Certifying Official

Vice President
Title of Certifying Official

March 2, 20 20
Date

(2) Where the PROVIDER is unable to certify to any of the statements in this certification, such PROVIDER shall attach an explanation to this certification.

* federal, state, or local

SUBSCRIBED and sworn to before me the undersigned authority by Clint Jumper _____ the Vice President _____ of Alliance Transportation Group on behalf of said firm.



Michelle Lemon
Notary Public in and for the
State of Texas

My commission expires: 1-11-2022

EXHIBIT B

ENGINEERING SERVICES

General Work Description: Provide engineering services and planning to develop On-Call Traffic Engineering Services Planning & Design.

The Engineer may perform any or all of the following tasks listed below, as described in detail in each Work Authorization:

TASK 1 - PROJECT MANAGEMENT

TASK 2 - ROUTE AND DESIGN STUDIES

TASK 3 - PUBLIC INVOLVEMENT

TASK 4 - SURVEYING

TASK 5 - ROW MAPPING

TASK 6 - ENVIRONMENTAL STUDIES & DOCUMENTS

TASK 7 - GEOTECHNICAL SERVICES

TASK 8 - PLANS, SPECIFICATIONS AND ESTIMATE (PS&E)

TASK 9 - CONSTRUCTION PHASE SERVICES

EXHIBIT C

WORK AUTHORIZATION

(To Be Completed and Executed After Contract Execution)

WORK AUTHORIZATION NO. _____
PROJECT: _____

This Work Authorization is made pursuant to the terms and conditions of the Williamson County Contract for Engineering Services, being dated _____ ____, 20____ and entered into by and between Williamson County, Texas, a political subdivision of the State of Texas, (the "County") and _____ (the "Engineer").

Part1. The Engineer will provide the following Engineering Services set forth in Attachment "B" of this Work Authorization.

Part 2. The maximum amount payable for services under this Work Authorization without modification is _____.

Part 3. Payment to the Engineer for the services established under this Work Authorization shall be made in accordance with the Contract.

Part 4. This Work Authorization shall become effective on the date of final acceptance and full execution of the parties hereto and shall terminate on _____ ____, 20_____. The Engineering Services set forth in Attachment "B" of this Work Authorization shall be fully completed on or before said date unless extended by a Supplemental Work Authorization.

Part 5. This Work Authorization does not waive the parties' responsibilities and obligations provided under the Contract.

Part 6. County believes it has sufficient funds currently available and authorized for expenditure to finance the costs of this Work Authorization. Engineer understands and agrees that County's payment of amounts under this Work Authorization is contingent on the County receiving appropriations or other expenditure authority sufficient to allow the County, in the exercise of reasonable administrative discretion, to continue to make payments under this Contract. It is further understood and agreed by Engineer that County shall have the right to terminate this Contract at the end of any County fiscal year if the governing body of County does not appropriate sufficient funds as determined by County's budget for the fiscal year in question. County may effect such termination by giving written notice of termination to Engineer.

Part 7. This Work Authorization is hereby accepted and acknowledged below.

EXECUTED this ____ day of _____, 20___.

ENGINEER:	COUNTY:
[Insert Company Name HERE]	Williamson County, Texas
By:_____	By:_____
Signature	Signature
_____	_____
Printed Name	Printed Name
_____	_____
Title	Title

LIST OF ATTACHMENTS

Attachment A - Services to be Provided by County

Attachment B - Services to be Provided by Engineer

Attachment C - Work Schedule

Attachment D - Fee Schedule

EXHIBIT D

RATE SCHEDULE

CPI Rate Adjustments: Rates will remain firm for the initial first year of the Contract and such rates shall be deemed the "Initial Base Rates". Engineer must request rate adjustments, in writing, at least thirty (30) days prior to each annual anniversary date of the Contract and any rate changes will take effect on the first day following the prior year. If Engineer fails to request a CPI rate adjustment, as set forth herein, the adjustment will be effective thirty (30) days after the County receives Engineer's written request. No retroactive rate adjustments will be allowed.

Price adjustments will be made in accordance with changes in the U.S. Department of Labor Consumer Price Index (CPI-U) for All Urban Consumers, All Items, South Region (Base 1982-84 = 100).

The rate adjustment will be determined by multiplying the Initial Base Rates by a fraction, the numerator of which is the index number for most recently released index before each annual anniversary date of the Contract and the denominator of which is the index number for the first month of the Contract (the index number for the month in which the Contract was originally executed). If the products are greater than the Initial Base Rates, County will pay the greater amounts as the rates during the successive year until the next rate adjustment. Rates for each successive year will never be less than the Initial Base Rates.

Road & Bridge Department "On-Call" Exhibit D 2/27/2020
Traffic Engineering Services Rate Schedule

Alliance Transportation Group

Labor Classification	Labor Rate
Project Principal	$ 290
Senior Project Manager	$ 274
Project Manager	$ 248
Senior Engineer	$ 213
Project Engineer	$ 194
Traffic Engineer	$ 162
Engineer-in-Training	$ 125
Senior Engineering Technician	$ 145
Engineering Technician	$ 105
Jr Engineering Technician	$ 65
Project Administrator	$ 109
Clerical	$ 86
Planner I/II	$ 105
Planner III	$ 135
Travel Demand Modeler I/II	$ 140
Travel Demand Modeler III	$ 180
Sr Travel Demand Modeler/Planner	$ 213

DIRECT EXPENSES - Alliance Transportation Group

Description	Unit	Cost/Unit
Photocopies B/W (8 1/2" x 11")	each	$ 0.25
Photocopies B/W (11" x 17")	each	$ 0.50
Photocopies Color (8 1/2" x 11")	each	$ 1.00
Photocopies Color (11" x 17")	each	$ 2.00
Plots (B/W on Bond)	square foot	$ 6.00
Plots (Color on Bond)	square foot	$ 8.00
CDs	each	$ 0.50

Road & Bridge Department "On-Call"
Traffic Engineering Services

Exhibit D
Rate Schedule

2/27/2020

CobbFendley

Traffic Engineering	
Labor Classification	**Labor Rate**
Senior Engineer V or Principal	$ 290.00
Senior Engineer IV or Project Manager V	$ 270.00
Senior Engineer III or Project Manager IV	$ 235.00
Senior Engineer II or Project Manager III	$ 220.00
Senior Engineer I or Project Manager II	$ 195.00
Engineer III or Project Manager I	$ 170.00
Engineer II	$ 150.00
Engineer I	$ 125.00
Graduate Engineer	$ 105.00
Senior Technician III (GIS, Telecom, Utility, CAD, Field)	$ 165.00
Senior Technician II (GIS, Telecom, Utility, CAD, Field)	$ 145.00
Senior Technician I (GIS, Telecom, Utility, CAD, Field)	$ 125.00
Technician III (GIS, Telecom, Utility, CAD, Field)	$ 100.00
Technician II (GIS, Telecom, Utility, CAD, Field)	$ 80.00
Technician I (GIS, Telecom, Utility, CAD, Field)	$ 60.00
Construction Manager III	$ 280.00
Construction Manager II	$ 230.00
Construction Manager I	$ 185.00
Construction Observer III	$ 155.00
Construction Observer II	$ 130.00
Construction Observer I Sr Right-of-Way Agent III or ROW Project Manager III	$ 250.00
Sr Right-of-Way Agent II or ROW Project Manager II	$ 200.00
Sr Right-of-Way Agent I or ROW Project Manager I	$ 180.00
Right-of-Way Agent III or ROW Attorney	$ 160.00
Right-of-Way Agent II	$ 140.00
Right-of-Way Agent I	$ 110.00
Right-of-Way Technician	$ 100.00
Administrative	$ 105.00
Clerical	$ 80.00
Field Data Device	$40.00/unit

Subsurface Utility Engineering	
Labor Classification	**Labor Rate**
Two-Man Designating Crew (4-Hour Minimum)	$ 170.00
One-Man Designating Crew (4-Hour Minimum)	$ 110.00
Vacuum Excavation Truck with 2 Technicians (Vac 6000) (4-Hour Minimum)	$ 315.00
Vacuum Excavation Truck with 2 Technicians (Vac 3000 & 8000) (4-Hour Minimum)	$ 295.00
Ground Penetrating Radar with 1 Technician (4-Hour Minimum)	$ 260.00

Survey	
Labor Classification	**Labor Rate**
Licensed State Land Surveyor	$ 235.00
Senior Registered Professional Land Surveyor	$ 210.00
Registered Professional Land Surveyor	$ 170.00
4 Person Survey Crew	$ 190.00
3 Person Survey Crew	$ 170.00
2 Person Survey Crew	$ 145.00
1 Person Survey Crew	$ 105.00
2 Person Hy-Drone Crew	$ 340.00
2 Person UAV Drone Crew	$ 235.00
Helicopter Flight Crew Rotary Wing Aircraft (Includes Pilot and LiDAR Operator),	$ 2,500.00
Helicopter Mobilization Rate – From Base South of Houston	$ 1,500.00
LiDAR Mobile Mapping System, (Includes Vehicle Operator, LiDAR Technician mileage on project and fuel) (Does not include travel to project)	$6,150/Day

DIRECT EXPENSES - CobbFendley

Description	Unit	Cost/Unit
In-House Reproduction:		
Copies (Up to 11" x 17")	Each	$ 0.15
Color Prints (Up to 11" x 17")	Each	$ 1.50
Color Prints (Larger than 11" x 17")	Each	$ 3.00
Bluelines (All Sizes)	Each	$ 1.00
Bond Prints (All Sizes)	Each	$ 2.00
Mylar Prints	Each	$ 12.00
Vellum Prints	Each	$ 9.00

ok

Road & Bridge Department "On-Call"
Traffic Engineering Services

Exhibit D
Rate Schedule

2/27/2020

CJHensch

Labor Classification	Labor Rate
Administrative/Clerical	$ 52
Support Manager 10+	$ 131
Traffic Technician 5-15	$ 48
Traffic Technician - Junior 1-5	$ 42
Traffic Technician - Senior 15+	$ 59

ok
m

DIRECT EXPENSES - CJ Hensch

Description	Unit	Cost/Unit
24-Hour Automated Tube Counts - Volume	per counter/day	$ 150.00
24-Hour Automated Tube Counts - Speed or Class	per counter/day	$ 225.00
2-hour Turning Movement Count, Minor Intersection, Weekday 3 Vehicle Classification Count including Pedestrians and Bicycles	each	$ 220.00
2-hour Turning Movement Count, Major Intersection, Weekday 3 Vehicle Classification Count including Pedestrians and Bicycles	each	$ 400.00
Travel Time Runs in DMI-Equipped Vehicle (Includes labor and mileage)	hour	$ 160.00
Travel Time Runs in DMI-Equipped Vehicle (Includes labor and mileage)	hour	$ -
Travel Time Run Processing	hour	$ 65.00
Travel Time- MAC Address (with Turning Movement Count)	per hour /unit	$ 45.00
Travel Time- MAC Address (without Turning Movement Count) (4 hour minimum)	per hour /unit	$ 90.00
Additional Hours Turning Movement Traffic Data Collection	hour	$ 110.00
13-hour Turning Movment Count, Minor Intersection, Weekday 3 Vehicle Classification Count including Pedestrians and Bicycles	each	$ 750.00
13-hour Turning Movment Count, Major Intersection, Weekday 3 Vehicle Classification Count including Pedestrians and Bicycles	each	$ 1,350.00
24-hour Turning Movment Count, Minor Intersection, Weekday 3 Vehicle Classification Count including Pedestrians and Bicycles	each	$ 1,100.00
24-hour Turning Movment Count, Major Intersection, Weekday 3 Vehicle Classification Count including Pedestrians and Bicycles	each	$ 1,700.00
Spot Speed Study (2 Hours or 150 Vehicle)	each	$ 200.00

Road & Bridge Department "On-Call" Exhibit D 2/27/2020
Traffic Engineering Services Rate Schedule

Surveying and Mapping

Labor Classification	Labor Rate
Principal	$ 200.00
Senior Project Manager	$ 175.00
Project Manager	$ 150.00
Senior Survey Technician	$ 110.00
Survey Technician	$ 98.00
Two (2) Person Survey Field Crew	$ 155.00
Three (3) Person Survey Field Crew	$ 195.00
Additional Rodperson, Chainperson, Flagperson	$ 30.00
One (1) Person Survey Field Crew	$ 115.00
Project Coordinator – Mobile LiDAR	$ 120.00
Mobile LiDAR Processing Technician	$ 120.00
Project Coordinator - AM	$ 120.00
Certified Photogrammetrist	$ 125.00
Analytical Triangulation Specialist	$ 110.00
Aerial Mapping Technician	$ 98.00
Orthophoto Specialist	$ 98.00
Mapping Editor	$ 98.00
Aerial Office Technician	$ 65.00
Project Coordinator - AP	$ 120.00
Aerial Processing Technician	$ 100.00
Project Coordinator - FWAL	$ 120.00
Airborne LiDAR Processing Technician	$ 100.00
HAL Processing Technician	$ 98.00
Project Coordinator - HAL	$ 120.00
Helicopter Flight Crew Rotary Wing Aircraft	$ 205.00
Helicopter LiDAR Processing Technician	$ 125.00
Department Manager (SUE)	$ 200.00
Sr. Project Manager (SUE)	$ 195.00
Project Manager (SUE)	$ 177.00
Senior Engineer (SUE)	$ 177.00
Utility Coordinator	$ 125.00
Senior Utility Coordinator	$ 165.00
Utilities Field Inspector	$ 109.00
Senior Utilities Field Inspector	$ 129.00
Engineer in Training	$ 124.00
Phase Manager (SUE)	$ 124.00
Senior Office Technician (SUE)	$ 124.00
Office Technician (SUE)	$ 102.00
Administrative Assistant	$ 78.00
Field Coordinator/ Field Supervisor	$ 150.00
Three (3) Person SUE Locating Crew (W/ Equipment)	$ 279.00
Two (2) Person SUE Field Crew (W/ Equipment)	$ 190.00
One (1) Person SUE Designating Crew (W/ Equipment)	$ 100.00
Vac Crew Rate (includes 1 unit with 2-man crew)	$ 247.00
Vac Crew Rate (overtime) (weekends, work exceeding 8	$ 265.00

DIRECT EXPENSES - Survey And Mapping

Description	Unit	Cost/Unit
Control Monuments	Each	$ 90.00
Ground Target (Includes paint, panel material, etc.)	Each	$ 20.00
GPS Receiver	Hour	$ 25.00
Terrestrial Laser Scanner	Hour	$ 100.00
LiDAR Workstation	Hour	$ 15.00
Helicopter Rate	Hour	$ 1,450.00
Fixed Wing Aircraft Rate	Hour	$ 1,300.00
Aerial LiDAR System	Day	$ 700.00
Digital Imagery Processing	Each	$ 32.00
LiDAR Mobile Mapping System	Day	$ 6,500.00
Aerial Photography Flight Crew (Fixed Wing Aircraft)	Hour	$ 205.00
LiDAR Flight Crew Fixed Wing Aircraft (Includes Pilot and LiDAR Opera	Hour	$ 120.00
Helicopter Flight Crew (Includes Pilot and LiDAR Operator)	Hour	$ 325.00
AP Transit Miles	Mile	$ 12.00
AP Project Flight Miles	Mile	$ 32.00
AP ABGPS Processing	Project	$ 3,000.00
FWAL Transit Miles	Mile	$ 12.00
FWAL Project Flight Miles	Mile	$ 32.00
B&W Processing (film, development, scanning)	Each	$ 10.00
CIR Processing (film, development, scanning)	Each	$ 10.00
Color Processing (Film, development, scanning)	Each	$ 15.00
Digital Image Processing	Each	$ 27.00
Ground Penetrating Radar (Adder to Designating Crew Rate)	Day	$ 400.00
Specialty Equipment (Sonde, Radio Beacon, Duct Rodder)	Day	$ 35.00
Flashing Arrow Board, warning signs (w/stands and traffic cones)	Day	$ 38.00
ATV or Utility Vehicle	Day	$ 75.00
Environmental Supplies (Paint, Flags, Lath, Stakes)	Day	$ 25.00
Pavement Coring	Core	$ 300.00
Agency As-built Information (Reproduction) Fees	Copy	$ 10.00
Additional Vehicle (Required for safety or materials)	Day	$ 200.00
Roadway Bonding Agent	bucket	$ 110.00

Road & Bridge Department "On-Call"
Traffic Engineering Services

Exhibit D
Rate Schedule

2/27/2020

LJA

Labor Classification	Labor Rate
Principal (20+ years)	$ 285.00
Project Manager (10 to 20 years)	$ 235.00
Deputy Project Manager (*) (10 to 20 years)	$ 220.00
Senior Technical Advisor (15+ years)	$ 205.00
Quality Manager (10 to 20 years)	$ 220.00
Senior Engineer (15+ years)	$ 223.00
Project Engineer (10 to 15 years)	$ 197.00
Design Engineer (5 to 10 years)	$ 166.00
Utility Engineer (5 to 10 years)	$ 153.00
Engineer-In-Training (1 to 5 years)	$ 121.00
Senior Engineer Tech (15+ years)	$ 137.00
Engineer Tech (5 to 15 years)	$ 128.00
Junior Engineer Tech (1 to 5 years)	$ 86.00
Senior CADD Operator (15+ years)	$ 118.00
CADD Operator (5 to 15 years)	$ 102.00
Junior CADD Operator (1 to 5 years)	$ 83.00
Admin/Clerical (years)	$ 80.00

DIRECT EXPENSES - LJA

Description	Unit	Cost/Unit
Photocopies B/W (11" X 17")	each	$ 0.40
Photocopies B/W (8 1/2" X 11")	each	$ 0.20
Photocopies Color (11" X 17")	each	$ 2.50
Photocopies Color (8 1/2" X 11")	each	$ 1.50
Cardstock Color (8 1/2" X 11")	each	$ 2.00
Digital Ortho Plotting	each	$ 5.00
Plots (B/W on Bond)	SF	$ 2.50
Plots (Color on Bond)	SF	$ 6.00
Plots (Color on Photographic Paper)	SF	$ 10.00
Color Graphics on Foam Board	SF	$ 15.00
Presentation Boards 30" X 40" Color Mounted	each	$ 100.00
Report Printing	each	$ 200.00
Report Binding and tabbing	each	$ 20.00

EXHIBIT E

Williamson County
Vendor Reimbursement Policy

The purpose of this Williamson County Vendor Reimbursement Policy ("Policy") is to provide clear guidelines to vendors on Williamson County's expectations and requirements regarding allowable reimbursable expenditures and required backup. The Policy will also minimize conflicts related to invoice payments and define non-reimbursable items. This Policy is considered a guideline and is not a contract.

This Policy may be altered, deleted or amended, at any time and without prior notice to vendors, by action of the Williamson County Commissioners Court. Unenforceable provisions of this Policy, as imposed by applicable law, regulations, or judicial decisions, shall be deemed to be deleted. Any revisions to this Policy will be distributed to all current vendors doing business with the County.

1. Invoices and Affidavits

1.1 Invoices must adequately describe the goods or services provided to County and include all required backup (i.e. reimbursable expenses, mileage log, timesheets, receipts detailing expenses incurred etc.) that is in a form acceptable to the Williamson County Auditor. Invoices that do not adequately describe the goods or services provided to County or contain backup that is satisfactory to the Williamson County Auditor will be returned to vendor for revisions and the provision above relating to invoice errors resolved in favor of the County shall control as to the required actions of vendor and when such invoice must be paid by the County.

1.2 In the event an invoice includes charges based upon hourly billing rates for services or any other rates based upon the amount of time worked by an individual or individuals in performing services, whether the charges are being billed directly to the County or whether they are the basis of invoices from subcontractors for which the vendor seeks reimbursement from the County, the charges shall be accompanied by an affidavit signed by an officer or principal of the vendor certifying that the work was performed, it was authorized by the County and that all information contained in the invoice that is being submitted is true and correct.

1.3 Upon County's request, vendor must submit all bills paid affidavits wherein vendor must swear and affirm that vendor has paid each of its subcontractors, laborers, suppliers and material in full for all labor and materials provided to vendor for or in connection with services and work performed for County and, further, vendor must swear and affirm that vendor is not aware of any unpaid bills, claims, demands, or causes of action by any of its subcontractors, laborers, suppliers, or material for or in connection with the furnishing of labor or materials, or both, for services and work performed for County.

2. **Travel Reimbursement**

2.1 The County will only cover costs associated with travel on vendors outside a 50 mile radius from Williamson County, Texas.

2.2 The County will only cover costs associated with travel as documented work for County. If a vendor is also doing business for another client, the travel costs must be split in proportion to the amount of work actually performed for County and the other client. The only allowable travel expense will be for the specific days worked for Williamson County.

2.3 No advance payments will be made to vendor for travel expenditures. The travel expenditure may only be reimbursed after the expenditure/trip has already occurred and vendor has provided the Williamson County Auditor with all necessary and required backup.

2.4 Vendors must submit all travel reimbursement requests on each employee in full. Specifically, a travel reimbursement request must include all related travel reimbursement expenses relating to a particular trip for which vendor seeks reimbursement. Partial travel reimbursement requests will not be accepted (i.e. vendor should not submit hotel and mileage one month then the next month submit rental car and airfare). If the travel reimbursement appears incomplete, the invoice will be sent back to the vendor to be submitted when all information is ready to submit in full.

2.5 Reimbursement for transportation costs will be at the most reasonable means of transportation (i.e.: airline costs will be reimbursed for coach rate, rental car costs will only be reimbursed if rental car travel was most reasonable means of travel as compared to travel by air).

2.6 The County will not be responsible for, nor will the County reimburse additional charges due to personal preference or personal convenience of individual traveling.

2.7 The County will not reimburse airfare costs if airfare costs were higher than costs of mileage reimbursement.

2.8 Additional expenses associated with travel that is extended to save costs (i.e. Saturday night stay) may be reimbursed if costs of airfare would be less than the cost of additional expenses (lodging, meals, car rental, mileage) if the trip had not been extended. Documentation satisfactory to the Williamson County Auditor will be required to justify expenditure.

2.9 County will only reimburse travel expense to necessary personnel of the vendor (i.e. no spouse, friends or family members).

2.10 Except as otherwise set forth herein, a vendor must provide a paid receipt for all expenses. If a receipt cannot be obtained, a written sworn statement of the expense from the vendor may be substituted for the receipt.

2.11 Sales tax for meals and hotel stays are the only sales taxes that will be reimbursed. Sales tax on goods purchased will not be reimbursed. A sales tax exemption form is available from the Williamson County Auditor's Office upon request.

2.12 The County will not pay for any late charges on reimbursable items. It is the responsibility of the vendor to pay the invoice first and seek reimbursement from the County.

3. **Meals**
   - 3.1 Meal reimbursements are limited to a maximum of $50.00 per day on overnight travel. On day travel (travel that does not require an overnight stay), meal reimbursements are limited to a maximum of $20.00 per day. The travel must be outside the Williamson County, Texas line by a 50 mile radius.
   - 3.2 Receipts are required on meal reimbursement amounts up to the maximum per day amount stated for overnight or day travel. If receipts are not presented, the vendor can request per diem (per diem limits refer to 3.2). However, a vendor cannot combine per diem and meal receipts. Only one method shall be allowed.
   - 3.3 Meals are reimbursable only for vendors who do not have the necessary personnel located within a 50 mile radius of Williamson County, Texas that are capable of carrying the vendor's obligations to County. Meals will not be reimbursed to vendors who are located within a 50 mile radius of Williamson County, Texas.
   - 3.4 County will not reimburse for alcoholic beverages.
   - 3.5 Tips are reimbursable but must be reasonable to limitation of meal allowance
   - 3.6 No meals purchased for entertainment purposes will be allowed.
   - 3.7 Meal reimbursement must be substantiated with a hotel receipt.

4. **Lodging**
   - 4.1 Hotel accommodations require an itemized hotel folio as a receipt. The lodging receipt should include name of the motel/hotel, number of occupant(s), goods or services for each individual charge (room rental, food, tax, etc.) and the name of the occupant(s). Credit card receipts or any other form of receipt are not acceptable.
   - 4.2 Vendors will be reimbursed for a single room rate charge plus any applicable tax. If a single room is not available, the vendor must provide documentation to prove that a single room was not available in order to justify the expense over and above the single room rate. A vendor may also be required to provide additional documentation if a particular room rate appears to be excessive.
   - 4.3 Personal telephone charges, whether local or long distance, will not be reimbursed.

5. **Airfare**
   - 5.1 The County will only reimburse up to a coach price fare for air travel.
   - 5.2 The County will exclude any additional charges due to personal preference or personal convenience of the individual traveling (i.e. early bird check in, seat preference charges, airline upgrades, etc. will not be an allowable reimbursement)
   - 5.3 Air travel expenses must be supported with receipt copy of an airline ticket or an itinerary with actual ticket price paid. If tickets are purchased through a website, vendor must submit a copy of the webpage showing the ticket price if no paper ticket was issued.

5.4 Cancellation and/or change flight fees may be reimbursed by the County but vendor must provide the Williamson County Auditor with documentation in writing from a County department head providing authorization for the change.

5.5 The County will not reimburse vendor for tickets purchased with frequent flyer miles.

6. Car Rental

6.1 Vendors that must travel may rent a car at their destination when it is less expensive than other transportation such as taxis, airport shuttles or public transportation such as buses or subways.

6.2 Cars rented must be economy or mid-size. Luxury vehicle rentals will not be reimbursed. Any rental costs over and above the cost of a mid-size rental will be adjusted.

6.3 Vendors will be reimbursed for rental cars if the rental car cost would have been less than the mileage reimbursement cost (based on the distance from vendor's point of origin to Williamson County, Texas) had the vendor driven vendor's car.

6.4 Vendors must return a car rental with appropriate fuel levels as required by rental agreement to avoid the car rental company from adding fuel charges.

6.5 Rental agreement and credit card receipt must be provided to County as back up for the request for reimbursement.

6.6 Insurance purchased when renting vehicle may also be reimbursed.

6.7 Car Rental optional extras such as GPS, roadside assistance, and administrative fees on Tolls will not be reimbursed.

7. Personal Car Usage

7.1 Personal vehicle usage will be reimbursed in an amount equal to the standard mileage rate allowed by the IRS.

7.2 Per code of Federal Regulations, Title 26, Subtitle A, Chapter 1, Subchapter B, Part IX, Section 274(d), all expense reimbursement requests must include the following:

7.2.1.1 Date

7.2.1.2 Destination

7.2.1.3 Purpose

7.2.1.4 Name of traveler(s)

7.2.1.5 Correspondence that verifies business purpose of the expense

7.3 The mileage for a personal vehicle must document the date, location of travel to/from, number of miles traveled and purpose of trip.

7.4 Mileage will be reimbursed on the basis of the most commonly used route.

7.5 Reimbursement for mileage shall not exceed the cost of a round trip coach airfare.

7.6 Reimbursement for mileage shall be prohibited between place of residence and usual place of work.

7.7 Mileage should be calculated from employee's regular place of work or their residence, whichever is the shorter distance when traveling to a meeting or traveling to Williamson County, Texas for vendors who are located outside of Williamson County, Texas by at least a 50 mile radius.

7.8 When more than one person travels in same vehicle, only one person may claim mileage reimbursement.

7.9 Tolls, if reasonable, are reimbursable. Receipts are required for reimbursement. If a receipt is not obtainable, then written documentation of expense must be submitted for reimbursement (administrative fees on Tolls will not be reimbursed).

7.10 Parking fees, if reasonable are reimbursable for meetings and hotel stays. For vendors who contract with a third party for visitor parking at vendor's place of business, Williamson County will not reimburse a vendor based on a percentage of its contracted visitor parking fees. Rather, Williamson County will reimburse Vendor for visitor parking on an individual basis for each time a visitor uses Vendor's visitor parking. Receipts are required for reimbursement. If a receipt is not obtainable, then written documentation of expense must be submitted for reimbursement.

7.11 Operating and maintenance expenses as well as other personal expenses, such as parking tickets, traffic violations, and car repairs and collision damage are not reimbursable.

8. Other Expenses

8.1 Taxi fare, bus tickets, conference registrations, parking, etc. must have a proper original receipt.

9. Repayment of Nonreimbursable Expense.

Vendors must, upon demand, immediately repay County for all inappropriately reimbursed expenses whenever an audit or subsequent review of any expense reimbursement documentation finds that such expense was reimbursed contrary to these guidelines and this Policy. Williamson County reserves the right to retain any amounts that are due or that become due to a vendor in order to collect any inappropriately reimbursed expenses that a vendor was paid.

10. Non-Reimbursable Expenses

In addition to the non-reimbursable items set forth above in this Policy, the following is a non-exhaustive list of expenses that will not be reimbursed by Williamson County:

10.1 Alcoholic beverages/tobacco products
10.2 Personal phone calls
10.3 Laundry service
10.4 Valet service (excludes hotel valet)
10.5 Movie rentals
10.6 Damage to personal items
10.7 Flowers/plants
10.8 Greeting cards
10.9 Fines and/or penalties
10.10 Entertainment, personal clothing, personal sundries and services
10.11 Transportation/mileage to places of entertainment or similar personal activities
10.12 Upgrades to airfare, hotel and/or car rental

10.13 Airport parking above the most affordable rate available
10.14 Excessive weight baggage fees or cost associated with more than two airline bags
10.15 Auto repairs
10.16 Babysitter fees, kennel costs, pet or house-sitting fees
10.17 Saunas, massages or exercise facilities
10.18 Credit card delinquency fees or service fees
10.19 Doctor bills, prescription and other medical services
10.20 Hand tools
10.21 Safety Equipment (hard hats, safety vests, etc.)
10.22 Office Supplies
10.23 Lifetime memberships to any association
10.24 Donations to other entities
10.25 Any items that could be construed as campaigning
10.26 Community outreach items exceeding $2 per item
10.27 Technology Fees
10.28 Sales tax on goods purchased
10.29 Any other expenses which Williamson County deems, in its sole discretion, to be inappropriate or unnecessary expenditures.

Commissioners Court - Regular Session **17.**

Meeting Date: 03/10/2020

Awarding RFQ #2451-3 Corridor I Planning From US 183 to SH 29

Submitted For: Randy Barker **Submitted By:** Thomas Skiles, Purchasing

Department: Purchasing

Agenda Category: Consent

Information

Agenda Item

Discuss, consider and take appropriate action on awarding RFQ #2451-3 Corridor I Planning from US 183 to SH 29 (Road Bond Map Project #2.6) to the most qualified firm K.Friese & Associates, Inc. and authorizing execution of the agreement. Funding Source is P344.

Background

Purchasing solicited sealed statements of qualifications for Planning and Design of Road Bond Projects. 68 firms participated in the solicitations of which 31 firms submitted for the projects specified in the RFQ. Evaluations were held for the planning projects. The firms that submitted for planning projects were short-listed and interviews were held. After the interview phase, it was determined that K.Friese and Associates were the most qualified firm to provide the services required by the County for Corridor I Planning From US 183 to SH 29 Road Bond Project #2.6. Total contract amount will be $3,000,000.00. Department point of contact is Terron Evertson.

Fiscal Impact

From/To	Acct No.	Description	Amount

Attachments

Contract

Award Letter

Form Review

Inbox	Reviewed By	Date
Purchasing (Originator)	Randy Barker	03/04/2020 11:14 AM
County Judge Exec Asst.	Andrea Schiele	03/04/2020 01:34 PM
Form Started By: Thomas Skiles		Started On: 03/03/2020 10:54 AM
Final Approval Date: 03/04/2020		

RECEIVED
FEB 24 2020
BY: PST

WILLIAMSON COUNTY
CONTRACT FOR ENGINEERING SERVICES

FIRM: **K Friese & Associates, Inc. ("Engineer")**
ADDRESS: **1120 S Capital of Texas Highway, CityView 2, Suite 100, Austin, TX, 78746**
PROJECT: **Corridor I from US 183 to SH 29 ("Project")**

THE STATE OF TEXAS §
§
COUNTY OF WILLIAMSON §

THIS CONTRACT FOR ENGINEERING SERVICES ("Contract") is made and entered into, effective as the date of the last party's execution hereinbelow, by and between Williamson County, Texas, a political subdivision of the State of Texas, whose offices are located at 710 Main Street, Suite 101, Georgetown, Texas, 78626 (hereinafter referred to as "County"), and Engineer, and such Contract is for the purpose of contracting for professional engineering services.

RECITALS:

WHEREAS, V.T.C.A., Government Code §2254.002(2)(A)(vii) under Subchapter A entitled "Professional Services Procurement Act" provides for the procurement by counties of services of professional engineers; and

WHEREAS, County and Engineer desire to contract for such professional engineering services; and

WHEREAS, County and Engineer wish to document their agreement concerning the requirements and respective obligations of the parties;

NOW, THEREFORE, WITNESSETH:

That for and in consideration of the mutual promises contained herein and other good and valuable considerations, and the covenants and agreements hereinafter contained to be kept and performed by the respective parties hereto, it is agreed as follows:

ARTICLE 1
CONTRACT DOCUMENTS AND APPLICABLE PROJECT DOCUMENTS

A. Contract Documents. The Contract Documents consist of this Contract, any exhibits attached hereto (which exhibits are hereby incorporated into and made a part of this Contract), any fully executed Work Authorizations; any fully executed Supplemental Work Authorizations and all fully executed Contract Amendments (as defined herein in Article 14) which are subsequently issued. These form the entire contract, and all are as fully a part of this Contract as if attached to this Contract or repeated herein.

B. Project Documents. In addition to any other pertinent and necessary Project documents, the following documents shall be used in the development of the Project:

A. TxDOT 2011 Texas Manual of Uniform Traffic Control Devices for Streets and Highways, including latest revisions
B. Texas Department of Transportation's Standard Specifications for Construction of Highways, Streets, and Bridges, 2014 (English units)
C. National Environmental Policy Act (NEPA)
D. Texas Accessibility Standards (TAS) of the Architectural Barriers Act, Article 9102, Texas Civil Statutes, Effective March 15, 2012, including latest revisions
E. Americans with Disabilities Act (ADA) Regulations
F. U.S. Army Corps Regulations
G. International Building Code, current edition as updated
H. Williamson County Design Criteria & Project Development Manual, latest edition
I. Williamson County Multi-Corridor Transportation Plan Project Level Environmental Review and Compliance Protocol, latest edition
J. Williamson County Protocol for Sustainable Roadsides, latest edition

ARTICLE 2
NON-COLLUSION; DEBARMENT; AND FINANCIAL INTEREST PROHIBITED

A. Non-collusion. Engineer warrants that he/she/it has not employed or retained any company or persons, other than a bona fide employee working solely for Engineer, to solicit or secure this Contract, and that he/she/it has not paid or agreed to pay any company or engineer any fee, commission, percentage, brokerage fee, gifts, or any other consideration, contingent upon or resulting from the award or making of this Contract. For breach or violation of this warranty, County reserves and shall have the right to annul this Contract without liability or, in its discretion and at its sole election, to deduct from the contract price or compensation, or to otherwise recover, the full amount of such fee, commission, percentage, brokerage fee, gift or contingent fee.

B. Debarment Certification. Engineer must sign the Debarment Certification enclosed herewith as **Exhibit A**.

C. Financial Interest Prohibited. Engineer covenants and represents that Engineer, his/her/its officers, employees, agents, consultants and subcontractors will have no financial interest, direct or indirect, in the purchase or sale of any product, materials or equipment that will be recommended or required for the construction of the Project.

ARTICLE 3
ENGINEERING SERVICES

Engineer shall perform Engineering Services as identified in **Exhibit B** entitled "Engineering Services."

County will prepare and issue Work Authorizations, in substantially the same form identified and attached hereto as **Exhibit C** and entitled "Work Authorization No. ____", to authorize the Engineer to perform one or more tasks of the Engineering Services. Each Work Authorization will include a description of the work to be performed, a description of the tasks and milestones, a work schedule for the tasks, definite review times by County and Engineer of all Engineering Services and a fee amount agreed upon by the County and Engineer. The amount payable for a Work Authorization shall be supported by the estimated cost of each work task as described in the Work Authorization. The Work Authorization will not waive the Engineer's responsibilities and obligations established in this Contract. The executed Work Authorizations shall become part of this Contract.

All work must be completed on or before the date specified in the Work Authorization. The Engineer shall promptly notify the County of any event which will affect completion of the Work Authorization, although such notification shall not relieve the Engineer from costs or liabilities resulting from delays in completion of the Work Authorization. Should the review times or Engineering Services take longer than shown on the Work Authorization, through no fault of Engineer, Engineer may submit a timely written request for additional time, which shall be subject to the approval of the County. Any changes in a Work Authorization shall be enacted by a written Supplemental Work Authorization before additional costs may be incurred. Any Supplemental Work Authorization must be executed by both parties within the period specified in the Work Authorization.

ARTICLE 4
CONTRACT TERM

A. Term. The Engineer is expected to complete the Engineering Services described herein in accordance with the above described Work Authorizations or any Supplemental Work Authorization related thereto. If Engineer does not perform the Engineering Services in accordance with each applicable Work Authorization or any Supplemental Work Authorization related thereto, then County shall have the right to terminate this Contract as set forth below in Article 20. So long as the County elects not to terminate this Contract, it shall continue from day to day until such time as the Engineering Services are completed in accordance with each applicable Work Authorization or any Supplemental Work Authorization related thereto. Any Engineering Services performed or costs incurred after the date of termination shall not be eligible for reimbursement. Engineer shall

notify County in writing as soon as possible if he/she/it determines, or reasonably anticipates, that the Engineering Services will not be completed in accordance with an applicable Work Authorization or any Supplemental Work Authorization related thereto.

B. Work Authorizations. Engineer acknowledges that each Work Authorization is of critical importance, and agrees to undertake all reasonably necessary efforts to expedite the performance of Engineering Services required herein so that construction of the Project will be commenced and completed as scheduled. In this regard, and subject to adjustments in a particular Work Authorization, as provided in Article 3 herein, Engineer shall proceed with sufficient qualified personnel and consultants necessary to fully and timely accomplish all Engineering Services required under this Contract in a professional manner.

C. Commencement of Engineering Services. After execution of this Contract, Engineer shall not proceed with Engineering Services until Engineer has been thoroughly briefed on the scope of the Project and has been notified in writing by the County to proceed, as provided in Article 8.

ARTICLE 5
COMPENSATION AND EXPENSES

County shall pay and Engineer agrees to accept up to the amount shown below as full compensation for the Engineering Services performed and to be performed under this Contract. The basis of compensation for the services of principals and employees engaged in the performance of the Engineering Services shall be based on the Rate Schedule set forth in the attached **Exhibit D**.

The maximum amount payable under this Contract, without modification, is **three million Dollars ($3,000,000.00)** (the "Compensation Cap"), provided that any amounts paid or payable shall be solely pursuant to a validly issued Work Authorization or any Supplemental Work Authorization related thereto. In no event may the aggregate amount of compensation authorized under Work Authorizations and Supplemental Work Authorizations exceed the Compensation Cap. The Compensation Cap shall be revised equitably only by written Contract Amendments executed by both parties in the event of a change the overall scope of the Engineering Services set forth in **Exhibit B**, as authorized by County.

The Compensation Cap is based upon all labor and non-labor costs estimated to be required in the performance of the Engineering Services provided for under this Contract. Should the actual costs of all labor and non-labor costs rendered under this Contract be less than the above stated Compensation Cap, then Engineer shall receive compensation for only actual fees and costs of the Engineering Services actually rendered and incurred, which may be less than the above stated Compensation Cap.

The Compensation Cap herein referenced may be adjusted for Additional Engineering Services requested and performed only if approved by a written Contract Amendment signed by both parties.

Engineer shall prepare and submit to County monthly progress reports in sufficient detail to support the progress of the Engineering Services and to support invoices requesting monthly payment. The format for such monthly progress reports and invoices must be in a format acceptable to County. Satisfactory progress of Engineering Services shall be an absolute condition of payment.

Engineer shall be reimbursed for actual non-labor and subcontract expenses incurred in the performance of the services under this Contract in accordance with the Williamson County Vendor Reimbursement Policy set forth under **Exhibit E**. Invoices requesting reimbursement for costs and expenditures related to the Project (reimbursables) must be accompanied by copies of the provider's invoice and comply with the Williamson County Vendor Reimbursement Policy. The copies of the provider's invoice must evidence the actual costs billed to Engineer without mark-up.

ARTICLE 6
METHOD OF PAYMENT

Payments to Engineer shall be made while Engineering Services are in progress. Engineer shall prepare and submit to Mike Weaver, County's Road Bond Program Manager, not more frequently than once per month, a progress report as referenced in Article 5 above. Such progress report shall state the percentage of completion of Engineering Services accomplished for an applicable Work Authorization or any Supplemental Work Authorization related thereto during that billing period and to date. This submittal shall also include a progress assessment report in a form acceptable to the County Auditor.

Simultaneous with submission of such progress report, Engineer shall prepare and submit one (1) original of a certified invoice to the County's Road Bond Program Manager in a form acceptable to the County Auditor. All invoices submitted to County must, at a minimum, be accompanied by an original complete packet of supporting documentation and time sheets detailing hours worked by staff persons with a description of the work performed by such persons. For Additional Engineering Services performed pursuant to this Contract, a separate invoice or itemization of the Additional Engineering Services must be presented with the same aforementioned requirements.

Payments shall be made by County based upon Engineering Services actually provided and performed. Upon timely receipt and approval of each statement, County shall make a good faith effort to pay the amount which is due and payable within thirty (30) days of the County Auditor's receipt. County reserves the right to reasonably withhold payment pending verification of satisfactory Engineering Services performed. Engineer has the responsibility to submit proof to County, adequate and sufficient in its determination, that tasks of an applicable Work Authorization or any Supplemental Work Authorization related thereto were completed.

The certified statements shall show the total amount earned to the date of submission and shall show the amount due and payable as of the date of the current statement. Final payment does not relieve Engineer of the responsibility of correcting any errors and/or omissions resulting from his/her/its negligence.

Upon submittal of the initial invoice, Engineer shall provide the County Auditor with an Internal Revenue Form W-9, Request for Taxpayer Identification Number and Certification that is complete in compliance with the Internal Revenue Code, its rules and regulations.

ARTICLE 7
PROMPT PAYMENT POLICY

In accordance with Chapter 2251, V.T.C.A., Texas Government Code, payment to Engineer will be made within thirty (30) days of the day on which the performance of services was complete, or within thirty (30) days of the day on which the County Auditor receives a correct invoice for services, whichever is later.

Engineer may charge a late fee (fee shall not be greater than that which is permitted by Texas law) for payments not made in accordance with this prompt payment policy; however, this policy does not apply in the event:

A. There is a bona fide dispute between County and Engineer concerning the supplies, materials, or equipment delivered or the services performed that causes the payment to be late; or

B. The terms of a federal contract, grant, regulation, or statute prevent County from making a timely payment with federal funds; or

C. There is a bona fide dispute between Engineer and a subcontractor/subconsultant or between a subcontractor/subconsultant and its supplier concerning supplies, materials, or equipment delivered or the Engineering Services performed which causes the payment to be late; or

D. The invoice is not mailed to the County's Road Bond Program Manager in strict accordance with instructions, if any, on the purchase order, or this Contract or other such contractual agreement.

The County Auditor shall document to Engineer the issues related to disputed invoices within ten (10) calendar days of receipt of such invoice. Any non-disputed invoices shall be considered correct and payable per the terms of Chapter 2251, V.T.C.A., Texas Government Code.

ARTICLE 8
COMMENCEMENT OF ENGINEERING SERVICES

The Engineer shall not proceed with any task of the Engineering Services until Engineer has been thoroughly briefed on the scope of the Project and instructed, in writing by the County, to proceed with the applicable Engineering Services. The County shall not be responsible for work performed or costs incurred by Engineer related to any task for which a Work Authorization or a Supplemental Work Authorization related thereto has not been issued and signed by both parties. Engineer shall not be required to perform any work for which a Work Authorization or a Supplemental Work Authorization related thereto has not been issued and signed by both parties.

ARTICLE 9
PROJECT TEAM

County's Designated Representative for purposes of this Contract is as follows:

County's Road Bond Program Manager
Attn: Michael Weaver
HNTB Corporation
101 E. Old Settlers Blvd., Suite 100
Round Rock, Texas 78664

County shall have the right, from time to time, to change the County's Designated Representative by giving Engineer written notice thereof. With respect to any action, decision or determination which is to be taken or made by County under this Contract, the County's Designated Representative may take such action or make such decision or determination or shall notify Engineer in writing of an individual responsible for and capable of taking such action, decision or determination and shall forward any communications and documentation to such individual for response or action. Actions, decisions or determinations by the County's Designated Representative on behalf of County shall be done in his or her reasonable business judgment unless express standards or parameters therefor are included in this Contract, in which case, actions taken by the County's Designated Representative shall be in accordance with such express standards or parameters. Any consent, approval, decision or determination hereunder by the County's Designated Representative shall be binding on County; *provided, however,* the County's Designated Representative shall not have any right to modify, amend or terminate this Contract, an Executed Work Authorization, an executed Supplemental Work Authorization or executed Contract Amendment. County's Designated Representative shall not have any authority to execute a Contract Amendment, Work Authorization or any Supplemental Work Authorization unless otherwise granted such authority by the Williamson County Commissioners Court.

Engineer's Designated Representative for purposes of this Contract is as follows:

Thomas M Owens, PE, Executive Vice President
K Friese & Associates, Inc.
1120 S Capital of Texas Highway
CityView 2, Suite 100
Austin, TX, 78676

Engineer shall have the right, from time to time, to change the Engineer's Designated Representative by giving County written notice thereof. With respect to any action, decision or determination which is to be taken or made by Engineer under this Contract, the Engineer's Designated Representative may take such action or make such decision or determination or shall notify County in writing of an individual responsible for and capable of taking such action, decision or determination and shall forward any communications and documentation to such individual for response or action. Actions, decisions or determinations by the Engineer's Designated Representative on behalf of Engineer shall be done in his or her reasonable business

judgment unless express standards or parameters therefor are included in this Contract, in which case, actions taken by the Engineer's Designated Representative shall be in accordance with such express standards or parameters. Any consent, approval, decision or determination hereunder by the Engineer's Designated Representative shall be binding on Engineer. Engineer's Designated Representative shall have the right to modify, amend and execute Work Authorizations, Supplemental Work Authorizations and Contract Amendments on behalf of Engineer.

ARTICLE 10
PROGRESS EVALUATION

Engineer shall, from time to time during the progress of the Engineering Services, confer with County at County's election. Engineer shall prepare and present such information as may be pertinent and necessary, or as may be reasonably requested by County, in order for County to evaluate features of the Engineering Services. At the request of County or Engineer, conferences shall be provided at Engineer's office, the offices of County, or at other locations designated by County. When requested by County, such conferences shall also include evaluation of the Engineering Services. County may, from time to time, require Engineer to appear and provide information to the Williamson County Commissioners Court.

Should County determine that the progress in Engineering Services does not satisfy an applicable Work Authorization or any Supplemental Work Authorization related thereto, then County shall review same with Engineer to determine corrective action required.

Engineer shall promptly advise County in writing of events which have or may have a significant impact upon the progress of the Engineering Services, including but not limited to the following:

A. Problems, delays, adverse conditions which may materially affect the ability to meet the objectives of an applicable Work Authorization or any Supplemental Work Authorization related thereto, or preclude the attainment of Project Engineering Services units by established time periods; and such disclosure shall be accompanied by statement of actions taken or contemplated, and County assistance needed to resolve the situation, if any; and

B. Favorable developments or events which enable meeting goals sooner than anticipated in relation to an applicable Work Authorization's or any Supplemental Work Authorization related thereto.

ARTICLE 11
SUSPENSION

Should County desire to suspend the Engineering Services, but not to terminate this Contract, then such suspension may be effected by County giving Engineer thirty (30) calendar days' verbal notification followed by written confirmation to that effect. Such thirty-day notice may be waived in writing by agreement and signature of both parties. The Engineering Services may be reinstated and resumed in full force and effect within sixty (60) days of receipt of written notice from County to resume the Engineering Services. Such sixty-day (60) notice may be waived in writing by agreement and signature of both parties. If this Contract is suspended for more than thirty (30) days, Engineer shall have the option of terminating this Contract and, in the event, Engineer shall be compensated for all Engineering Services performed and reimbursable expenses incurred, provided such Engineering Services and reimbursable expenses have been previously authorized and approved by County, to the effective date of suspension.

If County suspends the Engineering Services, the contract period as determined in Article 4, and the Work Authorization or any Supplemental Work Authorization related thereto, shall be extended for a time period equal to the suspension period.

County assumes no liability for Engineering Services performed or costs incurred prior to the date authorized by County for Engineer to begin Engineering Services, and/or during periods when Engineering Services is suspended, and/or subsequent to the completion date.

ARTICLE 12
ADDITIONAL ENGINEERING SERVICES

If Engineer forms a reasonable opinion that any work he/she/it has been directed to perform is beyond the overall scope of this Contract, as set forth in **Exhibit B,** and as such constitutes extra work ("Additional Engineering Services"), he/she/it shall promptly notify County in writing. In the event County finds that such work does constitute Additional Engineering Services, County shall so advise Engineer and a written Contract Amendment will be executed between the parties as provided in Article 14. Any increase to the Compensation Cap due to Additional Engineering Services must be set forth in such Contract Amendment. Engineer shall not perform any proposed Additional Engineering Services nor incur any additional costs prior to the execution, by both parties, of a written Contract Amendment. Following the execution of a Contract Amendment that provides for Additional Engineering Services, a written Work Authorization, which sets forth the Additional Engineering Services to be performed, must be executed by the parties. County shall not be responsible for actions by Engineer nor for any costs incurred by Engineer relating to Additional Engineering Services not directly associated with the performance of the Engineering Services authorized in this Contract, by a fully executed Work Authorization or a fully executed Contract Amendment thereto.

ARTICLE 13
CHANGES IN COMPLETED ENGINEERING SERVICES

If County deems it necessary to request changes to previously satisfactorily completed

Engineering Services or parts thereof which involve changes to the original Engineering Services or character of Engineering Services under this Contract, then Engineer shall make such revisions as requested and as directed by County. Such revisions shall be considered as Additional Engineering Services and paid for as specified under Article 12.

Engineer shall make revisions to Engineering Services authorized hereunder as are necessary to correct errors appearing therein, when required to do so by County. No additional compensation shall be due for such Engineering Services.

ARTICLE 14
CONTRACT AMENDMENTS

The terms set out in this Contract may be modified by a written fully executed Contract Amendment. Changes and modifications to a fully executed Work Authorization shall be made in the form of a Supplemental Work Authorization. To the extent that such changes or modifications to a Work Authorization do not also require modifications to the terms of this Contract (i.e. changes to the overall scope of Engineering Services set forth in **Exhibit B**, modification of the Compensation Cap, etc.) a Contract Amendment will not be required.

ARTICLE 15
USE OF DOCUMENTS

All documents, including but not limited to drawings, specifications and data or programs stored electronically, (hereinafter referred to as "Engineering Work Products") prepared by Engineer and its subcontractors/subconsultants are related exclusively to the services described in this Contract and are intended to be used with respect to this Project. However, it is expressly understood and agreed by and between the parties hereto that all of Engineer's designs under this Contract (including but not limited to tracings, drawings, estimates, specifications, investigations, studies and other documents, completed or partially completed), shall be the property of County to be thereafter used in any lawful manner as County elects. Any such subsequent use made of documents by County shall be at County's sole risk and without liability to Engineer.

By execution of this Contract and in confirmation of the fee for services to be paid under this Contract, Engineer hereby conveys, transfers and assigns to County all rights under the Federal Copyright Act of 1976 (or any successor copyright statute), as amended, all common law copyrights and all other intellectual property rights acknowledged by law in the Project Designs and work product developed under this Contract. Copies may be retained by Engineer. Engineer shall be liable to County for any loss or damage to any such documents while they are in the possession of or while being worked upon by Engineer or anyone connected with Engineer, including agents, employees, Engineers or subcontractors/subconsultants. All documents so lost or damaged shall be replaced or restored by Engineer without cost to County.

Upon execution of this Contract, Engineer grants to County permission to reproduce Engineer's work and documents for purposes of constructing, using and maintaining the Project, provided that County shall comply with its obligations, including prompt payment of all sums when due, under this Contract. Engineer shall obtain similar permission from Engineer's

subcontractors/subconsultants consistent with this Contract. If and upon the date Engineer is adjudged in default of this Contract, County is permitted to authorize other similarly credentialed design professionals to reproduce and, where permitted by law, to make changes, corrections or additions to the work and documents for the purposes of completing, using and maintaining the Project.

County shall not assign, delegate, sublicense, pledge or otherwise transfer any permission granted herein to another party without the prior written consent of Engineer. However, County shall be permitted to authorize the contractor, subcontractors and material or equipment suppliers to reproduce applicable portions of the Engineering Work Products appropriate to and for use in the execution of the Work. Submission or distribution of Engineering Work Products to meet official regulatory requirements or for similar purposes in connection with the Project is permitted. Any unauthorized use of the Engineering Work Products shall be at County's sole risk and without liability to Engineer and its Engineers.

Prior to Engineer providing to County any Engineering Work Products in electronic form or County providing to Engineer any electronic data for incorporation into the Engineering Work Products, County and Engineer shall by separate written contract set forth the specific conditions governing the format of such Engineering Work Products or electronic data, including any special limitations not otherwise provided in this Contract. Any electronic files are provided by Engineer for the convenience of County, and use of them is at County's sole risk. In the case of any defects in electronic files or any discrepancies between them and any hardcopy of the same documents prepared by Engineer, the hardcopy shall prevail. Only printed copies of documents conveyed by Engineer shall be relied upon.

Engineer shall have no liability for changes made to the drawings by other engineers subsequent to the completion of the Project. Any such change shall be sealed by the engineer making that change and shall be appropriately marked to reflect what was changed or modified.

ARTICLE 16
PERSONNEL, EQUIPMENT AND MATERIAL

Engineer shall furnish and maintain, at its own expense, quarters for the performance of all Engineering Services, and adequate and sufficient personnel and equipment to perform the Engineering Services as required. All employees of Engineer shall have such knowledge and experience as will enable them to perform the duties assigned to them. Any employee of Engineer who, in the reasonable opinion of County, is incompetent or whose conduct becomes detrimental to the Engineering Services shall immediately be removed from association with the Project when so instructed by County. Engineer certifies that it presently has adequate qualified personnel in its employment for performance of the Engineering Services required under this Contract, or will obtain such personnel from sources other than County. Engineer may not change the Project Manager without prior written consent of County.

ARTICLE 17
SUBCONTRACTING

Engineer shall not assign, subcontract or transfer any portion of the Engineering Services under this Contract without prior written approval from County. All subcontracts shall include the provisions required in this Contract. No subcontract shall relieve Engineer of any responsibilities under this Contract.

ARTICLE 18
REVIEW OF ENGINEERING SERVICES

Engineer's Engineering Services will be reviewed by County under its applicable technical requirements and procedures.

A. Completion. Reports, plans, specifications, and supporting documents shall be submitted by Engineer on or before the dates specified in the applicable Work Authorization or Supplemental Work Authorization related thereto. Upon receipt of same, the submission shall be checked for completion. "Completion" or "Complete" shall be defined as all of the required items, as set out in the applicable Work Authorization, have been included in compliance with the requirements of this Contract. The completeness of any Engineering Services submitted to County shall be determined by County within thirty (30) days of such submittal and County shall notify Engineer in writing within such thirty (30) day period if such Engineering Services have been found to be incomplete. If the submission is Complete, County shall notify Engineer and County's technical review process will begin.

If the submission is not Complete, County shall notify Engineer, who shall perform such professional services as are required to complete the Engineering Services and resubmit it to County. This process shall be repeated until a submission is Complete.

B. Acceptance. County shall review the completed Engineering Services for compliance with this Contract. If necessary, the completed Engineering Services shall be returned to Engineer, who shall perform any required Engineering Services and resubmit it to County. This process shall be repeated until the Engineering Services are Accepted. "Acceptance" or "Accepted" shall mean that in the County's reasonable opinion, substantial compliance with the requirements of this Contract has been achieved.

C. Final Approval. After Acceptance, Engineer shall perform any required modifications, changes, alterations, corrections, redesigns, and additional work necessary to receive Final Approval by the County. "Final Approval" in this sense shall mean formal recognition that the Engineering Services have been fully carried out.

D. Errors and Omissions. After Final Approval, Engineer shall, without additional compensation, perform any work required as a result of Engineer's development of the work which is found to be in error or omission due to Engineer's negligence. However, any work required or

occasioned for the convenience of County after Final Approval shall be paid for as Additional Engineering Services.

E. Disputes Over Classifications. In the event of any dispute over the classification of Engineer's Engineering Services as Complete, Accepted, or having attained Final Approved under this Contract, the decision of the County shall be final and binding on Engineer, subject to any civil remedy or determination otherwise available to the parties and deemed appropriate by the parties.

F. County's Reliance on Engineer. ENGINEER'S DUTIES AS SET FORTH HEREIN SHALL AT NO TIME BE IN ANY WAY DIMINISHED BY REASON OF ANY REVIEW, EVALUATION OR APPROVAL BY THE COUNTY OR ITS AUTHORIZED REPRESENTATIVE NOR SHALL THE ENGINEER BE RELEASED FROM ANY LIABILITY BY REASON OF SUCH REVIEW, EVALUATION OR APPROVAL BY THE COUNTY, IT BEING UNDERSTOOD THAT THE COUNTY AT ALL TIMES IS ULTIMATELY RELYING UPON THE ENGINEER'S SKILL, ABILITY AND KNOWLEDGE IN PERFORMING THE ENGINEERING SERVICES REQUIRED HEREUNDER.

ARTICLE 19
VIOLATION OF CONTRACT TERMS/BREACH OF CONTRACT

Violation of contract terms or breach of contract by Engineer shall be grounds for termination of this Contract, and any increased costs arising from Engineer's default, breach of contract, or violation of contract terms shall be paid by Engineer.

ARTICLE 20
TERMINATION

This Contract may be terminated as set forth below.

A. By mutual agreement and consent, in writing, of both parties.

B. By County, by notice in writing to Engineer, as a consequence of failure by Engineer to perform the Engineering Services set forth herein in a satisfactory manner.

C. By either party, upon the failure of the other party to fulfill its obligations as set forth herein.

D. By County, for reasons of its own and not subject to the mutual consent of Engineer, upon not less than thirty (30) days' written notice to Engineer.

E. By satisfactory completion of all Engineering Services and obligations described herein.

Should County terminate this Contract as herein provided, no fees other than fees due and payable at the time of termination plus reimbursable expenses incurred shall thereafter be paid to Engineer. In determining the value of the Engineering Services performed by Engineer prior to termination, County shall be the sole judge. Compensation for Engineering Services at termination will be based on a percentage of the Engineering Services completed at that time. Should County terminate this Contract under Subsection (D) immediately above, then the amount

charged during the thirty-day notice period shall not exceed the amount charged during the preceding thirty (30) days.

If Engineer defaults in the performance of this Contract or if County terminates this Contract for fault on the part of Engineer, then County shall give consideration to the actual costs incurred by Engineer in performing the Engineering Services to the date of default, the amount of Engineering Services required which was satisfactorily completed to date of default, the value of the Engineering Services which are usable to County, the cost to County of employing another firm to complete the Engineering Services required and the time required to do so, and other factors which affect the value to County of the Engineering Services performed at the time of default.

The termination of this Contract and payment of an amount in settlement as prescribed above shall extinguish all rights, duties, and obligations of County under this Contract. If the termination of this Contract is due to the failure of Engineer to fulfill his/her/its contractual obligations, then County may take over the Project and prosecute the Engineering Services to completion. In such case, Engineer shall be liable to County for any additional and reasonable costs incurred by County.

Engineer shall be responsible for the settlement of all contractual and administrative issues arising out of any procurements made by Engineer in support of the Engineering Services under this Contract.

ARTICLE 21
COMPLIANCE WITH LAWS

A. Compliance. Engineer shall comply with all applicable federal, state and local laws, statutes, codes, ordinances, rules and regulations, and the orders and decrees of any court, or administrative bodies or tribunals in any manner affecting the performance of this Contract, including without limitation, minimum/maximum salary and wage statutes and regulations, and licensing laws and regulations. Engineer shall furnish County with satisfactory proof of his/her/its compliance.

Engineer shall further obtain all permits and licenses required in the performance of the Engineering Services contracted for herein.

B. Taxes. Engineer will pay all taxes, if any, required by law arising by virtue of the Engineering Services performed hereunder. County is qualified for exemption pursuant to the provisions of Section 151.309 of the Texas Limited Sales, Excise, and Use Tax Act.

ARTICLE 22
INDEMNIFICATION

ENGINEER AGREES, TO THE FULLEST EXTENT PERMITTED BY LAW, TO INDEMNIFY AND HOLD THE COUNTY HARMLESS FROM AND AGAINST ANY AND ALL LIABILITIES, LOSSES, PENALTIES, JUDGMENTS, CLAIMS, LAWSUITS, DAMAGES, COSTS AND EXPENSES, INCLUDING, BUT NOT LIMITED

TO, ATTORNEYS' FEES, ("LOSSES") TO THE EXTENT SUCH LOSSES ARE CAUSED BY OR RESULTS FROM A NEGLIGENT ACT OR OMISSION, NEGLIGENCE, OR INTENTIONAL TORT COMMITTED BY ENGINEER, ENGINEER'S EMPLOYEES, AGENTS, OR ANY OTHER PERSON OR ENTITY UNDER CONTRACT WITH ENGINEER INCLUDING, WITHOUT LIMITATION, ENGINEER'S SUBCONSULTANTS, OR ANY OTHER ENTITY OVER WHICH ENGINEER EXERCISES CONTROL.

ENGINEER FURTHER AGREES, TO THE FULLEST EXTENT PERMITTED BY LAW, TO INDEMNIFY AND HOLD THE COUNTY HARMLESS FROM ANY AND ALL LIABILITIES, LOSSES, PENALTIES, JUDGMENTS, CLAIMS, LAWSUITS, DAMAGES, COSTS AND EXPENSES, INCLUDING, BUT NOT LIMITED TO, ATTORNEYS' FEES, ("LOSSES") TO THE EXTENT SUCH LOSSES ARE CAUSED BY OR RESULTS FROM ENGINEER'S FAILURE TO PAY ENGINEER'S EMPLOYEES, SUBCONTRACTORS, SUBCONSULTANTS, OR SUPPLIERS, IN CONNECTION WITH ANY OF THE WORK PERFORMED OR TO BE PERFORMED UNDER THIS CONTRACT BY ENGINEER.

ENGINEER FURTHER AGREES TO INDEMNIFY AND HOLD THE COUNTY HARMLESS FROM ANY AND ALL LIABILITIES, LOSSES, PENALTIES, CLAIMS, LAWSUITS, DAMAGES, COSTS AND EXPENSES, INCLUDING, BUT NOT LIMITED TO, ATTORNEYS' FEES, ("LOSSES") TO THE EXTENT SUCH LOSSES ARE CAUSED BY OR RESULTS FROM THE INFRINGEMENT OF ANY INTELLECTUAL PROPERTY ARISING OUT OF THE USE OF ANY PLANS, DESIGN, DRAWINGS, OR SPECIFICATIONS FURNISHED BY ENGINEER IN THE PERFORMANCE OF THIS CONTRACT.

THE LIMITS OF INSURANCE REQUIRED IN THIS CONTRACT AND/OR THE CONTRACT DOCUMENTS SHALL NOT LIMIT ENGINEER'S OBLIGATIONS UNDER THIS SECTION. THE TERMS AND CONDITIONS CONTAINED IN THIS SECTION SHALL SURVIVE THE TERMINATION OF THE CONTRACT AND/OR CONTRACT DOCUMENTS OR THE SUSPENSION OF THE WORK HEREUNDER. TO THE EXTENT THAT ANY LIABILITIES, PENALTIES, DEMANDS, CLAIMS, LAWSUITS, LOSSES, DAMAGES, COSTS AND EXPENSES ARE CAUSED IN PART BY THE ACTS OF THE COUNTY OR THIRD PARTIES FOR WHOM ENGINEER IS NOT LEGALLY LIABLE, ENGINEER'S OBLIGATIONS SHALL BE IN PROPORTION TO ENGINEER'S FAULT. THE OBLIGATIONS HEREIN SHALL ALSO EXTEND TO ANY ACTIONS BY THE COUNTY TO ENFORCE THIS INDEMNITY OBLIGATION.

IN THE EVENT THAT CONTRACTORS INITIATE LITIGATION AGAINST THE COUNTY IN WHICH THE CONTRACTOR ALLEGES DAMAGES AS A RESULT OF ANY NEGLIGENT ACTS, ERRORS OR OMISSIONS OF ENGINEER, ITS EMPLOYEES, AGENTS, SUBCONTRACTORS, SUBCONSULTANTS, OR SUPPLIERS, OR OTHER ENTITIES OVER WHICH ENGINEER EXERCISES CONTROL, INCLUDING, BUT NOT LIMITED TO, DEFECTS, ERRORS, OR OMISSIONS, THEN THE COUNTY SHALL HAVE THE RIGHT TO JOIN ENGINEER IN ANY SUCH PROCEEDINGS AT THE COUNTY'S COST. ENGINEER SHALL ALSO HOLD THE COUNTY HARMLESS AND INDEMNIFY THE COUNTY TO THE EXTENT THAT ENGINEER, ANY OF ITS EMPLOYEES, AGENTS, SUBCONTRACTORS, SUBCONSULTANTS, OR SUPPLIERS, OR OTHER ENTITIES OVER WHICH ENGINEER EXERCISES CONTROL, CAUSED SUCH DAMAGES TO CONTRACTOR, INCLUDING ANY AND ALL COSTS AND ATTORNEYS' FEES INCURRED BY THE COUNTY IN CONNECTION WITH THE DEFENSE OF ANY CLAIMS WHERE ENGINEER, ITS EMPLOYEES, AGENTS, SUBCONTRACTORS, SUBCONSULTANTS, OR SUPPLIERS, OR OTHER ENTITIES OVER WHICH ENGINEER EXERCISES CONTROL, ARE ADJUDICATED AT FAULT.

ARTICLE 23
ENGINEER'S RESPONSIBILITIES

Engineer shall be responsible for the accuracy of his/her/its Engineering Services and shall promptly make necessary revisions or corrections to its work product resulting from errors, omissions, or negligent acts, and same shall be done without compensation. County shall determine Engineer's responsibilities for all questions arising from design errors and/or omissions, subject to the dispute resolution provisions of Article 33. Engineer shall not be relieved of responsibility for subsequent correction of any such errors or omissions in its work product, or for clarification of any ambiguities until after the construction phase of the Project has been completed.

ARTICLE 24
ENGINEER'S SEAL

The responsible engineer shall sign, seal and date all appropriate engineering submissions to County in accordance with the Texas Engineering Practice Act and the rules of the State Board of Registration for Professional Engineers.

ARTICLE 25
INSURANCE

Engineer must comply with the following insurance requirements at all times during this Contract:

A. Coverage Limits. Engineer, at Engineer's sole cost, shall purchase and maintain during the entire term while this Contract is in effect the following insurance:

1. Worker's Compensation in accordance with statutory requirements.
2. Commercial General Liability Insurance with a combined minimum Bodily Injury and Property Damage limits of $1,000,000.00 per occurrence and $2,000,000.00 in the aggregate.
3. Business Automobile Liability Insurance for all owned, non-owned, and hired vehicles with combined minimum limits for Bodily Injury and Property Damage of $1,000,000.00 each accident.
4. Professional Liability Insurance in the amount of $2,000,000.00 per claim and annual aggregate.

B. Additional Insureds; Waiver of Subrogation. County, its directors, officers and employees shall be added as additional insureds under policies listed under (2) and (3) above, and on those policies where County, its directors, officers and employees are additional insureds, such insurance shall be primary and any insurance maintained by County shall be excess and not contribute with it. Such policies shall also include waivers of subrogation in favor of County.

C. Premiums and Deductible. Engineer shall be responsible for payment of premiums for all of the insurance coverages required under this section. Engineer further agrees

that for each claim, suit or action made against insurance provided hereunder, with respect to all matters for which the Engineer is responsible hereunder, Engineer shall be solely responsible for all deductibles and self-insured retentions. Any deductibles or self-insured retentions over $50,000 in the Engineer's insurance must be declared and approved in writing by County in advance.

D. Commencement of Work. Engineer shall not commence any field work under this Contract until he/she/it has obtained all required insurance and such insurance has been approved by County. As further set out below, Engineer shall not allow any subcontractor/subconsultant(s) to commence work to be performed in connection with this Contract until all required insurance has been obtained and approved and such approval shall not be unreasonably withheld. Approval of the insurance by County shall not relieve or decrease the liability of Engineer hereunder.

E. Insurance Company Rating. The required insurance must be written by a company approved to do business in the State or Texas with a financial standing of at least an A-rating, as reflected in Best's insurance ratings or by a similar rating system recognized within the insurance industry at the time the policy is issued.

F. Certification of Coverage. Engineer shall furnish County with a certification of coverage issued by the insurer. Engineer shall not cause any insurance to be canceled nor permit any insurance to lapse. **In addition to any other notification requires set forth hereunder, Engineer shall also notify County, within twenty-four (24) hours of receipt, of any notices of expiration, cancellation, non-renewal, or material change in coverage it receives from its insurer.**

G. No Arbitration. It is the intention of the County and agreed to and hereby acknowledged by the Engineer, that no provision of this Contract shall be construed to require the County to submit to mandatory arbitration in the settlement of any claim, cause of action or dispute, except as specifically required in direct connection with an insurance claim or threat of claim under an insurance policy required hereunder or as may be required by law or a court of law with jurisdiction over the provisions of this Contract.

H. Subcontractor/Subconsultant's Insurance. Without limiting any of the other obligations or liabilities of Engineer, Engineer shall require each subcontractor/subconsultant performing work under this Contract (to the extent a subcontractor/subconsultant is allowed by County) to maintain during the term of this Contract, at the subcontractor/subconsultant's own expense, the same stipulated minimum insurance required in this Article above, including the required provisions and additional policy conditions as shown below in this Article.

Engineer shall obtain and monitor the certificates of insurance from each subcontractor/subconsultant in order to assure compliance with the insurance requirements. Engineer must retain the certificates of insurance for the duration of this Contract, and shall have the responsibility of enforcing these insurance requirements among its subcontractor/subconsultants. County shall be entitled, upon request and without expense, to receive copies of these certificates of insurance.

I. Insurance Policy Endorsements. Each insurance policy shall include the following conditions by endorsement to the policy:

1. County shall be notified thirty (30) days prior to the expiration, cancellation, non-renewal or any material change in coverage, and such notice thereof shall be given to County by certified mail to:

   Williamson County Purchasing Department
   100 Wilco Way
   Suite P101
   Georgetown, TX. 78626

   With copy to:

   Williamson County Auditor's Office
   Attn: Contracts Auditor
   901 South Austin Avenue
   Georgetown, Texas 78626

2. The policy clause "Other Insurance" shall not apply to any insurance coverage currently held by County, to any such future coverage, or to County's Self-Insured Retentions of whatever nature.

J. Cost of Insurance. The cost of all insurance required herein to be secured and maintained by Engineer shall be borne solely by Engineer, with certificates of insurance evidencing such minimum coverage in force to be filed with County. Such Certificates of Insurance are evidenced as **Exhibit F** herein entitled "Certificates of Insurance."

ARTICLE 26
COPYRIGHTS

County shall have the royalty-free, nonexclusive and irrevocable right to reproduce, publish or otherwise use, and to authorize others to use, any reports developed by Engineer for governmental purposes.

ARTICLE 27
SUCCESSORS AND ASSIGNS

This Contract shall be binding upon and inure to the benefit of the parties hereto, their successors, lawful assigns, and legal representatives. Engineer may not assign, sublet or transfer any interest in this Contract, in whole or in part, by operation of law or otherwise, without obtaining the prior written consent of County.

ARTICLE 28
SEVERABILITY

In the event any one or more of the provisions contained in this Contract shall for any reason be held to be invalid, illegal or unenforceable in any respect, then such invalidity, illegality or unenforceability shall not affect any other provision thereof and this Contract shall be construed as if such invalid, illegal or unenforceable provision had never been contained herein.

ARTICLE 29
PRIOR AGREEMENTS SUPERSEDED

This Contract constitutes the sole agreement of the parties hereto, and supersedes any prior understandings or written or oral contracts between the parties respecting the subject matter defined herein. This Contract may only be amended or supplemented by mutual agreement of the parties hereto in writing.

ARTICLE 30
ENGINEER'S ACCOUNTING RECORDS

Engineer agrees to maintain, for a period of three (3) years after final payment under this Contract, detailed records identifying each individual performing the Engineering Services, the date or dates the services were performed, the applicable hourly rates, the total amount billed for each individual and the total amount billed for all persons, records of reimbursable costs and expenses of other providers and provide such other details as may be requested by the County Auditor for verification purposes. Engineer agrees that County or its duly authorized representatives shall, until the expiration of three (3) years after final payment under this Contract, have access to and the right to examine and photocopy any and all books, documents, papers and records of Engineer which are directly pertinent to the services to be performed under this Contract for the purposes of making audits, examinations, excerpts, and transcriptions. Engineer further agrees that County shall have access during normal working hours to all necessary Engineer facilities and shall be provided adequate and appropriate work space in order to conduct audits in compliance with the provisions of this section. County shall give Engineer reasonable advance notice of intended audits.

ARTICLE 31
NOTICES

All notices to either party by the other required under this Contract shall be personally delivered or mailed to such party at the following respective addresses:

County: Williamson County Judge
710 Main Street, Suite 101
Georgetown, Texas 78626

ok
2/24/2020

With copy to: County's Road Bond Program Manager
Attn: Michael Weaver
HNTB Corporation
101 E. Old Settlers Blvd., Suite 100
Round Rock, Texas 78664

and to: Office of General Counsel
Williamson County
710 Main Street, Suite 102
Georgetown, Texas 78626

Engineer: Thomas M Owens, PE, Executive Vice President
K Friese & Associates, Inc.
1120 S Capital of Texas Highway
CityView 2, Suite 100
Austin, TX 78676

ARTICLE 32
GENERAL PROVISIONS

A. Time is of the Essence. Subject to Article 3 hereof, Engineer understands and agrees that time is of the essence and that any failure of Engineer to complete the Engineering Services for each phase of this Contract within the agreed work schedule set out in the applicable Work Authorization may constitute a material breach of this Contract. Engineer shall be fully responsible for his/her/its delays or for failures to use his/her/its reasonable efforts in accordance with the terms of this Contract and the Engineer's standard of performance as defined herein. Where damage is caused to County due to Engineer's negligent failure to perform County may accordingly withhold, to the extent of such damage, Engineer's payments hereunder without waiver of any of County's additional legal rights or remedies.

B. Force Majeure. Neither County nor Engineer shall be deemed in violation of this Contract if prevented from performing any of their obligations hereunder by reasons for which they are not responsible or circumstances beyond their control. However, notice of such impediment or delay in performance must be timely given, and all reasonable efforts undertaken to mitigate its effects.

C. Enforcement and Venue. This Contract shall be enforceable in Georgetown, Williamson County, Texas, and if legal action is necessary by either party with respect to the enforcement of any or all of the terms or conditions herein, exclusive venue for same shall lie in Williamson County, Texas. This Contract shall be governed by and construed in accordance with the laws and court decisions of the State of Texas excluding, however, its choice of law rules.

D. Standard of Performance. The standard of care for all professional engineering, consulting and related services performed or furnished by Engineer and its employees under this

Contract will be the care and skill ordinarily used by members of Engineer's profession practicing under the same or similar circumstances at the same time and in the same locality.

E. Opinion of Probable Cost. Any opinions of probable Project cost or probable construction cost provided by Engineer are made on the basis of information available to Engineer and on the basis of Engineer's experience and qualifications and represents its judgment as an experienced and qualified professional engineer. However, since Engineer has no control over the cost of labor, materials, equipment or services furnished by others, or over the contractor(s') methods of determining prices, or over competitive bidding or market conditions, Engineer does not guarantee that proposals, bids or actual Project or construction cost will not vary from opinions of probable cost Engineer prepares.

F. Opinions and Determinations. Where the terms of this Contract provide for action to be based upon opinion, judgment, approval, review, or determination of either party hereto, such terms are not intended to be and shall never be construed as permitting such opinion, judgment, approval, review, or determination to be arbitrary, capricious, or unreasonable.

G. Reports of Accidents. Within 24 hours after Engineer becomes aware of the occurrence of any accident or other event which results in, or might result in, injury to the person or property of any third person (other than an employee of the Engineer), whether or not it results from or involves any action or failure to act by the Engineer or any employee or agent of the Engineer and which arises in any manner from the performance of this Contract, the Engineer shall send a written report of such accident or other event to the County, setting forth a full and concise statement of the facts pertaining thereto. The Engineer shall also immediately send the County a copy of any summons, subpoena, notice, or other documents served upon the Engineer, its agents, employees, or representatives, or received by it or them, in connection with any matter before any court arising in any manner from the Engineer's performance of work under this Contract.

H. Gender, Number and Headings. Words of any gender used in this Contract shall be held and construed to include any other gender, and words in the singular number shall be held to include the plural, unless the context otherwise requires. The headings and section numbers are for convenience only and shall not be considered in interpreting or construing this Contract.

I. Construction. Each party hereto acknowledges that it and its counsel have reviewed this Contract and that the normal rules of construction are not applicable and there will be no presumption that any ambiguities will be resolved against the drafting party in the interpretation of this Contract.

J. Independent Contractor Relationship. Both parties hereto, in the performance of this Contract, shall act in an individual capacity and not as agents, employees, partners, joint ventures or associates of one another. The employees or agents of one party shall not be deemed or construed to be the employees or agents of the other party for any purposes whatsoever.

K. No Waiver of Immunities. Nothing in this Contract shall be deemed to waive, modify or amend any legal defense available at law or in equity to County, its past or present

officers, employees, or agents or employees, nor to create any legal rights or claim on behalf of any third party. County does not waive, modify, or alter to any extent whatsoever the availability of the defense of governmental immunity under the laws of the State of Texas and of the United States.

L. Texas Public Information Act. To the extent, if any, that any provision in this Contract is in conflict with Tex. Gov't Code 552.001 et seq., as amended (the "Public Information Act"), the same shall be of no force or effect. Furthermore, it is expressly understood and agreed that County, its officers and employees may request advice, decisions and opinions of the Attorney General of the State of Texas in regard to the application of the Public Information Act to any items or data furnished to County as to whether or not the same are available to the public. It is further understood that County's officers and employees shall have the right to rely on the advice, decisions and opinions of the Attorney General, and that County, its officers and employees shall have no liability or obligation to any party hereto for the disclosure to the public, or to any person or persons, of any items or data furnished to County by a party hereto, in reliance of any advice, decision or opinion of the Attorney General of the State of Texas.

M. Governing Terms and Conditions. If there is an irreconcilable conflict between the terms and conditions set forth in this Contract or any Contract Amendment and the terms and conditions set forth in any Exhibit, Appendix, Work Authorization or Supplemental Work Authorization to this Contract, the terms and conditions set forth in this Contract or any Contract Amendment shall control over the terms and conditions set forth in any Exhibit, Appendix, Work Authorization or Supplemental Work Authorization to this Contract.

N. Meaning of Day. For purposes of this Contract, all references to a "day" or "days" shall mean a calendar day or calendar days.

O. Appropriation of Funds by County. County believes it has sufficient funds currently available and authorized for expenditure to finance the costs of this Contract. Engineer understands and agrees that County's payment of amounts under this Contract is contingent on the County receiving appropriations or other expenditure authority sufficient to allow the County, in the exercise of reasonable administrative discretion, to continue to make payments under this Contract. It is further understood and agreed by Engineer that County shall have the right to terminate this Contract at the end of any County fiscal year if the governing body of County does not appropriate sufficient funds as determined by County's budget for the fiscal year in question. County may effect such termination by giving written notice of termination to Engineer.

ARTICLE 33
DISPUTE RESOLUTION

Except as otherwise specifically set forth herein, County and Engineer shall work together in good faith to resolve any controversy, dispute or claim between them which arises out of or relates to this Contract, whether stated in tort, contract, statute, claim for benefits, bad faith, professional liability or otherwise ("Claim"). If the parties are unable to resolve the Claim within thirty (30) days following the date in which one party sent written notice of the Claim to the other party, and if a party wishes to pursue the Claim, such Claim shall be addressed through non-binding mediation. A single mediator engaged in the practice of law, who is knowledgeable about subject

matter of this Contract, shall be selected by agreement of the parties and serve as the mediator. Any mediation under this Contract shall be conducted in Williamson County, Texas. The mediator's fees shall be borne equally between the parties. Such non-binding mediation is a condition precedent to seeking redress in a court of competent jurisdiction, but this provision shall not preclude either party from filing a lawsuit in a court of competent jurisdiction prior to completing a mediation if necessary to preserve the statute of limitations, in which case such lawsuit shall be stayed pending completion of the mediation process contemplated herein. This provision shall survive the termination of the Contract.

ARTICLE 34
EQUAL OPPORTUNITY IN EMPLOYMENT

During the performance of this Contract and to the extent the Project is a federally funded project, Engineer, for itself, its assignees and successors in interest agrees as follows:

A. Compliance with Regulations. The Engineer shall comply with the Regulations relative to nondiscrimination in Federally-assisted programs of the Department of Transportation (hereinafter, "DOT") Title 49, Code of Federal Regulations, Part 21, as they may be amended from time to time, (hereinafter referred to as the Regulations), which are herein incorporated by reference and made a part of this Contract.

B. Nondiscrimination. The Engineer, with regard to the work performed by it during the Contract, shall not discriminate on the grounds of race, color, or national origin in the selection and retention of subcontractors/subconsultants, including procurements of materials and leases of equipment. The Engineer shall not participate either directly or indirectly in the discrimination prohibited by section 21.5 of the Regulations, including employment practices when the contract covers a program set forth in Appendix B of the Regulations.

C. Solicitations for Subcontracts, Including Procurements of Materials and Equipment. In all solicitations either by competitive bidding or negotiation made by the Engineer for work to be performed under a subcontract, including procurements of materials or leases of equipment, each potential subcontractor/subconsultant or supplier shall be notified by the Engineer of the Engineer's obligations under this Contract and the Regulations relative to nondiscrimination on the grounds of race, color, or national origin.

D. Information and Reports. The Engineer shall provide all information and reports required by the Regulations or directives issued pursuant thereto, and shall permit access to its books, records, accounts, other sources of information, and its facilities as may be determined by the County (referred to in this Article as the "Recipient") or the Texas Department of Transportation to be pertinent to ascertain compliance with such Regulations, orders and instructions. Where any information required of a contractor is in the exclusive possession of another who fails or refuses to furnish this information the Engineer shall so certify to the Recipient, or the Texas Department of Transportation as appropriate, and shall set forth what efforts it has made to obtain the information.

E. Sanctions for Noncompliance. In the event of the Engineer's noncompliance with the nondiscrimination provisions of this contract, the Recipient shall impose such contract

sanctions as it or the Texas Department of Transportation may determine to be appropriate, including, but not limited to:

1. withholding of payments to the Engineer under the contract until the Engineer complies, and/or;
2. cancellation, termination or suspension of the Contract, in whole or in part.

F. Incorporation of Provisions. The Engineer shall include the provisions of Subsections (A) through (F) above in every subcontract, including procurements of materials and leases of equipment, unless exempt by the Regulations, or directives issued pursuant thereto. The Engineer shall take such action with respect to any subcontract or procurement as the Recipient or the Texas Department of Transportation may direct as a means of enforcing such provisions including sanctions for non-compliance: Provided, however, that, in the event a contractor becomes involved in, or is threatened with, litigation with a subcontractor/subconsultant or supplier as a result of such direction, the Engineer may request the Recipient to enter into such litigation to protect the interests of the Recipient, and, in addition, the Engineer may request the United States to enter into such litigation to protect the interests of the United States.

SIGNATORY WARRANTY

The undersigned signatory for Engineer hereby represents and warrants that the signatory is an officer of the organization for which he/she has executed this Contract and that he/she has full and complete authority to enter into this Contract on behalf of the firm. The above-stated representations and warranties are made for the purpose of inducing County to enter into this Contract.

IN WITNESS WHEREOF, County has caused this Contract to be signed in its name by its duly authorized County Judge, as has Engineer, signing by and through its duly authorized representative(s), thereby binding the parties hereto, their successors, assigns and representatives for the faithful and full performance of the terms and provisions hereof, to be effective as of the date of the last party's execution below. NO OFFICIAL, EMPLOYEE, AGENT, OR REPRESENTATIVE OF THE COUNTY HAS ANY AUTHORITY, EITHER EXPRESS OR IMPLIED, TO AMEND, TERMINATE OR MODIFY THIS CONTRACT, EXCEPT PURSUANT TO SUCH EXPRESS AUTHORITY AS MAY BE GRANTED BY THE WILLIAMSON COUNTY COMMISSIONERS COURT.

COUNTY

OK mwy 2/24/2020

WILLIAMSON COUNTY, TEXAS

By: _____
Bill Gravell Jr., County Judge

Date: _____ ____, 20____

ENGINEER

K Friese & Associates, Inc.

By _____

Printed Name: Thomas M Owens, PE

Title: Executive Vice President

Date: FEBRUARY 19, 2020

LIST OF EXHIBITS ATTACHED

(1) **Exhibit A** Debarment Certification

(2) **Exhibit B** Engineering Services

(3) **Exhibit C** Work Authorization

(4) **Exhibit D** Rate Schedule

(5) **Exhibit E** Williamson County Vendor Reimbursement Policy

(6) **Exhibit F** Certificates of Insurance

EXHIBIT A
DEBARMENT CERTIFICATION

STATE OF TEXAS §
§
COUNTY OF WILLIAMSON §

I, the undersigned, being duly sworn or under penalty of perjury under the laws of the United States and the State of Texas, certifies that Engineer and its principals:

(a) Are not presently debarred, suspended, proposed for debarment, declared ineligible or voluntarily excluded from covered transactions by any federal department or agency:

(b) Have not within a three-year period preceding this proposal been convicted of or had a civil judgment rendered against them for commission of fraud or a criminal offense in connection with obtaining, attempting to obtain, or performing a public* transaction or contract under a public transaction; violation of federal or state antitrust statutes or commission of embezzlement, theft, forgery, bribery, falsification or destruction of records, making false statements, or receiving stolen property;

(c) Are not presently indicted for or otherwise criminally or civilly charged by a governmental entity* with commission of any of the offenses enumerated in paragraph (1)(b) of this certification;

(d) Have not within a three-year period preceding this application/proposal had one or more public transactions* terminated for cause or default; and

(e) Have not been disciplined or issued a formal reprimand by any State agency for professional accreditation within the past three years.

K Friese & Associates, Inc

Signature of Certifying Official

Thomas M Owens, PE
Printed Name of Certifying Official

Executive Vice President
Title of Certifying Official

FEBRUARY 19, 2020
Date

(2) Where the PROVIDER is unable to certify to any of the statements in this certification, such PROVIDER shall attach an explanation to this certification.

* federal, state, or local

SUBSCRIBED and sworn to before me the undersigned authority by Thomas Owens

_____ the Executive Vice President of K-friese + Associates ,on behalf of said firm.

Notary Public in and for the
State of Texas

My commission expires: 10/17/2022

NICOLE MARIE MCCRACKEN
Notary ID #129996708
My Commission Expires
October 17, 2022

EXHIBIT B

ENGINEERING SERVICES

General Work Description: Provide engineering services and planning to develop **Corridor I from US 183 to SH 29** Planning & Design.

The Engineer may perform any or all of the following tasks listed below, as described in detail in each Work Authorization:

TASK 1 - PROJECT MANAGEMENT

TASK 2 - ROUTE AND DESIGN STUDIES

TASK 3 - PUBLIC INVOLVEMENT

TASK 4 - SURVEYING

TASK 5 - ROW MAPPING

TASK 6 - ENVIRONMENTAL STUDIES & DOCUMENTS

TASK 7 - GEOTECHNICAL SERVICES

TASK 8 - PLANS, SPECIFICATIONS AND ESTIMATE (PS&E)

TASK 9 - CONSTRUCTION PHASE SERVICES

EXHIBIT C

WORK AUTHORIZATION

(To Be Completed and Executed After Contract Execution)

WORK AUTHORIZATION NO. _____
PROJECT: _____

This Work Authorization is made pursuant to the terms and conditions of the Williamson County Contract for Engineering Services, being dated _____ ____, 20____ and entered into by and between Williamson County, Texas, a political subdivision of the State of Texas, (the "County") and _____ (the "Engineer").

Part1. The Engineer will provide the following Engineering Services set forth in Attachment "B" of this Work Authorization.

Part 2. The maximum amount payable for services under this Work Authorization without modification is _____.

Part 3. Payment to the Engineer for the services established under this Work Authorization shall be made in accordance with the Contract.

Part 4. This Work Authorization shall become effective on the date of final acceptance and full execution of the parties hereto and shall terminate on _____ ____, 20_____. The Engineering Services set forth in Attachment "B" of this Work Authorization shall be fully completed on or before said date unless extended by a Supplemental Work Authorization.

Part 5. This Work Authorization does not waive the parties' responsibilities and obligations provided under the Contract.

Part 6. County believes it has sufficient funds currently available and authorized for expenditure to finance the costs of this Work Authorization. Engineer understands and agrees that County's payment of amounts under this Work Authorization is contingent on the County receiving appropriations or other expenditure authority sufficient to allow the County, in the exercise of reasonable administrative discretion, to continue to make payments under this Contract. It is further understood and agreed by Engineer that County shall have the right to terminate this Contract at the end of any County fiscal year if the governing body of County does not appropriate sufficient funds as determined by County's budget for the fiscal year in question. County may effect such termination by giving written notice of termination to Engineer.

Part 7. This Work Authorization is hereby accepted and acknowledged below.

EXECUTED this ____ day of _____, 20___.

ENGINEER:	COUNTY:
[Insert Company Name HERE]	Williamson County, Texas
By:_____	By:_____
Signature	Signature
_____	_____
Printed Name	Printed Name
_____	_____
Title	Title

LIST OF ATTACHMENTS

Attachment A - Services to be Provided by County

Attachment B - Services to be Provided by Engineer

Attachment C - Work Schedule

Attachment D - Fee Schedule

EXHIBIT D

RATE SCHEDULE

CPI Rate Adjustments: Rates will remain firm for the initial first year of the Contract and such rates shall be deemed the "Initial Base Rates". Engineer must request rate adjustments, in writing, at least thirty (30) days prior to each annual anniversary date of the Contract and any rate changes will take effect on the first day following the prior year. If Engineer fails to request a CPI rate adjustment, as set forth herein, the adjustment will be effective thirty (30) days after the County receives Engineer's written request. No retroactive rate adjustments will be allowed. All rates adjustments and modifications shall be set forth in a written fully executed Contract Amendment.

Price adjustments will be made in accordance with changes in the U.S. Department of Labor Consumer Price Index (CPI-U) for All Urban Consumers, All Items, South Region (Base 1982-84 = 100).

The rate adjustment will be determined by multiplying the Initial Base Rates by a fraction, the numerator of which is the index number for most recently released index before each annual anniversary date of the Contract and the denominator of which is the index number for the first month of the Contract (the index number for the month in which the Contract was originally executed). If the products are greater than the Initial Base Rates, County will pay the greater amounts as the rates during the successive year until the next rate adjustment. Rates for each successive year will never be less than the Initial Base Rates.

EXHIBIT D – RATE SCHEDULE

OK
M 2/24/2020

K Friese & Associates, Inc.

Principal/Senior Technical Advisor	$350.00 per hour
Senior Project Manager	$250.00 per hour
Quality Manager	$240.00 per hour
Senior Engineer	$225.00 per hour
Project Engineer	$185.00 per hour
Design Engineer	$150.00 per hour
Engineer-In-Training	$125.00 per hour
Senior CAD Operator	$120.00 per hour
CADD Operator	$100.00 per hour
Senior Engineer Tech	$130.00 per hour
Engineer Tech	$125.00 per hour
Admin/Clerical	$90.00 per hour
Senior GIS Operator	$130.00 per hour
GIS Operator	$125.00 per hour
GIS Technician	$110.00 per hour

Direct Expenses	
In-house Photocopies B/W (8 1/2" X 11")	$0.16/page
In-house Photocopies Color (8 1/2" X 11")	$0.75/page
In-house Photocopies B/W (11" X 17")	$0.32/page
In-house Photocopies Color (11" X 17")	$1.50/page
In-house Plots (B/W on Bond)	$0.75/sf
In-house Plots (Color on Bond)	$1.75/sf
In-house Large Format Plotting	$2.50/sf
In-house Mounting of Large Exhibits	$10.00/sf

CPI Rate Adjustments: Rates will remain firm for the initial first year of the Contract and such rates shall be deemed the "Initial Base Rates". Engineer must request rate adjustments, in writing, at least thirty (30) days prior to each annual anniversary date of the Contract and any rate changes will take effect on the first day following the prior year. If Engineer fails to request a CPI rate adjustment, as set forth herein, the adjustment will be effective thirty (30) days after the County receives Engineer's written request. No retroactive rate adjustments will be allowed. All rates adjustments and modifications shall be set forth in a written fully executed Contract Amendment.

Price adjustments will be made in accordance with changes in the U.S. Department of Labor Consumer Price Index (CPI-U) for All Urban Consumers, All Items, South Region (Base 1982-84 = 100).

The rate adjustment will be determined by multiplying the Initial Base Rates by a fraction, the numerator of which is the index number for most recently released index before each annual anniversary date of the Contract and the denominator of which is the index number for the first month of the Contract (the index number for the month in which the Contract was originally executed). If the products are greater than the Initial Base Rates, County will pay the greater amounts as the rates during the successive year until the next rate adjustment. Rates for each successive year will never be less than the Initial Base Rates.

EXHIBIT D – RATE SCHEDULE

Raba Kistner Consultants, Inc.

Principal	$220.00 per hour
Senior Geotechnical Engineer	$195.00 per hour
Project Manager	$185.00 per hour
Geotechnical Engineer	$165.00 per hour
Engineer in Training	$135.00 per hour
Geologist	$120.00 per hour
Geotechnical Logger	$110.00 per hour
CADD Technician	$95.00 per hour
Senior Geotechnical Engineering Technician	$80.00 per hour
Geotechnical Laboratory Technician	$75.00 per hour
Geotechnical Engineering Technician	$70.00 per hour
Admin/Clerical	$60.00 per hour

Direct Expenses

8 ½" x 11" b/w Paper Copies	$0.21 per page
11" x 17" b/w Paper Copies	$0.31 per page
8 ½" x 11" color Paper Copies	$0.38 per page
11" x 17" color Paper Copies	$0.45 per page
Drill Rig Mobilization (min charge)	$495.00 each
Drill Rig Mobilization	$6.50 per mile
Logger Truck	$0.85 per mile
Drilling & Sampling (Cohesive/Granular Soils)	$19.50 per ft
Hollow Stem Drilling (Granular Soils)	$28.00 per ft
Drilling & Sampling (Soft Rock - Limestone)	$35.00 per ft
Drilling & Sampling (Hard Rock - Limestone)	$42.00 per ft
Texas Cone Penetrometer	$25.00 per test
Standard Penetration	$20.00 per test
Bentonite Backfill	$3.50 per ft
Driller Standby	$195.00 per hour
Traffic Control	$3,000.00 per day
Lab Testing (Moisture Content)	$15.00 per test
Lab Testing (Atterberg Limit)	$105.00 per test
Lab Testing (Percent Passing No. 200 Sieve)	$58.00 per test
Lab Testing (Sieve Analysis)	$85.00 per test
Lab Testing (Hydrometer)	$355.00 per test
Lab Testing (Corrosivity: Chloride, pH, Resisitivity)	$175.00 per test
Lab Testing (Unconfined Compression –Soil)	$32.00 per test
Lab Testing (Unconfined Compression – Rock)	$38.00 per test
Lab Testing (Sulfate Testing)	$98.00 per test
Lab Testing (Lime Series Curve)	$410.00 per test
Lab Testing (Moisture/Density Test)	$295.00 per test
Lab Testing (Resilient Modulus)	$1,800.00 per test
Lab Testing (California Bearing Ratio Test)	$185.00 per test

OK
2/24/2025

CPI Rate Adjustments: Rates will remain firm for the initial first year of the Contract and such rates shall be deemed the "Initial Base Rates". Engineer must request rate adjustments, in writing, at least thirty (30) days prior to each annual anniversary date of the Contract and any rate changes will take effect on the first

EXHIBIT D – RATE SCHEDULE

day following the prior year. If Engineer fails to request a CPI rate adjustment, as set forth herein, the adjustment will be effective thirty (30) days after the County receives Engineer's written request. No retroactive rate adjustments will be allowed. All rates adjustments and modifications shall be set forth in a written fully executed Contract Amendment.

Price adjustments will be made in accordance with changes in the U.S. Department of Labor Consumer Price Index (CPI-U) for All Urban Consumers, All Items, South Region (Base 1982-84 = 100).

The rate adjustment will be determined by multiplying the Initial Base Rates by a fraction, the numerator of which is the index number for most recently released index before each annual anniversary date of the Contract and the denominator of which is the index number for the first month of the Contract (the index number for the month in which the Contract was originally executed). If the products are greater than the Initial Base Rates, County will pay the greater amounts as the rates during the successive year until the next rate adjustment. Rates for each successive year will never be less than the Initial Base Rates.

EXHIBIT D – RATE SCHEDULE

Surveying And Mapping, LLC

Principal	$200.00 per hour
Senior Project Manager	$175.00 per hour
Project Manager	$150.00 per hour
Senior Survey Technician	$110.00 per hour
Survey Technician	$98.00 per hour
Two (2) Person Survey Field Crew	$155.00 per hour
Three (3) Person Survey Field Crew	$195.00 per hour
Additional Rodperson, Chainperson, Flagperson	$30.00 per hour
One (1) Person Survey Field Crew	$115.00 per hour
Project Coordinator – Mobile LiDAR	$120.00 per hour
Mobile LiDAR Processing Technician	$120.00 per hour
Project Coordinator - AM	$120.00 per hour
Certified Photogrammetrist	$125.00 per hour
Analytical Triangulation Specialist	$110.00 per hour
Aerial Mapping Technician	$98.00 per hour
Orthophoto Specialist	$98.00 per hour
Mapping Editor	$98.00 per hour
Aerial Office Technician	$65.00 per hour
Project Coordinator - AP	$120.00 per hour
Aerial Processing Technician	$100.00 per hour
Project Coordinator - FWAL	$120.00 per hour
Airborne LiDAR Processing Technician	$100.00 per hour
HAL Processing Technician	$98.00 per hour
Project Coordinator - HAL	$120.00 per hour
Helicopter Flight Crew Rotary Wing Aircraft	$205.00 per hour
Helicopter LiDAR Processing Technician	$125.00 per hour
Department Manager (SUE)	$200.00 per hour
Sr. Project Manager (SUE)	$195.00 per hour
Project Manager (SUE)	$177.00 per hour
Senior Engineer (SUE)	$177.00 per hour
Utility Coordinator	$125.00 per hour
Senior Utility Coordinator	$165.00 per hour
Utilities Field Inspector	$109.00 per hour
Senior Utilities Field Inspector	$129.00 per hour
Engineer in Training	$124.00 per hour
Phase Manager (SUE)	$124.00 per hour
Senior Office Technician (SUE)	$124.00 per hour
Office Technician (SUE)	$102.00 per hour
Administrative Assistant	$78.00 per hour
Field Coordinator/Field Supervisor	$150.00 per hour
Three (3) Person SUE Locating Crew (W/Equipment)	$279.00 per hour
Two (2) Person SUE Field Crew (W/Equipment)	$190.00 per hour
One (1) Person SUE Designating Crew (W/Equipment)	$100.00 per hour
Vac Crew Rate (includes 1 unit with 2-man crew)	$247.00 per hour
Vac Crew Rate (overtime) (weekends, work exceeding 8 hours per day)	$265.00 per hour

OK
m 2/24/2020

EXHIBIT D – RATE SCHEDULE

Direct Expenses	
Control Monuments	$90.00/Each
Ground Target (Includes paint, panel material, etc.)	$20.00/Each
GPS Receiver	$25.00/Hour
Terrestrial Laser Scanner	$100.00/Hour
LiDAR Workstation	$15.00/Hour
Helicopter Rate	$1,450.00/Hour
Fixed Wing Aircraft Rate	$1,300.00/Hour
Aerial LiDAR System	$700.00/Day
Digital Imagery Processing	$32.00/Each
LiDAR Mobile Mapping System	$6,500/Day
Aerial Photography Flight Crew (Fixed Wing Aircraft)	$205.00/Hour
LiDAR Flight Crew Fixed Wing Aircraft (Includes Pilot and LiDAR Operator)	$120.00/Hour
Helicopter Flight Crew (Includes Pilot and LiDAR Operator)	$325.00/Hour
AP Transit Miles	$12.00/Mile
AP Project Flight Miles	$32.00/Mile
AP ABGPS Processing	$3,000.00/Project
FWAL Transit Miles	$12.00/Mile
FWAL Project Flight Miles	$32.00/Mile
B&W Processing (film, development, scanning)	$10.00/Each
CIR Processing (film, development, scanning)	$10.00/Each
Color Processing (Film, development, scanning)	$15.00/Each
Digital Image Processing	$27.00/Each
Ground Penetrating Radar (Adder to Designating Crew Rate)	$400.00/Day
Specialty Equipment (Sonde, Radio Beacon, Duct Rodder)	$35.00/Day
Flashing Arrow Board, warning signs (w/stands and traffic cones)	$38.00/Day
ATV or Utility Vehicle	$75.00/Day
Environmental Supplies (Paint, Supplies, Lath Stakes)	$25.00/Day
Pavement Coring	$300.00/Core
Agency As-built Information (Reproduction) Fees	$10.00/Copy
Additional Vehicle (Required for safety or materials)	$200.00/Day
Roadway Bonding Agent	$110.00/bucket

OK MG 2/24/2021

CPI Rate Adjustments: Rates will remain firm for the initial first year of the Contract and such rates shall be deemed the "Initial Base Rates". Engineer must request rate adjustments, in writing, at least thirty (30) days prior to each annual anniversary date of the Contract and any rate changes will take effect on the first

EXHIBIT D – RATE SCHEDULE

day following the prior year. If Engineer fails to request a CPI rate adjustment, as set forth herein, the adjustment will be effective thirty (30) days after the County receives Engineer's written request. No retroactive rate adjustments will be allowed. All rates adjustments and modifications shall be set forth in a written fully executed Contract Amendment.

Price adjustments will be made in accordance with changes in the U.S. Department of Labor Consumer Price Index (CPI-U) for All Urban Consumers, All Items, South Region (Base 1982-84 = 100).

The rate adjustment will be determined by multiplying the Initial Base Rates by a fraction, the numerator of which is the index number for most recently released index before each annual anniversary date of the Contract and the denominator of which is the index number for the first month of the Contract (the index number for the month in which the Contract was originally executed). If the products are greater than the Initial Base Rates, County will pay the greater amounts as the rates during the successive year until the next rate adjustment. Rates for each successive year will never be less than the Initial Base Rates.

EXHIBIT D – RATE SCHEDULE

Atkins North America, Inc.

Principal	$350.00 per hour
Sr Advisor	$325.00 per hour
Sr Project Manager	$300.00 per hour
Project Manager	$225.00 per hour
Sr Engineer II	$300.00 per hour
Sr Engineer I	$250.00 per hour
Project Engineer	$185.00 per hour
Design Engineer	$150.00 per hour
EIT II	$125.00 per hour
EIT I	$110.00 per hour
Sr Engineer Tech	$140.00 per hour
Engineer Tech	$120.00 per hour
Jr Engineer Tech	$100.00 per hour
Sr CADD Operator	$130.00 per hour
CADD Operator	$110.00 per hour
Jr CADD Operator	$90.00 per hour
Sr Environmental Planner	$250.00 per hour
Environmental Planner	$180.00 per hour
Jr Environmental Planner	$125.00 per hour
Sr Environmental Specialist	$150.00 per hour
Environmental Specialist	$120.00 per hour
Jr Environmental Specialist	$90.00 per hour
Sr Environmental Field Tech	$100.00 per hour
Environmental Field Tech	$80.00 per hour
Jr Environmental Field Tech	$60.00 per hour
Sr GIS Analyst	$135.00 per hour
GIS Analyst	$110.00 per hour
GIS Technician	$80.00 per hour
Graphics Technician	$90.00 per hour
Technical Writer	$100.00 per hour
Sr Public Involvement Specialist	$160.00 per hour
Public Involvement Specialist	$135.00 per hour
Jr Public Involvement Specialist	$95.00 per hour
Sr Transportation Planner	$185.00 per hour
Transportation Planner	$145.00 per hour
Jr Transportation Planner	$100.00 per hour
Scheduler II	$220.00 per hour
Scheduler I	$160.00 per hour
Contract Specialist	$115.00 per hour
Admin/Clerical	$85.00 per hour
Intern	$70.00 per hour

OK
2/24/2021

Direct Expenses

Large Format Plotting (per square foot)	$2.50
Drymount on 1/4" Foam Core (per square foot)	$3.00
Photocopies B/W (8 1/2" X 11") (per page)	$0.07

EXHIBIT D – RATE SCHEDULE

Photocopies Color (8 1/2" X 11") (per page)	$0.20
Photocopies B/W (11" X 17") (per page)	$0.10
Photocopies Color (11" X 17") (per page)	$0.25

CPI Rate Adjustments: Rates will remain firm for the initial first year of the Contract and such rates shall be deemed the "Initial Base Rates". Engineer must request rate adjustments, in writing, at least thirty (30) days prior to each annual anniversary date of the Contract and any rate changes will take effect on the first day following the prior year. If Engineer fails to request a CPI rate adjustment, as set forth herein, the adjustment will be effective thirty (30) days after the County receives Engineer's written request. No retroactive rate adjustments will be allowed. All rates adjustments and modifications shall be set forth in a written fully executed Contract Amendment.

Price adjustments will be made in accordance with changes in the U.S. Department of Labor Consumer Price Index (CPI-U) for All Urban Consumers, All Items, South Region (Base 1982-84 = 100).

The rate adjustment will be determined by multiplying the Initial Base Rates by a fraction, the numerator of which is the index number for most recently released index before each annual anniversary date of the Contract and the denominator of which is the index number for the first month of the Contract (the index number for the month in which the Contract was originally executed). If the products are greater than the Initial Base Rates, County will pay the greater amounts as the rates during the successive year until the next rate adjustment. Rates for each successive year will never be less than the Initial Base Rates.

EXHIBIT D – RATE SCHEDULE

CP&Y, Inc.

Environmental Manager	$251.00 per hour
Senior Environmental Planner	$245.00 per hour
Environmental Planner IV	$174.00 per hour
Environmental Planner I/II	$111.00 per hour
Senior Environmental Scientist	$174.00 per hour
Environmental Scientist IV	$154.00 per hour
Environmental Scientist III	$121.00 per hour
Environmental Scientist III	$111.00 per hour
Senior Architectural Historian	$148.00 per hour
Architectural Historian	$107.00 per hour
Senior GIS Operator	$111.00 per hour
GIS Operator	$101.00 per hour
Admin/Clerical	$121.00 per hour

ok
m 2/24/2021

Direct Expenses

8 ½" x 11" b/w Paper Copies / each	$0.25
11" x 17" b/w Paper Copies / each	$0.50
8 ½" x 11" color Paper Copies / each	$0.75
11" x 17" color Paper Copies / each	$1.50
Reproduction of CD/DVD / each	$30.00
CDs/DVDs / each	$2.00
4" X 6" Digital Color Print / picture	$0.50
Noise Meter Rental / per day	$80.00
GPS Unit / per day	$80.00
Environmental Supplies / per day	$27.00
ATV or Utility Vehicle / per day	$75.00
Materials and Shipping / per package	$40.00
Courier Services / each	$45.00

CPI Rate Adjustments: Rates will remain firm for the initial first year of the Contract and such rates shall be deemed the "Initial Base Rates". Engineer must request rate adjustments, in writing, at least thirty (30) days prior to each annual anniversary date of the Contract and any rate changes will take effect on the first day following the prior year. If Engineer fails to request a CPI rate adjustment, as set forth herein, the adjustment will be effective thirty (30) days after the County receives Engineer's written request. No retroactive rate adjustments will be allowed. All rates adjustments and modifications shall be set forth in a written fully executed Contract Amendment.

Price adjustments will be made in accordance with changes in the U.S. Department of Labor Consumer Price Index (CPI-U) for All Urban Consumers, All Items, South Region (Base 1982-84 = 100).

The rate adjustment will be determined by multiplying the Initial Base Rates by a fraction, the numerator of which is the index number for most recently released index before each annual anniversary date of the Contract and the denominator of which is the index number for the first month of the Contract (the index number for the month in which the Contract was originally executed). If the products are greater than the Initial Base Rates, County will pay the greater amounts as the rates during the successive year until the next rate adjustment. Rates for each successive year will never be less than the Initial Base Rates.

EXHIBIT D – RATE SCHEDULE

American Structurepoint, Inc.

Principal	$280.00 per hour
QA/QC Engineer	$260.00 per hour
Sr. Project Manager	$250.00 per hour
Project Manager	$220.00 per hour
Sr. Project Engineer	$190.00 per hour
Project Engineer	$150.00 per hour
Design Engineer	$128.00 per hour
Engineer In Training	$115.00 per hour
Sr. Technician	$140.00 per hour
Technician	$100.00 per hour

Direct Expenses

8 ½" x 11" b/w Paper Copies	$0.10/page
11" x 17" b/w Paper Copies	$0.32/page
8 ½" x 11" color Paper Copies	$0.75/page
11" x 17" color Paper Copies	$1.50/page
Plots (B/W on Bond)	$0.75/sf
Plots (Color on Bond)	$1.75/sf
In-house Large Format Plotting	$2.50/sf

ok
m 2/24/22

CPI Rate Adjustments: Rates will remain firm for the initial first year of the Contract and such rates shall be deemed the "Initial Base Rates". Engineer must request rate adjustments, in writing, at least thirty (30) days prior to each annual anniversary date of the Contract and any rate changes will take effect on the first day following the prior year. If Engineer fails to request a CPI rate adjustment, as set forth herein, the adjustment will be effective thirty (30) days after the County receives Engineer's written request. No retroactive rate adjustments will be allowed. All rates adjustments and modifications shall be set forth in a written fully executed Contract Amendment.

Price adjustments will be made in accordance with changes in the U.S. Department of Labor Consumer Price Index (CPI-U) for All Urban Consumers, All Items, South Region (Base 1982-84 = 100).

The rate adjustment will be determined by multiplying the Initial Base Rates by a fraction, the numerator of which is the index number for most recently released index before each annual anniversary date of the Contract and the denominator of which is the index number for the first month of the Contract (the index number for the month in which the Contract was originally executed). If the products are greater than the Initial Base Rates, County will pay the greater amounts as the rates during the successive year until the next rate adjustment. Rates for each successive year will never be less than the Initial Base Rates.

EXHIBIT E

Williamson County
Vendor Reimbursement Policy

The purpose of this Williamson County Vendor Reimbursement Policy ("Policy") is to provide clear guidelines to vendors on Williamson County's expectations and requirements regarding allowable reimbursable expenditures and required backup. The Policy will also minimize conflicts related to invoice payments and define non-reimbursable items. This Policy is considered a guideline and is not a contract.

This Policy may be altered, deleted or amended, at any time and without prior notice to vendors, by action of the Williamson County Commissioners Court. Unenforceable provisions of this Policy, as imposed by applicable law, regulations, or judicial decisions, shall be deemed to be deleted. Any revisions to this Policy will be distributed to all current vendors doing business with the County.

1. Invoices and Affidavits

1.1 Invoices must adequately describe the goods or services provided to County and include all required backup (i.e. reimbursable expenses, mileage log, timesheets, receipts detailing expenses incurred etc.) that is in a form acceptable to the Williamson County Auditor. Invoices that do not adequately describe the goods or services provided to County or contain backup that is satisfactory to the Williamson County Auditor will be returned to vendor for revisions and the provision above relating to invoice errors resolved in favor of the County shall control as to the required actions of vendor and when such invoice must be paid by the County.

1.2 In the event an invoice includes charges based upon hourly billing rates for services or any other rates based upon the amount of time worked by an individual or individuals in performing services, whether the charges are being billed directly to the County or whether they are the basis of invoices from subcontractors for which the vendor seeks reimbursement from the County, the charges shall be accompanied by an affidavit signed by an officer or principal of the vendor certifying that the work was performed, it was authorized by the County and that all information contained in the invoice that is being submitted is true and correct.

1.3 Upon County's request, vendor must submit all bills paid affidavits wherein vendor must swear and affirm that vendor has paid each of its subcontractors, laborers, suppliers and material in full for all labor and materials provided to vendor for or in connection with services and work performed for County and, further, vendor must swear and affirm that vendor is not aware of any unpaid bills, claims, demands, or causes of action by any of its subcontractors, laborers, suppliers, or material for or in connection with the furnishing of labor or materials, or both, for services and work performed for County.

2. Travel Reimbursement

2.1 The County will only cover costs associated with travel on vendors outside a 50 mile radius from Williamson County, Texas.

2.2 The County will only cover costs associated with travel as documented work for County. If a vendor is also doing business for another client, the travel costs must be split in proportion to the amount of work actually performed for County and the other client. The only allowable travel expense will be for the specific days worked for Williamson County.

2.3 No advance payments will be made to vendor for travel expenditures. The travel expenditure may only be reimbursed after the expenditure/trip has already occurred and vendor has provided the Williamson County Auditor with all necessary and required backup.

2.4 Vendors must submit all travel reimbursement requests on each employee in full. Specifically, a travel reimbursement request must include all related travel reimbursement expenses relating to a particular trip for which vendor seeks reimbursement. Partial travel reimbursement requests will not be accepted (i.e. vendor should not submit hotel and mileage one month then the next month submit rental car and airfare). If the travel reimbursement appears incomplete, the invoice will be sent back to the vendor to be submitted when all information is ready to submit in full.

2.5 Reimbursement for transportation costs will be at the most reasonable means of transportation (i.e.: airline costs will be reimbursed for coach rate, rental car costs will only be reimbursed if rental car travel was most reasonable means of travel as compared to travel by air).

2.6 The County will not be responsible for, nor will the County reimburse additional charges due to personal preference or personal convenience of individual traveling.

2.7 The County will not reimburse airfare costs if airfare costs were higher than costs of mileage reimbursement.

2.8 Additional expenses associated with travel that is extended to save costs (i.e. Saturday night stay) may be reimbursed if costs of airfare would be less than the cost of additional expenses (lodging, meals, car rental, mileage) if the trip had not been extended. Documentation satisfactory to the Williamson County Auditor will be required to justify expenditure.

2.9 County will only reimburse travel expense to necessary personnel of the vendor (i.e. no spouse, friends or family members).

2.10 Except as otherwise set forth herein, a vendor must provide a paid receipt for all expenses. If a receipt cannot be obtained, a written sworn statement of the expense from the vendor may be substituted for the receipt.

2.11 Sales tax for meals and hotel stays are the only sales taxes that will be reimbursed. Sales tax on goods purchased will not be reimbursed. A sales tax exemption form is available from the Williamson County Auditor's Office upon request.

2.12 The County will not pay for any late charges on reimbursable items. It is the responsibility of the vendor to pay the invoice first and seek reimbursement from the County.

3. Meals

3.1 Meal reimbursements are limited to a maximum of $50.00 per day on overnight travel. On day travel (travel that does not require an overnight stay), meal reimbursements are limited to a maximum of $20.00 per day. The travel must be outside the Williamson County, Texas line by a 50 mile radius.

3.2 Receipts are required on meal reimbursement amounts up to the maximum per day amount stated for overnight or day travel. If receipts are not presented, the vendor can request per diem (per diem limits refer to 3.2). However, a vendor cannot combine per diem and meal receipts. Only one method shall be allowed.

3.3 Meals are reimbursable only for vendors who do not have the necessary personnel located within a 50 mile radius of Williamson County, Texas that are capable of carrying the vendor's obligations to County. Meals will not be reimbursed to vendors who are located within a 50 mile radius of Williamson County, Texas.

3.4 County will not reimburse for alcoholic beverages.

3.5 Tips are reimbursable but must be reasonable to limitation of meal allowance

3.6 No meals purchased for entertainment purposes will be allowed.

3.7 Meal reimbursement must be substantiated with a hotel receipt.

4. Lodging

4.1 Hotel accommodations require an itemized hotel folio as a receipt. The lodging receipt should include name of the motel/hotel, number of occupant(s), goods or services for each individual charge (room rental, food, tax, etc.) and the name of the occupant(s). Credit card receipts or any other form of receipt are not acceptable.

4.2 Vendors will be reimbursed for a single room rate charge plus any applicable tax. If a single room is not available, the vendor must provide documentation to prove that a single room was not available in order to justify the expense over and above the single room rate. A vendor may also be required to provide additional documentation if a particular room rate appears to be excessive.

4.3 Personal telephone charges, whether local or long distance, will not be reimbursed.

5. Airfare

5.1 The County will only reimburse up to a coach price fare for air travel.

5.2 The County will exclude any additional charges due to personal preference or personal convenience of the individual traveling (i.e. early bird check in, seat preference charges, airline upgrades, etc. will not be an allowable reimbursement)

5.3 Air travel expenses must be supported with receipt copy of an airline ticket or an itinerary with actual ticket price paid. If tickets are purchased through a website, vendor must submit a copy of the webpage showing the ticket price if no paper ticket was issued.

5.4 Cancellation and/or change flight fees may be reimbursed by the County but vendor must provide the Williamson County Auditor with documentation in writing from a County department head providing authorization for the change.

5.5 The County will not reimburse vendor for tickets purchased with frequent flyer miles.

6. Car Rental

6.1 Vendors that must travel may rent a car at their destination when it is less expensive than other transportation such as taxis, airport shuttles or public transportation such as buses or subways.

6.2 Cars rented must be economy or mid-size. Luxury vehicle rentals will not be reimbursed. Any rental costs over and above the cost of a mid-size rental will be adjusted.

6.3 Vendors will be reimbursed for rental cars if the rental car cost would have been less than the mileage reimbursement cost (based on the distance from vendor's point of origin to Williamson County, Texas) had the vendor driven vendor's car.

6.4 Vendors must return a car rental with appropriate fuel levels as required by rental agreement to avoid the car rental company from adding fuel charges.

6.5 Rental agreement and credit card receipt must be provided to County as back up for the request for reimbursement.

6.6 Insurance purchased when renting vehicle may also be reimbursed.

6.7 Car Rental optional extras such as GPS, roadside assistance, and administrative fees on Tolls will not be reimbursed.

7. Personal Car Usage

7.1 Personal vehicle usage will be reimbursed in an amount equal to the standard mileage rate allowed by the IRS.

7.2 Per code of Federal Regulations, Title 26, Subtitle A, Chapter 1, Subchapter B, Part IX, Section 274(d), all expense reimbursement requests must include the following:

7.2.1.1 Date

7.2.1.2 Destination

7.2.1.3 Purpose

7.2.1.4 Name of traveler(s)

7.2.1.5 Correspondence that verifies business purpose of the expense

7.3 The mileage for a personal vehicle must document the date, location of travel to/from, number of miles traveled and purpose of trip.

7.4 Mileage will be reimbursed on the basis of the most commonly used route.

7.5 Reimbursement for mileage shall not exceed the cost of a round trip coach airfare.

7.6 Reimbursement for mileage shall be prohibited between place of residence and usual place of work.

7.7 Mileage should be calculated from employee's regular place of work or their residence, whichever is the shorter distance when traveling to a meeting or traveling to Williamson County, Texas for vendors who are located outside of Williamson County, Texas by at least a 50 mile radius.

7.8 When more than one person travels in same vehicle, only one person may claim mileage reimbursement.

7.9 Tolls, if reasonable, are reimbursable. Receipts are required for reimbursement. If a receipt is not obtainable, then written documentation of expense must be submitted for reimbursement (administrative fees on Tolls will not be reimbursed).

7.10 Parking fees, if reasonable are reimbursable for meetings and hotel stays. For vendors who contract with a third party for visitor parking at vendor's place of business, Williamson County will not reimburse a vendor based on a percentage of its contracted visitor parking fees. Rather, Williamson County will reimburse Vendor for visitor parking on an individual basis for each time a visitor uses Vendor's visitor parking. Receipts are required for reimbursement. If a receipt is not obtainable, then written documentation of expense must be submitted for reimbursement.

7.11 Operating and maintenance expenses as well as other personal expenses, such as parking tickets, traffic violations, and car repairs and collision damage are not reimbursable.

8. Other Expenses

8.1 Taxi fare, bus tickets, conference registrations, parking, etc. must have a proper original receipt.

9. Repayment of Nonreimbursable Expense.

Vendors must, upon demand, immediately repay County for all inappropriately reimbursed expenses whenever an audit or subsequent review of any expense reimbursement documentation finds that such expense was reimbursed contrary to these guidelines and this Policy. Williamson County reserves the right to retain any amounts that are due or that become due to a vendor in order to collect any inappropriately reimbursed expenses that a vendor was paid.

10. Non-Reimbursable Expenses

In addition to the non-reimbursable items set forth above in this Policy, the following is a non-exhaustive list of expenses that will not be reimbursed by Williamson County:

10.1 Alcoholic beverages/tobacco products
10.2 Personal phone calls
10.3 Laundry service
10.4 Valet service (excludes hotel valet)
10.5 Movie rentals
10.6 Damage to personal items
10.7 Flowers/plants
10.8 Greeting cards
10.9 Fines and/or penalties
10.10 Entertainment, personal clothing, personal sundries and services
10.11 Transportation/mileage to places of entertainment or similar personal activities
10.12 Upgrades to airfare, hotel and/or car rental

10.13 Airport parking above the most affordable rate available
10.14 Excessive weight baggage fees or cost associated with more than two airline bags
10.15 Auto repairs
10.16 Babysitter fees, kennel costs, pet or house-sitting fees
10.17 Saunas, massages or exercise facilities
10.18 Credit card delinquency fees or service fees
10.19 Doctor bills, prescription and other medical services
10.20 Hand tools
10.21 Safety Equipment (hard hats, safety vests, etc.)
10.22 Office Supplies
10.23 Lifetime memberships to any association
10.24 Donations to other entities
10.25 Any items that could be construed as campaigning
10.26 Community outreach items exceeding $2 per item
10.27 Technology Fees
10.28 Sales tax on goods purchased
10.29 Any other expenses which Williamson County deems, in its sole discretion, to be inappropriate or unnecessary expenditures.

WILLIAMSON COUNTY
1848

February 10, 2020

Mr. Randy Barker
Williamson County Purchasing Department
100 Wilco Way, P101
Georgetown, TX 78626

Subject: Recommendation for RFQ 2451 2.6 Corridor I from US 183 to SH 29

Based on the attached supporting documentation, the Planning and Design of Road Bond Projects Selection Committee recommends the selection of K Friese + Associates which was the top ranked firm from the evaluation process.

Six firms were interviewed on February 6, 2020 by the following Selection Committee:

[redacted]

Please feel free to contact me if you have any questions.

Sincerely,

J. Terron Evertson, P.E.
County Engineer

Cc: Commissioner Cynthia Long, Pct 2

INTERVIEWS - Planning & Design of Road Bond Projects - PLANNING PROJECTS
RFQ 2451
DATE: February 6, 2020

Mandatory Criteria	Maximum Score Points	American Structurepoint	Atkins North America	Binkley & Barfield	CP&Y	Garver	Halff Associates	K Friese + Associates
Project Manager's Experience/Qualifications with similar projects	20	15	15	15	15	15	17	17
Individuals on Project Team's Experience/Qualifications with all aspects of roadway design	20	15	15	13	17	13	17	15
Individuals on Project Team's Experience/Qualifications providing structural planning and design	20	15	15	15	15	15	15	15
Individuals on Project Team's Experience/Qualifications providing drainage planning and design services for projects	20	15	15	15	15	15	15	15
Understanding of project and previous performance with Williamson County	20	15	15	15	17	13	15	17
Availability of Project Manger, task leads and relevant staff	20	13	13	15	13	15	13	15
TOTAL	120	88	88	88	92	86	92	94

[redacted]

Commissioners Court - Regular Session **18.**

Meeting Date: 03/10/2020

Awarding RFQ #2451-11 Corridor E5 Planning I35 to FM 972

Submitted For: Randy Barker **Submitted By:** Thomas Skiles, Purchasing

Department: Purchasing

Agenda Category: Consent

Information

Agenda Item

Discuss, consider and take appropriate action on awarding RFQ #2451-11 Corridor E5 Planning from I35 to FM 972 (Road Bond Map Project #3.6) to the most qualified firm American Structurepoint, Inc. and authorizing execution of the agreement. Funding Source is P360.

Background

Purchasing solicited sealed statements of qualifications for Planning and Design of Road Bond Projects. 68 firms participated in the solicitations of which 31 firms submitted for the projects specified in the RFQ. Evaluations were held for the planning projects. The firms that submitted for planning projects were short-listed and interviews were held. After the interview phase, it was determined that American Structurepoint was the most qualified firm to provide the services required by the County for Corridor E5 Planning from I35 to FM 972 Road Bond Project #3.6. Total contract amount will be $2,500,000.00. Department point of contact is Bob Daigh.

Fiscal Impact

From/To	Acct No.	Description	Amount

Attachments

Contract

Evaluation

Form Review

Inbox	Reviewed By	Date
Purchasing (Originator)	Randy Barker	03/05/2020 11:43 AM
County Judge Exec Asst.	Andrea Schiele	03/05/2020 11:46 AM
Form Started By: Thomas Skiles		Started On: 03/03/2020 11:08 AM
Final Approval Date: 03/05/2020		

RECEIVED
FEB 28 2020
BY: PSI

WILLIAMSON COUNTY
CONTRACT FOR ENGINEERING SERVICES

FIRM: American Structurepoint, Inc. **("Engineer")**
ADDRESS: 9025 River Road, Suite 200, Indianapolis, Indiana 46240
PROJECT: Corridor E5 from IH 35 to FM 972 **("Project")**

THE STATE OF TEXAS §
§
COUNTY OF WILLIAMSON §

THIS CONTRACT FOR ENGINEERING SERVICES ("Contract") is made and entered into, effective as the date of the last party's execution hereinbelow, by and between Williamson County, Texas, a political subdivision of the State of Texas, whose offices are located at 710 Main Street, Suite 101, Georgetown, Texas, 78626 (hereinafter referred to as "County"), and Engineer, and such Contract is for the purpose of contracting for professional engineering services.

RECITALS:

WHEREAS, V.T.C.A., Government Code §2254.002(2)(A)(vii) under Subchapter A entitled "Professional Services Procurement Act" provides for the procurement by counties of services of professional engineers; and

WHEREAS, County and Engineer desire to contract for such professional engineering services; and

WHEREAS, County and Engineer wish to document their agreement concerning the requirements and respective obligations of the parties;

NOW, THEREFORE, WITNESSETH:

That for and in consideration of the mutual promises contained herein and other good and valuable considerations, and the covenants and agreements hereinafter contained to be kept and performed by the respective parties hereto, it is agreed as follows:

ARTICLE 1
CONTRACT DOCUMENTS AND APPLICABLE PROJECT DOCUMENTS

A. Contract Documents. The Contract Documents consist of this Contract, any exhibits attached hereto (which exhibits are hereby incorporated into and made a part of this Contract), any fully executed Work Authorizations; any fully executed Supplemental Work Authorizations and all fully executed Contract Amendments (as defined herein in Article 14) which are subsequently issued. These form the entire contract, and all are as fully a part of this Contract as if attached to this Contract or repeated herein.

B. Project Documents. In addition to any other pertinent and necessary Project documents, the following documents shall be used in the development of the Project:

A. TxDOT 2011 Texas Manual of Uniform Traffic Control Devices for Streets and Highways, including latest revisions
B. Texas Department of Transportation's Standard Specifications for Construction of Highways, Streets, and Bridges, 2014 (English units)
C. National Environmental Policy Act (NEPA)
D. Texas Accessibility Standards (TAS) of the Architectural Barriers Act, Article 9102, Texas Civil Statutes, Effective March 15, 2012, including latest revisions
E. Americans with Disabilities Act (ADA) Regulations
F. U.S. Army Corps Regulations
G. International Building Code, current edition as updated
H. Williamson County Design Criteria & Project Development Manual, latest edition
I. Williamson County Multi-Corridor Transportation Plan Project Level Environmental Review and Compliance Protocol, latest edition
J. Williamson County Protocol for Sustainable Roadsides, latest edition

ARTICLE 2
NON-COLLUSION; DEBARMENT; AND FINANCIAL INTEREST PROHIBITED

A. Non-collusion. Engineer warrants that he/she/it has not employed or retained any company or persons, other than a bona fide employee working solely for Engineer, to solicit or secure this Contract, and that he/she/it has not paid or agreed to pay any company or engineer any fee, commission, percentage, brokerage fee, gifts, or any other consideration, contingent upon or resulting from the award or making of this Contract. For breach or violation of this warranty, County reserves and shall have the right to annul this Contract without liability or, in its discretion and at its sole election, to deduct from the contract price or compensation, or to otherwise recover, the full amount of such fee, commission, percentage, brokerage fee, gift or contingent fee.

B. Debarment Certification. Engineer must sign the Debarment Certification enclosed herewith as **Exhibit A**.

C. Financial Interest Prohibited. Engineer covenants and represents that Engineer, his/her/its officers, employees, agents, consultants and subcontractors will have no financial interest, direct or indirect, in the purchase or sale of any product, materials or equipment that will be recommended or required for the construction of the Project.

ARTICLE 3
ENGINEERING SERVICES

Engineer shall perform Engineering Services as identified in **Exhibit B** entitled "Engineering Services."

County will prepare and issue Work Authorizations, in substantially the same form identified and attached hereto as **Exhibit C** and entitled "Work Authorization No. ____", to authorize the Engineer to perform one or more tasks of the Engineering Services. Each Work Authorization will include a description of the work to be performed, a description of the tasks and milestones, a work schedule for the tasks, definite review times by County and Engineer of all Engineering Services and a fee amount agreed upon by the County and Engineer. The amount payable for a Work Authorization shall be supported by the estimated cost of each work task as described in the Work Authorization. The Work Authorization will not waive the Engineer's responsibilities and obligations established in this Contract. The executed Work Authorizations shall become part of this Contract.

All work must be completed on or before the date specified in the Work Authorization. The Engineer shall promptly notify the County of any event which will affect completion of the Work Authorization, although such notification shall not relieve the Engineer from costs or liabilities resulting from delays in completion of the Work Authorization. Should the review times or Engineering Services take longer than shown on the Work Authorization, through no fault of Engineer, Engineer may submit a timely written request for additional time, which shall be subject to the approval of the County. Any changes in a Work Authorization shall be enacted by a written Supplemental Work Authorization before additional costs may be incurred. Any Supplemental Work Authorization must be executed by both parties within the period specified in the Work Authorization.

ARTICLE 4
CONTRACT TERM

A. Term. The Engineer is expected to complete the Engineering Services described herein in accordance with the above described Work Authorizations or any Supplemental Work Authorization related thereto. If Engineer does not perform the Engineering Services in accordance with each applicable Work Authorization or any Supplemental Work Authorization related thereto, then County shall have the right to terminate this Contract as set forth below in Article 20. So long as the County elects not to terminate this Contract, it shall continue from day to day until such time as the Engineering Services are completed in accordance with each applicable Work Authorization or any Supplemental Work Authorization related thereto. Any Engineering Services performed or costs incurred after the date of termination shall not be eligible for reimbursement. Engineer shall

notify County in writing as soon as possible if he/she/it determines, or reasonably anticipates, that the Engineering Services will not be completed in accordance with an applicable Work Authorization or any Supplemental Work Authorization related thereto.

B. Work Authorizations. Engineer acknowledges that each Work Authorization is of critical importance, and agrees to undertake all reasonably necessary efforts to expedite the performance of Engineering Services required herein so that construction of the Project will be commenced and completed as scheduled. In this regard, and subject to adjustments in a particular Work Authorization, as provided in Article 3 herein, Engineer shall proceed with sufficient qualified personnel and consultants necessary to fully and timely accomplish all Engineering Services required under this Contract in a professional manner.

C. Commencement of Engineering Services. After execution of this Contract, Engineer shall not proceed with Engineering Services until Engineer has been thoroughly briefed on the scope of the Project and has been notified in writing by the County to proceed, as provided in Article 8.

ARTICLE 5
COMPENSATION AND EXPENSES

County shall pay and Engineer agrees to accept up to the amount shown below as full compensation for the Engineering Services performed and to be performed under this Contract. The basis of compensation for the services of principals and employees engaged in the performance of the Engineering Services shall be based on the Rate Schedule set forth in the attached **Exhibit D**.

The maximum amount payable under this Contract, without modification, is **two million five hundred thousand Dollars ($2,500,000.00)** (the "Compensation Cap"), provided that any amounts paid or payable shall be solely pursuant to a validly issued Work Authorization or any Supplemental Work Authorization related thereto. In no event may the aggregate amount of compensation authorized under Work Authorizations and Supplemental Work Authorizations exceed the Compensation Cap. The Compensation Cap shall be revised equitably only by written Contract Amendments executed by both parties in the event of a change the overall scope of the Engineering Services set forth in **Exhibit B**, as authorized by County.

The Compensation Cap is based upon all labor and non-labor costs estimated to be required in the performance of the Engineering Services provided for under this Contract. Should the actual costs of all labor and non-labor costs rendered under this Contract be less than the above stated Compensation Cap, then Engineer shall receive compensation for only actual fees and costs of the Engineering Services actually rendered and incurred, which may be less than the above stated Compensation Cap.

The Compensation Cap herein referenced may be adjusted for Additional Engineering Services requested and performed only if approved by a written Contract Amendment signed by both parties.

Engineer shall prepare and submit to County monthly progress reports in sufficient detail to support the progress of the Engineering Services and to support invoices requesting monthly payment. The format for such monthly progress reports and invoices must be in a format acceptable to County. Satisfactory progress of Engineering Services shall be an absolute condition of payment.

Engineer shall be reimbursed for actual non-labor and subcontract expenses incurred in the performance of the services under this Contract in accordance with the Williamson County Vendor Reimbursement Policy set forth under **Exhibit E**. Invoices requesting reimbursement for costs and expenditures related to the Project (reimbursables) must be accompanied by copies of the provider's invoice and comply with the Williamson County Vendor Reimbursement Policy. The copies of the provider's invoice must evidence the actual costs billed to Engineer without mark-up.

ARTICLE 6
METHOD OF PAYMENT

Payments to Engineer shall be made while Engineering Services are in progress. Engineer shall prepare and submit to Mike Weaver, County's Road Bond Program Manager, not more frequently than once per month, a progress report as referenced in Article 5 above. Such progress report shall state the percentage of completion of Engineering Services accomplished for an applicable Work Authorization or any Supplemental Work Authorization related thereto during that billing period and to date. This submittal shall also include a progress assessment report in a form acceptable to the County Auditor.

Simultaneous with submission of such progress report, Engineer shall prepare and submit one (1) original of a certified invoice to the County's Road Bond Program Manager in a form acceptable to the County Auditor. All invoices submitted to County must, at a minimum, be accompanied by an original complete packet of supporting documentation and time sheets detailing hours worked by staff persons with a description of the work performed by such persons. For Additional Engineering Services performed pursuant to this Contract, a separate invoice or itemization of the Additional Engineering Services must be presented with the same aforementioned requirements.

Payments shall be made by County based upon Engineering Services actually provided and performed. Upon timely receipt and approval of each statement, County shall make a good faith effort to pay the amount which is due and payable within thirty (30) days of the County Auditor's receipt. County reserves the right to reasonably withhold payment pending verification of satisfactory Engineering Services performed. Engineer has the responsibility to submit proof to County, adequate and sufficient in its determination, that tasks of an applicable Work Authorization or any Supplemental Work Authorization related thereto were completed.

The certified statements shall show the total amount earned to the date of submission and shall show the amount due and payable as of the date of the current statement. Final payment does not relieve Engineer of the responsibility of correcting any errors and/or omissions resulting from his/her/its negligence.

Upon submittal of the initial invoice, Engineer shall provide the County Auditor with an Internal Revenue Form W-9, Request for Taxpayer Identification Number and Certification that is complete in compliance with the Internal Revenue Code, its rules and regulations.

ARTICLE 7
PROMPT PAYMENT POLICY

In accordance with Chapter 2251, V.T.C.A., Texas Government Code, payment to Engineer will be made within thirty (30) days of the day on which the performance of services was complete, or within thirty (30) days of the day on which the County Auditor receives a correct invoice for services, whichever is later.

Engineer may charge a late fee (fee shall not be greater than that which is permitted by Texas law) for payments not made in accordance with this prompt payment policy; however, this policy does not apply in the event:

A. There is a bona fide dispute between County and Engineer concerning the supplies, materials, or equipment delivered or the services performed that causes the payment to be late; or

B. The terms of a federal contract, grant, regulation, or statute prevent County from making a timely payment with federal funds; or

C. There is a bona fide dispute between Engineer and a subcontractor/subconsultant or between a subcontractor/subconsultant and its supplier concerning supplies, materials, or equipment delivered or the Engineering Services performed which causes the payment to be late; or

D. The invoice is not mailed to the County's Road Bond Program Manager in strict accordance with instructions, if any, on the purchase order, or this Contract or other such contractual agreement.

The County Auditor shall document to Engineer the issues related to disputed invoices within ten (10) calendar days of receipt of such invoice. Any non-disputed invoices shall be considered correct and payable per the terms of Chapter 2251, V.T.C.A., Texas Government Code.

ARTICLE 8
COMMENCEMENT OF ENGINEERING SERVICES

The Engineer shall not proceed with any task of the Engineering Services until Engineer has been thoroughly briefed on the scope of the Project and instructed, in writing by the County, to proceed with the applicable Engineering Services. The County shall not be responsible for work performed or costs incurred by Engineer related to any task for which a Work Authorization or a Supplemental Work Authorization related thereto has not been issued and signed by both parties. Engineer shall not be required to perform any work for which a Work Authorization or a Supplemental Work Authorization related thereto has not been issued and signed by both parties.

ARTICLE 9
PROJECT TEAM

County's Designated Representative for purposes of this Contract is as follows:

County's Road Bond Program Manager
Attn: Michael Weaver
HNTB Corporation
101 E. Old Settlers Blvd., Suite 100
Round Rock, Texas 78664

County shall have the right, from time to time, to change the County's Designated Representative by giving Engineer written notice thereof. With respect to any action, decision or determination which is to be taken or made by County under this Contract, the County's Designated Representative may take such action or make such decision or determination or shall notify Engineer in writing of an individual responsible for and capable of taking such action, decision or determination and shall forward any communications and documentation to such individual for response or action. Actions, decisions or determinations by the County's Designated Representative on behalf of County shall be done in his or her reasonable business judgment unless express standards or parameters therefor are included in this Contract, in which case, actions taken by the County's Designated Representative shall be in accordance with such express standards or parameters. Any consent, approval, decision or determination hereunder by the County's Designated Representative shall be binding on County; *provided, however,* the County's Designated Representative shall not have any right to modify, amend or terminate this Contract, an Executed Work Authorization, an executed Supplemental Work Authorization or executed Contract Amendment. County's Designated Representative shall not have any authority to execute a Contract Amendment, Work Authorization or any Supplemental Work Authorization unless otherwise granted such authority by the Williamson County Commissioners Court.

Engineer's Designated Representative for purposes of this Contract is as follows:

Ricardo Zamarripa, PE
Vice President
3711 South Mopac Expressway
Building One, Suite 350
Austin, Texas 78746

Engineer shall have the right, from time to time, to change the Engineer's Designated Representative by giving County written notice thereof. With respect to any action, decision or determination which is to be taken or made by Engineer under this Contract, the Engineer's Designated Representative may take such action or make such decision or determination or shall notify County in writing of an individual responsible for and capable of taking such action, decision or determination and shall forward any communications and documentation to such individual for response or action. Actions, decisions or determinations by the Engineer's Designated Representative on behalf of Engineer shall be done in his or her reasonable business

judgment unless express standards or parameters therefor are included in this Contract, in which case, actions taken by the Engineer's Designated Representative shall be in accordance with such express standards or parameters. Any consent, approval, decision or determination hereunder by the Engineer's Designated Representative shall be binding on Engineer. Engineer's Designated Representative shall have the right to modify, amend and execute Work Authorizations, Supplemental Work Authorizations and Contract Amendments on behalf of Engineer.

ARTICLE 10
PROGRESS EVALUATION

Engineer shall, from time to time during the progress of the Engineering Services, confer with County at County's election. Engineer shall prepare and present such information as may be pertinent and necessary, or as may be reasonably requested by County, in order for County to evaluate features of the Engineering Services. At the request of County or Engineer, conferences shall be provided at Engineer's office, the offices of County, or at other locations designated by County. When requested by County, such conferences shall also include evaluation of the Engineering Services. County may, from time to time, require Engineer to appear and provide information to the Williamson County Commissioners Court.

Should County determine that the progress in Engineering Services does not satisfy an applicable Work Authorization or any Supplemental Work Authorization related thereto, then County shall review same with Engineer to determine corrective action required.

Engineer shall promptly advise County in writing of events which have or may have a significant impact upon the progress of the Engineering Services, including but not limited to the following:

A. Problems, delays, adverse conditions which may materially affect the ability to meet the objectives of an applicable Work Authorization or any Supplemental Work Authorization related thereto, or preclude the attainment of Project Engineering Services units by established time periods; and such disclosure shall be accompanied by statement of actions taken or contemplated, and County assistance needed to resolve the situation, if any; and

B. Favorable developments or events which enable meeting goals sooner than anticipated in relation to an applicable Work Authorization's or any Supplemental Work Authorization related thereto.

ARTICLE 11
SUSPENSION

Should County desire to suspend the Engineering Services, but not to terminate this Contract, then such suspension may be effected by County giving Engineer thirty (30) calendar days' verbal notification followed by written confirmation to that effect. Such thirty-day notice may be waived in writing by agreement and signature of both parties. The Engineering Services may be reinstated and resumed in full force and effect within sixty (60) days of receipt of written notice from County to resume the Engineering Services. Such sixty-day (60) notice may be waived in writing by agreement and signature of both parties. If this Contract is suspended for more than thirty (30) days, Engineer shall have the option of terminating this Contract and, in the event, Engineer shall be compensated for all Engineering Services performed and reimbursable expenses incurred, provided such Engineering Services and reimbursable expenses have been previously authorized and approved by County, to the effective date of suspension.

If County suspends the Engineering Services, the contract period as determined in Article 4, and the Work Authorization or any Supplemental Work Authorization related thereto, shall be extended for a time period equal to the suspension period.

County assumes no liability for Engineering Services performed or costs incurred prior to the date authorized by County for Engineer to begin Engineering Services, and/or during periods when Engineering Services is suspended, and/or subsequent to the completion date.

ARTICLE 12
ADDITIONAL ENGINEERING SERVICES

If Engineer forms a reasonable opinion that any work he/she/it has been directed to perform is beyond the overall scope of this Contract, as set forth in **Exhibit B,** and as such constitutes extra work ("Additional Engineering Services"), he/she/it shall promptly notify County in writing. In the event County finds that such work does constitute Additional Engineering Services, County shall so advise Engineer and a written Contract Amendment will be executed between the parties as provided in Article 14. Any increase to the Compensation Cap due to Additional Engineering Services must be set forth in such Contract Amendment. Engineer shall not perform any proposed Additional Engineering Services nor incur any additional costs prior to the execution, by both parties, of a written Contract Amendment. Following the execution of a Contract Amendment that provides for Additional Engineering Services, a written Work Authorization, which sets forth the Additional Engineering Services to be performed, must be executed by the parties. County shall not be responsible for actions by Engineer nor for any costs incurred by Engineer relating to Additional Engineering Services not directly associated with the performance of the Engineering Services authorized in this Contract, by a fully executed Work Authorization or a fully executed Contract Amendment thereto.

ARTICLE 13
CHANGES IN COMPLETED ENGINEERING SERVICES

If County deems it necessary to request changes to previously satisfactorily completed

Engineering Services or parts thereof which involve changes to the original Engineering Services or character of Engineering Services under this Contract, then Engineer shall make such revisions as requested and as directed by County. Such revisions shall be considered as Additional Engineering Services and paid for as specified under Article 12.

Engineer shall make revisions to Engineering Services authorized hereunder as are necessary to correct errors appearing therein, when required to do so by County. No additional compensation shall be due for such Engineering Services.

ARTICLE 14
CONTRACT AMENDMENTS

The terms set out in this Contract may be modified by a written fully executed Contract Amendment. Changes and modifications to a fully executed Work Authorization shall be made in the form of a Supplemental Work Authorization. To the extent that such changes or modifications to a Work Authorization do not also require modifications to the terms of this Contract (i.e. changes to the overall scope of Engineering Services set forth in **Exhibit B**, modification of the Compensation Cap, etc.) a Contract Amendment will not be required.

ARTICLE 15
USE OF DOCUMENTS

All documents, including but not limited to drawings, specifications and data or programs stored electronically, (hereinafter referred to as "Engineering Work Products") prepared by Engineer and its subcontractors/subconsultants are related exclusively to the services described in this Contract and are intended to be used with respect to this Project. However, it is expressly understood and agreed by and between the parties hereto that all of Engineer's designs under this Contract (including but not limited to tracings, drawings, estimates, specifications, investigations, studies and other documents, completed or partially completed), shall be the property of County to be thereafter used in any lawful manner as County elects. Any such subsequent use made of documents by County shall be at County's sole risk and without liability to Engineer.

By execution of this Contract and in confirmation of the fee for services to be paid under this Contract, Engineer hereby conveys, transfers and assigns to County all rights under the Federal Copyright Act of 1976 (or any successor copyright statute), as amended, all common law copyrights and all other intellectual property rights acknowledged by law in the Project Designs and work product developed under this Contract. Copies may be retained by Engineer. Engineer shall be liable to County for any loss or damage to any such documents while they are in the possession of or while being worked upon by Engineer or anyone connected with Engineer, including agents, employees, Engineers or subcontractors/subconsultants. All documents so lost or damaged shall be replaced or restored by Engineer without cost to County.

Upon execution of this Contract, Engineer grants to County permission to reproduce Engineer's work and documents for purposes of constructing, using and maintaining the Project, provided that County shall comply with its obligations, including prompt payment of all sums when due, under this Contract. Engineer shall obtain similar permission from Engineer's

subcontractors/subconsultants consistent with this Contract. If and upon the date Engineer is adjudged in default of this Contract, County is permitted to authorize other similarly credentialed design professionals to reproduce and, where permitted by law, to make changes, corrections or additions to the work and documents for the purposes of completing, using and maintaining the Project.

County shall not assign, delegate, sublicense, pledge or otherwise transfer any permission granted herein to another party without the prior written consent of Engineer. However, County shall be permitted to authorize the contractor, subcontractors and material or equipment suppliers to reproduce applicable portions of the Engineering Work Products appropriate to and for use in the execution of the Work. Submission or distribution of Engineering Work Products to meet official regulatory requirements or for similar purposes in connection with the Project is permitted. Any unauthorized use of the Engineering Work Products shall be at County's sole risk and without liability to Engineer and its Engineers.

Prior to Engineer providing to County any Engineering Work Products in electronic form or County providing to Engineer any electronic data for incorporation into the Engineering Work Products, County and Engineer shall by separate written contract set forth the specific conditions governing the format of such Engineering Work Products or electronic data, including any special limitations not otherwise provided in this Contract. Any electronic files are provided by Engineer for the convenience of County, and use of them is at County's sole risk. In the case of any defects in electronic files or any discrepancies between them and any hardcopy of the same documents prepared by Engineer, the hardcopy shall prevail. Only printed copies of documents conveyed by Engineer shall be relied upon.

Engineer shall have no liability for changes made to the drawings by other engineers subsequent to the completion of the Project. Any such change shall be sealed by the engineer making that change and shall be appropriately marked to reflect what was changed or modified.

ARTICLE 16
PERSONNEL, EQUIPMENT AND MATERIAL

Engineer shall furnish and maintain, at its own expense, quarters for the performance of all Engineering Services, and adequate and sufficient personnel and equipment to perform the Engineering Services as required. All employees of Engineer shall have such knowledge and experience as will enable them to perform the duties assigned to them. Any employee of Engineer who, in the reasonable opinion of County, is incompetent or whose conduct becomes detrimental to the Engineering Services shall immediately be removed from association with the Project when so instructed by County. Engineer certifies that it presently has adequate qualified personnel in its employment for performance of the Engineering Services required under this Contract, or will obtain such personnel from sources other than County. Engineer may not change the Project Manager without prior written consent of County.

ARTICLE 17
SUBCONTRACTING

Engineer shall not assign, subcontract or transfer any portion of the Engineering Services under this Contract without prior written approval from County. All subcontracts shall include the provisions required in this Contract. No subcontract shall relieve Engineer of any responsibilities under this Contract.

ARTICLE 18
REVIEW OF ENGINEERING SERVICES

Engineer's Engineering Services will be reviewed by County under its applicable technical requirements and procedures.

A. Completion. Reports, plans, specifications, and supporting documents shall be submitted by Engineer on or before the dates specified in the applicable Work Authorization or Supplemental Work Authorization related thereto. Upon receipt of same, the submission shall be checked for completion. "Completion" or "Complete" shall be defined as all of the required items, as set out in the applicable Work Authorization, have been included in compliance with the requirements of this Contract. The completeness of any Engineering Services submitted to County shall be determined by County within thirty (30) days of such submittal and County shall notify Engineer in writing within such thirty (30) day period if such Engineering Services have been found to be incomplete. If the submission is Complete, County shall notify Engineer and County's technical review process will begin.

If the submission is not Complete, County shall notify Engineer, who shall perform such professional services as are required to complete the Engineering Services and resubmit it to County. This process shall be repeated until a submission is Complete.

B. Acceptance. County shall review the completed Engineering Services for compliance with this Contract. If necessary, the completed Engineering Services shall be returned to Engineer, who shall perform any required Engineering Services and resubmit it to County. This process shall be repeated until the Engineering Services are Accepted. "Acceptance" or "Accepted" shall mean that in the County's reasonable opinion, substantial compliance with the requirements of this Contract has been achieved.

C. Final Approval. After Acceptance, Engineer shall perform any required modifications, changes, alterations, corrections, redesigns, and additional work necessary to receive Final Approval by the County. "Final Approval" in this sense shall mean formal recognition that the Engineering Services have been fully carried out.

D. Errors and Omissions. After Final Approval, Engineer shall, without additional compensation, perform any work required as a result of Engineer's development of the work which is found to be in error or omission due to Engineer's negligence. However, any work required or

occasioned for the convenience of County after Final Approval shall be paid for as Additional Engineering Services.

E. Disputes Over Classifications. In the event of any dispute over the classification of Engineer's Engineering Services as Complete, Accepted, or having attained Final Approved under this Contract, the decision of the County shall be final and binding on Engineer, subject to any civil remedy or determination otherwise available to the parties and deemed appropriate by the parties.

F. County's Reliance on Engineer. ENGINEER'S DUTIES AS SET FORTH HEREIN SHALL AT NO TIME BE IN ANY WAY DIMINISHED BY REASON OF ANY REVIEW, EVALUATION OR APPROVAL BY THE COUNTY OR ITS AUTHORIZED REPRESENTATIVE NOR SHALL THE ENGINEER BE RELEASED FROM ANY LIABILITY BY REASON OF SUCH REVIEW, EVALUATION OR APPROVAL BY THE COUNTY, IT BEING UNDERSTOOD THAT THE COUNTY AT ALL TIMES IS ULTIMATELY RELYING UPON THE ENGINEER'S SKILL, ABILITY AND KNOWLEDGE IN PERFORMING THE ENGINEERING SERVICES REQUIRED HEREUNDER.

ARTICLE 19
VIOLATION OF CONTRACT TERMS/BREACH OF CONTRACT

Violation of contract terms or breach of contract by Engineer shall be grounds for termination of this Contract, and any increased costs arising from Engineer's default, breach of contract, or violation of contract terms shall be paid by Engineer.

ARTICLE 20
TERMINATION

This Contract may be terminated as set forth below.

A. By mutual agreement and consent, in writing, of both parties.

B. By County, by notice in writing to Engineer, as a consequence of failure by Engineer to perform the Engineering Services set forth herein in a satisfactory manner.

C. By either party, upon the failure of the other party to fulfill its obligations as set forth herein.

D. By County, for reasons of its own and not subject to the mutual consent of Engineer, upon not less than thirty (30) days' written notice to Engineer.

E. By satisfactory completion of all Engineering Services and obligations described herein.

Should County terminate this Contract as herein provided, no fees other than fees due and payable at the time of termination plus reimbursable expenses incurred shall thereafter be paid to Engineer. In determining the value of the Engineering Services performed by Engineer prior to termination, County shall be the sole judge. Compensation for Engineering Services at termination will be based on a percentage of the Engineering Services completed at that time. Should County terminate this Contract under Subsection (D) immediately above, then the amount

charged during the thirty-day notice period shall not exceed the amount charged during the preceding thirty (30) days.

If Engineer defaults in the performance of this Contract or if County terminates this Contract for fault on the part of Engineer, then County shall give consideration to the actual costs incurred by Engineer in performing the Engineering Services to the date of default, the amount of Engineering Services required which was satisfactorily completed to date of default, the value of the Engineering Services which are usable to County, the cost to County of employing another firm to complete the Engineering Services required and the time required to do so, and other factors which affect the value to County of the Engineering Services performed at the time of default.

The termination of this Contract and payment of an amount in settlement as prescribed above shall extinguish all rights, duties, and obligations of County under this Contract. If the termination of this Contract is due to the failure of Engineer to fulfill his/her/its contractual obligations, then County may take over the Project and prosecute the Engineering Services to completion. In such case, Engineer shall be liable to County for any additional and reasonable costs incurred by County.

Engineer shall be responsible for the settlement of all contractual and administrative issues arising out of any procurements made by Engineer in support of the Engineering Services under this Contract.

ARTICLE 21
COMPLIANCE WITH LAWS

A. Compliance. Engineer shall comply with all applicable federal, state and local laws, statutes, codes, ordinances, rules and regulations, and the orders and decrees of any court, or administrative bodies or tribunals in any manner affecting the performance of this Contract, including without limitation, minimum/maximum salary and wage statutes and regulations, and licensing laws and regulations. Engineer shall furnish County with satisfactory proof of his/her/its compliance.

Engineer shall further obtain all permits and licenses required in the performance of the Engineering Services contracted for herein.

B. Taxes. Engineer will pay all taxes, if any, required by law arising by virtue of the Engineering Services performed hereunder. County is qualified for exemption pursuant to the provisions of Section 151.309 of the Texas Limited Sales, Excise, and Use Tax Act.

ARTICLE 22
INDEMNIFICATION

ENGINEER AGREES, TO THE FULLEST EXTENT PERMITTED BY LAW, TO INDEMNIFY AND HOLD THE COUNTY HARMLESS FROM AND AGAINST ANY AND ALL LIABILITIES, LOSSES, PENALTIES, JUDGMENTS, CLAIMS, LAWSUITS, DAMAGES, COSTS AND EXPENSES, INCLUDING, BUT NOT LIMITED

TO, ATTORNEYS' FEES, ("LOSSES") TO THE EXTENT SUCH LOSSES ARE CAUSED BY OR RESULTS FROM A NEGLIGENT ACT OR OMISSION, NEGLIGENCE, OR INTENTIONAL TORT COMMITTED BY ENGINEER, ENGINEER'S EMPLOYEES, AGENTS, OR ANY OTHER PERSON OR ENTITY UNDER CONTRACT WITH ENGINEER INCLUDING, WITHOUT LIMITATION, ENGINEER'S SUBCONSULTANTS, OR ANY OTHER ENTITY OVER WHICH ENGINEER EXERCISES CONTROL.

ENGINEER FURTHER AGREES, TO THE FULLEST EXTENT PERMITTED BY LAW, TO INDEMNIFY AND HOLD THE COUNTY HARMLESS FROM ANY AND ALL LIABILITIES, LOSSES, PENALTIES, JUDGMENTS, CLAIMS, LAWSUITS, DAMAGES, COSTS AND EXPENSES, INCLUDING, BUT NOT LIMITED TO, ATTORNEYS' FEES, ("LOSSES") TO THE EXTENT SUCH LOSSES ARE CAUSED BY OR RESULTS FROM ENGINEER'S FAILURE TO PAY ENGINEER'S EMPLOYEES, SUBCONTRACTORS, SUBCONSULTANTS, OR SUPPLIERS, IN CONNECTION WITH ANY OF THE WORK PERFORMED OR TO BE PERFORMED UNDER THIS CONTRACT BY ENGINEER.

ENGINEER FURTHER AGREES TO INDEMNIFY AND HOLD THE COUNTY HARMLESS FROM ANY AND ALL LIABILITIES, LOSSES, PENALTIES, CLAIMS, LAWSUITS, DAMAGES, COSTS AND EXPENSES, INCLUDING, BUT NOT LIMITED TO, ATTORNEYS' FEES, ("LOSSES") TO THE EXTENT SUCH LOSSES ARE CAUSED BY OR RESULTS FROM THE INFRINGEMENT OF ANY INTELLECTUAL PROPERTY ARISING OUT OF THE USE OF ANY PLANS, DESIGN, DRAWINGS, OR SPECIFICATIONS FURNISHED BY ENGINEER IN THE PERFORMANCE OF THIS CONTRACT.

THE LIMITS OF INSURANCE REQUIRED IN THIS CONTRACT AND/OR THE CONTRACT DOCUMENTS SHALL NOT LIMIT ENGINEER'S OBLIGATIONS UNDER THIS SECTION. THE TERMS AND CONDITIONS CONTAINED IN THIS SECTION SHALL SURVIVE THE TERMINATION OF THE CONTRACT AND/OR CONTRACT DOCUMENTS OR THE SUSPENSION OF THE WORK HEREUNDER. TO THE EXTENT THAT ANY LIABILITIES, PENALTIES, DEMANDS, CLAIMS, LAWSUITS, LOSSES, DAMAGES, COSTS AND EXPENSES ARE CAUSED IN PART BY THE ACTS OF THE COUNTY OR THIRD PARTIES FOR WHOM ENGINEER IS NOT LEGALLY LIABLE, ENGINEER'S OBLIGATIONS SHALL BE IN PROPORTION TO ENGINEER'S FAULT. THE OBLIGATIONS HEREIN SHALL ALSO EXTEND TO ANY ACTIONS BY THE COUNTY TO ENFORCE THIS INDEMNITY OBLIGATION.

IN THE EVENT THAT CONTRACTORS INITIATE LITIGATION AGAINST THE COUNTY IN WHICH THE CONTRACTOR ALLEGES DAMAGES AS A RESULT OF ANY NEGLIGENT ACTS, ERRORS OR OMISSIONS OF ENGINEER, ITS EMPLOYEES, AGENTS, SUBCONTRACTORS, SUBCONSULTANTS, OR SUPPLIERS, OR OTHER ENTITIES OVER WHICH ENGINEER EXERCISES CONTROL, INCLUDING, BUT NOT LIMITED TO, DEFECTS, ERRORS, OR OMISSIONS, THEN THE COUNTY SHALL HAVE THE RIGHT TO JOIN ENGINEER IN ANY SUCH PROCEEDINGS AT THE COUNTY'S COST. ENGINEER SHALL ALSO HOLD THE COUNTY HARMLESS AND INDEMNIFY THE COUNTY TO THE EXTENT THAT ENGINEER, ANY OF ITS EMPLOYEES, AGENTS, SUBCONTRACTORS, SUBCONSULTANTS, OR SUPPLIERS, OR OTHER ENTITIES OVER WHICH ENGINEER EXERCISES CONTROL, CAUSED SUCH DAMAGES TO CONTRACTOR, INCLUDING ANY AND ALL COSTS AND ATTORNEYS' FEES INCURRED BY THE COUNTY IN CONNECTION WITH THE DEFENSE OF ANY CLAIMS WHERE ENGINEER, ITS EMPLOYEES, AGENTS, SUBCONTRACTORS, SUBCONSULTANTS, OR SUPPLIERS, OR OTHER ENTITIES OVER WHICH ENGINEER EXERCISES CONTROL, ARE ADJUDICATED AT FAULT.

ARTICLE 23
ENGINEER'S RESPONSIBILITIES

Engineer shall be responsible for the accuracy of his/her/its Engineering Services and shall promptly make necessary revisions or corrections to its work product resulting from errors, omissions, or negligent acts, and same shall be done without compensation. County shall determine Engineer's responsibilities for all questions arising from design errors and/or omissions, subject to the dispute resolution provisions of Article 33. Engineer shall not be relieved of responsibility for subsequent correction of any such errors or omissions in its work product, or for clarification of any ambiguities until after the construction phase of the Project has been completed.

ARTICLE 24
ENGINEER'S SEAL

The responsible engineer shall sign, seal and date all appropriate engineering submissions to County in accordance with the Texas Engineering Practice Act and the rules of the State Board of Registration for Professional Engineers.

ARTICLE 25
INSURANCE

Engineer must comply with the following insurance requirements at all times during this Contract:

A. Coverage Limits. Engineer, at Engineer's sole cost, shall purchase and maintain during the entire term while this Contract is in effect the following insurance:

1. Worker's Compensation in accordance with statutory requirements.
2. Commercial General Liability Insurance with a combined minimum Bodily Injury and Property Damage limits of $1,000,000.00 per occurrence and $2,000,000.00 in the aggregate.
3. Business Automobile Liability Insurance for all owned, non-owned, and hired vehicles with combined minimum limits for Bodily Injury and Property Damage of $1,000,000.00 each accident.
4. Professional Liability Insurance in the amount of $2,000,000.00 per claim and annual aggregate.

B. Additional Insureds; Waiver of Subrogation. County, its directors, officers and employees shall be added as additional insureds under policies listed under (2) and (3) above, and on those policies where County, its directors, officers and employees are additional insureds, such insurance shall be primary and any insurance maintained by County shall be excess and not contribute with it. Such policies shall also include waivers of subrogation in favor of County.

C. Premiums and Deductible. Engineer shall be responsible for payment of premiums for all of the insurance coverages required under this section. Engineer further agrees

that for each claim, suit or action made against insurance provided hereunder, with respect to all matters for which the Engineer is responsible hereunder, Engineer shall be solely responsible for all deductibles and self-insured retentions. Any deductibles or self-insured retentions over $50,000 in the Engineer's insurance must be declared and approved in writing by County in advance.

D. Commencement of Work. Engineer shall not commence any field work under this Contract until he/she/it has obtained all required insurance and such insurance has been approved by County. As further set out below, Engineer shall not allow any subcontractor/subconsultant(s) to commence work to be performed in connection with this Contract until all required insurance has been obtained and approved and such approval shall not be unreasonably withheld. Approval of the insurance by County shall not relieve or decrease the liability of Engineer hereunder.

E. Insurance Company Rating. The required insurance must be written by a company approved to do business in the State or Texas with a financial standing of at least an A-rating, as reflected in Best's insurance ratings or by a similar rating system recognized within the insurance industry at the time the policy is issued.

F. Certification of Coverage. Engineer shall furnish County with a certification of coverage issued by the insurer. Engineer shall not cause any insurance to be canceled nor permit any insurance to lapse. **In addition to any other notification requires set forth hereunder, Engineer shall also notify County, within twenty-four (24) hours of receipt, of any notices of expiration, cancellation, non-renewal, or material change in coverage it receives from its insurer.**

G. No Arbitration. It is the intention of the County and agreed to and hereby acknowledged by the Engineer, that no provision of this Contract shall be construed to require the County to submit to mandatory arbitration in the settlement of any claim, cause of action or dispute, except as specifically required in direct connection with an insurance claim or threat of claim under an insurance policy required hereunder or as may be required by law or a court of law with jurisdiction over the provisions of this Contract.

H. Subcontractor/Subconsultant's Insurance. Without limiting any of the other obligations or liabilities of Engineer, Engineer shall require each subcontractor/subconsultant performing work under this Contract (to the extent a subcontractor/subconsultant is allowed by County) to maintain during the term of this Contract, at the subcontractor/subconsultant's own expense, the same stipulated minimum insurance required in this Article above, including the required provisions and additional policy conditions as shown below in this Article.

Engineer shall obtain and monitor the certificates of insurance from each subcontractor/subconsultant in order to assure compliance with the insurance requirements. Engineer must retain the certificates of insurance for the duration of this Contract, and shall have the responsibility of enforcing these insurance requirements among its subcontractor/subconsultants. County shall be entitled, upon request and without expense, to receive copies of these certificates of insurance.

I. Insurance Policy Endorsements. Each insurance policy shall include the following conditions by endorsement to the policy:

1. County shall be notified thirty (30) days prior to the expiration, cancellation, non-renewal or any material change in coverage, and such notice thereof shall be given to County by certified mail to:

   Williamson County Purchasing Department
   100 Wilco Way
   Suite P101
   Georgetown, TX. 78626

   With copy to:

   Williamson County Auditor's Office
   Attn: Contracts Auditor
   901 South Austin Avenue
   Georgetown, Texas 78626

2. The policy clause "Other Insurance" shall not apply to any insurance coverage currently held by County, to any such future coverage, or to County's Self-Insured Retentions of whatever nature.

J. Cost of Insurance. The cost of all insurance required herein to be secured and maintained by Engineer shall be borne solely by Engineer, with certificates of insurance evidencing such minimum coverage in force to be filed with County. Such Certificates of Insurance are evidenced as **Exhibit F** herein entitled "Certificates of Insurance."

ARTICLE 26
COPYRIGHTS

County shall have the royalty-free, nonexclusive and irrevocable right to reproduce, publish or otherwise use, and to authorize others to use, any reports developed by Engineer for governmental purposes.

ARTICLE 27
SUCCESSORS AND ASSIGNS

This Contract shall be binding upon and inure to the benefit of the parties hereto, their successors, lawful assigns, and legal representatives. Engineer may not assign, sublet or transfer any interest in this Contract, in whole or in part, by operation of law or otherwise, without obtaining the prior written consent of County.

ARTICLE 28
SEVERABILITY

In the event any one or more of the provisions contained in this Contract shall for any reason be held to be invalid, illegal or unenforceable in any respect, then such invalidity, illegality or unenforceability shall not affect any other provision thereof and this Contract shall be construed as if such invalid, illegal or unenforceable provision had never been contained herein.

ARTICLE 29
PRIOR AGREEMENTS SUPERSEDED

This Contract constitutes the sole agreement of the parties hereto, and supersedes any prior understandings or written or oral contracts between the parties respecting the subject matter defined herein. This Contract may only be amended or supplemented by mutual agreement of the parties hereto in writing.

ARTICLE 30
ENGINEER'S ACCOUNTING RECORDS

Engineer agrees to maintain, for a period of three (3) years after final payment under this Contract, detailed records identifying each individual performing the Engineering Services, the date or dates the services were performed, the applicable hourly rates, the total amount billed for each individual and the total amount billed for all persons, records of reimbursable costs and expenses of other providers and provide such other details as may be requested by the County Auditor for verification purposes. Engineer agrees that County or its duly authorized representatives shall, until the expiration of three (3) years after final payment under this Contract, have access to and the right to examine and photocopy any and all books, documents, papers and records of Engineer which are directly pertinent to the services to be performed under this Contract for the purposes of making audits, examinations, excerpts, and transcriptions. Engineer further agrees that County shall have access during normal working hours to all necessary Engineer facilities and shall be provided adequate and appropriate work space in order to conduct audits in compliance with the provisions of this section. County shall give Engineer reasonable advance notice of intended audits.

ARTICLE 31
NOTICES

All notices to either party by the other required under this Contract shall be personally delivered or mailed to such party at the following respective addresses:

County: Williamson County Judge
710 Main Street, Suite 101
Georgetown, Texas 78626

With copy to: County's Road Bond Program Manager
Attn: Michael Weaver
HNTB Corporation
101 E. Old Settlers Blvd., Suite 100
Round Rock, Texas 78664

and to: Office of General Counsel
Williamson County
710 Main Street, Suite 102
Georgetown, Texas 78626

Engineer: Willis R. Conner
American Structurepoint, Inc.
9025 River Road, Suite 200
Indianapolis, Indiana 46240

ARTICLE 32
GENERAL PROVISIONS

A. Time is of the Essence. Subject to Article 3 hereof, Engineer understands and agrees that time is of the essence and that any failure of Engineer to complete the Engineering Services for each phase of this Contract within the agreed work schedule set out in the applicable Work Authorization may constitute a material breach of this Contract. Engineer shall be fully responsible for his/her/its delays or for failures to use his/her/its reasonable efforts in accordance with the terms of this Contract and the Engineer's standard of performance as defined herein. Where damage is caused to County due to Engineer's negligent failure to perform County may accordingly withhold, to the extent of such damage, Engineer's payments hereunder without waiver of any of County's additional legal rights or remedies.

B. Force Majeure. Neither County nor Engineer shall be deemed in violation of this Contract if prevented from performing any of their obligations hereunder by reasons for which they are not responsible or circumstances beyond their control. However, notice of such impediment or delay in performance must be timely given, and all reasonable efforts undertaken to mitigate its effects.

C. Enforcement and Venue. This Contract shall be enforceable in Georgetown, Williamson County, Texas, and if legal action is necessary by either party with respect to the enforcement of any or all of the terms or conditions herein, exclusive venue for same shall lie in Williamson County, Texas. This Contract shall be governed by and construed in accordance with the laws and court decisions of the State of Texas excluding, however, its choice of law rules.

D. Standard of Performance. The standard of care for all professional engineering, consulting and related services performed or furnished by Engineer and its employees under this Contract will be the care and skill ordinarily used by members of Engineer's profession practicing

under the same or similar circumstances at the same time and in the same locality.

E. Opinion of Probable Cost. Any opinions of probable Project cost or probable construction cost provided by Engineer are made on the basis of information available to Engineer and on the basis of Engineer's experience and qualifications and represents its judgment as an experienced and qualified professional engineer. However, since Engineer has no control over the cost of labor, materials, equipment or services furnished by others, or over the contractor(s') methods of determining prices, or over competitive bidding or market conditions, Engineer does not guarantee that proposals, bids or actual Project or construction cost will not vary from opinions of probable cost Engineer prepares.

F. Opinions and Determinations. Where the terms of this Contract provide for action to be based upon opinion, judgment, approval, review, or determination of either party hereto, such terms are not intended to be and shall never be construed as permitting such opinion, judgment, approval, review, or determination to be arbitrary, capricious, or unreasonable.

G. Reports of Accidents. Within 24 hours after Engineer becomes aware of the occurrence of any accident or other event which results in, or might result in, injury to the person or property of any third person (other than an employee of the Engineer), whether or not it results from or involves any action or failure to act by the Engineer or any employee or agent of the Engineer and which arises in any manner from the performance of this Contract, the Engineer shall send a written report of such accident or other event to the County, setting forth a full and concise statement of the facts pertaining thereto. The Engineer shall also immediately send the County a copy of any summons, subpoena, notice, or other documents served upon the Engineer, its agents, employees, or representatives, or received by it or them, in connection with any matter before any court arising in any manner from the Engineer's performance of work under this Contract.

H. Gender, Number and Headings. Words of any gender used in this Contract shall be held and construed to include any other gender, and words in the singular number shall be held to include the plural, unless the context otherwise requires. The headings and section numbers are for convenience only and shall not be considered in interpreting or construing this Contract.

I. Construction. Each party hereto acknowledges that it and its counsel have reviewed this Contract and that the normal rules of construction are not applicable and there will be no presumption that any ambiguities will be resolved against the drafting party in the interpretation of this Contract.

J. Independent Contractor Relationship. Both parties hereto, in the performance of this Contract, shall act in an individual capacity and not as agents, employees, partners, joint ventures or associates of one another. The employees or agents of one party shall not be deemed or construed to be the employees or agents of the other party for any purposes whatsoever.

K. No Waiver of Immunities. Nothing in this Contract shall be deemed to waive, modify or amend any legal defense available at law or in equity to County, its past or present officers, employees, or agents or employees, nor to create any legal rights or claim on behalf of

any third party. County does not waive, modify, or alter to any extent whatsoever the availability of the defense of governmental immunity under the laws of the State of Texas and of the United States.

L. Texas Public Information Act. To the extent, if any, that any provision in this Contract is in conflict with Tex. Gov't Code 552.001 et seq., as amended (the "Public Information Act"), the same shall be of no force or effect. Furthermore, it is expressly understood and agreed that County, its officers and employees may request advice, decisions and opinions of the Attorney General of the State of Texas in regard to the application of the Public Information Act to any items or data furnished to County as to whether or not the same are available to the public. It is further understood that County's officers and employees shall have the right to rely on the advice, decisions and opinions of the Attorney General, and that County, its officers and employees shall have no liability or obligation to any party hereto for the disclosure to the public, or to any person or persons, of any items or data furnished to County by a party hereto, in reliance of any advice, decision or opinion of the Attorney General of the State of Texas.

M. Governing Terms and Conditions. If there is an irreconcilable conflict between the terms and conditions set forth in this Contract or any Contract Amendment and the terms and conditions set forth in any Exhibit, Appendix, Work Authorization or Supplemental Work Authorization to this Contract, the terms and conditions set forth in this Contract or any Contract Amendment shall control over the terms and conditions set forth in any Exhibit, Appendix, Work Authorization or Supplemental Work Authorization to this Contract.

N. Meaning of Day. For purposes of this Contract, all references to a "day" or "days" shall mean a calendar day or calendar days.

O. Appropriation of Funds by County. County believes it has sufficient funds currently available and authorized for expenditure to finance the costs of this Contract. Engineer understands and agrees that County's payment of amounts under this Contract is contingent on the County receiving appropriations or other expenditure authority sufficient to allow the County, in the exercise of reasonable administrative discretion, to continue to make payments under this Contract. It is further understood and agreed by Engineer that County shall have the right to terminate this Contract at the end of any County fiscal year if the governing body of County does not appropriate sufficient funds as determined by County's budget for the fiscal year in question. County may effect such termination by giving written notice of termination to Engineer.

ARTICLE 33
DISPUTE RESOLUTION

Except as otherwise specifically set forth herein, County and Engineer shall work together in good faith to resolve any controversy, dispute or claim between them which arises out of or relates to this Contract, whether stated in tort, contract, statute, claim for benefits, bad faith, professional liability or otherwise ("Claim"). If the parties are unable to resolve the Claim within thirty (30) days following the date in which one party sent written notice of the Claim to the other party, and if a party wishes to pursue the Claim, such Claim shall be addressed through non-binding mediation. A single mediator engaged in the practice of law, who is knowledgeable about subject matter of this Contract, shall be selected by agreement of the parties and serve as the mediator.

Any mediation under this Contract shall be conducted in Williamson County, Texas. The mediator's fees shall be borne equally between the parties. Such non-binding mediation is a condition precedent to seeking redress in a court of competent jurisdiction, but this provision shall not preclude either party from filing a lawsuit in a court of competent jurisdiction prior to completing a mediation if necessary to preserve the statute of limitations, in which case such lawsuit shall be stayed pending completion of the mediation process contemplated herein. This provision shall survive the termination of the Contract.

ARTICLE 34
EQUAL OPPORTUNITY IN EMPLOYMENT

During the performance of this Contract and to the extent the Project is a federally funded project, Engineer, for itself, its assignees and successors in interest agrees as follows:

A. Compliance with Regulations. The Engineer shall comply with the Regulations relative to nondiscrimination in Federally-assisted programs of the Department of Transportation (hereinafter, "DOT") Title 49, Code of Federal Regulations, Part 21, as they may be amended from time to time, (hereinafter referred to as the Regulations), which are herein incorporated by reference and made a part of this Contract.

B. Nondiscrimination. The Engineer, with regard to the work performed by it during the Contract, shall not discriminate on the grounds of race, color, or national origin in the selection and retention of subcontractors/subconsultants, including procurements of materials and leases of equipment. The Engineer shall not participate either directly or indirectly in the discrimination prohibited by section 21.5 of the Regulations, including employment practices when the contract covers a program set forth in Appendix B of the Regulations.

C. Solicitations for Subcontracts, Including Procurements of Materials and Equipment. In all solicitations either by competitive bidding or negotiation made by the Engineer for work to be performed under a subcontract, including procurements of materials or leases of equipment, each potential subcontractor/subconsultant or supplier shall be notified by the Engineer of the Engineer's obligations under this Contract and the Regulations relative to nondiscrimination on the grounds of race, color, or national origin.

D. Information and Reports. The Engineer shall provide all information and reports required by the Regulations or directives issued pursuant thereto, and shall permit access to its books, records, accounts, other sources of information, and its facilities as may be determined by the County (referred to in this Article as the "Recipient") or the Texas Department of Transportation to be pertinent to ascertain compliance with such Regulations, orders and instructions. Where any information required of a contractor is in the exclusive possession of another who fails or refuses to furnish this information the Engineer shall so certify to the Recipient, or the Texas Department of Transportation as appropriate, and shall set forth what efforts it has made to obtain the information.

E. Sanctions for Noncompliance. In the event of the Engineer's noncompliance with the nondiscrimination provisions of this contract, the Recipient shall impose such contract

sanctions as it or the Texas Department of Transportation may determine to be appropriate, including, but not limited to:

1. withholding of payments to the Engineer under the contract until the Engineer complies, and/or;
2. cancellation, termination or suspension of the Contract, in whole or in part.

F. Incorporation of Provisions. The Engineer shall include the provisions of Subsections (A) through (F) above in every subcontract, including procurements of materials and leases of equipment, unless exempt by the Regulations, or directives issued pursuant thereto. The Engineer shall take such action with respect to any subcontract or procurement as the Recipient or the Texas Department of Transportation may direct as a means of enforcing such provisions including sanctions for non-compliance: Provided, however, that, in the event a contractor becomes involved in, or is threatened with, litigation with a subcontractor/subconsultant or supplier as a result of such direction, the Engineer may request the Recipient to enter into such litigation to protect the interests of the Recipient, and, in addition, the Engineer may request the United States to enter into such litigation to protect the interests of the United States.

SIGNATORY WARRANTY

The undersigned signatory for Engineer hereby represents and warrants that the signatory is an officer of the organization for which he/she has executed this Contract and that he/she has full and complete authority to enter into this Contract on behalf of the firm. The above-stated representations and warranties are made for the purpose of inducing County to enter into this Contract.

IN WITNESS WHEREOF, County has caused this Contract to be signed in its name by its duly authorized County Judge, as has Engineer, signing by and through its duly authorized representative(s), thereby binding the parties hereto, their successors, assigns and representatives for the faithful and full performance of the terms and provisions hereof, to be effective as of the date of the last party's execution below. NO OFFICIAL, EMPLOYEE, AGENT, OR REPRESENTATIVE OF THE COUNTY HAS ANY AUTHORITY, EITHER EXPRESS OR IMPLIED, TO AMEND, TERMINATE OR MODIFY THIS CONTRACT, EXCEPT PURSUANT TO SUCH EXPRESS AUTHORITY AS MAY BE GRANTED BY THE WILLIAMSON COUNTY COMMISSIONERS COURT.

COUNTY

WILLIAMSON COUNTY, TEXAS

OK
3/2/2020

By: _____
Bill Gravell Jr., County Judge

Date: _____ ____, 20_____

ENGINEER

AMERICAN STRUCTUREPOINT, INC.

By_____

Printed Name: Willis R. Conner

Title: President

Date: February 27, 2020

LIST OF EXHIBITS ATTACHED

(1) **Exhibit A** Debarment Certification

(2) **Exhibit B** Engineering Services

(3) **Exhibit C** Work Authorization

(4) **Exhibit D** Rate Schedule

(5) **Exhibit E** Williamson County Vendor Reimbursement Policy

(6) **Exhibit F** Certificates of Insurance

EXHIBIT A
DEBARMENT CERTIFICATION

STATE OF TEXAS §
§
COUNTY OF WILLIAMSON §

I, the undersigned, being duly sworn or under penalty of perjury under the laws of the United States and the State of Texas, certifies that Engineer and its principals:

(a) Are not presently debarred, suspended, proposed for debarment, declared ineligible or voluntarily excluded from covered transactions by any federal department or agency:

(b) Have not within a three-year period preceding this proposal been convicted of or had a civil judgment rendered against them for commission of fraud or a criminal offense in connection with obtaining, attempting to obtain, or performing a public* transaction or contract under a public transaction; violation of federal or state antitrust statutes or commission of embezzlement, theft, forgery, bribery, falsification or destruction of records, making false statements, or receiving stolen property;

(c) Are not presently indicted for or otherwise criminally or civilly charged by a governmental entity* with commission of any of the offenses enumerated in paragraph (1)(b) of this certification;

(d) Have not within a three-year period preceding this application/proposal had one or more public transactions* terminated for cause or default; and

(e) Have not been disciplined or issued a formal reprimand by any State agency for professional accreditation within the past three years.

American Structurepoint, Inc.
Name of Firm

Signature of Certifying Official

Willis R. Conner
Printed Name of Certifying Official

President
Title of Certifying Official

February 27, 2020
Date

(2) Where the PROVIDER is unable to certify to any of the statements in this certification, such PROVIDER shall attach an explanation to this certification.

* federal, state, or local

SUBSCRIBED and sworn to before me the undersigned authority by Willis R. Conner the President and COO of AmericanStructurepoint, on behalf of said firm.

MICHELE A COLLINS
Notary Public - Seal
Marion County – State of Indiana
Commission Number 703319
My Commission Expires Aug 2, 2025

Michele A. Collins
Notary Public in and for the
State of Indiana

My commission expires: 8/2/2025

EXHIBIT B

ENGINEERING SERVICES

General Work Description: Provide engineering services and planning to develop **Corridor E5 from IH 35 to FM 972** also known as Ronald Reagan Extension (Corridor D to IH 35/CR 305) Planning & Design.

The Engineer may perform any or all of the following tasks listed below, as described in detailin each Work Authorization:

TASK 1 - PROJECT MANAGEMENT

TASK 2 - ROUTE AND DESIGN STUDIES

TASK 3 - PUBLIC INVOLVEMENT

TASK 4 - SURVEYING

TASK 5 - ROW MAPPING

TASK 6 - ENVIRONMENTAL STUDIES & DOCUMENTS

TASK 7 - GEOTECHNICAL SERVICES

TASK 8 - PLANS, SPECIFICATIONS AND ESTIMATE (PS&E)

TASK 9 - CONSTRUCTION PHASE SERVICES

EXHIBIT C

WORK AUTHORIZATION

(To Be Completed and Executed After Contract Execution)

WORK AUTHORIZATION NO. _____
PROJECT: _____

This Work Authorization is made pursuant to the terms and conditions of the Williamson County Contract for Engineering Services, being dated _____ ____, 20____ and entered into by and between Williamson County, Texas, a political subdivision of the State of Texas, (the "County") and _____ (the "Engineer").

Part1. The Engineer will provide the following Engineering Services set forth in Attachment "B" of this Work Authorization.

Part 2. The maximum amount payable for services under this Work Authorization without modification is _____.

Part 3. Payment to the Engineer for the services established under this Work Authorization shall be made in accordance with the Contract.

Part 4. This Work Authorization shall become effective on the date of final acceptance and full execution of the parties hereto and shall terminate on _____ ____, 20_____. The Engineering Services set forth in Attachment "B" of this Work Authorization shall be fully completed on or before said date unless extended by a Supplemental Work Authorization.

Part 5. This Work Authorization does not waive the parties' responsibilities and obligations provided under the Contract.

Part 6. County believes it has sufficient funds currently available and authorized for expenditure to finance the costs of this Work Authorization. Engineer understands and agrees that County's payment of amounts under this Work Authorization is contingent on the County receiving appropriations or other expenditure authority sufficient to allow the County, in the exercise of reasonable administrative discretion, to continue to make payments under this Contract. It is further understood and agreed by Engineer that County shall have the right to terminate this Contract at the end of any County fiscal year if the governing body of County does not appropriate sufficient funds as determined by County's budget for the fiscal year in question. County may effect such termination by giving written notice of termination to Engineer.

Part 7. This Work Authorization is hereby accepted and acknowledged below.

EXECUTED this ____ day of _____, 20___.

ENGINEER:	COUNTY:
[Insert Company Name HERE]	Williamson County, Texas
By:_____	By:_____
Signature	Signature
_____	_____
Printed Name	Printed Name
_____	_____
Title	Title

LIST OF ATTACHMENTS

Attachment A - Services to be Provided by County

Attachment B - Services to be Provided by Engineer

Attachment C - Work Schedule

Attachment D - Fee Schedule

EXHIBIT D

RATE SCHEDULE

CPI Rate Adjustments: Rates will remain firm for the initial first year of the Contract and such rates shall be deemed the "Initial Base Rates". Engineer must request rate adjustments, in writing, at least thirty (30) days prior to each annual anniversary date of the Contract and any rate changes will take effect on the first day following the prior year. If Engineer fails to request a CPI rate adjustment, as set forth herein, the adjustment will be effective thirty (30) days after the County receives Engineer's written request. No retroactive rate adjustments will be allowed. All rates adjustments and modifications shall be set forth in a written fully executed Contract Amendment.

Price adjustments will be made in accordance with changes in the U.S. Department of Labor Consumer Price Index (CPI-U) for All Urban Consumers, All Items, South Region (Base 1982-84 = 100).

The rate adjustment will be determined by multiplying the Initial Base Rates by a fraction, the numerator of which is the index number for most recently released index before each annual anniversary date of the Contract and the denominator of which is the index number for the first month of the Contract (the index number for the month in which the Contract was originally executed). If the products are greater than the Initial Base Rates, County will pay the greater amounts as the rates during the successive year until the next rate adjustment. Rates for each successive year will never be less than the Initial Base Rates.

EXHIBIT D - RATE SCHEDULE

American Structurepoint, Inc.		
Principal	$	260.00
QA/QC	$	260.00
Senior PM	$	250.00
PM	$	220.00
Senior Project Engineer	$	190.00
Project Engineer	$	150.00
Traffic Engineer	$	130.00
Design Engineer	$	128.00
Senior Tech	$	140.00
Tech	$	100.00
EIT	$	115.00
Direct Expenses		
In-house Photocopies B/W (8.5x11)		$0.10/page
In-house Photocopies Color (8.5x11)		$0.75/page
In-house Photocopies B/W (11x17)		$0.32/page
In-house Photocopies Color (11.17)		$1.50/page
In-house Plots (B/W on Bond)		$0.75/sf
In-house Plots (Color on Bond)		$1.75/sf
In-house Large Format Plotting		$2.50/sf

OK
MM 3/2/22

EXHIBIT D - RATE SCHEDULE

K Friese & Associates, Inc.		
Principal/Senior Technical Advisor	$	350.00
Sr. Project Manager	$	250.00
Quality Manager	$	240.00
Sr. Engineer	$	225.00
Project Engineer	$	185.00
Design Engineer	$	150.00
EIT	$	125.00
Senior CAD Operator	$	120.00
CADD Operator	$	100.00
Engineer Tech	$	125.00
Admin/Clerical	$	90.00
Senior GIS Operator	$	130.00
GIS Operator	$	125.00
GIS Technician	$	110.00
Direct Expenses		
In-house Photocopies B/W (8.5x11)		$0.16/page
In-house Photocopies Color (8.5x11)		$0.75/page
In-house Photocopies B/W (11x17)		$0.32/page
In-house Photocopies Color (11x17)		$1.50/page
In-house Plots (B/W on Bond)		$0.75/sf
In-house Plots (Color on Bond)		$1.75/sf
In-house Large Format Plotting		$2.50/sf
In-house Mounting of Large Exhibits		$10.00/sf

ok
m 3/2/2020

EXHIBIT D - RATE SCHEDULE

Dannenbaum Engineering Company - Austin, LLC		
Principal	$	284.00
Project Manager	$	229.00
Lead Structural Engineer	$	228.00
Lead Traffic Engineer	$	226.00
QA/QC Engineer	$	235.00
Supervising Engineer VI	$	250.00
Managing Engineer IV	$	215.00
Managing Engineer V	$	228.00
Managing Engineer VI	$	244.00
Professional Engineer I	$	116.00
Professional Engineer II	$	122.00
Professional Engineer III	$	141.00
Professional Engineer IV	$	183.00
Professional Engineer V	$	190.00
Professional Engineer VI	$	232.00
EIT I	$	91.00
EIT II	$	101.00
Engineering Associate IV	$	113.00
Engineering Technician I	$	63.00
Engineering Technician II	$	69.00
Engineering Technician III	$	75.00
Engineering Technician IV	$	82.00
Engineering Technician V	$	121.00
Engineering Technician VI	$	144.00
CADD Technician I	$	53.00
CADD Technician II	$	59.00
CADD Technician III	$	63.00
CADD Technician IV	$	68.00
CADD Technician V	$	74.00
Administrative Assistant I	$	52.00
Administrative Assistant II	$	53.00
Administrative Assistant III	$	56.00
Administrative Specialist IV	$	62.00
Administrative Specialist V	$	76.00
Direct Expenses		
Color Rolls		$3.30/sf
Mylars - 11x17		$1.10/each
B&W Copies - 11x17		$0.17/page
Color Copies - 11x17		$2.20/page
Copies - 8.5x11		$0.07/page
Preliminary Engineering Report		$33.00/each
Drainage Report		$33.00/each
Mileage		$0.575/mile
Shipping		$11.00/package

OK
m 3/2/2022

EXHIBIT D - RATE SCHEDULE

Raba Kistner Consultants		
Principal	$	220.00
Sr. Geotechnical Engineer	$	195.00
Project Manager	$	185.00
Geotechnical Engineer	$	165.00
EIT	$	135.00
Geologist	$	120.00
Geotechnical Logger	$	110.00
CADD Technician	$	95.00
Sr. Geotech Eng Technician	$	80.00
Geotechnical Lab Technician	$	75.00
Geotechnical Eng Technician	$	70.00
Admin/Clerical	$	60.00
Direct Expenses		
8.5x11 b/w paper copies		$0.21/page
11x17 b/w paper copies		$0.31/page
8.5x11 color paper copies		$0.38/page
11x17 color paper copies		$0.45/page
Drill Rig Mobilization (min charge)		$495.00 each
Drill Rig Mobilization		$6.50/mile
Logger Truck		$0.85/mile
Drillling & Sampling (Cohesive/Granular Soils)		$19.50/ft
Hollow Stem Drilling (Granular Soils)		$28.00/ft
Drilling & Sampling (Soft Rock - Limestone)		$35.00/ft
Drilling & Sampling (Hard Rock - Limestone)		$42.00/ft
Texas Cone Penetrometer		$25.00/test
Standard Penetration Testing		$20.00/test
Bentonite Backfill		$3.50/ft
Driller Standby		$195.00/hr
Traffic Control		$3,000.00/day
Lab Testing (Moisture Content)		$15.00/test
Lab Testing (Atterberg Limit)		$105.00/test
Lab Testing (Percent Passing No. 200 Sieve)		$58.00/test
Lab Testing (Sieve Analysis)		$85.00/test
Lab Testing (Hydrometer)		$355.00/test
Lab Testing (Corrosivity: Chloride, pH, Resistivity)		$175.00/test
Lab Testing (Unconfined Compression - Soil)		$32.00/test
Lab Testing (Unconfined Compression - Rock)		$38.00/test
Lab Testing (Sulfate Testing)		$98.00/test
Lab Testing (Lime Series Curve)		$410.00/test
Lab Testing (Moisture/Density Test)		$295.00/test
Lab Testing (Resilient Modulus)		$1,800.00/test
Lab Testing (California Bearing Ratio Test)		$185.00/test

ok
MM 7/2/2021

EXHIBIT D - RATE SCHEDULE

SWCA, Incorporated		
Principal-in-Charge	$	285.00
Project Manager XII	$	205.00
Project Manager XI	$	187.00
Project Manager X	$	171.00
Project Manager IX	$	153.00
Project Manager VIII	$	142.00
Project Manager VII	$	131.00
Project Manager VI	$	119.00
Project Manager V	$	109.00
Project Manager IV	$	99.00
Project Manager III	$	89.00
Subject Matter Expert	$	210.00
Specialist XII	$	205.00
Specialist XI	$	187.00
Specialist X	$	171.00
Specialist IX	$	153.00
Specialist VIII	$	142.00
Specialist VII	$	131.00
Specialist VI	$	119.00
Specialist V	$	109.00
Specialist IV	$	99.00
Specialist III	$	89.00
Specialist II	$	79.00
Specialist I	$	67.00
Technician II	$	55.00
Technician I	$	47.00
Administrative VIII	$	125.00
Administrative VII	$	113.00
Administrative VI	$	101.00
Administrative V	$	89.00
Administrative IV	$	77.00
Administrative III	$	66.00
Administrative II	$	53.00
Administrative I	$	42.00

ok
m 3/2/2020

EXHIBIT D - RATE SCHEDULE

Surveying and Mapping, LLC		
Principal	$	200.00
Senior Project Manager	$	175.00
Project Manager	$	150.00
Senior Survey Tech	$	110.00
Survey Tech	$	98.00
Admin/Clerical Support	$	75.00
2-Person Survey Field Crew	$	155.00
3-Person Survey Field Crew	$	195.00
Addl Rodperson, Chainperson, Flagperson	$	30.00
1-Person Survey Field Crew with Receiver or Robotic Total Station	$	115.00
Project Coordinator - Mobile LiDAR	$	120.00
Mobile LiDAR Processing Technician	$	120.00
Project Coordinator - AM	$	120.00
Certified Photogrammetrist	$	125.00
Analystical Triangulation Specialist	$	110.00
Aerial Mapping Technician	$	98.00
Orthophoto Specialist	$	98.00
Mapping Editor (includes QA/QC, Finishing & Finalization)	$	98.00
Aerial Office Technician	$	65.00
Project Coordinator - AP	$	120.00
Aerial Processing Technician	$	100.00
Project Coordinator - FWAL	$	120.00
Airborne LiDAR Processing Technician	$	100.00
HAL Processing Technician	$	98.00
Project Coordinator - HAL	$	120.00
Helicoptor Flight Crew Rotary Wing Aircraft	$	205.00
Helicoptor LiDAR	$	120.00
Direct Expenses		
Control Monuments		$90.00/each
Ground Target (includes paint, panel material, etc.		$20.00/each
GPS Receiver		$25.00/hour
Terrestrial Laser Scanner		$100.00/hour
LiDAR Workstation		$15.00/hour
Helicopter Rate		$1,450.00/hour
Fixed Wing Aircraft Rate		$1,300.00/hour
Aerial LiDAR System		$700.00/day
Digital Imagery Processing		$32.00/each
LiDAR Mobile Mapping System		$6,500.00/day
Aerial Photography Flight Crew Fixed Wing Aircraft		$205.00/hour
LiDAR Flight Crew Fixed Wing Aircraft (includes Pilot and LiDAR operator)		$120.00/hour
Helicopter Flight Crew (Includes Pilot and LiDAR Operator)		$325.00/hour
AP Transit Miles		$12.00/mile
AP Project Flight Miles		$32.00/mile
AP ABGPS Processing		$3,000.00/project
FWAL Transit Miles		$12.00/mile
FWAL Project Flight Miles		$32.00/mile
B&W processing (film, development, scanning)		$10.00/each
CIR processing (film, development, scanning)		$10.00/each
Color processing (film, development, scanning)		$15.00/each
Digital Image Processing		$27.00/each

ok
my 2/2/2021

CPI Rate Adjustments: Rates will remain firm for the initial first year of the Contract and such rates shall be deemed the "Initial Base Rates." Engineer must request rate adjustments, in writing, at least thirty (30) days prior to each annual anniversary date of the Contract and any rate changes will take effect on the first day following the prior year. If Engineer fails to request a CPI rate adjustment, as set forth herein, the adjustment will be effective thirty (30) days after the County receives Engineer's written request. No retroactive rate adjustments will be allowed.
Price adjustments will be made in accordance with changes in the U.S. Department of Labor Consumer Price Index (CPI-U) for All Urban Consumers, All Items, South Region (Base 1982-84+100).
The rate adjustment will be determined by multiplying the Initial Base Rates by a fraction, the numerator of which is the index number for most recently released index before each annual anniversary date of the Contract and the denominator of which is the index number for the first month of the Contract (the index number for the month in which the Contract was originally executed). If the products are greater than the Initial Base Rates, County will pay the greater amounts as the rates during the successive year until the next rate adjustment. Rates for each successive year will never be less than the Initial Base Rates.

EXHIBIT E

Williamson County
Vendor Reimbursement Policy

The purpose of this Williamson County Vendor Reimbursement Policy ("Policy") is to provide clear guidelines to vendors on Williamson County's expectations and requirements regarding allowable reimbursable expenditures and required backup. The Policy will also minimize conflicts related to invoice payments and define non-reimbursable items. This Policy is considered a guideline and is not a contract.

This Policy may be altered, deleted or amended, at any time and without prior notice to vendors, by action of the Williamson County Commissioners Court. Unenforceable provisions of this Policy, as imposed by applicable law, regulations, or judicial decisions, shall be deemed to be deleted. Any revisions to this Policy will be distributed to all current vendors doing business with the County.

1. Invoices and Affidavits

1.1 Invoices must adequately describe the goods or services provided to County and include all required backup (i.e. reimbursable expenses, mileage log, timesheets, receipts detailing expenses incurred etc.) that is in a form acceptable to the Williamson County Auditor. Invoices that do not adequately describe the goods or services provided to County or contain backup that is satisfactory to the Williamson County Auditor will be returned to vendor for revisions and the provision above relating to invoice errors resolved in favor of the County shall control as to the required actions of vendor and when such invoice must be paid by the County.

1.2 In the event an invoice includes charges based upon hourly billing rates for services or any other rates based upon the amount of time worked by an individual or individuals in performing services, whether the charges are being billed directly to the County or whether they are the basis of invoices from subcontractors for which the vendor seeks reimbursement from the County, the charges shall be accompanied by an affidavit signed by an officer or principal of the vendor certifying that the work was performed, it was authorized by the County and that all information contained in the invoice that is being submitted is true and correct.

1.3 Upon County's request, vendor must submit all bills paid affidavits wherein vendor must swear and affirm that vendor has paid each of its subcontractors, laborers, suppliers and material in full for all labor and materials provided to vendor for or in connection with services and work performed for County and, further, vendor must swear and affirm that vendor is not aware of any unpaid bills, claims, demands, or causes of action by any of its subcontractors, laborers, suppliers, or material for or in connection with the furnishing of labor or materials, or both, for services and work performed for County.

2. Travel Reimbursement

2.1 The County will only cover costs associated with travel on vendors outside a 50 mile radius from Williamson County, Texas.

2.2 The County will only cover costs associated with travel as documented work for County. If a vendor is also doing business for another client, the travel costs must be split in proportion to the amount of work actually performed for County and the other client. The only allowable travel expense will be for the specific days worked for Williamson County.

2.3 No advance payments will be made to vendor for travel expenditures. The travel expenditure may only be reimbursed after the expenditure/trip has already occurred and vendor has provided the Williamson County Auditor with all necessary and required backup.

2.4 Vendors must submit all travel reimbursement requests on each employee in full. Specifically, a travel reimbursement request must include all related travel reimbursement expenses relating to a particular trip for which vendor seeks reimbursement. Partial travel reimbursement requests will not be accepted (i.e. vendor should not submit hotel and mileage one month then the next month submit rental car and airfare). If the travel reimbursement appears incomplete, the invoice will be sent back to the vendor to be submitted when all information is ready to submit in full.

2.5 Reimbursement for transportation costs will be at the most reasonable means of transportation (i.e.: airline costs will be reimbursed for coach rate, rental car costs will only be reimbursed if rental car travel was most reasonable means of travel as compared to travel by air).

2.6 The County will not be responsible for, nor will the County reimburse additional charges due to personal preference or personal convenience of individual traveling.

2.7 The County will not reimburse airfare costs if airfare costs were higher than costs of mileage reimbursement.

2.8 Additional expenses associated with travel that is extended to save costs (i.e. Saturday night stay) may be reimbursed if costs of airfare would be less than the cost of additional expenses (lodging, meals, car rental, mileage) if the trip had not been extended. Documentation satisfactory to the Williamson County Auditor will be required to justify expenditure.

2.9 County will only reimburse travel expense to necessary personnel of the vendor (i.e. no spouse, friends or family members).

2.10 Except as otherwise set forth herein, a vendor must provide a paid receipt for all expenses. If a receipt cannot be obtained, a written sworn statement of the expense from the vendor may be substituted for the receipt.

2.11 Sales tax for meals and hotel stays are the only sales taxes that will be reimbursed. Sales tax on goods purchased will not be reimbursed. A sales tax exemption form is available from the Williamson County Auditor's Office upon request.

2.12 The County will not pay for any late charges on reimbursable items. It is the responsibility of the vendor to pay the invoice first and seek reimbursement from the County.

3. **Meals**
   - 3.1 Meal reimbursements are limited to a maximum of $50.00 per day on overnight travel. On day travel (travel that does not require an overnight stay), meal reimbursements are limited to a maximum of $20.00 per day. The travel must be outside the Williamson County, Texas line by a 50 mile radius.
   - 3.2 Receipts are required on meal reimbursement amounts up to the maximum per day amount stated for overnight or day travel. If receipts are not presented, the vendor can request per diem (per diem limits refer to 3.2). However, a vendor cannot combine per diem and meal receipts. Only one method shall be allowed.
   - 3.3 Meals are reimbursable only for vendors who do not have the necessary personnel located within a 50 mile radius of Williamson County, Texas that are capable of carrying the vendor's obligations to County. Meals will not be reimbursed to vendors who are located within a 50 mile radius of Williamson County, Texas.
   - 3.4 County will not reimburse for alcoholic beverages.
   - 3.5 Tips are reimbursable but must be reasonable to limitation of meal allowance
   - 3.6 No meals purchased for entertainment purposes will be allowed.
   - 3.7 Meal reimbursement must be substantiated with a hotel receipt.

4. **Lodging**
   - 4.1 Hotel accommodations require an itemized hotel folio as a receipt. The lodging receipt should include name of the motel/hotel, number of occupant(s), goods or services for each individual charge (room rental, food, tax, etc.) and the name of the occupant(s). Credit card receipts or any other form of receipt are not acceptable.
   - 4.2 Vendors will be reimbursed for a single room rate charge plus any applicable tax. If a single room is not available, the vendor must provide documentation to prove that a single room was not available in order to justify the expense over and above the single room rate. A vendor may also be required to provide additional documentation if a particular room rate appears to be excessive.
   - 4.3 Personal telephone charges, whether local or long distance, will not be reimbursed.

5. **Airfare**
   - 5.1 The County will only reimburse up to a coach price fare for air travel.
   - 5.2 The County will exclude any additional charges due to personal preference or personal convenience of the individual traveling (i.e. early bird check in, seat preference charges, airline upgrades, etc. will not be an allowable reimbursement)
   - 5.3 Air travel expenses must be supported with receipt copy of an airline ticket or an itinerary with actual ticket price paid. If tickets are purchased through a website, vendor must submit a copy of the webpage showing the ticket price if no paper ticket was issued.

5.4 Cancellation and/or change flight fees may be reimbursed by the County but vendor must provide the Williamson County Auditor with documentation in writing from a County department head providing authorization for the change.

5.5 The County will not reimburse vendor for tickets purchased with frequent flyer miles.

6. Car Rental

6.1 Vendors that must travel may rent a car at their destination when it is less expensive than other transportation such as taxis, airport shuttles or public transportation such as buses or subways.

6.2 Cars rented must be economy or mid-size. Luxury vehicle rentals will not be reimbursed. Any rental costs over and above the cost of a mid-size rental will be adjusted.

6.3 Vendors will be reimbursed for rental cars if the rental car cost would have been less than the mileage reimbursement cost (based on the distance from vendor's point of origin to Williamson County, Texas) had the vendor driven vendor's car.

6.4 Vendors must return a car rental with appropriate fuel levels as required by rental agreement to avoid the car rental company from adding fuel charges.

6.5 Rental agreement and credit card receipt must be provided to County as back up for the request for reimbursement.

6.6 Insurance purchased when renting vehicle may also be reimbursed.

6.7 Car Rental optional extras such as GPS, roadside assistance, and administrative fees on Tolls will not be reimbursed.

7. Personal Car Usage

7.1 Personal vehicle usage will be reimbursed in an amount equal to the standard mileage rate allowed by the IRS.

7.2 Per code of Federal Regulations, Title 26, Subtitle A, Chapter 1, Subchapter B, Part IX, Section 274(d), all expense reimbursement requests must include the following:

7.2.1.1 Date

7.2.1.2 Destination

7.2.1.3 Purpose

7.2.1.4 Name of traveler(s)

7.2.1.5 Correspondence that verifies business purpose of the expense

7.3 The mileage for a personal vehicle must document the date, location of travel to/from, number of miles traveled and purpose of trip.

7.4 Mileage will be reimbursed on the basis of the most commonly used route.

7.5 Reimbursement for mileage shall not exceed the cost of a round trip coach airfare.

7.6 Reimbursement for mileage shall be prohibited between place of residence and usual place of work.

7.7 Mileage should be calculated from employee's regular place of work or their residence, whichever is the shorter distance when traveling to a meeting or traveling to Williamson County, Texas for vendors who are located outside of Williamson County, Texas by at least a 50 mile radius.

7.8 When more than one person travels in same vehicle, only one person may claim mileage reimbursement.

7.9 Tolls, if reasonable, are reimbursable. Receipts are required for reimbursement. If a receipt is not obtainable, then written documentation of expense must be submitted for reimbursement (administrative fees on Tolls will not be reimbursed).

7.10 Parking fees, if reasonable are reimbursable for meetings and hotel stays. For vendors who contract with a third party for visitor parking at vendor's place of business, Williamson County will not reimburse a vendor based on a percentage of its contracted visitor parking fees. Rather, Williamson County will reimburse Vendor for visitor parking on an individual basis for each time a visitor uses Vendor's visitor parking. Receipts are required for reimbursement. If a receipt is not obtainable, then written documentation of expense must be submitted for reimbursement.

7.11 Operating and maintenance expenses as well as other personal expenses, such as parking tickets, traffic violations, and car repairs and collision damage are not reimbursable.

8. Other Expenses

8.1 Taxi fare, bus tickets, conference registrations, parking, etc. must have a proper original receipt.

9. Repayment of Nonreimbursable Expense.

Vendors must, upon demand, immediately repay County for all inappropriately reimbursed expenses whenever an audit or subsequent review of any expense reimbursement documentation finds that such expense was reimbursed contrary to these guidelines and this Policy. Williamson County reserves the right to retain any amounts that are due or that become due to a vendor in order to collect any inappropriately reimbursed expenses that a vendor was paid.

10. Non-Reimbursable Expenses

In addition to the non-reimbursable items set forth above in this Policy, the following is a non-exhaustive list of expenses that will not be reimbursed by Williamson County:

10.1 Alcoholic beverages/tobacco products
10.2 Personal phone calls
10.3 Laundry service
10.4 Valet service (excludes hotel valet)
10.5 Movie rentals
10.6 Damage to personal items
10.7 Flowers/plants
10.8 Greeting cards
10.9 Fines and/or penalties
10.10 Entertainment, personal clothing, personal sundries and services
10.11 Transportation/mileage to places of entertainment or similar personal activities
10.12 Upgrades to airfare, hotel and/or car rental

10.13 Airport parking above the most affordable rate available
10.14 Excessive weight baggage fees or cost associated with more than two airline bags
10.15 Auto repairs
10.16 Babysitter fees, kennel costs, pet or house-sitting fees
10.17 Saunas, massages or exercise facilities
10.18 Credit card delinquency fees or service fees
10.19 Doctor bills, prescription and other medical services
10.20 Hand tools
10.21 Safety Equipment (hard hats, safety vests, etc.)
10.22 Office Supplies
10.23 Lifetime memberships to any association
10.24 Donations to other entities
10.25 Any items that could be construed as campaigning
10.26 Community outreach items exceeding $2 per item
10.27 Technology Fees
10.28 Sales tax on goods purchased
10.29 Any other expenses which Williamson County deems, in its sole discretion, to be inappropriate or unnecessary expenditures.

EVALUATION - Planning & Design of Road Bond Projects - PLANNING PROJECTS
RFQ 2451
DATE: January 23, 2020

Mandatory Criteria	Maximum Score Points	Aguirre & Fields	Alliance Transportation Group	American Structurepoint	Atkins North America	BGE	Binkley & Barfield	Bridgefarmer & Associates	CONSOR Engineers	CP&Y	Dannenbaum	Dunaway Associates	Garver	Halff Associates	HDR Engineering	Huitt-Zollars	Johnson, Mirmiran & Thompson	Jones Carter	K Friese + Associates	KC Engineering	Kimley-Horn & Associates	LJA Engineering	LNV	M&S	Pape-Dawson Engineers	PGAL	Rodriguez Trnasportation Group	RPS	RS&H	Seiler Lankes Group	Wantman Group	WSB
Is the firm registered with the Texas Board of Professional Engineers (TBPE) as an engineering firm in the State of Texas?	Pass/Fail	Pass	Pass	Pass	Pass	Pass	Pass	Pass	Pass	Pass	Pass	Pass	Pass	Pass	Pass	Pass	Pass	Pass	Pass	Pass	Pass	Pass	Pass	Pass	Pass	Pass	Pass	Pass	Pass	Pass	Pass	Pass
PM	50	20	20	40	40	35	30	Design only	30	30	Design only	20	30	40	30	35	20	30	40	Design Only	30	30	30	Design only	Design Only	30	20	35	30	25	Design only	35
Individuals on Project Team's Experience/Qualifications providing roadway planning and/or design	50	35	35	40	40	40	35		35	40		20	30	40	30	35	20	20	30		30	30	30			30	35	30	35	30		30
Individuals on Project Team's Experience/Qualifications providing roadway drainage planning and/or design	50	35	35	35	35	25	35		35	35		20	35	35	30	35	30	5	30		30	30	25			30	30	25	30	30		30
Individuals on Project Team's Experience/Qualifications providing structures planning and/or design	50	25	35	35	35	35	35		25	35		20	30	35	35	35	35	35	35		35	30	35			35	35	35	35	35		35
Individuals on Project Team's Experience/Qualifications providing environmental documentation and clearance for roadway projects in Central Texas	50	40	35	35	35	30	35		25	45		20	35	35	35	35	35	30	35		35	35				35	30	30	30	35		35
Availability of Project Manager, task leads and relevant staff and their previous performance on Williamson County projects	50	30	30	40	40	20	35		35	5		35	35	5	20	20	35	35	35		30	35	30			20	35	35	30	35		20
Understanding of Corridor, I from US 183 to SH 29 (and to Burnet County line) project ONLY	50	25	25	25	25	25	25		25	25		25	25	25	25	25	25	25	25		25	25	25			25	25	25	25	25		25
TOTAL	350	210	215	250	250	210	230	0	210	215	0	160	220	215	205	220	200	180	230	0	215	215	175	0	0	205	210	215	215	215	0	210

[redacted]

Commissioners Court - Regular Session **19.**

Meeting Date: 03/10/2020

Awarding RFQ #2967 Flood Protection System

Submitted For: Randy Barker **Submitted By:** Thomas Skiles, Purchasing

Department: Purchasing

Agenda Category: Consent

Information

Agenda Item

Discuss, consider and take appropriate action on awarding RFQ #2967 Planning and Design of Flood Protection System to the overall most qualified respondent EDGE Engineering, PLLC and authorizing execution of the agreement. Funding source P383.

Background

Purchasing solicited sealed statements of qualifications for planning and design of a flood protection system. 11 firms participated in the solicitation of which 2 firms submitted a response. Interviews were held with the 2 firms and it was determined that EDGE Engineering was the most qualified firm to provide the requested services. The amount of this contract will be $500,000.00. Department point of contact is Bob Daigh.

Fiscal Impact

From/To	Acct No.	Description	Amount

Attachments

Award Letter

Contract

Form Review

Inbox	Reviewed By	Date
Purchasing (Originator)	Randy Barker	03/05/2020 11:46 AM
County Judge Exec Asst.	Andrea Schiele	03/05/2020 11:53 AM
Form Started By: Thomas Skiles		Started On: 03/03/2020 11:19 AM
Final Approval Date: 03/05/2020		

WILLIAMSON COUNTY
1848

February 7, 2020

Mr. Randy Barker
Williamson County Purchasing Department
100 Wilco Way, P101
Georgetown, TX 78626

Subject: Recommendation for RFQ 2967 Flood Protection System

Based on the attached supporting documentation, the Flood Protection System Planning and Design Selection Committee recommends the selection of Edge Engineering, PLLC which was the top ranked firm from the evaluation process.

Two firms were interviewed on February 7, 2020 by the following Selection Committee:

[redacted]

Please feel free to contact me if you have any questions.


Sincerely,

Robert B. Daigh, P.E.
Sr. Director of Infrastructure

Cc: Commissioner Russ Boles, Pct 4

Interview - Planning & Design of Flood Protection System
RFQ 2967
DATE: February 7, 2020

Evaluation Criteria	Maximum Score Points	EDGE Engineering PLLC	Scheibe Consulting LLC
Project Manager's Experience/Qualifications with similar projects	20	12	15
Individuals on Project Team's Experience/Qualifications specifying flood measuring devices	20	15	12
Individuals on Project Team's Experience/Qualifications developing flood predictive methodology for similar stream basins	20	12	15
Individuals on Project Team's Experience/Qualifications providing flood predictive software	20	12	15
Individuals on Project Team's Experience/Qualifications specifying maintenance requirements for flood monitoring equipment	20	20	10
Availability of Project Manager, task leads and relevant staff and their previous performance on Williamson County projects	20	15	15
Understanding of the project and project approach	20	15	15
TOTAL	140	101	97

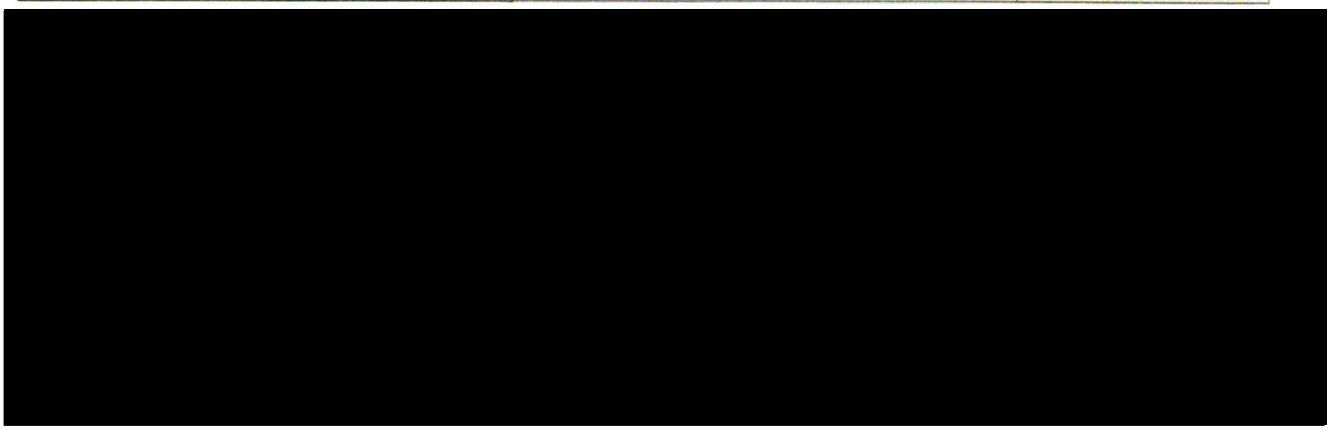

RECEIVED
FEB 26 2020
BY: PST

WILLIAMSON COUNTY
CONTRACT FOR ENGINEERING SERVICES

FIRM: **EDGE Engineering, PLLC ("Engineer")**
ADDRESS: **4404 E Hove Loop, Austin, TX 78749**
PROJECT: **Flood Protection System Engineering & Planning ("Project")**

THE STATE OF TEXAS §
§
COUNTY OF WILLIAMSON §

THIS CONTRACT FOR ENGINEERING SERVICES ("Contract") is made and entered into, effective as the date of the last party's execution hereinbelow, by and between Williamson County, Texas, a political subdivision of the State of Texas, whose offices are located at 710 Main Street, Suite 101, Georgetown, Texas, 78626 (hereinafter referred to as "County"), and Engineer, and such Contract is for the purpose of contracting for professional engineering services.

RECITALS:

WHEREAS, V.T.C.A., Government Code §2254.002(2)(A)(vii) under Subchapter A entitled "Professional Services Procurement Act" provides for the procurement by counties of services of professional engineers; and

WHEREAS, County and Engineer desire to contract for such professional engineering services; and

WHEREAS, County and Engineer wish to document their agreement concerning the requirements and respective obligations of the parties;

NOW, THEREFORE, WITNESSETH:

That for and in consideration of the mutual promises contained herein and other good and valuable considerations, and the covenants and agreements hereinafter contained to be kept and performed by the respective parties hereto, it is agreed as follows:

ARTICLE 1
CONTRACT DOCUMENTS AND APPLICABLE PROJECT DOCUMENTS

A. Contract Documents. The Contract Documents consist of this Contract, any exhibits attached hereto (which exhibits are hereby incorporated into and made a part of this Contract), any fully executed Work Authorizations; any fully executed Supplemental Work Authorizations and all fully executed Contract Amendments (as defined herein in Article 14) which are subsequently issued. These form the entire contract, and all are as fully a part of this Contract as if attached to this Contract or repeated herein.

B. Project Documents. In addition to any other pertinent and necessary Project documents, the following documents shall be used in the development of the Project:

A. TxDOT 2011 Texas Manual of Uniform Traffic Control Devices for Streets and Highways, including latest revisions
B. Texas Department of Transportation's Standard Specifications for Construction of Highways, Streets, and Bridges, 2014 (English units)
C. National Environmental Policy Act (NEPA)
D. Texas Accessibility Standards (TAS) of the Architectural Barriers Act, Article 9102, Texas Civil Statutes, Effective March 15, 2012, including latest revisions
E. Americans with Disabilities Act (ADA) Regulations
F. U.S. Army Corps Regulations
G. International Building Code, current edition as updated
H. Williamson County Design Criteria & Project Development Manual, latest edition
I. Williamson County Multi-Corridor Transportation Plan Project Level Environmental Review and Compliance Protocol, latest edition
J. Williamson County Protocol for Sustainable Roadsides, latest edition

ARTICLE 2
NON-COLLUSION; DEBARMENT; AND FINANCIAL INTEREST PROHIBITED

A. Non-collusion. Engineer warrants that he/she/it has not employed or retained any company or persons, other than a bona fide employee working solely for Engineer, to solicit or secure this Contract, and that he/she/it has not paid or agreed to pay any company or engineer any fee, commission, percentage, brokerage fee, gifts, or any other consideration, contingent upon or resulting from the award or making of this Contract. For breach or violation of this warranty, County reserves and shall have the right to annul this Contract without liability or, in its discretion and at its sole election, to deduct from the contract price or compensation, or to otherwise recover, the full amount of such fee, commission, percentage, brokerage fee, gift or contingent fee.

B. Debarment Certification. Engineer must sign the Debarment Certification enclosed herewith as **Exhibit A**.

C. Financial Interest Prohibited. Engineer covenants and represents that Engineer, his/her/its officers, employees, agents, consultants and subcontractors will have no financial interest, direct or indirect, in the purchase or sale of any product, materials or equipment that will be recommended or required for the construction of the Project.

ARTICLE 3
ENGINEERING SERVICES

Engineer shall perform Engineering Services as identified in **Exhibit B** entitled "Engineering Services."

County will prepare and issue Work Authorizations, in substantially the same form identified and attached hereto as **Exhibit C** and entitled "Work Authorization No. ____", to authorize the Engineer to perform one or more tasks of the Engineering Services. Each Work Authorization will include a description of the work to be performed, a description of the tasks and milestones, a work schedule for the tasks, definite review times by County and Engineer of all Engineering Services and a fee amount agreed upon by the County and Engineer. The amount payable for a Work Authorization shall be supported by the estimated cost of each work task as described in the Work Authorization. The Work Authorization will not waive the Engineer's responsibilities and obligations established in this Contract. The executed Work Authorizations shall become part of this Contract.

All work must be completed on or before the date specified in the Work Authorization. The Engineer shall promptly notify the County of any event which will affect completion of the Work Authorization, although such notification shall not relieve the Engineer from costs or liabilities resulting from delays in completion of the Work Authorization. Should the review times or Engineering Services take longer than shown on the Work Authorization, through no fault of Engineer, Engineer may submit a timely written request for additional time, which shall be subject to the approval of the County. Any changes in a Work Authorization shall be enacted by a written Supplemental Work Authorization before additional costs may be incurred. Any Supplemental Work Authorization must be executed by both parties within the period specified in the Work Authorization.

ARTICLE 4
CONTRACT TERM

A. Term. The Engineer is expected to complete the Engineering Services described herein in accordance with the above described Work Authorizations or any Supplemental Work Authorization related thereto. If Engineer does not perform the Engineering Services in accordance with each applicable Work Authorization or any Supplemental Work Authorization related thereto, then County shall have the right to terminate this Contract as set forth below in Article 20. So long as the County elects not to terminate this Contract, it shall continue from day to day until such time as the Engineering Services are completed in accordance with each applicable Work Authorization or any Supplemental Work Authorization related thereto. Any Engineering Services performed or costs incurred after the date of termination shall not be eligible for reimbursement. Engineer shall

notify County in writing as soon as possible if he/she/it determines, or reasonably anticipates, that the Engineering Services will not be completed in accordance with an applicable Work Authorization or any Supplemental Work Authorization related thereto.

B. Work Authorizations. Engineer acknowledges that each Work Authorization is of critical importance, and agrees to undertake all reasonably necessary efforts to expedite the performance of Engineering Services required herein so that construction of the Project will be commenced and completed as scheduled. In this regard, and subject to adjustments in a particular Work Authorization, as provided in Article 3 herein, Engineer shall proceed with sufficient qualified personnel and consultants necessary to fully and timely accomplish all Engineering Services required under this Contract in a professional manner.

C. Commencement of Engineering Services. After execution of this Contract, Engineer shall not proceed with Engineering Services until Engineer has been thoroughly briefed on the scope of the Project and has been notified in writing by the County to proceed, as provided in Article 8.

ARTICLE 5
COMPENSATION AND EXPENSES

County shall pay and Engineer agrees to accept up to the amount shown below as full compensation for the Engineering Services performed and to be performed under this Contract. The basis of compensation for the services of principals and employees engaged in the performance of the Engineering Services shall be based on the Rate Schedule set forth in the attached **Exhibit D**.

ok
m
2/21/22

The maximum amount payable under this Contract, without modification, is **Five hundred thousand Dollars ($500,000.00)** (the "Compensation Cap"), provided that any amounts paid or payable shall be solely pursuant to a validly issued Work Authorization or any Supplemental Work Authorization related thereto. In no event may the aggregate amount of compensation authorized under Work Authorizations and Supplemental Work Authorizations exceed the Compensation Cap. The Compensation Cap shall be revised equitably only by written Contract Amendments executed by both parties in the event of a change the overall scope of the Engineering Services set forth in **Exhibit B**, as authorized by County.

The Compensation Cap is based upon all labor and non-labor costs estimated to be required in the performance of the Engineering Services provided for under this Contract. Should the actual costs of all labor and non-labor costs rendered under this Contract be less than the above stated Compensation Cap, then Engineer shall receive compensation for only actual fees and costs of the Engineering Services actually rendered and incurred, which may be less than the above stated Compensation Cap.

The Compensation Cap herein referenced may be adjusted for Additional Engineering Services requested and performed only if approved by a written Contract Amendment signed by both parties.

Engineer shall prepare and submit to County monthly progress reports in sufficient detail to support the progress of the Engineering Services and to support invoices requesting monthly payment. The format for such monthly progress reports and invoices must be in a format acceptable to County. Satisfactory progress of Engineering Services shall be an absolute condition of payment.

Engineer shall be reimbursed for actual non-labor and subcontract expenses incurred in the performance of the services under this Contract in accordance with the Williamson County Vendor Reimbursement Policy set forth under **Exhibit E**. Invoices requesting reimbursement for costs and expenditures related to the Project (reimbursables) must be accompanied by copies of the provider's invoice and comply with the Williamson County Vendor Reimbursement Policy. The copies of the provider's invoice must evidence the actual costs billed to Engineer without mark-up.

ARTICLE 6
METHOD OF PAYMENT

Payments to Engineer shall be made while Engineering Services are in progress. Engineer shall prepare and submit to Mike Weaver, County's Road Bond Program Manager, not more frequently than once per month, a progress report as referenced in Article 5 above. Such progress report shall state the percentage of completion of Engineering Services accomplished for an applicable Work Authorization or any Supplemental Work Authorization related thereto during that billing period and to date. This submittal shall also include a progress assessment report in a form acceptable to the County Auditor.

Simultaneous with submission of such progress report, Engineer shall prepare and submit one (1) original of a certified invoice to the County's Road Bond Program Manager in a form acceptable to the County Auditor. All invoices submitted to County must, at a minimum, be accompanied by an original complete packet of supporting documentation and time sheets detailing hours worked by staff persons with a description of the work performed by such persons. For Additional Engineering Services performed pursuant to this Contract, a separate invoice or itemization of the Additional Engineering Services must be presented with the same aforementioned requirements.

Payments shall be made by County based upon Engineering Services actually provided and performed. Upon timely receipt and approval of each statement, County shall make a good faith effort to pay the amount which is due and payable within thirty (30) days of the County Auditor's receipt. County reserves the right to reasonably withhold payment pending verification of satisfactory Engineering Services performed. Engineer has the responsibility to submit proof to County, adequate and sufficient in its determination, that tasks of an applicable Work Authorization or any Supplemental Work Authorization related thereto were completed.

The certified statements shall show the total amount earned to the date of submission and shall show the amount due and payable as of the date of the current statement. Final payment does not relieve Engineer of the responsibility of correcting any errors and/or omissions resulting from his/her/its negligence.

Upon submittal of the initial invoice, Engineer shall provide the County Auditor with an Internal Revenue Form W-9, Request for Taxpayer Identification Number and Certification that is complete in compliance with the Internal Revenue Code, its rules and regulations.

ARTICLE 7
PROMPT PAYMENT POLICY

In accordance with Chapter 2251, V.T.C.A., Texas Government Code, payment to Engineer will be made within thirty (30) days of the day on which the performance of services was complete, or within thirty (30) days of the day on which the County Auditor receives a correct invoice for services, whichever is later.

Engineer may charge a late fee (fee shall not be greater than that which is permitted by Texas law) for payments not made in accordance with this prompt payment policy; however, this policy does not apply in the event:

A. There is a bona fide dispute between County and Engineer concerning the supplies, materials, or equipment delivered or the services performed that causes the payment to be late; or

B. The terms of a federal contract, grant, regulation, or statute prevent County from making a timely payment with federal funds; or

C. There is a bona fide dispute between Engineer and a subcontractor/subconsultant or between a subcontractor/subconsultant and its supplier concerning supplies, materials, or equipment delivered or the Engineering Services performed which causes the payment to be late; or

D. The invoice is not mailed to the County's Road Bond Program Manager in strict accordance with instructions, if any, on the purchase order, or this Contract or other such contractual agreement.

The County Auditor shall document to Engineer the issues related to disputed invoices within ten (10) calendar days of receipt of such invoice. Any non-disputed invoices shall be considered correct and payable per the terms of Chapter 2251, V.T.C.A., Texas Government Code.

ARTICLE 8
COMMENCEMENT OF ENGINEERING SERVICES

The Engineer shall not proceed with any task of the Engineering Services until Engineer has been thoroughly briefed on the scope of the Project and instructed, in writing by the County, to proceed with the applicable Engineering Services. The County shall not be responsible for work performed or costs incurred by Engineer related to any task for which a Work Authorization or a Supplemental Work Authorization related thereto has not been issued and signed by both parties. Engineer shall not be required to perform any work for which a Work Authorization or a Supplemental Work Authorization related thereto has not been issued and signed by both parties.

ARTICLE 9
PROJECT TEAM

County's Designated Representative for purposes of this Contract is as follows:

County's Road Bond Program Manager
Attn: Michael Weaver
HNTB Corporation
101 E. Old Settlers Blvd., Suite 100
Round Rock, Texas 78664

County shall have the right, from time to time, to change the County's Designated Representative by giving Engineer written notice thereof. With respect to any action, decision or determination which is to be taken or made by County under this Contract, the County's Designated Representative may take such action or make such decision or determination or shall notify Engineer in writing of an individual responsible for and capable of taking such action, decision or determination and shall forward any communications and documentation to such individual for response or action. Actions, decisions or determinations by the County's Designated Representative on behalf of County shall be done in his or her reasonable business judgment unless express standards or parameters therefor are included in this Contract, in which case, actions taken by the County's Designated Representative shall be in accordance with such express standards or parameters. Any consent, approval, decision or determination hereunder by the County's Designated Representative shall be binding on County; *provided, however,* the County's Designated Representative shall not have any right to modify, amend or terminate this Contract, an Executed Work Authorization, an executed Supplemental Work Authorization or executed Contract Amendment. County's Designated Representative shall not have any authority to execute a Contract Amendment, Work Authorization or any Supplemental Work Authorization unless otherwise granted such authority by the Williamson County Commissioners Court.

Engineer's Designated Representative for purposes of this Contract is as follows:

Chad Cormack, PE, CFM
4404 E Hove Loop
Austin, TX 78749

Engineer shall have the right, from time to time, to change the Engineer's Designated Representative by giving County written notice thereof. With respect to any action, decision or determination which is to be taken or made by Engineer under this Contract, the Engineer's Designated Representative may take such action or make such decision or determination or shall notify County in writing of an individual responsible for and capable of taking such action, decision or determination and shall forward any communications and documentation to such individual for response or action. Actions, decisions or determinations by the Engineer's Designated Representative on behalf of Engineer shall be done in his or her reasonable business judgment unless express standards or parameters therefor are included in this Contract, in which case, actions taken by the Engineer's Designated Representative shall be in accordance with such

express standards or parameters. Any consent, approval, decision or determination hereunder by the Engineer's Designated Representative shall be binding on Engineer. Engineer's Designated Representative shall have the right to modify, amend and execute Work Authorizations, Supplemental Work Authorizations and Contract Amendments on behalf of Engineer.

ARTICLE 10
PROGRESS EVALUATION

Engineer shall, from time to time during the progress of the Engineering Services, confer with County at County's election. Engineer shall prepare and present such information as may be pertinent and necessary, or as may be reasonably requested by County, in order for County to evaluate features of the Engineering Services. At the request of County or Engineer, conferences shall be provided at Engineer's office, the offices of County, or at other locations designated by County. When requested by County, such conferences shall also include evaluation of the Engineering Services. County may, from time to time, require Engineer to appear and provide information to the Williamson County Commissioners Court.

Should County determine that the progress in Engineering Services does not satisfy an applicable Work Authorization or any Supplemental Work Authorization related thereto, then County shall review same with Engineer to determine corrective action required.

Engineer shall promptly advise County in writing of events which have or may have a significant impact upon the progress of the Engineering Services, including but not limited to the following:

A. Problems, delays, adverse conditions which may materially affect the ability to meet the objectives of an applicable Work Authorization or any Supplemental Work Authorization related thereto, or preclude the attainment of Project Engineering Services units by established time periods; and such disclosure shall be accompanied by statement of actions taken or contemplated, and County assistance needed to resolve the situation, if any; and

B. Favorable developments or events which enable meeting goals sooner than anticipated in relation to an applicable Work Authorization's or any Supplemental Work Authorization related thereto.

ARTICLE 11
SUSPENSION

Should County desire to suspend the Engineering Services, but not to terminate this Contract, then such suspension may be effected by County giving Engineer thirty (30) calendar days' verbal notification followed by written confirmation to that effect. Such thirty-day notice may be waived in writing by agreement and signature of both parties. The Engineering Services may be reinstated and resumed in full force and effect within sixty (60) days of receipt of written notice from County to resume the Engineering Services. Such sixty-day (60) notice may be waived in writing by agreement and signature of both parties. If this Contract is suspended for more than thirty (30) days, Engineer shall have the option of terminating this Contract and, in the event, Engineer shall be compensated for all Engineering Services performed and reimbursable expenses incurred, provided such Engineering Services and reimbursable expenses have been previously authorized and approved by County, to the effective date of suspension.

If County suspends the Engineering Services, the contract period as determined in Article 4, and the Work Authorization or any Supplemental Work Authorization related thereto, shall be extended for a time period equal to the suspension period.

County assumes no liability for Engineering Services performed or costs incurred prior to the date authorized by County for Engineer to begin Engineering Services, and/or during periods when Engineering Services is suspended, and/or subsequent to the completion date.

ARTICLE 12
ADDITIONAL ENGINEERING SERVICES

If Engineer forms a reasonable opinion that any work he/she/it has been directed to perform is beyond the overall scope of this Contract, as set forth in **Exhibit B,** and as such constitutes extra work ("Additional Engineering Services"), he/she/it shall promptly notify County in writing. In the event County finds that such work does constitute Additional Engineering Services, County shall so advise Engineer and a written Contract Amendment will be executed between the parties as provided in Article 14. Any increase to the Compensation Cap due to Additional Engineering Services must be set forth in such Contract Amendment. Engineer shall not perform any proposed Additional Engineering Services nor incur any additional costs prior to the execution, by both parties, of a written Contract Amendment. Following the execution of a Contract Amendment that provides for Additional Engineering Services, a written Work Authorization, which sets forth the Additional Engineering Services to be performed, must be executed by the parties. County shall not be responsible for actions by Engineer nor for any costs incurred by Engineer relating to Additional Engineering Services not directly associated with the performance of the Engineering Services authorized in this Contract, by a fully executed Work Authorization or a fully executed Contract Amendment thereto.

ARTICLE 13
CHANGES IN COMPLETED ENGINEERING SERVICES

If County deems it necessary to request changes to previously satisfactorily completed

Engineering Services or parts thereof which involve changes to the original Engineering Services or character of Engineering Services under this Contract, then Engineer shall make such revisions as requested and as directed by County. Such revisions shall be considered as Additional Engineering Services and paid for as specified under Article 12.

Engineer shall make revisions to Engineering Services authorized hereunder as are necessary to correct errors appearing therein, when required to do so by County. No additional compensation shall be due for such Engineering Services.

ARTICLE 14
CONTRACT AMENDMENTS

The terms set out in this Contract may be modified by a written fully executed Contract Amendment. Changes and modifications to a fully executed Work Authorization shall be made in the form of a Supplemental Work Authorization. To the extent that such changes or modifications to a Work Authorization do not also require modifications to the terms of this Contract (i.e. changes to the overall scope of Engineering Services set forth in **Exhibit B**, modification of the Compensation Cap, etc.) a Contract Amendment will not be required.

ARTICLE 15
USE OF DOCUMENTS

All documents, including but not limited to drawings, specifications and data or programs stored electronically, (hereinafter referred to as "Engineering Work Products") prepared by Engineer and its subcontractors/subconsultants are related exclusively to the services described in this Contract and are intended to be used with respect to this Project. However, it is expressly understood and agreed by and between the parties hereto that all of Engineer's designs under this Contract (including but not limited to tracings, drawings, estimates, specifications, investigations, studies and other documents, completed or partially completed), shall be the property of County to be thereafter used in any lawful manner as County elects. Any such subsequent use made of documents by County shall be at County's sole risk and without liability to Engineer.

By execution of this Contract and in confirmation of the fee for services to be paid under this Contract, Engineer hereby conveys, transfers and assigns to County all rights under the Federal Copyright Act of 1976 (or any successor copyright statute), as amended, all common law copyrights and all other intellectual property rights acknowledged by law in the Project Designs and work product developed under this Contract. Copies may be retained by Engineer. Engineer shall be liable to County for any loss or damage to any such documents while they are in the possession of or while being worked upon by Engineer or anyone connected with Engineer, including agents, employees, Engineers or subcontractors/subconsultants. All documents so lost or damaged shall be replaced or restored by Engineer without cost to County.

Upon execution of this Contract, Engineer grants to County permission to reproduce Engineer's work and documents for purposes of constructing, using and maintaining the Project, provided that County shall comply with its obligations, including prompt payment of all sums when due, under this Contract. Engineer shall obtain similar permission from Engineer's

subcontractors/subconsultants consistent with this Contract. If and upon the date Engineer is adjudged in default of this Contract, County is permitted to authorize other similarly credentialed design professionals to reproduce and, where permitted by law, to make changes, corrections or additions to the work and documents for the purposes of completing, using and maintaining the Project.

County shall not assign, delegate, sublicense, pledge or otherwise transfer any permission granted herein to another party without the prior written consent of Engineer. However, County shall be permitted to authorize the contractor, subcontractors and material or equipment suppliers to reproduce applicable portions of the Engineering Work Products appropriate to and for use in the execution of the Work. Submission or distribution of Engineering Work Products to meet official regulatory requirements or for similar purposes in connection with the Project is permitted. Any unauthorized use of the Engineering Work Products shall be at County's sole risk and without liability to Engineer and its Engineers.

Prior to Engineer providing to County any Engineering Work Products in electronic form or County providing to Engineer any electronic data for incorporation into the Engineering Work Products, County and Engineer shall by separate written contract set forth the specific conditions governing the format of such Engineering Work Products or electronic data, including any special limitations not otherwise provided in this Contract. Any electronic files are provided by Engineer for the convenience of County, and use of them is at County's sole risk. In the case of any defects in electronic files or any discrepancies between them and any hardcopy of the same documents prepared by Engineer, the hardcopy shall prevail. Only printed copies of documents conveyed by Engineer shall be relied upon.

Engineer shall have no liability for changes made to the drawings by other engineers subsequent to the completion of the Project. Any such change shall be sealed by the engineer making that change and shall be appropriately marked to reflect what was changed or modified.

ARTICLE 16
PERSONNEL, EQUIPMENT AND MATERIAL

Engineer shall furnish and maintain, at its own expense, quarters for the performance of all Engineering Services, and adequate and sufficient personnel and equipment to perform the Engineering Services as required. All employees of Engineer shall have such knowledge and experience as will enable them to perform the duties assigned to them. Any employee of Engineer who, in the reasonable opinion of County, is incompetent or whose conduct becomes detrimental to the Engineering Services shall immediately be removed from association with the Project when so instructed by County. Engineer certifies that it presently has adequate qualified personnel in its employment for performance of the Engineering Services required under this Contract, or will obtain such personnel from sources other than County. Engineer may not change the Project Manager without prior written consent of County.

ARTICLE 17
SUBCONTRACTING

Engineer shall not assign, subcontract or transfer any portion of the Engineering Services under this Contract without prior written approval from County. All subcontracts shall include the provisions required in this Contract. No subcontract shall relieve Engineer of any responsibilities under this Contract.

ARTICLE 18
REVIEW OF ENGINEERING SERVICES

Engineer's Engineering Services will be reviewed by County under its applicable technical requirements and procedures.

A. Completion. Reports, plans, specifications, and supporting documents shall be submitted by Engineer on or before the dates specified in the applicable Work Authorization or Supplemental Work Authorization related thereto. Upon receipt of same, the submission shall be checked for completion. "Completion" or "Complete" shall be defined as all of the required items, as set out in the applicable Work Authorization, have been included in compliance with the requirements of this Contract. The completeness of any Engineering Services submitted to County shall be determined by County within thirty (30) days of such submittal and County shall notify Engineer in writing within such thirty (30) day period if such Engineering Services have been found to be incomplete. If the submission is Complete, County shall notify Engineer and County's technical review process will begin.

If the submission is not Complete, County shall notify Engineer, who shall perform such professional services as are required to complete the Engineering Services and resubmit it to County. This process shall be repeated until a submission is Complete.

B. Acceptance. County shall review the completed Engineering Services for compliance with this Contract. If necessary, the completed Engineering Services shall be returned to Engineer, who shall perform any required Engineering Services and resubmit it to County. This process shall be repeated until the Engineering Services are Accepted. "Acceptance" or "Accepted" shall mean that in the County's reasonable opinion, substantial compliance with the requirements of this Contract has been achieved.

C. Final Approval. After Acceptance, Engineer shall perform any required modifications, changes, alterations, corrections, redesigns, and additional work necessary to receive Final Approval by the County. "Final Approval" in this sense shall mean formal recognition that the Engineering Services have been fully carried out.

D. Errors and Omissions. After Final Approval, Engineer shall, without additional compensation, perform any work required as a result of Engineer's development of the work which is found to be in error or omission due to Engineer's negligence. However, any work required or

occasioned for the convenience of County after Final Approval shall be paid for as Additional Engineering Services.

E. Disputes Over Classifications. In the event of any dispute over the classification of Engineer's Engineering Services as Complete, Accepted, or having attained Final Approved under this Contract, the decision of the County shall be final and binding on Engineer, subject to any civil remedy or determination otherwise available to the parties and deemed appropriate by the parties.

F. County's Reliance on Engineer. ENGINEER'S DUTIES AS SET FORTH HEREIN SHALL AT NO TIME BE IN ANY WAY DIMINISHED BY REASON OF ANY REVIEW, EVALUATION OR APPROVAL BY THE COUNTY OR ITS AUTHORIZED REPRESENTATIVE NOR SHALL THE ENGINEER BE RELEASED FROM ANY LIABILITY BY REASON OF SUCH REVIEW, EVALUATION OR APPROVAL BY THE COUNTY, IT BEING UNDERSTOOD THAT THE COUNTY AT ALL TIMES IS ULTIMATELY RELYING UPON THE ENGINEER'S SKILL, ABILITY AND KNOWLEDGE IN PERFORMING THE ENGINEERING SERVICES REQUIRED HEREUNDER.

ARTICLE 19
VIOLATION OF CONTRACT TERMS/BREACH OF CONTRACT

Violation of contract terms or breach of contract by Engineer shall be grounds for termination of this Contract, and any increased costs arising from Engineer's default, breach of contract, or violation of contract terms shall be paid by Engineer.

ARTICLE 20
TERMINATION

This Contract may be terminated as set forth below.

- **A.** By mutual agreement and consent, in writing, of both parties.
- **B.** By County, by notice in writing to Engineer, as a consequence of failure by Engineer to perform the Engineering Services set forth herein in a satisfactory manner.
- **C.** By either party, upon the failure of the other party to fulfill its obligations as set forth herein.
- **D.** By County, for reasons of its own and not subject to the mutual consent of Engineer, upon not less than thirty (30) days' written notice to Engineer.
- **E.** By satisfactory completion of all Engineering Services and obligations described herein.

Should County terminate this Contract as herein provided, no fees other than fees due and payable at the time of termination plus reimbursable expenses incurred shall thereafter be paid to Engineer. In determining the value of the Engineering Services performed by Engineer prior to termination, County shall be the sole judge. Compensation for Engineering Services at termination will be based on a percentage of the Engineering Services completed at that time. Should County terminate this Contract under Subsection (D) immediately above, then the amount

charged during the thirty-day notice period shall not exceed the amount charged during the preceding thirty (30) days.

If Engineer defaults in the performance of this Contract or if County terminates this Contract for fault on the part of Engineer, then County shall give consideration to the actual costs incurred by Engineer in performing the Engineering Services to the date of default, the amount of Engineering Services required which was satisfactorily completed to date of default, the value of the Engineering Services which are usable to County, the cost to County of employing another firm to complete the Engineering Services required and the time required to do so, and other factors which affect the value to County of the Engineering Services performed at the time of default.

The termination of this Contract and payment of an amount in settlement as prescribed above shall extinguish all rights, duties, and obligations of County under this Contract. If the termination of this Contract is due to the failure of Engineer to fulfill his/her/its contractual obligations, then County may take over the Project and prosecute the Engineering Services to completion. In such case, Engineer shall be liable to County for any additional and reasonable costs incurred by County.

Engineer shall be responsible for the settlement of all contractual and administrative issues arising out of any procurements made by Engineer in support of the Engineering Services under this Contract.

ARTICLE 21
COMPLIANCE WITH LAWS

A. Compliance. Engineer shall comply with all applicable federal, state and local laws, statutes, codes, ordinances, rules and regulations, and the orders and decrees of any court, or administrative bodies or tribunals in any manner affecting the performance of this Contract, including without limitation, minimum/maximum salary and wage statutes and regulations, and licensing laws and regulations. Engineer shall furnish County with satisfactory proof of his/her/its compliance.

Engineer shall further obtain all permits and licenses required in the performance of the Engineering Services contracted for herein.

B. Taxes. Engineer will pay all taxes, if any, required by law arising by virtue of the Engineering Services performed hereunder. County is qualified for exemption pursuant to the provisions of Section 151.309 of the Texas Limited Sales, Excise, and Use Tax Act.

ARTICLE 22
INDEMNIFICATION

ENGINEER AGREES, TO THE FULLEST EXTENT PERMITTED BY LAW, TO INDEMNIFY AND HOLD THE COUNTY HARMLESS FROM AND AGAINST ANY AND ALL LIABILITIES, LOSSES, PENALTIES, JUDGMENTS, CLAIMS, LAWSUITS, DAMAGES, COSTS AND EXPENSES, INCLUDING, BUT NOT LIMITED

TO, ATTORNEYS' FEES, ("LOSSES") TO THE EXTENT SUCH LOSSES ARE CAUSED BY OR RESULTS FROM A NEGLIGENT ACT OR OMISSION, NEGLIGENCE, OR INTENTIONAL TORT COMMITTED BY ENGINEER, ENGINEER'S EMPLOYEES, AGENTS, OR ANY OTHER PERSON OR ENTITY UNDER CONTRACT WITH ENGINEER INCLUDING, WITHOUT LIMITATION, ENGINEER'S SUBCONSULTANTS, OR ANY OTHER ENTITY OVER WHICH ENGINEER EXERCISES CONTROL.

ENGINEER FURTHER AGREES, TO THE FULLEST EXTENT PERMITTED BY LAW, TO INDEMNIFY AND HOLD THE COUNTY HARMLESS FROM ANY AND ALL LIABILITIES, LOSSES, PENALTIES, JUDGMENTS, CLAIMS, LAWSUITS, DAMAGES, COSTS AND EXPENSES, INCLUDING, BUT NOT LIMITED TO, ATTORNEYS' FEES, ("LOSSES") TO THE EXTENT SUCH LOSSES ARE CAUSED BY OR RESULTS FROM ENGINEER'S FAILURE TO PAY ENGINEER'S EMPLOYEES, SUBCONTRACTORS, SUBCONSULTANTS, OR SUPPLIERS, IN CONNECTION WITH ANY OF THE WORK PERFORMED OR TO BE PERFORMED UNDER THIS CONTRACT BY ENGINEER.

ENGINEER FURTHER AGREES TO INDEMNIFY AND HOLD THE COUNTY HARMLESS FROM ANY AND ALL LIABILITIES, LOSSES, PENALTIES, CLAIMS, LAWSUITS, DAMAGES, COSTS AND EXPENSES, INCLUDING, BUT NOT LIMITED TO, ATTORNEYS' FEES, ("LOSSES") TO THE EXTENT SUCH LOSSES ARE CAUSED BY OR RESULTS FROM THE INFRINGEMENT OF ANY INTELLECTUAL PROPERTY ARISING OUT OF THE USE OF ANY PLANS, DESIGN, DRAWINGS, OR SPECIFICATIONS FURNISHED BY ENGINEER IN THE PERFORMANCE OF THIS CONTRACT.

THE LIMITS OF INSURANCE REQUIRED IN THIS CONTRACT AND/OR THE CONTRACT DOCUMENTS SHALL NOT LIMIT ENGINEER'S OBLIGATIONS UNDER THIS SECTION. THE TERMS AND CONDITIONS CONTAINED IN THIS SECTION SHALL SURVIVE THE TERMINATION OF THE CONTRACT AND/OR CONTRACT DOCUMENTS OR THE SUSPENSION OF THE WORK HEREUNDER. TO THE EXTENT THAT ANY LIABILITIES, PENALTIES, DEMANDS, CLAIMS, LAWSUITS, LOSSES, DAMAGES, COSTS AND EXPENSES ARE CAUSED IN PART BY THE ACTS OF THE COUNTY OR THIRD PARTIES FOR WHOM ENGINEER IS NOT LEGALLY LIABLE, ENGINEER'S OBLIGATIONS SHALL BE IN PROPORTION TO ENGINEER'S FAULT. THE OBLIGATIONS HEREIN SHALL ALSO EXTEND TO ANY ACTIONS BY THE COUNTY TO ENFORCE THIS INDEMNITY OBLIGATION.

IN THE EVENT THAT CONTRACTORS INITIATE LITIGATION AGAINST THE COUNTY IN WHICH THE CONTRACTOR ALLEGES DAMAGES AS A RESULT OF ANY NEGLIGENT ACTS, ERRORS OR OMISSIONS OF ENGINEER, ITS EMPLOYEES, AGENTS, SUBCONTRACTORS, SUBCONSULTANTS, OR SUPPLIERS, OR OTHER ENTITIES OVER WHICH ENGINEER EXERCISES CONTROL, INCLUDING, BUT NOT LIMITED TO, DEFECTS, ERRORS, OR OMISSIONS, THEN THE COUNTY SHALL HAVE THE RIGHT TO JOIN ENGINEER IN ANY SUCH PROCEEDINGS AT THE COUNTY'S COST. ENGINEER SHALL ALSO HOLD THE COUNTY HARMLESS AND INDEMNIFY THE COUNTY TO THE EXTENT THAT ENGINEER, ANY OF ITS EMPLOYEES, AGENTS, SUBCONTRACTORS, SUBCONSULTANTS, OR SUPPLIERS, OR OTHER ENTITIES OVER WHICH ENGINEER EXERCISES CONTROL, CAUSED SUCH DAMAGES TO CONTRACTOR, INCLUDING ANY AND ALL COSTS AND ATTORNEYS' FEES INCURRED BY THE COUNTY IN CONNECTION WITH THE DEFENSE OF ANY CLAIMS WHERE ENGINEER, ITS EMPLOYEES, AGENTS, SUBCONTRACTORS, SUBCONSULTANTS, OR SUPPLIERS, OR OTHER ENTITIES OVER WHICH ENGINEER EXERCISES CONTROL, ARE ADJUDICATED AT FAULT.

ARTICLE 23
ENGINEER'S RESPONSIBILITIES

Engineer shall be responsible for the accuracy of his/her/its Engineering Services and shall promptly make necessary revisions or corrections to its work product resulting from errors, omissions, or negligent acts, and same shall be done without compensation. County shall determine Engineer's responsibilities for all questions arising from design errors and/or omissions, subject to the dispute resolution provisions of Article 33. Engineer shall not be relieved of responsibility for subsequent correction of any such errors or omissions in its work product, or for clarification of any ambiguities until after the construction phase of the Project has been completed.

ARTICLE 24
ENGINEER'S SEAL

The responsible engineer shall sign, seal and date all appropriate engineering submissions to County in accordance with the Texas Engineering Practice Act and the rules of the State Board of Registration for Professional Engineers.

ARTICLE 25
INSURANCE

Engineer must comply with the following insurance requirements at all times during this Contract:

A. Coverage Limits. Engineer, at Engineer's sole cost, shall purchase and maintain during the entire term while this Contract is in effect the following insurance:

1. Worker's Compensation in accordance with statutory requirements.
2. Commercial General Liability Insurance with a combined minimum Bodily Injury and Property Damage limits of $1,000,000.00 per occurrence and $2,000,000.00 in the aggregate.
3. Business Automobile Liability Insurance for all owned, non-owned, and hired vehicles with combined minimum limits for Bodily Injury and Property Damage of $1,000,000.00 each accident.
4. Professional Liability Insurance in the amount of $2,000,000.00 per claim and annual aggregate.

B. Additional Insureds; Waiver of Subrogation. County, its directors, officers and employees shall be added as additional insureds under policies listed under (2) and (3) above, and on those policies where County, its directors, officers and employees are additional insureds, such insurance shall be primary and any insurance maintained by County shall be excess and not contribute with it. Such policies shall also include waivers of subrogation in favor of County.

C. Premiums and Deductible. Engineer shall be responsible for payment of premiums for all of the insurance coverages required under this section. Engineer further agrees

that for each claim, suit or action made against insurance provided hereunder, with respect to all matters for which the Engineer is responsible hereunder, Engineer shall be solely responsible for all deductibles and self-insured retentions. Any deductibles or self-insured retentions over $50,000 in the Engineer's insurance must be declared and approved in writing by County in advance.

D. Commencement of Work. Engineer shall not commence any field work under this Contract until he/she/it has obtained all required insurance and such insurance has been approved by County. As further set out below, Engineer shall not allow any subcontractor/subconsultant(s) to commence work to be performed in connection with this Contract until all required insurance has been obtained and approved and such approval shall not be unreasonably withheld. Approval of the insurance by County shall not relieve or decrease the liability of Engineer hereunder.

E. Insurance Company Rating. The required insurance must be written by a company approved to do business in the State or Texas with a financial standing of at least an A- rating, as reflected in Best's insurance ratings or by a similar rating system recognized within the insurance industry at the time the policy is issued.

F. Certification of Coverage. Engineer shall furnish County with a certification of coverage issued by the insurer. Engineer shall not cause any insurance to be canceled nor permit any insurance to lapse. **In addition to any other notification requires set forth hereunder, Engineer shall also notify County, within twenty-four (24) hours of receipt, of any notices of expiration, cancellation, non-renewal, or material change in coverage it receives from its insurer.**

G. No Arbitration. It is the intention of the County and agreed to and hereby acknowledged by the Engineer, that no provision of this Contract shall be construed to require the County to submit to mandatory arbitration in the settlement of any claim, cause of action or dispute, except as specifically required in direct connection with an insurance claim or threat of claim under an insurance policy required hereunder or as may be required by law or a court of law with jurisdiction over the provisions of this Contract.

H. Subcontractor/Subconsultant's Insurance. Without limiting any of the other obligations or liabilities of Engineer, Engineer shall require each subcontractor/subconsultant performing work under this Contract (to the extent a subcontractor/subconsultant is allowed by County) to maintain during the term of this Contract, at the subcontractor/subconsultant's own expense, the same stipulated minimum insurance required in this Article above, including the required provisions and additional policy conditions as shown below in this Article.

Engineer shall obtain and monitor the certificates of insurance from each subcontractor/subconsultant in order to assure compliance with the insurance requirements. Engineer must retain the certificates of insurance for the duration of this Contract, and shall have the responsibility of enforcing these insurance requirements among its subcontractor/subconsultants. County shall be entitled, upon request and without expense, to receive copies of these certificates of insurance.

I. Insurance Policy Endorsements. Each insurance policy shall include the following conditions by endorsement to the policy:

1. County shall be notified thirty (30) days prior to the expiration, cancellation, non-renewal or any material change in coverage, and such notice thereof shall be given to County by certified mail to:

   Williamson County Purchasing Department
   100 Wilco Way
   Suite P101
   Georgetown, TX. 78626

   With copy to:

   Williamson County Auditor's Office
   Attn: Contracts Auditor
   901 South Austin Avenue
   Georgetown, Texas 78626

2. The policy clause "Other Insurance" shall not apply to any insurance coverage currently held by County, to any such future coverage, or to County's Self-Insured Retentions of whatever nature.

J. Cost of Insurance. The cost of all insurance required herein to be secured and maintained by Engineer shall be borne solely by Engineer, with certificates of insurance evidencing such minimum coverage in force to be filed with County. Such Certificates of Insurance are evidenced as **Exhibit F** herein entitled "Certificates of Insurance."

ARTICLE 26
COPYRIGHTS

County shall have the royalty-free, nonexclusive and irrevocable right to reproduce, publish or otherwise use, and to authorize others to use, any reports developed by Engineer for governmental purposes.

ARTICLE 27
SUCCESSORS AND ASSIGNS

This Contract shall be binding upon and inure to the benefit of the parties hereto, their successors, lawful assigns, and legal representatives. Engineer may not assign, sublet or transfer any interest in this Contract, in whole or in part, by operation of law or otherwise, without obtaining the prior written consent of County.

ARTICLE 28
SEVERABILITY

In the event any one or more of the provisions contained in this Contract shall for any reason be held to be invalid, illegal or unenforceable in any respect, then such invalidity, illegality or unenforceability shall not affect any other provision thereof and this Contract shall be construed as if such invalid, illegal or unenforceable provision had never been contained herein.

ARTICLE 29
PRIOR AGREEMENTS SUPERSEDED

This Contract constitutes the sole agreement of the parties hereto, and supersedes any prior understandings or written or oral contracts between the parties respecting the subject matter defined herein. This Contract may only be amended or supplemented by mutual agreement of the parties hereto in writing.

ARTICLE 30
ENGINEER'S ACCOUNTING RECORDS

Engineer agrees to maintain, for a period of three (3) years after final payment under this Contract, detailed records identifying each individual performing the Engineering Services, the date or dates the services were performed, the applicable hourly rates, the total amount billed for each individual and the total amount billed for all persons, records of reimbursable costs and expenses of other providers and provide such other details as may be requested by the County Auditor for verification purposes. Engineer agrees that County or its duly authorized representatives shall, until the expiration of three (3) years after final payment under this Contract, have access to and the right to examine and photocopy any and all books, documents, papers and records of Engineer which are directly pertinent to the services to be performed under this Contract for the purposes of making audits, examinations, excerpts, and transcriptions. Engineer further agrees that County shall have access during normal working hours to all necessary Engineer facilities and shall be provided adequate and appropriate work space in order to conduct audits in compliance with the provisions of this section. County shall give Engineer reasonable advance notice of intended audits.

ARTICLE 31
NOTICES

All notices to either party by the other required under this Contract shall be personally delivered or mailed to such party at the following respective addresses:

County: Williamson County Judge
710 Main Street, Suite 101
Georgetown, Texas 78626

With copy to: County's Road Bond Program Manager
Attn: Michael Weaver
HNTB Corporation
101 E. Old Settlers Blvd., Suite 100
Round Rock, Texas 78664

ok
m 2/21/22

and to: Office of General Counsel
Williamson County
710 Main Street, Suite 102
Georgetown, Texas 78626

Engineer: **EDGE Engineering, PLLC**
4404 E Hove Loop
Austin, TX 78749

ARTICLE 32
GENERAL PROVISIONS

A. Time is of the Essence. Subject to Article 3 hereof, Engineer understands and agrees that time is of the essence and that any failure of Engineer to complete the Engineering Services for each phase of this Contract within the agreed work schedule set out in the applicable Work Authorization may constitute a material breach of this Contract. Engineer shall be fully responsible for his/her/its delays or for failures to use his/her/its reasonable efforts in accordance with the terms of this Contract and the Engineer's standard of performance as defined herein. Where damage is caused to County due to Engineer's negligent failure to perform County may accordingly withhold, to the extent of such damage, Engineer's payments hereunder without waiver of any of County's additional legal rights or remedies.

B. Force Majeure. Neither County nor Engineer shall be deemed in violation of this Contract if prevented from performing any of their obligations hereunder by reasons for which they are not responsible or circumstances beyond their control. However, notice of such impediment or delay in performance must be timely given, and all reasonable efforts undertaken to mitigate its effects.

C. Enforcement and Venue. This Contract shall be enforceable in Georgetown, Williamson County, Texas, and if legal action is necessary by either party with respect to the enforcement of any or all of the terms or conditions herein, exclusive venue for same shall lie in Williamson County, Texas. This Contract shall be governed by and construed in accordance with the laws and court decisions of the State of Texas excluding, however, its choice of law rules.

D. Standard of Performance. The standard of care for all professional engineering, consulting and related services performed or furnished by Engineer and its employees under this Contract will be the care and skill ordinarily used by members of Engineer's profession practicing under the same or similar circumstances at the same time and in the same locality.

E. Opinion of Probable Cost. Any opinions of probable Project cost or probable construction cost provided by Engineer are made on the basis of information available to Engineer and on the basis of Engineer's experience and qualifications and represents its judgment as an experienced and qualified professional engineer. However, since Engineer has no control over the cost of labor, materials, equipment or services furnished by others, or over the contractor(s') methods of determining prices, or over competitive bidding or market conditions, Engineer does not guarantee that proposals, bids or actual Project or construction cost will not vary from opinions of probable cost Engineer prepares.

F. Opinions and Determinations. Where the terms of this Contract provide for action to be based upon opinion, judgment, approval, review, or determination of either party hereto, such terms are not intended to be and shall never be construed as permitting such opinion, judgment, approval, review, or determination to be arbitrary, capricious, or unreasonable.

G. Reports of Accidents. Within 24 hours after Engineer becomes aware of the occurrence of any accident or other event which results in, or might result in, injury to the person or property of any third person (other than an employee of the Engineer), whether or not it results from or involves any action or failure to act by the Engineer or any employee or agent of the Engineer and which arises in any manner from the performance of this Contract, the Engineer shall send a written report of such accident or other event to the County, setting forth a full and concise statement of the facts pertaining thereto. The Engineer shall also immediately send the County a copy of any summons, subpoena, notice, or other documents served upon the Engineer, its agents, employees, or representatives, or received by it or them, in connection with any matter before any court arising in any manner from the Engineer's performance of work under this Contract.

H. Gender, Number and Headings. Words of any gender used in this Contract shall be held and construed to include any other gender, and words in the singular number shall be held to include the plural, unless the context otherwise requires. The headings and section numbers are for convenience only and shall not be considered in interpreting or construing this Contract.

I. Construction. Each party hereto acknowledges that it and its counsel have reviewed this Contract and that the normal rules of construction are not applicable and there will be no presumption that any ambiguities will be resolved against the drafting party in the interpretation of this Contract.

J. Independent Contractor Relationship. Both parties hereto, in the performance of this Contract, shall act in an individual capacity and not as agents, employees, partners, joint ventures or associates of one another. The employees or agents of one party shall not be deemed or construed to be the employees or agents of the other party for any purposes whatsoever.

K. No Waiver of Immunities. Nothing in this Contract shall be deemed to waive, modify or amend any legal defense available at law or in equity to County, its past or present officers, employees, or agents or employees, nor to create any legal rights or claim on behalf of any third party. County does not waive, modify, or alter to any extent whatsoever the availability of the defense of governmental immunity under the laws of the State of Texas and of the United

States.

L. Texas Public Information Act. To the extent, if any, that any provision in this Contract is in conflict with Tex. Gov't Code 552.001 et seq., as amended (the "Public Information Act"), the same shall be of no force or effect. Furthermore, it is expressly understood and agreed that County, its officers and employees may request advice, decisions and opinions of the Attorney General of the State of Texas in regard to the application of the Public Information Act to any items or data furnished to County as to whether or not the same are available to the public. It is further understood that County's officers and employees shall have the right to rely on the advice, decisions and opinions of the Attorney General, and that County, its officers and employees shall have no liability or obligation to any party hereto for the disclosure to the public, or to any person or persons, of any items or data furnished to County by a party hereto, in reliance of any advice, decision or opinion of the Attorney General of the State of Texas.

M. Governing Terms and Conditions. If there is an irreconcilable conflict between the terms and conditions set forth in this Contract or any Contract Amendment and the terms and conditions set forth in any Exhibit, Appendix, Work Authorization or Supplemental Work Authorization to this Contract, the terms and conditions set forth in this Contract or any Contract Amendment shall control over the terms and conditions set forth in any Exhibit, Appendix, Work Authorization or Supplemental Work Authorization to this Contract.

N. Meaning of Day. For purposes of this Contract, all references to a "day" or "days" shall mean a calendar day or calendar days.

O. Appropriation of Funds by County. County believes it has sufficient funds currently available and authorized for expenditure to finance the costs of this Contract. Engineer understands and agrees that County's payment of amounts under this Contract is contingent on the County receiving appropriations or other expenditure authority sufficient to allow the County, in the exercise of reasonable administrative discretion, to continue to make payments under this Contract. It is further understood and agreed by Engineer that County shall have the right to terminate this Contract at the end of any County fiscal year if the governing body of County does not appropriate sufficient funds as determined by County's budget for the fiscal year in question. County may effect such termination by giving written notice of termination to Engineer.

ARTICLE 33
DISPUTE RESOLUTION

Except as otherwise specifically set forth herein, County and Engineer shall work together in good faith to resolve any controversy, dispute or claim between them which arises out of or relates to this Contract, whether stated in tort, contract, statute, claim for benefits, bad faith, professional liability or otherwise ("Claim"). If the parties are unable to resolve the Claim within thirty (30) days following the date in which one party sent written notice of the Claim to the other party, and if a party wishes to pursue the Claim, such Claim shall be addressed through non-binding mediation. A single mediator engaged in the practice of law, who is knowledgeable about subject matter of this Contract, shall be selected by agreement of the parties and serve as the mediator. Any mediation under this Contract shall be conducted in Williamson County, Texas. The mediator's fees shall be borne equally between the parties. Such non-binding mediation is a

condition precedent to seeking redress in a court of competent jurisdiction, but this provision shall not preclude either party from filing a lawsuit in a court of competent jurisdiction prior to completing a mediation if necessary to preserve the statute of limitations, in which case such lawsuit shall be stayed pending completion of the mediation process contemplated herein. This provision shall survive the termination of the Contract.

ARTICLE 34
EQUAL OPPORTUNITY IN EMPLOYMENT

During the performance of this Contract and to the extent the Project is a federally funded project, Engineer, for itself, its assignees and successors in interest agrees as follows:

A. Compliance with Regulations. The Engineer shall comply with the Regulations relative to nondiscrimination in Federally-assisted programs of the Department of Transportation (hereinafter, "DOT") Title 49, Code of Federal Regulations, Part 21, as they may be amended from time to time, (hereinafter referred to as the Regulations), which are herein incorporated by reference and made a part of this Contract.

B. Nondiscrimination. The Engineer, with regard to the work performed by it during the Contract, shall not discriminate on the grounds of race, color, or national origin in the selection and retention of subcontractors/subconsultants, including procurements of materials and leases of equipment. The Engineer shall not participate either directly or indirectly in the discrimination prohibited by section 21.5 of the Regulations, including employment practices when the contract covers a program set forth in Appendix B of the Regulations.

C. Solicitations for Subcontracts, Including Procurements of Materials and Equipment. In all solicitations either by competitive bidding or negotiation made by the Engineer for work to be performed under a subcontract, including procurements of materials or leases of equipment, each potential subcontractor/subconsultant or supplier shall be notified by the Engineer of the Engineer's obligations under this Contract and the Regulations relative to nondiscrimination on the grounds of race, color, or national origin.

D. Information and Reports. The Engineer shall provide all information and reports required by the Regulations or directives issued pursuant thereto, and shall permit access to its books, records, accounts, other sources of information, and its facilities as may be determined by the County (referred to in this Article as the "Recipient") or the Texas Department of Transportation to be pertinent to ascertain compliance with such Regulations, orders and instructions. Where any information required of a contractor is in the exclusive possession of another who fails or refuses to furnish this information the Engineer shall so certify to the Recipient, or the Texas Department of Transportation as appropriate, and shall set forth what efforts it has made to obtain the information.

E. Sanctions for Noncompliance. In the event of the Engineer's noncompliance with the nondiscrimination provisions of this contract, the Recipient shall impose such contract sanctions as it or the Texas Department of Transportation may determine to be appropriate, including, but not limited to:

1. withholding of payments to the Engineer under the contract until the Engineer complies, and/or;
2. cancellation, termination or suspension of the Contract, in whole or in part.

F. Incorporation of Provisions. The Engineer shall include the provisions of Subsections (A) through (F) above in every subcontract, including procurements of materials and leases of equipment, unless exempt by the Regulations, or directives issued pursuant thereto. The Engineer shall take such action with respect to any subcontract or procurement as the Recipient or the Texas Department of Transportation may direct as a means of enforcing such provisions including sanctions for non-compliance: Provided, however, that, in the event a contractor becomes involved in, or is threatened with, litigation with a subcontractor/subconsultant or supplier as a result of such direction, the Engineer may request the Recipient to enter into such litigation to protect the interests of the Recipient, and, in addition, the Engineer may request the United States to enter into such litigation to protect the interests of the United States.

SIGNATORY WARRANTY

The undersigned signatory for Engineer hereby represents and warrants that the signatory is an officer of the organization for which he/she has executed this Contract and that he/she has full and complete authority to enter into this Contract on behalf of the firm. The above-stated representations and warranties are made for the purpose of inducing County to enter into this Contract.

IN WITNESS WHEREOF, County has caused this Contract to be signed in its name by its duly authorized County Judge, as has Engineer, signing by and through its duly authorized representative(s), thereby binding the parties hereto, their successors, assigns and representatives for the faithful and full performance of the terms and provisions hereof, to be effective as of the date of the last party's execution below. NO OFFICIAL, EMPLOYEE, AGENT, OR REPRESENTATIVE OF THE COUNTY HAS ANY AUTHORITY, EITHER EXPRESS OR IMPLIED, TO AMEND, TERMINATE OR MODIFY THIS CONTRACT, EXCEPT PURSUANT TO SUCH EXPRESS AUTHORITY AS MAY BE GRANTED BY THE WILLIAMSON COUNTY COMMISSIONERS COURT.

OK
2/21/2022

COUNTY

WILLIAMSON COUNTY, TEXAS

By: _____
Bill Gravell Jr., County Judge

Date: _____ ____, 20____

ENGINEER

EDGE Engineering, PLLC

By _____

Printed Name: Chad Cormack, PE, CFM

Title: Principal

Date: February 25, 2020

LIST OF EXHIBITS ATTACHED

(1) **Exhibit A** Debarment Certification

(2) **Exhibit B** Engineering Services

(3) **Exhibit C** Work Authorization

(4) **Exhibit D** Rate Schedule

(5) **Exhibit E** Williamson County Vendor Reimbursement Policy

(6) **Exhibit F** Certificates of Insurance

EXHIBIT A
DEBARMENT CERTIFICATION

STATE OF TEXAS §
§
COUNTY OF WILLIAMSON §

I, the undersigned, being duly sworn or under penalty of perjury under the laws of the United States and the State of Texas, certifies that Engineer and its principals:

(a) Are not presently debarred, suspended, proposed for debarment, declared ineligible or voluntarily excluded from covered transactions by any federal department or agency:

(b) Have not within a three-year period preceding this proposal been convicted of or had a civil judgment rendered against them for commission of fraud or a criminal offense in connection with obtaining, attempting to obtain, or performing a public* transaction or contract under a public transaction; violation of federal or state antitrust statutes or commission of embezzlement, theft, forgery, bribery, falsification or destruction of records, making false statements, or receiving stolen property;

(c) Are not presently indicted for or otherwise criminally or civilly charged by a governmental entity* with commission of any of the offenses enumerated in paragraph (1)(b) of this certification;

(d) Have not within a three-year period preceding this application/proposal had one or more public transactions* terminated for cause or default; and

(e) Have not been disciplined or issued a formal reprimand by any State agency for professional accreditation within the past three years.

EDGE Engineering, PLLC
Name of Firm

Signature of Certifying Official

Chad Cormack, PE, CFM
Printed Name of Certifying Official

Principal
Title of Certifying Official

February 25, 2020
Date

(2) Where the PROVIDER is unable to certify to any of the statements in this certification, such PROVIDER shall attach an explanation to this certification.

* federal, state, or local

SUBSCRIBED and sworn to before me the undersigned authority by Chad Comacek _____ the principal of Edge Engineering PLLC on behalf of said firm.

SLOANE S POOLE
Notary Public
STATE OF TEXAS
My Comm. Exp. 11/20/2022
ID# 130032677

Notary Public in and for the
State of Texas

My commission expires: 11/20/2022

EXHIBIT B

ENGINEERING SERVICES

General Work Description: Provide engineering services and planning to develop Flood Protection System (Low H_2O Crossing Protection).

The Engineer may perform any or all of the following tasks listed below, as described in detail in each Work Authorization:

TASK 1 - PROJECT MANAGEMENT

TASK 2 - DRAINAGE STUDIES & DOCUMENTS

TASK 3 - PUBLIC INVOLVEMENT

TASK 4 - SURVEYING

EXHIBIT C

WORK AUTHORIZATION

(To Be Completed and Executed After Contract Execution)

WORK AUTHORIZATION NO. _____
PROJECT: _____

This Work Authorization is made pursuant to the terms and conditions of the Williamson County Contract for Engineering Services, being dated _____ ____, 20____ and entered into by and between Williamson County, Texas, a political subdivision of the State of Texas, (the "County") and _____ (the "Engineer").

Part1. The Engineer will provide the following Engineering Services set forth in Attachment "B" of this Work Authorization.

Part 2. The maximum amount payable for services under this Work Authorization without modification is _____.

Part 3. Payment to the Engineer for the services established under this Work Authorization shall be made in accordance with the Contract.

Part 4. This Work Authorization shall become effective on the date of final acceptance and full execution of the parties hereto and shall terminate on _____ ____, 20_____. The Engineering Services set forth in Attachment "B" of this Work Authorization shall be fully completed on or before said date unless extended by a Supplemental Work Authorization.

Part 5. This Work Authorization does not waive the parties' responsibilities and obligations provided under the Contract.

Part 6. County believes it has sufficient funds currently available and authorized for expenditure to finance the costs of this Work Authorization. Engineer understands and agrees that County's payment of amounts under this Work Authorization is contingent on the County receiving appropriations or other expenditure authority sufficient to allow the County, in the exercise of reasonable administrative discretion, to continue to make payments under this Contract. It is further understood and agreed by Engineer that County shall have the right to terminate this Contract at the end of any County fiscal year if the governing body of County does not appropriate sufficient funds as determined by County's budget for the fiscal year in question. County may effect such termination by giving written notice of termination to Engineer.

Part 7. This Work Authorization is hereby accepted and acknowledged below.

EXECUTED this ____ day of _____, 20___.

ENGINEER:	COUNTY:
EDGE Engineering, PLLC	Williamson County, Texas
By:_____	By:_____
Signature	Signature
_____	_____
Printed Name	Printed Name
_____	_____
Title	Title

LIST OF ATTACHMENTS

Attachment A - Services to be Provided by County

Attachment B - Services to be Provided by Engineer

Attachment C - Work Schedule

Attachment D - Fee Schedule

EXHIBIT D

RATE SCHEDULE

Williamson County Flood Protection System
EDGE Engineering, PLLC

DIRECT LABOR	RATE
Project Manager	$225
Quality Manager	$200
Senior Engineer	$185
Project Engineer	$165
Design Engineer	$135
Engineer-In-Training	$100
Senior CADD Operator	$115
CADD Operator	$90
Senior GIS Operator	$140
GIS Operator	$100
GIS Technician	$85
Admin/Clerical	$65
DIRECT EXPENSES	**RATE**
Photocopies B/W (8 1/2" X 11") / each	$0.10
Photocopies B/W (11" X 17") / each	$0.20
Photocopies Color (8 1/2" X 11") / each	$0.75
Photocopies Color (11" X 17") / each	$1.25
Digital Ortho Plotting / sheet	$1.75
Plots (B/W on Bond) / square foot	$0.60
Plots (Color on Bond) / square foot	$1.60
Plots (Color on Photographic Paper) / square foot	$4.00
Color Graphics on Foam Board / square foot	$18.00

OK
MM 2/21/2023

Exhibit D - Rate Schedule
Williamson County Flood Protection System
Water & Earth Technologies, Inc. (WET)

DIRECT LABOR	RATE
Program Manager/Officer (M2)	$175
Managing Professional/Scientist/Engineer (M1)	$165
Professional/Scientist/Engineer (P9)	$155
Professional/Scientist/Engineer (P8)	$145
Professional/Scientist/Engineer (P7)	$140
Professional/Scientist/Engineer (P6)	$135
Professional/Scientist/Engineer (P5)	$130
Professional/Scientist/Engineer (P4)	$125
Professional/Scientist/Engineer (P3)	$120
Professional/Scientist/Engineer (P2)	$115
Professional/Scientist/Engineer (P1)	$110
Professional/Scientist/Engineer (P0)	$105
Technician/Project Support (T4)	$95
Technician/Project Support (T3)	$90
Technician/Project Support (T2)	$85
Technician/Project Support (T1)	$80
Technician/Project Support (T0)	$75
DIRECT EXPENSES	**RATE**
Photocopies B/W (8 1/2" X 11") / each	$0.10
Photocopies B/W (11" X 17") / each	$0.15
Reinforced Hole Punched 8.5 x 11	$0.20
Map (per sq. ft.)	$1.60
Map Pockets (per pocket)	$0.20

ok
MG 2/20/22

Exhibit D - Rate Schedule
Williamson County Flood Protection System
Halff Associates, Inc.

DIRECT LABOR	RATE
Technical Advisor	$350
Quality Manager	$230
Senior Engineer	$220
Project Engineer	$180
Design Engineer	$155
Engineer-In-Training	$118
Senior Engineer Tech	$130
Engineer Tech	$100
Senior CADD Operator	$115
CADD Operator	$90
RPLS - Task Leader	$220
Senior Survey Tech (Must be Surveyor-in-Training (SIT))	$130
Survey Tech	$110
1 - Person Survey Crew	$130
2 - Person Survey Crew	$175
3 - Person Survey Crew	$205
4 - Person Survey Crew	$240
Senior Programmer/Developer	$190
Programmer/Developer	$140
Junior Programmer/Developer	$120
Senior GIS Operator	$150
GIS Operator	$120
GIS Technician	$95
Admin/Clerical	$80
DIRECT EXPENSES	**RATE**
Photocopies B/W (8 1/2" X 11") / each	$0.10
Photocopies B/W (11" X 17") / each	$0.20
Photocopies Color (8 1/2" X 11") / each	$0.75
Photocopies Color (11" X 17") / each	$1.25
Digital Ortho Plotting / sheet	$1.75
Plots (B/W on Bond) / square foot	$0.60
Plots (Color on Bond) / square foot	$1.60
Plots (Color on Photographic Paper) / square foot	$4.00
Color Graphics on Foam Board / square foot	$18.00

OK
MH 2/20/2020

CPI Rate Adjustments: Rates will remain firm for the initial first year of the Contract and such rates shall be deemed the "Initial Base Rates". Engineer must request rate adjustments, in writing, at least thirty (30) days prior to each annual anniversary date of the Contract and any rate changes will take effect on the first day following the prior year. If Engineer fails to request a CPI rate adjustment, as set forth herein, the adjustment will be effective thirty (30) days after the County receives Engineer's written request. No retroactive rate adjustments will be allowed. All rates adjustments and modifications shall be set forth in a written fully executed Contract Amendment.

Price adjustments will be made in accordance with changes in the U.S. Department of Labor Consumer Price Index (CPI-U) for All Urban Consumers, All Items, South Region (Base 1982-84 = 100).

The rate adjustment will be determined by multiplying the Initial Base Rates by a fraction, the numerator of which is the index number for most recently released index before each annual anniversary date of the Contract and the denominator of which is the index number for the first month of the Contract (the index number for the month in which the Contract was originally executed). If the products are greater than the Initial Base Rates, County will pay the greater amounts as the rates during the successive year until the next rate adjustment. Rates for each successive year will never be less than the Initial Base Rates.

EXHIBIT E

Williamson County
Vendor Reimbursement Policy

The purpose of this Williamson County Vendor Reimbursement Policy ("Policy") is to provide clear guidelines to vendors on Williamson County's expectations and requirements regarding allowable reimbursable expenditures and required backup. The Policy will also minimize conflicts related to invoice payments and define non-reimbursable items. This Policy is considered a guideline and is not a contract.

This Policy may be altered, deleted or amended, at any time and without prior notice to vendors, by action of the Williamson County Commissioners Court. Unenforceable provisions of this Policy, as imposed by applicable law, regulations, or judicial decisions, shall be deemed to be deleted. Any revisions to this Policy will be distributed to all current vendors doing business with the County.

1. Invoices and Affidavits

1.1 Invoices must adequately describe the goods or services provided to County and include all required backup (i.e. reimbursable expenses, mileage log, timesheets, receipts detailing expenses incurred etc.) that is in a form acceptable to the Williamson County Auditor. Invoices that do not adequately describe the goods or services provided to County or contain backup that is satisfactory to the Williamson County Auditor will be returned to vendor for revisions and the provision above relating to invoice errors resolved in favor of the County shall control as to the required actions of vendor and when such invoice must be paid by the County.

1.2 In the event an invoice includes charges based upon hourly billing rates for services or any other rates based upon the amount of time worked by an individual or individuals in performing services, whether the charges are being billed directly to the County or whether they are the basis of invoices from subcontractors for which the vendor seeks reimbursement from the County, the charges shall be accompanied by an affidavit signed by an officer or principal of the vendor certifying that the work was performed, it was authorized by the County and that all information contained in the invoice that is being submitted is true and correct.

1.3 Upon County's request, vendor must submit all bills paid affidavits wherein vendor must swear and affirm that vendor has paid each of its subcontractors, laborers, suppliers and material in full for all labor and materials provided to vendor for or in connection with services and work performed for County and, further, vendor must swear and affirm that vendor is not aware of any unpaid bills, claims, demands, or causes of action by any of its subcontractors, laborers, suppliers, or material for or in connection with the furnishing of labor or materials, or both, for services and work performed for County.

2. Travel Reimbursement

2.1 The County will only cover costs associated with travel on vendors outside a 50 mile radius from Williamson County, Texas.

2.2 The County will only cover costs associated with travel as documented work for County. If a vendor is also doing business for another client, the travel costs must be split in proportion to the amount of work actually performed for County and the other client. The only allowable travel expense will be for the specific days worked for Williamson County.

2.3 No advance payments will be made to vendor for travel expenditures. The travel expenditure may only be reimbursed after the expenditure/trip has already occurred and vendor has provided the Williamson County Auditor with all necessary and required backup.

2.4 Vendors must submit all travel reimbursement requests on each employee in full. Specifically, a travel reimbursement request must include all related travel reimbursement expenses relating to a particular trip for which vendor seeks reimbursement. Partial travel reimbursement requests will not be accepted (i.e. vendor should not submit hotel and mileage one month then the next month submit rental car and airfare). If the travel reimbursement appears incomplete, the invoice will be sent back to the vendor to be submitted when all information is ready to submit in full.

2.5 Reimbursement for transportation costs will be at the most reasonable means of transportation (i.e.: airline costs will be reimbursed for coach rate, rental car costs will only be reimbursed if rental car travel was most reasonable means of travel as compared to travel by air).

2.6 The County will not be responsible for, nor will the County reimburse additional charges due to personal preference or personal convenience of individual traveling.

2.7 The County will not reimburse airfare costs if airfare costs were higher than costs of mileage reimbursement.

2.8 Additional expenses associated with travel that is extended to save costs (i.e. Saturday night stay) may be reimbursed if costs of airfare would be less than the cost of additional expenses (lodging, meals, car rental, mileage) if the trip had not been extended. Documentation satisfactory to the Williamson County Auditor will be required to justify expenditure.

2.9 County will only reimburse travel expense to necessary personnel of the vendor (i.e. no spouse, friends or family members).

2.10 Except as otherwise set forth herein, a vendor must provide a paid receipt for all expenses. If a receipt cannot be obtained, a written sworn statement of the expense from the vendor may be substituted for the receipt.

2.11 Sales tax for meals and hotel stays are the only sales taxes that will be reimbursed. Sales tax on goods purchased will not be reimbursed. A sales tax exemption form is available from the Williamson County Auditor's Office upon request.

2.12 The County will not pay for any late charges on reimbursable items. It is the responsibility of the vendor to pay the invoice first and seek reimbursement from the County.

3. Meals

3.1 Meal reimbursements are limited to a maximum of $50.00 per day on overnight travel. On day travel (travel that does not require an overnight stay), meal reimbursements are limited to a maximum of $20.00 per day. The travel must be outside the Williamson County, Texas line by a 50 mile radius.

3.2 Receipts are required on meal reimbursement amounts up to the maximum per day amount stated for overnight or day travel. If receipts are not presented, the vendor can request per diem (per diem limits refer to 3.2). However, a vendor cannot combine per diem and meal receipts. Only one method shall be allowed.

3.3 Meals are reimbursable only for vendors who do not have the necessary personnel located within a 50 mile radius of Williamson County, Texas that are capable of carrying the vendor's obligations to County. Meals will not be reimbursed to vendors who are located within a 50 mile radius of Williamson County, Texas.

3.4 County will not reimburse for alcoholic beverages.

3.5 Tips are reimbursable but must be reasonable to limitation of meal allowance

3.6 No meals purchased for entertainment purposes will be allowed.

3.7 Meal reimbursement must be substantiated with a hotel receipt.

4. Lodging

4.1 Hotel accommodations require an itemized hotel folio as a receipt. The lodging receipt should include name of the motel/hotel, number of occupant(s), goods or services for each individual charge (room rental, food, tax, etc.) and the name of the occupant(s). Credit card receipts or any other form of receipt are not acceptable.

4.2 Vendors will be reimbursed for a single room rate charge plus any applicable tax. If a single room is not available, the vendor must provide documentation to prove that a single room was not available in order to justify the expense over and above the single room rate. A vendor may also be required to provide additional documentation if a particular room rate appears to be excessive.

4.3 Personal telephone charges, whether local or long distance, will not be reimbursed.

5. Airfare

5.1 The County will only reimburse up to a coach price fare for air travel.

5.2 The County will exclude any additional charges due to personal preference or personal convenience of the individual traveling (i.e. early bird check in, seat preference charges, airline upgrades, etc. will not be an allowable reimbursement)

5.3 Air travel expenses must be supported with receipt copy of an airline ticket or an itinerary with actual ticket price paid. If tickets are purchased through a website, vendor must submit a copy of the webpage showing the ticket price if no paper ticket was issued.

5.4 Cancellation and/or change flight fees may be reimbursed by the County but vendor must provide the Williamson County Auditor with documentation in writing from a County department head providing authorization for the change.

5.5 The County will not reimburse vendor for tickets purchased with frequent flyer miles.

6. Car Rental

6.1 Vendors that must travel may rent a car at their destination when it is less expensive than other transportation such as taxis, airport shuttles or public transportation such as buses or subways.

6.2 Cars rented must be economy or mid-size. Luxury vehicle rentals will not be reimbursed. Any rental costs over and above the cost of a mid-size rental will be adjusted.

6.3 Vendors will be reimbursed for rental cars if the rental car cost would have been less than the mileage reimbursement cost (based on the distance from vendor's point of origin to Williamson County, Texas) had the vendor driven vendor's car.

6.4 Vendors must return a car rental with appropriate fuel levels as required by rental agreement to avoid the car rental company from adding fuel charges.

6.5 Rental agreement and credit card receipt must be provided to County as back up for the request for reimbursement.

6.6 Insurance purchased when renting vehicle may also be reimbursed.

6.7 Car Rental optional extras such as GPS, roadside assistance, and administrative fees on Tolls will not be reimbursed.

7. Personal Car Usage

7.1 Personal vehicle usage will be reimbursed in an amount equal to the standard mileage rate allowed by the IRS.

7.2 Per code of Federal Regulations, Title 26, Subtitle A, Chapter 1, Subchapter B, Part IX, Section 274(d), all expense reimbursement requests must include the following:

7.2.1.1 Date

7.2.1.2 Destination

7.2.1.3 Purpose

7.2.1.4 Name of traveler(s)

7.2.1.5 Correspondence that verifies business purpose of the expense

7.3 The mileage for a personal vehicle must document the date, location of travel to/from, number of miles traveled and purpose of trip.

7.4 Mileage will be reimbursed on the basis of the most commonly used route.

7.5 Reimbursement for mileage shall not exceed the cost of a round trip coach airfare.

7.6 Reimbursement for mileage shall be prohibited between place of residence and usual place of work.

7.7 Mileage should be calculated from employee's regular place of work or their residence, whichever is the shorter distance when traveling to a meeting or traveling to Williamson County, Texas for vendors who are located outside of Williamson County, Texas by at least a 50 mile radius.

7.8 When more than one person travels in same vehicle, only one person may claim mileage reimbursement.

7.9 Tolls, if reasonable, are reimbursable. Receipts are required for reimbursement. If a receipt is not obtainable, then written documentation of expense must be submitted for reimbursement (administrative fees on Tolls will not be reimbursed).

7.10 Parking fees, if reasonable are reimbursable for meetings and hotel stays. For vendors who contract with a third party for visitor parking at vendor's place of business, Williamson County will not reimburse a vendor based on a percentage of its contracted visitor parking fees. Rather, Williamson County will reimburse Vendor for visitor parking on an individual basis for each time a visitor uses Vendor's visitor parking. Receipts are required for reimbursement. If a receipt is not obtainable, then written documentation of expense must be submitted for reimbursement.

7.11 Operating and maintenance expenses as well as other personal expenses, such as parking tickets, traffic violations, and car repairs and collision damage are not reimbursable.

8. Other Expenses

8.1 Taxi fare, bus tickets, conference registrations, parking, etc. must have a proper original receipt.

9. Repayment of Nonreimbursable Expense.

Vendors must, upon demand, immediately repay County for all inappropriately reimbursed expenses whenever an audit or subsequent review of any expense reimbursement documentation finds that such expense was reimbursed contrary to these guidelines and this Policy. Williamson County reserves the right to retain any amounts that are due or that become due to a vendor in order to collect any inappropriately reimbursed expenses that a vendor was paid.

10. Non-Reimbursable Expenses

In addition to the non-reimbursable items set forth above in this Policy, the following is a non-exhaustive list of expenses that will not be reimbursed by Williamson County:

10.1 Alcoholic beverages/tobacco products
10.2 Personal phone calls
10.3 Laundry service
10.4 Valet service (excludes hotel valet)
10.5 Movie rentals
10.6 Damage to personal items
10.7 Flowers/plants
10.8 Greeting cards
10.9 Fines and/or penalties
10.10 Entertainment, personal clothing, personal sundries and services
10.11 Transportation/mileage to places of entertainment or similar personal activities
10.12 Upgrades to airfare, hotel and/or car rental

10.13 Airport parking above the most affordable rate available
10.14 Excessive weight baggage fees or cost associated with more than two airline bags
10.15 Auto repairs
10.16 Babysitter fees, kennel costs, pet or house-sitting fees
10.17 Saunas, massages or exercise facilities
10.18 Credit card delinquency fees or service fees
10.19 Doctor bills, prescription and other medical services
10.20 Hand tools
10.21 Safety Equipment (hard hats, safety vests, etc.)
10.22 Office Supplies
10.23 Lifetime memberships to any association
10.24 Donations to other entities
10.25 Any items that could be construed as campaigning
10.26 Community outreach items exceeding $2 per item
10.27 Technology Fees
10.28 Sales tax on goods purchased
10.29 Any other expenses which Williamson County deems, in its sole discretion, to be inappropriate or unnecessary expenditures.

Commissioners Court - Regular Session **20.**

Meeting Date: 03/10/2020

Preliminary Plat for the Rio Cresta Subdivision – Pct 3

Submitted For: Terron Evertson **Submitted By:** Adam Boatright, Infrastructure

Department: Infrastructure **Division:** Road & Bridge

Agenda Category: Consent

Information

Agenda Item

Discuss, consider and take appropriate action on approval of the preliminary plat for the Rio Cresta subdivision – Precinct 3.

Background

This proposed subdivision consists of 417 development lots, 2 green space & utility lots, 1 green space & drainage lot, right-of-way reserve and 11,585 linear feet of new roads.

Timeline

2019-12-14 – Initial submittal of preliminary plat
2020-01-13 – 1st review complete with comments
2020-02-05 – 2nd submittal of preliminary plat
2020-02-21 – 2nd review complete with comments
2020-02-27 – 3rd submittal of preliminary plat
2020-03-03 – 3rd review complete with comments clear
2020-03-05 – Preliminary plat placed on March 10, 2020 Court agenda for consideration

---

Fiscal Impact

From/To	Acct No.	Description	Amount

Attachments

preliminary plat - Rio Cresta

Form Review

Inbox	Reviewed By	Date
County Judge Exec Asst.	Andrea Schiele	03/05/2020 11:54 AM
Form Started By: Adam Boatright		Started On: 03/05/2020 11:29 AM
Final Approval Date: 03/05/2020		

REVISIONS

No.	DESCRIPTION	REVISE (R) DELETE (D) ADD (A)	TOTAL SHEETS IN PLAN	NET CHANGE IMPERV. COVER	SITE IMPERV. COVER	% IMP. COVER	APPROVAL DATE

PRELIMINARY PLAT FOR

RIO CRESTA SUBDIVISION
(FORMERLY KNOWN AS EASTWOOD SUBDIVISION PHASE IV)

LEGAL DESCRIPTION:
79.3 ACRES OUT OF THE CAROUTHERS, J. SURVEY,
ABSTRACT NO 148, WILLIAMSON COUNTY, TEXAS

OWNER:
SEAN & RUSSELL BUCKLEY
1311 CR 2925
EVANT, TEXAS 76525

MARY ANN TSCHOERNER
800 CR 314
JARRELL, TEXAS 76537

DEVELOPER:
SONWEST CO.
3939 BEE CAVE ROAD
BLDG. C-100
AUSTIN, TEXAS 78746

ENGINEER:
SCOTT J. FOSTER, P.E.
360 PROFESSIONAL SERVICES, INC.
TEXAS REGISTRATION F4932
P.O. BOX 3639
CEDAR PARK, TEXAS 78630
512-354-4682

NOTES:

1. THIS PRELIMINARY PLAT IS SUBJECT TO THE SUBDIVISION RULES IN EFFECT ON DECEMBER 14, 2019. WILLIAMSON COUNTY SUBDIVISION REGULATIONS ADOPTED AND EFFECTIVE AS OF JANUARY 18, 2018.



VICINITY MAP
NOT TO SCALE

	Sheet List Table
Sheet Number	Sheet Title
01	COVER SHEET AND LOCATION MAP
02	OVERALL PRELIMINARY PLAT
03	PRELIMINARY PLAT (SHEET 1 OF 4)
04	PRELIMINARY PLAT (SHEET 2 OF 4)
05	PRELIMINARY PLAT (SHEET 3 OF 4)
06	PRELIMINARY PLAT (SHEET 4 OF 4)
07	PRELIMINARY PLAT CURVE AND LINE TABLES
08	OVERALL EXISTING DRAINAGE AREA MAP
09	OVERALL PROPOSED DRAINAGE AREA MAP
10	OVERALL UTILITY LAYOUT
11	UTILITY LAYOUT (SHEET 1 OF 4)
12	UTILITY LAYOUT (SHEET 2 OF 4)
13	UTILITY LAYOUT (SHEET 3 OF 4)
14	UTILITY LAYOUT (SHEET 4 OF 4)

IN
WILLIAMSON COUNTY

DECEMBER 2019

1ST SUBMITTAL: DECEMBER 14, 2019
2ND SUBMITTAL: FEBRUARY 5, 2020
3RD SUBMITTAL: FEBRUARY 26, 2020

ENGINEER'S CERTIFICATION:

STATE OF TEXAS
SCOTT J. FOSTER
84652
LICENSED PROFESSIONAL ENGINEER
2/26/2020

LICENSED PROFESSIONAL ENGINEER
REGISTRATION NO. 84652
360 PROFESSIONAL SERVICES, INC.
P.O. BOX 3639
CEDAR PARK, TEXAS 78630

ENGINEER:

360 PROFESSIONAL SERVICES, INC.
TEXAS FIRM REGISTRATION F4932
P.O. BOX 3639
CEDAR PARK, TEXAS 78630
PHONE (512) 354-4682
CONTACT: SCOTT J. FOSTER, P.E.

SURVEYOR:

LENZ & ASSOCIATES, INC.
4303 RUSSELL DRIVE
AUSTIN, TEXAS 78704
PHONE (512) 443-1174
CONTACT: TIMOTHY A. LENZ, RPLS

SHEET
01

STREET SUMMARY					
STREET NAME	LENGTH	ROW WIDTH	ROAD WIDTH	ROAD TYPE	DESIGN SPEED
ROOKIE WAY	272.5'	60'	37' LOG-LOG	URBAN COLLECTOR PUBLIC	35 MPH
	830.0'	50'	30' LOG-LOG	URBAN LOCAL PUBLIC	25 MPH
TIGHTROPE DRIVE	980.0'	50'	30' LOG-LOG	URBAN LOCAL PUBLIC	25 MPH
SPACE COWBOYS DRIVE	228.7'	60'	37' LOG-LOG	URBAN COLLECTOR PUBLIC	35 MPH
TWO MULES LOOP	274.1'	60'	37' LOG-LOG	URBAN COLLECTOR PUBLIC	35 MPH
	4170.2'	50'	30' LOG-LOG	URBAN LOCAL PUBLIC	25 MPH
GRAN TORINO WAY	2090.0'	50'	30' LOG-LOG	URBAN LOCAL PUBLIC	25 MPH
FIREFOX WAY	100'	60'	37' LOG-LOG	URBAN COLLECTOR PUBLIC	35 MPH
	1419.6'	50'	30' LOG-LOG	URBAN LOCAL PUBLIC	25 MPH
HEARTBREAK RIDGE LANE	1220.0'	50'	30' LOG-LOG	URBAN LOCAL PUBLIC	25 MPH

LOT SUMMARY	
PHASE I	
DEVELOPED LOTS	272
GREEN SPACE DRAINAGE AND UTILITY LOT	1
GREEN SPACE AND DRAINAGE LOT	1
TOTAL	274
PHASE II	
DEVELOPED LOTS	145
GREEN SPACE DRAINAGE AND UTILITY LOT	1
TOTAL	146
TOTAL	
DEVELOPED LOTS	417
NONRESIDENTIAL LOTS	3
AREA (ACRES)	
PHASE I	47.8
PHASE II	24.9
ROW DEDICATION	2.8
ROW RESERVATION	3.7
TOTAL	79.3

LEGEND

SUBJECT PROPERTY

PROPERTY LINES


EXIST. CONTOURS

N W E S

SCALE IN FEET

100 50 0 100

NOTES:
1. ALL LOTS SHALL HAVE A 25' BUILDING SETBACK FROM THE FRONT RIGHT-OF-WAY LINE, CR 314 and CR 312 TO HAVE A 25' BUILDING SETBACK FROM THE PROPOSED RIGHT-OF-WAY RESERVATION.
2. WATER AND WASTEWATER SERVICE PROVIDED BY THE SONTERRA MUD.
3. ALL PROPOSED ROADS TO BE URBAN AND PUBLIC.
4. THIS SITE IS NOT LOCATED IN THE 100 YEAR FLOODPLAIN PER FIRM PANEL NO 48491C0150E DATED DECEMBER 20, 2019 FOR WILLIAMSON COUNTY, TEXAS AND INCORPORATED AREAS.
5. A PORTION OF THE SITE IS LOCATED WITHIN JARRELL ETJ.
6. ALL SIDEWALKS ARE TO BE MAINTAINED BY EACH OF THE ADJACENT PROPERTY OWNERS.
7. INDIVIDUAL SINGLE FAMILY RESIDENTIAL DRIVEWAYS SHALL ONLY CONNECT TO AN INTERNAL PLATTED ROAD AND NOT TO CR 314, CR 375 OR CR 312 ROW RESERVATION. JOINT USE SINGLE FAMILY RESIDENTIAL AND COMMERCIAL DRIVEWAYS SHALL BE ALLOWED.
8. REFERENCE TYPICAL KNUCKLE OR 90° BEND ON SHEET 07 FOR ADDITIONAL AND DIMENSIONS.
9. ON-SITE SURVEY PROVIDED BY LENZ AND ASSOCIATES, INC. DATED DECEMBER 2019. OTHER DATA SHOWN AND 2017 1 FT CONTOURS TOPOGRAPHY PROVIDED BY WILLIAMSON COUNTY. NO WARRANTY IS EXPRESSED OR IMPLIED AS TO ITS ACCURACY.
10. NO LOTS WITHIN THIS SUBDIVISION MAY BE FURTHER SUBDIVIDED WITH THE EXCEPTION OF LOT 25, BLOCK B; LOT 35, BLOCK F; AND LOT 11, BLOCK K.

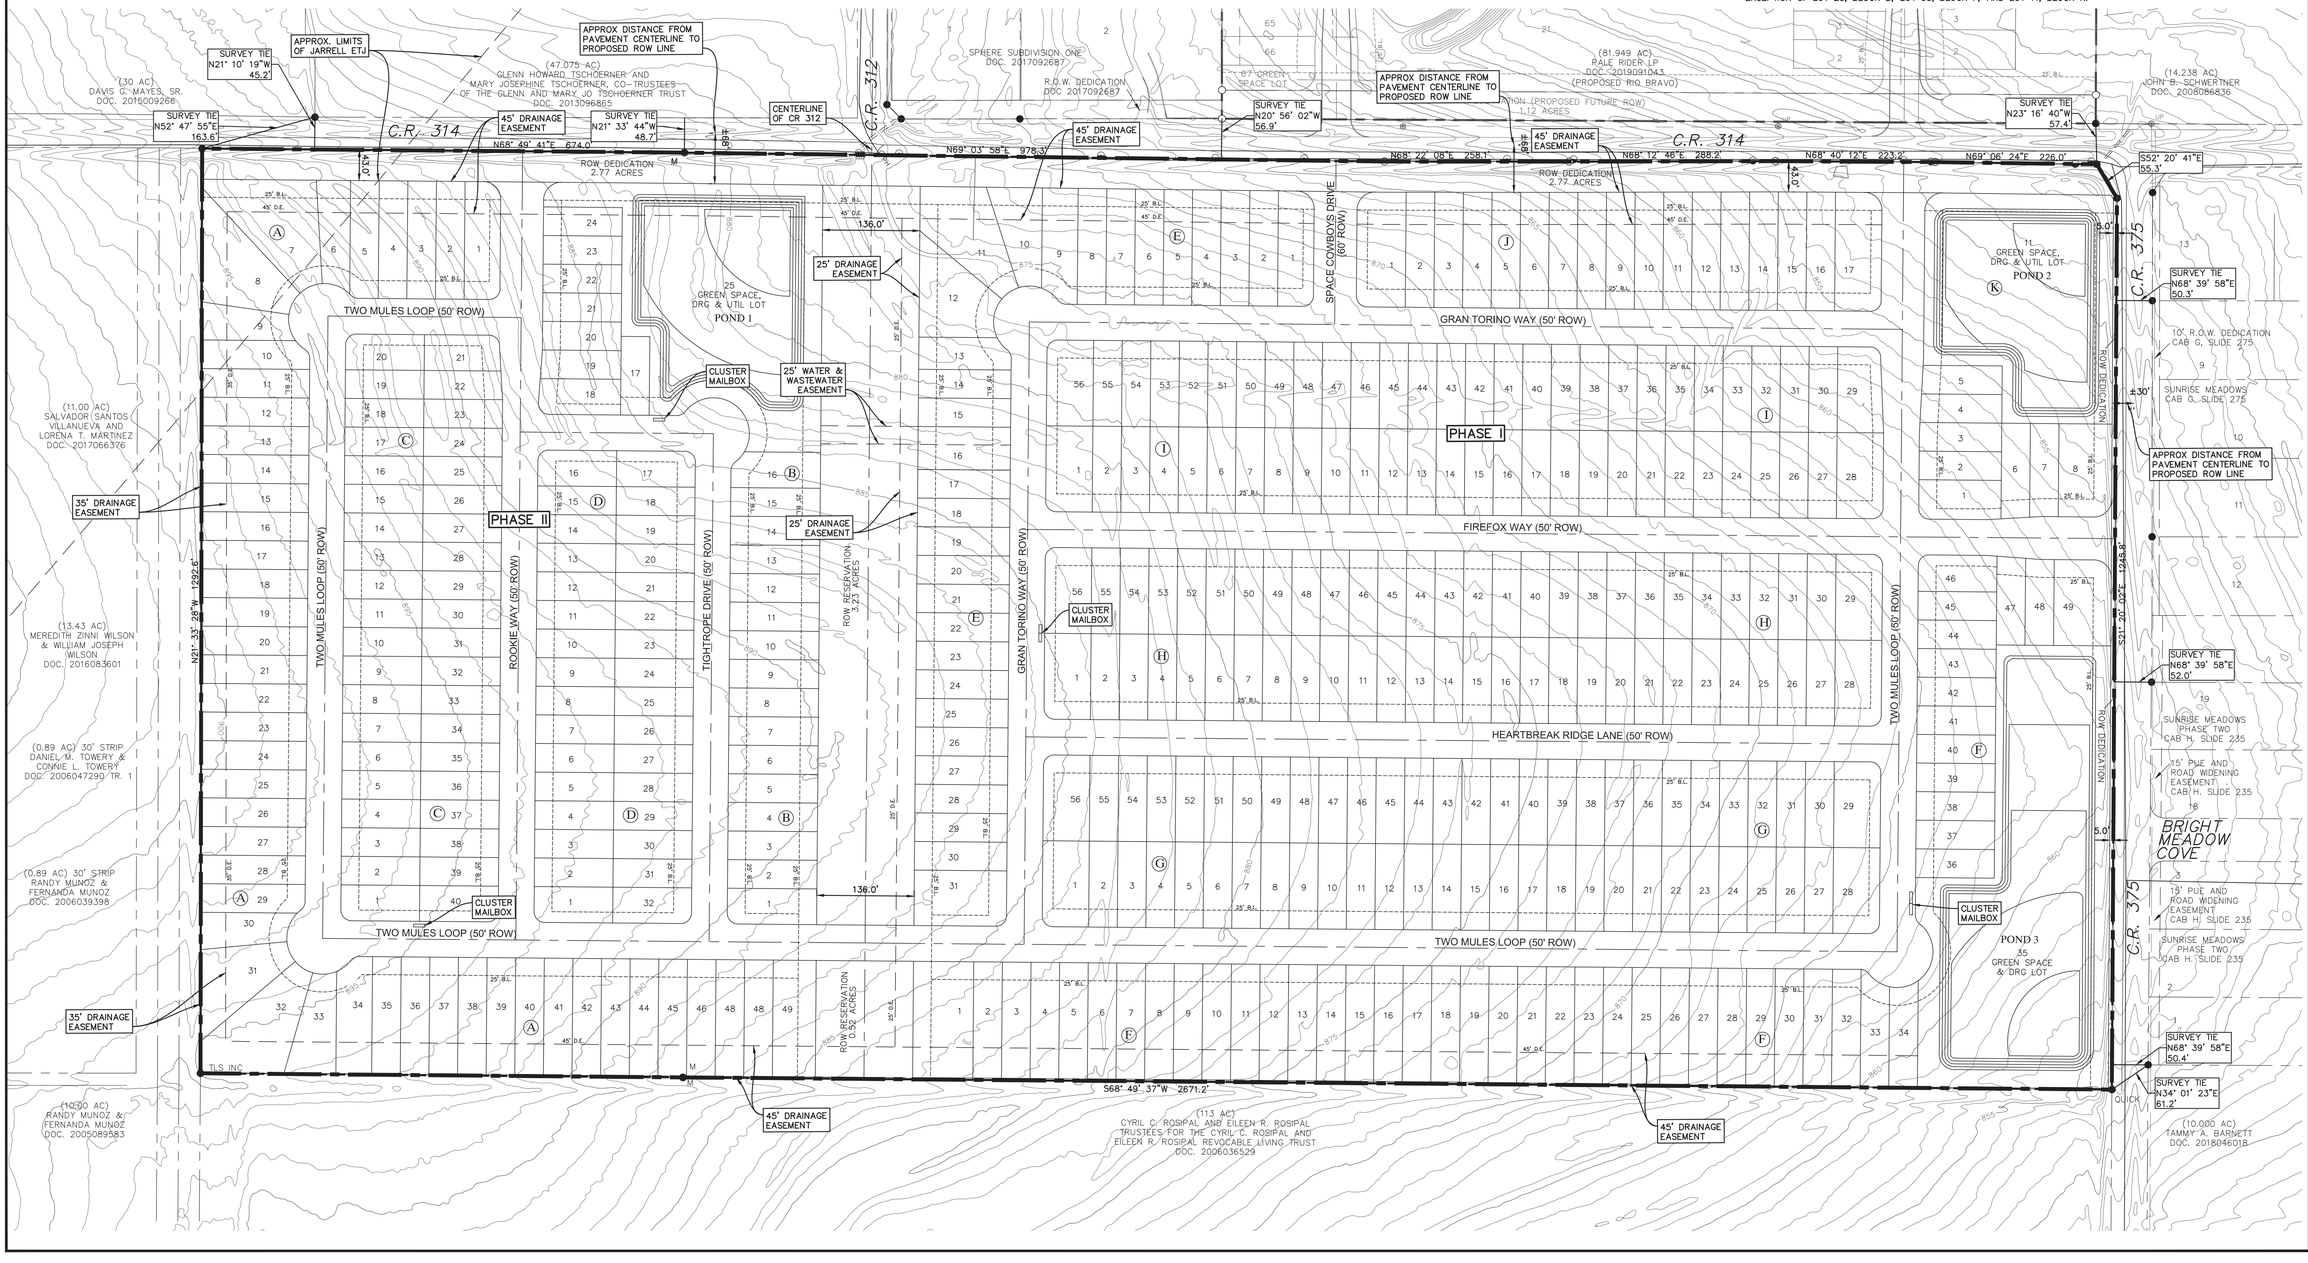

TEXAS FIRM REGISTRATION F-9432
P.O. BOX 1088
CEDAR PARK, TEXAS 78630
PHONE (512) 354-4682
FAX (512) 251-3331

360 PROFESSIONAL SERVICES, INC.

SCOTT J. FOSTER
84652
LICENSED PROFESSIONAL ENGINEER
3/3/2020


RIO CRESTA SUBDIVISION
(FORMERLY KNOWN AS EASTWOOD SUBDIVISION PHASE IV)
JARRELL, TEXAS


OVERALL PRELIMINARY PLAT

Scale: AS SHOWN
Designed by:
Drawn by:
Checked by:
Date: MARCH 2020
Project No.

SHEET 02

PLOTTED BY: tesla
PLOT DATE: 3/3/2020 12:39pm
IMAGE: 24" x 36" sf
XREFS: C:\Users\tesla\Documents\JOBS\Sonterra Development\Eastwood Phase IV\Civil\Exhibits\Eastwood IV Phase Plat.dwg W:\AUTO\1_00 C:\Users\tesla\Documents\JOBS\Sonterra Development\Eastwood Phase IV\Civil\Exhibits\Eastwood IV Phase Plat.dwg W:\ACAD\A

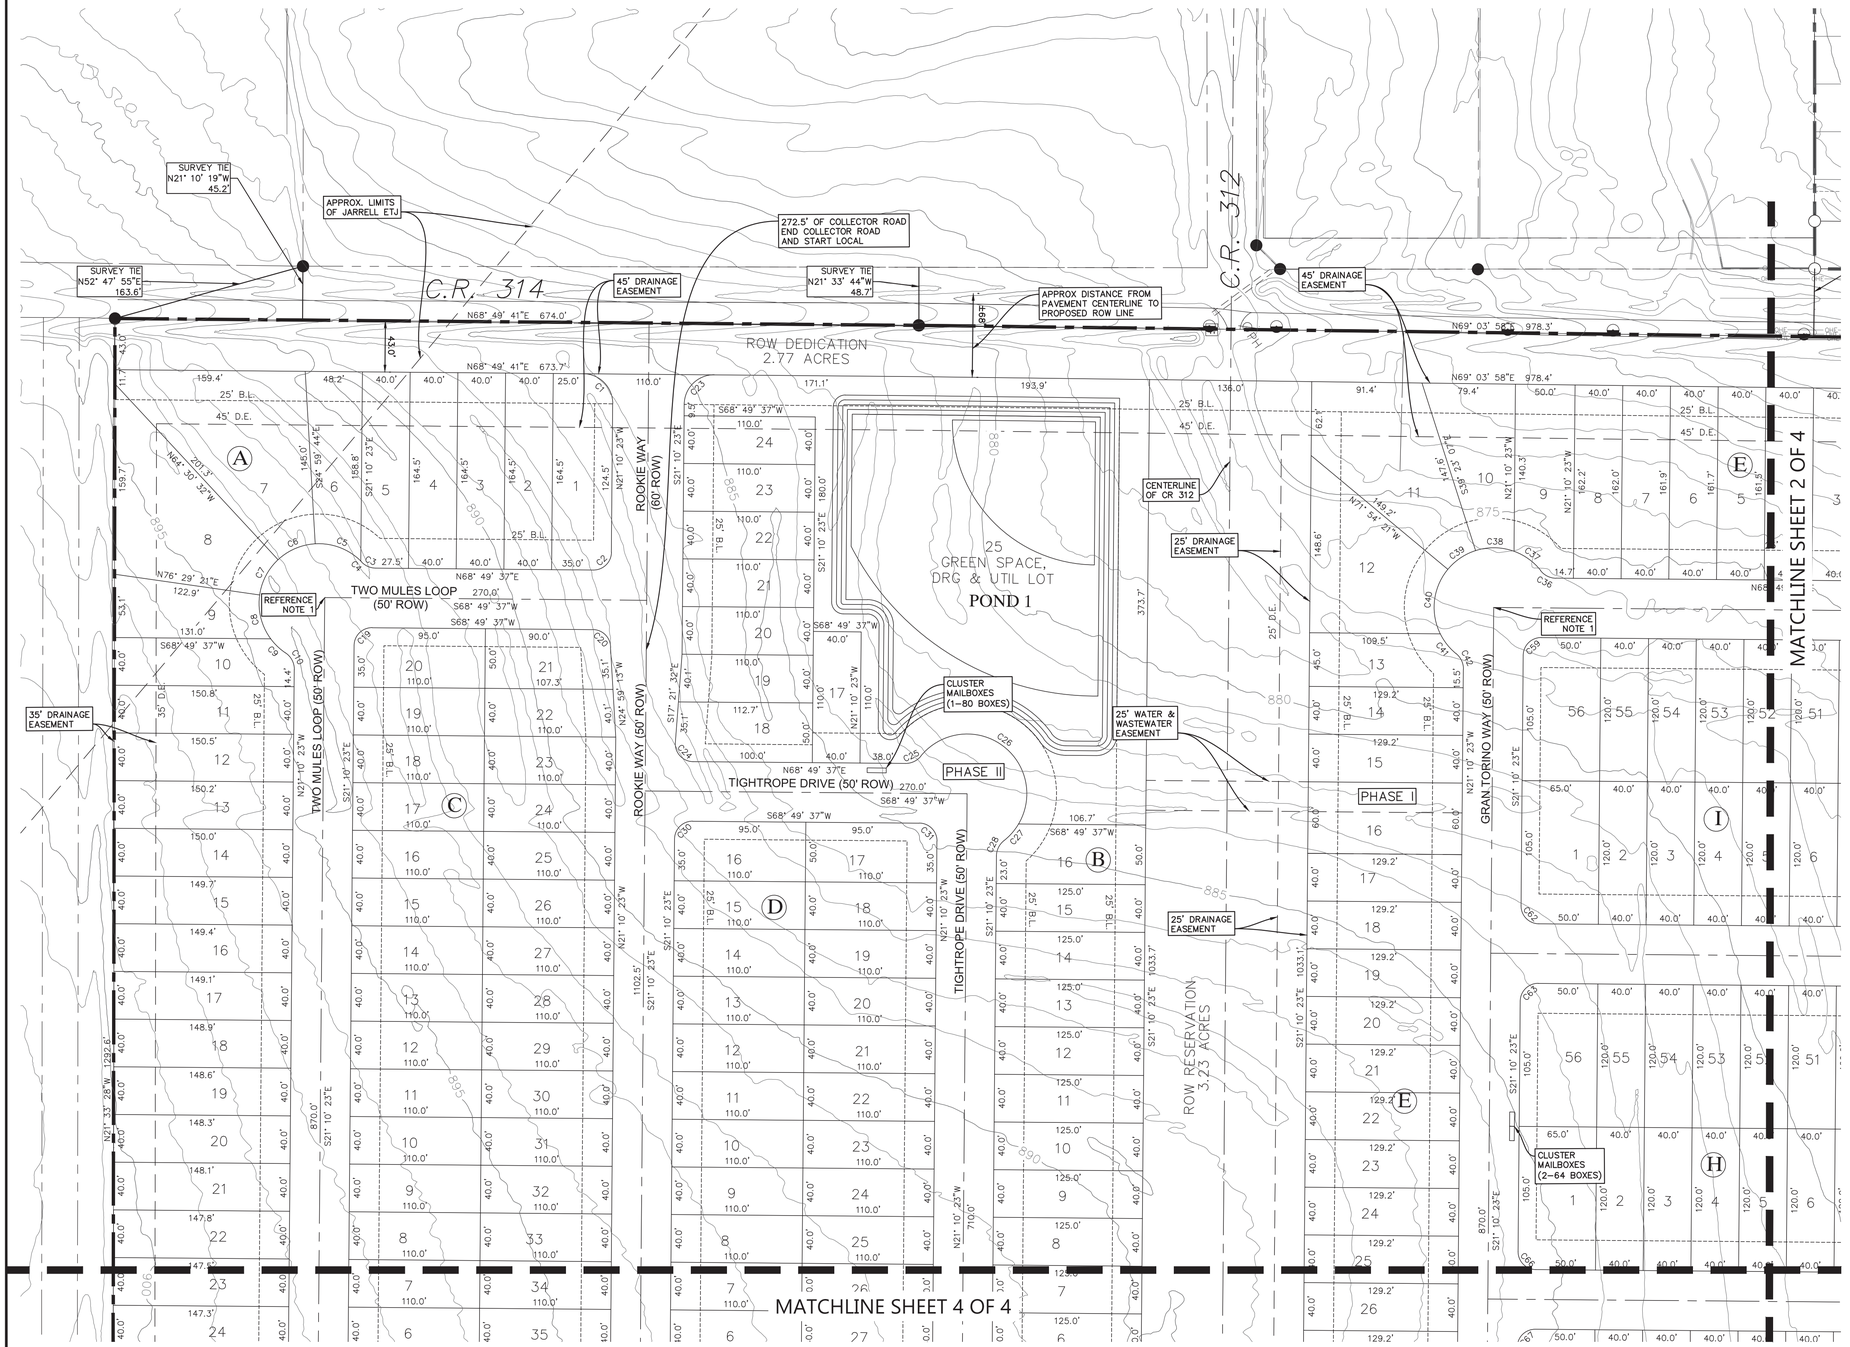

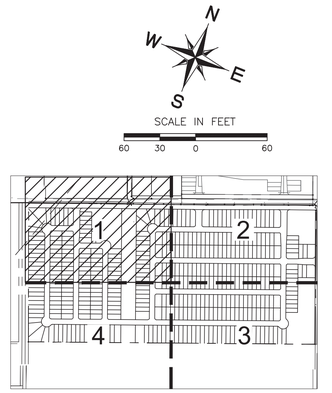

LOCATION MAP
N.T.S.

LEGEND
- SUBJECT PROPERTY
- PROPERTY LINES
- EXIST. CONTOURS

NOTES:
1. REFERENCE TYPICAL KNUCKLE OR 90° BEND ON SHEET 07 FOR ADDITIONAL AND DIMENSIONS.
2. ON-SITE SURVEY PROVIDED BY LENZ AND ASSOCIATES, INC. DATED DECEMBER 2019. OTHER DATA SHOWN AND 2017 1 FT CONTOURS TOPOGRAPHY PROVIDED BY WILLIAMSON COUNTY. NO WARRANTY IS EXPRESSED OR IMPLIED AS TO ITS ACCURACY.

TEXAS FIRM REGISTRATION F-9432
P.O. BOX 1088
CEDAR PARK, TEXAS 78630
PHONE (512) 354-4682
FAX (512) 351-5331

360 PROFESSIONAL SERVICES, INC.

SCOTT J. FOSTER
84652
LICENSED PROFESSIONAL ENGINEER
3/3/2020


RIO CRESTA SUBDIVISION
(FORMERLY KNOWN AS EASTWOOD SUBDIVISION PHASE IV)
JARRELL, TEXAS


PRELIMINARY PLAT
(SHEET 1 OF 4)

Scale: AS SHOWN
Designed by:
Drawn by:
Checked by:
Date: MARCH 2020
Project No.

SHEET
03

PLOT DATE: 3/3/2020, 12:23pm
PLOTTED BY: isaiah
FILE: C:\Users\isaiah\Documents\JobFiles\Sonterra Development\Eastwood Phase IV\Civil\Exhibits\Eastwood IV Prelim Plat.dwg
XREFS: ALTA.dgn; Boundary Base.dgn; Boundary Base Ref.dgn; Boundary Base Ref Ref.dgn; Boundary Base Ref Ref Ref.dgn; ALTA.dgn

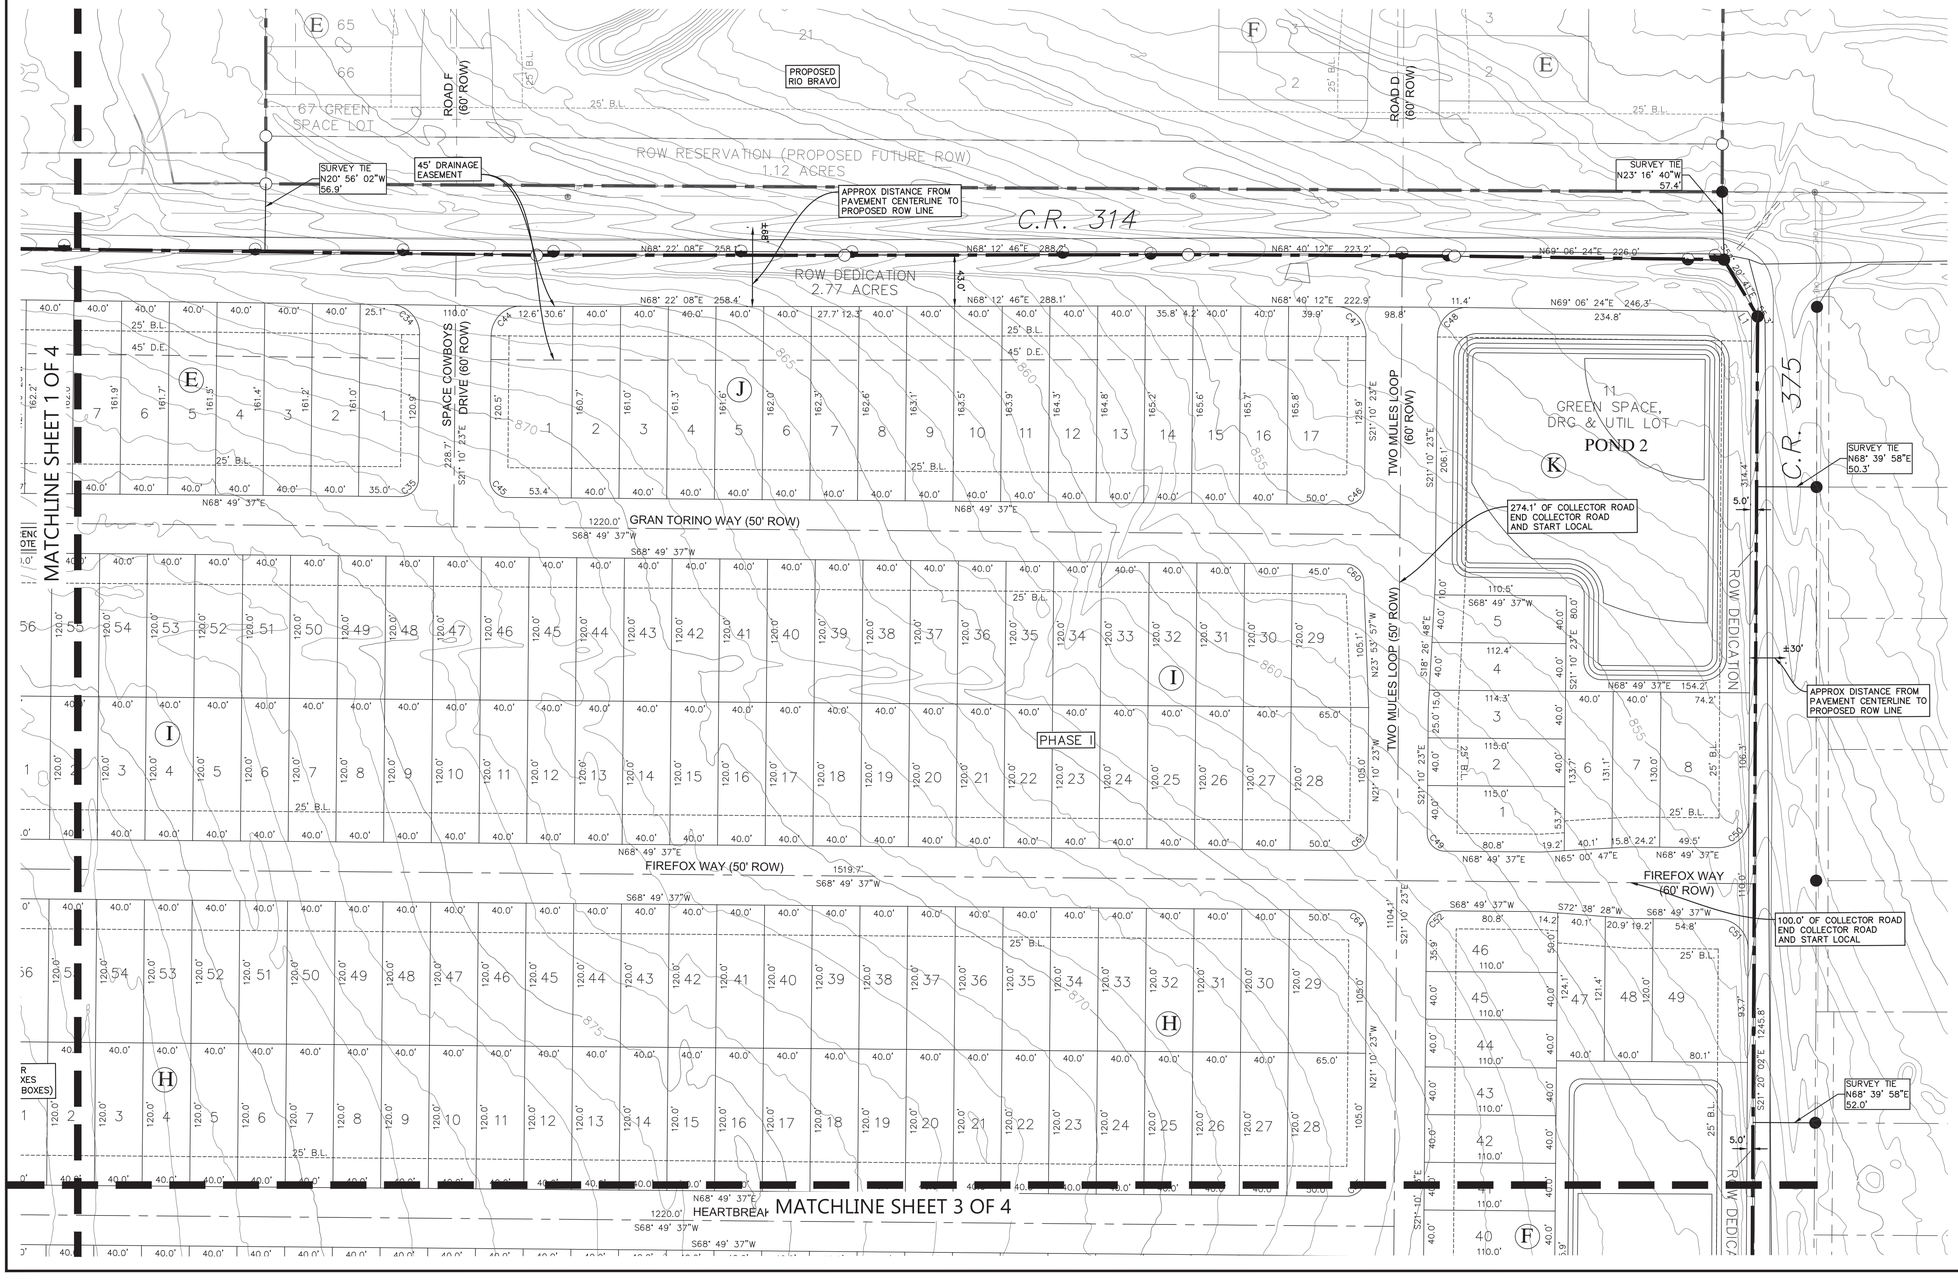

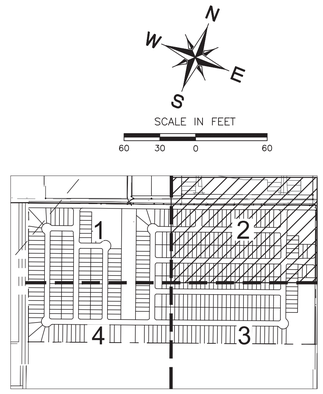

LOCATION MAP
N.T.S.

LEGEND

- SUBJECT PROPERTY
- PROPERTY LINES
- EXIST. CONTOURS

NOTES:
1. REFERENCE TYPICAL KNUCKLE OR 90° BEND ON SHEET 07 FOR ADDITIONAL AND DIMENSIONS.
2. ON-SITE SURVEY PROVIDED BY LENZ AND ASSOCIATES, INC. DATED DECEMBER 2019. OTHER DATA SHOWN AND 2017 1 FT CONTOURS TOPOGRAPHY PROVIDED BY WILLIAMSON COUNTY. NO WARRANTY IS EXPRESSED OR IMPLIED AS TO ITS ACCURACY.

TEXAS FIRM REGISTRATION F-9432
P.O. BOX 1088
CEDAR PARK, TEXAS 78630
PHONE (512) 354-4682
FAX (512) 351-3331

360 PROFESSIONAL SERVICES, INC.

SCOTT J. FOSTER
84652
LICENSED PROFESSIONAL ENGINEER
2/26/2020

RIO CRESTA SUBDIVISION
(FORMERLY KNOWN AS EASTWOOD SUBDIVISION PHASE IV)
JARRELL, TEXAS

PRELIMINARY PLAT
(SHEET 2 OF 4)

Scale: AS SHOWN
Designed by:
Drawn by:
Checked by:
Date: FEBRUARY 2020
Project No.

SHEET
04

PLOT DATE: 2/26/2020 3:47pm
PLOTTED BY: leslie
FILE: C:\Users\leslie\Documents\ACPSI\Centex Development\Eastwood Phase IV\Civil\Exhibits\Eastwood IV Prelim Plat.dwg
XREFS: C:\AE Job Info\Engineer Stamp\Engineer Stamp.dwg P:\Survey\Survey Data\Phase IV Survey\Survey Data\Eastwood IV Boundary.dwg

MATCHLINE SHEET 2 OF 4

MATCHLINE SHEET 4 OF 4

HEARTBREAK RIDGE LANE (50' ROW)

TWO MULES LOOP (50' ROW)

TWO MULES LOOP (50' ROW)

PHASE I

POND 3
35
GREEN SPACE
& DRG LOT

BRIGHT MEADOW COVE

C.R. 375

ROW DEDICATION

CLUSTER MAILBOXES (2–80 BOXES)

REFERENCE NOTE 1

SURVEY TIE
N68° 39' 58"E
52.0'

SURVEY TIE
N68° 39' 58"E
50.4'

SURVEY TIE
N34° 01' 23"E
61.2'

45' DRAINAGE EASEMENT

45' D.E.

25' B.L.

5.0' ROW DEDICATION

N

W E

S

SCALE IN FEET
60 30 0 60

LOCATION MAP
N.T.S.

LEGEND

- SUBJECT PROPERTY
- PROPERTY LINES
- EXIST. CONTOURS

NOTES:
1. REFERENCE TYPICAL KNUCKLE OR 90° BEND ON SHEET 07 FOR ADDITIONAL AND DIMENSIONS.
2. ON-SITE SURVEY PROVIDED BY LENZ AND ASSOCIATES, INC. DATED DECEMBER 2019. OTHER DATA SHOWN AND 2017 1 FT CONTOURS TOPOGRAPHY PROVIDED BY WILLIAMSON COUNTY. NO WARRANTY IS EXPRESSED OR IMPLIED AS TO ITS ACCURACY.

TEXAS FIRM REGISTRATION #4932
P.O. BOX 1088
CEDAR PARK, TEXAS 78630
PHONE (512) 354-4682
FAX (512) 351-3331

360 PROFESSIONAL SERVICES, INC.

SCOTT J. FOSTER
84652
LICENSED PROFESSIONAL ENGINEER
2/26/2020


RIO CRESTA SUBDIVISION
(FORMERLY KNOWN AS EASTWOOD SUBDIVISION PHASE IV)
JARRELL, TEXAS

PRELIMINARY PLAT
(SHEET 3 OF 4)

Scale: AS SHOWN
Designed by:
Drawn by:
Checked by:
Date: FEBRUARY 2020
Project No.


SHEET
05

FILE: S:\Users\Lenz\Documents\360PS\Contents Development\Outlook Phase IV\Civil\Exhibits\Outlook IV Prelim Plat.dwg
XREF: S:\MAS Xpr\Architect Base 11 x 17.dwg, S:\Survey\Survey Base\Survey Base.dwg, S:\Survey\Survey Base\Survey Base.dwg, S:\Survey\Survey Base\Survey Base.dwg
LAYOUT: 03
PLOT DATE: 2/26/2020 3:23pm
PLOTTED BY: Ilene

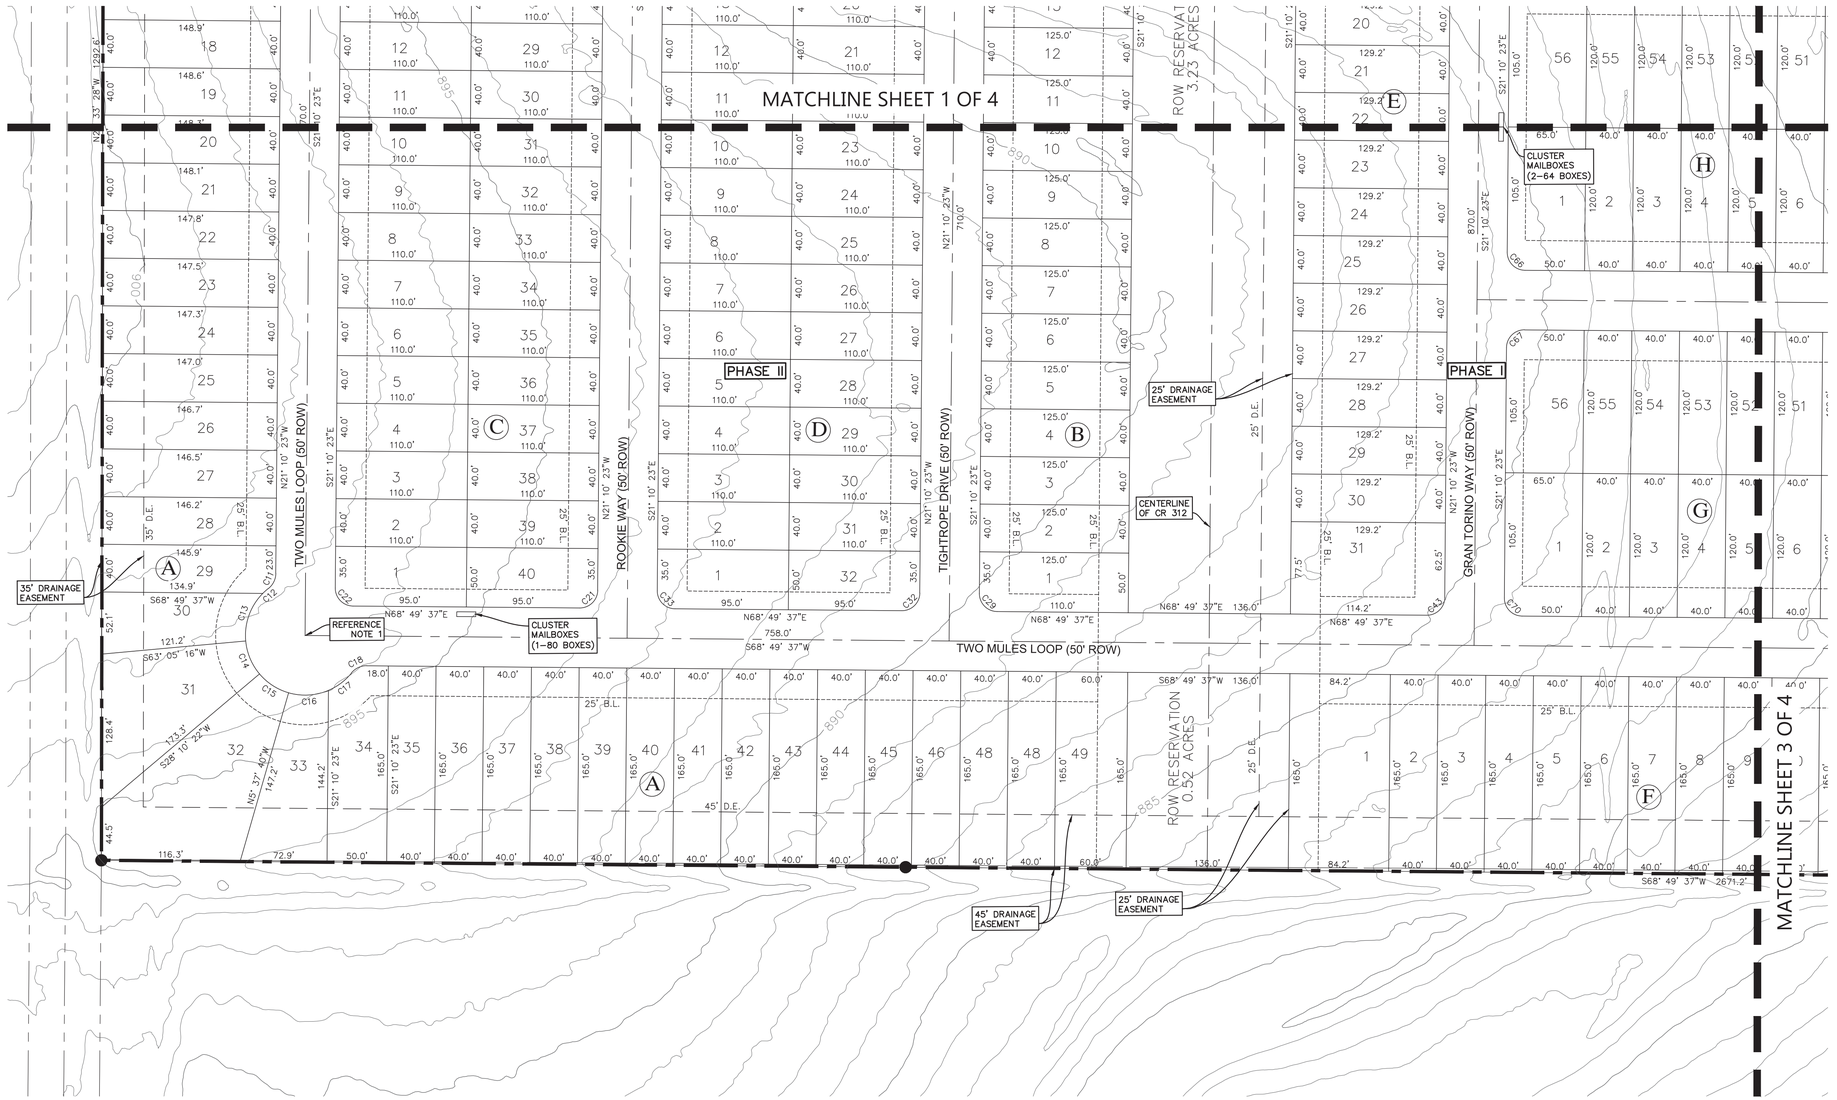

SCALE IN FEET

60 30 0 60

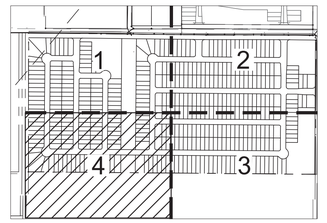

LOCATION MAP

N.T.S.

LEGEND

- SUBJECT PROPERTY
- PROPERTY LINES
- EXIST. CONTOURS

NOTES:
1. REFERENCE TYPICAL KNUCKLE OR 90° BEND ON SHEET 07 FOR ADDITIONAL AND DIMENSIONS.
2. ON-SITE SURVEY PROVIDED BY LENZ AND ASSOCIATES, INC. DATED DECEMBER 2019. OTHER DATA SHOWN AND 2017 1 FT CONTOURS TOPOGRAPHY PROVIDED BY WILLIAMSON COUNTY. NO WARRANTY IS EXPRESSED OR IMPLIED AS TO ITS ACCURACY.

TEXAS FIRM REGISTRATION #4932
P.O. BOX 1088
CEDAR PARK, TEXAS 78630
PHONE (512) 354-4682
FAX (512) 351-5331

360 PROFESSIONAL SERVICES, INC.

SCOTT J. FOSTER
84652
LICENSED PROFESSIONAL ENGINEER
3/3/2020

RIO CRESTA SUBDIVISION
(FORMERLY KNOWN AS EASTWOOD SUBDIVISION PHASE IV)
JARRELL, TEXAS

PRELIMINARY PLAT
(SHEET 4 OF 4)

Scale:	AS SHOWN
Designed by:	
Drawn by:	
Checked by:	
Date:	MARCH 2020
Project No.	

SHEET
06


PLOT DATE: 3/3/2020 12:30pm
PLOTTED BY: leslie
FILE: C:\Users\leslie\Documents\360PS\Centers Development\Eastwood Phase IV\Civil\Exhibits\Eastwood IV Prelim Plat.dwg LAYOUT: 04
XREFS: C:\Users\leslie\Documents\360PS\Centers Development\Eastwood Phase IV\Civil\Exhibits\Eastwood IV Prelim Plat.dwg

Curve Table						
Curve #	Length	Radius	Delta	Tangent	Chord Direction	Chord Length
C1	39.27	25.00	90.01	25.00	N66° 10' 32"W	35.36
C2	23.56	15.00	90.00	15.00	N23° 49' 37"E	21.21
C3	13.14	16.50	45.63	6.94	S88° 21' 23"E	12.80
C4	1.05	50.00	1.21	0.53	S66° 08' 34"E	1.05
C5	42.11	50.00	48.25	22.39	N89° 07' 45"E	40.87
C6	34.48	50.00	39.51	17.96	N45° 14' 52"E	33.80
C7	34.04	50.00	39.00	17.71	N5° 59' 25"E	33.38
C8	38.86	50.00	44.53	20.47	N35° 46' 36"W	37.89
C9	17.31	50.00	19.84	8.74	N67° 57' 47"W	17.23
C10	16.33	16.50	56.71	8.90	N49° 31' 41"W	15.67
C11	14.80	16.50	51.39	7.94	N4° 31' 13"E	14.31
C12	6.07	50.00	6.96	3.04	N26° 44' 02"E	6.07
C13	43.78	50.00	50.17	23.40	N1° 49' 45"W	42.39
C14	30.47	50.00	34.92	15.72	N44° 22' 11"W	30.00
C15	29.50	50.00	33.80	15.19	N78° 43' 39"W	29.07
C16	34.14	50.00	39.12	17.77	S64° 48' 38"W	33.48
C17	24.27	50.00	27.81	12.38	S31° 20' 40"W	24.03
C18	14.80	16.50	51.39	7.94	S43° 08' 01"W	14.31
C19	23.56	15.00	90.00	15.00	S23° 49' 37"W	21.21
C20	23.56	15.00	90.00	15.00	N66° 10' 23"W	21.21
C21	23.56	15.00	90.00	15.00	N23° 49' 37"E	21.21
C22	23.56	15.00	90.00	15.00	S66° 10' 23"E	21.21
C23	39.27	25.00	90.00	25.00	S23° 49' 31"W	35.35
C24	23.56	15.00	90.00	15.00	S66° 10' 23"E	21.21
C25	14.80	16.50	51.39	7.94	N43° 08' 01"E	14.31
C26	149.56	50.00	171.39	663.95	S76° 51' 59"E	99.72
C27	18.66	50.00	21.39	9.44	S19° 31' 13"W	18.56
C28	14.80	16.50	51.39	7.94	S4° 31' 13"W	14.31
C29	23.56	15.00	90.00	15.00	S66° 10' 23"E	21.21
C30	23.56	15.00	90.00	15.00	S23° 49' 37"W	21.21
C31	23.56	15.00	90.00	15.00	N66° 10' 23"W	21.21
C32	23.56	15.00	90.00	15.00	N23° 49' 37"E	21.21
C33	23.56	15.00	90.00	15.00	S66° 10' 23"E	21.21
C34	39.17	25.00	89.76	24.90	N66° 03' 13"W	35.28
C35	23.56	15.00	90.00	15.00	N23° 49' 37"E	21.21
C36	14.80	16.50	51.39	7.94	S85° 28' 47"E	14.31
C37	27.91	50.00	31.98	14.33	S75° 46' 32"E	27.55
C38	32.83	50.00	37.62	17.03	N69° 25' 30"E	32.24
C39	28.38	50.00	32.52	14.58	N34° 21' 16"E	28.00
C40	57.61	50.00	66.01	32.48	N14° 54' 40"W	54.47
C41	21.51	50.00	24.64	10.92	N60° 14' 18"W	21.34
C42	14.80	16.50	51.39	7.94	N46° 51' 59"W	14.31
C43	23.56	15.00	90.00	15.00	N23° 49' 37"E	21.21
C44	39.37	25.00	90.24	25.10	S23° 56' 45"W	35.43
C45	23.56	15.00	90.00	15.00	S66° 10' 23"E	21.21
C46	23.56	15.00	90.00	15.00	N23° 49' 37"E	21.21
C47	39.33	25.00	90.15	25.06	N66° 14' 48"W	35.40
C48	39.39	25.00	90.27	25.12	S23° 57' 42"W	35.44
C49	23.56	15.00	90.00	15.00	S66° 10' 23"E	21.21
C50	39.34	25.00	90.16	25.07	N23° 44' 47"E	35.40
C51	39.20	25.00	89.84	24.93	N66° 15' 14"W	35.31
C52	23.56	15.00	90.00	15.00	S23° 49' 37"W	21.21
C53	14.80	16.50	51.39	7.94	S46° 51' 59"E	14.31
C54	91.21	50.00	104.52	64.60	S20° 18' 05"E	79.08
C55	42.24	50.00	48.41	22.47	S56° 09' 38"W	41.00
C56	34.78	50.00	39.85	18.12	N79° 42' 40"W	34.08
C57	12.83	16.50	44.56	6.76	N82° 03' 57"W	12.51
C58	1.97	16.50	6.83	0.98	S72° 14' 27"W	1.97
C59	23.56	15.00	90.00	15.00	S23° 49' 37"W	21.21
C60	23.56	15.00	90.00	15.00	N66° 10' 23"W	21.21

Curve Table						
Curve #	Length	Radius	Delta	Tangent	Chord Direction	Chord Length
C61	23.56	15.00	90.00	15.00	N23° 49' 37"E	21.21
C62	23.56	15.00	90.00	15.00	S66° 10' 23"E	21.21
C63	23.56	15.00	90.00	15.00	S23° 49' 37"W	21.21
C64	23.56	15.00	90.00	15.00	N66° 10' 23"W	21.21
C65	23.56	15.00	90.00	15.00	N23° 49' 37"E	21.21
C66	23.56	15.00	90.00	15.00	S66° 10' 23"E	21.21
C67	23.56	15.00	90.00	15.00	S23° 49' 37"W	21.21
C68	23.56	15.00	90.00	15.00	N66° 10' 23"W	21.21
C69	23.56	15.00	90.00	15.00	N23° 49' 37"E	21.21
C70	23.56	15.00	90.00	15.00	S66° 10' 23"E	21.21

Line Table		
Line #	Length	Direction
L1	6.53	N52° 20' 41"W

TYPICAL KNUCKLE OR 90° BEND

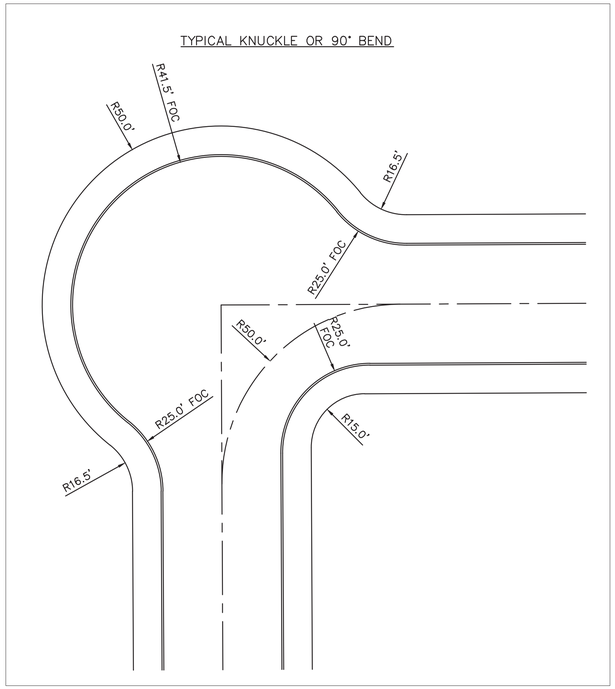

TEXAS FIRM REGISTRATION F-4932
P.O. BOX 1088
CEDAR PARK, TEXAS 78630
PHONE (512) 354-4682
FAX (512) 251-3331

360 PROFESSIONAL SERVICES, INC.

SCOTT J. FOSTER
84652
LICENSED PROFESSIONAL ENGINEER
2/26/2020

RIO CRESTA SUBDIVISION
(FORMERLY KNOWN AS EASTWOOD SUBDIVISION PHASE IV)
JARRELL, TEXAS

PRELIMINARY PLAT
CURVE AND LINE TABLES


Scale: AS SHOWN
Designed by:
Drawn by:
Checked by:
Date: FEBRUARY 2020
Project No.

SHEET
07

FILE: S:\Users\Jane\Documents\360PS\Contera Development\Contracts\Phase IV\Civil\Exhibits\Contract IV Prelim Plat.dwg
PLOT DATE: 2/26/2020 4:56pm
PLOTTED BY: Jane

EXISTING CONDITIONS

EXISTING CONDITIONS - SCS METHOD SUMMARY										
Area ID	DA (ac.)	IC (ac.)	IC (%)	TOC (min.)	TOC (hr.)	CN	Q2	Q10	Q25	Q100
OS-1	17.5	-	0%	24	0.39	77.0	17	45	63	92
EX-1	9.7	-	0%	21	0.35	77.0	10	26	36	53
EX-2	41.0	-	0%	33	0.54	77.0	35	93	128	187
EX-3	30.5	-	0%	31	0.52	77.0	27	70	97	142
TOTAL	98.5	-	0%							
Phase IV	81.2	-	0%							382
CN:	C Type Good Condition Grass:			74	D Type Good Condition Grass:			80		
	Impervious Cover:			98						

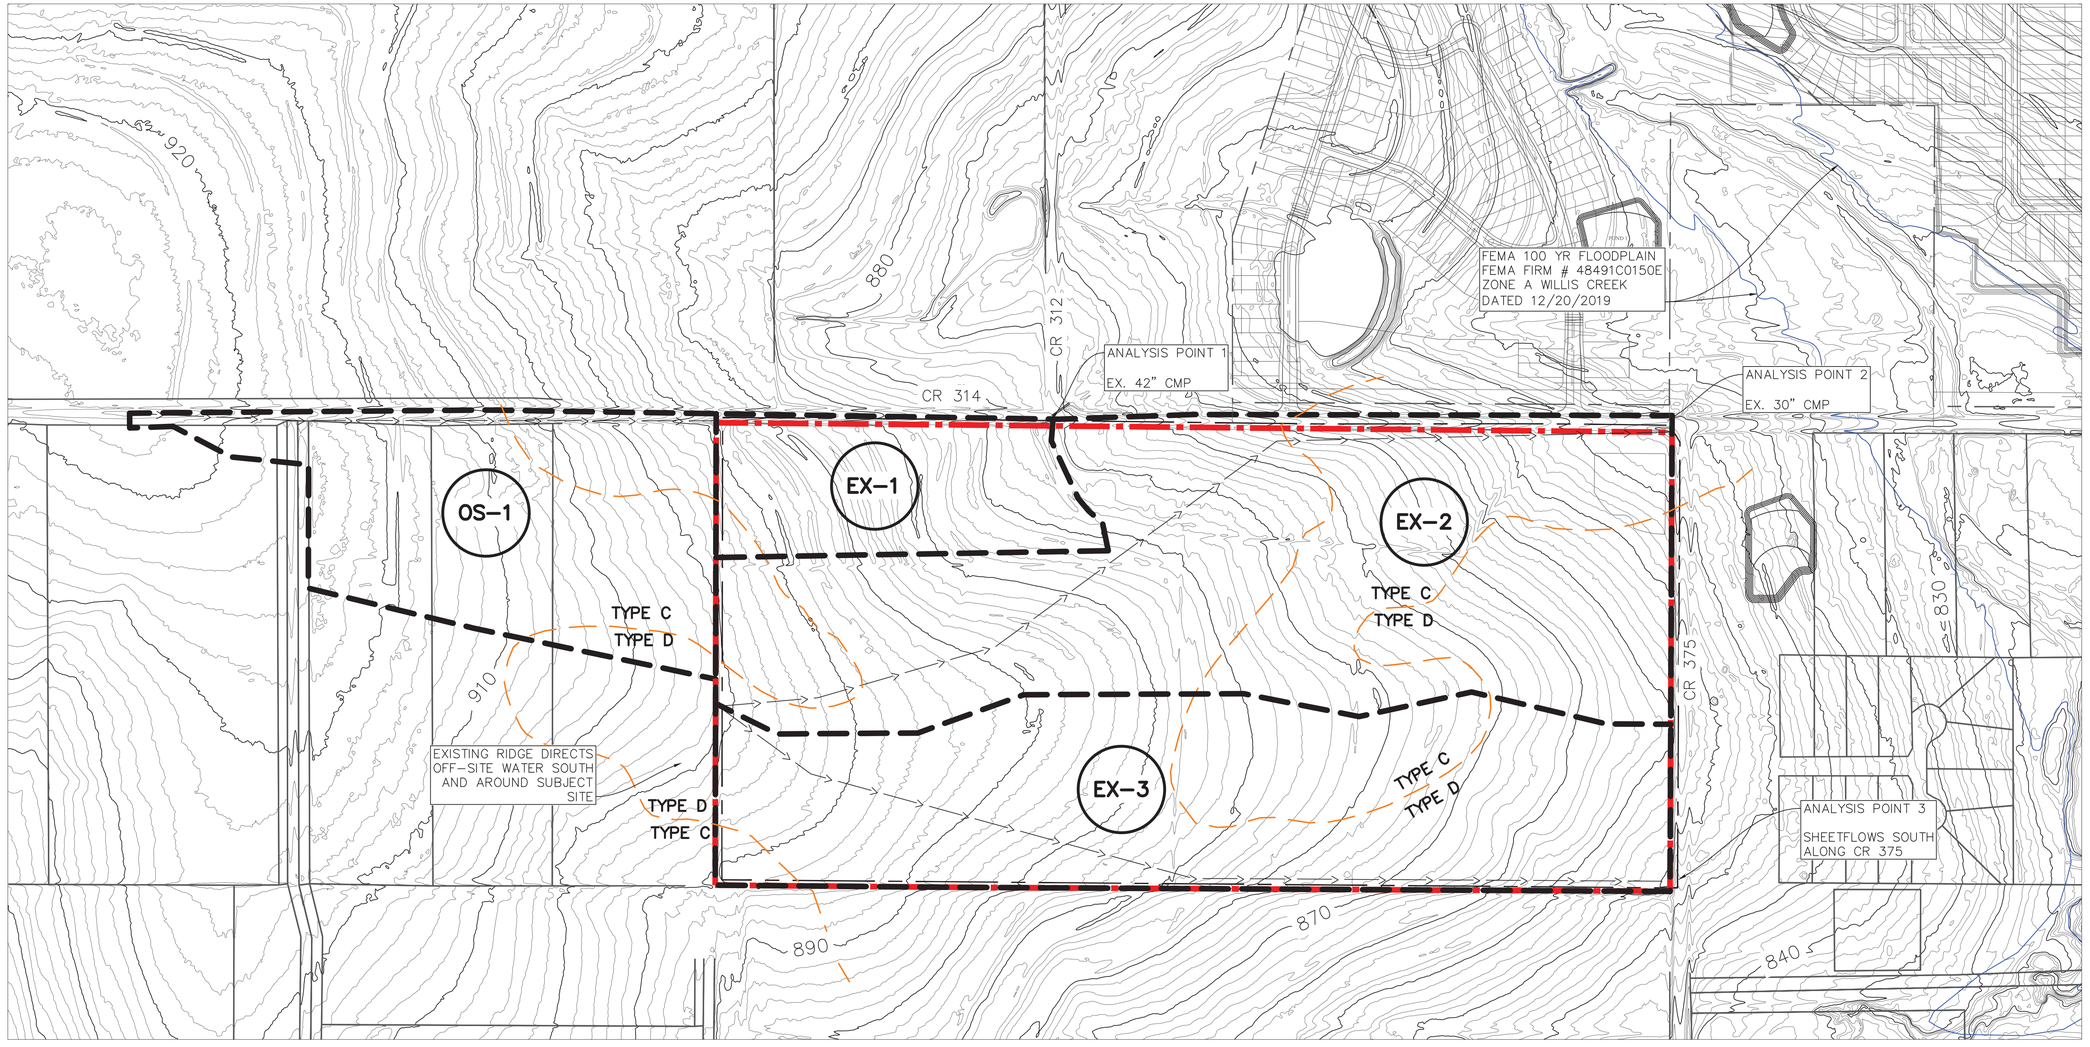



NOTES:
1. ON–SITE SURVEY PROVIDED BY LENZ AND ASSOCIATES, INC. DATED DECEMBER 2019. OTHER DATA SHOWN, INCLUDING 2017 1 FT LIDR TOPOGRAPHY, PROVIDED BY WILLIAMSON COUNTY. NO WARRANTY IS EXPRESSED OR IMPLIED AS TO ITS ACCURACY.
2. REFER TO THE ASSOCIATED RIO CRESTA (EASTWOOD PHASE IV) DRAINAGE REPORT FOR ADDITIONAL INFORMATION (DATED DECEMBER 2019 BY 360 PROFESSIONAL SERVICES, INC. F4932).

360 PROFESSIONAL SERVICES, INC.
TEXAS FIRM REGISTRATION F4932
PO BOX 2638
CEDAR PARK, TEXAS 78630
PHONE (512) 354-4682
FAX (512) 257-5337

SCOTT J. FOSTER
84652
LICENSED PROFESSIONAL ENGINEER
2/26/2020

RIO CRESTA SUBDIVISION
(FORMERLY KNOWN AS EASTWOOD SUBDIVISION PHASE IV)
JARRELL, TEXAS

OVERALL EXISTING DRAINAGE AREA MAP


Scale: AS SHOWN
Designed by:
Drawn by:
Checked by:
Date: FEBRUARY 2020
Project No.

SHEET
08

PLOT DATE: 2/26/2020, 5:12pm PLOTTED BY: Issa
FILE: V:\Users\Issa\Documents\ACAD 19\Current Developer\Eastwood Phase IV\Civil\Exhibits\DRAINAGE AREA MAP.dwg
REFS: xref ATTACHMENT 1 EXISTING DRAINAGE AREA MAP.dwg, xref Profile & Cutsheet.dwg, xref Plan Sheet & Overall Grading.dwg, xref BENCHMARK

PROPOSED CONDITIONS


CHANNEL 1–A SCHEMATIC

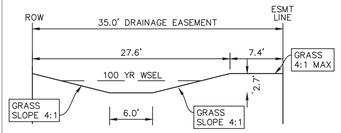

PROP. CHANNEL
SLOPE (AVG) = 1.0%
n = 0.03

PROP:
Q_{100} = 110 cfs
V_{100} = 4.8 fps
$d(avg.)_{100}$ = 1.7 ft
Freeboard(req) = 0.4 ft
Freeboard(prov) = 1.0 ft


CHANNEL 1–B SCHEMATIC

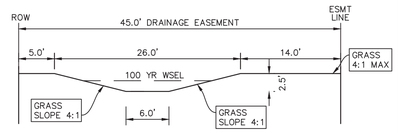

PROP. CHANNEL
SLOPE (AVG) = 2.0%
n = 0.03

PROP:
Q_{100} = 124 cfs
V_{100} = 6.9 fps
$d(avg.)_{100}$ = 1.5 ft
Freeboard(req) = 0.7 ft
Freeboard(prov) = 1.0 ft


CHANNEL 2 SCHEMATIC

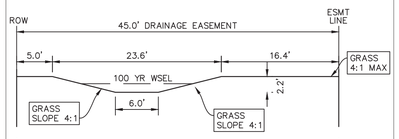

PROP. CHANNEL
SLOPE (AVG) = 1.7%
n = 0.03


PROP:
Q_{100} = 67 cfs
V_{100} = 5.5 fps
$d(avg.)_{100}$ = 1.2 ft
Freeboard(req) = 0.5 ft
Freeboard(prov) = 1.0 ft

CHANNEL 3 SCHEMATIC

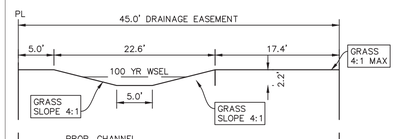

PROP. CHANNEL
SLOPE (AVG) = 1.5%
n = 0.03


PROP:
Q_{100} = 54 cfs
V_{100} = 5.0 fps
$d(avg.)_{100}$ = 1.1 ft
Freeboard(req) = 0.4 ft
Freeboard(prov) = 1.1 ft

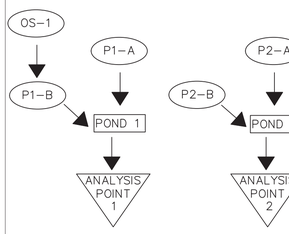



ANALYSIS POINT FLOW DISCARGE (CFS) - 3 PONDS								
NODE	2 YR (EX)	*2 YR (PR)*	10 YR (EX)	*10 YR (PR)*	25 YR (EX)	*25 YR (PR)*	100 YR (EX)	*100 YR (PR)*
AP 1	25	25	67	67	93	93	138	138
AP 2	35	35	93	89	128	124	187	181
AP 3	27	25	68	57	97	90	142	142

PROPOSED CONDITIONS - SCS METHOD SUMMARY										
Area ID	DA (ac.)	IC (ac.)	IC (%)	TOC (min.)	TOC (hr.)	CN	Q2	Q10	Q25	Q100
P1-A	11.7	7.0	60%	20	0.33	89.6	21	43	55	75
P1-B	2.9	1.7	60%	21	0.36	89.6	5	10	13	18
P2-A	20.9	12.5	60%	20	0.34	89.6	37	76	97	133
P2-B	11.5	6.9	60%	26	0.43	89.6	19	38	49	67
P2-C	1.6	1.0	60%	18	0.30	89.6	3	6	8	11
P3-A	22.5	13.5	60%	27	0.44	89.6	36	73	94	129
P3-B	10.1	6.1	60%	26	0.43	89.6	15	31	39	54
TOTAL	**81.2**	**48.7**	**60%**							**487**
CN:	C Type Good Condition Grass:			74	D Type Good Condition Grass:			80		
	Impervious Cover:			98						

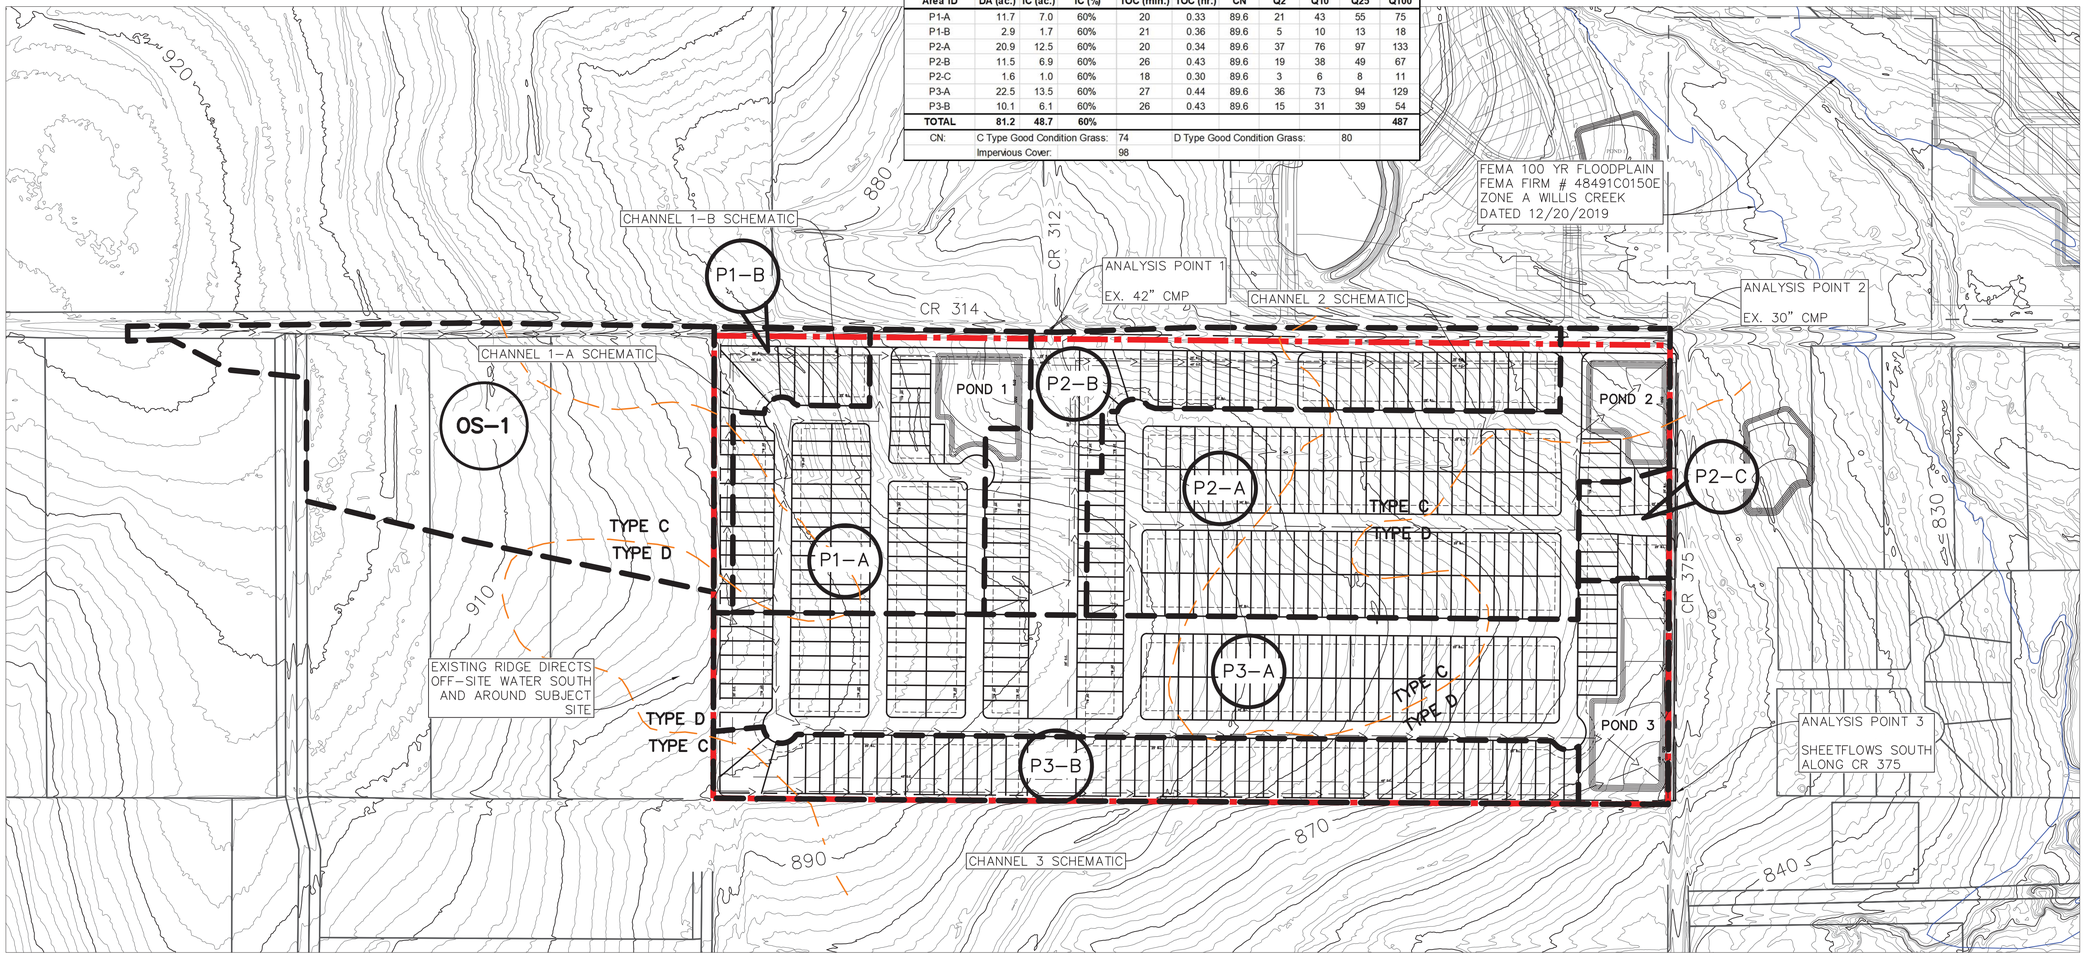

Preliminary Detention Pond 1 Stage/Volume/Discharge								
STAGE (FT)	CONTOUR AREA (AC)	CONICAL AREA (SF)	INCREMENTAL VOLUME (ac-ft)	CUMULATIVE VOLUME (ac-ft)	CUMULATIVE VOLUME (CF)	Pipe #1 size (in) 36" @ 878.0 Q (cfs)	Weir #1 length (ft) 9' @ 880.5 Q (cfs)	Orifice TOTAL Q (cfs)
878.0	0.000	-	0.00	0.00	-	0	0	0
879.0	0.260	11,340	0.09	0.09	3,776	6	0	6
880.0	0.953	74,554	0.57	0.66	28,603	20	0	20
881.0	1.164	138,133	1.06	1.71	74,601	42	11	52
882.0	1.256	158,122	1.21	2.92	127,256	54	55	109
883.0	1.351	170,307	1.30	4.22	183,968	64	119	182
884.0	1.448	182,829	1.40	5.62	244,850	72	196	269

DETENTION POND 1 ROUTING SUMMARY			
STORM EVENT	IN (CFS)	OUT (CFS)	WSEL
2-YEAR	43	25	880.3
10-YEAR	97	67	881.3
25-YEAR	130	93	881.8
100-YEAR	184	138	882.5
Atlas 14	205	156	882.8

Preliminary Detention Pond 2 Stage/Volume/Discharge							
STAGE (FT)	CONTOUR AREA (AC)	CONICAL AREA (SF)	INCREMENTAL VOLUME (ac-ft)	CUMULATIVE VOLUME (ac-ft)	Orifice #1 size (in) 1-36" @ 849.0 Q (cfs)	Weir #1 length (ft) 20' @ 852.0 Q (cfs)	TOTAL Q (cfs)
849.0	0.000	-	0.00	0.00	0	0	0
850.0	0.185	8,055	0.06	0.06	6	0	6
851.0	0.855	62,599	0.48	0.54	20	0	20
852.0	1.045	123,927	0.95	1.49	42	7	49
853.0	1.131	142,145	1.09	2.57	54	67	120
854.0	1.219	153,480	1.17	3.75	64	157	221
855.0	1.309	165,116	1.26	5.01	72	270	342

DETENTION POND 2 ROUTING SUMMARY			
STORM EVENT	IN (CFS)	OUT (CFS)	WSEL
2-YEAR	56	34	851.7
10-YEAR	112	86	852.7
25-YEAR	145	119	853.1
100-YEAR	198	173	853.5

Preliminary Detention Pond 3 Stage/Volume/Discharge									
STAGE (FT)	CONTOUR AREA (AC)	CONICAL AREA (SF)	INCREMENTAL VOLUME (ac-ft)	CUMULATIVE VOLUME (ac-ft)	CUMULATIVE VOLUME (CF)	Pipe #1 size (in) 3-15" @ 856.0 Q (cfs)	Weir #1 length (ft) 24' @ 859.5 Q (cfs)	Orifice TOTAL Q (cfs)
856.0	0.000	-	0.00	0.00	-	0	0	0
857.0	0.224	9,761	0.07	0.07	3,250	9	0	9
858.0	0.859	66,307	0.51	0.58	25,331	21	0	21
859.0	1.311	140,767	1.08	1.66	72,206	27	0	27
860.0	1.710	196,794	1.50	3.16	137,738	33	27	59
861.0	2.074	246,858	1.89	5.05	219,942	37	138	175
862.0	2.216	280,264	2.14	7.19	313,270	41	296	338

DETENTION POND 3 ROUTING SUMMARY			
STORM EVENT	IN (CFS)	OUT (CFS)	WSEL
2-YEAR	52	25	858.7
10-YEAR	105	57	860.0
25-YEAR	136	90	860.3
100-YEAR	186	142	860.8

NOTES:
1. ON–SITE SURVEY PROVIDED BY LENZ AND ASSOCIATES, INC. DATED DECEMBER 2019. OTHER DATA SHOWN, INCLUDING 2017 1 FT LIDR TOPOGRAPHY, PROVIDED BY WILLIAMSON COUNTY. NO WARRANTY IS EXPRESSED OR IMPLIED AS TO ITS ACCURACY.
2. REFER TO THE ASSOCIATED RIO CRESTA (EASTWOOD PHASE IV) DRAINAGE REPORT FOR ADDITIONAL INFORMATION (DATED DECEMBER 2019 BY 360 PROFESSIONAL SERVICES, INC. F4932).

TEXAS FIRM REGISTRATION F4932
P.O. BOX 1088
CEDAR PARK, TEXAS 78630
PHONE (512) 354-4682
FAX (512) 257-3337

360 PROFESSIONAL SERVICES, INC.

SCOTT J. FOSTER
84652
LICENSED PROFESSIONAL ENGINEER
2/28/2020

RIO CRESTA SUBDIVISION
(FORMERLY KNOWN AS EASTWOOD SUBDIVISION PHASE IV)
JARRELL, TEXAS

OVERALL PROPOSED DRAINAGE AREA MAP

Scale: AS SHOWN
Designed by:
Drawn by:
Checked by:
Date: FEBRUARY 2020
Project No.

SHEET
09

K:\ES_Users\Lisa\Documents\Projects\Cresta Development\Eastwood Phase IV\Civil\Exhibits\OAM.dwg, 2/28/2020 3:54:09 PM, Lisa Thompson, 1:1, PLOTTED BY: lisa

LEGEND


- SUBJECT PROPERTY
- PROPERTY LINES
- PROP. WATER LINE
- PROP. WASTEWATER LINE

N W E S

SCALE IN FEET

100 50 0 100

NOTES:
1. ON-SITE SURVEY PROVIDED BY LENZ AND ASSOCIATES, INC. DATED DECEMBER 2019. OTHER DATA SHOWN AND 2017 1 FT CONTOURS TOPOGRAPHY PROVIDED BY WILLIAMSON COUNTY. NO WARRANTY IS EXPRESSED OR IMPLIED AS TO ITS ACCURACY

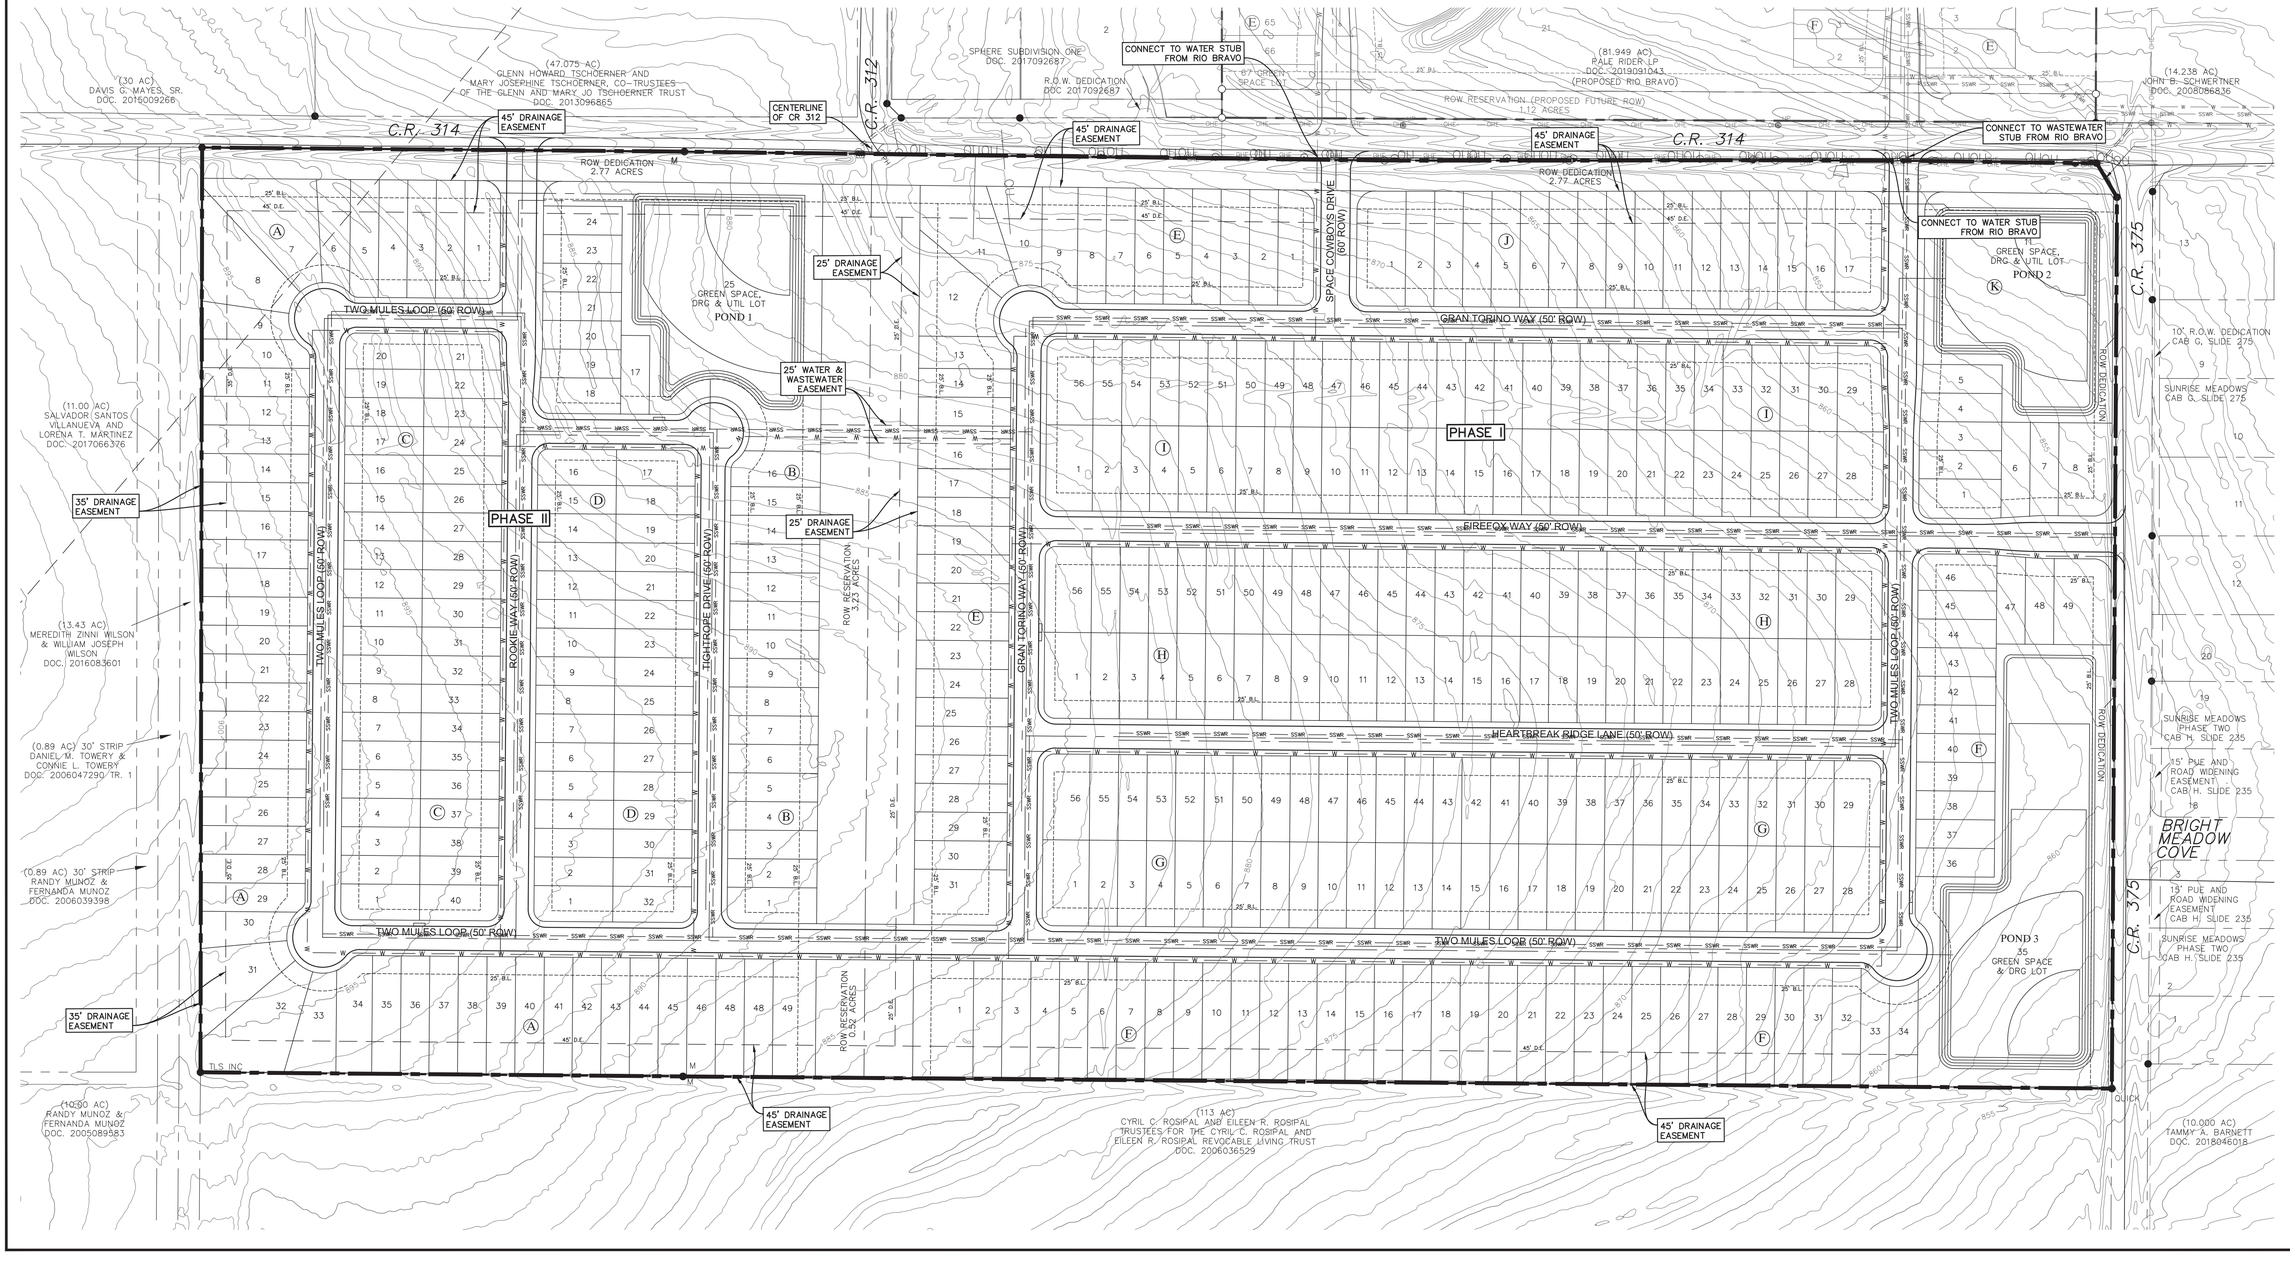

TEXAS FIRM REGISTRATION F-9432
P.O. BOX 1088
CEDAR PARK, TEXAS 78630
PHONE (512) 354-4682
FAX (512) 251-3331

360 PROFESSIONAL SERVICES, INC.

SCOTT J. FOSTER
84652
LICENSED PROFESSIONAL ENGINEER
3/3/2020


RIO CRESTA SUBDIVISION
(FORMERLY KNOWN AS EASTWOOD SUBDIVISION PHASE IV)
JARRELL, TEXAS


OVERALL UTILITY LAYOUT

Scale: AS SHOWN
Designed by:
Drawn by:
Checked by:
Date: MARCH 2020
Project No.

SHEET
10

PLOTTED BY: leslie
PLOT DATE: 3/23/2020 2:17pm
PLOT SCALE: 1" = 150'
PLOT STYLE TABLE: 60 UTIL
LAYOUT: UTILITY
XREFS: C:\Users\leslie\Documents\LDT\Projects\Carters Development\Eastwood Phase IV\Civil\Utility\Eastwood IV Prelim Plat.dwg
C:\Users\leslie\Documents\LDT\Projects\Carters Development\Eastwood Phase IV\Survey\Eastwood Phase IV Survey.dwg

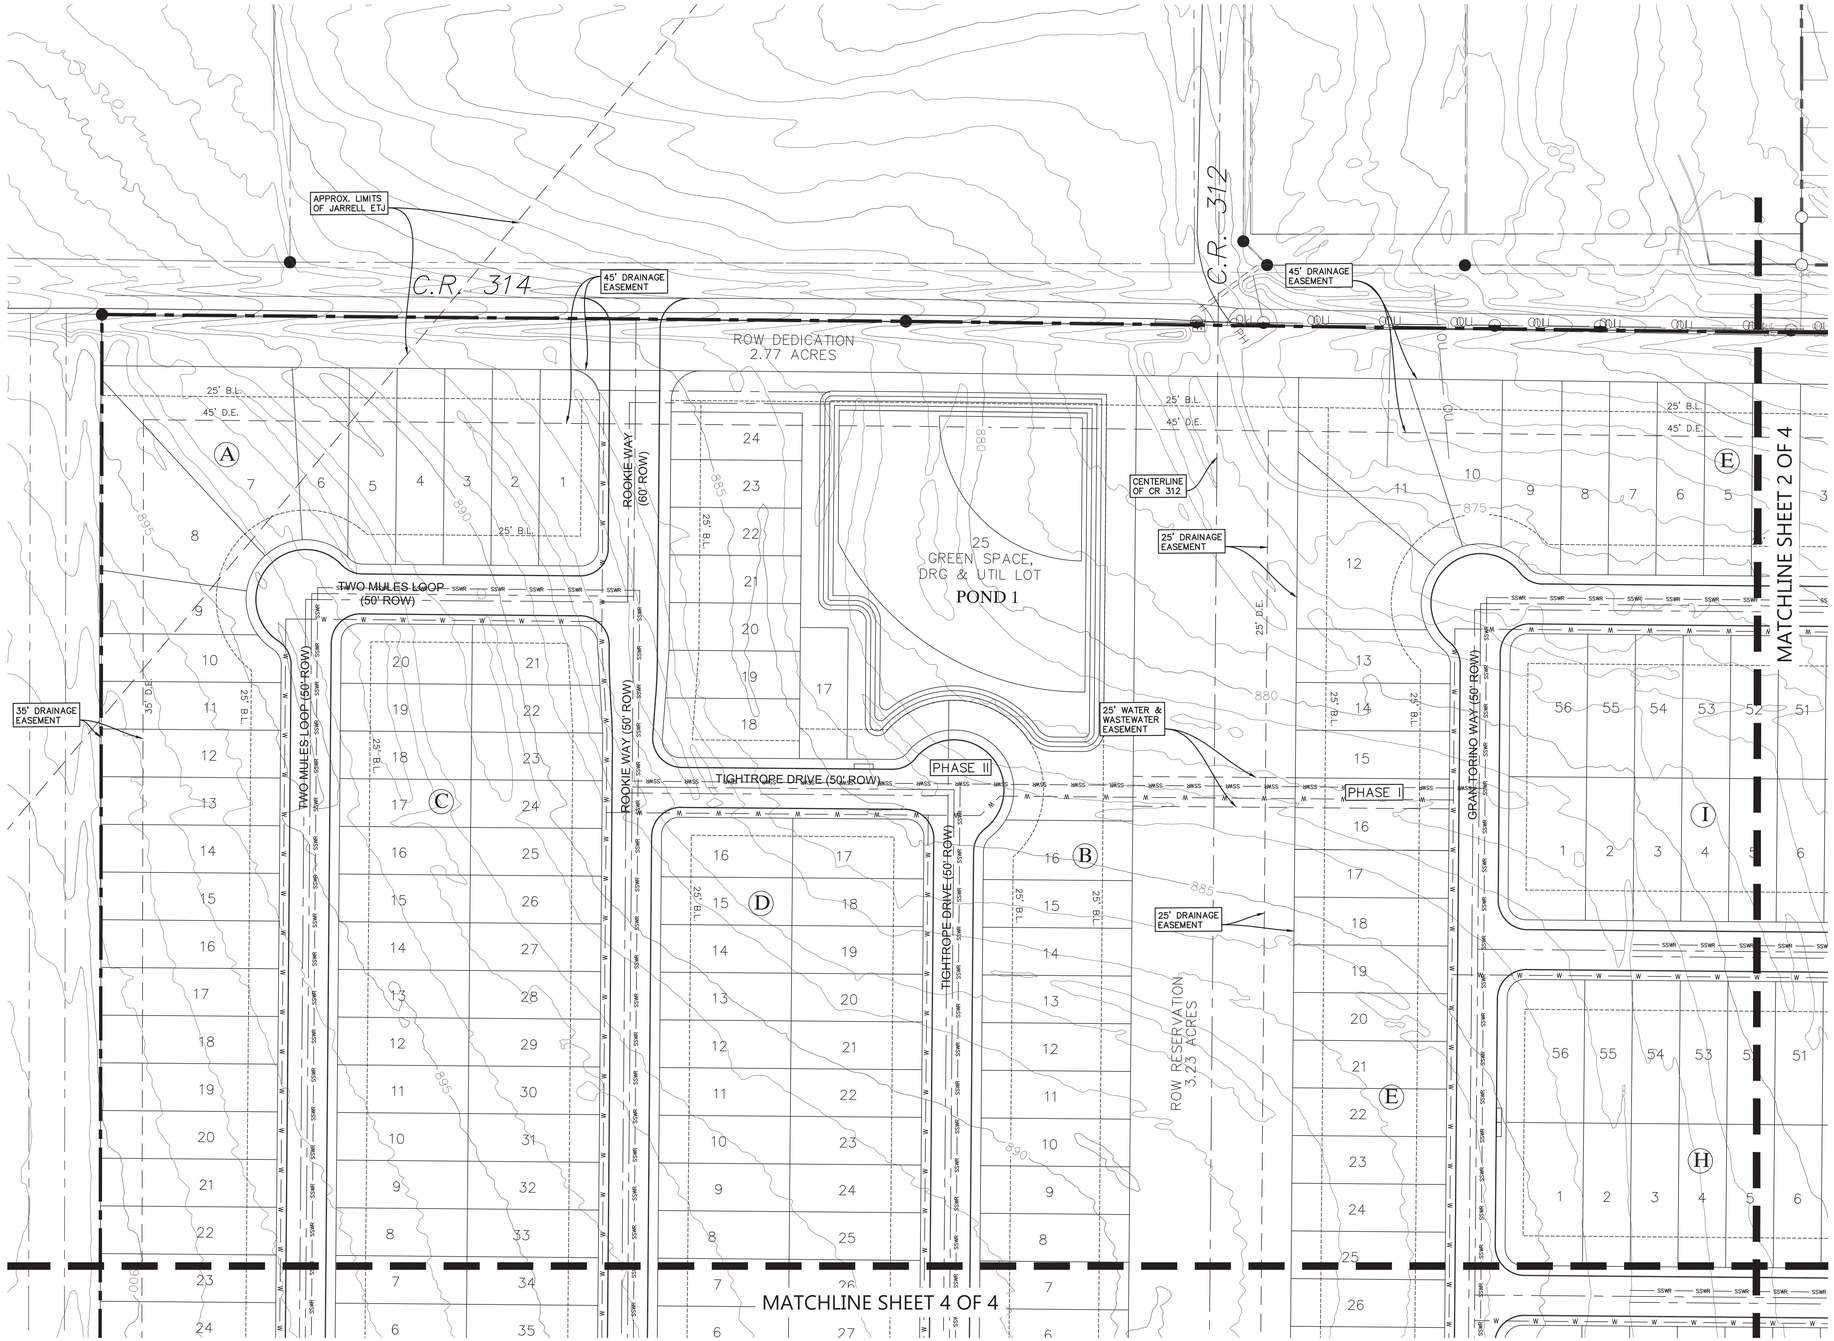

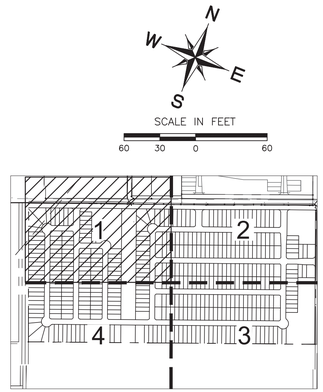

LOCATION MAP
N.T.S.

LEGEND

- SUBJECT PROPERTY
- PROPERTY LINES
- PROP. WATER LINE
- PROP. WASTEWATER LINE

NOTES:
1. ON-SITE SURVEY PROVIDED BY LENZ AND ASSOCIATES, INC. DATED DECEMBER 2019. OTHER DATA SHOWN AND 2017 1 FT CONTOURS TOPOGRAPHY PROVIDED BY WILLIAMSON COUNTY. NO WARRANTY IS EXPRESSED OR IMPLIED AS TO ITS ACCURACY.

SCALE IN FEET
60 30 0 60

TEXAS FIRM REGISTRATION F-9432
P.O. BOX 1088
CEDAR PARK, TEXAS 78630
PHONE (512) 354-4682
FAX (512) 351-5331

360 PROFESSIONAL SERVICES, INC.

SCOTT J. FOSTER
84652
LICENSED PROFESSIONAL ENGINEER
3/3/2020


RIO CRESTA SUBDIVISION
(FORMERLY KNOWN AS EASTWOOD SUBDIVISION PHASE IV)
JARRELL, TEXAS

UTILITY LAYOUT (SHEET 1 OF 4)

Scale: AS SHOWN
Designed by:
Drawn by:
Checked by:
Date: MARCH 2020
Project No.


SHEET
11

PLOTTED BY: rosie
PLOT DATE: 3/23/2020 12:15pm
LAYOUT: 01 UTIL
FILE: C:\Users\rosie\Documents\Projects\Sonterra Development\Eastwood Phase IV\Civil\Exhibits\Eastwood UT Prelim Plat.dwg

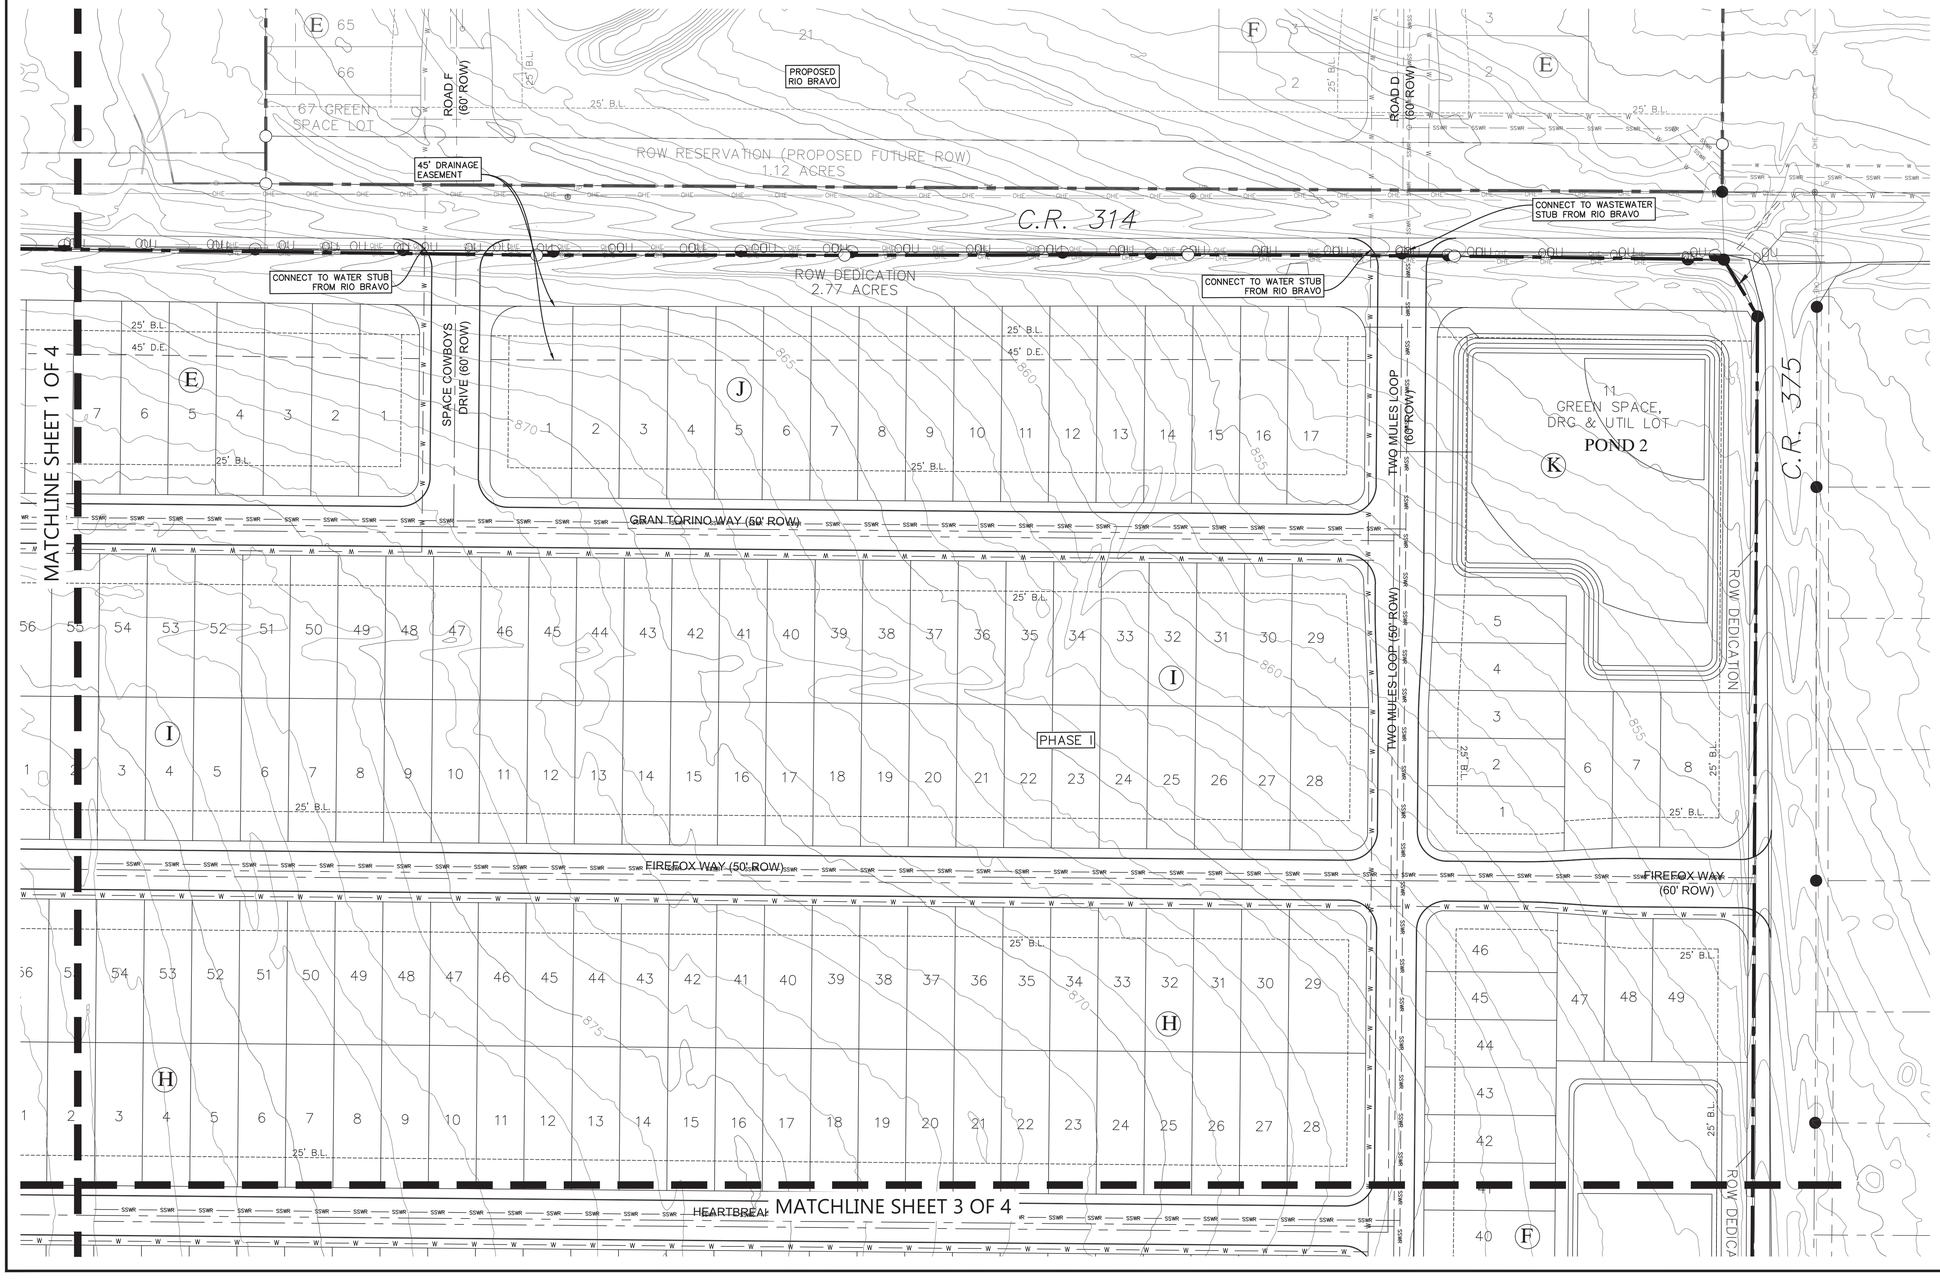

N
W E
S

SCALE IN FEET
60 30 0 60

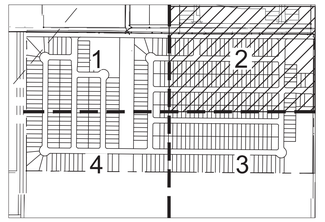

LOCATION MAP
N.T.S.

LEGEND

- SUBJECT PROPERTY
- PROPERTY LINES
- PROP. WATER LINE
- PROP. WASTEWATER LINE

NOTES:
1. ON-SITE SURVEY PROVIDED BY LENZ AND ASSOCIATES, INC. DATED DECEMBER 2019. OTHER DATA SHOWN AND 2017 1 FT CONTOURS TOPOGRAPHY PROVIDED BY WILLIAMSON COUNTY. NO WARRANTY IS EXPRESSED OR IMPLIED AS TO ITS ACCURACY.

TEXAS FIRM REGISTRATION F-9432
P.O. BOX 1088
CEDAR PARK, TEXAS 78630
PHONE (512) 354-4682
FAX (512) 351-5331

360 PROFESSIONAL SERVICES, INC.

SCOTT J. FOSTER
84652
LICENSED PROFESSIONAL ENGINEER
2/26/2020

RIO CRESTA SUBDIVISION
(FORMERLY KNOWN AS EASTWOOD SUBDIVISION PHASE IV)
JARRELL, TEXAS

UTILITY LAYOUT (SHEET 2 OF 4)

Scale: AS SHOWN
Designed by:
Drawn by:
Checked by:
Date: FEBRUARY 2020
Project No.

SHEET
12

PLOTTED BY: leslie
PLOT DATE: 2/25/2020 - 5:01pm
PLOT SCALE: 1.0000 '/ in
FILE: C:\Users\Views\Documents\2020\Contena Development\Eastwood Phase IV\Civil\Exhibits\Updated IV Prelim Plat.dwg, LAYOUT: 02 UTIL
XREF: C:\AAA eps enterprises\Desktop\2020\Contena Development\Eastwood Phase IV\Survey\Eastwood Phase IV Boundary.dwg

MATCHLINE SHEET 2 OF 4

HEARTBREAK RIDGE LANE (50' ROW)

TWO MULES LOOP (50' ROW)

PHASE I

POND 3
35
GREEN SPACE
& DRG LOT

BRIGHT MEADOW COVE

C.R. 375

ROW DEDICATION

25' B.L.

45' D.E.

45' DRAINAGE EASEMENT

MATCHLINE SHEET 4 OF 4

SCALE IN FEET
60 30 0 60

LOCATION MAP
N.T.S.

LEGEND

- SUBJECT PROPERTY
- PROPERTY LINES
- PROP. WATER LINE
- PROP. WASTEWATER LINE

NOTES:
1. ON-SITE SURVEY PROVIDED BY LENZ AND ASSOCIATES, INC. DATED DECEMBER 2019. OTHER DATA SHOWN AND 2017 1 FT CONTOURS TOPOGRAPHY PROVIDED BY WILLIAMSON COUNTY. NO WARRANTY IS EXPRESSED OR IMPLIED AS TO ITS ACCURACY.

TEXAS FIRM REGISTRATION #4932
P.O. BOX 1088
CEDAR PARK, TEXAS 78630
PHONE (512) 354-4682
FAX (512) 351-3331

360 PROFESSIONAL SERVICES, INC.

SCOTT J. FOSTER
84652
LICENSED PROFESSIONAL ENGINEER
7/28/2020


RIO CRESTA SUBDIVISION
(FORMERLY KNOWN AS EASTWOOD SUBDIVISION PHASE IV)
JARRELL, TEXAS

UTILITY LAYOUT
(SHEET 3 OF 4)

Scale: AS SHOWN
Designed by:
Drawn by:
Checked by:
Date: FEBRUARY 2020
Project No.


SHEET
13

FILE: S:\Users\Lenz\Documents\360PS\Contract Development\Contracts\Phase IV\Civil\Exhibits\Attached IV Prelim Plat.dwg
XREF: S:\AutoCad Standard Blocks\Title Block (Landscape).dwg, S:\AutoCad Standard Blocks\Title Block (Landscape) Xref.dwg, S:\AutoCad Standard Blocks\Title Block (Landscape) Xref.dwg
PLOT DATE: 7/28/2020 - 5:06pm
PLOTTED BY: leslie

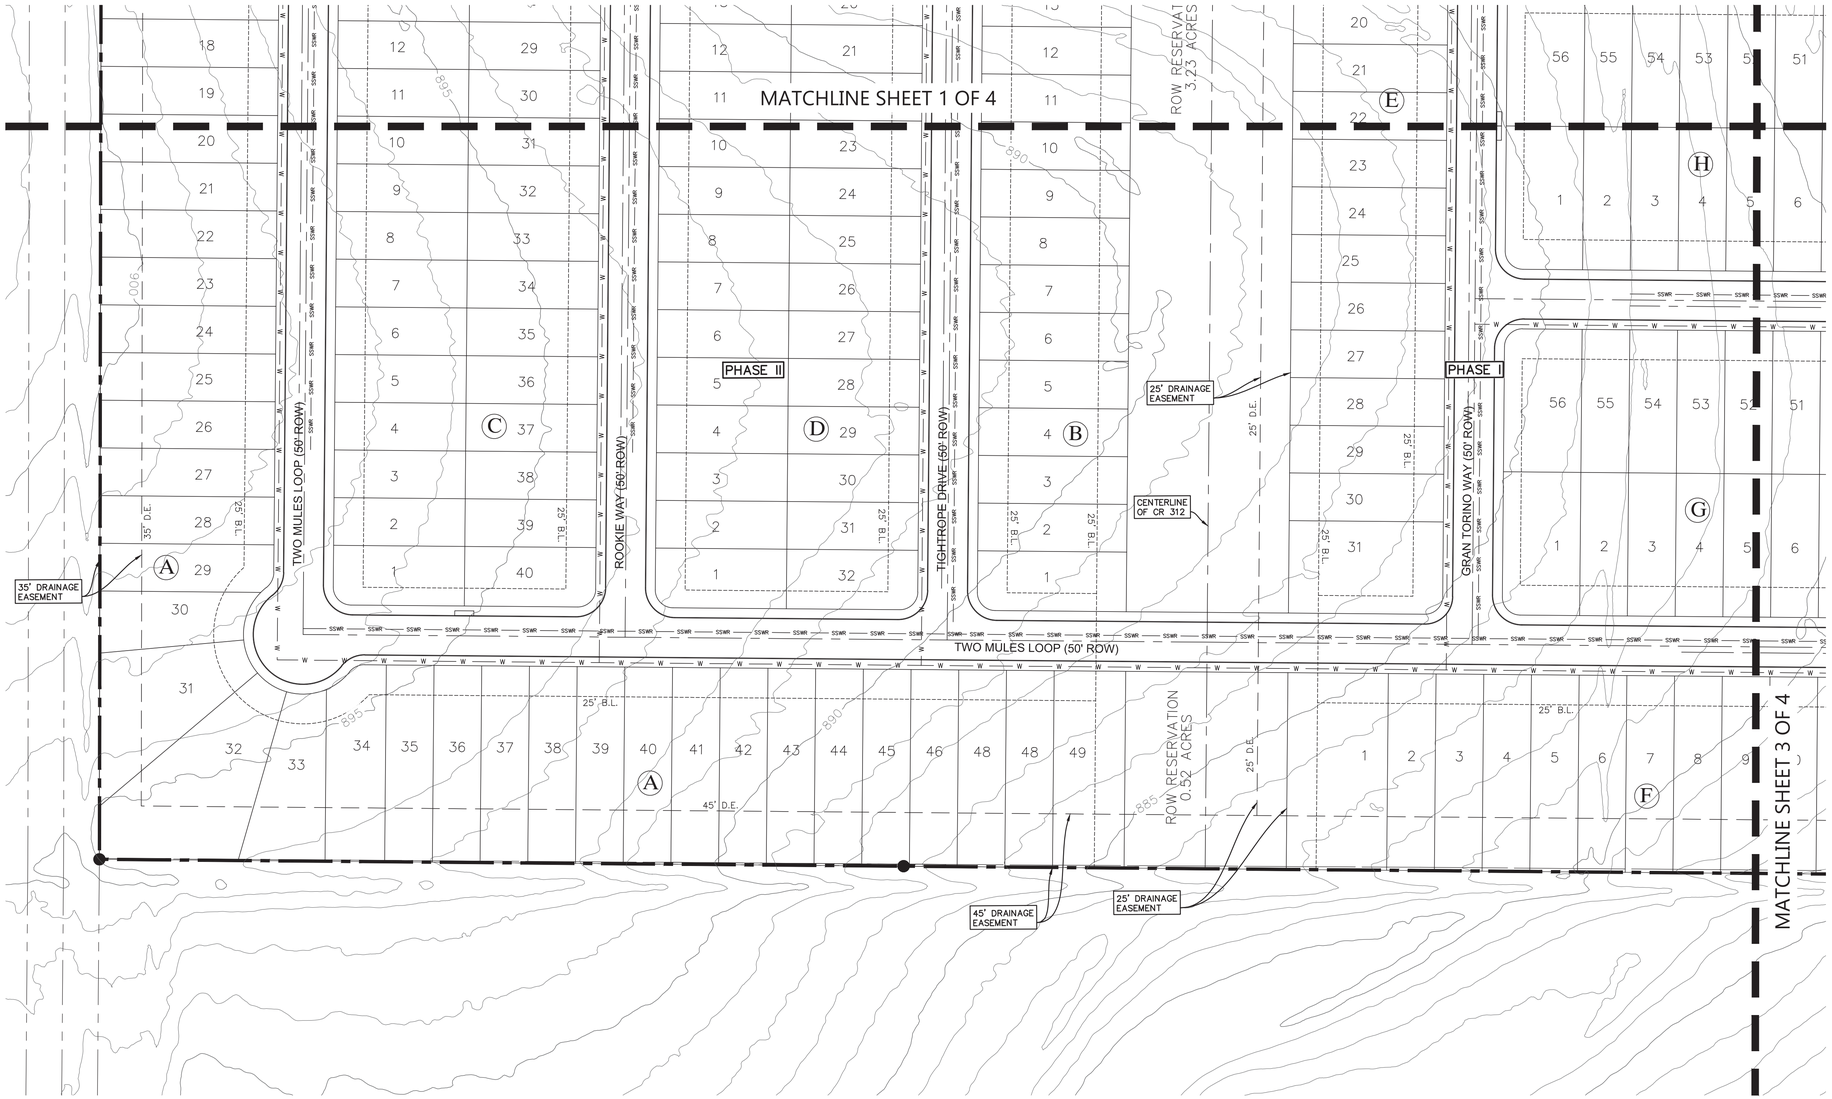

SCALE IN FEET

60 30 0 60

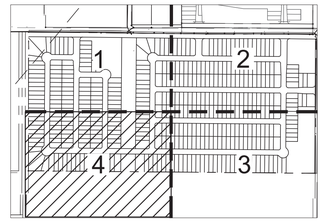

LOCATION MAP
N.T.S.

LEGEND

- SUBJECT PROPERTY
- PROPERTY LINES
- PROP. WATER LINE
- PROP. WASTEWATER LINE

NOTES:
1. ON-SITE SURVEY PROVIDED BY LENZ AND ASSOCIATES, INC. DATED DECEMBER 2019. OTHER DATA SHOWN AND 2017 1 FT CONTOURS TOPOGRAPHY PROVIDED BY WILLIAMSON COUNTY. NO WARRANTY IS EXPRESSED OR IMPLIED AS TO ITS ACCURACY.

TEXAS FIRM REGISTRATION F-9432
P.O. BOX 1136
CEDAR PARK, TEXAS 78630
PHONE (512) 354-4682
FAX (512) 351-3331

360 PROFESSIONAL SERVICES, INC.

SCOTT J. FOSTER
84652
LICENSED PROFESSIONAL ENGINEER
1/3/2020

RIO CRESTA SUBDIVISION
(FORMERLY KNOWN AS EASTWOOD SUBDIVISION PHASE IV)
JARRELL, TEXAS

UTILITY LAYOUT (SHEET 4 OF 4)

Scale: AS SHOWN
Designed by:
Drawn by:
Checked by:
Date: MARCH 2020
Project No.

SHEET
14

PLOTTED BY: leslie
PLOT DATE: 1/2/2020 12:15pm
PLOT SCALE: 24" = 1'-0"
FILE: C:\Users\leslie\Documents\LDDesign\Documents Development\Eastwood Phase IV\Out\Exhibits\Eastwood IV Phase Plat.dwg XAY001 04 UTIL
XREFS: C:\Users\leslie\Documents\LDDesign\Documents Development\Eastwood Phase IV\Out\Exhibits\Eastwood IV Phase Plat.dwg XAY001 04 UTIL

Commissioners Court - Regular Session **21.**

Meeting Date: 03/10/2020

Elections Update

Submitted For: Bill Gravell **Submitted By:** Andrea Schiele, County Judge

Department: County Judge

Agenda Category: Regular Agenda Items

Information

Agenda Item

Discuss and consider an update on the recent election, presented by Chris Davis, Elections Administrator.

Background

Fiscal Impact

From/To	Acct No.	Description	Amount

Attachments

No file(s) attached.

Form Review

Inbox	Reviewed By	Date
County Judge Exec Asst. (Originator)	Andrea Schiele	03/05/2020 03:23 PM
Form Started By: Andrea Schiele		Started On: 03/05/2020 03:21 PM
Final Approval Date: 03/05/2020		

Commissioners Court - Regular Session **22.**

Meeting Date: 03/10/2020

Appointment to Williamson County Child Welfare Board

Submitted For: Bill Gravell **Submitted By:** Andrea Schiele, County Judge

Department: County Judge

Agenda Category: Regular Agenda Items

Information

Agenda Item

Discuss, consider and take appropriate action on appointing Rebecca Severson of Round Rock and Joy Alexander of Taylor to the Williamson County Child Welfare Board.

Background

The appointment is for a 3-year term beginning October 2020 to September 2023.

Fiscal Impact

From/To	Acct No.	Description	Amount

Attachments

Recommendation Letter and Applications

Form Review

Inbox	Reviewed By	Date
County Judge Exec Asst. (Originator)	Andrea Schiele	03/04/2020 01:48 PM
Form Started By: Andrea Schiele		Started On: 03/04/2020 01:37 PM
Final Approval Date: 03/04/2020		

Judge Bill Gravell
Williamson County Courthouse
710 main street Ste.101
Georgetown, Texas 78626

February 3, 2020

The Honorable Judge Bill Gravell and Williamson County Commissioners,

I am requesting the commissioners court approve the following board members to the Williamson County Child Welfare Board for a 3 year term beginning October 2020 to September 2023; Rebecca Severson and Joy Alexander. Joy has served previously with our board and has been an asset to our work. Rebecca has been volunteering in an unofficial capacity for some time and she also has gifts and skills that contribute to the work that we do for children in foster care in Williamson County. I have include the application forms for you to look over.

I respectfully request that these appointments be placed on your agenda at your earliest convenience.

Please call or email me with any questions you may have. Thank you for the opportunity to serve this court and these precious children.

Respectfully,

Rebecca O'Bryan-Lieb
President WCCWB
512-595-6230
rebeccaobryanlieb@reagan.com

Form C-105-0250
Revised March 2017

VOLUNTEER APPLICATION

Purpose: Use this form to apply to become a volunteer with the Department of Family and Protective Services (DFPS).
Directions: Complete this form and submit it to a DFPS community engagement specialist in person or via mail or email.
Note: To complete this form, a Social Security number is required.

VOLUNTEER INFORMATION

Full Legal Name (Last, First, Middle):	Preferred Name:	Date of Birth:
Severson, Rebecca S	Rebecca	[redacted]

Place of Birth (City, State):
[redacted]

Other Names Used/Known By (aliases, maiden name, previous married name, etc.):
Maiden Name Rebecca Marie Stuard

Current Address (Street, City, State, Zip Code):	County:
[redacted]	USA

Have you had any other residences in Texas in the past 5 years? ☐ Yes ■ No
If "yes," list them below (street address, city and county, and zip code — use an additional sheet if needed):

N/A

Number of Years as a Texas Resident:	Driver License State and Number:	Social Security Number:
54	[redacted]	[redacted]

Alternate ID #:	Type of Alternate ID: ☐ Canadian SIN ☐ Military ID ☐ Passport ☐ Permanent Residency Card ☐ State Photo ID

Home Telephone:	Cellular Telephone:	Email Address:
[redacted]	[redacted]	[redacted]

Gender:	Race (check all applicable):	Ethnicity:
☐ Male ■ Female	☐ Asian ☐ American Indian/Alaskan Native ☐ Native Hawaiian/Pacific Islander ☐ Black ■ White ☐ Unable to Determine (or none of the above)	■ Hispanic ☐ Not Hispanic ☐ Unable to Determine

Organization Represented (if applicable):	Who referred you to DFPS?
Williamson County Child Welfare Board	Vanessa Nothnagel

Why do you want to volunteer for DFPS?
I am very passionate about providing for children, especially those in the foster care system.

Applicable skills:
I am a hard worker who held officer positions in other non-profit organizations, including, President, Secretary, Vice President, Treasurer and Advisor.I am proficient as all Microsoft applications, including, Excel, PowerPoint and Word.

Type of volunteer services preferred:
I prefer collecting, organizing and distributing donations for the children.

Are you willing to receive training for another assignment? ■ Yes ☐ No

EDUCATION (CHECK HIGHEST LEVEL COMPLETED)

☐ Elementary School ☐ Middle School ☐ High School ☐ Vocational Training
☐ Some College ■ College ☐ Graduate School

Interns: ☐ Some College ☐ Undergraduate ☐ Graduate ☐ Post Graduate

University:	Date of Undergraduate Degree:	Date of Graduate Degree:
Texas State University	May 1995	

ADDITIONAL LANGUAGES

Language	Speak	Read	Write
Spanish	☐ Fair ■ Good ☐ Excellent	☐ Fair ■ Good ☐ Excellent	☐ Fair ■ Good ☐ Excellent
	☐ Fair ☐ Good ☐ Excellent	☐ Fair ☐ Good ☐ Excellent	☐ Fair ☐ Good ☐ Excellent

American Sign Language: ■ Fair ☐ Good ☐ Excellent ☐ N/A

PREVIOUS VOLUNTEER EXPERIENCE

Organization	Position	Responsibilities
Round Rock Sertoma	Serteen Advisor	Organized all teen volunt
St William Catholic Church	Nursing Home Minister	Providing spiritual suppo
RRHS Cheer Boosters	Secretary	Meeting minutes
RRHS Cheer Booster	Treasurer	Kept budgeg

DATE(S) AND TIME(S) AVAILABLE

Days per week: 1	Hours per week: up to 8 on Weekend Days

Comments:

ELECTRONIC SIGNATURE VOLUNTEER AGREEMENT

☑ I understand that I am requesting volunteer placement requiring criminal history and central registry checks and authorize DFPS to complete these checks.

☑ I understand that background checks are conducted on an annual basis for DFPS volunteers. I authorize DFPS to conduct a criminal history and central registry check each year that I volunteer with DFPS.

☑ I understand that by signing this Electronic Signature Acknowledgement form, it is equivalent to my handwritten signature and legally binding. Whenever I execute an electronic signature, it has the same validity and meaning as my handwritten signature. I will not, at any time in the future, repudiate the meaning of my electronic signature or claim that my electronic signature is not legally binding. I acknowledge and warrant the truthfulness of the information provided in this document.

Electronic Signature of Volunteer:	Date Signed:
X Rebecca Stevenson	10/21/2019

RETURN RESULTS TO (FOR DPFS USE ONLY)

Full Name:	Contact Phone:	Mail Code:
Program (APS, CPS, CCL), Unit, and Location:		

Check box to indicate applicant's involvement:
☐ Volunteer ☐ Intern (non-paid) ☐ PCG ☐ Board Member

CHECKLIST FOR VOLUNTEER'S SUPERVISOR

For all volunteers:

- ☐ Complete volunteer application form/enter information in tracking system.
- ☐ Check personal references using telephone or mail reference check forms.
- ☐ Review Volunteer and Community Engagement Policy Handbook, Sections 4000–8000.
- ☐ Select job placement with volunteer. If appropriate, complete background check.
- ☐ Complete Transportation Form 250c (if transporting or performing essential driving duties as an official part job description).
- ☐ Review job duties with volunteer.
- ☐ Review DFPS Volunteer Guidebook and Work Rules and Standards of Conduct.
- ☐ Review and sign Confidentiality Agreement (Form 251).
- ☐ Complete and sign ID Card when appropriate (see Sec. 670 of VCE Handbook).
- ☐ Arrange on-the-job and formal training, when appropriate.
- ☐ Provide volunteer with instructions for entering volunteer hours on automated tracking systems. (Reporting Form 260 can be used if volunteer cannot enter hours directly on tracking system.)

For volunteers with direct client contact or access:

- ☐ Conduct criminal history and central registry check.
- ☐ Volunteer transporters/essentials drivers: check auto insurance, valid driver's license, and driving record, in accordance with Sec. 8600 of VCE Handbook.

For volunteers selected for computer access (see Sec. 5800 of VCE Handbook):

- ☐ Completed Non-DFPS Staff Computer Security Agreement (Form 4047).
- ☐ Schedule volunteer for appropriate computer training.
- ☐ Complete Move/Add/Change (eMac).

SUPERVISOR AND/OR VOLUNTEER COORDINATOR INFORMATION

Supervisor Name:	Unit/Location:
Volunteer Coordinator Name:	Unit/Location:

Texas Department of Family and Protective Services

Form C-105-0250
Revised March 2017

VOLUNTEER APPLICATION

Purpose: Use this form to apply to become a volunteer with the Department of Family and Protective Services (DFPS).
Directions: Complete this form and submit it to a DFPS community engagement specialist in person or via mail or email.
Note: To complete this form, a Social Security number is required.

VOLUNTEER INFORMATION

Full Legal Name (Last, First, Middle):	Preferred Name:	Date of Birth:
Alexander, Joy Gale	Joy	[redacted]

Place of Birth (City, State): [redacted]

Other Names Used/Known By (aliases, maiden name, previous married name, etc.):
Bowman, Powell

Current Address (Street, City, State, Zip Code):	County:
[redacted]	Williamson

Have you had any other residences in Texas in the past 5 years? ☐ Yes ■ No
If "yes," list them below (street address, city and county, and zip code — use an additional sheet if needed):

Number of Years as a Texas Resident:	Driver License State and Number:	Social Security Number:
10	[redacted]	[redacted]

Alternate ID #:	Type of Alternate ID: ☐ Canadian SIN ☐ Military ID ☐ Passport ☐ Permanent Residency Card ☐ State Photo ID

Home Telephone:	Cellular Telephone:	Email Address:
	[redacted]	[redacted]

Gender:	Race (check all applicable):	Ethnicity:
☐ Male ■ Female	☐ Asian ☐ American Indian/Alaskan Native ☐ Native Hawaiian/Pacific Islander ☐ Black ■ White ☐ Unable to Determine (or none of the above)	☐ Hispanic ■ Not Hispanic ☐ Unable to Determine

Organization Represented (if applicable):	Who referred you to DFPS? Rebecca Obryant Lieb

Why do you want to volunteer for DFPS?

I was on the board previously and believe this organization is doing the best work for children in need.

Applicable skills:

Clerical

Type of volunteer services preferred:

On the Child Welfare Board

Are you willing to receive training for another assignment? ■ Yes ☐ No

EDUCATION (CHECK HIGHEST LEVEL COMPLETED)

☐ Elementary School ☐ Middle School ■ High School ☐ Vocational Training
☐ Some College ☐ College ☐ Graduate School

Interns: ☐ Some College ☐ Undergraduate ☐ Graduate ☐ Post Graduate

University:	Date of Undergraduate Degree:	Date of Graduate Degree:

ADDITIONAL LANGUAGES

Language	Speak	Read	Write
	☐ Fair ☐ Good ☐ Excellent	☐ Fair ☐ Good ☐ Excellent	☐ Fair ☐ Good ☐ Excellent
	☐ Fair ☐ Good ☐ Excellent	☐ Fair ☐ Good ☐ Excellent	☐ Fair ☐ Good ☒ Excellent

American Sign Language: ☐ Fair ☐ Good ☐ Excellent ☐ N/A

PREVIOUS VOLUNTEER EXPERIENCE

Organization	Position	Responsibilities
Child Welfare Board	member	various
Taylor ISD	Mentor	Mentoring
R.O.C.K.	Founder	Horse

DATE(S) AND TIME(S) AVAILABLE

Days per week: 5	Hours per week: when needed

Comments:

ELECTRONIC SIGNATURE VOLUNTEER AGREEMENT

☑ I understand that I am requesting volunteer placement requiring criminal history and central registry checks and authorize DFPS to complete these checks.

☑ I understand that background checks are conducted on an annual basis for DFPS volunteers. I authorize DFPS to conduct a criminal history and central registry check each year that I volunteer with DFPS.

☑ I understand that by signing this Electronic Signature Acknowledgement form, it is equivalent to my handwritten signature and legally binding. Whenever I execute an electronic signature, it has the same validity and meaning as my handwritten signature. I will not, at any time in the future, repudiate the meaning of my electronic signature or claim that my electronic signature is not legally binding. I acknowledge and warrant the truthfulness of the information provided in this document.

Electronic Signature of Volunteer:	Date Signed:
X Joy Alexander Digitally signed by Joy Alexander Date: 2020.01.29 14:02:54 -06'00'	01/29/2020

RETURN RESULTS TO (FOR DPFS USE ONLY)

Full Name:	Contact Phone:	Mail Code:
Program (APS, CPS, CCL), Unit, and Location:		

Check box to indicate applicant's involvement:
☐ Volunteer ☐ Intern (non-paid) ☐ PCG ☐ Board Member

CHECKLIST FOR VOLUNTEER'S SUPERVISOR

For all volunteers:

- ☐ Complete volunteer application form/enter information in tracking system.
- ☐ Check personal references using telephone or mail reference check forms.
- ☐ Review Volunteer and Community Engagement Policy Handbook, Sections 4000–8000.
- ☐ Select job placement with volunteer. If appropriate, complete background check.
- ☐ Complete Transportation Form 250c (if transporting or performing essential driving duties as an official part job description).
- ☐ Review job duties with volunteer.
- ☐ Review DFPS Volunteer Guidebook and Work Rules and Standards of Conduct.
- ☐ Review and sign Confidentiality Agreement (Form 251).
- ☐ Complete and sign ID Card when appropriate (see Sec. 670 of VCE Handbook).
- ☐ Arrange on-the-job and formal training, when appropriate.
- ☐ Provide volunteer with instructions for entering volunteer hours on automated tracking systems. (Reporting Form 260 can be used if volunteer cannot enter hours directly on tracking system.)

For volunteers with direct client contact or access:

- ☐ Conduct criminal history and central registry check.
- ☐ Volunteer transporters/essentials drivers: check auto insurance, valid driver's license, and driving record, in accordance with Sec. 8600 of VCE Handbook.

For volunteers selected for computer access (see Sec. 5800 of VCE Handbook):

- ☐ Completed Non-DFPS Staff Computer Security Agreement (Form 4047).
- ☐ Schedule volunteer for appropriate computer training.
- ☐ Complete Move/Add/Change (eMac).

SUPERVISOR AND/OR VOLUNTEER COORDINATOR INFORMATION

Supervisor Name:	Unit/Location:
Volunteer Coordinator Name:	Unit/Location:

Commissioners Court - Regular Session **23.**

Meeting Date: 03/10/2020

District Clerk Tyler Technologies Odyssey Import

Submitted For: Randy Barker **Submitted By:** Erica Smith, Purchasing

Department: Purchasing

Agenda Category: Regular Agenda Items

Information

Agenda Item

Discuss, consider and take appropriate action on exempting Tyler Technologies, Inc. from the competitive bid/proposal requirements of the County Purchasing Act pursuant to the Discretionary Exemption as set forth under Texas Local Government Code Section 262.024 (7)(A), for an import of documents into Odyssey in the amount of $5,155, and authorizing execution of the agreement.

Background

Approval of this item will support the operations of the Williamson County District Clerk's Office. Commissioner's court approved the preservation of historical records by Kofile Technologies back on 6/25/2019. This is a sequential purchase for the importation of those preserved records into Odyssey to make them searchable. Tyler Technologies is the parent company of Odyssey making Tyler Technologies the only company capable of importing these records. Funding for the project has been encumbered from line item 01.0388.0388.004550. Department contact is District Clerk Lisa David.

Fiscal Impact

From/To	Acct No.	Description	Amount

Attachments

Agreement

Form Review

Inbox	Reviewed By	Date
Purchasing (Originator)	Randy Barker	03/05/2020 11:57 AM
County Judge Exec Asst.	Andrea Schiele	03/05/2020 11:59 AM
Form Started By: Erica Smith		Started On: 03/02/2020 02:27 PM
Final Approval Date: 03/05/2020		

Professional Services Agreement

This Professional Services Agreement (this "Agreement") is made and entered into by and between Tyler Technologies, Inc., a Delaware corporation ("Tyler"), and Williamson County, TX (the "Client") as of the last date written below (the "Effective Date").

Background

WHEREAS, Client is a current customer of Tyler and a user of Tyler's proprietary software; and

WHEREAS, Client desires to engage Tyler to provide certain professional services related thereto, all on the terms and conditions set forth in this Agreement.

NOW, THEREFORE, in consideration of the mutual promises contained herein, along with other good and valuable consideration, the receipt and sufficiency of which all parties mutually acknowledge, Tyler and the Client agree as follows:

A. Tyler shall furnish the services described in this Agreement, and Client shall pay the prices set forth in this Agreement.

B. This Agreement consists of this cover and signature page and the following attachments and exhibits attached hereto and to be attached throughout the Term of this Agreement, all of which are incorporated by reference herein: (1) Schedule 1; and (2) Terms and Conditions.

Schedule 1

DESCRIPTION OF SERVICES	HOURS	RATE/HR.	T&M AMOUNT
Project Management	2	185.00	$370
DBA	25	165.00	$4,125
Consulting	4	165.00	$660
		TOTAL CONTRACT AMOUNT	**$5,155**

IN WITNESS WHEREOF, this Agreement has been executed by a duly authorized officer of each Party hereto.

TYLER TECHNOLOGIES, INC.

By: Sherry Clark

Name: Sherry Clark

Title: Sr. Corporate Attorney

Date: 2/26/2020

CLIENT

By: _____

Name: _____

Title: _____

Date: _____

Professional Services Agreement
Terms and Conditions

1. Services. Tyler shall perform the services set forth in Schedule 1.

2. Compensation. Tyler shall perform its services hereunder on a time and materials basis at the rates specified in Schedule 1. In addition, the Client shall reimburse Tyler for travel, lodging, and food expenses reasonably incurred by Tyler in performing its services hereunder as set forth in Schedule 1. Tyler shall invoice the Client on a monthly basis, which invoice shall be due and payable within thirty (30) days. Tyler prefers to receive payments electronically. Tyler's electronic payment information is as follows:

Bank: Wells Fargo Bank, N.A.
420 Montgomery
San Francisco, CA 94104
ABA: 121000248
Account: 4124302472
Beneficiary: Tyler Technologies Inc. – Operating

3. Termination. The Client may terminate this Agreement at any time by delivering a written notice of its intent to terminate to Tyler; provided, however, that the Client must pay Tyler for all costs and expenses incurred under this Agreement prior to the date of termination. Tyler may terminate this Agreement if the Client fails to pay any invoice when due or if the Client breaches any of its other obligations hereunder. Upon termination for any reason, each party shall immediately return all documentation, confidential information, and other information disclosed or otherwise delivered to the other party prior to such termination.

4. Confidentiality. All documents and other materials produced under this Agreement shall be deemed to be "confidential information" and the receiving party shall not disclose, use, or reproduce, or authorize any third party to disclose, use, or reproduce, any such confidential information, without the prior written approval of the disclosing party; provided, however, that the receiving party may disclose such confidential information to its employees and representatives of the receiving party as may be required to perform its obligations under this Agreement and, provided further, that the receiving party informs such persons of the existence of this confidentiality obligations and will be responsible for any breach of this such obligations by such persons. Notwithstanding anything in the foregoing to the contrary, the following shall not be deemed to be "confidential information": (i) information that is publicly known or becomes publicly known through no fault of the receiving party, (ii) information that is generally or readily obtainable by the public, or (iii) information that constitutes the general skills, knowledge, and experience acquired by either party before entering into this Agreement and thereafter.

5. Warranty. Tyler warrants that it shall perform services in a professional, workmanlike manner, consistent with industry standards. In the event Tyler provides services that do not conform to this warranty, Tyler will re-perform the services at no additional cost to Client.

6. Limitation of Liability.

TO THE EXTENT AUTHORIZED UNDER TEXAS LAW, THE LIABILITY OF TYLER FOR DAMAGES ARISING OUT OF OR IN CONNECTION WITH THIS AGREEMENT, WHETHER BASED ON A THEORY OF CONTRACT OR TORT, INCLUDING NEGLIGENCE AND STRICT LIABILITY, SHALL BE LIMITED TO TOTAL FEES PAID TO TYLER UNDER THIS AGREEMENT.

IN NO EVENT SHALL EITHER PARTY BE LIABLE FOR INCIDENTAL, CONSEQUENTIAL, OR SPECIAL DAMAGES OF ANY KIND, INCLUDING, WITHOUT LIMITATION, LOST REVENUES OR PROFITS, OR LOSS OF BUSINESS OR LOSS OF DATA ARISING OUT OF THIS AGREEMENT, IRRESPECTIVE OF WHETHER THE PARTIES HAVE ADVANCE NOTICE OF THE POSSIBILITY OF SUCH DAMAGE.

THE FOREGOING LIMITATIONS OF LIABILITY SET FORTH IN THIS SECTION 6 SHALL NOT APPLY WITH RESPECT TO: (A) DAMAGES OCCASIONED BY THE FRAUD, GROSS NEGLIGENCE, OR WILLFUL MISCONDUCTOF EITHER PARTY; (B) DAMAGES OCCASIONED BY VIOLATION OF LAW.

7. Force Majeure. Neither party shall be liable for delays in performing its obligations under this Agreement to the extent that the delay is caused by Force Majeure. "Force Majeure" is defined as an event beyond the reasonable control of a party, including governmental action, war, riot or civil commotion, fire, natural disaster, labor disputes, restraints affecting shipping or credit, delay of carriers, inadequate supply of suitable materials or any other cause which could not with reasonable diligence be foreseen, controlled or prevented by the party.

8. Insurance. Upon written request, Tyler shall provide Client with certificates of insurance evidencing the following insurance coverage:
a) Commercial general liability of at least $1,000,000;
b) Automobile liability of at least $1,000,000;
c) Professional liability of at least $1,000,000; and
d) Workers compensation complying with statutory requirements.

9. Miscellaneous.

(a) Tax Exempt Status. Client is a governmental tax-exempt entity and shall not be responsible for any taxes for any services provided for herein, whether federal or state. The fees paid to Tyler pursuant to this Agreement are inclusive of any applicable sales, use, personal property, or other taxes attributable to periods on or after the Effective Date of this Agreement.

(b) Assignment. Neither Tyler nor the Client shall, sell, transfer, assign, or otherwise dispose of any rights or obligations created by this Agreement without the written consent of the other party.

(c) Counterparts. This Agreement may be executed in one or more counterparts, each of which shall be deemed an original, but all of which together shall constitute one and the same instrument.

(d) Entire Agreement. This Agreement and the Schedules hereto constitute the entire understanding and contract between the Parties and supersedes any and all prior or contemporaneous oral or written representations or communications with respect to the subject matter hereof. The Exhibits to this Agreement are incorporated by reference herein.

(e) Amendment. This Agreement shall not be modified, amended, or in any way altered except by an instrument in writing signed by the properly delegated authority of each party. All amendments or modifications of this Agreement shall be binding upon the parties despite any lack of consideration.

(f) Relationship of Parties. The parties intend that the relationship between the parties created pursuant to or arising from this Agreement is that of an independent contractor only. Neither party shall be considered an agent, representative, or employee of the other party for any purpose.

(g) Governing Law; Venue. Any dispute arising out of or relating to this Agreement or the breach thereof shall be governed by the laws of the State of Texas, without regard to or application of choice of law rules or principles. Venue of this Agreement shall be the applicable state and federal courts for Williamson County, Texas.

(h) No Third Party Beneficiaries. Nothing in this Agreement is intended to benefit, create any rights in, or otherwise vest any rights upon any third party.

(i) Equitable Relief. Each party covenants, represents, and warrants that any violation of this Agreement by such party with respect to its respective obligations set forth in Section 4 shall cause irreparable injury to the other party and shall entitle the other party to extraordinary and equitable relief by a Court of competent jurisdiction, including, without limitation, temporary restraining orders and preliminary and permanent injunctions, without the necessity of posting bond or security.

(j) Survival. The provisions of Sections 4 through 9 shall survive the expiration or termination of this Agreement.

(k) Mediation. Except for seeking equitable relief as set forth in Section 9(j) "Equitable Relief", the parties agree to use the mediation for dispute resolution prior to any formal legal action being taken on this Agreement.

(l) Texas Prompt Payment Act Compliance. Payment for goods and services shall be governed by Chapter 2251 of the Texas Government Code. An invoice shall be deemed overdue the 31st day after the later of (1) the date Client receives the goods under the contract; (2) the date performance of the service under the contract is completed; or (3) the date the Williamson County Auditor receives an invoice for the goods or services. Interest charges for any overdue payments shall be paid by Client in accordance with Texas Government Code Section 2251.025. More specifically, the rate of interest that shall accrue on a late payment is the rate in effect on September 1 of Client's fiscal year in which the payment becomes due. The said rate in effect on September 1 shall be equal to the sum of (1) one percent (1%); and (2) the prime rate published in the Wall Street Journal on the first of July of the preceding fiscal year that does not fall on a Saturday or Sunday.

(m) Right to Audit. Tyler agrees that Client or its duly authorized representatives shall, until the expiration of three (3) years after final payment under this Agreement, have access to and the right to examine any and all books, documents, papers and records of Tyler which are directly pertinent to the services to be performed under this Agreement for the purposes of making audits; provided however, that any such audit shall be subject to Tyler's current confidentiality and security policies. Tyler agrees that Client shall have access during normal working hours to all necessary Tyler facilities and shall be provided with adequate and appropriate workspace in order to conduct audits in compliance with the provisions of this section. Client shall give Tyler reasonable advance notice, but no less than thirty (30) day advance written notice, of intended audits. Client shall be responsible for the cost of any audit conducted under this section unless otherwise agreed by the parties in writing pursuant to the terms of this Agreement.

Commissioners Court - Regular Session **24.**

Meeting Date: 03/10/2020

Amendment to the CAECD Interlocal for 9-1-1 Database for FY2019_ Contract 4-1-2020

Submitted For: Jay Schade **Submitted By:** Teresa Baker, Information Technology

Department: Information Technology

Agenda Category: Regular Agenda Items

Information

Agenda Item

Discuss, consider, and take appropriate action on the amendment to the Interlocal Contract for the Next Generation 9-1-1 Database Program for FY 2019 with the Capital Area Emergency Communications District (CAECD).

Background

This is an amendment to the CAECD Interlocal 9-1-1 Database contract for FY2019 that was approved in Commissioner's Court on October 8, 2019, Item Number 45.

Fiscal Impact

From/To	Acct No.	Description	Amount

Attachments

Amendment to the CAECD Interlocal for 9-1-1 Database for FY2019_ Contract 4-1-2020

Form Review

Inbox	Reviewed By	Date
County Judge Exec Asst.	Andrea Schiele	03/05/2020 11:30 AM
Form Started By: Teresa Baker		Started On: 03/05/2020 10:58 AM
Final Approval Date: 03/05/2020		

Capital Area Emergency Communications District Interlocal Agreement for 9-1-1 Geographic Information System Database Management

1. Parties and Purpose

    1.1. The Capital Area Emergency Communications District ("CAECD" or "the District") is a regional emergency communications district and political subdivision of the State of Texas organized and operating under Chapter 772, Subchapter G of the Health and Safety Code, as amended. CAECD desires to ensure the highest quality in its 9-1-1 Geographic Information System (GIS) data in order to ensure the success of the region's transition to Next Generation 9-1-1 emergency communications service within the District.

    1.2. WILLIAMSON COUNTY ("PUBLIC AGENCY") is a Texas County that has agreed to participate in maintaining and updating the district's 9-1-1 GIS database and exercises its authority under Section 251.013 of the Texas Transportation Code to name public roads and assigning address numbers to property located in unincorporated areas of the county.

    1.3. This Interlocal Agreement (ILA) is entered into between the CAECD and PUBLIC AGENCY under Chapter 791 of the Texas Government Code in order to compensate the PUBLIC AGENCY for the work required to maintain and update the district's 9-1-1 GIS database.

    1.4. For the purpose of carrying out CAECD's duties and obligations under this agreement, the parties understand and agree that references to the CAECD includes its employees, officers, directors, volunteers, agents (including the Capital Area Council of Governments – CAPCOG), and their representatives, individually, officially, and collectively.

2. Goods and Services

    2.1. PUBLIC AGENCY agrees to carry out the scope of work in Attachment A.

3. Cooperative Purchasing

    3.1. CAECD may periodically identify opportunities to cooperatively purchase goods or services for the 9-1-1 GIS data for participating organizations.

    3.2. If PUBLIC AGENCY chooses to participate in a cooperative purchase of 9-1-1 GIS goods or services organized by CAECD, PUBLIC AGENCY agrees that CAECD may deduct the cost of PUBLIC AGENCY's share of those goods or services from the contract price otherwise payable to the PUBLIC AGENCY.

4. Effective Date and Term of Contract

    4.1. This contract takes effect April 1, 2020, and terminates on September 30, 2020, unless terminated earlier under Section 10.

5. Contract Price and Payment Terms

5.1. For work performed in the period April 1, 2020 through September 30, 2020, CAECD agrees to compensate PUBLIC AGENCY an amount not to exceed $348,394.95, minus any amount that the PUBLIC AGENCY billed CAECD for 9-1-1 GIS services for October 1, 2019 – March 31, 2020, in excess of ½ of $309,890.00.

5.2. PUBLIC AGENCY agrees to invoice CAECD for one half of the amount listed under section 5.1 within five business days of the end of each of the following quarters and as directed by CAECD for work performed during these quarters:

April 1 – June 30, 2020: Due by close of business, Monday, July 7, 2020; and

July 1 – September 30, 2020: Due by close of business, Wednesday, October 7, 2020.

5.3. PUBLIC AGENCY agrees to submit a performance report along with each invoice in accordance with the scope of work in Attachment A. If CAECD determines that PUBLIC AGENCY has not meet performance expectations described in Attachment A, CAECD will provide a written explanation to PUBLIC AGENCY, and PUBLIC AGENCY agrees to provide, within five business days, a comprehensive explanation of the performance deficiency and a plan for achieving performance targets during the next quarter.

5.4. CAECD agrees to pay invoices within 30 days after receiving a correct invoice, after CAECD determines that the PUBLIC AGENCY has fulfilled its obligations for the quarter.

5.5. CAECD reserves the right to reject in whole or part a quarterly invoice in part or in whole if PUBLIC AGENCY has not adequately fulfilled its obligations under this ILA.

6. Compliance with Applicable Law and Policy

6.1. PUBLIC AGENCY agrees to comply with all applicable law and policy in carrying out this ILA.

7. Independent Contractor, Assignment, and Subcontracting

7.1. PUBLIC AGENCY is not an employee or agent of CAECD, but furnishes goods and services under this ILA solely as an independent contractor.

7.2. PUBLIC AGENCY may not assign its rights or subcontract its duties without the written consent of CAECD. An attempted assignment or subcontract in violation of this section is void.

7.3. If CAECD consents to PUBLIC AGENCY's subcontracting of duties, each subcontract is subject to all of the terms and conditions of this ILA, and PUBLIC AGENCY agrees to furnish a copy of this ILA to each subcontractor and furnish, upon request, a copy of PUBLIC AGENCY's contract with any subcontractor to CAECD.

7.4. If PUBLIC AGENCY wishes to assign the role of project representative to anyone other than a PUBLIC AGENCY employee to serve as its project representative for this ILA, it shall provide documentation to CAECD that the subcontractor consents to serve in this capacity.

8. Records and Monitoring

8.1. PUBLIC AGENCY agrees to maintain records adequate to document its performance and costs of carrying out this ILA at PUBLIC AGENCY's offices.

8.2. Subject to additional requirements of section 8.3, PUBLIC AGENCY agrees to preserve the records for three fiscal years after receiving final payment under this ILA.

8.3. If an audit or information in the records is disputed or the subject of litigation, PUBLIC AGENCY agrees to preserve the records until the dispute or litigation is finally concluded, regardless of the ending or early termination of this contract.

8.4. Upon advance and reasonable notice to the PUBLIC AGENCY, CAECD is entitled to inspect and copy, during normal business hours at PUBLIC AGENCY's offices where they are maintained, the records maintained under this contract for as long as they are preserved. CAECD is also entitled to visit PUBLIC AGENCY's offices, talk to its personnel, and audit its records, all during normal business hours, to assist in monitoring its performance under this contract.

8.5. CAECD reserves the right to visit PUBLIC AGENCY's offices to monitor performance of this contract at least during the performance period to ensure compliance with applicable law and policy. If CAECD exercises this option, it will provide PUBLIC AGENCY with a written monitoring report within 30 calendar days of the visit. The report will describe any compliance issues and schedule a follow-up visit if necessary.

8.6. CAECD agrees to notify PUBLIC AGENCY at least 24 hours in advance of any intended visit under this Section other than as described in Section 8.5. Upon receipt of CAECD's notice, PUBLIC AGENCY agrees to notify the appropriate department(s) specified in the notice of CAECD's intended visit.

9. Nondiscrimination and Equal Opportunity

9.1. PUBLIC AGENCY shall not exclude anyone or entity from participating in PUBLIC AGENCY's duties under this ILA, deny benefits under this ILA, or otherwise discriminate against anyone in carrying out this contract because of any protected category under CAPCOG's personnel policies, which include race, color, religion, sex, age, disability, handicap, veteran status, national origin, sexual orientation, or gender identity.

9.2. If PUBLIC AGENCY procures goods or services with funds made available under this ILA, PUBLIC AGENCY agrees to comply with CAECD's affirmative action procurement policy, which is set out in CAECD's 9-1-1 Policies and Procedures Manual.

10. Early Termination of Contract

10.1. If CAECD or PUBLIC AGENCY breaches a material provision of this ILA, the other may notify the breaching party describing the breach and demanding corrective action. The breaching party has five business days from its receipt of notice to correct the breach, or to begin and continue with reasonable diligence and in good faith to correct the breach. If the breach cannot be corrected within a reasonable time as agreed by the parties, despite the breaching party's reasonable diligence and good faith effort to do so, the non-breaching party may terminate the contract or may invoke the dispute resolution process of section 11.

10.2. If this ILA is terminated under this section, CAECD and PUBLIC AGENCY are entitled to compensation for goods and services provided the other before receiving notice of the suspension or termination. However, neither CAECD nor PUBLIC AGENCY is liable to the other

for costs it paid or incurred under this contract made after or in anticipate of its receipt of notice of suspension or termination. The fraction of the maximum amount owed for each period described in sections 5.1 and 5.2 will be calculated based on the quarterly amount and fraction of CAPCOG business days during that quarter when the PUBLIC AGENCY carried out work pursuant to this ILA.

10.3. Termination for breach under Section 10.1 does not waive either party's claim for direct damages resulting from the breach, and both CAECD and PUBLIC AGENCY among other remedies may withhold from compensation owed the other an amount necessary to satisfy its claim against the other.

10.4. The termination of this contract does not affect PUBLIC AGENCY's duty to preserve its records and permit inspection, copying, and auditing of its records and visitation of its premises and personnel under section 8.

11. Dispute Resolution

11.1. The parties desire to resolve disputes arising under this ILA without litigation. Accordingly, if a dispute arises, the parties agree to attempt in good faith to resolve the dispute between themselves. To this end, the parties agree not to sue one another, except to enforce compliance with this section 11, toll the statute of limitations, or seek an injunction until they have exhausted the procedures set out in this Section 11.

11.2. At the written request of either party, each party shall promptly appoint one non-lawyer representative to negotiate informally and in good faith to resolve any dispute arising under this ILA. The representatives appointed shall promptly determine the location, format, frequency, and duration of the negotiations.

11.3. If the representatives cannot resolve the dispute within 30 calendar days after the first negotiation meeting, the parties agree to refer the dispute to the Dispute Resolution Center of Austin for mediation in accordance with the Center's mediation procedures by a single mediator assigned by the Center. Each party agrees to pay half the cost of the Center's mediation services.

11.4. The parties agree to continue performing their duties under this contract, which are unaffected by the dispute, during the negotiation and mediation process.

11.5. If mediation does not resolve the parties' dispute, the parties may pursue their legal and equitable remedies.

11.6. A party's participation in or the results of any mediation or other non-binding dispute resolution process under this section or the provisions of this section shall not be construed as a waiver by party of: (1) any rights, privileges, defenses, remedies, or immunities available to a party; (2) a party's termination rights; or (3) other termination provisions or expiration dates of this ILA.

11.7. Nothing shall prevent either party from resorting to judicial proceedings if (a) good faith efforts to resolve a dispute under these procedures have been unsuccessful, or (b) interim resort to a court is necessary to prevent serious and irreparable injury to a party or to others.

12. Notice to Parties and Project Representatives

    12.1. Notice to be effective under this ILA must be in writing and received by the party against whom it is to operate. Notice is received by a party: A) when it is delivered to the party personally; B) on the date shown on the return receipt if mailed or registered or certified mail, return receipt requested, to the party's address specified in 12.2 or 12.3 and signed for on behalf of the party; or C) three business days after its deposit in the United States mail, with first-class postage affixed, addressed to the party's address specified in Section 12.2 or 12.3.

    12.2. CAECD's address is 6800 Burleson Road, Building 310, Suite 165, Austin, TX 78744, Attn: Executive Director

    12.3. PUBLIC AGENCY's address is: 301 SE Inner Loop, Suite 107, Georgetown, TX 78526.

    12.4. A party may change its address by providing notice of the change in accordance with Section 12.1

    12.5. Susan Cooper, CAPCOG GIS Program Manager, is CAECD's Project Representative, who is authorized to give and receive communications and directions on behalf of the CAECD. All communications including all payment requests must be addressed to the CAECD's Project Representative or his designee. The CAECD's Project Representative may indicate a designee through an e-mail to PUBLIC AGENCY's project representative. CAPCOG's Project Representative's phone number is (512) 916-6034, and her e-mail is scooper@capcog.org.

    12.6. George Strebel is PUBLIC AGENCY's Project Representative, who is authorized to give and receive communications and directions on behalf of PUBLIC AGENCY. All communications including all payment requests must be addressed to the PUBLIC AGENCY's Project Representative or his designee. The PUBLIC AGENCY's Project Representative may indicate a designee through an e-mail to CAECD's project representative. PUBLIC AGENCY's Project Representative's phone number is 512-943-1474, and his e-mail is gstrebel@wilco.org.

13. Miscellaneous

    13.1. Each individual signing this contract on behalf of a party warrants that he or she is legally authorized to do so and that the party is legally authorized to perform the obligations undertaken. The undersigned warrants that he or she: A) has actual authority to execute this contract on behalf of the governing body identified in this agreement; and verifies the governing body, by either minute order, resolution, or ordinance approved this agreement as required by Texas Government Code Section 791, as amended

    13.2. This ILA shall be construed and interpreted in accordance with the laws of the State of Texas. Venue for all disputes hereafter shall be solely in Travis County.

    13.3. This ILA states the entire agreement of the parties, and may be amended only by a written amendment executed by both parties, except that any alterations, additions, or deletions to the terms of this ILA which are required by changes in Federal or State law or regulation are automatically incorporated into this contract without written amendment hereto and shall become effective on the date designated by such law or regulation.

13.4. The following Attachments are part of this ILA: A) Scope of Work; and B) Technical Requirements.

13.5. This contract is executed in duplicate originals.

WILLIAMSON COUNTY	CAPITAL AREA EMERGENCY COMMUNICATIONS DISTRICT
By: _____	By: _____
Name: Bill Gravell Jr.	Betty Voights
Title County Judge	Executive Director
Date: _____	Date: _____

Date of County Governing Body Approval:

_____

Attachment A: Scope of Work

Overview

The goal of this scope of work is to facilitate the exchange of geospatial information between CAPCOG and the PUBLIC AGENCY to help ensure that efficient and accurate response to emergency calls and text messages in all areas of the Capital Area Emergency Communications District. In order to accomplish this:

1. Calls and texts must be routed to the correct public safety answering point (PSAP);
2. The correct emergency service provider must be dispatched to the appropriate location; and
3. The emergency responders must be able to know the most efficient route to reach that location.

Definitions

Core 9-1-1 GIS data terminology:

1. 9-1-1 GIS Database: The geospatial database maintained and updated by the PUBLIC AGENCY that includes, at a minimum, all address points, road centerlines, PSAP boundaries, Emergency Service Boundaries (ESBs), and city limit (municipal) boundaries for the PUBLIC AGENCY's provisioning boundary
2. Data Layer: Also known as a Feature Class, is a group of geographic features that reside in a table of information with corresponding locations on the earth (map) represented as either points, lines, or polygons.
3. Address Points: A data layer of points identifying sites or structures associated with a street address, or the location of access to a site or structure, but may also represent landmarks.
4. Road (Street) Centerlines: A data layer of lines estimating the centerline of a roadway that contains information such as road name, road classification, and address range
5. City Limit (Municipal) Boundary: A polygon data layer representing the geographic extent of a city's administrative boundary, not including any extra-territorial jurisdiction

Specialized NG9-1-1 GIS terminology:

1. Provisioning Boundary: The authoritative polygon data layer that defines the PUBLIC AGENCY's geographic area of 9-1-1 GIS responsibility. This should be the entire extent of the PUBLIC AGENCY's administrative boundary, plus any other adjacent areas or minus areas within its administrative boundaries as agreed to between the PUBLIC AGENCY and another city or county. Provisioning boundaries may only be modified with express written concurrence between the PUBLIC AGENCY, adjacent PUBLIC AGENCIES, and CAPCOG.

   Note:
   The provisioning boundary should include the area that the PUBLIC AGENCY assigns address points and road names under its own authority, plus any other areas that the PUBLIC AGENCY does not have such authority, but with which it has entered into an exclusive agreement to obtain this information for the 9-1-1 GIS database. Situations that may warrant a change to a provisioning boundary include (but are not limited to): municipal annexations, consolidation of

two or more municipalities, formation of new municipalities, changes in PSAP service areas, and changes in emergency responder service areas.

2. Public Safety Answering Point (PSAP) boundary: The authoritative polygon data layer representing the geographic area within a provisioning boundary served by a single 9-1-1 call center (a PSAP), to which all emergency requests are initially routed.
3. Emergency Service Boundary (ESB): A polygon data layer that represents the geographic area of responsibility for emergency response providers within the geographic extent of the provisioning boundary. Each 9-1-1 GIS database includes, at a minimum, a law ESB layer, a fire ESB layer, and an EMS ESB layer.
4. Emergency Service Zone (ESZ): A polygon data layer representing the area within a provisioning boundary served by a unique combination of law, fire, and EMS responders. ESZs are optional for inclusion in the NG9-1-1 GIS database.
5. Database Schema: Also known as Data Model, is the database structure with regard to field properties, including data type, field value constraints, etc. Converting one database schema to another involves field-matching (field-mapping) and other compatibility considerations
6. Globally Unique IDs (GUIDs): A unique identifier that is assigned to each record (feature) in an PUBLIC AGENCY's 9-1-1 GIS database; a GUID uniquely identifies a feature both within the PUBLIC AGENCY's 9-1-1 GIS database provisioning boundary and across all 9-1-1 GIS databases.

Quality Control terminology:

1. Enterprise Geospatial Data Management System (EGDMS): A cloud-based quality control platform provided by AT&T/Intrado used for identifying critical errors that will ultimately be used by the PUBLIC AGENCY that provisions (determines acceptable) data for CAPCOG's NG9-1-1 system in the near future
2. Data Hub: a cloud-based quality control platform provided by GeoComm that, in addition to being able to identify critical errors, can also identify "significant" and "other" errors in an PUBLIC AGENCY's 9-1-1 GIS database
3. New Error: Any error present in the PUBLIC AGENCY's 9-1-1 GIS database update for the first time
4. Legacy Error: Any error in the PUBLIC AGENCY's 9-1-1 GIS database update that was also present in a preceding update
5. Error Rate: The ratio of total number of errors to total number of features (records) within a specific data layer, or in aggregate for a defined geographic area
6. Critical Error: Any error in the PUBLIC AGENCY's 9-1-1 GIS database update found by the AT&T/Intrado Enterprise Geospatial Database Management (EGDMS) or GeoComm's DataHub quality-control software that cause, or have a potential of causing, a critical fault in the routing of a 9-1-1 emergency service request call or text to the correct PSAP; the EGDMS system prevents data with critical errors from being uploaded to the NG9-1-1 system. Examples include (but are not limited to) gaps and overlaps between several of the data layers described above.
7. Significant Error: Any error in the PUBLIC AGENCY's 9-1-1 GIS database update found by GeoComm's Data Hub quality control software that cause, or have a potential of causing, a critical fault in Computer-Aided Dispatch (CAD) mapping platforms or other related systems
8. Other Error: Any error in the PUBLIC AGENCY's 9-1-1 GIS database identified by GeoComm's Data Hub quality control software other than a "critical" or "significant" error

Task 1: Basic Work

Task 1 involves information gathering and data preparation needed for the 9-1-1 GIS database but does NOT involve updating the 9-1-1 GIS database directly.

Task 1.A: PUBLIC AGENCY shall submit, at least once a month, a comprehensive record of 9-1-1 related information needed for complete and updated 9-1-1 GIS database records for all areas within the PUBLIC AGENCY's Provisioning Boundary consisting of:

1. Street Addresses
2. Roads
3. City limit boundaries
4. PSAP boundaries
5. Law ESB
6. Fire ESB
7. Emergency Medical Service ESB
8. Other pertinent information

Task 1B: PUBLIC AGENCY shall enter into and maintain agreements with all other local governments with the authority to assign address points, assign road names and address ranges, alter PSAP boundaries, or alter ESB boundaries in order to ensure that these entities provide such data to PUBLIC AGENCY in a timely manner. PUBLIC AGENCY shall provide CAPCOG with adequate advance notice of any substantive changes that could or should affect PSAP boundaries, ESB boundaries, provisioning boundaries, or any sub-contracting in order for an orderly transition as a result of any pending new agreement, amendment, or agreement termination.

Task 1C: PUBLIC AGENCY shall be responsible for conveying any relevant information deriving from CAPCOG regarding 9-1-1 GIS database integrity to other local governments and governmental entities partially or wholly within its provisioning boundary.

Task 1D: PUBLIC AGENCY shall provide to CAPCOG information from any County Commissioners' Court meetings or City Council meetings that would affect PUBLIC AGENCY's performance of this contract, including (but not limited to) changes to PSAPs, ESBs, annexation, or subcontracting. PUBLIC AGENCY's Project Representative is expected to keep track of County Commissioners Court and City Council meeting agendas to determine if an item may affect the performance of this contract, and notify CAPCOG's project representative of any such issues as soon as possible, but no later than 2 days prior to the Commissioners Court or City Council meeting.

Task 1.E: PUBLIC AGENCY shall send at least one representative to each scheduled quarterly 9-1-1 GIS User Group meetings and at least one training workshop hosted by CAPCOG during the performance period of this agreement.

Task 2: GIS Work

Task 2 involves GIS work needed for directly maintaining and updating the 9-1-1 GIS database. This is work that CAPCOG would need to perform if the PUBLIC AGENCY did not do so. CAPCOG's expectation is that this work would by a person, either on staff or subcontracted by the PUBLIC AGENCY, with

responsibilities, knowledge, skills, education, and experience comparable to the state's "Geographic Information Specialist II" job description.[1] Task 2 includes the following sub-tasks:

Task 2.A: PUBLIC AGENCY shall submit all information required under Task 1.A that corresponds to GIS data layers in the 9-1-1 GIS database. This will be provided in ESRI File geodatabase format (.gdb) pursuant to CAPCOG guidance at least once a month to CAPCOG. PUBLIC AGENCY shall first submit data to EGDMS and Data Hub in order to address any "critical" or "significant" errors. These quality control systems require the 9-1-1 GIS database to match the standardized database schema (data model) for these systems through field-matching (field-mapping) procedures and other standards. Based on the recommendations of CAPCOG's GIS Planning Committee, CAPCOG staff will develop performance standards for target error rates, and will communicate these performance standards to PUBLIC AGENCY at a later date through guidance.

Task 2.B: PUBLIC AGENCY shall address any errors identified by EGDMS and Data Hub validation checks (reports) or CAPCOG Quality Control reports from those systems as soon as possible, but no later than the following conventional monthly submission to CAPCOG. This includes coordination with adjacent PUBLIC AGENCIES and CAPCOG where necessary.

Task 2.C: PUBLIC AGENCY shall address any other discrepancies identified by authorized stakeholders including, but not limited to, PSAP 9-1-1 call-takers.

Task 2.D: At least once a month, PUBLIC AGENCY shall back up the 9-1-1 GIS database and store it in a secure place. PUBLIC AGENCY shall include a record of the dates the database was backed up in the activity reports that are required to be submitted with quarterly invoices.

Task 2.E: In addition, PUBLIC AGENCY shall maintain the automatic location information (ALI) database within the PUBLIC AGENCY's provisioning boundary. This includes, but is not limited to, correcting telephone number database errors, maintenance and quality-control of an accurate 9-1-1 call location map, and providing Master Street Address Guide (MSAG) updates and corrections to the database vendor.

Content of Quarterly Reports

Along with each quarterly invoice, PUBLIC AGENCY will submit an activity report that contains all of the following information related to activities that occurred in the quarter:

- For each applicable governmental entity with administrative boundaries within PUBLIC AGENCY's provisioning boundary, PUBLIC AGENCY shall provide a summary of actions taken relevant to the 9-1-1 GIS database or certify that no action was taken relevant to the 9-1-1 GIS database
- If applicable, the date and time of the PUBLIC AGENCY's last backup of its 9-1-1 GIS database
- Dates and basic summaries (such as total number of features) of data submissions to CAPCOG
- A summary of any work that involved resolution of boundary issues with other entities, correction of errors and resolution of any other issues related to this contract
- An explanation for any performance issues in the prior month and corrective action that will be taken to address and prevent such issues in the future, including:

[1] Available online at: http://www.hr.sao.texas.gov/CompensationSystem/JobDescriptions/

- Late or incomplete data submissions;
- Submission of data with legacy errors;
- Submission of data with new errors;
- Failure to meet performance expectations for critical error rates and significant error rates;
- Any other issue identified by CAPCOG in a performance report.

CAPCOG will provide PUBLIC AGENCY the template to use for activity reports.

CAPCOG Guidance

In addition to the Performance Reports identified in Task 2.B, CAPCOG may issue technical guidance to PUBLIC AGENCY's Project Representative that provides further clarification, interpretation, and details. Failure to follow any such guidance would constitute a performance deficiency for this agreement.

Unilateral Authority to Update this Scope of Work

CAPCOG has the unilateral authority to update this scope of work at any time during the performance period of this agreement. Among other situations that may warrant a change in this scope of work, this may become necessary when CAPCOG is ready to fully transition to a NG9-1-1 system in which the PUBLIC AGENCY's 9-1-1 GIS data is directly provisioned to the CAECD's regional 9-1-1 GIS database through EGDMS, rather than CAPCOG provisioning this data after receiving it from the PUBLIC AGENCY.

Attachment B, Part 1:

CAPCOG NG9-1-1 Transitional GIS Data Requirements Version 2.0 (2017, re-issue 2020)

CAPCOG NG9-1-1 Transitional GIS Data Requirements

Version 2.0 (2017)

1 Summary

The following geospatial data and corresponding attribute specifications are required to be regularly maintained by each county for Mapped Automated Location Information (ALI), Location Validation Function (LVF) and Emergency Call Routing Function (ECRF).

This document is referenced in the Capital Area Emergency Communications District Interlocal Contract for Geographic Information System Data and the Capital Area Emergency Communications District Interlocal Contract for Next Generation 9-1-1 Database Program documents and is commonly called "Attachment B Requirements".

The GIS Data requirements in this document are a condensed version of, and based upon, NENA (National Emergency Number Association) standards as they are developed and evolve over time. We are in a lengthy transitional period to Next Generation 9-1-1 (NG9-1-1). Data model standards should be more thoroughly reviewed in the "NENA Standard for NG9-1-1 GIS Data Model" document. Specifics regarding address point placement methodologies should be reviewed in the "NENA Information Document for Development of Site/Structure Address Point GIS Data for 9-1-1" document. There are other useful resources, as well, and CAPCOG will provide several of these on its own Web Site.

Please provide monthly updates of the 9-1-1 datasets referenced in this document in ESRI file geodatabase format by the 1st business day of each month. Incomplete datasets or other data abnormalities related to requirements may be returned to the county for correction. To be included in that month's PSAP update, the data must be returned to CAPCOG by the 5th business day of that month.

Regarding database fields and data types, each is very specific and must follow the exact guidelines outlined below. For example, the "L_ESN" field must be Text type with a character width of 5. Remember to keep the field names in your database the same as those listed, and in the same order, and that all entries for every field must be in UPPER CASE. The complete attribute definitions shown in the GIS data tables are described and defined in the "Database Format" sections for each dataset. The data fields shown as **M**andatory and **C**onditional must be present in the data. In the tables below, the column **M/C/O** is to indicate whether the attribute values is Mandatory (**M**), Conditional (**C**), or Optional (**O**).

- **Mandatory** signifies an attribute value must exist
- **Conditional** signifies that if the attribute information exists in the real world, it must be included. If no value exists for the feature, the individual value is left blank without an empty space (if text), or 0 (if numeric)
- **Optional** signifies an attribute value may or may not be included in the data field

In the GIS data tables below, the **TYPE** column indicates the data type used for the data field.

- **TEXT** – string of alphanumeric characters including any combination of alphabetical letters A-Z and numbers 0-9
- **DATE** – Date and **time** using ISO 8601 compliant formats which are in the format of YYYY-MM-DD HH:MM:SS
- **DOUBLE** – double precision floating point numeric values with decimals
- **LONG** – whole numeric values ranging from -2,147,483,648 to 2,147,483,647 without decimals

In the GIS data tables below, the **WIDTH** column indicates the number of allowable characters within each field.

2 Road Centerlines (RCL)

This line data represents road networks in the CAPCOG region. This layer includes the street names and address ranges used to assign an address.

2.1 Graphic (Spatial) Edits

Each named street needs to be represented in the GIS graphically and include attribution for all database fields listed below. All unnamed streets included in the street centerline layer are required to have the designation “DRVW” entered in the ‘street name (ST_NAME)’ field and have any other relevant attribute information completed, including the ‘CLASS’ field. When a street centerline is created or edited, several sources and methods can be used, including current aerial imagery, georeferenced survey plats, computer-aided design (CAD) files, parcels, mapping-grade GPS units in the field, or other authoritative sources or methods. The positional accuracy of addressed structures should be within +/- 5 feet of the center of the roadbed (the part on which vehicles travel) noting that when roadways are divided (i.e by a median) the roadbeds on each side should have a centerline drawn. In all cases each new street centerline will need to be split, or checked for gaps, at each jurisdiction and ESN line/boundary intersection. Street segment direction must be correct as well. These items and other geometric relationships are referred to as “topology”, and especially important for NG9-1-1 purposes.

2.2 Database Format

FIELD NAME	M/C/O	TYPE	WIDTH	DESCRIPTION/ VALID ENTRIES
SOURCE	M	TEXT	75	Agency that last updated the record, i.e. FAYETTE, TRAVIS
PROVIDER	M	TEXT	75	The name of the regional 911 authority *CAPCOG will populate*
LAST_MOD	M	DATE	26	Date of last update using ISO 8601 format
EFF_DATE	O	DATE	26	Date the new record information goes into effect in ISO 8601 format
SEGMENTID	M	LONG	DEFAULT	Unique segment ID *CAPCOG will populate*
RCL_UNIQID	M	TEXT	100	ID for each road segment - *CAPCOG will populate*
COUNTRY	M	TEXT	2	Country name represented by two capital letters
L_STATE	M	TEXT	2	Left state name by two letters defined by USPS publication 28
R_STATE	M	TEXT	2	Right state name by two letters defined by USPS publication 28
L_COUNTY	M	TEXT	40	Fully spelled county name on the left side of the road
R_COUNTY	M	TEXT	40	Fully spelled county name on the right side of the road
L_MUNI	M	TEXT	100	Name of municipality on Left, if none populate with “UNINCORPORATED”
R_MUNI	M	TEXT	100	Name of municipality on Right, if none populate with “UNINCORPORATED”
L_MUNI_DIV	C	TEXT	100	Name of municipality division on Left, i.e. ”WARD 5 FRIENDSHIP DISTRICT”
R_MUNI_DIV	C	TEXT	100	Name of municipality division on Right i.e. “WARD 5 FRIENDSHIP DISTRICT”
L_NBRHOOD	O	TEXT	100	Name of neighborhood or subdivision on Left
R_NBRHOOD	O	TEXT	100	Name of neighborhood or subdivision on Right
L_RNG_PRE	C	TEXT	15	Part of an address preceding the numeric address on Left
R_RNG_PRE	C	TEXT	15	Part of an address preceding the numeric address on Right
LF_ADDR	M	LONG	DEFAULT	Left address number at the FROM node
LT_ADDR	M	LONG	DEFAULT	Left address number at the TO node

RF_ADDR	M	LONG	DEFAULT	Right address number at the FROM node
RT_ADDR	M	LONG	DEFAULT	Right address number at the TO node
L_PARITY	M	TEXT	1	E, O, B, Z for Even, Odd, Both, or Zero (if the range is 0 to 0)
R_PARITY	M	TEXT	1	E, O, B, Z for Even, Odd, Both, or Zero (if the range is 0 to 0)
L_POST_COM	C	TEXT	40	City name for the ZIP of an address, as given in the USPS on Left
R_POST_COM	C	TEXT	40	City name for the ZIP of an address, as given in the USPS on Right
L_ZIP	C	TEXT	5	5-digit numeric postal code area on Left
R_ZIP	C	TEXT	5	5-digit numeric postal code area on Right
L_ESN	M	TEXT	5	5-digit Emergency Service Number as identified by MSAG on Left. If the ESN number only has 2-3 digits, it must be preceded by zeros
R_ESN	M	TEXT	5	Emergency Service Number as identified by MSAG on Right. Must be Preceded by zeros if less than 5 digits, i.e. “00088” for ESN 88
L_MSAG	M	TEXT	30	Valid service community as identified by MSAG on Left
R_MSAG	M	TEXT	30	Valid service community as identified by MSAG on Right
PRE_MOD	O	TEXT	15	Word or phrase separate from type and direction that precedes PRE_DIR i.e. Access, Alternate, Business, Connector, Extension, Scenic, Spur, Ramp Underpass, Overpass
PRE_DIR	C	TEXT	2	Leading directional prefix N, S, E, W, NE, NW, SE, SW
PRE_TYPE	C	TEXT	20	Spelled out word or phrase that precedes and identifies a type of thoroughfare
ST_NAME	M	TEXT	60	**Legal** street name as assigned by local addressing authority
ST_TYPE	C	TEXT	4	Type of street following the street name, valid entries on USPS Pub 28
POST_DIR	C	TEXT	2	Trailing directional suffix N, S, E, W, NE, NW, SE, SW
POST_MOD	C	TEXT	12	Word or phrase separate from type and direction that follows ST_NAME
FULL_NAME	M	TEXT	125	Full street name, should be a concatenation of 4 fields : PRE_DIR, ST_NAME, ST_TYPE and POST_DIR with no trailing or leading spaces
ST_ALIAS	C	TEXT	125	Entire alias street name assigned to street segment
ONE_WAY	O	TEXT	2	**B, FT, TF** for **B**oth, **F**ROM node to **T**O node, **T**O node to **F**ROM node
SP_LIMIT	O	LONG	DEFAULT	Posted speed limit in MPH
CLASS	M	TEXT	4	Street type designation code (See ROC Codes below)
RDCLS_TYP	O	TEXT	15	See valid Road Class Types below
NOTES	O	TEXT	75	Additional information

2.2 ROC Codes (‘Street Type’ Designation)

IH – Interstate
US – US highways
SH – State highways
FM – Farm to Market, Ranch Road, Ranch to Market
LS – City Street, County Road, Park Road, Recreational, Frontage Road
AC – Access Road, Crossover
PVT- Private Road
TR – Toll Road
RAMP- On-ramp, Off-ramp
DW - Driveways

2.3 Road Class Types
Primary
Secondary
Local (City, Neighborhood, or Rural Road)
Ramp
Service (usually along a limited access highway)
Vehicular Trail (4WD, snowmobiles)
Walkway (Pedestrian Trail, Boardwalk)
Alley
Private (service vehicles, logging, oil fields, ranches, etc.)
Parking Lot
Trail (Ski, Bike, Walking / Hiking Trail)

3 Site / Structure Address Points (AP)

This point data represents addressable sites, structures, or property entrances that exist within the CAPCOG region.

3.1 Graphic (Spatial) Edits

All addressed site/structures must be represented in the address point layer. When a site/structure point is created or edited, several sources and methods can be used, including aerial imagery, georeferenced survey plats, computer-aided design (CAD) files, parcels, mapping-grade GPS units in the field, or other authoritative sources and methods. When the actual structure location is known, the symbol should represent the general center of the structure. In other cases, please refer to the "NENA Information Document for Development of Site/Structure Address Point GIS Data for 9-1-1" document. In any case, the positional accuracy of structures or designated site locations should be within +/- 25 feet of their true location or intended designation.

3.2 Database Format

FIELD NAME	M/C/O	TYPE	WIDTH	DESCRIPTION/ VALID ENTRIES
SOURCE	M	TEXT	75	Agency that last updated the record, i.e. HAYS, WILLIAMSON
PROVIDER	M	TEXT	75	The name of the regional 911 authority *CAPCOG will populate*
LAST_MOD	M	DATE	26	Date of last update using ISO 8601 format
EFF_DATE	O	DATE	26	Date the new record information goes into effect in ISO 8601 format
SITE_ID	M	LONG	DEFAULT	Unique site ID *CAPCOG will populate*
SITEUNQID	M	TEXT	100	Unique ID for each address site - *CAPCOG will populate*
COUNTRY	M	TEXT	2	Country name represented by two capital letters
STATE	M	TEXT	2	State name by two letters defined by USPS publication 28
COUNTY	M	TEXT	40	County name or equivalent fully spelled out
MUNICIPAL	M	TEXT	100	Name of municipality, if none populate with "UNINCORPORATED"
MUNI_DIV	C	TEXT	100	Name of municipality division i.e. "WARD 5 FRIENDSHIP DISTRICT"
NBRHOOD	C	TEXT	100	Name of neighborhood or subdivision where the address is located
ADDNUM_PRE	O	TEXT	15	Part of an address leading the numeric address
ADDR_NUM	M	LONG	DEFAULT	Numeric identifier of a location along a thoroughfare
ADDNUM_SUF	C	TEXT	15	Part of an address following the address number i.e. ½, B
PRE_MOD	O	TEXT	15	Word or phrase separate from type and direction that precedes PRE_DIR i.e. Access, Alternate, Business, Connector, Extension, Scenic, Spur, Ramp Underpass, Overpass

PRE_DIR	C	TEXT	2	Leading directional prefix N, S, E, W, NE, NW, SE, SW
PRE_TYPE	O	TEXT	20	Spelled out word or phrase that precedes and identifies a type of thoroughfare
ST_NAME	M	TEXT	60	**Legal** street name as assigned by local addressing authority
ST_TYPE	C	TEXT	4	Type of street following the street name, valid entries on USPS Pub 28
POST_DIR	C	TEXT	2	Trailing directional suffix N, S, E, W, NE, NW, SE, SW
POST_MOD	O	TEXT	12	Word or phrase separate from type and direction that follows ST_NAME
FULL_NAME	M	TEXT	125	Full street name, must be identical to the site's related road FULL_NAME
ST_ALIAS	C	TEXT	125	Entire alias street name assigned to related street segment
FULL_ADDR	M	TEXT	170	Full address, should be a concatenation of ADDNUM_PRE + ADDR_NUM + ADDNUM_SUF + FULL_NAME with no extra, leading and trailing spaces
ESN	M	TEXT	5	Emergency Service Number associated with the address and community name Precede by '0' if digits are less than 5
MSAG_COM	M	TEXT	30	Valid service community associated with the location of the address
POSTAL_COM	M	TEXT	40	City name for the ZIP of an address, as given in the USPS
ZIP	C	TEXT	5	5-digit numeric postal code area
ZIP4	O	TEXT	4	ZIP plus 4 code without the dash
BLDG	O	TEXT	75	One among a group of buildings that have the same address
FLOOR	O	TEXT	75	A floor, story or level within a building
UNIT	O	TEXT	75	A suite or group of rooms within a building that share the same entrance
ROOM	O	TEXT	75	A single room within a building
SEAT	O	TEXT	75	A place where a person sits within a building i.e. cubicle
LANDMARK	O	TEXT	150	The name by which a prominent feature is publicly known or Vanity address
MILEPOST	C	LONG	DEFAULT	A posted numeric measurement from a given beginning point
SITE_TYPE	C	TEXT	50	Type of feature identified by the address i.e. residential, office, store, school
POINT_X	O	DOUBLE	DEFAULT	Longitude of point in decimal degrees using EPSG: 4326
POINT_Y	O	DOUBLE	DEFAULT	Latitude of point in decimal degrees using EPSG: 4326
NOTES	O	TEXT	254	Additional location information, which is not a building, floor, unit, room or seat
ELEVATION	O	DOUBLE	DEFAULT	Height above Mean Sea Level in meters

4 Emergency Service Zone (ESZ)

This polygon data consists of the intersection of law enforcement, fire district, and emergency medical service and telephone exchange boundaries in the CAPCOG region.

4.1 Graphic (Spatial) Edits

These areas need to accurately reflect the boundaries of each geographically unique combination of fire, law and EMS responder zones. This layer is created and maintained by overlaying with some combination of street centerlines, municipal (i.e. city limit) boundaries, parcels boundaries, or other data to determine each jurisdiction's emergency response service areas. As new emergency response services are added to, or change in an area, this boundary file will need to be modified accordingly. Communications must be regularly preserved with all fire, law, and emergency medical responders to obtain the information required to maintain updated ESZ boundaries. These ESZ boundaries should be within +/- 50 feet of their true location with no gaps or overlaps. These items and other geometric relationships are referred to as "topology", and especially important for NG9-1-1 purposes. **In addition, it is very important that all features with identical attribute information are merged into one multipart polygon.**

4.2 Database Format

FIELD NAME	M/C/O	TYPE	WIDTH	DESCRIPTION/ VALID ENTRIES
SOURCE	M	TEXT	75	Agency that last updated the record, i.e. BASTROP, BURNET
PROVIDER	M	TEXT	75	The name of the regional 911 authority *CAPCOG will populate*
LAST_MOD	M	DATE	26	Date of last update using ISO 8601 format
EFF_DATE	O	DATE	26	Date the new record information goes into effect in ISO 8601 format
ES_UNQID	M	TEXT	100	ID for each emergency service polygon - *CAPCOG will populate*
LAW	M	TEXT	60	Name of law service provider
FIRE	M	TEXT	60	Name of fire service provider
MEDICAL	M	TEXT	60	Name of medical service provider
COUNTRY	M	TEXT	2	Country name represented by two capital letters
STATE	M	TEXT	2	State name by two letters defined by USPS publication 28
COUNTY	M	TEXT	40	County name fully spelled out
URI	M	TEXT	254	URN/URL for routing. Example: sip:sos.law@city.eoc.tx.us
URN	M	TEXT	50	The URN for the Emergency Service or other Well-Known Service*
ESN	M	TEXT	5	ESN of the responding agency preceded by '0' if number of digits < 5
TANDEM	M	TEXT	3	911 Selected Router Code
TANDEM2	C	TEXT	3	911 Selected Router Code
ESSID	M	TEXT	2	Unique tandem routing code *CAPCOG will populate*
ESNGUID	M	TEXT	8	Concatenation of ESN and ESSID separated by a single forward slash "/" CAPCOG will concatenate
AVCARDURI	C	TEXT	254	URI for the vCARD of contact information

* Example: "urn:service:sos" for a PSAP or "urn:service:sos.ambulance" for an ambulance service

5 Municipal Boundary

This polygon data represents municipal boundaries in the CAPCOG region.

5.1 Graphic (Spatial) Edits

When city limits change due to annexations, metes and bounds surveys or other related information must be acquired to update the city limit boundaries. Coordinate geometry (COGO) – is one of the preferred methods for calculating coordinate points from surveys and can be used to update the city limit boundaries in the GIS within + or – 50 feet of their true location with no gaps or overlaps

5.2 Database Format

FIELD NAME	M/C/O	TYPE	WIDTH	DESCRIPTION/ VALID ENTRIES
SOURCE	M	TEXT	75	Agency that last updated the record, i.e. CALDWELL, LLANO
PROVIDER	M	TEXT	75	The name of the regional 911 authority *CAPCOG will populate*
LAST_MOD	M	DATE	26	Date of last update using ISO 8601 format
EFF_DATE	O	DATE	26	Date the new record information goes into effect in ISO 8601 format
POLY_ID	M	LONG	DEFAULT	Numeric Polygon ID *CAPCOG will populate*
MUNIUNQID	M	TEXT	100	Unique ID for each municipality - *CAPCOG will populate*

COUNTRY	M	TEXT	2	Country name represented by two capital letters
STATE	M	TEXT	2	State Name (eg: TX)
COUNTY	M	TEXT	40	County name fully spelled out
MUNI_NM	M	TEXT	100	Name of municipality i.e. “AUSTIN”

Attachment B, Part 2:
Guidance Document for CAPCOG Next Generation 9-1-1-GIS Data (Version 2, 2020)

Guidance Document for CAPCOG Next-Generation 9-1-1 Geographic Information System (GIS) Data
Version 2: April 2020

Introduction:

As the Transition Workflow Cycle of the Next-Generation 9-1-1 Database Program Interlocal Agreement (ILA) describes, our region is moving closer and closer to deploying a Next-Gen 9-1-1 system that enables emergency calls to route to the correct PSAP based on GIS data. This transition begins the process of moving away from our traditional MSAG-based (tabular database) routing system to one that will be faster, more reliable, and enable multimedia such as pictures and videos to be sent to 9-1-1 call takers. However, in order to move to this new system, several changes need to be made to our workflows and data. Perhaps the biggest change is that we will be utilizing new cloud-based software packages to assist with quality-control (QC). One of these solutions will also ultimately become the mechanism by which 9-1-1 GIS data is supplied to PSAPs, which could ultimately be done at any time throughout the month as opposed to just once.

The intention of this document is to serve as a guide for county coordinators in the preparation of this transition, and to provide detailed technical information regarding how to prepare the 9-1-1 GIS data submission. CAPCOG reserves the right to unilaterally update this guidance document at any time.

Summary of Changes:

Below is a list of items we need to accomplish, as outlined in the Transition Workflow Cycle of the ILA.

- Create globally unique IDs (GUIDs) for all features in all feature classes of the GIS database in order to track changes to data over time
- Utilize the "Last_Modified" date field in order to track new and legacy data
- Incorporate emergency service boundaries into data or determine a process to create and manage them
- Determine if changes to PSAP boundary coverage areas need to be made
- Determine if changes to provisioning boundaries need to be made
- Participate in training opportunities for the EGDMS and Data Hub QC platforms
- Field map and upload data to EGDMS and Data Hub
- Retrieve errors from QC software and correct them

Globally Unique IDs (GUIDs):


In a Next-Gen 9-1-1 system, a new requirement has been set by NENA (National Emergency Number Association) that stipulates data must include Globally Unique IDs, or GUIDs. GUIDs are created by constructing unique feature IDs using a format as described in the associated document provided by CAPCOG.

Each GUID should remain unchanged for the life-span of the GIS data so that it supports the resolution of errors through quality control discrepancy reporting, and allows for us to track changes to data over time.

Using the "LAST_MOD" Field:

Attachment B of the ILA, entitled "*CAPCOG NG9-1-1 Transitional GIS Data Requirements*" describes a "LAST_MOD" or Last Modified date field in each of the GIS data layers and is marked as mandatory for completion. In order for CAPOG to begin tracking what is 'new' data and what is 'legacy' data, we need this field to be completed in each of the data layers. Our goal in differentiating between these two data types is so that we can determine if progress is being made in data error correction. Use of this field will also be monitored and included in the performance reports that CAPCOG will send out each month.

If there is a GIS feature that was created prior to October 1, 2019 and the LAST_MOD field is NULL or otherwise not known, this field should be populate with a date of 10/1/2019 and will be counted as legacy data.One way to have this field updated automatically when editing or creating features is to use 'editor tracking' on the feature class. This can be done by right-clicking the feature class in ArcCatalog and then selecting 'Properties'. When the Feature Class Properties dialog box opens, select the 'Editor Tracking' tab. The below image shows how this can be set up:

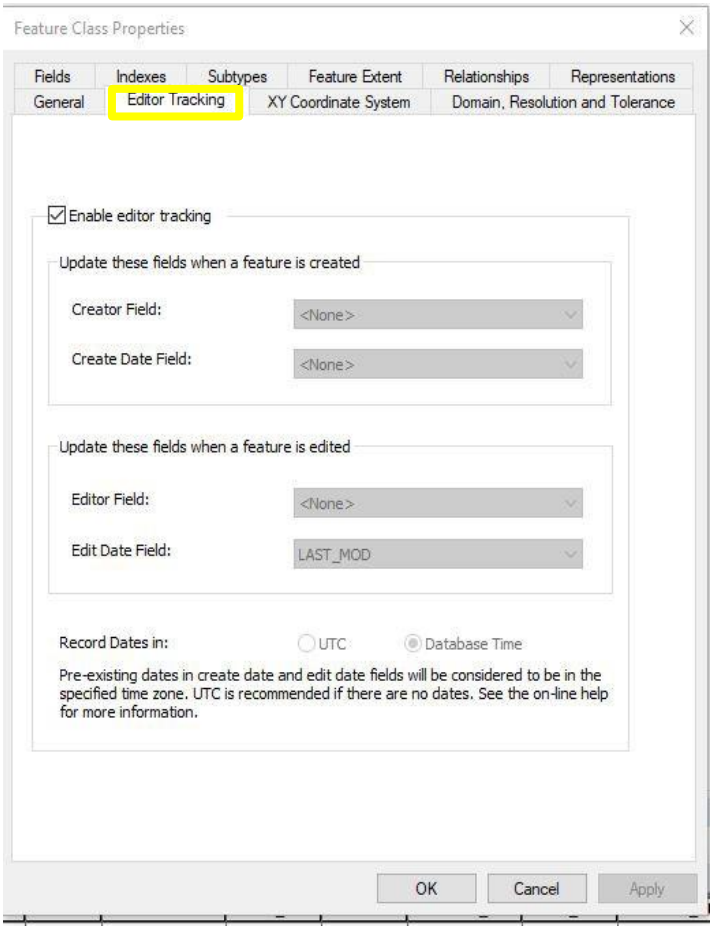

- *Check the 'Enable editor tracking' box*
- *Set the 'Edit Date Field' to LAST_MOD*
- *Select 'Database Time' to record dates*

New Quality-Control (QC) Platforms:

The Capital Area Emergency Communications District (CAECD) has purchased two all-new quality-control systems for our counties to use. These will be used as a means to not only quality control GIS data and return the results of errors but, in the case of the Enterprise Geospatial Database Management System (EGDMS), will actually *provide* data to the functional elements of a NG9-1-1 environment. Again, in NG9-1-1, GIS data is the driver of call routing!

Enterprise Geospatial Database Management System (EGDMS)

Vendors: AT&T and Intrado

The Enterprise Geospatial Database Management System (EGDMS) is a web application that serves as the front-end user interface for the NENA Spatial Interface (SI) requirement. GIS data submitted through EGDMS is validated, coalesced, and used for provisioning to NG9-1-1 (sometimes referred to as i3) systems which are called the ECRF and LVF. These stand for Emergency Call Routing Function and the Location Validation Function. Both of these elements are major components in the NG9-1-1 environment

One of the biggest advantages in moving to this system is that it will enable counties the ability to update PSAP map data much more frequently than our current workflow of just once a month.

EGDMS includes the following features:

- Secure 2-factor authentication
- A file-upload user interface that enables customers to identify the contents of the upload
- Acceptance of file geodatabase files and shapefiles (although no one should be using shapefiles!)
- Attribute field mapping configuration that is customer-driven
- Automated schema change detection and error notification
- Automated email notification for upload and processing status
- GIS data validation report retrieval

A note: CAPCOG will provide a spreadsheet that shows the fields used by EGDMS and the corresponding CAPCOG data model fields. This will aid in the field mapping portion of configuring your agency EGDMS account.

As a QC platform, EGDMS will find "critical" errors as outlined in Transition Workflow Cycle of the ILA. Critical errors have the potential to negatively affect the call routing process and, as such, need to be corrected. Please review the EGDMS user guide for detailed information on the error types!

Each coordinator, and in some cases staff, will be provided a username by Intrado in order to login. Previous Entrust tokens can still be used. Those that do not have Entrust tokens will be provided one by CAPCOG. Entrust tokens are key fobs that provide a unique number that is to be used when accessing EGDMS.

After an initial upload of GIS data has been submitted to EGDMS, Intrado will then provide a subsequent training session in which they will discuss how to retrieve errors from the system.

EGDMS also provides the user with the ability to mark features as exceptions, however only in the road centerline Feature Class. This is because EGDMS does not look for critical errors in address point, ESZ, or city limits data

Note: due to technical issues with EGDMS that have not yet been resolved as of February 28, 2020, County will only be required to start using EGDMS after it receives notification from CAPCOG's project representative to do so.

GeoComm GIS Data Hub

Vendor: GeoComm

The GeoComm GIS Data Hub is a robust web-based GIS data management solution that helps transform, quality check (QC), report, aggregate, and provision GIS data using predefined, standardized processes to ensure the timely delivery of GIS data to your 9-1-1 system. Offering virtually unlimited quality- control tools, GIS Data Hub ensures greater accuracy of the data and helps you meet your obligated GIS responsibilities for NG9-1-1. The GIS Data Hub is designed to simplify the user experience. Your system administrator grants access to only content specific to your role, project and/or client. As a System User, your primary role is submitting GIS data for validation.

Data Hub is able to do the following:

- Provide GIS data insights through rigorous quality control and reporting processes
- Transform disparate GIS datasets into a common schema (which is based on the NENA GIS data model)
- Aggregates GIS datasets into a seamless coverage area
- Provides map data packages formatted to meet 9-1-1 mapping and Computer Aided Dispatch (CAD) systems

In addition to also being able to find critical errors like EGDMS, Data Hub will also find "significant" and "other" errors. As described in the Transition Workflow Cycle of the ILA, significant error types are those that negatively impact dispatch systems and other systems used for routing of emergency vehicles. As such, they should be corrected. Other error types are those that, while they may not impact system functionality, are recommended to be corrected to maintain data integrity.

This QC platform also offers users the ability to create an exceptions field in their GIS data that can be used to keep Data Hub from continuously reporting errors that are not actual (or legitimate) errors

Please review the Data Hub user guide to find detailed information about the system and what all it is capable of doing.

New GIS Data:

In addition to the traditional GIS data submitted to CAPCOG, there will be some new Feature Classes that will be required for data submissions to EGDMS, Data Hub, and CAPCOG.

Provisioning Boundary:

This polygon layer defines the area of GIS data provisioning responsibility, with no unintentional gaps or overlaps. It should contain (include) all your agency's data within it. The Provisioning Boundary must be

agreed to by all adjoining data provisioning providers. When submitting GIS data, a 9-1-1 Authority (or 9-1-1 Authority designee) MUST only include GIS data for their geographic area of responsibility (provisioning boundary) and MUST ensure the data includes coverage for the entire extent of that area. CAPCOG will provide Provisioning Boundaries to all counties with the expectation that we will all work together should they need to be altered. These boundaries are continually updated and as they are finalized, CAPCOG will make updated versions available to all partner 9-1-1 authorities to use in the subsequent month's data upload, and quality-checks should be made only against the provisioning boundaries provided by CAPCOG.

Emergency Service Boundaries:

Not to be confused with Emergency Service Zones (ESZs, sometimes referred to as ESNs) which are polygon layers that represent unique combinations of fire, law, and EMS responder zones for a geographic area, Emergency Service Boundaries are **individual** GIS data layers that define the geographic area for **single** response service types. This means that instead of one polygon layer representing all responder types, there are now three separate GIS layers for Law, Fire, and EMS. Each of these layers is used by the NG9-1-1 system to perform a geographic query to determine which Emergency Service Providers are responsible for providing service to a location. Emergency Service Boundaries are used by PSAPs to identify the appropriate entities/first responders to be dispatched. There MUST be a **SEPARATE** Emergency Service Boundary layer for each type of service.

The set of Emergency Service Boundaries MUST include the following:

- Law Enforcement (LAW)
- Fire
- Emergency Medical Services (EMS)

The addition of ESBs does not mean that our traditional ESZ (sometimes referred to as ESN) layer will be discontinued. CAPCOG still expects counties to maintain and submit ESZ layers as they have. Counties MAY maintain the Emergency Service Boundary layers as a combined or single layer for each emergency service, however, when exchanging emergency service boundary information in an NG9-1-1 environment, Emergency Service Boundaries MUST be exchanged as individual layers for each emergency service type (e.g. one for law, one for fire, and one for EMS).

ESB maintenance is described in detail in the CAPCOG document titled "Globally Unique IDs (GUIDs)".

Note, these new layers must be in the correct schema which CAPCOG will also provide. The schema that will be used is also shown in the associated *"EGDMS Field Mapping to CAPCOG"* spreadsheet.

***Expected Field Values**: With the addition of the ESBs to our workflow, there are a couple of new fields that come with these layers that have haven't used before. Please consult the associated field mapping documentation for further information. The new fields are:

- **Service URI**: In the case of ESBs, this field corresponds to the PSAP covering that area and should only be completed if the responding agency is also a PSAP
    - **Ex:** *The Leander PD polygon in the LAW ESB for Williamson County would get the associated Service URI for the Leander PD PSAP. However, the polygon for Granger PD's coverage area would NOT get a Service URI as it is not a PSAP. A list of Service URIs for*

each PSAP can be found in the Transitional Guidance folder CAPCOG uploaded to the FTP site.

- **Discrepancy Agency ID**: This is the name of the data source. It will be the name of the county submitting the upload.
- **Agency ID**: Domain name of the agency (county) uploading. A list of these domains can be found in the *"How to Create Globally Unique IDs (GUIDs)"* document

PSAP Boundaries:

PSAP boundaries are a single GIS layer that is comprised of polygons (in some cases just a single polygon) that show the geographic coverage area for PSAPs within your county. The primary use for this layer is to route and deliver 9-1-1 calls to the correct PSAP, thus making it the **most important layer.** It is critical that there are no **gaps** or **overlaps** between external (at county borders) and internal (borders within the county). This layer will be managed and edited by CAPCOG but it is absolutely imperative that county coordinators work with CAPCOG to ensure things are correct.

CAPCOG will provide to the counties PSAP boundaries we have created and will continually make updates to them as needed and send to county coordinators. Coordinators will need to review this layer and send CAPCOG any suggested edits or questions. CAPCOG created these using the city limits layer submitted by each county. Coordinators should use the latest PSAP boundaries provided by CAPCOG for the subsequent month's data upload. Quality-checks should be made only against the provisioning boundaries provided by CAPCOG.

Commissioners Court - Regular Session **25.**

Meeting Date: 03/10/2020

analytics

Submitted For: Rebecca Clemons **Submitted By:** Rebecca Clemons, Human Resources

Department: Human Resources

Agenda Category: Regular Agenda Items

Information

Agenda Item

Hear a presentation on the Human Resources Analytics Guide.

Background

Human Resources has just completed the 5th edition of the Analytics Guide. The guide is provided annually as a comprehensive representation to assist members of the Commissioners Court as we approach a new budget year.

Fiscal Impact

From/To	Acct No.	Description	Amount

Attachments

edition5

Form Review

Inbox	Reviewed By	Date
County Judge Exec Asst.	Andrea Schiele	02/26/2020 11:31 AM

Form Started By: Rebecca Clemons Started On: 02/24/2020 10:58 AM

Final Approval Date: 02/26/2020

WILLIAMSON COUNTY
HUMAN RESOURCES



ANALYTICS GUIDE

5TH EDITION

TABLE OF

CONTENTS

1 About This Guide	2-3 Demographics	4-7 Positions & Pay
8-9 Recruitment	10-13 Salary Study	14-17 Risk Management
18-23 Turnover & Retention	24-31 Benefits	32-33 HR Highlights

On the Cover — Faces of Williamson County (left to right): Victor Ostolaza, General Maint Tech II, Facilities; Tanielu 'Dan' Tuiasosopo, Juv Mrg I Intake, Juvenile Services; Gaynelle Flagg, Analyst II, ITS; Alexander Thrasher, Paramedic, EMS; Marianna Guzzy, Admin Specialist, Juvenile Services; Edward Rainey, Operator II, URS; Suzanne Diaz, Sr Benefits Specialist, Human Resources; Todd Terbush, Deputy Constable, Constable Pct 3; Andrew Portillo, Purchasing Specialist II; Shana Best, Animal Care Specialist, Animal Services










ABOUT THIS GUIDE

The Williamson County Human Resources (HR) Analytics Guide is provided as a comprehensive representation to assist the members of the Commissioners Court and Leadership as we approach a new budget year. We hope the data provides a valuable look at where we have been and where we are, as well as tools for where we go from here.

New selections include data through FY19, unless noted otherwise. Statistical data is as reflected in Oracle, Managers Portal, NeoGov, external market survey or through verified resources. Data is considered accurate as of the date collected. Unless noted otherwise, data comparisons are for full-time Williamson County employees. Comparison municipalities were used due to similar demographics, size, geographical location, and/or salary study market participation.



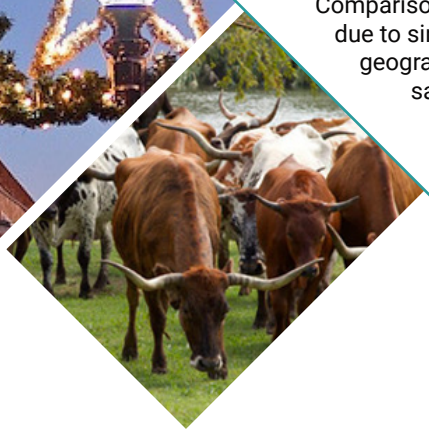



Pictured Above (clockwise from top left): Bartlett, Georgetown, Liberty Hill, Walburg, WilCo Bluebonnets, Jarrell, local Longhorns, and Taylor; Opposite: Georgetown



DEMOGRAPHICS:

Williamson County is supported by a dedicated and diverse population of employees. The following representation provides an overview of the statistical make-up of the employee population. Additionally, an examination of the demographics for retirees across the last three fiscal years has been added to this edition.

WILLIAMSON COUNTY WORKFORCE

Although some demographics vary across time, many stabilize. In the last three to five fiscal years, Williamson County remained statistically steady in the following demographics.

55% GENDER MALE

45% GENDER FEMALE


43 AVERAGE EMPLOYEE AGE

7 AVERAGE YEARS OF SERVICE


77% COUNTY OF RESIDENCE: WILLIAMSON

29% CITY WITH HIGHEST EMPLOYEE RESIDENCE: GEORGETOWN

Age Distribution

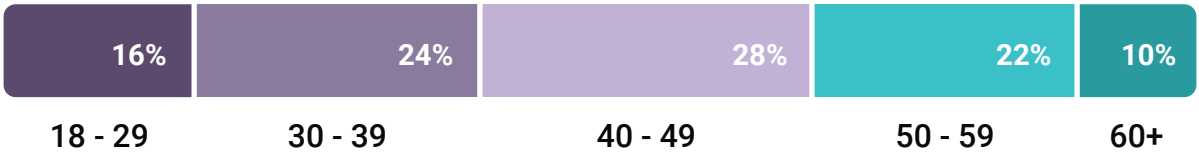

Years of Service Distribution

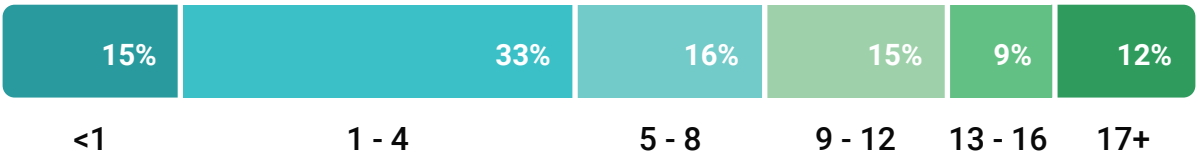


RETIREMENT & SUCCESSION PLANNING

*Reason For Leaving listed as Retirement

60 AVERAGE AGE AT RETIREMENT

18 AVERAGE YEARS OF SERVICE AT RETIREMENT

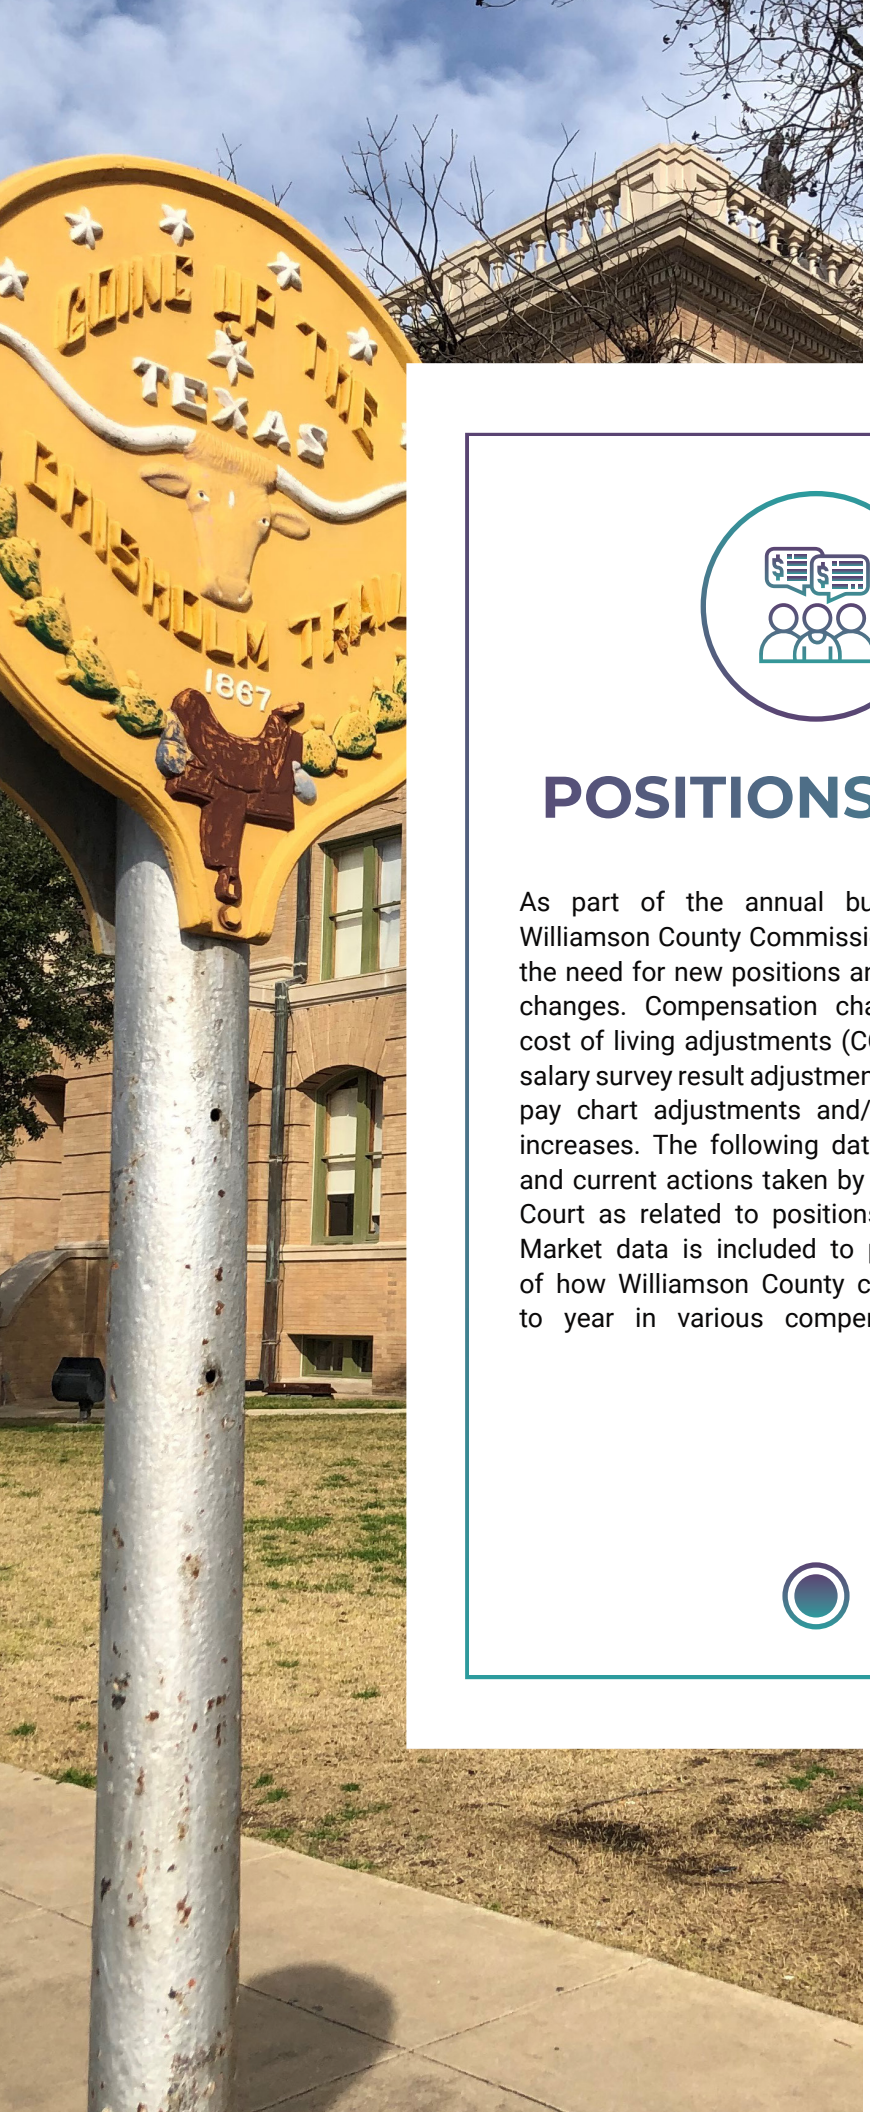


POSITIONS & PAY:

As part of the annual budget process, the Williamson County Commissioners Court reviews the need for new positions and/or compensation changes. Compensation changes may include cost of living adjustments (COLA), merit funding, salary survey result adjustments, reclassifications, pay chart adjustments and/or funding of step increases. The following data reflects historical and current actions taken by the Commissioners Court as related to positions, merit and COLA. Market data is included to provide a snapshot of how Williamson County compares from year to year in various compensation categories.


FULL-TIME POSITIONS ADDED

Per the Williamson County Budget Office
Includes FT positions, positions with funding source changes, and PT to FT positions

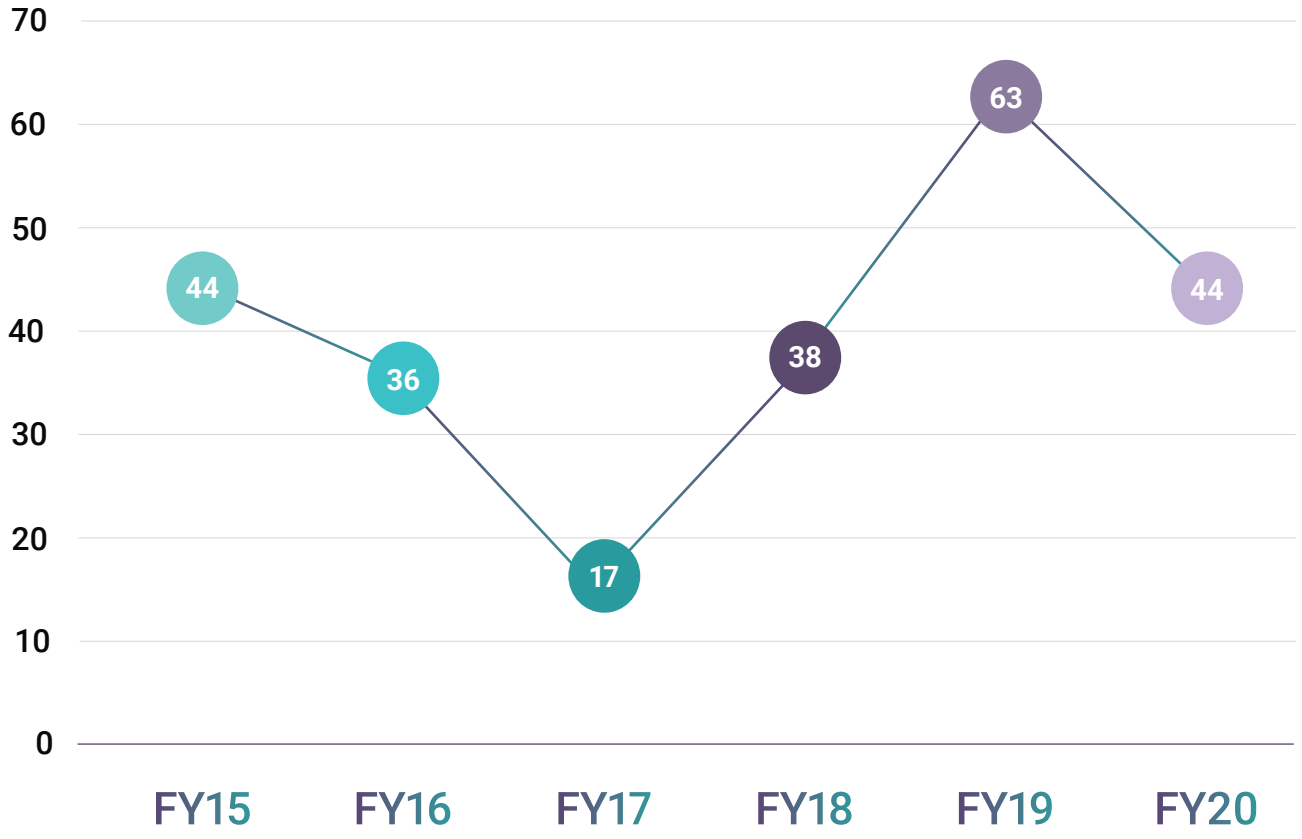


AVERAGE COUNTY EMPLOYEE MERIT ALLOCATION

*Does not include monies for lump sum merit or cost of living adjustments (COLA)

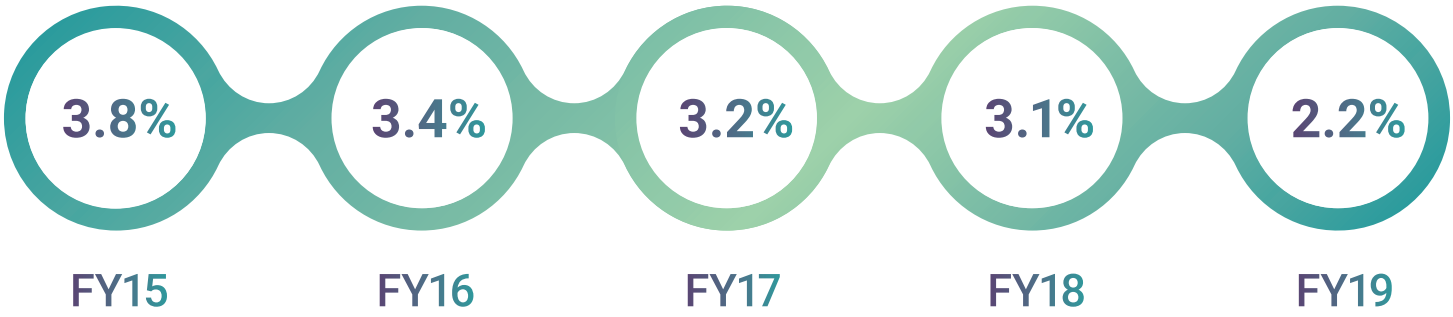


ANNUAL COLA/MERIT COMPARISON


*Amount shown is as funded by the appropriate city or county authority and is not reflective of individual merit received

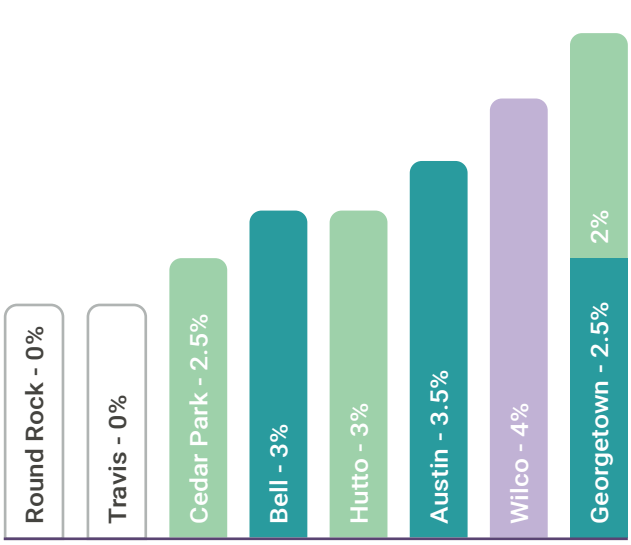


FY15

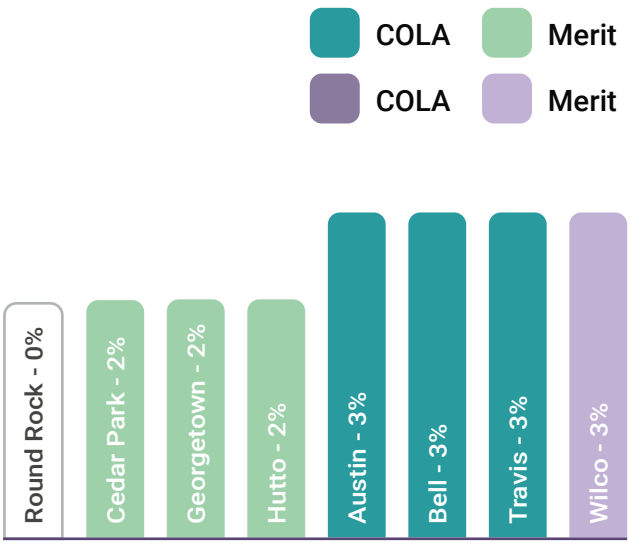


FY16

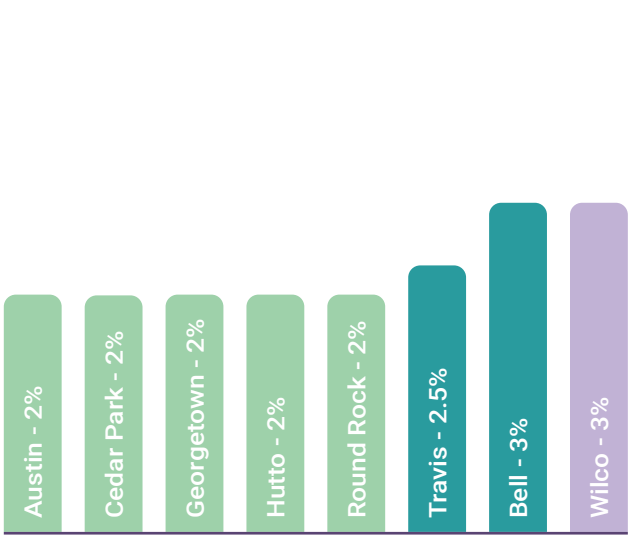


FY17

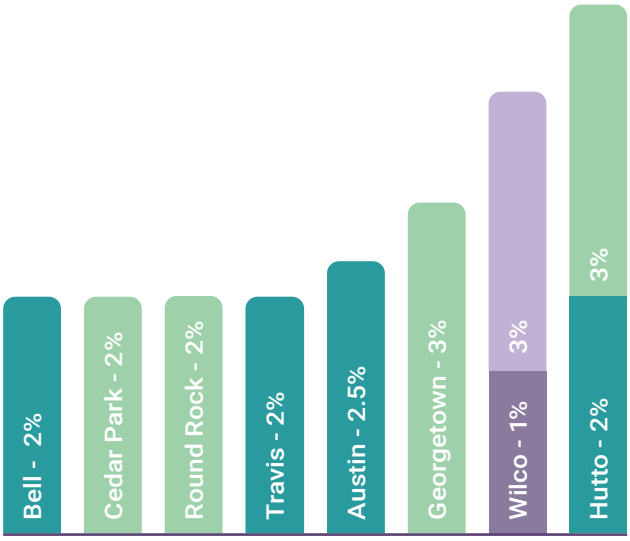

FY18

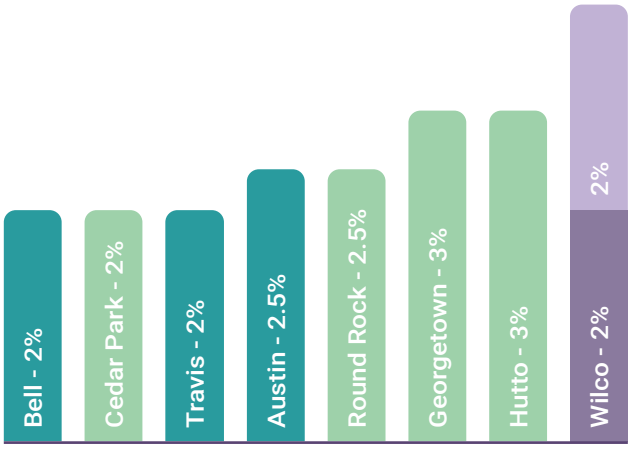

FY19

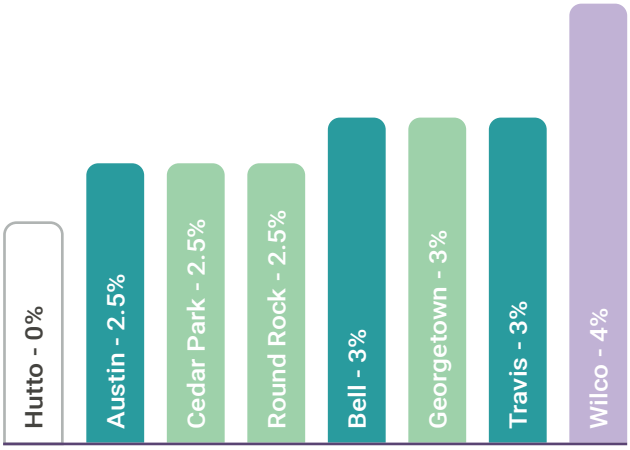

FY20

FY20 ELECTED OFFICIAL INCREASES

	Bell	Brazoria	Cameron	Fort Bend	Galveston	Lubbock	Montgomery	Nueces	Wilco	Avg %
Commissioners	3.0%	5.0%	0.0%	3.4%	14.9%	0.0%	1.9%	0.0%	**3.0%**	**3.5%**
Constables	3.0%	5.0%	*Varied	3.4%	6.5%	0.0%	1.9%	0.0%	**3.0%**	**2.9%**
County Attorney	3.0%	5.0%	0.0%	3.4%	N/A	0.0%	1.9%	0.0%	**3.0%**	**2.0%**
County Clerk	3.0%	5.0%	0.0%	3.4%	9.0%	0.0%	1.9%	0.0%	**3.0%**	**2.8%**
District Clerk	3.0%	5.0%	0.0%	3.4%	9.0%	0.0%	1.9%	0.0%	**3.0%**	**2.8%**
County Judge	3.0%	5.0%	0.0%	3.4%	15.0%	0.0%	1.9%	0.0%	**3.0%**	**3.5%**
Justice of the Peace	3.0%	5.0%	0.0%	3.4%	5.0%	0.0%	1.9%	0.0%	**3.0%**	**2.4%**
Sheriff	3.0%	5.0%	0.0%	3.4%	5.0%	0.0%	1.9%	0.0%	**3.0%**	**2.4%**
Tax Assessor/ Collector	3.0%	5.0%	0.0%	3.4%	9.0%	0.0%	1.9%	0.0%	**3.0%**	**2.8%**
Treasurer	3.0%	5.0%	0.0%	3.4%	9.0%	0.0%	1.9%	N/A	**3.0%**	**3.2%**


*Note: Cameron County's increases ranged from $1,500 to $10,000 per Constable, in order to equalize salaries across the Offices




RECRUITMENT:

Recruiting and selecting the right employees is vital to Williamson County's continued success in supporting our community. As you will see in the following statistics, this is a constant and consistent effort, carried out every day across numerous departments and offices. Many factors may impact these statistics, such as the types of positions posted, continuous versus time-limited postings, and unemployment levels.

JOB POSTINGS & APPLICATIONS

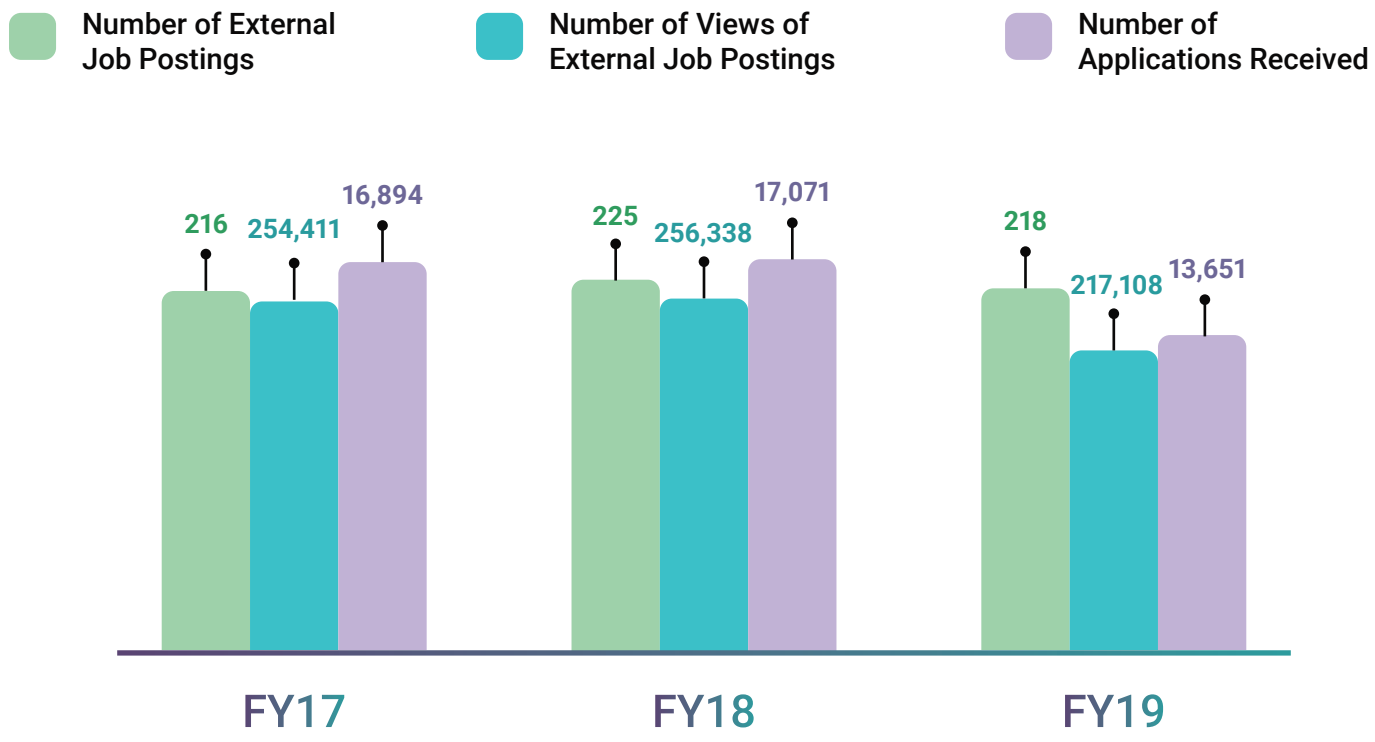


FY19 POSITIONS WITH THE MOST APPLICATIONS

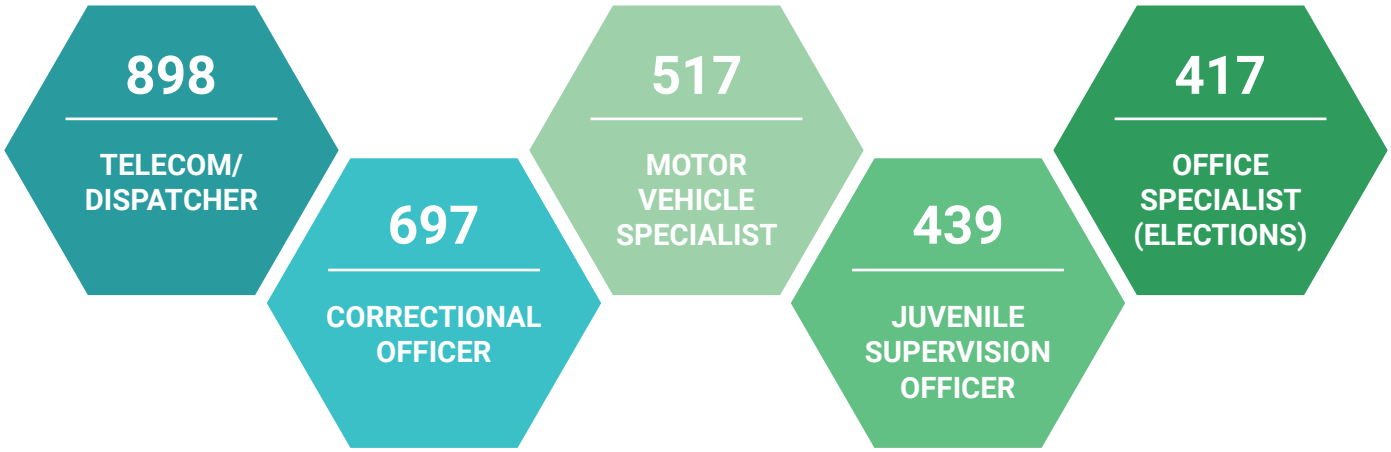

NEW HIRE ORIENTATION ATTENDANCE

370	400	374
FY17	FY18	FY19

*Orientation includes FT, PT, Seasonal, Grant, WCCHD, CAMPO, and Museum employees

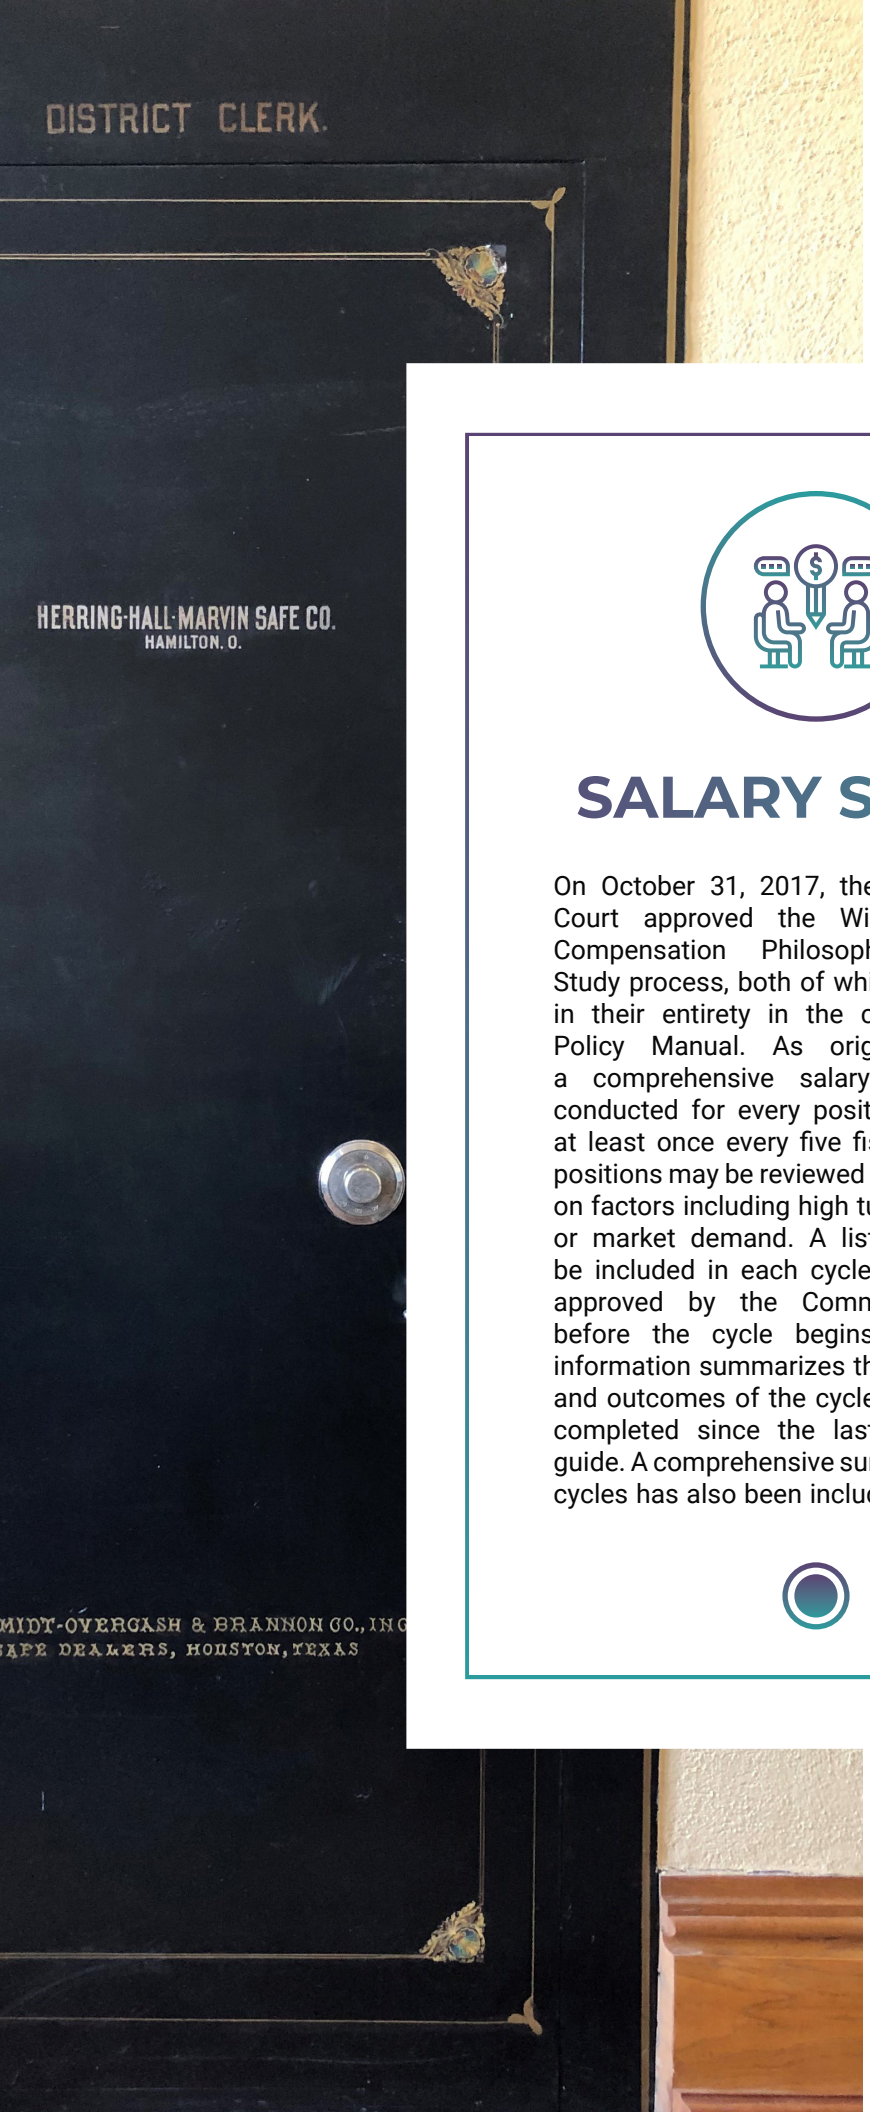

SALARY STUDY:

On October 31, 2017, the Commissioners Court approved the Williamson County Compensation Philosophy and Salary Study process, both of which may be found in their entirety in the current Employee Policy Manual. As originally approved, a comprehensive salary study will be conducted for every position classification at least once every five fiscal years. Some positions may be reviewed more often based on factors including high turnover, recruiting or market demand. A list of positions to be included in each cycle is reviewed and approved by the Commissioners Court before the cycle begins. The following information summarizes the scope, findings and outcomes of the cycles that have been completed since the last edition of this guide. A comprehensive summary of all three cycles has also been included for reference.

CYCLE 2A STATISTICS

Commissioners Court approved all findings from Cycle 2A of the Salary Study

7

NUMBER OF ORGANIZATIONS INCLUDED

911 COMMUNICATIONS

EMERGENCY MANAGEMENT

EMERGENCY MEDICAL SERVICES*

* EMS includes Tobacco HUG positions

EMERGENCY SERVICES

HAZMAT

MOBILE OUTREACH TEAM

RCS & WIRELESS COMMUNICATIONS

236

TOTAL NUMBER OF POSITIONS CONSIDERED

911 COMMUNICATIONS
71 Positions

EMERGENCY MANAGEMENT
4 Positions

EMERGENCY MEDICAL SERVICES
139 Positions

EMERGENCY SERVICES
1 Position

HAZMAT
4 Positions

MOBILE OUTREACH TEAM
12 Positions

RCS & WIRELESS COMMUNICATIONS
5 Positions

50

BEGINNING UNIQUE POSITION TITLE COUNT

41

FINAL UNIQUE POSITION TITLE COUNT

103

TOTAL NUMBER OF EMPLOYEES WITH A CHANGE IN TITLE, GRADE, AND/OR INCREASE IN SALARY*

* May include more than one change

CYCLE 2B STATISTICS

Commissioners Court approved all findings from Cycle 2B of the Salary Study

8

NUMBER OF ORGANIZATIONS INCLUDED

CORRECTIONS

JUSTICE OF THE PEACE (ALL PRECINCTS)

SHERIFF'S OFFICE

TAX ASSESSOR/COLLECTOR

UNIFIED ROAD SYSTEMS

148

TOTAL NUMBER OF POSITIONS CONSIDERED

CORRECTIONS
1 Position

JUSTICE OF THE PEACE (ALL PRECINCTS)
54 Positions

SHERIFF'S OFFICE
3 Positions

TAX ASSESSOR/COLLECTOR
38 Positions

UNIFIED ROAD SYSTEMS
52 Positions

58

BEGINNING UNIQUE POSITION TITLE COUNT

21

FINAL UNIQUE POSITION TITLE COUNT

105

TOTAL NUMBER OF EMPLOYEES WITH A CHANGE IN TITLE, GRADE, AND/OR INCREASE IN SALARY*

* May include more than one change

COMBINED SALARY STUDY CYCLES 1, 2A, & 2B

*Please refer to the 4th Edition HR Analytics Guide for specific Cycle 1 statistics

21

NUMBER OF ORGANIZATIONS REVIEWED

981

TOTAL NUMBER OF POSITIONS REVIEWED

178

BEGINNING UNIQUE POSITION TITLE COUNT

736

NUMBER OF POSITIONS* WITH ANY CHANGE

* Includes vacant positions

104

FINAL UNIQUE POSITION TITLE COUNT

698

TOTAL NUMBER OF EMPLOYEES WITH A CHANGE IN TITLE, GRADE, AND/OR INCREASE IN SALARY*

* May include more than one change

74


TITLES ELIMINATED OVERALL





RISK MANAGEMENT:

The HR Risk team manages claims processing and contract administration for the County's property and casualty insurance coverage. These lines primarily include Auto, Law Enforcement Liability, Public Entity Management Liability, Employment Practices Liability, General Liability, Cyber, Property, Inland Marine, and Crime. Workers Compensation claims are managed by HR Workforce Services together with the Risk Coordinator. The Risk team is proactive in exploring more efficient and financially responsible means for managing claims, coverage and risk awareness. October 1, 2019, Williamson County awarded Travelers Insurance with the contract for all lines of coverage. However, statistics in this edition are reflective of coverage maintained under the County's previous carrier, Texas Association of Counties (TAC) through FY19. Statistics may change as TAC continues to process claims opened prior to October 1, 2019.

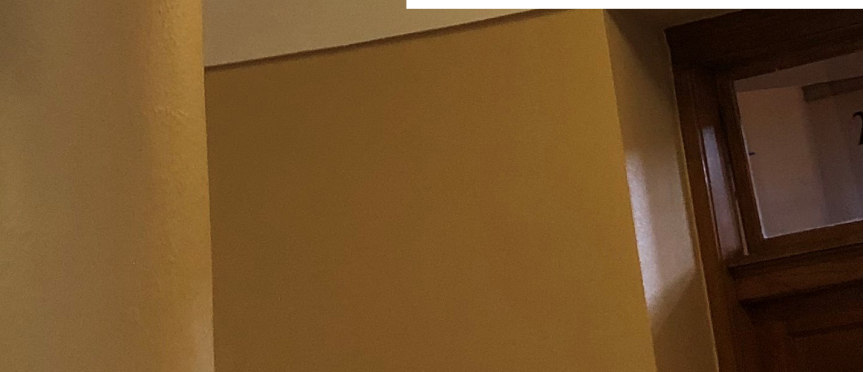

RISK MANAGEMENT SUMMARY

All data is specific to Williamson County insured exposures and is subject to change

VEHICLES

706	777	775
FY18	FY19	FY20

INSURED VEHICLES

91	94	104
FY17	FY18	FY19

VEHICLE INCIDENTS

PROPERTY

STRUCTURES

170	181	200
FY18	FY19	FY20

LOCATIONS

87	98	96
FY18	FY19	FY20

INSURED PROPERTIES

5	11	5
FY17	FY18	FY19

PROPERTY INCIDENTS

*Not all reported incidents result in cost

FY19 TOTAL DAMAGES INCURRED

$247,591

AUTO

$10,927

PROPERTY

FY19 DEDUCTIBLES PAID

*Property claims did not meet threshold for deductible

$56,000

AUTO PHYSICAL

$15,268

AUTO LIABILITY

FY19 SUBROGATION* RECOVERY

*Monies recovered from liable parties

$20,184


AUTO

$1,127

PROPERTY


WORKERS COMPENSATION

REPORT ONLY

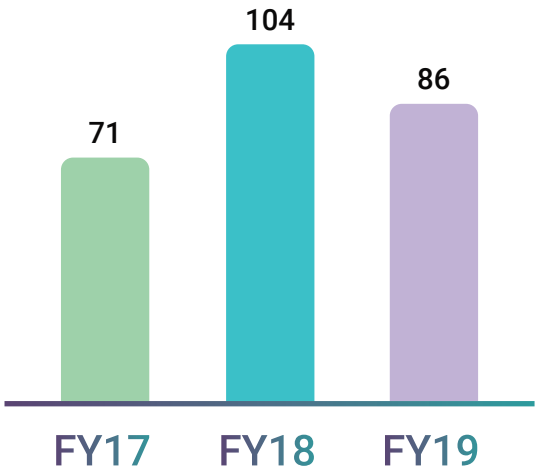


Report only claims involve no professional medical treatment, no time off and no follow-up. These incidents are reported in case the injury progresses. This also preserves the reporting requirement deadlines and incident details. If an injury requires no medical treatment or lost time, it has no impact on the County experience rating.

MEDICAL ONLY

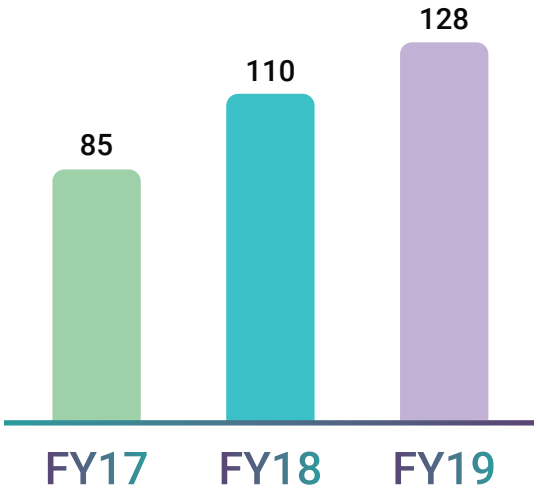

Medical claims involve professional medical attention, but no time lost from work beyond the state mandated waiting period, and do not include any permanency of injury.


INDEMNITY

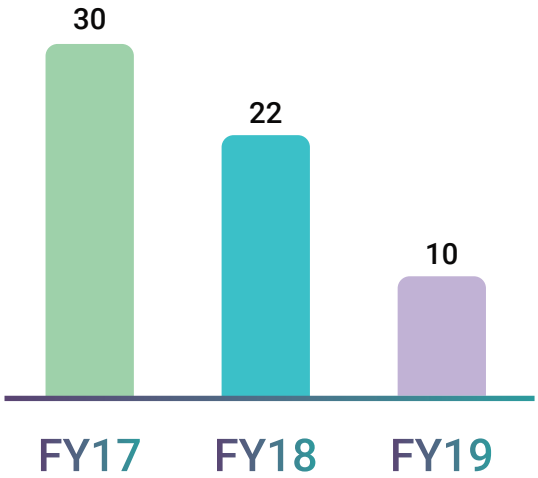

Indemnity claims arise when an employee becomes injured on the job and exhausts the time lost waiting period. This includes medical treatment and temporary income benefits for the time specified according to the type of injury and recovery.


REPORTED INJURIES

*Includes covered volunteers and jurors

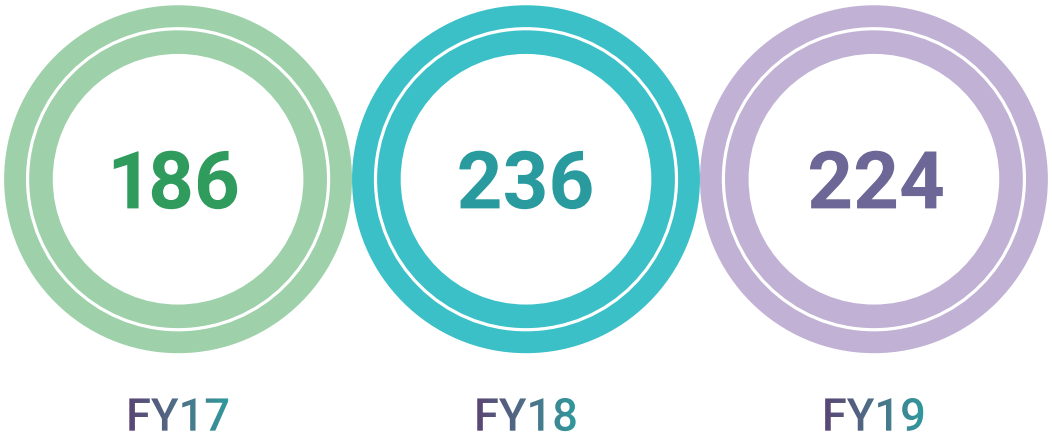

TOTAL INCURRED WORKERS COMPENSATION COST

*As of December 31, 2019 for injuries reported within each fiscal year

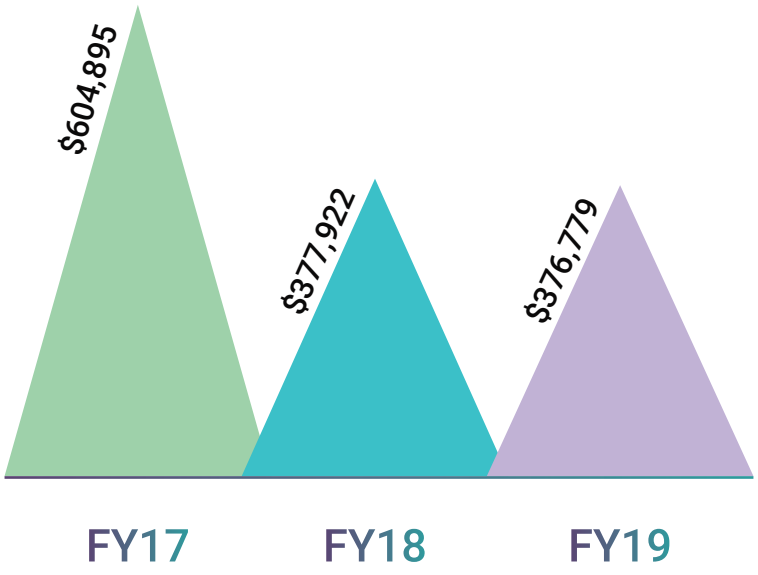

Dollars paid by insurance carrier. Costs include indemnity, medical, legal, subrogation, and additional expenses.



TURNOVER & A LOOK AT THE FIRST YEAR:

Unfortunately, turnover is a reality for any organization and the County is no exception. The following illustrations are an overview of Williamson County's turnover for FY19. The data is not to highlight any specific area or issue, only to provide a statistical summary review. Turnover may be attributed to various circumstances, and it is the goal of Human Resources to continue to work with departments/offices, as requested, to identify potential causes and solutions. County organizations vary in size; therefore, turnover has been broken into groups to better reflect statistics for like-size organizations. In the past, one or two departments were selected as a focus of high turnover; however, this year all departments/ offices with turnover have been included to allow visibility of the County as a whole.

THE FIRST YEAR

With a tight employment market, a growing economy, and the expense of turnover, retention of first year employees can be critical for a department/office. Although there are many reasons an employee may not make it past the first year (i.e., skill set, training/mentoring, unfulfilled expectations, disciplinary issues, etc.), the impact of continuous, short-term turnover has an impact on workload, service and morale. The Human Resources Department can work with managers to review patterns and assist in finding solutions to retain first-year employees and build them into long-term contributors. Below is a look back over the past three fiscal years for every department/office that lost an employee in the first year.

Department/Office	FY17			FY18			FY19		
	Vol	Invol	Other	Vol	Invol	Other	Vol	Invol	Other
911 Communications	8	0	0	10	1	0	5	4	0
Animal Services	2	0	0	3	1	0	6	1	0
Building Maintenance	0	0	0	2	1	0	0	1	0
Constables Pct 1	1	0	0	0	0	0	0	1	0
Constables Pct 2	0	1	0	0	0	0	0	0	0
Constables Pct 3	1	0	0	0	0	0	0	0	0
Corrections	14	4	1	22	7	0	8	1	0
County Attorney	1	0	0	1	0	0	1	1	0
County Auditor	0	0	0	0	0	0	0	1	0
County Clerk	1	1	0	1	0	0	1	1	0
County Court at Law #2 Grant's	0	0	0	0	0	0	0	1	0
District Attorney	0	1	0	0	0	0	0	0	0
District Clerk	1	0	0	2	2	0	1	1	0
Elections	2	0	0	0	0	0	0	0	0
Emergency Management	0	0	0	1	0	0	0	0	0
Emergency Medical Services	0	2	0	0	1	0	0	0	0
Extension Service	0	0	0	0	0	0	1	0	0
HazMat	0	0	0	1	0	0	0	0	0
Human Resources	0	0	0	0	0	0	0	1	0
Information Systems	0	0	0	0	0	0	0	1	0
Justice of the Peace Pct 1	0	0	0	0	0	0	0	1	0
Justice of the Peace Pct 3	0	0	0	0	1	0	0	0	0
Juvenile Services	10	0	0	13	2	0	10	0	0
Magistrate Office	4	0	0	3	1	1	1	0	0
On-Site Sewage Facilities	0	0	0	1	0	0	0	0	0
Parks	3	2	0	3	0	0	0	0	0
Personal Bond Office	0	1	0	1	1	0	0	0	0
Purchasing	2	2	0	1	0	0	1	0	0
Sheriff's Office	1	2	0	3	1	0	7	1	0
Tax Assessor/Collector	0	2	0	2	2	0	4	0	0
Unified Road Systems	4	0	0	5	0	0	8	0	0
Veteran Services	0	0	0	0	0	0	1	0	1
	55	**18**	**1**	**75**	**21**	**1**	**55**	**17**	**1**

FY19 TURNOVER IN DEPARTMENTS/OFFICES WITH 10 OR FEWER EMPLOYEES

All departments/offices are listed for turnover occurring October 1, 2018 - September 30, 2019, as reported in Oracle.
Turnover data is for full-time employees only; reason for leaving includes voluntary, involuntary, and retirement.
Transfers are to a different department/office within Williamson County.
Data may be impacted by organizational changes and/or the introduction of new department heads/elected officials/appointed officials.

Department/Office	Average Employee Count	Turnover	Transfers
Comm Court — Grants	1	1	0
Commissioner Pct 4	3	2	1
Commissioners Court	4	0	1
County Court at Law 1	4	1	0
County Court at Law 3	4	1	0
County Judge	4	1	6
County Treasurer	5	1	0
DPS	2	1	0
Emergency Management	4	1	0
Emergency Service	3	1	0
Extension Services	3	1	0
HazMat	4	1	0
Justice of the Peace 1	9	4	3
Magistrate Office	10	3	0
Purchasing	10	3	0
Veteran Services	5	4	0
Wireless Communications/RCS	5	2	1
	80	**28**	**12**

FY19 TURNOVER IN DEPARTMENTS/OFFICES WITH 11 TO 25 EMPLOYEES

All departments/offices are listed for turnover occurring October 1, 2018 - September 30, 2019, as reported in Oracle.
Turnover data is for full-time employees only; reason for leaving includes voluntary, involuntary, and retirement.
Transfers are to a different department/office within Williamson County.
Data may be impacted by organizational changes and/or the introduction of new department heads/elected officials/appointed officials.

Department/Office	Average Employee Count	Turnover	Transfers
Constable Pct 1	13	2	0
Constable Pct 4	13	2	0
Elections	12	2	0
Fleet	16	1	0
Human Resources	14	3	0
Justice of the Peace 2	12	1	0
Justice of the Peace 3	15	3	3
Justice of the Peace 4	12	4	2
Mobile Outreach Team	11	1	0
Parks	25	3	0
	143	**22**	**5**

FY19 TURNOVER IN DEPARTMENTS/OFFICES WITH 26 TO 100 EMPLOYEES

All departments/offices are listed for turnover occurring October 1, 2018 - September 30, 2019, as reported in Oracle.
Turnover data is for full-time employees only; reason for leaving includes voluntary, involuntary, and retirement.
Transfers are to a different department/office within Williamson County.
Data may be impacted by organizational changes and/or the introduction of new department heads/elected officials/appointed officials.

Department/Office	Average Employee Count	Turnover	Transfers
911 Communications	61	18	1
Animal Services	29	13	2
Building Maintenance	29	3	0
County Attorney	54	12	0
County Auditor	28	4	0
County Clerk	43	4	1
District Attorney	41	2	1
District Clerk	32	2	0
Information Systems	46	3	0
Tax Assessor/Collector	55	7	1
	418	**68**	**6**

FY19 TURNOVER IN DEPARTMENTS/OFFICES WITH MORE THAN 100 EMPLOYEES

All departments/offices are listed for turnover occurring October 1, 2018 - September 30, 2019, as reported in Oracle.
Turnover data is for full-time employees only; reason for leaving includes voluntary, involuntary, and retirement.
Transfers are to a different department/office within Williamson County.
Data may be impacted by organizational changes and/or the introduction of new department heads/elected officials/appointed officials.

Department/Office	Average Employee Count	Turnover	Transfers
Corrections	312	38	3
Emergency Medical Services	141	4	0
Juvenile Services	153	46	1
Sheriff's Office	226	35	1
Unified Road Systems	125	20	0
	957	**143**	**5**


FY19 COUNTY-WIDE TURNOVER STATISTICS



1674
TOTAL AVERAGE EMPLOYEE COUNT



261
TOTAL TURNOVER

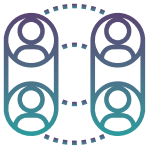


28
TOTAL TRANSFERS



15.7%
TURNOVER RATE



17.3%
TURNOVER RATE WITH TRANSFERS

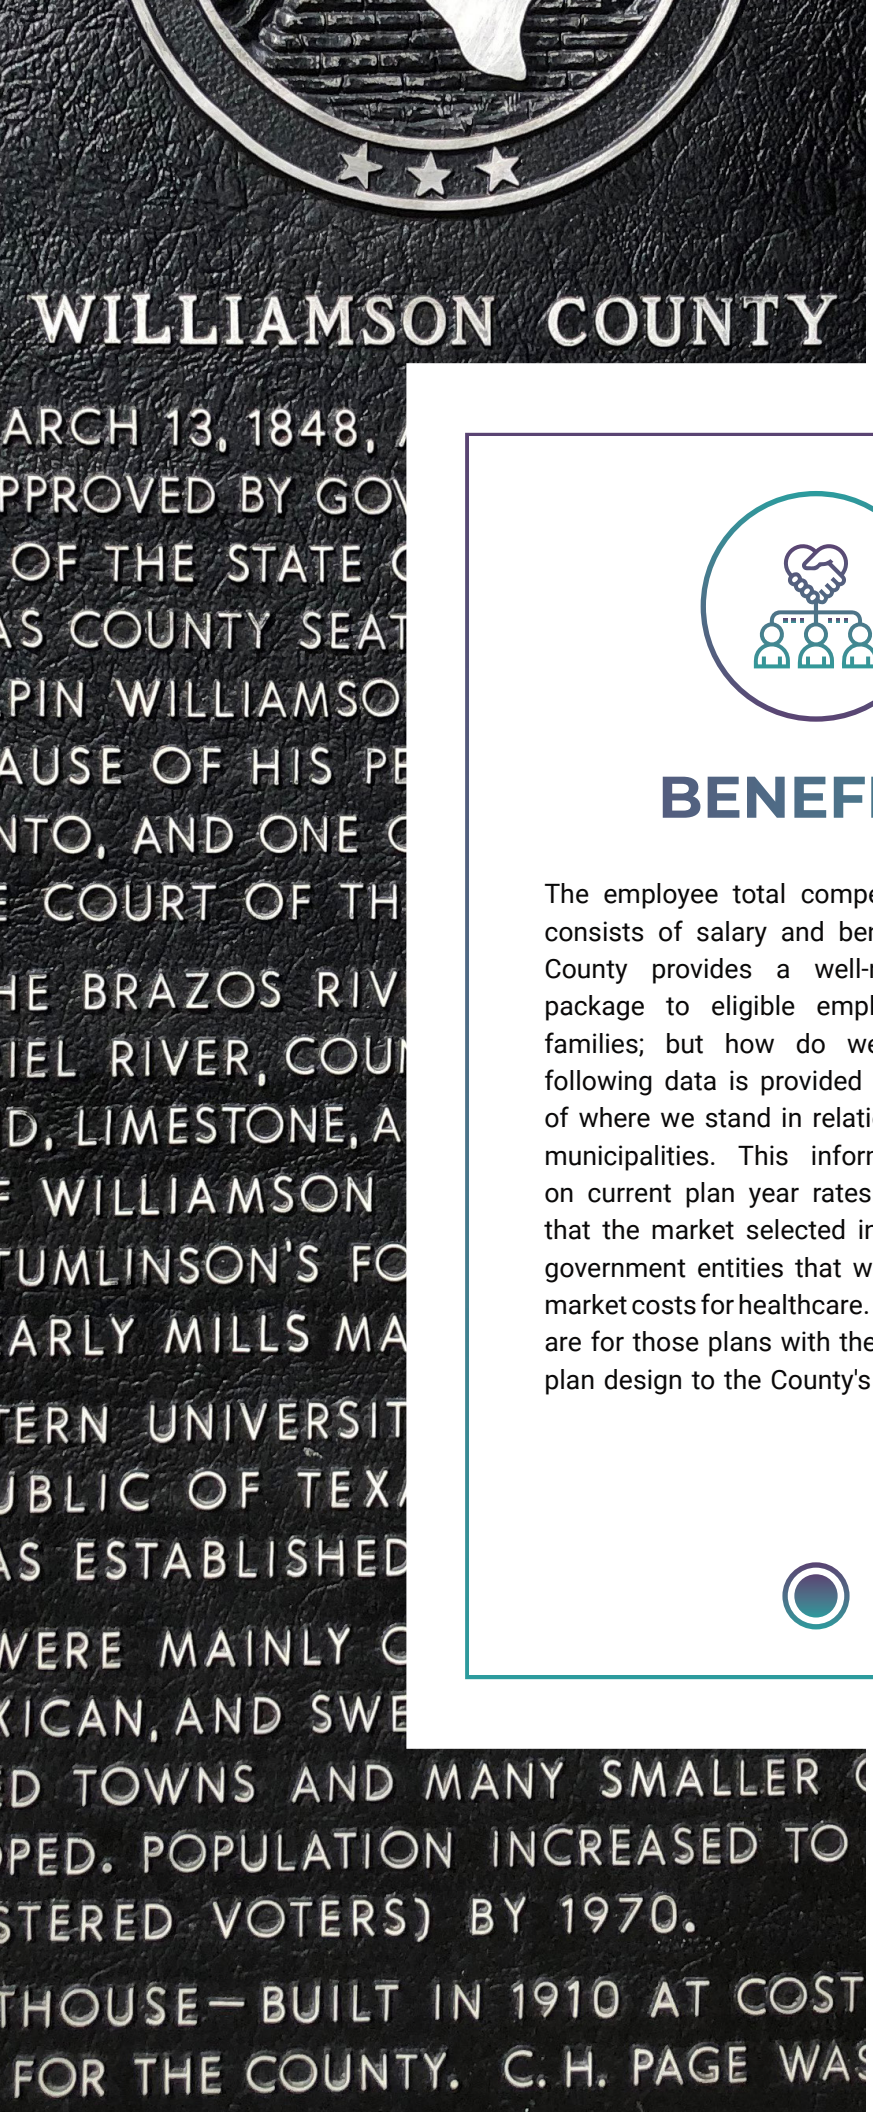


BENEFITS:


The employee total compensation package consists of salary and benefits. Williamson County provides a well-rounded benefits package to eligible employees and their families; but how do we compare? The following data is provided to allow a review of where we stand in relation to neighboring municipalities. This information is based on current plan year rates and costs. Note that the market selected includes only local government entities that would incur similar market costs for healthcare. Plan comparisons are for those plans with the closest match in plan design to the County's lowest cost plan.

CALENDAR YEAR (CY)
EMPLOYEE ENROLLMENT COMPARISON


2020

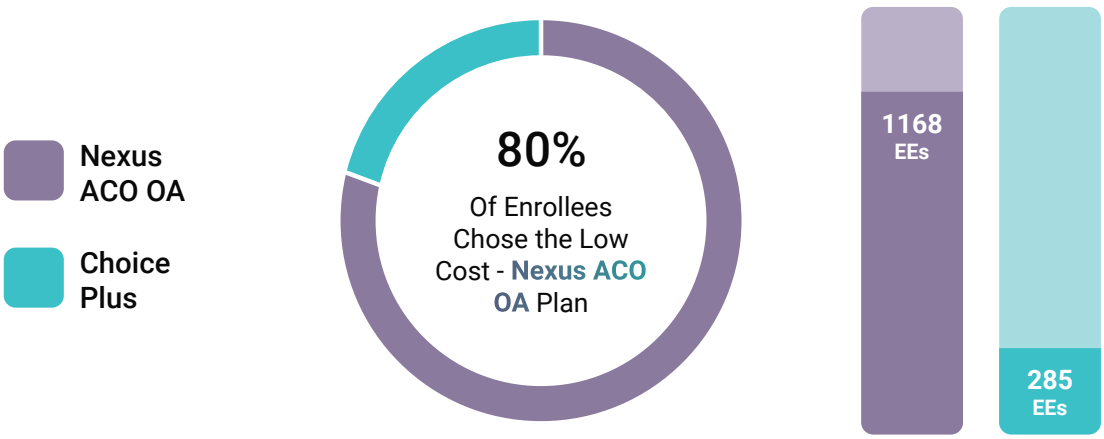

2019

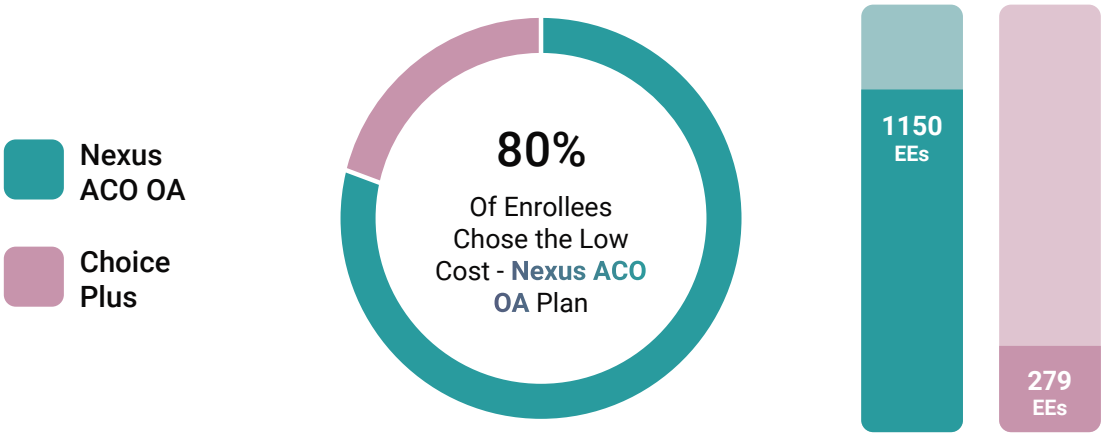


2018

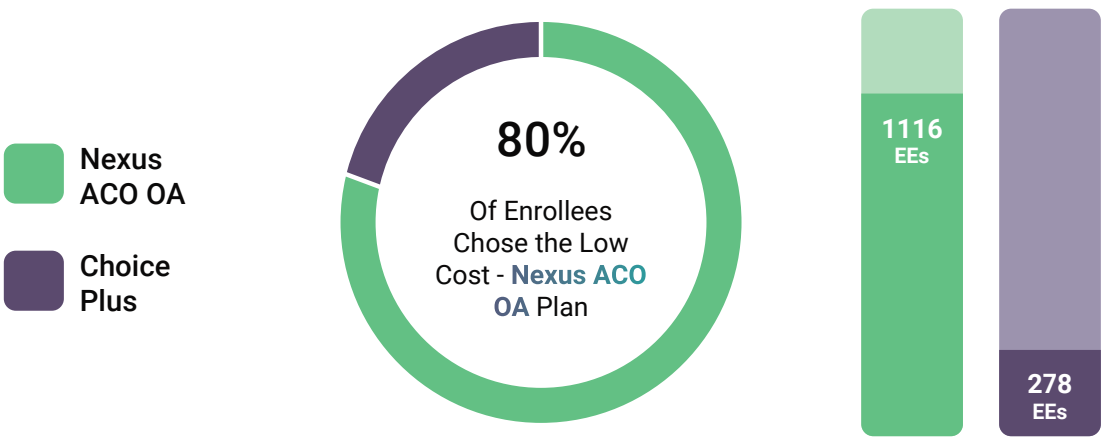

EMPLOYEE HEALTH PLAN TIER COVERAGE OVERVIEW

NEXUS ACO OA

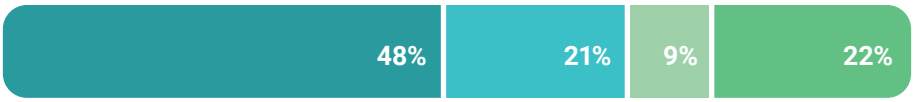

- Employee Only (566)
- Employee + Children (239)
- Employee + Spouse (108)
- Employee + Family (255)

CHOICE PLUS



- Employee Only (78)
- Employee + Children (48)
- Employee + Spouse (50)
- Employee + Family (109)


RETIREE HEALTH PLAN TIER COVERAGE OVERVIEW

NEXUS ACO OA



- Retiree Only (44)
- Retiree + Children (7)
- Retiree + Spouse (18)
- Retiree + Family (10)

CHOICE PLUS

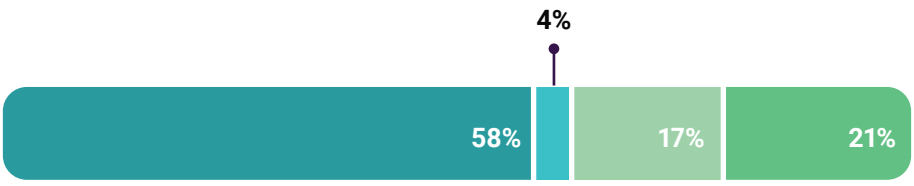

- Retiree Only (14)
- Retiree + Children (1)
- Retiree + Spouse (4)
- Retiree + Family (5)


EMPLOYEE DENTAL TIER COVERAGE OVERVIEW

LOW PLAN



- Employee Only (220)
- Employee + Children (62)
- Employee + Spouse (31)
- Employee + Family (79)

HIGH PLAN

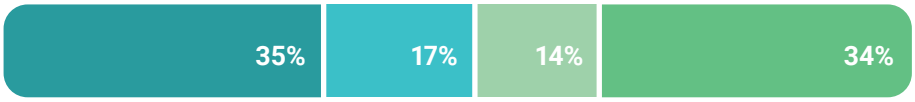

- Employee Only (340)
- Employee + Children (159)
- Employee + Spouse (134)
- Employee + Family (331)


RETIREE DENTAL TIER COVERAGE OVERVIEW

LOW PLAN



- Retiree Only (3)
- Retiree + Children (1)
- Retiree + Spouse (1)
- Retiree + Family (4)

HIGH PLAN

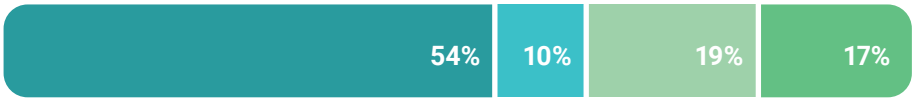


- Retiree Only (39)
- Retiree + Children (7)
- Retiree + Spouse (14)
- Retiree + Family (12)


CY 2020
ANNUAL BENEFIT COSTS

*Data is based on comparable plan types

SINGLE PREMIUM PER MONTH

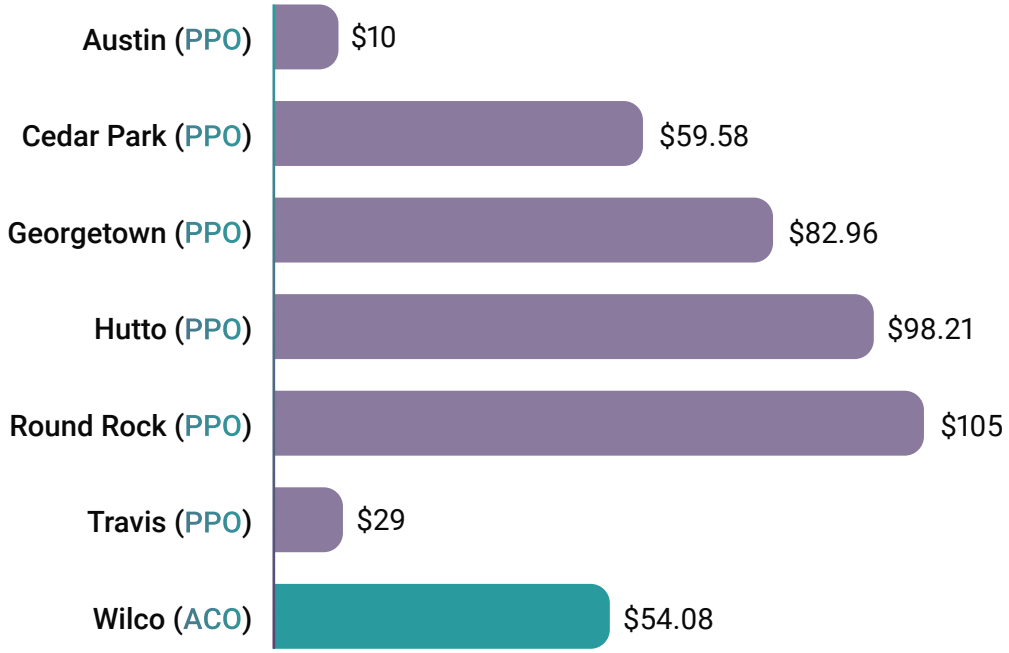

FAMILY PREMIUM PER MONTH

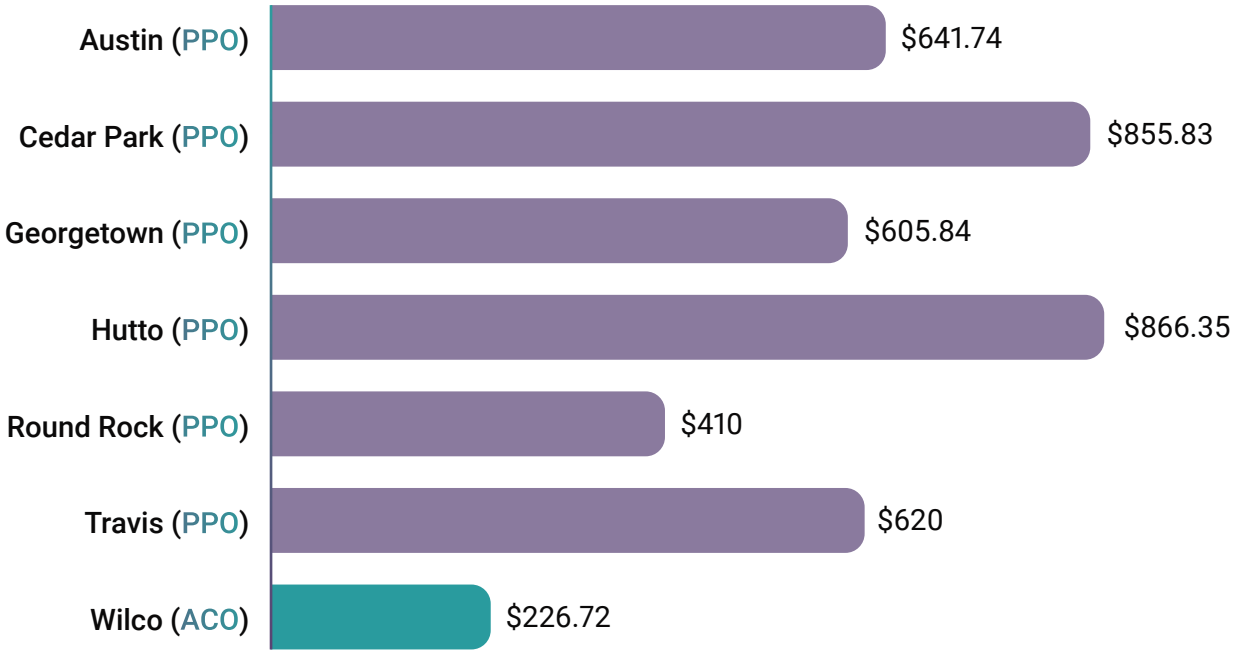


CY 2020
ANNUAL BENEFIT COSTS

*Data is based on comparable plan types

CO-PAY PHYSICIAN




CO-INSURANCE

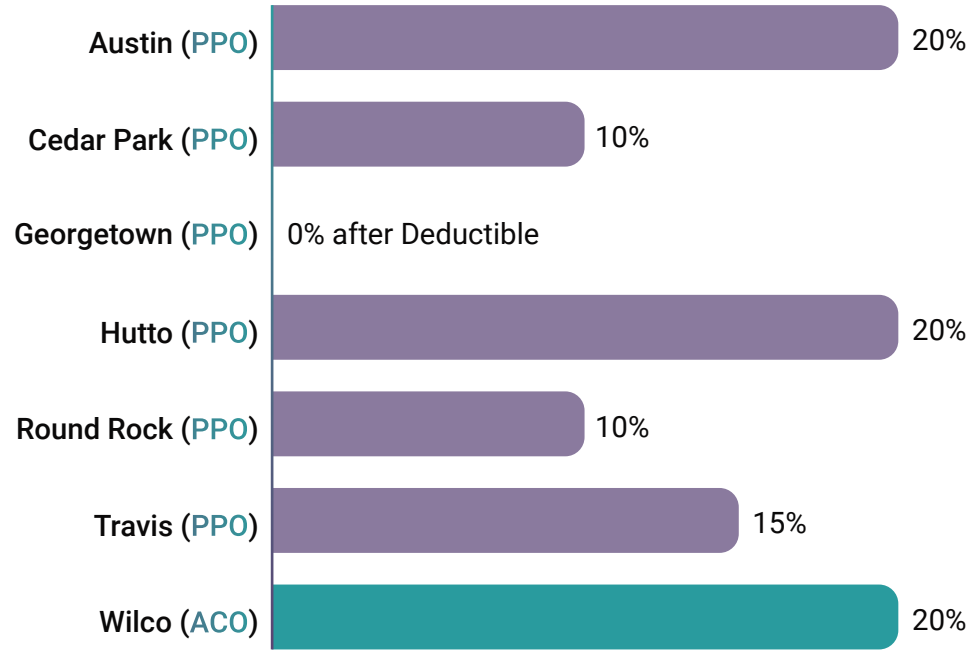

CY 2020 SINGLE
TOTAL POTENTIAL OUT-OF-POCKET COST

Data is based on comparable plan types
Deductibles count toward the total Out-of-Pocket max; totals have been calculated as such

For example, Williamson County's CY20 **total** was calculated by adding the annual premium ($649) with the out-of-pocket max ($5,500). The deductible was then included by subtracting it ($1,750) from the out-of-pocket max (now $3,750). These totals ($649) and ($1,750) plus ($3,750) are reflected in the graph below.

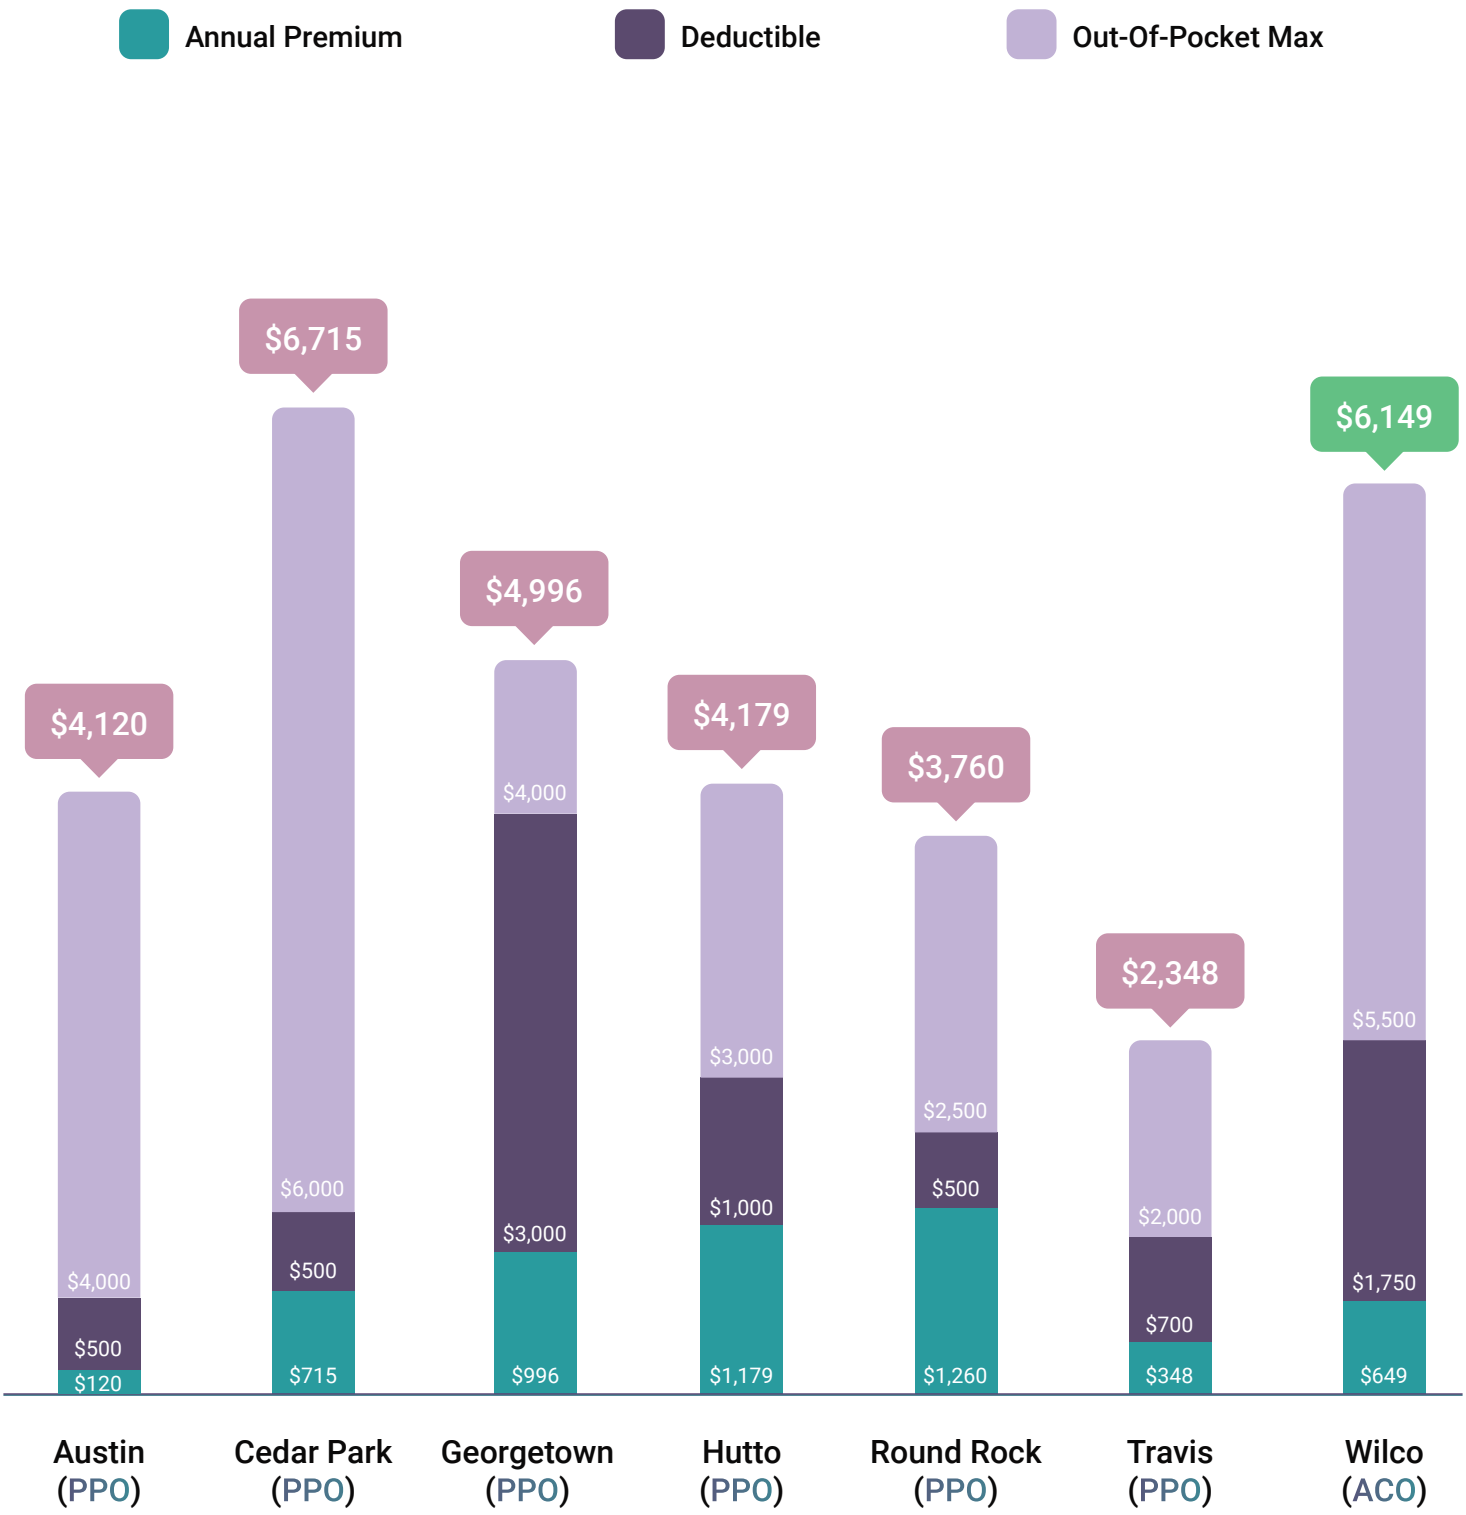

CY 2020 FAMILY
TOTAL POTENTIAL OUT-OF-POCKET COST

Data is based on comparable plan types
Deductibles count toward the total Out-of-Pocket max; totals have been calculated as such





HR HIGHLIGHTS


The Human Resources Department experienced a lot of positive changes and made great strides in the last year. The following are just a few highlights of the change and growth we have experienced. This department is committed to continuing to look for more opportunities to provide the highest level of support to all staff, and we are excited about the future!










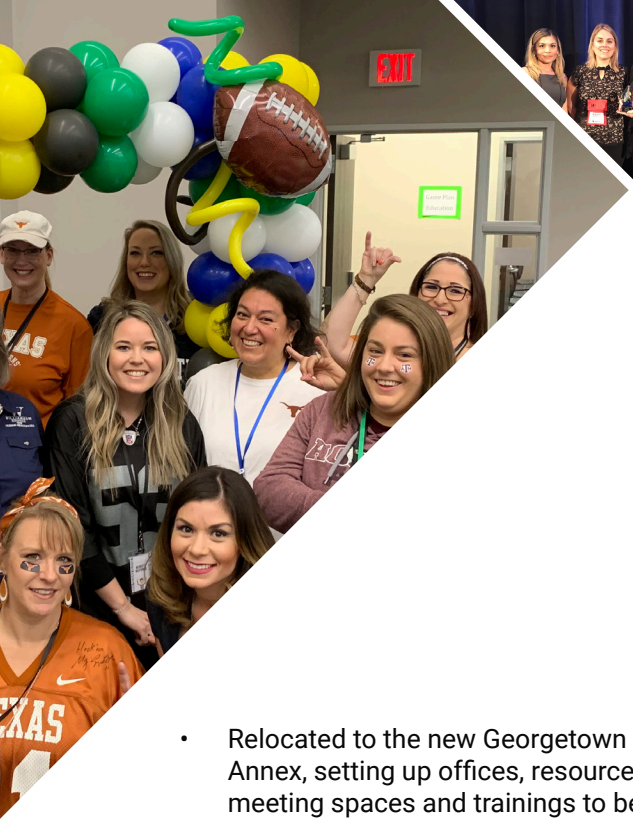



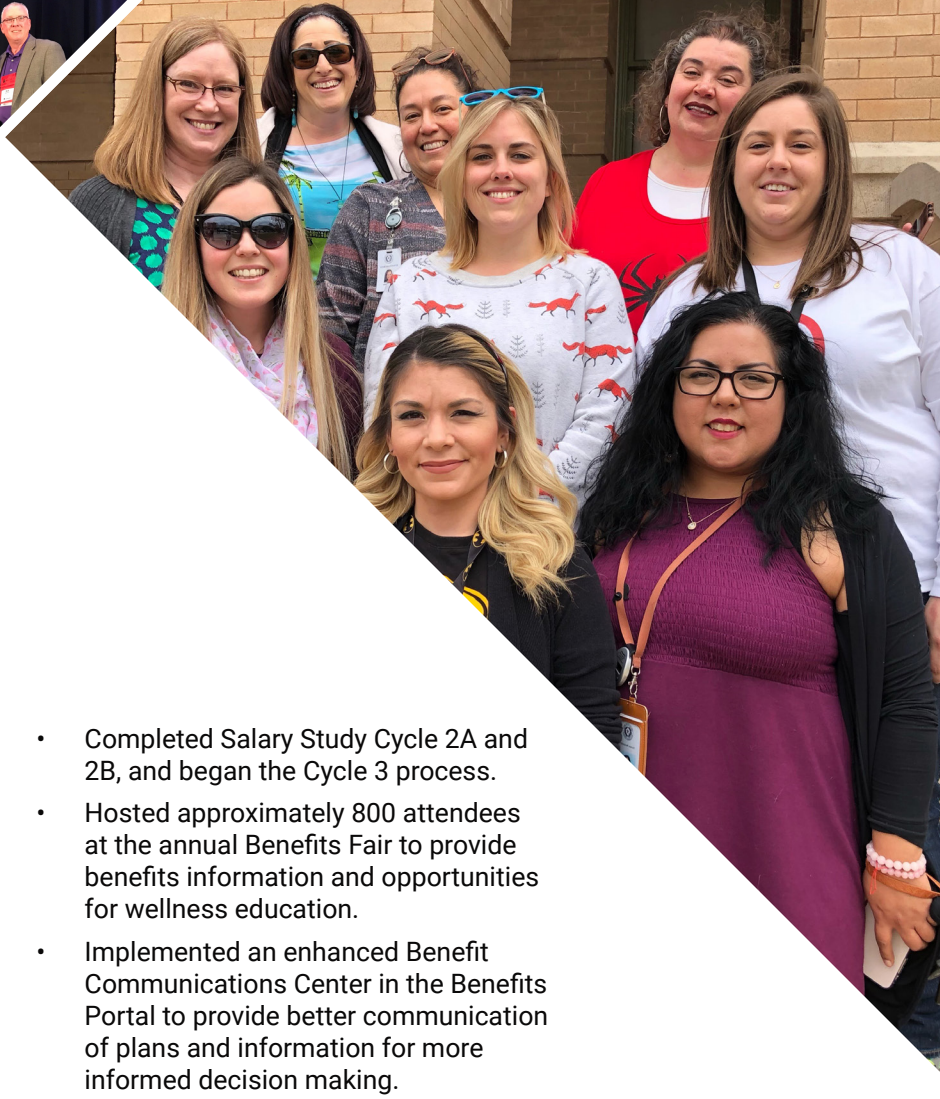

- Relocated to the new Georgetown Annex, setting up offices, resources, meeting spaces and trainings to better serve our customers. Held a County Employee Appreciation Open House to introduce ourselves and share the new space with employees.
- Welcomed the new Senior Director of Human Resources.
- First year utilizing the ServiceNow Onboarding system for all employees, management and elected officials to present a full-cycle, streamlined onboarding process.
- In partnership with Information Systems, won the Texas Association of Governmental Information Technology Managers (TAGITM) Excellence Award for the centralized onboarding solution.
- Conducted the RFP process and awarded the contract to Travelers Insurance for the County's property and casualty (P&C) insurance coverage. This resulted in a cost-savings to the County, additional safety training resources, a streamlined and robust reporting system, and improved service. It also provided realignment of policy effective dates, ensuring workers compensation and P&C run consecutively on a fiscal year, which better supports the budget and audit process.
- Rolled out an in-person Workers Compensation informational campaign for departments/offices most frequently effected by this process.
- Completed Salary Study Cycle 2A and 2B, and began the Cycle 3 process.
- Hosted approximately 800 attendees at the annual Benefits Fair to provide benefits information and opportunities for wellness education.
- Implemented an enhanced Benefit Communications Center in the Benefits Portal to provide better communication of plans and information for more informed decision making.
- Facilitated 23 Respectful Workplace Training sessions throughout the County.
- Expanded the use of videos for informational communications and trainings, including onboarding, harassment prevention, and Workers Compensation overview, with more to come!
- Reorganized and further developed the HR Sharepoint site, increasing access to informational resources and communication for all County employees. Includes new Workers Compensation and Risk Management pages, as well as a Supervisor Toolbox.
- Reorganized the HR Department to better support offices in the areas of Risk and Compensation.

PRESENTED BY
Williamson County Human Resources

Rebecca Clemons, Senior Director
rclemons@wilco.org

PREPARED BY
Williamson County Organizational
Development and Analytics Team

Holly Jung, Director
hjung@wilco.org

Rachel Nekolaichuk, HR Analyst
rachel.nekolaichuk@wilco.org

Commissioners Court - Regular Session **26.**

Meeting Date: 03/10/2020

Facilities

Submitted For: Rebecca Clemons **Submitted By:** Rebecca Clemons, Human Resources

Department: Human Resources

Agenda Category: Regular Agenda Items

Information

Agenda Item

Discuss, consider and take appropriate action on a career ladder for Facilities.

Background

Career ladder chart includes current or previously filled roles only. Career ladder may be modified and brought back to the Court after Facilities goes through the Salary Study for approval.

Fiscal Impact

From/To	Acct No.	Description	Amount

Attachments

CLfacilities

Form Review

Inbox	Reviewed By	Date
County Judge Exec Asst.	Andrea Schiele	02/27/2020 02:30 PM

Form Started By: Rebecca Clemons Started On: 02/27/2020 01:51 PM

Final Approval Date: 02/27/2020

Facilities Job Families and Career Ladders

Career Ladder	Title	Salary Grade	Criteria
General Maintenance (Including Jail Maintenance)	Maintenance Tech I	18	Entry Level Position
	Maintenance Tech II	19	Plumbing Systems: Water Leaks, Sewer Stoppages Mechanical Equipment: Air Handling, Exhaust Fans, Circulation Pumps
HVAC	HVAC Tech I	18	Entry Level Position
	HVAC Tech II	20	EPA Certification Types I & II
	HVAC Tech III	23	Performs equipment filter and motor belt maintenance; evaporator and condenser coil cleaning
Landscape	Landscape Specialist I	18	Entry Level Position
	Landscape Specialist II	20	Bachelors in Horticulture, Landscape Management, Forestry, Park and Recreation, Botany, Agronomy or related field plus a minimum of 5 years experience in Landscape Management Hold and maintain a non-commercial pesticide applicator's license Hold and maintain a Texas Certified Nursery or Landscape Preofessional Certification with one year of start date
Career Ladder	**Title**	**Salary Grade**	**Criteria**
Project Management	Project Manager II	28	2 years post-secondary education in related field or equivalent experience At least 5 years construction related experience
	Project Manager IV	33	7 years construction related experience 2 years post-secondary education in related field or equivalent experience
	Project Manager V	34	10 years construction related experience BS or BA degree in related field or equivalent experience

Commissioners Court - Regular Session **27.**

Meeting Date: 03/10/2020

Compensation Items

Submitted By: Kayla Marek, Human Resources

Department: Human Resources

Agenda Category: Regular Agenda Items

Information

Agenda Item

Discuss, consider and take appropriate action on approving compensation changes, position titles changes, position grade changes, the new C grade/step chart, and any corresponding line item transfers.

Background

See attached documentation for details.

Fiscal Impact

From/To	Acct No.	Description	Amount

Attachments

Merit Report

Merit LIT

Position Changes

C Chart

Form Review

Inbox	Reviewed By	Date
County Judge Exec Asst.	Andrea Schiele	03/05/2020 10:00 AM
Form Started By: Kayla Marek		Started On: 03/05/2020 09:33 AM
Final Approval Date: 03/05/2020		

Department	Position	Emp Num	Current Annual Salary	Annual Merit Amt	Merit%	New Annual Salary	Lumpsum Merit	Pay Proposal Reason	Effective Date of Change
Justice of the Peace 2	Court Clerk II.0990.001100.	14640	35460.7136	1063.816	3.00	36524.5296		MERIT	20-Mar-20
Justice of the Peace 2	Court Clerk II.0994.001100.	14746	34126.4768	1023.7968	3.00	35150.2736		MERIT	20-Mar-20
Justice of the Peace 2	Court Clerk II.0989.001100.	12843	36369.7568	1091.0848	3.00	37460.8416		MERIT	20-Mar-20
Building Maintenance	Jail Maint Supervisor I.0227.001100.	12676	49899.616	1937.884	3.88	51837.5		MERIT	6-Mar-20
Building Maintenance	Jail Maint Supervisor.0239.001100.Y	14599	44327.9616	1721.4184	3.88	46049.38		MERIT	6-Mar-20
Fleet Services	Service Technician III.0920.001100.	11200	48374.48547	2902.464928	6.00	51276.9504		MERIT	6-Mar-20
Fleet Services	Service Technician IV.0924.001100.Y	4253	49272.84909	2956.366912	6.00	52229.216		MERIT	6-Mar-20

				(TO)	(FROM)
entity	fund	dept	object	dr	cr
01	0100	0452	001100	3178.7	
01	0100	0452	001130		3178.7
01	0100	0509	001100	3659.3	
01	0100	0509	001130		3659.3
01	0882	0882	001100	5858.83	
01	0882	0882	001130		5858.83

Department	PCN	EE ID	Current Annual Salary	*New Annual Salary	Current Position Budget Amount	*New Position Budget Amount	Reduction to Position Budget	Increase to Position Budget	Change notes	Earliest Oracle Effective Date
Wilco Pre-Trial	1211	14366	$41,320.28	N/A	$41,320.29	N/A	N/A	N/A	Reclass of position title/grade from Magistrate Administrative Specialist (B17) to Court Services Specialist Lead (B21).	3/20/2020
Corrections	0451	n/a	n/a	n/a	$48,899.11	$38,700.47	$10,198.64		Reallocation of surplus position budget to accommodate increase position to budgets for PCNs: 0341,0345,0351,0347	3/20/2020
Corrections	0341	05777	$63,438.20	$65,448.93	$63,438.20	$65,448.93		$2,010.73	Reclass: Title/Step Change from Commissioned Corrections Officer (C2.17) to Bailiff (Ca.17). Surplus funds from PCN 0451	3/20/2020
Corrections	0345	14583	$46,458.41	$49,602.11	$46,458.41	$49,602.11		$3,143.70	Reclass: Title/Step Change from Commissioned Corrections Officer (C2.3) to Bailiff (Ca.3). Surplus funds from PCN 0451	3/20/2020
Corrections	0351	14083	$48,572.56	$51,606.04	$48,572.56	$51,606.04		$3,033.48	Reclass: Title/Step Change from Commissioned Corrections Officer (C2.5) to Bailiff (Ca.5). Surplus funds from PCN 0451	3/20/2020
Corrections	0547	10037	$63,438.20	$65,448.93	$63,438.20	$65,448.93		$2,010.73	Reclass: Title/Step Change from Commissioned Corrections Officer (C2.17) to Bailiff (Ca.17). Surplus funds from PCN 0451	3/20/2020
Corrections	0587	n/a	n/a	n/a	$46,770.75	$39,455.82	$7,314.93		Reallocation of surplus position budget to accommodate increase to position budgets for PCNs: 0568,1670,0343	3/20/2020
Corrections	0568	14314	$47,503.73	$50,594.15	$47,503.73	$50,594.15		$3,090.42	Reclass: Title/Step Change from Commissioned Corrections Officer (C2.4) to Bailiff (Ca.4). Surplus funds from PCN 0587	3/20/2020

Corrections	1670	10381	$59,341.83	$61,673.99	$59,341.83	$61,673.99		$2,332.16	Reclass: Title/Step Change from Commissioned Corrections Officer (C2.14) to Bailiff (Ca.14). Surplus funds from PCN 0587	3/20/2020
Corrections	0343	02988	$64,865.56	$66,757.91	$64,865.56	$66,757.91		$1,892.35	Reclass: Title/Step Change from Commissioned Corrections Officer (C2.18) to Bailiff (Ca.18). Surplus funds from PCN 0587	3/20/2020
Corrections	0582	n/a	n/a	n/a	$72,924.01	$66,166.60	$6,757.41		Reallocation of surplus position budget to accommodate increase to position budgets for PCNs: 0346, 0349, 0557	3/20/2020
Corrections	0346	05358	$64,865.56	$66,757.91	$64,865.56	$66,757.91		$1,892.35	Reclass: Title/Step Change from Commissioned Corrections Officer (C2.18) to Bailiff (Ca.18). Surplus funds from PCN 0582	3/20/2020
Corrections	0349	02427	$64,865.56	$66,757.91	$64,865.56	$66,757.91		$1,892.35	Reclass: Title/Step Change from Commissioned Corrections Officer (C2.18) to Bailiff (Ca.18). Surplus funds from PCN 0582	3/20/2020
Corrections	0557	14333	$49,665.45	$52,638.16	$49,665.45	$52,638.16		$2,972.71	Reclass: Title/Step Change from Commissioned Corrections Officer (C2.6) to Bailiff (Ca.6). Surplus funds from PCN 0582	3/20/2020
Corrections	0563	15183	$43,686.81	$47,676.00	n/a	n/a			Reclass: Title/Step Change from Commissioned Corrections Officer (C2.1) to Bailiff (Ca.1). Position has the budget for increase in salary.	3/20/2020
Corrections	0339	14745	$45,436.10	$48,629.52	n/a	n/a			Reclass: Title/Step Change from Commissioned Corrections Officer (C2.2) to Bailiff (Ca.2). Position has the budget for increase in salary.	3/20/2020
Annex Security	0219	12827	$53,093.86	$55,860.03	$53,093.87	$55,860.03		$2,766.16	Reclass: Title/Step Change from Commissioned Corrections Officer (C2.9) to Bailiff (Ca.9). Verified with Audit Fund 360 has funding available	3/20/2020

Annex Security	0218	04044	$64,865.56	$66,757.91	$64,865.56	$66,757.91		$1,892.35	Reclass: Title/Step Change from Commissioned Corrections Officer (C2.18) to Bailiff (Ca.18). Verified with Audit Fund 360 has funding available	3/20/2020
Building Maintenance	1630	12081	n/a	n/a	$64,942.05	$59,697.67	$5,244.38		Reallocation of position funds to PCN 0230 to accommodate promotion/reclass	3/6/2020
Building Maintenance	0230	13369	n/a	n/a	$52,443.77	$57,688.15		$5,244.38	Reclass: Grade change from Access Control Supervisor (B.22) to Access Control Supervisor (B.24). Reallocation of position budget to accommodate promotion/reclass. Surplus funds from PCN 1630	3/6/2020
Human Resources	0010	n/a	n/a	N/A	$52,000.00	$50,000.00	$2,000.00		Reallocation of position funds from 0010 to accommodate external hire increase to PCN 0001	3/3/2020
Human Resources	0001	n/a	n/a	N/A	$43,036.86	$45,036.86		$2,000.00	Reallocation of position funds to accommodate external hire; funds from PCN 0010	3/3/2020
Parks	1208	Vacant	n/a	n/a	$73,479.23	$67,862.44	$5,616.79		Reallocation of position funds to PCN 1794 to accommodate reclass	3/13/2020
Parks	1794	Vacant	n/a	n/a	$33,937.26	$39,554.05		$5,616.79	Reclass: Grade change from River Ranch Administrative Assistant (B.17) to River Ranch Office Manager (B.22) Reallocation of position budget to accommodate reclass. Surplus funds from PCN 1208	3/13/2020

* Amount may vary slightly due to Oracle rounding

C STEP CHART FY20
EFFECTIVE FEBRUARY 2020

CORRECTIONS OFFICER	C1-1	C1-2	C1-3	C1-4	C1-5	C1-6	C1-7	C1-8	C1-9	C1-10	C1-11	C1-12	C1-13	C1-14	C1-15	C1-16	C1-17	C1-18
Annual	$34,767.80	$36,616.58	$37,440.45	$38,282.87	$39,144.23	$40,024.97	$40,925.53	$41,846.36	$42,787.90	$43,750.63	$44,735.02	$45,741.56	$46,770.75	$47,823.09	$48,899.11	$49,999.34	$51,124.32	$52,274.62
Hourly	$16.72	$17.60	$18.00	$18.41	$18.82	$19.24	$19.68	$20.12	$20.57	$21.03	$21.51	$21.99	$22.49	$22.99	$23.51	$24.04	$24.58	$25.13
COMMISSIONED CORRECTIONS OFFICER	C2-1	C2-2	C2-3	C2-4	C2-5	C2-6	C2-7	C2-8	C2-9	C2-10	C2-11	C2-12	C2-13	C2-14	C2-15	C2-16	C2-17	C2-18
Annual	$43,686.81	$45,436.10	$46,458.41	$47,503.73	$48,572.56	$49,665.45	$50,782.92	$51,925.54	$53,093.86	$54,288.47	$55,509.97	$56,758.94	$58,036.02	$59,341.83	$60,677.02	$62,042.25	$63,438.20	$64,865.56
Hourly	$21.00	$21.84	$22.34	$22.84	$23.35	$23.88	$24.41	$24.96	$25.53	$26.10	$26.69	$27.29	$27.90	$28.53	$29.17	$29.83	$30.50	$31.19
BAILIFF	Ca-1	Ca-2	Ca-3	Ca-4	Ca-5	Ca-6	Ca-7	Ca-8	Ca-9	Ca-10	Ca-11	Ca-12	Ca-13	Ca-14	Ca-15	Ca-16	Ca-17	Ca-18
Annual	$47,676.00	$48,629.52	$49,602.11	$50,594.15	$51,606.04	$52,638.16	$53,690.92	$54,764.74	$55,860.03	$56,977.23	$58,116.78	$59,279.11	$60,464.70	$61,673.99	$62,907.47	$64,165.62	$65,448.93	$66,757.91
Hourly	$22.92	$23.38	$23.85	$24.32	$24.81	$25.31	$25.81	$26.33	$26.86	$27.39	$27.94	$28.50	$29.07	$29.65	$30.24	$30.85	$31.47	$32.10
SERGEANT	C3-1	C3-2	C3-3	C3-4	C3-5	C3-6	C3-7	C3-8	C3-9	C3-10	C3-11	C3-12	C3-13	C3-14	C3-15	C3-16		
Annual	N/A	$55,848.55	$56,965.74	$58,104.94	$59,267.11	$60,452.26	$61,661.34	$62,894.69	$64,152.63	$65,435.48	$66,744.22	$68,579.68	$70,294.14	$72,051.63	$73,852.80	$75,699.27		
Hourly	N/A	$26.85	$27.39	$27.94	$28.49	$29.06	$29.64	$30.24	$30.84	$31.46	$32.09	$32.97	$33.80	$34.64	$35.51	$36.39		
CORRECTIONS MEDICAL OFFICER	C4-1	C4-2	C4-3	C4-4	C4-5	C4-6	C4-7	C4-8	C4-9	C4-10	C4-11	C4-12	C4-13	C4-14	C4-15	C4-16		
Annual	$39,954.77	$40,853.79	$41,772.98	$42,712.85	$43,673.93	$44,656.50	$45,661.34	$46,688.73	$47,739.18	$48,813.51	$49,911.70	$51,034.82	$52,182.87	$53,357.18	$54,557.74	$55,785.09		
Current Hourly	18.83238	19.25613	19.68938	20.13238	20.58538	21.04850	21.52213	22.00638	22.50150	23.00788	23.52550	24.05488	24.59600	25.14950	25.71538	26.29388		
Hourly	19.20902	$19.64	$20.08	$20.54	$21.00	$21.47	$21.95	$22.45	$22.95	$23.47	$24.00	$24.54	$25.09	$25.65	$26.23	$26.82		
MEDICAL SERGEANT	Cb-1	Cb-2	Cb-3	Cb-4	Cb-5	Cb-6	Cb-7	Cb-8	Cb-9	Cb-10	Cb-11	Cb-12	Cb-13	Cb-14	Cb-15	Cb-16		
Annual	N/A	$58,650.05	$59,823.02	$61,019.32	$62,239.84	$63,484.58	$64,754.43	$66,049.40	$67,370.38	$68,717.68	$70,092.18	$71,493.89	$72,924.01	$74,382.53	$75,870.05	$77,387.48		
Hourly	N/A	$28.20	$28.76	$29.34	$29.92	$30.52	$31.13	$31.75	$32.39	$33.04	$33.70	$34.37	$35.06	$35.76	$36.48	$37.21		
LIEUTENANT	C5-1	C5-2	C5-3	C5-4	C5-5	C5-6	C5-7	C5-8	C5-9	C5-10	C5-11	C5-12	C5-13	C5-14	C5-15	C5-16		
Annual	N/A	N/A	$65,290.69	$66,596.57	$67,928.56	$69,287.22	$70,672.84	$72,086.27	$73,528.08	$74,998.54	$76,498.52	$78,028.57	$79,589.28	$81,180.91	$82,804.61	$84,460.65		
Hourly	N/A	N/A	$31.39	$32.02	$32.66	$33.31	$33.98	$34.66	$35.35	$36.06	$36.78	$37.51	$38.26	$39.03	$39.81	$40.61		
MEDICAL LIEUTENANT	C6-1	C6-2	C6-3	C6-4	C6-5	C6-6	C6-7	C6-8	C6-9	C6-10	C6-11	C6-12	C6-13	C6-14	C6-15	C6-16		
Annual	N/A	N/A	N/A	$68,118.71	$69,651.32	$71,218.46	$72,820.71	$74,459.17	$76,134.71	$77,847.59	$79,599.22	$81,390.16	$83,221.54	$85,093.91	$87,008.69	$88,966.43		
Hourly	N/A	N/A	N/A	$32.75	$33.49	$34.24	$35.01	$35.80	$36.60	$37.43	$38.27	$39.13	$40.01	$40.91	$41.83	$42.77		
COMMANDER	C7-1	C7-2	C7-3	C7-4	C7-5	C7-6	C7-7	C7-8	C7-9	C7-10	C7-11	C7-12	C7-13	C7-14	C7-15	C7-16		
Annual	N/A	N/A	N/A	$78,043.40	$79,604.21	$81,196.44	$82,820.35	$84,476.77	$86,166.24	$87,889.58	$89,647.34	$91,440.34	$93,269.12	$95,134.50	$97,037.03	$98,977.80		
Hourly	N/A	N/A	N/A	$37.52	$38.27	$39.04	$39.82	$40.61	$41.43	$42.25	$43.10	$43.96	$44.84	$45.74	$46.65	$47.59		

**Minor variations may occur due to rounding

Commissioners Court - Regular Session **28.**

Meeting Date: 03/10/2020

Budget Ammendment

Submitted By: Kayla Marek, Human Resources

Department: Human Resources

Agenda Category: Regular Agenda Items

Information

Agenda Item

Discuss, consider and take appropriate action on an order declaring an emergency and a grave necessity due to unforeseeable circumstances and approve a budget amendment to acknowledge additional expenditures from Courthouse Annex Security Funds.

Background

This amendment is related to the preceding compensation item on the agenda. The Auditor's Office has verified the funding is available. The Courthouse Annex Security fund has two budgeted bailiff positions where all other bailiff positions are budgeted within the Corrections Budget.

Fiscal Impact

From/To	Acct No.	Description	Amount
	0100.0360.001100	Full time salaries	$4658.52
	0100.0360.002010	FICA	$356.38
	0100.0360.002020	Retirement	$676.88

Attachments

No file(s) attached.

Form Review

Inbox	Reviewed By	Date
County Judge Exec Asst.	Andrea Schiele	03/05/2020 10:01 AM
Form Started By: Kayla Marek		Started On: 03/05/2020 09:39 AM
Final Approval Date: 03/05/2020		

Commissioners Court - Regular Session **29.**

Meeting Date: 03/10/2020

Approve exemption under 262.024 (a) (7) (D) for captive replacement parts or components for equipment for Marathon Engineering Corporation

Submitted For: Randy Barker **Submitted By:** Johnny Grimaldo, Purchasing

Department: Purchasing

Agenda Category: Regular Agenda Items

Information

Agenda Item

Discuss, consider, and take appropriate action on approving Marathon Engineering Corporation for jail safety padding repair, in the not-to-exceed amount of $12,131.00, and exempting this purchase from competitive bidding requirements as per Texas Local Government Code Discretionary Exemption 262.024.(a)(7)(D) captive replacement parts or components for equipment.

Background

This is to provide materials and labor to repair Gold Medal Safety padding in Three cells at the jail: Cell 1, Cell VC, Cell 2. Quote Totals $12, 131.00. Only Marathon Engineering is able to provide this service due to this being a repair to a patented product.The department point of contact is Tommy Crockett.
This expenditure will be charged to 0100.1008.004510 which was approved for FY 2020.

Fiscal Impact

From/To	Acct No.	Description	Amount

Attachments

Vendor Quote

Form Review

Inbox	Reviewed By	Date
Purchasing (Originator)	Randy Barker	03/05/2020 11:50 AM
County Judge Exec Asst.	Andrea Schiele	03/05/2020 11:58 AM
Form Started By: Johnny Grimaldo		Started On: 03/05/2020 10:40 AM
Final Approval Date: 03/05/2020		

MARATHON ENGINEERING CORPORATION
5615 2nd STREET WEST
LEHIGH ACRES, FL 33971
PH: (239) 303-7378 FX: (239) 303-7364

Quote # 2020-1503.1

1/21/2020

PROJECT QUOTE: Williamson County

SECTION: Safety Padding Repairs with Gold Medal Safety Padding

PROJECT LOCATION: 306 W 4th St, Georgetown, TX 78626

CONTACT: Tommy Crockett, Thomas Crockett Maintenance Supervisor, Justice Center Complex Maintenance Supervisor, Thomas.crockett@wilco.org

SCOPE OF WORK: Provide materials, labor and one mobilization to repair the Gold Medal Safety padding in the above referenced facility. Photos of the damaged area are attached at the end of this quote. This quote is limited to refinishing the repaired area only, unless noted otherwise, and as such the top-coats of finish material may not be an exact match to the existing top coats in the facility. Pricing is based on Marathon being able to work in all three cells simultaneously. Schedules of repairs:

1. Cell 1 - Remove and replace floor (12"-10" x 6'-2" less the bench area). Owner shall provide a suitable dumpster to dispose of the removed safety padding flooring.
2. Cell VC - Patch one 36" x 36" area of the floor
3. Cell 2 - Patch one 45" x 12" area of the floor and Patch one 8" x 6" area of the floor.

This quote includes one mobilization and is valid for 60 days from day of quote. Any applicable permits/license fees and applications are not included and will be completed by others.

PRICE: ***Twelve Thousand One Hundred Thirty-One Dollars ($12,131)***

PAYMENT DISCOUNT: Marathon Engineering Corporation offers a 9.25% ($1,122) discount for payment in full at the time of contract issuance.

PAYMENT TERMS & CONDITIONS:


1. Pricing is derived from the dimensions and the Scope of Work that is expressively listed on this quote, unless otherwise indicated. Any variance in dimensions greater than 2% or any additional surfaces to be padded (i.e. ceiling when not listed) will need to be considered in the form of a written change order.
2. **A CHECK OR CREDIT CARD FOR 50% IS DUE UPON SCHEDULING AND THE BALANCE AT COMPLETION OF WORK. PLEASE NOTE, WE ARE CURRENTLY 45-60 DAYS OUT FOR SCHEDULING FROM DATE OF CONTRACT & DEPOSIT.**
3. Late payments (for change order work) shall accrue interest at a rate of 1.5% per month.
4. Marathon Engineering Corporation, manufacturer and installer for Gold Medal Safety Padding™, will supply warranty for all material furnished and work performed in conjunction with the above referenced project, in accordance with the Contract Documents and authorized modifications thereto, and will be free from defects due to defective materials or workmanship for a period of one (1) year from the Date of Substantial completion, which is the last day that Marathon Engineering Corporation is physically working on the project jobsite excluding aesthetic, remedial, and punch list work.
5. Pricing excludes any payment or performance bonding.

6. Pricing DOES NOT INCLUDE prevailing wages.

EXPIRATION: This Contract Proposal expires sixty (60) calendar days from the date issued unless earlier withdrawn or extended in writing. Please do not hesitate to contact me with any questions or if I can be of any assistance. I can be reached at our offices at (908) 285-5905 or via email at ghrunka@earthlink.net


Thank you once again for your consideration.

Regards,

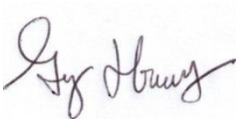

George Hrunka

President & CEO, Marathon Engineering Corporation

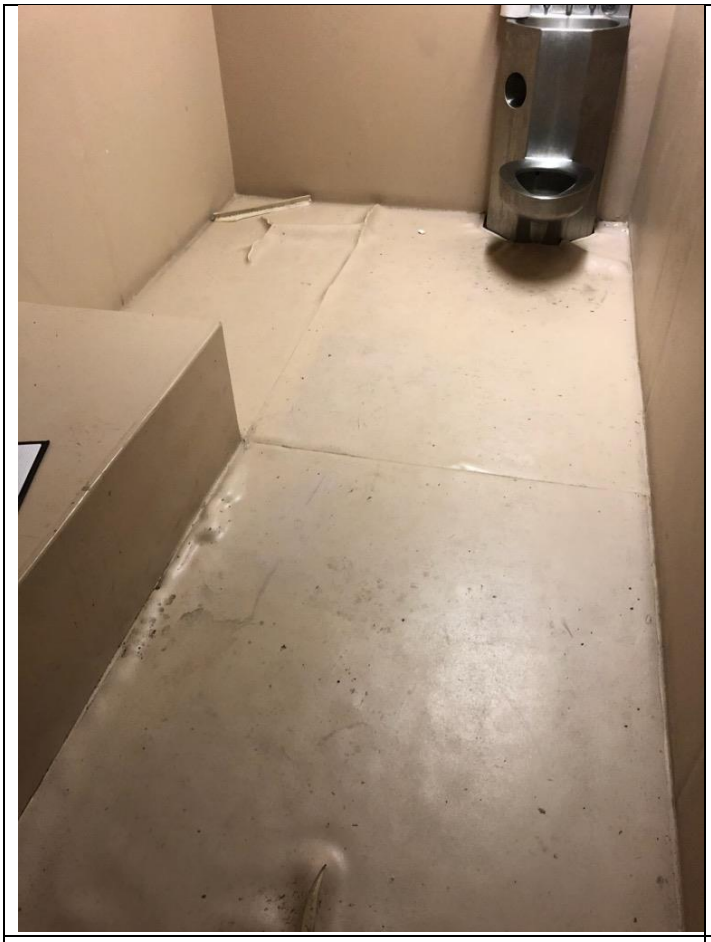	
Floor removal and replacement cell 1	Floor removal and replacement cell 1

Commissioners Court - Regular Session **30.**

Meeting Date: 03/10/2020

Receive updates on the Department of Infrastructure projects and issues

Submitted For: Robert Daigh **Submitted By:** Vicky Edwards, Infrastructure

Department: Infrastructure

Agenda Category: Regular Agenda Items

Information

Agenda Item

Receive updates on the Department of Infrastructure projects and issues.

Background

Fiscal Impact

From/To	Acct No.	Description	Amount

Attachments

No file(s) attached.

Form Review

Inbox	Reviewed By	Date
County Judge Exec Asst.	Andrea Schiele	02/24/2020 11:48 AM
Form Started By: Vicky Edwards		Started On: 02/20/2020 10:01 AM
Final Approval Date: 02/24/2020		

Commissioners Court - Regular Session **31.**

Meeting Date: 03/10/2020

CR 176 Right of Entry

Submitted For: Charlie Crossfield **Submitted By:** Charlie Crossfield, Road Bond

Department: Road Bond

Agenda Category: Regular Agenda Items

Information

Agenda Item

Discuss, consider and take appropriate action on a Right of Entry Agreement with HM Parkside, LP for the CR 176 at RM 2243 project.

Background

Fiscal Impact

From/To	Acct No.	Description	Amount

Attachments

CR 176 ROE

Form Review

Inbox	Reviewed By	Date
County Judge Exec Asst.	Andrea Schiele	03/05/2020 10:03 AM
Form Started By: Charlie Crossfield		Started On: 03/05/2020 09:56 AM
Final Approval Date: 03/05/2020		

NOTICE OF CONFIDENTIALITY RIGHTS: IF YOU ARE A NATURAL PERSON, YOU MAY REMOVE OR STRIKE ANY OR ALL OF THE FOLLOWING INFORMATION FROM ANY INSTRUMENT THAT TRANSFERS AN INTEREST IN REAL PROPERTY BEFORE IT IS FILED FOR RECORD IN THE PUBLIC RECORDS: YOUR SOCIAL SECURITY NUMBER OR YOUR DRIVER'S LICENSE NUMBER.

RIGHT OF ENTRY AND POSSESSION
(CR 176 at RM 2243 Project)

THE STATE OF TEXAS §
§
COUNTY OF WILLIAMSON §

Recitals:

A. The undersigned ("*Grantor*") is the owner of certain real property located in or adjacent to the proposed location of a 42-inch storm water line (the "*Project Improvement*") to be constructed by Williamson County, Texas (the "*County*") as part of the County's CR 176 at RM 2243 project (the "*Project*").

B. The County has advised Grantor that it intends to acquire an easement across a portion of Grantor's property for the Project (the "*Easement*"), through negotiation or by purchase under threat of condemnation or, if Grantors and the County are unable to agree on the terms of acquisition, through condemnation.

C. The County has advised Grantor that it must have possession of certain property to perform studies for and to initiate construction of the Project Improvement.

D. As an accommodation to the County, Grantor is willing, pursuant to the terms of this Agreement, to allow the County to take possession of the portion of Grantor's property that is located within the "Property Boundary" shown on **Exhibit A** (the "*Easement Area*"), and the area of Grantor's property located within 50 feet of the Easement Area (the "*Working Area*") to perform studies relating to the Project and to initiate construction of the Project Improvement within the Easement Area prior to the County's acquisition of the Easement through negotiation, purchase under threat of condemnation or condemnation.

Agreement:

Therefore, Grantor and the County agree as follows:

1. Right of Entry. Upon full execution of this Agreement, and subject to the terms of this Agreement, the County and its contractors and assignees may enter onto and have possession of the Easement Area and the Working Area for the purpose of surveying, conducting site review and analysis, and permitting, and the actual construction of the Project Improvement within the Easement Area, prior to the County's acquisition of the Easement and a temporary construction easement over the Working Area (the "*Temporary Construction Easement*") through negotiation, purchase under threat of condemnation or condemnation.

2. The County's Rights. Subject to the terms of and except as otherwise provided in this Agreement, the County will have the right to clear trees and vegetation, to fill and grade, and to construct the Project Improvement within the Easement Area, and will also have the temporary right to enter onto and use the Working Area for purposes related to the construction of the Project Improvement within the Easement Area. The County must confine its work to the

Easement Area and the Working Area and may not use or enter any other or surrounding property of Grantor (the "*Remainder*") for access or any other purpose.

3. The County's Obligations: Liability Insurance.

(a) The County, to the extent allowed by law, will be responsible, to the exclusion of any such responsibility of Grantor, for any property damage, including environmental liability, and personal injury or death arising out of or connected to its activities in or on the Easement Area and the Working Area, as determined by a court of competent jurisdiction.

(b) Prior to the initiation of any work on the Easement Area or any use of the Working Area, the County must require its contractor for the Project Improvement (the "*Contractor*") to obtain, and must require each of its consultants, engineers, contractors and assignees who will enter upon or utilize the Easement Area and/or the Working Area to obtain, a policy or policies of insurance, in at least the minimum amounts required by the provisions of the current Williamson County Project Construction Manual for the Roadway Improvements, naming Grantor as an additional insured. This liability insurance must be maintained in effect at all times during which the Contractor is, or such consultants, engineers, contractors or assignees are, performing work on or within the Easement Area and/or the Working Area and must provide that it may not be canceled without at least ten days' written notice to Grantor, and a certificate of insurance, confirming the required coverage, must be provided to Grantor prior to the County, the Contractor, or the consultant, engineer, contractor or assignee in question entering upon or commencing any activity on or within the Easement Area and/or the Working Area.

(c) The County will be obligated to relocate any existing fencing that is removed or damaged as a result of its work to the boundary between the Easement Area and the Remainder.

(d) Upon completion of the Project Improvement, or each phase thereof, as the case may be, the County must: (i) clean up and remove all construction debris, including stakes, tape or other markers placed on the property, trash, and construction-generated spoils; (ii) restore all areas of the disturbed by construction activity to prior existing natural grade; (iii) once all disturbed areas are prepared, properly install wood fiber, bio-degradable erosion control matting on all disturbed areas; and (iv) re-vegetate all disturbed areas.

4. Reservation of Grantors' Rights. This Agreement will not prejudice, in any way, Grantor's right to receive full and just compensation for the Easement and the Temporary Construction Easement, including any improvements thereon, and for any damage to the Remainder. By entering into this Agreement, Grantor does not waive any legal rights, causes of action, claims, demands or defenses under the Constitution of the United States, the Constitution and statutes of the State of Texas, the common law or any other provision of law or equity that Grantor may have in connection with the County's exercise of its power of eminent domain, including Grantor's right to contest procedural issues and Grantor's rights relating to damages to and compensation for the Remainder. Grantor expressly reserves, and does not waive, any claim Grantor may have for damages if any activity permitted under this Agreement affects or creates a situation or condition that is detrimental to the value of the Remainder. Grantor reserves the right to challenge, contest or appeal any aspect of the proceedings for acquisition, excluding only the County's authority to condemn. Grantor does not waive any of its legal rights, including any right to appeal or otherwise complain of any award by the Special Commissioners or a court of competent jurisdiction. Grantor expressly reserves fee title (including the mineral estate) to the Easement Area and the Working Area. The rights and privileges granted by this Agreement will automatically terminate upon Grantor's execution and delivery of the Easement and/or Temporary Construction Easement, whether as a result of a

sale or negotiation, or the rendition of a final judgment in condemnation by a court of competent jurisdiction; provided, however, that the insurance liability and restoration provisions of this Agreement will survive any such closing, sale or conveyance.

5. Good Faith Negotiation. The County agrees to negotiate with Grantor in good faith with respect to the value of the Easement Area and Working Area, the damage to the Remainder and any related issues. If the parties fail to reach an agreement within 60 days from the date of this Agreement, Grantor may, by written notice to County at any time thereafter, require the County to proceed with condemnation and schedule a hearing at the earliest practical time. A delay in Grantor's exercise of this right will not constitute a waiver of its right to do so.

6. Date of Taking. For negotiation or condemnation purposes, Grantor and the County agree to and hereby designate the date of taking (on which the value of the Easement Area and Working Area is to be determined, and any damages to the Remainder are to be assessed) as the date of closing of any sale or the date any award rendered by the Special Commissioners is deposited by the County in the registry of the court, whichever is applicable.

7. Deposit of Award; Effect of Agreement. The County agrees to deposit any award of the Special Commissioners in the registry of the court within the time required to make such deposit in accordance with applicable State law governing possession in a statutory eminent domain case. The provisions of this Agreement will survive the institution of any condemnation proceedings by the County. This Agreement will terminate upon (a) Grantor's execution and delivery of the Easement and Temporary Construction Easement, if applicable, whether by sale or as a result of negotiation, or (b) 30 days after the filing of a Special Commissioners' award covering the Easement Area, the Working Area and damages to the Remainder unless the County deposits the Special Commissioners' award in accordance with Texas law governing possession in a statutory eminent domain case by such date.

8. Authority. The parties each represent and warrant to the other that the signatories to this Agreement have the requisite power and authority to enter into this Agreement, to perform their respective obligations hereunder, and to complete the transactions contemplated by this Agreement. The parties have each taken all action, corporate and otherwise, necessary to authorize the execution and delivery of this Agreement and the performance of their respective obligations under this Agreement and to complete the transactions contemplated hereby.

9. Binding Effect. This Agreement will be binding upon the legal representatives, successors, assigns, contractors and subcontractors of each of the parties.

10. Execution: Counterparts. This Agreement may be executed in any number of counterparts, and it will not be necessary that the signatures of all parties be contained on any one counterpart. Additionally, for purposes of facilitating the execution of this Agreement, the signature pages taken from separate, individually executed counterparts may be combined to form multiple fully executed counterparts. All executed counterparts of this Agreement will be deemed to be originals, but all such counterparts, when taken together, will constitute one and the same instrument. A facsimile signature or electronic signature will be deemed to constitute an original signature, and will have the same force or effect.

Executed to be effective on _____, 2020.

GRANTOR:

HM Parkside, LP, a Texas limited partnership

By: Hanna/Magee GP #1, Inc., a Texas corporation

By:_____
Blake J. Magee, President

Date: 3/4/20

THE STATE OF TEXAS §

COUNTY OF TRAVIS §

This instrument was acknowledged before me on the 4 day of March, 2020, by Blake J. Magee, President of Hanna/Magee GP #1, Inc., a Texas corporation, general partner of HM Parkside, LP, a Texas limited partnership on behalf of said corporation and limited partnership.

(seal)

KAREN R AYERS
My Notary ID # 129821095
Expires May 15, 2022

_____
Notary Public, State of Texas

ACCEPTED AND AGREED TO BY:

WILLIAMSON COUNTY, TEXAS

By:_____
Name:_____
Title:_____
Date:_____

STATE OF TEXAS §

COUNTY OF WILLIAMSON §


This instrument was acknowledged before me on the _____ day of _____, 2020 by _____, _____ of the Williamson County, Texas, on behalf of the County.

(seal)

_____
Notary Public, State of Texas

EXHIBIT A

The Easement Area

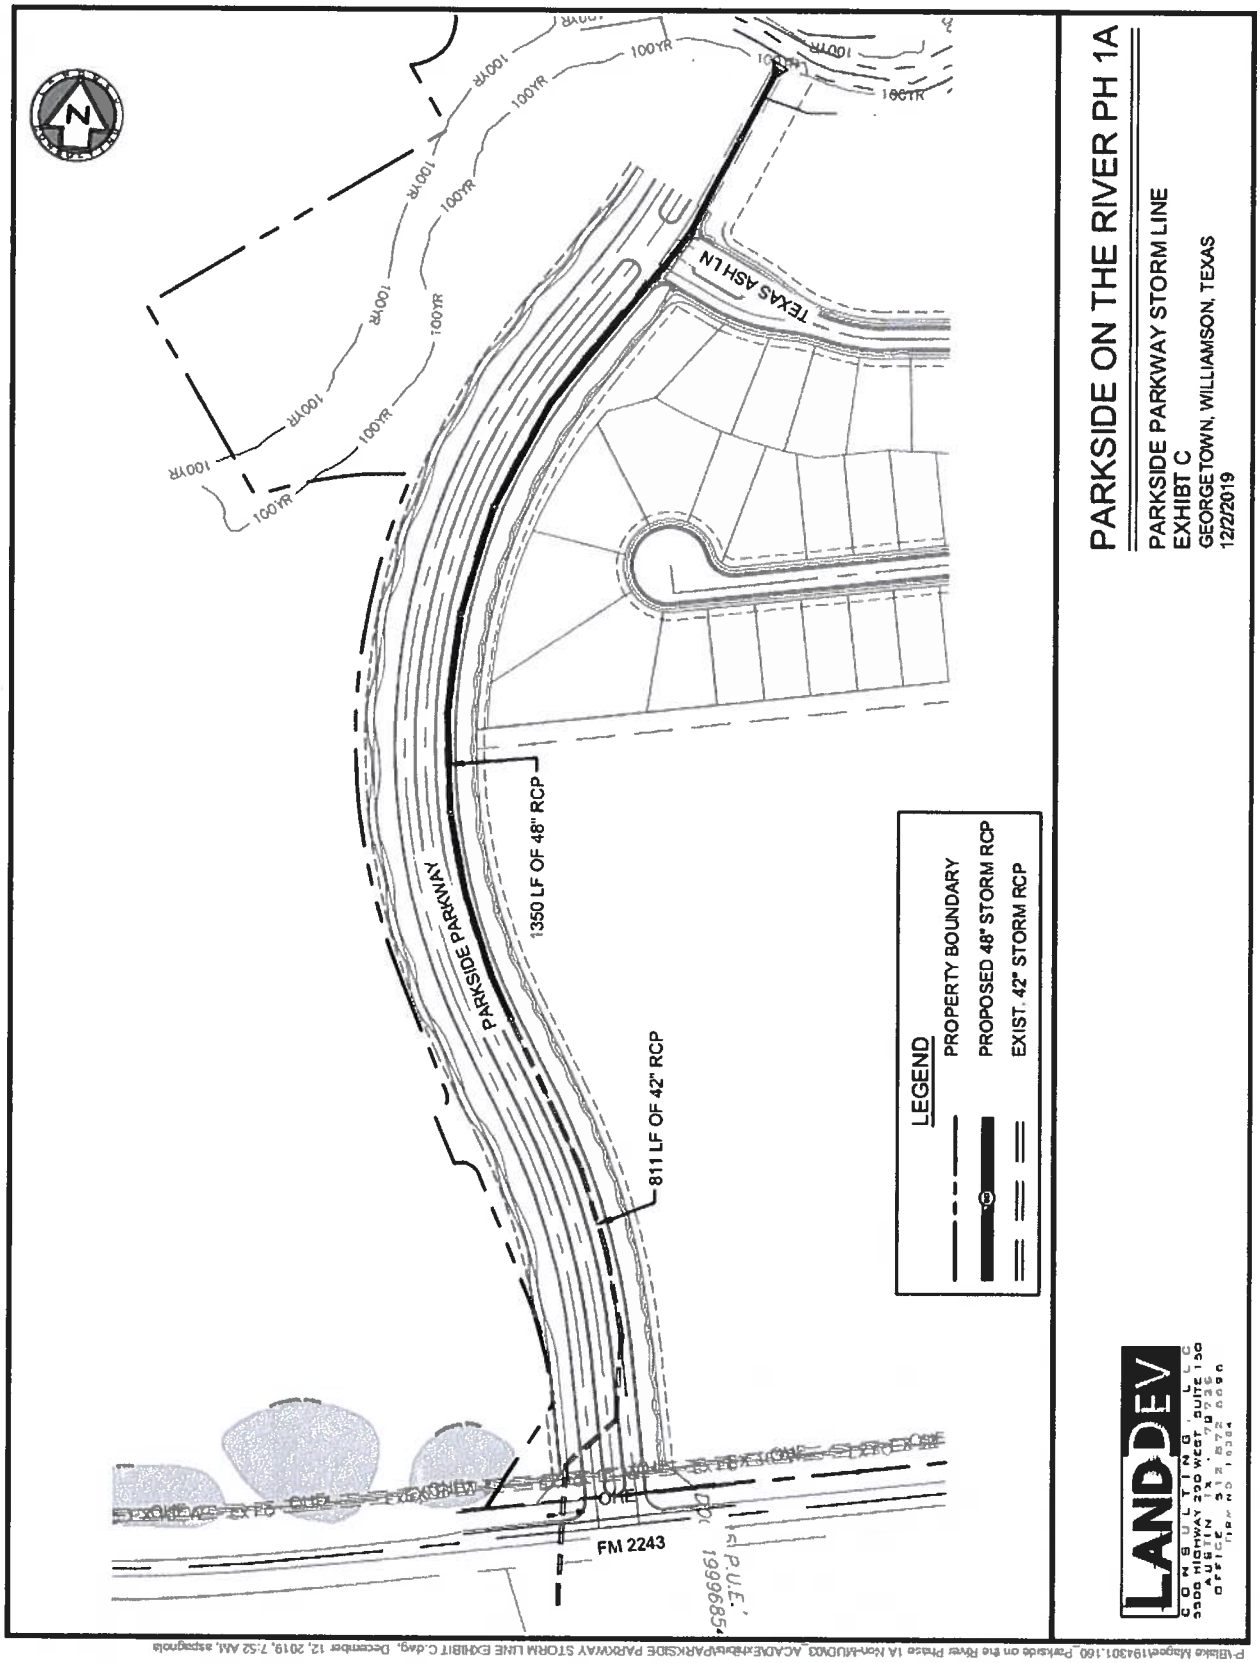

Commissioners Court - Regular Session **32.**

Meeting Date: 03/10/2020

Sh 29 Contract

Submitted For: Charlie Crossfield **Submitted By:** Charlie Crossfield, Road Bond

Department: Road Bond

Agenda Category: Regular Agenda Items

Information

Agenda Item

Discuss, consider and take appropriate action on a Real Estate Contract and Lease Agreement with Mosaic Interests, LLC for right of way needed on the future SH 29 project. Funding Source: LTP P457

Background

Fiscal Impact

From/To	Acct No.	Description	Amount

Attachments

Mosaic Contract

Mosaic Lease Agreement

Form Review

Inbox	Reviewed By	Date
County Judge Exec Asst.	Andrea Schiele	03/05/2020 10:40 AM
Charlie Crossfield (Originator)	Charlie Crossfield	03/05/2020 10:44 AM
County Judge Exec Asst.	Andrea Schiele	03/05/2020 10:59 AM
Form Started By: Charlie Crossfield		Started On: 03/05/2020 09:57 AM
Final Approval Date: 03/05/2020		

REAL ESTATE CONTRACT

THIS REAL ESTATE CONTRACT ("Contract") is made by MOSAIC INTERESTS, LLC (referred to in this Contract as "Seller") and WILLIAMSON COUNTY, TEXAS (referred to in this Contract as "Purchaser"), upon the terms and conditions set forth in this Contract.

ARTICLE I
PURCHASE AND SALE

By this Contract, Seller sells and agrees to convey, and Purchaser purchases and agrees to pay for, the tract(s) of land described as follows:

> All of that certain 5.00 acres of land, situated in the Isaac Donegan Survey, No. 178 in Williamson County, Texas; being a portion of that certain tract of land called 10.00 as conveyed to Daniel A. McKenzie by deed recorded as Document No. 9548433 of the Official Records of Williamson County, Texas also being a portion of that certain tract of land, called 5.00 acres as conveyed to Daniel A. McKenzie by deed recorded as Document No. 9738709 of the Official Records of Williamson County, Texas. Surveyed on the ground in the month August 2002, under the supervision of Don H. Bizzell, RPLS. Being more described as Exhibit "A" attached hereto.

together with all and singular the rights and appurtenances pertaining to the property, including any right, title and interest of Seller in and to adjacent streets, alleys or rights-of-way (all of such real property, rights, and appurtenances being referred to in this Contract as the "Property"), and any improvements situated on and attached to the Property not otherwise agreed herein to be retained by Seller, for the consideration and upon and subject to the terms, provisions, and conditions set forth below.

ARTICLE II
PURCHASE PRICE

Purchase Price and Additional Compensation

2.01. The Purchase Price for the Property interests described shall be the sum of EIGHT HUNDRED FORTY-NINE THOUSAND and 00/100 Dollars ($849,000.00).

Payment of Purchase Price and Additional Compensation

2.02. The Purchase Price and Additional Compensation shall be payable in cash at the Closing.

ARTICLE III
PURCHASER'S OBLIGATIONS

Conditions to Purchaser's Obligations

3.01. The obligations of Purchaser hereunder to consummate the transactions contemplated hereby are subject to the satisfaction of each of the following conditions (any of which may be waived in whole or in part by Purchaser at or prior to the Closing).

Miscellaneous Conditions

3.02. Seller shall have performed, observed, and complied with all of the covenants, agreements, and conditions required by this Contract to be performed, observed, and complied with by Seller prior to or as of the closing.

ARTICLE IV
REPRESENTATIONS AND WARRANTIES OF SELLER

Seller hereby represents and warrants to Purchaser as follows, which representations and warranties shall be deemed made by Seller to Purchaser also as of the Closing Date, to the best of Seller's current actual knowledge:

(1) There are no parties in possession of any portion of the Property as lessees, tenants at sufferance, or trespassers, other than as previously disclosed to Purchaser;

(2) Seller has complied with all applicable laws, ordinances, regulations, statutes, rules and restrictions relating to the Property, or any part thereof;

ARTICLE V
CLOSING

Closing Date

5.01. The Closing shall be held at the office of Independence Title Company, Pflugerville office, on or before March 31, 2020, or at such time, date, and place as Seller and Purchaser may agree upon, or within 10 days after the completion of any title curative matters if necessary for items as shown on the Title Commitment or in the contract (which date is herein referred to as the "Closing Date").

Seller's Obligations at Closing

5.02. At the Closing Seller shall:

(1) Deliver to Purchaser a duly executed and acknowledged Deed conveying good and indefeasible title to Williamson County, Texas in fee simple to all of the Property described, free and clear of any and all monetary liens and restrictions, except for the following:

(a) General real estate taxes for the year of closing and subsequent years not yet due and payable;

(b) Any exceptions approved by Purchaser pursuant to Article III hereof; and

(c) Any exceptions approved by Purchaser in writing.

The Deed shall be in the form as approved by the County.

(2) Provide reasonable assistance as requested, at no cost to Seller, to cause Title Company to issue Purchaser a Texas Owner's Title Policy at Purchaser's sole expense, in Grantee's favor in the full amount of the Purchase Price, insuring Purchaser's contracted interests in and to the Property subject only to those title exceptions listed herein, such other exceptions as may be approved in writing by Purchaser, and the standard printed exceptions contained in the usual form of Texas Owner's Title Policy, provided, however:

(a) The boundary and survey exceptions shall be deleted;

(b) The exception as to restrictive covenants shall be endorsed "None of Record", if applicable; and

(c) The exception as to the lien for taxes shall be limited to the year of Closing and shall be endorsed "Not Yet Due and Payable".

(d) Deliver to Purchaser possession of the Property if not previously done.

Purchaser's Obligations at Closing

5.03. At the Closing, Purchaser shall:

(a) Pay the cash portion of the Purchase Price.

Prorations

5.04. General real estate taxes for the then current year relating to the Property shall be prorated as of the Closing Date and shall be adjusted in cash at the closing. If the Closing shall occur before the tax rate is fixed for the then current year, the apportionment of taxes shall be upon the basis of the tax rate for the next preceding year applied to the latest assessed valuation. Agricultural roll-back taxes, if any, shall be paid by Purchaser.

Closing Costs

5.05. All costs and expenses of closing in consummating the sale and purchase of the Property shall be borne and paid as follows:

(1) Owner's Title Policy and survey to be paid by Purchaser.

(2) Deed, tax certificates, and title curative matters, if any, paid by Purchaser.

(3) All other closing costs shall be paid by Purchaser.

(4) Attorney's fees paid by each respectively.

ARTICLE VI
BREACH BY SELLER

In the event Seller shall fail to fully and timely perform any of its obligations hereunder or shall fail to consummate the sale of the Property for any reason, except Purchaser's default, Purchaser may: (1) enforce specific performance of this Contract; or (2) request that the Escrow Deposit, if any, shall be forthwith returned by the title company to Purchaser.

ARTICLE VII
BREACH BY PURCHASER

In the event Purchaser should fail to consummate the purchase of the Property, the conditions to Purchaser's obligations set forth in Article III having been satisfied and Purchaser being in default and Seller not being in default hereunder, Seller shall have the right to receive the Escrow Deposit, if any, from the title company, the sum being agreed on as liquidated damages for the failure of Purchaser to perform the duties, liabilities, and obligations imposed upon it by the terms and provisions of this Contract, and Seller agrees to accept and take this cash payment as its total damages and relief and as Seller's sole remedy hereunder in such event. If no Escrow Deposit has been made then Seller shall receive the amount of $500 as liquidated damages for any failure by Purchaser.

ARTICLE VIII
MISCELLANEOUS

Notice

8.01. Any notice required or permitted to be delivered hereunder shall be deemed received when sent by United States mail, postage prepaid, certified mail, return receipt requested, addressed to Seller or Purchaser, as the case may be, at the address set forth opposite the signature of the party.

Texas Law to Apply

8.02. This Contract shall be construed under and in accordance with the laws of the State of Texas, and all obligations of the parties created hereunder are performable in Williamson County, Texas.

Parties Bound

8.03. This Contract shall be binding upon and inure to the benefit of the parties and their respective heirs, executors, administrators, legal representatives, successors and assigns where permitted by this Contract.

Legal Construction

8.04. In case any one or more of the provisions contained in this Contract shall for any reason be held to be invalid, illegal, or unenforceable in any respect, this invalidity, illegality, or unenforceability shall not affect any other provision hereof, and this Contract shall be construed as if the invalid, illegal, or unenforceable provision had never been contained herein.

Prior Agreements Superseded

8.05. This Contract constitutes the sole and only agreement of the parties and supersedes any prior understandings or written or oral agreements between the parties respecting the within subject matter.

Time of Essence

8.06. Time is of the essence in this Contract.

Gender

8.07. Words of any gender used in this Contract shall be held and construed to include any other gender, and words in the singular number shall be held to include the plural, and vice versa, unless the context requires otherwise.

Memorandum of Contract

8.08. Upon request of either party, the parties shall promptly execute a memorandum of this Contract suitable for filing of record.

Compliance

8.09 In accordance with the requirements of Section 20 of the Texas Real Estate License Act, Purchaser is hereby advised that it should be furnished with or obtain a policy of title insurance or Purchaser should have the abstract covering the Property examined by an attorney of Purchaser's own selection.

Effective Date

8.10 This Contract shall be effective as of the date it is approved by Williamson County, Texas which date is indicated beneath the County Judge's signature below.

Counterparts

8.11 This Contract may be executed in any number of counterparts, which may together constitute the Contract. Signatures transmitted by facsimile or electronic mail may be considered effective as originals for purposes of this Contract.

Lease

8.12 Purchaser agrees to lease back the Property described herein to Seller based on a Commercial Property Lease Agreement form approved by Purchaser for a term of 9 months with a 3 month option for extension, beginning on the date of closing, for $2,000 per month. Seller may not sublease the leased premises.

Purchase of Future Right of Way

8.13 Purchaser acknowledges that it is an entity which possesses the power of condemnation, and that the Property has been identified for proposed future SH29 right of way on the current CAMPO Long Range Transportation Plan and the current Williamson County Transportation Plan.

SELLER:

MOSAIC INTERESTS, LLC
By: _____
Its: PRESIDENT

Address: P.O. Box 548
Georgetown, Texas 78627

Date: 3/1/2020

PURCHASER:

WILLIAMSON COUNTY, TEXAS

By: _____
BILL GRAVELL, JR.
County Judge

Address: 710 Main Street, Suite 101
Georgetown, Texas 78626

Date: _____

EXHIBIT "A"

BEING 5.00 acres of land, situated in the Isaac Donegan Survey, Abstract No. 178, in Williamson County, Texas, said land being a portion of that certain tract of land, called 10.00, as conveyed to Daniel A. McKenzie by deed recorded as Document No. 9548433 of the Official Records of Williamson County, Texas, also being a portion of that certain tract of land, called 5.00 acres, as conveyed to Daniel A. McKenzie by deed recorded as Document No. 9738709 of the Official Records of Williamson County, Texas. Surveyed on the ground in the month of August, 2002, under the supervision of Don H. Bizzell, Registered Professional Land Surveyor, and being more particularly described as follows;

BEGINNING at an iron pin found on the south line State Highway No. 29, marking the Northeast of the above-referenced 10.00 acre McKenzie tract and the Northeast corner of the above-referenced 5.00 acre McKenzie tract, being the Northwest corner of that certain tract of land, called 68.096 acres, as conveyed to Yomac, Ltd., by deed as recorded in Volume 2322, Page 474, of the Official Records of Williamson County, Texas, for the Northeast corner hereof;

THENCE, along the east line of the said 10.00 acre McKenzie tract, being the west line of the said Yomac, Ltd. tract, S 18° 38' 30" E, 838.02 feet to an iron pin found marking the Southeast corner of the said 5.00 acre McKenzie tract, being the most easterly Northeast corner of that certain tract of land, called 19.10 acres, as conveyed to Mark LoMaglio and Susan LoMaglio by deed recorded as Document No. 2001011977 of the Official Records of Williamson County, Texas, for the Southeast corner hereof;

THENCE, N 84° 23' W, 280.79 feet to an iron pin found marking the Southwest corner of the said 5.00 acre McKenzie tract, and N 84° 55' W, 34.37 feet to an iron pin found marking an interior corner of the said LoMaglio tract, for the Southwest corner hereof;

THENCE, along an easterly line of the said LoMaglio tract, N 13° 50' W, 504.49 feet to an iron pin found and N 17° 28' W, 334.94 feet to a PK nail found on the said south line of State Highway No. 29, being the north line of the said 5.00 acre McKenzie tract and the north line of the said 10.00 acre McKenzie tract, marking the most northerly Northeast corner of the said LoMaglio tract, for the Northwest corner hereof;

THENCE, along the said south line of State Highway No. 29, S 80° 15' 30" E, 270.85 feet to the Place of BEGINNING and containing 5.00 acres of land.

COMMERCIAL PROPERTY LEASE AGREEMENT

THIS COMMERCIAL PROPERTY LEASE AGREEMENT (the "Lease") is made between the **Williamson County, Texas**, hereafter called "Lessor" or "Landlord", and **Mosaic Interests, LLC,** hereafter called "Lessee" or "Tenant".

The parties agree as follows:

AGREEMENT TO LEASE AND DESCRIPTION OF THE PROPERTY. The Lessor leases to the Lessee, and the Lessee rents from the Lessor, the following described commercial property space: Approximately 5.0 acres known as 5295 State Hwy 29 West, Georgetown, Texas 78628; Williamson Central Appraisal District Parcel ID R351298

(collectively the "Leased Premises").

1. TERMS OF LEASE.

A. **Lease Term.** The initial term of this Lease shall be a period of twelve (12) months, commencing on _____ ("Commencement Date"), and ending at midnight on _____ (the "Termination Date").

2. RENTAL.

A. Rental for Term. In advance on the First (1st) day of each calendar month, beginning on the Commencement Date, Lessee agrees to pay, without demand, deduction or offset, to Lessor TWO THOUSAND DOLLARS ($2,000.00) as rent for the Leased Premises, at: Williamson County Auditor's Office, Attn: Finance Director, 710 Main Street, Suite 301, Georgetown, Texas 78626, or such other place as Lessor may designate in writing. Tenant shall additionally pay a prorated rental amount for any period between the Commencement Date and the date that the first rental payment is due as set out herein.

B. Untimely or Insufficient Payment of Rent. If Lessee fails to timely pay any month's rent, Lessee will pay Lessor an initial late charge of FIFTY DOLLARS ($50.00), plus additional late charges of TEN DOLLARS ($10.00) per day thereafter until rent is paid in full. Time is of the essence for the payment of rent. **Lessee hereby acknowledges that strict compliance with rental due dates is required and that there is no grace period pertaining to the payment of rent.** Any waiver of late charges or failure to collect late charges under this paragraph will not affect or diminish any other right or remedy Lessor may exercise, at law or in equity, for Lessee's failure to timely pay rent (including but not limited to reporting late payments to consumer reporting agencies).

Lessee further agrees to pay Lessor TWENTY-FIVE DOLLARS ($25.00) for each check Lessee tenders to Lessor which is returned by the institution on which it is drawn for any reason, plus initial and additional late charges until Lessor has received payment in full. Lessor may, upon written notice to Lessee, require Lessee to pay all rents by money order, cashier's check, certified funds, or other means acceptable to Lessor.

3. OPTION TO EXTEND OR TERMINATE LEASE. In the event Tenant wishes to extend this lease following the initial term or any extended term thereafter, Tenant shall provide Landlord with a written request to extend the Lease. Following Landlord's receipt of Tenant's extension request, Landlord shall have the option to deny or accept the request, as it deems in the best interest of Landlord. If the Landlord accepts Tenant's extension request, the extended term shall begin on the expiration of the Initial Lease Term or the then current "Extension Term" of this Lease, as appropriate. All terms, covenants, and provisions of this Lease shall apply to each such Extension Term, except that Landlord shall reserve the right to modify the duration of any

Extension Term.

Tenant at its sole option may terminate this Lease at any time by delivering a minimum of thirty (30) days prior written notice of such early termination to Landlord.

4. TAXES.

A. Personal Property Taxes. Lessee agrees to pay any taxes levied against the personal property and trade fixtures of the Lessee in and about the Leased Premises, provided, however, that if any such taxes of Lessee are levied against Lessor or Lessor's property or if the assessed value of Lessor's property is increased by the inclusion of the value placed on Lessee's property and Lessor pays those taxes, Lessee, on demand, shall reimburse Lessor for all taxes actually paid on Lessee's behalf.

B. Real Property Taxes: Lessor agrees to pay all ad valorem taxes, assessments and governmental charges of any kind and nature whatsoever (hereinafter collectively referred to as the "Taxes"), levied or assessed against the real property portion of the Leased Premises. Included also shall be all costs in contesting, rendering and otherwise adjusting the Taxes. In the event that such taxes are billed directly to Lessor, Lessor shall provide written notice of such billing to Lessee and Lessee shall pay Lessor all amounts of taxes owing within fourteen (14) calendar days from the date of Lessor's written notice.

1. **Remedy for Non-Payment:** If Lessee should fail to pay any Taxes, assessments, or governmental charges required to be paid by Lessee hereunder, in addition to any other remedies provided herein, Lessor may, if Lessor so elects, pay such Taxes, assessments and governmental charges.

Any sums so paid by Lessor shall be deemed to be so much additional rental owing by Lessee to Lessor and due and payable upon demand as additional rental plus interest at the maximum rate of interest allowed by law from the date of payment by Lessor until repaid by Lessee. Any and all remedies that are set out herein for the late payment of rents may also be exercised by Lessor in relation to late payments of any Taxes, assessments, or governmental charges required to be paid by Lessee hereunder.

2. **Adjustment to Taxes; Contest of Taxes:**

Lessee may, at its sole cost and expense, in its own name(s), dispute and contest the Taxes for which Lessee is responsible by the terms herein by appropriate proceedings diligently conducted in good faith. The contest of taxes pursuant to this provision shall not excuse the payment of any taxes due and owing and which are the responsibility of Lessee under the terms of this Lease.

5. UTILITIES. Lessee shall be responsible for arranging and paying for all utility services required in and to the Leased Premises. Such utility services shall include but not limited to electricity, gas, water, wastewater, telephone, IT communication services, alarm monitoring systems, television, sewer charges, and trash collection. Lessee further agrees to pay all connection fees, service fees, usage fees, and all other costs and fees for all utilities to the Leased Premises. Lessee must, at a minimum, keep the following utilities on at all times during any term of this Lease (to the extent they are available at the Leased Premises): gas; electricity; water; wastewater/sewer; and garbage services and collection. If the Lessee fails to keep said utilities on during any term of this Lease, Lessee shall be deemed to be in default of this Lease.

6. INDEMNIFICATION AND INSURANCE.

A. Indemnification of Lessor. **LESSEE AGREES TO INDEMNIFY AND HOLD HARMLESS LESSOR AND THE LEASED PREMISES FROM ALL COSTS, LOSSES, DAMAGES, LIABILITIES, EXPENSES, PENALTIES, AND FINES WHATSOEVER THAT MAY ARISE FROM OR BE CLAIMED AGAINST LESSOR AND/OR THE LEASED PREMISES BY ANY PERSON OR PERSONS FOR ANY INJURY TO PERSON OR PROPERTY OR DAMAGE OF WHATEVER KIND OR CHARACTER ARISING FROM THE USE OR OCCUPANCY OF THE LEASED PREMISES BY LESSEE; FROM ANY NEGLECT OR FAULT OF LESSEE OR THE AGENTS, EMPLOYEES, GUESTS AND/OR INVITEES OF LESSEE IN USING AND OCCUPYING THE LEASED PREMISES; OR FROM ANY FAILURE BY LESSEE TO COMPLY AND CONFORM WITH ALL LAWS, STATUTES, ORDINANCES, AND REGULATIONS OF ANY GOVERNMENTAL BODY OR SUBDIVISION NOW OR HEREAFTER IN FORCE. IF ANY LAWSUIT OR PROCEEDING SHALL BE BROUGHT AGAINST LESSOR OR THE LEASED PREMISES ON ACCOUNT OF ANY ALLEGED VIOLATIONS OR FAILURE TO COMPLY AND CONFORM OR ON ACCOUNT OF ANY DAMAGE, OMISSION, NEGLECT, OR USE OF THE LEASED PREMISES BY LESSEE, THE AGENTS, EMPLOYEES, GUESTS AND/OR INVITEES OF LESSEE, OR ANY OTHER PERSON ON THE LEASED PREMISES, LESSEE AGREES THAT LESSEE WILL DEFEND IT, PAY WHATEVER JUDGMENTS MAY BE RECOVERED AGAINST LESSOR OR AGAINST THE LEASED PREMISES ON ACCOUNT OF IT, AND PAY FOR ALL ATTORNEYS' FEES IN CONNECTION WITH IT, INCLUDING ATTORNEYS' FEES ON APPEAL.**

B. Insurance. Landlord may, but shall not be obligated to, carry any type of insurance coverage on the Premises or any insurance coverage that would provide coverage to the Tenant for damages resulting from personal injuries and/or for property loss. Tenant acknowledges, however, that Tenant and Tenant's property will not be covered by any hazard insurance or other form of insurance that may be carried by Landlord. The Tenant assumes the risk of loss on all contents of the Leased Premises owned by the Tenant and/or personal injuries arises on the Leased Premises and Tenant hereby agrees to obtain any insurance coverage that Tenant desires or deems necessary in addition to the requirements below. Furthermore, any insurance obtained by Tenant shall be primary as to any other existing, valid, and collectible insurance Landlord may maintain. In order to insure the fulfillment of the above referenced indemnity provision, Lessee hereby agrees to maintain,

at all times during any term of this Lease, at Lessee's sole cost, a comprehensive commercial public general liability insurance policy protecting Lessor against all claims or demands that may arise or be claimed on account of Lessee's business use of the Leased Premises, in an amount of at least ($1,000,000) per occurrence of accident and/or injury, for injuries to persons and damages to real and/or personal property. Said insurance shall be written by a company or companies acceptable to Lessor, authorized to engage in the business of general liability insurance in the state of Texas, and name Lessor as an additional insured. Furthermore, said insurance shall be primary as to any other existing, valid, and collectible insurance. Lessee shall deliver to Lessor annual certificates demonstrating that said insurance is paid up and copies of the insurance policies issued by the insurance companies.

Lessee acknowledges that Lessee's property will not be covered by any hazard insurance that may be carried by Lessor. The Lessee assumes the risk of loss on all contents of the Leased Premises owned by the Lessee, excluding the building structures and improvements owned by the Lessor.

Lessee shall, within Ten (10) calendar days from the execution of this Lease or otherwise upon request from Lessor, obtain a certified statement by each insurance carrier containing a clause providing that the insurance carrier will give Lessor Thirty (30) days' written notice before any cancellation shall be effective.

7. **SUBORDINATION.** This Lease and all rights of Lessee under it are and shall be subject to and subordinate to the rights of any mortgage holder or security interest holder now or hereafter having a security interest in the Leased Premises or any other encumbrances Lessor desires to

place on the Leased Premises.

8. LESSEE'S COVENANTS. Lessee further covenants and agrees as follows:

A. To pay the rent and provide the consideration for the Lease as it is set out herein; to use the Leased Premises in a legal, careful and proper manner solely for the express purpose(s) commercial retail/office, and for no other use unless expressly allowed and approved by Lessor in writing; to not permit or allow anyone to discharge any type of firearm, ammunition or explosive on the Leased Premises, to commit or permit no waste or damages to the Leased Premises; to conduct or permit no business or act that is a nuisance or may be in violation of any federal, state, or local law or ordinance; to surrender the Leased Premises on expiration or termination of this Lease in clean condition and good repair, normal wear and tear excepted, provided, however, that all alterations, additions, and improvements permanently attached and made by Lessee (excepting movable furniture, equipment, supplies, and inventory installed by Lessee) shall become and remain the property of Lessor on the termination of Lessee's occupancy of the Leased Premises.

B. To comply with the Rules and Regulations attached hereto.

C. To prohibit and refrain from engaging or in allowing any use of the Leased Premises that will increase Lessor's premiums for insurance on the building(s) without the express written consent of Lessor.

D. MAINTENANCE AND REPAIR. At Tenant's expense, Tenant shall keep and maintain the Premises and appurtenances in good sanitary condition during the term of this Lease and any extension of it. In particular, Tenant shall keep the fixtures in the improvements or on or about the Premises in good order and repair; keep the furnace and

HVAC systems clean and in good working order; promptly dispose of all garbage in appropriate receptacles; supply and change heating and air conditioning filters; supply and change light bulbs and smoke detector batteries; promptly eliminate any dangerous condition on the Premises caused by Tenant or caused by Tenant's family, agent, or visitor; take necessary precautions to prevent broken water pipes due to freezing; replace any lost or misplaced keys; pay any periodic, preventative, or additional extermination costs desired by Tenant; maintain and use reasonable diligence in maintaining the yard and landscape in or on the Premises, which shall include but not be limited to watering, mowing, fertilizing, trimming and controlling all lawn pests on all lawns, shrubbery, bushes, flowers, gardens, trees, rock or other landscaping and foliage on or encroaching on the Premises or any easement appurtenant to the Premises; and keep the walls free from dirt and debris.

E. Tenant shall make all repairs to the Premises and improvements thereon, which shall include but not be limited to the plumbing systems, cooking appliances, cooling system, heating system, sanitary systems, and other electric and gas fixtures which are required to keep the Premises in as good and commercially functional of a condition as existed upon entry, reasonable wear and tear excepted.

F. To make no alterations in or additions or improvements to the Leased Premises, install any equipment in or on the Leased Premises or maintain signs, other than existing as of the Commencement Date, advertising the Lessee on the Leased Premises without, in each case, obtaining the written consent of Lessor. If any alterations, additions, or improvements in or to the Leased Premises are made necessary by reason of the special use and occupancy of the Leased Premises by Lessee and, provided that Lessor grants its

prior written permission to Lessee regarding such alterations, additions or improvements, Lessee agrees that it will make all such alterations, additions, and improvements in or to the Leased Premises at its own expense and in compliance with all building codes, ordinances, and governmental regulations pertaining to such work, use, or occupancy. **In accordance with indemnification provision above, Lessee agrees that it will hold Lessor harmless against all expenses, liens, claims, and damages to either property or person that may or might arise because any repairs, alterations, additions, or improvements are made.**

G. To permit Lessor to enter, inspect, and make such repairs to the Leased Premises as Lessor may reasonably desire, at all reasonable times.

H. Lessee agrees that it is solely responsible for making, at its sole cost, any alterations, additions, or improvements to the Leased Premises that are mandated by any and all state, federal and local accessibility legal requirements ("accessibility alterations"). The allocation of responsibility to Lessee for compliance with accessibility legal requirements with respect to the Leased Premises is a material inducement for the parties to enter this Lease. The cost incurred on said accessibility alterations shall be borne solely by Lessee. Lessee must obtain the written consent of Lessor before making any type of accessibility alterations.

I. SECURITY DEVICES AND EXTERIOR DOOR LOCKS. The Texas Property Code requires that the Premises be equipped with certain types of locks and security devices. Said Code will govern the rights and obligations of the parties regarding security devices. **All notices or requests by Tenant for re-keying, changing, installing,**

repairing, or replacing security devices must be made in writing to the Landlord. All additional security devices or additional re-keying or replacement of security devices desired by Tenant shall be paid by Tenant in advance and may only be installed by Landlord or Landlord's contractors after receiving a written request from Tenant.

J. SMOKE DETECTORS. The Texas Property Code requires that the Premises be equipped with smoke detectors in certain locations. Said Code will govern the rights and obligations of the parties regarding smoke detectors. **All requests for additional installation, inspection or repair of smoke detectors must be made in writing by Tenant to Landlord. Disconnecting or intentionally damaging a smoke detector or removing a battery without immediately replacing it with a working battery may subject Tenant to civil penalties and liability for damages and attorney fees under the Texas Property Code.**

J. Lessee agrees that any and all minor adults and/or children of guests or invitees of Lessee, who may be present on the Leased Premises from time to time, shall not be left unattended and shall be accompanied and supervised, at all times while on the Leased Premises, by such minor adult's and/or child's parent or legal guardian or otherwise licensed or responsible adult. Whether supervised or unsupervised by a parent or legal guardian, at no time shall such minor adults and/or children injure any person who may be present on the Leased Premises or otherwise damage the Leased Premises, any personal property situated on the Leased Premises, or any improvements situated thereon. In the event that such minor adults and/or children damage or destroy the Leased Premises or any improvements situated thereon or otherwise injure such persons who may be present on

the Leased Premises, **Lessee hereby agrees that Lessee, in accordance with the indemnification provision above, shall be solely liable for any and all damages and/or injuries caused by such minor adults and/or children.** Immediately upon demand by Lessor, Lessee shall repair, at Lessee's sole cost, any and all damages caused to the Leased Premises and/or any improvements situated thereon. In the event such minor adults and/or children cause injury to persons who are present on the Leased Premises, Lessee hereby agrees, in accordance with terms hereof, to be solely liable to such persons who are injured.

K. Lessee agrees that it is solely responsible for making, at its sole cost, any alterations, additions, or improvements to the Leased Premises which are mandated or otherwise may be required for the issuance of a certificate of occupancy from the local municipality or other governing body, if applicable. Furthermore, Lessee agrees that it is solely responsible, at its sole cost, for making all alterations, additions, or improvements necessary to the Leased Premises to cause the Leased Premises and its intended use to be in compliance with any laws, rules, ordinances, development codes or regulations of any applicable governmental authority, entity, or body, including, without limitation, the American's with Disabilities Act, the Federal Government, the local municipality, the County of Williamson, and the State of Texas. The allocation of responsibility to Lessee for compliance with said laws, rules, ordinances, development codes or regulations is a material inducement for the parties to enter into this Lease. The costs incurred in causing the Leased Premises and its intended use to be in compliance with said laws, rules, ordinances, development codes or regulations shall be solely borne by Lessee.

9. LESSOR'S COVENANTS. Lessor covenants and agrees as follows:

A. To warrant and defend Lessee in the enjoyment and peaceful possession of the Leased Premises during the aforesaid term.

B. If the Leased Premises are destroyed or so damaged by fire, casualty, or other disaster that they become untenantable, Lessor will have no obligation to render the Leased Premises tenantable by repairs. If the Leased Premises are not rendered tenantable after a casualty loss as described herein, Lessor will have the right to terminate this Lease by written notice to Lessee.

10. DEFAULTS BY LESSEE. In addition to the remedies specifically set forth herein and those available at law or in equity, if Lessee fails to perform or breaches any term, condition or agreement set forth in this Lease, and this failure or breach continues for Ten (10) days after a written notice specifying the required performance has been given to the Lessee, Lessor may:

A. Enforce specific performance causing the Lessee to strictly comply with and perform such term, condition or agreement; and in this event, the Lessee shall pay the Lessor all expenses of the litigation, including reasonable attorneys' fees; or

B. institute action in a court of competent jurisdiction to terminate this Lease and sue for damages, and the Lessee shall pay the Lessor all expenses of the litigation, including reasonable attorneys' fees; or

C. may, but not be obligated to do so, enter the Leased Premises and perform Lessee's obligations for the account of and at the expense of Lessee. Bills for all amounts paid by Lessor and all losses, costs, and expenses incurred by Lessor in connection with such performance by Lessor pursuant to this clause, including without limitation, all amounts paid and costs and expenses incurred by Lessor for any property, material, labor or services

provided, furnished, or rendered or caused to be provided, furnished or rendered, by Lessor to Lessee may be sent by Lessor to Lessee monthly or immediately, at Lessor's option, and shall be due and payable by Lessee to Lessor as Additional Rent within Five (5) days after same is sent to Lessee by Lessor; or

D. terminate this Lease, without liability, by written notice to Lessee, in which event, the term and tenancy hereby created shall terminate on the Tenth (10^{th}) day after such notice is given (the "Termination Date") and Lessee shall within such Ten (10) day period vacate the Leased Premises and surrender them to Lessor in the state required under this Lease, with Lessor having the right to reenter and repossess the Leased Premises discharged of this Lease and to expel all occupants and to remove all property therefrom.

In addition to the remedies set forth herein and available at law, upon the occurrence of any default or breach, Lessor may enter and take possession of the Leased Premises by self-help, by picking or changing locks if necessary, and may lock out Lessee or any other person who may be occupying the Leased Premises, until the default is cured, without being liable for damages.

11. DEFAULTS BY LESSOR. Defaults by Lessor are failing to comply with any provision, term, condition or agreement of this Lease within Thirty (30) days after written notice from Lessee. Lessee's sole remedy for Lessor's default is to terminate this Lease.

12. INSOLVENCY, BANKRUPTCY, ETC., OF LESSEE. If Lessee is declared insolvent or adjudicated a bankrupt; if Lessee makes an assignment for the benefit of creditors; if Lessee's leasehold interest is sold under execution or by a trustee in bankruptcy; or if a receiver is appointed for Lessee, Lessor, without prejudice to its rights hereunder and at its option, may terminate this Lease and retake possession of the Leased Premises immediately and without notice to Lessee or

any assignee, transferee, trustee, or any other person or persons, using force if necessary.

13. LESSOR TO HAVE LIEN. Lessor will have a lien against all goods, equipment, furniture, and other personal property of Lessee brought, stored, or kept on the Leased Premises during any term of this Lease, in the aggregate amount of all rent, damages, and other sums that may at any time be owed by Lessee to Lessor under the Lease. In the event of any default by Lessee, Lessor may foreclose the lien in the same manner that a mortgage would be foreclosed and, in that event, Lessee shall be obligated for all court costs and reasonable attorneys' fees.

14. ELECTION BY LESSOR NOT EXCLUSIVE. The exercise by Lessor of any right or remedy to collect rent or enforce its rights under this Lease will not be a waiver or preclude the exercise of any other right or remedy afforded Lessor by this Lease or by statute or law. The failure of Lessor in one or more instances to insist on strict performance or observations of one or more of the covenants or conditions of this Lease or to exercise any remedy, privilege, or option conferred by this Lease on or reserved to Lessor shall not operate or be construed as a relinquishment or future waiver of the covenant or condition or the right to enforce it or to exercise that remedy, privilege, or option; that right shall continue in full force and effect. The receipt by Lessor of rent or any other payment or part of payment required to be made by the Lessee shall not act to waive any other additional rent or payment then due. Even with the knowledge of the breach of any covenant or condition of this Lease, receipt will not operate as or be deemed to be a waiver of this breach, and no waiver by Lessor of any of the provisions of this Lease, or any of Lessor's rights, remedies, privileges, or options under this Lease, will be deemed to have been made unless made by Lessor in writing.

Lessee will not assign or sublet this Lease.

15. LIMITATIONS OF WARRANTIES. LESSEE ACKNOWLEDGES AND AGREES THAT, OTHER THAN AS MAY BE SPECIFICALLY SET FORTH HEREIN, LESSOR HAS NOT MADE, DOES NOT MAKE AND SPECIFICALLY DISCLAIMS ANY REPRESENTATIONS, WARRANTIES, PROMISES, COVENANTS, AGREEMENTS OR GUARANTIES OF ANY KIND OR CHARACTER WHATSOEVER, WHETHER EXPRESS OR IMPLIED, ORAL OR WRITTEN, PAST, PRESENT OR FUTURE, OF, AS TO, CONCERNING OR WITH RESPECT TO (A) THE NATURE, QUALITY OR CONDITION OF THE LEASED PREMISES, INCLUDING, WITHOUT LIMITATION, THE WATER, SOIL AND GEOLOGY, (B) THE INCOME TO BE DERIVED FROM THE LEASED PREMISES, (C) THE SUITABILITY OF THE LEASED PREMISES FOR ANY AND ALL ACTIVITIES AND USES WHICH LESSEE MAY CONDUCT THEREON, (D) THE COMPLIANCE OF OR BY THE LEASED PREMISES OR ITS OPERATION WITH ANY LAWS, RULES, ORDINANCES OR REGULATIONS OF ANY APPLICABLE GOVERNMENTAL AUTHORITY OR BODY, INCLUDING, WITHOUT LIMITATION, THE AMERICANS WITH DISABILITIES ACT AND ANY RULES AND REGULATIONS PROMULGATED THEREUNDER OR IN CONNECTION THEREWITH, AND THE TEXAS ARCHITECTURAL BARRIERS ACT AND ANY RULES AND REGULATIONS PROMULGATED THEREUNDER OR IN CONNECTION THEREWITH, (E) THE HABITABILITY, MERCHANTABILITY OR FITNESS FOR A PARTICULAR PURPOSE OF THE LEASED PREMISES, OR (F) ANY OTHER MATTER WITH RESPECT TO THE LEASED PREMISES, AND SPECIFICALLY THAT LESSOR HAS NOT MADE, DOES NOT MAKE AND SPECIFICALLY DISCLAIMS ANY REPRESENTATIONS REGARDING SOLID WASTE, AS DEFINED BY THE U.S. ENVIRONMENTAL PROTECTION AGENCY REGULATIONS AT 40 C.F.R., PART 261, OR THE DISPOSAL OR EXISTENCE, IN OR ON THE LEASED PREMISES, OF ANY HAZARDOUS SUBSTANCE, AS DEFINED BY THE COMPREHENSIVE ENVIRONMENTAL RESPONSE COMPENSATION AND LIABILITY ACT OF 1980, AS AMENDED, AND APPLICABLE STATE LAWS, AND REGULATIONS PROMULGATED THEREUNDER. LESSEE FURTHER ACKNOWLEDGES AND AGREES THAT HAVING BEEN GIVEN THE OPPORTUNITY TO INSPECT THE LEASED PREMISES, LESSEE IS RELYING SOLELY ON ITS OWN INVESTIGATION OF THE LEASED PREMISES AND NOT ON ANY INFORMATION PROVIDED OR TO BE PROVIDED BY LESSOR. LESSEE FURTHER ACKNOWLEDGES AND AGREES THAT ANY INFORMATION PROVIDED OR TO BE PROVIDED WITH RESPECT TO THE LEASED PREMISES WAS OBTAINED FROM A VARIETY OF SOURCES AND THAT LESSOR HAS NOT MADE ANY INDEPENDENT INVESTIGATION OR VERIFICATION OF SUCH INFORMATION.

LESSEE FURTHER ACKNOWLEDGES AND AGREES THAT THE LEASE OF THE LEASED PREMISES AS PROVIDED FOR HEREIN IS MADE ON AN "AS IS, WHERE IS" CONDITION AND BASIS "WITH ALL FAULTS". LESSEE ACKNOWLEDGES AND AGREES THAT THE PROVISIONS OF THIS PARAGRAPH WERE A MATERIAL FACTOR IN THE DETERMINATION OF THE AMOUNT OF THE RENT OF THE LEASED PREMISES. THE TERMS OF THIS PARAGRAPH WILL SURVIVE ANY TERMINATION OF THIS LEASE.

16. CONDEMNATION. If during any term of this Lease, all of the Leased Premises are taken for any public or quasi-public use under any governmental law, ordinance, or regulation, or by right or eminent domain, or are sold to the condemning authority under threat of condemnation, this Lease will terminate, effective as of the date the condemning authority takes the Leased

Premises. If only a part of the Leased Premises shall be so taken or sold, but the remainder of the Leased Premises is not tenantable, Lessor may terminate this Lease at any time within Forty-Five (45) days following such taking or sale without liability to the Lessee. Any and all payments made for or arising from any such taking or for damages to the Leased Premises resulting therefrom shall belong and be payable entirely to Lessor.

17. LESSOR'S LEASE ADMINISTRATOR AND PROPERTY MANAGER. The Director of Facilities for the Williamson County (or as otherwise designated by Lessor), shall serve as the Lessor's lease administrator and property manager. The said lease administrator and property manager shall also serve as liaison between Williamson County and the Lessee. Lessor's lease administrator and property manager contact information is as follows:

Williamson County Facilities
3101 S. E. Inner Loop
Georgetown, Texas 78626
Daytime Phone: (512) 943-1599
After Hours Phone: (512) 943-1389 or
(512) 943-1390
Fax: (512) 930-3313
Email: facilities@wilco.org

18. NOTICES. Any notice to be given hereunder shall be in writing and may be affected by personal delivery or in writing by certified mail, return receipt requested, addressed to the proper party, at the following addresses:

LESSOR: Williamson County Judge Bill Gravell (or successor)
710 South Main, Ste. 101
Georgetown, Texas 78626

LESSEE: Mosaic Interests, LLC
c/o Steve Richmond
PO Box 548
Georgetown, TX 78627

Notices to Lessee may also be mailed or delivered to the Leased Premises and proof of mailing or posting of those notices to the Leased Premises will be deemed the equivalent of personal service on Lessee.

19. GENDER, NUMBER AND HEADINGS. Words of any gender used in this Lease Agreement shall be held and construed to include any other gender, and words in the singular number shall be held to include the plural, unless the context otherwise requires. The headings and section numbers are for convenience only and shall not be considered in interpreting or construing this Lease. The captions and paragraphs or letters appearing in this Lease are inserted only as a matter of convenience and in no way define, limit, construe, or describe the scope or intent of the sections or articles of this Lease or affect this Lease in any way.

20. PLACE OF PERFORMANCE. This Lease shall be interpreted according to the laws of the State of Texas and shall be performed in Williamson County, Texas, and exclusive jurisdiction and venue shall lie in Williamson County, Texas.

21. TERMS INCLUSIVE. As used herein, the terms "Lessor" and "Lessee" include the plural whenever the context requires or admits.

22. SEVERABILITY. If any provision of this Lease shall be held invalid or unenforceable by any court of competent jurisdiction, such holding shall not invalidate or render unenforceable any other provision hereof, but rather this entire Lease will be construed as if not containing the particular invalid or unenforceable provision or provisions, and the rights and obligation of the

parties shall be construed and enforced in accordance therewith. The parties acknowledge that if any provision of this Lease is determined to be invalid or unenforceable, it is the desire and intention of each that such provision be reformed and construed in such a manner that it will, to the maximum extent practicable, give effect to the intent of this Lease and be deemed to be validated and enforceable.

23. GOVERNMENTAL IMMUNITY. Nothing in this Lease shall be deemed to waive, modify or amend any legal defense available at law or in equity to Lessor nor to create any legal rights or claim on behalf of any third party. Lessor does not waive, modify, or alter to any extent whatsoever the availability of the defense of governmental immunity under the laws of the State of Texas and of the United States.

24. ASSIGNMENT. Lessee may not assign, in whole or in part, any interest it may have in this Lease.

25. NO INDEMNIFICATION BY LESSOR. Lessee acknowledges and agrees that Lessor, as a home rule city in the State of Texas, under the Constitution and the laws of the State of Texas, cannot enter into an agreement whereby it agrees to indemnify or hold harmless any other party, including but not limited to Lessee; therefore, all references of any kind, if any, to Lessor indemnifying, holding or saving harmless any other party, including but not limited to Lessee, for any reason whatsoever are hereby deemed void and deleted.

26. ENTIRE AGREEMENT. This Lease and its addenda, if any, sets forth all the promises, agreements, conditions, and understandings between Lessor and Lessee relative to the Leased Premises and supersedes any prior understandings or written or oral agreements between the parties with respect to the to the Leased Premises. There are no other promises, agreements,

conditions, or understandings, either oral or written, between them. No subsequent alteration, amendment, change, or addition to this Lease will be binding on Lessor or Lessee unless in writing and signed by them and made a part of this Lease by direct reference.

IN WITNESS WHEREOF, Lessor and Lessee have duly executed this Lease to be effective as of the date of the last party's execution below.

Signed, sealed, and delivered in our presence as:

LESSOR:

WILLIAMSON COUNTY, TEXAS

By: _____

Printed Name: Bill Gravell Jr.

Representative
Capacity: County Judge

Date: _____ _____, 2020

LESSEE:

MOSAIC INTERESTS, LLC

By: S. Richmond

Printed Name: Steve Richmond

Representative
Capacity: PRESIDENT

Date: March 3 _____, 2020

RULES AND REGULATIONS FOR COMMERCIAL USE AREAS OF LEASED PREMISES

2. Lessee shall not mark, drive nails, screw or drill into, paint or in any way deface the exterior walls, roof, foundations, bearing walls or pillars of the Leased Premises without prior written consent from Lessor. Lessee shall keep all sidewalk areas in, on and around the Leased Premises clean and free of debris. Lessee shall reimburse Lessor for the expense of cleaning or repairing any breakage, stoppage or damage resulting from a violation of this rule.

Other than any items existing as of the Commencement Date, no awning or shade shall be affixed or installed over or in the show windows or the exterior of the Leased Premises.

4. No boring or cutting for wires shall be allowed, except with Lessor's prior written approval.

5. Lessee shall not do anything in the Leased Premises, or bring or keep anything therein other than directly related to the uses expressly permitted in the Lease, which will in any way increase or tend to increase the risk of fire or the rate of fire insurance or which shall conflict with the regulations of the local fire department or other local or state laws, or with any insurance policy on the Leased Premises or any part thereof, or with any rules or regulations established by any administrative body or official having jurisdiction.

6. Lessee shall not use any machinery in the Leased Premises (regardless whether Lessor approved its installation) which may cause any unreasonable noise, vibration, or tremor to the floors or walls, or which by its weight might injure the floors of the Leased Premises.

7. Lessor may limit weight, size and position of all safes, fixtures, and other equipment used in the Leased Premises.

8. Lessee nor Lessee's officers, agents and employees shall make or permit any loud, unusual or improper noises or interfere in any way with other lessees or adjacent property owners, , nor bring into nor keep within the Leased Premises any animal or bird (except for animals assisting handicapped persons), or any bicycle or other vehicle.

9. Unless expressly authorized in the Lease, Lessee shall have no right to place an antenna on the roof or exterior walls of the Leased Premises. Lessee is not allowed on the roof nor may Lessee place any material on, pierce, damage, add vents or other devices, or remove any part of the roof, at any time. The only persons allowed on the roof shall be those licensed and insured maintenance contractors which have received prior approval from Lessor.

10. All garbage, including wet garbage, refuse or trash, shall be placed by Lessee in the receptacles near the Leased Premises provided for that purpose.

11. Lessee shall not permit any chemicals, trash or other foreign materials to be deposited or disposed of in the Leased Premises except that trash which legally may be sent to the municipal or county landfill may be placed in the receptacles provided on the Leased Premises by Lessee. Hazardous chemicals are not prohibited on the Property.

12. Lessee, at Lessee's cost, shall service the Leased Premises on not less than on a quarterly basis to prevent the development of pests, roaches, rodents, ants, spiders, or etc.

14. Lessee shall cooperate with any security regulations issued by Lessor from time to time, and shall comply with instructions and/or directions of Lessor's duly authorized personnel for the protection of the Leased Premises.

15. No waiver of any rule or regulation by Lessor or Lessor's agent shall have any effect unless expressed in writing and signed by Lessor or its authorized agent.

17. Lessor reserves the right at any time to reasonably change or rescind any one or more of these rules or regulations or to make such other and further reasonable rules and regulations as in Lessor's judgment may from time to time be necessary for the management, safety, care and cleanliness of the Leased Premises, and for the preservation of good order therein, as well as for the convenience of lessees of premises adjoining the Leased Premises. Lessor shall not be responsible to Lessee or any other person for the non-observance or violation of the rules and regulations by any other Lessee or other person. Lessee shall be deemed to have read these rules and to have agreed to abide by them as a condition to its occupancy of the space herein leased.

18. In the event of any conflict between these rules and regulations or any further or modified rules and regulations from time to time issued by Lessor and the Lease provisions, the Lease provisions shall prevail.

Commissioners Court - Regular Session **33.**

Meeting Date: 03/10/2020

Sheets and Crossfield Agreement

Submitted For: Cynthia Long **Submitted By:** Kathy Pierce, Commissioner Pct. #2

Department: Commissioner Pct. #2

Agenda Category: Regular Agenda Items

Information

Agenda Item

Discuss, consider and take appropriate action regarding the engagement of the law firm of Sheets & Crossfield, PLLC to represent Williamson County in relation to various aspects of real estate, eminent domain/condemnation, economic development matters and general legal matters as assigned by the County Judge or Commissioners (as more fully set out in the engagement letter); and exemption of those attorney services from the competitive bid/proposal requirements of the County Purchasing Act pursuant to the discretionary exemption for personal or professional services, as set forth under Section 262.024(a)(4) of the Texas Local Government Code.

Background

The rates paid for legal services to Sheets and Crossfield have not increased for approximately three years. The previous agreement is attached for reference. Hal Hawes has reviewed the revised attached agreement.

Fiscal Impact

From/To	Acct No.	Description	Amount

Attachments

2017 Agreement

2020 Rate Agreement Signed

Form Review

Inbox	Reviewed By	Date
County Judge Exec Asst.	Andrea Schiele	03/05/2020 11:48 AM
Form Started By: Kathy Pierce		Started On: 03/05/2020 11:25 AM
Final Approval Date: 03/05/2020		

ATTORNEY/CLIENT ENGAGEMENT AGREEMENT
(Williamson County, Texas)

THIS ENGAGEMENT AGREEMENT ("Agreement") is made this 21st day of March, 2017, by and between WILLIAMSON COUNTY, TEXAS, "Client", and SHEETS & CROSSFIELD, P.C., "Attorney".

Client, in consideration of services to be rendered by Attorney to Client, retains Attorney to represent it as attorney in connection with legal services on behalf of the Client, said services described more fully below.

Client and Attorney agree:

1. Attorney will devote his professional abilities to the legal matters, strive to keep Client informed of all significant developments in matters handled by the Attorney and be available to answer inquiries. Attorney will coordinate with County Attorney regarding all legal matters.

2. Client agrees to compensate Attorney for his services at the rates described herein for the time which has been devoted to Client's legal matters. From time to time it may be necessary for other members of the law firm to assist in the Client's matter, and Client agrees to compensate Attorney for these services at the following rates:

Partner attorney:	~~$210/hr~~ 250
Senior attorney	~~$200/hr~~ 250
Associate attorney:	~~$170/hr~~ 200
Project Manager (ROW)	~~$ 125/hr~~ 150
Paralegal (ROW)	~~$ 65/hr~~ 75

Client agrees to pay to Attorney costs and disbursements incurred in said matter, including but not limited to: (1) long distance telephone charges; (2) facsimile charges; and (3) copying charges.

Client agrees to pay invoices (with no added fees or mark-ups) submitted by Attorney for subcontractors of Attorney, including, but not limited to, surveyors, right-of-way agents, appraisers and others assisting Attorney in the provision of legal services for the Client.

3. Attorney's fee will include the following services:

Representation of Client in various aspects of real estate and eminent domain/condemnation law, including but not limited to real estate and easement negotiation, acquisition, and if necessary, prosecution of condemnation through completion, or any additional related services and issues connected with the acquisition

of right-of-way, as well as advise Client or its designated representatives in the areas described herein.

Representation of Client, including counsel, advice, review and preparation of documents for matters related to County Road Bond Funds, up to the point of initiating litigation on behalf of County.

Representation of Client regarding general acquisition of real estate, economic development issues and preparation of documents related thereto.

Representation of Williamson County Conservation Foundation.

Representation of Williamson County on all general matters as assigned by the County Judge or Commissioners. The County Attorney will be consulted on any and all matters so assigned.

4. **Client has the right to cancel this Agreement and terminate Attorney's representation at any time by written notice to the Attorney.** Attorney agrees that irrespective of the merit of any cause of action, Attorney will never contest fee payments, or institute legal proceedings to recover said fee payments, except for payment for services already provided.

5. Client and Attorney agree that this Agreement can only be amended by a written document signed by both Client and Attorney.

DATED: 3/6/17

SHEETS & CROSSFIELD, P.C.

By: _____
Charles Crossfield

WILIIAMSON COUNTY, TEXAS

By: _____
Dan A. Gattis, County Judge

ATTORNEY/CLIENT ENGAGEMENT AGREEMENT

(Williamson County, Texas)

THIS ENGAGEMENT AGREEMENT ("Agreement") is made effective as of the date of the last party's execution below, by and between WILLIAMSON COUNTY, TEXAS, "Client", and SHEETS & CROSSFIELD, P.C., "Attorney".

Client, in consideration of services to be rendered by Attorney to Client, retains Attorney to represent it as attorney in connection with legal services on behalf of the Client, said services described more fully below.

Client and Attorney agree:

1. Attorney will devote his professional abilities to the legal matters, strive to keep Client informed of all significant developments in matters handled by the Attorney and be available to answer inquires. Attorney will coordinate with County Attorney regarding all legal matters.

2. Client agrees to compensate Attorney for his services at the rates described herein for the time which has been devoted to Client's legal matters. From time to time it may be necessary for other members of the law firm to assist in the Client's matter, and Client agrees to compensate Attorney for these services at the following rates:

Partner attorney:	$250/hr.
Senior attorney:	$250/hr.
Associate attorney:	$200/hr.
Project Manager (ROW):	$150/hr.
Paralegal (ROW):	$75/hr.

Client agrees to pay to Attorney costs and disbursements incurred in said matter, including but not limited to: (1) long distance telephone charges; (2) facsimile charges; and (3) copying charges.

Client agrees to pay invoices (with no added fees or mark-ups) submitted by Attorney for subcontractors of Attorney, including, but not limited to, surveyors, right-of-way agents, appraisers and other assisting Attorney in the provision of legal services for the Client.

3. Attorney's fee will include the following services:

Representation of Client in various aspects of real estate and eminent domain/condemnation law, including but not limited to real estate and easement negotiation, acquisition, and if necessary, prosecution of condemnation through completion, or any additional related services and issues connect with the

acquisition of right-of-way, as well as advise Client or its designated representatives in the area described herein.

Representation of Client, including counsel, advice, review and preparation of documents for matters related to County Road Bond Funds, up to the point of initiating litigation on behalf of County.

Representation of Client regarding general acquisition of real estate, economic development issues and preparation of documents related thereto.

Representation of Williamson County of all general matters as assigned by the County Judge or Commissioners.

4. Client has the right to cancel this Agreement and terminate Attorney's representation at any time by written notice to the Attorney. Attorney agrees that irrespective of the merit of any cause of action, Attorney will never contest fee payments or institute legal proceedings to recover said fee payments, except for payment for services already provided.
5. Client and Attorney agree that this Agreement can only be amended by a written document signed by both Client and Attorney.

SHEETS & CROSSFIELD, P.C.

By: _____
Charles Crossfield

Date: _____ _____, 20___

WILLIAMSON COUNTY, TEXAS

By: _____
Bill Gravell, Jr., County Judge

Date: _____ _____, 20___

Commissioners Court - Regular Session **34.**

Meeting Date: 03/10/2020

Executive Session

Submitted For: Charlie Crossfield **Submitted By:** Charlie Crossfield, Road Bond

Department: Road Bond

Agenda Category: Executive Session

Information

Agenda Item

Discuss real estate matters (EXECUTIVE SESSION as per VTCA Govt. Code sec. 551.072 Deliberation Regarding Real Estate Property if deliberation in an open meeting would have a detrimental effect on the position of the governmental body in negotiations with third person.)

A. Real Estate Owned by Third Parties

Preliminary discussions relating to proposed or potential purchase or lease of property owned by third parties

a) Discuss the acquisition of real property for SW 183 and SH 29 Loop.
b) Discuss the acquisition of real property for CR 176 at RM 2243
c) Discuss the acquisition of real property: O'Connor Signal Project
d) Discuss the acquisition of real property: CR 200
e) Discuss the acquisition of real property for County Facilities.
f) Discuss the acquisition of real property for Seward Junction SE and SW Loop.
g) Discuss the acquisition of real property for SH 29 @ DB Wood.
h) Discuss the acquisition of real property for Hairy Man Rd.
i) Discuss the acquisition of real property for future SH 29.
j) Discuss Somerset Road Districts No. 3 & 4 reimbursements for acquisition & construction of Reagan Blvd.
k) Discuss the acquisition of real property for CR 111.
l) Discuss the acquisition of real property for Corridor H
m) Discuss the acquisition of drainage easements on the Forest North Drainage Project.
n) Discuss the acquisition of real property for the expansion of Ronald Reagan at IH 35.
o) Discuss the acquisition of right-of-way for Corridor C.
p) Discuss the acquisition of right-of-way for Corridor F.
q) Discuss the acquisition of right-of-way for Corridor D.
r) Discuss the acquisition of right-of-way for SE Loop/Corridor A.
s) Discuss the acquisition of right-of-way for Reagan extension.
t) Discuss the acquisition of right of way for the Great Oaks Bridge Project.
u) Discuss the acquisition of real property for the Brushy Creek Trail Project.
v) Discuss the acquisition of real property in conjunction with WCCF for potential parkland/bird habitat.
x) Discuss the acquisition of drainage/detention easements for real property North of WMCO Juvenile Detention Center
y) Discuss the acquisition of the MKT Right of Way

B. Property or Real Estate owned by Williamson County

Preliminary discussions relating to proposed or potential sale or lease of property owned by the County

a) Discuss County owned real estate containing underground water rights and interests.

b) Discuss possible sale of +/- 10 acres located on Chandler Road near the County Sheriff's Office Training Facility
c) Potential governmental uses for 8th Street downtown parking lot
d) Discuss possible uses of property owned by Williamson County on Main St. between 3rd and 4th Streets. (formerly occupied by WCCHD)
e) Discuss property usage at Longhorn Junction
f) Discuss sale of excess 183A right of way to abutting property owner.
g) Discuss the sale of excess ROW at San Gabriel Parkway and Mel Mathis Ave.
h) Discuss Blue Springs Boulevard
i) Discuss county owned property located at Ed Schmidt Boulevard Hutto, Texas

C. Consider intervention in lawsuit regarding de-listing of Bone Cave harvestman.

D. Discuss the possible placement of agricultural-related monuments at the Williamson County Exposition Center with the participation of third parties.

E. Discuss the Williamson County Reimbursement Agreement for Construction of San Gabriel Blvd. and New Hope Road with the City of Leander and TIRZ #1

Background

Fiscal Impact

From/To	Acct No.	Description	Amount

Attachments

No file(s) attached.

Form Review

Inbox	Reviewed By	Date
County Judge Exec Asst.	Andrea Schiele	03/05/2020 10:26 AM
Form Started By: Charlie Crossfield		Started On: 03/05/2020 10:00 AM
Final Approval Date: 03/05/2020		

Commissioners Court - Regular Session **35.**

Meeting Date: 03/10/2020

Economic Development

Submitted For: Charlie Crossfield **Submitted By:** Charlie Crossfield, Road Bond

Department: Road Bond

Agenda Category: Executive Session

Information

Agenda Item

Discussion regarding economic development negotiations pursuant to Texas Government Code, Section 551.087:

a) Business prospect(s) that may locate or expand within Williamson County.
b) Wolf Lakes
c) Flint Hill Resources-Taylor Fuel Storage Terminal on CR 366
d) Project Deliver
e) Project Advantage
f) Project Cedar
g) Project Expansion
h) Project Arcos
i) Project Woods
j) Project Co-Op

Background

Fiscal Impact

From/To	Acct No.	Description	Amount

Attachments

No file(s) attached.

Form Review

Inbox	Reviewed By	Date
County Judge Exec Asst.	Andrea Schiele	03/05/2020 10:27 AM

Form Started By: Charlie Crossfield Started On: 03/05/2020 10:01 AM

Final Approval Date: 03/05/2020