NOTICE TO THE PUBLIC
WILLIAMSON COUNTY COMMISSIONERS COURT
August 2, 2022
9:30 A.M.

The Commissioners Court of Williamson County, Texas will meet in regular session in the Commissioners Courtroom, 710 Main Street, in Georgetown, Texas to consider the following items:

1. Review and approval of minutes.

2. Hear County Auditor concerning invoices, bills, Quick Check Report, wire transfers and electronic payments submitted for payment and take appropriate action including, but not limited to approval for payment provided said items are found by the County Auditor to be legal obligations of the county.

CONSENT AGENDA
The Consent Agenda includes non-controversial and routine items that the Court may act on with one single vote. The Judge or a Commissioner may pull any item from the consent agenda in order that the court discuss and act upon it individually as part of the Regular Agenda.
(Items 3 – 26)

3. Discuss, consider, and take appropriate action on request for Line item transfer for District Courts.

Fiscal Impact

From/To	Acct No.	Description	Amount
From	0100-0435-004100	Professional Services	$6,500
To	0100-0435-003005	Office Furniture	$6,500

4. Discuss, consider and take appropriate action on a line item transfer for Technology Services.

Fiscal Impact

From/To	Acct No.	Description	Amount
From	0100.0503.005741	Computer Software > $5,000	$35,000.00
To	0100.0503.004510	Facility Repairs	$35,000.00

5. Discuss, consider and take appropriate action on approving a line item transfer for EMS.

Fiscal Impact

From/To	Acct No.	Description	Amount
From	0100-0540-003001	Small Equip & Tools	$2,000
From	0100-0540-003003	Radio Equipment < $5,000	$2,000
From	0100-0540-003010	Computer Equipment	$6,000
From	0100-0540-003307	Pharmaceuticals	$5,000

To	0100-0540-003200	Medical Supplies	$15,000

6. Discuss, consider, and take appropriate action on line item transfer for Juvenile Services.

Fiscal Impact

From/To	Acct No.	Description	Amount
From	0100-0576-004102	Residential Services	$64,061.50
To	0100-0576-001107	Temp/Seasonal Labor	$25,000.00
To	0100-0576-001110	Overtime	$30,000.00
To	0100-0576-002010	FICA	$4,207.50
To	0100-0576-002020	Retirement	$4,854.00

7. Discuss, consider, and take appropriate action on a line item transfer for Facilities.

Fiscal Impact

From/To	Acct No.	Description	Amount
From	0100.0509.004962	Janitorial Contract Services	$120,000.00
To	0100.0509.003005	Office Furniture	$18,000.00
To	0100.0509.003301	Gasoline	$11,000.00
To	0100.0509.004232	Training	$2,400.00
To	0100.0509.004510	Facility Maintenance & Repair	$67,600.00
To	0100.0509.004541	Vehicle Maintenance & Repair	$11,000.00
To	0100.0509.004620	Equipment Rentals	$10,000.00

8. Discuss, consider, and take appropriate action concerning a Line Item Transfer for Fleet Services.

Fiscal Impact

From/To	Acct No.	Description	Amount
From	0882.0882.003525	Tires, Tubes	$30,000
To	0882.0882.003524	Sublets	$10,000
To	0882.0882.003523	Parts	$15,000
To	0882.0882.003303	Oil, Grease	$5,000

9. Discuss, consider and take appropriate action on approving compensation changes, position titles changes, position grade changes and any corresponding line item transfers.

10. Discuss, consider, and take appropriate action on acknowledging the Purchasing Department monthly report of asset dispositions through Auction, pursuant to Tx. Local Gov't Code 263.152, for the period of 07/01/2022 through 07/31/2022.

11. Discuss, consider, and take appropriate action on acknowledging the Purchasing Department monthly report of asset dispositions through Destruction, pursuant to Tx. Local Gov't Code 263.152, for the period of 07/01/2022 through 07/31/2022.

12. Discuss, consider, and take appropriate action on acknowledging the Purchasing Department monthly report of asset dispositions through Transfer, pursuant to Tx. Local Gov't Code 263.152, for the period of 07/01/2022 through 07/31/2022.

13. Discuss, consider, and take appropriate action on acknowledging the Purchasing Department report of asset dispositions greater than $5,000.00, through Transfer, pursuant to Tx. Local Gov't Code 263.152, for the period of 07/08/2022 through 07/08/2022.

14. Discuss, consider, and take appropriate action on acknowledging the Purchasing Department report of asset dispositions of over $5,000.00 through Transfer between County Departments, pursuant to Tx. Local Gov't Code 263.152, for the period of 07/11/2022 through 07/11/2022.

15. Discuss, consider, and take appropriate action on authorizing the disposal of various county vehicles(s) and equipment assets through Auction including one (1) 2010 Chevy Tahoe Vin #9470 and one (1) 2013 Chevy1500 pickup Vin #2816, pursuant to Tx. Local Gov't Code 263.152.

16. Discuss, consider and take appropriate action to approve Justice of The Peace, Pct. 1, April 2022 Monthly Report, in compliance with Code of Crim Proc.§103.005.

17. Discuss, consider and take appropriate action to approve Justice of The Peace, Pct.1, June 2022 Monthly Report, in compliance with Code of Criminal Procedure §103.005.

18. Discuss, consider and take appropriate action on an agreement between Williamson County and Tania Glenn & Associates PA for a not to exceed amount of $30,000 for treatment services for the Williamson County Veterans Treatment Court.

19. Discuss, consider, and take appropriate action on approving the purchase of 40 Space Saver Beds with Storage from Access Supply, for a total cost of $56,364.63, pursuant to TXMAS contract #19-7113, and authorizing the execution of this purchase.

20. Discuss, consider, and take appropriate action on approving the agreement between Williamson County and Upland Software, Inc. for the amount of $42.95 per month for two (2) years, totaling $1030.80, with an automatic one (1) year renewal on the same terms, and authorizing the execution of this off-contract agreement.

21. Discuss, consider and take appropriate action for approval of Multi-function device contracting strategy for FY 23 devices. The Purchasing Department, IT Department and Budget Office seek to contract for County Multi-function Devices (MFD,) meaning copy/print/fax machines, in a more strategic and cost-effective way. This includes a standardization of devices, all inclusive pricing for black and white and color outputs, all service and coterminous lease dates.

22. Discuss, consider and take appropriate action on approving the appointment of Williamson County Facilities Management Senior Project Manager, Angel Gomez, with general authority to approve invoices and change orders for the Williamson County Juvenile Justice Center Addition (P578) for any increase or decrease in cost of $30,000 or less in accordance with Section 262.031 of the Local Government Code. Changes in Plans and Specifications, provided, however, the original contract price may not be increased by more than 25% and the original contract price may not be decreased by 18% or more without the consent of the contractor. Any change orders that are approved by Angel Gomez will be placed on the Commissioners Court Consent Agenda the following week.

23. Discuss, consider, and take appropriate action on approval and ratification of purchase order in the amount of $8,550.00 for Open Roads Designer (ORD) Training Agreement with Mesa Integrated Solutions, Inc. for Road and Bridge Department and exempting the purchase from competitive bidding through Texas Local Government Code 262.024. DISCRETIONARY EXEMPTIONS (a)(4) a personal or professional service.

24. Discuss, consider and take appropriate action on approval of the preliminary plat for the Greinert subdivision – Precinct 4.

25. Discuss, consider and take appropriate action on approval of the preliminary plat for the Firefly Pointe subdivision – Precinct 4.

26. Discuss, consider and take appropriate action on approval of the preliminary plat for the Rancho San Gabriel subdivision – Precinct 4.

REGULAR AGENDA

27. Update regarding Williamson County Fair and presentation of 2022 Williamson County Fair Scholarships.

28. 9:30 AM-Hold Public Hearing regarding setting the amended rate associated with the mandatory provider participation payments that Williamson County may require of all local hospitals for fiscal year (FY) 2022 in relation to the Williamson County Health Care Participation Program and establish how the revenue derived from those payments may be spent in accordance with Chapter 292B of the Texas Health & Safety Code and the Williamson County Health Care Provider Participation Program Rules and Procedures.

29. Discuss, consider and take appropriate action on setting the rate associated with the mandatory provider participation payments that Williamson County may require of all local hospitals for fiscal year (FY) 2022 in relation to the Williamson County Health Care Participation Program and establish how the revenue derived from those payments may be spent in accordance with Chapter 292B of the Teas Health & Safety Code and the Williamson County Health Care Provider Participation Program Rules and Procedures.

30. Discuss, consider and take appropriate action on a succession planning position for the Sheriff's Office.

Fiscal Impact

From/To	Acct No.	Description	Amount
FROM	0100-0409-001100	Non Dept/FT Salary	$973.35
FROM	0100-0409-002010	Non Dept/FICA	$74.46
FROM	0100-0409-002020	Non Dept/Retirement	$157.49
TO	0100.0560.001100	SO/FT Salary	$973.35
TO	0100.0560.002010	SO/FICA	$74.46
TO	0100.0560.002020	SO/Retirement	$157.49

31. Discuss, consider and take appropriate action on an order declaring an emergency and grave necessity due to unforeseeable circumstances and approve a budget amendment to acknowledge additional expenditures for non-departmental.

Fiscal Impact

From/To	Acct No.	Description	Amount
	0100.0409.004987	Disaster Relief	$18,082.62

32. Discuss, consider and take appropriate action on an order declaring an emergency and grave necessity due to unforeseeable circumstances and approve a budget amendment to acknowledge additional revenue in the General Fund.

Fiscal Impact

From/To	Acct No.	Description	Amount
	0100.0000.333220	Payments from Other Entities	$18,082.62

33. In acknowledgement of severe drought conditions in Texas, consider, discuss, and take appropriate action on a resolution requesting the Lower Colorado River Authority (LCRA) work with local leaders and stakeholders to accelerate the update of its Water Management Plan to improve water management of the Highland Lakes in 2022 and beyond.

34. Discuss, consider, and take appropriate action on approving the agreement between Williamson County and SHI for Adobe Enterprise licenses and transactions renewals, for a total amount of $106,547.50 pursuant to TIPS contract #200105, valid through 5/31/2023, and authorizing the execution of this agreement.

35. Discuss, consider, and take appropriate action on awarding IFB #22IFB125 Expo Center Fence Installation to the lowest and best bidder, Texas Fence LLC, in the amount of $56,314.00. Funding Source is P591.

36. Discuss, consider, and take appropriate action regarding Change Order No. 12 in the amount of ($17,206.66) for Project 3866-Forest North Phase 3 Drainage Improvements (DeNucci Constructors) P: 225 Funding Source: Road Bond.

37. Discuss, consider, and take appropriate action regarding a Notice of Intent (NOI) for Stormwater Discharge associated with the Construction Activity under TPDES Construction General Permit (TXR150000) for the 22IFB126 - Future County Road (CR 404 to FM 973) project, a Road Bond funded project in Commissioner Pct. 4, Project: P390f.

38. Discuss, consider and take appropriate action on a First Amendment to Interlocal Agreement regarding the City/County Participation in the Design and Construction Costs Related to the Georgetown SW Bypass Construction Project with the City of Georgetown. Funding Source: Road Bonds P352. This Amendment adds the construction of a sidewalk into the Agreement.

39. Discuss, consider and take appropriate action on two Rule 11 Condemnation Settlement Agreements with the Brushy Creek Congregation of Jehovah's Witness for right of way needed on the Corridor H (Sam Bass Road) project. Parcels 40 and 41. Funding Source: Road Bonds P 462

40. Discuss, consider and take appropriate action on a Resolution and an Interlocal Agreement with TXDOT to perform material inspection and testing services as requested by Local Government as needed for multiple projects.

41. Discuss, consider and take appropriate action authorizing the county judge to execute a purchase contract with Manuel Soto Soto and Leticia Jurado Nunez for 1.771 AC and 1.805 AC needed for right of way on the SE Loop Segment 2 project (Parcel 30/30R). Funding Source: Road Bonds P588 (TANS)

42. Discuss, consider and take appropriate action authorizing the county judge to execute a purchase contract with Jeffrey W. Dean and Catherine J. Dean for 9.790 AC needed for right of way on the Corridor B project (Dean Parcel). Funding Source: Road Bonds P457

43. Hear presentation on 2022-2023 budget recommendations.

44. Discuss and hear presentation from the County Auditor's Office regarding Revenue estimates for the 2022-2023 Fiscal Year Budget.

45. Hear presentation on the Williamson County no-new-revenue and voter approved rate calculations as presented by Larry Gaddes, Williamson County Tax Assessor/Collector.

46. Discuss, consider and take appropriate action to include a record vote on a proposed TOTAL maximum tax rate for Williamson County and R/FM for the tax year 2022.

47. Discuss, consider and take appropriate action on scheduling one public hearing date if the proposed maximum TOTAL tax rate exceeds the total no-new-revenue rate.

48. Discuss, consider and take appropriate action on the acceptance of the 2022-2023 recommended budget for the General Fund (0100) as presented by the Budget Office in the amount of $276,920,723.

49. Discuss, consider and take appropriate action on the acceptance of the 2022-2023 recommended budget for the Road and Bridge Fund (0200) as presented by the Budget Office in the amount of $50,086,895.

50. Discuss, consider and take appropriate action on the acceptance of the 2022-2023 recommended budget for the Debt Service Fund (0600) as presented by the Budget Office in the amount of $154,965,819.

51. FY 23 Post Recommendation / Departmental Presentations.

52. Discuss, consider and take appropriate action on the FY 2022/2023 Budget Order.

EXECUTIVE SESSION

"The Commissioners Court for Williamson County reserves the right to adjourn into executive session at any time during the course of this meeting to discuss any of the matters listed above, as authorized by Texas Government Code Sections 551.071 (Consultations with Attorney), 551.072 (Deliberations regarding Real Property), 551.073 (Deliberations regarding Gifts and Donations), 551.074 (Personnel Matters), 551.076 (Deliberations regarding Security Devices) and 551.087 (Deliberations regarding Economic Development Negotiations)."

53. Discuss real estate matters (EXECUTIVE SESSION as per VTCA Govt. Code sec. 551.072 Deliberation Regarding Real Estate Property if deliberation in an open meeting would have a detrimental effect on the position of the governmental body in negotiations with third person.)

A. Real Estate Owned by Third Parties

Preliminary discussions relating to proposed or potential purchase or lease of property owned by third parties

a) Discuss the acquisition of real property for SW 183 and SH 29 Loop.
b) Discuss the acquisition of real property for CR 176 at RM 2243

c) Discuss the acquisition of real property: CR 332
d) Discuss the acquisition of real property for County Facilities.
e) Discuss the acquisition of real property for Seward Junction SE and SW Loop.
f) Discuss the acquisition of real property for Bud Stockton Extension.
g) Discuss the acquisition of real property for CR 305/307.
h) Discuss Somerset Road Districts No. 3 & 4 reimbursements for acquisition & construction of Reagan Blvd.
i) Discuss the acquisition of real property for CR 111.
j) Discuss the acquisition of real property for Corridor H
k) Discuss the acquisition of real property for future SH 29 corridor.
l) Discuss the acquisition of right-of-way for Hero Way.
m) Discuss the acquisition of right-of-way for Corridor C.
n) Discuss the acquisition of right-of-way for Corridor F.
o) Discuss the acquisition of right-of-way for Corridor D.
p) Discuss the acquisition of right-of-way for SE Loop/Corridor A.
q) Discuss the acquisition of right-of-way for Reagan extension.
r) Discuss the acquisition of real property near Justice Center.
s) Discuss the acquisition of drainage/detention easements for real property North of WMCO Juvenile Detention Center
t) Discuss the acquisition of the MKT Right of Way
u) Discuss acquisition of right of way for Corridor E.
v) Discuss acquisition of right of way for County Road 245.
w) Discuss acquisition of right of way for CR 401/404.
x) Discuss acquisition of right of way for Liberty Hill Bypass.

B. Property or Real Estate owned by Williamson County
Preliminary discussions relating to proposed or potential sale or lease of property owned by the County
a) Discuss County owned real estate containing underground water rights and interests.
b) Discuss possible uses of property owned by Williamson County on Main St. between 3rd and 4th Streets. (Formerly occupied by WCCHD)
c) Discuss property usage at Longhorn Junction
d) Discuss the sale of excess ROW at San Gabriel Parkway and Mel Mathis Ave.
e) Discuss county owned property located at Ed Schmidt Boulevard Hutto, Texas
f) Discuss the sale of property located at 900 S Main St., Taylor, 76574
g) Discuss the sale of 106 Dana Drive, Hutto, Texas
h) Discuss the sale of property located adjacent to the existing Williamson County EMS Bay/SO and MOT building at 1801 E. Settlers Boulevard, Round Rock, Texas

C. Discuss the Williamson County Reimbursement Agreement for Construction of San Gabriel Blvd. and New Hope Road with the City of Leander and TIRZ #1
D. Discuss the Cobb Cavern Conservation Easement Amendment and potential acquisition.

54. Discussion regarding economic development negotiations pursuant to Texas Government Code, Section 551.087:
Business prospect(s) that may locate or expand within Williamson County.
a) Project Red Hot Chili Pepper
b) Project Flex Power
c) Project Pearson Ranch
d) Project Fittipaldi
e) Project Venture
f) Project 007
g) Project Acropolis
h) Project Crystal Lagoon
i) Project Phantom
j) Project World
k) Project Mellencamp

55. Discuss real estate (**EXECUTIVE SESSION** as per VTCA Govt. Code sec. 551.0721 Deliberation Regarding Real Property.)

56. Discuss pending or contemplated litigation, settlement matters and other confidential attorney-client legal matters (EXECUTIVE SESSION as per Section 551.071, Texas Government Code, "Consultation with Attorney"), including the following:

a. General:

1. Litigation or claims or potential litigation or claims against the County or by the County
2. Status Update-Pending Cases or Claims
3. Employee/personnel related matters
4. Other confidential attorney-client matters, including contracts and certain matters related to county defense issues in which the duty of the attorney to the governmental body within the attorney/client relationship clearly conflicts with Chapter 551 of the Texas Government Code.

b. Litigation:

1. Civil Action No. 1:18-cv-49; Troy Mansfield v. Williamson County; In the United States District Court for the Western District of Texas, Austin Division
2. Cause No. 19-0850-C368; County of Williamson vs. Purdue Pharma, LP et al.; In the District Court of Williamson County, Texas
3. Civil Action No. 1:20-cv-00842; SonWest Co. v. J. Terron Evertson, in his official capacity as Williamson County Engineer, et al.; In the United States District Court for the Western District of Texas, Austin Division
4. Civil Action No. 1:21-cv-74; Scott Phillip Lewis v. Williamson County, Texas; In the United States District Court for the Western District of Texas, Austin Division
5. Civil Action No. 1:21-cv-00172-LY; Charles William Thornburg v. Williamson County, Texas, Robert Chody, et al.; In the United States District Court for the Western District of Texas, Austin Division
6. Civil Action No. 1:21-cv-00275; Big Fish Entertainment LLC v. Williamson County Sheriff's Office et al.; In the United States District Court for the Western District of Texas, Austin Division
7. Civil Action No. 1:21-cv-00350; Gary Watsky v. Williamson County, Robert Chody, Mark Luera, Steve Deaton, et al.; In the United States District Court for the Western District of Texas, Austin Division
8. Civil Action No. 1:21-cv-480; Gloria Cowin, Individually and on behalf of the Estate of Patrick Dupre, v. Williamson County; In the United States District Court for the Western District of Texas, Austin Division
9. Civil Action No. 1:21-00481-LY; Marquina Gilliam-Hicks v. Sean Feldman, In his individual capacity, and Williamson County; In the United States District Court for the Western District of Texas, Austin Division
10. Civil Action No. 1:21-cv-615; Bernardo Acosta v. Williamson County; In the United States District Court for the Western District of Texas, Austin Division
11. Civil Action No. 1:21-cv-00834; Skylar Leal vs Williamson County and Lorenzo Hernandez; In the United States District Court for the Western District of Texas, Austin Division
12. Civil Action No. 5:21-cv-1223-FB; Isabel Longoria and Cathy Morgan v. Warren K. Paxton et al.; In the United States District Court for the Western District of Texas, San Antonio Division
13. Cause No. 22-0159-C395; Gary Watsky v. Williamson County Sheriff Mike Gleason et al.; In the 395th District Court of Williamson County, Texas
14. Cause No. 2022CI0574; Chris Noel Carlin v. Jacquelyn F. Callanen, et al.; 408th District Court, Bexar County, Texas
15. Cause Number: 3SC-22-0044; James M. Martin and Rebecca S. Martin v. Williamson County Regional Animal Shelter; In The Justice Court Precinct Three of Williamson County, Texas
16. Civil Action No. 1:22-cv-00254-RP; Rodney A. Hurdsman, #0217082 v. Mike Gleason, et al.; In the United States District Court for the Western District of Texas, Austin Division
17. Cause No. D-1-GN-22-002186; Chauncy Williams v. Williamson County Attorney's Office Victim Service's Division; 98th Judicial District Court, Travis County, Texas
18. Cause No. 22-0826-C368; Doyle "Dee" Hobbs, Jr., in his official capacity as Williamson County Attorney, v. AHFC Pecan Park PSH Non-Profit Corporation; In the 368th Judicial District Court of Williamson County, Texas

19. Civil Action No. 4-22CV-576-P; Kyle Strongin et al. v. Williamson County et al.; In the United States District Court for the Northern District of Texas

c. EEOC/TWC matters:

1. EEOC Charge #451-2021-00812 – S.H.
2. EEOC Charge #451-2021-00920 – K.B.
3. EEOC Charge #451-2021-01357 – J.G.
4. EEOC Charge #451-2021-01145 – G.H.
5. EEOC Charge #451-2021-01742 – J.R.

d. Claims:

1. Property damage claim by Erica Walls

e. Other:

1. Legal matters pertaining to the Emergency Communications Department.
2. Legal matters pertaining to the GardaWorld contract.
3. Legal matters pertaining to Solara at Highland Horizon Condominium Project.
4. Legal matters relating to U.S. Fish and Wildlife Service's Final Rule Designating Critical Habitat for the Georgetown and Salado Salamanders.
5. Legal matters pertaining to tax exemptions for private apartment developers under 303.042(f) of the Texas Local Government Code.
6. Legal matters relating to Application of Bryan I. Klepzig for a new Municipal Solid Waste Registration Compost Facility in Williamson County, Texas; Proposed Registration No. 42045.
7. Legal matters pertaining to vendor disqualification in relation to county purchasing solicitations.

57. Discuss security assessments or deployments relating to information resources technology; network security information as described by Texas Gov't Code Section 2059.055(b); and/or (3) the deployment, or specific occasions for implementation, of security personnel, critical infrastructure, or security devices. (Executive Session as per Texas Gov't. Code § 551.089).

58. Deliberate the appointment, employment, evaluation, reassignment, duties, discipline and/or dismissal of Williamson County officers, directors, employees and/or positions, including but not limited to conducting deliberation and discussion pertaining to annual reviews of department heads and appointed officials (Executive Session as per Tex. Gov. Code Section 551.074 – Personnel Matters).

59. Discuss the deployment or specific occasions for implementation of security personnel or devices; or security audits in relation to the Williamson County Justice Center/Williamson County Courthouse (Executive Session as per Texas Gov't. Code § 551.076).

REGULAR AGENDA (continued)

60. Discuss and take appropriate action concerning economic development.

61. Discuss and take appropriate action concerning real estate.

62. Discuss, consider and take appropriate action on pending or contemplated litigation, settlement matters and other legal matters, including the following:

a. General:

1. Litigation or claims or potential litigation or claims against the County or by the County
2. Status Update-Pending Cases or Claims
3. Employee/personnel related matters
4. Other confidential attorney-client matters, including contracts and certain matters related to county defense issues in which the duty of the attorney to the governmental body within the attorney/client relationship clearly conflicts with Chapter 551 of the Texas Government Code.

b. Litigation:

1. Civil Action No. 1:18-cv-49; Troy Mansfield v. Williamson County; In the United States

District Court for the Western District of Texas, Austin Division
2. Cause No. 19-0850-C368; County of Williamson vs. Purdue Pharma, LP et al.; In the District Court of Williamson County, Texas
3. Civil Action No. 1:20-cv-00842; SonWest Co. v. J. Terron Evertson, in his official capacity as Williamson County Engineer, et al.; In the United States District Court for the Western District of Texas, Austin Division
4. Civil Action No. 1:21-cv-74; Scott Phillip Lewis v. Williamson County, Texas; In the United States District Court for the Western District of Texas, Austin Division
5. Civil Action No. 1:21-cv-00172-LY; Charles William Thornburg v. Williamson County, Texas, Robert Chody, et al.; In the United States District Court for the Western District of Texas, Austin Division
6. Civil Action No. 1:21-cv-00275; Big Fish Entertainment LLC v. Williamson County Sheriff's Office et al.; In the United States District Court for the Western District of Texas, Austin Division
7. Civil Action No. 1:21-cv-00350; Gary Watsky v. Williamson County, Robert Chody, Mark Luera, Steve Deaton, et al.; In the United States District Court for the Western District of Texas, Austin Division
8. Civil Action No. 1:21-cv-480; Gloria Cowin, Individually and on behalf of the Estate of Patrick Dupre, v. Williamson County; In the United States District Court for the Western District of Texas, Austin Division
9. Civil Action No. 1:21-00481-LY; Marquina Gilliam-Hicks v. Sean Feldman, In his individual capacity, and Williamson County; In the United States District Court for the Western District of Texas, Austin Division
10. Civil Action No. 1:21-cv-615; Bernardo Acosta v. Williamson County; In the United States District Court for the Western District of Texas, Austin Division
11. Civil Action No. 1:21-cv-00834; Skylar Leal vs Williamson County and Lorenzo Hernandez; In the United States District Court for the Western District of Texas, Austin Division
12. Civil Action No. 5:21-cv-1223-FB; Isabel Longoria and Cathy Morgan v. Warren K. Paxton et al.; In the United States District Court for the Western District of Texas, San Antonio Division
13. Cause No. 22-0159-C395; Gary Watsky v. Williamson County Sheriff Mike Gleason et al.; In the 395th District Court of Williamson County, Texas
14. Cause No. 2022CI0574; Chris Noel Carlin v. Jacquelyn F. Callanen, et al.; 408th District Court, Bexar County, Texas
15. Cause Number: 3SC-22-0044; James M. Martin and Rebecca S. Martin v. Williamson County Regional Animal Shelter; In The Justice Court Precinct Three of Williamson County, Texas
16. Civil Action No. 1:22-cv-00254-RP; Rodney A. Hurdsman, #0217082 v. Mike Gleason, et al.; In the United States District Court for the Western District of Texas, Austin Division
17. Cause No. D-1-GN-22-002186; Chauncy Williams v. Williamson County Attorney's Office Victim Service's Division; 98th Judicial District Court, Travis County, Texas18. Cause No. 22-0826-C368; Doyle "Dee" Hobbs, Jr., in his official capacity as Williamson County Attorney, v. AHFC Pecan Park PSH Non-Profit Corporation; In the 368th Judicial District Court of Williamson County, Texas
19. Civil Action No. 4-22CV-576-P; Kyle Strongin et al. v. Williamson County et al.; In the United States District Court for the Northern District of Texas

c. EEOC/TWC matters:

1. EEOC Charge #451-2021-00812 – S.H.
2. EEOC Charge #451-2021-00920 – K.B.
3. EEOC Charge #451-2021-01357 – J.G.
4. EEOC Charge #451-2021-01145 – G.H.
5. EEOC Charge #451-2021-01742 – J.R.

d. Claims:

1. Property damage claim by Erica Walls

e. Other:

1. Legal matters pertaining to the Emergency Communications Department.
2. Legal matters pertaining to the GardaWorld contract.
3. Legal matters pertaining to Solara at Highland Horizon Condominium Project.
4. Legal matters relating to U.S. Fish and Wildlife Service's Final Rule Designating Critical Habitat for the Georgetown and Salado Salamanders.
5. Legal matters pertaining to tax exemptions for private apartment developers under 303.042(f) of the Texas Local Government Code.

6. Legal matters relating to Application of Bryan I. Klepzig for a new Municipal Solid Waste Registration Compost Facility in Williamson County, Texas; Proposed Registration No. 42045.
7. Legal matters pertaining to vendor disqualification in relation to county purchasing solicitations.

63. Discuss, consider and take appropriate action regarding the appointment, employment, evaluation, reassignment, duties, discipline and/or dismissal of Williamson County officers, directors or employees, including but not limited to any necessary action pertaining to conducting annual reviews of department heads and appointed officials.

64. Comments from Commissioners.

65. Public Comment Period. The Commissioners Court will conduct a Public Comment Period to allow members of the public to address the Court regarding matters pertaining to or affecting Williamson County but that do not appear as an Agenda Item on a meeting's Agenda. During such Public Comment Period, speakers shall be limited to a maximum of two (2) minutes to make his/her remarks and the maximum overall discussion time allowed for the Public Comment Period, regardless of the number of members of the public wishing to address the Court during such period, shall be limited to ten (10) minutes. Speaking time, to the extent possible, will be evenly allocated among speakers should more than five (5) speakers desire to speak during the Public Comment Period. Please note that the members of the Court may not comment at the meeting about matters that are not on the agenda.

_____
Bill Gravell, Jr., County Judge

This notice of meeting was posted in the locked box located on the south side of the Williamson County Courthouse, a place readily accessible to the general public at all times, on the 29th day of July 2022 at 5:00 P.M. and remained posted for at least 72 continuous hours preceding the scheduled time of said meeting.

Commissioners Court - Regular Session **3.**

Meeting Date: 08/02/2022

Replace Courtroom Chairs

Submitted By: Ronald Morgan, All District Courts

Department: All District Courts

Agenda Category: Consent

Information

Agenda Item

Discuss, consider, and take appropriate action on request for Line item transfer for District Courts.

Background

Several frequent-use chairs in various District Courtrooms are in need of replacement. This line item transfer will facilitate the purchase of replacement chairs.

Fiscal Impact

From/To	Acct No.	Description	Amount
From	0100-0435-004100	Professional Services	$6,500
To	0100-0435-003005	Office Furniture	$6,500

Attachments

No file(s) attached.

Form Review

Inbox	Reviewed By	Date
County Judge Exec Asst.	Andrea Schiele	07/25/2022 04:51 PM
Budget Office	Saira Hernandez	07/26/2022 07:39 AM
Form Started By: Ronald Morgan		Started On: 07/21/2022 11:56 AM
Final Approval Date: 07/26/2022		

Commissioners Court - Regular Session **4.**

Meeting Date: 08/02/2022

Discuss, consider and take appropriate action on a line item transfer for Technology Services

Submitted For: Richard Semple **Submitted By:** Tammy McCulley, Information Technology

Department: Information Technology

Agenda Category: Consent

Information

Agenda Item

Discuss, consider and take appropriate action on a line item transfer for Technology Services.

Background

Funds needed to cover work that was delayed from last fiscal year due to parts shortages. As the work was completed this year, funds are needed in 4510 to cover the expense.

Fiscal Impact

From/To	Acct No.	Description	Amount
From	0100.0503.005741	Computer Software > $5,000	$35,000.00
To	0100.0503.004510	Facility Repairs	$35,000.00

Attachments

No file(s) attached.

Form Review

Inbox	Reviewed By	Date
County Judge Exec Asst.	Becky Pruitt	07/21/2022 01:52 PM
Budget Office	Ashlie Holladay	07/21/2022 02:25 PM
Form Started By: Tammy McCulley		Started On: 07/21/2022 12:18 PM
Final Approval Date: 07/21/2022		

Commissioners Court - Regular Session **5.**

Meeting Date: 08/02/2022

Medical Supplies LIT

Submitted By: Michael Knipstein, EMS

Department: EMS

Agenda Category: Consent

Information

Agenda Item

Discuss, consider and take appropriate action on approving a line item transfer for EMS.

Background

Line item transfer to cover expenses for the remainder of the fiscal year for EMS medical supplies.

Fiscal Impact

From/To	Acct No.	Description	Amount
From	0100-0540-003001	Small Equip & Tools	$2,000
From	0100-0540-003003	Radio Equipment < $5,000	$2,000
From	0100-0540-003010	Computer Equipment	$6,000
From	0100-0540-003307	Pharmaceuticals	$5,000
To	0100-0540-003200	Medical Supplies	$15,000

Attachments

No file(s) attached.

Form Review

Inbox	Reviewed By	Date
County Judge Exec Asst.	Andrea Schiele	07/25/2022 04:55 PM
Budget Office	Saira Hernandez	07/26/2022 07:39 AM
Form Started By: Michael Knipstein		Started On: 07/25/2022 03:02 PM
Final Approval Date: 07/26/2022		

Commissioners Court - Regular Session **6.**

Meeting Date: 08/02/2022

Line Item Transfer for Juvenile Services

Submitted By: John Pelczar, Juvenile Services

Department: Juvenile Services

Agenda Category: Consent

Information

Agenda Item

Discuss, consider, and take appropriate action on line item transfer for Juvenile Services.

Background

Requesting a line item transfer from Residential Services into Temp/Seasonal and Overtime due to unexpected long-term staffing shortages requiring us to utilize more Overtime and Temp/Seasonal budget than originally anticipated to maintain minimum staffing ratios. If approved, we anticipate this transfer of funds will be adequate to carry us through the fiscal year.

Fiscal Impact

From/To	Acct No.	Description	Amount
From	0100-0576-004102	Residential Services	$64,061.50
To	0100-0576-001107	Temp/Seasonal Labor	$25,000.00
To	0100-0576-001110	Overtime	$30,000.00
To	0100-0576-002010	FICA	$4,207.50
To	0100-0576-002020	Retirement	$4,854.00

Attachments

No file(s) attached.

Form Review

Inbox	Reviewed By	Date
County Judge Exec Asst.	Becky Pruitt	07/28/2022 08:17 AM
Budget Office	Saira Hernandez	07/28/2022 11:43 AM
Form Started By: John Pelczar		Started On: 07/27/2022 12:42 PM
Final Approval Date: 07/28/2022		

Commissioners Court - Regular Session **7.**

Meeting Date: 08/02/2022

Line Item Transfer

Submitted For: Dale Butler **Submitted By:** Gina Wrehsnig, Facilities Management

Department: Facilities Management

Agenda Category: Consent

Information

Agenda Item

Discuss, consider, and take appropriate action on a line item transfer for Facilities.

Background

Need additional funds for the remainder of the FY for Gasoline, Vehicle Maintenance, Furniture, Training, Equipment Rentals, and Facility Maintenance.

Fiscal Impact

From/To	Acct No.	Description	Amount
From	0100.0509.004962	Janitorial Contract Services	$120,000.00
To	0100.0509.003005	Office Furniture	$18,000.00
To	0100.0509.003301	Gasoline	$11,000.00
To	0100.0509.004232	Training	$2,400.00
To	0100.0509.004510	Facility Maintenance & Repair	$67,600.00
To	0100.0509.004541	Vehicle Maintenance & Repair	$11,000.00
To	0100.0509.004620	Equipment Rentals	$10,000.00

Attachments

No file(s) attached.

Form Review

Inbox	Reviewed By	Date
County Judge Exec Asst.	Becky Pruitt	07/28/2022 08:18 AM
Budget Office	Saira Hernandez	07/28/2022 09:15 AM
Form Started By: Gina Wrehsnig		Started On: 07/27/2022 03:06 PM
Final Approval Date: 07/28/2022		

Commissioners Court - Regular Session **8.**

Meeting Date: 08/02/2022

08-02-2022 LIT

Submitted For: Kevin Teller **Submitted By:** Edward Pospisil, Infrastructure

Department: Infrastructure **Division:** Fleet Services

Agenda Category: Consent

Information

Agenda Item

Discuss, consider, and take appropriate action concerning a Line Item Transfer for Fleet Services.

Background

Unforeseen major repairs, as well as inflation, has depleted several funds earlier than anticipated for the current fiscal year.

Fiscal Impact

From/To	Acct No.	Description	Amount
From	0882.0882.003525	Tires, Tubes	$30,000
To	0882.0882.003524	Sublets	$10,000
To	0882.0882.003523	Parts	$15,000
To	0882.0882.003303	Oil, Grease	$5,000

Attachments

No file(s) attached.

Form Review

Inbox	Reviewed By	Date
County Judge Exec Asst.	Becky Pruitt	07/28/2022 01:22 PM
Budget Office	Saira Hernandez	07/28/2022 03:20 PM

Form Started By: Edward Pospisil Started On: 07/28/2022 11:34 AM

Final Approval Date: 07/28/2022

Commissioners Court - Regular Session **9.**

Meeting Date: 08/02/2022

Compensation Items

Submitted By: Kayla Marek, Human Resources

Department: Human Resources

Agenda Category: Consent

Information

Agenda Item

Discuss, consider and take appropriate action on approving compensation changes, position titles changes, position grade changes and any corresponding line item transfers.

Background

See attached documentation for details.

Fiscal Impact

From/To	Acct No.	Description	Amount

Attachments

Merit Report

Merit LIT

Form Review

Inbox	Reviewed By	Date
Human Resources (Originator)	Rebecca Clemons	07/27/2022 08:48 PM
County Judge Exec Asst.	Becky Pruitt	07/28/2022 08:19 AM
Form Started By: Kayla Marek		Started On: 07/27/2022 07:00 PM
Final Approval Date: 07/28/2022		

Department	Position	Emp Num	Current Annual Salary	Annual Merit Amt	Merit%	New Annual Salary	Lump-sum Merit	Pay Proposal Reason	Effective Date of Change
County Attorney	CA Legal Assistant II.1971.001100.	14529	$38,393.72	$1,919.69	5.00	$40,313.42	-	MERIT	5-Aug-22
County Attorney	CA Chief Intake Attorney.0039.001100.	15225	$89,503.70	$2,685.02	3.00	$92,188.72	-	MERIT	5-Aug-22
County Judge	PT Switchboard Operator.9999.001101.	16076	$29,140.80	$1,457.04	5.00	$30,597.84	-	MERIT	5-Aug-22
County Judge	PT Switchboard Operator.9998.001101.	15687	$31,226.31	$936.79	3.00	$32,163.10	-	MERIT	5-Aug-22
Emergency Services Dept.	Project Manager.1941.001100.	11259	$68,870.10	$1,377.48	2.00	$70,247.58	-	MERIT	5-Aug-22
Justice of the Peace 1	Senior Court Clerk.0977.001100.	15078	$40,936.71	$409.36	1.00	$41,346.07	-	MERIT	5-Aug-22
Justice of the Peace 1	Court Administrator I.0970.001100.	13913	$44,542.16	$623.48	1.40	$45,165.64	-	MERIT	5-Aug-22
Justice of the Peace 1	Court Administrator I.0971.001100.	12680	$44,542.16	$534.56	1.20	$45,076.72	-	MERIT	5-Aug-22
Justice of the Peace 1	Court Clerk II.0978.001100.	11447	$41,691.10	$667.06	1.60	$42,358.16	-	MERIT	5-Aug-22
Justice of the Peace 1	Court Clerk II.0976.001100.	05024	$36,566.40	$511.93	1.40	$37,078.33	-	MERIT	5-Aug-22
Justice of the Peace 1	Chief Court Administrator.0972.001100.	15016	$64,722.32	$1,035.58	1.60	$65,757.90	-	MERIT	5-Aug-22
Juvenile Services	Juv Supervision Offcr I.1068.001100.	15300	$42,039.71	$1,261.19	3.00	$43,300.90	-	MERIT	5-Aug-22
Veteran Services	Asst Veterans Officer.1613.001100.	12322	$46,500.00	$1,394.99	3.00	$47,895.00	-	MERIT	5-Aug-22

				(TO)	(FROM)
entity	fund	dept	object	dr	cr
01	0100	0475	001100	4,604.71	
01	0100	0475	001130		4,604.71
01	0100	0400	001101	2,393.83	
01	0100	0400	002010	183.13	
01	0100	0400	002020	387.32	
01	0100	0405	001100	1,394.99	
01	0100	0405	002010	106.72	
01	0100	0405	002020	225.71	
01	0100	8001	001130		3,788.82
01	0100	8001	002010		289.85
01	0100	8001	002020		613.03
01	0100	0583	001100	1,377.48	
01	0100	0583	002010	105.38	
01	0100	0583	002020	222.88	
01	0100	8004	001130		1,377.48
01	0100	8004	002010		105.38
01	0100	8004	002020		222.88
01	0100	0451	001100	3,781.97	
01	0100	0451	001130		3,781.97
01	0100	0576	001100	1,261.19	
01	0100	0576	001130		1,261.19
				16,045.31	16,045.31

Commissioners Court - Regular Session **10.**

Meeting Date: 08/02/2022

Assets for Auction Monthly Report 8.2.22

Submitted For: Joy Simonton **Submitted By:** Mary Watson, Purchasing

Department: Purchasing

Agenda Category: Consent

Information

Agenda Item

Discuss, consider, and take appropriate action on acknowledging the Purchasing Department monthly report of asset dispositions through Auction, pursuant to Tx. Local Gov't Code 263.152, for the period of 07/01/2022 through 07/31/2022.

Background

Please see the attached list for details.

Fiscal Impact

From/To	Acct No.	Description	Amount

Attachments

Assets for Auction Monthly Report 8.22.22

Form Review

Inbox	Reviewed By	Date
Purchasing (Originator)	Joy Simonton	07/27/2022 08:28 PM
County Judge Exec Asst.	Becky Pruitt	07/28/2022 08:09 AM
Form Started By: Mary Watson		Started On: 07/13/2022 10:28 AM
Final Approval Date: 07/28/2022		

"July 2022 Monthly Report **Court Date:** 8/2/2022

Williamson County - Assets for Auction

Agenda #: 29593

Item	Serial Number	Quantity	Department
HP Z440 desktop computer	See List	25	911 Communications
Dell desktop computer	7VRSBM2	1	Building Maintenance
Chairs		8	Building Maintenance
Dell Monitors		2	District Clerk
Dell Sountbar		1	District Clerk
Dell W11B VDI user 11	See List	4	Emergency Management
Latitude E5530 Laptop - Wilco #5208	GP0YKX1	1	Emergency Management
Dell Latitude E5530 Laptop	JNYYKX1, 321YKX1	2	Emergency Services Department
OLD - Latitude D630 Laptop - Wilco #C01939	8J7YFG1	1	Information Systems
Latitude 5590 - WC #11425	40DYMF2	1	Information Systems
Dell Latitude 5500 - Wilco #11205	1KG32R2	1	Purchasing
OptiPlex 7010	HWPYGX1	1	Sheriff's Office
OptiPlex 7010	DWPN842	1	Sheriff's Office
Computer Monitors		2	Sheriff's Office
Molle Vest		50	Sheriff's Office
Honda ES6500 Generator		1	Sheriff's Office
Shop Fans - 36"		10	Sheriff's Office
Master Cool Mobile Heater	#1368	1	Sheriff's Office
File Cabinets		9	Sheriff's Office
Cool A Zone Cool Box	#1369	1	Sheriff's Office
Forney Welder		1	Sheriff's Office
Champion Air Comp		1	Sheriff's Office
Mowers		8	Sheriff's Office
Pressure Washer - North Star		2	Sheriff's Office
Weed Eaters		7	Sheriff's Office
Chain Saws		6	Sheriff's Office
Blowers		3	Sheriff's Office
Craftsman Drill Press	Wilco #A101850	1	Sheriff's Office
Dayton Industrial Shop Vac		1	Sheriff's Office
Port A Cool		1	Sheriff's Office
Ingersoll Rand Air Comp	#5487	1	Sheriff's Office
Shop Fan 48"		1	Sheriff's Office

Asset Status Change

Title:	i:0#.f|membership|jeff.spencer@wilco.org - 11-07-2022
Disposal Method:	SALE at the earliest auction
Item(s) Category:	Other
1. Quantity (Mandatory):	25
1. Description:	HP Z440 desktop computer
1. Manufacturer ID #:	2UA809265X 2UA8091NDJ 2UA809261B 2UA8091NDP 2UA8092663 2UA809266P 2UA8081L8Q 2UA8091NBG 2UA8091VNY 2UA809266X 2UA8091NBJ 2UA75022VK 2UA8091NDL 2UA80925Z9 2UA809266B 2UA8091NDX 2UA80925Z6 2UA8091NCV 2UA809265W 2UA8092678 2UA809265V 2UA8081L8X 2UA8091ND1 2U
1. Oracle Asset #:	NOT LISTED IN ORACLE
1. Condition of Assets:	Working
Transferring Dept.:	911 Communications
Transferring Dept. Contact Person	Jeff Spencer
Transferring Dept. Contact Ph#:	3-1390
Transferring Dept. - Elected Offic./Dept. Head/AuthStaff Signature:	✔ Thomas Piche 7/14/2022 11:40 AM
Transferring Dept. - Elected Offic./Dept. Head/Auth Staff Signature	✘
Receiving Depart. - Elected Offic./Dept. Head/Auth Staff Signature:	✘
Purchasing Final Determination	Auction
Court Date:	8/2/2022
Agenda Item:	29593

Asset Status Change

Title:	i:0#.f|membership|gwrehsnig@wilco.org - 07-07-2022
Disposal Method:	SALE at the earliest auction
Item(s) Category:	Other
1. Quantity (Mandatory):	1
1. Description:	Dell desktop computer
1. Manufacturer ID #:	7VRSBM2
1. Oracle Asset #:	204712
1. Condition of Assets:	Working
Transferring Dept.:	Building Maintenance
Transferring Dept. Contact Person	Gina Wrehsnig
Transferring Dept. Contact Ph#:	5129431666
Transferring Dept. - Elected Offic./Dept. Head/AuthStaff Signature:	✔ GINA WREHSNIG 7/7/2022 11:23 AM
Transferring Dept. - Elected Offic./Dept. Head/Auth Staff Signature	✘
Receiving Depart. - Elected Offic./Dept. Head/Auth Staff Signature:	✘
Purchasing Final Determination	Auction
Court Date:	8/2/2022
Agenda Item:	29593

Asset Status Change

Asset Status Change

Title:	i:0#.f|membership|jeffrey.shoffner@wilco.org - 14-07-2022
Disposal Method:	SALE at the earliest auction
Item(s) Category:	Other
1. Quantity (Mandatory):	8
1. Description:	Chairs
1. Manufacturer ID #:	n/a
1. Oracle Asset #:	NOT LISTED IN ORACLE
1. Condition of Assets:	Working
Transferring Dept.:	Building Maintenance
Transferring Dept. Contact Person	Jeffrey Shoffner
Transferring Dept. Contact Ph#:	512-943-3308
Transferring Dept. - Elected Offic./Dept. Head/AuthStaff Signature:	✔ Gina Wrehsnig 7/14/2022 2:43 PM
Transferring Dept. - Elected Offic./Dept. Head/Auth Staff Signature	✘
Receiving Depart. - Elected Offic./Dept. Head/Auth Staff Signature:	✘
Purchasing Final Determination	Auction
Court Date:	8/2/2022
Agenda Item:	29593

Asset Status Change

Title:	i:0#.f|membership|julie.schultz@wilco.org - 13-07-2022
Disposal Method:	SALE at the earliest auction
Item(s) Category:	Other
1. Quantity (Mandatory):	2
1. Description:	Dell Monitors
1. Manufacturer ID #:	n/a
1. Oracle Asset #:	NOT LISTED IN ORACLE
1. Condition of Assets:	Unknown
2. Quantity (Mandatory)::	1
2. Description:	Dell Soundbar
2. Manufacturer ID #:	n/a
2. Oracle Asset #:	NOT LISTED IN ORACLE
2. Condition of Assets:	Unknown
Transferring Dept.:	District Clerk
Transferring Dept. Contact Person	Julie Schultz
Transferring Dept. Contact Ph#:	512-943-1450
Transferring Dept. - Elected Offic./Dept. Head/AuthStaff Signature:	✔ Teresa Maskunas 7/14/2022 2:35 PM
Transferring Dept. - Elected Offic./Dept. Head/Auth Staff Signature	✘
Receiving Depart. - Elected Offic./Dept. Head/Auth Staff Signature:	✘
Purchasing Final Determination	Auction
Court Date:	8/2/2022
Agenda Item:	29593

Asset Status Change

Asset Status Change

Title:	i:0#.f|membership|damaris.morales@wilco.org - 30-06-2022
Disposal Method:	SALE at the earliest auction
Item(s) Category:	Other
1. Quantity (Mandatory):	4
1. Description:	Dell W11B VDI user 11,
1. Manufacturer ID #:	Service tag: J5475J2, J9H55J2, J9665J2, HX165J2
1. Oracle Asset #:	184689, 184670, 184672, 184698
1. Condition of Assets:	Non-Working
Transferring Dept.:	Emergency Management
Transferring Dept. Contact Person	Damaris Morales
Transferring Dept. Contact Ph#:	5128648248
Transferring Dept. - Elected Offic./Dept. Head/AuthStaff Signature:	✔ Shantelle Brannon 7/1/2022 10:06 AM
Transferring Dept. - Elected Offic./Dept. Head/Auth Staff Signature	✘
Receiving Depart. - Elected Offic./Dept. Head/Auth Staff Signature:	✘
Purchasing Final Determination	Auction
Court Date:	8/2/2022
Agenda Item:	29593

Asset Status Change

Asset Status Change

Title:	i:0#.f|membership|julie.schultz@wilco.org - 06-07-2022
Disposal Method:	SALE at the earliest auction
Item(s) Category:	Other
1. Quantity (Mandatory):	1
1. Description:	Latitude E5530 Laptop - Wilco #5208
1. Manufacturer ID #:	GP0YKX1
1. Oracle Asset #:	65893
1. Condition of Assets:	Unknown
Transferring Dept.:	Emergency Management
Transferring Dept. Contact Person	Julie Schultz
Transferring Dept. Contact Ph#:	5126309650
Transferring Dept. - Elected Offic./Dept. Head/AuthStaff Signature:	✔ MICHAEL D SHOE 7/6/2022 2:32 PM
Transferring Dept. - Elected Offic./Dept. Head/Auth Staff Signature	✘
Receiving Depart. - Elected Offic./Dept. Head/Auth Staff Signature:	✘
Purchasing Final Determination	Auction
Court Date:	8/2/2022
Agenda Item:	29593

Asset Status Change

Asset Status Change

Title:	i:0#.f|membership|damaris.morales@wilco.org - 30-06-2022
Disposal Method:	SALE at the earliest auction
Item(s) Category:	Other
1. Quantity (Mandatory):	2
1. Description:	Dell Latitude E5530 Laptop
1. Manufacturer ID #:	Service tag: JNYYKX1, 321YKX1
1. Oracle Asset #:	65911, 65902
1. Condition of Assets:	Non-Working
Transferring Dept.:	Emergency Services Dept.
Transferring Dept. Contact Person	Damaris Morales
Transferring Dept. Contact Ph#:	5128648248
Transferring Dept. - Elected Offic./Dept. Head/AuthStaff Signature:	✔ Chris Connealy 7/1/2022 5:57 AM
Transferring Dept. - Elected Offic./Dept. Head/Auth Staff Signature	✘
Receiving Depart. - Elected Offic./Dept. Head/Auth Staff Signature:	✘
Purchasing Final Determination	Auction
Court Date:	8/2/2022
Agenda Item:	29593

Asset Status Change

Title:	i:0#.f|membership|julie.schultz@wilco.org - 06-07-2022
Disposal Method:	SALE at the earliest auction
Item(s) Category:	Other
1. Quantity (Mandatory):	1
1. Description:	OLD - Latitude D630 Laptop - WIlco# C01939
1. Manufacturer ID #:	8J7YFG1
1. Oracle Asset #:	46803
1. Condition of Assets:	Unknown
Transferring Dept.:	Information Systems
Transferring Dept. Contact Person	Julie Schultz
Transferring Dept. Contact Ph#:	512-943-1450
Transferring Dept. - Elected Offic./Dept. Head/AuthStaff Signature:	✔ Tammy McCulley 7/6/2022 2:04 PM
Transferring Dept. - Elected Offic./Dept. Head/Auth Staff Signature	✘
Receiving Depart. - Elected Offic./Dept. Head/Auth Staff Signature:	✘
Purchasing Final Determination	Auction
Court Date:	8/2/2022
Agenda Item:	29593

Asset Status Change

Asset Status Change

Title:	i:0#.f|membership|julie.schultz@wilco.org - 06-07-2022
Disposal Method:	SALE at the earliest auction
Item(s) Category:	Other
1. Quantity (Mandatory):	1
1. Description:	Latitude 5590 - WC #11425
1. Manufacturer ID #:	40DYMF2
1. Oracle Asset #:	220032
1. Condition of Assets:	Unknown
Transferring Dept.:	Information Systems
Transferring Dept. Contact Person	Julie Schultz
Transferring Dept. Contact Ph#:	512-943-1450
Transferring Dept. - Elected Offic./Dept. Head/AuthStaff Signature:	✔ Tammy McCulley 7/6/2022 2:04 PM
Transferring Dept. - Elected Offic./Dept. Head/Auth Staff Signature	✘
Receiving Depart. - Elected Offic./Dept. Head/Auth Staff Signature:	✘
Purchasing Final Determination	Auction
Court Date:	8/2/2022
Agenda Item:	29593

Asset Status Change

Asset Status Change

Title:	i:0#.f|membership|julie.schultz@wilco.org - 13-07-2022
Disposal Method:	SALE at the earliest auction
Item(s) Category:	Other
1. Quantity (Mandatory):	1
1. Description:	Dell Latitude 5500 - Wilco #11205
1. Manufacturer ID #:	1KG32R2
1. Oracle Asset #:	233276
1. Condition of Assets:	Unknown
Transferring Dept.:	Purchasing
Transferring Dept. Contact Person	Julie Schultz
Transferring Dept. Contact Ph#:	512-943-1450
Transferring Dept. - Elected Offic./Dept. Head/AuthStaff Signature:	✔ Kerstin N. Hancock 7/13/2022 4:09 PM
Transferring Dept. - Elected Offic./Dept. Head/Auth Staff Signature	✘
Receiving Depart. - Elected Offic./Dept. Head/Auth Staff Signature:	✘
Purchasing Final Determination	Auction
Court Date:	8/2/2022
Agenda Item:	29593

Asset Status Change

Asset Status Change

Title:	i:0#.f|membership|julie.schultz@wilco.org - 14-07-2022
Disposal Method:	SALE at the earliest auction
Item(s) Category:	Other
1. Quantity (Mandatory):	1
1. Description:	Honda ES6500 Generator
1. Manufacturer ID #:	n/a
1. Oracle Asset #:	NOT FOUND IN ORACLE
1. Condition of Assets:	Unknown
2. Quantity (Mandatory)::	10
2. Description:	Shop Fans - 36"
2. Manufacturer ID #:	n/a
2. Oracle Asset #:	NOT FOUND IN ORACLE
2. Condition of Assets:	Unknown
3. Quantity (Mandatory):	1
3. Description:	Master Cool Mobile Heater
3. Manufacturer ID #:	#1368
3. Oracle Asset #:	NOT FOUND IN ORACLE
3. Condition of Assets:	Unknown
4. Quantity (Mandatory):	9
4. Description:	File Cabinets
4. Manufacturer ID #:	n/a
4. Oracle Asset #:	NOT FOUND IN ORACLE
4. Condition of Assets:	Unknown
5. Quantity (Mandatory):	1
5. Description	Cool A Zone Cool Box
5. Manufacturer ID #	#1369
5. Oracle Asset #	NOT FOUND IN ORACLE
5. Condition of Assets	Unknown
Transferring Dept.:	Sheriff's Office
Transferring Dept. Contact Person	Julie Schultz

Asset Status Change

Asset Status Change

Transferring Dept. Contact Ph#:	512-943-1450
Transferring Dept. - Elected Offic./Dept. Head/AuthStaff Signature:	✔ James D. Carmona 7/14/2022 11:00 AM
Transferring Dept. - Elected Offic./Dept. Head/Auth Staff Signature	✘
Receiving Depart. - Elected Offic./Dept. Head/Auth Staff Signature:	✘
Purchasing Final Determination	Auction
Court Date:	8/2/2022
Agenda Item:	29593

Asset Status Change

Title:	i:0#.f|membership|julie.schultz@wilco.org - 14-07-2022
Disposal Method:	SALE at the earliest auction
Item(s) Category:	Other
1. Quantity (Mandatory):	1
1. Description:	Forney Welder
1. Manufacturer ID #:	n/a
1. Oracle Asset #:	NOT FOUND IN ORACLE
1. Condition of Assets:	Unknown
2. Quantity (Mandatory)::	1
2. Description:	Champion Air Comp
2. Manufacturer ID #:	n/a
2. Oracle Asset #:	NOT FOUND IN ORACLE
2. Condition of Assets:	Unknown
Transferring Dept.:	Sheriff's Office
Transferring Dept. Contact Person	Julie Schultz
Transferring Dept. Contact Ph#:	512-943-1450
Transferring Dept. - Elected Offic./Dept. Head/AuthStaff Signature:	✔ James D. Carmona 7/14/2022 11:01 AM
Transferring Dept. - Elected Offic./Dept. Head/Auth Staff Signature	✘
Receiving Depart. - Elected Offic./Dept. Head/Auth Staff Signature:	✘
Purchasing Final Determination	Auction
Court Date:	8/2/2022
Agenda Item:	29593

Asset Status Change

Asset Status Change

Title:	i:0#.f|membership|julie.schultz@wilco.org - 14-07-2022
Disposal Method:	SALE at the earliest auction
Item(s) Category:	Other
1. Quantity (Mandatory):	8
1. Description:	Mowers
1. Manufacturer ID #:	n/a
1. Oracle Asset #:	NOT FOUND IN ORACLE
1. Condition of Assets:	Unknown
2. Quantity (Mandatory)::	2
2. Description:	Pressure Washer - North Star
2. Manufacturer ID #:	n/a
2. Oracle Asset #:	NOT FOUND IN ORACLE
2. Condition of Assets:	Unknown
3. Quantity (Mandatory):	7
3. Description:	Weed Eaters
3. Manufacturer ID #:	n/a
3. Oracle Asset #:	NOT FOUND IN ORACLE
3. Condition of Assets:	Unknown
4. Quantity (Mandatory):	6
4. Description:	Chain Saws
4. Manufacturer ID #:	n/a
4. Oracle Asset #:	NOT FOUND IN ORACLE
4. Condition of Assets:	Unknown
5. Quantity (Mandatory):	3
5. Description	Blowers
5. Manufacturer ID #	n/a
5. Oracle Asset #	NOT FOUND IN ORACLE
5. Condition of Assets	Unknown
Transferring Dept.:	Sheriff's Office
Transferring Dept. Contact Person	Julie Schultz

Asset Status Change

Asset Status Change

Transferring Dept. Contact Ph#:	512-943-1450
Transferring Dept. - Elected Offic./Dept. Head/AuthStaff Signature:	✔ James D. Carmona 7/14/2022 11:00 AM
Transferring Dept. - Elected Offic./Dept. Head/Auth Staff Signature	✘
Receiving Depart. - Elected Offic./Dept. Head/Auth Staff Signature:	✘
Purchasing Final Determination	Auction
Court Date:	8/2/2022
Agenda Item:	29593

Asset Status Change

Title:	i:0#.f|membership|mpisa@wilco.org - 01-07-2022
Disposal Method:	SALE at the earliest auction
Item(s) Category:	Other
1. Quantity (Mandatory):	50
1. Description:	MOLLE VEST
1. Manufacturer ID #:	N/A
1. Oracle Asset #:	NOT LISTED IN ORACLE
1. Condition of Assets:	Working
Transferring Dept.:	Sheriff's Office
Transferring Dept. Contact Person	Pat Erickson
Transferring Dept. Contact Ph#:	512 943-1401
Transferring Dept. - Elected Offic./Dept. Head/AuthStaff Signature:	✔ Pat Erickson 7/6/2022 1:51 PM
Transferring Dept. - Elected Offic./Dept. Head/Auth Staff Signature	✘
Receiving Depart. - Elected Offic./Dept. Head/Auth Staff Signature:	✘
Purchasing Final Determination	Auction
Court Date:	8/2/2022
Agenda Item:	29593

Asset Status Change

Asset Status Change

Title:	i:0#.f|membership|starlahall@wilco.org - 24-05-2022
Disposal Method:	SALE at the earliest auction
Item(s) Category:	Other
1. Quantity (Mandatory):	1
1. Description:	OptiPlex 7010
1. Manufacturer ID #:	HWPYGX1
1. Oracle Asset #:	65871
1. Condition of Assets:	Unknown
2. Quantity (Mandatory)::	1
2. Description:	OptiPlex 7010
2. Manufacturer ID #:	DWPN842
2. Oracle Asset #:	117272
2. Condition of Assets:	Unknown
3. Quantity (Mandatory):	2
3. Description:	Computer Monitors
3. Condition of Assets:	Unknown
Transferring Dept.:	Sheriff's Office
Transferring Dept. Contact Person	Starla Hall
Transferring Dept. Contact Ph#:	512-943-5270
Transferring Dept. - Elected Offic./Dept. Head/AuthStaff Signature:	✔ James D. Carmona 7/11/2022 3:29 PM
Transferring Dept. - Elected Offic./Dept. Head/Auth Staff Signature	✘
Receiving Depart. - Elected Offic./Dept. Head/Auth Staff Signature:	✘
Purchasing Final Determination	Auction
Court Date:	8/2/2022
Agenda Item:	29593

Asset Status Change

Asset Status Change

Title:	i:0#.f|membership|julie.schultz@wilco.org - 14-07-2022
Disposal Method:	SALE at the earliest auction
Item(s) Category:	Other
1. Quantity (Mandatory):	1
1. Description:	Craftsman Drill Press
1. Manufacturer ID #:	Wilco#A101850
1. Oracle Asset #:	NOT FOUND IN ORACLE
1. Condition of Assets:	Unknown
2. Quantity (Mandatory)::	1
2. Description:	Dayton Industrial Shop Vac
2. Manufacturer ID #:	n/a
2. Oracle Asset #:	NOT FOUND IN ORACLE
2. Condition of Assets:	Unknown
3. Quantity (Mandatory):	1
3. Description:	Port A Cool
3. Manufacturer ID #:	n/a
3. Oracle Asset #:	NOT FOUND IN ORACLE
3. Condition of Assets:	Unknown
4. Quantity (Mandatory):	1
4. Description:	Ingersoll Rand Air Comp
4. Manufacturer ID #:	#5487
4. Oracle Asset #:	NOT FOUND IN ORACLE
4. Condition of Assets:	Unknown
5. Quantity (Mandatory):	1
5. Description	Shop Fan 48"
5. Manufacturer ID #	n/a
5. Oracle Asset #	NOT FOUND IN ORACLE
5. Condition of Assets	Unknown
Transferring Dept.:	Sheriff's Office
Transferring Dept. Contact Person	Julie Schultz

Asset Status Change

Asset Status Change

Transferring Dept. Contact Ph#:	512-943-1450
Transferring Dept. - Elected Offic./Dept. Head/AuthStaff Signature:	✔ James D. Carmona 7/14/2022 10:58 AM
Transferring Dept. - Elected Offic./Dept. Head/Auth Staff Signature	✘
Receiving Depart. - Elected Offic./Dept. Head/Auth Staff Signature:	✘
Purchasing Final Determination	Auction
Court Date:	8/2/2022
Agenda Item:	29593

Commissioners Court - Regular Session **11.**

Meeting Date: 08/02/2022

Assets for Destruction Monthly Report 8.2.22

Submitted For: Joy Simonton **Submitted By:** Mary Watson, Purchasing

Department: Purchasing

Agenda Category: Consent

Information

Agenda Item

Discuss, consider, and take appropriate action on acknowledging the Purchasing Department monthly report of asset dispositions through Destruction, pursuant to Tx. Local Gov't Code 263.152, for the period of 07/01/2022 through 07/31/2022.

Background

Please see the attached list for details.

Fiscal Impact

From/To	Acct No.	Description	Amount

Attachments

Assets for Destruction Monthly Report 8.2.22

Form Review

Inbox	Reviewed By	Date
Purchasing (Originator)	Joy Simonton	07/27/2022 08:28 PM
County Judge Exec Asst.	Becky Pruitt	07/28/2022 08:09 AM
Form Started By: Mary Watson		Started On: 07/13/2022 10:29 AM
Final Approval Date: 07/28/2022		

"July 2022 Monthly Report **Court Date:** 8/2/2022

Williamson County - Assets for Destruction

Agenda #: 29594

Item	Serial Number	Quantity	Department
Motorola Minitor VI Pager	1365TY4789	1	Emergency Med Services
Office Chair		1	Extension Service

Asset Status Change

Title:	i:0#.f|membership|kbecker@wilco.org - 14-07-2022
Disposal Method:	DESTRUCTION due to Public Health/Safety or no apparent value
Item(s) Category:	Other
1. Quantity (Mandatory):	1
1. Description:	MOTOROLA MINITOR VI PAGER
1. Manufacturer ID #:	SERIAL # 1365TY4789
1. Oracle Asset #:	NOT LISTED IN ORACLE
1. Condition of Assets:	Non-Working
Transferring Dept.:	Emergency Med Services
Transferring Dept. Contact Person	Kirk Becker
Transferring Dept. Contact Ph#:	512-943-1264
Transferring Dept. - Elected Offic./Dept. Head/AuthStaff Signature:	✔ Mike Knipstein 7/14/2022 3:22 PM
Transferring Dept. - Elected Offic./Dept. Head/Auth Staff Signature	✘
Receiving Depart. - Elected Offic./Dept. Head/Auth Staff Signature:	✘
Purchasing Final Determination	Destruction
Court Date:	8/2/2022
Agenda Item:	29594

Asset Status Change

Title:	i:0#.f|membership|amy.hays@wilco.org - 05-07-2022
Disposal Method:	DESTRUCTION due to Public Health/Safety or no apparent value
Item(s) Category:	Other
1. Quantity (Mandatory):	1
1. Description:	Office Chair
1. Oracle Asset #:	NOT LISTED IN ORACLE
1. Condition of Assets:	Non-Working
Transferring Dept.:	Extension Service
Transferring Dept. Contact Person	Amy Hays
Transferring Dept. Contact Ph#:	5129433300
Transferring Dept. - Elected Offic./Dept. Head/AuthStaff Signature:	✔ Katherine Whitney 7/5/2022 4:38 PM
Transferring Dept. - Elected Offic./Dept. Head/Auth Staff Signature	✘
Receiving Depart. - Elected Offic./Dept. Head/Auth Staff Signature:	✘
Purchasing Final Determination	Destruction
Court Date:	8/2/2022
Agenda Item:	29594

Asset Status Change

Commissioners Court - Regular Session **12.**

Meeting Date: 08/02/2022

Assets for Transfer Monthly Report 8.2.22

Submitted For: Joy Simonton **Submitted By:** Mary Watson, Purchasing

Department: Purchasing

Agenda Category: Consent

Information

Agenda Item

Discuss, consider, and take appropriate action on acknowledging the Purchasing Department monthly report of asset dispositions through Transfer, pursuant to Tx. Local Gov't Code 263.152, for the period of 07/01/2022 through 07/31/2022.

Background

Please see the attached list for details.

Fiscal Impact

From/To	Acct No.	Description	Amount

Attachments

Assets for Transfer Monthly Report 8.2.22

Form Review

Inbox	Reviewed By	Date
Purchasing (Originator)	Joy Simonton	07/27/2022 08:28 PM
County Judge Exec Asst.	Becky Pruitt	07/28/2022 08:09 AM
Form Started By: Mary Watson		Started On: 07/13/2022 10:30 AM
Final Approval Date: 07/28/2022		

*July 2022 Monthly Report **Court Date:** 8/2/2022

Williamson County - Assets for Transfer

Agenda #: 29596

Item	Serial Number	Quantity	From Department	To Department
HP LaserJet 4200/4300 series	USGNS32681	1	Commissioners Court	Information Systems
surface pro w/ 1 piece adapter	25527750753	1	Information Systems	Corrections
Sharp Aquos 70-inch TV	502864535	1	Mobile Outreach	Emergency Medical Services

Asset Status Change

Title:	i:0#.f|membership|connie.odom@wilco.org - 11-07-2022
Disposal Method:	TRANSFER between county departments
Item(s) Category:	Other
1. Quantity (Mandatory):	1
1. Description:	HP LaserJet 4200/4300 series
1. Manufacturer ID #:	USGNS32681
1. Oracle Asset #:	38811
1. Condition of Assets:	Working
Transferring Dept.:	Commissioners Court
Transferring Dept. Contact Person	Connie Odom
Transferring Dept. Contact Ph#:	5129431663
Transferring Dept. - Elected Offic./Dept. Head/AuthStaff Signature:	✔ Constance Odom 7/11/2022 9:43 AM
Transferring Dept. - Elected Offic./Dept. Head/Auth Staff Signature	✘
Receiving Dept.	Information Systems
Receiving Department Contact Person:	Tammy McCulley
Receiving Dept. Contact Ph#:	512-943-1455
Receiving Dept. - Elect. Offic./Dept .Head/Auth Staff:	Tammy McCulley
Receiving Depart. - Elected Offic./Dept. Head/Auth Staff Signature:	✔ Tammy McCulley 7/11/2022 9:45 AM
Purchasing Final Determination	Internal Department Transfer
Court Date:	8/2/2022
Agenda Item:	29596

Asset Status Change

Asset Status Change

Title:	i:0#.f|membership|julie.schultz@wilco.org - 20-06-2022
Disposal Method:	TRANSFER between county departments
Item(s) Category:	Other
1. Quantity (Mandatory):	1
1. Description:	surface pro w/ 1piece adapter
1. Manufacturer ID #:	025527750753
1. Oracle Asset #:	163559
1. Condition of Assets:	Working
Transferring Dept.:	Information Systems
Transferring Dept. Contact Person	Julie Schultz
Transferring Dept. Contact Ph#:	512-943-1450
Transferring Dept. - Elected Offic./Dept. Head/AuthStaff Signature:	✔ Tammy McCulley 6/22/2022 2:48 PM
Transferring Dept. - Elected Offic./Dept. Head/Auth Staff Signature	✘
Receiving Dept.	Corrections
Receiving Department Contact Person:	Abigail Dass
Receiving Dept. Contact Ph#:	512-943-1343
Receiving Dept. - Elect. Offic./Dept .Head/Auth Staff:	Abigail Dass
Receiving Depart. - Elected Offic./Dept. Head/Auth Staff Signature:	✔ Abigail Dass 6/27/2022 9:00 AM
Purchasing Final Determination	Internal Department Transfer
Court Date:	8/2/2022
Agenda Item:	29596

Asset Status Change

Asset Status Change

Title:	i:0#.f|membership|jwilliby@wilco.org - 08-07-2022
Disposal Method:	TRANSFER between county departments
Item(s) Category:	Other
1. Quantity (Mandatory):	1
1. Description:	Sharp Aquos 70-inch TV
1. Manufacturer ID #:	502864535
1. Oracle Asset #:	140354
1. Condition of Assets:	Working
Transferring Dept.:	Mobile Outreach
Transferring Dept. Contact Person	Jeanne Williby
Transferring Dept. Contact Ph#:	943-3588
Transferring Dept. - Elected Offic./Dept. Head/AuthStaff Signature:	✔ Jeanne Williby 7/8/2022 10:45 AM
Transferring Dept. - Elected Offic./Dept. Head/Auth Staff Signature	✘
Receiving Dept.	Emergency Medical Services
Receiving Department Contact Person:	Mike Knipstein
Receiving Dept. Contact Ph#:	943-1224
Receiving Dept. - Elect. Offic./Dept .Head/Auth Staff:	Mike Knipstein
Receiving Depart. - Elected Offic./Dept. Head/Auth Staff Signature:	✔ Mike Knipstein 7/8/2022 10:52 AM
Purchasing Final Determination	Internal Department Transfer
Court Date:	8/2/2022
Agenda Item:	29596

Asset Status Change

Commissioners Court - Regular Session **13.**

Meeting Date: 08/02/2022

Capital Asset Transfer Between County Departments

Submitted For: Joy Simonton **Submitted By:** Mary Watson, Purchasing

Department: Purchasing

Agenda Category: Consent

Information

Agenda Item

Discuss, consider, and take appropriate action on acknowledging the Purchasing Department report of asset dispositions greater than $5,000.00, through Transfer, pursuant to Tx. Local Gov't Code 263.152, for the period of 07/08/2022 through 07/08/2022.

Background

Approval of this transfer between County Departments will benefit the Emergency Medical Services with the transfer of the Motorola APX 7500 Dual Bank - Remote Mount systems. Please see the attached Asset Status Change form for details.

Fiscal Impact

From/To	Acct No.	Description	Amount

Attachments

Asset Transfer 7.8.22

Form Review

Inbox	Reviewed By	Date
Purchasing (Originator)	Joy Simonton	07/27/2022 08:29 PM
County Judge Exec Asst.	Becky Pruitt	07/28/2022 08:10 AM
Form Started By: Mary Watson		Started On: 07/14/2022 10:09 AM
Final Approval Date: 07/28/2022		

Asset Status Change

Title:	i:0#.f|membership|jwilliby@wilco.org - 08-07-2022
Disposal Method:	TRANSFER between county departments
Item(s) Category:	Capital Asset (greater than $5000)
1. Quantity (Mandatory):	1
1. Description:	Motorola APX 7500 Dual Band - Remote Mount, installed in MB2107
1. Manufacturer ID #:	656CSV1515
1. Oracle Asset #:	197088
1. Condition of Assets:	Working
2. Quantity (Mandatory)::	1
2. Description:	Motorola APX 7500 Dual Band - Remote Mount, installed in MB1890
2. Manufacturer ID #:	656CSV1516
2. Oracle Asset #:	197089
2. Condition of Assets:	Working
3. Quantity (Mandatory):	1
3. Description:	Motorola APX 7500 Dual Band - Remote Mount, installed in MB1896
3. Manufacturer ID #:	656CSV1504
3. Oracle Asset #:	197081
3. Condition of Assets:	Working
4. Quantity (Mandatory):	1
4. Description:	Motorola APX 7500 Dual Band - Remote Mount, installed in MB2070
4. Manufacturer ID #:	656CSV1508
4. Oracle Asset #:	197082
4. Condition of Assets:	Working
Transferring Dept.:	Mobile Outreach
Transferring Dept. Contact Person	Jeanne Williby
Transferring Dept. Contact Ph#:	943-3588
Transferring Dept. - Elected Offic./Dept. Head/AuthStaff Signature:	✔ Jeanne Williby 7/8/2022 10:36 AM
Transferring Dept. - Elected Offic./Dept. Head/Auth Staff Signature	✘
Receiving Dept.	Emergency Medical Services

Asset Status Change

Asset Status Change

Receiving Department Contact Person:	Mike Knipstein
Receiving Dept. Contact Ph#:	943-1224
Receiving Dept. - Elect. Offic./Dept .Head/Auth Staff:	Mike Knipstein
Receiving Depart. - Elected Offic./Dept. Head/Auth Staff Signature:	✔ Mike Knipstein 7/8/2022 10:37 AM
Purchasing Final Determination	Internal Department Transfer
Court Date:	8/2/2022

Commissioners Court - Regular Session **14.**

Meeting Date: 08/02/2022

Capital Asset for Transfer from 911 Communications to Emergency Management

Submitted For: Joy Simonton **Submitted By:** Mary Watson, Purchasing

Department: Purchasing

Agenda Category: Consent

Information

Agenda Item

Discuss, consider, and take appropriate action on acknowledging the Purchasing Department report of asset dispositions of over $5,000.00 through Transfer between County Departments, pursuant to Tx. Local Gov't Code 263.152, for the period of 07/11/2022 through 07/11/2022.

Background

Approval of this Transfer will benefit the Emergency Management Department with 5 P136 Bluesky Mast - Roller series and 1 Wells Cargo Trailer with generator. Please see the attached list for details.

Fiscal Impact

From/To	Acct No.	Description	Amount

Attachments

Transfer equipment from 911 Communications to Emergency Management

---

Form Review

Inbox	Reviewed By	Date
Purchasing (Originator)	Joy Simonton	07/27/2022 08:29 PM
County Judge Exec Asst.	Becky Pruitt	07/28/2022 08:11 AM
Form Started By: Mary Watson		Started On: 07/14/2022 02:51 PM
Final Approval Date: 07/28/2022		

Asset Status Change

Title:	i:0#.f|membership|jeff.spencer@wilco.org - 20-06-2022
Disposal Method:	TRANSFER between county departments
Item(s) Category:	Capital Asset (greater than $5000)
1. Quantity (Mandatory):	5
1. Description:	(P136) BLUESKY MAST- AL1 STANDARD SERIES (P136) BLUESKY MAST- AL2 LIFT SERIES (P136) BLUESKY MAST- AL3 LIFT SERIES (P136) BLUESKY MAST- ROLLER SERIES (P136) BLUESKY MAST- ROLLER SERIES
1. Manufacturer ID #:	County Asset # 75172 75173 75176 75174 75175
1. Oracle Asset #:	75172, 75173, 75176, 75174, 75175
1. Condition of Assets:	Working
2. Quantity (Mandatory)::	1
2. Description:	2000 WELLS CARGO TRAILER W/ GENERATOR
2. Manufacturer ID #:	VIN# 1WC200J27Y2040601/ F# ZF0032
2. Oracle Asset #:	54710
2. Condition of Assets:	Working
Transferring Dept.:	911 Communications
Transferring Dept. Contact Person	Jeff Spencer
Transferring Dept. Contact Ph#:	3-1390
Transferring Dept. - Elected Offic./Dept. Head/AuthStaff Signature:	✔ Shantelle Brannon 6/22/2022 8:36 AM
Transferring Dept. - Elected Offic./Dept. Head/Auth Staff Signature	✘
Receiving Dept.	Emergency Management
Receiving Department Contact Person:	Shantelle Brannon
Receiving Dept. Contact Ph#:	512-864-8205
Receiving Dept. - Elect. Offic./Dept .Head/Auth Staff:	Shantelle Brannon
Receiving Depart. - Elected Offic./Dept. Head/Auth Staff Signature:	✔ Shantelle Brannon 7/11/2022 4:02 PM
Purchasing Final Determination	Internal Department Transfer
Court Date:	8/2/2022
Agenda Item:	29596

Asset Status Change

Commissioners Court - Regular Session **15.**

Meeting Date: 08/02/2022

Assets for Auction 7.26.22

Submitted For: Joy Simonton **Submitted By:** Mary Watson, Purchasing

Department: Purchasing

Agenda Category: Consent

Information

Agenda Item

Discuss, consider, and take appropriate action on authorizing the disposal of various county vehicles(s) and equipment assets through Auction including one (1) 2010 Chevy Tahoe Vin #9470 and one (1) 2013 Chevy1500 pickup Vin #2816, pursuant to Tx. Local Gov't Code 263.152.

Background

Please see the attached list for details. Vehicle status is being changed but vehicles are not being physically auctioned until the new fleet units arrive and approval to auction is received.

Fiscal Impact

From/To	Acct No.	Description	Amount

Attachments

VSC Assets for Auction 7.26.22

Form Review

Inbox	Reviewed By	Date
Purchasing (Originator)	Joy Simonton	07/27/2022 08:53 PM
County Judge Exec Asst.	Becky Pruitt	07/28/2022 08:11 AM
Form Started By: Mary Watson		Started On: 07/19/2022 01:17 PM
Final Approval Date: 07/28/2022		

Vehicle Status Change

Reason for Status Change	REACHED OPERATIONAL LIFE EXPECTANCY
County VIN/Serial Number	7/26/2022
Equipment/Door Number	Mary Watson
License Plate	1183414
Year	2010
Make	CHEVROLET
Model	TAHOE PROPANE CONVERSION
Comments (mileage, mechanical issues, other info)	Current millage 108,613
Elected Official/Department Head/Authorized Staff Digital Signature2	✔ Mary Watson 7/19/2022 1:10 PM
Receiving Department	551- Constable Pct 1
Receiving Department Signature2	✘
Method of Status change: This vehicle is to be considered for: (select one)	Sale at the earliest auction
Authorized Fleet Staff Digital Signature	✔ Kevin Teller 7/19/2022 11:45 AM
The listed vehicle was involved in an accident. No pending litigation has been confirmed.	Confirmed
Authorizing HR Employee Digital Signature	✔ Logan Smith 7/19/2022 11:54 AM
Title Approved for (Audit)	No change needed; current title is still valid
Auditor's Authorized Employee Digital Signature	✔ Nancy Schiller 7/19/2022 12:20 PM
Purchasing Department Signature Acknowledgement	✔ Mary Watson 7/19/2022 1:10 PM

Vehicle Status Change

Reason for Status Change	REACHED OPERATIONAL LIFE EXPECTANCY
Department	560 - Sheriffs Office
County VIN/Serial Number	1GCRCPEA4DZ282816
Equipment/Door Number	SB1315
License Plate	BVN7702
Year	2013
Make	Chevrolet
Model	1500 pickup
Comments (mileage, mechanical issues, other info)	134,226 mi. replaced in FY2021
Elected Official/Department Head/Authorized Staff Digital Signature2	✔ Pat Erickson 7/15/2022 7:41 PM
Receiving Department Signature2	✘
Method of Status change: This vehicle is to be considered for: (select one)	Sale at the earliest auction
Authorized Fleet Staff Digital Signature	✔ Kevin Teller 7/19/2022 11:52 AM
The listed vehicle was involved in an accident. No pending litigation has been confirmed.	Confirmed
Authorizing HR Employee Digital Signature	✔ Logan Smith 7/19/2022 11:57 AM
Title Approved for (Audit)	No change needed; current title is still valid
Auditor's Authorized Employee Digital Signature	✔ Nancy Schiller 7/19/2022 12:21 PM
Purchasing Department Signature Acknowledgement	✔ Mary Watson 7/19/2022 1:13 PM

Commissioners Court - Regular Session **16.**

Meeting Date: 08/02/2022

Justice of The Peace 1 JUNE Monthly Report

Submitted For: KT Musselman **Submitted By:** Geneva Salazar, J.P. Pct. #1

Department: J.P. Pct. #1

Agenda Category: Consent

Information

Agenda Item

Discuss, consider and take appropriate action to approve Justice of The Peace, Pct. 1, April 2022 Monthly Report, in compliance with Code of Crim Proc.§103.005.

Background

Fiscal Impact

From/To	Acct No.	Description	Amount

Attachments

JUNE 2022 EOM REPORT JP1

Form Review

Inbox	Reviewed By	Date
County Judge Exec Asst.	Becky Pruitt	07/21/2022 01:54 PM
Form Started By: Geneva Salazar		Started On: 07/21/2022 01:12 PM
Final Approval Date: 07/21/2022		

IN COMPLIANCE WITH ARTICLE 103
CODE OF CRIMINAL PROCEDURE

THE STATE OF TEXAS
COUNTY OF WILLIAMSON

Before me, the undersigned authority, on this day personally appeared KT Musselman, Justice of The Peace, Precinct 1, Williamson County, who, on his oath, stated that the attached report of money collected is true and correct report for the month of June, 2022.

KT Musselman

KT MUSSELMAN
JUSTICE OF THE PEACE
PRECINCT ONE

On this 21 day of July 2022 to certify which witness my hand and seal of office.

LILLIANA MENDOZA
Notary Public, State of Texas
Comm. Expires 05-11-2025
Notary ID 133094612

NOTARY PUBLIC
in and for the State of Texas

Payment Report - Transaction/Adjustment Detail

TXWILLIAMSONPROD

Transaction Date: **06/01/2022 - 06/30/2022** Case Categories: **Civil; Criminal; Family; Probate or Mental Health**
Locations: **JP1**

Final Totals		Fee Totals	Transaction Totals
Total Payments		**61,406.25**	**61,406.25**
Total Adjustments Impacting Payments		**(4,874.00)**	**(4,874.00)**
Final Fee Code Totals		**56,532.25**	**56,532.25**
Tender Method Summary			
Tender Types	Cash	4,908.25	4,908.25
	Cashier's Check	288.00	288.00
	Check	3,390.25	3,390.25
	Credit Card	11,327.60	11,327.60
	E-File Credit Card	32,006.25	32,006.25
	Money Order	1,454.00	1,454.00
	Over-the-counter Credit Card	8,031.90	8,031.90

* adjustments Due to efile error; double filing cases. *

Payment Report - G/L and Fund Summary

Transaction Date: **06/01/2022 - 06/30/2022** Case Categories: **Civil; Criminal; Family; Probate or Mental Health**
Locations: **JP1**

G/L Account	G/L Account Number	Fee Totals
0100 - General Fund		
01-0100-0000-207017 - Collections Agency Fee	L-004-1-01-0100-0000-207017: 01-0100-0000-207017 - Collections Agency Fee	136.91
01-0100-0000-209700 - JP COURTS-REFUNDS	L-004-1-01-0100-0000-209700: 01-0100-0000-209700 - JP COURTS-REFUNDS	(96.00)
01-0100-0000-341200 - Sheriff Fees (WILCO)	L-004-1-01-0100-0000-341200: 01-0100-0000-341200 - Sheriff Fees (WILCO)	8.00
01-0100-0000-341801 - FEES OF OFFICE, JP PCT-1	L-004-1-01-0100-0000-341801: 01-0100-0000-341801 - FEES OF OFFICE, JP PCT #1	9,646.35
01-0100-0000-341901 - CIVIL FEES/OFFICE, CONST 1	L-004-1-01-0100-0000-341901: 01-0100-0000-341901 - Fees of Office, Const. PCT #1	22,245.16
01-0100-0000-341911 - CRIMINAL FEES/OFFICE, CONST 1	L-004-1-01-0100-0000-341911: 01-0100-0000-341911 - Fees of Office, Crim. Const PCT #1	170.22
01-0100-0000-341912 - CRIMINAL FEES/OFFICE, CONST 2	L-004-1-01-0100-0000-341912: 01-0100-0000-341912 - Fees of Office, Crim. Const PCT #2	5.00
01-0100-0000-341913 - CRIMINAL FEES/OFFICE, CONST 3	L-004-1-01-0100-0000-341913: 01-0100-0000-341913 - Fees of Office, Crim. Const PCT #3	5.00
01-0100-0000-341914 - CRIMINAL FEES/OFFICE, CONST 4	L-004-1-01-0100-0000-341914: 01-0100-0000-341914 - Fees of Office, Crim. Const PCT #4	5.00
01-0100-0000-342860 -Time Payment Fee County 2.50	L-004-1-01-0100-0000-342860: 01-0100-0000-342860 - Time Payment Fee County 2.50	158.61
01-0100-0000-351301 - FINES, JP PCT-1	L-004-1-01-0100-0000-351301: 01-0100-0000-351301 - FINES, JP PCT #1	11,236.87
01-0100-0000-362021 - COURT TRANSACTION FEES	L-004-1-01-0100-0000-362021: 01-0100-0000-362021 - COURT TRANSACTION FEES	0.62
01-0100-0000-365103 Language Access Fund	L-004-1-01-0100-0000-365103: Language Access Fund	885.00
99-9999-9999-000003 - LOCAL Consolidated CC-Misd C	L-001-9999999999999: Liability Place Holder	1,243.24
	0100 - General Fund Total:	**45,649.98**
0360 - Courthouse Security Fund		
01-0360-0000-341150 - COURTHOUSE SECURITY FEES	L-004-1-01-0360-0000-341150: 01-0360-0000-341150 - Courthouse Security Fees	7.79
	0360 - Courthouse Security Fund Total:	**7.79**
0361 - JP Security Fund		
01-0361-0000-341151 - JP 1 SECURITY FEES	L-004-1-01-0361-0000-341151: 01-0361-0000-341151 - JP 1 SECURITY FEES	2.60
	0361 - JP Security Fund Total:	**2.60**
0365 - Child Safety Fund		
01-0365-0000-341161 - JP CHILD SAFETY FEE	L-004-1-01-0365-0000-341161: 01-0365-0000-341161 - JP CHILD SAFETY FEE	207.78
	0365 - Child Safety Fund Total:	**207.78**
0370 - Alternate Dispute Resolution Fund		
01-0370-0000-341170 - Alternate Dispute Resolution Fees	L-004-1-01-0370-0000-341170: 01-0370-0000-341170 - Alternate Dispute Resolution Fees	1,475.00
	0370 - Alternate Dispute Resolution Fund Total:	**1,475.00**

Payment Report - G/L and Fund Summary

TXWILLIAMSONPROD

Transaction Date: **06/01/2022 - 06/30/2022** Case Categories: **Civil; Criminal; Family; Probate or Mental Health**
Locations: **JP1**

G/L Account	G/L Account Number	Fee Totals
0372 - Justice Court Technology Fund		
01-0372-0000-341141 - JP 1 TECHNOLOGY FEES	L-004-1-01-0372-0000-341141: 01-0372-0000-341141 - JP #1 TECHNOLOGY FEES	10.39
	0372 - Justice Court Technology Fund Total:	**10.39**
0373 - JP-1 Truancy Program Fund		
01-0373-0000-370000 - JP-1 Truancy Program Fees	L-004-1-01-0373-0000-370000: 01-0373-0000-370000 - JP-1 Truancy Program	13.00
	0373 - JP-1 Truancy Program Fund Total:	**13.00**
0399 - State Agency Fund		
01-0399-0000-208031 - JP 1 Truancy Prev/Diversion - State	L-004-1-01-0399-0000-208031: 01-0399-0000-208031 - JP 1 Truancy Prev/Diversion - State	5.20
01-0399-0000-208160 - CCC FEES DUE TO STATE COMP	L-004-1-01-0399-0000-208160: 01-0399-0000-208160 - Consolidated Court Costs	103.95
01-0399-0000-208165 - CCC 01.2020 Fee's Due to State	L-004-1-01-0399-0000-208165: 01-0399-0000-208165 - State Con Court Cost LGC 133.102(a)(3)	5,133.74
01-0399-0000-208181 - State Consolidated Fee	L-004-0399-0000-208181: State Consolidated Fee	861.00
01-0399-0000-208235 - JURY SERVICE FEES DUE TO STATE	L-004-1-01-0399-0000-208235: 01-0399-0000-208235 - Jury Service Fee	10.39
01-0399-0000-208352 - CRIMINAL JUDICIAL SUPPORT DUE	L-004-1-01-0399-0000-208352: 01-0399-0000-208352 - Support of the Judiciary Fund	15.59
01-0399-0000-208400 - DPS ARREST FEES DUE TO STATE	L-004-1-01-0399-0000-208400: 01-0399-0000-208400 - Texas Highway Patrol Arrest Fees	91.68
01-0399-0000-208415 - MOVING VIOLATION FEE DUE TO ST	L-004-1-01-0399-0000-208415: 01-0399-0000-208415 - Moving Violation Fee Due to State	0.03
01-0399-0000-208425 - ST TRAFFIC FEES DUE TO STATE	L-004-1-01-0399-0000-208425: 01-0399-0000-208425 - State Traffic Fee	9.33
01-0399-0000-208426 - State Traffic Fine Due To State	L-004-1-01-0399-0000-208426: 01-0399-0000-208426 - State Traffic Fine Due To State	2,478.02
01-0399-0000-208703 - INDIGENT DEF FEES - DUE TO ST	L-004-1-01-0399-0000-208703: 01-0399-0000-208703 - Indigent Defense Fee	5.19
01-0399-0000-208850 - WEIGHT VIOLATION FINES DUE TO	L-004-1-01-0399-0000-208850: 01-0399-0000-208850 - Weight Violation Fines	348.00
01-0399-0000-208860 - TIME PYMT FEES DUE TO STATE	L-004-1-01-0399-0000-208860: 01-0399-0000-208860 - Time Payment	3.59
	0399 - State Agency Fund Total:	**9,065.71**
JP BOND		
01-0100-0000-207019 - JP1 Bond Liability Account	L-004-1-02-00002: JP1 Registry Bond Account Liability	100.00
	JP BOND Total:	**100.00**
	Fee Totals for All Funds:	**56,532.25**

Payment Report - Fee Code Summary

Transaction Date: **06/01/2022 - 06/30/2022** Case Categories: **Civil; Criminal; Family; Probate or Mental Health**
Locations: **JP1**

Fee Code Summary

Code Word	Description	Gross		Positive Adjustments		Negative Adjustments		Net	
		Amount	Number	Amount	Number	Amount	Number	Amount	Number
2020AFC1	Arrest Fee - Constable 1 CCP 102.011(a)(1), 102.011(e)	115.22	25	0.00	0	0.00	0	115.22	25
2020AFDPS	Arrest Fee - DPS CCP 102.011.(a)(1), 102.011(e)	91.68	20	0.00	0	0.00	0	91.68	20
2020AFSO	Arrest Fee - Sheriff's Office 102.011(a)(1), 102.011(e)	234.52	51	0.00	0	(7.39)	2	227.13	53
2020CCC	State Cons Court Cost LGC 133.102(a)(3)	5,225.45	92	0.00	0	(91.71)	2	5,133.74	94
2020CDF	Compliance Dismissal Fine	130.00	13	0.00	0	0.00	0	130.00	13
2020DSCM	Driving Safety Course Mandatory CCP 45. 0511(f)(1)	90.00	9	0.00	0	(10.00)	1	80.00	10
2020LCCC-C	LOCAL Consolidated Court Cost LGC 134.103(a)	1,263.95	98	0.00	0	(20.71)	2	1,243.24	100
2020LTF	Local Traffic Fine (TC 542.403)	151.70	57	0.00	0	(3.00)	1	148.70	58
2020STF	State Traffic Fine (TC 542.4031)	2,528.02	57	0.00	0	(50.00)	1	2,478.02	58
2020TPF	Time Payment Fee CCP 102.030	165.08	16	0.00	0	(7.19)	1	157.89	17
ADMIN	Administration Fee [CCP 102.072]	0.62	1	0.00	0	0.00	0	0.62	1
AFAPD	Arrest Fee - Austin PD (CCP 102.011)	5.00	1	0.00	0	0.00	0	5.00	1
AFCA1	Arrest/Service Fee - Const. Pct. 1	5.00	1	0.00	0	0.00	0	5.00	1
AFCA2	Arrest/Service Fee - Const. Pct. 2	5.00	1	0.00	0	0.00	0	5.00	1
AFCA3	Arrest/Service Fee - Const. Pct. 3	5.00	1	0.00	0	0.00	0	5.00	1
AFCA4	Arrest/Service Fee - Const. Pct. 4	5.00	1	0.00	0	0.00	0	5.00	1
AFLHISDP	Arrest Fee - Liberty Hill ISD Police	5.00	1	0.00	0	0.00	0	5.00	1
AFSO	Arrest Fee - Sheriff's Office (CCP 102.011)	8.00	3	0.00	0	0.00	0	8.00	3
CB	Cash Bond	100.00	1	0.00	0	0.00	0	100.00	1
CCC	Consolidated Court Costs [Loc. Gov't Code, 133.102]	103.95	4	0.00	0	0.00	0	103.95	4
CCOP	Civil Copies	11.25	11	0.00	0	0.00	0	11.25	11
CERT	Certified Copy	8.25	3	0.00	0	0.00	0	8.25	3
CFINE	County Fine	11,240.87	87	0.00	0	(4.00)	1	11,236.87	88
CHS	Courthouse Security Fee (CCP 102.017)	7.79	4	0.00	0	0.00	0	7.79	4
CHSJC	JP Security Fee (CCP 102.017)	2.60	4	0.00	0	0.00	0	2.60	4
COLLFEE	Collection Agency Fee	136.91	2	0.00	0	0.00	0	136.91	2
CONT1	Constable Service Fee Pct #1	15,540.00	179	0.00	0	(1,540.00)	18	14,000.00	197
CRFEEOVER	Criminal Overpayment Fee	0.00	0	0.00	0	(96.00)	1	(96.00)	1
CSSF	Child Safety School Fee (CCP 102.014(c))	207.78	9	0.00	0	0.00	0	207.78	9

Payment Report - Fee Code Summary

Transaction Date: **06/01/2022 - 06/30/2022** Case Categories: **Civil; Criminal; Family; Probate or Mental Health**
Locations: **JP1**

Fee Code Summary

Code Word	Description	Gross		Positive Adjustments		Negative Adjustments		Net	
		Amount	Number	Amount	Number	Amount	Number	Amount	Number
DDF	Deferred Disposition Fee	1,340.00	11	0.00	0	0.00	0	1,340.00	11
IDF	Indigent Defense Fee (LGC 133.107)	5.19	4	0.00	0	0.00	0	5.19	4
JCTF	Justice Court Technology Fee (CCP 102.0173)	10.39	4	0.00	0	0.00	0	10.39	4
JFR	Jury Reimbursement Fee (CCP 102.0045)	10.39	4	0.00	0	0.00	0	10.39	4
JTP	Juvenile Truancy Program (CCP 102.0174)	13.00	4	0.00	0	0.00	0	13.00	4
JTPDC	Juvenile Truancy Prev/Diversion Due to County (CCP 102.015)	2.60	4	0.00	0	0.00	0	2.60	4
JTPDS	Juvenile Truancy Prev/Diversion Due to State (CCP 102.015)	2.60	4	0.00	0	0.00	0	2.60	4
JURY	Jury Fee	66.00	3	0.00	0	(22.00)	1	44.00	4
JUSFC	Judicial Support Fund - County (LGC 133.105)	1.56	4	0.00	0	0.00	0	1.56	4
JUSFS	Judicial Support Fund - State (LGC 133.105)	14.03	4	0.00	0	0.00	0	14.03	4
MISCOP	Miscellaneous Copy Fees	1.25	3	0.00	0	0.00	0	1.25	3
MVF	Moving Violation Fee (CCP 102.022)	0.03	1	0.00	0	0.00	0	0.03	1
SB41CDRF	County Dispute Resolution fund - LGC 135.157	1,640.00	328	0.00	0	(165.00)	33	1,475.00	361
SB41JCSF	Justice Court Support Fund	8,200.00	328	0.00	0	(825.00)	33	7,375.00	361
SB41LAF	Language Access Fund - LGC 135.155	984.00	328	0.00	0	(99.00)	33	885.00	361
SB41SCF	State Consolidated Fee	1,554.00	74	0.00	0	(693.00)	33	861.00	107
SFMCWV	State Fine - Motor Carrier Weight Violation	348.00	3	0.00	0	0.00	0	348.00	3
STF	State Traffic Fee (TC 542.4031)	9.33	1	0.00	0	0.00	0	9.33	1
TPCC2	Time Payment Fee County 2.50	0.72	1	0.00	0	0.00	0	0.72	1
TPS	Time Payment Fee - State	3.59	1	0.00	0	0.00	0	3.59	1
UFA	Uniform Traffic Act (TC 542.403)	0.93	1	0.00	0	0.00	0	0.93	1
WARC1	Warrant Fee - Constable Pct. 1	50.00	1	0.00	0	0.00	0	50.00	1
WEXEC	Writ of Execution	9.84	2	0.00	0	0.00	0	9.84	2
WPOSS	Writ of Possession	295.00	59	0.00	0	(40.00)	8	255.00	67
WREEN	Writ of Re-entry	5.00	1	0.00	0	0.00	0	5.00	1
WSF1	JP1 - Writ Service Fee	9,445.16	63	0.00	0	(1,200.00)	8	8,245.16	71

Fee Code Summary Totals	Gross		Positive Adjustments		Negative Adjustments		Net	
	Amount	Number	Amount	Number	Amount	Number	Amount	Number
	61,406.25	1,993	0.00	0	(4,874.00)	179	56,532.25	2,172

Commissioners Court - Regular Session **17.**

Meeting Date: 08/02/2022

Justice of The Peace 1 JUNE Monthly Report

Submitted For: KT Musselman **Submitted By:** Geneva Salazar, J.P. Pct. #1

Department: J.P. Pct. #1

Agenda Category: Consent

Information

Agenda Item

Discuss, consider and take appropriate action to approve Justice of The Peace, Pct.1, June 2022 Monthly Report, in compliance with Code of Criminal Procedure §103.005.

Background

Fiscal Impact

From/To	Acct No.	Description	Amount

Attachments

Report

Form Review

Inbox	Reviewed By	Date
County Judge Exec Asst.	Becky Pruitt	07/21/2022 01:53 PM
Form Started By: Geneva Salazar		Started On: 07/21/2022 01:03 PM
Final Approval Date: 07/21/2022		

OFFICE OF COURT ADMINISTRATION
TEXAS JUDICIAL COUNCIL

OFFICIAL JUSTICE COURT MONTHLY REPORT

Month June **Year** 2022

County Williamson **Pct.** 1 **Place**

Judge KT Musselman

If new, date assumed office

Court Mailing Address 1801 East Old Settlers Blvd, Suite 100

City Round Rock **, TX** **Zip** 78664

Phone Number 512.244.8622

Fax Number 512.244.8602

Court's Public Email jp1@wilco.org

Court's Website https://www.wilco.org/jp1

THE ATTACHED IS A TRUE AND ACCURATE REFLECTION OF THE RECORDS OF THIS COURT.

Prepared by Geneva P. Salazar

Date 7/21/2022 Phone Number 512.244.8691

PLEASE RETURN THIS FORM NO LATER THAN 20 DAYS FOLLOWING THE END OF THE MONTH REPORTED TO:

OFFICE OF COURT ADMINISTRATION
P O BOX 12066
AUSTIN, TX
78711-2066

PHONE: (512) 463-1625
FAX: (512) 936-2423

CRIMINAL SECTION

Court JP1	**Traffic Misdemeanors**			**Non-Traffic Misdemeanors**		
Month June **Year** 2022	**Non-Parking**	**Parking**	**County Ordinance**	**Penal Code**	**Other State Law**	**County Ordinance**
1. Total Cases Pending First of Month:	2250	47	0	104	89	5
a. Active Cases	1977	47	0	103	72	5
b. Inactive Cases	273	0	0	1	17	0
2. New Cases Filed	105	0	0	3	2	0
3. Cases Reactivated	0	0	0	0	0	0
4. All Other Cases Added	0	0	0	0	0	0
5. Total Cases on Docket *(Sum of Lines 1a, 2, 3 & 4)*	2082	47	0	106	74	5
6. Dispositions Prior to Court Appearance or Trial:						
a. Uncontested Dispositions *(Disposed without appearance before a judge (CCP Art. 27.14))*	60	6	0	2	0	0
b. Dismissed by Prosecution	6	0	0	0	0	0
7. Dispositions at Trial:						
a. Convictions						
1) Guilty Plea or Nolo Contendere	0	0	0	0	0	0
2) By the Court	0	0	0	0	0	0
3) By the Jury	0	0	0	0	0	0
b. Acquittals						
1) By the Court	0	0	0	0	0	0
2) By the Jury	0	0	0	0	0	0
c. Dismissed by Prosecution	2	0	0	1	0	0
8. Compliance Dismissals:						
a. After Driver Safety Course *(CCP, Art. 45.0511)*	5					
b. After Deferred Disposition *(CCP, Art. 45.051)*	10	0	0	1	1	0
c. After Teen Court *(CCP, Art. 45.052)*	0	0	0	0	0	0
d. After Tobacco Awareness Course *(HSC, Sec. 161.253)*					0	
e. After Treatment for Chemical Dependency *(CCP, Art. 45.053)*				0	0	
f. After Proof of Financial Responsibility *(TC, Sec. 601.193)*	3					
g. All Other Transportation Code Dismissals	13	0	0	0	0	0
9. All Other Dispositions	0	0	0	0	0	0
10. Total Cases Disposed	99	6	0	4	1	0
11. Cases Placed on Inactive Status	1	0	0	0	1	0
12. Total Cases Pending End of Month:	2256	41	0	103	90	5
a. Active Cases *(Equals Line 5 minus the sum of Lines 10 & 11)*	1982	41	0	102	72	5
b. Inactive Cases *(Equals Line 1b minus Line 3 plus Line 11)*	274	0	0	1	18	0
13. Show Cause Hearings Held	20	0	0	2	0	0
14. Cases Appealed						
a. After Trial	0	0	0	0	0	0
b. Without Trial	0	0	0	0	0	0

CIVIL SECTION

Court JP1			
Month June **Year** 2022	**Debt Claim**	**Landlord/Tenant**	**Small Claims**
1. Total Cases Pending First of Month:	984	150	245
a. Active Cases	983	150	245
b. Inactive Cases	1	0	0
2. New Cases Filed	123	165	31
3. Cases Reactivated	0	0	0
4. All Other Cases Added	0	0	0
5. Total Cases on Docket *(Sum of Lines 1a, 2, 3 & 4)*	1106	315	276
DISPOSITIONS			
6. Default Judgments	28	8	0
7. Agreed Judgments	9	0	1
8. Trial/Hearing by Judge/Hearing Officer	2	118	17
9. Trial by Jury	0	0	0
10. Dismissed for Want of Prosecution	1	7	2
11. Non-suited or Dismissed by Plaintiff	44	80	10
12. All Other Dispositions	0	0	1
13. Total Cases Disposed *(Sum of Lines 6 through 12)*	84	213	31
14. Cases Placed on Inactive Status	0	0	0
15. Total Cases Pending End of Month:	1023	102	245
a. Active Cases *(Equals Line 5 minus the sum of Lines 13 & 14)*	1022	102	245
b. Inactive Cases *(Equals Line 1b minus Line 3 plus Line 14)*	1	0	0
16. Cases Appealed:			
a. After Trial	0	4	1
b. Without Trial	0	2	0

JUVENILE/MINOR ACTIVITY

Court JP1	
Month June **Year** 2022	**Total**
1. Transportation Code Cases Filed	2
2. Non-Driving Alcoholic Beverage Code Cases Filed	0
3. Driving Under the Influence of Alcohol Cases Filed	0
4. Drug Paraphernalia Cases Filed *(HSC, Ch. 481)*	0
5. Tobacco Cases Filed *(HSC, Sec. 161.252)*	1
6. Truancy Conduct Cases Filed *(Family Code, Sec. 65.003(a))*	0
7. Education Code (Except Failure to Attend) Cases Filed	0
8. Violation of Local Daytime Curfew Ordinance Cases Filed *(Local Govt. Code, Sec. 341.905)*	0
9. All Other Non-Traffic Fine-Only Cases Filed	0
10. Transfer to Juvenile Court: a. Mandatory Transfer *(Fam. Code, Sec. 51.08(b)(1))*	0
b. Discretionary Transfer *(Fam. Code, Sec. 51.08(b)(2))*	0
11. Accused of Contempt and Referred to Juvenile Court (Delinquent Conduct) *(CCP, Art. 45.050(c)(1))*	0
12. Held in Contempt by Criminal Court (Fined and/or Denied Driving Privileges) *(CCP, Art. 45.050(c)(2))*	0
13. Juvenile Statement Magistrate Warning: a. Warnings Administered	0
b. Statements Certified *(Fam. Code, Sec. 51.095)*	0
14. Detention Hearings Held *(Fam. Code, Sec. 54.01)*	0
15. Orders for Non-Secure Custody Issued	0
16. Parent Contributing to Nonattendance Cases Filed *(Ed. Code, Sec. 25.093)*	0

ADDITIONAL ACTIVITY

Court JP1		**NUMBER REQUESTS FOR COUNSEL**
Month June **Year** 2022	**NUMBER GIVEN**	
1. Magistrate Warnings: a. Class C Misdemeanors	0	
b. Class A and B Misdemeanors	0	0
c. Felonies	0	0
		TOTAL
2. Arrest Warrants Issued: a. Class C Misdemeanors		2
b. Class A and B Misdemeanors		0
c. Felonies		0
3. Capiases Pro Fine Issued		1
4. Search Warrants Issued		0
5. Warrants for Fire, Health and Code Inspections Filed *(CCP, Art. 18.05)*		0
6. Examining Trials Conducted		0
7. Emergency Mental Health Hearings Held		0
8. Magistrate's Orders for Emergency Protection Issued		0
9. Magistrate's Orders for Ignition Interlock Device Issued *(CCP, Art. 17.441)*		0
10. All Other Magistrate's Orders Issued Requiring Conditions for Release on Bond		0
11. Driver's License Denial, Revocation or Suspension Hearings Held *(TC, Sec. 521.300)*		2
12. Handgun License Denial, Revocation or Suspension Hearings Held *(Govt. Code, Sec. 411.180)*		0
13. Disposition of Stolen Property Hearings Held *(CCP, Ch. 47)*		0
14. Peace Bond Hearings Held		0
15. Inquests Conducted		19
16. Cases in Which Fine and Court Costs Satisfied by Community Service: a. Partial Satisfaction		0
b. Full Satisfaction		0
17. Cases in Which Fine and Court Costs Satisfied by Jail Credit		2
18. Cases in Which Fine and Court Costs Waived for Indigency		2
19. Amount of Fines and Court Costs Waived for Indigency		$178
20. Fines, Court Costs and Other Amounts Collected: a. Kept by County		$47330
b. Remitted to State		$9062
c. Total		$56392

TXOCA JP 2011 Criminal Report

Reporting Period: June, 2022

JP1

1.a. Beginning Pending - Active Cases

Traffic Misdemeanors - Non-Parking

Case Number	Style	Activity Date	Activity Type
1CJ-19-0021	The State of Texas vs. GARRETT PARKS	10/21/2019	New Case Filed (JP OCA)
1CJ-19-0037	The State of Texas vs. JOY JENKINS	12/30/2019	New Case Filed (JP OCA)
1CJ-19-0038	The State of Texas vs. JOY JENKINS	12/30/2019	New Case Filed (JP OCA)
1CJ-20-0001	The State of Texas vs. Jonah Chandler	01/29/2020	New Case Filed (JP OCA)
1CJ-20-0008	The State of Texas vs. Litzy Zambrano	06/22/2020	New Case Filed (JP OCA)
1CJ-20-0013	The State of Texas vs. Mackenzie Averett	08/13/2020	New Case Filed (JP OCA)
1CJ-21-0005	The State of Texas vs. Shahab Nouri	08/10/2021	New Case Filed (JP OCA)
1CJ-21-0007	The State of Texas vs. ANNA WOJCIK	09/06/2021	New Case Filed (JP OCA)
1CJ-21-0008	The State of Texas vs. CADE PIVONKA	10/01/2021	New Case Filed (JP OCA)
1CJ-21-0011	The State of Texas vs. MORGAN FISKE	12/10/2021	New Case Filed (JP OCA)
1CJ-22-0001	The State of Texas vs. ALAN ORDUNO	01/25/2022	New Case Filed (JP OCA)
1CJ-22-0002	The State of Texas vs. ALAN ORDUNO	01/25/2022	New Case Filed (JP OCA)
1CJ-22-0003	The State of Texas vs. TIA MEYER	04/22/2022	New Case Filed (JP OCA)
1CJ-22-0005	The State of Texas vs. HENRY CABRIALES	05/30/2022	New Case Filed (JP OCA)
1CJ-22-0006	The State of Texas vs. HENRY CABRIALES	05/30/2022	New Case Filed (JP OCA)
1CR-12-2278	The State of Texas vs. Justin Wiens	01/23/2017	Warrant Recalled (JP OCA Active)
1CR-13-1452	The State of Texas vs. TROY KITTER	09/10/2018	Warrant Recalled (JP OCA Active)
1CR-13-2567	The State of Texas vs. MATTHEW STIENS	05/13/2021	Warrant Recalled (JP OCA Active)
1CR-13-4414	The State of Texas vs. AARON TARLTON	05/18/2015	Warrant Recalled (JP OCA Active)
1CR-13-6288	The State of Texas vs. Jorge Castillo-Garcia	05/13/2021	Warrant Recalled (JP OCA Active)
1CR-14-3214	The State of Texas vs. TIFFINEE HARRIS	01/11/2022	Warrant Recalled (JP OCA Active)
1CR-17-0769	The State of Texas vs. MELINA SAYBOUNKHAM	09/25/2017	New Case Filed (JP OCA)
1CR-17-0831	The State of Texas vs. Cierra Ochoa	10/20/2017	New Case Filed (JP OCA)
1CR-18-0016	The State of Texas vs. MANOUCHEHR ZIARI	01/09/2018	New Case Filed (JP OCA)
1CR-18-0017	The State of Texas vs. MANOUCHEHR ASSADI ZIARI	01/09/2018	New Case Filed (JP OCA)
1CR-18-0056	The State of Texas vs. LAJESSICA LONG	02/08/2018	New Case Filed (JP OCA)
1CR-18-0057	The State of Texas vs. LAJESSICA LONG	02/08/2018	New Case Filed (JP OCA)
1CR-18-0058	The State of Texas vs. LAJESSICA LONG	02/08/2018	New Case Filed (JP OCA)
1CR-18-0069	The State of Texas vs. ALBERT LEE BARNES	02/12/2018	New Case Filed (JP OCA)
1CR-18-0163	The State of Texas vs. JACKSON SCHANZ	04/02/2018	New Case Filed (JP OCA)
1CR-18-0171	The State of Texas vs. GARRICK NAVAR HICKMAN	04/04/2018	New Case Filed (JP OCA)
1CR-18-0172	The State of Texas vs. GARRICK NAVAR HICKMAN	04/04/2018	New Case Filed (JP OCA)
1CR-18-0239	The State of Texas vs. Jose Medrano-Aguilar	04/16/2018	New Case Filed (JP OCA)
1CR-18-0240	The State of Texas vs. Jose Medrano-Aguilar	04/16/2018	New Case Filed (JP OCA)
1CR-18-0291	The State of Texas vs. JESSICA LATTIMORE	04/26/2018	New Case Filed (JP OCA)
1CR-18-0384	The State of Texas vs. JESSICA NOELLE PROVENCIO	06/13/2018	New Case Filed (JP OCA)
1CR-18-0391	The State of Texas vs. Matilda Marie Garcia.	06/18/2018	New Case Filed (JP OCA)
1CR-18-0404	The State of Texas vs. MARCO A CORTES	06/21/2018	New Case Filed (JP OCA)
1CR-18-0405	The State of Texas vs. MARCO A CORTES	06/21/2018	New Case Filed (JP OCA)
1CR-18-0475	The State of Texas vs. Mathew Calhoun.	07/26/2018	New Case Filed (JP OCA)
1CR-18-0483	The State of Texas vs. ADRIAN JONES	07/30/2018	New Case Filed (JP OCA)

TXOCA JP 2011 Criminal Report

TXWILLIAMSONPRO

Reporting Period: June, 2022

JP1

Case Number	Style	Activity Date	Activity Type
1CR-18-0484	The State of Texas vs. MANUEL GARCIA	11/17/2021	Warrant Recalled (JP OCA Active)
1CR-18-0566	The State of Texas vs. DORA BAREZ	08/30/2018	New Case Filed (JP OCA)
1CR-18-0590	The State of Texas vs. JOSEPH PUGLISI	09/07/2018	New Case Filed (JP OCA)
1CR-18-0621	The State of Texas vs. ESTHER ZEPEDA	09/17/2018	New Case Filed (JP OCA)
1CR-18-0622	The State of Texas vs. ESTHER ZEPEDA	09/17/2018	New Case Filed (JP OCA)
1CR-18-0632	The State of Texas vs. KAITLYN MARTIN	09/24/2018	New Case Filed (JP OCA)
1CR-18-0652	The State of Texas vs. DEVIN CLARK	10/03/2018	New Case Filed (JP OCA)
1CR-18-0656	The State of Texas vs. STEPHANIE PESINA	10/04/2018	New Case Filed (JP OCA)
1CR-18-0673	The State of Texas vs. ALEJANDRA BRINK	10/16/2018	New Case Filed (JP OCA)
1CR-18-0687	The State of Texas vs. LISA BARBEE	02/14/2019	Warrant Recalled (JP OCA Active)
1CR-18-0692	The State of Texas vs. Noe Gonzales-Valdez	02/14/2019	Warrant Recalled (JP OCA Active)
1CR-18-0712	The State of Texas vs. Gustavo Venancio	10/04/2021	Warrant Recalled (JP OCA Active)
1CR-18-0713	The State of Texas vs. Gustavo Venancio	10/04/2021	Warrant Recalled (JP OCA Active)
1CR-18-0718	The State of Texas vs. Maxwell Schaefer	10/29/2018	New Case Filed (JP OCA)
1CR-18-0719	The State of Texas vs. Maxwell J Schaefer	10/29/2018	New Case Filed (JP OCA)
1CR-18-0720	The State of Texas vs. Maxwell J Schaefer	10/29/2018	New Case Filed (JP OCA)
1CR-18-0734	The State of Texas vs. DANIEL CONTOIS	11/01/2018	New Case Filed (JP OCA)
1CR-18-0737	The State of Texas vs. DANIEL CONTOIS	11/01/2018	New Case Filed (JP OCA)
1CR-18-0744	The State of Texas vs. BILLY BARRIGA	11/01/2018	New Case Filed (JP OCA)
1CR-18-0745	The State of Texas vs. BILLY BARRIGA	11/01/2018	New Case Filed (JP OCA)
1CR-18-0763	The State of Texas vs. DARIAN CANELAS	11/06/2018	New Case Filed (JP OCA)
1CR-18-0764	The State of Texas vs. DARIAN CANELAS	11/06/2018	New Case Filed (JP OCA)
1CR-18-0768	The State of Texas vs. Aaron Arthur Homan	11/06/2018	New Case Filed (JP OCA)
1CR-18-0769	The State of Texas vs. AMBER GARCIA	11/06/2018	New Case Filed (JP OCA)
1CR-18-0798	The State of Texas vs. MATTHEW RYAN GARCIA	11/12/2018	New Case Filed (JP OCA)
1CR-18-0807	The State of Texas vs. ASHLEY NICOLE PERALEZ	11/13/2018	New Case Filed (JP OCA)
1CR-18-0808	The State of Texas vs. ASHLEY PERALEZ	11/13/2018	New Case Filed (JP OCA)
1CR-18-0813	The State of Texas vs. Mitchell Hunter Mullins	11/16/2018	New Case Filed (JP OCA)
1CR-18-0816	The State of Texas vs. JEFFREY EAST	11/16/2018	New Case Filed (JP OCA)
1CR-18-0831	The State of Texas vs. JENNIFER LEIGH HILL	11/21/2018	New Case Filed (JP OCA)
1CR-18-0832	The State of Texas vs. JENNIFER LEIGH HILL	11/21/2018	New Case Filed (JP OCA)
1CR-18-0834	The State of Texas vs. ALFONSO CASTILLO VALADEZ	11/21/2018	New Case Filed (JP OCA)
1CR-18-0835	The State of Texas vs. ALFONSO CASTILLO VALADEZ	11/21/2018	New Case Filed (JP OCA)
1CR-18-0836	The State of Texas vs. ALFONSO CASTILLO VALADEZ	11/21/2018	New Case Filed (JP OCA)
1CR-18-0841	The State of Texas vs. JACQUELINA ALVAREZ	11/26/2018	New Case Filed (JP OCA)
1CR-18-0850	The State of Texas vs. RICHARD ISAIAH WALL	11/26/2018	New Case Filed (JP OCA)
1CR-18-0851	The State of Texas vs. RICHARD ISAIAH WALL	11/26/2018	New Case Filed (JP OCA)
1CR-18-0852	The State of Texas vs. RICHARD ISAIAH WALL	11/26/2018	New Case Filed (JP OCA)
1CR-18-0859	The State of Texas vs. ERWIN ARGUETA TZOC	11/28/2018	New Case Filed (JP OCA)
1CR-18-0860	The State of Texas vs. ERWIN ARGUETA TZOC	11/28/2018	New Case Filed (JP OCA)
1CR-18-0861	The State of Texas vs. ERWIN ARGUETA TZOC	11/28/2018	New Case Filed (JP OCA)
1CR-18-0877	The State of Texas vs. DAMIEON JAMES	11/29/2018	New Case Filed (JP OCA)

TXOCA JP 2011 Criminal Report

Reporting Period: June, 2022

JP1

Case Number	Style	Activity Date	Activity Type
1CR-18-0879	The State of Texas vs. Angel Torres	11/29/2018	New Case Filed (JP OCA)
1CR-18-0880	The State of Texas vs. Angel Torres	11/29/2018	New Case Filed (JP OCA)
1CR-18-0881	The State of Texas vs. Angel Torres	11/29/2018	New Case Filed (JP OCA)
1CR-18-0886	The State of Texas vs. JOSE GUEVARA	11/29/2018	New Case Filed (JP OCA)
1CR-18-0887	The State of Texas vs. JOSE GUEVARA	11/29/2018	New Case Filed (JP OCA)
1CR-18-0888	The State of Texas vs. JOSE GUEVARA	11/29/2018	New Case Filed (JP OCA)
1CR-18-0890	The State of Texas vs. ALLEN SEYMOUR	11/29/2018	New Case Filed (JP OCA)
1CR-18-0891	The State of Texas vs. ALLEN SEYMOUR	11/29/2018	New Case Filed (JP OCA)
1CR-18-0893	The State of Texas vs. BRYANT CHRISTOPHER MEADORS	11/30/2018	New Case Filed (JP OCA)
1CR-18-0913	The State of Texas vs. MICHAEL MCELLIN	12/05/2018	New Case Filed (JP OCA)
1CR-18-0933	The State of Texas vs. MICHAEL CAYSON RITTGERS	12/10/2018	New Case Filed (JP OCA)
1CR-18-0934	The State of Texas vs. MICHAEL CAYSON RITTGERS	12/10/2018	New Case Filed (JP OCA)
1CR-18-0953	The State of Texas vs. Justin Victorino	12/11/2018	New Case Filed (JP OCA)
1CR-18-0954	The State of Texas vs. Trevor Stanley	12/11/2018	New Case Filed (JP OCA)
1CR-18-0956	The State of Texas vs. Juan Hernandez	12/11/2018	New Case Filed (JP OCA)
1CR-18-0967	The State of Texas vs. VINCENT DEWAYNE FOSTER	12/14/2018	New Case Filed (JP OCA)
1CR-18-0973	The State of Texas vs. Hector Miguel Ruiz	12/14/2018	New Case Filed (JP OCA)
1CR-18-0974	The State of Texas vs. Hector Miguel Ruiz	12/14/2018	New Case Filed (JP OCA)
1CR-18-0976	The State of Texas vs. BRYAN QUINTANILLA	12/18/2018	New Case Filed (JP OCA)
1CR-18-0979	The State of Texas vs. MATTHEW HERBERT CHEESMAN	12/18/2018	New Case Filed (JP OCA)
1CR-18-0985	The State of Texas vs. KATE SANCHEZ	12/20/2018	New Case Filed (JP OCA)
1CR-18-0990	The State of Texas vs. SETH LEE	12/19/2018	New Case Filed (JP OCA)
1CR-18-1004	The State of Texas vs. JOSE NAJERA-ORTEGA	12/28/2018	New Case Filed (JP OCA)
1CR-18-1005	The State of Texas vs. JOSE NAJERA-ORTEGA	12/28/2018	New Case Filed (JP OCA)
1CR-18-1006	The State of Texas vs. JOSE NAJERA-ORTEGA	12/28/2018	New Case Filed (JP OCA)
1CR-19-0105	The State of Texas vs. KAREN GREENBERG	01/10/2019	New Case Filed (JP OCA)
1CR-19-0146	The State of Texas vs. ROBERT MARTINEZ-MALDONADO	01/15/2019	New Case Filed (JP OCA)
1CR-19-0147	The State of Texas vs. ROBERT ALEXANDER MARTINEZ-MALDONADO	01/15/2019	New Case Filed (JP OCA)
1CR-19-0199	The State of Texas vs. JACORI CROCKETT	01/18/2019	New Case Filed (JP OCA)
1CR-19-0200	The State of Texas vs. JACORI CROCKETT	01/18/2019	New Case Filed (JP OCA)
1CR-19-0221	The State of Texas vs. FREDERICK DREON COLEMAN	01/22/2019	New Case Filed (JP OCA)
1CR-19-0222	The State of Texas vs. FREDERICK DREON COLEMAN	01/22/2019	New Case Filed (JP OCA)
1CR-19-0225	The State of Texas vs. JACKSON BRET GARNER	01/23/2019	New Case Filed (JP OCA)
1CR-19-0242	The State of Texas vs. Kevin David Drosos	01/23/2019	New Case Filed (JP OCA)
1CR-19-0276	The State of Texas vs. DARRELL LEVERETT	01/28/2019	New Case Filed (JP OCA)
1CR-19-0289	The State of Texas vs. ROBERTO LARA	01/30/2019	New Case Filed (JP OCA)
1CR-19-0301	The State of Texas vs. MICHAEL LYNN BRUNO, II	01/31/2019	New Case Filed (JP OCA)
1CR-19-0307	The State of Texas vs. Dakota Steaples	02/01/2019	New Case Filed (JP OCA)
1CR-19-0308	The State of Texas vs. Dakota Glenn Steaples	02/01/2019	New Case Filed (JP OCA)
1CR-19-0320	The State of Texas vs. KARIM AHMED	02/04/2019	New Case Filed (JP OCA)
1CR-19-0346	The State of Texas vs. SOPHIA NICHOLLS	02/07/2019	New Case Filed (JP OCA)
1CR-19-0352	The State of Texas vs. DAMON MICHAEL BUTLER	02/07/2019	New Case Filed (JP OCA)

TXOCA JP 2011 Criminal Report

TXWILLIAMSONPRO

Reporting Period: June, 2022

JP1

Case Number	Style	Activity Date	Activity Type
1CR-19-0353	The State of Texas vs. Damon Michael Butler	02/07/2019	New Case Filed (JP OCA)
1CR-19-0410	The State of Texas vs. NOE JIMENEZ	02/20/2019	New Case Filed (JP OCA)
1CR-19-0422	The State of Texas vs. BRAYAN LOPEZ	02/22/2019	New Case Filed (JP OCA)
1CR-19-0436	The State of Texas vs. Shaun Wayne Talley	02/25/2019	New Case Filed (JP OCA)
1CR-19-0437	The State of Texas vs. JUAN SCOTT FALCON	02/25/2019	New Case Filed (JP OCA)
1CR-19-0438	The State of Texas vs. JUAN SCOTT FALCON	02/25/2019	New Case Filed (JP OCA)
1CR-19-0439	The State of Texas vs. JUAN SCOTT FALCON	02/25/2019	New Case Filed (JP OCA)
1CR-19-0474	The State of Texas vs. JOSEPH ABRAHAM URIBE	03/01/2019	New Case Filed (JP OCA)
1CR-19-0483	The State of Texas vs. JESUS MANUEL MARTINEZ	03/05/2019	New Case Filed (JP OCA)
1CR-19-0484	The State of Texas vs. JESUS MANUEL MARTINEZ	03/05/2019	New Case Filed (JP OCA)
1CR-19-0493	The State of Texas vs. Kevin Manuel Villa	03/06/2019	New Case Filed (JP OCA)
1CR-19-0501	The State of Texas vs. AKIRA SHAMIARA COMEAUX	03/07/2019	New Case Filed (JP OCA)
1CR-19-0508	The State of Texas vs. RONALD D RODGERS III	03/07/2019	New Case Filed (JP OCA)
1CR-19-0509	The State of Texas vs. Adrianna Kim Clark	03/07/2019	New Case Filed (JP OCA)
1CR-19-0542	The State of Texas vs. BRANDI SHAW	03/14/2019	New Case Filed (JP OCA)
1CR-19-0549	The State of Texas vs. ROBERT R ROGERS	03/14/2019	New Case Filed (JP OCA)
1CR-19-0565	The State of Texas vs. NOE JIMENEZ	02/20/2019	New Case Filed (JP OCA)
1CR-19-0577	The State of Texas vs. JAIME VALDEZ MOYA	03/20/2019	New Case Filed (JP OCA)
1CR-19-0579	The State of Texas vs. LUIS ALBERTO DOMINGUEZ LARA	03/21/2019	New Case Filed (JP OCA)
1CR-19-0580	The State of Texas vs. LUIS ALBERTO DOMINGUEZ LARA	03/21/2019	New Case Filed (JP OCA)
1CR-19-0592	The State of Texas vs. Zachary Davis	03/22/2019	New Case Filed (JP OCA)
1CR-19-0614	The State of Texas vs. Phillip Palmer Cain	03/29/2019	New Case Filed (JP OCA)
1CR-19-0615	The State of Texas vs. JOSHUA QUINN-WILLIAMS	04/01/2019	New Case Filed (JP OCA)
1CR-19-0616	The State of Texas vs. MAXWELL SCHAEFER	04/01/2019	New Case Filed (JP OCA)
1CR-19-0619	The State of Texas vs. JOSE GARCIA JR	04/01/2019	New Case Filed (JP OCA)
1CR-19-0620	The State of Texas vs. JOSE GARCIA JR	04/01/2019	New Case Filed (JP OCA)
1CR-19-0633	The State of Texas vs. FERNANDO FLORES RAMOS	04/03/2019	New Case Filed (JP OCA)
1CR-19-0643	The State of Texas vs. Naijack Bannavong	04/03/2019	New Case Filed (JP OCA)
1CR-19-0646	The State of Texas vs. MICHAEL MESERVE REDONICE	04/04/2019	New Case Filed (JP OCA)
1CR-19-0657	The State of Texas vs. ANNA CHUEY	04/04/2019	New Case Filed (JP OCA)
1CR-19-0687	The State of Texas vs. GUSTAVO BARCENAS-RODRIGUEZ	04/08/2019	New Case Filed (JP OCA)
1CR-19-0688	The State of Texas vs. GUSTAVO BARCENAS-RODRIGUEZ	04/08/2019	New Case Filed (JP OCA)
1CR-19-0695	The State of Texas vs. HALEY MOSER	04/09/2019	New Case Filed (JP OCA)
1CR-19-0726	The State of Texas vs. ASHLEY NICOLE PERALEZ	04/15/2019	New Case Filed (JP OCA)
1CR-19-0729	The State of Texas vs. Russell Cargill	04/15/2019	New Case Filed (JP OCA)
1CR-19-0733	The State of Texas vs. MIGUEL ANGEL GOMEZ NUNEZ	04/17/2019	New Case Filed (JP OCA)
1CR-19-0736	The State of Texas vs. COURTNEY JADE AUBIN	04/18/2019	New Case Filed (JP OCA)
1CR-19-0747	The State of Texas vs. ERIC SHANE NUNEZ	04/22/2019	New Case Filed (JP OCA)
1CR-19-0763	The State of Texas vs. JOEL GEER	04/25/2019	New Case Filed (JP OCA)
1CR-19-0764	The State of Texas vs. JOEL STEPHEN GEER	04/25/2019	New Case Filed (JP OCA)
1CR-19-0771	The State of Texas vs. JAMES ISAIAH URRUTIA	04/26/2019	New Case Filed (JP OCA)
1CR-19-0773	The State of Texas vs. ARMANDO ESTRADA	04/26/2019	New Case Filed (JP OCA)

TXOCA JP 2011 Criminal Report

TXWILLIAMSONPRO

Reporting Period: June, 2022

JP1

Case Number	Style	Activity Date	Activity Type
1CR-19-0781	The State of Texas vs. MAURO BUSTAMANTE	04/29/2019	New Case Filed (JP OCA)
1CR-19-0809	The State of Texas vs. TONYA-MAREA GONZALEZ	05/03/2019	New Case Filed (JP OCA)
1CR-19-0815	The State of Texas vs. Aaron Thomas Fulcher	05/06/2019	New Case Filed (JP OCA)
1CR-19-0828	The State of Texas vs. MEGHANN MARIE HYDER	05/07/2019	New Case Filed (JP OCA)
1CR-19-0829	The State of Texas vs. MEGHANN HYDER	05/07/2019	New Case Filed (JP OCA)
1CR-19-0831	The State of Texas vs. ALFARO-GONZALEZ ALFRARO-GONZALEZ	05/07/2019	New Case Filed (JP OCA)
1CR-19-0832	The State of Texas vs. ALFARO-GONZALEZ ALFRARO-GONZALEZ	05/07/2019	New Case Filed (JP OCA)
1CR-19-0839	The State of Texas vs. ASUNTE ROBINSON	05/08/2019	New Case Filed (JP OCA)
1CR-19-0847	The State of Texas vs. ERIK XAVIER RAMIREZ	05/13/2019	New Case Filed (JP OCA)
1CR-19-0848	The State of Texas vs. ERIK RAMIREZ	05/13/2019	New Case Filed (JP OCA)
1CR-19-0866	The State of Texas vs. Michael Durham	05/15/2019	New Case Filed (JP OCA)
1CR-19-0876	The State of Texas vs. SIOBHAN KATRINA HULSE	05/16/2019	New Case Filed (JP OCA)
1CR-19-0880	The State of Texas vs. THAI-VINCENT MINH VO	05/16/2019	New Case Filed (JP OCA)
1CR-19-0882	The State of Texas vs. ALEX JAIMESCASTRO	05/17/2019	New Case Filed (JP OCA)
1CR-19-0883	The State of Texas vs. TRASHAWN TATIANNA COLE	05/17/2019	New Case Filed (JP OCA)
1CR-19-0885	The State of Texas vs. ANDRES ARAGON	05/17/2019	New Case Filed (JP OCA)
1CR-19-0908	The State of Texas vs. Bobby Joe Vera, Jr.	05/23/2019	New Case Filed (JP OCA)
1CR-19-0911	The State of Texas vs. CHRISTOPHER RYAN SILVA	05/23/2019	New Case Filed (JP OCA)
1CR-19-0912	The State of Texas vs. CHRISTOPHER SILVA	05/23/2019	New Case Filed (JP OCA)
1CR-19-0922	The State of Texas vs. AMBER MACIAS	05/28/2019	New Case Filed (JP OCA)
1CR-19-0923	The State of Texas vs. AMBER MACIAS	05/28/2019	New Case Filed (JP OCA)
1CR-19-0924	The State of Texas vs. AMBER CHERI MACIAS	05/28/2019	New Case Filed (JP OCA)
1CR-19-0925	The State of Texas vs. AMBER CHERI MACIAS	05/28/2019	New Case Filed (JP OCA)
1CR-19-0940	The State of Texas vs. LUSK BENITO AREVALO	05/28/2019	New Case Filed (JP OCA)
1CR-19-0943	The State of Texas vs. ZECHARIAH AUSTIN GARZA	05/29/2019	New Case Filed (JP OCA)
1CR-19-0947	The State of Texas vs. Makinzie Rae Coe	05/30/2019	New Case Filed (JP OCA)
1CR-19-0948	The State of Texas vs. Paul Garcia	05/30/2019	New Case Filed (JP OCA)
1CR-19-0949	The State of Texas vs. Paul Garcia	05/30/2019	New Case Filed (JP OCA)
1CR-19-0962	The State of Texas vs. Marcus Andre Newman	05/30/2019	New Case Filed (JP OCA)
1CR-19-0966	The State of Texas vs. Juan Luis Rosales Alvarez	05/30/2019	New Case Filed (JP OCA)
1CR-19-0979	The State of Texas vs. SOPHIA MEDINA	06/03/2019	New Case Filed (JP OCA)
1CR-19-1010	The State of Texas vs. JALEN NICHOLE REASONOVER	06/05/2019	New Case Filed (JP OCA)
1CR-19-1013	The State of Texas vs. Trevor L Stanley	06/06/2019	New Case Filed (JP OCA)
1CR-19-1019	The State of Texas vs. Emilio Duharte Reyes	06/09/2019	New Case Filed (JP OCA)
1CR-19-1035	The State of Texas vs. LUIS LOPEZ FUENTES	06/11/2019	New Case Filed (JP OCA)
1CR-19-1036	The State of Texas vs. LUIS ANAEL LOPEZ FUENTES	06/11/2019	New Case Filed (JP OCA)
1CR-19-1050	The State of Texas vs. Trampas Robert Smith	06/17/2019	New Case Filed (JP OCA)
1CR-19-1054	The State of Texas vs. ANTONIA CARRASQUILLO RAMOS	06/19/2019	New Case Filed (JP OCA)
1CR-19-1064	The State of Texas vs. Willie Jarrod McMillan	06/19/2019	New Case Filed (JP OCA)
1CR-19-1065	The State of Texas vs. Willie Jarrod McMillan	06/19/2019	New Case Filed (JP OCA)
1CR-19-1067	The State of Texas vs. Treyvon Rondale James Vance	06/19/2019	New Case Filed (JP OCA)

TXOCA JP 2011 Criminal Report

TXWILLIAMSONPRO

Reporting Period: June, 2022

JP1

Case Number	Style	Activity Date	Activity Type
1CR-19-1070	The State of Texas vs. GUSTAVO BARCENAS-RODRIGUEZ	06/19/2019	New Case Filed (JP OCA)
1CR-19-1074	The State of Texas vs. NOLAN WAYNE SLAGLE	06/19/2019	New Case Filed (JP OCA)
1CR-19-1077	The State of Texas vs. MISAEL CHACON	06/20/2019	New Case Filed (JP OCA)
1CR-19-1079	The State of Texas vs. KLANISHA SHANAE MILLER	06/20/2019	New Case Filed (JP OCA)
1CR-19-1085	The State of Texas vs. JAMES HENRY FRANCIS	06/24/2019	New Case Filed (JP OCA)
1CR-19-1095	The State of Texas vs. BRANDI NICOLE ROGERS	06/24/2019	New Case Filed (JP OCA)
1CR-19-1096	The State of Texas vs. DONTREY MILLIGAN	06/24/2019	New Case Filed (JP OCA)
1CR-19-1112	The State of Texas vs. DORCAS D GONZALES-TAYLOR	06/26/2019	New Case Filed (JP OCA)
1CR-19-1113	The State of Texas vs. DORCAS D GONZALES-TAYLOR	06/26/2019	New Case Filed (JP OCA)
1CR-19-1119	The State of Texas vs. Omar Flores	06/26/2019	New Case Filed (JP OCA)
1CR-19-1120	The State of Texas vs. Omar Flores	06/26/2019	New Case Filed (JP OCA)
1CR-19-1144	The State of Texas vs. DENNIS COLLINS, Jr.	07/01/2019	New Case Filed (JP OCA)
1CR-19-1146	The State of Texas vs. Eduardo Reyes	07/01/2019	New Case Filed (JP OCA)
1CR-19-1148	The State of Texas vs. CHRISTOPHER MICHAEL VIRNELSON	07/01/2019	New Case Filed (JP OCA)
1CR-19-1149	The State of Texas vs. CHRISTOPHER MICHAEL VIRNELSON	07/01/2019	New Case Filed (JP OCA)
1CR-19-1151	The State of Texas vs. YOLANDA CASTILLO	07/01/2019	New Case Filed (JP OCA)
1CR-19-1153	The State of Texas vs. YOLANDA CASTILLO	07/01/2019	New Case Filed (JP OCA)
1CR-19-1160	The State of Texas vs. Kyelyn Sullivan	07/05/2019	New Case Filed (JP OCA)
1CR-19-1180	The State of Texas vs. Ernesto Hernandez Valdez	07/09/2019	New Case Filed (JP OCA)
1CR-19-1194	The State of Texas vs. EDUARDO GUADALUPE OCHOA FLORES	07/09/2019	New Case Filed (JP OCA)
1CR-19-1207	The State of Texas vs. JORDON RENEE ESTRADA	07/10/2019	New Case Filed (JP OCA)
1CR-19-1208	The State of Texas vs. JORDON RENEE ESTRADA	07/10/2019	New Case Filed (JP OCA)
1CR-19-1214	The State of Texas vs. ROBERT ROMO, Jr.	07/10/2019	New Case Filed (JP OCA)
1CR-19-1219	The State of Texas vs. Roberto Rivera	07/10/2019	New Case Filed (JP OCA)
1CR-19-1221	The State of Texas vs. LEONCIO BANUELOS MORENO	07/10/2019	New Case Filed (JP OCA)
1CR-19-1222	The State of Texas vs. LEONCIO BANUELOS MORENO	07/10/2019	New Case Filed (JP OCA)
1CR-19-1244	The State of Texas vs. BRIANNA GREEN	07/17/2019	New Case Filed (JP OCA)
1CR-19-1246	The State of Texas vs. SARAY MENDOZA TARANGO	07/18/2019	New Case Filed (JP OCA)
1CR-19-1247	The State of Texas vs. LUIS C ANASTACIO CASTELAN	07/18/2019	New Case Filed (JP OCA)
1CR-19-1248	The State of Texas vs. MERCEDES WIDMAN	07/18/2019	New Case Filed (JP OCA)
1CR-19-1253	The State of Texas vs. Jason Miller	07/18/2019	New Case Filed (JP OCA)
1CR-19-1258	The State of Texas vs. Star Marie Hurst	07/18/2019	New Case Filed (JP OCA)
1CR-19-1259	The State of Texas vs. JUAN NAVARRETE	07/18/2019	New Case Filed (JP OCA)
1CR-19-1260	The State of Texas vs. JUAN NAVARRETE	07/18/2019	New Case Filed (JP OCA)
1CR-19-1264	The State of Texas vs. SOPHIA MEDINA	07/18/2019	New Case Filed (JP OCA)
1CR-19-1269	The State of Texas vs. DANIEL ALLEN	07/18/2019	New Case Filed (JP OCA)
1CR-19-1275	The State of Texas vs. Melvin Lee Goss Jr	07/19/2019	New Case Filed (JP OCA)
1CR-19-1283	The State of Texas vs. Kassaye Bekele Kassaye	07/19/2019	New Case Filed (JP OCA)
1CR-19-1284	The State of Texas vs. Kassaye Bekele Kassaye	07/19/2019	New Case Filed (JP OCA)
1CR-19-1285	The State of Texas vs. Kassaye Bekele Kassaye	07/19/2019	New Case Filed (JP OCA)
1CR-19-1289	The State of Texas vs. Jena Joy Bauer	07/19/2019	New Case Filed (JP OCA)

TXOCA JP 2011 Criminal Report

TXWILLIAMSONPRO

Reporting Period: June, 2022

JP1

Case Number	Style	Activity Date	Activity Type
1CR-19-1294	The State of Texas vs. PRISCILLA ANN BECERRA	07/19/2019	New Case Filed (JP OCA)
1CR-19-1301	The State of Texas vs. CURTIS HARRIS	07/19/2019	New Case Filed (JP OCA)
1CR-19-1349	The State of Texas vs. CHARLES NORMANN	07/25/2019	New Case Filed (JP OCA)
1CR-19-1360	The State of Texas vs. EDGAR AVILA	07/29/2019	New Case Filed (JP OCA)
1CR-19-1361	The State of Texas vs. ALEX SAMUEL LARA DIAZ	07/29/2019	New Case Filed (JP OCA)
1CR-19-1366	The State of Texas vs. CATESA AUTMAN	07/29/2019	New Case Filed (JP OCA)
1CR-19-1368	The State of Texas vs. Mya C Grayson-Jones	07/29/2019	New Case Filed (JP OCA)
1CR-19-1389	The State of Texas vs. Kyvon Alan Higgins	07/30/2019	New Case Filed (JP OCA)
1CR-19-1390	The State of Texas vs. Kyvon Alan Higgins	07/30/2019	New Case Filed (JP OCA)
1CR-19-1399	The State of Texas vs. JOSE ADRIAN GUERRERO-GOVEA	07/30/2019	New Case Filed (JP OCA)
1CR-19-1401	The State of Texas vs. Kristiaan Vasquez	07/30/2019	New Case Filed (JP OCA)
1CR-19-1402	The State of Texas vs. Kristiaan Ismael Vasquez	07/30/2019	New Case Filed (JP OCA)
1CR-19-1410	The State of Texas vs. JOHN-MARK CARTER	07/31/2019	New Case Filed (JP OCA)
1CR-19-1421	The State of Texas vs. LAURA LARES	08/01/2019	New Case Filed (JP OCA)
1CR-19-1422	The State of Texas vs. LAURA ELIZABETH LARES	08/01/2019	New Case Filed (JP OCA)
1CR-19-1424	The State of Texas vs. DESIREE TREVINO	08/01/2019	New Case Filed (JP OCA)
1CR-19-1446	The State of Texas vs. KEVIN ANTONIO JENKINS JR	08/02/2019	New Case Filed (JP OCA)
1CR-19-1451	The State of Texas vs. Heather Irene Hartnett	08/02/2019	New Case Filed (JP OCA)
1CR-19-1452	The State of Texas vs. Heather Irene Hartnett	08/02/2019	New Case Filed (JP OCA)
1CR-19-1454	The State of Texas vs. CODY LOUIS LEMOINE	08/05/2019	New Case Filed (JP OCA)
1CR-19-1455	The State of Texas vs. Jose Ruben Mondragon	08/05/2019	New Case Filed (JP OCA)
1CR-19-1456	The State of Texas vs. JACOB ALLEN BROOKS	08/05/2019	New Case Filed (JP OCA)
1CR-19-1460	The State of Texas vs. Natalia Jackson	08/05/2019	New Case Filed (JP OCA)
1CR-19-1471	The State of Texas vs. STEPHANNIE PINTO	08/06/2019	New Case Filed (JP OCA)
1CR-19-1478	The State of Texas vs. OMARION SHAHEED HENDERSON	08/07/2019	New Case Filed (JP OCA)
1CR-19-1479	The State of Texas vs. OMARION SHAHEED HENDERSON	08/07/2019	New Case Filed (JP OCA)
1CR-19-1482	The State of Texas vs. Joshua Jimmy Mejia	08/07/2019	New Case Filed (JP OCA)
1CR-19-1483	The State of Texas vs. Joshua Jimmy Mejia	08/07/2019	New Case Filed (JP OCA)
1CR-19-1486	The State of Texas vs. ANNABELLE MAY	08/08/2019	New Case Filed (JP OCA)
1CR-19-1497	The State of Texas vs. Chad Edward Lundeen	08/08/2019	New Case Filed (JP OCA)
1CR-19-1500	The State of Texas vs. ROBERT JARRETT SHAW	08/08/2019	New Case Filed (JP OCA)
1CR-19-1501	The State of Texas vs. ROBERT JARRETT SHAW	08/08/2019	New Case Filed (JP OCA)
1CR-19-1506	The State of Texas vs. MONICA KATRINA LOGAN	08/08/2019	New Case Filed (JP OCA)
1CR-19-1507	The State of Texas vs. MONICA KATRINA LOGAN	08/08/2019	New Case Filed (JP OCA)
1CR-19-1519	The State of Texas vs. CRISTIAN VASQUEZ	08/12/2019	New Case Filed (JP OCA)
1CR-19-1536	The State of Texas vs. Natalie Zynette Miller	08/12/2019	New Case Filed (JP OCA)
1CR-19-1537	The State of Texas vs. Natalie Zynette Miller	08/12/2019	New Case Filed (JP OCA)
1CR-19-1542	The State of Texas vs. FRANSISCO JAVIER LOPEZ RAMOS	08/12/2019	New Case Filed (JP OCA)
1CR-19-1543	The State of Texas vs. FRANSISCO JAVIER LOPEZ RAMOS	08/12/2019	New Case Filed (JP OCA)
1CR-19-1546	The State of Texas vs. ANTARIS DIONNE JACKSON	08/13/2019	New Case Filed (JP OCA)
1CR-19-1547	The State of Texas vs. ANTARIS DIONNE JACKSON	08/13/2019	New Case Filed (JP OCA)
1CR-19-1550	The State of Texas vs. CODY DOUGLAS	08/13/2019	New Case Filed (JP OCA)

TXOCA JP 2011 Criminal Report

TXWILLIAMSONPRO

Reporting Period: June, 2022

JP1

Case Number	Style	Activity Date	Activity Type
1CR-19-1552	The State of Texas vs. CODY EDWARD DOUGLAS	08/13/2019	New Case Filed (JP OCA)
1CR-19-1554	The State of Texas vs. LUIS COSME	08/13/2019	New Case Filed (JP OCA)
1CR-19-1561	The State of Texas vs. NANCY RODRIGUEZ MEJIA	08/13/2019	New Case Filed (JP OCA)
1CR-19-1562	The State of Texas vs. MARIA PERALES	08/13/2019	New Case Filed (JP OCA)
1CR-19-1563	The State of Texas vs. Moises Rodriguez	08/13/2019	New Case Filed (JP OCA)
1CR-19-1570	The State of Texas vs. CORRIE CROTHER	08/14/2019	New Case Filed (JP OCA)
1CR-19-1590	The State of Texas vs. Jordan Philshun Hayes	08/14/2019	New Case Filed (JP OCA)
1CR-19-1591	The State of Texas vs. Jordan Philshun Hayes	08/14/2019	New Case Filed (JP OCA)
1CR-19-1597	The State of Texas vs. NATHAN BAILEY	08/15/2019	New Case Filed (JP OCA)
1CR-19-1603	The State of Texas vs. THOMAS GOMEZ	08/15/2019	New Case Filed (JP OCA)
1CR-19-1619	The State of Texas vs. Sarah Alyssa Sutton	08/16/2019	New Case Filed (JP OCA)
1CR-19-1621	The State of Texas vs. SARAHI AVILES RODRIGUEZ	08/16/2019	New Case Filed (JP OCA)
1CR-19-1644	The State of Texas vs. ALLIE ZLATKIN	08/19/2019	New Case Filed (JP OCA)
1CR-19-1655	The State of Texas vs. KANDI DOMER	08/19/2019	New Case Filed (JP OCA)
1CR-19-1672	The State of Texas vs. BENJAMIN YANEZ	08/19/2019	New Case Filed (JP OCA)
1CR-19-1684	The State of Texas vs. KENIN R WEEKS	08/20/2019	New Case Filed (JP OCA)
1CR-19-1688	The State of Texas vs. MELISSA JEAN GREEN	08/20/2019	New Case Filed (JP OCA)
1CR-19-1701	The State of Texas vs. WILLIAM MEBANE	08/20/2019	New Case Filed (JP OCA)
1CR-19-1713	The State of Texas vs. Nathan Turner	08/22/2019	New Case Filed (JP OCA)
1CR-19-1745	The State of Texas vs. DIAMONIQUE WILSON	08/23/2019	New Case Filed (JP OCA)
1CR-19-1746	The State of Texas vs. DIAMONIQUE WILSON	08/23/2019	New Case Filed (JP OCA)
1CR-19-1761	The State of Texas vs. RAYMOND FLORES	08/26/2019	New Case Filed (JP OCA)
1CR-19-1770	The State of Texas vs. Menietto Lafeet Crawford	08/26/2019	New Case Filed (JP OCA)
1CR-19-1781	The State of Texas vs. JESUS ESTRADA MEDEL	08/27/2019	New Case Filed (JP OCA)
1CR-19-1788	The State of Texas vs. CHASITY JOHNSON	08/28/2019	New Case Filed (JP OCA)
1CR-19-1794	The State of Texas vs. Victor Pena	08/28/2019	New Case Filed (JP OCA)
1CR-19-1797	The State of Texas vs. GREGORY MONROE POTEET	08/29/2019	New Case Filed (JP OCA)
1CR-19-1798	The State of Texas vs. GREGORY MONROE POTEET	08/29/2019	New Case Filed (JP OCA)
1CR-19-1802	The State of Texas vs. JONAS GARCIA SANCHEZ	08/29/2019	New Case Filed (JP OCA)
1CR-19-1803	The State of Texas vs. JONAS GARCIA SANCHEZ	08/29/2019	New Case Filed (JP OCA)
1CR-19-1808	The State of Texas vs. PRISCILLA ANN BECERRA	08/30/2019	New Case Filed (JP OCA)
1CR-19-1815	The State of Texas vs. ANIVAL J GALINDO-GONZALEZ	08/30/2019	New Case Filed (JP OCA)
1CR-19-1820	The State of Texas vs. DANIELLE MONIQUE WILSON	09/02/2019	New Case Filed (JP OCA)
1CR-19-1827	The State of Texas vs. ALICIA HOWELL	09/02/2019	New Case Filed (JP OCA)
1CR-19-1831	The State of Texas vs. RONNI OJEDA	09/02/2019	New Case Filed (JP OCA)
1CR-19-1833	The State of Texas vs. JUSTIN ADAMS	09/02/2019	New Case Filed (JP OCA)
1CR-19-1834	The State of Texas vs. JULIANNE PAIGE GRASSE	09/02/2019	New Case Filed (JP OCA)
1CR-19-1844	The State of Texas vs. WILLIAM DUENEZ	09/02/2019	New Case Filed (JP OCA)
1CR-19-1852	The State of Texas vs. TREVON THOMAS	09/03/2019	New Case Filed (JP OCA)
1CR-19-1871	The State of Texas vs. David Gonzalez	09/04/2019	New Case Filed (JP OCA)
1CR-19-1874	The State of Texas vs. NIKOLAI SAMUEL LUCAS	09/04/2019	New Case Filed (JP OCA)
1CR-19-1883	The State of Texas vs. BERTHA PEREDES	09/04/2019	New Case Filed (JP OCA)

TXOCA JP 2011 Criminal Report

TXWILLIAMSONPRO

Reporting Period: June, 2022

JP1

Case Number	Style	Activity Date	Activity Type
1CR-19-1884	The State of Texas vs. Akia Brown	09/04/2019	New Case Filed (JP OCA)
1CR-19-1889	The State of Texas vs. Darion Logan	09/04/2019	New Case Filed (JP OCA)
1CR-19-1893	The State of Texas vs. MADISON HART	09/05/2019	New Case Filed (JP OCA)
1CR-19-1894	The State of Texas vs. MADISON KRISTINE HART	09/05/2019	New Case Filed (JP OCA)
1CR-19-1899	The State of Texas vs. SUK MIN PARK	09/05/2019	New Case Filed (JP OCA)
1CR-19-1904	The State of Texas vs. MOHIB AYUB	09/05/2019	New Case Filed (JP OCA)
1CR-19-1921	The State of Texas vs. COLBY DALLAS WAKEFIELD	09/06/2019	New Case Filed (JP OCA)
1CR-19-1925	The State of Texas vs. Jennifer Woodward Banks	09/06/2019	New Case Filed (JP OCA)
1CR-19-1930	The State of Texas vs. LUCAS CLAUD HARVILLE	09/06/2019	New Case Filed (JP OCA)
1CR-19-1931	The State of Texas vs. LUCAS CLAUD HARVILLE	09/06/2019	New Case Filed (JP OCA)
1CR-19-1932	The State of Texas vs. Isreal Maldonando	09/06/2019	New Case Filed (JP OCA)
1CR-19-1933	The State of Texas vs. Isreal Maldonando	09/06/2019	New Case Filed (JP OCA)
1CR-19-1938	The State of Texas vs. Adet Kenyatta Mortin Hutchins	09/09/2019	New Case Filed (JP OCA)
1CR-19-1942	The State of Texas vs. MIRANDA GONZALEZ	09/09/2019	New Case Filed (JP OCA)
1CR-19-1952	The State of Texas vs. JOSE RIOS CAVASOS	09/09/2019	New Case Filed (JP OCA)
1CR-19-1954	The State of Texas vs. Norman Taylor	09/09/2019	New Case Filed (JP OCA)
1CR-19-1963	The State of Texas vs. DERRICK KING	09/09/2019	New Case Filed (JP OCA)
1CR-19-1964	The State of Texas vs. DERRICK JOSEPH BOWMAN KING	09/09/2019	New Case Filed (JP OCA)
1CR-19-1965	The State of Texas vs. MANETTE WETE	09/09/2019	New Case Filed (JP OCA)
1CR-19-1981	The State of Texas vs. DAVID DOWLER	09/10/2019	New Case Filed (JP OCA)
1CR-19-1984	The State of Texas vs. Charles Connor	09/10/2019	New Case Filed (JP OCA)
1CR-19-1985	The State of Texas vs. Charles Edward Connor	09/10/2019	New Case Filed (JP OCA)
1CR-19-1989	The State of Texas vs. JENNIFER NICOLE LASSITER	09/10/2019	New Case Filed (JP OCA)
1CR-19-2023	The State of Texas vs. Natalie Zynette Miller	09/12/2019	New Case Filed (JP OCA)
1CR-19-2024	The State of Texas vs. Natalie Zynette Miller	09/12/2019	New Case Filed (JP OCA)
1CR-19-2038	The State of Texas vs. CHRISTIAN WALKER	09/13/2019	New Case Filed (JP OCA)
1CR-19-2043	The State of Texas vs. DELILAH LEONOR MONTALVO	09/13/2019	New Case Filed (JP OCA)
1CR-19-2050	The State of Texas vs. STEVEN MICHAEL REGOTTI	09/13/2019	New Case Filed (JP OCA)
1CR-19-2051	The State of Texas vs. STEVEN MICHAEL REGOTTI	09/13/2019	New Case Filed (JP OCA)
1CR-19-2062	The State of Texas vs. GREGORY YOUNG	09/16/2019	New Case Filed (JP OCA)
1CR-19-2069	The State of Texas vs. RAFAEL RODRIGUEZ	09/17/2019	New Case Filed (JP OCA)
1CR-19-2070	The State of Texas vs. ROBERT ROETTGEN	09/17/2019	New Case Filed (JP OCA)
1CR-19-2075	The State of Texas vs. DAMARIAN HARRISON	09/17/2019	New Case Filed (JP OCA)
1CR-19-2106	The State of Texas vs. TRAVIS TANKSELY	09/23/2019	New Case Filed (JP OCA)
1CR-19-2120	The State of Texas vs. DEIONTAE ANTWON NEAL	09/23/2019	New Case Filed (JP OCA)
1CR-19-2132	The State of Texas vs. CIERRA RENE RIVERA	09/23/2019	New Case Filed (JP OCA)
1CR-19-2133	The State of Texas vs. CIERRA RENE RIVERA	09/23/2019	New Case Filed (JP OCA)
1CR-19-2135	The State of Texas vs. ZECHARIAH JOSEPH ROSALES	09/23/2019	New Case Filed (JP OCA)
1CR-19-2136	The State of Texas vs. ZECHARIAH JOSEPH ROSALES	09/23/2019	New Case Filed (JP OCA)
1CR-19-2149	The State of Texas vs. MICHAEL DAVID RIGGS	09/23/2019	New Case Filed (JP OCA)
1CR-19-2166	The State of Texas vs. MICHAEL PETER WESTON	09/23/2019	New Case Filed (JP OCA)
1CR-19-2167	The State of Texas vs. MICHAEL PETER WESTON	09/23/2019	New Case Filed (JP OCA)

TXOCA JP 2011 Criminal Report

TXWILLIAMSONPRO

Reporting Period: June, 2022

JP1

Case Number	Style	Activity Date	Activity Type
1CR-19-2168	The State of Texas vs. MICHAEL PETER WESTON	09/23/2019	New Case Filed (JP OCA)
1CR-19-2171	The State of Texas vs. Charles Kemp, Jr.	09/23/2019	New Case Filed (JP OCA)
1CR-19-2180	The State of Texas vs. KELSEY PERRY	09/24/2019	New Case Filed (JP OCA)
1CR-19-2182	The State of Texas vs. SHARON HOUSTON	09/24/2019	New Case Filed (JP OCA)
1CR-19-2183	The State of Texas vs. SHARON DENISE HOUSTON	09/24/2019	New Case Filed (JP OCA)
1CR-19-2184	The State of Texas vs. JACQUELINE NICOLE BLUE	09/24/2019	New Case Filed (JP OCA)
1CR-19-2186	The State of Texas vs. DESTINY MORRISON	09/25/2019	New Case Filed (JP OCA)
1CR-19-2187	The State of Texas vs. UZAIR SYED	09/25/2019	New Case Filed (JP OCA)
1CR-19-2190	The State of Texas vs. Aaron Imerson Gordy	09/25/2019	New Case Filed (JP OCA)
1CR-19-2204	The State of Texas vs. Darrell Everest Stewart, II	09/25/2019	New Case Filed (JP OCA)
1CR-19-2212	The State of Texas vs. Eboney Arena Joiner	09/25/2019	New Case Filed (JP OCA)
1CR-19-2213	The State of Texas vs. Eboney Arena Joiner	09/25/2019	New Case Filed (JP OCA)
1CR-19-2217	The State of Texas vs. SAMUEL JAKE REDDEN	09/26/2019	New Case Filed (JP OCA)
1CR-19-2218	The State of Texas vs. LUCA COMO	09/26/2019	New Case Filed (JP OCA)
1CR-19-2220	The State of Texas vs. JASON RIVERA	09/26/2019	New Case Filed (JP OCA)
1CR-19-2225	The State of Texas vs. Kenneth Wayne Jones	09/26/2019	New Case Filed (JP OCA)
1CR-19-2226	The State of Texas vs. JUAN CARLOS GAMEZ	09/26/2019	New Case Filed (JP OCA)
1CR-19-2234	The State of Texas vs. Kasey Owens	09/27/2019	New Case Filed (JP OCA)
1CR-19-2235	The State of Texas vs. Kasey Owens	09/27/2019	New Case Filed (JP OCA)
1CR-19-2236	The State of Texas vs. Kasey Owens	09/27/2019	New Case Filed (JP OCA)
1CR-19-2238	The State of Texas vs. ZACKERIAH PETERSON	09/27/2019	New Case Filed (JP OCA)
1CR-19-2257	The State of Texas vs. MSTISLAV TALAVERA-KARMANOV	09/30/2019	New Case Filed (JP OCA)
1CR-19-2259	The State of Texas vs. ROBERTO LARA	09/30/2019	New Case Filed (JP OCA)
1CR-19-2260	The State of Texas vs. ROBERTO LARA	09/30/2019	New Case Filed (JP OCA)
1CR-19-2291	The State of Texas vs. Kiley Delgado	10/02/2019	New Case Filed (JP OCA)
1CR-19-2316	The State of Texas vs. ZENAIDA JOY BAELLO	10/04/2019	New Case Filed (JP OCA)
1CR-19-2324	The State of Texas vs. MICHAEL ANDREW CRATER	10/07/2019	New Case Filed (JP OCA)
1CR-19-2330	The State of Texas vs. JOHN HASSAN	10/08/2019	New Case Filed (JP OCA)
1CR-19-2345	The State of Texas vs. Nazayah Monei Turner	10/08/2019	New Case Filed (JP OCA)
1CR-19-2346	The State of Texas vs. Nazayah Monei Turner	10/08/2019	New Case Filed (JP OCA)
1CR-19-2352	The State of Texas vs. David Scott	10/08/2019	New Case Filed (JP OCA)
1CR-19-2354	The State of Texas vs. VICTOR VASQUEZ	10/09/2019	New Case Filed (JP OCA)
1CR-19-2356	The State of Texas vs. Mario Alvarez	10/09/2019	New Case Filed (JP OCA)
1CR-19-2369	The State of Texas vs. Tina Marie Pickell	10/11/2019	New Case Filed (JP OCA)
1CR-19-2396	The State of Texas vs. ALEX CHRISTOPHER RIOS	10/11/2019	New Case Filed (JP OCA)
1CR-19-2398	The State of Texas vs. ALEX CHRISTOPHER RIOS	10/11/2019	New Case Filed (JP OCA)
1CR-19-2399	The State of Texas vs. ALEX RIOS	10/11/2019	New Case Filed (JP OCA)
1CR-19-2402	The State of Texas vs. JULIAN V ALEJOS	10/11/2019	New Case Filed (JP OCA)
1CR-19-2410	The State of Texas vs. Trinity Lanesha Blair	10/11/2019	New Case Filed (JP OCA)
1CR-19-2411	The State of Texas vs. Trinity Lanesha Blair	10/11/2019	New Case Filed (JP OCA)
1CR-19-2412	The State of Texas vs. Trinity Blair	10/11/2019	New Case Filed (JP OCA)
1CR-19-2436	The State of Texas vs. KENAY FLEMING	10/15/2019	New Case Filed (JP OCA)

TXOCA JP 2011 Criminal Report

TXWILLIAMSONPRO

Reporting Period: June, 2022

JP1

Case Number	Style	Activity Date	Activity Type
1CR-19-2451	The State of Texas vs. Carl Dennis Hayden, Jr.	10/15/2019	New Case Filed (JP OCA)
1CR-19-2466	The State of Texas vs. JULIO ALEJANDRO ESQUIVEL RODRIGUEZ	10/16/2019	New Case Filed (JP OCA)
1CR-19-2470	The State of Texas vs. Jammie Castillo	10/16/2019	New Case Filed (JP OCA)
1CR-19-2487	The State of Texas vs. JESUS BRIONES	10/17/2019	New Case Filed (JP OCA)
1CR-19-2489	The State of Texas vs. RANDELL CANADY, II	10/17/2019	New Case Filed (JP OCA)
1CR-19-2494	The State of Texas vs. JEFFERSON DAVID REYES-LARA	10/17/2019	New Case Filed (JP OCA)
1CR-19-2499	The State of Texas vs. MICHAEL ANTHONY MCCAIN	10/17/2019	New Case Filed (JP OCA)
1CR-19-2500	The State of Texas vs. MICHAEL ANTHONY MCCAIN	10/17/2019	New Case Filed (JP OCA)
1CR-19-2505	The State of Texas vs. YAMILETH HERNANDEZ	10/17/2019	New Case Filed (JP OCA)
1CR-19-2506	The State of Texas vs. YAMILETH HERNANDEZ	10/17/2019	New Case Filed (JP OCA)
1CR-19-2512	The State of Texas vs. FRANKY JOE STEELE	10/17/2019	New Case Filed (JP OCA)
1CR-19-2513	The State of Texas vs. JULIA CERYAN	10/18/2019	New Case Filed (JP OCA)
1CR-19-2518	The State of Texas vs. AMANDA ANN GUTIERREZ	10/18/2019	New Case Filed (JP OCA)
1CR-19-2519	The State of Texas vs. JELISSA Reonta ODOM	10/18/2019	New Case Filed (JP OCA)
1CR-19-2520	The State of Texas vs. JELISSA ODOM	10/18/2019	New Case Filed (JP OCA)
1CR-19-2524	The State of Texas vs. JACQUELYN ALANA MAHOME	10/21/2019	New Case Filed (JP OCA)
1CR-19-2535	The State of Texas vs. DARRELL GRIFFIN, Jr.	10/21/2019	New Case Filed (JP OCA)
1CR-19-2536	The State of Texas vs. DARRELL GRIFFIN, Jr.	10/21/2019	New Case Filed (JP OCA)
1CR-19-2547	The State of Texas vs. MALCOLM JAMAL JOHNSON	10/22/2019	New Case Filed (JP OCA)
1CR-19-2548	The State of Texas vs. KYLE CHAMPION	10/22/2019	New Case Filed (JP OCA)
1CR-19-2555	The State of Texas vs. CARLOS GILBERTO ORTIZ SANTIAGO	10/23/2019	New Case Filed (JP OCA)
1CR-19-2561	The State of Texas vs. VERONICA GARCIA	10/23/2019	New Case Filed (JP OCA)
1CR-19-2564	The State of Texas vs. BERNICE RICHARDSON	10/23/2019	New Case Filed (JP OCA)
1CR-19-2566	The State of Texas vs. Robert Ragan	10/23/2019	New Case Filed (JP OCA)
1CR-19-2577	The State of Texas vs. JEANETTE SMALLS	10/24/2019	New Case Filed (JP OCA)
1CR-19-2578	The State of Texas vs. WALTER MEZA	10/24/2019	New Case Filed (JP OCA)
1CR-19-2579	The State of Texas vs. WALTER ALEJANDRO MEZA	10/24/2019	New Case Filed (JP OCA)
1CR-19-2580	The State of Texas vs. WALTER ALEJANDRO MEZA	10/24/2019	New Case Filed (JP OCA)
1CR-19-2586	The State of Texas vs. KRIS STEPHENSON	10/25/2019	New Case Filed (JP OCA)
1CR-19-2592	The State of Texas vs. ROBERTO IGLESIAS FEBLES	10/25/2019	New Case Filed (JP OCA)
1CR-19-2593	The State of Texas vs. ROBERTO CARLOS IGLESIAS FEBLES	10/25/2019	New Case Filed (JP OCA)
1CR-19-2595	The State of Texas vs. MELISSA CONANT	10/28/2019	New Case Filed (JP OCA)
1CR-19-2599	The State of Texas vs. KATE BEAN	10/28/2019	New Case Filed (JP OCA)
1CR-19-2608	The State of Texas vs. NADEEN DAYEH	10/29/2019	New Case Filed (JP OCA)
1CR-19-2609	The State of Texas vs. MELVIN WGRAY	10/25/2019	New Case Filed (JP OCA)
1CR-19-2613	The State of Texas vs. Margie Inez Cain	10/25/2019	New Case Filed (JP OCA)
1CR-19-2615	The State of Texas vs. Margie Inez Cain	10/25/2019	New Case Filed (JP OCA)
1CR-19-2626	The State of Texas vs. KATHERINE NATALYA BOCCIERI	10/25/2019	New Case Filed (JP OCA)
1CR-19-2628	The State of Texas vs. TYRELL ALVIN LEE	10/25/2019	New Case Filed (JP OCA)
1CR-19-2629	The State of Texas vs. AVLAOS ROSALIO DIANAS	10/25/2019	New Case Filed (JP OCA)
1CR-19-2631	The State of Texas vs. ETHAN QUINN LUZA	10/28/2019	New Case Filed (JP OCA)

TXOCA JP 2011 Criminal Report

TXWILLIAMSONPRO

Reporting Period: June, 2022

JP1

Case Number	Style	Activity Date	Activity Type
1CR-19-2632	The State of Texas vs. ETHAN QUINN LUZA	10/28/2019	New Case Filed (JP OCA)
1CR-19-2666	The State of Texas vs. MIGUEL COLON	10/31/2019	New Case Filed (JP OCA)
1CR-19-2683	The State of Texas vs. ELIZABETH GARZA	11/01/2019	New Case Filed (JP OCA)
1CR-19-2684	The State of Texas vs. ELIZABETH GARZA	11/01/2019	New Case Filed (JP OCA)
1CR-19-2692	The State of Texas vs. RYAN JOHNS	11/04/2019	New Case Filed (JP OCA)
1CR-19-2698	The State of Texas vs. ALEJANDRO CALDERON RIVAS	11/04/2019	New Case Filed (JP OCA)
1CR-19-2701	The State of Texas vs. Chaz Michael Tine	11/05/2019	New Case Filed (JP OCA)
1CR-19-2704	The State of Texas vs. KATIE CELESTE HARMONSON	11/05/2019	New Case Filed (JP OCA)
1CR-19-2713	The State of Texas vs. Cyde Arnold	11/05/2019	New Case Filed (JP OCA)
1CR-19-2721	The State of Texas vs. GUERY AGUILAR GODOY	11/06/2019	New Case Filed (JP OCA)
1CR-19-2722	The State of Texas vs. GUERY DANIELS AGUILAR GODOY	11/06/2019	New Case Filed (JP OCA)
1CR-19-2723	The State of Texas vs. GUERY AGUILAR GODOY	11/06/2019	New Case Filed (JP OCA)
1CR-19-2724	The State of Texas vs. MAGGIE DOSS	11/06/2019	New Case Filed (JP OCA)
1CR-19-2726	The State of Texas vs. FERNANDO COSME	11/06/2019	New Case Filed (JP OCA)
1CR-19-2730	The State of Texas vs. LETASHA ALLEN	11/06/2019	New Case Filed (JP OCA)
1CR-19-2735	The State of Texas vs. JAKOB BRENNEN CROTHERS	11/06/2019	New Case Filed (JP OCA)
1CR-19-2741	The State of Texas vs. LAUREN SHEFTALL	11/08/2019	New Case Filed (JP OCA)
1CR-19-2742	The State of Texas vs. WARRIOR FENNELL	11/08/2019	New Case Filed (JP OCA)
1CR-19-2744	The State of Texas vs. WARRIOR ROBERE FENNELL	11/08/2019	New Case Filed (JP OCA)
1CR-19-2746	The State of Texas vs. JAVIER PADILLA	11/08/2019	New Case Filed (JP OCA)
1CR-19-2748	The State of Texas vs. Jasvir Singh	11/08/2019	New Case Filed (JP OCA)
1CR-19-2753	The State of Texas vs. TIMOTHY ROBINSON	11/11/2019	New Case Filed (JP OCA)
1CR-19-2755	The State of Texas vs. MELISSA HAGGARD	11/11/2019	New Case Filed (JP OCA)
1CR-19-2776	The State of Texas vs. BLAKE THOR EVENSON	11/13/2019	New Case Filed (JP OCA)
1CR-19-2786	The State of Texas vs. HECTOR IVAN GARCIA-PEREZ	11/13/2019	New Case Filed (JP OCA)
1CR-19-2787	The State of Texas vs. HECTOR IVAN GARCIA-PEREZ	11/13/2019	New Case Filed (JP OCA)
1CR-19-2790	The State of Texas vs. BRETT EDWARD OXFORD	11/13/2019	New Case Filed (JP OCA)
1CR-19-2807	The State of Texas vs. OMAR BENITEZ	11/13/2019	New Case Filed (JP OCA)
1CR-19-2828	The State of Texas vs. COUNTER LAMIBARMA	11/14/2019	New Case Filed (JP OCA)
1CR-19-2830	The State of Texas vs. AUSTIN GREEN	11/15/2019	New Case Filed (JP OCA)
1CR-19-2831	The State of Texas vs. AUSTIN LANCE GREEN	11/15/2019	New Case Filed (JP OCA)
1CR-19-2838	The State of Texas vs. LEWIS NWOLISA	11/15/2019	New Case Filed (JP OCA)
1CR-19-2843	The State of Texas vs. MARK ANTHONY GOMEZ	11/18/2019	New Case Filed (JP OCA)
1CR-19-2847	The State of Texas vs. James Johnson, III	11/18/2019	New Case Filed (JP OCA)
1CR-19-2848	The State of Texas vs. James Charles Johnson, III	11/18/2019	New Case Filed (JP OCA)
1CR-19-2851	The State of Texas vs. CHELSEA SUTTON	11/18/2019	New Case Filed (JP OCA)
1CR-19-2852	The State of Texas vs. CHELSEA LYNN SUTTON	11/18/2019	New Case Filed (JP OCA)
1CR-19-2854	The State of Texas vs. JUAN LUIS GARCIA BAUTISTA	11/18/2019	New Case Filed (JP OCA)
1CR-19-2855	The State of Texas vs. JUAN LUIS GARCIA BAUTISTA	11/18/2019	New Case Filed (JP OCA)
1CR-19-2857	The State of Texas vs. SAMUEL WILSON	11/18/2019	New Case Filed (JP OCA)
1CR-19-2868	The State of Texas vs. KRISTIL ANN MITCHELL	11/19/2019	New Case Filed (JP OCA)
1CR-19-2870	The State of Texas vs. LUIS JAVIER AXELRAD	11/20/2019	New Case Filed (JP OCA)

TXOCA JP 2011 Criminal Report

TXWILLIAMSONPRO

Reporting Period: June, 2022

JP1

Case Number	Style	Activity Date	Activity Type
1CR-19-2882	The State of Texas vs. Cleonir Carvalito Lemes	11/21/2019	New Case Filed (JP OCA)
1CR-19-2917	The State of Texas vs. Travis Cain	11/26/2019	New Case Filed (JP OCA)
1CR-19-2927	The State of Texas vs. KEEVER FREDERICK	11/27/2019	New Case Filed (JP OCA)
1CR-19-2942	The State of Texas vs. FADIL PUNJAWANI	12/02/2019	New Case Filed (JP OCA)
1CR-19-2944	The State of Texas vs. FADIL PUNJAWANI	12/02/2019	New Case Filed (JP OCA)
1CR-19-2945	The State of Texas vs. ARACELI BERGSTROM	12/02/2019	New Case Filed (JP OCA)
1CR-19-2955	The State of Texas vs. TRACE SAUCEDO	12/03/2019	New Case Filed (JP OCA)
1CR-19-2962	The State of Texas vs. Justin Thompson	12/04/2019	New Case Filed (JP OCA)
1CR-19-2963	The State of Texas vs. Justin Thompson	12/04/2019	New Case Filed (JP OCA)
1CR-19-2969	The State of Texas vs. ANTONINO CRUZ PEREZ	12/05/2019	New Case Filed (JP OCA)
1CR-19-2970	The State of Texas vs. ANTONINO CRUZ PEREZ	12/05/2019	New Case Filed (JP OCA)
1CR-19-2978	The State of Texas vs. CARLOS REYNAGA GONZALEZ	12/05/2019	New Case Filed (JP OCA)
1CR-19-2990	The State of Texas vs. JUAN DAVID POSADA VARGAS	12/05/2019	New Case Filed (JP OCA)
1CR-19-2995	The State of Texas vs. EDGAR VASQUEZ	12/05/2019	New Case Filed (JP OCA)
1CR-19-3019	The State of Texas vs. Adaralyn Bernard Wyatt	12/09/2019	New Case Filed (JP OCA)
1CR-19-3029	The State of Texas vs. AMELIA ROSITAS-SERRANO	12/11/2019	New Case Filed (JP OCA)
1CR-19-3034	The State of Texas vs. JONATHAN XIMENEZ	12/12/2019	New Case Filed (JP OCA)
1CR-19-3053	The State of Texas vs. Irvin Esquivel-Sataolaya	12/12/2019	New Case Filed (JP OCA)
1CR-19-3057	The State of Texas vs. KEYANTI CRISWELL	12/13/2019	New Case Filed (JP OCA)
1CR-19-3064	The State of Texas vs. Irvin Esquivel-Sataolaya	12/13/2019	New Case Filed (JP OCA)
1CR-19-3066	The State of Texas vs. JOHNNIE DEE BEATY	12/13/2019	New Case Filed (JP OCA)
1CR-19-3067	The State of Texas vs. Dana Clerc	12/13/2019	New Case Filed (JP OCA)
1CR-19-3068	The State of Texas vs. Dana Clerc	12/13/2019	New Case Filed (JP OCA)
1CR-19-3092	The State of Texas vs. JOEL ROBERT KOSTER	12/17/2019	New Case Filed (JP OCA)
1CR-19-3105	The State of Texas vs. Oscar Escoffie	12/18/2019	New Case Filed (JP OCA)
1CR-19-3115	The State of Texas vs. STEPHANIE RENEE GALINDO	12/19/2019	New Case Filed (JP OCA)
1CR-19-3126	The State of Texas vs. WEN ZHANG	12/19/2019	New Case Filed (JP OCA)
1CR-19-3127	The State of Texas vs. WEN WEI ZHANG	12/19/2019	New Case Filed (JP OCA)
1CR-19-3128	The State of Texas vs. TAYLOR ELLISON	12/19/2019	New Case Filed (JP OCA)
1CR-19-3129	The State of Texas vs. TAYLOR ELLISON	12/19/2019	New Case Filed (JP OCA)
1CR-19-3130	The State of Texas vs. TAYLOR ELLISON	12/19/2019	New Case Filed (JP OCA)
1CR-19-3131	The State of Texas vs. TAYLOR ELLISON	12/19/2019	New Case Filed (JP OCA)
1CR-19-3154	The State of Texas vs. PERRY RAWLINSON, Jr.	12/20/2019	New Case Filed (JP OCA)
1CR-19-3155	The State of Texas vs. PERRY RAWLINSON, Jr.	12/20/2019	New Case Filed (JP OCA)
1CR-19-3159	The State of Texas vs. GUILLERMO HERNANDEZ	12/20/2019	New Case Filed (JP OCA)
1CR-19-3163	The State of Texas vs. JORGE SEGOVIA COLLAZO	12/20/2019	New Case Filed (JP OCA)
1CR-19-3166	The State of Texas vs. VANESSA GLADIS PADILLA	12/26/2019	New Case Filed (JP OCA)
1CR-19-3167	The State of Texas vs. LAUREN CURRAN	12/26/2019	New Case Filed (JP OCA)
1CR-19-3168	The State of Texas vs. MATTHEW JUBA	12/26/2019	New Case Filed (JP OCA)
1CR-19-3177	The State of Texas vs. DAMIAN ISAIAH ACOSTA	12/27/2019	New Case Filed (JP OCA)
1CR-19-3178	The State of Texas vs. DAMIAN ISAIAH ACOSTA	12/27/2019	New Case Filed (JP OCA)
1CR-19-3180	The State of Texas vs. Tania Maria Acosta	12/27/2019	New Case Filed (JP OCA)

Case Number	Style	Activity Date	Activity Type
1CR-19-3181	The State of Texas vs. Tania Maria Acosta	12/27/2019	New Case Filed (JP OCA)
1CR-19-3196	The State of Texas vs. TONYA SORRELLS	12/30/2019	New Case Filed (JP OCA)
1CR-19-3207	The State of Texas vs. Daniel Barraza	12/30/2019	New Case Filed (JP OCA)
1CR-19-3208	The State of Texas vs. KENNIYA MARIE GATHING	12/30/2019	New Case Filed (JP OCA)
1CR-19-3209	The State of Texas vs. KENNIYA MARIE GATHING	12/30/2019	New Case Filed (JP OCA)
1CR-19-3219	The State of Texas vs. KEYONA KORBEL GRIGGS	12/31/2019	New Case Filed (JP OCA)
1CR-19-3220	The State of Texas vs. KEYONA KORBEL GRIGGS	12/31/2019	New Case Filed (JP OCA)
1CR-19-3243	The State of Texas vs. DARRICK R BAPTIST	12/31/2019	New Case Filed (JP OCA)
1CR-20-0001	The State of Texas vs. Justin Tyler Gresham	01/01/2020	New Case Filed (JP OCA)
1CR-20-0002	The State of Texas vs. Lamonica Robinson	01/01/2020	New Case Filed (JP OCA)
1CR-20-0003	The State of Texas vs. Lamonica Renee Robinson	01/01/2020	New Case Filed (JP OCA)
1CR-20-0004	The State of Texas vs. Lamonica Renee Robinson	01/01/2020	New Case Filed (JP OCA)
1CR-20-0008	The State of Texas vs. KELSY ANN CLARK	01/02/2020	New Case Filed (JP OCA)
1CR-20-0012	The State of Texas vs. MICHAEL RIVERA	01/02/2020	New Case Filed (JP OCA)
1CR-20-0013	The State of Texas vs. MICHAEL RIVERA	01/02/2020	New Case Filed (JP OCA)
1CR-20-0022	The State of Texas vs. ALEXANDER SLEVENS	01/03/2020	New Case Filed (JP OCA)
1CR-20-0027	The State of Texas vs. Fernando Hernandez	01/03/2020	New Case Filed (JP OCA)
1CR-20-0028	The State of Texas vs. CHRISTOPHER KIM	01/03/2020	New Case Filed (JP OCA)
1CR-20-0031	The State of Texas vs. JONATHAN ALAN WILLS	01/06/2020	New Case Filed (JP OCA)
1CR-20-0033	The State of Texas vs. KAITLYN SHIMANDLE	01/07/2020	New Case Filed (JP OCA)
1CR-20-0034	The State of Texas vs. KAITLYN ELIZABETH SHIMANDLE	01/07/2020	New Case Filed (JP OCA)
1CR-20-0035	The State of Texas vs. KAITLYN ELIZABETH SHIMANDLE	01/07/2020	New Case Filed (JP OCA)
1CR-20-0040	The State of Texas vs. FROYLAM ROMERO	01/08/2020	New Case Filed (JP OCA)
1CR-20-0043	The State of Texas vs. THERESA WASHINGTON	01/08/2020	New Case Filed (JP OCA)
1CR-20-0048	The State of Texas vs. ELAINE KATHLEEN THURKETTLE	01/08/2020	New Case Filed (JP OCA)
1CR-20-0051	The State of Texas vs. Ian James Feibleman	01/08/2020	New Case Filed (JP OCA)
1CR-20-0055	The State of Texas vs. CHRISTIAN JOSE PERDOMO VASQUEZ	01/08/2020	New Case Filed (JP OCA)
1CR-20-0056	The State of Texas vs. James Shaw	01/09/2020	New Case Filed (JP OCA)
1CR-20-0057	The State of Texas vs. James Wesley Shaw	01/09/2020	New Case Filed (JP OCA)
1CR-20-0058	The State of Texas vs. James Wesley Shaw	01/09/2020	New Case Filed (JP OCA)
1CR-20-0059	The State of Texas vs. James Wesley Shaw	01/09/2020	New Case Filed (JP OCA)
1CR-20-0064	The State of Texas vs. DARREL BLACK	01/10/2020	New Case Filed (JP OCA)
1CR-20-0077	The State of Texas vs. Charlie Abel Orona	01/13/2020	New Case Filed (JP OCA)
1CR-20-0083	The State of Texas vs. KRISTINA PIPER	01/13/2020	New Case Filed (JP OCA)
1CR-20-0087	The State of Texas vs. William Cormack McCarthy	01/13/2020	New Case Filed (JP OCA)
1CR-20-0088	The State of Texas vs. LAMETRICE DARSHA HARGROVE COHNS	01/13/2020	New Case Filed (JP OCA)
1CR-20-0116	The State of Texas vs. VICTORIA KAY THOMAS	01/15/2020	New Case Filed (JP OCA)
1CR-20-0117	The State of Texas vs. VICTORIA KAY THOMAS	01/15/2020	New Case Filed (JP OCA)
1CR-20-0127	The State of Texas vs. GEORGE CUDWORTH, Jr.	01/16/2020	New Case Filed (JP OCA)
1CR-20-0132	The State of Texas vs. GARY YENIN	01/16/2020	New Case Filed (JP OCA)
1CR-20-0137	The State of Texas vs. CARLY AUSTIN MOORE	01/16/2020	New Case Filed (JP OCA)

TXOCA JP 2011 Criminal Report

TXWILLIAMSONPRO

Reporting Period: June, 2022

JP1

Case Number	Style	Activity Date	Activity Type
1CR-20-0138	The State of Texas vs. CARLY AUSTIN MOORE	01/16/2020	New Case Filed (JP OCA)
1CR-20-0156	The State of Texas vs. Kaylah Devonna Taylor	01/17/2020	New Case Filed (JP OCA)
1CR-20-0157	The State of Texas vs. Kaylah Devonna Taylor	01/17/2020	New Case Filed (JP OCA)
1CR-20-0165	The State of Texas vs. ANIVAL J GALINDO-GONZALEZ	01/17/2020	New Case Filed (JP OCA)
1CR-20-0166	The State of Texas vs. ANIVAL J GALINDO-GONZALEZ	01/17/2020	New Case Filed (JP OCA)
1CR-20-0167	The State of Texas vs. ANIVAL J GALINDO-GONZALEZ	01/17/2020	New Case Filed (JP OCA)
1CR-20-0168	The State of Texas vs. Samuel Sean Thomas	01/21/2020	New Case Filed (JP OCA)
1CR-20-0174	The State of Texas vs. Benjamin Thomas Quistad	01/21/2020	New Case Filed (JP OCA)
1CR-20-0175	The State of Texas vs. Benjamin Thomas Quistad	01/21/2020	New Case Filed (JP OCA)
1CR-20-0177	The State of Texas vs. Mark Thomas Giroir	01/21/2020	New Case Filed (JP OCA)
1CR-20-0186	The State of Texas vs. LAUREN BEA GONZALES	01/22/2020	New Case Filed (JP OCA)
1CR-20-0196	The State of Texas vs. MAHER WAIEL ISMAIL	01/24/2020	New Case Filed (JP OCA)
1CR-20-0206	The State of Texas vs. CELIA GOMEZ CLARA	01/27/2020	New Case Filed (JP OCA)
1CR-20-0209	The State of Texas vs. ARLEENE URBINA	01/27/2020	New Case Filed (JP OCA)
1CR-20-0216	The State of Texas vs. VICTOR ARROYO GURROLA	01/28/2020	New Case Filed (JP OCA)
1CR-20-0217	The State of Texas vs. VICTOR ARROYO GURROLA	01/28/2020	New Case Filed (JP OCA)
1CR-20-0228	The State of Texas vs. TRIPP TYLER FISHER	01/29/2020	New Case Filed (JP OCA)
1CR-20-0229	The State of Texas vs. OSCAR PEREZ	01/29/2020	New Case Filed (JP OCA)
1CR-20-0231	The State of Texas vs. JASON TODD NELSON	01/29/2020	New Case Filed (JP OCA)
1CR-20-0251	The State of Texas vs. Leigh Ann Kopaczewski	02/03/2020	New Case Filed (JP OCA)
1CR-20-0256	The State of Texas vs. ALEXEY EWALD-DISBOROUGH	02/04/2020	New Case Filed (JP OCA)
1CR-20-0266	The State of Texas vs. KURT MANOR	02/04/2020	New Case Filed (JP OCA)
1CR-20-0278	The State of Texas vs. NANCY HURD	02/04/2020	New Case Filed (JP OCA)
1CR-20-0287	The State of Texas vs. APRIL FAVORS	02/04/2020	New Case Filed (JP OCA)
1CR-20-0294	The State of Texas vs. ILIAS PAIKER	02/05/2020	New Case Filed (JP OCA)
1CR-20-0301	The State of Texas vs. JAMES WESLEY ADAMS	02/05/2020	New Case Filed (JP OCA)
1CR-20-0302	The State of Texas vs. NODJA JOHNSON	02/05/2020	New Case Filed (JP OCA)
1CR-20-0309	The State of Texas vs. COREY LYNN KNIGHT	02/05/2020	New Case Filed (JP OCA)
1CR-20-0310	The State of Texas vs. COREY LYNN KNIGHT	02/05/2020	New Case Filed (JP OCA)
1CR-20-0313	The State of Texas vs. RANDAL SCOTT ETHEREDGE	02/05/2020	New Case Filed (JP OCA)
1CR-20-0314	The State of Texas vs. ERICK BARRON VALOR	02/07/2020	New Case Filed (JP OCA)
1CR-20-0315	The State of Texas vs. ERICK ERNESTO BARRON VALOR	02/07/2020	New Case Filed (JP OCA)
1CR-20-0331	The State of Texas vs. JESICA CUELLAR	02/10/2020	New Case Filed (JP OCA)
1CR-20-0337	The State of Texas vs. STEVEN VEGA	02/11/2020	New Case Filed (JP OCA)
1CR-20-0338	The State of Texas vs. STEVEN VEGA	02/11/2020	New Case Filed (JP OCA)
1CR-20-0355	The State of Texas vs. Tamarik Marquez Pope	02/12/2020	New Case Filed (JP OCA)
1CR-20-0361	The State of Texas vs. DEVINE MARQUEZ VAQUERA	02/12/2020	New Case Filed (JP OCA)
1CR-20-0367	The State of Texas vs. GABRIEL ONTIVEROS	02/13/2020	New Case Filed (JP OCA)
1CR-20-0374	The State of Texas vs. DAVID EVANS	02/13/2020	New Case Filed (JP OCA)
1CR-20-0380	The State of Texas vs. GREGORY HNATH	02/14/2020	New Case Filed (JP OCA)
1CR-20-0382	The State of Texas vs. SUSAN CHISHOLM	02/18/2020	New Case Filed (JP OCA)
1CR-20-0391	The State of Texas vs. LISA MICHELLE YANEZ	02/19/2020	New Case Filed (JP OCA)

TXOCA JP 2011 Criminal Report

TXWILLIAMSONPRO

Reporting Period: June, 2022

JP1

Case Number	Style	Activity Date	Activity Type
1CR-20-0395	The State of Texas vs. Parker Rudolph	02/19/2020	New Case Filed (JP OCA)
1CR-20-0398	The State of Texas vs. Angel Mendoza	02/20/2020	New Case Filed (JP OCA)
1CR-20-0399	The State of Texas vs. Angel Mendoza	02/20/2020	New Case Filed (JP OCA)
1CR-20-0406	The State of Texas vs. DEAN TRIPLETT	02/21/2020	New Case Filed (JP OCA)
1CR-20-0408	The State of Texas vs. LETRISIA VIDAL CANTU	02/21/2020	New Case Filed (JP OCA)
1CR-20-0411	The State of Texas vs. ALEX JACOB NAJDIYA	02/21/2020	New Case Filed (JP OCA)
1CR-20-0412	The State of Texas vs. ALEX JACOB NAJDIYA	02/21/2020	New Case Filed (JP OCA)
1CR-20-0417	The State of Texas vs. Miguel Rodriguez Perez	02/21/2020	New Case Filed (JP OCA)
1CR-20-0418	The State of Texas vs. Miguel Rodriguez Perez	02/21/2020	New Case Filed (JP OCA)
1CR-20-0419	The State of Texas vs. PAUL GIDNEY	02/23/2020	New Case Filed (JP OCA)
1CR-20-0420	The State of Texas vs. MOHAMMED RAFIQ	02/24/2020	New Case Filed (JP OCA)
1CR-20-0425	The State of Texas vs. REINALDO CHIPI WOLF	02/24/2020	New Case Filed (JP OCA)
1CR-20-0426	The State of Texas vs. ERIC GENE JONES	02/24/2020	New Case Filed (JP OCA)
1CR-20-0431	The State of Texas vs. Stefanie Arkeketa	02/24/2020	New Case Filed (JP OCA)
1CR-20-0433	The State of Texas vs. RAVI MARAM	02/24/2020	New Case Filed (JP OCA)
1CR-20-0438	The State of Texas vs. Mauricio Santos	02/24/2020	New Case Filed (JP OCA)
1CR-20-0439	The State of Texas vs. JEREMY ALEXANDER SINGER	02/24/2020	New Case Filed (JP OCA)
1CR-20-0440	The State of Texas vs. Xavier Hernandez	02/24/2020	New Case Filed (JP OCA)
1CR-20-0441	The State of Texas vs. DALLIS MILLER	02/24/2020	New Case Filed (JP OCA)
1CR-20-0444	The State of Texas vs. SHALA C HODGE	02/24/2020	New Case Filed (JP OCA)
1CR-20-0445	The State of Texas vs. LEASHA E EBMEIER	02/25/2020	New Case Filed (JP OCA)
1CR-20-0450	The State of Texas vs. GILBERTO AVILEZ	02/25/2020	New Case Filed (JP OCA)
1CR-20-0465	The State of Texas vs. MATTHEW SOLOMON COOPER	02/26/2020	New Case Filed (JP OCA)
1CR-20-0469	The State of Texas vs. Ava Moomey	02/26/2020	New Case Filed (JP OCA)
1CR-20-0473	The State of Texas vs. Elias Zambrano	02/26/2020	New Case Filed (JP OCA)
1CR-20-0474	The State of Texas vs. Elias Gabriel Zambrano	02/26/2020	New Case Filed (JP OCA)
1CR-20-0475	The State of Texas vs. Elias Gabriel Zambrano	02/26/2020	New Case Filed (JP OCA)
1CR-20-0476	The State of Texas vs. JAMES HUNTER SCHUMANN	02/27/2020	New Case Filed (JP OCA)
1CR-20-0478	The State of Texas vs. SANDY GONZALEZ	02/27/2020	New Case Filed (JP OCA)
1CR-20-0480	The State of Texas vs. BERNICE JEFFERSON	02/27/2020	New Case Filed (JP OCA)
1CR-20-0494	The State of Texas vs. BRANDY ANN HENRY	02/28/2020	New Case Filed (JP OCA)
1CR-20-0495	The State of Texas vs. BRANDY ANN HENRY	02/28/2020	New Case Filed (JP OCA)
1CR-20-0496	The State of Texas vs. ARTHUR BERNARD FLYNN	02/28/2020	New Case Filed (JP OCA)
1CR-20-0503	The State of Texas vs. MARCUS BLAIR	03/03/2020	New Case Filed (JP OCA)
1CR-20-0504	The State of Texas vs. MARCUS TERRELL BLAIR	03/03/2020	New Case Filed (JP OCA)
1CR-20-0505	The State of Texas vs. MARCUS TERRELL BLAIR	03/03/2020	New Case Filed (JP OCA)
1CR-20-0507	The State of Texas vs. CHRISTIAN MALDONADO	03/03/2020	New Case Filed (JP OCA)
1CR-20-0510	The State of Texas vs. JACKIE D MILLER	03/04/2020	New Case Filed (JP OCA)
1CR-20-0512	The State of Texas vs. CRYSTAL ANNE ZIEHL	03/04/2020	New Case Filed (JP OCA)
1CR-20-0513	The State of Texas vs. GERMAN JAIMES-HERNANDEZ	03/04/2020	New Case Filed (JP OCA)
1CR-20-0514	The State of Texas vs. GERMAN JAIMES-HERNANDEZ	03/04/2020	New Case Filed (JP OCA)
1CR-20-0529	The State of Texas vs. BRIA NICOLE HUNTER	03/06/2020	New Case Filed (JP OCA)

TXOCA JP 2011 Criminal Report

TXWILLIAMSONPRO

Reporting Period: June, 2022

JP1

Case Number	Style	Activity Date	Activity Type
1CR-20-0530	The State of Texas vs. BRIA NICOLE HUNTER	03/06/2020	New Case Filed (JP OCA)
1CR-20-0540	The State of Texas vs. Elizabeth Abeita	03/06/2020	New Case Filed (JP OCA)
1CR-20-0544	The State of Texas vs. NAOMI SMITH	03/06/2020	New Case Filed (JP OCA)
1CR-20-0547	The State of Texas vs. JAQUAN R CARR	03/06/2020	New Case Filed (JP OCA)
1CR-20-0548	The State of Texas vs. Samantha Sweitzer	03/06/2020	New Case Filed (JP OCA)
1CR-20-0552	The State of Texas vs. LUIS EDUARDO VILLALOBOS	03/09/2020	New Case Filed (JP OCA)
1CR-20-0554	The State of Texas vs. MATTHEW XAVIER KNIGHT	03/09/2020	New Case Filed (JP OCA)
1CR-20-0555	The State of Texas vs. MATTHEW XAVIER KNIGHT	03/09/2020	New Case Filed (JP OCA)
1CR-20-0558	The State of Texas vs. GEORGIA THOMPSON	03/09/2020	New Case Filed (JP OCA)
1CR-20-0564	The State of Texas vs. Katherine Gruca	03/09/2020	New Case Filed (JP OCA)
1CR-20-0575	The State of Texas vs. JOHNSON TUCKER	03/10/2020	New Case Filed (JP OCA)
1CR-20-0576	The State of Texas vs. JOHNSON RICHARD TUCKER	03/10/2020	New Case Filed (JP OCA)
1CR-20-0584	The State of Texas vs. Michael Guerra, Jr.	03/10/2020	New Case Filed (JP OCA)
1CR-20-0587	The State of Texas vs. Khristina A. Haley	03/10/2020	New Case Filed (JP OCA)
1CR-20-0588	The State of Texas vs. JALEN NICHOLE REASONOVER	03/10/2020	New Case Filed (JP OCA)
1CR-20-0594	The State of Texas vs. AMAN DHINGRA	03/11/2020	New Case Filed (JP OCA)
1CR-20-0598	The State of Texas vs. Juan Carlos Devora Beltran	03/11/2020	New Case Filed (JP OCA)
1CR-20-0599	The State of Texas vs. Juan Carlos Devora Beltran	03/11/2020	New Case Filed (JP OCA)
1CR-20-0635	The State of Texas vs. Mario Rodriguez	03/12/2020	New Case Filed (JP OCA)
1CR-20-0642	The State of Texas vs. SABLE CHEYENNE GRACE MOSES	03/12/2020	New Case Filed (JP OCA)
1CR-20-0650	The State of Texas vs. Sharia Smith	03/13/2020	New Case Filed (JP OCA)
1CR-20-0651	The State of Texas vs. Sharia Monique Smith	03/13/2020	New Case Filed (JP OCA)
1CR-20-0652	The State of Texas vs. Sharia Monique Smith	03/13/2020	New Case Filed (JP OCA)
1CR-20-0653	The State of Texas vs. BRIAN AUGUST BRIETZKE	03/13/2020	New Case Filed (JP OCA)
1CR-20-0654	The State of Texas vs. BRIAN AUGUST BRIETZKE	03/13/2020	New Case Filed (JP OCA)
1CR-20-0657	The State of Texas vs. Jim Sanchez	03/13/2020	New Case Filed (JP OCA)
1CR-20-0658	The State of Texas vs. Jim Sanchez	03/13/2020	New Case Filed (JP OCA)
1CR-20-0661	The State of Texas vs. ROYZELL GOTHWRIGHT	03/13/2020	New Case Filed (JP OCA)
1CR-20-0671	The State of Texas vs. OCTAVIA ALBRIGHT	03/17/2020	New Case Filed (JP OCA)
1CR-20-0672	The State of Texas vs. DESMOND JOHNSON	03/17/2020	New Case Filed (JP OCA)
1CR-20-0673	The State of Texas vs. Christopher Nails	03/17/2020	New Case Filed (JP OCA)
1CR-20-0674	The State of Texas vs. Christopher Charles Nails	03/17/2020	New Case Filed (JP OCA)
1CR-20-0679	The State of Texas vs. Armando Munoz, Jr.	03/17/2020	New Case Filed (JP OCA)
1CR-20-0680	The State of Texas vs. Armando Munoz, Jr.	03/17/2020	New Case Filed (JP OCA)
1CR-20-0681	The State of Texas vs. Armando Munoz, Jr.	03/17/2020	New Case Filed (JP OCA)
1CR-20-0682	The State of Texas vs. Armando Munoz, Jr.	03/17/2020	New Case Filed (JP OCA)
1CR-20-0684	The State of Texas vs. Devin Mosley	03/17/2020	New Case Filed (JP OCA)
1CR-20-0685	The State of Texas vs. Devin Mosley	03/17/2020	New Case Filed (JP OCA)
1CR-20-0691	The State of Texas vs. TRINA CAROL DILLEY	03/18/2020	New Case Filed (JP OCA)
1CR-20-0702	The State of Texas vs. JACQUELINE THOMPSON	03/18/2020	New Case Filed (JP OCA)
1CR-20-0705	The State of Texas vs. BORIS ARON NUNEZ-CARCAMON	03/18/2020	New Case Filed (JP OCA)
1CR-20-0711	The State of Texas vs. Samantha Alexander Moraga	03/18/2020	New Case Filed (JP OCA)

TXOCA JP 2011 Criminal Report

TXWILLIAMSONPRO

Reporting Period: June, 2022

JP1

Case Number	Style	Activity Date	Activity Type
1CR-20-0712	The State of Texas vs. Samantha Alexander Moraga	03/18/2020	New Case Filed (JP OCA)
1CR-20-0714	The State of Texas vs. ADRIAN ALVARADO HERNANDEZ	03/18/2020	New Case Filed (JP OCA)
1CR-20-0715	The State of Texas vs. ADRIAN ALVARADO HERNANDEZ	03/18/2020	New Case Filed (JP OCA)
1CR-20-0722	The State of Texas vs. ISABELLA CARMEN BEESON	03/20/2020	New Case Filed (JP OCA)
1CR-20-0728	The State of Texas vs. Jennifer Michelle Wheeler	03/20/2020	New Case Filed (JP OCA)
1CR-20-0735	The State of Texas vs. Peter Gustav Svehla	03/20/2020	New Case Filed (JP OCA)
1CR-20-0736	The State of Texas vs. Peter Gustav Svehla	03/20/2020	New Case Filed (JP OCA)
1CR-20-0740	The State of Texas vs. Derrick Glasper	03/20/2020	New Case Filed (JP OCA)
1CR-20-0744	The State of Texas vs. JOSE MARTINEZ-MORENO	03/20/2020	New Case Filed (JP OCA)
1CR-20-0746	The State of Texas vs. MARSHALL SMILEY	03/20/2020	New Case Filed (JP OCA)
1CR-20-0750	The State of Texas vs. ERIKA JOHANA DURAN-RAPALO	03/20/2020	New Case Filed (JP OCA)
1CR-20-0751	The State of Texas vs. MARGARET DOTSON	03/20/2020	New Case Filed (JP OCA)
1CR-20-0753	The State of Texas vs. SANDRA CASTRO-NIETO	03/20/2020	New Case Filed (JP OCA)
1CR-20-0754	The State of Texas vs. William Paul Stevens	03/20/2020	New Case Filed (JP OCA)
1CR-20-0760	The State of Texas vs. JOSEPH SUAREZ	03/23/2020	New Case Filed (JP OCA)
1CR-20-0769	The State of Texas vs. Rafael Torres Bernal	03/27/2020	New Case Filed (JP OCA)
1CR-20-0772	The State of Texas vs. JUAN PASTOR ROMERO	03/27/2020	New Case Filed (JP OCA)
1CR-20-0773	The State of Texas vs. MAYRA ANGELICA HERNANDEZ	03/27/2020	New Case Filed (JP OCA)
1CR-20-0774	The State of Texas vs. ISAI RAMIREZ	04/01/2020	New Case Filed (JP OCA)
1CR-20-0775	The State of Texas vs. FITZROY WEDDERBURN	04/03/2020	New Case Filed (JP OCA)
1CR-20-0776	The State of Texas vs. LORENA RAMOS	04/03/2020	New Case Filed (JP OCA)
1CR-20-0778	The State of Texas vs. TASHAYLA HOPSON	04/06/2020	New Case Filed (JP OCA)
1CR-20-0783	The State of Texas vs. JUSTINE WRIGHT DELEON	04/09/2020	New Case Filed (JP OCA)
1CR-20-0784	The State of Texas vs. JUSTINE DELEON	04/09/2020	New Case Filed (JP OCA)
1CR-20-0785	The State of Texas vs. GREGORY SATTERLEE	04/09/2020	New Case Filed (JP OCA)
1CR-20-0789	The State of Texas vs. RAVEN GREEN	04/15/2020	New Case Filed (JP OCA)
1CR-20-0790	The State of Texas vs. RAVEN SYMONE GREEN	04/15/2020	New Case Filed (JP OCA)
1CR-20-0793	The State of Texas vs. Mahoor Moradi	04/29/2020	New Case Filed (JP OCA)
1CR-20-0794	The State of Texas vs. Warner Aguilera-Curbelo	04/29/2020	New Case Filed (JP OCA)
1CR-20-0797	The State of Texas vs. STEVE RUBIO	04/30/2020	New Case Filed (JP OCA)
1CR-20-0798	The State of Texas vs. STEVE RUBIO	04/30/2020	New Case Filed (JP OCA)
1CR-20-0800	The State of Texas vs. JOSE SOTO SANDOVAL	04/30/2020	New Case Filed (JP OCA)
1CR-20-0801	The State of Texas vs. JOSE MARIO SOTO SANDOVAL	04/30/2020	New Case Filed (JP OCA)
1CR-20-0802	The State of Texas vs. JOSE SOTO SANDOVAL	04/30/2020	New Case Filed (JP OCA)
1CR-20-0805	The State of Texas vs. DRAKE LONG	05/01/2020	New Case Filed (JP OCA)
1CR-20-0809	The State of Texas vs. Michelle Vargas Flores	05/05/2020	New Case Filed (JP OCA)
1CR-20-0810	The State of Texas vs. Michelle Vargas Flores	05/05/2020	New Case Filed (JP OCA)
1CR-20-0814	The State of Texas vs. MARCO RODGRIGUEZ	05/06/2020	New Case Filed (JP OCA)
1CR-20-0815	The State of Texas vs. MARCO ANTONIO RODGRIGUEZ	05/06/2020	New Case Filed (JP OCA)
1CR-20-0822	The State of Texas vs. XAVIER RAYSON	05/06/2020	New Case Filed (JP OCA)
1CR-20-0828	The State of Texas vs. Tia Mariah Jones	05/06/2020	New Case Filed (JP OCA)
1CR-20-0830	The State of Texas vs. JOCELYN ELENA ALVARADO	05/06/2020	New Case Filed (JP OCA)

TXOCA JP 2011 Criminal Report

TXWILLIAMSONPRO

Reporting Period: June, 2022

JP1

Case Number	Style	Activity Date	Activity Type
1CR-20-0831	The State of Texas vs. GREGORY CARTER	05/06/2020	New Case Filed (JP OCA)
1CR-20-0832	The State of Texas vs. Gregory Lamar Carter	05/06/2020	New Case Filed (JP OCA)
1CR-20-0833	The State of Texas vs. Gregory Lamar Carter	05/06/2020	New Case Filed (JP OCA)
1CR-20-0834	The State of Texas vs. MELISSA VALLE	05/06/2020	New Case Filed (JP OCA)
1CR-20-0844	The State of Texas vs. Elizabeth De Anna Fornespierantoni	05/07/2020	New Case Filed (JP OCA)
1CR-20-0845	The State of Texas vs. Elizabeth De Anna Fornespierantoni	05/07/2020	New Case Filed (JP OCA)
1CR-20-0846	The State of Texas vs. Elizabeth De Anna Fornespierantoni	05/07/2020	New Case Filed (JP OCA)
1CR-20-0847	The State of Texas vs. PAYTON RAY	05/07/2020	New Case Filed (JP OCA)
1CR-20-0848	The State of Texas vs. JORGE ACUNA, Jr.	05/07/2020	New Case Filed (JP OCA)
1CR-20-0857	The State of Texas vs. NICHOLAS MIJARES	05/07/2020	New Case Filed (JP OCA)
1CR-20-0866	The State of Texas vs. Rondell Gatlin, Jr.	05/12/2020	New Case Filed (JP OCA)
1CR-20-0867	The State of Texas vs. Rondell Peter Gatlin, Jr.	05/12/2020	New Case Filed (JP OCA)
1CR-20-0875	The State of Texas vs. JORGE SANCHEZ FLORES	05/12/2020	New Case Filed (JP OCA)
1CR-20-0891	The State of Texas vs. Javier Vanchier Figueroa	05/14/2020	New Case Filed (JP OCA)
1CR-20-0892	The State of Texas vs. Gustavo Alberto Henderson	05/14/2020	New Case Filed (JP OCA)
1CR-20-0893	The State of Texas vs. Gustavo Alberto Henderson	05/14/2020	New Case Filed (JP OCA)
1CR-20-0896	The State of Texas vs. MARIA NUNEZ-MORON	05/15/2020	New Case Filed (JP OCA)
1CR-20-0922	The State of Texas vs. JOHNNY VANDIVER, Jr.	05/21/2020	New Case Filed (JP OCA)
1CR-20-0926	The State of Texas vs. Melanie Louise Jones	05/21/2020	New Case Filed (JP OCA)
1CR-20-0927	The State of Texas vs. Melanie Louise Jones	05/21/2020	New Case Filed (JP OCA)
1CR-20-0934	The State of Texas vs. VICTOR JOSE GUTIERREZ	05/21/2020	New Case Filed (JP OCA)
1CR-20-0936	The State of Texas vs. Ashley Rae Whitt	05/21/2020	New Case Filed (JP OCA)
1CR-20-0937	The State of Texas vs. Ashley Rae Whitt	05/21/2020	New Case Filed (JP OCA)
1CR-20-0942	The State of Texas vs. JACOB HOLLAND	05/21/2020	New Case Filed (JP OCA)
1CR-20-0943	The State of Texas vs. Ruby Loraine Ortiz	05/21/2020	New Case Filed (JP OCA)
1CR-20-0944	The State of Texas vs. Ruby Loraine Ortiz	05/21/2020	New Case Filed (JP OCA)
1CR-20-0953	The State of Texas vs. EVERARDO FLORES	05/27/2020	New Case Filed (JP OCA)
1CR-20-0954	The State of Texas vs. EVERARDO FLORES	05/27/2020	New Case Filed (JP OCA)
1CR-20-0960	The State of Texas vs. JADEN CHILDS	05/27/2020	New Case Filed (JP OCA)
1CR-20-0976	The State of Texas vs. ERIK ANTHONY LOFTIN	05/27/2020	New Case Filed (JP OCA)
1CR-20-0980	The State of Texas vs. Lynda Ann Blake	05/27/2020	New Case Filed (JP OCA)
1CR-20-0983	The State of Texas vs. DANDRE DASHAWN ROBERTS	05/28/2020	New Case Filed (JP OCA)
1CR-20-0984	The State of Texas vs. Hayden Lopez	05/28/2020	New Case Filed (JP OCA)
1CR-20-0986	The State of Texas vs. ALEXIS S HOOD	05/28/2020	New Case Filed (JP OCA)
1CR-20-0987	The State of Texas vs. ALEXIS S HOOD	05/28/2020	New Case Filed (JP OCA)
1CR-20-0993	The State of Texas vs. FELICIANO JESUS ARAGUZ	05/28/2020	New Case Filed (JP OCA)
1CR-20-0999	The State of Texas vs. Devan Ryan Johnson	05/28/2020	New Case Filed (JP OCA)
1CR-20-1000	The State of Texas vs. DEVAN JOHNSON	05/28/2020	New Case Filed (JP OCA)
1CR-20-1001	The State of Texas vs. Devan Ryan Johnson	05/28/2020	New Case Filed (JP OCA)
1CR-20-1002	The State of Texas vs. Devan Ryan Johnson	05/28/2020	New Case Filed (JP OCA)
1CR-20-1014	The State of Texas vs. BRYAN REESE	05/29/2020	New Case Filed (JP OCA)
1CR-20-1015	The State of Texas vs. Allan F Reyes Jimenez	05/29/2020	New Case Filed (JP OCA)

TXOCA JP 2011 Criminal Report

Reporting Period: June, 2022

JP1

Case Number	Style	Activity Date	Activity Type
1CR-20-1018	The State of Texas vs. Stephanie Thomas	05/29/2020	New Case Filed (JP OCA)
1CR-20-1020	The State of Texas vs. Kacee Payne	05/29/2020	New Case Filed (JP OCA)
1CR-20-1025	The State of Texas vs. SERGIO GARCIA	06/01/2020	New Case Filed (JP OCA)
1CR-20-1026	The State of Texas vs. CODY DOUGLAS	06/01/2020	New Case Filed (JP OCA)
1CR-20-1028	The State of Texas vs. RENE RUIZ	06/02/2020	New Case Filed (JP OCA)
1CR-20-1036	The State of Texas vs. REGINALD BILLINGSLEY	06/02/2020	New Case Filed (JP OCA)
1CR-20-1037	The State of Texas vs. REGINALD GLEN BILLINGSLEY	06/02/2020	New Case Filed (JP OCA)
1CR-20-1038	The State of Texas vs. CRYSTAL MCCARTY	06/02/2020	New Case Filed (JP OCA)
1CR-20-1040	The State of Texas vs. Veronica Pruett	06/02/2020	New Case Filed (JP OCA)
1CR-20-1041	The State of Texas vs. Veronica Jean Pruett	06/02/2020	New Case Filed (JP OCA)
1CR-20-1044	The State of Texas vs. Mustafa Al-Titi	06/02/2020	New Case Filed (JP OCA)
1CR-20-1053	The State of Texas vs. VICTOR VARGAS, Jr.	06/03/2020	New Case Filed (JP OCA)
1CR-20-1054	The State of Texas vs. VICTOR VARGAS, Jr.	06/03/2020	New Case Filed (JP OCA)
1CR-20-1057	The State of Texas vs. Sean Edward Clark	06/04/2020	New Case Filed (JP OCA)
1CR-20-1065	The State of Texas vs. Mike Aguirre	06/08/2020	New Case Filed (JP OCA)
1CR-20-1066	The State of Texas vs. Mike Samuel Aguirre	06/08/2020	New Case Filed (JP OCA)
1CR-20-1069	The State of Texas vs. Justin Muellar	06/08/2020	New Case Filed (JP OCA)
1CR-20-1077	The State of Texas vs. Lydia Kathryn Miranda	06/09/2020	New Case Filed (JP OCA)
1CR-20-1078	The State of Texas vs. Bajpal Klair	06/09/2020	New Case Filed (JP OCA)
1CR-20-1080	The State of Texas vs. Storm Garcia	06/09/2020	New Case Filed (JP OCA)
1CR-20-1085	The State of Texas vs. FABIAN ALEXANDER SANCHEZ	06/10/2020	New Case Filed (JP OCA)
1CR-20-1088	The State of Texas vs. JESUS HERNANDEZ	06/10/2020	New Case Filed (JP OCA)
1CR-20-1091	The State of Texas vs. Christopher Huff	06/10/2020	New Case Filed (JP OCA)
1CR-20-1092	The State of Texas vs. Christopher Huff	06/10/2020	New Case Filed (JP OCA)
1CR-20-1105	The State of Texas vs. Lexy Ramirez	06/10/2020	New Case Filed (JP OCA)
1CR-20-1106	The State of Texas vs. Srinivasa Gowru	06/10/2020	New Case Filed (JP OCA)
1CR-20-1109	The State of Texas vs. ZUHAIR SIDDIQUI	06/11/2020	New Case Filed (JP OCA)
1CR-20-1111	The State of Texas vs. Shawn Anthony Farley	06/11/2020	New Case Filed (JP OCA)
1CR-20-1114	The State of Texas vs. Ashley Kinnaird	06/11/2020	New Case Filed (JP OCA)
1CR-20-1115	The State of Texas vs. Gregory Dolan, II	06/11/2020	New Case Filed (JP OCA)
1CR-20-1116	The State of Texas vs. Sophia Andreassen	06/11/2020	New Case Filed (JP OCA)
1CR-20-1117	The State of Texas vs. MELINA BROWN	06/12/2020	New Case Filed (JP OCA)
1CR-20-1119	The State of Texas vs. RYAN DAWSON MORIN	06/12/2020	New Case Filed (JP OCA)
1CR-20-1120	The State of Texas vs. RAYSHON LEAMONT BROOKS, Jr.	06/12/2020	New Case Filed (JP OCA)
1CR-20-1121	The State of Texas vs. RAYSHON LEAMONT BROOKS, Jr.	06/12/2020	New Case Filed (JP OCA)
1CR-20-1125	The State of Texas vs. Alberto Guerero Garcia	06/12/2020	New Case Filed (JP OCA)
1CR-20-1126	The State of Texas vs. Alberto Guerero Garcia	06/12/2020	New Case Filed (JP OCA)
1CR-20-1127	The State of Texas vs. Alberto Guerero Garcia	06/12/2020	New Case Filed (JP OCA)
1CR-20-1129	The State of Texas vs. KINNARD FLOYD BATTS	06/12/2020	New Case Filed (JP OCA)
1CR-20-1132	The State of Texas vs. CARLOS CALDERON REYES	06/16/2020	New Case Filed (JP OCA)
1CR-20-1141	The State of Texas vs. MATTHEW LANNAN	06/16/2020	New Case Filed (JP OCA)
1CR-20-1144	The State of Texas vs. ANGELES MORENO	06/16/2020	New Case Filed (JP OCA)

Case Number	Style	Activity Date	Activity Type
1CR-20-1150	The State of Texas vs. SARAHI AVILES RODRIGUEZ	06/16/2020	New Case Filed (JP OCA)
1CR-20-1151	The State of Texas vs. SARAHI AVILES RODRIGUEZ	06/16/2020	New Case Filed (JP OCA)
1CR-20-1155	The State of Texas vs. RAQUAN WHITE	06/17/2020	New Case Filed (JP OCA)
1CR-20-1156	The State of Texas vs. RAQUAN WHITE	06/17/2020	New Case Filed (JP OCA)
1CR-20-1157	The State of Texas vs. RAQUAN EDISON WHITE	06/17/2020	New Case Filed (JP OCA)
1CR-20-1171	The State of Texas vs. RENE AGUILAR-GARCIA	06/17/2020	New Case Filed (JP OCA)
1CR-20-1172	The State of Texas vs. RENE AGUILAR-GARCIA	06/17/2020	New Case Filed (JP OCA)
1CR-20-1178	The State of Texas vs. Eduardo Bustillos V	06/17/2020	New Case Filed (JP OCA)
1CR-20-1179	The State of Texas vs. CARLOS LOPEZ TRUJILLO	06/17/2020	New Case Filed (JP OCA)
1CR-20-1181	The State of Texas vs. Alexander Norton	06/17/2020	New Case Filed (JP OCA)
1CR-20-1182	The State of Texas vs. JOSHUA MILLER	06/17/2020	New Case Filed (JP OCA)
1CR-20-1185	The State of Texas vs. DARIUS WILSON	06/17/2020	New Case Filed (JP OCA)
1CR-20-1189	The State of Texas vs. TERESO SANTOYO	06/17/2020	New Case Filed (JP OCA)
1CR-20-1191	The State of Texas vs. Jacob Cookston	06/17/2020	New Case Filed (JP OCA)
1CR-20-1200	The State of Texas vs. Leann Tripplett	06/22/2020	New Case Filed (JP OCA)
1CR-20-1201	The State of Texas vs. Leann Carol Tripplett	06/22/2020	New Case Filed (JP OCA)
1CR-20-1205	The State of Texas vs. Randy Hudson	06/22/2020	New Case Filed (JP OCA)
1CR-20-1213	The State of Texas vs. Elijah Malakhi Clark	06/24/2020	New Case Filed (JP OCA)
1CR-20-1214	The State of Texas vs. Ramon Morua	06/24/2020	New Case Filed (JP OCA)
1CR-20-1215	The State of Texas vs. NOE GABRIEL SANCHEZ-MONCADA	06/24/2020	New Case Filed (JP OCA)
1CR-20-1216	The State of Texas vs. DANDRA LATRICE REED	06/25/2020	New Case Filed (JP OCA)
1CR-20-1217	The State of Texas vs. DANDRA LATRICE REED	06/25/2020	New Case Filed (JP OCA)
1CR-20-1218	The State of Texas vs. DANDRA LATRICE REED	06/25/2020	New Case Filed (JP OCA)
1CR-20-1219	The State of Texas vs. RAUL FALCON RODRIGUEZ	06/25/2020	New Case Filed (JP OCA)
1CR-20-1220	The State of Texas vs. RAUL FALCON RODRIGUEZ	06/25/2020	New Case Filed (JP OCA)
1CR-20-1222	The State of Texas vs. MYA KIZZIE	06/25/2020	New Case Filed (JP OCA)
1CR-20-1223	The State of Texas vs. MYA DEANDRA KIZZIE	06/25/2020	New Case Filed (JP OCA)
1CR-20-1247	The State of Texas vs. Shawn Young	06/29/2020	New Case Filed (JP OCA)
1CR-20-1265	The State of Texas vs. STEVEN WELLS	06/30/2020	New Case Filed (JP OCA)
1CR-20-1266	The State of Texas vs. DAVID CARPENTER	06/30/2020	New Case Filed (JP OCA)
1CR-20-1267	The State of Texas vs. NESHAUNE WRIGHT	06/30/2020	New Case Filed (JP OCA)
1CR-20-1271	The State of Texas vs. Chery Corrales Rodriguez	06/30/2020	New Case Filed (JP OCA)
1CR-20-1274	The State of Texas vs. Andrea Marie Mundey	07/01/2020	New Case Filed (JP OCA)
1CR-20-1279	The State of Texas vs. CHRISTOPHER TORRES	07/01/2020	New Case Filed (JP OCA)
1CR-20-1284	The State of Texas vs. Alberto Quintana Martinez	07/01/2020	New Case Filed (JP OCA)
1CR-20-1292	The State of Texas vs. RICARDO BAUTISTA-CORDOVA	07/03/2020	New Case Filed (JP OCA)
1CR-20-1293	The State of Texas vs. RICARDO BAUTISTA-CORDOVA	07/03/2020	New Case Filed (JP OCA)
1CR-20-1298	The State of Texas vs. Norman Wright	07/06/2020	New Case Filed (JP OCA)
1CR-20-1300	The State of Texas vs. JOSHUA GADIEL SALGADO	07/07/2020	New Case Filed (JP OCA)
1CR-20-1304	The State of Texas vs. MARCO ESCALERA	07/07/2020	New Case Filed (JP OCA)
1CR-20-1308	The State of Texas vs. RYAN COOK	07/08/2020	New Case Filed (JP OCA)
1CR-20-1313	The State of Texas vs. NATIVIDAD NOYOLA	07/08/2020	New Case Filed (JP OCA)

Case Number	Style	Activity Date	Activity Type
1CR-20-1329	The State of Texas vs. JAMES RIOS	07/13/2020	New Case Filed (JP OCA)
1CR-20-1332	The State of Texas vs. CHRISTIAN AGU	07/13/2020	New Case Filed (JP OCA)
1CR-20-1334	The State of Texas vs. YEYSONA SEVILLA PENA	07/14/2020	New Case Filed (JP OCA)
1CR-20-1337	The State of Texas vs. NATALIA ISABEL GOYTIA	07/14/2020	New Case Filed (JP OCA)
1CR-20-1345	The State of Texas vs. JOSE MARIO SANDOVAL-SOTO	07/15/2020	New Case Filed (JP OCA)
1CR-20-1346	The State of Texas vs. WESLEY SPENCE	07/15/2020	New Case Filed (JP OCA)
1CR-20-1347	The State of Texas vs. PETER MARTIN	07/16/2020	New Case Filed (JP OCA)
1CR-20-1354	The State of Texas vs. STACY RAMOS	07/16/2020	New Case Filed (JP OCA)
1CR-20-1355	The State of Texas vs. DANNY SOLORIO	07/16/2020	New Case Filed (JP OCA)
1CR-20-1356	The State of Texas vs. JOSE RICO PALACIOS	07/17/2020	New Case Filed (JP OCA)
1CR-20-1357	The State of Texas vs. JOSE RICO PALACIOS	07/17/2020	New Case Filed (JP OCA)
1CR-20-1358	The State of Texas vs. ABIEZER PAZO ROJO	07/17/2020	New Case Filed (JP OCA)
1CR-20-1359	The State of Texas vs. Erwin Arias	07/17/2020	New Case Filed (JP OCA)
1CR-20-1365	The State of Texas vs. JOSE EDGARDO PORTILLO ALVARADO	07/17/2020	New Case Filed (JP OCA)
1CR-20-1366	The State of Texas vs. JOSE EDGARDO PORTILLO ALVARADO	07/17/2020	New Case Filed (JP OCA)
1CR-20-1371	The State of Texas vs. Brendan Miner	07/20/2020	New Case Filed (JP OCA)
1CR-20-1372	The State of Texas vs. SAUL BENIGNO MEJIA JURADO	07/21/2020	New Case Filed (JP OCA)
1CR-20-1384	The State of Texas vs. Jayme Flynn	07/23/2020	New Case Filed (JP OCA)
1CR-20-1385	The State of Texas vs. ERICKA HOBBS-SESSION	07/23/2020	New Case Filed (JP OCA)
1CR-20-1389	The State of Texas vs. DELIA ANN WOLFE	07/23/2020	New Case Filed (JP OCA)
1CR-20-1395	The State of Texas vs. GERALD REED	07/24/2020	New Case Filed (JP OCA)
1CR-20-1397	The State of Texas vs. MARSHALL SMILEY	07/24/2020	New Case Filed (JP OCA)
1CR-20-1398	The State of Texas vs. THOMAS SIMMONS	07/24/2020	New Case Filed (JP OCA)
1CR-20-1399	The State of Texas vs. Thomas Simmons	07/24/2020	New Case Filed (JP OCA)
1CR-20-1402	The State of Texas vs. Melvin Abel Gonzalez-Molina	07/24/2020	New Case Filed (JP OCA)
1CR-20-1404	The State of Texas vs. CARL CANNON, III	07/24/2020	New Case Filed (JP OCA)
1CR-20-1407	The State of Texas vs. LEONARDO J. MONTEZ	07/24/2020	New Case Filed (JP OCA)
1CR-20-1409	The State of Texas vs. KELLIN POWELL	07/27/2020	New Case Filed (JP OCA)
1CR-20-1410	The State of Texas vs. RICHARD SANCHEZ	07/27/2020	New Case Filed (JP OCA)
1CR-20-1411	The State of Texas vs. MOISES MORGAN REYES	07/27/2020	New Case Filed (JP OCA)
1CR-20-1412	The State of Texas vs. MOISES MORGAN REYES	07/27/2020	New Case Filed (JP OCA)
1CR-20-1413	The State of Texas vs. MOISES MORGAN REYES	07/27/2020	New Case Filed (JP OCA)
1CR-20-1415	The State of Texas vs. JORDANN MAHONEY	07/27/2020	New Case Filed (JP OCA)
1CR-20-1417	The State of Texas vs. Jonathan Beltran Basave	07/27/2020	New Case Filed (JP OCA)
1CR-20-1427	The State of Texas vs. JOSE GUTIERREZ DEL VALLE	07/28/2020	New Case Filed (JP OCA)
1CR-20-1429	The State of Texas vs. EDGAR ALONSO MARIN TORRES	07/28/2020	New Case Filed (JP OCA)
1CR-20-1430	The State of Texas vs. LASHAY DELEE	07/28/2020	New Case Filed (JP OCA)
1CR-20-1432	The State of Texas vs. CHARDON DEWAYNE LANIER-HAYES	07/28/2020	New Case Filed (JP OCA)
1CR-20-1433	The State of Texas vs. CHARDON DEWAYNE LANIER-HAYES	07/28/2020	New Case Filed (JP OCA)
1CR-20-1442	The State of Texas vs. TAMRA FREEMAN	07/29/2020	New Case Filed (JP OCA)
1CR-20-1445	The State of Texas vs. BRIANNA MACK	07/29/2020	New Case Filed (JP OCA)

TXOCA JP 2011 Criminal Report

TXWILLIAMSONPRO

Reporting Period: June, 2022

JP1

Case Number	Style	Activity Date	Activity Type
1CR-20-1447	The State of Texas vs. JOSE IVAN CHAMORRO-ARROYO	07/29/2020	New Case Filed (JP OCA)
1CR-20-1448	The State of Texas vs. JOSE IVAN CHAMORRO-ARROYO	07/29/2020	New Case Filed (JP OCA)
1CR-20-1456	The State of Texas vs. KAREL PUIG DE ZAYAS	07/29/2020	New Case Filed (JP OCA)
1CR-20-1463	The State of Texas vs. AUSTIN RUIZ	07/30/2020	New Case Filed (JP OCA)
1CR-20-1464	The State of Texas vs. HAMZA RABOUH	07/30/2020	New Case Filed (JP OCA)
1CR-20-1465	The State of Texas vs. HAMZA RABOUH	07/30/2020	New Case Filed (JP OCA)
1CR-20-1468	The State of Texas vs. BLAKE RICHARD MOORE	07/30/2020	New Case Filed (JP OCA)
1CR-20-1473	The State of Texas vs. SALVADOR RODRIGUEZ AVILA	07/30/2020	New Case Filed (JP OCA)
1CR-20-1474	The State of Texas vs. SALVADOR RODRIGUEZ AVILA	07/30/2020	New Case Filed (JP OCA)
1CR-20-1485	The State of Texas vs. DeLane Lamar Rollie	07/30/2020	New Case Filed (JP OCA)
1CR-20-1486	The State of Texas vs. DeLane Lamar Rollie	07/30/2020	New Case Filed (JP OCA)
1CR-20-1496	The State of Texas vs. Juan Pablo Rocha	07/29/2020	New Case Filed (JP OCA)
1CR-20-1501	The State of Texas vs. STEFANIE MARTINEZ	07/31/2020	New Case Filed (JP OCA)
1CR-20-1504	The State of Texas vs. RACHEL CRABB	07/31/2020	New Case Filed (JP OCA)
1CR-20-1506	The State of Texas vs. LUCERO SALAZAR-FELIX	07/31/2020	New Case Filed (JP OCA)
1CR-20-1507	The State of Texas vs. HERIBERTO COLIN-GURREA	07/31/2020	New Case Filed (JP OCA)
1CR-20-1508	The State of Texas vs. Bertha Hernandez-Rocha	07/31/2020	New Case Filed (JP OCA)
1CR-20-1510	The State of Texas vs. LUCERO SALAZAR-FELIX	08/03/2020	New Case Filed (JP OCA)
1CR-20-1514	The State of Texas vs. Javier Torres	08/03/2020	New Case Filed (JP OCA)
1CR-20-1518	The State of Texas vs. MAXIMO TOLENTINO-HERNANDEZ	08/04/2020	New Case Filed (JP OCA)
1CR-20-1519	The State of Texas vs. MAXIMO TOLENTINO-HERNANDEZ	08/04/2020	New Case Filed (JP OCA)
1CR-20-1530	The State of Texas vs. JORGE ARROYO	08/05/2020	New Case Filed (JP OCA)
1CR-20-1532	The State of Texas vs. Oreste Ortega Gonzalez	08/06/2020	New Case Filed (JP OCA)
1CR-20-1533	The State of Texas vs. Pedro Cobos Ramos	08/05/2020	New Case Filed (JP OCA)
1CR-20-1534	The State of Texas vs. Benito Ramos Arenas	08/05/2020	New Case Filed (JP OCA)
1CR-20-1535	The State of Texas vs. Matthew Luna	08/06/2020	New Case Filed (JP OCA)
1CR-20-1539	The State of Texas vs. CASEY BUTLER	08/06/2020	New Case Filed (JP OCA)
1CR-20-1543	The State of Texas vs. Michael Hameen, Jr.	08/10/2020	New Case Filed (JP OCA)
1CR-20-1545	The State of Texas vs. ZEDRICK HORTON	08/10/2020	New Case Filed (JP OCA)
1CR-20-1553	The State of Texas vs. Dimas Orlando Espinoza Cruz	08/11/2020	New Case Filed (JP OCA)
1CR-20-1554	The State of Texas vs. Dimas Orlando Espinoza Cruz	08/11/2020	New Case Filed (JP OCA)
1CR-20-1556	The State of Texas vs. Scott Farris	08/11/2020	New Case Filed (JP OCA)
1CR-20-1568	The State of Texas vs. KESHARIE SANDER	08/13/2020	New Case Filed (JP OCA)
1CR-20-1570	The State of Texas vs. ERIC ESTRADA	08/13/2020	New Case Filed (JP OCA)
1CR-20-1571	The State of Texas vs. ERIC ESTRADA	08/13/2020	New Case Filed (JP OCA)
1CR-20-1572	The State of Texas vs. Eric Estrada	08/13/2020	New Case Filed (JP OCA)
1CR-20-1578	The State of Texas vs. ROGELIO MORALES-GONZALEZ	08/13/2020	New Case Filed (JP OCA)
1CR-20-1591	The State of Texas vs. DAMEN WEAVER	08/14/2020	New Case Filed (JP OCA)
1CR-20-1592	The State of Texas vs. JUSTIN WALSER	08/14/2020	New Case Filed (JP OCA)
1CR-20-1595	The State of Texas vs. Patricia Saldana-Barrera	08/14/2020	New Case Filed (JP OCA)
1CR-20-1597	The State of Texas vs. JOEL MORACEN ZAMORA	08/14/2020	New Case Filed (JP OCA)
1CR-20-1598	The State of Texas vs. JOEL MORACEN ZAMORA	08/14/2020	New Case Filed (JP OCA)

Case Number	Style	Activity Date	Activity Type
1CR-20-1608	The State of Texas vs. KHARI DAVIS	08/17/2020	New Case Filed (JP OCA)
1CR-20-1620	The State of Texas vs. ISIDORO HERNANDEZ-BOTELLO	08/18/2020	New Case Filed (JP OCA)
1CR-20-1621	The State of Texas vs. ISIDORO HERNANDEZ-BOTELLO	08/18/2020	New Case Filed (JP OCA)
1CR-20-1623	The State of Texas vs. ANDREW YOUNG	08/18/2020	New Case Filed (JP OCA)
1CR-20-1625	The State of Texas vs. JEREMY ROSS	08/18/2020	New Case Filed (JP OCA)
1CR-20-1626	The State of Texas vs. ROSSWELL VARGAS-SANTIAGO	08/18/2020	New Case Filed (JP OCA)
1CR-20-1627	The State of Texas vs. Shanicka Addy	08/19/2020	New Case Filed (JP OCA)
1CR-20-1628	The State of Texas vs. Darquise Davis	08/19/2020	New Case Filed (JP OCA)
1CR-20-1631	The State of Texas vs. ETHAN SULAK	08/19/2020	New Case Filed (JP OCA)
1CR-20-1633	The State of Texas vs. James Shaw	08/19/2020	New Case Filed (JP OCA)
1CR-20-1637	The State of Texas vs. Samantha Garza	08/19/2020	New Case Filed (JP OCA)
1CR-20-1642	The State of Texas vs. JOSEPH WRIGHT	08/19/2020	New Case Filed (JP OCA)
1CR-20-1646	The State of Texas vs. BRYAN ALVNEY	08/19/2020	New Case Filed (JP OCA)
1CR-20-1647	The State of Texas vs. JERALD WALLACE	08/19/2020	New Case Filed (JP OCA)
1CR-20-1654	The State of Texas vs. ROBERT NASTASI	08/19/2020	New Case Filed (JP OCA)
1CR-20-1655	The State of Texas vs. Eder Molina-Lozada	08/19/2020	New Case Filed (JP OCA)
1CR-20-1660	The State of Texas vs. Mikala Maynard	08/21/2020	New Case Filed (JP OCA)
1CR-20-1662	The State of Texas vs. JASMINE TOMPKINS	08/21/2020	New Case Filed (JP OCA)
1CR-20-1669	The State of Texas vs. ROBERT LAMBERT, Jr.	08/24/2020	New Case Filed (JP OCA)
1CR-20-1670	The State of Texas vs. ROBERT LAMBERT, Jr.	08/24/2020	New Case Filed (JP OCA)
1CR-20-1672	The State of Texas vs. LEONORA MAUGER	08/25/2020	New Case Filed (JP OCA)
1CR-20-1689	The State of Texas vs. GREGORY WILLIAMS, II	08/26/2020	New Case Filed (JP OCA)
1CR-20-1692	The State of Texas vs. Juan Cabrera Pupo	08/25/2020	New Case Filed (JP OCA)
1CR-20-1694	The State of Texas vs. Daniel Ellis	08/26/2020	New Case Filed (JP OCA)
1CR-20-1695	The State of Texas vs. Brendan Miner	08/26/2020	New Case Filed (JP OCA)
1CR-20-1696	The State of Texas vs. Ruben Rodriguez	08/26/2020	New Case Filed (JP OCA)
1CR-20-1697	The State of Texas vs. Ruben Rodriguez	08/26/2020	New Case Filed (JP OCA)
1CR-20-1701	The State of Texas vs. Brian Castro	08/27/2020	New Case Filed (JP OCA)
1CR-20-1709	The State of Texas vs. THOMAS MARTINEZ	08/31/2020	New Case Filed (JP OCA)
1CR-20-1710	The State of Texas vs. Thomas Martinez	08/31/2020	New Case Filed (JP OCA)
1CR-20-1721	The State of Texas vs. ALESIA WHITTAKER	08/28/2020	New Case Filed (JP OCA)
1CR-20-1722	The State of Texas vs. JOSHUA FORD	08/28/2020	New Case Filed (JP OCA)
1CR-20-1723	The State of Texas vs. JOSHUA FORD	08/28/2020	New Case Filed (JP OCA)
1CR-20-1729	The State of Texas vs. ANDREW VILLARREAL	09/02/2020	New Case Filed (JP OCA)
1CR-20-1739	The State of Texas vs. LAURA CARBONE	09/02/2020	New Case Filed (JP OCA)
1CR-20-1747	The State of Texas vs. Daniel Ornelas	09/02/2020	New Case Filed (JP OCA)
1CR-20-1748	The State of Texas vs. Daniel Ornelas	09/02/2020	New Case Filed (JP OCA)
1CR-20-1749	The State of Texas vs. ALLISON FRIAS-ESTRADA	09/03/2020	New Case Filed (JP OCA)
1CR-20-1750	The State of Texas vs. DUSTIN TURNER	09/03/2020	New Case Filed (JP OCA)
1CR-20-1756	The State of Texas vs. Epolito Gallegos, Jr.	09/03/2020	New Case Filed (JP OCA)
1CR-20-1762	The State of Texas vs. JAMES DARBY, Jr.	09/03/2020	New Case Filed (JP OCA)
1CR-20-1763	The State of Texas vs. JAMES DARBY, Jr.	09/03/2020	New Case Filed (JP OCA)

TXOCA JP 2011 Criminal Report

Reporting Period: June, 2022

JP1

Case Number	Style	Activity Date	Activity Type
1CR-20-1764	The State of Texas vs. Cody Richards	09/03/2020	New Case Filed (JP OCA)
1CR-20-1765	The State of Texas vs. CODY RICHARDS	09/03/2020	New Case Filed (JP OCA)
1CR-20-1766	The State of Texas vs. Cody Richards	09/03/2020	New Case Filed (JP OCA)
1CR-20-1776	The State of Texas vs. Jordan Harris	09/04/2020	New Case Filed (JP OCA)
1CR-20-1777	The State of Texas vs. Jordan Harris	09/04/2020	New Case Filed (JP OCA)
1CR-20-1781	The State of Texas vs. MICHAEL GRATCH	09/04/2020	New Case Filed (JP OCA)
1CR-20-1782	The State of Texas vs. William Dominguez	09/04/2020	New Case Filed (JP OCA)
1CR-20-1793	The State of Texas vs. CAMERON BURKS	09/07/2020	New Case Filed (JP OCA)
1CR-20-1794	The State of Texas vs. CAMERON BURKS	09/07/2020	New Case Filed (JP OCA)
1CR-20-1795	The State of Texas vs. CAMERON BURKS	09/07/2020	New Case Filed (JP OCA)
1CR-20-1797	The State of Texas vs. Orlando Zuniga	09/08/2020	New Case Filed (JP OCA)
1CR-20-1799	The State of Texas vs. YASMANY CORRALES JORGE	09/09/2020	New Case Filed (JP OCA)
1CR-20-1804	The State of Texas vs. BRETT WYATT	09/09/2020	New Case Filed (JP OCA)
1CR-20-1822	The State of Texas vs. ASHLEY TIJERINA	09/16/2020	New Case Filed (JP OCA)
1CR-20-1823	The State of Texas vs. ASHLEY TIJERINA	09/16/2020	New Case Filed (JP OCA)
1CR-20-1824	The State of Texas vs. ASHLEY TIJERINA	09/16/2020	New Case Filed (JP OCA)
1CR-20-1827	The State of Texas vs. DEJA ANDERSON	09/17/2020	New Case Filed (JP OCA)
1CR-20-1838	The State of Texas vs. WIlliam Huffman	09/17/2020	New Case Filed (JP OCA)
1CR-20-1843	The State of Texas vs. ZULMA LEWIS	09/18/2020	New Case Filed (JP OCA)
1CR-20-1848	The State of Texas vs. Richard Piacentino	09/18/2020	New Case Filed (JP OCA)
1CR-20-1850	The State of Texas vs. Rene Duran	09/18/2020	New Case Filed (JP OCA)
1CR-20-1859	The State of Texas vs. Benito Ramos Arenas	09/21/2020	New Case Filed (JP OCA)
1CR-20-1861	The State of Texas vs. Christopher Reese	09/21/2020	New Case Filed (JP OCA)
1CR-20-1862	The State of Texas vs. Christopher Reese	09/21/2020	New Case Filed (JP OCA)
1CR-20-1870	The State of Texas vs. Steven Compton	09/22/2020	New Case Filed (JP OCA)
1CR-20-1877	The State of Texas vs. ARTURO ARGUMENDO MIJARES	09/21/2020	New Case Filed (JP OCA)
1CR-20-1879	The State of Texas vs. Kerlin Luque Varlera	09/22/2020	New Case Filed (JP OCA)
1CR-20-1880	The State of Texas vs. Kerlin Luque Varlera	09/22/2020	New Case Filed (JP OCA)
1CR-20-1892	The State of Texas vs. Evan Kilpatrick	09/23/2020	New Case Filed (JP OCA)
1CR-20-1894	The State of Texas vs. Max McCoy, Jr.	09/23/2020	New Case Filed (JP OCA)
1CR-20-1897	The State of Texas vs. MARIO SORTO-PAZ	09/24/2020	New Case Filed (JP OCA)
1CR-20-1909	The State of Texas vs. JONATAN JALDIN	09/28/2020	New Case Filed (JP OCA)
1CR-20-1910	The State of Texas vs. JACOB MURILLO	09/28/2020	New Case Filed (JP OCA)
1CR-20-1922	The State of Texas vs. MEGAN MASANIAI	10/01/2020	New Case Filed (JP OCA)
1CR-20-1929	The State of Texas vs. ENOCH CROWE	10/01/2020	New Case Filed (JP OCA)
1CR-20-1931	The State of Texas vs. MARK MORRIS	10/01/2020	New Case Filed (JP OCA)
1CR-20-1942	The State of Texas vs. Carlos Aquino	10/05/2020	New Case Filed (JP OCA)
1CR-20-1949	The State of Texas vs. Benjamin Greene	10/06/2020	New Case Filed (JP OCA)
1CR-20-1951	The State of Texas vs. DINO ISAIAH MORGAN	10/06/2020	New Case Filed (JP OCA)
1CR-20-1954	The State of Texas vs. CHRISTOPHER RUEDAS	10/08/2020	New Case Filed (JP OCA)
1CR-20-1959	The State of Texas vs. KATHERINE HOPE	10/08/2020	New Case Filed (JP OCA)
1CR-20-1968	The State of Texas vs. CAMERON REYES	10/09/2020	New Case Filed (JP OCA)

TXOCA JP 2011 Criminal Report

TXWILLIAMSONPRO

Reporting Period: June, 2022

JP1

Case Number	Style	Activity Date	Activity Type
1CR-20-1969	The State of Texas vs. Cameron Reyes	10/09/2020	New Case Filed (JP OCA)
1CR-20-1976	The State of Texas vs. JAMAL MELTON	10/12/2020	New Case Filed (JP OCA)
1CR-20-1977	The State of Texas vs. Jamal Melton	10/12/2020	New Case Filed (JP OCA)
1CR-20-1990	The State of Texas vs. EVAN HAENES	10/14/2020	New Case Filed (JP OCA)
1CR-20-2007	The State of Texas vs. KRISTIN HASLER	10/15/2020	New Case Filed (JP OCA)
1CR-20-2015	The State of Texas vs. BELMI CASTELAN	10/15/2020	New Case Filed (JP OCA)
1CR-20-2017	The State of Texas vs. ARIANA SANCHEZ SALAS	10/15/2020	New Case Filed (JP OCA)
1CR-20-2019	The State of Texas vs. CHAD CRAWFORD	10/15/2020	New Case Filed (JP OCA)
1CR-20-2020	The State of Texas vs. CHAD CRAWFORD	10/15/2020	New Case Filed (JP OCA)
1CR-20-2021	The State of Texas vs. TRAMAINE BROWN	10/15/2020	New Case Filed (JP OCA)
1CR-20-2024	The State of Texas vs. JOB OBUBA	10/16/2020	New Case Filed (JP OCA)
1CR-20-2025	The State of Texas vs. LARRY PARKER	10/16/2020	New Case Filed (JP OCA)
1CR-20-2027	The State of Texas vs. RUTH OLIVAREZ ROCHA	10/16/2020	New Case Filed (JP OCA)
1CR-20-2038	The State of Texas vs. RICARDO JESUS MORRIS	10/19/2020	New Case Filed (JP OCA)
1CR-20-2040	The State of Texas vs. JOMARYS FIGUEROA	10/19/2020	New Case Filed (JP OCA)
1CR-20-2044	The State of Texas vs. Garrett Crossley	10/20/2020	New Case Filed (JP OCA)
1CR-20-2045	The State of Texas vs. Garrett Crossley	10/20/2020	New Case Filed (JP OCA)
1CR-20-2047	The State of Texas vs. MERILYNN HERNANDEZ JAIMES	10/20/2020	New Case Filed (JP OCA)
1CR-20-2054	The State of Texas vs. Dustin Pharis	10/21/2020	New Case Filed (JP OCA)
1CR-20-2055	The State of Texas vs. Dustin Pharis	10/21/2020	New Case Filed (JP OCA)
1CR-20-2056	The State of Texas vs. DUSTIN PHARIS	10/21/2020	New Case Filed (JP OCA)
1CR-20-2058	The State of Texas vs. Jakeyah Coleman	10/21/2020	New Case Filed (JP OCA)
1CR-20-2059	The State of Texas vs. CANDICE HERNANDEZ	10/21/2020	New Case Filed (JP OCA)
1CR-20-2060	The State of Texas vs. CANDICE HERNANDEZ	10/21/2020	New Case Filed (JP OCA)
1CR-20-2063	The State of Texas vs. Akeal Brown	10/22/2020	New Case Filed (JP OCA)
1CR-20-2064	The State of Texas vs. Luis Dimas	10/22/2020	New Case Filed (JP OCA)
1CR-20-2067	The State of Texas vs. David Villafranco Peralta	10/22/2020	New Case Filed (JP OCA)
1CR-20-2072	The State of Texas vs. Jamarkfus Hammond	10/23/2020	New Case Filed (JP OCA)
1CR-20-2077	The State of Texas vs. EARL BROWN	10/22/2020	New Case Filed (JP OCA)
1CR-20-2078	The State of Texas vs. Earl Brown	10/22/2020	New Case Filed (JP OCA)
1CR-20-2079	The State of Texas vs. Earl Brown	10/22/2020	New Case Filed (JP OCA)
1CR-20-2092	The State of Texas vs. AMANDA FLORES	10/22/2020	New Case Filed (JP OCA)
1CR-20-2098	The State of Texas vs. DEIDRA MENDOZA	10/26/2020	New Case Filed (JP OCA)
1CR-20-2101	The State of Texas vs. JULIAN SOCHANDAMANDOU	10/26/2020	New Case Filed (JP OCA)
1CR-20-2102	The State of Texas vs. Colleen Prindible	10/26/2020	New Case Filed (JP OCA)
1CR-20-2104	The State of Texas vs. JESSICA JACKSON-SYKES	10/26/2020	New Case Filed (JP OCA)
1CR-20-2105	The State of Texas vs. JACK JOHNSON	10/26/2020	New Case Filed (JP OCA)
1CR-20-2106	The State of Texas vs. JACK JOHNSON	10/26/2020	New Case Filed (JP OCA)
1CR-20-2114	The State of Texas vs. Richard Lamancusa	10/26/2020	New Case Filed (JP OCA)
1CR-20-2117	The State of Texas vs. FERNANDO FLORES RAMOS	10/26/2020	New Case Filed (JP OCA)
1CR-20-2119	The State of Texas vs. Kirmet Hyder	10/27/2020	New Case Filed (JP OCA)
1CR-20-2120	The State of Texas vs. Kirmet Hyder	10/27/2020	New Case Filed (JP OCA)

TXOCA JP 2011 Criminal Report

TXWILLIAMSONPRO

Reporting Period: June, 2022

JP1

Case Number	Style	Activity Date	Activity Type
1CR-20-2121	The State of Texas vs. SUK MIN PARK	10/27/2020	New Case Filed (JP OCA)
1CR-20-2122	The State of Texas vs. OSIEL GONZALEZ	10/27/2020	New Case Filed (JP OCA)
1CR-20-2123	The State of Texas vs. Joe WIlliams, Jr.	10/27/2020	New Case Filed (JP OCA)
1CR-20-2124	The State of Texas vs. Desmond Booker	10/27/2020	New Case Filed (JP OCA)
1CR-20-2128	The State of Texas vs. JAVON CLARK	10/28/2020	New Case Filed (JP OCA)
1CR-20-2138	The State of Texas vs. Casey Aubin	10/29/2020	New Case Filed (JP OCA)
1CR-20-2145	The State of Texas vs. KENNETH LEE	10/29/2020	New Case Filed (JP OCA)
1CR-20-2158	The State of Texas vs. Joe Hartley	10/30/2020	New Case Filed (JP OCA)
1CR-20-2159	The State of Texas vs. John Hogan	10/30/2020	New Case Filed (JP OCA)
1CR-20-2163	The State of Texas vs. NAKEASHA BLANCO	11/02/2020	New Case Filed (JP OCA)
1CR-20-2164	The State of Texas vs. NAKEASHA BLANCO	11/02/2020	New Case Filed (JP OCA)
1CR-20-2165	The State of Texas vs. NAKEASHA BLANCO	11/02/2020	New Case Filed (JP OCA)
1CR-20-2169	The State of Texas vs. NICHOLAS HAZLEWOOD	11/02/2020	New Case Filed (JP OCA)
1CR-20-2173	The State of Texas vs. JASON KAHLE	11/03/2020	New Case Filed (JP OCA)
1CR-20-2174	The State of Texas vs. JASON KAHLE	11/03/2020	New Case Filed (JP OCA)
1CR-20-2181	The State of Texas vs. OSCAR VENTURA BARRERA	11/03/2020	New Case Filed (JP OCA)
1CR-20-2186	The State of Texas vs. MAJD MARJIYA	11/04/2020	New Case Filed (JP OCA)
1CR-20-2190	The State of Texas vs. ROMAN RECHEVERERRI	11/04/2020	New Case Filed (JP OCA)
1CR-20-2196	The State of Texas vs. OLONDO SMITH	11/06/2020	New Case Filed (JP OCA)
1CR-20-2198	The State of Texas vs. Hector Amaya Hernandez	11/06/2020	New Case Filed (JP OCA)
1CR-20-2199	The State of Texas vs. Hector Amaya Hernandez	11/06/2020	New Case Filed (JP OCA)
1CR-20-2204	The State of Texas vs. JAMES-ANTHONY RODRIGUEZ	11/09/2020	New Case Filed (JP OCA)
1CR-20-2209	The State of Texas vs. JOHN WELLS	11/09/2020	New Case Filed (JP OCA)
1CR-20-2210	The State of Texas vs. JOSE MARTINEZ MEJIA	11/09/2020	New Case Filed (JP OCA)
1CR-20-2211	The State of Texas vs. Catrina Ramirez	11/09/2020	New Case Filed (JP OCA)
1CR-20-2220	The State of Texas vs. KARI COGGINS	11/10/2020	New Case Filed (JP OCA)
1CR-20-2221	The State of Texas vs. QUINTIN WRIGHT-WHITLEY	11/10/2020	New Case Filed (JP OCA)
1CR-20-2222	The State of Texas vs. QUINTIN WRIGHT-WHITLEY	11/10/2020	New Case Filed (JP OCA)
1CR-20-2223	The State of Texas vs. Tyler Barchenger	11/10/2020	New Case Filed (JP OCA)
1CR-20-2225	The State of Texas vs. CHRISTIAN ALVAREZ	11/11/2020	New Case Filed (JP OCA)
1CR-20-2228	The State of Texas vs. BRIAN MORA-CASTILLO	11/11/2020	New Case Filed (JP OCA)
1CR-20-2229	The State of Texas vs. BRIAN MORA-CASTILLO	11/11/2020	New Case Filed (JP OCA)
1CR-20-2230	The State of Texas vs. SAUL RANGEL-ZUBIETA	11/11/2020	New Case Filed (JP OCA)
1CR-20-2233	The State of Texas vs. JOSHUA MOSHER	11/12/2020	New Case Filed (JP OCA)
1CR-20-2239	The State of Texas vs. MARY TERRA	11/12/2020	New Case Filed (JP OCA)
1CR-20-2240	The State of Texas vs. CARLOS ALCOCER	11/12/2020	New Case Filed (JP OCA)
1CR-20-2241	The State of Texas vs. CARLOS ALCOCER	11/12/2020	New Case Filed (JP OCA)
1CR-20-2243	The State of Texas vs. EMERSON CORDOVA COREA	11/12/2020	New Case Filed (JP OCA)
1CR-20-2247	The State of Texas vs. RONNI OJEDA	11/13/2020	New Case Filed (JP OCA)
1CR-20-2248	The State of Texas vs. RONNI OJEDA	11/13/2020	New Case Filed (JP OCA)
1CR-20-2249	The State of Texas vs. RONNI OJEDA	11/13/2020	New Case Filed (JP OCA)
1CR-20-2251	The State of Texas vs. Steven Cooper	11/13/2020	New Case Filed (JP OCA)

TXOCA JP 2011 Criminal Report

TXWILLIAMSONPRO

Reporting Period: June, 2022

JP1

Case Number	Style	Activity Date	Activity Type
1CR-20-2255	The State of Texas vs. LAMIKAL PROVOST	11/16/2020	New Case Filed (JP OCA)
1CR-20-2256	The State of Texas vs. RICKI ROOKS	11/16/2020	New Case Filed (JP OCA)
1CR-20-2262	The State of Texas vs. KENNETH LEE	11/13/2020	New Case Filed (JP OCA)
1CR-20-2263	The State of Texas vs. KENNETH LEE	11/13/2020	New Case Filed (JP OCA)
1CR-20-2264	The State of Texas vs. ISAAC VAZQUEZ-PAZ	11/19/2020	New Case Filed (JP OCA)
1CR-20-2266	The State of Texas vs. Kaelyn Wentrcek	11/20/2020	New Case Filed (JP OCA)
1CR-20-2267	The State of Texas vs. Kaelyn Wentrcek	11/20/2020	New Case Filed (JP OCA)
1CR-20-2280	The State of Texas vs. MALCOLMN BURDITT	11/24/2020	New Case Filed (JP OCA)
1CR-20-2294	The State of Texas vs. NATHANIEL GONZALEZ	11/25/2020	New Case Filed (JP OCA)
1CR-20-2306	The State of Texas vs. BRANDON MENDOZA	11/26/2020	New Case Filed (JP OCA)
1CR-20-2323	The State of Texas vs. DARRIEN GARCIA	12/01/2020	New Case Filed (JP OCA)
1CR-20-2324	The State of Texas vs. DARRIEN GARCIA	12/01/2020	New Case Filed (JP OCA)
1CR-20-2326	The State of Texas vs. DANIEL SALINAS	12/01/2020	New Case Filed (JP OCA)
1CR-20-2330	The State of Texas vs. Omar Sanchez-Vasquez	12/02/2020	New Case Filed (JP OCA)
1CR-20-2340	The State of Texas vs. CARLYLE SAUNDERS, JR	12/03/2020	New Case Filed (JP OCA)
1CR-20-2347	The State of Texas vs. ESTEBAN HARVEY	12/03/2020	New Case Filed (JP OCA)
1CR-20-2348	The State of Texas vs. ESTEBAN HARVEY	12/03/2020	New Case Filed (JP OCA)
1CR-20-2349	The State of Texas vs. ESTEBAN HARVEY	12/03/2020	New Case Filed (JP OCA)
1CR-20-2353	The State of Texas vs. MEGAN TIGHE	12/04/2020	New Case Filed (JP OCA)
1CR-20-2358	The State of Texas vs. BLAKE MATTINSON	12/07/2020	New Case Filed (JP OCA)
1CR-20-2366	The State of Texas vs. SHANE BRATHWAITE	12/09/2020	New Case Filed (JP OCA)
1CR-20-2378	The State of Texas vs. MARCELLE GILLIES	12/10/2020	New Case Filed (JP OCA)
1CR-20-2383	The State of Texas vs. ORLANDO PLASENCIA SILVA	12/10/2020	New Case Filed (JP OCA)
1CR-20-2403	The State of Texas vs. BETTY BUTLER	12/16/2020	New Case Filed (JP OCA)
1CR-20-2404	The State of Texas vs. BETTY BUTLER	12/16/2020	New Case Filed (JP OCA)
1CR-20-2405	The State of Texas vs. Jesus Hernandez	12/16/2020	New Case Filed (JP OCA)
1CR-20-2408	The State of Texas vs. Jodie Smith	12/16/2020	New Case Filed (JP OCA)
1CR-20-2409	The State of Texas vs. BENJAMIN CASTELLON	12/17/2020	New Case Filed (JP OCA)
1CR-20-2410	The State of Texas vs. BENJAMIN CASTELLON	12/17/2020	New Case Filed (JP OCA)
1CR-20-2414	The State of Texas vs. BRADLEY MEYER	12/17/2020	New Case Filed (JP OCA)
1CR-20-2421	The State of Texas vs. ANGELINA GONZALEZ	12/17/2020	New Case Filed (JP OCA)
1CR-20-2422	The State of Texas vs. ANGELINA GONZALEZ	12/17/2020	New Case Filed (JP OCA)
1CR-20-2425	The State of Texas vs. Kaeja Marshall	12/18/2020	New Case Filed (JP OCA)
1CR-20-2426	The State of Texas vs. CHRISTOPHER GONZALEZ MARCANO	12/18/2020	New Case Filed (JP OCA)
1CR-20-2429	The State of Texas vs. SEAN WAGNER	12/18/2020	New Case Filed (JP OCA)
1CR-20-2430	The State of Texas vs. JIMMY KIEN- TET LU, JR	12/18/2020	New Case Filed (JP OCA)
1CR-20-2431	The State of Texas vs. John Torres	12/21/2020	New Case Filed (JP OCA)
1CR-20-2436	The State of Texas vs. AUBREY STAFFORD	12/29/2020	New Case Filed (JP OCA)
1CR-20-2437	The State of Texas vs. PABLO RODRIGUEZ, Jr.	12/29/2020	New Case Filed (JP OCA)
1CR-20-2438	The State of Texas vs. GRECIA MONTOYA	12/29/2020	New Case Filed (JP OCA)
1CR-20-2439	The State of Texas vs. WILLIAM BOSTICK	12/29/2020	New Case Filed (JP OCA)
1CR-20-2445	The State of Texas vs. CHRISTOPHER WALZ	12/30/2020	New Case Filed (JP OCA)

TXOCA JP 2011 Criminal Report

TXWILLIAMSONPRO

Reporting Period: June, 2022

JP1

Case Number	Style	Activity Date	Activity Type
1CR-20-2451	The State of Texas vs. Arnulfo Munoz Medrano	12/30/2020	New Case Filed (JP OCA)
1CR-20-2453	The State of Texas vs. James Boyd	12/30/2020	New Case Filed (JP OCA)
1CR-21-0001	The State of Texas vs. LINDSAY WARD	01/01/2021	New Case Filed (JP OCA)
1CR-21-0013	The State of Texas vs. LEANDRO CISNEROS MIRANDA	01/04/2021	New Case Filed (JP OCA)
1CR-21-0015	The State of Texas vs. WESLEY SPENCE	01/04/2021	New Case Filed (JP OCA)
1CR-21-0020	The State of Texas vs. AUSTIN WILLIS	01/06/2021	New Case Filed (JP OCA)
1CR-21-0024	The State of Texas vs. TYLER SESSUMS	01/06/2021	New Case Filed (JP OCA)
1CR-21-0031	The State of Texas vs. ANDREKKIUS BELYUE	01/07/2021	New Case Filed (JP OCA)
1CR-21-0035	The State of Texas vs. JULIO MONTANO MARTINEZ	01/07/2021	New Case Filed (JP OCA)
1CR-21-0038	The State of Texas vs. Tony Standberry	01/08/2021	New Case Filed (JP OCA)
1CR-21-0045	The State of Texas vs. RYAN BRUMLEY	01/12/2021	New Case Filed (JP OCA)
1CR-21-0046	The State of Texas vs. RYAN BRUMLEY	01/12/2021	New Case Filed (JP OCA)
1CR-21-0051	The State of Texas vs. JUSTIN REILLY	01/13/2021	New Case Filed (JP OCA)
1CR-21-0054	The State of Texas vs. OSCAR BALDERAS-ARREDONDO	01/12/2021	New Case Filed (JP OCA)
1CR-21-0064	The State of Texas vs. YOEL REYES, Jr.	01/14/2021	New Case Filed (JP OCA)
1CR-21-0066	The State of Texas vs. BRIAN TIFFANY	01/14/2021	New Case Filed (JP OCA)
1CR-21-0075	The State of Texas vs. Marcos Jimenez Gonzalez	01/15/2021	New Case Filed (JP OCA)
1CR-21-0080	The State of Texas vs. JARRED FAVORITE	01/18/2021	New Case Filed (JP OCA)
1CR-21-0082	The State of Texas vs. CAMELIA NICHOLSON	01/18/2021	New Case Filed (JP OCA)
1CR-21-0083	The State of Texas vs. SAMUEL MILNE	01/19/2021	New Case Filed (JP OCA)
1CR-21-0100	The State of Texas vs. ROMES POLANCO CAMPOS	01/21/2021	New Case Filed (JP OCA)
1CR-21-0107	The State of Texas vs. STEPHANIE POWELL	01/21/2021	New Case Filed (JP OCA)
1CR-21-0115	The State of Texas vs. Jorge Hernandez	01/25/2021	New Case Filed (JP OCA)
1CR-21-0116	The State of Texas vs. JUAN ZAMORANO	01/25/2021	New Case Filed (JP OCA)
1CR-21-0118	The State of Texas vs. AMESTRY MCFARLAND	01/25/2021	New Case Filed (JP OCA)
1CR-21-0141	The State of Texas vs. James Mabry	01/27/2021	New Case Filed (JP OCA)
1CR-21-0142	The State of Texas vs. James Mabry	01/27/2021	New Case Filed (JP OCA)
1CR-21-0143	The State of Texas vs. Heath Dehart	01/27/2021	New Case Filed (JP OCA)
1CR-21-0150	The State of Texas vs. MICHAEL HERRERA	01/27/2021	New Case Filed (JP OCA)
1CR-21-0151	The State of Texas vs. MICHAEL HERRERA	01/27/2021	New Case Filed (JP OCA)
1CR-21-0157	The State of Texas vs. LAUREN VINLOVE	01/28/2021	New Case Filed (JP OCA)
1CR-21-0163	The State of Texas vs. CHRISTOPHER PIERCE	01/29/2021	New Case Filed (JP OCA)
1CR-21-0168	The State of Texas vs. HUMBERTO FAJARDO	01/29/2021	New Case Filed (JP OCA)
1CR-21-0169	The State of Texas vs. HUMBERTO FAJARDO	01/29/2021	New Case Filed (JP OCA)
1CR-21-0174	The State of Texas vs. RAYMUNDO SOTO	01/29/2021	New Case Filed (JP OCA)
1CR-21-0175	The State of Texas vs. JAMES FOLEY	02/01/2021	New Case Filed (JP OCA)
1CR-21-0193	The State of Texas vs. JESUS RODRIGUEZ, Jr.	02/04/2021	New Case Filed (JP OCA)
1CR-21-0201	The State of Texas vs. FARHAT SIDDIQUI	02/08/2021	New Case Filed (JP OCA)
1CR-21-0203	The State of Texas vs. SUMAN GAIRE	02/08/2021	New Case Filed (JP OCA)
1CR-21-0206	The State of Texas vs. Mekhi Huff	02/08/2021	New Case Filed (JP OCA)
1CR-21-0214	The State of Texas vs. Butch Wiley	02/08/2021	New Case Filed (JP OCA)
1CR-21-0215	The State of Texas vs. PADMAVATHI RAYAPUREDDY	02/08/2021	New Case Filed (JP OCA)

TXOCA JP 2011 Criminal Report

TXWILLIAMSONPRO

Reporting Period: June, 2022

JP1

Case Number	Style	Activity Date	Activity Type
1CR-21-0220	The State of Texas vs. LUKE MALLETT	02/10/2021	New Case Filed (JP OCA)
1CR-21-0225	The State of Texas vs. Yulieski Ramirez Delgado	02/10/2021	New Case Filed (JP OCA)
1CR-21-0233	The State of Texas vs. JONATHON JOHNSON	02/23/2021	New Case Filed (JP OCA)
1CR-21-0235	The State of Texas vs. Renato Ramirez Ramirez	02/23/2021	New Case Filed (JP OCA)
1CR-21-0236	The State of Texas vs. Trenton Wood	02/24/2021	New Case Filed (JP OCA)
1CR-21-0237	The State of Texas vs. Carlos Sosa Hernandez	02/24/2021	New Case Filed (JP OCA)
1CR-21-0263	The State of Texas vs. JASON MARCUM	03/03/2021	New Case Filed (JP OCA)
1CR-21-0264	The State of Texas vs. RAMON GALVAN-OCHOA	03/03/2021	New Case Filed (JP OCA)
1CR-21-0271	The State of Texas vs. JAMES CALHOUN	03/05/2021	New Case Filed (JP OCA)
1CR-21-0274	The State of Texas vs. ANTHONY PORTIS, JR	03/05/2021	New Case Filed (JP OCA)
1CR-21-0275	The State of Texas vs. ANTHONY PORTIS, JR	03/05/2021	New Case Filed (JP OCA)
1CR-21-0279	The State of Texas vs. AZJAVONTE WILLIAMS	03/08/2021	New Case Filed (JP OCA)
1CR-21-0282	The State of Texas vs. DESTINY LANDRUM	03/08/2021	New Case Filed (JP OCA)
1CR-21-0284	The State of Texas vs. JOSEPH MCGAVERN	03/08/2021	New Case Filed (JP OCA)
1CR-21-0290	The State of Texas vs. Aaron Whitehead	03/09/2021	New Case Filed (JP OCA)
1CR-21-0301	The State of Texas vs. JESSE DELANEY	03/09/2021	New Case Filed (JP OCA)
1CR-21-0302	The State of Texas vs. JESSE DELANEY	03/09/2021	New Case Filed (JP OCA)
1CR-21-0304	The State of Texas vs. Alejandro Olivares	03/09/2021	New Case Filed (JP OCA)
1CR-21-0305	The State of Texas vs. ESMERALDA RODRIGUEZ	03/09/2021	New Case Filed (JP OCA)
1CR-21-0325	The State of Texas vs. GRACIE PEREIDA	03/15/2021	New Case Filed (JP OCA)
1CR-21-0326	The State of Texas vs. Alcadio Chapa, IV	03/15/2021	New Case Filed (JP OCA)
1CR-21-0328	The State of Texas vs. Samuel Nachui	03/15/2021	New Case Filed (JP OCA)
1CR-21-0338	The State of Texas vs. JENNIFER HILL	03/19/2021	New Case Filed (JP OCA)
1CR-21-0354	The State of Texas vs. RAIDEN GUZMAN	03/25/2021	New Case Filed (JP OCA)
1CR-21-0358	The State of Texas vs. LUIS BUENO	03/25/2021	New Case Filed (JP OCA)
1CR-21-0359	The State of Texas vs. LUIS BUENO	03/25/2021	New Case Filed (JP OCA)
1CR-21-0361	The State of Texas vs. TRINITY CRAVY	03/26/2021	New Case Filed (JP OCA)
1CR-21-0383	The State of Texas vs. JOSE PINEDA-HERNANDEZ	04/01/2021	New Case Filed (JP OCA)
1CR-21-0384	The State of Texas vs. JOSE PINEDA-HERNANDEZ	04/01/2021	New Case Filed (JP OCA)
1CR-21-0387	The State of Texas vs. KYRIAKOS TSALAMANDRIS	04/02/2021	New Case Filed (JP OCA)
1CR-21-0391	The State of Texas vs. JON EVANS	04/06/2021	New Case Filed (JP OCA)
1CR-21-0392	The State of Texas vs. JON EVANS	04/06/2021	New Case Filed (JP OCA)
1CR-21-0393	The State of Texas vs. MONTRELL LEWIS	04/06/2021	New Case Filed (JP OCA)
1CR-21-0394	The State of Texas vs. MONTRELL LEWIS	04/06/2021	New Case Filed (JP OCA)
1CR-21-0395	The State of Texas vs. MONTRELL LEWIS	04/06/2021	New Case Filed (JP OCA)
1CR-21-0398	The State of Texas vs. RODNEY WHITE, II	04/08/2021	New Case Filed (JP OCA)
1CR-21-0403	The State of Texas vs. JACQUELINE MARTINEZ	04/08/2021	New Case Filed (JP OCA)
1CR-21-0404	The State of Texas vs. JACQUELINE MARTINEZ	04/08/2021	New Case Filed (JP OCA)
1CR-21-0410	The State of Texas vs. Samantha Blocker	04/12/2021	New Case Filed (JP OCA)
1CR-21-0412	The State of Texas vs. AMBER CHAMPION	04/14/2021	New Case Filed (JP OCA)
1CR-21-0414	The State of Texas vs. REBEKAH DAVIS	04/14/2021	New Case Filed (JP OCA)
1CR-21-0417	The State of Texas vs. REBEKAH DAVIS	04/14/2021	New Case Filed (JP OCA)

TXOCA JP 2011 Criminal Report

TXWILLIAMSONPRO

Reporting Period: June, 2022

JP1

Case Number	Style	Activity Date	Activity Type
1CR-21-0420	The State of Texas vs. Gabriel Hernandez	04/15/2021	New Case Filed (JP OCA)
1CR-21-0424	The State of Texas vs. Laporchal Barnes	04/15/2021	New Case Filed (JP OCA)
1CR-21-0425	The State of Texas vs. Laporchal Barnes	04/15/2021	New Case Filed (JP OCA)
1CR-21-0427	The State of Texas vs. Celily Cantu	04/16/2021	New Case Filed (JP OCA)
1CR-21-0431	The State of Texas vs. Cody Dowd	04/19/2021	New Case Filed (JP OCA)
1CR-21-0435	The State of Texas vs. BRANDEN BURCH	04/21/2021	New Case Filed (JP OCA)
1CR-21-0436	The State of Texas vs. J OCONNOR	04/21/2021	New Case Filed (JP OCA)
1CR-21-0439	The State of Texas vs. JOSHUA ANDRADE RENTERIA	04/21/2021	New Case Filed (JP OCA)
1CR-21-0440	The State of Texas vs. JOSHUA ANDRADE RENTERIA	04/21/2021	New Case Filed (JP OCA)
1CR-21-0441	The State of Texas vs. JOSHUA ANDRADE RENTERIA	04/21/2021	New Case Filed (JP OCA)
1CR-21-0445	The State of Texas vs. Derek Kettering	04/21/2021	New Case Filed (JP OCA)
1CR-21-0453	The State of Texas vs. CHRISTINA ALLEN	04/23/2021	New Case Filed (JP OCA)
1CR-21-0454	The State of Texas vs. ANDREW CABRERA	04/26/2021	New Case Filed (JP OCA)
1CR-21-0456	The State of Texas vs. AMELIA LOZANO	04/27/2021	New Case Filed (JP OCA)
1CR-21-0457	The State of Texas vs. ALEXIA SALDIVAR	04/27/2021	New Case Filed (JP OCA)
1CR-21-0458	The State of Texas vs. ALEXIA SALDIVAR	04/27/2021	New Case Filed (JP OCA)
1CR-21-0460	The State of Texas vs. Montrell Dejean Lewis	04/27/2021	New Case Filed (JP OCA)
1CR-21-0462	The State of Texas vs. Montrell Dejean Lewis	04/27/2021	New Case Filed (JP OCA)
1CR-21-0467	The State of Texas vs. Fabio Martinez	05/03/2021	New Case Filed (JP OCA)
1CR-21-0477	The State of Texas vs. MONICA HAMM	05/05/2021	New Case Filed (JP OCA)
1CR-21-0479	The State of Texas vs. DEMETRIUS NEAL, JR	05/05/2021	New Case Filed (JP OCA)
1CR-21-0480	The State of Texas vs. DEMETRIUS NEAL, Jr.	05/05/2021	New Case Filed (JP OCA)
1CR-21-0481	The State of Texas vs. DEMETRIUS NEAL, JR	05/05/2021	New Case Filed (JP OCA)
1CR-21-0491	The State of Texas vs. CHLOE JEWELL	05/05/2021	New Case Filed (JP OCA)
1CR-21-0492	The State of Texas vs. CHLOE JEWELL	05/05/2021	New Case Filed (JP OCA)
1CR-21-0493	The State of Texas vs. CHLOE JEWELL	05/05/2021	New Case Filed (JP OCA)
1CR-21-0494	The State of Texas vs. RONAL MORAN PAJAN	05/05/2021	New Case Filed (JP OCA)
1CR-21-0498	The State of Texas vs. DETRONE JONES, Jr.	05/06/2021	New Case Filed (JP OCA)
1CR-21-0503	The State of Texas vs. Alexander Earl	05/06/2021	New Case Filed (JP OCA)
1CR-21-0533	The State of Texas vs. ANDREW BARRINGTON	05/13/2021	New Case Filed (JP OCA)
1CR-21-0536	The State of Texas vs. Kristen McMillan	05/13/2021	New Case Filed (JP OCA)
1CR-21-0537	The State of Texas vs. Kristen McMillan	05/13/2021	New Case Filed (JP OCA)
1CR-21-0541	The State of Texas vs. DOUGLAS REED	05/14/2021	New Case Filed (JP OCA)
1CR-21-0551	The State of Texas vs. EUGENE HOLMAN	05/17/2021	New Case Filed (JP OCA)
1CR-21-0552	The State of Texas vs. Marquelle Williams	05/17/2021	New Case Filed (JP OCA)
1CR-21-0558	The State of Texas vs. REBECCA GIRN	05/19/2021	New Case Filed (JP OCA)
1CR-21-0563	The State of Texas vs. Jimmy Gonzales	05/19/2021	New Case Filed (JP OCA)
1CR-21-0564	The State of Texas vs. Jasmine Caston	05/18/2021	New Case Filed (JP OCA)
1CR-21-0565	The State of Texas vs. Jasmine Caston	05/18/2021	New Case Filed (JP OCA)
1CR-21-0571	The State of Texas vs. DEVON BROWN	05/24/2021	New Case Filed (JP OCA)
1CR-21-0577	The State of Texas vs. BRITTNEY LUNA	05/26/2021	New Case Filed (JP OCA)
1CR-21-0578	The State of Texas vs. BRITTNEY LUNA	05/26/2021	New Case Filed (JP OCA)

TXOCA JP 2011 Criminal Report

TXWILLIAMSONPRO

Reporting Period: June, 2022

JP1

Case Number	Style	Activity Date	Activity Type
1CR-21-0579	The State of Texas vs. STEPHANIE VERNER	05/26/2021	New Case Filed (JP OCA)
1CR-21-0580	The State of Texas vs. ISAIAS MONTIEL-PADRON	05/26/2021	New Case Filed (JP OCA)
1CR-21-0581	The State of Texas vs. ISAIAS MONTIEL-PADRON	05/26/2021	New Case Filed (JP OCA)
1CR-21-0583	The State of Texas vs. Robert Siefert	05/27/2021	New Case Filed (JP OCA)
1CR-21-0588	The State of Texas vs. NATIAL MCFARLIN	05/31/2021	New Case Filed (JP OCA)
1CR-21-0591	The State of Texas vs. ALEXIS MARTINEZ	05/31/2021	New Case Filed (JP OCA)
1CR-21-0592	The State of Texas vs. MARCUS MARTINEZ	05/31/2021	New Case Filed (JP OCA)
1CR-21-0601	The State of Texas vs. Thomas Bender	06/01/2021	New Case Filed (JP OCA)
1CR-21-0603	The State of Texas vs. Amanda Garza	06/01/2021	New Case Filed (JP OCA)
1CR-21-0606	The State of Texas vs. ALEXIS ORDUNO AVILA	06/02/2021	New Case Filed (JP OCA)
1CR-21-0609	The State of Texas vs. HIROTADA MORITA	06/04/2021	New Case Filed (JP OCA)
1CR-21-0614	The State of Texas vs. STEPHANIE JONES	06/04/2021	New Case Filed (JP OCA)
1CR-21-0618	The State of Texas vs. TANYA HUNT	06/04/2021	New Case Filed (JP OCA)
1CR-21-0623	The State of Texas vs. ANDREW BROOKS	06/07/2021	New Case Filed (JP OCA)
1CR-21-0624	The State of Texas vs. DARWIN IRIAS ARDON	06/07/2021	New Case Filed (JP OCA)
1CR-21-0628	The State of Texas vs. CARLOS BAKER, Jr.	06/09/2021	New Case Filed (JP OCA)
1CR-21-0630	The State of Texas vs. Steve Dolce	06/09/2021	New Case Filed (JP OCA)
1CR-21-0631	The State of Texas vs. Steve Dolce	06/09/2021	New Case Filed (JP OCA)
1CR-21-0632	The State of Texas vs. BRIAN ONDREYKA	06/10/2021	New Case Filed (JP OCA)
1CR-21-0638	The State of Texas vs. JARRED CANADA	06/14/2021	New Case Filed (JP OCA)
1CR-21-0639	The State of Texas vs. JARRED CANADA	06/14/2021	New Case Filed (JP OCA)
1CR-21-0640	The State of Texas vs. JARRED CANADA	06/14/2021	New Case Filed (JP OCA)
1CR-21-0643	The State of Texas vs. HUMBERTO LARRIVA	06/16/2021	New Case Filed (JP OCA)
1CR-21-0645	The State of Texas vs. LATAVIA WILLIAMS	06/16/2021	New Case Filed (JP OCA)
1CR-21-0650	The State of Texas vs. Daniela Jaramillo	06/16/2021	New Case Filed (JP OCA)
1CR-21-0654	The State of Texas vs. KRYSTAL STEPHENS	06/16/2021	New Case Filed (JP OCA)
1CR-21-0668	The State of Texas vs. Cynthia Martinez	06/17/2021	New Case Filed (JP OCA)
1CR-21-0670	The State of Texas vs. AHKEELAH MILLER	06/21/2021	New Case Filed (JP OCA)
1CR-21-0671	The State of Texas vs. DONNA BENDER	06/22/2021	New Case Filed (JP OCA)
1CR-21-0672	The State of Texas vs. DONNA BENDER	06/22/2021	New Case Filed (JP OCA)
1CR-21-0674	The State of Texas vs. Keagan Olmstead	06/23/2021	New Case Filed (JP OCA)
1CR-21-0675	The State of Texas vs. Keagan Olmstead	06/23/2021	New Case Filed (JP OCA)
1CR-21-0676	The State of Texas vs. Keagan Olmstead	06/23/2021	New Case Filed (JP OCA)
1CR-21-0678	The State of Texas vs. Mauricio Paneque-Oliva	06/24/2021	New Case Filed (JP OCA)
1CR-21-0685	The State of Texas vs. COY SMITHHART	06/28/2021	New Case Filed (JP OCA)
1CR-21-0686	The State of Texas vs. COY SMITHHART	06/28/2021	New Case Filed (JP OCA)
1CR-21-0688	The State of Texas vs. NOAH MONKS	06/29/2021	New Case Filed (JP OCA)
1CR-21-0691	The State of Texas vs. BRIANA ROCHA	06/29/2021	New Case Filed (JP OCA)
1CR-21-0692	The State of Texas vs. BRIANA ROCHA	06/29/2021	New Case Filed (JP OCA)
1CR-21-0700	The State of Texas vs. IDELFONSO MARTINEZ-GALINDO	06/30/2021	New Case Filed (JP OCA)
1CR-21-0701	The State of Texas vs. TROY SMITH	06/30/2021	New Case Filed (JP OCA)
1CR-21-0716	The State of Texas vs. RAFAEL HIPOLITO	07/01/2021	New Case Filed (JP OCA)

Case Number	Style	Activity Date	Activity Type
1CR-21-0717	The State of Texas vs. RAFAEL HIPOLITO	07/01/2021	New Case Filed (JP OCA)
1CR-21-0721	The State of Texas vs. JOE JONES	07/05/2021	New Case Filed (JP OCA)
1CR-21-0722	The State of Texas vs. ALISON HERNANDEZ	07/05/2021	New Case Filed (JP OCA)
1CR-21-0723	The State of Texas vs. Jonathan Ostorga Galdamez	07/05/2021	New Case Filed (JP OCA)
1CR-21-0724	The State of Texas vs. Jonathan Ostorga Galdamez	07/05/2021	New Case Filed (JP OCA)
1CR-21-0725	The State of Texas vs. Jonathan Ostorga Galdamez	07/05/2021	New Case Filed (JP OCA)
1CR-21-0726	The State of Texas vs. Jonathan Ostorga Galdamez	07/05/2021	New Case Filed (JP OCA)
1CR-21-0733	The State of Texas vs. Rashon Price	07/05/2021	New Case Filed (JP OCA)
1CR-21-0734	The State of Texas vs. Rashon Price	07/05/2021	New Case Filed (JP OCA)
1CR-21-0735	The State of Texas vs. Rashon Price	07/05/2021	New Case Filed (JP OCA)
1CR-21-0743	The State of Texas vs. ESPERANZA MARTINEZ	07/05/2021	New Case Filed (JP OCA)
1CR-21-0745	The State of Texas vs. TESS ROBINSON	07/06/2021	New Case Filed (JP OCA)
1CR-21-0746	The State of Texas vs. TESS ROBINSON	07/06/2021	New Case Filed (JP OCA)
1CR-21-0747	The State of Texas vs. TESS ROBINSON	07/06/2021	New Case Filed (JP OCA)
1CR-21-0752	The State of Texas vs. JOHNATHON HALL	07/07/2021	New Case Filed (JP OCA)
1CR-21-0753	The State of Texas vs. Chance Kattner	07/07/2021	New Case Filed (JP OCA)
1CR-21-0758	The State of Texas vs. Rosa Alexander	07/09/2021	New Case Filed (JP OCA)
1CR-21-0759	The State of Texas vs. Rosa Alexander	07/09/2021	New Case Filed (JP OCA)
1CR-21-0761	The State of Texas vs. MANUEL SILLERO	07/12/2021	New Case Filed (JP OCA)
1CR-21-0762	The State of Texas vs. JORDAN HUMPHRIES	07/12/2021	New Case Filed (JP OCA)
1CR-21-0763	The State of Texas vs. KAYLA HODGE	07/13/2021	New Case Filed (JP OCA)
1CR-21-0766	The State of Texas vs. Jarod Orduna	07/14/2021	New Case Filed (JP OCA)
1CR-21-0770	The State of Texas vs. Josiah Garza	07/15/2021	New Case Filed (JP OCA)
1CR-21-0771	The State of Texas vs. Josiah Garza	07/15/2021	New Case Filed (JP OCA)
1CR-21-0777	The State of Texas vs. VICTOR MEDRANO REYES	07/21/2021	New Case Filed (JP OCA)
1CR-21-0779	The State of Texas vs. DELASHAWN TAPLIN	07/21/2021	New Case Filed (JP OCA)
1CR-21-0787	The State of Texas vs. ANGEL MONTIEL CAMPOS	07/22/2021	New Case Filed (JP OCA)
1CR-21-0788	The State of Texas vs. JORGE QUINTANILLA BARRIENTOS	07/22/2021	New Case Filed (JP OCA)
1CR-21-0797	The State of Texas vs. NADIA NAGHI	07/27/2021	New Case Filed (JP OCA)
1CR-21-0798	The State of Texas vs. XAVIER PATTERSON	07/27/2021	New Case Filed (JP OCA)
1CR-21-0804	The State of Texas vs. DEONDR VALDEZ	07/30/2021	New Case Filed (JP OCA)
1CR-21-0805	The State of Texas vs. DEONDR VALDEZ	07/30/2021	New Case Filed (JP OCA)
1CR-21-0807	The State of Texas vs. STEPHANIE ROBLES	07/30/2021	New Case Filed (JP OCA)
1CR-21-0809	The State of Texas vs. ALANTRA COLBERT	08/02/2021	New Case Filed (JP OCA)
1CR-21-0810	The State of Texas vs. ALANTRA COLBERT	08/02/2021	New Case Filed (JP OCA)
1CR-21-0811	The State of Texas vs. ALANTRA COLBERT	08/02/2021	New Case Filed (JP OCA)
1CR-21-0812	The State of Texas vs. Takyiah Henry	08/02/2021	New Case Filed (JP OCA)
1CR-21-0813	The State of Texas vs. EVAN VINSON	08/03/2021	New Case Filed (JP OCA)
1CR-21-0815	The State of Texas vs. Jose Perez, Jr.	08/04/2021	New Case Filed (JP OCA)
1CR-21-0816	The State of Texas vs. Jose Perez, Jr.	08/04/2021	New Case Filed (JP OCA)
1CR-21-0824	The State of Texas vs. Anthony Pintarelli	08/06/2021	New Case Filed (JP OCA)
1CR-21-0827	The State of Texas vs. Darian McClatcher	08/09/2021	New Case Filed (JP OCA)

TXOCA JP 2011 Criminal Report

TXWILLIAMSONPRO

Reporting Period: June, 2022

JP1

Case Number	Style	Activity Date	Activity Type
1CR-21-0828	The State of Texas vs. Brandy Martinez	08/09/2021	New Case Filed (JP OCA)
1CR-21-0832	The State of Texas vs. EDDIE MITCHELL, III	08/10/2021	New Case Filed (JP OCA)
1CR-21-0833	The State of Texas vs. EDDIE MITCHELL, III	08/10/2021	New Case Filed (JP OCA)
1CR-21-0839	The State of Texas vs. JAY BUSBY	08/10/2021	New Case Filed (JP OCA)
1CR-21-0841	The State of Texas vs. NICHOLAS HADDEN	08/11/2021	New Case Filed (JP OCA)
1CR-21-0848	The State of Texas vs. RICHARD MORENO	08/13/2021	New Case Filed (JP OCA)
1CR-21-0849	The State of Texas vs. GRICELDA RODRIGUEZ-MANCILLA	08/13/2021	New Case Filed (JP OCA)
1CR-21-0850	The State of Texas vs. GRICELDA RODRIGUEZ-MANCILLA	08/13/2021	New Case Filed (JP OCA)
1CR-21-0851	The State of Texas vs. GRICELDA RODRIGUEZ-MANCILLA	08/13/2021	New Case Filed (JP OCA)
1CR-21-0853	The State of Texas vs. SANTOS FLORES	08/13/2021	New Case Filed (JP OCA)
1CR-21-0854	The State of Texas vs. SANTOS FLORES	08/13/2021	New Case Filed (JP OCA)
1CR-21-0855	The State of Texas vs. SANTOS FLORES	08/13/2021	New Case Filed (JP OCA)
1CR-21-0856	The State of Texas vs. Jose Resendiz	08/18/2021	New Case Filed (JP OCA)
1CR-21-0858	The State of Texas vs. ROHAN KARNE	08/18/2021	New Case Filed (JP OCA)
1CR-21-0862	The State of Texas vs. JAYLEN DAVIS	08/19/2021	New Case Filed (JP OCA)
1CR-21-0867	The State of Texas vs. DAVID GONZALEZ-MALDONADO	08/20/2021	New Case Filed (JP OCA)
1CR-21-0868	The State of Texas vs. DAVID GONZALEZ-MALDONADO	08/20/2021	New Case Filed (JP OCA)
1CR-21-0874	The State of Texas vs. GILBERTO OLIVEROS	08/20/2021	New Case Filed (JP OCA)
1CR-21-0878	The State of Texas vs. TIMOTHY SANTOS	08/20/2021	New Case Filed (JP OCA)
1CR-21-0880	The State of Texas vs. SARAH WILSON	08/20/2021	New Case Filed (JP OCA)
1CR-21-0881	The State of Texas vs. AKKAFZADEH AMIRHOSSEIN	08/23/2021	New Case Filed (JP OCA)
1CR-21-0884	The State of Texas vs. JENNIFER ALVARADO	08/23/2021	New Case Filed (JP OCA)
1CR-21-0885	The State of Texas vs. JENNIFER ALVARADO	08/23/2021	New Case Filed (JP OCA)
1CR-21-0887	The State of Texas vs. MATTHEW MARIANI	08/23/2021	New Case Filed (JP OCA)
1CR-21-0889	The State of Texas vs. Michael Davis, II	08/23/2021	New Case Filed (JP OCA)
1CR-21-0894	The State of Texas vs. CHRISTAM CRUZ	08/24/2021	New Case Filed (JP OCA)
1CR-21-0895	The State of Texas vs. CHRISTAM CRUZ	08/24/2021	New Case Filed (JP OCA)
1CR-21-0897	The State of Texas vs. CONNIE VALLE	08/24/2021	New Case Filed (JP OCA)
1CR-21-0900	The State of Texas vs. SHAILENDRA KUMAR	08/24/2021	New Case Filed (JP OCA)
1CR-21-0901	The State of Texas vs. NASHA NEAL	08/25/2021	New Case Filed (JP OCA)
1CR-21-0903	The State of Texas vs. CHRISTOPHER LARRY	08/25/2021	New Case Filed (JP OCA)
1CR-21-0912	The State of Texas vs. ALLEN DREWE	08/27/2021	New Case Filed (JP OCA)
1CR-21-0913	The State of Texas vs. ALLEN DREWE	08/27/2021	New Case Filed (JP OCA)
1CR-21-0915	The State of Texas vs. JO LARKINS-FOSTER	08/27/2021	New Case Filed (JP OCA)
1CR-21-0919	The State of Texas vs. JONATHAN HERNANDEZ FUENTES	08/27/2021	New Case Filed (JP OCA)
1CR-21-0920	The State of Texas vs. JONATHAN HERNANDEZ FUENTES	08/27/2021	New Case Filed (JP OCA)
1CR-21-0928	The State of Texas vs. JAMAL DAVENPORT	08/27/2021	New Case Filed (JP OCA)
1CR-21-0929	The State of Texas vs. JAMAL DAVENPORT	08/27/2021	New Case Filed (JP OCA)
1CR-21-0930	The State of Texas vs. JAMAL DAVENPORT	08/27/2021	New Case Filed (JP OCA)
1CR-21-0931	The State of Texas vs. JAMAL DAVENPORT	08/27/2021	New Case Filed (JP OCA)
1CR-21-0936	The State of Texas vs. DAMASO LA ROSA	08/30/2021	New Case Filed (JP OCA)
1CR-21-0941	The State of Texas vs. SAMANTHA CALHOUN	08/31/2021	New Case Filed (JP OCA)

TXOCA JP 2011 Criminal Report

TXWILLIAMSONPRO

Reporting Period: June, 2022

JP1

Case Number	Style	Activity Date	Activity Type
1CR-21-0942	The State of Texas vs. SAMANTHA CALHOUN	08/31/2021	New Case Filed (JP OCA)
1CR-21-0945	The State of Texas vs. TIMOTHY IHONGBE	08/31/2021	New Case Filed (JP OCA)
1CR-21-0949	The State of Texas vs. CRISTIAN ARROYAVE	08/31/2021	New Case Filed (JP OCA)
1CR-21-0953	The State of Texas vs. JACKELINE TAPIA	09/01/2021	New Case Filed (JP OCA)
1CR-21-0969	The State of Texas vs. MARCO CABRERA	09/06/2021	New Case Filed (JP OCA)
1CR-21-0970	The State of Texas vs. YASMEEN NANCE	09/07/2021	New Case Filed (JP OCA)
1CR-21-0971	The State of Texas vs. ORALIA LOPEZ	09/07/2021	New Case Filed (JP OCA)
1CR-21-0972	The State of Texas vs. ORALIA LOPEZ	09/07/2021	New Case Filed (JP OCA)
1CR-21-0977	The State of Texas vs. MATTHEW MONAGHAN	09/07/2021	New Case Filed (JP OCA)
1CR-21-0979	The State of Texas vs. MAYEANE SIMMS	09/08/2021	New Case Filed (JP OCA)
1CR-21-0980	The State of Texas vs. MAYEANE SIMMS	09/08/2021	New Case Filed (JP OCA)
1CR-21-0982	The State of Texas vs. Randy Caballero	09/08/2021	New Case Filed (JP OCA)
1CR-21-0983	The State of Texas vs. Randy Caballero	09/08/2021	New Case Filed (JP OCA)
1CR-21-0984	The State of Texas vs. KAMRON SALINAS	09/08/2021	New Case Filed (JP OCA)
1CR-21-0987	The State of Texas vs. MICHELLE LOPEZ	09/08/2021	New Case Filed (JP OCA)
1CR-21-0989	The State of Texas vs. NATHAN SAUERS	09/08/2021	New Case Filed (JP OCA)
1CR-21-0998	The State of Texas vs. Carissa Beene	09/08/2021	New Case Filed (JP OCA)
1CR-21-1000	The State of Texas vs. Emily Ortiz	09/08/2021	New Case Filed (JP OCA)
1CR-21-1001	The State of Texas vs. CAROL RANNIK	09/08/2021	New Case Filed (JP OCA)
1CR-21-1003	The State of Texas vs. JOHNATHAN GRAY	09/08/2021	New Case Filed (JP OCA)
1CR-21-1005	The State of Texas vs. LARRY THOMISON	09/08/2021	New Case Filed (JP OCA)
1CR-21-1006	The State of Texas vs. LARRY THOMISON	09/08/2021	New Case Filed (JP OCA)
1CR-21-1009	The State of Texas vs. Kevin Drosos	09/08/2021	New Case Filed (JP OCA)
1CR-21-1011	The State of Texas vs. HEATHER GRAHAM	09/08/2021	New Case Filed (JP OCA)
1CR-21-1013	The State of Texas vs. CARLOS DELGADO BENIA	09/09/2021	New Case Filed (JP OCA)
1CR-21-1017	The State of Texas vs. Kim Juyoung	09/09/2021	New Case Filed (JP OCA)
1CR-21-1020	The State of Texas vs. TIMOTHY HANSEN	09/09/2021	New Case Filed (JP OCA)
1CR-21-1021	The State of Texas vs. TIMOTHY HANSEN	09/09/2021	New Case Filed (JP OCA)
1CR-21-1025	The State of Texas vs. NICHOLAS REYNA	09/10/2021	New Case Filed (JP OCA)
1CR-21-1026	The State of Texas vs. NICHOLAS REYNA	09/10/2021	New Case Filed (JP OCA)
1CR-21-1027	The State of Texas vs. NICHOLAS REYNA	09/10/2021	New Case Filed (JP OCA)
1CR-21-1032	The State of Texas vs. Anthony Ford	09/10/2021	New Case Filed (JP OCA)
1CR-21-1036	The State of Texas vs. STEVEN BROWN	09/10/2021	New Case Filed (JP OCA)
1CR-21-1046	The State of Texas vs. JHMIR DENARD	09/14/2021	New Case Filed (JP OCA)
1CR-21-1053	The State of Texas vs. JANET FLOYD	09/14/2021	New Case Filed (JP OCA)
1CR-21-1055	The State of Texas vs. Jing Chen	09/14/2021	New Case Filed (JP OCA)
1CR-21-1056	The State of Texas vs. Marcelle Chamber	09/14/2021	New Case Filed (JP OCA)
1CR-21-1057	The State of Texas vs. Marcelle Chamber	09/14/2021	New Case Filed (JP OCA)
1CR-21-1060	The State of Texas vs. ZOILA AGUILERA-SANCHEZ	09/15/2021	New Case Filed (JP OCA)
1CR-21-1070	The State of Texas vs. SE JIN CHANG	09/15/2021	New Case Filed (JP OCA)
1CR-21-1072	The State of Texas vs. ALEXANDER RAMIREZ	09/15/2021	New Case Filed (JP OCA)
1CR-21-1073	The State of Texas vs. Pedro Hernandez	09/15/2021	New Case Filed (JP OCA)

TXOCA JP 2011 Criminal Report

TXWILLIAMSONPRO

Reporting Period: June, 2022

JP1

Case Number	Style	Activity Date	Activity Type
1CR-21-1083	The State of Texas vs. JUAN REVELES	09/16/2021	New Case Filed (JP OCA)
1CR-21-1084	The State of Texas vs. JUAN REVELES	09/16/2021	New Case Filed (JP OCA)
1CR-21-1088	The State of Texas vs. KRYSTIENA JACKSON	09/16/2021	New Case Filed (JP OCA)
1CR-21-1089	The State of Texas vs. CHRISTINA LOPEZ	09/16/2021	New Case Filed (JP OCA)
1CR-21-1090	The State of Texas vs. CHRISTINA LOPEZ	09/16/2021	New Case Filed (JP OCA)
1CR-21-1091	The State of Texas vs. CHRISTINA LOPEZ	09/16/2021	New Case Filed (JP OCA)
1CR-21-1095	The State of Texas vs. THERESA CARROLL	09/16/2021	New Case Filed (JP OCA)
1CR-21-1097	The State of Texas vs. MARIA PUERTO RODRIGUEZ	09/16/2021	New Case Filed (JP OCA)
1CR-21-1099	The State of Texas vs. Victoria Medina	09/16/2021	New Case Filed (JP OCA)
1CR-21-1106	The State of Texas vs. BRIGITTE BRIESCHKE	09/17/2021	New Case Filed (JP OCA)
1CR-21-1123	The State of Texas vs. REHANA ALI	09/20/2021	New Case Filed (JP OCA)
1CR-21-1124	The State of Texas vs. REHANA ALI	09/20/2021	New Case Filed (JP OCA)
1CR-21-1125	The State of Texas vs. Maikol Chacon	09/20/2021	New Case Filed (JP OCA)
1CR-21-1130	The State of Texas vs. CHRISTIAM AGUILAR ANDINO	09/21/2021	New Case Filed (JP OCA)
1CR-21-1132	The State of Texas vs. JOSHUA HARRIS	09/22/2021	New Case Filed (JP OCA)
1CR-21-1133	The State of Texas vs. Jon Raymond	09/22/2021	New Case Filed (JP OCA)
1CR-21-1134	The State of Texas vs. BEATRIZ NEVAREZ	09/22/2021	New Case Filed (JP OCA)
1CR-21-1135	The State of Texas vs. Rodney Carrico	09/22/2021	New Case Filed (JP OCA)
1CR-21-1136	The State of Texas vs. Rodney Carrico	09/22/2021	New Case Filed (JP OCA)
1CR-21-1140	The State of Texas vs. Kearra Hodges	09/22/2021	New Case Filed (JP OCA)
1CR-21-1141	The State of Texas vs. Kearra Hodges	09/22/2021	New Case Filed (JP OCA)
1CR-21-1143	The State of Texas vs. Fengkai Liao	09/22/2021	New Case Filed (JP OCA)
1CR-21-1144	The State of Texas vs. DARIA CAFFREY	09/22/2021	New Case Filed (JP OCA)
1CR-21-1150	The State of Texas vs. MARY MCKEEVER	09/22/2021	New Case Filed (JP OCA)
1CR-21-1151	The State of Texas vs. MARY MCKEEVER	09/22/2021	New Case Filed (JP OCA)
1CR-21-1152	The State of Texas vs. TRENT MONCKTON	09/23/2021	New Case Filed (JP OCA)
1CR-21-1154	The State of Texas vs. JACK JOHNSON	09/23/2021	New Case Filed (JP OCA)
1CR-21-1155	The State of Texas vs. JACK JOHNSON	09/23/2021	New Case Filed (JP OCA)
1CR-21-1161	The State of Texas vs. EDUARDO GONZALEZ	09/23/2021	New Case Filed (JP OCA)
1CR-21-1162	The State of Texas vs. EDUARDO GONZALEZ	09/23/2021	New Case Filed (JP OCA)
1CR-21-1168	The State of Texas vs. Christopher Clark	09/23/2021	New Case Filed (JP OCA)
1CR-21-1169	The State of Texas vs. Christopher Clark	09/23/2021	New Case Filed (JP OCA)
1CR-21-1179	The State of Texas vs. OSCAR MARTINEZ	09/24/2021	New Case Filed (JP OCA)
1CR-21-1181	The State of Texas vs. Summer Sturm	09/24/2021	New Case Filed (JP OCA)
1CR-21-1182	The State of Texas vs. Summer Sturm	09/24/2021	New Case Filed (JP OCA)
1CR-21-1183	The State of Texas vs. Summer Sturm	09/24/2021	New Case Filed (JP OCA)
1CR-21-1186	The State of Texas vs. BENNETT CROWLEY	09/24/2021	New Case Filed (JP OCA)
1CR-21-1188	The State of Texas vs. CLARENCE MATTHEWS	09/28/2021	New Case Filed (JP OCA)
1CR-21-1189	The State of Texas vs. CLARENCE MATTHEWS	09/28/2021	New Case Filed (JP OCA)
1CR-21-1190	The State of Texas vs. CLARENCE MATTHEWS	09/28/2021	New Case Filed (JP OCA)
1CR-21-1200	The State of Texas vs. ORLANDO MALDONADO JAIMES	09/28/2021	New Case Filed (JP OCA)
1CR-21-1204	The State of Texas vs. SARA HARVELL	09/29/2021	New Case Filed (JP OCA)

Case Number	Style	Activity Date	Activity Type
1CR-21-1209	The State of Texas vs. ALEXIS FLORES	09/29/2021	New Case Filed (JP OCA)
1CR-21-1212	The State of Texas vs. KYUNG LEE	09/29/2021	New Case Filed (JP OCA)
1CR-21-1213	The State of Texas vs. NA WEI	09/29/2021	New Case Filed (JP OCA)
1CR-21-1214	The State of Texas vs. Jonathan Martinez	09/29/2021	New Case Filed (JP OCA)
1CR-21-1221	The State of Texas vs. Paul McDonald	09/29/2021	New Case Filed (JP OCA)
1CR-21-1232	The State of Texas vs. ARNETIA WESTCARTH	10/01/2021	New Case Filed (JP OCA)
1CR-21-1234	The State of Texas vs. JAIRO BAUTISTA-CASTILLO	10/01/2021	New Case Filed (JP OCA)
1CR-21-1235	The State of Texas vs. JAIRO BAUTISTA-CASTILLO	10/01/2021	New Case Filed (JP OCA)
1CR-21-1243	The State of Texas vs. ARAM BAE	10/01/2021	New Case Filed (JP OCA)
1CR-21-1248	The State of Texas vs. STEVEN JENNER	10/04/2021	New Case Filed (JP OCA)
1CR-21-1249	The State of Texas vs. Anthony Harris	10/04/2021	New Case Filed (JP OCA)
1CR-21-1250	The State of Texas vs. Michael Wilson	10/04/2021	New Case Filed (JP OCA)
1CR-21-1251	The State of Texas vs. Arjenis Garcia-Lota	10/04/2021	New Case Filed (JP OCA)
1CR-21-1252	The State of Texas vs. Arjenis Garcia-Lota	10/04/2021	New Case Filed (JP OCA)
1CR-21-1255	The State of Texas vs. JUAN ANDRADE	10/05/2021	New Case Filed (JP OCA)
1CR-21-1256	The State of Texas vs. JUAN ANDRADE	10/05/2021	New Case Filed (JP OCA)
1CR-21-1257	The State of Texas vs. MARS WEBB, III	10/05/2021	New Case Filed (JP OCA)
1CR-21-1264	The State of Texas vs. BRAD DEISLEY	10/05/2021	New Case Filed (JP OCA)
1CR-21-1265	The State of Texas vs. GIL GARZA	10/05/2021	New Case Filed (JP OCA)
1CR-21-1267	The State of Texas vs. LUIS PEREZ	10/06/2021	New Case Filed (JP OCA)
1CR-21-1268	The State of Texas vs. LUIS PEREZ	10/06/2021	New Case Filed (JP OCA)
1CR-21-1274	The State of Texas vs. CLAUDIA SOTO-RODRIGUEZ	10/06/2021	New Case Filed (JP OCA)
1CR-21-1278	The State of Texas vs. ANTHONY MILLER	10/06/2021	New Case Filed (JP OCA)
1CR-21-1279	The State of Texas vs. Barry Farber	10/06/2021	New Case Filed (JP OCA)
1CR-21-1281	The State of Texas vs. Zachary Teakell	10/06/2021	New Case Filed (JP OCA)
1CR-21-1283	The State of Texas vs. ALEXIS MARTINEZ	10/06/2021	New Case Filed (JP OCA)
1CR-21-1287	The State of Texas vs. Cindy Lynne Horn	10/07/2021	New Case Filed (JP OCA)
1CR-21-1288	The State of Texas vs. Cindy Lynne Horn	10/07/2021	New Case Filed (JP OCA)
1CR-21-1290	The State of Texas vs. BRENTT BERNAL	10/08/2021	New Case Filed (JP OCA)
1CR-21-1302	The State of Texas vs. MITCHELL SALLS	10/08/2021	New Case Filed (JP OCA)
1CR-21-1307	The State of Texas vs. DONNIE CALLAHAN	10/08/2021	New Case Filed (JP OCA)
1CR-21-1308	The State of Texas vs. DONNIE CALLAHAN	10/08/2021	New Case Filed (JP OCA)
1CR-21-1314	The State of Texas vs. CASEY INGLE	10/11/2021	New Case Filed (JP OCA)
1CR-21-1316	The State of Texas vs. MELKIN CORTEZ SOLANO	10/12/2021	New Case Filed (JP OCA)
1CR-21-1317	The State of Texas vs. MELKIN CORTEZ SOLANO	10/12/2021	New Case Filed (JP OCA)
1CR-21-1323	The State of Texas vs. GABRIEL CERVANTES RIVAS	10/13/2021	New Case Filed (JP OCA)
1CR-21-1324	The State of Texas vs. GABRIEL CERVANTES RIVAS	10/13/2021	New Case Filed (JP OCA)
1CR-21-1325	The State of Texas vs. GABRIEL CERVANTES RIVAS	10/13/2021	New Case Filed (JP OCA)
1CR-21-1328	The State of Texas vs. William Chojolan	10/14/2021	New Case Filed (JP OCA)
1CR-21-1329	The State of Texas vs. William Chojolan	10/14/2021	New Case Filed (JP OCA)
1CR-21-1333	The State of Texas vs. FIDELMAR JAIMES	10/14/2021	New Case Filed (JP OCA)
1CR-21-1334	The State of Texas vs. FIDELMAR JAIMES	10/14/2021	New Case Filed (JP OCA)

TXOCA JP 2011 Criminal Report

TXWILLIAMSONPRO

Reporting Period: June, 2022

JP1

Case Number	Style	Activity Date	Activity Type
1CR-21-1335	The State of Texas vs. FIDELMAR JAIMES	10/14/2021	New Case Filed (JP OCA)
1CR-21-1336	The State of Texas vs. FIDELMAR JAIMES	10/14/2021	New Case Filed (JP OCA)
1CR-21-1342	The State of Texas vs. Giovonne Stone	10/15/2021	New Case Filed (JP OCA)
1CR-21-1345	The State of Texas vs. BRENDAN WYNNE	10/15/2021	New Case Filed (JP OCA)
1CR-21-1347	The State of Texas vs. JOSEPH PRIESTER	10/15/2021	New Case Filed (JP OCA)
1CR-21-1355	The State of Texas vs. ISMAEL CHOLICO-HERNANDEZ	10/19/2021	New Case Filed (JP OCA)
1CR-21-1356	The State of Texas vs. ISMAEL CHOLICO-HERNANDEZ	10/19/2021	New Case Filed (JP OCA)
1CR-21-1360	The State of Texas vs. BRIANA KINCHION	10/20/2021	New Case Filed (JP OCA)
1CR-21-1361	The State of Texas vs. SAIRA CHOUDHARY	10/20/2021	New Case Filed (JP OCA)
1CR-21-1363	The State of Texas vs. MIR ALI	10/20/2021	New Case Filed (JP OCA)
1CR-21-1364	The State of Texas vs. MIR ALI	10/20/2021	New Case Filed (JP OCA)
1CR-21-1367	The State of Texas vs. JESSICA FERGUSON	10/20/2021	New Case Filed (JP OCA)
1CR-21-1369	The State of Texas vs. JOSEPH SALAZAR	10/20/2021	New Case Filed (JP OCA)
1CR-21-1370	The State of Texas vs. JOSEPH SALAZAR	10/20/2021	New Case Filed (JP OCA)
1CR-21-1371	The State of Texas vs. COSHAWN EGAN-CHRISTOPHER	10/20/2021	New Case Filed (JP OCA)
1CR-21-1374	The State of Texas vs. PARKER PAYNE	10/20/2021	New Case Filed (JP OCA)
1CR-21-1388	The State of Texas vs. DEMETRIA WILLIAMS	10/21/2021	New Case Filed (JP OCA)
1CR-21-1390	The State of Texas vs. MICHAEL BUSH	10/21/2021	New Case Filed (JP OCA)
1CR-21-1400	The State of Texas vs. CHUNG-FENG CHANG	10/21/2021	New Case Filed (JP OCA)
1CR-21-1405	The State of Texas vs. OSCAR ORTEGA-RAMIREZ	10/22/2021	New Case Filed (JP OCA)
1CR-21-1406	The State of Texas vs. CLARISSA HARROS	10/25/2021	New Case Filed (JP OCA)
1CR-21-1411	The State of Texas vs. Armando Munoz, Jr.	10/26/2021	New Case Filed (JP OCA)
1CR-21-1412	The State of Texas vs. ARMANDO MUNOZ, JR	10/26/2021	New Case Filed (JP OCA)
1CR-21-1414	The State of Texas vs. DAVID MONTALVO	10/26/2021	New Case Filed (JP OCA)
1CR-21-1415	The State of Texas vs. David Styles	10/26/2021	New Case Filed (JP OCA)
1CR-21-1418	The State of Texas vs. Marines Hernandez	10/26/2021	New Case Filed (JP OCA)
1CR-21-1422	The State of Texas vs. PRINCE WOULLARD	10/26/2021	New Case Filed (JP OCA)
1CR-21-1424	The State of Texas vs. ANTHONY LAFUENTE	10/26/2021	New Case Filed (JP OCA)
1CR-21-1426	The State of Texas vs. JEREMI JOHNSON	10/26/2021	New Case Filed (JP OCA)
1CR-21-1427	The State of Texas vs. JEREMI JOHNSON	10/26/2021	New Case Filed (JP OCA)
1CR-21-1428	The State of Texas vs. JEREMI JOHNSON	10/26/2021	New Case Filed (JP OCA)
1CR-21-1437	The State of Texas vs. DON PATE	10/28/2021	New Case Filed (JP OCA)
1CR-21-1440	The State of Texas vs. AMANDA MAHON	10/28/2021	New Case Filed (JP OCA)
1CR-21-1441	The State of Texas vs. ERIK MONTES-LOPEZ	10/28/2021	New Case Filed (JP OCA)
1CR-21-1454	The State of Texas vs. Rodrigo Saldivar	10/29/2021	New Case Filed (JP OCA)
1CR-21-1455	The State of Texas vs. Hector Galicia	10/29/2021	New Case Filed (JP OCA)
1CR-21-1462	The State of Texas vs. Jessica Eaves	11/02/2021	New Case Filed (JP OCA)
1CR-21-1465	The State of Texas vs. Daniel Mckey	11/02/2021	New Case Filed (JP OCA)
1CR-21-1468	The State of Texas vs. EDUARDO AMAYA-ESPINOZA	11/03/2021	New Case Filed (JP OCA)
1CR-21-1469	The State of Texas vs. EDUARDO AMAYA-ESPINOZA	11/03/2021	New Case Filed (JP OCA)
1CR-21-1470	The State of Texas vs. EDUARDO AMAYA-ESPINOZA	11/03/2021	New Case Filed (JP OCA)
1CR-21-1471	The State of Texas vs. MAURICIO GONZALEZ-TORRES	11/03/2021	New Case Filed (JP OCA)

TXOCA JP 2011 Criminal Report

TXWILLIAMSONPRO

Reporting Period: June, 2022

JP1

Case Number	Style	Activity Date	Activity Type
1CR-21-1474	The State of Texas vs. YAJAIRA TORRES TREJO	11/04/2021	New Case Filed (JP OCA)
1CR-21-1475	The State of Texas vs. JAMES BIERBAUER	11/04/2021	New Case Filed (JP OCA)
1CR-21-1481	The State of Texas vs. JOBANI PEREZ CALDERON	11/05/2021	New Case Filed (JP OCA)
1CR-21-1483	The State of Texas vs. MOHAMMED ZAKZOK	11/05/2021	New Case Filed (JP OCA)
1CR-21-1484	The State of Texas vs. MOHAMMED ZAKZOK	11/05/2021	New Case Filed (JP OCA)
1CR-21-1487	The State of Texas vs. DUC NGUYEN	11/05/2021	New Case Filed (JP OCA)
1CR-21-1488	The State of Texas vs. DON PATE	11/05/2021	New Case Filed (JP OCA)
1CR-21-1491	The State of Texas vs. Juan Ramos	11/08/2021	New Case Filed (JP OCA)
1CR-21-1492	The State of Texas vs. MOHAMMED ZAKZOK	11/08/2021	New Case Filed (JP OCA)
1CR-21-1493	The State of Texas vs. TROY WOOLFOLK	11/08/2021	New Case Filed (JP OCA)
1CR-21-1494	The State of Texas vs. JEREMI HEGGER	11/08/2021	New Case Filed (JP OCA)
1CR-21-1496	The State of Texas vs. LASONYA SHANNON	11/08/2021	New Case Filed (JP OCA)
1CR-21-1497	The State of Texas vs. LASONYA SHANNON	11/08/2021	New Case Filed (JP OCA)
1CR-21-1498	The State of Texas vs. FRANCISCO JAVIER RODRIGUEZ	11/09/2021	New Case Filed (JP OCA)
1CR-21-1499	The State of Texas vs. FRANCISCO JAVIER RODRIGUEZ	11/09/2021	New Case Filed (JP OCA)
1CR-21-1501	The State of Texas vs. MONICA RAFEEDIE	11/09/2021	New Case Filed (JP OCA)
1CR-21-1502	The State of Texas vs. MONICA RAFEEDIE	11/09/2021	New Case Filed (JP OCA)
1CR-21-1506	The State of Texas vs. Jacob Alen Torrez-Loera	11/10/2021	New Case Filed (JP OCA)
1CR-21-1509	The State of Texas vs. KRISTIANA CLEMENTI	11/11/2021	New Case Filed (JP OCA)
1CR-21-1510	The State of Texas vs. IVAN ESPINOZA	11/11/2021	New Case Filed (JP OCA)
1CR-21-1511	The State of Texas vs. IVAN ESPINOZA	11/11/2021	New Case Filed (JP OCA)
1CR-21-1512	The State of Texas vs. CHRISTIAN LOPEZ RUBI	11/11/2021	New Case Filed (JP OCA)
1CR-21-1513	The State of Texas vs. JUAN PRIETO-BARRERA	11/11/2021	New Case Filed (JP OCA)
1CR-21-1514	The State of Texas vs. JUAN PRIETO-BARRERA	11/11/2021	New Case Filed (JP OCA)
1CR-21-1515	The State of Texas vs. JUAN PRIETO-BARRERA	11/11/2021	New Case Filed (JP OCA)
1CR-21-1524	The State of Texas vs. SALVADOR VENEGAS	11/15/2021	New Case Filed (JP OCA)
1CR-21-1525	The State of Texas vs. TERRANCE CRAYTON	11/16/2021	New Case Filed (JP OCA)
1CR-21-1527	The State of Texas vs. ALEXANDER ZHU	11/16/2021	New Case Filed (JP OCA)
1CR-21-1532	The State of Texas vs. DARIEN BOWYER	11/16/2021	New Case Filed (JP OCA)
1CR-21-1533	The State of Texas vs. DARIEN BOWYER	11/16/2021	New Case Filed (JP OCA)
1CR-21-1534	The State of Texas vs. LEONARD JAMES	11/17/2021	New Case Filed (JP OCA)
1CR-21-1539	The State of Texas vs. TAYLOR PATTERSON	11/18/2021	New Case Filed (JP OCA)
1CR-21-1543	The State of Texas vs. JACOB GARCIA	11/18/2021	New Case Filed (JP OCA)
1CR-21-1546	The State of Texas vs. VIVIANA AKEL	11/18/2021	New Case Filed (JP OCA)
1CR-21-1547	The State of Texas vs. NOLAN WELCH	11/18/2021	New Case Filed (JP OCA)
1CR-21-1548	The State of Texas vs. NOLAN WELCH	11/18/2021	New Case Filed (JP OCA)
1CR-21-1553	The State of Texas vs. RUTWIK GHIYA	11/19/2021	New Case Filed (JP OCA)
1CR-21-1554	The State of Texas vs. HEATHER TYLER	11/19/2021	New Case Filed (JP OCA)
1CR-21-1555	The State of Texas vs. HEATHER TYLER	11/19/2021	New Case Filed (JP OCA)
1CR-21-1556	The State of Texas vs. Raju Karamchandani	11/19/2021	New Case Filed (JP OCA)
1CR-21-1570	The State of Texas vs. YOEL SALAZAR	11/29/2021	New Case Filed (JP OCA)
1CR-21-1572	The State of Texas vs. Alec Louis Josefsberg	11/29/2021	New Case Filed (JP OCA)

TXOCA JP 2011 Criminal Report

TXWILLIAMSONPRO

Reporting Period: June, 2022

JP1

Case Number	Style	Activity Date	Activity Type
1CR-21-1580	The State of Texas vs. MARCUS LUJAN	11/30/2021	New Case Filed (JP OCA)
1CR-21-1584	The State of Texas vs. JACQUES BISAILLON	11/30/2021	New Case Filed (JP OCA)
1CR-21-1591	The State of Texas vs. ALONSO LACEY-HAMPTON	11/30/2021	New Case Filed (JP OCA)
1CR-21-1592	The State of Texas vs. GUSTAVO VILLASENOR ESPINOSA	11/30/2021	New Case Filed (JP OCA)
1CR-21-1593	The State of Texas vs. KEYONDRA BARDELL	12/01/2021	New Case Filed (JP OCA)
1CR-21-1594	The State of Texas vs. KEYONDRA BARDELL	12/01/2021	New Case Filed (JP OCA)
1CR-21-1595	The State of Texas vs. KEYONDRA BARDELL	12/01/2021	New Case Filed (JP OCA)
1CR-21-1596	The State of Texas vs. KEYONDRA BARDELL	12/01/2021	New Case Filed (JP OCA)
1CR-21-1597	The State of Texas vs. KEYONDRA BARDELL	12/01/2021	New Case Filed (JP OCA)
1CR-21-1598	The State of Texas vs. Andrea Corpus-Angeles	12/01/2021	New Case Filed (JP OCA)
1CR-21-1599	The State of Texas vs. STEPHANIE HERRERA	12/01/2021	New Case Filed (JP OCA)
1CR-21-1600	The State of Texas vs. Andrea Corpus-Angeles	12/01/2021	New Case Filed (JP OCA)
1CR-21-1601	The State of Texas vs. Andrea Corpus-Angeles	12/01/2021	New Case Filed (JP OCA)
1CR-21-1610	The State of Texas vs. Rebecca Fenton	12/02/2021	New Case Filed (JP OCA)
1CR-21-1613	The State of Texas vs. MOHAMMAD ROBINSON	12/02/2021	New Case Filed (JP OCA)
1CR-21-1614	The State of Texas vs. MOHAMMAD ROBINSON	12/02/2021	New Case Filed (JP OCA)
1CR-21-1617	The State of Texas vs. JAMES MAGERA	12/02/2021	New Case Filed (JP OCA)
1CR-21-1619	The State of Texas vs. BRITTANY CARLIN	12/02/2021	New Case Filed (JP OCA)
1CR-21-1620	The State of Texas vs. BRITTANY CARLIN	12/02/2021	New Case Filed (JP OCA)
1CR-21-1626	The State of Texas vs. Ann Messina	12/03/2021	New Case Filed (JP OCA)
1CR-21-1629	The State of Texas vs. Samuel Gichuhi	12/03/2021	New Case Filed (JP OCA)
1CR-21-1631	The State of Texas vs. EVELYN ROBLES VILLATORO	12/03/2021	New Case Filed (JP OCA)
1CR-21-1632	The State of Texas vs. PHILIP PROSZOWSKI	12/03/2021	New Case Filed (JP OCA)
1CR-21-1635	The State of Texas vs. ANDREW DUMMAR	12/03/2021	New Case Filed (JP OCA)
1CR-21-1638	The State of Texas vs. ENRIQUE RIVERA	12/06/2021	New Case Filed (JP OCA)
1CR-21-1641	The State of Texas vs. DOMINIC FRYE	12/06/2021	New Case Filed (JP OCA)
1CR-21-1646	The State of Texas vs. MARIA ZAGAL	12/06/2021	New Case Filed (JP OCA)
1CR-21-1649	The State of Texas vs. PATRICK BEASLEY	12/07/2021	New Case Filed (JP OCA)
1CR-21-1650	The State of Texas vs. PATRICK BEASLEY	12/07/2021	New Case Filed (JP OCA)
1CR-21-1651	The State of Texas vs. Alejandro Fernandez Dugarte	12/07/2021	New Case Filed (JP OCA)
1CR-21-1654	The State of Texas vs. Edwin Barrios	12/07/2021	New Case Filed (JP OCA)
1CR-21-1655	The State of Texas vs. Edwin Barrios	12/07/2021	New Case Filed (JP OCA)
1CR-21-1661	The State of Texas vs. Edwin Barrios	12/07/2021	New Case Filed (JP OCA)
1CR-21-1662	The State of Texas vs. Edwin Barrios	12/07/2021	New Case Filed (JP OCA)
1CR-21-1669	The State of Texas vs. BRITTANY CARLIN	12/09/2021	New Case Filed (JP OCA)
1CR-21-1670	The State of Texas vs. BRITTANY CARLIN	12/09/2021	New Case Filed (JP OCA)
1CR-21-1672	The State of Texas vs. Tharun Vemula	12/09/2021	New Case Filed (JP OCA)
1CR-21-1673	The State of Texas vs. ALBERT KUSI	12/10/2021	New Case Filed (JP OCA)
1CR-21-1674	The State of Texas vs. ALBERT KUSI	12/10/2021	New Case Filed (JP OCA)
1CR-21-1675	The State of Texas vs. ANSELMO JARAMILLO	12/10/2021	New Case Filed (JP OCA)
1CR-21-1676	The State of Texas vs. Justin Kent	12/10/2021	New Case Filed (JP OCA)
1CR-21-1682	The State of Texas vs. FALLAH ALBOKHAMIS	12/10/2021	New Case Filed (JP OCA)

Case Number	Style	Activity Date	Activity Type
1CR-21-1683	The State of Texas vs. Matthew Gutierrez	12/10/2021	New Case Filed (JP OCA)
1CR-21-1685	The State of Texas vs. Nicholas Price	12/10/2021	New Case Filed (JP OCA)
1CR-21-1686	The State of Texas vs. Nicholas Price	12/10/2021	New Case Filed (JP OCA)
1CR-21-1689	The State of Texas vs. ALVARO MARTINEZ	12/13/2021	New Case Filed (JP OCA)
1CR-21-1693	The State of Texas vs. David Wheelden	12/13/2021	New Case Filed (JP OCA)
1CR-21-1694	The State of Texas vs. David Wheelden	12/13/2021	New Case Filed (JP OCA)
1CR-21-1697	The State of Texas vs. ALEXANDRO GONZALEZ	12/13/2021	New Case Filed (JP OCA)
1CR-21-1701	The State of Texas vs. LENISHA ZEIGLER	12/13/2021	New Case Filed (JP OCA)
1CR-21-1707	The State of Texas vs. BREANNA KING	12/14/2021	New Case Filed (JP OCA)
1CR-21-1709	The State of Texas vs. YISEL GUERRERO PATINO	12/15/2021	New Case Filed (JP OCA)
1CR-21-1711	The State of Texas vs. Mercedes Rader	12/16/2021	New Case Filed (JP OCA)
1CR-21-1714	The State of Texas vs. ROGELIO MERINO	12/16/2021	New Case Filed (JP OCA)
1CR-21-1715	The State of Texas vs. ROGELIO MERINO	12/16/2021	New Case Filed (JP OCA)
1CR-21-1717	The State of Texas vs. HIEU LAM	12/17/2021	New Case Filed (JP OCA)
1CR-21-1718	The State of Texas vs. HIEU LAM	12/17/2021	New Case Filed (JP OCA)
1CR-21-1721	The State of Texas vs. MUDIAGA OPUMA	12/17/2021	New Case Filed (JP OCA)
1CR-21-1722	The State of Texas vs. LAUREN SAVELLE	12/17/2021	New Case Filed (JP OCA)
1CR-21-1723	The State of Texas vs. LAUREN SAVELLE	12/17/2021	New Case Filed (JP OCA)
1CR-21-1726	The State of Texas vs. ARNOLD LEVINE	12/17/2021	New Case Filed (JP OCA)
1CR-21-1728	The State of Texas vs. PETER JUDE DALEY	12/20/2021	New Case Filed (JP OCA)
1CR-21-1731	The State of Texas vs. Joshua Miller	12/20/2021	New Case Filed (JP OCA)
1CR-21-1734	The State of Texas vs. Thomas Fletcher	12/21/2021	New Case Filed (JP OCA)
1CR-21-1735	The State of Texas vs. Gary Thompson, II	12/21/2021	New Case Filed (JP OCA)
1CR-21-1747	The State of Texas vs. LILIA SUASO	12/22/2021	New Case Filed (JP OCA)
1CR-21-1748	The State of Texas vs. Sharon Scott	12/22/2021	New Case Filed (JP OCA)
1CR-21-1750	The State of Texas vs. JORDAAN ABREGO	12/22/2021	New Case Filed (JP OCA)
1CR-21-1754	The State of Texas vs. BRITTNEY BELLFIELD	12/22/2021	New Case Filed (JP OCA)
1CR-21-1757	The State of Texas vs. CHAMNAN SREY	12/22/2021	New Case Filed (JP OCA)
1CR-21-1758	The State of Texas vs. CHAMNAN SREY	12/22/2021	New Case Filed (JP OCA)
1CR-21-1759	The State of Texas vs. DONALD SPEARS	12/22/2021	New Case Filed (JP OCA)
1CR-21-1764	The State of Texas vs. JAVIER OLGUIN	12/22/2021	New Case Filed (JP OCA)
1CR-21-1775	The State of Texas vs. ANDY ESPINOZA GAMINO	12/27/2021	New Case Filed (JP OCA)
1CR-21-1778	The State of Texas vs. Austin Seale	12/27/2021	New Case Filed (JP OCA)
1CR-21-1779	The State of Texas vs. Austin Seale	12/27/2021	New Case Filed (JP OCA)
1CR-21-1784	The State of Texas vs. JUAN-MIGUEL PEREZ	12/27/2021	New Case Filed (JP OCA)
1CR-22-0001	The State of Texas vs. ANTHONY MCBRIDE	01/03/2022	New Case Filed (JP OCA)
1CR-22-0003	The State of Texas vs. DIVYANSHU AGRAWAL	01/03/2022	New Case Filed (JP OCA)
1CR-22-0004	The State of Texas vs. JACOB ODOM	01/03/2022	New Case Filed (JP OCA)
1CR-22-0012	The State of Texas vs. KEN MONCEBAIZ	01/04/2022	New Case Filed (JP OCA)
1CR-22-0013	The State of Texas vs. KEN MONCEBAIZ	01/04/2022	New Case Filed (JP OCA)
1CR-22-0014	The State of Texas vs. KEN MONCEBAIZ	01/04/2022	New Case Filed (JP OCA)
1CR-22-0015	The State of Texas vs. ALYSSA PERSINA	01/04/2022	New Case Filed (JP OCA)

TXOCA JP 2011 Criminal Report

TXWILLIAMSONPRO

Reporting Period: June, 2022

JP1

Case Number	Style	Activity Date	Activity Type
1CR-22-0016	The State of Texas vs. ALYSSA PERSINA	01/04/2022	New Case Filed (JP OCA)
1CR-22-0017	The State of Texas vs. ALYSSA PERSINA	01/04/2022	New Case Filed (JP OCA)
1CR-22-0018	The State of Texas vs. MARTIN PALACIOS	01/04/2022	New Case Filed (JP OCA)
1CR-22-0019	The State of Texas vs. MARTIN PALACIOS	01/04/2022	New Case Filed (JP OCA)
1CR-22-0020	The State of Texas vs. ALEXANDER EARL	01/04/2022	New Case Filed (JP OCA)
1CR-22-0025	The State of Texas vs. Victor Rivera	01/04/2022	New Case Filed (JP OCA)
1CR-22-0030	The State of Texas vs. MARVIN BAUTISTA-HUETE	01/05/2022	New Case Filed (JP OCA)
1CR-22-0031	The State of Texas vs. MARVIN BAUTISTA-HUETE	01/05/2022	New Case Filed (JP OCA)
1CR-22-0032	The State of Texas vs. JEFFREY STERRETT	01/05/2022	New Case Filed (JP OCA)
1CR-22-0043	The State of Texas vs. Joseph Alejos	01/11/2022	New Case Filed (JP OCA)
1CR-22-0044	The State of Texas vs. Joseph Alejos	01/11/2022	New Case Filed (JP OCA)
1CR-22-0045	The State of Texas vs. Jessica Gonzales	01/11/2022	New Case Filed (JP OCA)
1CR-22-0046	The State of Texas vs. Heather Wilkinson	01/11/2022	New Case Filed (JP OCA)
1CR-22-0047	The State of Texas vs. Heather Wilkinson	01/11/2022	New Case Filed (JP OCA)
1CR-22-0059	The State of Texas vs. KENNETH SIMMONS	01/18/2022	New Case Filed (JP OCA)
1CR-22-0060	The State of Texas vs. Merick Elder	01/18/2022	New Case Filed (JP OCA)
1CR-22-0071	The State of Texas vs. Alcadio Chapa, IV	01/20/2022	New Case Filed (JP OCA)
1CR-22-0073	The State of Texas vs. PAIGE DENNIS	01/20/2022	New Case Filed (JP OCA)
1CR-22-0074	The State of Texas vs. CARL CARTER	01/21/2022	New Case Filed (JP OCA)
1CR-22-0075	The State of Texas vs. CARL CARTER	01/21/2022	New Case Filed (JP OCA)
1CR-22-0092	The State of Texas vs. PHILLIP SALAZAR	01/27/2022	New Case Filed (JP OCA)
1CR-22-0109	The State of Texas vs. JOSE PADRON	02/02/2022	New Case Filed (JP OCA)
1CR-22-0110	The State of Texas vs. JOSE PADRON	02/02/2022	New Case Filed (JP OCA)
1CR-22-0111	The State of Texas vs. Hannah Hernandez	02/02/2022	New Case Filed (JP OCA)
1CR-22-0117	The State of Texas vs. Ryan Price	02/07/2022	New Case Filed (JP OCA)
1CR-22-0125	The State of Texas vs. ZEBO XIONG	02/08/2022	New Case Filed (JP OCA)
1CR-22-0128	The State of Texas vs. LAUREN BARTON	02/09/2022	New Case Filed (JP OCA)
1CR-22-0129	The State of Texas vs. ALYSSSA RUTLEDGE	02/09/2022	New Case Filed (JP OCA)
1CR-22-0130	The State of Texas vs. ALYSSSA RUTLEDGE	02/09/2022	New Case Filed (JP OCA)
1CR-22-0131	The State of Texas vs. ALYSSSA RUTLEDGE	02/09/2022	New Case Filed (JP OCA)
1CR-22-0132	The State of Texas vs. ALYSSSA RUTLEDGE	02/09/2022	New Case Filed (JP OCA)
1CR-22-0137	The State of Texas vs. Brittney Kratzer	02/09/2022	New Case Filed (JP OCA)
1CR-22-0138	The State of Texas vs. ALYSSA TIMMONS	02/10/2022	New Case Filed (JP OCA)
1CR-22-0139	The State of Texas vs. BRANDY WILLHITE	02/10/2022	New Case Filed (JP OCA)
1CR-22-0142	The State of Texas vs. SIMONS ALEXANDRA	02/10/2022	New Case Filed (JP OCA)
1CR-22-0143	The State of Texas vs. SIMONS ALEXANDRA	02/10/2022	New Case Filed (JP OCA)
1CR-22-0144	The State of Texas vs. SIMONS ALEXANDRA	02/10/2022	New Case Filed (JP OCA)
1CR-22-0145	The State of Texas vs. LIDIA VILLEDA	02/10/2022	New Case Filed (JP OCA)
1CR-22-0146	The State of Texas vs. LIDIA VILLEDA	02/10/2022	New Case Filed (JP OCA)
1CR-22-0147	The State of Texas vs. LIDIA VILLEDA	02/10/2022	New Case Filed (JP OCA)
1CR-22-0149	The State of Texas vs. KADEJA BEVERLY	02/11/2022	New Case Filed (JP OCA)
1CR-22-0150	The State of Texas vs. KADEJA BEVERLY	02/11/2022	New Case Filed (JP OCA)

TXOCA JP 2011 Criminal Report

Reporting Period: June, 2022

JP1

Case Number	Style	Activity Date	Activity Type
1CR-22-0151	The State of Texas vs. KADEJA BEVERLY	02/11/2022	New Case Filed (JP OCA)
1CR-22-0154	The State of Texas vs. Jocelyn Vigo Cordero	02/11/2022	New Case Filed (JP OCA)
1CR-22-0155	The State of Texas vs. Delvin Jones	02/11/2022	New Case Filed (JP OCA)
1CR-22-0156	The State of Texas vs. Omarn Najar	02/11/2022	New Case Filed (JP OCA)
1CR-22-0157	The State of Texas vs. Arun Ashok	02/11/2022	New Case Filed (JP OCA)
1CR-22-0161	The State of Texas vs. Heriberto Lopez-Mendoza	02/11/2022	New Case Filed (JP OCA)
1CR-22-0168	The State of Texas vs. CRISTAL VARA	02/15/2022	New Case Filed (JP OCA)
1CR-22-0169	The State of Texas vs. Darlen Cawthon	02/17/2022	New Case Filed (JP OCA)
1CR-22-0176	The State of Texas vs. KATHLEEN DUBORD	02/18/2022	New Case Filed (JP OCA)
1CR-22-0177	The State of Texas vs. STEPHEN MORRILL	02/21/2022	New Case Filed (JP OCA)
1CR-22-0179	The State of Texas vs. ADRIAN MELARA	02/22/2022	New Case Filed (JP OCA)
1CR-22-0184	The State of Texas vs. KEVIN HENRY	02/25/2022	New Case Filed (JP OCA)
1CR-22-0185	The State of Texas vs. Matthew Walter	02/25/2022	New Case Filed (JP OCA)
1CR-22-0194	The State of Texas vs. Cooper Welch	03/01/2022	New Case Filed (JP OCA)
1CR-22-0195	The State of Texas vs. Crescenio Casarez	03/01/2022	New Case Filed (JP OCA)
1CR-22-0196	The State of Texas vs. Crescenio Casarez	03/01/2022	New Case Filed (JP OCA)
1CR-22-0198	The State of Texas vs. Marusya Dunham	03/01/2022	New Case Filed (JP OCA)
1CR-22-0199	The State of Texas vs. Marusya Dunham	03/01/2022	New Case Filed (JP OCA)
1CR-22-0202	The State of Texas vs. Roberto Cardenas Salazar	03/01/2022	New Case Filed (JP OCA)
1CR-22-0205	The State of Texas vs. SELENA ESCOBEDO GONZALEZ	03/02/2022	New Case Filed (JP OCA)
1CR-22-0212	The State of Texas vs. Braden Atkins	03/02/2022	New Case Filed (JP OCA)
1CR-22-0213	The State of Texas vs. Braden Atkins	03/02/2022	New Case Filed (JP OCA)
1CR-22-0215	The State of Texas vs. KRYSTAL WEST	03/02/2022	New Case Filed (JP OCA)
1CR-22-0216	The State of Texas vs. Christine Alexander	03/02/2022	New Case Filed (JP OCA)
1CR-22-0218	The State of Texas vs. JOE FLORES	03/04/2022	New Case Filed (JP OCA)
1CR-22-0219	The State of Texas vs. JOE FLORES	03/04/2022	New Case Filed (JP OCA)
1CR-22-0221	The State of Texas vs. Brishana Sims	03/07/2022	New Case Filed (JP OCA)
1CR-22-0222	The State of Texas vs. Queveda Yordani	03/07/2022	New Case Filed (JP OCA)
1CR-22-0223	The State of Texas vs. Queveda Yordani	03/07/2022	New Case Filed (JP OCA)
1CR-22-0224	The State of Texas vs. Roy Richard	03/07/2022	New Case Filed (JP OCA)
1CR-22-0225	The State of Texas vs. Tyler Emery	03/07/2022	New Case Filed (JP OCA)
1CR-22-0226	The State of Texas vs. Tyler Emery	03/07/2022	New Case Filed (JP OCA)
1CR-22-0228	The State of Texas vs. MICHAEL FRAZIER	03/08/2022	New Case Filed (JP OCA)
1CR-22-0232	The State of Texas vs. Alma Garcia	03/09/2022	New Case Filed (JP OCA)
1CR-22-0233	The State of Texas vs. Alma Garcia	03/09/2022	New Case Filed (JP OCA)
1CR-22-0236	The State of Texas vs. Barahona Darwin	03/09/2022	New Case Filed (JP OCA)
1CR-22-0237	The State of Texas vs. Barahona Darwin	03/09/2022	New Case Filed (JP OCA)
1CR-22-0238	The State of Texas vs. HECTOR FLORES RIVERA	03/10/2022	New Case Filed (JP OCA)
1CR-22-0239	The State of Texas vs. HECTOR FLORES RIVERA	03/10/2022	New Case Filed (JP OCA)
1CR-22-0240	The State of Texas vs. MELODY SPRADLEY	03/10/2022	New Case Filed (JP OCA)
1CR-22-0248	The State of Texas vs. Benjamin Fisher	03/14/2022	New Case Filed (JP OCA)
1CR-22-0252	The State of Texas vs. Melvin Garcia	03/16/2022	New Case Filed (JP OCA)

TXOCA JP 2011 Criminal Report

TXWILLIAMSONPRO

Reporting Period: June, 2022

JP1

Case Number	Style	Activity Date	Activity Type
1CR-22-0253	The State of Texas vs. Melvin Garcia	03/16/2022	New Case Filed (JP OCA)
1CR-22-0254	The State of Texas vs. KERRY MORRISON	03/17/2022	New Case Filed (JP OCA)
1CR-22-0256	The State of Texas vs. ALFREDO FLORES	03/17/2022	New Case Filed (JP OCA)
1CR-22-0261	The State of Texas vs. Luis Delgado Zamarripa	03/21/2022	New Case Filed (JP OCA)
1CR-22-0262	The State of Texas vs. Luis Delgado Zamarripa	03/21/2022	New Case Filed (JP OCA)
1CR-22-0265	The State of Texas vs. HECTOR ESPINOSA ARRIAGA	03/23/2022	New Case Filed (JP OCA)
1CR-22-0267	The State of Texas vs. Jacob Willden	03/24/2022	New Case Filed (JP OCA)
1CR-22-0268	The State of Texas vs. Fernando Ruedas	03/24/2022	New Case Filed (JP OCA)
1CR-22-0269	The State of Texas vs. Nathan Mendez	03/24/2022	New Case Filed (JP OCA)
1CR-22-0270	The State of Texas vs. Robert Rauner	03/24/2022	New Case Filed (JP OCA)
1CR-22-0273	The State of Texas vs. BAYRON OCHOA-HENRIQUEZ	03/24/2022	New Case Filed (JP OCA)
1CR-22-0274	The State of Texas vs. BAYRON OCHOA-HENRIQUEZ	03/24/2022	New Case Filed (JP OCA)
1CR-22-0276	The State of Texas vs. NOAH HENSON	03/25/2022	New Case Filed (JP OCA)
1CR-22-0278	The State of Texas vs. JULIAN RIVERA	03/29/2022	New Case Filed (JP OCA)
1CR-22-0283	The State of Texas vs. MASON AARON	03/31/2022	New Case Filed (JP OCA)
1CR-22-0284	The State of Texas vs. MASON AARON	03/31/2022	New Case Filed (JP OCA)
1CR-22-0288	The State of Texas vs. JASMINE BRADSHAW	03/31/2022	New Case Filed (JP OCA)
1CR-22-0289	The State of Texas vs. JASMINE BRADSHAW	03/31/2022	New Case Filed (JP OCA)
1CR-22-0290	The State of Texas vs. AHMAD SHOHIB	03/31/2022	New Case Filed (JP OCA)
1CR-22-0295	The State of Texas vs. JUAN RODRIGUEZ	04/01/2022	New Case Filed (JP OCA)
1CR-22-0301	The State of Texas vs. Vanjararapu Santoshikumari	04/05/2022	New Case Filed (JP OCA)
1CR-22-0304	The State of Texas vs. Danielle Truddy May	04/05/2022	New Case Filed (JP OCA)
1CR-22-0305	The State of Texas vs. Amy Vazquez	04/05/2022	New Case Filed (JP OCA)
1CR-22-0306	The State of Texas vs. Amy Vazquez	04/05/2022	New Case Filed (JP OCA)
1CR-22-0307	The State of Texas vs. Stephen Joseph Digesualdo	04/06/2022	New Case Filed (JP OCA)
1CR-22-0308	The State of Texas vs. Tracy Singleton	04/07/2022	New Case Filed (JP OCA)
1CR-22-0309	The State of Texas vs. ELIJAH LASSALLE PELTS	04/08/2022	New Case Filed (JP OCA)
1CR-22-0315	The State of Texas vs. GONZALO SANCHEZ	04/08/2022	New Case Filed (JP OCA)
1CR-22-0316	The State of Texas vs. GONZALO SANCHEZ	04/08/2022	New Case Filed (JP OCA)
1CR-22-0317	The State of Texas vs. GONZALO SANCHEZ	04/08/2022	New Case Filed (JP OCA)
1CR-22-0322	The State of Texas vs. TIARA SPENCER	04/12/2022	New Case Filed (JP OCA)
1CR-22-0323	The State of Texas vs. TIARA SPENCER	04/12/2022	New Case Filed (JP OCA)
1CR-22-0324	The State of Texas vs. TIARA SPENCER	04/12/2022	New Case Filed (JP OCA)
1CR-22-0326	The State of Texas vs. CHRISTIAN BLAKE LARSON	04/12/2022	New Case Filed (JP OCA)
1CR-22-0330	The State of Texas vs. RICHARD MCCOY, II	04/20/2022	New Case Filed (JP OCA)
1CR-22-0331	The State of Texas vs. RICHARD MCCOY, II	04/20/2022	New Case Filed (JP OCA)
1CR-22-0335	The State of Texas vs. MISAEL MENDOZA	04/21/2022	New Case Filed (JP OCA)
1CR-22-0336	The State of Texas vs. MISAEL MENDOZA	04/21/2022	New Case Filed (JP OCA)
1CR-22-0339	The State of Texas vs. MARY WALTON	04/21/2022	New Case Filed (JP OCA)
1CR-22-0340	The State of Texas vs. FRANCHELI ROMERO	04/21/2022	New Case Filed (JP OCA)
1CR-22-0341	The State of Texas vs. DENNIS DUBE	04/22/2022	New Case Filed (JP OCA)
1CR-22-0342	The State of Texas vs. MATTHEW GIUFFRE	04/22/2022	New Case Filed (JP OCA)

TXOCA JP 2011 Criminal Report

TXWILLIAMSONPRO

Reporting Period: June, 2022

JP1

Case Number	Style	Activity Date	Activity Type
1CR-22-0347	The State of Texas vs. CHRISTIN CANNON	04/22/2022	New Case Filed (JP OCA)
1CR-22-0350	The State of Texas vs. PHILLIP OETTLE	04/22/2022	New Case Filed (JP OCA)
1CR-22-0354	The State of Texas vs. PHUONG TRINH	04/22/2022	New Case Filed (JP OCA)
1CR-22-0356	The State of Texas vs. AMBER MELCER	04/22/2022	New Case Filed (JP OCA)
1CR-22-0357	The State of Texas vs. Yovany Martinez	04/22/2022	New Case Filed (JP OCA)
1CR-22-0362	The State of Texas vs. ALEJANDRO VENCES	04/27/2022	New Case Filed (JP OCA)
1CR-22-0363	The State of Texas vs. Kristen Shannon	04/27/2022	New Case Filed (JP OCA)
1CR-22-0364	The State of Texas vs. Kristen Shannon	04/27/2022	New Case Filed (JP OCA)
1CR-22-0365	The State of Texas vs. GILBERTO DELGADO	04/27/2022	New Case Filed (JP OCA)
1CR-22-0366	The State of Texas vs. Oscar Escoffie	04/28/2022	New Case Filed (JP OCA)
1CR-22-0368	The State of Texas vs. WILLIAM ROOSA, III	04/28/2022	New Case Filed (JP OCA)
1CR-22-0369	The State of Texas vs. Tony Simmons	04/28/2022	New Case Filed (JP OCA)
1CR-22-0370	The State of Texas vs. Bryce Ruffin	04/28/2022	New Case Filed (JP OCA)
1CR-22-0371	The State of Texas vs. Vincent Reyes	04/28/2022	New Case Filed (JP OCA)
1CR-22-0376	The State of Texas vs. DANIEL SILVA	04/28/2022	New Case Filed (JP OCA)
1CR-22-0378	The State of Texas vs. CARLOS DOMINGUEZ CHAVEZ	04/28/2022	New Case Filed (JP OCA)
1CR-22-0379	The State of Texas vs. CARLOS DOMINGUEZ CHAVEZ	04/28/2022	New Case Filed (JP OCA)
1CR-22-0380	The State of Texas vs. CARLOS DOMINGUEZ CHAVEZ	04/28/2022	New Case Filed (JP OCA)
1CR-22-0381	The State of Texas vs. CAMERON HILL	04/28/2022	New Case Filed (JP OCA)
1CR-22-0382	The State of Texas vs. CAMERON HILL	04/28/2022	New Case Filed (JP OCA)
1CR-22-0383	The State of Texas vs. CAMERON HILL	04/28/2022	New Case Filed (JP OCA)
1CR-22-0384	The State of Texas vs. CAMERON HILL	04/28/2022	New Case Filed (JP OCA)
1CR-22-0389	The State of Texas vs. JORDAN DROUILLARD	04/28/2022	New Case Filed (JP OCA)
1CR-22-0392	The State of Texas vs. Bryan Narvaez Galnarez	04/28/2022	New Case Filed (JP OCA)
1CR-22-0393	The State of Texas vs. Bryan Narvaez Galnarez	04/28/2022	New Case Filed (JP OCA)
1CR-22-0397	The State of Texas vs. JESSICA CREECH	04/29/2022	New Case Filed (JP OCA)
1CR-22-0399	The State of Texas vs. NICOLAS SEGOVIA OJEDA	04/29/2022	New Case Filed (JP OCA)
1CR-22-0401	The State of Texas vs. Nathan Carrion	05/02/2022	New Case Filed (JP OCA)
1CR-22-0402	The State of Texas vs. Nathan Carrion	05/02/2022	New Case Filed (JP OCA)
1CR-22-0404	The State of Texas vs. ASHLEY CLAY	05/03/2022	New Case Filed (JP OCA)
1CR-22-0405	The State of Texas vs. ASHLEY CLAY	05/03/2022	New Case Filed (JP OCA)
1CR-22-0406	The State of Texas vs. Dominick Critelli	05/03/2022	New Case Filed (JP OCA)
1CR-22-0407	The State of Texas vs. DEVYN HENDERSON	05/03/2022	New Case Filed (JP OCA)
1CR-22-0408	The State of Texas vs. AUSTIN GARZA	05/03/2022	New Case Filed (JP OCA)
1CR-22-0409	The State of Texas vs. AUSTIN GARZA	05/03/2022	New Case Filed (JP OCA)
1CR-22-0410	The State of Texas vs. AUSTIN GARZA	05/03/2022	New Case Filed (JP OCA)
1CR-22-0411	The State of Texas vs. MALEK DALBIK	05/03/2022	New Case Filed (JP OCA)
1CR-22-0412	The State of Texas vs. CRUZ SALAZAR-RODRIGUEZ	05/04/2022	New Case Filed (JP OCA)
1CR-22-0414	The State of Texas vs. MIGUEL RAMIREZ-HERNANDEZ	05/04/2022	New Case Filed (JP OCA)
1CR-22-0415	The State of Texas vs. MIGUEL RAMIREZ-HERNANDEZ	05/04/2022	New Case Filed (JP OCA)
1CR-22-0416	The State of Texas vs. MIGUEL RAMIREZ-HERNANDEZ	05/04/2022	New Case Filed (JP OCA)
1CR-22-0417	The State of Texas vs. Jacqueline Runyon	05/05/2022	New Case Filed (JP OCA)

TXOCA JP 2011 Criminal Report

TXWILLIAMSONPRO

Reporting Period: June, 2022

JP1

Case Number	Style	Activity Date	Activity Type
1CR-22-0418	The State of Texas vs. MICHAEL IHLENFELDT	05/05/2022	New Case Filed (JP OCA)
1CR-22-0419	The State of Texas vs. MICHAEL IHLENFELDT	05/05/2022	New Case Filed (JP OCA)
1CR-22-0425	The State of Texas vs. GLORIA RICHARDSON	05/10/2022	New Case Filed (JP OCA)
1CR-22-0426	The State of Texas vs. MIRANDA WOEHLER	05/10/2022	New Case Filed (JP OCA)
1CR-22-0427	The State of Texas vs. MIRANDA WOEHLER	05/10/2022	New Case Filed (JP OCA)
1CR-22-0429	The State of Texas vs. Apolloquocthinh Tran	05/10/2022	New Case Filed (JP OCA)
1CR-22-0430	The State of Texas vs. Jacob Parks	05/10/2022	New Case Filed (JP OCA)
1CR-22-0431	The State of Texas vs. ESTEBAN PEREZ CHAPARRO	05/11/2022	New Case Filed (JP OCA)
1CR-22-0432	The State of Texas vs. Jose Caballero Mejia	05/11/2022	New Case Filed (JP OCA)
1CR-22-0433	The State of Texas vs. Jose Caballero Mejia	05/11/2022	New Case Filed (JP OCA)
1CR-22-0434	The State of Texas vs. Rayvell Taylor	05/11/2022	New Case Filed (JP OCA)
1CR-22-0435	The State of Texas vs. Rayvell Taylor	05/11/2022	New Case Filed (JP OCA)
1CR-22-0437	The State of Texas vs. RYAN STRANDTMAN	05/12/2022	New Case Filed (JP OCA)
1CR-22-0438	The State of Texas vs. RYAN STRANDTMAN	05/12/2022	New Case Filed (JP OCA)
1CR-22-0440	The State of Texas vs. TREVOR ALLMAN	05/16/2022	New Case Filed (JP OCA)
1CR-22-0441	The State of Texas vs. Francisco Picazo Cuevas	05/16/2022	New Case Filed (JP OCA)
1CR-22-0442	The State of Texas vs. JAMES SLOVER	05/16/2022	New Case Filed (JP OCA)
1CR-22-0444	The State of Texas vs. Cody Calhoon	05/17/2022	New Case Filed (JP OCA)
1CR-22-0445	The State of Texas vs. Thomas Couch	05/17/2022	New Case Filed (JP OCA)
1CR-22-0446	The State of Texas vs. Thomas Couch	05/17/2022	New Case Filed (JP OCA)
1CR-22-0447	The State of Texas vs. LAUREN QUINN	05/17/2022	New Case Filed (JP OCA)
1CR-22-0448	The State of Texas vs. LAUREN QUINN	05/17/2022	New Case Filed (JP OCA)
1CR-22-0449	The State of Texas vs. LAUREN QUINN	05/17/2022	New Case Filed (JP OCA)
1CR-22-0450	The State of Texas vs. J HERRERA	05/18/2022	New Case Filed (JP OCA)
1CR-22-0452	The State of Texas vs. JOSEPH COOPER	05/19/2022	New Case Filed (JP OCA)
1CR-22-0453	The State of Texas vs. JOSEPH COOPER	05/19/2022	New Case Filed (JP OCA)
1CR-22-0454	The State of Texas vs. WILLIAM KLEPAC	05/19/2022	New Case Filed (JP OCA)
1CR-22-0455	The State of Texas vs. WILLIAM KLEPAC	05/19/2022	New Case Filed (JP OCA)
1CR-22-0456	The State of Texas vs. JANE RUSSELL	05/19/2022	New Case Filed (JP OCA)
1CR-22-0457	The State of Texas vs. AGUSTIN CASTILLO, Jr.	05/19/2022	New Case Filed (JP OCA)
1CR-22-0458	The State of Texas vs. LUIS BALDERAS MARTINEZ	05/19/2022	New Case Filed (JP OCA)
1CR-22-0460	The State of Texas vs. Demetrius Clayton	05/19/2022	New Case Filed (JP OCA)
1CR-22-0461	The State of Texas vs. Lanier-Hayes Chardon	05/19/2022	New Case Filed (JP OCA)
1CR-22-0462	The State of Texas vs. Lanier-Hayes Chardon	05/19/2022	New Case Filed (JP OCA)
1CR-22-0463	The State of Texas vs. LUIS RIVERO	05/19/2022	New Case Filed (JP OCA)
1CR-22-0464	The State of Texas vs. LUIS RIVERO	05/19/2022	New Case Filed (JP OCA)
1CR-22-0465	The State of Texas vs. MALEK DALBIK	05/20/2022	New Case Filed (JP OCA)
1CR-22-0468	The State of Texas vs. JORGE CASTANEDA-JUAREZ	05/20/2022	New Case Filed (JP OCA)
1CR-22-0469	The State of Texas vs. JORGE CASTANEDA-JUAREZ	05/20/2022	New Case Filed (JP OCA)
1CR-22-0470	The State of Texas vs. Sharon Alvardo	05/20/2022	New Case Filed (JP OCA)
1CR-22-0472	The State of Texas vs. MANUEL YANES	05/23/2022	New Case Filed (JP OCA)
1CR-22-0473	The State of Texas vs. Pablo Gayton Falcon	05/24/2022	New Case Filed (JP OCA)

TXOCA JP 2011 Criminal Report

TXWILLIAMSONPRO

Reporting Period: June, 2022

JP1

Case Number	Style	Activity Date	Activity Type
1CR-22-0474	The State of Texas vs. DION SIMMS	05/25/2022	New Case Filed (JP OCA)
1CR-22-0475	The State of Texas vs. DION SIMMS	05/25/2022	New Case Filed (JP OCA)
1CR-22-0476	The State of Texas vs. DION SIMMS	05/25/2022	New Case Filed (JP OCA)
1CR-22-0477	The State of Texas vs. ALEXIS CARRILLO	05/25/2022	New Case Filed (JP OCA)
1CR-22-0478	The State of Texas vs. ALEXIS CARRILLO	05/25/2022	New Case Filed (JP OCA)
1CR-22-0479	The State of Texas vs. TDARRYL LEE, JR	05/25/2022	New Case Filed (JP OCA)
1CR-22-0480	The State of Texas vs. TDARRYL LEE, JR	05/25/2022	New Case Filed (JP OCA)
1CR-22-0481	The State of Texas vs. TDARRYL LEE, JR	05/25/2022	New Case Filed (JP OCA)
1CR-22-0482	The State of Texas vs. Josef Long	05/25/2022	New Case Filed (JP OCA)
1CR-22-0483	The State of Texas vs. Kovidh Bolikonda	05/25/2022	New Case Filed (JP OCA)
1CR-22-0485	The State of Texas vs. TYLER OZUNA	05/26/2022	New Case Filed (JP OCA)
1CR-22-0486	The State of Texas vs. JIMMIE BALDERAS	05/27/2022	New Case Filed (JP OCA)
1CR-22-0487	The State of Texas vs. KRISTOPHER EDMONSON	05/30/2022	New Case Filed (JP OCA)
1CR-22-0488	The State of Texas vs. DAVID CASTRO	05/30/2022	New Case Filed (JP OCA)
1CR-22-0489	The State of Texas vs. DAVID CASTRO	05/30/2022	New Case Filed (JP OCA)
1CR-22-0490	The State of Texas vs. CIERA DOTSON	05/30/2022	New Case Filed (JP OCA)
1CR-22-0491	The State of Texas vs. HASEEB SYED	05/30/2022	New Case Filed (JP OCA)
1CR-22-0492	The State of Texas vs. MIGUEL SANTANA-RODRIGUEZ	05/30/2022	New Case Filed (JP OCA)
1CR-22-0493	The State of Texas vs. MIGUEL SANTANA-RODRIGUEZ	05/30/2022	New Case Filed (JP OCA)
1CR-22-0494	The State of Texas vs. ENZO MONFRE	05/30/2022	New Case Filed (JP OCA)
1CR-22-0496	The State of Texas vs. RONETTE HODGE	05/30/2022	New Case Filed (JP OCA)
1CR-22-0497	The State of Texas vs. RONETTE HODGE	05/30/2022	New Case Filed (JP OCA)
1CR-22-0499	The State of Texas vs. PAUL IBRAHIM	05/30/2022	New Case Filed (JP OCA)
1CR-22-0501	The State of Texas vs. KEVARIS HALL	05/30/2022	New Case Filed (JP OCA)
1CR-22-0502	The State of Texas vs. MARGARET STIVERS	05/30/2022	New Case Filed (JP OCA)
1CR-22-0503	The State of Texas vs. MARTIN VILLAGRAN	05/30/2022	New Case Filed (JP OCA)
1CR-22-0504	The State of Texas vs. MARTIN VILLAGRAN	05/30/2022	New Case Filed (JP OCA)
1CR-22-0505	The State of Texas vs. MARTIN VILLAGRAN	05/30/2022	New Case Filed (JP OCA)
1CR-22-0506	The State of Texas vs. GABY ESPINO	05/30/2022	New Case Filed (JP OCA)
1CR-22-0507	The State of Texas vs. NATHAN LEIVAS	05/30/2022	New Case Filed (JP OCA)
1CR-22-0508	The State of Texas vs. NATHAN LEIVAS	05/30/2022	New Case Filed (JP OCA)
1CR-22-0509	The State of Texas vs. NATHAN LEIVAS	05/30/2022	New Case Filed (JP OCA)
1CR-22-0510	The State of Texas vs. NATHAN LEIVAS	05/30/2022	New Case Filed (JP OCA)
1CR-22-0511	The State of Texas vs. ANTONIO GARCIA TEJEDA	05/31/2022	New Case Filed (JP OCA)
1CR-22-0512	The State of Texas vs. TERRENCE JONES	05/31/2022	New Case Filed (JP OCA)
1CR-22-0513	The State of Texas vs. TERRENCE JONES	05/31/2022	New Case Filed (JP OCA)
1CR-22-0514	The State of Texas vs. TAUFIQ BASHARAHIL	05/31/2022	New Case Filed (JP OCA)
1CR-22-0515	The State of Texas vs. CARMELA LAWRENCE	05/31/2022	New Case Filed (JP OCA)
1CR-22-0516	The State of Texas vs. PAUL ANDERSON-DOUGLAS	05/31/2022	New Case Filed (JP OCA)
1CR-22-0517	The State of Texas vs. JOSE OLALDE MAR	05/31/2022	New Case Filed (JP OCA)
1CR-110092	The State of Texas vs. JUSTIN MONSEY	04/07/2015	Warrant Recalled (JP OCA Active)
1CR-112819	THE STATE OF TEXAS vs. STEVENSON,TED REESE	08/10/2016	Warrant Recalled (JP OCA Active)

TXOCA JP 2011 Criminal Report

TXWILLIAMSONPRO

Reporting Period: June, 2022

JP1

Case Number	Style	Activity Date	Activity Type
1CR-113226	THE STATE OF TEXAS vs. JAMES,TAMMY D	08/05/2011	New Case Filed (JP OCA)
1TL-14-3199	The State of Texas vs. DANIEL HODGE	12/12/2014	New Case Filed (JP OCA)
1TL-15-2164	The State of Texas vs. SUSAN ANDERSON	09/15/2015	New Case Filed (JP OCA)
1TL-16-0254	The State of Texas vs. CHRISTAL BROWN	02/18/2016	New Case Filed (JP OCA)
1TL-16-0258	The State of Texas vs. STEWART H JOHNSON	03/18/2019	Warrant Recalled (JP OCA Active)
1TL-16-0562	The State of Texas vs. AMBER M BERRY	03/15/2019	Warrant Recalled (JP OCA Active)
1TL-16-0622	The State of Texas vs. JOHN A MALDONADO	03/31/2016	New Case Filed (JP OCA)
1TL-16-0775	The State of Texas vs. MOHAMMED SHAFEIGELEYERDY	03/15/2019	Warrant Recalled (JP OCA Active)
1TL-16-0828	The State of Texas vs. NEIL KIRK	01/23/2019	Warrant Recalled (JP OCA Active)

Traffic Misdemeanors - Non-Parking Total: 1977

Traffic Misdemeanors - Parking

Case Number	Style	Activity Date	Activity Type
1CR-19-0581	The State of Texas vs. JOHAN FELIX MENDOZA	03/21/2019	New Case Filed (JP OCA)
1CR-19-0648	The State of Texas vs. CASEY INGLE	04/04/2019	New Case Filed (JP OCA)
1CR-19-1302	The State of Texas vs. James Wade	07/19/2019	New Case Filed (JP OCA)
1CR-19-1304	The State of Texas vs. TERRANCE M WETHINGTON	07/19/2019	New Case Filed (JP OCA)
1CR-19-1313	The State of Texas vs. Kenneth Dale Penner	07/22/2019	New Case Filed (JP OCA)
1CR-19-1338	The State of Texas vs. AMANDA RUTTER	07/25/2019	New Case Filed (JP OCA)
1CR-19-1639	The State of Texas vs. Austin Edward Mayfield	08/16/2019	New Case Filed (JP OCA)
1CR-19-1673	The State of Texas vs. TAVORIS DJUAN GRAY-WHITLEY	08/19/2019	New Case Filed (JP OCA)
1CR-19-2384	The State of Texas vs. JOSEPH JOHN GARCIA	10/11/2019	New Case Filed (JP OCA)
1CR-19-2521	The State of Texas vs. FRANK M COTTON	10/18/2019	New Case Filed (JP OCA)
1CR-19-3031	The State of Texas vs. VICTORIA HINOJOSA	12/12/2019	New Case Filed (JP OCA)
1CR-20-0271	The State of Texas vs. LINDA ARMANDO GARCIA	02/04/2020	New Case Filed (JP OCA)
1CR-20-0637	The State of Texas vs. LUIS ALBERTO MARTINEZ ESPARZA, Jr.	03/12/2020	New Case Filed (JP OCA)
1CR-20-0639	The State of Texas vs. JULIE ANN MCMILLAN	03/12/2020	New Case Filed (JP OCA)
1CR-20-0643	The State of Texas vs. Floyd Collier, III	03/12/2020	New Case Filed (JP OCA)
1CR-20-1946	The State of Texas vs. ALYSSA CAVAZOS	10/06/2020	New Case Filed (JP OCA)
1CR-20-2399	The State of Texas vs. RONALD RAY PEROT	12/16/2020	New Case Filed (JP OCA)
1CR-21-0149	The State of Texas vs. BACILIA RUBIO	01/27/2021	New Case Filed (JP OCA)
1CR-21-0190	The State of Texas vs. ELISEO CORTEZ	02/04/2021	New Case Filed (JP OCA)
1CR-21-0209	The State of Texas vs. ERASMO HERRERA	02/08/2021	New Case Filed (JP OCA)
1CR-21-0210	The State of Texas vs. ERASMO HERRERA	02/08/2021	New Case Filed (JP OCA)
1CR-21-0230	The State of Texas vs. VICTOR MARTINEZ-RAMOS	02/12/2021	New Case Filed (JP OCA)
1CR-21-0231	The State of Texas vs. Charles Clack, IV	02/12/2021	New Case Filed (JP OCA)
1CR-21-0232	The State of Texas vs. JORGE BARAJAS	02/22/2021	New Case Filed (JP OCA)
1CR-21-0267	The State of Texas vs. ANDRES CEDATO, IV	03/03/2021	New Case Filed (JP OCA)
1CR-21-0289	The State of Texas vs. HARLAN HOOKS	03/09/2021	New Case Filed (JP OCA)
1CR-21-0500	The State of Texas vs. SAYLA JONES	05/06/2021	New Case Filed (JP OCA)
1CR-21-0669	The State of Texas vs. Jose Cabre	06/21/2021	New Case Filed (JP OCA)
1CR-21-1029	The State of Texas vs. Crane and Sons Equipment	09/10/2021	New Case Filed (JP OCA)
1CR-21-1160	The State of Texas vs. JOSE ALVARADO	09/23/2021	New Case Filed (JP OCA)
1CR-21-1163	The State of Texas vs. WILFREDO GRANDALES	09/23/2021	New Case Filed (JP OCA)
1CR-21-1166	The State of Texas vs. Ever Martinez	09/23/2021	New Case Filed (JP OCA)
1CR-21-1280	The State of Texas vs. AGUSTIN ALFARO	10/06/2021	New Case Filed (JP OCA)
1CR-21-1358	The State of Texas vs. DEION SWANN	10/19/2021	New Case Filed (JP OCA)
1CR-21-1378	The State of Texas vs. JESUS RODRIGUEZ	10/21/2021	New Case Filed (JP OCA)
1CR-21-1423	The State of Texas vs. JORGE CARRILLO	10/26/2021	New Case Filed (JP OCA)
1CR-21-1536	The State of Texas vs. ORLANDO VILLARREAL	11/17/2021	New Case Filed (JP OCA)
1CR-21-1585	The State of Texas vs. Misael Martinez	11/30/2021	New Case Filed (JP OCA)
1CR-21-1590	The State of Texas vs. ALEXIS VARGAS	11/30/2021	New Case Filed (JP OCA)
1CR-21-1786	The State of Texas vs. OSCAR DURAN	12/27/2021	New Case Filed (JP OCA)

TXOCA JP 2011 Criminal Report

Reporting Period: June, 2022

JP1

Case Number	Style	Activity Date	Activity Type
1CR-22-0064	The State of Texas vs. HANNAH HAYMAR	01/19/2022	New Case Filed (JP OCA)
1CR-22-0070	The State of Texas vs. Alcadio Chapa, IV	01/20/2022	New Case Filed (JP OCA)
1CR-22-0072	The State of Texas vs. REAGEN HABY	01/20/2022	New Case Filed (JP OCA)
1CR-22-0081	The State of Texas vs. Maria Nava	01/25/2022	New Case Filed (JP OCA)
1CR-22-0119	The State of Texas vs. SHANIKA ROBY	02/07/2022	New Case Filed (JP OCA)
1CR-22-0421	The State of Texas vs. CANYON GRIFFETH	05/06/2022	New Case Filed (JP OCA)
1CR-22-0423	The State of Texas vs. ANDREW VELASQUEZ	05/10/2022	New Case Filed (JP OCA)

Traffic Misdemeanors - Parking Total: 47

Non-Traffic Misdemeanors - Penal Code

Case Number	Style	Activity Date	Activity Type
1CJ-13-0048	The State of Texas vs. Cooper Higgins	03/08/2013	New Case Filed (JP OCA)
1CR-12-0254	The State of Texas vs. Sandy Lea Combs	01/25/2012	New Case Filed (JP OCA)
1CR-12-1656	The State of Texas vs. Mark Daniel Gonzales	07/11/2012	New Case Filed (JP OCA)
1CR-12-2652	The State of Texas vs. Jeffery Lynn Spears, Jr.	10/30/2012	New Case Filed (JP OCA)
1CR-15-1169	The State of Texas vs. Christopher Culwell	06/25/2015	New Case Filed (JP OCA)
1CR-15-1959	The State of Texas vs. Ryan Boles	10/06/2015	New Case Filed (JP OCA)
1CR-16-0798	The State of Texas vs. Joseph Cardwell	03/09/2018	Warrant Recalled (JP OCA Active)
1CR-16-1277	The State of Texas vs. Blanca Bustamante	12/19/2016	New Case Filed (JP OCA)
1CR-17-0002	The State of Texas vs. Jerome Dowell	01/02/2017	New Case Filed (JP OCA)
1CR-17-0046	The State of Texas vs. Robert Martinez	01/17/2017	New Case Filed (JP OCA)
1CR-17-0155	The State of Texas vs. Randy Tijerina	05/12/2017	Warrant Recalled (JP OCA Active)
1CR-17-0188	The State of Texas vs. Daniel Glen Enzfelder	03/14/2017	New Case Filed (JP OCA)
1CR-17-0485	The State of Texas vs. Brian Christopher Yount	06/08/2017	New Case Filed (JP OCA)
1CR-17-0582	The State of Texas vs. Naomi Renee Hucko	04/25/2019	Warrant Recalled (JP OCA Active)
1CR-18-0145	The State of Texas vs. Taylor Briane Williams	04/25/2019	Warrant Recalled (JP OCA Active)
1CR-18-0186	The State of Texas vs. Todd Hartman	04/05/2018	New Case Filed (JP OCA)
1CR-18-0329	The State of Texas vs. John Philip Lester Arnold	05/09/2018	New Case Filed (JP OCA)
1CR-18-0377	The State of Texas vs. Philip Stewart Royal	06/07/2018	New Case Filed (JP OCA)
1CR-18-0524	The State of Texas vs. Paulina Velasco	08/16/2018	New Case Filed (JP OCA)
1CR-18-0558	The State of Texas vs. Jesse Collins	08/29/2018	New Case Filed (JP OCA)
1CR-18-0659	The State of Texas vs. Jerry Lee Terry	10/08/2018	New Case Filed (JP OCA)
1CR-18-0900	The State of Texas vs. Christina Ashley Higdon	11/29/2018	New Case Filed (JP OCA)
1CR-18-0952	The State of Texas vs. Anthony Bryce Walston	12/11/2018	New Case Filed (JP OCA)
1CR-19-0479	The State of Texas vs. Xavier Dorron Shannon	03/01/2019	New Case Filed (JP OCA)
1CR-19-0610	The State of Texas vs. Kimberly Ruth Fieler	03/27/2019	New Case Filed (JP OCA)
1CR-19-0668	The State of Texas vs. Irina Castillo	04/05/2019	New Case Filed (JP OCA)
1CR-19-0901	The State of Texas vs. CHRISTOPHER M CARSTENS	05/22/2019	New Case Filed (JP OCA)
1CR-19-1045	The State of Texas vs. Ryan Mitchell Nunn	06/14/2019	New Case Filed (JP OCA)
1CR-19-1181	The State of Texas vs. Hernandez Valdez Ernesto	07/09/2019	New Case Filed (JP OCA)
1CR-19-1240	The State of Texas vs. Timothy Brent Hagood	07/15/2019	New Case Filed (JP OCA)
1CR-19-1250	The State of Texas vs. AMANDA CARLYSLE	07/18/2019	New Case Filed (JP OCA)
1CR-19-1376	The State of Texas vs. Annie Jade Chamberlain	07/29/2019	New Case Filed (JP OCA)
1CR-19-2017	The State of Texas vs. Zachary Alexander Zwetsh	09/12/2019	New Case Filed (JP OCA)
1CR-19-2299	The State of Texas vs. Daniel Joesph Torres	10/02/2019	New Case Filed (JP OCA)
1CR-19-2457	The State of Texas vs. Staci Chanel Naylor	10/15/2019	New Case Filed (JP OCA)
1CR-19-2574	The State of Texas vs. Demonie Evonae Mathews	10/23/2019	New Case Filed (JP OCA)
1CR-19-2679	The State of Texas vs. Denise S Escalante	10/31/2019	New Case Filed (JP OCA)
1CR-19-2766	The State of Texas vs. JUSTIN ALLEN LEE LIPSCOMB	11/11/2019	New Case Filed (JP OCA)
1CR-19-2797	The State of Texas vs. Erica Christine Ward	11/13/2019	New Case Filed (JP OCA)
1CR-19-2885	The State of Texas vs. Lauren Rene Pinson-Rendon	11/22/2019	New Case Filed (JP OCA)
1CR-19-2887	The State of Texas vs. Philip Bawa	11/22/2019	New Case Filed (JP OCA)

TXOCA JP 2011 Criminal Report

TXWILLIAMSONPRO

Reporting Period: June, 2022

JP1

Case Number	Style	Activity Date	Activity Type
1CR-20-0394	The State of Texas vs. Seth Scott Bloomfield	02/19/2020	New Case Filed (JP OCA)
1CR-20-0396	The State of Texas vs. Tina Marie Hodon	02/20/2020	New Case Filed (JP OCA)
1CR-20-0509	The State of Texas vs. JOHNNY LARA	03/04/2020	New Case Filed (JP OCA)
1CR-20-0670	The State of Texas vs. Rolesa Ollie Claverie	03/16/2020	New Case Filed (JP OCA)
1CR-20-0786	The State of Texas vs. Arthur Anderson	04/13/2020	New Case Filed (JP OCA)
1CR-20-1122	The State of Texas vs. Jamie Dale Barfield	06/12/2020	New Case Filed (JP OCA)
1CR-20-1128	The State of Texas vs. Alberto Guerero Garcia	06/12/2020	New Case Filed (JP OCA)
1CR-20-1197	The State of Texas vs. Anthony Jordan Lewis	06/18/2020	New Case Filed (JP OCA)
1CR-20-1386	The State of Texas vs. JOSE-ANTONIO TALAMANTES	07/23/2020	New Case Filed (JP OCA)
1CR-20-1529	The State of Texas vs. Jason Micheal Cornell	08/05/2020	New Case Filed (JP OCA)
1CR-20-1601	The State of Texas vs. Joel Rodriguez Salinas	08/14/2020	New Case Filed (JP OCA)
1CR-20-1602	The State of Texas vs. Joel Rodriguez Salinas	08/14/2020	New Case Filed (JP OCA)
1CR-20-1715	The State of Texas vs. Carmen Gonzalez	08/31/2020	New Case Filed (JP OCA)
1CR-20-1851	The State of Texas vs. Jasmine Symon Campos	09/18/2020	New Case Filed (JP OCA)
1CR-20-1903	The State of Texas vs. Chad James Kadis	09/24/2020	New Case Filed (JP OCA)
1CR-20-2133	The State of Texas vs. Ediel J. Cima De Villa Moreu	10/28/2020	New Case Filed (JP OCA)
1CR-20-2364	The State of Texas vs. Nicholas Mondello	12/08/2020	New Case Filed (JP OCA)
1CR-21-0043	The State of Texas vs. Sean Walton	01/08/2021	New Case Filed (JP OCA)
1CR-21-0128	The State of Texas vs. Ana Patricia Mederos	01/26/2021	New Case Filed (JP OCA)
1CR-21-0262	The State of Texas vs. David Brandon Shaw	03/03/2021	New Case Filed (JP OCA)
1CR-21-0369	The State of Texas vs. Markisha Denice Duncan	03/26/2021	New Case Filed (JP OCA)
1CR-21-0450	The State of Texas vs. Heather Lynn Peters	04/22/2021	New Case Filed (JP OCA)
1CR-21-0451	The State of Texas vs. Frankshone Bachus	04/22/2021	New Case Filed (JP OCA)
1CR-21-0575	The State of Texas vs. Saskya Hofmann	05/25/2021	New Case Filed (JP OCA)
1CR-21-0576	The State of Texas vs. Justin Daniel Hamilton	05/25/2021	New Case Filed (JP OCA)
1CR-21-0584	The State of Texas vs. Madeleine Haley Court	05/27/2021	New Case Filed (JP OCA)
1CR-21-0748	The State of Texas vs. Shelby Lynn Addis	07/06/2021	New Case Filed (JP OCA)
1CR-21-0778	The State of Texas vs. SHAWN NICHOLAS BROUSSARD	07/21/2021	New Case Filed (JP OCA)
1CR-21-0886	The State of Texas vs. Michael Ibarra	08/23/2021	New Case Filed (JP OCA)
1CR-21-0981	The State of Texas vs. Pedro Luis Jaime	09/08/2021	New Case Filed (JP OCA)
1CR-21-1038	The State of Texas vs. Michael Ibarra	09/10/2021	New Case Filed (JP OCA)
1CR-21-1208	The State of Texas vs. Marcos Marquez-Quintana	09/29/2021	New Case Filed (JP OCA)
1CR-21-1229	The State of Texas vs. Charles Deandre Braggs	09/30/2021	New Case Filed (JP OCA)
1CR-21-1285	The State of Texas vs. Christian Martin	10/07/2021	New Case Filed (JP OCA)
1CR-21-1343	The State of Texas vs. David M Whorton	10/15/2021	New Case Filed (JP OCA)
1CR-21-1350	The State of Texas vs. Elvia C Heredia De Stevens	10/18/2021	New Case Filed (JP OCA)
1CR-21-1582	The State of Texas vs. Shelby Elizabeth Medina	11/30/2021	New Case Filed (JP OCA)
1CR-21-1618	The State of Texas vs. Jason Matthew Pack	12/02/2021	New Case Filed (JP OCA)
1CR-21-1690	The State of Texas vs. Luis Cordero	12/13/2021	New Case Filed (JP OCA)
1CR-21-1733	The State of Texas vs. Eminex Parker	12/20/2021	New Case Filed (JP OCA)
1CR-21-1794	The State of Texas vs. Reahona Kathaleen Honaker	12/30/2021	New Case Filed (JP OCA)
1CR-22-0042	The State of Texas vs. Basilio Zamora-Lopez	01/11/2022	New Case Filed (JP OCA)

TXOCA JP 2011 Criminal Report

TXWILLIAMSONPRO

Reporting Period: June, 2022

JP1

Case Number	Style	Activity Date	Activity Type
1CR-22-0065	The State of Texas vs. Katie Lynn Babeji	01/19/2022	New Case Filed (JP OCA)
1CR-22-0112	The State of Texas vs. Gilbert Galoardo Garcia, Jr.	02/02/2022	New Case Filed (JP OCA)
1CR-22-0118	The State of Texas vs. RYAN PRICE	02/07/2022	New Case Filed (JP OCA)
1CR-22-0122	The State of Texas vs. Vermitta Susan Barkley	02/08/2022	New Case Filed (JP OCA)
1CR-22-0180	The State of Texas vs. THOMAS ELI GONZALEZ	02/23/2022	New Case Filed (JP OCA)
1CR-22-0203	The State of Texas vs. Michael Frank Valdez, Jr.	03/01/2022	New Case Filed (JP OCA)
1CR-22-0211	The State of Texas vs. Ishaun Damarko Keen	03/02/2022	New Case Filed (JP OCA)
1CR-22-0258	The State of Texas vs. Leonie Michelle Leon	03/17/2022	New Case Filed (JP OCA)
1CR-22-0303	The State of Texas vs. Clemente De la cruz Ontiveros	04/05/2022	New Case Filed (JP OCA)
1CR-22-0332	The State of Texas vs. Makayla Michele Sutton	04/20/2022	New Case Filed (JP OCA)
1CR-22-0420	The State of Texas vs. EMILEE HAYWARD	05/05/2022	New Case Filed (JP OCA)
1CR-22-0443	The State of Texas vs. MORGAN COWLEY	05/16/2022	New Case Filed (JP OCA)
1CR-22-0471	The State of Texas vs. Brendan Alatorre	05/23/2022	New Case Filed (JP OCA)
1HC-17-0001	The State of Texas vs. Jeramay Garsee	04/20/2017	New Case Filed (JP OCA)
1HC-17-0002	The State of Texas vs. Jeramay Garsee	04/20/2017	New Case Filed (JP OCA)
1HC-17-0005	The State of Texas vs. Travis Rutherford	08/14/2018	Warrant Recalled (JP OCA Active)
1HC-18-0001	The State of Texas vs. Joseph Morelos	11/28/2018	New Case Filed (JP OCA)
1HC-19-0001	The State of Texas vs. STEPHANIE WALTERS	08/05/2019	New Case Filed (JP OCA)
1HC-19-0002	The State of Texas vs. Maie Killian	08/05/2019	New Case Filed (JP OCA)
1HC-19-0003	The State of Texas vs. Mary Galindo	10/16/2019	New Case Filed (JP OCA)

Non-Traffic Misdemeanors - Penal Code Total: 103

Non-Traffic Misdemeanors - Other State Law

Case Number	Style	Activity Date	Activity Type
1CJ-20-0002	The State of Texas vs. SYLVIA HERNANDEZ	01/30/2020	New Case Filed (JP OCA)
1CR-14-0459	The State of Texas vs. JASON MONTERO	12/03/2019	Warrant Recalled (JP OCA Active)
1CR-16-0698	The State of Texas vs. Austin Brown	05/13/2016	New Case Filed (JP OCA)
1CR-17-0041	The State of Texas vs. Dillion Wayne Bosch	01/12/2017	New Case Filed (JP OCA)
1CR-17-0579	The State of Texas vs. Dylan Proctor	07/31/2017	New Case Filed (JP OCA)
1CR-18-0595	The State of Texas vs. LILY SIGNAOFF	09/07/2018	New Case Filed (JP OCA)
1CR-19-0596	The State of Texas vs. GARRISON HERNANDEZ	03/26/2019	New Case Filed (JP OCA)
1CR-19-0854	The State of Texas vs. RUBEN JAIR PICAZO	05/13/2019	New Case Filed (JP OCA)
1CR-19-0904	The State of Texas vs. Tamara Lashaye Reynolds	05/23/2019	New Case Filed (JP OCA)
1CR-19-1018	The State of Texas vs. Taveon Delane Henry	06/09/2019	New Case Filed (JP OCA)
1CR-19-1021	The State of Texas vs. David Harris	06/09/2019	New Case Filed (JP OCA)
1CR-19-1046	The State of Texas vs. John Thomas Stubblefeild	06/14/2019	New Case Filed (JP OCA)
1CR-19-1051	The State of Texas vs. Trampas Robert Smith	06/17/2019	New Case Filed (JP OCA)
1CR-19-1115	The State of Texas vs. Joann M Jowers	06/26/2019	New Case Filed (JP OCA)
1CR-19-1282	The State of Texas vs. Taveon Delane Henry	07/19/2019	New Case Filed (JP OCA)
1CR-19-1288	The State of Texas vs. Jena Joy Bauer	07/19/2019	New Case Filed (JP OCA)
1CR-19-1292	The State of Texas vs. LONNIE CHANDLER	07/19/2019	New Case Filed (JP OCA)
1CR-19-1403	The State of Texas vs. Jose A Gonzalez	07/30/2019	New Case Filed (JP OCA)
1CR-19-1420	The State of Texas vs. ABIGAIL POPOCA	08/01/2019	New Case Filed (JP OCA)
1CR-19-1423	The State of Texas vs. LAURA ELIZABETH LARES	08/01/2019	New Case Filed (JP OCA)
1CR-19-1630	The State of Texas vs. RACHEL BAILEY	08/16/2019	New Case Filed (JP OCA)
1CR-19-1689	The State of Texas vs. Joseph Michael Morse	08/20/2019	New Case Filed (JP OCA)
1CR-19-1786	The State of Texas vs. WESLEY SKY REVELL	08/28/2019	New Case Filed (JP OCA)
1CR-19-1917	The State of Texas vs. MARK ANTHONY GUTIERREZ	09/05/2019	New Case Filed (JP OCA)
1CR-19-2005	The State of Texas vs. Ian Bay	09/11/2019	New Case Filed (JP OCA)
1CR-19-2297	The State of Texas vs. Regina Perry	10/02/2019	New Case Filed (JP OCA)
1CR-19-2353	The State of Texas vs. Branden Eugune Bailey	10/08/2019	New Case Filed (JP OCA)
1CR-19-2825	The State of Texas vs. JASMIN TORRES	11/14/2019	New Case Filed (JP OCA)
1CR-19-2826	The State of Texas vs. MATTHEW AARON GARCIA	11/14/2019	New Case Filed (JP OCA)
1CR-19-2943	The State of Texas vs. FADIL PUNJAWANI	12/02/2019	New Case Filed (JP OCA)
1CR-19-3179	The State of Texas vs. DAMIAN ACOSTA	12/27/2019	New Case Filed (JP OCA)
1CR-19-3221	The State of Texas vs. KEYONA KORBEL GRIGGS	12/31/2019	New Case Filed (JP OCA)
1CR-20-0078	The State of Texas vs. TYLER ALEXANDER JONES	01/13/2020	New Case Filed (JP OCA)
1CR-20-0142	The State of Texas vs. Tracy Lynn Canalichio	01/16/2020	New Case Filed (JP OCA)
1CR-20-0212	The State of Texas vs. Jacqueline Kirby	01/27/2020	New Case Filed (JP OCA)
1CR-20-0222	The State of Texas vs. Yann Sanchez	01/28/2020	New Case Filed (JP OCA)
1CR-20-0354	The State of Texas vs. Javonte Dashaun Williams	02/12/2020	New Case Filed (JP OCA)
1CR-20-0356	The State of Texas vs. Tamarik Marquez Pope	02/12/2020	New Case Filed (JP OCA)
1CR-20-0659	The State of Texas vs. Jim Sanchez	03/13/2020	New Case Filed (JP OCA)
1CR-20-0898	The State of Texas vs. Joel Rodriguez Salinas	05/15/2020	New Case Filed (JP OCA)
1CR-20-1024	The State of Texas vs. RHYN NICOLE PACE	06/01/2020	New Case Filed (JP OCA)

Case Number	Style	Activity Date	Activity Type
1CR-20-1457	The State of Texas vs. Joseph Luna	07/29/2020	New Case Filed (JP OCA)
1CR-20-1499	The State of Texas vs. JOSEPH CORTEZ	07/31/2020	New Case Filed (JP OCA)
1CR-20-1675	The State of Texas vs. TRICIA LYNN CALER	08/25/2020	New Case Filed (JP OCA)
1CR-20-2002	The State of Texas vs. XAIA VIGER	10/15/2020	New Case Filed (JP OCA)
1CR-20-2357	The State of Texas vs. PAUL SANCHEZ	12/07/2020	New Case Filed (JP OCA)
1CR-21-0044	The State of Texas vs. Sean Walton	01/08/2021	New Case Filed (JP OCA)
1CR-21-0091	The State of Texas vs. ASHLEY TIJERINA	01/19/2021	New Case Filed (JP OCA)
1CR-21-0153	The State of Texas vs. Eduardo Pineda	01/27/2021	New Case Filed (JP OCA)
1CR-21-0207	The State of Texas vs. Mekhi Huff	02/08/2021	New Case Filed (JP OCA)
1CR-21-0300	The State of Texas vs. JESSE DELANEY	03/09/2021	New Case Filed (JP OCA)
1CR-21-0321	The State of Texas vs. DANIEL T GOOD	03/15/2021	New Case Filed (JP OCA)
1CR-21-0342	The State of Texas vs. RILEY PETTY	03/22/2021	New Case Filed (JP OCA)
1CR-21-0409	The State of Texas vs. TIFFANY COCHRAN	04/12/2021	New Case Filed (JP OCA)
1CR-21-0448	The State of Texas vs. Mason Edwards	04/21/2021	New Case Filed (JP OCA)
1CR-21-0449	The State of Texas vs. Mason Edwards	04/21/2021	New Case Filed (JP OCA)
1CR-21-0468	The State of Texas vs. Fabio Martinez	05/03/2021	New Case Filed (JP OCA)
1CR-21-0556	The State of Texas vs. Michael Smula	05/18/2021	New Case Filed (JP OCA)
1CR-21-0625	The State of Texas vs. SHERINA WILLIAMS	06/07/2021	New Case Filed (JP OCA)
1CR-21-0783	The State of Texas vs. Amanda Mills	07/22/2021	New Case Filed (JP OCA)
1CR-21-0829	The State of Texas vs. Jose Perez, Jr.	08/09/2021	New Case Filed (JP OCA)
1CR-22-0084	The State of Texas vs. CHIMERE FORD	01/25/2022	New Case Filed (JP OCA)
1CR-22-0133	The State of Texas vs. Reece Everett Roskey	02/09/2022	New Case Filed (JP OCA)
1CR-22-0193	The State of Texas vs. Cooper Welch	03/01/2022	New Case Filed (JP OCA)
1CR-22-0214	The State of Texas vs. Reece Everett Roskey	03/02/2022	New Case Filed (JP OCA)
1CR-22-0231	The State of Texas vs. Reece Everett Roskey	03/08/2022	New Case Filed (JP OCA)
1CR-22-0260	The State of Texas vs. Tyrelle Marquis Jones	03/17/2022	New Case Filed (JP OCA)
1CR-22-0277	The State of Texas vs. Metrice Jackson	03/28/2022	New Case Filed (JP OCA)
1CR-22-0297	The State of Texas vs. Glenn Earl Jr West	04/05/2022	New Case Filed (JP OCA)
1CR-22-0325	The State of Texas vs. TIARA SPENCER	04/12/2022	New Case Filed (JP OCA)
1CR-22-0327	The State of Texas vs. Regina Rogers	04/18/2022	New Case Filed (JP OCA)
1CR-22-0348	The State of Texas vs. CHRISTIN CANNON	04/22/2022	New Case Filed (JP OCA)

Non-Traffic Misdemeanors - Other State Law Total: 72

Non-Traffic Misdemeanors - County Ordinance

Case Number	Style	Activity Date	Activity Type
1CR-20-0144	The State of Texas vs. Maribel Corona	01/16/2020	New Case Filed (JP OCA)
1CR-21-1174	The State of Texas vs. MELISSA CASAS	09/23/2021	New Case Filed (JP OCA)
1CR-22-0152	The State of Texas vs. Brandy Aviles	02/11/2022	New Case Filed (JP OCA)
1CR-22-0466	The State of Texas vs. Brandy Renee Aviles	05/20/2022	New Case Filed (JP OCA)
1CR-22-0467	The State of Texas vs. Brandy Renee Aviles	05/20/2022	New Case Filed (JP OCA)

Non-Traffic Misdemeanors - County Ordinance Total: 5

JP1

1.a. Beginning Pending - Active Cases Total: 2204

1.b. Beginning Pending - Inactive Cases

Traffic Misdemeanors - Non-Parking

Case Number	Style	Activity Date	Activity Type
1CR-13-0889	The State of Texas vs. DANIEL ANDERSON	09/18/2013	Warrant Issued (JP OCA Inactive)
1CR-13-1048	The State of Texas vs. NATHAN MOORE	09/18/2013	Warrant Issued (JP OCA Inactive)
1CR-13-1049	The State of Texas vs. NATHAN MOORE	09/18/2013	Warrant Issued (JP OCA Inactive)
1CR-13-1230	The State of Texas vs. Morris Williams	07/23/2013	Warrant Issued (JP OCA Inactive)
1CR-13-1532	The State of Texas vs. KATERINA FISCUS	08/19/2013	Warrant Issued (JP OCA Inactive)
1CR-13-1576	The State of Texas vs. Adam Shields	11/20/2013	Warrant Issued (JP OCA Inactive)
1CR-13-1673	The State of Texas vs. ALEXANDRA RODRIGUEZ	08/19/2013	Warrant Issued (JP OCA Inactive)
1CR-13-1674	The State of Texas vs. ALEXANDRA RODRIGUEZ	08/19/2013	Warrant Issued (JP OCA Inactive)
1CR-13-1894	The State of Texas vs. PAUL ARRIAGA	11/19/2013	Warrant Issued (JP OCA Inactive)
1CR-13-1906	The State of Texas vs. SHERMAN MEADOWS	11/20/2013	Warrant Issued (JP OCA Inactive)
1CR-13-1956	The State of Texas vs. TREMAYNE DONYELL	11/19/2013	Warrant Issued (JP OCA Inactive)
1CR-13-1980	The State of Texas vs. PAUL ARRIAGA	11/19/2013	Warrant Issued (JP OCA Inactive)
1CR-13-2042	The State of Texas vs. Fernando Rodriguez	10/15/2013	Warrant Issued (JP OCA Inactive)
1CR-13-2043	The State of Texas vs. Fernando Rodriguez	10/15/2013	Warrant Issued (JP OCA Inactive)
1CR-13-2088	The State of Texas vs. Damon Stinon	10/15/2013	Warrant Issued (JP OCA Inactive)
1CR-13-2091	The State of Texas vs. Mandy Eads	01/06/2014	Warrant Issued (JP OCA Inactive)
1CR-13-2092	The State of Texas vs. Mandy Eads	01/06/2014	Warrant Issued (JP OCA Inactive)
1CR-13-2108	The State of Texas vs. ANNE WELCH	01/29/2014	Warrant Issued (JP OCA Inactive)
1CR-13-2139	The State of Texas vs. Brandi Danre	10/24/2013	Warrant Issued (JP OCA Inactive)
1CR-13-2144	The State of Texas vs. Gilberto Maya	10/24/2013	Warrant Issued (JP OCA Inactive)
1CR-13-2145	The State of Texas vs. Gilberto Maya	10/24/2013	Warrant Issued (JP OCA Inactive)
1CR-13-2158	The State of Texas vs. Richard Nettles	10/24/2013	Warrant Issued (JP OCA Inactive)
1CR-13-2173	The State of Texas vs. DERRICK VYBIRAL	01/23/2014	Warrant Issued (JP OCA Inactive)
1CR-13-2212	The State of Texas vs. Jorge Chavez-Sanchez	01/09/2014	Warrant Issued (JP OCA Inactive)
1CR-13-2366	The State of Texas vs. JOSE VALLECIO	11/19/2013	Warrant Issued (JP OCA Inactive)
1CR-13-2367	The State of Texas vs. JOSE VALLECIO	11/19/2013	Warrant Issued (JP OCA Inactive)
1CR-13-2378	The State of Texas vs. Matthew Houston	01/17/2014	Warrant Issued (JP OCA Inactive)
1CR-13-2399	The State of Texas vs. JUSTIN FARADRUI	01/23/2014	Warrant Issued (JP OCA Inactive)
1CR-13-2400	The State of Texas vs. JUSTIN FARADRUI	01/23/2014	Warrant Issued (JP OCA Inactive)
1CR-13-2401	The State of Texas vs. JUSTIN FARADRUI	01/23/2014	Warrant Issued (JP OCA Inactive)
1CR-13-2434	The State of Texas vs. ALLEN MACHUCA	03/31/2014	Warrant Issued (JP OCA Inactive)
1CR-13-2477	The State of Texas vs. Gilberto Martinez	01/17/2014	Warrant Issued (JP OCA Inactive)
1CR-13-2564	The State of Texas vs. Veronica Santos	04/30/2014	Warrant Issued (JP OCA Inactive)
1CR-13-2565	The State of Texas vs. Veronica Santos	03/31/2014	Warrant Issued (JP OCA Inactive)
1CR-13-2596	The State of Texas vs. MICHELLE JOHNSON	01/29/2014	Warrant Issued (JP OCA Inactive)
1CR-13-2629	The State of Texas vs. HECTOR VILLATORO-PEREZ	02/13/2014	Warrant Issued (JP OCA Inactive)
1CR-13-2666	The State of Texas vs. Amanda Ray	11/20/2013	Warrant Issued (JP OCA Inactive)
1CR-13-2709	The State of Texas vs. Kyle Alden	01/09/2014	Warrant Issued (JP OCA Inactive)
1CR-13-2814	The State of Texas vs. RASHARD RILEY	01/29/2014	Warrant Issued (JP OCA Inactive)
1CR-13-2815	The State of Texas vs. RASHARD RILEY	01/29/2014	Warrant Issued (JP OCA Inactive)
1CR-13-2908	The State of Texas vs. IVAN MORENO	02/13/2014	Warrant Issued (JP OCA Inactive)

TXOCA JP 2011 Criminal Report

Reporting Period: June, 2022

JP1

Case Number	Style	Activity Date	Activity Type
1CR-13-2909	The State of Texas vs. IVAN MORENO	02/13/2014	Warrant Issued (JP OCA Inactive)
1CR-13-2974	The State of Texas vs. Terrance Diaz	01/17/2014	Warrant Issued (JP OCA Inactive)
1CR-13-3028	The State of Texas vs. Jorge Arce	02/26/2014	Warrant Issued (JP OCA Inactive)
1CR-13-3044	The State of Texas vs. Angelica Haro	04/08/2014	Warrant Issued (JP OCA Inactive)
1CR-13-3045	The State of Texas vs. Angelica Haro	04/08/2014	Warrant Issued (JP OCA Inactive)
1CR-13-3051	The State of Texas vs. ERIC GOMEZ	01/29/2014	Warrant Issued (JP OCA Inactive)
1CR-13-3169	The State of Texas vs. SARA CARTER	11/19/2013	Warrant Issued (JP OCA Inactive)
1CR-13-3172	The State of Texas vs. Jamel Hendricks	02/13/2014	Warrant Issued (JP OCA Inactive)
1CR-13-3173	The State of Texas vs. Jamel Hendricks	02/13/2014	Warrant Issued (JP OCA Inactive)
1CR-13-3185	The State of Texas vs. CHARDE THOMAS	02/13/2014	Warrant Issued (JP OCA Inactive)
1CR-13-3274	The State of Texas vs. ANTHONY GOMEZ	01/29/2014	Warrant Issued (JP OCA Inactive)
1CR-13-3426	The State of Texas vs. BRANDON MASIN	01/29/2014	Warrant Issued (JP OCA Inactive)
1CR-13-3683	The State of Texas vs. Lincoln Williams	02/13/2014	Warrant Issued (JP OCA Inactive)
1CR-13-3949	The State of Texas vs. Herique Alaniz	11/19/2013	Warrant Issued (JP OCA Inactive)
1CR-13-3989	The State of Texas vs. Melissa Twardowski	03/06/2014	Warrant Issued (JP OCA Inactive)
1CR-13-4353	The State of Texas vs. Alton Adams	04/30/2014	Warrant Issued (JP OCA Inactive)
1CR-13-4355	The State of Texas vs. Alton Adams	03/24/2014	Warrant Issued (JP OCA Inactive)
1CR-13-4359	The State of Texas vs. Debra Oshaughnessy	03/04/2014	Warrant Issued (JP OCA Inactive)
1CR-13-4452	The State of Texas vs. Kenneth Kier	03/04/2014	Warrant Issued (JP OCA Inactive)
1CR-13-4453	The State of Texas vs. Kenneth Kier	03/04/2014	Warrant Issued (JP OCA Inactive)
1CR-13-4575	The State of Texas vs. Daniel Leitzke	11/20/2013	Warrant Issued (JP OCA Inactive)
1CR-13-5334	The State of Texas vs. Mason Wallace	02/03/2014	Warrant Issued (JP OCA Inactive)
1CR-13-5395	The State of Texas vs. Valerie Nieto	02/13/2014	Warrant Issued (JP OCA Inactive)
1CR-13-5396	The State of Texas vs. Valerie Nieto	02/13/2014	Warrant Issued (JP OCA Inactive)
1CR-13-5397	The State of Texas vs. Valerie Nieto	02/13/2014	Warrant Issued (JP OCA Inactive)
1CR-13-5676	The State of Texas vs. RALPH MENDOZA, III	02/11/2014	Warrant Issued (JP OCA Inactive)
1CR-13-5863	The State of Texas vs. ROBERTO LOPEZ, Jr.	02/11/2014	Warrant Issued (JP OCA Inactive)
1CR-13-5864	The State of Texas vs. ROBERTO LOPEZ, Jr.	02/11/2014	Warrant Issued (JP OCA Inactive)
1CR-13-5953	The State of Texas vs. Ladayna Dougherty	01/29/2014	Warrant Issued (JP OCA Inactive)
1CR-13-6176	The State of Texas vs. John Walker	01/29/2014	Warrant Issued (JP OCA Inactive)
1CR-13-6253	The State of Texas vs. Emmanuel Apablaza	01/23/2014	Warrant Issued (JP OCA Inactive)
1CR-13-6254	The State of Texas vs. Emmanuel Apablaza	01/23/2014	Warrant Issued (JP OCA Inactive)
1CR-13-6298	The State of Texas vs. Dalton Harper	01/29/2014	Warrant Issued (JP OCA Inactive)
1CR-13-6452	The State of Texas vs. MELISSA SOTERO	01/23/2014	Warrant Issued (JP OCA Inactive)
1CR-13-6453	The State of Texas vs. MELISSA SOTERO	01/23/2014	Warrant Issued (JP OCA Inactive)
1CR-13-6616	The State of Texas vs. Jamie Flores	03/24/2014	Warrant Issued (JP OCA Inactive)
1CR-13-6826	The State of Texas vs. JAMILETH DIAZ	12/16/2013	Warrant Issued (JP OCA Inactive)
1CR-13-6911	The State of Texas vs. REMIGIO GUERRA, Jr.	05/15/2014	Warrant Issued (JP OCA Inactive)
1CR-13-7058	The State of Texas vs. Julian Zapata	02/26/2014	Warrant Issued (JP OCA Inactive)
1CR-13-7111	The State of Texas vs. Alexis Daniel	02/26/2014	Warrant Issued (JP OCA Inactive)
1CR-13-7112	The State of Texas vs. Alexis Daniel	02/26/2014	Warrant Issued (JP OCA Inactive)
1CR-13-7229	The State of Texas vs. RAFAEL RETANO	03/24/2014	Warrant Issued (JP OCA Inactive)

TXOCA JP 2011 Criminal Report

TXWILLIAMSONPRO

Reporting Period: June, 2022

JP1

Case Number	Style	Activity Date	Activity Type
1CR-13-7328	The State of Texas vs. FRANCISCO VALENZUELA JR	03/24/2014	Warrant Issued (JP OCA Inactive)
1CR-13-7396	The State of Texas vs. FRANK RODRIGUEZ, Jr.	03/24/2014	Warrant Issued (JP OCA Inactive)
1CR-13-7406	The State of Texas vs. STEPHANIE VIESCAS	03/04/2014	Warrant Issued (JP OCA Inactive)
1CR-13-7432	The State of Texas vs. JOSEPH FOSTER	03/24/2014	Warrant Issued (JP OCA Inactive)
1CR-14-0031	The State of Texas vs. William Scott, Jr.	01/04/2017	Warrant Issued (JP OCA Inactive)
1CR-14-0032	The State of Texas vs. William Scott, Jr.	01/04/2017	Warrant Issued (JP OCA Inactive)
1CR-14-0328	The State of Texas vs. Jorge Castillo-Garcia	03/06/2014	Warrant Issued (JP OCA Inactive)
1CR-14-0464	The State of Texas vs. TODD SERPICO	05/15/2014	Warrant Issued (JP OCA Inactive)
1CR-14-0684	The State of Texas vs. MICHAEL STOWERS, Jr.	05/15/2014	Warrant Issued (JP OCA Inactive)
1CR-14-0689	The State of Texas vs. ELIER HERNANDEZ	08/12/2014	Warrant Issued (JP OCA Inactive)
1CR-14-0743	The State of Texas vs. Alton Adams	04/30/2014	Warrant Issued (JP OCA Inactive)
1CR-14-0795	The State of Texas vs. Yanet Jaramillo-Gonzalez	05/23/2014	Warrant Issued (JP OCA Inactive)
1CR-14-0796	The State of Texas vs. Yanet Jaramillo-Gonzalez	05/23/2014	Warrant Issued (JP OCA Inactive)
1CR-14-0918	The State of Texas vs. Haley Polk	06/09/2014	Warrant Issued (JP OCA Inactive)
1CR-14-1077	The State of Texas vs. Joanna Russell	07/18/2014	Warrant Issued (JP OCA Inactive)
1CR-14-1100	The State of Texas vs. PAMELA MAYES	07/18/2014	Warrant Issued (JP OCA Inactive)
1CR-14-1101	The State of Texas vs. PAMELA MAYES	07/18/2014	Warrant Issued (JP OCA Inactive)
1CR-14-1154	The State of Texas vs. JOSE HERNANDEZ	06/03/2014	Warrant Issued (JP OCA Inactive)
1CR-14-1507	The State of Texas vs. POLORIAN LARDEN	09/09/2014	Warrant Issued (JP OCA Inactive)
1CR-14-1596	The State of Texas vs. JORDAN BROWN	09/08/2014	Warrant Issued (JP OCA Inactive)
1CR-14-1635	The State of Texas vs. JOHNATHAN SHELBY, Jr.	09/08/2014	Warrant Issued (JP OCA Inactive)
1CR-14-1716	The State of Texas vs. WESLEY GOODE	09/08/2014	Warrant Issued (JP OCA Inactive)
1CR-14-1831	The State of Texas vs. Elisa Hightower	10/01/2014	Warrant Issued (JP OCA Inactive)
1CR-14-1832	The State of Texas vs. Elisa Hightower	10/01/2014	Warrant Issued (JP OCA Inactive)
1CR-14-1886	The State of Texas vs. Sasha Smith	10/21/2014	Warrant Issued (JP OCA Inactive)
1CR-14-1887	The State of Texas vs. Sasha Smith	10/21/2014	Warrant Issued (JP OCA Inactive)
1CR-14-1914	The State of Texas vs. Angela Lara	10/21/2014	Warrant Issued (JP OCA Inactive)
1CR-14-1940	The State of Texas vs. EDDY KAHOOKELE, Jr.	03/02/2015	Warrant Issued (JP OCA Inactive)
1CR-14-2082	The State of Texas vs. Richard Freach	12/12/2014	Warrant Issued (JP OCA Inactive)
1CR-14-2209	The State of Texas vs. MARVIN TUNCHEZ	12/29/2014	Warrant Issued (JP OCA Inactive)
1CR-14-2236	The State of Texas vs. BRANDON GONZALES	12/12/2014	Warrant Issued (JP OCA Inactive)
1CR-14-2253	The State of Texas vs. ALBERT GARNER	12/29/2014	Warrant Issued (JP OCA Inactive)
1CR-14-2254	The State of Texas vs. ALBERT GARNER	12/29/2014	Warrant Issued (JP OCA Inactive)
1CR-14-2300	The State of Texas vs. BLANCA TORRES	10/28/2014	Warrant Issued (JP OCA Inactive)
1CR-14-2303	The State of Texas vs. Joel Moonan-Starnes	12/29/2014	Warrant Issued (JP OCA Inactive)
1CR-14-2399	The State of Texas vs. TODD PHELAN	02/17/2015	Warrant Issued (JP OCA Inactive)
1CR-14-2400	The State of Texas vs. TODD PHELAN	02/17/2015	Warrant Issued (JP OCA Inactive)
1CR-14-2512	The State of Texas vs. Joseph Whalen	12/12/2014	Warrant Issued (JP OCA Inactive)
1CR-14-2524	The State of Texas vs. April Ibarguen	04/02/2015	Warrant Issued (JP OCA Inactive)
1CR-14-2545	The State of Texas vs. JOSEPH DELGADO	12/29/2014	Warrant Issued (JP OCA Inactive)
1CR-14-2710	The State of Texas vs. ROBERT POLOSKI	01/09/2015	Warrant Issued (JP OCA Inactive)
1CR-14-2735	The State of Texas vs. MOHAMED ABDULKADER	01/28/2015	Warrant Issued (JP OCA Inactive)

TXOCA JP 2011 Criminal Report

TXWILLIAMSONPRO

Reporting Period: June, 2022

JP1

Case Number	Style	Activity Date	Activity Type
1CR-14-2865	The State of Texas vs. John-Michael Shanika	02/09/2015	Warrant Issued (JP OCA Inactive)
1CR-14-2866	The State of Texas vs. John-Michael Shanika	02/09/2015	Warrant Issued (JP OCA Inactive)
1CR-14-2867	The State of Texas vs. John-Michael Shanika	02/09/2015	Warrant Issued (JP OCA Inactive)
1CR-14-2967	The State of Texas vs. GERRY BRIDGES	02/17/2015	Warrant Issued (JP OCA Inactive)
1CR-14-3032	The State of Texas vs. Darwin Deskins	03/02/2015	Warrant Issued (JP OCA Inactive)
1CR-14-3090	The State of Texas vs. Ricky Hernandez	04/14/2015	Warrant Issued (JP OCA Inactive)
1CR-15-0077	The State of Texas vs. Hugo Garcia-Garcia	07/01/2015	Warrant Issued (JP OCA Inactive)
1CR-15-0078	The State of Texas vs. JOCELYN SPRAGGINS	07/01/2015	Warrant Issued (JP OCA Inactive)
1CR-15-0079	The State of Texas vs. JOCELYN SPRAGGINS	07/01/2015	Warrant Issued (JP OCA Inactive)
1CR-15-0285	The State of Texas vs. Lisamarie Vendetti	07/01/2015	Warrant Issued (JP OCA Inactive)
1CR-15-0330	The State of Texas vs. Marie Valadez	07/01/2015	Warrant Issued (JP OCA Inactive)
1CR-15-0340	The State of Texas vs. ELLIOTT DIRDEN	07/01/2015	Warrant Issued (JP OCA Inactive)
1CR-15-0344	The State of Texas vs. BRITTANY HARRISON-SPENCER	07/01/2015	Warrant Issued (JP OCA Inactive)
1CR-15-0360	The State of Texas vs. Dolores Cruz	07/01/2015	Warrant Issued (JP OCA Inactive)
1CR-15-0466	The State of Texas vs. Dylan Ramos	07/08/2015	Warrant Issued (JP OCA Inactive)
1CR-15-0478	The State of Texas vs. AUTUMN FRANKLIN	07/01/2015	Warrant Issued (JP OCA Inactive)
1CR-15-0590	The State of Texas vs. Herv Martin	09/02/2015	Warrant Issued (JP OCA Inactive)
1CR-15-0613	The State of Texas vs. Avalisa Gallo	08/17/2015	Warrant Issued (JP OCA Inactive)
1CR-15-0768	The State of Texas vs. FRANCIS MASTRANGELO JR	08/17/2015	Warrant Issued (JP OCA Inactive)
1CR-15-0860	The State of Texas vs. JASON WINN	08/17/2015	Warrant Issued (JP OCA Inactive)
1CR-15-0991	The State of Texas vs. Victoria Ancira	11/19/2015	Warrant Issued (JP OCA Inactive)
1CR-15-0997	The State of Texas vs. MICHAEL MCEARCHERN	09/22/2015	Warrant Issued (JP OCA Inactive)
1CR-15-1026	The State of Texas vs. MATTHEW ROBERSON	08/17/2015	Warrant Issued (JP OCA Inactive)
1CR-15-1050	The State of Texas vs. Ferrado Ortiz, Jr.	10/08/2015	Warrant Issued (JP OCA Inactive)
1CR-15-1056	The State of Texas vs. ELOY MARTINEZ	08/17/2015	Warrant Issued (JP OCA Inactive)
1CR-15-1113	The State of Texas vs. Raul Sanchez-Martinez, Jr.	10/08/2015	Warrant Issued (JP OCA Inactive)
1CR-15-1114	The State of Texas vs. Raul Sanchez-Martinez, Jr.	10/08/2015	Warrant Issued (JP OCA Inactive)
1CR-15-1216	The State of Texas vs. Michael Mellette	10/19/2015	Warrant Issued (JP OCA Inactive)
1CR-15-1217	The State of Texas vs. Michael Mellette	10/19/2015	Warrant Issued (JP OCA Inactive)
1CR-15-1248	The State of Texas vs. MAXIE MCADOO	02/23/2016	Warrant Issued (JP OCA Inactive)
1CR-15-1350	The State of Texas vs. Adarryll Sheppard, Jr.	10/08/2015	Warrant Issued (JP OCA Inactive)
1CR-15-1464	The State of Texas vs. REBECCA CARRINGTON	10/27/2015	Warrant Issued (JP OCA Inactive)
1CR-15-1731	The State of Texas vs. JASON PFEIFFER	11/30/2015	Warrant Issued (JP OCA Inactive)
1CR-15-1818	The State of Texas vs. Mary Vargas	04/04/2016	Warrant Issued (JP OCA Inactive)
1CR-15-1927	The State of Texas vs. TIMOTHY RAMOS	01/08/2016	Warrant Issued (JP OCA Inactive)
1CR-15-1941	The State of Texas vs. Francisco Cavazos-Benavides	10/27/2015	Warrant Issued (JP OCA Inactive)
1CR-15-2187	The State of Texas vs. DATIANA GUERRERO-WHITE	02/23/2016	Warrant Issued (JP OCA Inactive)
1CR-15-2262	The State of Texas vs. DIANE SIMMONS	03/02/2016	Warrant Issued (JP OCA Inactive)
1CR-15-2263	The State of Texas vs. DIANE SIMMONS	03/02/2016	Warrant Issued (JP OCA Inactive)
1CR-16-0016	The State of Texas vs. Holly Robinson	04/20/2016	Warrant Issued (JP OCA Inactive)
1CR-16-0041	The State of Texas vs. Tyler Kruse	06/16/2016	Warrant Issued (JP OCA Inactive)
1CR-16-0133	The State of Texas vs. Jose Correa	03/11/2016	Warrant Issued (JP OCA Inactive)

TXOCA JP 2011 Criminal Report

TXWILLIAMSONPRO

Reporting Period: June, 2022

JP1

Case Number	Style	Activity Date	Activity Type
1CR-16-0134	The State of Texas vs. TAMARA SMITH	03/11/2016	Warrant Issued (JP OCA Inactive)
1CR-16-0135	The State of Texas vs. Patrice Shorter	05/24/2016	Warrant Issued (JP OCA Inactive)
1CR-16-0157	The State of Texas vs. Melody Wellnitz	05/19/2016	Warrant Issued (JP OCA Inactive)
1CR-16-0158	The State of Texas vs. Melody Wellnitz	05/19/2016	Warrant Issued (JP OCA Inactive)
1CR-16-0205	The State of Texas vs. TRESA BROOKS	09/27/2016	Warrant Issued (JP OCA Inactive)
1CR-16-0272	The State of Texas vs. Henry Collins	05/19/2016	Warrant Issued (JP OCA Inactive)
1CR-16-0366	The State of Texas vs. Miguel Loa-Bocanegra	07/12/2016	Warrant Issued (JP OCA Inactive)
1CR-16-0383	The State of Texas vs. LEONARDO VAZQUEZ	07/07/2016	Warrant Issued (JP OCA Inactive)
1CR-16-0445	The State of Texas vs. Stephen Nelson	07/07/2016	Warrant Issued (JP OCA Inactive)
1CR-16-0446	The State of Texas vs. Stephen Nelson	07/07/2016	Warrant Issued (JP OCA Inactive)
1CR-16-0452	The State of Texas vs. ASHLEY KELLY	10/19/2018	Warrant Issued (JP OCA Inactive)
1CR-16-0453	The State of Texas vs. ASHLEY KELLY	10/19/2018	Warrant Issued (JP OCA Inactive)
1CR-16-0486	The State of Texas vs. Travis Montgomery	07/07/2016	Warrant Issued (JP OCA Inactive)
1CR-16-0555	The State of Texas vs. Patrice Shorter	05/24/2016	Warrant Issued (JP OCA Inactive)
1CR-16-0604	The State of Texas vs. Raul Ortiz	07/12/2016	Warrant Issued (JP OCA Inactive)
1CR-16-0605	The State of Texas vs. Raul Ortiz	07/12/2016	Warrant Issued (JP OCA Inactive)
1CR-16-0747	The State of Texas vs. RAMON AVALOS	10/25/2016	Warrant Issued (JP OCA Inactive)
1CR-16-0852	The State of Texas vs. TAYLOR JONES	09/19/2016	Warrant Issued (JP OCA Inactive)
1CR-16-0934	The State of Texas vs. DAN PATLAN GUERRERO	02/06/2017	Warrant Issued (JP OCA Inactive)
1CR-16-0936	The State of Texas vs. SCOTIMARIE HEAD	02/06/2017	Warrant Issued (JP OCA Inactive)
1CR-16-1000	The State of Texas vs. RICHARD DURON	02/06/2017	Warrant Issued (JP OCA Inactive)
1CR-16-1001	The State of Texas vs. JAVIER DAVILA	01/04/2017	Warrant Issued (JP OCA Inactive)
1CR-16-1002	The State of Texas vs. JAVIER DAVILA	01/04/2017	Warrant Issued (JP OCA Inactive)
1CR-16-1040	The State of Texas vs. AVERY MONTGOMERY	02/16/2017	Warrant Issued (JP OCA Inactive)
1CR-16-1041	The State of Texas vs. AVERY MONTGOMERY	02/16/2017	Warrant Issued (JP OCA Inactive)
1CR-16-1133	The State of Texas vs. Uriel Moreno	02/16/2017	Warrant Issued (JP OCA Inactive)
1CR-16-1252	The State of Texas vs. JEFFERY JONES	09/05/2017	Warrant Issued (JP OCA Inactive)
1CR-17-0016	The State of Texas vs. Booker Bell	05/02/2017	Warrant Issued (JP OCA Inactive)
1CR-17-0030	The State of Texas vs. ERIC ANDERSEN	09/05/2017	Warrant Issued (JP OCA Inactive)
1CR-17-0119	The State of Texas vs. BRITTANY RASBERRY	09/05/2017	Warrant Issued (JP OCA Inactive)
1CR-17-0143	The State of Texas vs. ERIC ANDERSEN	09/05/2017	Warrant Issued (JP OCA Inactive)
1CR-17-0198	The State of Texas vs. Deja Nashae Mae Lyons	08/08/2017	Warrant Issued (JP OCA Inactive)
1CR-17-0199	The State of Texas vs. Deja Nashae Mae Lyons	08/08/2017	Warrant Issued (JP OCA Inactive)
1CR-17-0377	The State of Texas vs. SHALONA TAYLOR	05/14/2019	Warrant Issued (JP OCA Inactive)
1CR-17-0378	The State of Texas vs. SHALONA TAYLOR	05/14/2019	Warrant Issued (JP OCA Inactive)
1CR-17-0379	The State of Texas vs. SHALONA TAYLOR	05/14/2019	Warrant Issued (JP OCA Inactive)
1CR-17-0382	The State of Texas vs. TJ Miller	10/30/2017	Warrant Issued (JP OCA Inactive)
1CR-17-0383	The State of Texas vs. TJ Miller	10/30/2017	Warrant Issued (JP OCA Inactive)
1CR-17-0451	The State of Texas vs. Kraig Jourdain	08/28/2017	Warrant Issued (JP OCA Inactive)
1CR-17-0464	The State of Texas vs. MARCO ESTRADA RAMIREZ	09/22/2017	Warrant Issued (JP OCA Inactive)
1CR-17-0465	The State of Texas vs. MARCO ESTRADA RAMIREZ	09/22/2017	Warrant Issued (JP OCA Inactive)
1CR-17-0539	The State of Texas vs. COLBY KIGHT	10/30/2017	Warrant Issued (JP OCA Inactive)

TXOCA JP 2011 Criminal Report

TXWILLIAMSONPRO

Reporting Period: June, 2022

JP1

Case Number	Style	Activity Date	Activity Type
1CR-17-0540	The State of Texas vs. COLBY KIGHT	10/30/2017	Warrant Issued (JP OCA Inactive)
1CR-17-0547	The State of Texas vs. Stanley Brent	10/30/2017	Warrant Issued (JP OCA Inactive)
1CR-17-0871	The State of Texas vs. LAWRENCE TEZENO	10/19/2018	Warrant Issued (JP OCA Inactive)
1CR-17-0909	The State of Texas vs. Agustin Bosquez, Jr.	05/01/2018	Warrant Issued (JP OCA Inactive)
1CR-17-0934	The State of Texas vs. ERIC DELUNA	10/19/2018	Warrant Issued (JP OCA Inactive)
1CR-17-0988	The State of Texas vs. BRIGITTE WEST	10/19/2018	Warrant Issued (JP OCA Inactive)
1CR-18-0002	The State of Texas vs. RUBEN RIVERA	11/27/2018	Warrant Issued (JP OCA Inactive)
1CR-18-0003	The State of Texas vs. RUBEN RIVERA	11/27/2018	Warrant Issued (JP OCA Inactive)
1CR-18-0012	The State of Texas vs. Alex Ramos	11/27/2018	Warrant Issued (JP OCA Inactive)
1CR-18-0065	The State of Texas vs. MICHAEL EDMINSON	11/27/2018	Warrant Issued (JP OCA Inactive)
1CR-18-0066	The State of Texas vs. MICHAEL EDMINSON	11/27/2018	Warrant Issued (JP OCA Inactive)
1CR-18-0067	The State of Texas vs. JEWEL TORRES	11/27/2018	Warrant Issued (JP OCA Inactive)
1CR-18-0073	The State of Texas vs. Arkell Thomas	11/27/2018	Warrant Issued (JP OCA Inactive)
1CR-18-0097	The State of Texas vs. BRIAN DUNN	10/18/2018	Warrant Issued (JP OCA Inactive)
1CR-18-0098	The State of Texas vs. BRIAN DUNN	10/18/2018	Warrant Issued (JP OCA Inactive)
1CR-18-0123	The State of Texas vs. LARAE FORD	11/28/2018	Warrant Issued (JP OCA Inactive)
1CR-18-0137	The State of Texas vs. JOSHUA DELAROSA,	11/28/2018	Warrant Issued (JP OCA Inactive)
1CR-18-0227	The State of Texas vs. SHAWN SIMMONS	11/08/2018	Warrant Issued (JP OCA Inactive)
1CR-18-0232	The State of Texas vs. NICHOLE RODELA	11/28/2018	Warrant Issued (JP OCA Inactive)
1CR-18-0233	The State of Texas vs. NICHOLE RODELA	11/28/2018	Warrant Issued (JP OCA Inactive)
1CR-18-0276	The State of Texas vs. BRANDON SOLIZ	11/28/2018	Warrant Issued (JP OCA Inactive)
1CR-18-0277	The State of Texas vs. BRANDON SOLIZ	11/28/2018	Warrant Issued (JP OCA Inactive)
1CR-18-0309	The State of Texas vs. MARK HUPP, II	05/14/2019	Warrant Issued (JP OCA Inactive)
1CR-18-0358	The State of Texas vs. HUMBERTO HERNANDEZ LAZARIN	05/14/2019	Warrant Issued (JP OCA Inactive)
1CR-18-0359	The State of Texas vs. HUMBERTO HERNANDEZ LAZARIN	05/14/2019	Warrant Issued (JP OCA Inactive)
1CR-18-0361	The State of Texas vs. EVERTON MORRIS JR	05/14/2019	Warrant Issued (JP OCA Inactive)
1CR-18-0373	The State of Texas vs. SAMUEL MORRIS	05/17/2019	Warrant Issued (JP OCA Inactive)
1CR-18-0392	The State of Texas vs. Tammy Jo Prinanitz	01/29/2020	Warrant Issued (JP OCA Inactive)
1CR-18-0428	The State of Texas vs. JOSE TIERRABLANCA	05/17/2019	Warrant Issued (JP OCA Inactive)
1CR-18-0434	The State of Texas vs. ERIE FINLEY	05/17/2019	Warrant Issued (JP OCA Inactive)
1CR-18-0458	The State of Texas vs. ALAN MARMER	05/17/2019	Warrant Issued (JP OCA Inactive)
1CR-18-0526	The State of Texas vs. JAMES WATSON	05/17/2019	Warrant Issued (JP OCA Inactive)
1CR-18-0527	The State of Texas vs. JAMES WATSON	05/17/2019	Warrant Issued (JP OCA Inactive)
1CR-18-0531	The State of Texas vs. JOSE VALADEZ GARCIA	04/23/2019	Warrant Issued (JP OCA Inactive)
1CR-18-0532	The State of Texas vs. JOSE VALADEZ GARCIA	04/23/2019	Warrant Issued (JP OCA Inactive)
1CR-18-0604	The State of Texas vs. ANGEL GONZALEZ	05/17/2019	Warrant Issued (JP OCA Inactive)
1CR-18-0607	The State of Texas vs. NAKISHA BOLAR	05/17/2019	Warrant Issued (JP OCA Inactive)
1CR-18-0619	The State of Texas vs. MICHAEL MCBRYDE	05/17/2019	Warrant Issued (JP OCA Inactive)
1CR-18-0620	The State of Texas vs. MICHAEL MCBRYDE	05/17/2019	Warrant Issued (JP OCA Inactive)
1CR-18-0626	The State of Texas vs. WILLIAM LITTLE	05/17/2019	Warrant Issued (JP OCA Inactive)
1CR-18-0627	The State of Texas vs. WILLIAM LITTLE	05/17/2019	Warrant Issued (JP OCA Inactive)
1CR-18-0628	The State of Texas vs. WILLIAM LITTLE	05/17/2019	Warrant Issued (JP OCA Inactive)

TXOCA JP 2011 Criminal Report

Reporting Period: June, 2022

JP1

Case Number	Style	Activity Date	Activity Type
1CR-18-0838	The State of Texas vs. KEITH TYRONE PERINE	05/31/2022	Warrant Issued (JP OCA Inactive)
1CR-19-0078	The State of Texas vs. STEVEN W SHERWOOD	01/29/2020	Warrant Issued (JP OCA Inactive)
1CR-19-0102	The State of Texas vs. CINTIA PATRICIA GEORGE DIAZ	01/29/2020	Warrant Issued (JP OCA Inactive)
1CR-19-0103	The State of Texas vs. CINTIA PATRICIA GEORGE DIAZ	01/29/2020	Warrant Issued (JP OCA Inactive)
1CR-19-0379	The State of Texas vs. David Botello Alvarado	01/29/2020	Warrant Issued (JP OCA Inactive)
1CR-19-0397	The State of Texas vs. STEVEN MICHAEL SABAT	01/29/2020	Warrant Issued (JP OCA Inactive)
1CR-19-0562	The State of Texas vs. Torey Brown	01/29/2020	Warrant Issued (JP OCA Inactive)
1CR-19-0638	The State of Texas vs. Julio Montano	04/25/2022	Warrant Issued (JP OCA Inactive)
1CR-19-1588	The State of Texas vs. LOUISA CHEBET KOMEN	01/29/2020	Warrant Issued (JP OCA Inactive)
1CR-19-1589	The State of Texas vs. LOUISA KOMEN	01/29/2020	Warrant Issued (JP OCA Inactive)
1CR-19-1592	The State of Texas vs. JSHAUN COLLINS	01/29/2020	Warrant Issued (JP OCA Inactive)
1CR-19-1857	The State of Texas vs. Roberto Armando Alvarado-Zaldivar	05/31/2022	Warrant Issued (JP OCA Inactive)
1CR-19-1858	The State of Texas vs. Roberto Armando Alvarado-Zaldivar	05/31/2022	Warrant Issued (JP OCA Inactive)
1CR-19-1859	The State of Texas vs. Roberto Armando Alvarado-Zaldivar	05/31/2022	Warrant Issued (JP OCA Inactive)
1CR-19-1860	The State of Texas vs. Roberto Armando Alvarado-Zaldivar	05/31/2022	Warrant Issued (JP OCA Inactive)
1CR-19-2312	The State of Texas vs. Armando Yarel Serna-Trejo	05/31/2022	Warrant Issued (JP OCA Inactive)
1CR-19-2313	The State of Texas vs. Armando Yarel Serna-Trejo	05/31/2022	Warrant Issued (JP OCA Inactive)
1CR-19-2377	The State of Texas vs. BRANDEN BAILEY	05/31/2022	Warrant Issued (JP OCA Inactive)
1CR-19-2378	The State of Texas vs. BRANDEN EUGENE BAILEY	05/24/2022	Warrant Issued (JP OCA Inactive)
1CR-19-2379	The State of Texas vs. BRANDEN EUGENE BAILEY	05/31/2022	Warrant Issued (JP OCA Inactive)
1CR-19-2397	The State of Texas vs. ALEX CHRISTOPHER RIOS	05/31/2022	Warrant Issued (JP OCA Inactive)
1CR-099350	THE STATE OF TEXAS vs. MITCHELL,DEANNE T	12/29/2010	Warrant Issued (JP OCA Inactive)

Traffic Misdemeanors - Non-Parking Total: 273

Non-Traffic Misdemeanors - Penal Code

Case Number	Style	Activity Date	Activity Type
1CR-18-0570	The State of Texas vs. Amy Kennan	05/17/2019	Warrant Issued (JP OCA Inactive)

Non-Traffic Misdemeanors - Penal Code Total: 1

Non-Traffic Misdemeanors - Other State Law

Case Number	Style	Activity Date	Activity Type
1CJ-15-0014	The State of Texas vs. Garrett Corbin	01/11/2017	Warrant Issued (JP OCA Inactive)
1CR-13-1977	The State of Texas vs. Dennis Benavides-Cardona	11/19/2013	Warrant Issued (JP OCA Inactive)
1CR-13-1978	The State of Texas vs. Dennis Osmin Benavides-Cardona	11/19/2013	Warrant Issued (JP OCA Inactive)
1CR-13-2172	The State of Texas vs. DERRICK VYBIRAL	01/23/2014	Warrant Issued (JP OCA Inactive)
1CR-13-6635	The State of Texas vs. Finnie Vaughn Waggoner	12/16/2013	Warrant Issued (JP OCA Inactive)
1CR-14-0030	The State of Texas vs. JARED ODEM	05/07/2014	Warrant Issued (JP OCA Inactive)
1CR-14-1852	The State of Texas vs. Gabriel Medel, III	01/23/2015	Warrant Issued (JP OCA Inactive)
1CR-15-0553	The State of Texas vs. ALVIN ESTRADA	08/17/2015	Warrant Issued (JP OCA Inactive)
1CR-15-1403	The State of Texas vs. Austin Schumacher	10/08/2015	Warrant Issued (JP OCA Inactive)
1CR-16-0699	The State of Texas vs. Austin Brown	09/05/2017	Warrant Issued (JP OCA Inactive)
1CR-16-0978	The State of Texas vs. Gregory Clark	11/29/2017	Warrant Issued (JP OCA Inactive)
1CR-17-0111	The State of Texas vs. ELICET HERNANDEZ	05/02/2017	Warrant Issued (JP OCA Inactive)
1CR-17-0893	The State of Texas vs. JAMES WEST	10/19/2018	Warrant Issued (JP OCA Inactive)
1CR-18-0011	The State of Texas vs. Alex Ramos	11/27/2018	Warrant Issued (JP OCA Inactive)
1CR-18-0083	The State of Texas vs. CARLA SANCHEZ	11/27/2018	Warrant Issued (JP OCA Inactive)
1CR-18-0481	The State of Texas vs. MICHAEL VIGNEAULT	04/23/2019	Warrant Issued (JP OCA Inactive)
1CR-18-0571	The State of Texas vs. Amy Kennan	05/17/2019	Warrant Issued (JP OCA Inactive)

Non-Traffic Misdemeanors - Other State Law Total: 17

1.b. Beginning Pending - Inactive Cases Total: 291

2. New Cases Filed

Traffic Misdemeanors - Non-Parking

Case Number	Style	Activity Date	Activity Type
1CJ-22-0007	The State of Texas vs. Karlee Camp	06/07/2022	New Case Filed (JP OCA)
1CR-22-0519	The State of Texas vs. Patricia Guzman	06/01/2022	New Case Filed (JP OCA)
1CR-22-0520	The State of Texas vs. BIANCA ROBERTS	06/02/2022	New Case Filed (JP OCA)
1CR-22-0521	The State of Texas vs. BIANCA ROBERTS	06/02/2022	New Case Filed (JP OCA)
1CR-22-0522	The State of Texas vs. Karlee Camp	06/02/2022	New Case Filed (JP OCA)
1CR-22-0523	The State of Texas vs. DOLLY BUNCH	06/03/2022	New Case Filed (JP OCA)
1CR-22-0524	The State of Texas vs. VANESSA SCHROCK	06/03/2022	New Case Filed (JP OCA)
1CR-22-0526	The State of Texas vs. Yoandris Sosa	06/03/2022	New Case Filed (JP OCA)
1CR-22-0527	The State of Texas vs. Erido Utria	06/03/2022	New Case Filed (JP OCA)
1CR-22-0528	The State of Texas vs. Maria Gonzalez	06/03/2022	New Case Filed (JP OCA)
1CR-22-0529	The State of Texas vs. Maria Gonzalez	06/03/2022	New Case Filed (JP OCA)
1CR-22-0530	The State of Texas vs. Katrice Batiste	06/03/2022	New Case Filed (JP OCA)
1CR-22-0531	The State of Texas vs. DANIEL SANDOVAL	06/06/2022	New Case Filed (JP OCA)
1CR-22-0532	The State of Texas vs. ADRIAN GONZALEZ	06/06/2022	New Case Filed (JP OCA)
1CR-22-0533	STATE OF TEXAS VS. AQUILA JNAI MCNEAL	06/06/2022	New Case Filed (JP OCA)
1CR-22-0534	The State of Texas vs. Brandon Rockett	06/06/2022	New Case Filed (JP OCA)
1CR-22-0536	The State of Texas vs. Brandon Rockett	06/07/2022	New Case Filed (JP OCA)
1CR-22-0537	The State of Texas vs. Brandon Rockett	06/07/2022	New Case Filed (JP OCA)
1CR-22-0538	The State of Texas vs. Heidi Hernandez	06/07/2022	New Case Filed (JP OCA)
1CR-22-0539	The State of Texas vs. Heidi Hernandez	06/07/2022	New Case Filed (JP OCA)
1CR-22-0540	The State of Texas vs. Garrett Michael	06/07/2022	New Case Filed (JP OCA)
1CR-22-0541	The State of Texas vs. Jose Garcia	06/07/2022	New Case Filed (JP OCA)
1CR-22-0542	The State of Texas vs. James Mayse	06/07/2022	New Case Filed (JP OCA)
1CR-22-0543	The State of Texas vs. James Mayse	06/07/2022	New Case Filed (JP OCA)
1CR-22-0544	The State of Texas vs. TREVONE MANSION	06/09/2022	New Case Filed (JP OCA)
1CR-22-0545	The State of Texas vs. TREVONE MANSION	06/09/2022	New Case Filed (JP OCA)
1CR-22-0546	The State of Texas vs. TREVONE MANSION	06/09/2022	New Case Filed (JP OCA)
1CR-22-0547	The State of Texas vs. BARRET ESPE	06/09/2022	New Case Filed (JP OCA)
1CR-22-0548	The State of Texas vs. Travis Palu	06/09/2022	New Case Filed (JP OCA)
1CR-22-0549	The State of Texas vs. Sherman James	06/09/2022	New Case Filed (JP OCA)
1CR-22-0550	The State of Texas vs. Danny Coleman Hall	06/09/2022	New Case Filed (JP OCA)
1CR-22-0551	The State of Texas vs. Francisco Camps	06/09/2022	New Case Filed (JP OCA)
1CR-22-0552	The State of Texas vs. Francisco Camps	06/09/2022	New Case Filed (JP OCA)
1CR-22-0553	The State of Texas vs. Rockerick Tarvin	06/13/2022	New Case Filed (JP OCA)
1CR-22-0554	The State of Texas vs. TROY MCMILLIN	06/14/2022	New Case Filed (JP OCA)
1CR-22-0555	The State of Texas vs. KEYONA HUEBEL	06/14/2022	New Case Filed (JP OCA)
1CR-22-0556	The State of Texas vs. GOWTHAM ALLA	06/14/2022	New Case Filed (JP OCA)
1CR-22-0557	The State of Texas vs. DANIEL KEARLEY	06/14/2022	New Case Filed (JP OCA)
1CR-22-0558	The State of Texas vs. ALEXANDRE BARRETTO	06/14/2022	New Case Filed (JP OCA)
1CR-22-0559	The State of Texas vs. AMANDA THOMAS	06/14/2022	New Case Filed (JP OCA)
1CR-22-0560	The State of Texas vs. LEONEL CRUZ	06/14/2022	New Case Filed (JP OCA)

TXOCA JP 2011 Criminal Report

TXWILLIAMSONPRO

Reporting Period: June, 2022

JP1

Case Number	Style	Activity Date	Activity Type
1CR-22-0561	The State of Texas vs. TRAYON WALKER COATES	06/14/2022	New Case Filed (JP OCA)
1CR-22-0562	The State of Texas vs. Angie Duarte Curtis	06/15/2022	New Case Filed (JP OCA)
1CR-22-0563	The State of Texas vs. Angie Duarte Curtis	06/15/2022	New Case Filed (JP OCA)
1CR-22-0564	The State of Texas vs. Anibal Godinez Gomez	06/15/2022	New Case Filed (JP OCA)
1CR-22-0565	The State of Texas vs. Anibal Godinez Gomez	06/15/2022	New Case Filed (JP OCA)
1CR-22-0567	The State of Texas vs. LUIS ORNELAS	06/16/2022	New Case Filed (JP OCA)
1CR-22-0568	The State of Texas vs. Christian Soriano	06/16/2022	New Case Filed (JP OCA)
1CR-22-0569	The State of Texas vs. Christian Soriano	06/16/2022	New Case Filed (JP OCA)
1CR-22-0570	The State of Texas vs. Yohanner Rodriguez Suarez	06/16/2022	New Case Filed (JP OCA)
1CR-22-0571	The State of Texas vs. BRENT BAURIES	06/16/2022	New Case Filed (JP OCA)
1CR-22-0572	The State of Texas vs. MIGUEL GARCIA CARLOS	06/16/2022	New Case Filed (JP OCA)
1CR-22-0573	The State of Texas vs. Raylynn Dockins	06/16/2022	New Case Filed (JP OCA)
1CR-22-0574	The State of Texas vs. SHEREE ROBERTSON	06/17/2022	New Case Filed (JP OCA)
1CR-22-0575	The State of Texas vs. COLTON BARRON	06/17/2022	New Case Filed (JP OCA)
1CR-22-0576	The State of Texas vs. MANUEL MEMBRENO ZALDIVAR	06/17/2022	New Case Filed (JP OCA)
1CR-22-0577	The State of Texas vs. MICHAEL ADAMS	06/17/2022	New Case Filed (JP OCA)
1CR-22-0578	The State of Texas vs. KRISTINE ANN INSCORE	06/17/2022	New Case Filed (JP OCA)
1CR-22-0579	The State of Texas vs. James Allen	06/17/2022	New Case Filed (JP OCA)
1CR-22-0580	The State of Texas vs. Christopher Kazmir	06/17/2022	New Case Filed (JP OCA)
1CR-22-0581	The State of Texas vs. Tereso Santoyo III	06/17/2022	New Case Filed (JP OCA)
1CR-22-0582	The State of Texas vs. Mustafa Al-tit	06/17/2022	New Case Filed (JP OCA)
1CR-22-0583	The State of Texas vs. Ashley Kinnario	06/17/2022	New Case Filed (JP OCA)
1CR-22-0584	The State of Texas vs. TinaLee DeCosta	06/17/2022	New Case Filed (JP OCA)
1CR-22-0585	The State of Texas vs. Jose Rosales Nunez	06/17/2022	New Case Filed (JP OCA)
1CR-22-0586	The State of Texas vs. Jason Sutardi	06/20/2022	New Case Filed (JP OCA)
1CR-22-0587	The State of Texas vs. Yangel Perez De La Paz	06/20/2022	New Case Filed (JP OCA)
1CR-22-0588	The State of Texas vs. Yangel Perez De La Paz	06/20/2022	New Case Filed (JP OCA)
1CR-22-0589	The State of Texas vs. JONATHAN VINSON	06/21/2022	New Case Filed (JP OCA)
1CR-22-0590	The State of Texas vs. RIGOBERTO NOLASCO-COREA	06/21/2022	New Case Filed (JP OCA)
1CR-22-0591	The State of Texas vs. RIGOBERTO NOLASCO-COREA	06/21/2022	New Case Filed (JP OCA)
1CR-22-0592	The State of Texas vs. RIGOBERTO NOLASCO-COREA	06/21/2022	New Case Filed (JP OCA)
1CR-22-0593	The State of Texas vs. Octavio Zapata	06/21/2022	New Case Filed (JP OCA)
1CR-22-0595	The State of Texas vs. Tyrell Paul	06/22/2022	New Case Filed (JP OCA)
1CR-22-0596	The State of Texas vs. JOCELYNN DIAZ VIDAL	06/22/2022	New Case Filed (JP OCA)
1CR-22-0597	The State of Texas vs. SARAH RAYBURN	06/23/2022	New Case Filed (JP OCA)
1CR-22-0598	The State of Texas vs. JUAN QUEVEDO NAVAS	06/23/2022	New Case Filed (JP OCA)
1CR-22-0599	The State of Texas vs. CALIXTO BARRIOS SERRANO	06/23/2022	New Case Filed (JP OCA)
1CR-22-0600	The State of Texas vs. PATRICK MCCORMICK	06/23/2022	New Case Filed (JP OCA)
1CR-22-0601	The State of Texas vs. JOSE ESCOBAR	06/23/2022	New Case Filed (JP OCA)
1CR-22-0602	The State of Texas vs. MISAEL MENDOZA	06/23/2022	New Case Filed (JP OCA)
1CR-22-0603	The State of Texas vs. TREVONE MANSION	06/23/2022	New Case Filed (JP OCA)
1CR-22-0604	The State of Texas vs. TREVONE MANSION	06/23/2022	New Case Filed (JP OCA)

Case Number	Style	Activity Date	Activity Type
1CR-22-0605	The State of Texas vs. TREVONE MANSION	06/23/2022	New Case Filed (JP OCA)
1CR-22-0606	The State of Texas vs. GOWTHAM ALLA	06/23/2022	New Case Filed (JP OCA)
1CR-22-0607	The State of Texas vs. Johnny Gomez	06/23/2022	New Case Filed (JP OCA)
1CR-22-0608	The State of Texas vs. Enciso Rodriguez	06/23/2022	New Case Filed (JP OCA)
1CR-22-0609	STATE OF TEXAS VS. NICHOLAS PAUL BASSETT	06/23/2022	New Case Filed (JP OCA)
1CR-22-0610	The State of Texas vs. Leonel Cruz	06/23/2022	New Case Filed (JP OCA)
1CR-22-0611	The State of Texas vs. EVERARDO ARAUJO	06/24/2022	New Case Filed (JP OCA)
1CR-22-0612	The State of Texas vs. Jackie Reynolds Jr	06/24/2022	New Case Filed (JP OCA)
1CR-22-0613	The State of Texas vs. JOHN SWANSON	06/27/2022	New Case Filed (JP OCA)
1CR-22-0614	The State of Texas vs. JOHN SWANSON	06/27/2022	New Case Filed (JP OCA)
1CR-22-0615	The State of Texas vs. JOHN SWANSON	06/27/2022	New Case Filed (JP OCA)
1CR-22-0616	The State of Texas vs. BRYON GOMEZ	06/27/2022	New Case Filed (JP OCA)
1CR-22-0617	The State of Texas vs. NATIVIDAD THOMPSON	06/28/2022	New Case Filed (JP OCA)
1CR-22-0618	The State of Texas vs. HOLT GIESEN	06/28/2022	New Case Filed (JP OCA)
1CR-22-0619	The State of Texas vs. RYAN GOSNELL	06/28/2022	New Case Filed (JP OCA)
1CR-22-0620	The State of Texas vs. JACQUELINE PORRAS	06/28/2022	New Case Filed (JP OCA)
1CR-22-0621	The State of Texas vs. VENKATESWARLU VADLAMUDI	06/28/2022	New Case Filed (JP OCA)
1CR-22-0622	The State of Texas vs. BERNARD COLEMAN	06/28/2022	New Case Filed (JP OCA)
1CR-22-0623	The State of Texas vs. KATE VEAL	06/29/2022	New Case Filed (JP OCA)
1CR-22-0624	The State of Texas vs. CLINTON PILGRIM	06/30/2022	New Case Filed (JP OCA)
1CR-22-0625	The State of Texas vs. Francisco Jacinto	06/30/2022	New Case Filed (JP OCA)
1CR-22-0626	The State of Texas vs. Francisco Jacinto	06/30/2022	New Case Filed (JP OCA)

Traffic Misdemeanors - Non-Parking Total: 105

Non-Traffic Misdemeanors - Penal Code

Case Number	Style	Activity Date	Activity Type
1CR-22-0535	STATE OF TEXAS VS. WILLIAM TATRO GORDON	06/07/2022	New Case Filed (JP OCA)
1CR-22-0566	The State of Texas vs. Robert Stewart Carswell	06/15/2022	New Case Filed (JP OCA)
1CR-22-0594	THE STATE OF TEXAS VS KRISTIN MICHELLE PETERSON	06/21/2022	New Case Filed (JP OCA)

Non-Traffic Misdemeanors - Penal Code Total: 3

Non-Traffic Misdemeanors - Other State Law

Case Number	Style	Activity Date	Activity Type
1CJ-22-0008	The State of Texas vs. EMMANUEL FLORES	06/14/2022	New Case Filed (JP OCA)
1CR-22-0525	The State of Texas vs. Reece Roskey	06/03/2022	New Case Filed (JP OCA)

Non-Traffic Misdemeanors - Other State Law Total: 2

2. New Cases Filed Total: 110

11. Cases Places on Inactive Status

Traffic Misdemeanors - Non-Parking

Case Number	Style	Activity Date	Activity Type
1CR-19-1368	The State of Texas vs. Mya C Grayson-Jones	06/27/2022	Warrant Issued (JP OCA Inactive)

Traffic Misdemeanors - Non-Parking Total: 1

Non-Traffic Misdemeanors - Other State Law

Case Number	Style	Activity Date	Activity Type
1CR-21-0091	The State of Texas vs. ASHLEY TIJERINA	06/03/2022	Warrant Issued (JP OCA Inactive)

Non-Traffic Misdemeanors - Other State Law Total: 1

11. Cases Places on Inactive Status Total: 2

6.a. Dispositions Prior to Court Appearance or Trial - Uncountested Dispositions (Disposed without appearance before a jud

Traffic Misdemeanors - Non-Parking

Case Number	Style	Activity Date	Activity Type
1CR-20-2067	The State of Texas vs. David Villafranco Peralta	06/02/2022	Fined (6a)
1CR-21-0326	The State of Texas vs. Alcadio Chapa, IV	06/01/2022	Fined (6a)
1CR-21-0541	The State of Texas vs. DOUGLAS REED	06/10/2022	Fined (6a)
1CR-21-0579	The State of Texas vs. STEPHANIE VERNER	06/13/2022	Fined (6a)
1CR-21-0700	The State of Texas vs. IDELFONSO MARTINEZ-GALINDO	06/16/2022	Fined (6a)
1CR-21-0788	The State of Texas vs. JORGE QUINTANILLA BARRIENTOS	06/17/2022	Fined (6a)
1CR-21-0862	The State of Texas vs. JAYLEN DAVIS	06/14/2022	Fined (6a)
1CR-21-0941	The State of Texas vs. SAMANTHA CALHOUN	06/23/2022	Fined (6a)
1CR-21-0942	The State of Texas vs. SAMANTHA CALHOUN	06/23/2022	Fined (6a)
1CR-21-1020	The State of Texas vs. TIMOTHY HANSEN	06/16/2022	Fined (6a)
1CR-21-1021	The State of Texas vs. TIMOTHY HANSEN	06/16/2022	Fined (6a)
1CR-21-1135	The State of Texas vs. Rodney Carrico	06/24/2022	Fined (6a)
1CR-21-1136	The State of Texas vs. Rodney Carrico	06/24/2022	Fined (6a)
1CR-21-1209	The State of Texas vs. ALEXIS FLORES	06/16/2022	Fined (6a)
1CR-21-1232	The State of Texas vs. ARNETIA WESTCARTH	06/14/2022	Fined (6a)
1CR-21-1234	The State of Texas vs. JAIRO BAUTISTA-CASTILLO	06/20/2022	Fined (6a)
1CR-21-1248	The State of Texas vs. STEVEN JENNER	06/16/2022	Fined (6a)
1CR-21-1418	The State of Texas vs. Marines Hernandez	06/15/2022	Fined (6a)
1CR-21-1600	The State of Texas vs. Andrea Corpus-Angeles	06/09/2022	Fined (6a)
1CR-21-1601	The State of Texas vs. Andrea Corpus-Angeles	06/09/2022	Fined (6a)
1CR-21-1626	The State of Texas vs. Ann Messina	06/15/2022	Fined (6a)
1CR-21-1672	The State of Texas vs. Tharun Vemula	06/07/2022	Fined (6a)
1CR-21-1709	The State of Texas vs. YISEL GUERRERO PATINO	06/23/2022	Fined (6a)
1CR-21-1754	The State of Texas vs. BRITTNEY BELLFIELD	06/15/2022	Fined (6a)
1CR-21-1779	The State of Texas vs. Austin Seale	06/28/2022	Fined (6a)
1CR-22-0001	The State of Texas vs. ANTHONY MCBRIDE	06/02/2022	Fined (6a)
1CR-22-0071	The State of Texas vs. Alcadio Chapa, IV	06/01/2022	Fined (6a)
1CR-22-0073	The State of Texas vs. PAIGE DENNIS	06/08/2022	Fined (6a)
1CR-22-0128	The State of Texas vs. LAUREN BARTON	06/13/2022	Fined (6a)
1CR-22-0137	The State of Texas vs. Brittney Kratzer	06/17/2022	Fined (6a)
1CR-22-0315	The State of Texas vs. GONZALO SANCHEZ	06/15/2022	Fined (6a)
1CR-22-0316	The State of Texas vs. GONZALO SANCHEZ	06/15/2022	Fined (6a)
1CR-22-0317	The State of Texas vs. GONZALO SANCHEZ	06/15/2022	Fined (6a)
1CR-22-0335	The State of Texas vs. MISAEL MENDOZA	06/06/2022	Fined (6a)
1CR-22-0340	The State of Texas vs. FRANCHELI ROMERO	06/20/2022	Fined (6a)
1CR-22-0366	The State of Texas vs. Oscar Escoffie	06/17/2022	Fined (6a)
1CR-22-0410	The State of Texas vs. AUSTIN GARZA	06/01/2022	Fined (6a)
1CR-22-0414	The State of Texas vs. MIGUEL RAMIREZ-HERNANDEZ	06/01/2022	Fined (6a)
1CR-22-0415	The State of Texas vs. MIGUEL RAMIREZ-HERNANDEZ	06/01/2022	Fined (6a)
1CR-22-0416	The State of Texas vs. MIGUEL RAMIREZ-HERNANDEZ	06/01/2022	Fined (6a)
1CR-22-0419	The State of Texas vs. MICHAEL IHLENFELDT	06/02/2022	Fined (6a)

Case Number	Style	Activity Date	Activity Type
1CR-22-0435	The State of Texas vs. Rayvell Taylor	06/13/2022	Fined (6a)
1CR-22-0457	The State of Texas vs. AGUSTIN CASTILLO, Jr.	06/16/2022	Fined (6a)
1CR-22-0468	The State of Texas vs. JORGE CASTANEDA-JUAREZ	06/03/2022	Fined (6a)
1CR-22-0469	The State of Texas vs. JORGE CASTANEDA-JUAREZ	06/03/2022	Fined (6a)
1CR-22-0470	The State of Texas vs. Sharon Alvardo	06/13/2022	Fined (6a)
1CR-22-0491	The State of Texas vs. HASEEB SYED	06/28/2022	Fined (6a)
1CR-22-0492	The State of Texas vs. MIGUEL SANTANA-RODRIGUEZ	06/27/2022	Fined (6a)
1CR-22-0493	The State of Texas vs. MIGUEL SANTANA-RODRIGUEZ	06/27/2022	Fined (6a)
1CR-22-0501	The State of Texas vs. KEVARIS HALL	06/10/2022	Fined (6a)
1CR-22-0502	The State of Texas vs. MARGARET STIVERS	06/24/2022	Fined (6a)
1CR-22-0503	The State of Texas vs. MARTIN VILLAGRAN	06/27/2022	Fined (6a)
1CR-22-0520	The State of Texas vs. BIANCA ROBERTS	06/28/2022	Fined (6a)
1CR-22-0521	The State of Texas vs. BIANCA ROBERTS	06/28/2022	Fined (6a)
1CR-22-0524	The State of Texas vs. VANESSA SCHROCK	06/28/2022	Fined (6a)
1CR-22-0527	The State of Texas vs. Erido Utria	06/21/2022	Fined (6a)
1CR-22-0531	The State of Texas vs. DANIEL SANDOVAL	06/20/2022	Fined (6a)
1CR-22-0547	The State of Texas vs. BARRET ESPE	06/29/2022	Fined (6a)
1CR-22-0625	The State of Texas vs. Francisco Jacinto	06/30/2022	Fined (6a)
1CR-22-0626	The State of Texas vs. Francisco Jacinto	06/30/2022	Fined (6a)

Traffic Misdemeanors - Non-Parking Total: 60

Traffic Misdemeanors - Parking

Case Number	Style	Activity Date	Activity Type
1CR-21-1029	The State of Texas vs. Crane and Sons Equipment	06/07/2022	Fined (6a)
1CR-21-1160	The State of Texas vs. JOSE ALVARADO	06/17/2022	Fined (6a)
1CR-21-1280	The State of Texas vs. AGUSTIN ALFARO	06/17/2022	Paid Fine (6a)
1CR-21-1358	The State of Texas vs. DEION SWANN	06/20/2022	Fined (6a)
1CR-22-0070	The State of Texas vs. Alcadio Chapa, IV	06/01/2022	Fined (6a)
1CR-22-0421	The State of Texas vs. CANYON GRIFFETH	06/02/2022	Fined (6a)

Traffic Misdemeanors - Parking Total: 6

Non-Traffic Misdemeanors - Penal Code

Case Number	Style	Activity Date	Activity Type
1CR-22-0443	The State of Texas vs. MORGAN COWLEY	06/10/2022	Fined (6a)
1CR-22-0594	THE STATE OF TEXAS VS KRISTIN MICHELLE PETERSON	06/22/2022	Fined (6a)

Non-Traffic Misdemeanors - Penal Code Total: 2

6.a. Dispositions Prior to Court Appearance or Trial - Uncountested Dispositions (Disposed without appearance before a jud

6.b. Dispositions Prior to Court Appearance or Trial - Dismissed by Prosecution

Traffic Misdemeanors - Non-Parking

Case Number	Style	Activity Date	Activity Type
1CR-19-0242	The State of Texas vs. Kevin David Drosos	06/06/2022	Dismissed Prior to Trial by Prosecution (6b)
1CR-20-1069	The State of Texas vs. Justin Muellar	06/06/2022	Dismissed Prior to Trial by Prosecution (6b)
1CR-21-0456	The State of Texas vs. AMELIA LOZANO	06/17/2022	Dismissed Prior to Trial by Prosecution (6b)
1CR-21-0460	The State of Texas vs. Montrell Dejean Lewis	06/06/2022	Dismissed Prior to Trial by Prosecution (6b)
1CR-21-0462	The State of Texas vs. Montrell Dejean Lewis	06/06/2022	Dismissed Prior to Trial by Prosecution (6b)
1CR-21-1501	The State of Texas vs. MONICA RAFEEDIE	06/20/2022	Dismissed Prior to Trial by Prosecution (6b)

Traffic Misdemeanors - Non-Parking Total: 6

6.b. Dispositions Prior to Court Appearance or Trial - Dismissed by Prosecution Total: 6

7.c. Dispositions at Trial - Dismissed by Prosecution

Traffic Misdemeanors - Non-Parking

Case Number	Style	Activity Date	Activity Type
1CR-21-1553	The State of Texas vs. RUTWIK GHIYA	06/30/2022	Dismissed at Trial by Prosecution (7c)
1CR-22-0176	The State of Texas vs. KATHLEEN DUBORD	06/23/2022	Dismissed at Trial by Prosecution (7c)

Traffic Misdemeanors - Non-Parking Total: 2

Non-Traffic Misdemeanors - Penal Code

Case Number	Style	Activity Date	Activity Type
1CR-21-0981	The State of Texas vs. Pedro Luis Jaime	06/27/2022	Dismissed at Trial by Prosecution (7c)

Non-Traffic Misdemeanors - Penal Code Total: 1

7.c. Dispositions at Trial - Dismissed by Prosecution Total: 3

JP1

8.a. Compliance Dismissals - After Driver Safety Course (CCP, Art. 45.0511)

Traffic Misdemeanors - Non-Parking

Case Number	Style	Activity Date	Activity Type
1CR-22-0157	The State of Texas vs. Arun Ashok	06/06/2022	Dismissed after Driver's Safety Course (8a)
1CR-22-0177	The State of Texas vs. STEPHEN MORRILL	06/28/2022	Dismissed after Driver's Safety Course (8a)
1CR-22-0268	The State of Texas vs. Fernando Ruedas	06/29/2022	Dismissed after Driver's Safety Course (8a)
1CR-22-0341	The State of Texas vs. DENNIS DUBE	06/17/2022	Dismissed after Driver's Safety Course (8a)
1CR-22-0456	The State of Texas vs. JANE RUSSELL	06/17/2022	Dismissed after Driver's Safety Course (8a)

Traffic Misdemeanors - Non-Parking Total: 5

8.a. Compliance Dismissals - After Driver Safety Course (CCP, Art. 45.0511) Total: 5

8.b. Compliance Dismissals - After Deferred Disposition (CCP, Art. 45.051)

Traffic Misdemeanors - Non-Parking

Case Number	Style	Activity Date	Activity Type
1CJ-20-0008	The State of Texas vs. Litzy Zambrano	06/27/2022	Dismissed (with Fee) (8b)
1CJ-21-0011	The State of Texas vs. MORGAN FISKE	06/16/2022	Dismissed after Deferred Disposition (8b)
1CR-21-0650	The State of Texas vs. Daniela Jaramillo	06/06/2022	Dismissed after Deferred Disposition (8b)
1CR-21-0797	The State of Texas vs. NADIA NAGHI	06/13/2022	Dismissed after Deferred Disposition (8b)
1CR-21-1097	The State of Texas vs. MARIA PUERTO RODRIGUEZ	06/07/2022	Dismissed after Deferred Disposition (8b)
1CR-21-1249	The State of Texas vs. Anthony Harris	06/30/2022	Dismissed after Deferred Disposition (8b)
1CR-22-0125	The State of Texas vs. ZEBO XIONG	06/06/2022	Dismissed after Deferred Disposition (8b)
1CR-22-0179	The State of Texas vs. ADRIAN MELARA	06/23/2022	Dismissed after Deferred Disposition (8b)
1CR-22-0404	The State of Texas vs. ASHLEY CLAY	06/17/2022	Dismissed after Deferred Disposition (8b)
1CR-22-0522	The State of Texas vs. Karlee Camp	06/27/2022	Dismissed (with Fee) (8b)

Traffic Misdemeanors - Non-Parking Total: 10

Non-Traffic Misdemeanors - Penal Code

Case Number	Style	Activity Date	Activity Type
1CR-21-1350	The State of Texas vs. Elvia C Heredia De Stevens	06/09/2022	Dismissed after Deferred Disposition (8b)

Non-Traffic Misdemeanors - Penal Code Total: 1

Non-Traffic Misdemeanors - Other State Law

Case Number	Style	Activity Date	Activity Type
1CR-22-0193	The State of Texas vs. Cooper Welch	06/16/2022	Dismissed after Deferred Disposition (8b)

Non-Traffic Misdemeanors - Other State Law Total: 1

8.b. Compliance Dismissals - After Deferred Disposition (CCP, Art. 45.051) Total: 12

8.f. Compliance Dismissals - After Proof of Financial Responsibility (TC, Sec. 601.193)

Traffic Misdemeanors - Non-Parking

Case Number	Style	Activity Date	Activity Type
1CR-22-0446	The State of Texas vs. Thomas Couch	06/16/2022	Dismissed After Proof of Financial Responsibility (8f)
1CR-22-0510	The State of Texas vs. NATHAN LEIVAS	06/29/2022	Dismissed After Proof of Financial Responsibility (8f)
1CR-22-0541	The State of Texas vs. Jose Garcia	06/24/2022	Dismissed After Proof of Financial Responsibility (8f)

Traffic Misdemeanors - Non-Parking Total: 3

8.f. Compliance Dismissals - After Proof of Financial Responsibility (TC, Sec. 601.193) Total: 3

8.g. Compliance Dismissals - All Other Transportation Code Dismissals

Traffic Misdemeanors - Non-Parking

Case Number	Style	Activity Date	Activity Type
1CR-21-1502	The State of Texas vs. MONICA RAFEEDIE	06/20/2022	Dismissed ($10.00 Fee) (8g)
1CR-22-0405	The State of Texas vs. ASHLEY CLAY	06/02/2022	Dismissed ($10.00 Fee) (8g)
1CR-22-0411	The State of Texas vs. MALEK DALBIK	06/01/2022	Dismissed ($10.00 Fee) (8g)
1CR-22-0429	The State of Texas vs. Apolloquocthinh Tran	06/08/2022	Dismissed ($10.00 Fee) (8g)
1CR-22-0434	The State of Texas vs. Rayvell Taylor	06/13/2022	Dismissed ($10.00 Fee) (8g)
1CR-22-0445	The State of Texas vs. Thomas Couch	06/16/2022	Dismissed ($10.00 Fee) (8g)
1CR-22-0447	The State of Texas vs. LAUREN QUINN	06/07/2022	Dismissed ($10.00 Fee) (8g)
1CR-22-0449	The State of Texas vs. LAUREN QUINN	06/07/2022	Dismissed ($10.00 Fee) (8g)
1CR-22-0478	The State of Texas vs. ALEXIS CARRILLO	06/01/2022	Dismissed ($10.00 Fee) (8g)
1CR-22-0490	The State of Texas vs. CIERA DOTSON	06/16/2022	Dismissed ($10.00 Fee) (8g)
1CR-22-0497	The State of Texas vs. RONETTE HODGE	06/23/2022	Dismissed ($10.00 Fee) (8g)
1CR-22-0507	The State of Texas vs. NATHAN LEIVAS	06/29/2022	Dismissed ($10.00 Fee) (8g)
1CR-22-0508	The State of Texas vs. NATHAN LEIVAS	06/29/2022	Dismissed ($10.00 Fee) (8g)

Traffic Misdemeanors - Non-Parking Total: 13

8.g. Compliance Dismissals - All Other Transportation Code Dismissals Total: 13

13. Show Cause Hearings Held

Traffic Misdemeanors - Non-Parking

Case Number	Style	Activity Date	Activity Type
1CJ-21-0005	The State of Texas vs. Shahab Nouri	06/22/2022	Show Cause Hearing for DD, DSC, or Juvenile (JP OCA)
1CR-19-0033	The State of Texas vs. Phillip Cain	06/22/2022	Show Cause Hearing (JP OCA)
1CR-19-0320	The State of Texas vs. KARIM AHMED	06/22/2022	Show Cause Hearing (JP OCA)
1CR-19-0346	The State of Texas vs. SOPHIA NICHOLLS	06/22/2022	Show Cause Hearing (JP OCA)
1CR-19-2364	The State of Texas vs. TIMOTHY LONELL RUBELL	06/22/2022	Show Cause Hearing (JP OCA)
1CR-19-2459	The State of Texas vs. EROCHY LOO	06/22/2022	Show Cause Hearing (JP OCA)
1CR-19-2612	The State of Texas vs. Margie Cain	06/22/2022	Show Cause Hearing (JP OCA)
1CR-19-2614	The State of Texas vs. Margie Inez Cain	06/22/2022	Show Cause Hearing (JP OCA)
1CR-19-2615	The State of Texas vs. Margie Inez Cain	06/22/2022	Show Cause Hearing (JP OCA)
1CR-19-2620	The State of Texas vs. Christina Agundiz	06/22/2022	Show Cause Hearing (JP OCA)
1CR-20-0010	The State of Texas vs. MATTHEW MILLER BUSSEY	06/22/2022	Show Cause Hearing (JP OCA)
1CR-20-0071	The State of Texas vs. Sean Johnston	06/22/2022	Show Cause Hearing (JP OCA)
1CR-20-0072	The State of Texas vs. Sean Johnston	06/22/2022	Show Cause Hearing (JP OCA)
1CR-20-1278	The State of Texas vs. CHRISTOPHER TORRES	06/22/2022	Show Cause Hearing (JP OCA)
1CR-20-1405	The State of Texas vs. Octavio Sustaita- Juarez	06/22/2022	Show Cause Hearing (JP OCA)
1CR-20-1673	The State of Texas vs. DONALD EAGEN	06/22/2022	Show Cause Hearing (JP OCA)
1CR-20-2139	The State of Texas vs. ARELI CARRILLO	06/22/2022	Show Cause Hearing (JP OCA)
1CR-20-2185	The State of Texas vs. Jade Spivey	06/22/2022	Show Cause Hearing (JP OCA)
1CR-20-2193	The State of Texas vs. JOE RODRIGUEZ	06/22/2022	Show Cause Hearing (JP OCA)
1CR-21-0587	The State of Texas vs. Robert Hazelwood	06/22/2022	Show Cause Hearing (JP OCA)

Traffic Misdemeanors - Non-Parking Total: 20

Non-Traffic Misdemeanors - Penal Code

Case Number	Style	Activity Date	Activity Type
1CR-20-2284	The State of Texas vs. Joseph Anthony Mena	06/22/2022	Show Cause Hearing (JP OCA)
1CR-21-0286	The State of Texas vs. Erika Caudillo	06/22/2022	Show Cause Hearing (JP OCA)

Non-Traffic Misdemeanors - Penal Code Total: 2

13. Show Cause Hearings Held Total: 22

JP1

Adjustments

Traffic Misdemeanors - Non-Parking

Case Number	File Date	Style	Active	Inactive
1CR-21-0633	06/10/2021	The State of Texas vs. SEBASTIAN MARTINEZ	-1	0
1CR-21-0634	06/10/2021	The State of Texas vs. SEBASTIAN MARTINEZ	-1	0
1CR-21-0846	08/13/2021	The State of Texas vs. RICHARD MORENO	-1	0
1CR-21-0916	08/27/2021	The State of Texas vs. JO LARKINS-FOSTER	-1	0
1CR-21-1198	09/28/2021	The State of Texas vs. CALEB STRATTON	-1	0
1CR-21-1695	12/13/2021	The State of Texas vs. CARL POTTER	-1	0
1CR-22-0273	03/24/2022	The State of Texas vs. BAYRON OCHOA-HENRIQUEZ	1	0
1CR-22-0274	03/24/2022	The State of Texas vs. BAYRON OCHOA-HENRIQUEZ	1	0
		Total Pending Count Effect :	-4	0

Non-Traffic Misdemeanors - Penal Code

Case Number	File Date	Style	Active	Inactive
1CR-21-0890	08/23/2021	The State of Texas vs. Alec Louis Carney Josefsberg	-1	0
		Total Pending Count Effect :	-1	0

JP1

1.a. Beginning Pending - Active Cases

Debt Claim

Case Number	Style	Activity Date	Activity Type
1JC-17-1574	MARINER FINANCE, LLC VS KATHY BANNISTER	10/18/2017	Plaintiff's Original Petition
1JC-17-1575	MARINER FINANCE, LLC VS PAUL A DILLETT	10/18/2017	Plaintiff's Original Petition
1JC-17-1594	ATLAS CREDIT CO., INC VS MARY ELIZABETH DAVIS	10/20/2017	Plaintiff's Original Petition
1JC-17-1597	CONN APPLIANCES, INC. D/B/A CONN'S vs. PORSCHE TUCKER	10/20/2017	Plaintiff's Original Petition
1JC-17-1634	CONN APPLIANCES, INC. D/B/A CONN'S vs. ANDREA HALL	10/27/2017	Plaintiff's Original Petition
1JC-17-1792	MARINER FINANCE, LLC VS EDUARDO REYES	11/27/2017	Plaintiff's Original Petition
1JC-17-1793	MARINER FINANCE, LLC VS JEFFREY PEARSON	11/27/2017	Plaintiff's Original Petition
1JC-17-1794	MARINER FINANCE, LLC VS JUDY ARMSTRONG	11/27/2017	Plaintiff's Original Petition
1JC-17-1796	MARINER FINANCE, LLC VS SARAH M. PETERSON	11/27/2017	Plaintiff's Original Petition
1JC-18-0062	CONN APPLIANCES, INC. D/B/A CONN'S vs. ELIZABETH MANCERA	01/09/2018	Plaintiff's Original Petition
1JC-18-0078	CONN APPLIANCES, INC. D/B/A CONN'S vs. LAWRENCE MCCOY	01/11/2018	Plaintiff's Original Petition
1JC-18-0634	LVNV Funding LLC assignee of MetaBank vs. Teresa R. Lopez	04/09/2018	Plaintiff's Original Petition
1JC-18-1224	Portfolio Recovery Associates, Llc vs. Najma Askari	07/13/2018	Plaintiff's Original Petition
1JC-18-1225	Portfolio Recovery Associates, Llc vs. Rudolph Mojica	07/13/2018	Plaintiff's Original Petition
1JC-18-1299	MARINER FINANCE LLC vs. LAKEISHA BELL	07/24/2018	Plaintiff's Original Petition
1JC-18-1913	Capital One N.A. vs. Brian K. Inman	10/24/2018	Plaintiff's Original Petition
1JC-18-1932	Bank Of America N.A. vs. Michelle Garcia Alvarado	10/30/2018	Plaintiff's Original Petition
1JC-18-2022	Portfolio Recovery Associates, Llc vs. Terri C Kindred	11/14/2018	Plaintiff's Original Petition
1JC-18-2127	Portfolio Recovery Associates, Llc vs. Ester Gonzales	11/29/2018	Plaintiff's Original Petition

TXOCA JP 2011 Civil Report

TXWILLIAMSONPRO

Reporting Period: June, 2022

JP1

Case Number	Style	Activity Date	Activity Type
1JC-18-2157	Capital One Bank (Usa), N.A. vs. Ludivina Lara	12/06/2018	Plaintiff's Original Petition
1JC-18-2180	CITIBANK, N.A. vs. MARY L HERNANDEZ	12/10/2018	Plaintiff's Original Petition
1JC-19-0043	TD Bank USA, N.A. as successor in interest to TARGET NATIONAL BANK vs. SHERRY B BUECHE	01/07/2019	Plaintiff's Original Petition
1JC-19-0059	TD Bank USA, N.A. as successor in interest to TARGET NATIONAL BANK vs. DEBRA D MILLER	01/08/2019	Plaintiff's Original Petition
1JC-19-0221	CAPITAL ONE BANK (USA), N.A. vs. ROBERT LUJAN	01/24/2019	Plaintiff's Original Petition
1JC-19-0257	Atlas Credit CO. Inc vs. Gerado Romano	02/01/2019	Plaintiff's Original Petition
1JC-19-0278	LVNV Funding LLC vs. Arnold Chudej	02/06/2019	Plaintiff's Original Petition
1JC-19-0502	SECURITY CREDIT SERVICES, LLC ASSIGNEE OF TEMPOE, LLC (FLEET FIX) vs. CRYSTAL YOUNG	03/13/2019	Plaintiff's Original Petition
1JC-19-0929	Unifund CCR, LLC vs. Aaron L. Smith, Sr.	05/15/2019	New Case Filed (JP OCA)
1JC-19-1092	FUND AMBER OAKS, LLC VS BRANDON CRYERAND ROBIN KUNKLE	06/07/2019	Plaintiff's Original Petition
1JC-19-1222	PORTFOLIO RECOVERY ASSOCIATES, LLC vs. Leticia Dominguez	06/20/2019	Plaintiff's Original Petition
1JC-19-1240	Absolute Resolutions Investments Llc vs. Paul D Pitts, III	06/24/2019	Plaintiff's Original Petition
1JC-19-1247	Cavalry SPV I, LLC, as Assignee of Citibank, N.A. vs. Sasha Flores	06/17/2021	Order Set Aside (OCA)
1JC-19-1341	Conn Appliances Inc. vs. Rebecca Allen	07/11/2019	Plaintiff's Original Petition
1JC-19-1446	Midland Funding LLC vs. LOUIS BURNS	07/24/2019	Plaintiff's Original Petition
1JC-19-1515	Portfolio Recovery Associates Llc vs. Criseria Herrera	08/05/2019	Plaintiff's Original Petition
1JC-19-1588	Barclays Bank Delaware vs. Charles Alvord	08/13/2019	Plaintiff's Original Petition
1JC-19-1637	Conn Appliances Inc. vs. Maria D. Camacho	08/19/2019	Plaintiff's Original Petition
1JC-19-1640	CAVALRY SPV I, LLC ASSIGNEE OF SYNCHRONY BANK VS SHAQUONTA SPENCER	08/15/2019	Plaintiff's Original Petition

TXOCA JP 2011 Civil Report

TXWILLIAMSONPRO

Reporting Period: June, 2022

JP1

Case Number	Style	Activity Date	Activity Type
1JC-19-1714	Portfolio Recovery Associates, Llc vs. Sintia Cruz	08/29/2019	Plaintiff's Original Petition
1JC-19-1731	PERSOLVE LEGAL GROUP, LLP, VS CHRISTOPHER W SANDARS	09/04/2019	Plaintiff's Original Petition
1JC-19-1734	Synchrony Bank vs. Linda Barbee	05/21/2021	Order to Reinstate Case (OCA - Reopens Case)
1JC-19-1758	Portfolio Recovery Associates, Llc vs. Elma N Gonzalez	09/09/2019	Plaintiff's Original Petition
1JC-19-1874	Synchrony Bank vs. Rochelle Varona	09/18/2019	Plaintiff's Original Petition
1JC-19-1958	Second Round Sub, Llc Assignee Of Synchrony Bank (sams Club Mc) vs. Robert Rodriguez	10/01/2019	Plaintiff's Original Petition
1JC-19-1965	Lvnv Funding Llc vs. Barron S Hampton	10/03/2019	Plaintiff's Original Petition
1JC-19-1984	Atlas Credit vs Marie Isokpunwo	10/10/2019	Plaintiff's Original Petition
1JC-19-1985	atlas credit co., inc vs Betty Stork	10/10/2019	Plaintiff's Original Petition
1JC-19-1987	ATLAS CREDIT CO., INC VS CRYSTAL TORRES	10/10/2019	Plaintiff's Original Petition
1JC-19-1995	PERSOLVE LEGAL GROUP, LLP, VS JASON BOWMAN	10/10/2019	Plaintiff's Original Petition
1JC-19-2002	Conn Appliances, Inc. D/b/a Conn's vs. Savannah Mangum	10/10/2019	Plaintiff's Original Petition
1JC-19-2115	Mariner Finance LLC vs. Linda Alphonse	10/23/2019	Plaintiff's Original Petition
1JC-19-2116	Mariner Finance LLC vs. Robert D Kinne	10/23/2019	Plaintiff's Original Petition
1JC-19-2117	MARINER FINANCE LLC vs. LAMONT W JONES	10/23/2019	Plaintiff's Original Petition
1JC-19-2121	REGIONAL FINANCE CORP OF TEXAS VS KRYSTAL SHOTWELL	10/24/2019	Plaintiff's Original Petition
1JC-19-2122	REGIONAL FINANCE CORP OF TEXAS VS LAUREN SANCHEZ	10/24/2019	Plaintiff's Original Petition
1JC-19-2123	REGIONAL FINANCE CORP OF TEXAS VS JOSE OLIVARES	10/24/2019	Plaintiff's Original Petition
1JC-19-2124	REGIONAL FINANCE CORP OF TEXAS VS CHERYL LINDSEY	10/24/2019	Plaintiff's Original Petition

TXOCA JP 2011 Civil Report

TXWILLIAMSONPRO

Reporting Period: June, 2022

JP1

Case Number	Style	Activity Date	Activity Type
1JC-19-2187	CAPITAL ONE BANK (USA), N.A., assignee of HSBC BANK NEVADA, N.A. vs. TONYA J JONES	11/05/2019	Plaintiff's Original Petition
1JC-19-2188	CAPITAL ONE BANK (USA), N.A. vs. ALBERTA E YOUNG	11/05/2019	Plaintiff's Original Petition
1JC-19-2203	MIDLAND FUNDING LLC vs. JONATHAN WEAVER	05/25/2021	Order for New Trial - Reopens Case (OCA)
1JC-19-2208	MARINER FINANCE LLC vs. RACHEL VELASQUEZ	11/08/2019	Plaintiff's Original Petition
1JC-19-2231	CAPITAL ONE BANK (USA), N.A. vs. MARK A MCLEMORE	08/17/2020	Order Set Aside (OCA)
1JC-19-2250	CAPITAL ONE BANK (USA), N.A. vs. CRYSTAL PRYOR	11/14/2019	Plaintiff's Original Petition
1JC-19-2262	ATLAS CREDIT vs. Eduardo Hernandez	11/15/2019	Plaintiff's Original Petition
1JC-19-2263	ATLAS CREDIT vs. KIMBERLY TURKO	11/15/2019	Plaintiff's Original Petition
1JC-19-2268	Westlake Services, LLC, dba Westlake Financial Services vs. Christopher M Spears,Stephanie Y Spears	11/15/2019	Plaintiff's Original Petition
1JC-19-2271	PERSOLVE LEGAL GROUP, LLP VS ASHLIE MECKLEY	11/15/2019	Plaintiff's Original Petition
1JC-19-2343	REGIONAL FINANCE CORP OF TEXAS vs COURTNEY KEATING	11/21/2019	Plaintiff's Original Petition
1JC-19-2345	REGIONAL FINANCE CORP OF TEXAS vs MORRIS MASON	11/21/2019	Plaintiff's Original Petition
1JC-19-2361	Second Round Sub, Llc Assignee Of Synchrony Bank (amazon.com Store Card) vs. Lisa Alvord	11/25/2019	Plaintiff's Original Petition
1JC-19-2362	Portfolio Recovery Associates, Llc vs. Karen Harrington	11/25/2019	Plaintiff's Original Petition
1JC-19-2365	Regional Finance Corp of Texas vs. Shiloh Hutsell	11/25/2019	Plaintiff's Original Petition
1JC-19-2366	REGIONAL FINANCE CORP OF TEXAS VS LARESA HUBBS	11/25/2019	Plaintiff's Original Petition
1JC-19-2379	REGIONAL FINANCE CORP OF TEXAS VS RAYMOND RANGEL	11/26/2019	Plaintiff's Original Petition
1JC-19-2380	REGIONAL FINANCE CORP OF TEXAS VS ROGER MARTINEZ	11/26/2019	Plaintiff's Original Petition
1JC-19-2382	REGIONAL FINANCE CORP OF TEXAS VS TERRY LADE	11/26/2019	Plaintiff's Original Petition

TXOCA JP 2011 Civil Report

TXWILLIAMSONPRO

Reporting Period: June, 2022

JP1

Case Number	Style	Activity Date	Activity Type
1JC-19-2384	REGIONAL FINANCE CORP OF TEXAS VS BRYANT WOODY	11/26/2019	Plaintiff's Original Petition
1JC-19-2393	Portfolio Recovery Associates, Llc vs. Amber L Blattner	11/25/2019	Plaintiff's Original Petition
1JC-19-2402	Lvnv Funding Llc vs. Duane Vance	11/26/2019	Plaintiff's Original Petition
1JC-19-2403	Lvnv Funding Llc vs. Andrew Morris	11/26/2019	Plaintiff's Original Petition
1JC-19-2407	Lvnv Funding Llc vs. Orlando Marquez	11/27/2019	Plaintiff's Original Petition
1JC-19-2428	Lvnv Funding Llc vs. Anita Cain-smith	12/03/2019	Plaintiff's Original Petition
1JC-19-2430	Lvnv Funding Llc vs. Robert Bykowski	12/03/2019	Plaintiff's Original Petition
1JC-19-2436	Atlas Credit Co, Inc vs. Ester Molina	12/05/2019	Plaintiff's Original Petition
1JC-19-2437	Atlas Credit Co. Inc vs Sophia Dubose	12/05/2019	Plaintiff's Original Petition
1JC-19-2438	Atlas Credit Co Inc vs. Felicia Hampton	12/05/2019	Plaintiff's Original Petition
1JC-19-2439	Atlas Credit Co. Inc vs Debra Wells	12/05/2019	Plaintiff's Original Petition
1JC-19-2440	Atlas Credit Co., Inc vs. Walter White	12/05/2019	Plaintiff's Original Petition
1JC-19-2441	REGIONAL FINANCE CORP OF TEXAS VS JENNIFER ALVARADO	12/05/2019	Plaintiff's Original Petition
1JC-19-2443	REGIONAL FINANCE CORP OF TEXAS vs Ashlyne Roberts	12/05/2019	Plaintiff's Original Petition
1JC-19-2455	U.S.Bank National Association dba as Elan Financial Services vs. MICHAEL L FOX	12/06/2019	Plaintiff's Original Petition
1JC-19-2456	Crown Asset Management, LLC assignee of First National Bank of Omaha (NRA) vs. MICHAEL R LOSABIA	12/06/2019	Plaintiff's Original Petition
1JC-19-2548	Absolute Resolutions Investments Llc vs. Carlos A Lupercio	12/17/2019	Plaintiff's Original Petition
1JC-19-2549	Absolute Resolutions Investments Llc vs. Carlos Lupercio	12/17/2019	Plaintiff's Original Petition
1JC-19-2583	Capital One Bank (usa) N.a. vs. Tyler W. Bailey	12/20/2019	Plaintiff's Original Petition

TXOCA JP 2011 Civil Report

TXWILLIAMSONPRO

Reporting Period: June, 2022

JP1

Case Number	Style	Activity Date	Activity Type
1JC-19-2586	Integras Capital Recovery Llc vs. Tammy Sung	12/20/2019	Plaintiff's Original Petition
1JC-19-2589	Conn Appliances Inc. vs. Arlene Constantino	12/24/2019	Plaintiff's Original Petition
1JC-19-2593	Discover Bank vs. Gabrielle O Howells	12/27/2019	Plaintiff's Original Petition
1JC-19-2612	Velocity Investments, Llc Assignee Of Prosper Funding Llc vs. Paul Bonner	12/31/2019	Plaintiff's Original Petition
1JC-19-2613	Synchrony Bank vs. Joseph Berry	12/31/2019	Plaintiff's Original Petition
1JC-19-2616	Synchrony Bank vs. Joseph Pedroza	12/31/2019	Plaintiff's Original Petition
1JC-20-0009	MIDLAND FUNDING LLC vs. MICHAEL ESTRADA	01/03/2020	Plaintiff's Original Petition
1JC-20-0029	Shane Whitted, Rock Credit Repair vs. ANTHONY GIBSON	01/13/2020	Plaintiff's Original Petition
1JC-20-0066	MIDLAND CREDIT MANAGEMENT, INC vs. WILLIAM L VARLEY	01/14/2020	Plaintiff's Original Petition
1JC-20-0087	Synchrony Bank vs. Sandra Ferrer	01/14/2020	Plaintiff's Original Petition
1JC-20-0107	Midland Credit Management Inc. vs. Steven E. Alexander	01/21/2020	Plaintiff's Original Petition
1JC-20-0159	L & W Supply vs. Robert S. Martin	01/27/2020	Plaintiff's Original Petition
1JC-20-0177	Lvnv Funding Llc vs. Leianna Cooper	01/29/2020	Plaintiff's Original Petition
1JC-20-0191	MARINER FINANCE LLC vs. ROBERT SANCHEZ	01/31/2020	Plaintiff's Original Petition
1JC-20-0192	MARINER FINANCE LLC vs. ESTHER MOLINA	01/31/2020	Plaintiff's Original Petition
1JC-20-0193	MARINER FINANCE LLC vs. DONNA FLORES	01/31/2020	Plaintiff's Original Petition
1JC-20-0199	Capital One Bank (usa), N.a. vs. Joann Ortiz	02/03/2020	Plaintiff's Original Petition
1JC-20-0217	FUND AMBER OAKS PHASE 2, LLC vs. KRISTI EARDLEY	02/05/2020	Plaintiff's Original Petition
1JC-20-0256	MARINER FINANCE LLC vs. MICHAEL P PAINTER	02/11/2020	Plaintiff's Original Petition
1JC-20-0264	Synchrony Bank vs. Kanna Harrison	02/13/2020	Plaintiff's Original Petition

TXOCA JP 2011 Civil Report

TXWILLIAMSONPRO

Reporting Period: June, 2022

JP1

Case Number	Style	Activity Date	Activity Type
1JC-20-0294	Conn Appliances Inc. vs. John Davis	02/18/2020	Plaintiff's Original Petition
1JC-20-0297	CAPITAL ONE BANK (USA), N.A. vs. BRIAN K CRYER	02/18/2020	Plaintiff's Original Petition
1JC-20-0341	The Money Store, LP d/b/a Speedy Cash vs. Kevin Simmons	02/21/2020	Plaintiff's Original Petition
1JC-20-0376	Capital One Bank (usa), N.a. vs. Joseph R Verock	02/25/2020	Plaintiff's Original Petition
1JC-20-0377	Td Bank Usa, N.a. vs. Efrain Perez, Jr.	02/25/2020	Plaintiff's Original Petition
1JC-20-0380	Portfolio Recovery Associates Llc vs. Damaris Rivera	02/25/2020	Plaintiff's Original Petition
1JC-20-0388	CAPITAL ONE BANK (USA), N.A. vs. ENRIQUE MUNOZ	02/27/2020	Plaintiff's Original Petition
1JC-20-0391	CAPITAL ONE BANK (USA), N.A. vs. JEANNINE A FLOORES	02/28/2020	Plaintiff's Original Petition
1JC-20-0393	Portfolio Reocvery Associates, Llc Assignee Of Synchrony Bank / Synchrony Bank / vs. Jorge Figueroa	02/28/2020	Plaintiff's Original Petition
1JC-20-0444	CAVALRY SPV I, LLC, ASSIGNEE OF CITIBANK, N.A. vs. MARY AULTFATHER	03/05/2020	Plaintiff's Original Petition
1JC-20-0448	Absolute Resolutions Investments Llc vs. Johanna Martinez	03/06/2020	Plaintiff's Original Petition
1JC-20-0469	Midland Funding Llc vs. Syndi Savadge	03/10/2020	Plaintiff's Original Petition
1JC-20-0472	Lvnv Funding Llc vs. Tonia Bouldwin	03/10/2020	Plaintiff's Original Petition
1JC-20-0503	Capital One Bank (usa) N.a. vs. Alexander Garcia	03/13/2020	Plaintiff's Original Petition
1JC-20-0521	Bank Of America N.a. vs. Oscar H. Rivas	03/17/2020	Plaintiff's Original Petition
1JC-20-0523	MIDLAND CREDIT MANAGEMENT, INC. vs. CRISELDA GONZALEZ	03/17/2020	Plaintiff's Original Petition
1JC-20-0531	Conn Appliances Inc. vs. Kelsey Tucker	03/20/2020	Plaintiff's Original Petition
1JC-20-0533	Portfolio Recovery Associates Llc vs. Denise Gonzalez	03/20/2020	Plaintiff's Original Petition
1JC-20-0541	Mariner Finace LLC vs. Denise Lawrence	03/19/2020	Plaintiff's Original Petition

TXOCA JP 2011 Civil Report

TXWILLIAMSONPRO

Reporting Period: June, 2022

JP1

Case Number	Style	Activity Date	Activity Type
1JC-20-0549	Portfolio Recovery Associates, Llc vs. Denise Gonzalez	03/30/2020	Plaintiff's Original Petition
1JC-20-0573	Portfolio Recovery Associates, Llc vs. David Dix	04/14/2020	Plaintiff's Original Petition
1JC-20-0575	Absolute Resolutions Investments Llc vs. Mario Tamayo	04/21/2020	Plaintiff's Original Petition
1JC-20-0576	MARINER FINANCE LLC vs. YOLANDA PICKETT	04/21/2020	Plaintiff's Original Petition
1JC-20-0588	Lvnv Funding Llc vs. Ebony Starke	05/04/2020	Plaintiff's Original Petition
1JC-20-0600	Lvnv Funding Llc vs. Mirakol Smith	05/07/2020	Plaintiff's Original Petition
1JC-20-0605	Lvnv Funding Llc vs. Julio Ferreira	05/11/2020	Plaintiff's Original Petition
1JC-20-0617	BECKWITH ELECTRONIC SYSTEMS, LCC vs. LAYNE MUSALL-TODD	05/04/2020	Plaintiff's Original Petition
1JC-20-0622	Portfolio Recovery Associates, Llc vs. Christian Garcia	05/15/2020	Plaintiff's Original Petition
1JC-20-0629	Leah Thompson vs. Ed Margaretich	05/19/2020	Plaintiff's Original Petition
1JC-20-0652	Portfolio Recovery Associates Llc vs. Teresa Wright	06/04/2020	Plaintiff's Original Petition
1JC-20-0671	Jh Liquidating Trust I vs. James Gleason	06/11/2020	Plaintiff's Original Petition
1JC-20-0673	Conn Appliances Inc. vs. Melissa D. Gallecos	06/11/2020	Plaintiff's Original Petition
1JC-20-0677	CONVERGING CAPITAL, LLC vs. Becky Lynn Quain	06/12/2020	Plaintiff's Original Petition
1JC-20-0696	Midland Credit Management Inc. vs. Jordan Lawler	06/22/2020	Plaintiff's Original Petition
1JC-20-0705	Credit Corp Solutions Inc. vs. Darren Taylor	06/24/2020	Plaintiff's Original Petition
1JC-20-0727	CAVALRY SPV I, LLC, ASSIGNEE OF CITIBANK, N.A. vs. MAYKEL CASTELLANOS	07/08/2020	Plaintiff's Original Petition
1JC-20-0729	PORTFOLIO RECOVERY ASSOCIATES, LLC vs. LINDSEY NEWHOUSE	07/06/2020	Plaintiff's Original Petition
1JC-20-0730	JHPDE Finance 1, LLC assignee of Citibank N.A. vs. OKSANA BROWNING	07/06/2020	Plaintiff's Original Petition
1JC-20-0741	MIDLAND CREDIT MANAGEMENT INC. vs. ANAAM KHAWAJA	07/09/2020	Plaintiff's Original Petition

TXOCA JP 2011 Civil Report

TXWILLIAMSONPRO

Reporting Period: June, 2022

JP1

Case Number	Style	Activity Date	Activity Type
1JC-20-0743	Conn Appliances Inc. vs. Jose Reyes	07/10/2020	Plaintiff's Original Petition
1JC-20-0753	Conn Appliances Inc. vs. Vesna Ajanovic	07/13/2020	Plaintiff's Original Petition
1JC-20-0771	Jefferson Capital Systems, Llc vs. Iris Bullard	07/17/2020	Plaintiff's Original Petition
1JC-20-0781	MARINER FINANCE LLC vs. KENNETH C ADAMS	07/21/2020	Plaintiff's Original Petition
1JC-20-0787	Lvnv Funding Llc vs. Joshua H Lollar	07/27/2020	Plaintiff's Original Petition
1JC-20-0792	DNF ASSOCIATES, LLC vs. DAVID A PIERCE	07/28/2020	Plaintiff's Original Petition
1JC-20-0800	Jh Met Subsidiary B Liquidating Trust vs. Hoda S. Fadl	07/29/2020	Plaintiff's Original Petition
1JC-20-0801	Jh Met Subsidiary B Liquidating Trust vs. Hoda S. Fadl	07/29/2020	Plaintiff's Original Petition
1JC-20-0810	Credit Corp Solutions Inc. vs. Marilyn Diaz	08/03/2020	Plaintiff's Original Petition
1JC-20-0813	Cavalry Spv I, Llc, As Assignee Of Synchrony Bank vs. James Zavala	08/03/2020	Plaintiff's Original Petition
1JC-20-0814	Cavalry Spv I, Llc, As Assignee Of Citibank, N.a. vs. Jose J Aquino	08/03/2020	Plaintiff's Original Petition
1JC-20-0824	Cavalry Spv I, Llc, As Assignee Of Synchrony Bank vs. James Zavala, AKA James R Zavala	08/05/2020	Plaintiff's Original Petition
1JC-20-0831	Security Credit Services, Llc vs. Thanh Van Nguyen	08/10/2020	Plaintiff's Original Petition
1JC-20-0832	Portfolio Recovery Associates, Llc Assignee Of Webbank / Dell Financial Services vs. Tonya F Hackney	08/11/2020	Plaintiff's Original Petition
1JC-20-0837	Portfolio Recovery Associates, Llc Assignee Of Synchrony Bank / Synchrony Bank /AMAZON.COM vs. Trenton Johnson	08/11/2020	Plaintiff's Original Petition
1JC-20-0838	Portfolio Recovery Associates, Llc Assignee Of Synchrony Bank / Synchrony Bank / Amazon.com vs. Mariame Osseni	08/11/2020	Plaintiff's Original Petition
1JC-20-0847	Karrie Woods vs. Robert Strohmeier	08/14/2020	Plaintiff's Original Petition
1JC-20-0850	PERSOLVE LEGAL GROUP, LLP, vs. KAITLYN STEIN	08/18/2020	Plaintiff's Original Petition
1JC-20-0864	Jefferson Capital Systems LLC vs. Anthony Phelps,Arlene Constantino	08/24/2020	Plaintiff's Original Petition

TXOCA JP 2011 Civil Report

TXWILLIAMSONPRO

Reporting Period: June, 2022

JP1

Case Number	Style	Activity Date	Activity Type
1JC-20-0867	MIDLAND CREDIT MANAGEMENT INC. vs. ADAM G FOLEY	08/26/2020	Plaintiff's Original Petition
1JC-20-0870	MIDLAND CREDIT MANAGEMENT INC. vs. VICTOR BURNETTE	08/27/2020	Plaintiff's Original Petition
1JC-20-0872	MARINER FINANCE LLC vs. MARIO E RUIZ	08/28/2020	Plaintiff's Original Petition
1JC-20-0884	Mariner Finance LLC vs. MELVIN DAVIES	09/01/2020	Plaintiff's Original Petition
1JC-20-0890	Midland Credit Management Inc. vs. Marcelline Abraham	09/04/2020	Plaintiff's Original Petition
1JC-20-0898	Midland Credit Management Inc. vs. Dana Kratz	09/09/2020	Plaintiff's Original Petition
1JC-20-0905	Portfolio Recovery Associates, Llc vs. Dawn I Silverman	09/11/2020	Plaintiff's Original Petition
1JC-20-0915	Portfolio Recovery Associates, Llc vs. Glen Sannem	09/15/2020	Plaintiff's Original Petition
1JC-20-0916	Portfolio Recovery Associates, Llc vs. Joseph Verock	09/15/2020	Plaintiff's Original Petition
1JC-20-0922	TRUIST FINANCIAL CORPORATION vs. Eric S Stewart	09/16/2020	Plaintiff's Original Petition
1JC-20-0939	ACCELERATED INVENTORY MANAGEMENT, LLC vs. DANIELLE GARCIA	09/18/2020	Plaintiff's Original Petition
1JC-20-0942	Portfolio Recovery Associates Llc vs. Douglas Brown	09/21/2020	Plaintiff's Original Petition
1JC-20-0962	Midland Credit Management Inc. vs. Michelle Cooper	09/29/2020	Plaintiff's Original Petition
1JC-20-0967	Portfolio Recovery Associates Llc vs. Terrell Blackman	09/29/2020	Plaintiff's Original Petition
1JC-20-0969	CITIBANK, N.A. vs. TIM S REID	09/29/2020	Plaintiff's Original Petition
1JC-20-0970	Midland Credit Management Inc. vs. Shellie Harding	09/30/2020	Plaintiff's Original Petition
1JC-20-0971	MARINER FINANCE LLC vs. KRIS MAHON	09/30/2020	Plaintiff's Original Petition
1JC-20-0982	Discover Bank vs. Maulinkumar Rao	10/06/2020	Plaintiff's Original Petition
1JC-20-0984	Lvnv Funding Llc vs. Karl Craigie	10/06/2020	Plaintiff's Original Petition
1JC-20-0989	Credit Corp Solutions Inc. vs. Brandon Adkins	10/07/2020	Plaintiff's Original Petition

TXOCA JP 2011 Civil Report

TXWILLIAMSONPRO

Reporting Period: June, 2022

JP1

Case Number	Style	Activity Date	Activity Type
1JC-20-0991	Discover Bank vs. Thereisa C Rubalcava	10/07/2020	Plaintiff's Original Petition
1JC-20-1002	Midland Credit Management Inc. vs. Jamal A Rahman	10/12/2020	Plaintiff's Original Petition
1JC-20-1004	Midland Credit Management Inc. vs. Edward Redd	10/13/2020	Plaintiff's Original Petition
1JC-20-1007	MIDLAND FUNDING LLC vs. MIGUEL ALEMAN	10/14/2020	Plaintiff's Original Petition
1JC-20-1009	Midland Credit Management, Inc. vs. Tresia M Natte	10/15/2020	Plaintiff's Original Petition
1JC-20-1011	TRUIST FINANCIAL CORPORATION vs. JONATHAN ELLIS	10/15/2020	Plaintiff's Original Petition
1JC-20-1015	MARINER FINANCE LLC vs. LILIAN ROGERS	10/15/2020	Plaintiff's Original Petition
1JC-20-1027	Persolve Legal Group, LLP vs. HARRISON J KORSMOE	10/20/2020	Plaintiff's Original Petition
1JC-20-1029	Tina Harryman vs. KAMYAR TEHRANCHI,EMILIA TEHRANCHI	10/20/2020	Plaintiff's Original Petition
1JC-20-1033	MIDLAND CREDIT MANAGEMENT INC. vs. RICKY D RATLEY	10/21/2020	Plaintiff's Original Petition
1JC-20-1034	CITIBANK, N.A. vs. ARIEL GARCIA PAEZ	10/22/2020	Plaintiff's Original Petition
1JC-20-1040	Citibank, N.a. vs. Jacob R Baird	10/26/2020	Plaintiff's Original Petition
1JC-20-1055	VELOCITY INVESTMENTS LLC vs. MICHAEL THOMAS	10/29/2020	Plaintiff's Original Petition
1JC-20-1059	Cavalry Spv I, Llc, As Assignee Of Citibank, N.a./aadvantage vs. Jessica M Sholars	10/29/2020	Plaintiff's Original Petition
1JC-20-1062	Lvnv Funding Llc vs. Oscar H Rivas	10/30/2020	Plaintiff's Original Petition
1JC-20-1064	Lvnv Funding Llc vs. Joseph Ayala	10/30/2020	Plaintiff's Original Petition
1JC-20-1065	Lvnv Funding Llc vs. Oscar H Rivas	10/30/2020	Plaintiff's Original Petition
1JC-20-1066	Portfolio Recovery Associates, Llc vs. Lidice Pena Galera	10/30/2020	Plaintiff's Original Petition
1JC-20-1067	Portfolio Recovery Associates, LLC Assignee Of Synchrony Bank / Synchrony Bank / vs. Miguel Aleman	10/30/2020	Plaintiff's Original Petition

TXOCA JP 2011 Civil Report

TXWILLIAMSONPRO

Reporting Period: June, 2022

JP1

Case Number	Style	Activity Date	Activity Type
1JC-20-1068	VELOCITY INVESTMENTS LLC ASSIGNEE OF LENDINGCLUB CORPORATION ASSIGNEE OF WEBBANK vs. MICHAEL THOMAS	10/30/2020	Plaintiff's Original Petition
1JC-20-1070	VELOCITY INVESTMENTS LLC ASSIGNEE OF PROSPER FUNDING LLC ASSIGNEE OF WEBBANK vs. MICHAEL THOMAS	11/02/2020	Plaintiff's Original Petition
1JC-20-1072	Lvnv Funding Llc vs. Tonia Kelly	11/02/2020	Plaintiff's Original Petition
1JC-20-1089	Portfolio Recovery Associates, Llc vs. Jeffery Presswood	11/09/2020	Plaintiff's Original Petition
1JC-20-1111	MIDLAND FUNDING LLC vs. AARON MILITAR	11/16/2020	Plaintiff's Original Petition
1JC-20-1113	Synchrony Bank vs. Grace Owens	11/17/2020	Plaintiff's Original Petition
1JC-20-1114	MIDLAND FUNDING LLC vs. AARON MILITAR	11/16/2020	Plaintiff's Original Petition
1JC-20-1127	Credit Corp Solutions Inc. vs. Randall Morris	11/18/2020	Plaintiff's Original Petition
1JC-20-1130	Synchrony Bank vs. Cesar Laboy	11/19/2020	Plaintiff's Original Petition
1JC-20-1140	Absolute Resolutions Investments Llc vs. Maulinkumar Rao	11/20/2020	Plaintiff's Original Petition
1JC-20-1145	Portfolio Recovery Associates, Llc vs. Denise Gonzalez	11/23/2020	Plaintiff's Original Petition
1JC-20-1146	Synchrony Bank vs. James Billington	11/23/2020	Plaintiff's Original Petition
1JC-20-1153	Midland Credit Management Inc. vs. Amanda M. Hernandez	11/23/2020	Plaintiff's Original Petition
1JC-20-1172	Midland Credit Management Inc. vs. Tonia Bouldwin	12/02/2020	Plaintiff's Original Petition
1JC-20-1173	Capital One Bank (usa) N.a. vs. Darrell T. Griffith	12/02/2020	Plaintiff's Original Petition
1JC-20-1176	Lvnv Funding Llc vs. Chad Knoblock	12/02/2020	Plaintiff's Original Petition
1JC-20-1189	Synchrony Bank vs. Alicia Mapp	12/08/2020	Plaintiff's Original Petition
1JC-20-1192	Discover Bank vs. Carla Herber	12/08/2020	Plaintiff's Original Petition
1JC-20-1193	Lvnv Funding Llc vs. Randy Hopkins	12/08/2020	Plaintiff's Original Petition

TXOCA JP 2011 Civil Report

TXWILLIAMSONPRO

Reporting Period: June, 2022

JP1

Case Number	Style	Activity Date	Activity Type
1JC-20-1196	Lvnv Funding Llc vs. Luis G Chavez	12/08/2020	Plaintiff's Original Petition
1JC-20-1198	Cavalry Spv I, Llc, As Assignee Of Citibank, N.a. vs. Christoph L Williams	12/08/2020	Plaintiff's Original Petition
1JC-20-1199	CITIBANK, N.A. vs. ELIZABETH QUINTANILLA	12/08/2020	Plaintiff's Original Petition
1JC-20-1215	Midland Credit Management Inc. vs. Jose Garza	12/11/2020	Plaintiff's Original Petition
1JC-20-1230	Midland Credit Management Inc. vs. Roberto J. Cobos	12/15/2020	Plaintiff's Original Petition
1JC-20-1242	Lvnv Funding Llc vs. Jennifer Grimes	12/15/2020	Plaintiff's Original Petition
1JC-20-1244	Lvnv Funding Llc vs. Areli Bourne	12/15/2020	Plaintiff's Original Petition
1JC-20-1245	Onemain Financial Group, Llc vs. Durieal L Harris	12/16/2020	Plaintiff's Original Petition
1JC-20-1249	Bank Of America N.a. vs. James Glenn Becker	12/16/2020	Plaintiff's Original Petition
1JC-20-1256	Conn Appliances Inc. vs. Allen R. Schultz	12/16/2020	Plaintiff's Original Petition
1JC-20-1257	Conn Appliances Inc. vs. Savannah Mangum	12/16/2020	Plaintiff's Original Petition
1JC-20-1272	Conn Appliances, Inc. D/b/a Conn's vs. Alicia Kaye	12/21/2020	Plaintiff's Original Petition
1JC-20-1273	Crown Asset Management, Llc Assignee Of Synchrony Bank (paypal) vs. Wes Franks	12/21/2020	Plaintiff's Original Petition
1JC-20-1278	Midland Credit Management Inc. vs. Sarah Evans	12/21/2020	Plaintiff's Original Petition
1JC-20-1279	First National Bank Of Omaha vs. Manu N Karamchandani	12/22/2020	Plaintiff's Original Petition
1JC-20-1283	Bank Of America, N.a. vs. Lavonda R Dixon	12/28/2020	Plaintiff's Original Petition
1JC-20-1289	Midland Credit Management Inc. vs. Nascha Quinones	12/23/2020	Plaintiff's Original Petition
1JC-20-1298	MIDLAND CREDIT MANAGEMENT INC. vs. Kimberly Miller	12/28/2020	Plaintiff's Original Petition
1JC-20-1299	Citibank, N.a. vs. Shannon L Shaw	12/28/2020	Plaintiff's Original Petition

TXOCA JP 2011 Civil Report

TXWILLIAMSONPRO

Reporting Period: June, 2022

JP1

Case Number	Style	Activity Date	Activity Type
1JC-20-1306	CAPITAL ONE BANK (USA), N.A. vs. ENRIQUE H MUNOZ	12/30/2020	Plaintiff's Original Petition
1JC-21-0036	Second Round Sub, Llc Assignee Of Comenity Capital Bank (dentalfirst Financing) vs. Yuriko Lyne	01/07/2021	Plaintiff's Original Petition
1JC-21-0038	Synchrony Bank vs. Lacinda Kasparek	01/07/2021	Plaintiff's Original Petition
1JC-21-0062	Lvnv Funding Llc vs. Kelly Shannon	01/07/2021	Plaintiff's Original Petition
1JC-21-0065	Lvnv Funding Llc vs. April Phillips	01/07/2021	Plaintiff's Original Petition
1JC-21-0080	Midland Credit Management Inc. vs. Nicholas J. Campbell	01/11/2021	Plaintiff's Original Petition
1JC-21-0090	Onemain Financial Group, Llc vs. Loretta P Price	01/11/2021	Plaintiff's Original Petition
1JC-21-0091	CAVALRY SPV I, LLC, ASSIGNEE OF CITIBANK, N.A. vs. LILIANE N RAAD	01/12/2021	Plaintiff's Original Petition
1JC-21-0109	Portfolio Recovery Associates, Llc Assignee Of Webbank / Dell Financial Services vs. Jay Green	01/19/2021	Plaintiff's Original Petition
1JC-21-0111	Midland Credit Management Inc. vs. JANA IRWIN	01/19/2021	Plaintiff's Original Petition
1JC-21-0125	Capital One Bank (usa) N.a. vs. Glenn Bindl	01/20/2021	Plaintiff's Original Petition
1JC-21-0126	Portfolio Recovery Associates, Llc vs. Moises Najera	01/22/2021	Plaintiff's Original Petition
1JC-21-0127	Bank Of America, N.a. vs. Tiffany Begley	01/25/2021	Plaintiff's Original Petition
1JC-21-0136	Cavalry Spv I, Llc, As Assignee Of Citibank, N.a. vs. Douglas P Brown	01/28/2021	Plaintiff's Original Petition
1JC-21-0146	Lvnv Funding Llc vs. Linda Barbee	01/29/2021	Plaintiff's Original Petition
1JC-21-0147	Onemain Financial Group Llc. vs. Jopseph Bietz	02/01/2021	Plaintiff's Original Petition
1JC-21-0150	Lvnv Funding Llc vs. Kitric Dixon	02/02/2021	Plaintiff's Original Petition
1JC-21-0159	Onemain Financial Group Llc. vs. Robert Requejo, Jr.	02/01/2021	Plaintiff's Original Petition
1JC-21-0162	Crown Asset Management, Llc Assignee Of Comenity Bank (metrostyle) vs. Sheila Siniard	02/04/2021	Plaintiff's Original Petition

TXOCA JP 2011 Civil Report

TXWILLIAMSONPRO

Reporting Period: June, 2022

JP1

Case Number	Style	Activity Date	Activity Type
1JC-21-0168	Lvnv Funding Llc vs. Donnetta Mathis	02/04/2021	Plaintiff's Original Petition
1JC-21-0177	CAVALRY SPV I, LLC ASSIGNEE OF CITIBANK, N.A. vs. Gary Land	02/02/2021	Plaintiff's Original Petition
1JC-21-0186	Conn Appliances, Inc. D/b/a Conn's vs. Jorge Suarez	02/03/2021	Plaintiff's Original Petition
1JC-21-0192	Lvnv Funding Llc vs. Robert Jackson	02/09/2021	Plaintiff's Original Petition
1JC-21-0200	Lvnv Funding Llc vs. Bridget Barksdale	02/04/2021	Plaintiff's Original Petition
1JC-21-0215	Td Bank Usa, N.a. vs. Glen Calhoun	02/12/2021	Plaintiff's Original Petition
1JC-21-0218	CAPITAL ONE BANK (USA), N.A. vs. WILLIAM J KLEINRIVERA	02/16/2021	Plaintiff's Original Petition
1JC-21-0222	Jpmorgan Chase Bank N.a. vs. James Bull	02/18/2021	Plaintiff's Original Petition
1JC-21-0229	Portfolio Recovery Associates Llc vs. Kimberly N. Stephenson	02/12/2021	Plaintiff's Original Petition
1JC-21-0233	CAVALRY SPV I, LLC ASSIGNEE OF CITIBANK, N.A. vs. Lance D Wayman	02/19/2021	Plaintiff's Original Petition
1JC-21-0234	Citibank, N.a. vs. Amy L White	02/19/2021	Plaintiff's Original Petition
1JC-21-0238	Jpmorgan Chase Bank N.a. vs. Gene A Dodge	02/22/2021	Plaintiff's Original Petition
1JC-21-0240	Conn Appliances Inc. vs. Deshonda R. White	02/22/2021	Plaintiff's Original Petition
1JC-21-0253	Capital One N.a. Successor In Interest To Capital One Auto Finance Inc. vs. April Phillips	02/22/2021	Plaintiff's Original Petition
1JC-21-0261	Citibank N.a. vs. Lacinda Kasparek	02/25/2021	Plaintiff's Original Petition
1JC-21-0264	MIDLAND CREDIT MANAGEMENT INC. vs. MYKAYLA NOVAK	02/25/2021	Plaintiff's Original Petition
1JC-21-0266	Conn Appliances Inc. vs. Chriss Rathbun	02/24/2021	Plaintiff's Original Petition
1JC-21-0267	Onemain Financial Group, Llc As Servicer For Asf Wilmington Trust, N.a., As Issu vs. Monica M Cockerham	03/01/2021	Plaintiff's Original Petition
1JC-21-0275	Cavalry Spv I, Llc, As Assignee Of Citibank, N.a. vs. Jolie L Mathis	03/03/2021	Plaintiff's Original Petition

TXOCA JP 2011 Civil Report

TXWILLIAMSONPRO

Reporting Period: June, 2022

JP1

Case Number	Style	Activity Date	Activity Type
1JC-21-0279	Portfolio Recovery Associates Llc vs. Katie Bennett	03/04/2021	Plaintiff's Original Petition
1JC-21-0280	Portfolio Recovery Associates, Llc vs. Michael Drebes	03/04/2021	Plaintiff's Original Petition
1JC-21-0283	Midland Credit Management Inc. vs. Melissa Ruiz	03/05/2021	Plaintiff's Original Petition
1JC-21-0293	Midland Credit Management Inc. vs. CAITLIN BROWN	03/08/2021	Plaintiff's Original Petition
1JC-21-0296	Conn Appliances Inc. vs. German Aviles	03/09/2021	Plaintiff's Original Petition
1JC-21-0306	Midland Credit Management Inc. vs. Blanca Arbizo	03/09/2021	Plaintiff's Original Petition
1JC-21-0308	Lvnv Funding Llc vs. Norma Gonzalez	03/10/2021	Plaintiff's Original Petition
1JC-21-0314	MIDLAND CREDIT MANAGEMENT INC. vs. ALAN MATSON	03/10/2021	Plaintiff's Original Petition
1JC-21-0346	Conn Appliances Inc. vs. Nathaniel Eason	03/15/2021	Plaintiff's Original Petition
1JC-21-0347	Portfolio Recovery Associates, Llc vs. Christopher Holcomb	03/15/2021	Plaintiff's Original Petition
1JC-21-0348	CAPITAL ONE BANK (USA), N.A. vs. RICKY BREWER	03/16/2021	Plaintiff's Original Petition
1JC-21-0373	MARINER FINANCE LLC vs. KIMBERLY BENTLEY	03/17/2021	Plaintiff's Original Petition
1JC-21-0375	Portfolio Recovery Associates, Llc vs. Olutola O Odeyemi	03/16/2021	Plaintiff's Original Petition
1JC-21-0377	Lvnv Funding Llc vs. Richard Boling	03/18/2021	Plaintiff's Original Petition
1JC-21-0383	Bank Of America N.a. vs. Michael Galvin	03/19/2021	Plaintiff's Original Petition
1JC-21-0384	Bank Of America N.a. vs. Christa L. French	03/19/2021	Plaintiff's Original Petition
1JC-21-0385	Bank Of America N.a. vs. Michael Galvin	03/19/2021	Plaintiff's Original Petition
1JC-21-0386	Lvnv Funding Llc vs. Maria Garcia	03/22/2021	Plaintiff's Original Petition
1JC-21-0388	Velocity Investments, Llc vs. Hector Sanchez	03/22/2021	Plaintiff's Original Petition
1JC-21-0394	PERSOLVE LEGAL GROUP,LLP VS.YESSENIA CAMPOS HEREDIA	03/22/2021	Plaintiff's Original Petition

TXOCA JP 2011 Civil Report

TXWILLIAMSONPRO

Reporting Period: June, 2022

JP1

Case Number	Style	Activity Date	Activity Type
1JC-21-0395	MIDLAND CREDIT MANAGEMENT INC. vs. ANNETTE WALTERS	03/22/2021	Plaintiff's Original Petition
1JC-21-0403	Bank Of America N.a. vs. Kimberly A. Miller	03/23/2021	Plaintiff's Original Petition
1JC-21-0405	Midland Credit Management Inc. vs. Karin Sanchez	03/23/2021	Plaintiff's Original Petition
1JC-21-0423	Onemain Financial Group, Llc As Servicer For (asf) Wilmington Trust, N.a. As Iss vs. Robert K Maxwell	03/30/2021	Plaintiff's Original Petition
1JC-21-0434	Cavalry Spv I, Llc, As Assignee Of Citibank, N.a. vs. Scott M Brea	04/05/2021	Plaintiff's Original Petition
1JC-21-0437	Capital One Bank (usa) N.a. vs. Robert D. Ballard	04/05/2021	Plaintiff's Original Petition
1JC-21-0438	Portfolio Recovery Associates Llc vs. Bridgett Martin	04/05/2021	Plaintiff's Original Petition
1JC-21-0439	Capital One Bank (usa) N.a. vs. Angela Ogdee	04/05/2021	Plaintiff's Original Petition
1JC-21-0443	MIDLAND CREDIT MANAGEMENT INC. vs. DANIEL CROCKER	04/05/2021	Plaintiff's Original Petition
1JC-21-0450	CAPITAL ONE BANK (USA), N.A. vs. MICHELLE M JOHNSON	04/06/2021	Plaintiff's Original Petition
1JC-21-0455	Portfolio Recovery Associates, Llc vs. Neelam J Tewar	04/07/2021	Plaintiff's Original Petition
1JC-21-0458	Bank Of America N.a. vs. Tom N. Bolls AKA Thomas Newton Bolls	04/08/2021	Plaintiff's Original Petition
1JC-21-0462	Lvnv Funding Llc vs. Luis Cantu	04/08/2021	Plaintiff's Original Petition
1JC-21-0466	Lvnv Funding Llc vs. Simon Smith	04/08/2021	Plaintiff's Original Petition
1JC-21-0467	Lvnv Funding Llc vs. Audre Ingersoll	04/08/2021	Plaintiff's Original Petition
1JC-21-0482	Lvnv Funding Llc vs. Crystal Gutierrez	04/12/2021	Plaintiff's Original Petition
1JC-21-0500	Lvnv Funding Llc vs. Hector Roman Arellano	04/15/2021	Plaintiff's Original Petition
1JC-21-0516	Portfolio Recovery Associates Llc vs. Sheryl Witschorke	04/19/2021	Plaintiff's Original Petition
1JC-21-0517	Portfolio Recovery Associates Llc vs. Caroline Kim	04/19/2021	Plaintiff's Original Petition

TXOCA JP 2011 Civil Report

TXWILLIAMSONPRO

Reporting Period: June, 2022

JP1

Case Number	Style	Activity Date	Activity Type
1JC-21-0527	Daryl Frederick vs. Mickey Meek	04/19/2021	Plaintiff's Original Petition
1JC-21-0534	American Express National Bank vs. Janedia Caraway	04/21/2021	Plaintiff's Original Petition
1JC-21-0545	MIDLAND CREDIT MANAGEMENT INC. vs. DOREEN N SPEAR	04/23/2021	Plaintiff's Original Petition
1JC-21-0557	Midland Credit Management, Inc. vs. Mahendar Kagithala	04/26/2021	Plaintiff's Original Petition
1JC-21-0559	Beza Mekonen vs. Matheyos Hshe	04/27/2021	Plaintiff's Original Petition
1JC-21-0565	Capital One Bank (usa), N.a. vs. Humphrey Brown	04/28/2021	Plaintiff's Original Petition
1JC-21-0571	MIDLAND CREDIT MANAGEMENT INC. vs. ORLANDO J MARQUEZ	04/28/2021	Plaintiff's Original Petition
1JC-21-0577	CAPITAL ONE BANK(USA), N.A. vs. PAUL W BOGUSCH	04/29/2021	Plaintiff's Original Petition
1JC-21-0583	Cavalry Spv I, Llc, As Assignee Of Citibank, N.a. vs. Richard Lucero,, Jr.	04/29/2021	Plaintiff's Original Petition
1JC-21-0585	Capital One Bank (usa) N.a. vs. Victoria Manning	04/30/2021	Plaintiff's Original Petition
1JC-21-0591	Synchrony Bank vs. Samuel Abraham	04/30/2021	Plaintiff's Original Petition
1JC-21-0592	Lvnv Funding Llc vs. Jose Aquino	05/03/2021	Plaintiff's Original Petition
1JC-21-0593	CAVALRY SPV I, LLC ASSIGNEE OF CITIBANK, N.A. vs. SERGIO A DONJUAN	05/03/2021	Plaintiff's Original Petition
1JC-21-0601	Lvnv Funding Llc vs. Robert Salinas	05/05/2021	Plaintiff's Original Petition
1JC-21-0608	Onemain Financial Group, Llc vs. Kris L Mahon	05/04/2021	Plaintiff's Original Petition
1JC-21-0611	Conn Appliances Inc. vs. Efrain Perez	05/06/2021	Plaintiff's Original Petition
1JC-21-0613	Portfolio Recovery Associates Llc vs. Leticia Salazar	05/06/2021	Plaintiff's Original Petition
1JC-21-0618	Portfolio Recovery Associates, Llc vs. Heithem Souissi	05/07/2021	Plaintiff's Original Petition
1JC-21-0620	MIDLAND CREDIT MANAGEMENT INC. vs. CHELSEA L HOLLINGSWORTH	05/07/2021	Plaintiff's Original Petition
1JC-21-0628	Synchrony Bank vs. Tina Celistine	05/10/2021	Plaintiff's Original Petition

TXOCA JP 2011 Civil Report

TXWILLIAMSONPRO

Reporting Period: June, 2022

JP1

Case Number	Style	Activity Date	Activity Type
1JC-21-0629	MIDLAND CREDIT MANAGEMENT INC. vs. IRWIN RIVAS	05/10/2021	Plaintiff's Original Petition
1JC-21-0637	CAPITAL ONE BANK (USA), N.A. vs. NICKOLAS A TOMASEK	05/11/2021	Plaintiff's Original Petition
1JC-21-0641	Lvnv Funding Llc vs. Terry Moore	05/12/2021	Plaintiff's Original Petition
1JC-21-0646	U.S. Bank National Association vs. John Masterson, Jr.	05/13/2021	Plaintiff's Original Petition
1JC-21-0654	Synchrony Bank vs. Rebecca Phillips	05/14/2021	Plaintiff's Original Petition
1JC-21-0663	Synchrony Bank vs. Felipe Decarvalho	05/17/2021	Plaintiff's Original Petition
1JC-21-0671	Portfolio Recovery Associates Llc vs. John Zuniga	05/20/2021	Plaintiff's Original Petition
1JC-21-0674	CAPITAL ONE BANK (USA), N.A. vs. LISA GUILLAUME	05/21/2021	Plaintiff's Original Petition
1JC-21-0679	Cavalry Spv I, Llc, As Assignee Of Citibank, N.a. vs. Cesar Laboy	05/21/2021	Plaintiff's Original Petition
1JC-21-0686	MIDLAND CREDIT MANAGEMENT INC. vs. DAVID VASQUEZ	05/24/2021	Plaintiff's Original Petition
1JC-21-0687	Capital One Bank (usa) N.a. vs. Cesar Laboy	05/25/2021	Plaintiff's Original Petition
1JC-21-0689	Capital One Bank (usa) N.a. vs. Alicia M. Mapp	05/25/2021	Plaintiff's Original Petition
1JC-21-0695	Lvnv Funding Llc vs. Deborah Crunk	05/26/2021	Plaintiff's Original Petition
1JC-21-0698	Integras Capital Recovery Llc vs. Erin B Ernser	05/26/2021	Plaintiff's Original Petition
1JC-21-0700	Conn Appliances Inc. vs. Caneisha Russell	05/26/2021	Plaintiff's Original Petition
1JC-21-0704	Synchrony Bank vs. Roland Albert	05/27/2021	Plaintiff's Original Petition
1JC-21-0705	Portfolio Recovery Associates, Llc vs. Buenaventura Ignacio	05/27/2021	Plaintiff's Original Petition
1JC-21-0711	Lvnv Funding Llc vs. Mark Martinez	05/28/2021	Plaintiff's Original Petition
1JC-21-0718	Midland Credit Management Inc. vs. Humphrey Brown	06/02/2021	Plaintiff's Original Petition
1JC-21-0730	Lvnv Funding Llc vs. Brenda Pendergrass	06/03/2021	Plaintiff's Original Petition

TXOCA JP 2011 Civil Report

TXWILLIAMSONPRO

Reporting Period: June, 2022

JP1

Case Number	Style	Activity Date	Activity Type
1JC-21-0731	Portfolio Recovery Associates Llc vs. Nicholas Mcswain	06/03/2021	Plaintiff's Original Petition
1JC-21-0736	Crown Asset Management, Llc Assignee Of The Bank Of Missouri (genesis Credit / A vs. Elizabeth L Garth	06/03/2021	Plaintiff's Original Petition
1JC-21-0740	CITIBANK, N.A. vs. EARNESTINE MACHADO	06/04/2021	Plaintiff's Original Petition
1JC-21-0746	Discover Bank vs. Jenni Hetrick	06/07/2021	Plaintiff's Original Petition
1JC-21-0756	Persolve Legal Group,LLP vs. Raymond Chow	06/08/2021	Plaintiff's Original Petition
1JC-21-0763	Department Stores National Bank vs. Katrina Thrasher	06/10/2021	Plaintiff's Original Petition
1JC-21-0767	American Express National Bank vs. Daniel Corona-barriga	06/10/2021	Plaintiff's Original Petition
1JC-21-0781	Td Bank Usa, N.a. As Successor In Interest To Target National Bank vs. Cesar Lopez	06/14/2021	Plaintiff's Original Petition
1JC-21-0786	Td Bank Usa, N.a. vs. Amber Champion	06/14/2021	Plaintiff's Original Petition
1JC-21-0788	Unifund CCR, LLC vs. Daniel J Apo	06/17/2021	Plaintiff's Original Petition
1JC-21-0798	Midland Credit Management Inc. vs. Sylvia R. Jones	06/18/2021	Plaintiff's Original Petition
1JC-21-0810	Velocity Investments Llc vs. Jose Reyes	06/21/2021	Plaintiff's Original Petition
1JC-21-0812	CAVALRY SPV I, LLC ASSIGNEE OF CITIBANK, N.A. vs. Velda R Vitz	06/21/2021	Plaintiff's Original Petition
1JC-21-0815	Cavalry SPV I, LLC assignee of CitiBank, N.A. vs. Connie Alexander	06/22/2021	Plaintiff's Original Petition
1JC-21-0828	Capital One Bank (usa) N.a. vs. Eduardo Medrano	06/24/2021	Plaintiff's Original Petition
1JC-21-0830	Capital One Bank (usa) N.a. vs. Jennifer L. Warwick	06/24/2021	Plaintiff's Original Petition
1JC-21-0833	Velocity Investments LLC vs. Luis A Calero	06/25/2021	Plaintiff's Original Petition
1JC-21-0838	Capital One Bank (usa) N.a. vs. Michael Wooten	06/28/2021	Plaintiff's Original Petition
1JC-21-0847	Midland Credit Management Inc. vs. Ronald B Rudyk	06/29/2021	Plaintiff's Original Petition

TXOCA JP 2011 Civil Report

TXWILLIAMSONPRO

Reporting Period: June, 2022

JP1

Case Number	Style	Activity Date	Activity Type
1JC-21-0849	CITIBANK, N.A. vs. JOHN MOMAN	05/23/2022	Order Set Aside (OCA)
1JC-21-0856	Bank Of America N.a. vs. Alisa N. Mccleery	06/30/2021	Plaintiff's Original Petition
1JC-21-0858	Progressive County Mutual Insurance Company vs. Esteban Herrera-Ramos,Chalone Hughes	06/30/2021	Plaintiff's Original Petition
1JC-21-0861	JPMORGAN CHASE BANK, N.A. vs. JOHN WRIGHT	07/01/2021	Plaintiff's Original Petition
1JC-21-0868	Cavalry Spv I, Llc, As Assignee Of Citibank, N.a. vs. John V Chavez	07/02/2021	Plaintiff's Original Petition
1JC-21-0872	Velocity Investments, Llc Assignee Of Lendingclub Corporation Assignee Of Webban vs. Adam Felmlee	07/02/2021	Plaintiff's Original Petition
1JC-21-0873	Td Bank Usa, N.a. vs. Alexandria Moherek	07/02/2021	Plaintiff's Original Petition
1JC-21-0876	Lvnv Funding Llc vs. Jerry Corona	07/06/2021	Plaintiff's Original Petition
1JC-21-0887	Conn Appliances Inc. vs. Dominga Herrera	07/07/2021	Plaintiff's Original Petition
1JC-21-0891	Lvnv Funding Llc vs. Brandon Erina	07/07/2021	Plaintiff's Original Petition
1JC-21-0893	Capital One Bank (usa) N.a. vs. David E. Caudill	07/07/2021	Plaintiff's Original Petition
1JC-21-0902	Persolve Recoveries, LLC vs. Michael Sotelo,Rosalie Viesca	07/09/2021	Plaintiff's Original Petition
1JC-21-0910	PERSOLVE RECOVERIES, LLC vs. ADRIAN VASQUEZ	07/12/2021	Plaintiff's Original Petition
1JC-21-0911	PERSOLVE RECOVERIES, LLC vs. DESIREE CAROLYN	07/12/2021	Plaintiff's Original Petition
1JC-21-0912	Midland Credit Management Inc. vs. Douglas Brown	07/12/2021	Plaintiff's Original Petition
1JC-21-0913	Capital One Bank (USA), N.A. vs. Jordan A Lee	07/12/2021	Plaintiff's Original Petition
1JC-21-0921	Capital One Bank (usa) N.a. vs. Kaitlyn Deckert	07/13/2021	Plaintiff's Original Petition
1JC-21-0924	Persolve Recoveries, LLC vs. JEFFREY PEREZ	07/14/2021	Plaintiff's Original Petition
1JC-21-0928	Lvnv Funding Llc vs. James O'neill	07/14/2021	Plaintiff's Original Petition

TXOCA JP 2011 Civil Report

TXWILLIAMSONPRO

Reporting Period: June, 2022

JP1

Case Number	Style	Activity Date	Activity Type
1JC-21-0937	Persolve Recoveries, LLC vs. Wendi Rains,April Rains	07/15/2021	Plaintiff's Original Petition
1JC-21-0942	PERSOLVE RECOVERIES, LLC vs. PHILLIP LAYCOX	07/15/2021	Plaintiff's Original Petition
1JC-21-0943	PERSOLVE RECOVERIES, LLC vs. ETHAN TRIBIANA	07/15/2021	Plaintiff's Original Petition
1JC-21-0944	Jpmorgan Chase Bank N.a. vs. Roberto O Fuentes	07/16/2021	Plaintiff's Original Petition
1JC-21-0945	Persolve Recoveries, LLC vs. Cody Meares	07/15/2021	Plaintiff's Original Petition
1JC-21-0950	CAVALRY SPV I, LLC ASSIGNEE OF CITIBANK, N.A. vs. Richard Lucero, Jr.	07/19/2021	Plaintiff's Original Petition
1JC-21-0956	Persolve Recoveries, LLC vs. Elizabeth Tchagou	07/16/2021	Plaintiff's Original Petition
1JC-21-0957	PERSOLVE RECOVERIES, LLC vs. NICHOLAS GREEN	07/16/2021	Plaintiff's Original Petition
1JC-21-0958	Persolve Recoveries, LLC vs. DEBORAH DEFAZIO,VOLNEY EHLERS	07/16/2021	Plaintiff's Original Petition
1JC-21-0959	Persolve Recoveries, LLC vs. CLEVELAND LAYNE,LELANI LAYNE	07/16/2021	Plaintiff's Original Petition
1JC-21-0961	PERSOLVE RECOVERIES, LLC vs. JESSE ALEMAN	07/16/2021	Plaintiff's Original Petition
1JC-21-0964	Midland Credit Management Inc. vs. Michael Galvin	07/20/2021	Plaintiff's Original Petition
1JC-21-0969	Integras Capital Recovery Llc vs. Dwayne J Mortensen	07/21/2021	Plaintiff's Original Petition
1JC-21-0979	Lvnv Funding Llc vs. Karen Oldham	07/22/2021	Plaintiff's Original Petition
1JC-21-0980	Lvnv Funding Llc vs. Luis Gonzalez	07/22/2021	Plaintiff's Original Petition
1JC-21-0986	Portfolio Recovery Associates, Llc Assignee Of Synchrony Bank / Synchrony Bank / vs. Chris Frizzell	07/23/2021	Plaintiff's Original Petition
1JC-21-0987	Credit Corp Solutions Inc. vs. Roberto Torres	07/23/2021	Plaintiff's Original Petition
1JC-21-0988	Portfolio Recovery Associates Llc vs. Mary Noel	07/23/2021	Plaintiff's Original Petition
1JC-21-0989	Portfolio Recovery Associates Llc vs. Deirdre A. Mcdonald	07/23/2021	Plaintiff's Original Petition

TXOCA JP 2011 Civil Report

TXWILLIAMSONPRO

Reporting Period: June, 2022

JP1

Case Number	Style	Activity Date	Activity Type
1JC-21-1002	CAVALRY SPV I, LLC ASSIGNEE OF CITIBANK, N.A. vs. Beth M Fax	07/27/2021	Plaintiff's Original Petition
1JC-21-1004	ACCELERATED INVENTORY MANAGEMENT, LLC vs. HUMPHREY BROWN	07/28/2021	Plaintiff's Original Petition
1JC-21-1005	MIDLAND CREDIT MANAGEMENT, INC. vs. DAMIEN MILLS	07/28/2021	Plaintiff's Original Petition
1JC-21-1007	Lvnv Funding Llc vs. Stephen Brown	07/28/2021	Plaintiff's Original Petition
1JC-21-1012	CAVALRY SPV I, LLC ASSIGNEE OF CITIBANK, N.A. vs. Nadia J Ramirez	07/28/2021	Plaintiff's Original Petition
1JC-21-1015	Lvnv Funding Llc vs. Amy Kennedy	07/29/2021	Plaintiff's Original Petition
1JC-21-1016	Midland Credit Management Inc. vs. Annette Walters	07/29/2021	Plaintiff's Original Petition
1JC-21-1027	U.S. Bank National Association vs. Matthew W David	07/30/2021	Plaintiff's Original Petition
1JC-21-1028	Portfolio Recovery Associates, Llc vs. Samantha L Riegler	07/30/2021	Plaintiff's Original Petition
1JC-21-1030	Lvnv Funding Llc vs. Daniel Perez	08/02/2021	Plaintiff's Original Petition
1JC-21-1031	Lvnv Funding Llc vs. Tanya Bradford-files	08/02/2021	Plaintiff's Original Petition
1JC-21-1032	CITIBANK, N.A. vs. ANGEL CORONADO	08/02/2021	Plaintiff's Original Petition
1JC-21-1034	Lvnv Funding Llc vs. Robert Cantillo	08/02/2021	Plaintiff's Original Petition
1JC-21-1037	MIDLAND CREDIT MANAGEMENT INC. vs. JAMES BILLINGTON	08/03/2021	Plaintiff's Original Petition
1JC-21-1038	Lvnv Funding Llc vs. Chota Mambwe	08/03/2021	Plaintiff's Original Petition
1JC-21-1040	Midland Credit Management Inc. vs. Douglas P. Brown	08/03/2021	Plaintiff's Original Petition
1JC-21-1041	Lvnv Funding Llc vs. Tina Nelson	08/03/2021	Plaintiff's Original Petition
1JC-21-1046	Lvnv Funding Llc vs. Malarie Rodriguez	08/05/2021	Plaintiff's Original Petition
1JC-21-1059	The Money Store, LP d/b/a Speedy Cash vs. Sarah Taylor-Maggett	08/09/2021	Plaintiff's Original Petition
1JC-21-1068	Discover Bank vs. Timothy P Dennis	08/10/2021	Plaintiff's Original Petition

TXOCA JP 2011 Civil Report

TXWILLIAMSONPRO

Reporting Period: June, 2022

JP1

Case Number	Style	Activity Date	Activity Type
1JC-21-1070	Midland Credit Management Inc. vs. Randall Ditch	08/06/2021	Plaintiff's Original Petition
1JC-21-1078	Capital One Bank (usa) N.a. vs. Carl J. Street	08/13/2021	Plaintiff's Original Petition
1JC-21-1087	U.S. Bank National Association vs. Michael G Kelly	08/16/2021	Plaintiff's Original Petition
1JC-21-1089	Ozark Capital Corporation vs. Kirenia Gonzalez-carrillo,Claudia Fiallo-gonzalez	08/16/2021	Plaintiff's Original Petition
1JC-21-1094	CAPITAL ONE BANK (USA), N.A. vs. JORDAN A LEE	08/18/2021	Plaintiff's Original Petition
1JC-21-1100	SCIL Texas, LLC d/b/a Speedy Cash vs. Candace Atchison	08/20/2021	Plaintiff's Original Petition
1JC-21-1101	Portfolio Recovery Associates, LLC Assignee Of Synchrony Bank / Synchrony Bank / vs. Kimberley Phillips	08/20/2021	Plaintiff's Original Petition
1JC-21-1102	Portfolio Recovery Associates, LLC Assignee Of Synchrony Bank / Synchrony Bank / vs. Carmen Phillips	08/20/2021	Plaintiff's Original Petition
1JC-21-1105	Credit Corp Solutions Inc. vs. Oscar Rivas	08/20/2021	Plaintiff's Original Petition
1JC-21-1106	Credit Corp Solutions Inc. vs. Sasha Flores	08/20/2021	Plaintiff's Original Petition
1JC-21-1119	MIDLAND CREDIT MANAGEMENT INC. vs. RACHEL ESTRADA	08/24/2021	Plaintiff's Original Petition
1JC-21-1123	Bank Of America N.a. vs. Amy Louise Mautz	08/24/2021	Plaintiff's Original Petition
1JC-21-1125	Lvnv Funding Llc vs. Karen Oldham	08/24/2021	Plaintiff's Original Petition
1JC-21-1126	UHG I, LLC vs. STEPHEN URBANSKI	08/24/2021	Plaintiff's Original Petition
1JC-21-1127	Synchrony Bank vs. Leo Humphrey	08/25/2021	Plaintiff's Original Petition
1JC-21-1128	Discover Bank vs. Jennifer Winkelman	08/25/2021	Plaintiff's Original Petition
1JC-21-1130	MIDLAND CREDIT MANAGEMENT INC. vs. ATXCHANDLER CHANDLER	08/25/2021	Plaintiff's Original Petition
1JC-21-1131	MIDLAND CREDIT MANAGEMENT INC. vs. DAVID SWANTNER	08/25/2021	Plaintiff's Original Petition
1JC-21-1137	UHG I, LLC vs. Crystal R Porter	08/26/2021	Plaintiff's Original Petition

TXOCA JP 2011 Civil Report

TXWILLIAMSONPRO

Reporting Period: June, 2022

JP1

Case Number	Style	Activity Date	Activity Type
1JC-21-1138	SCIL Texas, LLC d/b/a Speedy Cash vs. Michael Herrera	08/26/2021	Plaintiff's Original Petition
1JC-21-1145	Synchrony Bank vs. Ryan Narvaez	08/31/2021	Plaintiff's Original Petition
1JC-21-1148	Lvnv Funding Llc vs. Jorge Galas	09/01/2021	Plaintiff's Original Petition
1JC-21-1149	Lvnv Funding Llc vs. Luis Ramos	09/01/2021	Plaintiff's Original Petition
1JC-21-1156	Lvnv Funding Llc vs. Vincent Owens	09/02/2021	Plaintiff's Original Petition
1JC-21-1159	Lvnv Funding Llc vs. James L Gleason	09/02/2021	Plaintiff's Original Petition
1JC-21-1162	Lvnv Funding Llc vs. Melvin Davies	09/02/2021	Plaintiff's Original Petition
1JC-21-1165	The Money Store, LP d/b/a Speedy Cash vs. Ethan Tribiana	09/03/2021	Plaintiff's Original Petition
1JC-21-1168	Lvnv Funding Llc vs. Jorge Galas	09/03/2021	Plaintiff's Original Petition
1JC-21-1169	CITIBANK, N.A. vs. WILLIE KLINE	09/07/2021	Plaintiff's Original Petition
1JC-21-1175	Lvnv Funding Llc vs. Lakeisha Bell	09/07/2021	Plaintiff's Original Petition
1JC-21-1180	Lvnv Funding Llc vs. Johnathon Ramirez	09/08/2021	Plaintiff's Original Petition
1JC-21-1187	CAPITAL ONE BANK (USA), N.A. vs. FRANCHESCA VANTE	09/10/2021	Plaintiff's Original Petition
1JC-21-1188	Synchrony Bank vs. Brenda Thompson	09/10/2021	Plaintiff's Original Petition
1JC-21-1195	Persolve Legal Group, LLP vs. JEWELL ENGLISH	09/14/2021	Plaintiff's Original Petition
1JC-21-1197	Lvnv Funding Llc vs. Jessica Sholars	09/14/2021	Plaintiff's Original Petition
1JC-21-1198	Portfolio Recovery Associates, LLC vs. Romina Freeman	09/14/2021	Plaintiff's Original Petition
1JC-21-1199	Crown Asset Management Llc vs. Oscar H Rivas	09/14/2021	Plaintiff's Original Petition
1JC-21-1207	Portfolio Recovery Associates, LLC vs. Cesar Laboy,Katherine Laboy	09/14/2021	Plaintiff's Original Petition
1JC-21-1208	Portfolio Recovery Associates, LLC vs. Maya Bullard,Chermaine N Gaspard	09/14/2021	Plaintiff's Original Petition

TXOCA JP 2011 Civil Report

TXWILLIAMSONPRO

Reporting Period: June, 2022

JP1

Case Number	Style	Activity Date	Activity Type
1JC-21-1211	Synchrony Bank vs. Corona Juan De Dios	09/16/2021	Plaintiff's Original Petition
1JC-21-1212	Crown Asset Management, Llc Assignee Of First National Bank Of Omaha (northern T vs. David C Brown	09/16/2021	Plaintiff's Original Petition
1JC-21-1215	Lvnv Funding Llc vs. Willie Wells	09/16/2021	Plaintiff's Original Petition
1JC-21-1216	PERSOLVE LEGAL GROUP, LLP vs. JUDSON H GREENE, Jr.	09/16/2021	Plaintiff's Original Petition
1JC-21-1226	Bank Of America, N.a. vs. Tabitha Arce	09/20/2021	Plaintiff's Original Petition
1JC-21-1227	Capital One Bank (usa) N.a. vs. Selim Tekin	09/17/2021	Plaintiff's Original Petition
1JC-21-1228	Capital One Bank (USA), N.A. vs. NICOLE BYERS	09/20/2021	Plaintiff's Original Petition
1JC-21-1229	Bank Of America, N.a. vs. Dain J Johnson	09/20/2021	Plaintiff's Original Petition
1JC-21-1249	MIDLAND CREDIT MANAGEMENT INC. vs. NOHEMI R OWENS A/K/A MRS NOHEMI R OWENS	07/19/2021	Plaintiff's Original Petition
1JC-21-1265	Persolve Recoveries, LLC vs. Lucasdale Burse	09/29/2021	Plaintiff's Original Petition
1JC-21-1276	Synchrony Bank vs. Dianna Hooyboer	10/01/2021	Plaintiff's Original Petition
1JC-21-1279	Capital One Bank (USA), N.A. vs. CORA LOPEZ aka MARIA SOCORRO LOPEZ	09/30/2021	Plaintiff's Original Petition
1JC-21-1282	Second Round Sub, Llc Assignee Of Synchrony Bank (paypal Credit) vs. Tara Kyle	10/01/2021	Plaintiff's Original Petition
1JC-21-1283	Portfolio Recovery Associates, Llc vs. Zoanna Payne	10/01/2021	Plaintiff's Original Petition
1JC-21-1285	Onemain Financial Group LLC vs. Christopher Hays	09/30/2021	Plaintiff's Original Petition
1JC-21-1286	Onemain Financial Group LLC Successor By Merger To Onemain Financial Of Texas Inc. vs. Michael C Vedamuthu	10/01/2021	Plaintiff's Original Petition
1JC-21-1294	Conn Appliances Inc. vs. Logan M. Phelps	10/05/2021	Plaintiff's Original Petition
1JC-21-1296	Lvnv Funding Llc vs. Carla Johnson	10/05/2021	Plaintiff's Original Petition

TXOCA JP 2011 Civil Report

TXWILLIAMSONPRO

Reporting Period: June, 2022

JP1

Case Number	Style	Activity Date	Activity Type
1JC-21-1308	Portfolio Recovery Associates, Llc Assignee Of Barclays Bank Delaware / Barclays Bank Delaware / Carnival vs. Dustin T Mcnelley	10/07/2021	Plaintiff's Original Petition
1JC-21-1309	Portfolio Recovery Associates, Llc Assignee Of Hsbc Bank Nevada N.a. / Capital One Bank (usa), N.a. vs. Aralynn Faith Shields	10/07/2021	Plaintiff's Original Petition
1JC-21-1310	Portfolio Recovery Associates, Llc Assignee Of Synchrony Bank / Synchrony Bank / Amazon.com vs. Jordan Lee	10/07/2021	Plaintiff's Original Petition
1JC-21-1312	Lvnv Funding Llc vs. Michael Gonzales	10/07/2021	Plaintiff's Original Petition
1JC-21-1328	Lvnv Funding Llc vs. Amy Kennedy	10/07/2021	Plaintiff's Original Petition
1JC-21-1329	Crown Asset Management, Llc Assignee Of Citibank N.a. (citi Thankyou Preferred) vs. Tanisha M Goins	10/08/2021	Plaintiff's Original Petition
1JC-21-1346	Capital One Bank (usa) N.a. vs. Jessica V. Marshall	10/12/2021	Plaintiff's Original Petition
1JC-21-1351	Lvnv Funding Llc vs. Edward Robertson	10/07/2021	Plaintiff's Original Petition
1JC-21-1355	Bank Of America N.a. vs. Jahanzaib Haider	10/13/2021	Plaintiff's Original Petition
1JC-21-1360	U.s. Bank National Association Dba As Elan Financial Services vs. Lynn M Bodenhamer	10/14/2021	Plaintiff's Original Petition
1JC-21-1372	Lvnv Funding Llc vs. Fabian M Alvarado	10/15/2021	Plaintiff's Original Petition
1JC-21-1373	Lvnv Funding Llc vs. Norma Gonzalez	10/15/2021	Plaintiff's Original Petition
1JC-21-1374	Yi Yin Tsai vs. Aaron Arreola	10/18/2021	Plaintiff's Original Petition
1JC-21-1379	Lvnv Funding Llc vs. Vivian Keith	10/18/2021	Plaintiff's Original Petition
1JC-21-1381	Cavalry Spv I, Llc, As Assignee Of Citibank, N.a. vs. James L Gleason	10/18/2021	Plaintiff's Original Petition
1JC-21-1389	Conn Appliances Inc. vs. Michael Diaz	10/21/2021	Plaintiff's Original Petition
1JC-21-1397	Onemain Financial Group, LLC vs. Alejandro J Cano	10/22/2021	Plaintiff's Original Petition
1JC-21-1408	MIDLAND CREDIT MANAGEMENT INC. vs. LUIS A CANTU	01/07/2022	Order for New Trial - Reopens Case (OCA)

TXOCA JP 2011 Civil Report

TXWILLIAMSONPRO

Reporting Period: June, 2022

JP1

Case Number	Style	Activity Date	Activity Type
1JC-21-1409	CAPITAL ONE BANK (USA), N.A. vs. LILIANE N RAAD	10/25/2021	Plaintiff's Original Petition
1JC-21-1410	CAPITAL ONE BANK (USA), N.A. vs. JACOB BROWN	10/25/2021	Plaintiff's Original Petition
1JC-21-1412	PERSOLVE LEGAL GROUP, LLP vs. DANYA DERRICK	10/26/2021	Plaintiff's Original Petition
1JC-21-1414	MIDLAND CREDIT MANAGEMENT INC. vs. JUAN L CRUZ	10/27/2021	Plaintiff's Original Petition
1JC-21-1421	Portfolio Recovery Associates, Llc Assignee Of Synchrony Bank / Synchrony Bank vs. Fred Waterman	10/28/2021	Plaintiff's Original Petition
1JC-21-1422	CAPITAL ONE BANK (USA), N.A. vs. KENTON REYNOLDS	10/29/2021	Plaintiff's Original Petition
1JC-21-1426	Lvnv Funding Llc vs. Matty Corona	10/29/2021	Plaintiff's Original Petition
1JC-21-1428	Lvnv Funding Llc vs. Kendall Prewitt	10/29/2021	Plaintiff's Original Petition
1JC-21-1429	Lvnv Funding Llc vs. Anthony Mattei	10/29/2021	Plaintiff's Original Petition
1JC-21-1431	Lvnv Funding Llc vs. Beatriz Meono	10/29/2021	Plaintiff's Original Petition
1JC-21-1436	Cks Prime Investments, Llc vs. Leo Wallin	10/29/2021	Plaintiff's Original Petition
1JC-21-1439	Lvnv Funding Llc vs. Brandy Combs	11/01/2021	Plaintiff's Original Petition
1JC-21-1445	Crown Asset Management, Llc Assignee Of Comenity Bank (victorias Secret) vs. Andrea C Coleman	11/01/2021	Plaintiff's Original Petition
1JC-21-1447	Capital One Bank (usa) N.a. vs. Heston Kent	11/02/2021	Plaintiff's Original Petition
1JC-21-1449	Td Bank Usa, N.a. As Successor In Interest To Target National Bank vs. Audrey K Folwarski	11/03/2021	Plaintiff's Original Petition
1JC-21-1454	Conn Appliances Inc. vs. Janie Tate	11/04/2021	Plaintiff's Original Petition
1JC-21-1456	Velocity Investments Llc Assignee Of Lending Club Corp. Assignee Of Webbank vs. Jennifer Pierce	11/04/2021	Plaintiff's Original Petition
1JC-21-1464	COLLINS ASSET GROUP, LLC vs. WILLIAM KLABO	11/08/2021	Plaintiff's Original Petition

TXOCA JP 2011 Civil Report

TXWILLIAMSONPRO

Reporting Period: June, 2022

JP1

Case Number	Style	Activity Date	Activity Type
1JC-21-1468	Conn Appliances Inc. vs. Lakisha Wilson	11/08/2021	Plaintiff's Original Petition
1JC-21-1478	Conn Appliances Inc. vs. Juan Alcozer	11/12/2021	Plaintiff's Original Petition
1JC-21-1480	Lvnv Funding Llc vs. Lilly Nguyen	11/12/2021	Plaintiff's Original Petition
1JC-21-1497	Capital One Bank (USA), N.A. vs. EDWARD T BARNARD	11/15/2021	Plaintiff's Original Petition
1JC-21-1498	CAPITAL ONE BANK (USA), N.A. vs. ERIC S PACK	11/15/2021	Plaintiff's Original Petition
1JC-21-1500	CAPITAL ONE BANK (USA), N.A. vs. LEON J BARTON	11/15/2021	Plaintiff's Original Petition
1JC-21-1512	JHPDE Finance I, LLC vs. TANYA GRUETZMAN	11/17/2021	Plaintiff's Original Petition
1JC-21-1518	Credit Corp Solutions Inc. vs. Michael Gage	11/19/2021	Plaintiff's Original Petition
1JC-21-1520	Capital One Bank (usa) N.a. vs. Jerimy D. Smith	11/19/2021	Plaintiff's Original Petition
1JC-21-1523	MIDLAND CREDIT MANAGEMENT INC. vs. VICTOR BURNETTE	11/22/2021	Plaintiff's Original Petition
1JC-21-1525	CAPITAL ONE BANK (USA), N.A. vs. JEREMY K JACKSON	11/22/2021	Plaintiff's Original Petition
1JC-21-1536	MIDLAND CREDIT MANAGEMENT INC. vs. JEREMY SITZE	11/23/2021	Plaintiff's Original Petition
1JC-21-1537	Portfolio Recovery Associates, Llc vs. Melissa A Hope	11/23/2021	Plaintiff's Original Petition
1JC-21-1540	Portfolio Recovery Associates, Llc vs. Raby Hampton	11/23/2021	Plaintiff's Original Petition
1JC-21-1543	OLIPHANT FINANCIAL LLC vs. MARY GARCIA	11/23/2021	Plaintiff's Original Petition
1JC-21-1545	CAPITAL ONE BANK (USA), N.A. vs. BROCK R ROEMER	11/23/2021	Plaintiff's Original Petition
1JC-21-1548	CAPITAL ONE BANK (USA), N.A. vs. RAEGAN E POTEET	11/29/2021	Plaintiff's Original Petition
1JC-21-1552	MIDLAND CREDIT MANAGEMENT INC. vs. LINCOLN D PFEIL, Jr.	11/30/2021	Plaintiff's Original Petition
1JC-21-1561	MIDLAND CREDIT MANAGEMENT INC. vs. DANIEL IBARRA MENDOZA	12/01/2021	Plaintiff's Original Petition
1JC-21-1562	Lvnv Funding Llc vs. Eric Akins	12/02/2021	Plaintiff's Original Petition

TXOCA JP 2011 Civil Report

TXWILLIAMSONPRO

Reporting Period: June, 2022

JP1

Case Number	Style	Activity Date	Activity Type
1JC-21-1566	Onemain Financial Group Llc vs. Colleen M Radovich	12/02/2021	Plaintiff's Original Petition
1JC-21-1568	Lvnv Funding Llc vs. Leticia Almanza	12/03/2021	Plaintiff's Original Petition
1JC-21-1569	Lvnv Funding Llc vs. Michael Bean	12/03/2021	Plaintiff's Original Petition
1JC-21-1570	Lvnv Funding Llc vs. Christopher Hickman	12/03/2021	Plaintiff's Original Petition
1JC-21-1574	CAPITAL ONE BANK (USA), N.A. vs. SHAYLA B SANDERS	12/03/2021	Plaintiff's Original Petition
1JC-21-1577	Lvnv Funding Llc vs. Eric Schoenhals	12/03/2021	Plaintiff's Original Petition
1JC-21-1578	Lvnv Funding Llc vs. Latoya West	12/03/2021	Plaintiff's Original Petition
1JC-21-1579	JPMORGAN CHASE BANK, N.A. vs. JOSE A MURGUIA	12/06/2021	Plaintiff's Original Petition
1JC-21-1581	Lvnv Funding Llc vs. Scott Perry	12/06/2021	Plaintiff's Original Petition
1JC-21-1584	Lvnv Funding Llc vs. Joe Martinez	12/06/2021	Plaintiff's Original Petition
1JC-21-1586	Lvnv Funding Llc vs. William Raybon	12/06/2021	Plaintiff's Original Petition
1JC-21-1589	Velocity Investments, Llc vs. Josue Besler	12/07/2021	Plaintiff's Original Petition
1JC-21-1593	Portfolio Recovery Associates, Llc vs. Lucinda Flores	12/07/2021	Plaintiff's Original Petition
1JC-21-1597	CAPITAL ONE BANK (USA), N.A. vs. STEPHANIE L HERNANDEZ	12/09/2021	Plaintiff's Original Petition
1JC-21-1598	CAPITAL ONE BANK (USA), N.A. vs. MIAYAH MCGUIRE	12/09/2021	Plaintiff's Original Petition
1JC-21-1599	CAPITAL ONE BANK (USA), N.A. vs. CADE T CRUGER	12/09/2021	Plaintiff's Original Petition
1JC-21-1603	JAMES DEVINE vs. BnB Home Solutions (BEVERLY NICOLE COKER,BRANDON HILL)	12/09/2021	Plaintiff's Original Petition
1JC-21-1609	Portfolio Recovery Associates Llc vs. Jared Janice	12/09/2021	Plaintiff's Original Petition
1JC-21-1621	ACCELERATED INVENTORY MANAGEMENT, LLC vs. Samantha Riegler	12/10/2021	Plaintiff's Original Petition

TXOCA JP 2011 Civil Report

TXWILLIAMSONPRO

Reporting Period: June, 2022

JP1

Case Number	Style	Activity Date	Activity Type
1JC-21-1622	Citibank, N.A. vs. Helen C Fossett	12/13/2021	Plaintiff's Original Petition
1JC-21-1626	Capital One Bank (usa) N.a. vs. Fred L. Waterman	12/13/2021	Plaintiff's Original Petition
1JC-21-1630	Lvnv Funding Llc vs. Brandy Combs	12/13/2021	Plaintiff's Original Petition
1JC-21-1631	Lvnv Funding Llc vs. Kendall Prewitt	12/13/2021	Plaintiff's Original Petition
1JC-21-1634	Lvnv Funding Llc vs. Bryan Nevarez	12/14/2021	Plaintiff's Original Petition
1JC-21-1636	MARTHA A. CONTRERAS MONCADA vs. JONH HUBBLE	12/14/2021	Plaintiff's Original Petition
1JC-21-1638	CAVALRY SPV I, LLC, ASSIGNEE OF CITIBANK, N.A. vs. Michael A Cuevas	12/14/2021	Plaintiff's Original Petition
1JC-21-1643	CAPITAL ONE BANK (USA), N.A. vs. JASON A BARNETT	12/15/2021	Plaintiff's Original Petition
1JC-21-1644	CAPITAL ONE BANK (USA), N.A. vs. TIM MCBRIDE aka TIMMY CHARLES MCBRIDE	12/15/2021	Plaintiff's Original Petition
1JC-21-1645	MIDLAND CREDIT MANAGEMENT INC. vs. ALBERT BRANN	12/15/2021	Plaintiff's Original Petition
1JC-21-1650	Capital One Bank (usa) N.a. vs. Fabrizzio A. Bonilla	12/17/2021	Plaintiff's Original Petition
1JC-21-1655	Midland Credit Management Inc. vs. Kimberly Bentley	12/20/2021	Plaintiff's Original Petition
1JC-21-1659	Discover Bank vs. Elana J Pollack	12/20/2021	Plaintiff's Original Petition
1JC-21-1661	Portfolio Recovery Associates, Llc vs. Carla Johnson	12/20/2021	Plaintiff's Original Petition
1JC-21-1663	Lvnv Funding Llc vs. Chermaine Gaspard	12/20/2021	Plaintiff's Original Petition
1JC-21-1665	Lvnv Funding Llc vs. Jenna Light	12/20/2021	Plaintiff's Original Petition
1JC-21-1666	CITIBANK, N.A. vs. ARTANTHONY ALBELA	12/20/2021	Plaintiff's Original Petition
1JC-21-1667	Portfolio Recovery Associates Llc vs. Erin Reimer	12/21/2021	Plaintiff's Original Petition
1JC-21-1671	Bank Of America, N.a. vs. Scott Edward Bauer	12/21/2021	Plaintiff's Original Petition
1JC-21-1675	CAPITAL ONE BANK (USA), N.A. vs. AMBER D MAGEE	12/21/2021	Plaintiff's Original Petition

TXOCA JP 2011 Civil Report

TXWILLIAMSONPRO

Reporting Period: June, 2022

JP1

Case Number	Style	Activity Date	Activity Type
1JC-21-1677	Persolve Recoveries, LLC vs. Kristen Crumley	12/22/2021	Plaintiff's Original Petition
1JC-21-1683	Cks Prime Investments, Llc vs. Jiancheng Yuan	12/27/2021	Plaintiff's Original Petition
1JC-21-1686	Velocity Investments, Llc Assignee Of Lendingclub Corporation Assignee Of Webbank vs. Nancy Grimes	12/27/2021	Plaintiff's Original Petition
1JC-21-1689	CAPITAL ONE BANK (USA), N.A. vs. ROBERT E OSTERLOH, III	12/28/2021	Plaintiff's Original Petition
1JC-21-1690	Gage Taylor vs. Mike Khattab	12/28/2021	Plaintiff's Original Petition
1JC-21-1692	CAPITAL ONE BANK (USA), N.A. vs. DIANA A ASCENCIO	12/28/2021	Plaintiff's Original Petition
1JC-21-1694	CAPITAL ONE BANK (USA), N.A. vs. DIANA A ASCENCIO	12/28/2021	Plaintiff's Original Petition
1JC-21-1696	Integras Capital Recovery Llc vs. Isidro Garcia	12/29/2021	Plaintiff's Original Petition
1JC-21-1697	Integras Capital Recovery Llc vs. Yadira Hernandez Cuellar	12/29/2021	Plaintiff's Original Petition
1JC-21-1698	Portfolio Recovery Associates, Llc vs. Heriberto Torres	12/29/2021	Plaintiff's Original Petition
1JC-21-1699	Discover Bank vs. Kevin Mcgovern	12/29/2021	Plaintiff's Original Petition
1JC-21-1700	Absolute Resolutions Investments Llc vs. Howard Moore	12/29/2021	Plaintiff's Original Petition
1JC-21-1701	CAVALRY SPV I, LLC, ASSIGNEE OF CITIBANK, N.A. vs. MEI KHOO	12/29/2021	Plaintiff's Original Petition
1JC-22-0038	Conn Appliances Inc. vs. Scott R. Randall	01/04/2022	Plaintiff's Original Petition
1JC-22-0039	Onemain Financial Group, LLC Successor By Merger To Onemain Financial Of Texas, Inc vs. Michea D Whittington,Tryone L Whittington	01/04/2022	Plaintiff's Original Petition
1JC-22-0043	Midland Credit Management Inc. vs. Joseph Anderson	01/04/2022	Plaintiff's Original Petition
1JC-22-0044	Midland Credit Management Inc. vs. Alyx Wachter	01/04/2022	Plaintiff's Original Petition
1JC-22-0047	DEYSI ANGELICA BERNAL ARRIAZA vs. SCARLETT MAJORS	01/07/2022	Plaintiff's Original Petition
1JC-22-0058	Conn Appliances Inc. vs. Amber Leija	01/06/2022	Plaintiff's Original Petition

TXOCA JP 2011 Civil Report

TXWILLIAMSONPRO

Reporting Period: June, 2022

JP1

Case Number	Style	Activity Date	Activity Type
1JC-22-0061	CAPITAL ONE BANK (USA), N.A. vs. ALINA CASALES	01/10/2022	Plaintiff's Original Petition
1JC-22-0062	CAPITAL ONE BANK (USA), N.A. vs. MARISA TREVINO	01/10/2022	Plaintiff's Original Petition
1JC-22-0074	Synchrony Bank vs. Duriel Harris	01/12/2022	Plaintiff's Original Petition
1JC-22-0079	CAPITAL ONE BANK (USA), N.A. vs. DEBORAH L BRANNSTROM	01/12/2022	Plaintiff's Original Petition
1JC-22-0080	CITIBANK, N.A. vs. MICHAEL P GAGE	01/12/2022	Plaintiff's Original Petition
1JC-22-0095	Lvnv Funding Llc vs. Carlos Garcia	01/13/2022	Plaintiff's Original Petition
1JC-22-0106	Lvnv Funding Llc vs. Matthew Griffin	01/13/2022	Plaintiff's Original Petition
1JC-22-0109	Synchrony Bank vs. Maxiana Gustin	01/14/2022	Plaintiff's Original Petition
1JC-22-0115	Synchrony Bank vs. Florence Robbins	01/14/2022	Plaintiff's Original Petition
1JC-22-0116	Westlake Services, Llc, Dba Westlake Financial Services vs. Saul Romero Cuevas	01/14/2022	Plaintiff's Original Petition
1JC-22-0118	Crown Asset Management, Llc Assignee Of Santander Consumer Usa Inc. vs. Angela Cooper	01/18/2022	Plaintiff's Original Petition
1JC-22-0121	Portfolio Recovery Associates, LLC vs. Ali Ayaz	01/18/2022	Plaintiff's Original Petition
1JC-22-0123	CAPITAL ONE BANK (USA), N.A. vs. ROSS P VYVJALA	01/18/2022	Plaintiff's Original Petition
1JC-22-0125	CAPITAL ONE BANK (USA), N.A. vs. JENNIFER A WINKELMAN	01/18/2022	Plaintiff's Original Petition
1JC-22-0127	CAPITAL ONE BANK (USA), N.A. vs. FLAVIO P MILAM	01/18/2022	Plaintiff's Original Petition
1JC-22-0151	Conn Appliances Inc. vs. Laprecia Harvey	01/19/2022	Plaintiff's Original Petition
1JC-22-0156	Midland Credit Management Inc. vs. Karigan T. Pericoli	01/20/2022	Plaintiff's Original Petition
1JC-22-0181	Bank of America, N.A. vs. Dan H Newmen	01/24/2022	Plaintiff's Original Petition
1JC-22-0184	Lvnv Funding Llc vs. Donnetta Mathis	01/25/2022	Plaintiff's Original Petition

TXOCA JP 2011 Civil Report

TXWILLIAMSONPRO

Reporting Period: June, 2022

JP1

Case Number	Style	Activity Date	Activity Type
1JC-22-0209	CAPITAL ONE BANK (USA), N.A. vs. JONATHAN E RICHEY	01/26/2022	Plaintiff's Original Petition
1JC-22-0215	The Money Store, LP d/b/a Speedy Cash vs. Kaylin Martinez	01/27/2022	Plaintiff's Original Petition
1JC-22-0231	CITIBANK, N.A. vs. BRIAN THOLEN	01/31/2022	Plaintiff's Original Petition
1JC-22-0233	CAPITAL ONE BANK (USA), N.A. vs. CHRISTOPHER M STEELE	01/31/2022	Plaintiff's Original Petition
1JC-22-0264	CITIBANK, N .A. vs. BRAD G CASE	02/04/2022	Plaintiff's Original Petition
1JC-22-0266	CAPITAL ONE BANK (USA), N.A. vs. ROBERT K MAXWELL	02/04/2022	Plaintiff's Original Petition
1JC-22-0272	Td Bank Usa, N.a. As Successor In Interest To Target National Bank vs. Amber K Schreckenbach	02/08/2022	Plaintiff's Original Petition
1JC-22-0316	Westlake Services, LLC, Dba Westlake Financial Services vs. Jose M Castillo Ramos AKA Jose Manuel Castillo Ramos,Laura Albiter Hernandez	02/14/2022	Plaintiff's Original Petition
1JC-22-0318	AMERICAN EXPRESS NATIONAL BANK F/K/A AMERICAN EXPRESS CENTURION BANK vs. PAIGE GIRALDO A/K/A PAIGE L GIRALDO	02/14/2022	Plaintiff's Original Petition
1JC-22-0330	Onemain Financial Group, Llc vs. Miranda R Campos,Christopher J Alvarez	02/15/2022	Plaintiff's Original Petition
1JC-22-0334	Cavalry Spv I, Llc, As Assignee Of Citibank, N.a. vs. Mai Fouse	02/15/2022	Plaintiff's Original Petition
1JC-22-0335	Cavalry Spv I, Llc, As Assignee Of Citibank, N.a. vs. Luis Cantu	02/15/2022	Plaintiff's Original Petition
1JC-22-0336	Cavalry Spv I, Llc, As Assignee Of Citibank, N.a. vs. Patricia Dichoso	02/15/2022	Plaintiff's Original Petition
1JC-22-0338	Lvnv Funding Llc vs. Daisy D Woods	02/15/2022	Plaintiff's Original Petition
1JC-22-0340	Portfolio Recovery Associates, Llc vs. Austin Gibson	02/16/2022	Plaintiff's Original Petition
1JC-22-0341	Portfolio Recovery Associates, Llc vs. Stephanie S Flynn	02/16/2022	Plaintiff's Original Petition
1JC-22-0347	Lvnv Funding Llc vs. Erica Ledesma	02/17/2022	Plaintiff's Original Petition
1JC-22-0348	Lvnv Funding Llc vs. Samantha Cook	02/17/2022	Plaintiff's Original Petition
1JC-22-0349	Lvnv Funding Llc vs. Samantha Cook	02/17/2022	Plaintiff's Original Petition

TXOCA JP 2011 Civil Report

TXWILLIAMSONPRO

Reporting Period: June, 2022

JP1

Case Number	Style	Activity Date	Activity Type
1JC-22-0350	CAVALRY SPV I, LLC, AS ASSIGNEE OF CITIBANK, N.A. vs. TINA HODON	02/18/2022	Plaintiff's Original Petition
1JC-22-0362	Portfolio Recovery Associates, Llc vs. Jada Mcclatchey	02/18/2022	Plaintiff's Original Petition
1JC-22-0363	Portfolio Recovery Associates, Llc vs. Skye Pozos	02/18/2022	Plaintiff's Original Petition
1JC-22-0364	Portfolio Recovery Associates, Llc vs. Denise Moore-McIntosh	02/18/2022	Plaintiff's Original Petition
1JC-22-0365	Onemain Financial Group, Llc vs. Selina C Rainey	02/18/2022	Plaintiff's Original Petition
1JC-22-0366	Persolve Recoveries, LLC vs. Damon Townsend	02/18/2022	Plaintiff's Original Petition
1JC-22-0447	Onemain Financial Group, Llc vs. James E Stutz III	02/24/2022	Plaintiff's Original Petition
1JC-22-0448	Lvnv Funding Llc vs. Didra Risher	02/24/2022	Plaintiff's Original Petition
1JC-22-0449	CAVALRY SPV I, LLC ASSIGNEE OF CITIBANK, N.A. vs. TIM S REID	02/25/2022	Plaintiff's Original Petition
1JC-22-0457	Conn Appliances, Inc. vs. Brennan E Miller	02/25/2022	Plaintiff's Original Petition
1JC-22-0483	Crown Asset Management, Llc Assignee Of Comenity Bank (victorias Secret) vs. Juana M Martinez	02/28/2022	Plaintiff's Original Petition
1JC-22-0488	Yanes Family Texas Holdings LLC vs. Leticia A Bosquez,Heriberto Motalvo	03/01/2022	Plaintiff's Original Petition
1JC-22-0492	MIDLAND CREDIT MANAGEMENT INC. vs. SANDY SLOAN	03/02/2022	Plaintiff's Original Petition
1JC-22-0493	Midland Credit Management Inc. vs. Shannon F. Shaw	03/02/2022	Plaintiff's Original Petition
1JC-22-0501	LVNV FUNDING LLC, vs. CHRISTOPHER ZOTTER	03/04/2022	Plaintiff's Original Petition
1JC-22-0515	Td Bank Usa, N.a. vs. Jeffrey Newman	03/04/2022	Plaintiff's Original Petition
1JC-22-0516	Td Bank Usa, N.a. vs. Eric A Flores	03/04/2022	Plaintiff's Original Petition
1JC-22-0517	Lvnv Funding Llc vs. Earnest Washington	03/04/2022	Plaintiff's Original Petition
1JC-22-0518	RESURGENT RECEIVABLES LLC vs. NICOLE FOGARTY	03/07/2022	Plaintiff's Original Petition

TXOCA JP 2011 Civil Report

TXWILLIAMSONPRO

Reporting Period: June, 2022

JP1

Case Number	Style	Activity Date	Activity Type
1JC-22-0519	LVNV FUNDING LLC, vs. DAVID WILLIAMS	03/07/2022	Plaintiff's Original Petition
1JC-22-0524	Jpmorgan Chase Bank N.a. vs. Eliot M Jarrett	03/07/2022	Plaintiff's Original Petition
1JC-22-0527	LVNV FUNDING LLC, vs. RICARDO ROJAS	03/08/2022	Plaintiff's Original Petition
1JC-22-0528	MIDLAND CREDIT MANAGEMENT INC. vs. EARNESTINE MACHADO	03/08/2022	Plaintiff's Original Petition
1JC-22-0535	Midland Credit Management Inc. vs. Kyle R Marshall	03/08/2022	Plaintiff's Original Petition
1JC-22-0536	LVNV FUNDING LLC, vs. EPIFANIO RICO	03/08/2022	Plaintiff's Original Petition
1JC-22-0550	Jefferson Capital Systems Llc vs. Anthony J Mattei	03/10/2022	Plaintiff's Original Petition
1JC-22-0551	CAPITAL ONE BANK (USA), N.A. vs. ISSIAGA TRAORE	03/10/2022	Plaintiff's Original Petition
1JC-22-0552	CAVALRY SPV I, LLC, AS ASSIGNEE OF CITIBANK, N.A. vs. Ramiro Martinez	03/10/2022	Plaintiff's Original Petition
1JC-22-0553	CAPITAL ONE BANK (USA), N.A. vs. DEBORAH L BRANNSTROM	03/10/2022	Plaintiff's Original Petition
1JC-22-0554	CAPITAL ONE BANK (USA), N.A. vs. DAVID M VILLALPANDO	03/10/2022	Plaintiff's Original Petition
1JC-22-0555	Lvnv Funding Llc vs. Melissa Mesorana	03/10/2022	Plaintiff's Original Petition
1JC-22-0556	Lvnv Funding Llc vs. Sue Davis	03/10/2022	Plaintiff's Original Petition
1JC-22-0557	Lvnv Funding Llc vs. Katie Bennett	03/10/2022	Plaintiff's Original Petition
1JC-22-0579	Lvnv Funding Llc vs. Meredith Mcwhirter	03/10/2022	Plaintiff's Original Petition
1JC-22-0582	Lvnv Funding Llc vs. Harold Campbell	03/11/2022	Plaintiff's Original Petition
1JC-22-0583	CAVALRY SPV I, LLC, AS ASSIGNEE OF CITIBANK, N.A. vs. DAVID A HEMMER	03/14/2022	Plaintiff's Original Petition
1JC-22-0595	Lvnv Funding Llc vs. Karlena Delgado	03/14/2022	Plaintiff's Original Petition
1JC-22-0598	Lvnv Funding Llc vs. Julio Garcia	03/14/2022	Plaintiff's Original Petition
1JC-22-0599	CAPITAL ONE BANK (USA), N.A. vs. DANIELLE A MATIAS	03/14/2022	Plaintiff's Original Petition

TXOCA JP 2011 Civil Report

TXWILLIAMSONPRO

Reporting Period: June, 2022

JP1

Case Number	Style	Activity Date	Activity Type
1JC-22-0600	Lvnv Funding Llc vs. Lilly Nguyen	03/11/2022	Plaintiff's Original Petition
1JC-22-0601	CAPITAL ONE BANK (USA), N.A. vs. JONATHAN E RICHEY	03/14/2022	Plaintiff's Original Petition
1JC-22-0602	JPMORGAN CHASE BANK, N.A. vs. MICAH R SMITH	03/14/2022	Plaintiff's Original Petition
1JC-22-0603	JPMORGAN CHASE BANK, N.A. vs. QUENTIN L NGUYEN	03/14/2022	Plaintiff's Original Petition
1JC-22-0605	JPMORGAN CHASE BANK, N.A. vs. QUENTIN NGUYEN	03/14/2022	Plaintiff's Original Petition
1JC-22-0607	CAPITAL ONE BANK (USA), N.A., assignee of HSBC BANK NEVADA, N.A. vs. JORY P STANLEY	03/14/2022	Plaintiff's Original Petition
1JC-22-0608	CAPITAL ONE BANK (USA), N.A. vs. STEPHEN P COSPER	03/14/2022	Plaintiff's Original Petition
1JC-22-0618	Lvnv Funding Llc vs. Victoria Mona	03/16/2022	Plaintiff's Original Petition
1JC-22-0619	Crown Asset Management, Llc Assignee Of Comenity Capital Bank (academy Sports + Outdoors) vs. Jeremy Rogers	03/17/2022	Plaintiff's Original Petition
1JC-22-0621	Crown Asset Management, Llc Assignee Of Citibank N.a. (dividend World Card) vs. Christopher E Holcomb	03/16/2022	Plaintiff's Original Petition
1JC-22-0640	CAPITAL ONE BANK (USA), N.A. vs. CLEMENTE VASQUEZ	03/14/2022	Plaintiff's Original Petition
1JC-22-0663	Bank Of America N.a. vs. Jackson T. Curtin	03/17/2022	Plaintiff's Original Petition
1JC-22-0664	Lvnv Funding Llc vs. Tina Rodriguez	03/17/2022	Plaintiff's Original Petition
1JC-22-0665	Bank Of America N.a. vs. Chandar L. Martin	03/17/2022	Plaintiff's Original Petition
1JC-22-0666	Midland Credit Management Inc. vs. Michael Wiegman	03/18/2022	Plaintiff's Original Petition
1JC-22-0667	Lvnv Funding Llc vs. Grace Daniels	03/18/2022	Plaintiff's Original Petition
1JC-22-0668	Midland Credit Management Inc. vs. Brianna Cooks	03/18/2022	Plaintiff's Original Petition
1JC-22-0669	DNF ASSOCIATES, LLC vs. JEROME MITCHELL	03/17/2022	Plaintiff's Original Petition

TXOCA JP 2011 Civil Report

TXWILLIAMSONPRO

Reporting Period: June, 2022

JP1

Case Number	Style	Activity Date	Activity Type
1JC-22-0670	CAPITAL ONE BANK (USA), N.A., assignee of HSBC BANK NEVADA, N.A. vs. FELICIA M HARRIS	03/16/2022	Plaintiff's Original Petition
1JC-22-0673	RR Garden Park LLC vs. Rosalie Viesca	03/16/2022	Plaintiff's Original Petition
1JC-22-0675	RR Garden Park LLC vs. Rosalinda Ochoa	03/16/2022	Plaintiff's Original Petition
1JC-22-0676	Portfolio Recovery Associates Llc vs. Leeroy Alba	03/18/2022	Plaintiff's Original Petition
1JC-22-0678	Conn Appliances Inc. vs. Barbara Hamby	03/18/2022	Plaintiff's Original Petition
1JC-22-0680	Synchrony Bank vs. Jerry Maldonado	03/21/2022	Plaintiff's Original Petition
1JC-22-0681	Portfolio Recovery Associates, Llc vs. Kendall Prewitt	03/21/2022	Plaintiff's Original Petition
1JC-22-0682	MIDLAND CREDIT MANAGEMENT INC. vs. EMILIA YANEZ A/K/A EMILIA D YANEZ	03/21/2022	Plaintiff's Original Petition
1JC-22-0684	Conn Appliances Inc. vs. Marco A. Ortega	03/22/2022	Plaintiff's Original Petition
1JC-22-0685	Conn Appliances Inc. vs. Badr Jabbouri	03/22/2022	Plaintiff's Original Petition
1JC-22-0686	MIDLAND CREDIT MANAGEMENT, INC. vs. JESSICA HERNANDEZ	03/22/2022	Plaintiff's Original Petition
1JC-22-0687	Lvnv Funding Llc vs. Lauren Rodriguez	03/22/2022	Plaintiff's Original Petition
1JC-22-0695	Lvnv Funding Llc vs. Noell Ramos	03/22/2022	Plaintiff's Original Petition
1JC-22-0696	Lvnv Funding Llc vs. Marsha Sweeney	03/22/2022	Plaintiff's Original Petition
1JC-22-0697	Lvnv Funding Llc vs. Jeffrey S Kalich	03/22/2022	Plaintiff's Original Petition
1JC-22-0698	CAPITAL ONE BANK (USA), N.A. vs. JOE E GAPINSKI	03/23/2022	Plaintiff's Original Petition
1JC-22-0701	Portfolio Recovery Associates, Llc vs. Margarita Alva	03/23/2022	Plaintiff's Original Petition
1JC-22-0702	U.s. Bank National Association Dba As Elan Financial Services vs. Kimberly C Hardy	03/23/2022	Plaintiff's Original Petition
1JC-22-0703	Lvnv Funding Llc vs. Michael A Booker	03/23/2022	Plaintiff's Original Petition

TXOCA JP 2011 Civil Report

TXWILLIAMSONPRO

Reporting Period: June, 2022

JP1

Case Number	Style	Activity Date	Activity Type
1JC-22-0705	JPMORGAN CHASE BANK, N.A. vs. REBECCA R LEIBAS	03/24/2022	Plaintiff's Original Petition
1JC-22-0707	CAPITAL ONE BANK (USA), N.A. vs. JESSICA M COX	03/25/2022	Plaintiff's Original Petition
1JC-22-0708	Midland Credit Management Inc. vs. Vivian Borja	03/25/2022	Plaintiff's Original Petition
1JC-22-0709	MIDLAND CREDIT MANAGEMENT INC. vs. RAFAEL GONZALES	03/28/2022	Plaintiff's Original Petition
1JC-22-0710	MIDLAND CREDIT MANAGEMENT INC. vs. MIGUEL CENTENONIETO	03/28/2022	Plaintiff's Original Petition
1JC-22-0711	Lvnv Funding Llc vs. Sheridan Moore	03/28/2022	Plaintiff's Original Petition
1JC-22-0736	Portfolio Recovery Associates, Llc vs. Sumaya S Farah	03/28/2022	Plaintiff's Original Petition
1JC-22-0737	Lvnv Funding Llc vs. Jeffrey Forster	03/28/2022	Plaintiff's Original Petition
1JC-22-0739	Resurgent Receivables Llc vs. Argos Garcia	03/28/2022	Plaintiff's Original Petition
1JC-22-0740	Lvnv Funding Llc vs. Stephanie Joseph	03/28/2022	Plaintiff's Original Petition
1JC-22-0741	JPMORGAN CHASE BANK, N.A. vs. DONTE J HAMILTON	03/29/2022	Plaintiff's Original Petition
1JC-22-0745	MIDLAND CREDIT MANAGEMENT INC. vs. TIMOTHY PEOPLES	03/29/2022	Plaintiff's Original Petition
1JC-22-0746	MIDLAND CREDIT MANAGEMENT INC. vs. PAUL GERACE	03/29/2022	Plaintiff's Original Petition
1JC-22-0750	Lvnv Funding Llc vs. James Robinson	03/29/2022	Plaintiff's Original Petition
1JC-22-0753	Axiom Acquisition Ventures, Llc vs. Keith Wallace	03/29/2022	Plaintiff's Original Petition
1JC-22-0755	MIDLAND CREDIT MANAGEMENT INC. vs. Andrew Flores	03/30/2022	Plaintiff's Original Petition
1JC-22-0756	Onemain Financial Group Llc vs. Whitley B Streva	03/30/2022	Plaintiff's Original Petition
1JC-22-0759	Lvnv Funding Llc vs. Ernest Douglas	03/30/2022	Plaintiff's Original Petition
1JC-22-0760	Lvnv Funding Llc vs. Joshua Mazingo	03/30/2022	Plaintiff's Original Petition
1JC-22-0761	Lvnv Funding Llc vs. Bradley Hayes	03/31/2022	Plaintiff's Original Petition

TXOCA JP 2011 Civil Report

TXWILLIAMSONPRO

Reporting Period: June, 2022

JP1

Case Number	Style	Activity Date	Activity Type
1JC-22-0762	Portfolio Recovery Associates Llc vs. Jeanne Craig	03/31/2022	Plaintiff's Original Petition
1JC-22-0763	RESURGENT RECEIVABLES LLC vs. KATIE COUCH	03/31/2022	Plaintiff's Original Petition
1JC-22-0764	DNF ASSOCIATES, LLC vs. ZAID ALOGAILI	03/31/2022	Plaintiff's Original Petition
1JC-22-0765	MIDLAND CREDIT MANAGEMENT INC. vs. LINDSAY SHAPPEE	03/31/2022	Plaintiff's Original Petition
1JC-22-0768	Portfolio Recovery Associates Llc vs. Bonnie Ward	04/01/2022	Plaintiff's Original Petition
1JC-22-0769	Midland Credit Management Inc. vs. Ricardo Gutierrez	04/01/2022	Plaintiff's Original Petition
1JC-22-0770	CITIBANK, N.A. vs. NANCY LOPEZ	04/01/2022	Plaintiff's Original Petition
1JC-22-0771	Onemain Financial Group, LLC vs. Denise S Mersberg	04/01/2022	Plaintiff's Original Petition
1JC-22-0772	CAPITAL ONE BANK (USA), N.A. vs. WESLEY D WILLIAMS	04/04/2022	Plaintiff's Original Petition
1JC-22-0773	JPMORGAN CHASE BANK, N.A. vs. AUDREY K SIMPSON	04/04/2022	Plaintiff's Original Petition
1JC-22-0774	MIDLAND CREDIT MANAGEMENT INC. vs. STEPHANIE JARRIN	04/04/2022	Plaintiff's Original Petition
1JC-22-0775	Citibank, N.a. vs. Walter H Anderson, Jr.	03/22/2022	Plaintiff's Original Petition
1JC-22-0789	Capital One Bank (usa) N.a. vs. Matthew Tyrney	04/04/2022	Plaintiff's Original Petition
1JC-22-0791	CAPITAL ONE BANK (USA), N.A. vs. STEVEN BOWEN	04/05/2022	Plaintiff's Original Petition
1JC-22-0793	Conn Appliances Inc. vs. Jose T. Galicia	04/05/2022	Plaintiff's Original Petition
1JC-22-0794	Onemain Financial Group Llc vs. Larry Arriaga, Jr.	04/06/2022	Plaintiff's Original Petition
1JC-22-0795	Conn Appliances Inc. vs. Aparis Higgs	04/05/2022	Plaintiff's Original Petition
1JC-22-0796	CITIBANK, N.A. vs. SHANNON R NAISER	04/05/2022	Plaintiff's Original Petition
1JC-22-0799	Lvnv Funding Llc vs. Patricia Salas	04/06/2022	Plaintiff's Original Petition
1JC-22-0802	Lvnv Funding Llc vs. Duane Tuell	04/06/2022	Plaintiff's Original Petition

TXOCA JP 2011 Civil Report

TXWILLIAMSONPRO

Reporting Period: June, 2022

JP1

Case Number	Style	Activity Date	Activity Type
1JC-22-0803	Lvnv Funding Llc vs. Daniel Callahan	04/06/2022	Plaintiff's Original Petition
1JC-22-0805	BEST STONE LLC vs. YANQI YANG	04/05/2022	Plaintiff's Original Petition
1JC-22-0806	Lvnv Funding Llc vs. Arthur Wynder	04/06/2022	Plaintiff's Original Petition
1JC-22-0809	Cavalry SPV I, LLC, as assignee of Department Stores National Bank vs. Martha D Mendoza	04/06/2022	Plaintiff's Original Petition
1JC-22-0814	Jpmorgan Chase Bank N.a. vs. Elisha Monty	04/07/2022	Plaintiff's Original Petition
1JC-22-0815	Jpmorgan Chase Bank N.a. vs. Antonio Hernandez	04/08/2022	Plaintiff's Original Petition
1JC-22-0824	MIDLAND CREDIT MANAGEMENT INC. vs. TYLER MARTIN	04/11/2022	Plaintiff's Original Petition
1JC-22-0825	MIDLAND CREDIT MANAGEMENT INC. vs. DANA GALLEGOS	04/11/2022	Plaintiff's Original Petition
1JC-22-0835	Jpmorgan Chase Bank N.a. vs. Eliot Jarrett	04/12/2022	Plaintiff's Original Petition
1JC-22-0837	Credit Corp Solutions Inc vs. Taylor Machalicek	04/11/2022	Plaintiff's Original Petition
1JC-22-0838	Conn Appliances Inc. vs. Juan G. Cazares	04/12/2022	Plaintiff's Original Petition
1JC-22-0839	Capital One Bank (USA) N.A. vs. Jerry L. Goodwin	04/12/2022	Plaintiff's Original Petition
1JC-22-0846	JPMORGAN CHASE BANK, N.A. vs. LAWRENCE HOUSTON	04/12/2022	Plaintiff's Original Petition
1JC-22-0859	NEXUS REAL ESTATE, LLC vs. ANTHONY CAVAZOS,NIKOLE DELORGE	04/13/2022	Plaintiff's Original Petition
1JC-22-0860	LVNV FUNDING LLC vs. CRISTINA AYALA	04/13/2022	Plaintiff's Original Petition
1JC-22-0863	Jefferson Capital Systems Llc vs. Justin Gann	04/13/2022	Plaintiff's Original Petition
1JC-22-0877	Lvnv Funding Llc vs. Abraham Vasquez	04/14/2022	Plaintiff's Original Petition
1JC-22-0905	Jefferson Capital Systems, Llc vs. Regina Pompey	04/14/2022	Plaintiff's Original Petition
1JC-22-0908	Credit Corp Solutions Inc. vs. Cheyenne Curry	04/14/2022	Plaintiff's Original Petition

TXOCA JP 2011 Civil Report

TXWILLIAMSONPRO

Reporting Period: June, 2022

JP1

Case Number	Style	Activity Date	Activity Type
1JC-22-0921	Credit Corp Solutions Inc. vs. Avis Buchananwalker	04/14/2022	Plaintiff's Original Petition
1JC-22-0925	Credit Corp Solutions Inc. vs. Jose Adan	04/14/2022	Plaintiff's Original Petition
1JC-22-0926	Credit Corp Solutions Inc. vs. Jessica Blackman	04/14/2022	Plaintiff's Original Petition
1JC-22-0927	Credit Corp Solutions Inc. vs. Cristina Cruz	04/14/2022	Plaintiff's Original Petition
1JC-22-0928	Credit Corp Solutions Inc. vs. Martha Nelms	04/14/2022	Plaintiff's Original Petition
1JC-22-0929	Credit Corp Solutions Inc. vs. James Reynolds	04/14/2022	Plaintiff's Original Petition
1JC-22-0933	MIDLAND CREDIT MANAGEMENT INC. vs. BLANCA PORTILLO	04/18/2022	Plaintiff's Original Petition
1JC-22-0934	Jefferson Capital Systems Llc vs. Amy Strickland	04/18/2022	Plaintiff's Original Petition
1JC-22-0942	Capital One Bank (USA), N.A. vs. George J. Warren	04/18/2022	Plaintiff's Original Petition
1JC-22-0943	Credit Corp Solutions Inc. vs. James Adams	04/18/2022	Plaintiff's Original Petition
1JC-22-0949	Credit Corp Solutions Inc vs. Amanda Dollarlarson	04/19/2022	Plaintiff's Original Petition
1JC-22-0951	MIDLAND CREDIT MANAGEMENT INC. vs. ERIC ANDERSON	04/19/2022	Plaintiff's Original Petition
1JC-22-0952	Lvnv Funding Llc vs. Duane A Tuell	04/19/2022	Plaintiff's Original Petition
1JC-22-0953	Lvnv Funding Llc vs. Dylan Peteete	04/19/2022	Plaintiff's Original Petition
1JC-22-0955	Capital One Bank (USA) N.A. vs. Christina M. Demaray	04/19/2022	Plaintiff's Original Petition
1JC-22-0956	Portfolio Recovery Associates Llc vs. Debra A. Cahill	04/19/2022	Plaintiff's Original Petition
1JC-22-0957	Portfolio Recovery Associates Llc vs. Haley Kristan	04/19/2022	Plaintiff's Original Petition
1JC-22-0958	Lvnv Funding Llc vs. Epifanio Rico	04/19/2022	Plaintiff's Original Petition
1JC-22-0960	Portfolio Recovery Associates, LLC vs. Marla Telesforo	04/19/2022	Plaintiff's Original Petition
1JC-22-0966	Portfolio Recovery Associates Llc vs. David Villalba	04/19/2022	Plaintiff's Original Petition

TXOCA JP 2011 Civil Report

TXWILLIAMSONPRO

Reporting Period: June, 2022

JP1

Case Number	Style	Activity Date	Activity Type
1JC-22-0967	Portfolio Recovery Associates Llc vs. Michael Matz	04/19/2022	Plaintiff's Original Petition
1JC-22-0968	Portfolio Recovery Associates Llc vs. Yvette M. Coen	04/19/2022	Plaintiff's Original Petition
1JC-22-0969	Midland Credit Management Inc. vs. Danette Brown	04/19/2022	Plaintiff's Original Petition
1JC-22-0970	Midland Credit Management Inc. vs. Minal Keshvara	04/19/2022	Plaintiff's Original Petition
1JC-22-0971	MIDLAND CREDIT MANAGEMENT INC. vs. KARINA PINEDA	04/20/2022	Plaintiff's Original Petition
1JC-22-0972	MIDLAND CREDIT MANAGEMENT INC. vs. TYRONE HOPKINS	04/20/2022	Plaintiff's Original Petition
1JC-22-0973	Ozark Capital Corporation vs. Carl Lee, Jr.	04/20/2022	Plaintiff's Original Petition
1JC-22-0974	Ozark Capital Corporation vs. Teri Denise Carr	04/20/2022	Plaintiff's Original Petition
1JC-22-0975	Ozark Capital Corporation vs. Liudmila Gonzalez Marquez	04/20/2022	Plaintiff's Original Petition
1JC-22-0976	Ozark Capital Corporation vs. Khaing Z Lin	04/20/2022	Plaintiff's Original Petition
1JC-22-0977	Portfolio Recovery Associates, Llc vs. Angie Cabaniss	04/20/2022	Plaintiff's Original Petition
1JC-22-0979	Credit Corp Solutions Inc. vs. Crystal Bustillos	04/20/2022	Plaintiff's Original Petition
1JC-22-0980	Credit Corp Solutions Inc. vs. John Guillett	04/20/2022	Plaintiff's Original Petition
1JC-22-0984	Ozark Capital Corporation vs. Suanny Y Gutierrez	04/20/2022	Plaintiff's Original Petition
1JC-22-0986	Credit Corp Solutions Inc. vs. Marla Telesforo	04/20/2022	Plaintiff's Original Petition
1JC-22-0991	Persolve Legal Group, LLP vs. Robert L Weathersby, an individual	04/20/2022	Plaintiff's Original Petition
1JC-22-0992	Westlake Services, Llc, Dba Westlake Financial Services vs. Eric Duty	04/20/2022	Plaintiff's Original Petition
1JC-22-0993	Conn Appliances, Inc. vs. Yvonne Saucedo	04/20/2022	Plaintiff's Original Petition
1JC-22-0994	Midland Credit Management, Inc. vs. Ruben Villarreal	04/20/2022	Plaintiff's Original Petition
1JC-22-0997	Midland Credit Management Inc. vs. Bernardino F. Gloria	04/20/2022	Plaintiff's Original Petition

TXOCA JP 2011 Civil Report

TXWILLIAMSONPRO

Reporting Period: June, 2022

JP1

Case Number	Style	Activity Date	Activity Type
1JC-22-0998	Ozark Capital Corporation vs. Gerardo Jesus Juarez Gervacio	04/21/2022	Plaintiff's Original Petition
1JC-22-0999	Capital One Bank (usa) N.a. vs. Tammie R. Rivers	04/21/2022	Plaintiff's Original Petition
1JC-22-1000	Cavalry Spv I, Llc, As Assignee Of Citibank, N.a. vs. Princess J Nwukor	04/25/2022	Plaintiff's Original Petition
1JC-22-1001	Cavalry Spv I, Llc, As Assignee Of Citibank, N.a. vs. Sachi Mutluru	04/25/2022	Plaintiff's Original Petition
1JC-22-1009	Conn Appliances Inc. vs. Lewis G. Parkers	04/26/2022	Plaintiff's Original Petition
1JC-22-1010	Conn Appliances Inc. vs. Derek A. Gomez	04/26/2022	Plaintiff's Original Petition
1JC-22-1011	Conn Appliances Inc. vs. Javier E. Salazar	04/19/2022	Plaintiff's Original Petition
1JC-22-1012	Citibank N.a. vs. Gail Hansell Murdoch	04/27/2022	Plaintiff's Original Petition
1JC-22-1013	Discover Bank vs. Don Truevillian	04/27/2022	Plaintiff's Original Petition
1JC-22-1014	SCIL Texas LLC, d/b/a Speedy Cash vs. Brenon Lopez	04/27/2022	Plaintiff's Original Petition
1JC-22-1017	Bank Of America, N.a. vs. Ryan T Bollinger	04/28/2022	Plaintiff's Original Petition
1JC-22-1019	Conn Appliances Inc. vs. Bobby Thomas	04/26/2022	Plaintiff's Original Petition
1JC-22-1026	Discover Bank vs. John Robinson	04/27/2022	Plaintiff's Original Petition
1JC-22-1027	Citibank, N.a. vs. John W Daugherty	04/27/2022	Plaintiff's Original Petition
1JC-22-1028	Conn Appliances Inc. vs. Lisa T. Gloria	04/27/2022	Plaintiff's Original Petition
1JC-22-1029	Lvnv Funding Llc vs. David Ferguson	04/28/2022	Plaintiff's Original Petition
1JC-22-1030	Conn Appliances Inc. vs. Yimenu Y. Asfaw	05/03/2022	Plaintiff's Original Petition
1JC-22-1031	Td Bank Usa, N.a. vs. Selena Rangel	04/27/2022	Plaintiff's Original Petition
1JC-22-1032	Lvnv Funding Llc vs. John Kutch	04/28/2022	Plaintiff's Original Petition
1JC-22-1033	Lvnv Funding Llc vs. Aleksandr Konshin	04/28/2022	Plaintiff's Original Petition

TXOCA JP 2011 Civil Report

TXWILLIAMSONPRO

Reporting Period: June, 2022

JP1

Case Number	Style	Activity Date	Activity Type
1JC-22-1034	Bank Of America, N.a. vs. Oscar Alejandro, Jr.	04/29/2022	Plaintiff's Original Petition
1JC-22-1036	Synchrony Bank vs. Christopher Cordell	04/29/2022	Plaintiff's Original Petition
1JC-22-1037	Conn Appliances Inc. vs. Jacqueline Estrada	04/29/2022	Plaintiff's Original Petition
1JC-22-1038	Conn Appliances Inc. vs. Aritha Mclain	04/29/2022	Plaintiff's Original Petition
1JC-22-1039	Conn Appliances Inc. vs. Stephanie Montemayor	04/29/2022	Plaintiff's Original Petition
1JC-22-1041	Bank Of America, N.a. vs. Jason A Barnett	05/02/2022	Plaintiff's Original Petition
1JC-22-1043	Lvnv Funding Llc vs. George Robles	05/02/2022	Plaintiff's Original Petition
1JC-22-1045	Conn Appliances Inc. vs. Robert Maldonado	05/02/2022	Plaintiff's Original Petition
1JC-22-1047	Conn Appliances Inc. vs. Nichol D. Mcgaughy	05/03/2022	Plaintiff's Original Petition
1JC-22-1048	MIDLAND CREDIT MANAGEMENT INC. vs. SAMIA H BANZ	05/03/2022	Plaintiff's Original Petition
1JC-22-1049	Conn Appliances Inc. vs. Jennifer Meyer	05/03/2022	Plaintiff's Original Petition
1JC-22-1051	Bank Of America, N.a. vs. Bradford G Case	05/03/2022	Plaintiff's Original Petition
1JC-22-1052	Resurgent Receivables Llc vs. Ruben Villarreal	05/04/2022	Plaintiff's Original Petition
1JC-22-1053	Bank Of America, N.a. vs. Owen J Deragowski	05/03/2022	Plaintiff's Original Petition
1JC-22-1054	Bank Of America, N.a. vs. Rene M Duran	05/03/2022	Plaintiff's Original Petition
1JC-22-1055	MIDLAND CREDIT MANAGEMENT INC. vs. CLAYTON MUNSON	05/03/2022	Plaintiff's Original Petition
1JC-22-1056	Jefferson Capital Systems Llc vs. Landis R Burleson,Harasha Garnett	05/03/2022	Plaintiff's Original Petition
1JC-22-1057	MIDLAND CREDIT MANAGEMENT INC. vs. JEANNETTE SUAREZ	05/03/2022	Plaintiff's Original Petition
1JC-22-1060	Lvnv Funding Llc vs. Travis Zobel	05/04/2022	Plaintiff's Original Petition
1JC-22-1061	Lvnv Funding Llc vs. Michelle Cooper	05/04/2022	Plaintiff's Original Petition

TXOCA JP 2011 Civil Report

TXWILLIAMSONPRO

Reporting Period: June, 2022

JP1

Case Number	Style	Activity Date	Activity Type
1JC-22-1063	Bank Of America, N.a. vs. Jeff Headley	05/04/2022	Plaintiff's Original Petition
1JC-22-1064	Lvnv Funding Llc vs. Benita Soto	05/04/2022	Plaintiff's Original Petition
1JC-22-1065	Bank Of America N.a. vs. Aubry M. Smith	05/05/2022	Plaintiff's Original Petition
1JC-22-1066	CITIBANK, N .A. vs. JOHN M HILGERS	05/05/2022	Plaintiff's Original Petition
1JC-22-1068	Synchrony Bank vs. Phillip H Kieser	05/05/2022	Plaintiff's Original Petition
1JC-22-1069	Bank Of America N.a. vs. Teri A. Watson	05/05/2022	Plaintiff's Original Petition
1JC-22-1070	Jefferson Capital Systems Llc vs. Maritza Coronado	05/05/2022	Plaintiff's Original Petition
1JC-22-1071	Jefferson Capital Systems Llc vs. Monique Freeman	05/05/2022	Plaintiff's Original Petition
1JC-22-1074	Conn Appliances, Inc. vs. Janeth Solark	05/06/2022	Plaintiff's Original Petition
1JC-22-1075	Conn Appliances, Inc. vs. Myla A Greene	05/06/2022	Plaintiff's Original Petition
1JC-22-1076	Lvnv Funding Llc vs. Rose Benner	05/06/2022	Plaintiff's Original Petition
1JC-22-1077	MIDLAND CREDIT MANAGEMENT INC. vs. BOBBY JARAMILLO	05/06/2022	Plaintiff's Original Petition
1JC-22-1078	Lvnv Funding Llc vs. Betty Valentine	05/06/2022	Plaintiff's Original Petition
1JC-22-1079	Lvnv Funding Llc vs. Siddharta Garza	05/06/2022	Plaintiff's Original Petition
1JC-22-1081	Lvnv Funding Llc vs. Jason Saxelby	05/06/2022	Plaintiff's Original Petition
1JC-22-1082	Lvnv Funding Llc vs. Brent Lesley	05/06/2022	Plaintiff's Original Petition
1JC-22-1088	Velocity Investments Llc vs. Pamala L Miller	05/09/2022	Plaintiff's Original Petition
1JC-22-1096	TRUIST BANK, FORMERLY KNOWN AS BRANCH BANKING & TRUST COMPANY vs. JASSEN TORZSA	05/09/2022	Plaintiff's Original Petition
1JC-22-1104	Lvnv Funding Llc vs. Ethan Mueller	05/09/2022	Plaintiff's Original Petition

TXOCA JP 2011 Civil Report

TXWILLIAMSONPRO

Reporting Period: June, 2022

JP1

Case Number	Style	Activity Date	Activity Type
1JC-22-1114	ACCELERATED INVENTORY MANAGEMENT, LLC vs. Mina Bowker	05/10/2022	Plaintiff's Original Petition
1JC-22-1117	CITIBANK, N.A. vs. ROBERT SHEARER	05/05/2022	Plaintiff's Original Petition
1JC-22-1123	Ozark Capital Corporation vs. Aaron Christian Towns	05/10/2022	Plaintiff's Original Petition
1JC-22-1124	Ozark Capital Corporation vs. Hamid Salazar Yazdanpanah	05/10/2022	Plaintiff's Original Petition
1JC-22-1125	Cavalry Spv I, Llc, As Assignee Of Citibank, N.a. vs. Norman G Kraack	05/10/2022	Plaintiff's Original Petition
1JC-22-1126	Ozark Capital Corporation vs. Scott R Jasperson	05/10/2022	Plaintiff's Original Petition
1JC-22-1128	Conn Appliances Inc. vs. Dawn Miller	05/10/2022	Plaintiff's Original Petition
1JC-22-1174	Onemain Financial Group Llc vs. Melissa Schultz	05/11/2022	Plaintiff's Original Petition
1JC-22-1182	Conn Appliances Inc. vs. Mandy M. Lenart	05/10/2022	Plaintiff's Original Petition
1JC-22-1188	Midland Credit Management Inc. vs. Petula Sherwood	05/11/2022	Plaintiff's Original Petition
1JC-22-1189	Cavalry SPV I, LLC, as assignee of Citibank, N.A. vs. Gregory E Johnson	05/11/2022	Plaintiff's Original Petition
1JC-22-1190	Midland Credit Management Inc. vs. Michael Castellano	05/11/2022	Plaintiff's Original Petition
1JC-22-1191	Grant Scanlen vs. Donald Ray Little, Jr. Individually and Doing Business as Raymac Racing Engines	05/12/2022	Plaintiff's Original Petition
1JC-22-1194	Resurgent Receivables LLC vs. Anthony Hastings	05/11/2022	Plaintiff's Original Petition
1JC-22-1195	Galaxy International Purchasing, Llc vs. Sierra Good	05/12/2022	Plaintiff's Original Petition
1JC-22-1196	Wilmington Savings Fund Society Fsb Not In Its Individual Capacity But Solely As Trustee Of Cvi Amr Investment Trust vs. Amanda Williams	05/13/2022	Plaintiff's Original Petition
1JC-22-1199	Lvnv Funding Llc vs. Joyce Bland	05/13/2022	Plaintiff's Original Petition
1JC-22-1200	Resurgent Receivables Llc vs. Marie Alvarado	05/13/2022	Plaintiff's Original Petition
1JC-22-1201	Westlake Services Llc Dba Westlake Financial Services vs. Luis A Marquez	05/13/2022	Plaintiff's Original Petition

TXOCA JP 2011 Civil Report

TXWILLIAMSONPRO

Reporting Period: June, 2022

JP1

Case Number	Style	Activity Date	Activity Type
1JC-22-1202	Bank Of America N.a. vs. Laura Marlais Carlson	05/13/2022	Plaintiff's Original Petition
1JC-22-1203	JPMORGAN CHASE BANK, N.A. vs. ALANNA K DRAGOMANOVICH	05/13/2022	Plaintiff's Original Petition
1JC-22-1204	CITIBANK, N.A. vs. OLGA KUZMINA	05/13/2022	Plaintiff's Original Petition
1JC-22-1206	Wilmington Savings Fund Society Fsb Not In Its Individual Capacity But Solely As Trustee Of Cvi Amr Investment Trust vs. Roosevelt Williams	05/13/2022	Plaintiff's Original Petition
1JC-22-1207	U.s. Bank National Association Dba As Elan Financial Services vs. Ryan Christopher Jacobs	05/16/2022	Plaintiff's Original Petition
1JC-22-1210	Absolute Resolutions Investments Llc vs. Jayne M Acosta	05/16/2022	Plaintiff's Original Petition
1JC-22-1215	Lvnv Funding Llc vs. Albert M Espinoza	05/16/2022	Plaintiff's Original Petition
1JC-22-1216	Lvnv Funding Llc vs. Janell Haywood	05/16/2022	Plaintiff's Original Petition
1JC-22-1222	Td Bank Usa, N.a. vs. Kianna Chenoweth	05/17/2022	Plaintiff's Original Petition
1JC-22-1223	Cavalry Spv I, Llc, As Assignee Of Citibank, N.a. vs. Christie D Gilliam	05/17/2022	Plaintiff's Original Petition
1JC-22-1230	COLLINS ASSET GROUP, LLC vs. Christine Creel	05/17/2022	Plaintiff's Original Petition
1JC-22-1245	Lvnv Funding Llc vs. Matthew Whitley	05/17/2022	Plaintiff's Original Petition
1JC-22-1246	Lvnv Funding Llc vs. Kevin Seo	05/17/2022	Plaintiff's Original Petition
1JC-22-1247	Onemain Financial Group, Llc As Servicer For ("asf") Wilmington Trust, N.a., As Issuer Loan Trustee For Onemain Financial Issuance Trust 2019-a vs. Eric A Akins	05/17/2022	Plaintiff's Original Petition
1JC-22-1248	Midland Credit Management Inc. vs. Kassie N Lindsey	05/17/2022	Plaintiff's Original Petition
1JC-22-1250	Lvnv Funding Llc vs. Michelle L Regnier	05/17/2022	Plaintiff's Original Petition
1JC-22-1251	Onemain Financial Group, Llc vs. Samuel B Mandello	05/17/2022	Plaintiff's Original Petition
1JC-22-1252	Discover Bank vs. Christopher M Creagor	05/17/2022	Plaintiff's Original Petition

TXOCA JP 2011 Civil Report

TXWILLIAMSONPRO

Reporting Period: June, 2022

JP1

Case Number	Style	Activity Date	Activity Type
1JC-22-1257	Portfolio Recovery Associates Llc vs. Kelly J. Stuth	05/18/2022	Plaintiff's Original Petition
1JC-22-1258	Midland Credit Management Inc. vs. James A. Simmons III	05/18/2022	Plaintiff's Original Petition
1JC-22-1262	Lvnv Funding Llc vs. Stella Escobar	05/18/2022	Plaintiff's Original Petition
1JC-22-1263	Lvnv Funding Llc vs. Jaime Hinojosa	05/18/2022	Plaintiff's Original Petition
1JC-22-1264	Lvnv Funding Llc vs. Alma Amendola	05/18/2022	Plaintiff's Original Petition
1JC-22-1265	Lvnv Funding Llc vs. Michael Williams	05/18/2022	Plaintiff's Original Petition
1JC-22-1271	Lvnv Funding Llc vs. Adam W Gregg	05/18/2022	Plaintiff's Original Petition
1JC-22-1284	Lvnv Funding Llc vs. Tera Hounshell	05/19/2022	Plaintiff's Original Petition
1JC-22-1286	Lvnv Funding Llc vs. Patrice N Davis	05/18/2022	Plaintiff's Original Petition
1JC-22-1287	CAPITAL ONE BANK (USA), N.A. vs. EMMANUEL ABARA	05/18/2022	Plaintiff's Original Petition
1JC-22-1288	ATLAS CREDIT vs. Jo Murci	05/24/2022	Plaintiff's Original Petition
1JC-22-1289	ATLAS CREDIT vs. Jason Rodriguez	05/24/2022	Plaintiff's Original Petition
1JC-22-1290	ATLAS CREDIT vs. Katarina Zech	05/24/2022	Plaintiff's Original Petition
1JC-22-1292	Lvnv Funding Llc vs. Krista S Webb	05/18/2022	Plaintiff's Original Petition
1JC-22-1296	Resurgent Receivables Llc vs. Leanor Moore	05/20/2022	Plaintiff's Original Petition
1JC-22-1297	Resurgent Receivables Llc vs. Tiersana Peterson	05/20/2022	Plaintiff's Original Petition
1JC-22-1298	Lvnv Funding Llc vs. Andrew Mathews	05/20/2022	Plaintiff's Original Petition
1JC-22-1299	Lvnv Funding Llc vs. Nicole Fogarty	05/18/2022	Plaintiff's Original Petition
1JC-22-1300	Td Bank Usa, N.a. vs. Victoria Tufo	05/19/2022	Plaintiff's Original Petition
1JC-22-1301	Td Bank Usa, N.a. vs. Exiquio C. Alvarez	05/19/2022	Plaintiff's Original Petition

TXOCA JP 2011 Civil Report

TXWILLIAMSONPRO

Reporting Period: June, 2022

JP1

Case Number	Style	Activity Date	Activity Type
1JC-22-1303	Velocity Investments, Llc Assignee Of Prosper Funding Llc Assignee Of Webbank vs. Brenda Clark AKA Brenda L Clark	05/19/2022	Plaintiff's Original Petition
1JC-22-1304	Cavalry Spv I, LLC vs. Amadou Barry	05/19/2022	Plaintiff's Original Petition
1JC-22-1305	Td Bank Usa, N.a. vs. Adriana Thompson	05/19/2022	Plaintiff's Original Petition
1JC-22-1306	Lvnv Funding Llc vs. Jasmine Williams	05/19/2022	Plaintiff's Original Petition
1JC-22-1307	Lvnv Funding Llc vs. Timothy Burt	05/19/2022	Plaintiff's Original Petition
1JC-22-1311	MIDLAND CREDIT MANAGEMENT INC. vs. SIFUENTES RACHEL RENEE	05/23/2022	Plaintiff's Original Petition
1JC-22-1312	DR. MARTIN A. DENBAR, D.D.S., vs. DESIREE DUNNING,	05/23/2022	Plaintiff's Original Petition
1JC-22-1313	Cavalry Spv I, Llc, As Assignee Of Citibank, N.a. vs. Luann Tolefree	05/23/2022	Plaintiff's Original Petition
1JC-22-1324	Cavalry SPV I, LLC, AS ASSIGNEE OF CITIBANK, N.A. vs. SANDRA E NILA	05/23/2022	Plaintiff's Original Petition
1JC-22-1325	CITIBANK, N.A. vs. JULIE SOLANO	05/23/2022	Plaintiff's Original Petition
1JC-22-1326	Lvnv Funding Llc vs. Lauren Baker	05/24/2022	Plaintiff's Original Petition
1JC-22-1333	Lvnv Funding Llc vs. Gregory Baker	05/24/2022	Plaintiff's Original Petition
1JC-22-1334	Citibank N.A. vs. Leighan R Grey	05/24/2022	Plaintiff's Original Petition
1JC-22-1335	Lvnv Funding Llc vs. Laura Arias	05/24/2022	Plaintiff's Original Petition
1JC-22-1336	Lvnv Funding Llc vs. Claudia Torres	05/24/2022	Plaintiff's Original Petition
1JC-22-1337	CAVALRY SPV I, LLC, AS ASSIGNEE OF CITIBANK, N.A./AADVANTAGE VS STACEY B KOENIG	05/24/2022	Plaintiff's Original Petition
1JC-22-1338	Jefferson Capital Systems Llc vs. Cham Khuu	05/24/2022	Plaintiff's Original Petition
1JC-22-1339	LVNV FUNDING, LLC vs. Ami Buddin	05/24/2022	Plaintiff's Original Petition
1JC-22-1340	LVNV FUNDING, LLC vs. Ray Valdez	05/24/2022	Plaintiff's Original Petition

TXOCA JP 2011 Civil Report

TXWILLIAMSONPRO

Reporting Period: June, 2022

JP1

Case Number	Style	Activity Date	Activity Type
1JC-22-1341	Midland Credit Management Inc. vs. George Passarelli	05/24/2022	Plaintiff's Original Petition
1JC-22-1342	Lvnv Funding Llc vs. Donnetta Mathis	05/24/2022	Plaintiff's Original Petition
1JC-22-1343	Lvnv Funding Llc vs. Petra Rodriguez	05/24/2022	Plaintiff's Original Petition
1JC-22-1344	U.s. Bank National Association Dba As Elan Financial Services vs. Fabian M Alvarado	05/25/2022	Plaintiff's Original Petition
1JC-22-1346	Lvnv Funding Llc vs. Kristin Miranda	05/24/2022	Plaintiff's Original Petition
1JC-22-1348	Lvnv Funding Llc vs. Jeff Forster	05/24/2022	Plaintiff's Original Petition
1JC-22-1386	CAPITAL ONE BANK (USA) N.A. vs. JOSEPH ANDERSON	05/26/2022	Plaintiff's Original Petition
1JC-22-1403	Td Bank Usa, N.a. vs. Taylor O. Sewell	05/24/2022	Plaintiff's Original Petition
1JC-22-1411	Cavalry Spv I, Llc, As Assignee Of Citibank, N.a. vs. Gerald C Stitt	05/24/2022	Plaintiff's Original Petition
1JC-22-1412	Conn Appliances, Inc. vs. Amir Mujkic	05/25/2022	Plaintiff's Original Petition
1JC-22-1415	Cavalry Spv I, Llc, As Assignee Of Citibank, N.a. vs. Kay Dodds	05/25/2022	Plaintiff's Original Petition
1JC-22-1416	Lvnv Funding Llc vs. Patricia Sierra	05/25/2022	Plaintiff's Original Petition
1JC-22-1424	CAPITAL ONE BANK (USA) N.A. vs. ASHTYN R. KIMPEL	05/25/2022	Plaintiff's Original Petition
1JC-22-1425	Lvnv Funding Llc vs. Joshua Eaton	05/25/2022	Plaintiff's Original Petition
1JC-22-1426	Lvnv Funding Llc vs. James Watt	05/26/2022	Plaintiff's Original Petition
1JC-22-1427	Lvnv Funding Llc vs. Daryl Johnson	05/26/2022	Plaintiff's Original Petition
1JC-22-1428	Lvnv Funding Llc vs. Siddharta Garza	05/26/2022	Plaintiff's Original Petition
1JC-22-1433	Midland Credit Management Inc. vs. William Klein-rivera	05/26/2022	Plaintiff's Original Petition
1JC-22-1440	Velocity Investments, Llc vs. Michael Quinn	05/26/2022	Plaintiff's Original Petition

TXOCA JP 2011 Civil Report

TXWILLIAMSONPRO

Reporting Period: June, 2022

JP1

Case Number	Style	Activity Date	Activity Type
1JC-22-1444	Portfolio Recovery Associates, Llc vs. Amy Maldonado	05/31/2022	Plaintiff's Original Petition

Debt Claim Total: 983

Landlord or Tenant

Case Number	Style	Activity Date	Activity Type
1JC-21-1392	8519 CAHILL (AUSTIN) LLC dba POLO CLUB vs. DESHANAE HEMPHILL	10/21/2021	Plaintiff's Original Petition
1JC-21-1505	The Falls Round Rock vs. Theodore Parker And All Other Occupants	11/16/2021	Plaintiff's Original Petition
1JC-21-1551	Min Yin,Jing Zheng vs. Carter Rush, et al., & All Other Occupants	11/29/2021	Plaintiff's Original Petition
1JC-22-0035	Ventana Oaks vs. Jeremy Jackson	01/06/2022	Plaintiff's Original Petition
1JC-22-0208	ARP 2014-1 BORROWER, LLC vs. EMILY MARKUS,NATASHA TRAHAN AND/OR ALL OTHER OCCUPANTS	03/24/2022	Order Vacating (OCA)
1JC-22-0375	Lantern Massandra Owner, LLC dba The Lantern Apartments vs. Norma Murillo,Miguel Rubio AND ALL OTHER OCCUPANTS	02/18/2022	Plaintiff's Original Petition
1JC-22-0381	Lantern Massandra Owner, LLC dba The Lantern Apartments vs. Kiara Luke, Antawneshia Brown And All Other Ocuupants	02/18/2022	Plaintiff's Original Petition
1JC-22-0425	Hidden Timber Apartments, LTD vs. Daniele Rose Gardner and all other occupants	02/23/2022	Plaintiff's Original Petition
1JC-22-0456	BELMONT PLACE dba BELMONT PLACE APARTMENTS vs. RAKIA WHITE AND ALL OTHER OCCUPANTS	02/28/2022	Plaintiff's Original Petition
1JC-22-0461	BELMONT PLACE dba BELMONT PLACE APARTMENTS vs. BRADLEY MACE,JENNIFER MCWHORTHER AND ALL OTHER OCCUPANTS	02/28/2022	Plaintiff's Original Petition
1JC-22-0475	12300 HYMEADOW LLC, dba CHESAPEAKE APARTMENTS vs. EDUARDO RAMIREZ AND ALL OTHER OCCUPANTS	02/28/2022	Plaintiff's Original Petition
1JC-22-0499	LODGE MULTIFAMILY AUSTIN, LP dba LANTOWER ROUND ROCK vs. AMY LAWTON	03/03/2022	Plaintiff's Original Petition
1JC-22-0655	Camden La Frontera vs. SHERI LANG	03/23/2022	Plaintiff's Original Petition
1JC-22-0657	Camden La Frontera vs. Angel Lara Martinez,Virginia Lara & all other occupants	03/23/2022	Plaintiff's Original Petition
1JC-22-0724	RED HILLS VILLAS vs. ALEXUS CHAPA AND ALL OTHER OCCUPANTS	03/29/2022	Plaintiff's Original Petition
1JC-22-0727	ROCK SPRINGS OWNER, LP dba ROCK SPRINGS DUPLEXES vs. SHANIQUA MASON	03/30/2022	Plaintiff's Original Petition
1JC-22-0981	CONTINENTAL 516 FUND LLC dba SPRINGS AT LAKELINE vs. JOSE RUIZ AND ALL OTHER OCCUPANTS	04/26/2022	Plaintiff's Original Petition

TXOCA JP 2011 Civil Report

TXWILLIAMSONPRO

Reporting Period: June, 2022

JP1

Case Number	Style	Activity Date	Activity Type
1JC-22-0987	WRPV XIII SC AUSTIN, LLC dba MADISON AT STONE CREEK vs. ANTHONY THORNE AND ALL OTHER OCCUPANTS	04/26/2022	Plaintiff's Original Petition
1JC-22-1118	Mid-America Apartments L.P. Dba CG Ashton Oaks vs. Renee Trevino, Ajha Whitmill AND ALL OTHER OCCUPANTS	05/11/2022	Plaintiff's Original Petition
1JC-22-1119	Mid-America Apartments L.P. Dba CG Ashton Oaks vs. Kanetha Robinson and All Other Occupants	05/11/2022	Plaintiff's Original Petition
1JC-22-1120	Mid-America Apartments L.P. Dba CG Ashton Oaks vs. Yunet Pavon Roger Martinez and all other occupants	05/11/2022	Plaintiff's Original Petition
1JC-22-1121	Mid-America Apartments L.P. Dba CG Ashton Oaks vs. Damara Thomas AND ALL OTHER OCCUPANTS	05/11/2022	Plaintiff's Original Petition
1JC-22-1122	Mid-America Apartments L.P. Dba CG Ashton Oaks vs. Alisha Thompson and All Other Occupants	05/11/2022	Plaintiff's Original Petition
1JC-22-1127	Camden La Frontera vs. DAVID MANESS & All Others	05/12/2022	Plaintiff's Original Petition
1JC-22-1129	Tides on Copper Creek vs. Adrian Janowski & Cambria Hester + all occpts.	05/12/2022	Plaintiff's Original Petition
1JC-22-1130	Tides on Copper Creek vs. Christopher Kunst and All Occupants	05/12/2022	Plaintiff's Original Petition
1JC-22-1131	Tides on Copper Creek vs. Tawana Stubbs +all occpts	05/12/2022	Plaintiff's Original Petition
1JC-22-1132	Tides on Copper Creek vs. Autumn Barrow + Tremont Barrow + ALL OCCPTS	05/12/2022	Plaintiff's Original Petition
1JC-22-1133	Tides on Copper Creek vs. Darnell Franklin + all occpts	05/12/2022	Plaintiff's Original Petition
1JC-22-1135	Rocking Horse Ranch v. Roshan Jackson	05/12/2022	Plaintiff's Original Petition
1JC-22-1137	Rocking Horse Ranch vs. Robert Warren,Mark Hale	05/12/2022	Plaintiff's Original Petition
1JC-22-1138	Tides on Copper Creek vs. Zachary Fraunhofer + ALL OCCPTS	05/12/2022	Plaintiff's Original Petition
1JC-22-1139	Tides on Copper Creek vs. Marcus Martinez + ALL OCCPTS	05/12/2022	Plaintiff's Original Petition
1JC-22-1140	Tides on Copper Creek vs. Jaya Salone + ALL OCCPTS	05/12/2022	Plaintiff's Original Petition
1JC-22-1141	Tides on Copper Creek vs. Collin Alexander Anderson + All Occpts	05/12/2022	Plaintiff's Original Petition

TXOCA JP 2011 Civil Report

TXWILLIAMSONPRO

Reporting Period: June, 2022

JP1

Case Number	Style	Activity Date	Activity Type
1JC-22-1142	Tides on Copper Creek vs. Aleika Marie Ayala Palanuk + all occpts	05/12/2022	Plaintiff's Original Petition
1JC-22-1143	Tides on Copper Creek vs. Katalina Constancio + ALL OCCPTS	05/12/2022	Plaintiff's Original Petition
1JC-22-1144	Tides on Copper Creek vs. Darrin Hills + All Occpts	05/12/2022	Plaintiff's Original Petition
1JC-22-1145	Tides on Copper Creek vs. Carnealus Holloway & Angela Juarez + all occpts	05/12/2022	Plaintiff's Original Petition
1JC-22-1146	Tides on Copper Creek vs. Lawrence Pavia + all occpts	05/12/2022	Plaintiff's Original Petition
1JC-22-1147	12600 AVERY RANCH PROPERTY, LLC dba MUIR LAKE vs. KIARA DOVE AND ALL OTHER OCCUPANTS	05/12/2022	Plaintiff's Original Petition
1JC-22-1154	THE LYND COMPANY dba LAKESIDE AT LA FRONTERA vs. KEARRA BLINKER AND ALL OTHER OCCUPANTS	05/12/2022	Plaintiff's Original Petition
1JC-22-1156	LYND LIVING dba LEGENDS LAKE CREEK vs. LORY MITCHELL AND ALL OTHER OCCUPANTS	05/12/2022	Plaintiff's Original Petition
1JC-22-1157	BELMONT PLACE dba BELMONT PLACE APARTMENTS vs. SHANICKA ADDY AND ALL OTHER OCCUPANTS	05/12/2022	Plaintiff's Original Petition
1JC-22-1159	12300 HYMEADOW LLC dba CHESAPEAKE APARTMENTS vs. EDUARDO RAMIREZ AND ALL OTHER OCCUPANTS	05/12/2022	Plaintiff's Original Petition
1JC-22-1160	SUNCHASE APARTMENTS vs. ROBERTO RICO	05/13/2022	Plaintiff's Original Petition
1JC-22-1162	SUNCHASE APARTMENTS vs. ANASS BOTIELHASSANI,NOUREDDINE BOTIELHASSANI	05/13/2022	Plaintiff's Original Petition
1JC-22-1164	WESTWIND APARTMENTS vs. DAVAUGHN WILLIAMS	05/13/2022	Plaintiff's Original Petition
1JC-22-1165	WESTWIND APARTMENTS vs. JOSHUA PAYTON	05/13/2022	Plaintiff's Original Petition
1JC-22-1166	Camden Amber Oaks vs. Regina Rogers AND ALL OTHER OCCUPANTS	05/13/2022	Plaintiff's Original Petition
1JC-22-1168	Camden Amber Oaks vs. Javier Saucedo AND ALL OTHER OCCUPANTS	05/13/2022	Plaintiff's Original Petition
1JC-22-1169	Artisan I, LLC vs. Marc Lin Low and all other occupants	05/13/2022	Plaintiff's Original Petition
1JC-22-1170	WESTWIND APARTMENTS vs. MILES SIPES	05/13/2022	Plaintiff's Original Petition
1JC-22-1171	Camden Amber Oaks vs. Marquis Ellis AND ALL OTHER OCCUPANTS	05/13/2022	Plaintiff's Original Petition

TXOCA JP 2011 Civil Report

TXWILLIAMSONPRO

Reporting Period: June, 2022

JP1

Case Number	Style	Activity Date	Activity Type
1JC-22-1173	Artisan I, LLC vs. Nolan Christopher Welch AND ALL OTHER OCCUPANTS	05/13/2022	Plaintiff's Original Petition
1JC-22-1175	Artisan I, LLC vs. Stephanie Rizzo	05/13/2022	Plaintiff's Original Petition
1JC-22-1176	Regency Indigo Austin, LLC vs. Anna Azilla,Destany Guyton and all other occupants	05/13/2022	Plaintiff's Original Petition
1JC-22-1177	Lakeline Parmer Lane vs. Donovan Langley	05/13/2022	Plaintiff's Original Petition
1JC-22-1178	Lakeline Parmer Lane Apartments vs. Li Mairro Cardenas Castillo and all other occupants	05/13/2022	Plaintiff's Original Petition
1JC-22-1179	Lakeline Parmer Lane Apartments vs. Dausharae Freeman and all other occupants	05/13/2022	Plaintiff's Original Petition
1JC-22-1180	Lakeline Parmer Lane vs. Roxana Olivo	05/13/2022	Plaintiff's Original Petition
1JC-22-1181	LYND LIVING dba LEGENDS LAKE CREEK vs. ANDRES MENDOZA And All Other Occupants	05/16/2022	Plaintiff's Original Petition
1JC-22-1183	CONTINENTAL 515 FUND LLC dba SPRINGS AT ROUND ROCK vs. JOSEPH BERRY AND ALL OTHER OCCUPANTS	05/16/2022	Plaintiff's Original Petition
1JC-22-1184	MLVI Martha's Vineyard Apartments LLC vs. Kristopher James,Karis Fletcher; All Other Parties	05/16/2022	Plaintiff's Original Petition
1JC-22-1185	MLVI Martha's Vineyard Apartments, LL vs. Troy Lamers	05/16/2022	Plaintiff's Original Petition
1JC-22-1186	MLVI Martha's Vineyard Apartments, LL vs. CURTISS WILLIAMS ; ALL OTHER OCCUPANTS	05/16/2022	Plaintiff's Original Petition
1JC-22-1192	JOA INVESTMENTS vs. Anthony Gonzales,Samantha Benford	05/16/2022	Plaintiff's Original Petition
1JC-22-1193	The M at Lakeline vs. LaKeidra Carathers and all other occupants	05/16/2022	Plaintiff's Original Petition
1JC-22-1198	AVBH LAKELINE CROSSING, LLC D/B/A LAKELINE CROSSING vs. JONI SHARP AND ALL OCCUPANTS	05/16/2022	Plaintiff's Original Petition
1JC-22-1208	Regency Indigo Austin, LLC (DBA Indigo Apartments) vs. Rilen Bayot AND ALL OTHER OCCUPANTS	05/17/2022	Plaintiff's Original Petition
1JC-22-1211	AVBH LAKELINE CROSSING, LLC D/B/A LAKELINE CROSSING vs. DORA GARZA AND ALL OCCUPANTS	05/17/2022	Plaintiff's Original Petition
1JC-22-1212	AVBH LAKELINE CROSSING, LLC D/B/A LAKELINE CROSSING vs. GREGG BAETHGE AND ALL OCCUPANTS	05/17/2022	Plaintiff's Original Petition

TXOCA JP 2011 Civil Report

TXWILLIAMSONPRO

Reporting Period: June, 2022

JP1

Case Number	Style	Activity Date	Activity Type
1JC-22-1217	AVBH LAKELINE CROSSING, LLC D/B/A LAKELINE CROSSING vs. ERIKA ALTO AND ALL OCCUPANTS	05/17/2022	Plaintiff's Original Petition
1JC-22-1218	AVBH LAKELINE CROSSING, LLC D/B/A LAKELINE CROSSING vs. NATALIE JOHNSON AND ALL OCCUPANTS	05/17/2022	Plaintiff's Original Petition
1JC-22-1219	AVBH LAKELINE CROSSING, LLC D/B/A LAKELINE CROSSING vs. JOEL KOSTER, KRISTIN BEVINETTO AND ALL OTHERS	05/17/2022	Plaintiff's Original Petition
1JC-22-1220	AVBH LAKELINE CROSSING, LLC D/B/A LAKELINE CROSSING vs. JENNIFER GATTILIA AND ALL OCCUPANTS	05/17/2022	Plaintiff's Original Petition
1JC-22-1221	CRP/AR LA FRONTERA OWNER, LP D/B/A BROADSTONE LA FRONTERA vs. KIMBERLY DAVIS AND ALL OCCUPANTS	05/17/2022	Plaintiff's Original Petition
1JC-22-1224	Lakeline East Apartments vs. Nihja Green and all other occupants.	05/18/2022	Plaintiff's Original Petition
1JC-22-1225	Lakeline East Apartments vs. Tatyana Michelle Matlock AND ALL OTHER OCCUPANTS	05/18/2022	Plaintiff's Original Petition
1JC-22-1227	CALIZA OWNER, LLC dba CALIZA vs. SHELBI PHARES,JENNIFER DAILY AND ALL OTHER OCCUPANTS	05/18/2022	Plaintiff's Original Petition
1JC-22-1228	Tuan Nguyen vs. GALICIA GUADALUPE DE AGUINAGA	05/19/2022	Plaintiff's Original Petition
1JC-22-1229	CALIZA OWNER, LLC dba CALIZA vs. LATRESE MOORE,KENNEDY MOORE AND ALL OTHER OCCUPANTS	05/18/2022	Plaintiff's Original Petition
1JC-22-1231	CALIZA OWNER, LLC dba CALIZA vs. NEKESHA HAMAL And All Other Occupants	05/18/2022	Plaintiff's Original Petition
1JC-22-1232	WRPV XIII SC AUSTIN, LLC dba MADISON AT STONE CREEK vs. TILMON WILLIAMS AND ALL OTHER OCCUPANTS	05/18/2022	Plaintiff's Original Petition
1JC-22-1233	MFT-THE CREEK, LLC dba THE CREEK vs. ALAYHA LEWIS,BREANA LEWIS And All Other Occupants	05/18/2022	Plaintiff's Original Petition
1JC-22-1234	MFT-THE CREEK, LLC dba THE CREEK vs. MATTHEW BROWN AND ALL OTHER OCCUPANTS	05/18/2022	Plaintiff's Original Petition
1JC-22-1238	THE LYND COMPANY dba LAKESIDE AT LA FRONTERA vs. KIRK LAWSON AND ALL OTHER OCCUPANTS	05/19/2022	Plaintiff's Original Petition
1JC-22-1239	THE LYND COMPANY dba LAKESIDE AT LA FRONTERA vs. ADAM EVERSON,MEGAN EVERSON AND ALL OTHER OCCUPANTS	05/19/2022	Plaintiff's Original Petition
1JC-22-1241	Colonial Village at Sierra Vista vs. Pirani Fischer and all other occupants.	05/19/2022	Plaintiff's Original Petition

TXOCA JP 2011 Civil Report

TXWILLIAMSONPRO

Reporting Period: June, 2022

JP1

Case Number	Style	Activity Date	Activity Type
1JC-22-1242	Colonial Village at Sierra Vista vs. Michelle Wyatt and all other occupants	05/20/2022	Plaintiff's Original Petition
1JC-22-1244	Colonial Village at Sierra Vista vs. Raheem Brand and all other occupants	05/20/2022	Plaintiff's Original Petition
1JC-22-1249	AVBH LAKELINE CROSSING, LLC D/B/A LAKELINE CROSSING vs. NELDA EDDINGS AND ALL OCCUPANTS	05/20/2022	Plaintiff's Original Petition
1JC-22-1253	BELMONT PLACE dba BELMONT PLACE APARTMENTS vs. STEPHEN TATOM AND ALL OTHER OCCUPANTS	05/23/2022	Plaintiff's Original Petition
1JC-22-1254	LANTERN MASSANDRA OWNER, LLC dba THE LANTERN APARTMENTS vs. JERSAIN MARTINEZ AND ALL OTHER OCCUPANTS	05/23/2022	Plaintiff's Original Petition
1JC-22-1255	BELMONT PLACE dba BELMONT PLACE APARTMENTS vs. TAYLOR LEMONS AND ALL OTHER OCCUPANTS	05/23/2022	Plaintiff's Original Petition
1JC-22-1256	WHC SONA TIC, LLC dba SONA vs. JUAN GARCIA	05/23/2022	Plaintiff's Original Petition
1JC-22-1259	ROCK SPRINGS OWNER, LP dba ROCK SPRINGS DUPLEXES vs. PERLA MACIAS AND ALL OTHER OCCUPANTS	05/23/2022	Plaintiff's Original Petition
1JC-22-1260	ROCK SPRINGS OWNER, LP dba ROCK SPRINGS DUPLEXES vs. JEESSICA MELTON AND ALL OTHER OCCUPANTS	05/23/2022	Plaintiff's Original Petition
1JC-22-1261	Gill Mcintyre and Mardelle J. Mcintyre as Trustees of the Gill McIntyre and Mardelle J. McIntyre revocable inter vivos trust created under agreement dated July 22, 1992 vs. ANTWAN P. THURMOND, CYNTHIA MARIE SAMAYOA, AND ALL OCCUPANTS OF 402 RAWHIDE LOOP ROUND ROCK, TEXAS 78681	05/23/2022	Plaintiff's Original Petition
1JC-22-1266	Regency Indigo Austin, LLC vs. Airalih Jaimes, Julian James and all other occupants	05/23/2022	Plaintiff's Original Petition
1JC-22-1267	WMCI AUSTIN V, LLC dba BEXLEY AT LAKELINE vs. CHYNAH THOMAS AND ALL OTHER OCCUPANTS	05/23/2022	Plaintiff's Original Petition
1JC-22-1268	WMCI AUSTIN V, LLC dba BEXLEY AT LAKELINE vs. CHRISTIAN GREEN AND ALL OTHER OCCUPANTS	05/23/2022	Plaintiff's Original Petition
1JC-22-1269	WMCI AUSTIN V, LLC dba BEXLEY AT LAKELINE vs. ZACHARIAH PICKENS, DENICE PICKENS AND ALL OTHER OCCUPANTS	05/23/2022	Plaintiff's Original Petition
1JC-22-1270	CONTINENTAL 516 FUND LLC dba SPRINGS AT LAKELINE vs. TOMMY NEFEDRO AND ALL OTHER OCCUPANTS	05/23/2022	Plaintiff's Original Petition
1JC-22-1272	ENCLAVE APARTMENTS ROUND ROCK LLC.dba ENCLAVE APARTMENTS vs. ALIAH JUAREZ,JAMES HERNANDEZ AND ALL OTHER OCCUPANTS	05/23/2022	Plaintiff's Original Petition

TXOCA JP 2011 Civil Report

TXWILLIAMSONPRO

Reporting Period: June, 2022

JP1

Case Number	Style	Activity Date	Activity Type
1JC-22-1273	ENCLAVE APARTMENTS ROUND ROCK LLC dba ENCLAVE APARTMENTS vs. LESLIEA HAWTHORNE, JORDAN WHITE And All Other Occupants	05/23/2022	Plaintiff's Original Petition
1JC-22-1274	1200 MAYS LLC dba DERBY PARK vs. VICTOR MEDINA AND ALL OTHER OCCUPANTS	05/23/2022	Plaintiff's Original Petition
1JC-22-1275	Oakville Apartments vs. Torreyana Smith/Tatyana Hines	05/23/2022	Plaintiff's Original Petition
1JC-22-1276	1200 MAYS LLC dba DERBY PARK vs. JULIAN SANCHEZ AND ALL OTHER OCCUPANTS	05/23/2022	Plaintiff's Original Petition
1JC-22-1277	ENCLAVE APARTMENTS ROUND ROCK LLC dba ENCLAVE APARTMENTS vs. RHONDA ADAMS,JONATHAN ADAMS,CHRISTIAN MORGAN AND ALL OTHER OCCUPANTS	05/23/2022	Plaintiff's Original Petition
1JC-22-1278	ENCLAVE APARTMENTS ROUND ROCK LLC dba ENCLAVE APARTMENTS vs. KORYNTHIA JOHNSON, PORSHA DRUMMOND AND ALL OTHER OCCUPANTS	05/23/2022	Plaintiff's Original Petition
1JC-22-1279	1200 MAYS LLC dba DERBY PARK vs. DANIEL GUTIERREZ-LANDIN,JACQUELINE PINEDA-CASTILLO AND ALL OTHER OCCUPANTS	05/23/2022	Plaintiff's Original Petition
1JC-22-1280	1200 MAYS LLC dba DERBY PARK vs. RICKEY BELL AND ALL OTHER OCCUPANTS	05/23/2022	Plaintiff's Original Petition
1JC-22-1281	1200 MAYS LLC dba DERBY PARK vs. ERICA JOHNSON AND ALL OTHER OCCUPANTS	05/23/2022	Plaintiff's Original Petition
1JC-22-1282	Richard A Adams vs. Gabriella Coen Yvette Marie Coen	05/23/2022	Plaintiff's Original Petition
1JC-22-1283	Bartz Ranch vs. KEANNA WILLIAMS	05/24/2022	Plaintiff's Original Petition
1JC-22-1285	Jennifer L. Wiley vs. James Louis Wiley Franklin	05/24/2022	Plaintiff's Original Petition
1JC-22-1294	Mid-America Apartments L.P. Dba CG Ashton Oaks vs. Kelly Brown AND ALL OTHER OCCUPANTS	05/24/2022	Plaintiff's Original Petition
1JC-22-1295	1200 MAYS LLC dba DERBY PARK vs. BRADFORD MOORE AND ALL OTHER OCCUPANTS	05/24/2022	Plaintiff's Original Petition
1JC-22-1302	LODGE MULTIFAMILY AUSTIN, LP dba LANTOWER ROUND ROCK vs. JOHN FLEMING AND ALL OTHER OCCUPANTS	05/25/2022	Plaintiff's Original Petition
1JC-22-1309	The M at Lakeline vs. Meagan Hamilton and all other occupants	05/25/2022	Plaintiff's Original Petition
1JC-22-1310	Waters at Sunrise, LP vs. Stella Jordan,Jada Jordan & All Occupants	05/26/2022	Plaintiff's Original Petition

TXOCA JP 2011 Civil Report

TXWILLIAMSONPRO

Reporting Period: June, 2022

JP1

Case Number	Style	Activity Date	Activity Type
1JC-22-1314	Richard Gutierrez, Bertha A Gutierrez vs. Aaron Bryant,Angela Bryant and all other occupants	05/26/2022	Plaintiff's Original Petition
1JC-22-1315	The Falls Round Rock vs. Alfredo Garcia, Eva Guzman AND ALL OTHER OCCUPANTS	05/26/2022	Plaintiff's Original Petition
1JC-22-1316	8312 FATHOM DB LLC dba SUMMIT AT WESTWOOD vs. MECKALA ALEXANDER AND ALL OTHER OCCUPANTS	05/26/2022	Plaintiff's Original Petition
1JC-22-1317	SANDALWOOD dba TOWNHOMES AT DOUBLE CREEK vs. NINIA PRICE AND ALL OTHER OCCUPANTS	05/26/2022	Plaintiff's Original Petition
1JC-22-1318	SANDALWOOD dba TOWNHOMES AT DOUBLE CREEK vs. GWANSHEMA LADD AND ALL OTHER OCCUPANTS	05/26/2022	Plaintiff's Original Petition
1JC-22-1319	SANDALWOOD dba TOWNHOMES AT DOUBLE CREEK vs. VANITY SIMPKINS AND ALL OTHER OCCUPANTS	05/26/2022	Plaintiff's Original Petition
1JC-22-1320	SANDALWOOD dba TOWNHOMES AT DOUBLE CREEK vs. SALATHIA GREEN AND ALL OTHER OCCUPANTS	05/26/2022	Plaintiff's Original Petition
1JC-22-1322	SANDALWOOD dba TOWNHOMES AT DOUBLE CREEK vs. DONNA DOUGLAS,ALLISON COOK And All Other Occupants	05/26/2022	Plaintiff's Original Petition
1JC-22-1323	SANDALWOOD dba TOWNHOMES AT DOUBLE CREEK vs. DONYA CHILDERS,MAURICE BOINER, Jr. AND ALL OTHER OCCUPANTS	05/26/2022	Plaintiff's Original Petition
1JC-22-1327	Tides on Copper Creek vs. Karla Wilson and all occpts	05/27/2022	Plaintiff's Original Petition
1JC-22-1328	Tides on Copper Creek vs. Andrew Miller AND ALL OCCPTS	05/27/2022	Plaintiff's Original Petition
1JC-22-1329	Tides on Copper Creek vs. Jerad DeLuco and all occpts	05/27/2022	Plaintiff's Original Petition
1JC-22-1330	Tides on Copper Creek vs. Brandon Kennedy Shorter AND ALL OCCPTS	05/27/2022	Plaintiff's Original Petition
1JC-22-1331	Tides on Copper Creek vs. Jamauri Brown and all occpts	05/27/2022	Plaintiff's Original Petition
1JC-22-1332	Tides on Copper Creek vs. Miranda Toney + all occpts	05/27/2022	Plaintiff's Original Petition
1JC-22-1345	Tides on Copper Creek vs. Kenneth Smith & all occpts	05/27/2022	Plaintiff's Original Petition
1JC-22-1347	Tides on Copper Creek vs. Savannah Cridland AND ALL OCCPTS	05/27/2022	Plaintiff's Original Petition
1JC-22-1349	1200 MAYS LLC dba DERBY PARK vs. VICTORIA SMALL AND ALL OTHER OCCUPANTS	05/31/2022	Plaintiff's Original Petition
1JC-22-1350	1200 MAYS LLC dba DERBY PARK vs. AUBREY RIVERS,DARRELL RIVERS AND ALL OTHER OCCUPANTS	05/31/2022	Plaintiff's Original Petition

TXOCA JP 2011 Civil Report

TXWILLIAMSONPRO

Reporting Period: June, 2022

JP1

Case Number	Style	Activity Date	Activity Type
1JC-22-1399	FM 1325 TX PARTNERS LLC dba PRESERVE AT ROLLING OAKS vs. GAVIN LUCKETT	05/31/2022	Plaintiff's Original Petition
1JC-22-1400	1200 MAYS LLC dba DERBY PARK vs. IAN PITT AND ALL OTHER OCCUPANTS	05/31/2022	Plaintiff's Original Petition
1JC-22-1401	FM 1325 TX PARTNERS LLC dba PRESERVE AT ROLLING OAKS vs. RACHEL PURNELL AND ALL OTHER OCCUPANTS	05/31/2022	Plaintiff's Original Petition
1JC-22-1402	SANDALWOOD dba TOWNHOMES AT DOUBLE CREEK vs. NICKIE HENDERSON AND ALL OTHER OCCUPANTS	05/31/2022	Plaintiff's Original Petition
1JC-22-1404	1200 MAYS LLC dba DERBY PARK vs. ERICA JOHNSON	05/31/2022	Plaintiff's Original Petition
1JC-22-1405	FM 1325 TX PARTNERS LLC dba PRESERVE AT ROLLING OAKS vs. JESSICA ALVARADO AND ALL OTHER OCCUPANTS	05/31/2022	Plaintiff's Original Petition
1JC-22-1406	FM 1325 TX PARTNERS LLC dba PRESERVE AT ROLLING OAKS vs. NATALIE LENARD AND ALL OTHER OCCUPANTS	05/31/2022	Plaintiff's Original Petition
1JC-22-1407	REGENCY INDIGO AUSTIN, LLC D/B/A INDIGO APARTMENTS vs. ABIOLA AHMED	05/31/2022	Plaintiff's Original Petition
1JC-22-1443	WMCI AUSTIN VII, LLC, dba BEXLEY ROUND ROCK vs. KAYLA GRISSOM,ANTHONY WELEBOB	05/31/2022	Plaintiff's Original Petition

Landlord or Tenant Total: 150

Small Claims

Case Number	Style	Activity Date	Activity Type
1JC-17-0497	Visiting Angels vs. Maria Gonzalez	04/03/2017	Plaintiff's Original Petition
1JC-17-0921	JUSTIN PENA VS DANNY CARDONA	06/20/2017	Plaintiff's Original Petition
1JC-17-1283	Stoker Management dba Jani King of Austin vs. Danny Ray's Music	08/24/2017	Plaintiff's Original Petition
1JC-17-1402	ALYSSA MORGAN VS VELOCITY CREDIT UNION, Garnishee	09/19/2017	New Case Filed (JP OCA)
1JC-17-1483	Elan Apartment Homes vs. Rashon Bates and Sylvia Cleveland	10/09/2017	Plaintiff's Original Petition
1JC-17-1827	TRUNG TRAN VS JON MATTHEW REYNA	12/01/2017	Plaintiff's Original Petition
1JC-18-0225	FRANCES CAMPBELL VS. 99 INSTALL	01/31/2018	Plaintiff's Original Petition
1JC-18-1109	Microchem Laboratory, LLC vs. American Green Technology, Inc.	06/25/2018	Plaintiff's Original Petition
1JC-18-1386	K.I.S.S., INC. DBA KLEAN IMAGE vs. INTERNATIONAL BANK OF COMMERCE DBA IBC Bank	08/09/2018	New Case Filed (JP OCA)
1JC-18-1692	JOEL S. KELLY VS. MAXWELL - NII INC	09/18/2018	Plaintiff's Original Petition
1JC-18-1783	TERRENCE EATON VS CHOICE HOME WARRENTY	10/04/2018	Plaintiff's Original Petition
1JC-18-1824	Robin Porphy and Ronald Porphy vs. James Goldston	10/11/2018	Plaintiff's Original Petition
1JC-19-0047	Capital One Bank (USA), N.A. Assignee of HSBC Bank Nevada N.A. vs. Bank of America, Garnishee	01/07/2019	New Case Filed (JP OCA)
1JC-19-0048	Capital One Bank (USA), N.A. vs. Austin Bank, Garnishee	01/08/2019	New Case Filed (JP OCA)
1JC-19-0649	DISCOVER BANK vs. DayLynn Perez	04/05/2019	Plaintiff's Original Petition
1JC-19-0965	CYNERGY DATA TEXAS LLC AND BILL ESPINOSA VS GENUINE CAR CARE AND DEISEL AND DWAYNE SAUNDERS	05/17/2019	Plaintiff's Original Petition
1JC-19-0975	MIDLAND FUNDING LLC vs. UNIVERSITY FEDERAL CREDIT UNION, Garnishee	05/17/2019	New Case Filed (JP OCA)
1JC-19-1050	IRMA YOLANDA SOL-HERRERA VS YOLANDA DERRAMONA	05/31/2019	Plaintiff's Original Petition
1JC-19-1125	Maxwell-NII, Inc. d/b/a GP1 Collision Center of Round Rock vs. Elena Mendez	06/10/2019	Plaintiff's Original Petition

TXOCA JP 2011 Civil Report

TXWILLIAMSONPRO

Reporting Period: June, 2022

JP1

Case Number	Style	Activity Date	Activity Type
1JC-19-1898	JENIFER WEHNER VS JOHN DOE	09/20/2019	Plaintiff's Original Petition
1JC-19-2052	TINA L GAINES VS ACCC INSURANCE COMPANY	10/17/2019	Plaintiff's Original Petition
1JC-20-0055	KEVIN BITTERMAN VS ALLEN SHERRER	01/14/2020	Plaintiff's Original Petition
1JC-20-0124	Centex Quality Cars LLC vs. LINDA MARTINEZ	01/23/2020	Plaintiff's Original Petition
1JC-20-0372	Lossen Bros. Co. Inc. vs. Cental Texas Construction, LLC.	02/24/2020	Plaintiff's Original Petition
1JC-20-0470	Dragon Spirits Marketing Inc. vs. La Familia de Ryno, LLC	03/11/2020	Plaintiff's Original Petition
1JC-20-0497	Sam Bass Veterinary Wellness vs. Hannah Sherman	03/13/2020	Plaintiff's Original Petition
1JC-20-0552	Elizabeth Pille,Patrick Pille vs. Leroy Martinez	03/30/2020	Plaintiff's Original Petition
1JC-20-0609	AMWINS SPECIALTY AUTO, INC. ON BEHALF OF OLD AMERICAN COUNTY MUTUAL FIRE INSURANCE COMPANY AS SUBROGEE OF MERCEDES DUHON vs. Ashley Gutierrez	05/12/2020	Plaintiff's Original Petition
1JC-20-0625	Jacqueline Dao vs. David Elliot	05/19/2020	Plaintiff's Original Petition
1JC-20-0660	First Crush Tastings, Inc. vs. Frontier Spirits LLC	06/11/2020	Plaintiff's Original Petition
1JC-20-0687	A. Mike Hemmat; Pro Se vs. Judith L. Harkins, Hanover Insurance Group	06/23/2020	Plaintiff's Original Petition
1JC-20-0704	Nathan Chapuis vs. Evelyn Ferguson	06/24/2020	Plaintiff's Original Petition
1JC-20-0765	Mike Naugle vs. Ravi Manikundalam	07/14/2020	Plaintiff's Original Petition
1JC-20-0797	LORNE LAPORTE vs. Jared Johnson	07/30/2020	Plaintiff's Original Petition
1JC-20-0849	Timothy Alverson,Kaytlyn Alverson vs. Advantage Team Real Estate Services	08/13/2020	Plaintiff's Original Petition
1JC-20-0851	Veronica Johnson vs. Fatima Espinosa	08/18/2020	Plaintiff's Original Petition
1JC-20-0906	April Interiors vs. Mindy Carroll	09/10/2020	Plaintiff's Original Petition
1JC-20-0907	Teravista Family Wellness, PLLC vs. Christina Rodriguez	09/11/2020	Plaintiff's Original Petition

TXOCA JP 2011 Civil Report

TXWILLIAMSONPRO

Reporting Period: June, 2022

JP1

Case Number	Style	Activity Date	Activity Type
1JC-20-0908	Teravista Family Wellness, PLLC vs. Marleen Gurley	09/11/2020	Plaintiff's Original Petition
1JC-20-0940	Miguel Avalos vs. David Thompson	09/18/2020	Plaintiff's Original Petition
1JC-20-0959	Rosa Frausto vs. Jose Zamora	09/28/2020	Plaintiff's Original Petition
1JC-20-0993	JANA BIJOU vs. JUAN SILVA VARGAS	10/08/2020	Plaintiff's Original Petition
1JC-20-1003	Debra Denimarck,John Castanio vs. Recreational Land Sales, LLC	10/13/2020	Plaintiff's Original Petition
1JC-20-1012	Aziz Shakarzahi,Ilia Shakarzahi vs. Joze Luis Zuniga	10/15/2020	Plaintiff's Original Petition
1JC-20-1046	Jesusa P. Crisologo vs. The Banfield Pet Hospital and Clinc	10/28/2020	Plaintiff's Original Petition
1JC-20-1071	Matthew Grube vs. OneGuard Home Warranty	11/02/2020	Plaintiff's Original Petition
1JC-20-1098	Jennilee Holbrook,Eric Holbrook vs. Michael David Jennings	11/10/2020	Plaintiff's Original Petition
1JC-20-1134	Cindy Chism vs. LG Electronics USA	11/23/2020	Plaintiff's Original Petition
1JC-20-1160	Anne Chen vs. Phillip Ferguson	11/25/2020	Plaintiff's Original Petition
1JC-20-1168	Justo Ortiz DBA Cool Cat AC/Heating vs. William Barret Brannam	11/24/2020	Plaintiff's Original Petition
1JC-20-1169	Amanda Hall vs. Hill Country Property Management	12/01/2020	Plaintiff's Original Petition
1JC-20-1175	Megan Michelle Nunez vs Vladimir Volobouev, Elena Skouratova	12/02/2020	Plaintiff's Original Petition
1JC-20-1186	Jayne Thomas vs. Renata Burton,George Burton	12/07/2020	Plaintiff's Original Petition
1JC-20-1201	Home State County Mutual Insurance Company As Subrogee Of Dehlia Gonzalez vs. Mary Long	12/04/2020	Plaintiff's Original Petition
1JC-20-1211	Hidden Timber Apartments, LTD vs. Joe Renner	12/11/2020	Plaintiff's Original Petition
1JC-20-1217	DARREN MARACIN vs. STAYBRIDGE SUITES (ING)	12/14/2020	Plaintiff's Original Petition
1JC-20-1282	Ameer Mohammed vs. Valisha Carrington	12/23/2020	Plaintiff's Original Petition
1JC-20-1297	MyLan Pham vs. Quang Pham	12/28/2020	Plaintiff's Original Petition

TXOCA JP 2011 Civil Report

TXWILLIAMSONPRO

Reporting Period: June, 2022

JP1

Case Number	Style	Activity Date	Activity Type
1JC-21-0066	Jay Weber vs. Armando Valim	01/15/2021	Plaintiff's Original Petition
1JC-21-0081	Brandon Michael Campbell vs. Texas Workforce Commission	01/19/2021	Plaintiff's Original Petition
1JC-21-0098	Tiffany Kelley vs. Casa Blanca on Brushy Creek, LLC	01/14/2021	Plaintiff's Original Petition
1JC-21-0107	MAXWELL-NII, INC., d/b/a GROUP 1 COLLISION OF ROUND ROCK vs. Shawn Dargusch	01/19/2021	Plaintiff's Original Petition
1JC-21-0132	WILLIAM MCDONOUGH vs. KEVIN CERVANO MARTINEZ	01/27/2021	Plaintiff's Original Petition
1JC-21-0142	Jerry Tipps, onwer of JTI LLC VS. David Woodall,owner of Centerline Execution	02/02/2021	Plaintiff's Original Petition
1JC-21-0143	Juan Castellano vs. Texas Block Supply	02/03/2021	Plaintiff's Original Petition
1JC-21-0151	Mia Herman vs. Caleb Cote	02/03/2021	Plaintiff's Original Petition
1JC-21-0174	Sublime Patio vs. Jack Stapleton	02/09/2021	Plaintiff's Original Petition
1JC-21-0224	ESTELA JARAMILLO vs. GVA MANAGEMENT	02/22/2021	Plaintiff's Original Petition
1JC-21-0250	Michael Roers,Julie Roers vs. Bexley at Anderson Mil Rd	02/22/2021	Plaintiff's Original Petition
1JC-21-0251	MELANIE WHITLEY vs. Regan Marek	02/22/2021	Plaintiff's Original Petition
1JC-21-0270	Mary Johnson vs. Jose Lara	03/02/2021	Plaintiff's Original Petition
1JC-21-0271	Abigail Lee vs. Nicholas Bell	03/02/2021	Plaintiff's Original Petition
1JC-21-0277	David Kobierowski vs. Carlos Barron, Kristin O'Neill	03/04/2021	Plaintiff's Original Petition
1JC-21-0284	Kathryn Hogan vs. HireAHelper	03/05/2021	Plaintiff's Original Petition
1JC-21-0287	Kathryn Hogan vs. PODS Corporate Office	03/05/2021	Plaintiff's Original Petition
1JC-21-0289	elizabeth pyle vs. sarah bryant	03/08/2021	Plaintiff's Original Petition
1JC-21-0294	TEJ IQBAL VS ERASMO CHACON JR + AMANDA ALBA	03/09/2021	Plaintiff's Original Petition
1JC-21-0303	USAA CASUALTY INSURANCE COMPANY vs. MICHAEL DEWAYNE DABNEY	03/09/2021	Plaintiff's Original Petition

TXOCA JP 2011 Civil Report

TXWILLIAMSONPRO

Reporting Period: June, 2022

JP1

Case Number	Style	Activity Date	Activity Type
1JC-21-0342	Nicholas Lofton Lofton vs. Jordan Alexander Wilson, Andriana Monique McKiney	03/12/2021	Plaintiff's Original Petition
1JC-21-0352	Thomas Rodriguez vs. Carol Townsend	03/16/2021	Plaintiff's Original Petition
1JC-21-0420	Stephen Howell,Samantha Howell vs. Kevin Dearth	03/29/2021	Plaintiff's Original Petition
1JC-21-0424	Rock Credit Repair, LLC vs. Pablo Manzanares	03/30/2021	Plaintiff's Original Petition
1JC-21-0428	Tony Gutierrez vs. Brian Anthony Anderson	04/01/2021	Plaintiff's Original Petition
1JC-21-0446	JoAnn Dunleavy,Hugh Dunleavy vs. Chris Gontarek	04/05/2021	Plaintiff's Original Petition
1JC-21-0453	BOB PAKULA vs. JAMES MACGEORGE	04/07/2021	Plaintiff's Original Petition
1JC-21-0454	Bryan Okpala vs. ARTISAN LUXURY APARTMENTS	04/06/2021	Plaintiff's Original Petition
1JC-21-0463	valeria duque,Juana Rodriguez vs. Nicolas Cobos,Mariana Salgado	04/08/2021	Plaintiff's Original Petition
1JC-21-0513	SANDREKE TERRY vs. PAMPERED AUTO CARE	04/16/2021	Plaintiff's Original Petition
1JC-21-0540	Bobby Post Post vs. Alliance Overhead Doors	04/22/2021	Plaintiff's Original Petition
1JC-21-0552	YANEISY RIVAS vs. SOAKING WET PRODUCTION	04/23/2021	Plaintiff's Original Petition
1JC-21-0560	Mike McConnell & Laurie McConnell vs. Chris Campbell dba Hill Country Flooring & Austin Bathroom Remodels	04/27/2021	Plaintiff's Original Petition
1JC-21-0595	Danzy Thomas vs Monica Jaldin	05/04/2021	Plaintiff's Original Petition
1JC-21-0644	Thomas G Lyons vs. Lucy Yang - Homeowner - Real Estate Broker - The Legacy Realty	05/13/2021	Plaintiff's Original Petition
1JC-21-0673	Andres Forero vs. Tesla Inc. DBA Tesla Motors Inc.	05/20/2021	Plaintiff's Original Petition
1JC-21-0702	Garland Gatewood vs. Grym Industry Automative	05/27/2021	Plaintiff's Original Petition
1JC-21-0707	CAVALRY SPV I, LLC ASSIGNEE OF CITIBANK, N.A. vs. Kaitlyn Morrison	05/27/2021	Plaintiff's Original Petition
1JC-21-0729	Ryan Michael Hudak vs. Andre Thomas	06/03/2021	Plaintiff's Original Petition
1JC-21-0760	Geico County Mutual Insurance Company vs. Coy Vann Woolverton	06/09/2021	Plaintiff's Original Petition

TXOCA JP 2011 Civil Report

TXWILLIAMSONPRO

Reporting Period: June, 2022

JP1

Case Number	Style	Activity Date	Activity Type
1JC-21-0766	Aaron Streich vs. Andrea Belles	06/08/2021	Plaintiff's Original Petition
1JC-21-0779	Roman Construction LLC vs. Fred Gamboa	06/14/2021	Plaintiff's Original Petition
1JC-21-0803	B. J. Electric Company vs. L & R Signs LLC	06/18/2021	Plaintiff's Original Petition
1JC-21-0804	ANTHONY ABDO vs. ROBERT PAPAGEORGE DBA RJ REMODELING & FLOORS	06/18/2021	Plaintiff's Original Petition
1JC-21-0805	HERSHALL SHELLEY vs. CAPITOL CORPORATION SERVICES	06/18/2021	Plaintiff's Original Petition
1JC-21-0817	Amanda Robinson vs. Daniel Barazza	06/23/2021	Plaintiff's Original Petition
1JC-21-0846	Geico Indemnity Company vs. Blanca Gonzalez	06/29/2021	Plaintiff's Original Petition
1JC-21-0860	JOSE ORTEGA SANCHEZ vs. MARCUS SANDERS	07/01/2021	Plaintiff's Original Petition
1JC-21-0884	SCARFIRE LLC DBA Commission Express Lone Star vs. Cynthia Rios	07/07/2021	Plaintiff's Original Petition
1JC-21-0899	Benjamin Roberts vs. Daniel Gonzales	07/08/2021	Plaintiff's Original Petition
1JC-21-0908	Aye Cho,MIMI DUMOSCH vs. BILL WOLF	07/12/2021	Plaintiff's Original Petition
1JC-21-0916	TIMOTHY HENNING,MARIANA HENNING vs. NICOLE ENGLISH,CHAD ENGLISH,DH OUTDOOR LIVING/DH LANDSCAPE DESIGN/AQUALUXE PO	07/13/2021	Plaintiff's Original Petition
1JC-21-0919	Kings E360 Inc. vs. CDMD Enterprises, LLC.	07/13/2021	Plaintiff's Original Petition
1JC-21-0930	David Peixoto vs. Ashish Dhirajlal Bhalani	07/15/2021	Plaintiff's Original Petition
1JC-21-0993	Michelle Adonna vs. ASAP Remodel and Construction LLC	07/26/2021	Plaintiff's Original Petition
1JC-21-1011	Austin Harwell vs. Luis Hernandez	07/28/2021	Plaintiff's Original Petition
1JC-21-1026	Brad Eller vs. Lourdes De Armas	07/30/2021	Plaintiff's Original Petition
1JC-21-1036	GEICO County Mutual Insurance Company vs. Juan Mata,D2 Excavating, Inc.	08/03/2021	Plaintiff's Original Petition
1JC-21-1099	Jennifer Smith vs. YINGXUE ZHU,RUOAN WANG	08/20/2021	Plaintiff's Original Petition
1JC-21-1104	GEICO County Mutual Insurance Company vs. Terri Ray	08/23/2021	Plaintiff's Original Petition

TXOCA JP 2011 Civil Report

TXWILLIAMSONPRO

Reporting Period: June, 2022

JP1

Case Number	Style	Activity Date	Activity Type
1JC-21-1114	Bertin Hernandez vs. Elder Maximo- Herrera	08/23/2021	Plaintiff's Original Petition
1JC-21-1141	Texas Rock Solid Building Service LLC vs. San Gabriel Project Management LLC,San Gabriel Project Management LLC	08/26/2021	Plaintiff's Original Petition
1JC-21-1170	Glen DePalma, PhD,Jiabai Li vs. Lillie Bockman in care of 1 Day Bath of Texas	09/07/2021	Plaintiff's Original Petition
1JC-21-1196	PHIL MARTINET VS BBVA	09/14/2021	New Case Filed (JP OCA)
1JC-21-1210	Abdelrahman Mohamed vs. Jenny Villalobos	09/15/2021	Plaintiff's Original Petition
1JC-21-1236	Sleep Better Austin vs. Gary Williams	09/23/2021	Plaintiff's Original Petition
1JC-21-1252	Danny Stephens vs. Stephanie Stephens	09/27/2021	Plaintiff's Original Petition
1JC-21-1270	MARCY KROLL vs. MONARCH VAN LINES LLC dba ONE WORLD VAN LINES LLC	09/30/2021	Plaintiff's Original Petition
1JC-21-1277	Lianxiang Du vs. Mariano Deocampo	09/29/2021	Plaintiff's Original Petition
1JC-21-1278	LAPORTE HOSPITAL COMPANY, LLC D/B/A LAPORTE HOSPITAL vs. JOSHUA CRISP	09/30/2021	Plaintiff's Original Petition
1JC-21-1302	JORGE LEYVA HERNANDEZ VS. JUAN CAVAZOS AND JAVIER CAVAZOS	10/07/2021	Plaintiff's Original Petition
1JC-21-1321	Austin Bio Clean vs. Amy Hartcraft,Oma Hartcraft	10/08/2021	Plaintiff's Original Petition
1JC-21-1325	NASSER ABDO vs. SPENCER ANDREW CONKLIN	10/12/2021	Plaintiff's Original Petition
1JC-21-1327	CELESTE MUNOZ vs. MARIO RAMIREZ	10/12/2021	Plaintiff's Original Petition
1JC-21-1361	Government Employees Insurance Company vs. Jose Apolinar Cruz Rodriguez	10/15/2021	Plaintiff's Original Petition
1JC-21-1380	Roberto Garcia Austin Service Enterprise vs. Jesse Blackwell Blackhill Enterprise Inc.	10/18/2021	Plaintiff's Original Petition
1JC-21-1390	Logan Rousch A.K.A ROUSH,Thomas Starchia,LeeQuan McLaurin vs. LANDING AT ROUND ROCK ACQUISITION,LLC	10/21/2021	Plaintiff's Original Petition
1JC-21-1398	SHELBY POEHLS vs. ANDREA SPIKES	10/22/2021	Plaintiff's Original Petition

TXOCA JP 2011 Civil Report

TXWILLIAMSONPRO

Reporting Period: June, 2022

JP1

Case Number	Style	Activity Date	Activity Type
1JC-21-1406	GEICO County Mutual Insurance Company vs. Crescencian De Delapazavilez	10/22/2021	Plaintiff's Original Petition
1JC-21-1437	Procare Automotive AMM Collision vs. David Chatfield	11/01/2021	Plaintiff's Original Petition
1JC-21-1444	SHAWNTA JARMON vs. THE SMILE CENTER OF ROUND ROCK	11/02/2021	Plaintiff's Original Petition
1JC-21-1446	EMILIA TEHRANCHI,KAMYAR TEHRANCHI vs. ARTCRETE DESIGNS LLC	11/02/2021	Plaintiff's Original Petition
1JC-21-1450	Thenraj Kanagavel,Chitra Ranjini Santhakumar vs. A & A Appliance Leasing LLC	11/03/2021	Plaintiff's Original Petition
1JC-21-1499	David Hazzan vs. John Palmer, III	11/15/2021	Plaintiff's Original Petition
1JC-21-1515	THE CINCINNATI INSURANCE COMPANY AS SUBROGEE OF PYE-BARKER FIRE & SAFETY LLC vs. NEILLE VINCENT	11/18/2021	Plaintiff's Original Petition
1JC-21-1521	ARTURO JARAMILLO vs. BLAKE EVENSON "INCO LLC"	11/19/2021	Plaintiff's Original Petition
1JC-21-1524	Danniela Velazquez Campos vs. Carolina Wallick	11/19/2021	Plaintiff's Original Petition
1JC-21-1527	Melvin L. Briggs vs. Joe Moore	11/22/2021	Plaintiff's Original Petition
1JC-21-1529	BRIAN EMMETT vs. AMY HESTER GUZMAN	11/22/2021	Plaintiff's Original Petition
1JC-21-1535	BLAKE & KELSEY POWERS vs. AJ SERVICES, ADAM KNUDTSON	11/22/2021	Plaintiff's Original Petition
1JC-21-1565	WILLIAM RICHARDSON vs. LUIS RIVAS/TRUE CUSTOM COUNTERTOPS	12/02/2021	Plaintiff's Original Petition
1JC-21-1591	APRIL FAVORS vs. JACK DEBOER,Woodspring Hotel	12/07/2021	Plaintiff's Original Petition
1JC-21-1592	APRIL FAVORS vs. WELLS FARGO BANK PERSON TO BE SERVED JACK DEBOER	12/07/2021	Plaintiff's Original Petition
1JC-21-1604	LILIANA HERNANDEZ vs. ADRIAN CORONADO	12/09/2021	Plaintiff's Original Petition
1JC-21-1605	LILIANA HERNANDEZ vs. KARINA MOTA-RECIO	12/09/2021	Plaintiff's Original Petition
1JC-21-1606	Brianna Griffor vs. Jason Gribben	12/09/2021	Plaintiff's Original Petition
1JC-21-1616	BRIAN PRICE vs. VINCENT FIORE	12/10/2021	Plaintiff's Original Petition

TXOCA JP 2011 Civil Report

TXWILLIAMSONPRO

Reporting Period: June, 2022

JP1

Case Number	Style	Activity Date	Activity Type
1JC-21-1640	Kristine Leathers vs. Jason Gribben	12/15/2021	Plaintiff's Original Petition
1JC-21-1657	PROPERTY CASUALTY ALLIANCE OF TEXAS AS SUBROGEE OF BUNA ISD vs. JUSTIN WOODS	12/20/2021	Plaintiff's Original Petition
1JC-22-0011	LOUISE MOORE vs. KEITH WARD	01/03/2022	Plaintiff's Original Petition
1JC-22-0013	MICHAEL ANDERSON vs. MEGA FURNITURE ATTN: THAMER ALHINDI-AGENT	01/03/2022	Plaintiff's Original Petition
1JC-22-0019	Sameer Shah vs. Ricardo Torres	01/03/2022	Plaintiff's Original Petition
1JC-22-0026	Kevin Bowen Bowen vs. Robert Kendrick 8069 Bassano Dr. Round Rock, TX 78665	01/03/2022	Plaintiff's Original Petition
1JC-22-0046	CARLOS VASQUEZ vs. Jose Ceceno,Victoria Lopez	01/07/2022	Plaintiff's Original Petition
1JC-22-0072	HECTOR SAENZ vs. LILIA MOLINA GARCIA,DAVID MOLINA GARCIA	01/10/2022	Plaintiff's Original Petition
1JC-22-0098	Julia Webb vs. Justin Wood	01/14/2022	Plaintiff's Original Petition
1JC-22-0157	ECCO 2018TX1, LLC as Assignee of Advantage Assets II, INC vs. United Heritage Credit Union	01/21/2022	New Case Filed (JP OCA)
1JC-22-0179	Liberti Payne vs. Joshua Huls	01/21/2022	Plaintiff's Original Petition
1JC-22-0211	OSCAR BETANCOURT HERNANDEZ vs. ARUMUGAM JAYAVELU	01/27/2022	Plaintiff's Original Petition
1JC-22-0214	MARIA GARCIA vs. JUAN R. & FEMINA J.BEDOLLA	01/27/2022	Plaintiff's Original Petition
1JC-22-0232	BROOKE WILSON vs. WILLIAM PIERCE THOMAS VINSON,TALON DEE VINSON AKA TALON DEE LANG	01/31/2022	Plaintiff's Original Petition
1JC-22-0247	Capital Movers Texas LLC vs. Helen Robinson	02/01/2022	Plaintiff's Original Petition
1JC-22-0254	DAVID WHITWORTH-KING vs. FERNANDO BATZIN (JC SOLUTIONS)	02/07/2022	Plaintiff's Original Petition
1JC-22-0256	TREVOR WALKER vs. DAVID STEEDLE	02/07/2022	Plaintiff's Original Petition
1JC-22-0267	Rachael Ann Thiel Thielen vs. Heather Ellis	02/04/2022	Plaintiff's Original Petition
1JC-22-0271	LANCE HARTRANFT vs. MEGA FURNITURE	02/08/2022	Plaintiff's Original Petition

TXOCA JP 2011 Civil Report

TXWILLIAMSONPRO

Reporting Period: June, 2022

JP1

Case Number	Style	Activity Date	Activity Type
1JC-22-0274	Emery McAlister vs. Justice Washington	02/07/2022	Plaintiff's Original Petition
1JC-22-0286	ANDREW DUMMAR vs. Ken Mongold	02/10/2022	Plaintiff's Original Petition
1JC-22-0290	USAA GENERAL INDEMNITY COMPANY vs. BRENNA SCHLICKSUP,RANDY CLOUSE	02/10/2022	Plaintiff's Original Petition
1JC-22-0292	DEBBIE PERALES vs. J&J TOWING	02/11/2022	New Case Filed (JP OCA)
1JC-22-0328	Zackary Brown vs. Titan Property Maintenance & Services LLC 14812 AVERY RANCH BLVD #37 AUSTIN, TX 78717	02/15/2022	Plaintiff's Original Petition
1JC-22-0343	SAMANTHA BRYANT vs. FIORE CATERING + EVENTS	02/17/2022	Plaintiff's Original Petition
1JC-22-0351	Christina Jesse vs. Gabriela Hinojosa	02/17/2022	Plaintiff's Original Petition
1JC-22-0367	Athea Morris,Andrew Morris vs. Kelsey Lawrence	02/18/2022	Plaintiff's Original Petition
1JC-22-0385	Masha Davis vs. Allied Universal	02/18/2022	Plaintiff's Original Petition
1JC-22-0390	CW Smart Source Realty LLC vs. Mark Moreno,Angelica Moreno	02/22/2022	Plaintiff's Original Petition
1JC-22-0395	Cheryl Baylor vs. Round Rock Towing	02/22/2022	New Case Filed (JP OCA)
1JC-22-0472	Kyle Phelan vs. Richard Paisano	02/24/2022	Plaintiff's Original Petition
1JC-22-0486	Brittany Reed vs. Leon Plant	03/01/2022	Plaintiff's Original Petition
1JC-22-0491	CEDAR PARK HEALTH SYSTEM, L.P. vs. ROCHELL MAY,WILL MAY	03/01/2022	Plaintiff's Original Petition
1JC-22-0494	Allstate Fire And Casualty Insurance Company As Subrogee Of Bill Stucky vs. Karen Sears	03/02/2022	Plaintiff's Original Petition
1JC-22-0529	PAULO OLIVEIRA VS MARC ROBINSON JEWELERS	03/08/2022	Plaintiff's Original Petition
1JC-22-0537	JKSM Commercial Cleaning vs. Ioannise Mouratidis	03/09/2022	Plaintiff's Original Petition
1JC-22-0590	Paul Dennis vs. Legends Village II	03/14/2022	New Case Filed (JP OCA)
1JC-22-0591	Vanessa Esparza-Lim,Tres Esparzas Group, LLC vs. Manuel Estrada	03/10/2022	Plaintiff's Original Petition

TXOCA JP 2011 Civil Report

TXWILLIAMSONPRO

Reporting Period: June, 2022

JP1

Case Number	Style	Activity Date	Activity Type
1JC-22-0592	Andrew Warren vs. TRE Property Solutions LLC	03/10/2022	Plaintiff's Original Petition
1JC-22-0593	PCLE Holdings LLC vs. James Sustaita	03/10/2022	Plaintiff's Original Petition
1JC-22-0604	Kelly Mercer,Natlie Mercer vs. JD Construction 9400 West Parmer Lane Austin, TX 78717	03/11/2022	Plaintiff's Original Petition
1JC-22-0639	Zakary Krockover,Amanda Krockover vs. Chloe Casselberry,Todd Casselberry	03/15/2022	Plaintiff's Original Petition
1JC-22-0641	Francesco Re D'Sicilia III vs. Katherine Shafie	03/21/2022	Plaintiff's Original Petition
1JC-22-0674	NICHOLAS MARTELLO vs. VIRGINIA ZAMBRANO PINERO	03/24/2022	Plaintiff's Original Petition
1JC-22-0677	Farnaz Momtaz vs. Beatrice Crider-Rodriguez	03/18/2022	Plaintiff's Original Petition
1JC-22-0679	Anthony Paul Walt Walters,Jennie Walters vs. Aamco	03/18/2022	Plaintiff's Original Petition
1JC-22-0683	Jennifer M. Budrock vs. Brandon Calhoun	03/21/2022	Plaintiff's Original Petition
1JC-22-0694	Cythia Spencer vs. M&V Remodeling Construction	03/25/2022	Plaintiff's Original Petition
1JC-22-0748	STATE FARM MUTUAL AUTOMOBILE INSURANCE COMPANY AS SUBROGEE OF CYNTHIA NEUMEYER vs. JOSE GUADALUPE ROMERO PANTOJA	03/29/2022	Plaintiff's Original Petition
1JC-22-0767	Almighty Moving Services, LLC vs. Kimberly Davis	03/31/2022	Plaintiff's Original Petition
1JC-22-0781	Glen Moss vs. Thomas Yarrington	04/05/2022	Plaintiff's Original Petition
1JC-22-0782	Glen Moss vs. Candace Griffin	04/05/2022	Plaintiff's Original Petition
1JC-22-0783	Glen Moss vs. Jason Oliver	04/05/2022	Plaintiff's Original Petition
1JC-22-0785	Maria Juana Solis vs. Jimmy Trevino	04/05/2022	Plaintiff's Original Petition
1JC-22-0811	EDWARD RUHNKE vs. MIKE GOSSART	04/08/2022	Plaintiff's Original Petition
1JC-22-0842	DWIGHT MILES SR. vs. BIG FROG CUSTOM T-SHIRTS INC.	04/12/2022	Plaintiff's Original Petition
1JC-22-0851	Allstate Fire And Casualty Insurance Company As Subrogee Of Robert J. Elmore vs. Janadan Monterroso-Cabrera	04/13/2022	Plaintiff's Original Petition

TXOCA JP 2011 Civil Report

TXWILLIAMSONPRO

Reporting Period: June, 2022

JP1

Case Number	Style	Activity Date	Activity Type
1JC-22-0853	Allstate Indemnity Company As Subrogee Of Carolyn Jeffcoat vs. Wendy Howard	04/13/2022	Plaintiff's Original Petition
1JC-22-0866	Marc Barajas vs. Nick Ellis	04/13/2022	Plaintiff's Original Petition
1JC-22-0867	Mobola Moronto vs. BCM Relocation LLC	04/13/2022	Plaintiff's Original Petition
1JC-22-0869	AMBRA PITTMAN vs. BRE FUENTES THE CREEK MANAGER	04/14/2022	Plaintiff's Original Petition
1JC-22-0937	KENNETH KULUSKI vs. Oakville Apartments	04/25/2022	Plaintiff's Original Petition
1JC-22-0945	Kristina A. Bevers vs. Ruth Gomez	04/25/2022	Plaintiff's Original Petition
1JC-22-0962	HUA PROPERTIES, LLC vs. SLEEP ESSENTIALS, LLC and SCOTT GRANBERRY,	04/19/2022	Plaintiff's Original Petition
1JC-22-0983	KARON MOUNT vs. JONATHAN SALGADO	04/20/2022	Plaintiff's Original Petition
1JC-22-1002	NICHOLAS MARTELLO vs. Bell Partners, Inc-Veronica Estrada, Dunn Lili	04/28/2022	Plaintiff's Original Petition
1JC-22-1003	NICHOLAS MARTELLO vs. Virginia J. Zambrano	04/28/2022	Plaintiff's Original Petition
1JC-22-1006	SOUTHERN COUNTY MUTUAL AS SUBROGEE OF LEROY GENE KRISTEK, vs. KEWIN ARDELL TAYLOR,	04/25/2022	Plaintiff's Original Petition
1JC-22-1035		04/27/2022	Plaintiff's Original Petition
1JC-22-1042	TERESA RODRIGUEZ vs. DAUNDRE CLINTON and DARLING INGREDIENTS INC. DBA DAR PRO SOLUTIONS	04/29/2022	Plaintiff's Original Petition
1JC-22-1050	Taylor Crawford vs. Linda Elmas	05/02/2022	Plaintiff's Original Petition
1JC-22-1059	Eduardo Recendez Gomez vs. Manuel Antonio Ulloa Guerra	05/05/2022	Plaintiff's Original Petition
1JC-22-1062	Eduardo Recendez Gomez vs. Said Gonzalez	05/05/2022	Plaintiff's Original Petition
1JC-22-1112	Michael Angelo Laboy vs. Ashlynn Helge	05/11/2022	Plaintiff's Original Petition
1JC-22-1113		05/11/2022	Plaintiff's Original Petition
1JC-22-1153	Esmeralda Guerrero vs. J & R Recovery LLC	05/13/2022	Plaintiff's Original Petition

TXOCA JP 2011 Civil Report

TXWILLIAMSONPRO

Reporting Period: June, 2022

JP1

Case Number	Style	Activity Date	Activity Type
1JC-22-1172	Abel Perez Vargas vs. Elizabeth Ramirez	05/13/2022	Plaintiff's Original Petition
1JC-22-1205	Michael Cullen Cline vs. A&A WRECKER 2963 Manor Rd. Austin, TX 78722	05/13/2022	Plaintiff's Original Petition
1JC-22-1213	Marco Vargas vs. Jesus Beaton- Owner J B Trucking USDOT 2157296	05/17/2022	Plaintiff's Original Petition
1JC-22-1237	BINZE ZHAO vs. Saniyya Saree Dunning	05/19/2022	Plaintiff's Original Petition
1JC-22-1240	KENDRA ESTES vs. EAGLE TOWING & RECOVERY, INC	05/20/2022	New Case Filed (JP OCA)
1JC-22-1243	Austin Bounds vs. Lakeside Towing	05/20/2022	New Case Filed (JP OCA)
1JC-22-1291	AVS Vision Crestview LLc vs. Sonia Rivera 2800 SUNRISE ROAD, APT 132 ROUND ROCK, TX 78665	05/18/2022	Plaintiff's Original Petition
1JC-22-1293	Aaliyah Alyssia Douglas vs. DriveSimple 200 S Edmond St Taylor, TX 76574	05/18/2022	Plaintiff's Original Petition
1JC-22-1308	Anderson Mill Austin Emergency Center LLC vs. Corporation Service Company DBA Humana, Inc., (Humana Health Plan, Inc.) George G. Bauernfeind, Vice President	05/20/2022	Plaintiff's Original Petition
1JC-22-1321	City of Austin vs. Daron Franklin d/b/a Woof Gang Bakery and Grooming	05/23/2022	Plaintiff's Original Petition
1ODL-20-0004	Ex Parte vs.JULIE JACKSON	01/16/2020	Petition for Occupational Drivers License
1ODL-20-0024	Ex Parte vs.OMARE BARNES	08/05/2020	Petition for Occupational Drivers License
1ODL-21-0023	Ex Parte vs.Shelia Keefer	09/29/2021	Petition for Occupational Drivers License
1ODL-22-0004	Ex Parte vs.Jennifer Aranda	01/27/2022	Petition for Occupational Drivers License

Small Claims Total: 245

1.a. Beginning Pending - Active Cases Total: 1378

JP1

1.b. Beginning Pending - Inactive Cases

Debt Claim

Case Number	Style	Activity Date	Activity Type
1JC-20-0680	MARINER FINANCE LLC vs. DENISE LAMBERT	01/12/2022	Bankruptcy Filed (OCA - Inactive)

Debt Claim Total: 1

1.b. Beginning Pending - Inactive Cases Total: 1

JP1

2. New Cases Filed

Debt Claim

Case Number	Style	Activity Date	Activity Type
1JC-22-1363	Cavalry SPV I, LLC, as Assignee of Citibank, N.A. vs. Gerald C Stitt	06/01/2022	Plaintiff's Original Petition
1JC-22-1364	Cavalry SPV I, LLC, as Assignee of Citibank, N.A. vs. Kay Dodds	06/01/2022	Plaintiff's Original Petition
1JC-22-1365	LVNV Funding, LLC vs. Patricia Sierra	06/01/2022	Plaintiff's Original Petition
1JC-22-1366	CONN APPLIANCES, INC., vs. AMIR MUJKIC	06/01/2022	Plaintiff's Original Petition
1JC-22-1367	Capital One Bank (USA), N.A. vs. Ashtyn R. Kimpel	06/01/2022	Plaintiff's Original Petition
1JC-22-1368	LVNV Funding, LLC vs. Joshua Eaton	06/01/2022	Plaintiff's Original Petition
1JC-22-1369	LVNV FUNDING, LLC vs. Bonnie Ramirez	06/01/2022	Plaintiff's Original Petition
1JC-22-1376	LLC LVNV FUNDING vs. JIMMY BERMUDEZ	06/02/2022	Plaintiff's Original Petition
1JC-22-1379	LLC LVNV FUNDING vs. Daryl Johnson	06/02/2022	Plaintiff's Original Petition
1JC-22-1380	LVNV Funding,LLC vs. James Watt	06/02/2022	Plaintiff's Original Petition
1JC-22-1384	LVNV Funding, LLC vs. Jimmy Bermudez	06/02/2022	Plaintiff's Original Petition
1JC-22-1385	Lvnv Funding LLC vs. Siddharta Garza	06/02/2022	Plaintiff's Original Petition
1JC-22-1386	Capital One Bank (USA), N.A. vs. Joseph Anderson	06/02/2022	Plaintiff's Original Petition
1JC-22-1387	Capital One Bank (USA), N.A. vs. JOE B ANDERSON	06/02/2022	Plaintiff's Original Petition
1JC-22-1388	CAVALRY SPV I, LLC, AS ASSIGNEE OF CITIBANK, N.A. vs. Terrence Hunley	06/02/2022	Plaintiff's Original Petition
1JC-22-1391	Portfolio Recovery Associates, LLC vs. Diane R. Campbell	06/03/2022	Plaintiff's Original Petition
1JC-22-1393	Conn Appliances, Inc. vs. Elias Elmur	06/03/2022	Plaintiff's Original Petition
1JC-22-1394	Midland Credit Management, Inc vs. BRITTNIE NELSON	06/03/2022	Plaintiff's Original Petition
1JC-22-1395	Conn Appliances, Inc. vs. Phillip Dietrich	06/03/2022	Plaintiff's Original Petition

TXOCA JP 2011 Civil Report

TXWILLIAMSONPRO

Reporting Period: June, 2022

JP1

Case Number	Style	Activity Date	Activity Type
1JC-22-1396	Credit Corp Solutions Inc. vs. George Oliva	06/03/2022	Plaintiff's Original Petition
1JC-22-1397	MIDLAND CREDIT MANAGEMENT, INC. vs. ALAN D LIVELY	06/03/2022	Plaintiff's Original Petition
1JC-22-1398	Cavalry SPV I, LLC as Assignee of Citibank, N.A. vs. Ruth A. Courville	06/03/2022	Plaintiff's Original Petition
1JC-22-1408	CONN APPLIANCES, INC. vs. JANESSA L SILVA	06/03/2022	Plaintiff's Original Petition
1JC-22-1413	American Express National Bank vs. Eric Bowen	06/01/2022	Plaintiff's Original Petition
1JC-22-1414	Bank Of America N.a. vs. Jeremy Valentine	06/01/2022	Plaintiff's Original Petition
1JC-22-1417	Bank Of America N.a. vs. Inesha G. King-williams	06/01/2022	Plaintiff's Original Petition
1JC-22-1418	CAPITAL ONE BANK (USA) N.A. vs. HERSHEL P. SPURLIN	06/01/2022	Plaintiff's Original Petition
1JC-22-1429	LVNV FUNDING, LLC vs. Bonnie Ramirez	06/01/2022	Plaintiff's Original Petition
1JC-22-1430	LVNV FUNDING, LLC vs. Jimmy Bermudez	06/02/2022	Plaintiff's Original Petition
1JC-22-1432	CAPITAL ONE BANK (USA) N.A. vs. JOE B. ANDERSON	06/02/2022	Plaintiff's Original Petition
1JC-22-1434	Cavalry Spv I, Llc, As Assignee Of Citibank, N.a. vs. Terrence Hunley	06/02/2022	Plaintiff's Original Petition
1JC-22-1435	Portfolio Recovery Associates Llc vs. Diane R. Campbell	06/03/2022	Plaintiff's Original Petition
1JC-22-1436	Conn Appliances Inc. vs. Elias Elmur	06/03/2022	Plaintiff's Original Petition
1JC-22-1437	Midland Credit Management Inc. vs. BRITTNIE NELSON	06/03/2022	Plaintiff's Original Petition
1JC-22-1438	Cavalry Spv I, Llc, As Assignee Of Citibank, N.A. vs. Ruth A. Courville	06/03/2022	Plaintiff's Original Petition
1JC-22-1439	CREDIT CORP SOLUTIONS INC. vs. GEORGE OLIVA	06/03/2022	Plaintiff's Original Petition
1JC-22-1441	MIDLAND CREDIT MANAGEMENT INC. vs. ALAN D LIVELY	06/03/2022	Plaintiff's Original Petition
1JC-22-1442	Conn Appliances Inc. vs. Phillip Dietrich	06/03/2022	Plaintiff's Original Petition
1JC-22-1446	Conn Appliances Inc. vs. Janessa L. Silva	06/01/2022	Plaintiff's Original Petition

TXOCA JP 2011 Civil Report

TXWILLIAMSONPRO

Reporting Period: June, 2022

JP1

Case Number	Style	Activity Date	Activity Type
1JC-22-1462	Westlake Services, Llc, Dba Westlake Financial Services vs. Nikko A Wood Aka Nikko Antonio Wood	06/03/2022	Plaintiff's Original Petition
1JC-22-1469	Discover Bank vs. Dana L Smith	06/03/2022	Plaintiff's Original Petition
1JC-22-1470	MIDLAND CREDIT MANAGEMENT INC. vs. NICHOLAS FOWLER	06/06/2022	Plaintiff's Original Petition
1JC-22-1471	Cavalry Spv I, Llc Assignee Of CITIBANK, N.a. vs. Jessica A Valentine	06/06/2022	Plaintiff's Original Petition
1JC-22-1472	CAPITAL ONE BANK (USA) N.A. vs. DEAZA S. GASTONELLIS	06/03/2022	Plaintiff's Original Petition
1JC-22-1474	Westlake Services Llc Dba Westlake Financial Services vs. Livermon D Trekwon	06/07/2022	Plaintiff's Original Petition
1JC-22-1475	Jefferson Capital Systems Llc vs. Darrell Freeman	06/07/2022	Plaintiff's Original Petition
1JC-22-1476	Lvnv Funding Llc vs. Jana C Irwin	06/07/2022	Plaintiff's Original Petition
1JC-22-1481	Absolute Resolutions Investments, LLC vs. Linda M Moses	06/07/2022	Plaintiff's Original Petition
1JC-22-1484	Portfolio Recovery Associates, LLC vs. Jessica Sanchez	06/07/2022	Plaintiff's Original Petition
1JC-22-1487	Absolute Resolutions Investments, LLC vs. Cody W Turner	06/07/2022	Plaintiff's Original Petition
1JC-22-1489	Portfolio Recovery Associates, LLC vs. Karlena Delgado	06/07/2022	Plaintiff's Original Petition
1JC-22-1491	Velocity Investments, LLC Assignee Of Prosper Funding LLC Assignee Of Webbank vs. MARQUIS WOLFE AKA MARQUIS P. WOLFE	06/07/2022	Plaintiff's Original Petition
1JC-22-1492	Cks Prime Investments, Llc vs. Marquis Marquis Wolfe AKA Marquis Wolfe	06/07/2022	Plaintiff's Original Petition
1JC-22-1493	Citibank, N.A. vs. Ruth Gordon	06/08/2022	Plaintiff's Original Petition
1JC-22-1494	Lvnv Funding Llc vs. Mark Sanchez	06/08/2022	Plaintiff's Original Petition
1JC-22-1497	Conn Appliances Inc. vs. Kelly Sewell	06/08/2022	Plaintiff's Original Petition
1JC-22-1498	Westlake Services, Llc, Dba Westlake Financial Services vs. Andres E Lucero	06/08/2022	Plaintiff's Original Petition
1JC-22-1500	CAPITAL ONE BANK (USA) N.A. vs. ETHAN T. SURLAND	06/08/2022	Plaintiff's Original Petition

TXOCA JP 2011 Civil Report

TXWILLIAMSONPRO

Reporting Period: June, 2022

JP1

Case Number	Style	Activity Date	Activity Type
1JC-22-1501	CAPITAL ONE BANK (USA) N.A. vs. SAMANTHA M. STORY	06/08/2022	Plaintiff's Original Petition
1JC-22-1502	Midland Credit Management Inc. vs. Theresa O'connor	06/09/2022	Plaintiff's Original Petition
1JC-22-1503	Cavalry Spv I, Llc, As Assignee Of Citibank, N.a. vs. Aaron L Lippert	06/09/2022	Plaintiff's Original Petition
1JC-22-1504	First National Bank Of Omaha vs. Manu N Karamchandani	06/09/2022	Plaintiff's Original Petition
1JC-22-1505	JPMORGAN CHASE BANK, N.A. vs. JIMMY D HALL, Jr.	06/09/2022	Plaintiff's Original Petition
1JC-22-1508	CREDIT CORP SOLUTIONS INC. vs. JAIME CAMPOS	06/10/2022	Plaintiff's Original Petition
1JC-22-1509	CREDIT CORP SOLUTIONS INC. vs. REESE ROWAN	06/10/2022	Plaintiff's Original Petition
1JC-22-1511	Synchrony Bank vs. Esmeralda R Torres	06/09/2022	Plaintiff's Original Petition
1JC-22-1512	Td Bank Usa, N.a. vs. Juanita L Nava	06/09/2022	Plaintiff's Original Petition
1JC-22-1513	Bank Of America N.a. vs. Kyle A. Mcnabb	06/10/2022	Plaintiff's Original Petition
1JC-22-1514	CREDIT CORP SOLUTIONS INC. vs. KRISTIN STEPHENSON	06/10/2022	Plaintiff's Original Petition
1JC-22-1515	CREDIT CORP SOLUTIONS INC. vs. PAUL BARFIELD	06/10/2022	Plaintiff's Original Petition
1JC-22-1516	Lvnv Funding Llc vs. Laura Arias	06/13/2022	Plaintiff's Original Petition
1JC-22-1522	Lvnv Funding Llc vs. Laura M. Arias	06/13/2022	Plaintiff's Original Petition
1JC-22-1524	Lvnv Funding Llc vs. Agustin Mir	06/13/2022	Plaintiff's Original Petition
1JC-22-1527	DNF ASSOCIATES, LLC vs. EDWARD ARIAS	06/13/2022	Plaintiff's Original Petition
1JC-22-1536	JPMORGAN CHASE BANK, N.A. vs. BRUCE TURLEY	06/15/2022	Plaintiff's Original Petition
1JC-22-1538	DNF ASSOCIATES, LLC vs. MICHAEL GALVEZ	06/13/2022	Plaintiff's Original Petition
1JC-22-1542	CAPITAL ONE BANK (USA) N.A. vs. ANGELICA L. CASTRO	06/14/2022	Plaintiff's Original Petition
1JC-22-1543	Lvnv Funding Llc vs. Katrina Leblanc	06/15/2022	Plaintiff's Original Petition

TXOCA JP 2011 Civil Report

TXWILLIAMSONPRO

Reporting Period: June, 2022

JP1

Case Number	Style	Activity Date	Activity Type
1JC-22-1544	Lvnv Funding Llc vs. Gustavo Rodriguez	06/15/2022	Plaintiff's Original Petition
1JC-22-1547	Lvnv Funding Llc vs. Yvonne Perez	06/15/2022	Plaintiff's Original Petition
1JC-22-1548	Lvnv Funding Llc vs. Janet Martinez	06/15/2022	Plaintiff's Original Petition
1JC-22-1549	Lvnv Funding Llc vs. Ronald J Pettit	06/14/2022	Plaintiff's Original Petition
1JC-22-1550	Cks Prime Investments Llc Assignee Of Webbank vs. Charmaine Gaspard	06/13/2022	Plaintiff's Original Petition
1JC-22-1556	U.s. Bank National Association Dba As Elan Financial Services vs. Antonio Guerrero	06/16/2022	Plaintiff's Original Petition
1JC-22-1557	Velocity Investments, Llc vs. Chad Knoblock	06/16/2022	Plaintiff's Original Petition
1JC-22-1558	Cks Prime Investments, Llc vs. Nicole Levi	06/16/2022	Plaintiff's Original Petition
1JC-22-1560	Integras Capital Recovery Llc vs. Diana Obarisiagbon	06/16/2022	Plaintiff's Original Petition
1JC-22-1561	Integras Capital Recovery Llc vs. Gina M Sandoval Judge	06/16/2022	Plaintiff's Original Petition
1JC-22-1567	Portfolio Recovery Associates, Llc vs. Caylee Fourman	06/16/2022	Plaintiff's Original Petition
1JC-22-1568	Axiom Acquisition Ventures, Llc vs. Rona Jamito	06/16/2022	Plaintiff's Original Petition
1JC-22-1590	Lvnv Funding Llc vs. Patrice Davis	06/17/2022	Plaintiff's Original Petition
1JC-22-1591	Lvnv Funding Llc vs. Peter Gurko	06/17/2022	Plaintiff's Original Petition
1JC-22-1592	Lvnv Funding Llc vs. Rose Alier	06/17/2022	Plaintiff's Original Petition
1JC-22-1593	CITIBANK, N.A. vs. LEIGH'AN R GREY	06/17/2022	Plaintiff's Original Petition
1JC-22-1594	U.S. Bank National Association vs. Rey Rendon	06/17/2022	Plaintiff's Original Petition
1JC-22-1595	Lvnv Funding Llc vs. Michael Carter	06/17/2022	Plaintiff's Original Petition
1JC-22-1596	Lvnv Funding Llc vs. Robert Furcinitti	06/17/2022	Plaintiff's Original Petition

TXOCA JP 2011 Civil Report

TXWILLIAMSONPRO

Reporting Period: June, 2022

JP1

Case Number	Style	Activity Date	Activity Type
1JC-22-1597	Lvnv Funding Llc vs. Agustin Mir	06/17/2022	Plaintiff's Original Petition
1JC-22-1599	MIDLAND CREDIT MANAGEMENT INC. vs. STEVEN HABEL A/K/A STEVEN W HABEL	06/20/2022	Plaintiff's Original Petition
1JC-22-1600	Portfolio Recovery Associates, Llc vs. David Dreher	06/21/2022	Plaintiff's Original Petition
1JC-22-1601	Crown Asset Management, Llc Assignee Of Comenity Bank (ann Taylor) vs. Roseann Smith	06/21/2022	Plaintiff's Original Petition
1JC-22-1602	Crown Asset Management, Llc Assignee Of Comenity Bank (bealls) vs. Oralia Lugo	06/21/2022	Plaintiff's Original Petition
1JC-22-1603	Td Bank Usa, N.a. vs. Veronica Hernandez	06/21/2022	Plaintiff's Original Petition
1JC-22-1604	Jefferson Capital Systems Llc vs. Myla Greene	06/21/2022	Plaintiff's Original Petition
1JC-22-1605	Jefferson Capital Systems Llc vs. Patrick Oconnor	06/21/2022	Plaintiff's Original Petition
1JC-22-1606	Jefferson Capital Systems Llc vs. Juan L Peralez	06/21/2022	Plaintiff's Original Petition
1JC-22-1616	Citibank, N.A. vs. Annie Tu	06/22/2022	Plaintiff's Original Petition
1JC-22-1619	Discover Bank vs. Daniel Parsons	06/22/2022	Plaintiff's Original Petition
1JC-22-1620	Lvnv Funding Llc vs. Raul Ramirez	06/22/2022	Plaintiff's Original Petition
1JC-22-1630	CREDIT CORP SOLUTIONS INC. vs. NICHELLE WHITE	06/22/2022	Plaintiff's Original Petition
1JC-22-1631	JPMORGAN CHASE BANK, N.A. vs. AUDREY K SIMPSON	06/22/2022	Plaintiff's Original Petition
1JC-22-1632	JPMORGAN CHASE BANK, N.A. vs. MICHAEL A RUSTON	06/22/2022	Plaintiff's Original Petition
1JC-22-1635	DNF ASSOCIATES, LLC vs. BELIA VARELA	06/23/2022	Plaintiff's Original Petition
1JC-22-1647	Bank Of America N.A. vs. C Alec Cordova	06/24/2022	Plaintiff's Original Petition
1JC-22-1650	CAPITAL ONE BANK (USA) N.A. vs. JACQUE WINKELMAN	06/24/2022	Plaintiff's Original Petition
1JC-22-1651	Cavalry Spv I, Llc, As Assignee Ofcitibank, N.a. vs. Kenneth P Madison	06/24/2022	Plaintiff's Original Petition

TXOCA JP 2011 Civil Report

TXWILLIAMSONPRO

Reporting Period: June, 2022

JP1

Case Number	Style	Activity Date	Activity Type
1JC-22-1659	CREDIT CORP SOLUTIONS INC. vs. THOMAS SCHEIDT	06/28/2022	Plaintiff's Original Petition
1JC-22-1660	MIDLAND CREDIT MANAGEMENT INC. vs. KAREN HARRINGTON	06/28/2022	Plaintiff's Original Petition
1JC-22-1661	Td Bank Usa, N.a. vs. Jeffrey Militar	06/28/2022	Plaintiff's Original Petition
1JC-22-1676	Lvnv Funding Llc vs. Stacey Simins	06/29/2022	Plaintiff's Original Petition
1JC-22-1677	Midland Credit Management Inc. vs. Denise Cole	06/29/2022	Plaintiff's Original Petition
1JC-22-1678	Lvnv Funding Llc vs. Franchesca Vante	06/29/2022	Plaintiff's Original Petition
1JC-22-1679	MIDLAND CREDIT MANAGEMENT INC. vs. DWIGHT HAMMERS	06/30/2022	Plaintiff's Original Petition

Debt Claim Total: 123

Landlord or Tenant

Case Number	Style	Activity Date	Activity Type
1JC-22-1351	FM 1325 TX Partners LLC dba Preserve at Rolling Oaks vs. NATALIE LENARD AND ALL OTHER OCCUPANTS	06/01/2022	Plaintiff's Original Petition
1JC-22-1352	Red Hills Villas vs. Gabriella Brewer & all other occupants	06/01/2022	Plaintiff's Original Petition
1JC-22-1354	FM 1325 TX Partners LLC dba Preserve at Rolling Oaks vs. Rachel Purnell And All Other Occupants	06/01/2022	Plaintiff's Original Petition
1JC-22-1355	1200 MAYS LLC dba DERBY PARK vs. Ian Pitt AND ALL OTHER OCCUPANTS	06/01/2022	Plaintiff's Original Petition
1JC-22-1356	FM 1325 TX Partners LLC dba Preserve at Rolling Oaks vs. Jessica Alvarado And All Other Occupants	06/01/2022	Plaintiff's Original Petition
1JC-22-1357	REGENCY INDIGO AUSTIN, LLC D/B/A INDIGO APARTMENTS vs. ABIOLA AHMED AND ALL OCCUPANTS	06/01/2022	Plaintiff's Original Petition
1JC-22-1358	FM 1325 TX Partners LLC dba Preserve at Rolling Oaks vs. Gavin Luckett And All Other Occupants	06/01/2022	Plaintiff's Original Petition
1JC-22-1359	Sandalwood DBA Townhomes at Double Creek vs. Nickie Henderson And All Other Occupants	06/01/2022	Plaintiff's Original Petition
1JC-22-1360	WMCi Austin VII, LLC dba Bexley Round Rock vs. Kayla Grissom, Anthony Welebob And All Other Occupants	06/01/2022	Plaintiff's Original Petition
1JC-22-1361	Whitestone Crossing Apts, LLC vs. Zachary Boyle and/or all Occupants of 1201 W Whitestone Blvd-M-201 Cedar Park, TX. 78613	06/01/2022	Plaintiff's Original Petition
1JC-22-1362	1200 MAYS LLC dba DERBY PARK vs. ERICA JOHNSON AND ALL OTHER OCCUPANTS	06/01/2022	Plaintiff's Original Petition
1JC-22-1370	Artisan I, LLC vs. Patricia Anderson And All Other Occupants	06/02/2022	Plaintiff's Original Petition
1JC-22-1371	8312 FATHOM DB LLC dba SUMMIT AT WESTWOOD vs. Tanner Harvey And All Other Occupants	06/02/2022	Plaintiff's Original Petition
1JC-22-1372	TA Rhythm Apartments vs. Jaidis Thengkham and all other occupants.	06/02/2022	Plaintiff's Original Petition
1JC-22-1373	Lantern Massandra Owner, LLC dba The Lantern Apartments vs. Peter Tharial, Resmi Peter And All Other Occupants	06/02/2022	Plaintiff's Original Petition
1JC-22-1374	Lantern Massandra Owner, LLC dba The Lantern Apartments vs. Meredith Roberts And All Other Occupants	06/02/2022	Plaintiff's Original Petition
1JC-22-1375	Lantern Massandra Owner, LLC dba Lantern Apartments vs. Tracy McKay,James Ramert and All Other Occupants	06/02/2022	Plaintiff's Original Petition
1JC-22-1377	CARLOS ACEVEDO vs. SARAH SMITH, AND ALL OTHER OCCUPANTS,	06/02/2022	Plaintiff's Original Petition

TXOCA JP 2011 Civil Report

TXWILLIAMSONPRO

Reporting Period: June, 2022

JP1

Case Number	Style	Activity Date	Activity Type
1JC-22-1381	Villages at Turtle Rock vs. Christian Moore AND ALL OCCUPANTS	06/02/2022	Plaintiff's Original Petition
1JC-22-1382	Villages at Turtle Rock vs. Cecilia Wickliffe & All Occupants	06/02/2022	Plaintiff's Original Petition
1JC-22-1383	Villages at Turtle Rock vs. Alyssa Dejesus & All Occupants	06/02/2022	Plaintiff's Original Petition
1JC-22-1390	BADGER AUSTIN LLC dba PARKWOOD TERRACE vs. TENECIA GORDON, KENDRICK MYLES AND ALL OTHER OCCUPANTS	06/03/2022	Plaintiff's Original Petition
1JC-22-1392	ROCK SPRINGS OWNER, LP dba ROCK SPRINGS DUPLEXES vs. Jakira Walker And All Other Occupants	06/03/2022	Plaintiff's Original Petition
1JC-22-1409	1979 EHRLICH INVESTMENT TRUST dba URBAN NORTH vs. DEIJA SANDERS AND ALL OTHER OCCUPANTS	06/02/2022	Plaintiff's Original Petition
1JC-22-1410	ROCK SPRINGS OWNER, LP dba ROCK SPRINGS DUPLEXES vs. LOGAN PHELPS,TIFFANY CHAGOYA AND ALL OTHER OCCUPANTS	06/03/2022	Plaintiff's Original Petition
1JC-22-1419	Waters at Sunrise, LP vs. Priscilla Garcia & All Occupants	06/06/2022	Plaintiff's Original Petition
1JC-22-1420	Waters at Sunrise, LP vs. Juan Garcia Jr. and All Occupants	06/06/2022	Plaintiff's Original Petition
1JC-22-1422	Lily B Sanchez vs. Kreshonya Brightwell	06/06/2022	Plaintiff's Original Petition
1JC-22-1423	8312 FATHOM DB LLC dba SUMMIT AT WESTWOOD vs. Tanner Harvey And All Other Occupants	06/07/2022	Plaintiff's Original Petition
1JC-22-1431	Northland Lakeline II, LLC vs. RIESE A PANTER	06/07/2022	Plaintiff's Original Petition
1JC-22-1445	La Frontera Square vs. Richard Adams	06/08/2022	Plaintiff's Original Petition
1JC-22-1447	Whitestone Crossing Apts, LLC vs. Zachary Boyle and/ or all Occupants of 1201 W Whitestone Blvd-M-201 Cedar Park, TX. 78613	06/01/2022	Plaintiff's Original Petition
1JC-22-1448	Artisan I, LLC vs. Patricia Anderson AND ALL OTHER OCCUPANTS	06/01/2022	Plaintiff's Original Petition
1JC-22-1449	TA Rhythm Apartments vs. Jaidis Thengkham and all other occupants	06/01/2022	Plaintiff's Original Petition
1JC-22-1450	8312 FATHOM DB LLC dba SUMMIT AT WESTWOOD vs. Tanner Harvey And All Other Occupants	06/02/2022	Plaintiff's Original Petition
1JC-22-1451	LANTERN MASSANDRA OWNER, LLC dba THE LANTERN APARTMENTS vs. Tracy McKay, James Ramert And All Other Occupants	06/02/2022	Plaintiff's Original Petition

TXOCA JP 2011 Civil Report

TXWILLIAMSONPRO

Reporting Period: June, 2022

JP1

Case Number	Style	Activity Date	Activity Type
1JC-22-1452	LANTERN MASSANDRA OWNER, LLC dba THE LANTERN APARTMENTS vs. Meredth Roberts And All Other Occupants	06/02/2022	Plaintiff's Original Petition
1JC-22-1453	LANTERN MASSANDRA OWNER, LLC dba THE LANTERN APARTMENTS vs. PETER THARIAL,RESMI PETER AND ALL OTHER OCCUPANTS	06/02/2022	Plaintiff's Original Petition
1JC-22-1454	Carlos Acevedo vs. Sarah Smith	06/02/2022	Plaintiff's Original Petition
1JC-22-1455	Rocking Horse Ranch vs. Mark Hale,Robert Warren	06/08/2022	Plaintiff's Original Petition
1JC-22-1456	BADGER AUSTIN LLC dba PARKWOOD TERRACE vs. TENECIA GORDON,KENDRICK MYLES	06/03/2022	Plaintiff's Original Petition
1JC-22-1457	ROCK SPRINGS OWNER, LP dba ROCK SPRINGS DUPLEXES vs. JAKIRA WALKER AND ALL OTHER OCCUPANTS	06/03/2022	Plaintiff's Original Petition
1JC-22-1458	Artisan I, LLC vs. Gwen Holcomb and all other occupants	06/07/2022	Plaintiff's Original Petition
1JC-22-1459	SANDALWOOD dba TOWNHOMES AT DOUBLE CREEK vs. MARICRUZ SANCHEZ AND ALL OTHER OCCUPANTS	06/07/2022	Plaintiff's Original Petition
1JC-22-1460	8519 CAHILL (AUSTIN) LLC dba POLO CLUB vs. TELIA HOSEY,JASMINE DIXON AND ALL OTHER OCCUPANTS	06/07/2022	Plaintiff's Original Petition
1JC-22-1461	8519 CAHILL (AUSTIN) LLC dba POLO CLUB vs. TYJEE FRANKLIN AND ALL OTHER OCCUPANTS	06/07/2022	Plaintiff's Original Petition
1JC-22-1463	1200 MAYS LLC dba DERBY PARK vs. JULIAN SANCHEZ AND ALL OTHER OCCUPANTS	06/09/2022	Plaintiff's Original Petition
1JC-22-1464	8519 CAHILL (AUSTIN) LLC dba POLO CLUB vs. Kimberly Bond And All Other Occupants	06/07/2022	Plaintiff's Original Petition
1JC-22-1465	Artisan I, LLC vs. Kiana Powell and all other occupants	06/07/2022	Plaintiff's Original Petition
1JC-22-1466	THE ROYCE AT 8100 dba THE ROYCE AT 8100 vs. STEVEN WARD AND ALL OTHER OCCUPANTS	06/07/2022	Plaintiff's Original Petition
1JC-22-1468	CRP/AR LA FRONTERA OWNER, LP D/B/A BROADSTONE LA FRONTERA vs. Dominique Brown,Ronye Brown, Veronica Brown and All Occupants.	06/08/2022	Plaintiff's Original Petition
1JC-22-1478	13425 NORTH, LP dba GRIFFIS LAKELINE STATION vs. TEMMEKA RHODES AND ALL OTHER OCCUPANTS	06/10/2022	Plaintiff's Original Petition
1JC-22-1479	AUSTIN BAXTER APARTMENTS LC dba THE BAXTER AT WESTWOOD vs. TRAVION ROGERS	06/10/2022	Plaintiff's Original Petition

TXOCA JP 2011 Civil Report

TXWILLIAMSONPRO

Reporting Period: June, 2022

JP1

Case Number	Style	Activity Date	Activity Type
1JC-22-1480	AUSTIN BAXTER APARTMENTS LC dba THE BAXTER AT WESTWOOD vs. AMBER HOOD,ANGEL COSS AND ALL OTHER OCCUPANTS	06/10/2022	Plaintiff's Original Petition
1JC-22-1482	Camden La Frontera vs. ArRiyon Fuller & All Others	06/10/2022	Plaintiff's Original Petition
1JC-22-1483	13425 NORTH, LP dba GRIFFIS LAKELINE STATION vs. CARLOS TURNER, Jr,ARRYANA ALVARADO AND ALL OTHER OCCUPANTS	06/10/2022	Plaintiff's Original Petition
1JC-22-1485	La Frontera Square vs. Justin Anglin	06/10/2022	Plaintiff's Original Petition
1JC-22-1486	La Frontera Square vs. Tiffany Chandler,Chanult Day	06/10/2022	Plaintiff's Original Petition
1JC-22-1488	La Frontera Square vs. Rashaad Thomas	06/10/2022	Plaintiff's Original Petition
1JC-22-1490	La Frontera Square vs. Kazim Mughal	06/10/2022	Plaintiff's Original Petition
1JC-22-1495	Ahmad Asgari vs. Jerry Auer & Jean Auer and or plus all other occupants	06/10/2022	Plaintiff's Original Petition
1JC-22-1496	13425 NORTH, LP dba GRIFFIS LAKELINE STATION vs. ROSHAY HOCKER AND ALL OTHER OCCUPANTS	06/10/2022	Plaintiff's Original Petition
1JC-22-1499	13425 NORTH, LP dba GRIFFIS LAKELINE STATION vs. DELE ABIODUN AND ALL OTHER OCCUPANTS	06/10/2022	Plaintiff's Original Petition
1JC-22-1506	13425 NORTH, LP dba GRIFFIS LAKELINE STATION vs. VICTORIA CYPHERS AND ALL OTHER OCCUPANTS	06/13/2022	Plaintiff's Original Petition
1JC-22-1507	13425 NORTH, LP dba GRIFFIS LAKELINE STATION vs. SELINA MARTINEZ AND ALL OTHER OCCUPANTS	06/13/2022	Plaintiff's Original Petition
1JC-22-1517	William Robertson vs. Matilde Lozano, Jr.,Clarissa Lozano	06/13/2022	Plaintiff's Original Petition
1JC-22-1518	Mid-America Apartments L.P. Dba CG Ashton Oaks vs. Deijon Turner and all other occupants	06/13/2022	Plaintiff's Original Petition
1JC-22-1519	Mid-America Apartments L.P. Dba CG Ashton Oaks vs. Latoya Wiley And All Other Occupants	06/13/2022	Plaintiff's Original Petition
1JC-22-1520	Mid-America Apartments L.P. Dba CG Ashton Oaks vs. Damara Thomas And All Other Occupants	06/13/2022	Plaintiff's Original Petition
1JC-22-1521	Mid-America Apartments L.P. Dba CG Ashton Oaks vs. Lawrence Johnson And All Other Occupants	06/13/2022	Plaintiff's Original Petition
1JC-22-1523	Rhonda Carroll vs. Charmaine Cesunju	06/14/2022	Plaintiff's Original Petition
1JC-22-1525	Mid-America Apartments L.P. Dba CG Ashton Oaks vs. TaNerica Joseph,Cornelius Rivers And All Other Occupants	06/13/2022	Plaintiff's Original Petition

TXOCA JP 2011 Civil Report

TXWILLIAMSONPRO

Reporting Period: June, 2022

JP1

Case Number	Style	Activity Date	Activity Type
1JC-22-1526	Mid-America Apartments L.P. Dba CG Ashton Oaks vs. Jalisa Smith And All Other Occupants	06/13/2022	Plaintiff's Original Petition
1JC-22-1528	Oakville Apartments vs. Joshua Price/ Maita Hudson	06/13/2022	Plaintiff's Original Petition
1JC-22-1529	Oakville Apartments vs. Rodney Maurice Thomas AND ALL OTHER OCCUPANTS	06/13/2022	Plaintiff's Original Petition
1JC-22-1530	Oakville Apartments vs. Edwin Augusto Menjivar Navarro	06/13/2022	Plaintiff's Original Petition
1JC-22-1531	Mid-America Apartments L.P. Dba CG Ashton Oaks vs. Nancy Jo Perkins, Meagan Miller AND ALL OTHER OCCUPANTS	06/13/2022	Plaintiff's Original Petition
1JC-22-1532	Oakville Apartments vs. Barbara Cook	06/13/2022	Plaintiff's Original Petition
1JC-22-1533	12300 HYMEADOW LLC dba CHESAPEAKE APARTMENTS vs. DANIEL SERRANO AND ALL OTHER OCCUPANTS	06/14/2022	Plaintiff's Original Petition
1JC-22-1534	Pedcor Investments-2016-CLX, LP aka Shadow Ridge by its agent Pedcor Management Corp vs. Treasure Johnson and All Other Occupants	06/15/2022	Plaintiff's Original Petition
1JC-22-1535	12300 HYMEADOW LLC dba CHESAPEAKE APARTMENTS vs. RENEE ESTABROOK AND ALL OTHER OCCUPANTS	06/14/2022	Plaintiff's Original Petition
1JC-22-1537	1200 MAYS LLC dba DERBY PARK vs. DARREN THORNHILL AND ALL OTHER OCCUPANTS	06/14/2022	Plaintiff's Original Petition
1JC-22-1539	Oakville Apartments vs. Maria Simone Mosley	06/14/2022	Plaintiff's Original Petition
1JC-22-1541	Pedcor Investments-2016-CLX, LP aka Shadow Ridge by its agent Pedcor Management Corporation vs. Adrian Daniels AND ALL OTHER OCCUPANTS	06/15/2022	Plaintiff's Original Petition
1JC-22-1545	WHC SONA TIC, LLC dba SONA vs. SAMANTHA NIVERO, DIAMOND SANCHEZ AND ALL OTHER OCCUPANTS	06/15/2022	Plaintiff's Original Petition
1JC-22-1546	12600 AVERY RANCH PROPERTY, LLC dba MUIR LAKE vs. JANE RODRIGUEZ AND ALL OTHER OCCUPANTS	06/15/2022	Plaintiff's Original Petition
1JC-22-1551	THE LYND COMPANY dba LAKESIDE AT LA FRONTERA vs. KEARRA BLINKER AND ALL OTHER OCCUPANTS	06/15/2022	Plaintiff's Original Petition
1JC-22-1552	LYND LIVING dba LEGENDS LAKE CREEK vs. CLIFTON EDWARDS AND ALL OTHER OCCUPANTS	06/15/2022	Plaintiff's Original Petition
1JC-22-1553	Pedcor Investments-2016-CLX, LP aka Shadow Ridge by its agent Pedcor Management Corporation, vs. Deasia Ricks AND ALL OTHER OCCUPANTS	06/15/2022	Plaintiff's Original Petition
1JC-22-1554	LAKELINE ACQUISITION LLC dba ARELLA LAKELINE vs. JACQUELINE FUENTES AND ALL OTHER OCCUPANTS	06/15/2022	Plaintiff's Original Petition

TXOCA JP 2011 Civil Report

TXWILLIAMSONPRO

Reporting Period: June, 2022

JP1

Case Number	Style	Activity Date	Activity Type
1JC-22-1555	LAKELINE ACQUISITION LLC dba ARELLA LAKELINE vs. ANDREW RECONNU AND ALL OTHER OCCUPANTS	06/15/2022	Plaintiff's Original Petition
1JC-22-1559	AURA 36 HUNDRED APARTMENT, LLC vs. Ron Williams	06/16/2022	Plaintiff's Original Petition
1JC-22-1562	Lakeline East Apartments vs. Julia Aleen Trejo And All Other Occupants	06/16/2022	Plaintiff's Original Petition
1JC-22-1563	Lakeline East Apartments vs. Eliseo Andrade And All Other Occupants	06/16/2022	Plaintiff's Original Petition
1JC-22-1564	LODGE MULTIFAMILY AUSTIN, LP dba LANTOWER ROUND ROCK vs. SHANICE GIVHAN AND ALL OTHER OCCUPANTS	06/17/2022	Plaintiff's Original Petition
1JC-22-1565	LODGE MULTIFAMILY AUSTIN, LP dba LANTOWER ROUND ROCK vs. CHRISTOPHER JEFFERSON AND ALL OTHER OCCUPANTS	06/17/2022	Plaintiff's Original Petition
1JC-22-1566	LODGE MULTIFAMILY AUSTIN, LP dba LANTOWER ROUND ROCK vs. DOUGLAS WILBURN,BRANDON EGGLESTON,JEWELL WARNER AND ALL OTHER OCCUPANTS	06/17/2022	Plaintiff's Original Petition
1JC-22-1569	Gregory Douglass vs. Maria Hernandez,Tabita Maldonado	06/17/2022	Plaintiff's Original Petition
1JC-22-1570	R. Schneider Properties C/O April Realty Services, Inc vs. Esmeralda Guerrero, Michael Marchbanks & All Other Occupants	06/17/2022	Plaintiff's Original Petition
1JC-22-1571	ARRINGTON RIDGE, LLC vs. ANNTONETTA DAMIANI AND ALL OTHER OCCUPANTS	06/20/2022	Plaintiff's Original Petition
1JC-22-1572	ARRINGTON RIDGE, LLC vs. ANDRIA BURT,ANIYA HUNTER AND ALL OTHER OCCUPANTS	06/20/2022	Plaintiff's Original Petition
1JC-22-1573	THE LYND COMPANY dba LAKESIDE AT LA FRONTERA vs. SARAH MILLER AND ALL OTHER OCCUPANTS	06/20/2022	Plaintiff's Original Petition
1JC-22-1574	THE LYND COMPANY dba LAKESIDE AT LA FRONTERA vs. MARVIN TINSON,ALBERT WILLIAMS AND ALL OTHER OCCUPANTS	06/20/2022	Plaintiff's Original Petition
1JC-22-1575	1200 MAYS LLC dba DERBY PARK vs. MORGANA FREEMAN, AND ALL OTHER OCCUPANTS	06/20/2022	Plaintiff's Original Petition
1JC-22-1576	LYND LIVING dba LEGENDS LAKE CREEK vs. MICHAEL BREWSTER AND ALL OTHER OCCUPANTS	06/20/2022	Plaintiff's Original Petition
1JC-22-1577	Colonial Village at Sierra Vista vs. Rachel Castro and all other occupants	06/17/2022	Plaintiff's Original Petition
1JC-22-1578	CONTINENTAL 516 FUND LLC dba SPRINGS AT LAKELINE vs. JOSE RUIZ AND ALL OTHER OCCUPANTS	06/20/2022	Plaintiff's Original Petition

TXOCA JP 2011 Civil Report

TXWILLIAMSONPRO

Reporting Period: June, 2022

JP1

Case Number	Style	Activity Date	Activity Type
1JC-22-1579	1200 MAYS LLC dba DERBY PARK vs. MIA MANTERIS AND ALL OTHER OCCUPANTS	06/20/2022	Plaintiff's Original Petition
1JC-22-1580	LODGE MULTIFAMILY AUSTIN, LP dba LANTOWER ROUND ROCK vs. JERRY CAMPBELL AND ALL OTHER OCCUPANTS	06/20/2022	Plaintiff's Original Petition
1JC-22-1581	12300 HYMEADOW LLC dba CHESAPEAKE APARTMENTS vs. FANCO YONID AND ALL OTHER OCCS.	06/20/2022	Plaintiff's Original Petition
1JC-22-1582	Mid-America Apartment Communities vs. Kirian N Ramirez AND ALL OTHER OCCUPANTS	06/20/2022	Plaintiff's Original Petition
1JC-22-1583	RED HILLS VILLAS vs. ALEXUS CHAPA All Other Occupants	06/21/2022	Plaintiff's Original Petition
1JC-22-1584	Mid-America Apartment Communities vs. Kenlyn R Roberts	06/20/2022	Plaintiff's Original Petition
1JC-22-1585	Mid-America Apartment Communities vs. David Ortega Vegas and all other occupants	06/20/2022	Plaintiff's Original Petition
1JC-22-1586	Travis Wayne Wells vs. Raul Reyes,Jessie Reyes Salazar And All Other Occupants	06/20/2022	Plaintiff's Original Petition
1JC-22-1587	Andrzej Cichocki,Qing Jia vs. Mee Y Lee Kwang Heon Lee and all other occupants	06/20/2022	Plaintiff's Original Petition
1JC-22-1588	WMCI AUSTIN V, LLC dba BEXLEY AT LAKELINE vs. BRYAN BRYANT AND ALL OTHER OCCUPANTS	06/21/2022	Plaintiff's Original Petition
1JC-22-1589	WMCI AUSTIN V, LLC dba BEXLEY AT LAKELINE vs. BRADLEY MADDEN AND ALL OTHER OCCUPANTS	06/21/2022	Plaintiff's Original Petition
1JC-22-1609	THE LYND COMPANY dba LAKESIDE AT LA FRONTERA vs. GERARDO GARZA AND ALL OTHER OCCUPANTS	06/22/2022	Plaintiff's Original Petition
1JC-22-1610	THE LYND COMPANY dba LAKESIDE AT LA FRONTERA vs. DAYANNA VERDECIA OROZCO And All Other Occupants	06/22/2022	Plaintiff's Original Petition
1JC-22-1611	1200 MAYS LLC dba DERBY PARK vs. JORDAN HOWARD AND ALL OTHER OCCUPANTS	06/22/2022	Plaintiff's Original Petition
1JC-22-1612	THE LYND COMPANY dba LAKESIDE AT LA FRONTERA vs. JESUS MATRINEZ,VERONICA CHAVES AND ALL OTHER OCCUPANTS	06/22/2022	Plaintiff's Original Petition
1JC-22-1613	1979 EHRLICH INVESTMENT TRUST dba URBAN NORTH vs. SADIE HAAS AND ALL OTHER OCCUPANTS	06/22/2022	Plaintiff's Original Petition
1JC-22-1618	Regency Indigo Austin, LLC vs. Javaun Warren,Christopher Collins and all other occupants	06/22/2022	Plaintiff's Original Petition
1JC-22-1621	Oakville Apartments vs. Kelly Yarbrough	06/22/2022	Plaintiff's Original Petition
1JC-22-1622	The Meadows Anderson Mill vs. Amy Knight	06/23/2022	Plaintiff's Original Petition

TXOCA JP 2011 Civil Report

TXWILLIAMSONPRO

Reporting Period: June, 2022

JP1

Case Number	Style	Activity Date	Activity Type
1JC-22-1623	THE LYND COMPANY dba LAKESIDE AT LA FRONTERA vs. ISAIAH SCOTT,DARIEN CORAN AND ALL OTHER OCCUPANTS	06/22/2022	Plaintiff's Original Petition
1JC-22-1624	WMCI AUSTIN II, LLC, dba BEXLEY AT ANDERSON MILL vs. JOSHUA NATAL,DELMA MORENO,JOSE ROBLES AND ALL OTHER OCCUPANTS	06/22/2022	Plaintiff's Original Petition
1JC-22-1625	WMCI AUSTIN II, LLC, dba BEXLEY AT ANDERSON MILL vs. EMILISA ORGAN AND ALL OTHER OCCUPANTS	06/22/2022	Plaintiff's Original Petition
1JC-22-1626	Advance Technoland Inc. vs. Marissa Diane Johnson	06/22/2022	Plaintiff's Original Petition
1JC-22-1627	1979 EHRLICH INVESTMENT TRUST dba URBAN NORTH vs. MADAIJAI YOUNG,CHRISTOPHER YOUNGER	06/22/2022	Plaintiff's Original Petition
1JC-22-1628	SUNCHASE APARTMENTS vs. ROBERTO RICO	06/22/2022	Plaintiff's Original Petition
1JC-22-1629	SUNCHASE APARTMENTS vs. ANASS BOTIELHASSANI,NOUREDDINE BOTIELHASSANI	06/22/2022	Plaintiff's Original Petition
1JC-22-1633	Mid-America Apartment Communities vs. Kirian N Ramirez and all other occupants	06/23/2022	Plaintiff's Original Petition
1JC-22-1634	John Cagle vs. Julie Herzog	06/23/2022	Plaintiff's Original Petition
1JC-22-1636	Tides on Copper Creek vs. Paulette Sprigg	06/23/2022	Plaintiff's Original Petition
1JC-22-1637	DAVID SENECAL vs. FEDENCIO JESUS CORONA AND ALL OTHER OCCUPANTS of 2304 RISING SUN UNIT A COVE ROUND ROCK, TEXAS 78664	06/23/2022	Plaintiff's Original Petition
1JC-22-1638	Tides on Copper Creek vs. Daniel Sifuentes, Perla Sifuentes AND ALL OCCPTS	06/23/2022	Plaintiff's Original Petition
1JC-22-1639	Tides on Copper Creek vs. Shelley Davis AND ALL OCCPTS	06/23/2022	Plaintiff's Original Petition
1JC-22-1640	Tides on Copper Creek vs. Kenneth Fillmore and all occpts	06/23/2022	Plaintiff's Original Petition
1JC-22-1641	Tides on Copper Creek vs. William Dobbins	06/23/2022	Plaintiff's Original Petition
1JC-22-1642	Tides on Copper Creek vs. Cody Wilks	06/23/2022	Plaintiff's Original Petition
1JC-22-1643	GARDEN PARK APARTMENTS vs. Emmitt Hamilton	06/24/2022	Plaintiff's Original Petition
1JC-22-1644	Avery Oaks, LP vs. Marianne Holiday	06/24/2022	Plaintiff's Original Petition

TXOCA JP 2011 Civil Report

TXWILLIAMSONPRO

Reporting Period: June, 2022

JP1

Case Number	Style	Activity Date	Activity Type
1JC-22-1645	Avery Oaks vs. Donshae Hicks,Stephanie Jarrin	06/24/2022	Plaintiff's Original Petition
1JC-22-1646	gerardo Benavides vs. Charles Cardona AND ALL OTHER OCCUPANTS	06/24/2022	Plaintiff's Original Petition
1JC-22-1652	Regency Indigo Austin, LLC vs. Samantha Simon AND ALL OTHER OCCUPANTS	06/27/2022	Plaintiff's Original Petition
1JC-22-1653	Pedcor Investments-2016-CLX, LP., aka Shadow Ridge by its agent, Pedcor Management Corporation vs. Eunice Dancer AND ALL OTHER OCCUPANTS	06/27/2022	Plaintiff's Original Petition
1JC-22-1654	Pedcor Investments-2016-CLX, LP., aka Shadow Ridge, by its agent Pedcor Management Corporation vs. Crystal Emesim, Darshawn Dukes and All Other Occupants	06/27/2022	Plaintiff's Original Petition
1JC-22-1658	Elizabeth Diane Bruch vs. JOSEPH TYLER BRUCH	06/27/2022	Plaintiff's Original Petition
1JC-22-1665	RYAN J SCHNABELvs. COLONIAL GRAND AT ASHTON OAKS to be served Megan Bravo	06/28/2022	Plaintiff's Original Petition
1JC-22-1667	Bel Michael Limited Partnership vs. Diane Watters AND ALL OTHER OCCUPANTS	06/28/2022	Plaintiff's Original Petition
1JC-22-1668	The Falls Round Rock vs. Natalia Garrett AND ALL OTHER OCCUPANTS	06/28/2022	Plaintiff's Original Petition
1JC-22-1669	8519 CAHILL (AUSTIN) LLC dba POLO CLUB vs. DARNISCHA CONLEY DOSS AND ALL OTHER OCCUPANTS	06/29/2022	Plaintiff's Original Petition
1JC-22-1670	CONTINENTAL 515 FUND LLC dba SPRINGS AT ROUND ROCK vs. SONNY DAVIS and all other occupants	06/29/2022	Plaintiff's Original Petition
1JC-22-1671	CONTINENTAL 515 FUND LLC dba SPRINGS AT ROUND ROCK vs. LATONYA WOODRUFF,MICHAEL GROSS AND ALL OTHER OCCUPANTS	06/29/2022	Plaintiff's Original Petition
1JC-22-1672	1979 EHRLICH INVESTMENT TRUST dba URBAN NORTH vs. JUSTUS BOSQUEZ AND ALL OTHER OCCUPANTS	06/29/2022	Plaintiff's Original Petition
1JC-22-1673	LANTERN MASSANDRA OWNER, LLC dba THE LANTERN APARTMENTS vs. LIZIE TAYLOR AND ALL OTHER OCCUPANTS	06/29/2022	Plaintiff's Original Petition
1JC-22-1674	WMCI AUSTIN V, LLC dba BEXLEY AT LAKELINE vs. SAMANTHA DAUNNO,ZANE SMITH	06/29/2022	Plaintiff's Original Petition
1JC-22-1682	RED HILLS VILLAS vs. Gabriella Brewer All Other Occupants	06/30/2022	Plaintiff's Original Petition
1JC-22-1683	Red Hills Villas vs. Cista Arceneaux All Other Occupants	06/30/2022	Petition (JP OCA)
1JC-22-1684	Lily B Sanchez vs. Kreshonya Brightwell	06/30/2022	Plaintiff's Original Petition

TXOCA JP 2011 Civil Report

TXWILLIAMSONPRO

Reporting Period: June, 2022

JP1

Case Number	Style	Activity Date	Activity Type
1JC-22-1687	BADGER AUSTIN LLC dba PARKWOOD TERRACE vs. NINA MORITA AND ALL OTHER OCCUPANTS	06/30/2022	Plaintiff's Original Petition
1JC-22-1688	BADGER AUSTIN LLC dba PARKWOOD TERRACE vs. ALEXANDRIA HENDERSON AND ALL OTHER OCCUPANTS	06/30/2022	Plaintiff's Original Petition
1JC-22-1689	WMCI AUSTIN VII, LLC dba BEXLEY ROUND ROCK vs. SAMUEL THACKER AND ALL OTHER OCCUPANTS	06/30/2022	Plaintiff's Original Petition

Landlord or Tenant Total: 165

Small Claims

Case Number	Style	Activity Date	Activity Type
1JC-22-1353	MICAH FOX vs. HOLLY GARCIA	06/01/2022	Plaintiff's Original Petition
1JC-22-1378	Jose Gomez vs. Armando Serna	06/02/2022	Plaintiff's Original Petition
1JC-22-1389	Roberta Lynn Walker vs. Shailendra Kumar	06/02/2022	Plaintiff's Original Petition
1JC-22-1421	Anderson Mill Austin Emergency Center LLC vs. Corporation Service Company DBA Humana, Inc. (Humana Health Plan, Inc.)	06/02/2022	Plaintiff's Original Petition
1JC-22-1467	Debra Kay Head vs. Wyley's Fence and Outdoors	06/03/2022	Plaintiff's Original Petition
1JC-22-1473	US Lloyds Insurance Company as Subrogee of Denee Brown vs. Osman Ardolo Morales and Christopher James Vrba	06/06/2022	Plaintiff's Original Petition
1JC-22-1477	John Newhouse, III, Claire King vs. David A. House,Pro Surface, Inc.	06/07/2022	Plaintiff's Original Petition
1JC-22-1510	Ex Parte vs. SERVILLANO MODESTO, Jr.	06/13/2022	Plaintiff's Original Petition
1JC-22-1540	KIMBERLY COLVIN vs. RAMON MONTES AGUILAR	06/15/2022	Plaintiff's Original Petition
1JC-22-1598	Allstate Indemnity Company As Subrogee Of Ulla Datta vs. Sandy Lavalle	06/17/2022	Plaintiff's Original Petition
1JC-22-1607	David Schrader vs. Daniel Cook	06/21/2022	Plaintiff's Original Petition
1JC-22-1608	Janice M Jones-Reyes vs. Paul R Reyes	06/21/2022	Plaintiff's Original Petition
1JC-22-1614	ATLAS CREDIT vs. TAMMY ALEXANDER	06/22/2022	Plaintiff's Original Petition
1JC-22-1615	JTE Company, LLC vs. Robert Nunn Edwards 121 Baldwin St Hutto, TX 78683	06/22/2022	Plaintiff's Original Petition
1JC-22-1617	Charith Hemasiri vs. DEE DEE'S LANDSCAPING	06/22/2022	Plaintiff's Original Petition
1JC-22-1648	Shannon Ambrose vs. Abraham Ngaima	06/27/2022	Plaintiff's Original Petition
1JC-22-1649	BUREAUS INVESTMENT GROUP vs. GARY D RAYBORN	06/24/2022	Plaintiff's Original Petition
1JC-22-1655	Allstate Fire And Casualty Insurance Company As Subrogee Of Nathalia Martinez-Lopez vs. Domingo Aranga-Dolanos	06/27/2022	Plaintiff's Original Petition
1JC-22-1656	City of Austin vs. Infinity Group Enterprises D/B/A Verizon A/K/A My Infinity Wireless, Inc.	06/27/2022	Plaintiff's Original Petition

TXOCA JP 2011 Civil Report

TXWILLIAMSONPRO

Reporting Period: June, 2022

JP1

Case Number	Style	Activity Date	Activity Type
1JC-22-1657	City of Austin vs. Spirit Halloween Superstores, LLC. D/B/A Spirit Halloween	06/27/2022	Plaintiff's Original Petition
1JC-22-1662	Veronica K Robinson vs. True Custom Countertops	06/28/2022	Plaintiff's Original Petition
1JC-22-1663	Painting and Remodeling Connection LLC vs. Operation Relief Center INC 12720 HILLCREST ROAD SUITE 320 DALLAS, TX 75230 CEDAR PARK TOWNHOMES 400 E. CYPRESS CREEK RD CEDAR PARK, TX 78613	06/27/2022	Plaintiff's Original Petition
1JC-22-1664	EDDIE PERKINS vs. MIKE EDWARDS	06/28/2022	Plaintiff's Original Petition
1JC-22-1666	Cory Searfass vs. Uber Technologies Inc. (Uber Eats)	06/28/2022	Plaintiff's Original Petition
1JC-22-1675	BITSOFCODE SOFTWARE SYSTEMS, INC. vs. NAGARAJU DONTULA	06/29/2022	Plaintiff's Original Petition
1JC-22-1680	EX PARTE : VS Brittani Hauser	06/30/2022	Plaintiff's Original Petition
1JC-22-1681	JULIANA REESE STEVENSON vs. FIDELITY WARRANTY SERVICES INC	06/30/2022	Plaintiff's Original Petition
1JC-22-1685	Abdulgani Bariskan vs. Greystar C/O: Toscana Apartments	06/30/2022	Plaintiff's Original Petition
1JC-22-1686	Kynama Wald vs. Leland's Industries LLC	06/30/2022	Plaintiff's Original Petition
1ODL-22-0011	Ex Parte vs.Marcus Evans	06/10/2022	Petition for Occupational Drivers License
1ODL-22-0012	Ex Parte vs.AHMED NOOH	06/17/2022	Petition for Occupational Drivers License

Small Claims Total: 31

2. New Cases Filed Total: 319

6. Default Judgments

Debt Claim

Case Number	Style	Activity Date	Activity Type
1JC-19-2271	PERSOLVE LEGAL GROUP, LLP VS ASHLIE MECKLEY	06/01/2022	Default Judgment (6)
1JC-20-0847	Karrie Woods vs. Robert Strohmeier	06/16/2022	Default Judgment (6)
1JC-21-0062	Lvnv Funding Llc vs. Kelly Shannon	06/30/2022	Default Judgment (6)
1JC-21-0592	Lvnv Funding Llc vs. Jose Aquino	06/16/2022	Default Judgment (6)
1JC-21-0912	Midland Credit Management Inc. vs. Douglas Brown	06/01/2022	Default Judgment (6)
1JC-21-1027	U.S. Bank National Association vs. Matthew W David	06/30/2022	Default Judgment (6)
1JC-21-1102	Portfolio Recovery Associates, LLC Assignee Of Synchrony Bank / Synchrony Bank / vs. Carmen Phillips	06/16/2022	Default Judgment (6)
1JC-21-1464	COLLINS ASSET GROUP, LLC vs. WILLIAM KLABO	06/21/2022	Default Judgment (6)
1JC-21-1643	CAPITAL ONE BANK (USA), N.A. vs. JASON A BARNETT	06/07/2022	Default Judgment (6)
1JC-21-1700	Absolute Resolutions Investments Llc vs. Howard Moore	06/13/2022	Default Judgment (6)
1JC-22-0316	Westlake Services, LLC, Dba Westlake Financial Services vs. Jose M Castillo Ramos AKA Jose Manuel Castillo Ramos,Laura Albiter Hernandez	06/13/2022	Default Judgment (6)
1JC-22-0579	Lvnv Funding Llc vs. Meredith Mcwhirter	06/01/2022	Default Judgment (6)
1JC-22-0583	CAVALRY SPV I, LLC, AS ASSIGNEE OF CITIBANK, N.A. vs. DAVID A HEMMER	06/06/2022	Default Judgment (6)
1JC-22-0667	Lvnv Funding Llc vs. Grace Daniels	06/14/2022	Default Judgment (6)
1JC-22-0678	Conn Appliances Inc. vs. Barbara Hamby	06/13/2022	Default Judgment (6)
1JC-22-0687	Lvnv Funding Llc vs. Lauren Rodriguez	06/01/2022	Default Judgment (6)
1JC-22-0736	Portfolio Recovery Associates, Llc vs. Sumaya S Farah	06/30/2022	Default Judgment (6)
1JC-22-0739	Resurgent Receivables Llc vs. Argos Garcia	06/16/2022	Default Judgment (6)

TXOCA JP 2011 Civil Report

TXWILLIAMSONPRO

Reporting Period: June, 2022

JP1

Case Number	Style	Activity Date	Activity Type
1JC-22-0756	Onemain Financial Group Llc vs. Whitley B Streva	06/24/2022	Default Judgment (6)
1JC-22-0905	Jefferson Capital Systems, Llc vs. Regina Pompey	06/16/2022	Default Judgment (6)
1JC-22-0921	Credit Corp Solutions Inc. vs. Avis Buchananwalker	06/21/2022	Default Judgment (6)
1JC-22-0949	Credit Corp Solutions Inc vs. Amanda Dollarlarson	06/13/2022	Default Judgment (6)
1JC-22-0969	Midland Credit Management Inc. vs. Danette Brown	06/29/2022	Default Judgment (6)
1JC-22-1011	Conn Appliances Inc. vs. Javier E. Salazar	06/21/2022	Default Judgment (6)
1JC-22-1033	Lvnv Funding Llc vs. Aleksandr Konshin	06/21/2022	Default Judgment (6)
1JC-22-1043	Lvnv Funding Llc vs. George Robles	06/13/2022	Default Judgment (6)
1JC-22-1052	Resurgent Receivables Llc vs. Ruben Villarreal	06/21/2022	Default Judgment (6)
1JC-22-1078	Lvnv Funding Llc vs. Betty Valentine	06/30/2022	Default Judgment (6)

Debt Claim Total: 28

Landlord or Tenant

Case Number	Style	Activity Date	Activity Type
1JC-22-1132	Tides on Copper Creek vs. Autumn Barrow + Tremont Barrow + ALL OCCPTS	06/01/2022	Default Judgment (6)
1JC-22-1279	1200 MAYS LLC dba DERBY PARK vs. DANIEL GUTIERREZ-LANDIN,JACQUELINE PINEDA-CASTILLO AND ALL OTHER OCCUPANTS	06/14/2022	Default Judgment (6)
1JC-22-1294	Mid-America Apartments L.P. Dba CG Ashton Oaks vs. Kelly Brown AND ALL OTHER OCCUPANTS	06/14/2022	Default Judgment (6)
1JC-22-1317	SANDALWOOD dba TOWNHOMES AT DOUBLE CREEK vs. NINIA PRICE AND ALL OTHER OCCUPANTS	06/14/2022	Default Judgment (6)
1JC-22-1318	SANDALWOOD dba TOWNHOMES AT DOUBLE CREEK vs. GWANSHEMA LADD AND ALL OTHER OCCUPANTS	06/14/2022	Default Judgment (6)
1JC-22-1319	SANDALWOOD dba TOWNHOMES AT DOUBLE CREEK vs. VANITY SIMPKINS AND ALL OTHER OCCUPANTS	06/14/2022	Default Judgment (6)
1JC-22-1320	SANDALWOOD dba TOWNHOMES AT DOUBLE CREEK vs. SALATHIA GREEN AND ALL OTHER OCCUPANTS	06/14/2022	Default Judgment (6)
1JC-22-1401	FM 1325 TX PARTNERS LLC dba PRESERVE AT ROLLING OAKS vs. RACHEL PURNELL AND ALL OTHER OCCUPANTS	06/21/2022	Default Judgment (6)

Landlord or Tenant Total: 8

6. Default Judgments Total: 36

JP1

7. Agreed Judgments

Debt Claim

Case Number	Style	Activity Date	Activity Type
1JC-20-0743	Conn Appliances Inc. vs. Jose Reyes	06/06/2022	Agreed Judgments
1JC-21-1012	CAVALRY SPV I, LLC ASSIGNEE OF CITIBANK, N.A. vs. Nadia J Ramirez	06/10/2022	Agreed Judgments
1JC-21-1634	Lvnv Funding Llc vs. Bryan Nevarez	06/21/2022	Agreed Judgments
1JC-22-0080	CITIBANK, N.A. vs. MICHAEL P GAGE	06/23/2022	Agreed Judgments
1JC-22-0231	CITIBANK, N.A. vs. BRIAN THOLEN	06/01/2022	Agreed Judgments
1JC-22-0551	CAPITAL ONE BANK (USA), N.A. vs. ISSIAGA TRAORE	06/07/2022	Agreed Judgments
1JC-22-0670	CAPITAL ONE BANK (USA), N.A., assignee of HSBC BANK NEVADA, N.A. vs. FELICIA M HARRIS	06/01/2022	Agreed Judgments
1JC-22-1251	Onemain Financial Group, Llc vs. Samuel B Mandello	06/21/2022	Agreed Judgments
1JC-22-1258	Midland Credit Management Inc. vs. James A. Simmons III	06/21/2022	Agreed Judgments

Debt Claim Total: 9

Small Claims

Case Number	Style	Activity Date	Activity Type
1JC-22-0491	CEDAR PARK HEALTH SYSTEM, L.P. vs. ROCHELL MAY,WILL MAY	06/16/2022	Agreed Judgments

Small Claims Total: 1

7. Agreed Judgments Total: 10

8. Trial/Hearing by Judge/Hearing Officer

Debt Claim

Case Number	Style	Activity Date	Activity Type
1JC-19-1637	Conn Appliances Inc. vs. Maria D. Camacho	06/13/2022	Trial/Hearing by Judge (Civil) (8)
1JC-20-0753	Conn Appliances Inc. vs. Vesna Ajanovic	06/13/2022	Trial/Hearing by Judge (Civil) (8)

Debt Claim Total: 2

Landlord or Tenant

Case Number	Style	Activity Date	Activity Type
1JC-22-1118	Mid-America Apartments L.P. Dba CG Ashton Oaks vs. Renee Trevino, Ajha Whitmill AND ALL OTHER OCCUPANTS	06/01/2022	Trial/Hearing by Judge (Civil) (8)
1JC-22-1119	Mid-America Apartments L.P. Dba CG Ashton Oaks vs. Kanetha Robinson and All Other Occupants	06/01/2022	Trial/Hearing by Judge (Civil) (8)
1JC-22-1120	Mid-America Apartments L.P. Dba CG Ashton Oaks vs. Yunet Pavon Roger Martinez and all other occupants	06/01/2022	Trial/Hearing by Judge (Civil) (8)
1JC-22-1122	Mid-America Apartments L.P. Dba CG Ashton Oaks vs. Alisha Thompson and All Other Occupants	06/01/2022	Trial/Hearing by Judge (Civil) (8)
1JC-22-1127	Camden La Frontera vs. DAVID MANESS & All Others	06/01/2022	Trial/Hearing by Judge (Civil) (8)
1JC-22-1131	Tides on Copper Creek vs. Tawana Stubbs +all occpts	06/01/2022	Trial/Hearing by Judge (Civil) (8)
1JC-22-1133	Tides on Copper Creek vs. Darnell Franklin + all occpts	06/01/2022	Trial/Hearing by Judge (Civil) (8)
1JC-22-1138	Tides on Copper Creek vs. Zachary Fraunhofer + ALL OCCPTS	06/01/2022	Trial/Hearing by Judge (Civil) (8)
1JC-22-1140	Tides on Copper Creek vs. Jaya Salone + ALL OCCPTS	06/01/2022	Trial/Hearing by Judge (Civil) (8)
1JC-22-1141	Tides on Copper Creek vs. Collin Alexander Anderson + All Occpts	06/01/2022	Trial/Hearing by Judge (Civil) (8)
1JC-22-1144	Tides on Copper Creek vs. Darrin Hills + All Occpts	06/01/2022	Trial/Hearing by Judge (Civil) (8)
1JC-22-1146	Tides on Copper Creek vs. Lawrence Pavia + all occpts	06/01/2022	Trial/Hearing by Judge (Civil) (8)
1JC-22-1147	12600 AVERY RANCH PROPERTY, LLC dba MUIR LAKE vs. KIARA DOVE AND ALL OTHER OCCUPANTS	06/01/2022	Trial/Hearing by Judge (Civil) (8)
1JC-22-1157	BELMONT PLACE dba BELMONT PLACE APARTMENTS vs. SHANICKA ADDY AND ALL OTHER OCCUPANTS	06/02/2022	Trial/Hearing by Judge (Civil) (8)
1JC-22-1166	Camden Amber Oaks vs. Regina Rogers AND ALL OTHER OCCUPANTS	06/08/2022	Trial/Hearing by Judge (Civil) (8)
1JC-22-1168	Camden Amber Oaks vs. Javier Saucedo AND ALL OTHER OCCUPANTS	06/02/2022	Trial/Hearing by Judge (Civil) (8)
1JC-22-1171	Camden Amber Oaks vs. Marquis Ellis AND ALL OTHER OCCUPANTS	06/02/2022	Trial/Hearing by Judge (Civil) (8)
1JC-22-1173	Artisan I, LLC vs. Nolan Christopher Welch AND ALL OTHER OCCUPANTS	06/02/2022	Trial/Hearing by Judge (Civil) (8)
1JC-22-1175	Artisan I, LLC vs. Stephanie Rizzo	06/02/2022	Trial/Hearing by Judge (Civil) (8)

TXOCA JP 2011 Civil Report

TXWILLIAMSONPRO

Reporting Period: June, 2022

JP1

Case Number	Style	Activity Date	Activity Type
1JC-22-1176	Regency Indigo Austin, LLC vs. Anna Azilla,Destany Guyton and all other occupants	06/01/2022	Trial/Hearing by Judge (Civil) (8)
1JC-22-1177	Lakeline Parmer Lane vs. Donovan Langley	06/02/2022	Trial/Hearing by Judge (Civil) (8)
1JC-22-1180	Lakeline Parmer Lane vs. Roxana Olivo	06/02/2022	Trial/Hearing by Judge (Civil) (8)
1JC-22-1183	CONTINENTAL 515 FUND LLC dba SPRINGS AT ROUND ROCK vs. JOSEPH BERRY AND ALL OTHER OCCUPANTS	06/02/2022	Trial/Hearing by Judge (Civil) (8)
1JC-22-1185	MLVI Martha's Vineyard Apartments, LL vs. Troy Lamers	06/02/2022	Trial/Hearing by Judge (Civil) (8)
1JC-22-1186	MLVI Martha's Vineyard Apartments, LL vs. CURTISS WILLIAMS ; ALL OTHER OCCUPANTS	06/02/2022	Trial/Hearing by Judge (Civil) (8)
1JC-22-1192	JOA INVESTMENTS vs. Anthony Gonzales,Samantha Benford	06/02/2022	Trial/Hearing by Judge (Civil) (8)
1JC-22-1193	The M at Lakeline vs. LaKeidra Carathers and all other occupants	06/02/2022	Trial/Hearing by Judge (Civil) (8)
1JC-22-1198	AVBH LAKELINE CROSSING, LLC D/B/A LAKELINE CROSSING vs. JONI SHARP AND ALL OCCUPANTS	06/02/2022	Trial/Hearing by Judge (Civil) (8)
1JC-22-1208	Regency Indigo Austin, LLC (DBA Indigo Apartments) vs. Rilen Bayot AND ALL OTHER OCCUPANTS	06/02/2022	Trial/Hearing by Judge (Civil) (8)
1JC-22-1211	AVBH LAKELINE CROSSING, LLC D/B/A LAKELINE CROSSING vs. DORA GARZA AND ALL OCCUPANTS	06/02/2022	Trial/Hearing by Judge (Civil) (8)
1JC-22-1212	AVBH LAKELINE CROSSING, LLC D/B/A LAKELINE CROSSING vs. GREGG BAETHGE AND ALL OCCUPANTS	06/02/2022	Trial/Hearing by Judge (Civil) (8)
1JC-22-1217	AVBH LAKELINE CROSSING, LLC D/B/A LAKELINE CROSSING vs. ERIKA ALTO AND ALL OCCUPANTS	06/02/2022	Trial/Hearing by Judge (Civil) (8)
1JC-22-1218	AVBH LAKELINE CROSSING, LLC D/B/A LAKELINE CROSSING vs. NATALIE JOHNSON AND ALL OCCUPANTS	06/02/2022	Trial/Hearing by Judge (Civil) (8)
1JC-22-1219	AVBH LAKELINE CROSSING, LLC D/B/A LAKELINE CROSSING vs. JOEL KOSTER, KRISTIN BEVINETTO AND ALL OTHERS	06/02/2022	Trial/Hearing by Judge (Civil) (8)
1JC-22-1220	AVBH LAKELINE CROSSING, LLC D/B/A LAKELINE CROSSING vs. JENNIFER GATTILIA AND ALL OCCUPANTS	06/02/2022	Trial/Hearing by Judge (Civil) (8)
1JC-22-1221	CRP/AR LA FRONTERA OWNER, LP D/B/A BROADSTONE LA FRONTERA vs. KIMBERLY DAVIS AND ALL OCCUPANTS	06/02/2022	Trial/Hearing by Judge (Civil) (8)

TXOCA JP 2011 Civil Report

TXWILLIAMSONPRO

Reporting Period: June, 2022

JP1

Case Number	Style	Activity Date	Activity Type
1JC-22-1224	Lakeline East Apartments vs. Nihja Green and all other occupants.	06/02/2022	Trial/Hearing by Judge (Civil) (8)
1JC-22-1225	Lakeline East Apartments vs. Tatyana Michelle Matlock AND ALL OTHER OCCUPANTS	06/07/2022	Trial/Hearing by Judge (Civil) (8)
1JC-22-1232	WRPV XIII SC AUSTIN, LLC dba MADISON AT STONE CREEK vs. TILMON WILLIAMS AND ALL OTHER OCCUPANTS	06/30/2022	Trial/Hearing by Judge (Civil) (8)
1JC-22-1233	MFT-THE CREEK, LLC dba THE CREEK vs. ALAYHA LEWIS,BREANA LEWIS And All Other Occupants	06/07/2022	Trial/Hearing by Judge (Civil) (8)
1JC-22-1234	MFT-THE CREEK, LLC dba THE CREEK vs. MATTHEW BROWN AND ALL OTHER OCCUPANTS	06/07/2022	Trial/Hearing by Judge (Civil) (8)
1JC-22-1238	THE LYND COMPANY dba LAKESIDE AT LA FRONTERA vs. KIRK LAWSON AND ALL OTHER OCCUPANTS	06/07/2022	Trial/Hearing by Judge (Civil) (8)
1JC-22-1244	Colonial Village at Sierra Vista vs. Raheem Brand and all other occupants	06/07/2022	Trial/Hearing by Judge (Civil) (8)
1JC-22-1249	AVBH LAKELINE CROSSING, LLC D/B/A LAKELINE CROSSING vs. NELDA EDDINGS AND ALL OCCUPANTS	06/07/2022	Trial/Hearing by Judge (Civil) (8)
1JC-22-1255	BELMONT PLACE dba BELMONT PLACE APARTMENTS vs. TAYLOR LEMONS AND ALL OTHER OCCUPANTS	06/07/2022	Trial/Hearing by Judge (Civil) (8)
1JC-22-1256	WHC SONA TIC, LLC dba SONA vs. JUAN GARCIA	06/07/2022	Trial/Hearing by Judge (Civil) (8)
1JC-22-1259	ROCK SPRINGS OWNER, LP dba ROCK SPRINGS DUPLEXES vs. PERLA MACIAS AND ALL OTHER OCCUPANTS	06/07/2022	Trial/Hearing by Judge (Civil) (8)
1JC-22-1260	ROCK SPRINGS OWNER, LP dba ROCK SPRINGS DUPLEXES vs. JEESSICA MELTON AND ALL OTHER OCCUPANTS	06/07/2022	Trial/Hearing by Judge (Civil) (8)
1JC-22-1261	Gill Mcintyre and Mardelle J. Mcintyre as Trustees of the Gill McIntyre and Mardelle J. McIntyre revocable inter vivos trust created under agreement dated July 22, 1992 vs. ANTWAN P. THURMOND, CYNTHIA MARIE SAMAYOA, AND ALL OCCUPANTS OF 402 RAWHIDE LOOP ROUND ROCK, TEXAS 78681	06/07/2022	Trial/Hearing by Judge (Civil) (8)
1JC-22-1266	Regency Indigo Austin, LLC vs. Airalih Jaimes, Julian James and all other occupants	06/07/2022	Trial/Hearing by Judge (Civil) (8)
1JC-22-1267	WMCI AUSTIN V, LLC dba BEXLEY AT LAKELINE vs. CHYNAH THOMAS AND ALL OTHER OCCUPANTS	06/07/2022	Trial/Hearing by Judge (Civil) (8)
1JC-22-1268	WMCI AUSTIN V, LLC dba BEXLEY AT LAKELINE vs. CHRISTIAN GREEN AND ALL OTHER OCCUPANTS	06/07/2022	Trial/Hearing by Judge (Civil) (8)
1JC-22-1269	WMCI AUSTIN V, LLC dba BEXLEY AT LAKELINE vs. ZACHARIAH PICKENS, DENICE PICKENS AND ALL OTHER OCCUPANTS	06/07/2022	Trial/Hearing by Judge (Civil) (8)

TXOCA JP 2011 Civil Report

TXWILLIAMSONPRO

Reporting Period: June, 2022

JP1

Case Number	Style	Activity Date	Activity Type
1JC-22-1270	CONTINENTAL 516 FUND LLC dba SPRINGS AT LAKELINE vs. TOMMY NEFEDRO AND ALL OTHER OCCUPANTS	06/08/2022	Trial/Hearing by Judge (Civil) (8)
1JC-22-1272	ENCLAVE APARTMENTS ROUND ROCK LLC.dba ENCLAVE APARTMENTS vs. ALIAH JUAREZ,JAMES HERNANDEZ AND ALL OTHER OCCUPANTS	06/07/2022	Trial/Hearing by Judge (Civil) (8)
1JC-22-1273	ENCLAVE APARTMENTS ROUND ROCK LLC dba ENCLAVE APARTMENTS vs. LESLIEA HAWTHORNE, JORDAN WHITE And All Other Occupants	06/07/2022	Trial/Hearing by Judge (Civil) (8)
1JC-22-1275	Oakville Apartments vs. Torreyana Smith/Tatyana Hines	06/14/2022	Trial/Hearing by Judge (Civil) (8)
1JC-22-1276	1200 MAYS LLC dba DERBY PARK vs. JULIAN SANCHEZ AND ALL OTHER OCCUPANTS	06/23/2022	Trial/Hearing by Judge (Civil) (8)
1JC-22-1281	1200 MAYS LLC dba DERBY PARK vs. ERICA JOHNSON AND ALL OTHER OCCUPANTS	06/21/2022	Trial/Hearing by Judge (Civil) (8)
1JC-22-1283	Bartz Ranch vs. KEANNA WILLIAMS	06/14/2022	Trial/Hearing by Judge (Civil) (8)
1JC-22-1285	Jennifer L. Wiley vs. James Louis Wiley Franklin	06/14/2022	Trial/Hearing by Judge (Civil) (8)
1JC-22-1302	LODGE MULTIFAMILY AUSTIN, LP dba LANTOWER ROUND ROCK vs. JOHN FLEMING AND ALL OTHER OCCUPANTS	06/14/2022	Trial/Hearing by Judge (Civil) (8)
1JC-22-1316	8312 FATHOM DB LLC dba SUMMIT AT WESTWOOD vs. MECKALA ALEXANDER AND ALL OTHER OCCUPANTS	06/21/2022	Trial/Hearing by Judge (Civil) (8)
1JC-22-1327	Tides on Copper Creek vs. Karla Wilson and all occpts	06/21/2022	Trial/Hearing by Judge (Civil) (8)
1JC-22-1328	Tides on Copper Creek vs. Andrew Miller AND ALL OCCPTS	06/21/2022	Trial/Hearing by Judge (Civil) (8)
1JC-22-1329	Tides on Copper Creek vs. Jerad DeLuco and all occpts	06/21/2022	Trial/Hearing by Judge (Civil) (8)
1JC-22-1331	Tides on Copper Creek vs. Jamauri Brown and all occpts	06/21/2022	Trial/Hearing by Judge (Civil) (8)
1JC-22-1332	Tides on Copper Creek vs. Miranda Toney + all occpts	06/21/2022	Trial/Hearing by Judge (Civil) (8)
1JC-22-1345	Tides on Copper Creek vs. Kenneth Smith & all occpts	06/21/2022	Trial/Hearing by Judge (Civil) (8)
1JC-22-1347	Tides on Copper Creek vs. Savannah Cridland AND ALL OCCPTS	06/14/2022	Trial/Hearing by Judge (Civil) (8)
1JC-22-1349	1200 MAYS LLC dba DERBY PARK vs. VICTORIA SMALL AND ALL OTHER OCCUPANTS	06/14/2022	Trial/Hearing by Judge (Civil) (8)

TXOCA JP 2011 Civil Report

TXWILLIAMSONPRO

Reporting Period: June, 2022

JP1

Case Number	Style	Activity Date	Activity Type
1JC-22-1350	1200 MAYS LLC dba DERBY PARK vs. AUBREY RIVERS,DARRELL RIVERS AND ALL OTHER OCCUPANTS	06/21/2022	Trial/Hearing by Judge (Civil) (8)
1JC-22-1352	Red Hills Villas vs. Gabriella Brewer & all other occupants	06/21/2022	Trial/Hearing by Judge (Civil) (8)
1JC-22-1381	Villages at Turtle Rock vs. Christian Moore AND ALL OCCUPANTS	06/21/2022	Trial/Hearing by Judge (Civil) (8)
1JC-22-1383	Villages at Turtle Rock vs. Alyssa Dejesus & All Occupants	06/21/2022	Trial/Hearing by Judge (Civil) (8)
1JC-22-1399	FM 1325 TX PARTNERS LLC dba PRESERVE AT ROLLING OAKS vs. GAVIN LUCKETT	06/21/2022	Trial/Hearing by Judge (Civil) (8)
1JC-22-1402	SANDALWOOD dba TOWNHOMES AT DOUBLE CREEK vs. NICKIE HENDERSON AND ALL OTHER OCCUPANTS	06/21/2022	Trial/Hearing by Judge (Civil) (8)
1JC-22-1405	FM 1325 TX PARTNERS LLC dba PRESERVE AT ROLLING OAKS vs. JESSICA ALVARADO AND ALL OTHER OCCUPANTS	06/21/2022	Trial/Hearing by Judge (Civil) (8)
1JC-22-1406	FM 1325 TX PARTNERS LLC dba PRESERVE AT ROLLING OAKS vs. NATALIE LENARD AND ALL OTHER OCCUPANTS	06/21/2022	Trial/Hearing by Judge (Civil) (8)
1JC-22-1407	REGENCY INDIGO AUSTIN, LLC D/B/A INDIGO APARTMENTS vs. ABIOLA AHMED	06/21/2022	Trial/Hearing by Judge (Civil) (8)
1JC-22-1409	1979 EHRLICH INVESTMENT TRUST dba URBAN NORTH vs. DEIJA SANDERS AND ALL OTHER OCCUPANTS	06/21/2022	Trial/Hearing by Judge (Civil) (8)
1JC-22-1419	Waters at Sunrise, LP vs. Priscilla Garcia & All Occupants	06/21/2022	Trial/Hearing by Judge (Civil) (8)
1JC-22-1420	Waters at Sunrise, LP vs. Juan Garcia Jr. and All Occupants	06/21/2022	Trial/Hearing by Judge (Civil) (8)
1JC-22-1422	Lily B Sanchez vs. Kreshonya Brightwell	06/21/2022	Trial/Hearing by Judge (Civil) (8)
1JC-22-1445	La Frontera Square vs. Richard Adams	06/23/2022	Trial/Hearing by Judge (Civil) (8)
1JC-22-1448	Artisan I, LLC vs. Patricia Anderson AND ALL OTHER OCCUPANTS	06/23/2022	Trial/Hearing by Judge (Civil) (8)
1JC-22-1450	8312 FATHOM DB LLC dba SUMMIT AT WESTWOOD vs. Tanner Harvey And All Other Occupants	06/28/2022	Trial/Hearing by Judge (Civil) (8)
1JC-22-1451	LANTERN MASSANDRA OWNER, LLC dba THE LANTERN APARTMENTS vs. Tracy McKay, James Ramert And All Other Occupants	06/21/2022	Trial/Hearing by Judge (Civil) (8)

TXOCA JP 2011 Civil Report

TXWILLIAMSONPRO

Reporting Period: June, 2022

JP1

Case Number	Style	Activity Date	Activity Type
1JC-22-1453	LANTERN MASSANDRA OWNER, LLC dba THE LANTERN APARTMENTS vs. PETER THARIAL,RESMI PETER AND ALL OTHER OCCUPANTS	06/21/2022	Trial/Hearing by Judge (Civil) (8)
1JC-22-1454	Carlos Acevedo vs. Sarah Smith	06/21/2022	Trial/Hearing by Judge (Civil) (8)
1JC-22-1455	Rocking Horse Ranch vs. Mark Hale,Robert Warren	06/23/2022	Trial/Hearing by Judge (Civil) (8)
1JC-22-1456	BADGER AUSTIN LLC dba PARKWOOD TERRACE vs. TENECIA GORDON,KENDRICK MYLES	06/21/2022	Trial/Hearing by Judge (Civil) (8)
1JC-22-1457	ROCK SPRINGS OWNER, LP dba ROCK SPRINGS DUPLEXES vs. JAKIRA WALKER AND ALL OTHER OCCUPANTS	06/21/2022	Trial/Hearing by Judge (Civil) (8)
1JC-22-1458	Artisan I, LLC vs. Gwen Holcomb and all other occupants	06/23/2022	Trial/Hearing by Judge (Civil) (8)
1JC-22-1460	8519 CAHILL (AUSTIN) LLC dba POLO CLUB vs. TELIA HOSEY,JASMINE DIXON AND ALL OTHER OCCUPANTS	06/23/2022	Trial/Hearing by Judge (Civil) (8)
1JC-22-1461	8519 CAHILL (AUSTIN) LLC dba POLO CLUB vs. TYJEE FRANKLIN AND ALL OTHER OCCUPANTS	06/23/2022	Trial/Hearing by Judge (Civil) (8)
1JC-22-1464	8519 CAHILL (AUSTIN) LLC dba POLO CLUB vs. Kimberly Bond And All Other Occupants	06/23/2022	Trial/Hearing by Judge (Civil) (8)
1JC-22-1465	Artisan I, LLC vs. Kiana Powell and all other occupants	06/23/2022	Trial/Hearing by Judge (Civil) (8)
1JC-22-1495	Ahmad Asgari vs. Jerry Auer & Jean Auer and or plus all other occupants	06/23/2022	Trial/Hearing by Judge (Civil) (8)
1JC-22-1496	13425 NORTH, LP dba GRIFFIS LAKELINE STATION vs. ROSHAY HOCKER AND ALL OTHER OCCUPANTS	06/23/2022	Trial/Hearing by Judge (Civil) (8)
1JC-22-1518	Mid-America Apartments L.P. Dba CG Ashton Oaks vs. Deijon Turner and all other occupants	06/30/2022	Trial/Hearing by Judge (Civil) (8)
1JC-22-1519	Mid-America Apartments L.P. Dba CG Ashton Oaks vs. Latoya Wiley And All Other Occupants	06/30/2022	Trial/Hearing by Judge (Civil) (8)
1JC-22-1520	Mid-America Apartments L.P. Dba CG Ashton Oaks vs. Damara Thomas And All Other Occupants	06/30/2022	Trial/Hearing by Judge (Civil) (8)
1JC-22-1521	Mid-America Apartments L.P. Dba CG Ashton Oaks vs. Lawrence Johnson And All Other Occupants	06/30/2022	Trial/Hearing by Judge (Civil) (8)
1JC-22-1523	Rhonda Carroll vs. Charmaine Cesunju	06/30/2022	Trial/Hearing by Judge (Civil) (8)
1JC-22-1529	Oakville Apartments vs. Rodney Maurice Thomas AND ALL OTHER OCCUPANTS	06/30/2022	Trial/Hearing by Judge (Civil) (8)

TXOCA JP 2011 Civil Report

TXWILLIAMSONPRO

Reporting Period: June, 2022

JP1

Case Number	Style	Activity Date	Activity Type
1JC-22-1532	Oakville Apartments vs. Barbara Cook	06/30/2022	Trial/Hearing by Judge (Civil) (8)
1JC-22-1533	12300 HYMEADOW LLC dba CHESAPEAKE APARTMENTS vs. DANIEL SERRANO AND ALL OTHER OCCUPANTS	06/30/2022	Trial/Hearing by Judge (Civil) (8)
1JC-22-1534	Pedcor Investments-2016-CLX, LP aka Shadow Ridge by its agent Pedcor Management Corp vs. Treasure Johnson and All Other Occupants	06/30/2022	Trial/Hearing by Judge (Civil) (8)
1JC-22-1535	12300 HYMEADOW LLC dba CHESAPEAKE APARTMENTS vs. RENEE ESTABROOK AND ALL OTHER OCCUPANTS	06/30/2022	Trial/Hearing by Judge (Civil) (8)
1JC-22-1537	1200 MAYS LLC dba DERBY PARK vs. DARREN THORNHILL AND ALL OTHER OCCUPANTS	06/30/2022	Trial/Hearing by Judge (Civil) (8)
1JC-22-1539	Oakville Apartments vs. Maria Simone Mosley	06/30/2022	Trial/Hearing by Judge (Civil) (8)
1JC-22-1545	WHC SONA TIC, LLC dba SONA vs. SAMANTHA NIVERO, DIAMOND SANCHEZ AND ALL OTHER OCCUPANTS	06/30/2022	Trial/Hearing by Judge (Civil) (8)
1JC-22-1551	THE LYND COMPANY dba LAKESIDE AT LA FRONTERA vs. KEARRA BLINKER AND ALL OTHER OCCUPANTS	06/30/2022	Trial/Hearing by Judge (Civil) (8)
1JC-22-1552	LYND LIVING dba LEGENDS LAKE CREEK vs. CLIFTON EDWARDS AND ALL OTHER OCCUPANTS	06/30/2022	Trial/Hearing by Judge (Civil) (8)
1JC-22-1553	Pedcor Investments-2016-CLX, LP aka Shadow Ridge by its agent Pedcor Management Corporation, vs. Deasia Ricks AND ALL OTHER OCCUPANTS	06/30/2022	Trial/Hearing by Judge (Civil) (8)
1JC-22-1555	LAKELINE ACQUISITION LLC dba ARELLA LAKELINE vs. ANDREW RECONNU AND ALL OTHER OCCUPANTS	06/30/2022	Trial/Hearing by Judge (Civil) (8)
1JC-22-1569	Gregory Douglass vs. Maria Hernandez,Tabita Maldonado	06/30/2022	Trial/Hearing by Judge (Civil) (8)

Landlord or Tenant Total: 118

Small Claims

Case Number	Style	Activity Date	Activity Type
1JC-20-0552	Elizabeth Pille,Patrick Pille vs. Leroy Martinez	06/21/2022	Trial/Hearing by Judge (Civil) (8)
1JC-20-0660	First Crush Tastings, Inc. vs. Frontier Spirits LLC	06/09/2022	Trial/Hearing by Judge (Civil) (8)
1JC-20-0687	A. Mike Hemmat; Pro Se vs. Judith L. Harkins, Hanover Insurance Group	06/15/2022	Trial/Hearing by Judge (Civil) (8)
1JC-20-0765	Mike Naugle vs. Ravi Manikundalam	06/16/2022	Trial/Hearing by Judge (Civil) (8)
1JC-20-0851	Veronica Johnson vs. Fatima Espinosa	06/30/2022	Trial/Hearing by Judge (Civil) (8)
1JC-20-0940	Miguel Avalos vs. David Thompson	06/30/2022	Trial/Hearing by Judge (Civil) (8)
1JC-20-1012	Aziz Shakarzahi,Ilia Shakarzahi vs. Joze Luis Zuniga	06/30/2022	Trial/Hearing by Judge (Civil) (8)
1JC-21-0454	Bryan Okpala vs. ARTISAN LUXURY APARTMENTS	06/03/2022	Trial/Hearing by Judge (Civil) (8)
1JC-21-0513	SANDREKE TERRY vs. PAMPERED AUTO CARE	06/02/2022	Trial/Hearing by Judge (Civil) (8)
1JC-22-0286	ANDREW DUMMAR vs. Ken Mongold	06/02/2022	Trial/Hearing by Judge (Civil) (8)
1JC-22-0343	SAMANTHA BRYANT vs. FIORE CATERING + EVENTS	06/02/2022	Trial/Hearing by Judge (Civil) (8)
1JC-22-0842	DWIGHT MILES SR. vs. BIG FROG CUSTOM T-SHIRTS INC.	06/22/2022	Trial/Hearing by Judge (Civil) (8)
1JC-22-0937	KENNETH KULUSKI vs. Oakville Apartments	06/08/2022	Trial/Hearing by Judge (Civil) (8)
1JC-22-1240	KENDRA ESTES vs. EAGLE TOWING & RECOVERY, INC	06/10/2022	Trial/Hearing by Judge (Civil) (8)
1JC-22-1243	Austin Bounds vs. Lakeside Towing	06/16/2022	Trial/Hearing by Judge (Civil) (8)
1JC-22-1510	Ex Parte vs. SERVILLANO MODESTO, Jr.	06/13/2022	Trial/Hearing by Judge (Civil) (8)
1ODL-22-0011	Ex Parte vs.Marcus Evans	06/16/2022	Trial/Hearing by Judge (Civil) (8)

Small Claims Total: 17

8. Trial/Hearing by Judge/Hearing Officer Total: 137

10. Dismissed for Want of Prosecution

Debt Claim

Case Number	Style	Activity Date	Activity Type
1JC-21-0534	American Express National Bank vs. Janedia Caraway	06/06/2022	Dismissed For Want of Prosecution (10)

Debt Claim Total: 1

Landlord or Tenant

Case Number	Style	Activity Date	Activity Type
1JC-22-1137	Rocking Horse Ranch vs. Robert Warren,Mark Hale	06/01/2022	Dismissed For Want of Prosecution (10)
1JC-22-1154	THE LYND COMPANY dba LAKESIDE AT LA FRONTERA vs. KEARRA BLINKER AND ALL OTHER OCCUPANTS	06/01/2022	Dismissed For Want of Prosecution (10)
1JC-22-1228	Tuan Nguyen vs. GALICIA GUADALUPE DE AGUINAGA	06/07/2022	Dismissed For Want of Prosecution (10)
1JC-22-1282	Richard A Adams vs. Gabriella Coen Yvette Marie Coen	06/23/2022	Dismissed For Want of Prosecution (10)
1JC-22-1431	Northland Lakeline II, LLC vs. RIESE A PANTER	06/21/2022	Dismissed For Want of Prosecution (10)
1JC-22-1447	Whitestone Crossing Apts, LLC vs. Zachary Boyle and/ or all Occupants of 1201 W Whitestone Blvd-M-201 Cedar Park, TX. 78613	06/02/2022	Dismissed For Want of Prosecution (10)
1JC-22-1564	LODGE MULTIFAMILY AUSTIN, LP dba LANTOWER ROUND ROCK vs. SHANICE GIVHAN AND ALL OTHER OCCUPANTS	06/30/2022	Dismissed For Want of Prosecution (10)

Landlord or Tenant Total: 7

Small Claims

Case Number	Style	Activity Date	Activity Type
1JC-20-0797	LORNE LAPORTE vs. Jared Johnson	06/16/2022	Dismissed For Want of Prosecution (10)
1JC-20-1046	Jesusa P. Crisologo vs. The Banfield Pet Hospital and Clinc	06/30/2022	Dismissed For Want of Prosecution (10)

Small Claims Total: 2

10. Dismissed for Want of Prosecution Total: 10

11. Non-suited or Dismissed by Plaintiff

Debt Claim

Case Number	Style	Activity Date	Activity Type
1JC-19-1588	Barclays Bank Delaware vs. Charles Alvord	06/01/2022	Non-suited (11)
1JC-20-0970	Midland Credit Management Inc. vs. Shellie Harding	06/01/2022	Non-suited (11)
1JC-20-1173	Capital One Bank (usa) N.a. vs. Darrell T. Griffith	06/08/2022	Non-suited (11)
1JC-20-1176	Lvnv Funding Llc vs. Chad Knoblock	06/09/2022	Non-suited (11)
1JC-20-1196	Lvnv Funding Llc vs. Luis G Chavez	06/10/2022	Non-suited (11)
1JC-20-1257	Conn Appliances Inc. vs. Savannah Mangum	06/09/2022	Non-suited (11)
1JC-21-0125	Capital One Bank (usa) N.a. vs. Glenn Bindl	06/09/2022	Non-suited (11)
1JC-21-0215	Td Bank Usa, N.a. vs. Glen Calhoun	06/16/2022	Non-suited (11)
1JC-21-0443	MIDLAND CREDIT MANAGEMENT INC. vs. DANIEL CROCKER	06/27/2022	Non-suited (11)
1JC-21-0545	MIDLAND CREDIT MANAGEMENT INC. vs. DOREEN N SPEAR	06/27/2022	Dismissed by Plaintiff (11)
1JC-21-0628	Synchrony Bank vs. Tina Celistine	06/06/2022	Non-suited (11)
1JC-21-0629	MIDLAND CREDIT MANAGEMENT INC. vs. IRWIN RIVAS	06/27/2022	Non-suited (11)
1JC-21-0663	Synchrony Bank vs. Felipe Decarvalho	06/16/2022	Non-suited (11)
1JC-21-0838	Capital One Bank (usa) N.a. vs. Michael Wooten	06/24/2022	Non-suited (11)
1JC-21-0849	CITIBANK, N.A. vs. JOHN MOMAN	06/13/2022	Dismissed by Plaintiff (11)
1JC-21-0987	Credit Corp Solutions Inc. vs. Roberto Torres	06/13/2022	Non-suited (11)
1JC-21-1002	CAVALRY SPV I, LLC ASSIGNEE OF CITIBANK, N.A. vs. Beth M Fax	06/21/2022	Non-suited (11)
1JC-21-1015	Lvnv Funding Llc vs. Amy Kennedy	06/10/2022	Non-suited (11)
1JC-21-1038	Lvnv Funding Llc vs. Chota Mambwe	06/10/2022	Non-suited (11)

TXOCA JP 2011 Civil Report

TXWILLIAMSONPRO

Reporting Period: June, 2022

JP1

Case Number	Style	Activity Date	Activity Type
1JC-21-1059	The Money Store, LP d/b/a Speedy Cash vs. Sarah Taylor-Maggett	06/15/2022	Non-suited (11)
1JC-21-1128	Discover Bank vs. Jennifer Winkelman	06/29/2022	Non-suited (11)
1JC-21-1130	MIDLAND CREDIT MANAGEMENT INC. vs. ATXCHANDLER CHANDLER	06/27/2022	Dismissed by Plaintiff (11)
1JC-21-1520	Capital One Bank (usa) N.a. vs. Jerimy D. Smith	06/21/2022	Non-suited (11)
1JC-21-1566	Onemain Financial Group Llc vs. Colleen M Radovich	06/29/2022	Dismissed by Plaintiff (11)
1JC-21-1677	Persolve Recoveries, LLC vs. Kristen Crumley	06/13/2022	Non-suited (11)
1JC-21-1696	Integras Capital Recovery Llc vs. Isidro Garcia	06/27/2022	Dismissed by Plaintiff (11)
1JC-22-0156	Midland Credit Management Inc. vs. Karigan T. Pericoli	06/21/2022	Non-suited (11)
1JC-22-0349	Lvnv Funding Llc vs. Samantha Cook	06/01/2022	Non-suited (11)
1JC-22-0363	Portfolio Recovery Associates, Llc vs. Skye Pozos	06/10/2022	Non-suited (11)
1JC-22-0555	Lvnv Funding Llc vs. Melissa Mesorana	06/01/2022	Non-suited (11)
1JC-22-0595	Lvnv Funding Llc vs. Karlena Delgado	06/10/2022	Non-suited (11)
1JC-22-0602	JPMORGAN CHASE BANK, N.A. vs. MICAH R SMITH	06/01/2022	Non-suited (11)
1JC-22-0676	Portfolio Recovery Associates Llc vs. Leeroy Alba	06/21/2022	Non-suited (11)
1JC-22-0684	Conn Appliances Inc. vs. Marco A. Ortega	06/01/2022	Non-suited (11)
1JC-22-0703	Lvnv Funding Llc vs. Michael A Booker	06/01/2022	Non-suited (11)
1JC-22-0760	Lvnv Funding Llc vs. Joshua Mazingo	06/10/2022	Non-suited (11)
1JC-22-0771	Onemain Financial Group, LLC vs. Denise S Mersberg	06/13/2022	Dismissed by Plaintiff (11)
1JC-22-0799	Lvnv Funding Llc vs. Patricia Salas	06/27/2022	Non-suited (11)
1JC-22-0958	Lvnv Funding Llc vs. Epifanio Rico	06/10/2022	Non-suited (11)

TXOCA JP 2011 Civil Report

TXWILLIAMSONPRO

Reporting Period: June, 2022

JP1

Case Number	Style	Activity Date	Activity Type
1JC-22-0997	Midland Credit Management Inc. vs. Bernardino F. Gloria	06/01/2022	Non-suited (11)
1JC-22-0999	Capital One Bank (usa) N.a. vs. Tammie R. Rivers	06/10/2022	Non-suited (11)
1JC-22-1041	Bank Of America, N.a. vs. Jason A Barnett	06/27/2022	Non-suited (11)
1JC-22-1053	Bank Of America, N.a. vs. Owen J Deragowski	06/27/2022	Non-suited (11)
1JC-22-1326	Lvnv Funding Llc vs. Lauren Baker	06/21/2022	Non-suited (11)

Debt Claim Total: 44

Landlord or Tenant

Case Number	Style	Activity Date	Activity Type
1JC-22-0655	Camden La Frontera vs. SHERI LANG	06/07/2022	Non-suited (11)
1JC-22-1121	Mid-America Apartments L.P. Dba CG Ashton Oaks vs. Damara Thomas AND ALL OTHER OCCUPANTS	06/01/2022	Non-suited (11)
1JC-22-1129	Tides on Copper Creek vs. Adrian Janowski & Cambria Hester + all occpts.	06/01/2022	Non-suited (11)
1JC-22-1130	Tides on Copper Creek vs. Christopher Kunst and All Occupants	06/01/2022	Non-suited (11)
1JC-22-1135	Rocking Horse Ranch v. Roshan Jackson	06/01/2022	Non-suited (11)
1JC-22-1139	Tides on Copper Creek vs. Marcus Martinez + ALL OCCPTS	06/01/2022	Non-suited (11)
1JC-22-1142	Tides on Copper Creek vs. Aleika Marie Ayala Palanuk + all occpts	06/01/2022	Non-suited (11)
1JC-22-1143	Tides on Copper Creek vs. Katalina Constancio + ALL OCCPTS	06/01/2022	Non-suited (11)
1JC-22-1145	Tides on Copper Creek vs. Carnealus Holloway & Angela Juarez + all occpts	06/01/2022	Non-suited (11)
1JC-22-1156	LYND LIVING dba LEGENDS LAKE CREEK vs. LORY MITCHELL AND ALL OTHER OCCUPANTS	06/01/2022	Non-suited (11)
1JC-22-1159	12300 HYMEADOW LLC dba CHESAPEAKE APARTMENTS vs. EDUARDO RAMIREZ AND ALL OTHER OCCUPANTS	06/02/2022	Non-suited (11)
1JC-22-1160	SUNCHASE APARTMENTS vs. ROBERTO RICO	06/02/2022	Non-suited (11)
1JC-22-1162	SUNCHASE APARTMENTS vs. ANASS BOTIELHASSANI,NOUREDDINE BOTIELHASSANI	06/02/2022	Non-suited (11)
1JC-22-1164	WESTWIND APARTMENTS vs. DAVAUGHN WILLIAMS	06/02/2022	Non-suited (11)
1JC-22-1165	WESTWIND APARTMENTS vs. JOSHUA PAYTON	06/02/2022	Non-suited (11)
1JC-22-1169	Artisan I, LLC vs. Marc Lin Low and all other occupants	06/02/2022	Non-suited (11)
1JC-22-1170	WESTWIND APARTMENTS vs. MILES SIPES	06/02/2022	Non-suited (11)
1JC-22-1178	Lakeline Parmer Lane Apartments vs. Li Mairro Cardenas Castillo and all other occupants	06/02/2022	Non-suited (11)

TXOCA JP 2011 Civil Report

TXWILLIAMSONPRO

Reporting Period: June, 2022

JP1

Case Number	Style	Activity Date	Activity Type
1JC-22-1179	Lakeline Parmer Lane Apartments vs. Dausharae Freeman and all other occupants	06/02/2022	Non-suited (11)
1JC-22-1181	LYND LIVING dba LEGENDS LAKE CREEK vs. ANDRES MENDOZA And All Other Occupants	06/01/2022	Non-suited (11)
1JC-22-1184	MLVI Martha's Vineyard Apartments LLC vs. Kristopher James,Karis Fletcher; All Other Parties	06/02/2022	Non-suited (11)
1JC-22-1227	CALIZA OWNER, LLC dba CALIZA vs. SHELBI PHARES,JENNIFER DAILY AND ALL OTHER OCCUPANTS	06/07/2022	Non-suited (11)
1JC-22-1229	CALIZA OWNER, LLC dba CALIZA vs. LATRESE MOORE,KENNEDY MOORE AND ALL OTHER OCCUPANTS	06/03/2022	Non-suited (11)
1JC-22-1231	CALIZA OWNER, LLC dba CALIZA vs. NEKESHA HAMAL And All Other Occupants	06/07/2022	Non-suited (11)
1JC-22-1239	THE LYND COMPANY dba LAKESIDE AT LA FRONTERA vs. ADAM EVERSON,MEGAN EVERSON AND ALL OTHER OCCUPANTS	06/07/2022	Non-suited (11)
1JC-22-1241	Colonial Village at Sierra Vista vs. Pirani Fischer and all other occupants.	06/06/2022	Non-suited (11)
1JC-22-1242	Colonial Village at Sierra Vista vs. Michelle Wyatt and all other occupants	06/13/2022	Non-suited (11)
1JC-22-1254	LANTERN MASSANDRA OWNER, LLC dba THE LANTERN APARTMENTS vs. JERSAIN MARTINEZ AND ALL OTHER OCCUPANTS	06/06/2022	Non-suited (11)
1JC-22-1274	1200 MAYS LLC dba DERBY PARK vs. VICTOR MEDINA AND ALL OTHER OCCUPANTS	06/03/2022	Dismissed by Plaintiff (11)
1JC-22-1277	ENCLAVE APARTMENTS ROUND ROCK LLC dba ENCLAVE APARTMENTS vs. RHONDA ADAMS,JONATHAN ADAMS,CHRISTIAN MORGAN AND ALL OTHER OCCUPANTS	06/03/2022	Dismissed by Plaintiff (11)
1JC-22-1278	ENCLAVE APARTMENTS ROUND ROCK LLC dba ENCLAVE APARTMENTS vs. KORYNTHIA JOHNSON, PORSHA DRUMMOND AND ALL OTHER OCCUPANTS	06/03/2022	Non-suited (11)
1JC-22-1280	1200 MAYS LLC dba DERBY PARK vs. RICKEY BELL AND ALL OTHER OCCUPANTS	06/03/2022	Non-suited (11)
1JC-22-1295	1200 MAYS LLC dba DERBY PARK vs. BRADFORD MOORE AND ALL OTHER OCCUPANTS	06/03/2022	Non-suited (11)
1JC-22-1309	The M at Lakeline vs. Meagan Hamilton and all other occupants	06/17/2022	Non-suited (11)
1JC-22-1310	Waters at Sunrise, LP vs. Stella Jordan,Jada Jordan & All Occupants	06/07/2022	Non-suited (11)

TXOCA JP 2011 Civil Report

TXWILLIAMSONPRO

Reporting Period: June, 2022

JP1

Case Number	Style	Activity Date	Activity Type
1JC-22-1314	Richard Gutierrez, Bertha A Gutierrez vs. Aaron Bryant,Angela Bryant and all other occupants	06/06/2022	Non-suited (11)
1JC-22-1315	The Falls Round Rock vs. Alfredo Garcia, Eva Guzman AND ALL OTHER OCCUPANTS	06/14/2022	Non-suited (11)
1JC-22-1322	SANDALWOOD dba TOWNHOMES AT DOUBLE CREEK vs. DONNA DOUGLAS,ALLISON COOK And All Other Occupants	06/06/2022	Non-suited (11)
1JC-22-1323	SANDALWOOD dba TOWNHOMES AT DOUBLE CREEK vs. DONYA CHILDERS,MAURICE BOINER, Jr. AND ALL OTHER OCCUPANTS	06/06/2022	Non-suited (11)
1JC-22-1330	Tides on Copper Creek vs. Brandon Kennedy Shorter AND ALL OCCPTS	06/14/2022	Non-suited (11)
1JC-22-1355	1200 MAYS LLC dba DERBY PARK vs. Ian Pitt AND ALL OTHER OCCUPANTS	06/10/2022	Non-suited (11)
1JC-22-1382	Villages at Turtle Rock vs. Cecilia Wickliffe & All Occupants	06/22/2022	Non-suited (11)
1JC-22-1400	1200 MAYS LLC dba DERBY PARK vs. IAN PITT AND ALL OTHER OCCUPANTS	06/10/2022	Non-suited (11)
1JC-22-1410	ROCK SPRINGS OWNER, LP dba ROCK SPRINGS DUPLEXES vs. LOGAN PHELPS,TIFFANY CHAGOYA AND ALL OTHER OCCUPANTS	06/15/2022	Non-suited (11)
1JC-22-1423	8312 FATHOM DB LLC dba SUMMIT AT WESTWOOD vs. Tanner Harvey And All Other Occupants	06/07/2022	Non-suited (11)
1JC-22-1443	WMCI AUSTIN VII, LLC, dba BEXLEY ROUND ROCK vs. KAYLA GRISSOM,ANTHONY WELEBOB	06/10/2022	Non-suited (11)
1JC-22-1449	TA Rhythm Apartments vs. Jaidis Thengkham and all other occupants	06/21/2022	Non-suited (11)
1JC-22-1452	LANTERN MASSANDRA OWNER, LLC dba THE LANTERN APARTMENTS vs. Meredth Roberts And All Other Occupants	06/10/2022	Non-suited (11)
1JC-22-1459	SANDALWOOD dba TOWNHOMES AT DOUBLE CREEK vs. MARICRUZ SANCHEZ AND ALL OTHER OCCUPANTS	06/23/2022	Non-suited (11)
1JC-22-1466	THE ROYCE AT 8100 dba THE ROYCE AT 8100 vs. STEVEN WARD AND ALL OTHER OCCUPANTS	06/23/2022	Non-suited (11)
1JC-22-1468	CRP/AR LA FRONTERA OWNER, LP D/B/A BROADSTONE LA FRONTERA vs. Dominique Brown,Ronye Brown, Veronica Brown and All Occupants.	06/20/2022	Non-suited (11)
1JC-22-1478	13425 NORTH, LP dba GRIFFIS LAKELINE STATION vs. TEMMEKA RHODES AND ALL OTHER OCCUPANTS	06/22/2022	Non-suited (11)

TXOCA JP 2011 Civil Report

TXWILLIAMSONPRO

Reporting Period: June, 2022

JP1

Case Number	Style	Activity Date	Activity Type
1JC-22-1480	AUSTIN BAXTER APARTMENTS LC dba THE BAXTER AT WESTWOOD vs. AMBER HOOD,ANGEL COSS AND ALL OTHER OCCUPANTS	06/23/2022	Non-suited (11)
1JC-22-1482	Camden La Frontera vs. ArRiyon Fuller & All Others	06/17/2022	Non-suited (11)
1JC-22-1483	13425 NORTH, LP dba GRIFFIS LAKELINE STATION vs. CARLOS TURNER, Jr,ARRYANA ALVARADO AND ALL OTHER OCCUPANTS	06/22/2022	Non-suited (11)
1JC-22-1485	La Frontera Square vs. Justin Anglin	06/13/2022	Non-suited (11)
1JC-22-1486	La Frontera Square vs. Tiffany Chandler,Chanult Day	06/20/2022	Non-suited (11)
1JC-22-1488	La Frontera Square vs. Rashaad Thomas	06/23/2022	Non-suited (11)
1JC-22-1490	La Frontera Square vs. Kazim Mughal	06/13/2022	Non-suited (11)
1JC-22-1499	13425 NORTH, LP dba GRIFFIS LAKELINE STATION vs. DELE ABIODUN AND ALL OTHER OCCUPANTS	06/22/2022	Non-suited (11)
1JC-22-1507	13425 NORTH, LP dba GRIFFIS LAKELINE STATION vs. SELINA MARTINEZ AND ALL OTHER OCCUPANTS	06/29/2022	Non-suited (11)
1JC-22-1517	William Robertson vs. Matilde Lozano, Jr.,Clarissa Lozano	06/17/2022	Non-suited (11)
1JC-22-1525	Mid-America Apartments L.P. Dba CG Ashton Oaks vs. TaNerica Joseph,Cornelius Rivers And All Other Occupants	06/29/2022	Dismissed by Plaintiff (11)
1JC-22-1526	Mid-America Apartments L.P. Dba CG Ashton Oaks vs. Jalisa Smith And All Other Occupants	06/30/2022	Dismissed by Plaintiff (11)
1JC-22-1530	Oakville Apartments vs. Edwin Augusto Menjivar Navarro	06/30/2022	Non-suited (11)
1JC-22-1531	Mid-America Apartments L.P. Dba CG Ashton Oaks vs. Nancy Jo Perkins, Meagan Miller AND ALL OTHER OCCUPANTS	06/30/2022	Non-suited (11)
1JC-22-1541	Pedcor Investments-2016-CLX, LP aka Shadow Ridge by its agent Pedcor Management Corporation vs. Adrian Daniels AND ALL OTHER OCCUPANTS	06/20/2022	Non-suited (11)
1JC-22-1546	12600 AVERY RANCH PROPERTY, LLC dba MUIR LAKE vs. JANE RODRIGUEZ AND ALL OTHER OCCUPANTS	06/29/2022	Non-suited (11)
1JC-22-1554	LAKELINE ACQUISITION LLC dba ARELLA LAKELINE vs. JACQUELINE FUENTES AND ALL OTHER OCCUPANTS	06/29/2022	Non-suited (11)
1JC-22-1559	AURA 36 HUNDRED APARTMENT, LLC vs. Ron Williams	06/30/2022	Non-suited (11)

TXOCA JP 2011 Civil Report

TXWILLIAMSONPRO

Reporting Period: June, 2022

JP1

Case Number	Style	Activity Date	Activity Type
1JC-22-1562	Lakeline East Apartments vs. Julia Aleen Trejo And All Other Occupants	06/30/2022	Non-suited (11)
1JC-22-1563	Lakeline East Apartments vs. Eliseo Andrade And All Other Occupants	06/23/2022	Dismissed by Plaintiff (11)
1JC-22-1565	LODGE MULTIFAMILY AUSTIN, LP dba LANTOWER ROUND ROCK vs. CHRISTOPHER JEFFERSON AND ALL OTHER OCCUPANTS	06/29/2022	Non-suited (11)
1JC-22-1566	LODGE MULTIFAMILY AUSTIN, LP dba LANTOWER ROUND ROCK vs. DOUGLAS WILBURN,BRANDON EGGLESTON,JEWELL WARNER AND ALL OTHER OCCUPANTS	06/30/2022	Dismissed by Plaintiff (11)
1JC-22-1571	ARRINGTON RIDGE, LLC vs. ANNTONETTA DAMIANI AND ALL OTHER OCCUPANTS	06/29/2022	Non-suited (11)
1JC-22-1572	ARRINGTON RIDGE, LLC vs. ANDRIA BURT,ANIYA HUNTER AND ALL OTHER OCCUPANTS	06/29/2022	Non-suited (11)
1JC-22-1574	THE LYND COMPANY dba LAKESIDE AT LA FRONTERA vs. MARVIN TINSON,ALBERT WILLIAMS AND ALL OTHER OCCUPANTS	06/29/2022	Non-suited (11)
1JC-22-1583	RED HILLS VILLAS vs. ALEXUS CHAPA All Other Occupants	06/28/2022	Non-suited (11)
1JC-22-1610	THE LYND COMPANY dba LAKESIDE AT LA FRONTERA vs. DAYANNA VERDECIA OROZCO And All Other Occupants	06/29/2022	Non-suited (11)
1JC-22-1611	1200 MAYS LLC dba DERBY PARK vs. JORDAN HOWARD AND ALL OTHER OCCUPANTS	06/29/2022	Non-suited (11)

Landlord or Tenant Total: 80

Small Claims

Case Number	Style	Activity Date	Activity Type
1JC-20-0704	Nathan Chapuis vs. Evelyn Ferguson	06/09/2022	Non-suited (11)
1JC-20-0849	Timothy Alverson,Kaytlyn Alverson vs. Advantage Team Real Estate Services	06/16/2022	Non-suited (11)
1JC-20-1003	Debra Denimarck,John Castanio vs. Recreational Land Sales, LLC	06/01/2022	Non-suited (11)
1JC-21-0224	ESTELA JARAMILLO vs. GVA MANAGEMENT	06/16/2022	Dismissed by Plaintiff (11)
1JC-21-0250	Michael Roers,Julie Roers vs. Bexley at Anderson Mil Rd	06/21/2022	Dismissed by Plaintiff (11)
1JC-22-0811	EDWARD RUHNKE vs. MIKE GOSSART	06/10/2022	Non-suited (11)
1JC-22-0853	Allstate Indemnity Company As Subrogee Of Carolyn Jeffcoat vs. Wendy Howard	06/29/2022	Non-suited (11)
1JC-22-0983	KARON MOUNT vs. JONATHAN SALGADO	06/06/2022	Dismissed by Plaintiff (11)
1JC-22-1042	TERESA RODRIGUEZ vs. DAUNDRE CLINTON and DARLING INGREDIENTS INC. DBA DAR PRO SOLUTIONS	06/07/2022	Dismissed by Plaintiff (11)
1JC-22-1213	Marco Vargas vs. Jesus Beaton- Owner J B Trucking USDOT 2157296	06/09/2022	Dismissed by Plaintiff (11)

Small Claims Total: 10

11. Non-suited or Dismissed by Plaintiff Total: 134

12. All Other Dispositions

Small Claims

Case Number	Style	Activity Date	Activity Type
1ODL-22-0012	Ex Parte vs.AHMED NOOH	06/22/2022	All Other Dispositions

Small Claims Total: 1

12. All Other Dispositions Total: 1

JP1

16.a. Cases Appealed - After Trial

Landlord or Tenant

Case Number	Style	Activity Date	Activity Type
1JC-22-1084	BADGER AUSTIN LLC dba PARKWOOD TERRACE vs. TRINA EVANS AND ALL OTHER OCCUPANTS	06/07/2022	Appealed to County Court (JP OCA)
1JC-22-1166	Camden Amber Oaks vs. Regina Rogers AND ALL OTHER OCCUPANTS	06/29/2022	Appealed to County Court (JP OCA)
1JC-22-1219	AVBH LAKELINE CROSSING, LLC D/B/A LAKELINE CROSSING vs. JOEL KOSTER, KRISTIN BEVINETTO AND ALL OTHERS	06/15/2022	Appealed to County Court (JP OCA)
1JC-22-1407	REGENCY INDIGO AUSTIN, LLC D/B/A INDIGO APARTMENTS vs. ABIOLA AHMED	06/27/2022	Appealed to County Court (JP OCA)

Landlord or Tenant Total: 4

Small Claims

Case Number	Style	Activity Date	Activity Type
1JC-21-0454	Bryan Okpala vs. ARTISAN LUXURY APARTMENTS	06/27/2022	Appealed to County Court (JP OCA)

Small Claims Total: 1

16.a. Cases Appealed - After Trial Total: 5

16.b. Cases Appealed - Without Trial

Landlord or Tenant

Case Number	Style	Activity Date	Activity Type
1JC-22-1319	SANDALWOOD dba TOWNHOMES AT DOUBLE CREEK vs. VANITY SIMPKINS AND ALL OTHER OCCUPANTS	06/29/2022	Appealed to County Court (JP OCA)
1JC-22-1320	SANDALWOOD dba TOWNHOMES AT DOUBLE CREEK vs. SALATHIA GREEN AND ALL OTHER OCCUPANTS	06/27/2022	Appealed to County Court (JP OCA)

Landlord or Tenant Total: 2

16.b. Cases Appealed - Without Trial Total: 2

JP1

Adjustments

Debt Claim

Case Number	File Date	Style	Active	Inactive
1JC-20-1155	11/24/2020	Capital One Bank (usa) N.a. vs. Suzanne M. Camp	-1	0
1JC-21-1178	09/08/2021	Td Bank Usa, N.a. vs. Jason M Jenkins	-1	0
1JC-21-1249	09/24/2021	MIDLAND CREDIT MANAGEMENT INC. vs. NOHEMI R OWENS A/K/A MRS NOHEMI R OWENS	1	0
		Total Pending Count Effect :	-1	0

Small Claims

Case Number	File Date	Style	Active	Inactive
1JC-21-0590	04/30/2021	STEPHEN JUE vs. ALAINA SCHOETTLIN	-1	0
		Total Pending Count Effect :	-1	0

TXOCA JP 2011 Juvenile Report

TXWILLIAMSONPRO

Reporting Period: June, 2022

JP1

1. Transportation Code Cases Filed

Case Number	Style	Entity Date	Case Type
1CJ-22-0007	The State of Texas vs. Karlee Camp	05/16/2022	Juvenile
1CR-22-0522	The State of Texas vs. Karlee Camp	05/16/2022	Traffic

1. Transportation Code Cases Filed Total: 2

5. Tobacco Cases Filed (HSC, Sec. 161.252)

Case Number	Style	Entity Date	Case Type
1CJ-22-0008	The State of Texas vs. EMMANUEL FLORES	06/10/2022	Juvenile

5. Tobacco Cases Filed (HSC, Sec. 161.252) Total: 1

TXOCA JP 2011 Additional Activity Report

TXWILLIAMSONPRO

Reporting Period: June, 2022

** If total collected amount is negative, $0 will be submitted to the state.

JP1

2. Arrest Warrants Issued: a. Class C Misdemeanors

Warrant Number	Issue Date	Warrant Type
1CR-19-1368 - 1	06/27/2022	Warrant
1CR-21-0091 - 1	06/03/2022	Warrant

2. Arrest Warrants Issued: a. Class C Misdemeanors Total: 2

3. Capiases Pro Fine Issued

Warrant Number	Issue Date	Warrant Type
1CR-21-0317 - 1	06/20/2022	Capias Profine

3. Capiases Pro Fine Issued Total: 1

11. Driver's License Denial, Revocation or Suspension Hearings Held (TC, Sec. 521.300)

Case Number	Style	Hearnig Date	Hearing Type
1AD-22-0011	Texas Department Of Public Safety vs. SANDRA KAREN CAPTAIN	06/13/2022	Driver's License Denial, Revocation or Susp. Hearing(JP OCA)
1AD-22-0017	Texas Department Of Public Safety vs. ALMA DAHLIA MARTIN	06/13/2022	Driver's License Denial, Revocation or Susp. Hearing(JP OCA)

11. Driver's License Denial, Revocation or Suspension Hearings Held (TC, Sec. 521.300) Total: 2

15. Inquests Conducted

Case Number	Style	File Date	Case Type
1RD-22-0108	In the Matter of: OSBALDO KANCHEFF, Decedent	06/01/2022	Inquest
1RD-22-0110	In the Matter of: Carl Anthony James, Decedent	06/24/2022	Inquest
1RD-22-0111	In the Matter of: William Hunger, Decedent	06/24/2022	Inquest
1RD-22-0112	In the Matter of: Adam Dartez, Decedent	06/24/2022	Inquest
1RD-22-0113	In the Matter of: Scott Dalrymple, Decedent	06/24/2022	Inquest
1RD-22-0114	In the Matter of: John Edward Sluss, Decedent	06/24/2022	Inquest
1RD-22-0115	In the Matter of: Jose Elizondo, Decedent	06/25/2022	Inquest
1RD-22-0116	In the Matter of: Bertin Jaimes Maldonado, Decedent	06/25/2022	Inquest
1RD-22-0117	In the Matter of: James Fiveash, Decedent	06/25/2022	Inquest
1RD-22-0118	In the Matter of: EVAN THOMPSON, Decedent	06/26/2022	Inquest
1RD-22-0119	In the Matter of: John Albert Decker-Harris, Decedent	06/28/2022	Inquest
1RD-22-0120	In the Matter of: Williams Gundelach, Decedent	06/28/2022	Inquest
1RD-22-0121	In the Matter of: JOANN ROACH, Decedent	06/28/2022	Inquest
1RD-22-0122	In the Matter of: Jose Vargas-Ramirez, Decedent	06/29/2022	Inquest
1RD-22-0123	In the Matter of: Jimmy Lee Alvarado, Decedent	06/29/2022	Inquest
1RD-22-0124	In the Matter of: ROBERT MONTGOMERY, Decedent	06/29/2022	Inquest
1RD-22-0125	In the Matter of: Jeffery Richardson, Decedent	06/29/2022	Inquest
1RD-22-0126	In the Matter of: Katherine Broff, Decedent	06/30/2022	Inquest
1RD-22-0127	In the Matter of: Martin Nellius, Decedent	06/27/2022	Inquest

15. Inquests Conducted Total: 19

TXOCA JP 2011 Additional Activity Report

TXWILLIAMSONPRO

Reporting Period: June, 2022

** If total collected amount is negative, $0 will be submitted to the state.

JP1

17. Cases in Which Fine and Court Costs Satisfied by Jail Credit

Case Number	Style	File Date	Case Type
1CR-12-2322	The State of Texas vs. Angela Dempsey	09/25/2012	Traffic
1CR-22-0594	THE STATE OF TEXAS VS KRISTIN MICHELLE PETERSON	06/21/2022	Criminal Non-Traffic

17. Cases in Which Fine and Court Costs Satisfied by Jail Credit Total: 2

18. Cases in Which Fine and Court Costs Waived for Indigency

Case Number	Style	File Date	Case Type	Amount
1JC-22-1243	Austin Bounds vs. Lakeside Towing	05/20/2022	Towing	$54.00
1JC-22-1353	MICAH FOX vs. HOLLY GARCIA	06/01/2022	Small Claims	$124.00

18. Cases in Which Fine and Court Costs Waived for Indigency Total: 2

TXOCA JP 2011 Additional Activity Report

TXWILLIAMSONPRO

Reporting Period: June, 2022

** If total collected amount is negative, $0 will be submitted to the state.

JP1

20. Fines, Court Costs and Other Amounts Collected: a. Kept by County

Case Number	Style	File Date	Case Type	Amount
1CJ-19-0038	The State of Texas vs. JOY JENKINS	12/30/2019	Juvenile	$0.00
1CJ-21-0007	The State of Texas vs. ANNA WOJCIK	09/06/2021	Juvenile Traffic	$0.00
1CJ-22-0005	The State of Texas vs. HENRY CABRIALES	05/30/2022	Juvenile Traffic	$0.00
1CJ-22-0006	The State of Texas vs. HENRY CABRIALES	05/30/2022	Juvenile Traffic	$0.00
1CJ-22-0007	The State of Texas vs. Karlee Camp	06/07/2022	Juvenile	$0.00
1CR-19-0242	The State of Texas vs. Kevin David Drosos	01/23/2019	Criminal Non-Traffic	$0.00
1CR-19-0397	The State of Texas vs. STEVEN MICHAEL SABAT	02/18/2019	Criminal Non-Traffic	$269.60
1CR-19-0819	The State of Texas vs. DIANA PIERINI	05/06/2019	Traffic	$80.33
1CR-19-2022	The State of Texas vs. Abraham James Garcia	09/12/2019	Criminal Non-Traffic	$6.36
1CR-19-2997	The State of Texas vs. JOHN MUGO	12/05/2019	Criminal Non-Traffic	$50.00
1CR-19-3230	The State of Texas vs. LADONNA KAY CLEMON	12/31/2019	Criminal Non-Traffic	$9.69
1CR-20-0450	The State of Texas vs. GILBERTO AVILEZ	02/25/2020	Criminal Non-Traffic	$0.00
1CR-20-1069	The State of Texas vs. Justin Muellar	06/08/2020	Traffic	$0.00
1CR-20-1254	The State of Texas vs. HORACIO RENOVATO	06/30/2020	Traffic	$37.81
1CR-20-1405	The State of Texas vs. Octavio Sustaita- Juarez	07/24/2020	Criminal Non-Traffic	$148.00
1CR-20-1551	The State of Texas vs. Adan Hernandez	08/11/2020	Traffic	$30.00
1CR-20-1856	The State of Texas vs. Alexis Barron-Araujo	09/21/2020	Traffic	$203.44
1CR-20-1964	The State of Texas vs. STEPHEN CAMPBELL	10/08/2020	Traffic	$150.00
1CR-20-1985	The State of Texas vs. Trevor Jacobsen	10/13/2020	Traffic	$315.00
1CR-20-2019	The State of Texas vs. CHAD CRAWFORD	10/15/2020	Traffic	$106.00
1CR-20-2020	The State of Texas vs. CHAD CRAWFORD	10/15/2020	Traffic	$97.00
1CR-20-2067	The State of Texas vs. David Villafranco Peralta	10/22/2020	Traffic	$322.00
1CR-20-2339	The State of Texas vs. Tyler Barchenger	12/03/2020	Traffic	$0.00
1CR-21-0036	The State of Texas vs. Keyez Washington	01/07/2021	Traffic	$25.00

TXOCA JP 2011 Additional Activity Report

TXWILLIAMSONPRO

Reporting Period: June, 2022

** If total collected amount is negative, $0 will be submitted to the state.

JP1

Case Number	Style	File Date	Case Type	Amount
1CR-21-0267	The State of Texas vs. ANDRES CEDATO, IV	03/03/2021	Traffic	$124.00
1CR-21-0456	The State of Texas vs. AMELIA LOZANO	04/27/2021	Traffic	$0.00
1CR-21-0460	The State of Texas vs. Montrell Dejean Lewis	04/27/2021	Traffic	$0.00
1CR-21-0462	The State of Texas vs. Montrell Dejean Lewis	04/27/2021	Traffic	$0.00
1CR-21-0513	The State of Texas vs. NAZIR HOUSTON	05/07/2021	Traffic	$25.00
1CR-21-0514	The State of Texas vs. NAZIR HOUSTON	05/07/2021	Traffic	$6.22
1CR-21-0515	The State of Texas vs. NAZIR HOUSTON	05/07/2021	Traffic	$25.00
1CR-21-0516	The State of Texas vs. NAZIR HOUSTON	05/07/2021	Traffic	$25.00
1CR-21-0541	The State of Texas vs. DOUGLAS REED	05/14/2021	Traffic	$95.00
1CR-21-0575	The State of Texas vs. Saskya Hofmann	05/25/2021	Criminal Non-Traffic	$50.00
1CR-21-0579	The State of Texas vs. STEPHANIE VERNER	05/26/2021	Traffic	$117.00
1CR-21-0700	The State of Texas vs. IDELFONSO MARTINEZ-GALINDO	06/30/2021	Traffic	$214.00
1CR-21-0788	The State of Texas vs. JORGE QUINTANILLA BARRIENTOS	07/22/2021	Traffic	$287.00
1CR-21-0812	The State of Texas vs. Takyiah Henry	08/02/2021	Traffic	$219.00
1CR-21-0862	The State of Texas vs. JAYLEN DAVIS	08/19/2021	Traffic	$119.00
1CR-21-0981	The State of Texas vs. Pedro Luis Jaime	09/08/2021	Criminal Non-Traffic	$0.00
1CR-21-1009	The State of Texas vs. Kevin Drosos	09/08/2021	Traffic	$0.00
1CR-21-1055	The State of Texas vs. Jing Chen	09/14/2021	Traffic	$49.00
1CR-21-1135	The State of Texas vs. Rodney Carrico	09/22/2021	Traffic	$169.00
1CR-21-1136	The State of Texas vs. Rodney Carrico	09/22/2021	Traffic	$62.00
1CR-21-1160	The State of Texas vs. JOSE ALVARADO	09/23/2021	Traffic	$126.00
1CR-21-1209	The State of Texas vs. ALEXIS FLORES	09/29/2021	Traffic	$174.00
1CR-21-1232	The State of Texas vs. ARNETIA WESTCARTH	10/01/2021	Traffic	$95.00
1CR-21-1234	The State of Texas vs. JAIRO BAUTISTA-CASTILLO	10/01/2021	Traffic	$93.00

TXOCA JP 2011 Additional Activity Report

TXWILLIAMSONPRO

Reporting Period: June, 2022

** If total collected amount is negative, $0 will be submitted to the state.

JP1

Case Number	Style	File Date	Case Type	Amount
1CR-21-1248	The State of Texas vs. STEVEN JENNER	10/04/2021	Traffic	$247.00
1CR-21-1249	The State of Texas vs. Anthony Harris	10/04/2021	Traffic	$63.00
1CR-21-1280	The State of Texas vs. AGUSTIN ALFARO	10/06/2021	Traffic	$126.00
1CR-21-1343	The State of Texas vs. David M Whorton	10/15/2021	Criminal Non-Traffic	$14.00
1CR-21-1358	The State of Texas vs. DEION SWANN	10/19/2021	Traffic	$126.00
1CR-21-1374	The State of Texas vs. PARKER PAYNE	10/20/2021	Traffic	$222.00
1CR-21-1379	The State of Texas vs. MARIA TENORIO-LOZANO	10/21/2021	Traffic	$12.41
1CR-21-1383	The State of Texas vs. ROBERTO MATUTE GUIFARRO	10/21/2021	Traffic	$96.00
1CR-21-1418	The State of Texas vs. Marines Hernandez	10/26/2021	Traffic	$95.00
1CR-21-1454	The State of Texas vs. Rodrigo Saldivar	10/29/2021	Traffic	$219.00
1CR-21-1501	The State of Texas vs. MONICA RAFEEDIE	11/09/2021	Traffic	$0.00
1CR-21-1502	The State of Texas vs. MONICA RAFEEDIE	11/09/2021	Traffic	$10.00
1CR-21-1553	The State of Texas vs. RUTWIK GHIYA	11/19/2021	Traffic	$0.00
1CR-21-1600	The State of Texas vs. Andrea Corpus-Angeles	12/01/2021	Traffic	$99.00
1CR-21-1601	The State of Texas vs. Andrea Corpus-Angeles	12/01/2021	Traffic	$287.00
1CR-21-1617	The State of Texas vs. JAMES MAGERA	12/02/2021	Traffic	$20.00
1CR-21-1626	The State of Texas vs. Ann Messina	12/03/2021	Traffic	$519.00
1CR-21-1632	The State of Texas vs. PHILIP PROSZOWSKI	12/03/2021	Traffic	$0.00
1CR-21-1635	The State of Texas vs. ANDREW DUMMAR	12/03/2021	Traffic	$174.00
1CR-21-1672	The State of Texas vs. Tharun Vemula	12/09/2021	Traffic	$247.00
1CR-21-1709	The State of Texas vs. YISEL GUERRERO PATINO	12/15/2021	Traffic	$119.00
1CR-21-1754	The State of Texas vs. BRITTNEY BELLFIELD	12/22/2021	Traffic	$74.00
1CR-21-1763	The State of Texas vs. Aurora Hernandez	12/22/2021	Traffic	$146.00
1CR-21-1775	The State of Texas vs. ANDY ESPINOZA GAMINO	12/27/2021	Traffic	$0.00

TXOCA JP 2011 Additional Activity Report

TXWILLIAMSONPRO

Reporting Period: June, 2022

** If total collected amount is negative, $0 will be submitted to the state.

JP1

Case Number	Style	File Date	Case Type	Amount
1CR-21-1779	The State of Texas vs. Austin Seale	12/27/2021	Traffic	$154.00
1CR-22-0001	The State of Texas vs. ANTHONY MCBRIDE	01/03/2022	Traffic	$219.00
1CR-22-0116	The State of Texas vs. MICHAEL WALSINGHAM	02/07/2022	Traffic	$10.75
1CR-22-0128	The State of Texas vs. LAUREN BARTON	02/09/2022	Traffic	$95.00
1CR-22-0137	The State of Texas vs. Brittney Kratzer	02/09/2022	Traffic	$214.00
1CR-22-0154	The State of Texas vs. Jocelyn Vigo Cordero	02/11/2022	Traffic	$247.00
1CR-22-0156	The State of Texas vs. Omarn Najar	02/11/2022	Traffic	$48.00
1CR-22-0157	The State of Texas vs. Arun Ashok	02/11/2022	Traffic	$72.00
1CR-22-0167	The State of Texas vs. Armando M Garcia	02/15/2022	Criminal Non-Traffic	$20.29
1CR-22-0172	The State of Texas vs. IGNACIO FERRER FUENTES	02/17/2022	Traffic	$96.00
1CR-22-0176	The State of Texas vs. KATHLEEN DUBORD	02/18/2022	Traffic	$0.00
1CR-22-0180	The State of Texas vs. THOMAS ELI GONZALEZ	02/23/2022	Criminal Non-Traffic	$144.60
1CR-22-0205	The State of Texas vs. SELENA ESCOBEDO GONZALEZ	03/02/2022	Traffic	$400.00
1CR-22-0207	The State of Texas vs. Byron Hernandez	03/02/2022	Traffic	$17.71
1CR-22-0208	The State of Texas vs. Byron Hernandez	03/02/2022	Traffic	$17.71
1CR-22-0209	The State of Texas vs. Byron Hernandez	03/02/2022	Traffic	$17.71
1CR-22-0268	The State of Texas vs. Fernando Ruedas	03/24/2022	Traffic	$0.00
1CR-22-0298	The State of Texas vs. YAMID RODRIGUEZ-JUAREZ	04/05/2022	Traffic	$229.00
1CR-22-0307	The State of Texas vs. Stephen Joseph Digesualdo	04/06/2022	Traffic	$219.00
1CR-22-0313	The State of Texas vs. JESSICA RIVERA FONTANEZ	04/08/2022	Traffic	$125.51
1CR-22-0315	The State of Texas vs. GONZALO SANCHEZ	04/08/2022	Traffic	$119.00
1CR-22-0316	The State of Texas vs. GONZALO SANCHEZ	04/08/2022	Traffic	$119.00
1CR-22-0317	The State of Texas vs. GONZALO SANCHEZ	04/08/2022	Traffic	$95.00
1CR-22-0320	The State of Texas vs. BRENDAN HARRIS	04/12/2022	Traffic	$90.00

TXOCA JP 2011 Additional Activity Report

TXWILLIAMSONPRO

Reporting Period: June, 2022

** If total collected amount is negative, $0 will be submitted to the state.

JP1

Case Number	Style	File Date	Case Type	Amount
1CR-22-0321	The State of Texas vs. BRENDAN HARRIS	04/12/2022	Traffic	$209.00
1CR-22-0335	The State of Texas vs. MISAEL MENDOZA	04/21/2022	Traffic	$119.00
1CR-22-0340	The State of Texas vs. FRANCHELI ROMERO	04/21/2022	Traffic	$74.00
1CR-22-0341	The State of Texas vs. DENNIS DUBE	04/22/2022	Traffic	$0.00
1CR-22-0346	The State of Texas vs. LUKE HUTCHISON	04/22/2022	Traffic	$117.00
1CR-22-0366	The State of Texas vs. Oscar Escoffie	04/28/2022	Traffic	$118.90
1CR-22-0391	The State of Texas vs. JUAN RAMOS ROSALES	04/28/2022	Traffic	$229.00
1CR-22-0398	The State of Texas vs. MARK REICHARD	04/29/2022	Traffic	$169.00
1CR-22-0404	The State of Texas vs. ASHLEY CLAY	05/03/2022	Traffic	$32.00
1CR-22-0405	The State of Texas vs. ASHLEY CLAY	05/03/2022	Traffic	$10.00
1CR-22-0410	The State of Texas vs. AUSTIN GARZA	05/03/2022	Traffic	$90.00
1CR-22-0411	The State of Texas vs. MALEK DALBIK	05/03/2022	Traffic	$10.00
1CR-22-0412	The State of Texas vs. CRUZ SALAZAR-RODRIGUEZ	05/04/2022	Traffic	$0.00
1CR-22-0418	The State of Texas vs. MICHAEL IHLENFELDT	05/05/2022	Traffic	$27.00
1CR-22-0421	The State of Texas vs. CANYON GRIFFETH	05/06/2022	Traffic	$214.00
1CR-22-0423	The State of Texas vs. ANDREW VELASQUEZ	05/10/2022	Traffic	$124.00
1CR-22-0425	The State of Texas vs. GLORIA RICHARDSON	05/10/2022	Traffic	$74.00
1CR-22-0426	The State of Texas vs. MIRANDA WOEHLER	05/10/2022	Traffic	$0.00
1CR-22-0427	The State of Texas vs. MIRANDA WOEHLER	05/10/2022	Traffic	$0.00
1CR-22-0428	The State of Texas vs. NANCY SAVERINE	05/10/2022	Traffic	$0.00
1CR-22-0429	The State of Texas vs. Apolloquocthinh Tran	05/10/2022	Traffic	$10.00
1CR-22-0434	The State of Texas vs. Rayvell Taylor	05/11/2022	Traffic	$10.00
1CR-22-0435	The State of Texas vs. Rayvell Taylor	05/11/2022	Traffic	$33.00
1CR-22-0443	The State of Texas vs. MORGAN COWLEY	05/16/2022	Criminal Non-Traffic	$514.00

TXOCA JP 2011 Additional Activity Report

TXWILLIAMSONPRO

Reporting Period: June, 2022

** If total collected amount is negative, $0 will be submitted to the state.

JP1

Case Number	Style	File Date	Case Type	Amount
1CR-22-0444	The State of Texas vs. Cody Calhoon	05/17/2022	Traffic	$27.00
1CR-22-0445	The State of Texas vs. Thomas Couch	05/17/2022	Traffic	$10.00
1CR-22-0446	The State of Texas vs. Thomas Couch	05/17/2022	Traffic	$0.00
1CR-22-0447	The State of Texas vs. LAUREN QUINN	05/17/2022	Traffic	$10.00
1CR-22-0449	The State of Texas vs. LAUREN QUINN	05/17/2022	Traffic	$10.00
1CR-22-0455	The State of Texas vs. WILLIAM KLEPAC	05/19/2022	Traffic	$0.00
1CR-22-0456	The State of Texas vs. JANE RUSSELL	05/19/2022	Traffic	$32.00
1CR-22-0457	The State of Texas vs. AGUSTIN CASTILLO, Jr.	05/19/2022	Traffic	$519.00
1CR-22-0458	The State of Texas vs. LUIS BALDERAS MARTINEZ	05/19/2022	Traffic	$32.00
1CR-22-0468	The State of Texas vs. JORGE CASTANEDA-JUAREZ	05/20/2022	Traffic	$219.00
1CR-22-0469	The State of Texas vs. JORGE CASTANEDA-JUAREZ	05/20/2022	Traffic	$95.00
1CR-22-0470	The State of Texas vs. Sharon Alvardo	05/20/2022	Traffic	$38.00
1CR-22-0476	The State of Texas vs. DION SIMMS	05/25/2022	Traffic	$0.00
1CR-22-0477	The State of Texas vs. ALEXIS CARRILLO	05/25/2022	Traffic	$121.00
1CR-22-0478	The State of Texas vs. ALEXIS CARRILLO	05/25/2022	Traffic	$10.00
1CR-22-0483	The State of Texas vs. Kovidh Bolikonda	05/25/2022	Traffic	$174.00
1CR-22-0487	The State of Texas vs. KRISTOPHER EDMONSON	05/30/2022	Traffic	$0.00
1CR-22-0490	The State of Texas vs. CIERA DOTSON	05/30/2022	Traffic	$10.00
1CR-22-0491	The State of Texas vs. HASEEB SYED	05/30/2022	Traffic	$99.00
1CR-22-0497	The State of Texas vs. RONETTE HODGE	05/30/2022	Traffic	$10.00
1CR-22-0499	The State of Texas vs. PAUL IBRAHIM	05/30/2022	Traffic	$32.00
1CR-22-0501	The State of Texas vs. KEVARIS HALL	05/30/2022	Traffic	$219.00
1CR-22-0502	The State of Texas vs. MARGARET STIVERS	05/30/2022	Traffic	$99.00
1CR-22-0507	The State of Texas vs. NATHAN LEIVAS	05/30/2022	Traffic	$10.00

TXOCA JP 2011 Additional Activity Report

TXWILLIAMSONPRO

Reporting Period: June, 2022

** If total collected amount is negative, $0 will be submitted to the state.

JP1

Case Number	Style	File Date	Case Type	Amount
1CR-22-0508	The State of Texas vs. NATHAN LEIVAS	05/30/2022	Traffic	$10.00
1CR-22-0510	The State of Texas vs. NATHAN LEIVAS	05/30/2022	Traffic	$0.00
1CR-22-0514	The State of Texas vs. TAUFIQ BASHARAHIL	05/31/2022	Traffic	$32.00
1CR-22-0519	The State of Texas vs. Patricia Guzman	06/01/2022	Traffic	$14.00
1CR-22-0520	The State of Texas vs. BIANCA ROBERTS	06/02/2022	Traffic	$62.00
1CR-22-0521	The State of Texas vs. BIANCA ROBERTS	06/02/2022	Traffic	$214.00
1CR-22-0523	The State of Texas vs. DOLLY BUNCH	06/03/2022	Traffic	$27.00
1CR-22-0524	The State of Texas vs. VANESSA SCHROCK	06/03/2022	Traffic	$62.00
1CR-22-0525	The State of Texas vs. Reece Roskey	06/03/2022	Traffic	$0.00
1CR-22-0527	The State of Texas vs. Erido Utria	06/03/2022	Traffic	$319.00
1CR-22-0531	The State of Texas vs. DANIEL SANDOVAL	06/06/2022	Traffic	$90.00
1CR-22-0533	STATE OF TEXAS VS. AQUILA JNAI MCNEAL	06/06/2022	Traffic	$0.00
1CR-22-0535	STATE OF TEXAS VS. WILLIAM TATRO GORDON	06/07/2022	Criminal Non-Traffic	$0.00
1CR-22-0541	The State of Texas vs. Jose Garcia	06/07/2022	Traffic	$0.00
1CR-22-0543	The State of Texas vs. James Mayse	06/07/2022	Traffic	$0.00
1CR-22-0547	The State of Texas vs. BARRET ESPE	06/09/2022	Traffic	$219.00
1CR-22-0609	STATE OF TEXAS VS. NICHOLAS PAUL BASSETT	06/23/2022	Traffic	$0.00
1CR-22-0625	The State of Texas vs. Francisco Jacinto	06/30/2022	Traffic	$317.00
1CR-22-0626	The State of Texas vs. Francisco Jacinto	06/30/2022	Traffic	$79.00
1JC-12-1118	FIA Card Services, N.A. vs. James G. Stewart	10/15/2012	Justice Civil	$150.00
1JC-19-0325	PORTFOLIO RECOVERY ASSOCIATES, LLC vs. GABRIEL BOTELLO	02/12/2019	Debt Claim	$2.50
1JC-19-2604	Midland Funding Llc vs. Gabrail Botello	12/30/2019	Debt Claim	$0.25

TXOCA JP 2011 Additional Activity Report

TXWILLIAMSONPRO

Reporting Period: June, 2022

** If total collected amount is negative, $0 will be submitted to the state.

JP1

Case Number	Style	File Date	Case Type	Amount
1JC-20-0092	Midland Funding Llc vs. Gabriel Botello	01/17/2020	Debt Claim	$1.25
1JC-20-0093	Midland Funding Llc vs. Gabriel Botello	01/17/2020	Debt Claim	$1.25
1JC-21-0022	Michael L Cantor vs. Bukola Olayonu Fagbemi,Olufunmilola Abiodun Olubukola	12/30/2020	Debt Claim	$2.25
1JC-21-0141	Cavalry Spv I, Llc, As Assignee Of Citibank, N.a. vs. Tracey J Flowers	01/29/2021	Debt Claim	$1.50
1JC-21-0746	Discover Bank vs. Jenni Hetrick	06/07/2021	Debt Claim	$1.00
1JC-21-1027	U.S. Bank National Association vs. Matthew W David	07/30/2021	Debt Claim	$1.25
1JC-21-1181	Discover Bank vs. Melissa A Hope	09/09/2021	Debt Claim	$1.00
1JC-21-1646	Discover Bank vs. Joel Villarreal	12/15/2021	Debt Claim	$1.00
1JC-22-0060	Cavalry Spv I, Llc, As Assignee Of Citibank, N.a. vs. Paul W Shannon	01/07/2022	Debt Claim	$1.50
1JC-22-0514	Tides on Copper Creek vs. Daniel Kislan AND ALL OCCPTS	03/07/2022	Evictions	$155.00
1JC-22-0732	WMCI AUSTIN V, LLC dba BEXLEY AT LAKELINE vs. YOBANI ORDUNO-PENALOZA AND ALL OTHER OCCUPANTS	03/30/2022	Evictions	$155.00
1JC-22-0904	Colonial Village at Sierra Vista vs. Juan Perez,Lucia Perez AND ALL OTHER OCCUPANTS	04/19/2022	Evictions	$155.00
1JC-22-0916	Tides on Copper Creek vs. Esmeralda Guerrero, Douglas Aufrance AND ALL OCCPTS	04/20/2022	Evictions	$155.00
1JC-22-0917	Tides on Copper Creek vs. Anthony Alexander AND ALL OTHER OCCUPANTS	04/20/2022	Evictions	$155.00

TXOCA JP 2011 Additional Activity Report

TXWILLIAMSONPRO

Reporting Period: June, 2022

** If total collected amount is negative, $0 will be submitted to the state.

JP1

Case Number	Style	File Date	Case Type	Amount
1JC-22-0918	Tides on Copper Creek vs. Wayne Brown AND ALL OTHER OCCPTS	04/20/2022	Evictions	$155.00
1JC-22-0923	Tides on Copper Creek vs. Daniel Kislan and all occpts	04/20/2022	Evictions	$155.00
1JC-22-1021	THE LYND COMPANY dba LAKESIDE AT LA FRONTERA vs. JANINE SCOTT,JERRETT EPPERSON AND ALL OTHER OCCUPANTS	05/02/2022	Evictions	$155.00
1JC-22-1080	WMCI AUSTIN V, LLC dba BEXLEY AT LAKELINE vs. JOSHUA ECHOLS AND ALL OTHER OCCUPANTS	05/09/2022	Evictions	$155.00
1JC-22-1083	BADGER AUSTIN LLC dba PARKWOOD TERRACE vs. OCTAVIA HOLMES,JADA HOLMES AND ALL OTHER OCCUPANTS	05/09/2022	Evictions	$155.00
1JC-22-1084	BADGER AUSTIN LLC dba PARKWOOD TERRACE vs. TRINA EVANS AND ALL OTHER OCCUPANTS	05/09/2022	Evictions	$155.00
1JC-22-1086	RS XII AUSTIN OWNER I, L.P. vs. JANE DOE,JOHN DOE AND ALL OTHER OCCUPANTS OF 1823 GUNSIGHT DRIVE ROUND ROCK, TX 78665	05/09/2022	Evictions	$155.00
1JC-22-1087	City North Acquisition LLC vs. Alexis Trejo and All Other Occupants	05/09/2022	Evictions	$155.00
1JC-22-1092	12215 HUNTERS CHASE VENTURE LLC dba ALISTER BALCONES APARTMENTS vs. BLANCA CARDONA AND ALL OTHER OCCUPANTS	05/10/2022	Evictions	$155.00
1JC-22-1094	AUSTIN BAXTER APARTMENTS LC dba THE BAXTER AT WESTWOOD vs. JAY SERRANO AND ALL OTHER OCCUPANTS	05/10/2022	Evictions	$155.00
1JC-22-1106	City North Acquisition LLC vs. Jessica Turner, and/or All Occupants of 2800 Sunrise Rd # 1936 Round Rock, TX 78665	05/10/2022	Evictions	$155.00
1JC-22-1122	Mid-America Apartments L.P. Dba CG Ashton Oaks vs. Alisha Thompson and All Other Occupants	05/11/2022	Evictions	$155.00

TXOCA JP 2011 Additional Activity Report

TXWILLIAMSONPRO

Reporting Period: June, 2022

** If total collected amount is negative, $0 will be submitted to the state.

JP1

Case Number	Style	File Date	Case Type	Amount
1JC-22-1147	12600 AVERY RANCH PROPERTY, LLC dba MUIR LAKE vs. KIARA DOVE AND ALL OTHER OCCUPANTS	05/12/2022	Evictions	$155.00
1JC-22-1157	BELMONT PLACE dba BELMONT PLACE APARTMENTS vs. SHANICKA ADDY AND ALL OTHER OCCUPANTS	05/12/2022	Evictions	$155.00
1JC-22-1166	Camden Amber Oaks vs. Regina Rogers AND ALL OTHER OCCUPANTS	05/13/2022	Evictions	$155.00
1JC-22-1176	Regency Indigo Austin, LLC vs. Anna Azilla,Destany Guyton and all other occupants	05/13/2022	Evictions	$155.00
1JC-22-1185	MLVI Martha's Vineyard Apartments, LL vs. Troy Lamers	05/16/2022	Evictions	$155.00
1JC-22-1186	MLVI Martha's Vineyard Apartments, LL vs. CURTISS WILLIAMS ; ALL OTHER OCCUPANTS	05/16/2022	Evictions	$155.00
1JC-22-1192	JOA INVESTMENTS vs. Anthony Gonzales,Samantha Benford	05/16/2022	Evictions	$155.00
1JC-22-1193	The M at Lakeline vs. LaKeidra Carathers and all other occupants	05/16/2022	Evictions	$155.00
1JC-22-1198	AVBH LAKELINE CROSSING, LLC D/B/A LAKELINE CROSSING vs. JONI SHARP AND ALL OCCUPANTS	05/16/2022	Evictions	$155.00
1JC-22-1208	Regency Indigo Austin, LLC (DBA Indigo Apartments) vs. Rilen Bayot AND ALL OTHER OCCUPANTS	05/17/2022	Evictions	$155.00
1JC-22-1211	AVBH LAKELINE CROSSING, LLC D/B/A LAKELINE CROSSING vs. DORA GARZA AND ALL OCCUPANTS	05/17/2022	Evictions	$155.00
1JC-22-1218	AVBH LAKELINE CROSSING, LLC D/B/A LAKELINE CROSSING vs. NATALIE JOHNSON AND ALL OCCUPANTS	05/17/2022	Evictions	$155.00
1JC-22-1219	AVBH LAKELINE CROSSING, LLC D/B/A LAKELINE CROSSING vs. JOEL KOSTER, KRISTIN BEVINETTO AND ALL OTHERS	05/17/2022	Evictions	$155.00

TXOCA JP 2011 Additional Activity Report

TXWILLIAMSONPRO

Reporting Period: June, 2022

** If total collected amount is negative, $0 will be submitted to the state.

JP1

Case Number	Style	File Date	Case Type	Amount
1JC-22-1221	CRP/AR LA FRONTERA OWNER, LP D/B/A BROADSTONE LA FRONTERA vs. KIMBERLY DAVIS AND ALL OCCUPANTS	05/17/2022	Evictions	$155.00
1JC-22-1232	WRPV XIII SC AUSTIN, LLC dba MADISON AT STONE CREEK vs. TILMON WILLIAMS AND ALL OTHER OCCUPANTS	05/18/2022	Evictions	$22.00
1JC-22-1237	BINZE ZHAO vs. Saniyya Saree Dunning	05/19/2022	Small Claims	$22.00
1JC-22-1238	THE LYND COMPANY dba LAKESIDE AT LA FRONTERA vs. KIRK LAWSON AND ALL OTHER OCCUPANTS	05/19/2022	Evictions	$155.00
1JC-22-1244	Colonial Village at Sierra Vista vs. Raheem Brand and all other occupants	05/20/2022	Evictions	$155.00
1JC-22-1249	AVBH LAKELINE CROSSING, LLC D/B/A LAKELINE CROSSING vs. NELDA EDDINGS AND ALL OCCUPANTS	05/20/2022	Evictions	$155.00
1JC-22-1255	BELMONT PLACE dba BELMONT PLACE APARTMENTS vs. TAYLOR LEMONS AND ALL OTHER OCCUPANTS	05/23/2022	Evictions	$155.00
1JC-22-1260	ROCK SPRINGS OWNER, LP dba ROCK SPRINGS DUPLEXES vs. JEESSICA MELTON AND ALL OTHER OCCUPANTS	05/23/2022	Evictions	$310.00
1JC-22-1261	Gill Mcintyre and Mardelle J. Mcintyre as Trustees of the Gill McIntyre and Mardelle J. McIntyre revocable inter vivos trust created under agreement dated July 22, 1992 vs. ANTWAN P. THURMOND, CYNTHIA MARIE SAMAYOA, AND ALL OCCUPANTS OF 402 RAWHIDE LOOP ROUND ROCK, TEXAS 78681	05/23/2022	Evictions	$155.00
1JC-22-1267	WMCI AUSTIN V, LLC dba BEXLEY AT LAKELINE vs. CHYNAH THOMAS AND ALL OTHER OCCUPANTS	05/23/2022	Evictions	$155.00
1JC-22-1268	WMCI AUSTIN V, LLC dba BEXLEY AT LAKELINE vs. CHRISTIAN GREEN AND ALL OTHER OCCUPANTS	05/23/2022	Evictions	$155.00
1JC-22-1269	WMCI AUSTIN V, LLC dba BEXLEY AT LAKELINE vs. ZACHARIAH PICKENS, DENICE PICKENS AND ALL OTHER OCCUPANTS	05/23/2022	Evictions	$155.00

TXOCA JP 2011 Additional Activity Report

TXWILLIAMSONPRO

Reporting Period: June, 2022

** If total collected amount is negative, $0 will be submitted to the state.

JP1

Case Number	Style	File Date	Case Type	Amount
1JC-22-1270	CONTINENTAL 516 FUND LLC dba SPRINGS AT LAKELINE vs. TOMMY NEFEDRO AND ALL OTHER OCCUPANTS	05/23/2022	Evictions	$155.00
1JC-22-1272	ENCLAVE APARTMENTS ROUND ROCK LLC.dba ENCLAVE APARTMENTS vs. ALIAH JUAREZ,JAMES HERNANDEZ AND ALL OTHER OCCUPANTS	05/23/2022	Evictions	$155.00
1JC-22-1279	1200 MAYS LLC dba DERBY PARK vs. DANIEL GUTIERREZ-LANDIN,JACQUELINE PINEDA-CASTILLO AND ALL OTHER OCCUPANTS	05/23/2022	Evictions	$155.00
1JC-22-1281	1200 MAYS LLC dba DERBY PARK vs. ERICA JOHNSON AND ALL OTHER OCCUPANTS	05/23/2022	Evictions	$155.00
1JC-22-1294	Mid-America Apartments L.P. Dba CG Ashton Oaks vs. Kelly Brown AND ALL OTHER OCCUPANTS	05/24/2022	Evictions	$155.00
1JC-22-1302	LODGE MULTIFAMILY AUSTIN, LP dba LANTOWER ROUND ROCK vs. JOHN FLEMING AND ALL OTHER OCCUPANTS	05/25/2022	Evictions	$155.00
1JC-22-1349	1200 MAYS LLC dba DERBY PARK vs. VICTORIA SMALL AND ALL OTHER OCCUPANTS	05/31/2022	Evictions	$155.00
1JC-22-1350	1200 MAYS LLC dba DERBY PARK vs. AUBREY RIVERS,DARRELL RIVERS AND ALL OTHER OCCUPANTS	05/31/2022	Evictions	$173.00
1JC-22-1351	FM 1325 TX Partners LLC dba Preserve at Rolling Oaks vs. NATALIE LENARD AND ALL OTHER OCCUPANTS	06/01/2022	Evictions	$0.00
1JC-22-1352	Red Hills Villas vs. Gabriella Brewer & all other occupants	06/01/2022	Evictions	$103.00
1JC-22-1353	MICAH FOX vs. HOLLY GARCIA	06/01/2022	Small Claims	$33.00
1JC-22-1354	FM 1325 TX Partners LLC dba Preserve at Rolling Oaks vs. Rachel Purnell And All Other Occupants	06/01/2022	Evictions	$0.00
1JC-22-1355	1200 MAYS LLC dba DERBY PARK vs. Ian Pitt AND ALL OTHER OCCUPANTS	06/01/2022	Evictions	$0.00

TXOCA JP 2011 Additional Activity Report

TXWILLIAMSONPRO

Reporting Period: June, 2022

** If total collected amount is negative, $0 will be submitted to the state.

JP1

Case Number	Style	File Date	Case Type	Amount
1JC-22-1356	FM 1325 TX Partners LLC dba Preserve at Rolling Oaks vs. Jessica Alvarado And All Other Occupants	06/01/2022	Evictions	$0.00
1JC-22-1357	REGENCY INDIGO AUSTIN, LLC D/B/A INDIGO APARTMENTS vs. ABIOLA AHMED AND ALL OCCUPANTS	06/01/2022	Evictions	$0.00
1JC-22-1358	FM 1325 TX Partners LLC dba Preserve at Rolling Oaks vs. Gavin Luckett And All Other Occupants	06/01/2022	Evictions	$0.00
1JC-22-1359	Sandalwood DBA Townhomes at Double Creek vs. Nickie Henderson And All Other Occupants	06/01/2022	Evictions	$0.00
1JC-22-1360	WMCi Austin VII, LLC dba Bexley Round Rock vs. Kayla Grissom, Anthony Welebob And All Other Occupants	06/01/2022	Evictions	$0.00
1JC-22-1361	Whitestone Crossing Apts, LLC vs. Zachary Boyle and/or all Occupants of 1201 W Whitestone Blvd-M-201 Cedar Park, TX. 78613	06/01/2022	Evictions	$0.00
1JC-22-1362	1200 MAYS LLC dba DERBY PARK vs. ERICA JOHNSON AND ALL OTHER OCCUPANTS	06/01/2022	Evictions	$0.00
1JC-22-1363	Cavalry SPV I, LLC, as Assignee of Citibank, N.A. vs. Gerald C Stitt	06/01/2022	Debt Claim	$0.00
1JC-22-1364	Cavalry SPV I, LLC, as Assignee of Citibank, N.A. vs. Kay Dodds	06/01/2022	Debt Claim	$0.00
1JC-22-1365	LVNV Funding, LLC vs. Patricia Sierra	06/01/2022	Debt Claim	$0.00
1JC-22-1366	CONN APPLIANCES, INC., vs. AMIR MUJKIC	06/01/2022	Debt Claim	$0.00
1JC-22-1367	Capital One Bank (USA), N.A. vs. Ashtyn R. Kimpel	06/01/2022	Debt Claim	$0.00
1JC-22-1368	LVNV Funding, LLC vs. Joshua Eaton	06/01/2022	Debt Claim	$0.00
1JC-22-1369	LVNV FUNDING, LLC vs. Bonnie Ramirez	06/01/2022	Debt Claim	$0.00

TXOCA JP 2011 Additional Activity Report

TXWILLIAMSONPRO

Reporting Period: June, 2022

** If total collected amount is negative, $0 will be submitted to the state.

JP1

Case Number	Style	File Date	Case Type	Amount
1JC-22-1370	Artisan I, LLC vs. Patricia Anderson And All Other Occupants	06/02/2022	Evictions	$0.00
1JC-22-1371	8312 FATHOM DB LLC dba SUMMIT AT WESTWOOD vs. Tanner Harvey And All Other Occupants	06/02/2022	Evictions	$0.00
1JC-22-1372	TA Rhythm Apartments vs. Jaidis Thengkham and all other occupants.	06/02/2022	Evictions	$0.00
1JC-22-1373	Lantern Massandra Owner, LLC dba The Lantern Apartments vs. Peter Tharial, Resmi Peter And All Other Occupants	06/02/2022	Evictions	$0.00
1JC-22-1374	Lantern Massandra Owner, LLC dba The Lantern Apartments vs. Meredith Roberts And All Other Occupants	06/02/2022	Evictions	$0.00
1JC-22-1375	Lantern Massandra Owner, LLC dba Lantern Apartments vs. Tracy McKay,James Ramert and All Other Occupants	06/02/2022	Evictions	$0.00
1JC-22-1376	LLC LVNV FUNDING vs. JIMMY BERMUDEZ	06/02/2022	Debt Claim	$0.00
1JC-22-1377	CARLOS ACEVEDO vs. SARAH SMITH, AND ALL OTHER OCCUPANTS,	06/02/2022	Evictions	$0.00
1JC-22-1378	Jose Gomez vs. Armando Serna	06/02/2022	Small Claims	$33.00
1JC-22-1379	LLC LVNV FUNDING vs. Daryl Johnson	06/02/2022	Debt Claim	$0.00
1JC-22-1380	LVNV Funding,LLC vs. James Watt	06/02/2022	Debt Claim	$0.00
1JC-22-1381	Villages at Turtle Rock vs. Christian Moore AND ALL OCCUPANTS	06/02/2022	Evictions	$103.00
1JC-22-1382	Villages at Turtle Rock vs. Cecilia Wickliffe & All Occupants	06/02/2022	Evictions	$103.00
1JC-22-1383	Villages at Turtle Rock vs. Alyssa Dejesus & All Occupants	06/02/2022	Evictions	$103.00

TXOCA JP 2011 Additional Activity Report

TXWILLIAMSONPRO

Reporting Period: June, 2022

** If total collected amount is negative, $0 will be submitted to the state.

JP1

Case Number	Style	File Date	Case Type	Amount
1JC-22-1384	LVNV Funding, LLC vs. Jimmy Bermudez	06/02/2022	Debt Claim	$0.00
1JC-22-1385	Lvnv Funding LLC vs. Siddharta Garza	06/02/2022	Debt Claim	$0.00
1JC-22-1386	Capital One Bank (USA), N.A. vs. Joseph Anderson	06/02/2022	Debt Claim	$0.00
1JC-22-1386	CAPITAL ONE BANK (USA) N.A. vs. JOSEPH ANDERSON	05/26/2022	Debt Claim	$33.00
1JC-22-1387	Capital One Bank (USA), N.A. vs. JOE B ANDERSON	06/02/2022	Debt Claim	$0.00
1JC-22-1388	CAVALRY SPV I, LLC, AS ASSIGNEE OF CITIBANK, N.A. vs. Terrence Hunley	06/02/2022	Debt Claim	$0.00
1JC-22-1389	Roberta Lynn Walker vs. Shailendra Kumar	06/02/2022	Small Claims	$33.00
1JC-22-1390	BADGER AUSTIN LLC dba PARKWOOD TERRACE vs. TENECIA GORDON, KENDRICK MYLES AND ALL OTHER OCCUPANTS	06/03/2022	Evictions	$0.00
1JC-22-1399	FM 1325 TX PARTNERS LLC dba PRESERVE AT ROLLING OAKS vs. GAVIN LUCKETT	05/31/2022	Evictions	$103.00
1JC-22-1400	1200 MAYS LLC dba DERBY PARK vs. IAN PITT AND ALL OTHER OCCUPANTS	05/31/2022	Evictions	$103.00
1JC-22-1401	FM 1325 TX PARTNERS LLC dba PRESERVE AT ROLLING OAKS vs. RACHEL PURNELL AND ALL OTHER OCCUPANTS	05/31/2022	Evictions	$258.00
1JC-22-1402	SANDALWOOD dba TOWNHOMES AT DOUBLE CREEK vs. NICKIE HENDERSON AND ALL OTHER OCCUPANTS	05/31/2022	Evictions	$103.00
1JC-22-1403	Td Bank Usa, N.a. vs. Taylor O. Sewell	05/24/2022	Debt Claim	$33.00
1JC-22-1404	1200 MAYS LLC dba DERBY PARK vs. ERICA JOHNSON	05/31/2022	Evictions	$103.00

TXOCA JP 2011 Additional Activity Report

TXWILLIAMSONPRO

Reporting Period: June, 2022

** If total collected amount is negative, $0 will be submitted to the state.

JP1

Case Number	Style	File Date	Case Type	Amount
1JC-22-1405	FM 1325 TX PARTNERS LLC dba PRESERVE AT ROLLING OAKS vs. JESSICA ALVARADO AND ALL OTHER OCCUPANTS	05/31/2022	Evictions	$103.00
1JC-22-1406	FM 1325 TX PARTNERS LLC dba PRESERVE AT ROLLING OAKS vs. NATALIE LENARD AND ALL OTHER OCCUPANTS	05/31/2022	Evictions	$103.00
1JC-22-1407	REGENCY INDIGO AUSTIN, LLC D/B/A INDIGO APARTMENTS vs. ABIOLA AHMED	05/31/2022	Evictions	$103.00
1JC-22-1409	1979 EHRLICH INVESTMENT TRUST dba URBAN NORTH vs. DEIJA SANDERS AND ALL OTHER OCCUPANTS	06/02/2022	Evictions	$258.00
1JC-22-1410	ROCK SPRINGS OWNER, LP dba ROCK SPRINGS DUPLEXES vs. LOGAN PHELPS,TIFFANY CHAGOYA AND ALL OTHER OCCUPANTS	06/03/2022	Evictions	$173.00
1JC-22-1411	Cavalry Spv I, Llc, As Assignee Of Citibank, N.a. vs. Gerald C Stitt	05/24/2022	Debt Claim	$33.00
1JC-22-1412	Conn Appliances, Inc. vs. Amir Mujkic	05/25/2022	Debt Claim	$33.00
1JC-22-1413	American Express National Bank vs. Eric Bowen	06/01/2022	Debt Claim	$33.00
1JC-22-1414	Bank Of America N.a. vs. Jeremy Valentine	06/01/2022	Debt Claim	$33.00
1JC-22-1415	Cavalry Spv I, Llc, As Assignee Of Citibank, N.a. vs. Kay Dodds	05/25/2022	Debt Claim	$33.00
1JC-22-1416	Lvnv Funding Llc vs. Patricia Sierra	05/25/2022	Debt Claim	$33.00
1JC-22-1417	Bank Of America N.a. vs. Inesha G. King-williams	06/01/2022	Debt Claim	$33.00
1JC-22-1418	CAPITAL ONE BANK (USA) N.A. vs. HERSHEL P. SPURLIN	06/01/2022	Debt Claim	$33.00

TXOCA JP 2011 Additional Activity Report

TXWILLIAMSONPRO

Reporting Period: June, 2022

** If total collected amount is negative, $0 will be submitted to the state.

JP1

Case Number	Style	File Date	Case Type	Amount
1JC-22-1419	Waters at Sunrise, LP vs. Priscilla Garcia & All Occupants	06/06/2022	Evictions	$103.00
1JC-22-1420	Waters at Sunrise, LP vs. Juan Garcia Jr. and All Occupants	06/06/2022	Evictions	$103.00
1JC-22-1421	Anderson Mill Austin Emergency Center LLC vs. Corporation Service Company DBA Humana, Inc. (Humana Health Plan, Inc.)	06/02/2022	Small Claims	$33.00
1JC-22-1422	Lily B Sanchez vs. Kreshonya Brightwell	06/06/2022	Evictions	$103.00
1JC-22-1424	CAPITAL ONE BANK (USA) N.A. vs. ASHTYN R. KIMPEL	05/25/2022	Debt Claim	$33.00
1JC-22-1425	Lvnv Funding Llc vs. Joshua Eaton	05/25/2022	Debt Claim	$33.00
1JC-22-1426	Lvnv Funding Llc vs. James Watt	05/26/2022	Debt Claim	$33.00
1JC-22-1427	Lvnv Funding Llc vs. Daryl Johnson	05/26/2022	Debt Claim	$33.00
1JC-22-1428	Lvnv Funding Llc vs. Siddharta Garza	05/26/2022	Debt Claim	$33.00
1JC-22-1429	LVNV FUNDING, LLC vs. Bonnie Ramirez	06/01/2022	Debt Claim	$33.00
1JC-22-1430	LVNV FUNDING, LLC vs. Jimmy Bermudez	06/02/2022	Debt Claim	$33.00
1JC-22-1431	Northland Lakeline II, LLC vs. RIESE A PANTER	06/07/2022	Evictions	$103.00
1JC-22-1432	CAPITAL ONE BANK (USA) N.A. vs. JOE B. ANDERSON	06/02/2022	Debt Claim	$33.00
1JC-22-1433	Midland Credit Management Inc. vs. William Klein-rivera	05/26/2022	Debt Claim	$33.00

TXOCA JP 2011 Additional Activity Report

TXWILLIAMSONPRO

Reporting Period: June, 2022

** If total collected amount is negative, $0 will be submitted to the state.

JP1

Case Number	Style	File Date	Case Type	Amount
1JC-22-1434	Cavalry Spv I, Llc, As Assignee Of Citibank, N.a. vs. Terrence Hunley	06/02/2022	Debt Claim	$33.00
1JC-22-1435	Portfolio Recovery Associates Llc vs. Diane R. Campbell	06/03/2022	Debt Claim	$33.00
1JC-22-1436	Conn Appliances Inc. vs. Elias Elmur	06/03/2022	Debt Claim	$33.00
1JC-22-1437	Midland Credit Management Inc. vs. BRITTNIE NELSON	06/03/2022	Debt Claim	$33.00
1JC-22-1438	Cavalry Spv I, Llc, As Assignee Of Citibank, N.A. vs. Ruth A. Courville	06/03/2022	Debt Claim	$33.00
1JC-22-1439	CREDIT CORP SOLUTIONS INC. vs. GEORGE OLIVA	06/03/2022	Debt Claim	$33.00
1JC-22-1440	Velocity Investments, Llc vs. Michael Quinn	05/26/2022	Debt Claim	$33.00
1JC-22-1441	MIDLAND CREDIT MANAGEMENT INC. vs. ALAN D LIVELY	06/03/2022	Debt Claim	$33.00
1JC-22-1442	Conn Appliances Inc. vs. Phillip Dietrich	06/03/2022	Debt Claim	$33.00
1JC-22-1443	WMCI AUSTIN VII, LLC, dba BEXLEY ROUND ROCK vs. KAYLA GRISSOM,ANTHONY WELEBOB	05/31/2022	Evictions	$173.00
1JC-22-1444	Portfolio Recovery Associates, Llc vs. Amy Maldonado	05/31/2022	Debt Claim	$33.00
1JC-22-1445	La Frontera Square vs. Richard Adams	06/08/2022	Evictions	$258.00
1JC-22-1446	Conn Appliances Inc. vs. Janessa L. Silva	06/01/2022	Debt Claim	$33.00
1JC-22-1447	Whitestone Crossing Apts, LLC vs. Zachary Boyle and/ or all Occupants of 1201 W Whitestone Blvd-M-201 Cedar Park, TX. 78613	06/01/2022	Evictions	$103.00

TXOCA JP 2011 Additional Activity Report

TXWILLIAMSONPRO

Reporting Period: June, 2022

** If total collected amount is negative, $0 will be submitted to the state.

JP1

Case Number	Style	File Date	Case Type	Amount
1JC-22-1448	Artisan I, LLC vs. Patricia Anderson AND ALL OTHER OCCUPANTS	06/01/2022	Evictions	$103.00
1JC-22-1449	TA Rhythm Apartments vs. Jaidis Thengkham and all other occupants	06/02/2022	Evictions	$103.00
1JC-22-1450	8312 FATHOM DB LLC dba SUMMIT AT WESTWOOD vs. Tanner Harvey And All Other Occupants	06/02/2022	Evictions	$103.00
1JC-22-1451	LANTERN MASSANDRA OWNER, LLC dba THE LANTERN APARTMENTS vs. Tracy McKay, James Ramert And All Other Occupants	06/02/2022	Evictions	$173.00
1JC-22-1452	LANTERN MASSANDRA OWNER, LLC dba THE LANTERN APARTMENTS vs. Meredth Roberts And All Other Occupants	06/02/2022	Evictions	$103.00
1JC-22-1453	LANTERN MASSANDRA OWNER, LLC dba THE LANTERN APARTMENTS vs. PETER THARIAL,RESMI PETER AND ALL OTHER OCCUPANTS	06/02/2022	Evictions	$173.00
1JC-22-1454	Carlos Acevedo vs. Sarah Smith	06/02/2022	Evictions	$103.00
1JC-22-1455	Rocking Horse Ranch vs. Mark Hale,Robert Warren	06/08/2022	Evictions	$173.00
1JC-22-1456	BADGER AUSTIN LLC dba PARKWOOD TERRACE vs. TENECIA GORDON,KENDRICK MYLES	06/03/2022	Evictions	$173.00
1JC-22-1457	ROCK SPRINGS OWNER, LP dba ROCK SPRINGS DUPLEXES vs. JAKIRA WALKER AND ALL OTHER OCCUPANTS	06/03/2022	Evictions	$103.00
1JC-22-1458	Artisan I, LLC vs. Gwen Holcomb and all other occupants	06/07/2022	Evictions	$103.00
1JC-22-1459	SANDALWOOD dba TOWNHOMES AT DOUBLE CREEK vs. MARICRUZ SANCHEZ AND ALL OTHER OCCUPANTS	06/07/2022	Evictions	$103.00
1JC-22-1460	8519 CAHILL (AUSTIN) LLC dba POLO CLUB vs. TELIA HOSEY,JASMINE DIXON AND ALL OTHER OCCUPANTS	06/07/2022	Evictions	$173.00

TXOCA JP 2011 Additional Activity Report

TXWILLIAMSONPRO

Reporting Period: June, 2022

** If total collected amount is negative, $0 will be submitted to the state.

JP1

Case Number	Style	File Date	Case Type	Amount
1JC-22-1461	8519 CAHILL (AUSTIN) LLC dba POLO CLUB vs. TYJEE FRANKLIN AND ALL OTHER OCCUPANTS	06/07/2022	Evictions	$103.00
1JC-22-1462	Westlake Services, Llc, Dba Westlake Financial Services vs. Nikko A Wood Aka Nikko Antonio Wood	06/03/2022	Debt Claim	$33.00
1JC-22-1464	8519 CAHILL (AUSTIN) LLC dba POLO CLUB vs. Kimberly Bond And All Other Occupants	06/07/2022	Evictions	$103.00
1JC-22-1465	Artisan I, LLC vs. Kiana Powell and all other occupants	06/07/2022	Evictions	$103.00
1JC-22-1466	THE ROYCE AT 8100 dba THE ROYCE AT 8100 vs. STEVEN WARD AND ALL OTHER OCCUPANTS	06/07/2022	Evictions	$103.00
1JC-22-1467	Debra Kay Head vs. Wyley's Fence and Outdoors	06/03/2022	Small Claims	$103.00
1JC-22-1468	CRP/AR LA FRONTERA OWNER, LP D/B/A BROADSTONE LA FRONTERA vs. Dominique Brown,Ronye Brown, Veronica Brown and All Occupants.	06/08/2022	Evictions	$243.00
1JC-22-1469	Discover Bank vs. Dana L Smith	06/03/2022	Debt Claim	$33.00
1JC-22-1470	MIDLAND CREDIT MANAGEMENT INC. vs. NICHOLAS FOWLER	06/06/2022	Debt Claim	$33.00
1JC-22-1471	Cavalry Spv I, Llc Assignee Of CITIBANK, N.a. vs. Jessica A Valentine	06/06/2022	Debt Claim	$33.00
1JC-22-1472	CAPITAL ONE BANK (USA) N.A. vs. DEAZA S. GASTONELLIS	06/03/2022	Debt Claim	$33.00
1JC-22-1473	US Lloyds Insurance Company as Subrogee of Denee Brown vs. Osman Ardolo Morales and Christopher James Vrba	06/06/2022	Small Claims	$33.00
1JC-22-1474	Westlake Services Llc Dba Westlake Financial Services vs. Livermon D Trekwon	06/07/2022	Debt Claim	$33.00
1JC-22-1475	Jefferson Capital Systems Llc vs. Darrell Freeman	06/07/2022	Debt Claim	$33.00

TXOCA JP 2011 Additional Activity Report

TXWILLIAMSONPRO

Reporting Period: June, 2022

** If total collected amount is negative, $0 will be submitted to the state.

JP1

Case Number	Style	File Date	Case Type	Amount
1JC-22-1476	Lvnv Funding Llc vs. Jana C Irwin	06/07/2022	Debt Claim	$33.00
1JC-22-1477	John Newhouse, III, Claire King vs. David A. House,Pro Surface, Inc.	06/07/2022	Small Claims	$33.00
1JC-22-1478	13425 NORTH, LP dba GRIFFIS LAKELINE STATION vs. TEMMEKA RHODES AND ALL OTHER OCCUPANTS	06/10/2022	Evictions	$103.00
1JC-22-1479	AUSTIN BAXTER APARTMENTS LC dba THE BAXTER AT WESTWOOD vs. TRAVION ROGERS	06/10/2022	Evictions	$103.00
1JC-22-1480	AUSTIN BAXTER APARTMENTS LC dba THE BAXTER AT WESTWOOD vs. AMBER HOOD,ANGEL COSS AND ALL OTHER OCCUPANTS	06/10/2022	Evictions	$173.00
1JC-22-1481	Absolute Resolutions Investments, LLC vs. Linda M Moses	06/07/2022	Debt Claim	$33.00
1JC-22-1482	Camden La Frontera vs. ArRiyon Fuller & All Others	06/10/2022	Evictions	$103.00
1JC-22-1483	13425 NORTH, LP dba GRIFFIS LAKELINE STATION vs. CARLOS TURNER, Jr,ARRYANA ALVARADO AND ALL OTHER OCCUPANTS	06/10/2022	Evictions	$173.00
1JC-22-1484	Portfolio Recovery Associates, LLC vs. Jessica Sanchez	06/07/2022	Debt Claim	$33.00
1JC-22-1485	La Frontera Square vs. Justin Anglin	06/10/2022	Evictions	$103.00
1JC-22-1486	La Frontera Square vs. Tiffany Chandler,Chanult Day	06/10/2022	Evictions	$173.00
1JC-22-1487	Absolute Resolutions Investments, LLC vs. Cody W Turner	06/07/2022	Debt Claim	$33.00
1JC-22-1488	La Frontera Square vs. Rashaad Thomas	06/10/2022	Evictions	$103.00
1JC-22-1489	Portfolio Recovery Associates, LLC vs. Karlena Delgado	06/07/2022	Debt Claim	$33.00

TXOCA JP 2011 Additional Activity Report

TXWILLIAMSONPRO

Reporting Period: June, 2022

** If total collected amount is negative, $0 will be submitted to the state.

JP1

Case Number	Style	File Date	Case Type	Amount
1JC-22-1490	La Frontera Square vs. Kazim Mughal	06/10/2022	Evictions	$103.00
1JC-22-1491	Velocity Investments, LLC Assignee Of Prosper Funding LLC Assignee Of Webbank vs. MARQUIS WOLFE AKA MARQUIS P. WOLFE	06/07/2022	Debt Claim	$33.00
1JC-22-1492	Cks Prime Investments, Llc vs. Marquis Marquis Wolfe AKA Marquis Wolfe	06/07/2022	Debt Claim	$33.00
1JC-22-1493	Citibank, N.A. vs. Ruth Gordon	06/08/2022	Debt Claim	$33.00
1JC-22-1494	Lvnv Funding Llc vs. Mark Sanchez	06/08/2022	Debt Claim	$33.00
1JC-22-1495	Ahmad Asgari vs. Jerry Auer & Jean Auer and or plus all other occupants	06/10/2022	Evictions	$173.00
1JC-22-1496	13425 NORTH, LP dba GRIFFIS LAKELINE STATION vs. ROSHAY HOCKER AND ALL OTHER OCCUPANTS	06/10/2022	Evictions	$103.00
1JC-22-1497	Conn Appliances Inc. vs. Kelly Sewell	06/08/2022	Debt Claim	$33.00
1JC-22-1498	Westlake Services, Llc, Dba Westlake Financial Services vs. Andres E Lucero	06/08/2022	Debt Claim	$33.00
1JC-22-1499	13425 NORTH, LP dba GRIFFIS LAKELINE STATION vs. DELE ABIODUN AND ALL OTHER OCCUPANTS	06/10/2022	Evictions	$103.00
1JC-22-1500	CAPITAL ONE BANK (USA) N.A. vs. ETHAN T. SURLAND	06/08/2022	Debt Claim	$33.00
1JC-22-1501	CAPITAL ONE BANK (USA) N.A. vs. SAMANTHA M. STORY	06/08/2022	Debt Claim	$33.00
1JC-22-1502	Midland Credit Management Inc. vs. Theresa O'connor	06/09/2022	Debt Claim	$33.00
1JC-22-1503	Cavalry Spv I, Llc, As Assignee Of Citibank, N.a. vs. Aaron L Lippert	06/09/2022	Debt Claim	$33.00

TXOCA JP 2011 Additional Activity Report

TXWILLIAMSONPRO

Reporting Period: June, 2022

** If total collected amount is negative, $0 will be submitted to the state.

JP1

Case Number	Style	File Date	Case Type	Amount
1JC-22-1504	First National Bank Of Omaha vs. Manu N Karamchandani	06/09/2022	Debt Claim	$33.00
1JC-22-1505	JPMORGAN CHASE BANK, N.A. vs. JIMMY D HALL, Jr.	06/09/2022	Debt Claim	$33.00
1JC-22-1506	13425 NORTH, LP dba GRIFFIS LAKELINE STATION vs. VICTORIA CYPHERS AND ALL OTHER OCCUPANTS	06/13/2022	Evictions	$103.00
1JC-22-1507	13425 NORTH, LP dba GRIFFIS LAKELINE STATION vs. SELINA MARTINEZ AND ALL OTHER OCCUPANTS	06/13/2022	Evictions	$103.00
1JC-22-1508	CREDIT CORP SOLUTIONS INC. vs. JAIME CAMPOS	06/10/2022	Debt Claim	$33.00
1JC-22-1509	CREDIT CORP SOLUTIONS INC. vs. REESE ROWAN	06/10/2022	Debt Claim	$33.00
1JC-22-1510	Ex Parte vs. SERVILLANO MODESTO, Jr.	06/13/2022	Justice Civil	$188.00
1JC-22-1511	Synchrony Bank vs. Esmeralda R Torres	06/09/2022	Debt Claim	$33.00
1JC-22-1512	Td Bank Usa, N.a. vs. Juanita L Nava	06/09/2022	Debt Claim	$33.00
1JC-22-1513	Bank Of America N.a. vs. Kyle A. Mcnabb	06/10/2022	Debt Claim	$33.00
1JC-22-1514	CREDIT CORP SOLUTIONS INC. vs. KRISTIN STEPHENSON	06/10/2022	Debt Claim	$33.00
1JC-22-1515	CREDIT CORP SOLUTIONS INC. vs. PAUL BARFIELD	06/10/2022	Debt Claim	$33.00
1JC-22-1516	Lvnv Funding Llc vs. Laura Arias	06/13/2022	Debt Claim	$33.00
1JC-22-1517	William Robertson vs. Matilde Lozano, Jr.,Clarissa Lozano	06/13/2022	Evictions	$173.00
1JC-22-1518	Mid-America Apartments L.P. Dba CG Ashton Oaks vs. Deijon Turner and all other occupants	06/13/2022	Evictions	$103.00

TXOCA JP 2011 Additional Activity Report

TXWILLIAMSONPRO

Reporting Period: June, 2022

** If total collected amount is negative, $0 will be submitted to the state.

JP1

Case Number	Style	File Date	Case Type	Amount
1JC-22-1519	Mid-America Apartments L.P. Dba CG Ashton Oaks vs. Latoya Wiley And All Other Occupants	06/13/2022	Evictions	$103.00
1JC-22-1520	Mid-America Apartments L.P. Dba CG Ashton Oaks vs. Damara Thomas And All Other Occupants	06/13/2022	Evictions	$103.00
1JC-22-1521	Mid-America Apartments L.P. Dba CG Ashton Oaks vs. Lawrence Johnson And All Other Occupants	06/13/2022	Evictions	$103.00
1JC-22-1522	Lvnv Funding Llc vs. Laura M. Arias	06/13/2022	Debt Claim	$33.00
1JC-22-1523	Rhonda Carroll vs. Charmaine Cesunju	06/14/2022	Evictions	$103.00
1JC-22-1524	Lvnv Funding Llc vs. Agustin Mir	06/13/2022	Debt Claim	$33.00
1JC-22-1525	Mid-America Apartments L.P. Dba CG Ashton Oaks vs. TaNerica Joseph,Cornelius Rivers And All Other Occupants	06/13/2022	Evictions	$173.00
1JC-22-1526	Mid-America Apartments L.P. Dba CG Ashton Oaks vs. Jalisa Smith And All Other Occupants	06/13/2022	Evictions	$103.00
1JC-22-1527	DNF ASSOCIATES, LLC vs. EDWARD ARIAS	06/13/2022	Debt Claim	$33.00
1JC-22-1528	Oakville Apartments vs. Joshua Price/ Maita Hudson	06/13/2022	Evictions	$173.00
1JC-22-1529	Oakville Apartments vs. Rodney Maurice Thomas AND ALL OTHER OCCUPANTS	06/13/2022	Evictions	$103.00
1JC-22-1530	Oakville Apartments vs. Edwin Augusto Menjivar Navarro	06/13/2022	Evictions	$103.00
1JC-22-1531	Mid-America Apartments L.P. Dba CG Ashton Oaks vs. Nancy Jo Perkins, Meagan Miller AND ALL OTHER OCCUPANTS	06/13/2022	Evictions	$173.00
1JC-22-1532	Oakville Apartments vs. Barbara Cook	06/13/2022	Evictions	$103.00

TXOCA JP 2011 Additional Activity Report

TXWILLIAMSONPRO

Reporting Period: June, 2022

** If total collected amount is negative, $0 will be submitted to the state.

JP1

Case Number	Style	File Date	Case Type	Amount
1JC-22-1533	12300 HYMEADOW LLC dba CHESAPEAKE APARTMENTS vs. DANIEL SERRANO AND ALL OTHER OCCUPANTS	06/14/2022	Evictions	$103.00
1JC-22-1534	Pedcor Investments-2016-CLX, LP aka Shadow Ridge by its agent Pedcor Management Corp vs. Treasure Johnson and All Other Occupants	06/15/2022	Evictions	$103.00
1JC-22-1535	12300 HYMEADOW LLC dba CHESAPEAKE APARTMENTS vs. RENEE ESTABROOK AND ALL OTHER OCCUPANTS	06/14/2022	Evictions	$103.00
1JC-22-1536	JPMORGAN CHASE BANK, N.A. vs. BRUCE TURLEY	06/15/2022	Debt Claim	$33.00
1JC-22-1537	1200 MAYS LLC dba DERBY PARK vs. DARREN THORNHILL AND ALL OTHER OCCUPANTS	06/14/2022	Evictions	$103.00
1JC-22-1538	DNF ASSOCIATES, LLC vs. MICHAEL GALVEZ	06/13/2022	Debt Claim	$33.00
1JC-22-1539	Oakville Apartments vs. Maria Simone Mosley	06/14/2022	Evictions	$103.00
1JC-22-1540	KIMBERLY COLVIN vs. RAMON MONTES AGUILAR	06/15/2022	Small Claims	$33.00
1JC-22-1541	Pedcor Investments-2016-CLX, LP aka Shadow Ridge by its agent Pedcor Management Corporation vs. Adrian Daniels AND ALL OTHER OCCUPANTS	06/15/2022	Evictions	$103.00
1JC-22-1542	CAPITAL ONE BANK (USA) N.A. vs. ANGELICA L. CASTRO	06/14/2022	Debt Claim	$33.00
1JC-22-1543	Lvnv Funding Llc vs. Katrina Leblanc	06/15/2022	Debt Claim	$33.00
1JC-22-1544	Lvnv Funding Llc vs. Gustavo Rodriguez	06/15/2022	Debt Claim	$33.00
1JC-22-1545	WHC SONA TIC, LLC dba SONA vs. SAMANTHA NIVERO, DIAMOND SANCHEZ AND ALL OTHER OCCUPANTS	06/15/2022	Evictions	$173.00
1JC-22-1546	12600 AVERY RANCH PROPERTY, LLC dba MUIR LAKE vs. JANE RODRIGUEZ AND ALL OTHER OCCUPANTS	06/15/2022	Evictions	$103.00

TXOCA JP 2011 Additional Activity Report

TXWILLIAMSONPRO

Reporting Period: June, 2022

** If total collected amount is negative, $0 will be submitted to the state.

JP1

Case Number	Style	File Date	Case Type	Amount
1JC-22-1547	Lvnv Funding Llc vs. Yvonne Perez	06/15/2022	Debt Claim	$33.00
1JC-22-1548	Lvnv Funding Llc vs. Janet Martinez	06/15/2022	Debt Claim	$33.00
1JC-22-1549	Lvnv Funding Llc vs. Ronald J Pettit	06/14/2022	Debt Claim	$33.00
1JC-22-1550	Cks Prime Investments Llc Assignee Of Webbank vs. Charmaine Gaspard	06/13/2022	Debt Claim	$33.00
1JC-22-1551	THE LYND COMPANY dba LAKESIDE AT LA FRONTERA vs. KEARRA BLINKER AND ALL OTHER OCCUPANTS	06/15/2022	Evictions	$103.00
1JC-22-1552	LYND LIVING dba LEGENDS LAKE CREEK vs. CLIFTON EDWARDS AND ALL OTHER OCCUPANTS	06/15/2022	Evictions	$103.00
1JC-22-1553	Pedcor Investments-2016-CLX, LP aka Shadow Ridge by its agent Pedcor Management Corporation, vs. Deasia Ricks AND ALL OTHER OCCUPANTS	06/15/2022	Evictions	$103.00
1JC-22-1554	LAKELINE ACQUISITION LLC dba ARELLA LAKELINE vs. JACQUELINE FUENTES AND ALL OTHER OCCUPANTS	06/15/2022	Evictions	$103.00
1JC-22-1555	LAKELINE ACQUISITION LLC dba ARELLA LAKELINE vs. ANDREW RECONNU AND ALL OTHER OCCUPANTS	06/15/2022	Evictions	$103.00
1JC-22-1556	U.s. Bank National Association Dba As Elan Financial Services vs. Antonio Guerrero	06/16/2022	Debt Claim	$33.00
1JC-22-1557	Velocity Investments, Llc vs. Chad Knoblock	06/16/2022	Debt Claim	$33.00
1JC-22-1558	Cks Prime Investments, Llc vs. Nicole Levi	06/16/2022	Debt Claim	$33.00
1JC-22-1559	AURA 36 HUNDRED APARTMENT, LLC vs. Ron Williams	06/16/2022	Evictions	$103.00
1JC-22-1560	Integras Capital Recovery Llc vs. Diana Obarisiagbon	06/16/2022	Debt Claim	$33.00

TXOCA JP 2011 Additional Activity Report

TXWILLIAMSONPRO

Reporting Period: June, 2022

** If total collected amount is negative, $0 will be submitted to the state.

JP1

Case Number	Style	File Date	Case Type	Amount
1JC-22-1561	Integras Capital Recovery Llc vs. Gina M Sandoval Judge	06/16/2022	Debt Claim	$33.00
1JC-22-1562	Lakeline East Apartments vs. Julia Aleen Trejo And All Other Occupants	06/16/2022	Evictions	$103.00
1JC-22-1563	Lakeline East Apartments vs. Eliseo Andrade And All Other Occupants	06/16/2022	Evictions	$103.00
1JC-22-1564	LODGE MULTIFAMILY AUSTIN, LP dba LANTOWER ROUND ROCK vs. SHANICE GIVHAN AND ALL OTHER OCCUPANTS	06/17/2022	Evictions	$103.00
1JC-22-1565	LODGE MULTIFAMILY AUSTIN, LP dba LANTOWER ROUND ROCK vs. CHRISTOPHER JEFFERSON AND ALL OTHER OCCUPANTS	06/17/2022	Evictions	$103.00
1JC-22-1566	LODGE MULTIFAMILY AUSTIN, LP dba LANTOWER ROUND ROCK vs. DOUGLAS WILBURN,BRANDON EGGLESTON,JEWELL WARNER AND ALL OTHER OCCUPANTS	06/17/2022	Evictions	$243.00
1JC-22-1567	Portfolio Recovery Associates, Llc vs. Caylee Fourman	06/16/2022	Debt Claim	$33.00
1JC-22-1568	Axiom Acquisition Ventures, Llc vs. Rona Jamito	06/16/2022	Debt Claim	$33.00
1JC-22-1569	Gregory Douglass vs. Maria Hernandez,Tabita Maldonado	06/17/2022	Evictions	$173.00
1JC-22-1570	R. Schneider Properties C/O April Realty Services, Inc vs. Esmeralda Guerrero, Michael Marchbanks & All Other Occupants	06/17/2022	Evictions	$173.00
1JC-22-1571	ARRINGTON RIDGE, LLC vs. ANNTONETTA DAMIANI AND ALL OTHER OCCUPANTS	06/20/2022	Evictions	$103.00
1JC-22-1572	ARRINGTON RIDGE, LLC vs. ANDRIA BURT,ANIYA HUNTER AND ALL OTHER OCCUPANTS	06/20/2022	Evictions	$173.00
1JC-22-1573	THE LYND COMPANY dba LAKESIDE AT LA FRONTERA vs. SARAH MILLER AND ALL OTHER OCCUPANTS	06/20/2022	Evictions	$103.00

TXOCA JP 2011 Additional Activity Report

TXWILLIAMSONPRO

Reporting Period: June, 2022

** If total collected amount is negative, $0 will be submitted to the state.

JP1

Case Number	Style	File Date	Case Type	Amount
1JC-22-1574	THE LYND COMPANY dba LAKESIDE AT LA FRONTERA vs. MARVIN TINSON,ALBERT WILLIAMS AND ALL OTHER OCCUPANTS	06/20/2022	Evictions	$173.00
1JC-22-1575	1200 MAYS LLC dba DERBY PARK vs. MORGANA FREEMAN, AND ALL OTHER OCCUPANTS	06/20/2022	Evictions	$103.00
1JC-22-1576	LYND LIVING dba LEGENDS LAKE CREEK vs. MICHAEL BREWSTER AND ALL OTHER OCCUPANTS	06/20/2022	Evictions	$103.00
1JC-22-1577	Colonial Village at Sierra Vista vs. Rachel Castro and all other occupants	06/17/2022	Evictions	$103.00
1JC-22-1578	CONTINENTAL 516 FUND LLC dba SPRINGS AT LAKELINE vs. JOSE RUIZ AND ALL OTHER OCCUPANTS	06/20/2022	Evictions	$103.00
1JC-22-1579	1200 MAYS LLC dba DERBY PARK vs. MIA MANTERIS AND ALL OTHER OCCUPANTS	06/20/2022	Evictions	$103.00
1JC-22-1580	LODGE MULTIFAMILY AUSTIN, LP dba LANTOWER ROUND ROCK vs. JERRY CAMPBELL AND ALL OTHER OCCUPANTS	06/20/2022	Evictions	$103.00
1JC-22-1581	12300 HYMEADOW LLC dba CHESAPEAKE APARTMENTS vs. FANCO YONID AND ALL OTHER OCCS.	06/20/2022	Evictions	$103.00
1JC-22-1582	Mid-America Apartment Communities vs. Kirian N Ramirez AND ALL OTHER OCCUPANTS	06/20/2022	Evictions	$103.00
1JC-22-1583	RED HILLS VILLAS vs. ALEXUS CHAPA All Other Occupants	06/21/2022	Evictions	$103.00
1JC-22-1584	Mid-America Apartment Communities vs. Kenlyn R Roberts	06/20/2022	Evictions	$103.00
1JC-22-1585	Mid-America Apartment Communities vs. David Ortega Vegas and all other occupants	06/20/2022	Evictions	$103.00
1JC-22-1586	Travis Wayne Wells vs. Raul Reyes,Jessie Reyes Salazar And All Other Occupants	06/20/2022	Evictions	$173.00
1JC-22-1587	Andrzej Cichocki,Qing Jia vs. Mee Y Lee Kwang Heon Lee and all other occupants	06/20/2022	Evictions	$173.00

TXOCA JP 2011 Additional Activity Report

TXWILLIAMSONPRO

Reporting Period: June, 2022

** If total collected amount is negative, $0 will be submitted to the state.

JP1

Case Number	Style	File Date	Case Type	Amount
1JC-22-1588	WMCI AUSTIN V, LLC dba BEXLEY AT LAKELINE vs. BRYAN BRYANT AND ALL OTHER OCCUPANTS	06/21/2022	Evictions	$103.00
1JC-22-1589	WMCI AUSTIN V, LLC dba BEXLEY AT LAKELINE vs. BRADLEY MADDEN AND ALL OTHER OCCUPANTS	06/21/2022	Evictions	$103.00
1JC-22-1590	Lvnv Funding Llc vs. Patrice Davis	06/17/2022	Debt Claim	$33.00
1JC-22-1591	Lvnv Funding Llc vs. Peter Gurko	06/17/2022	Debt Claim	$33.00
1JC-22-1592	Lvnv Funding Llc vs. Rose Alier	06/17/2022	Debt Claim	$33.00
1JC-22-1593	CITIBANK, N.A. vs. LEIGH'AN R GREY	06/17/2022	Debt Claim	$33.00
1JC-22-1594	U.S. Bank National Association vs. Rey Rendon	06/17/2022	Debt Claim	$33.00
1JC-22-1595	Lvnv Funding Llc vs. Michael Carter	06/17/2022	Debt Claim	$33.00
1JC-22-1596	Lvnv Funding Llc vs. Robert Furcinitti	06/17/2022	Debt Claim	$33.00
1JC-22-1597	Lvnv Funding Llc vs. Agustin Mir	06/17/2022	Debt Claim	$33.00
1JC-22-1598	Allstate Indemnity Company As Subrogee Of Ulla Datta vs. Sandy Lavalle	06/17/2022	Small Claims	$33.00
1JC-22-1599	MIDLAND CREDIT MANAGEMENT INC. vs. STEVEN HABEL A/K/A STEVEN W HABEL	06/20/2022	Debt Claim	$33.00
1JC-22-1600	Portfolio Recovery Associates, Llc vs. David Dreher	06/21/2022	Debt Claim	$33.00
1JC-22-1601	Crown Asset Management, Llc Assignee Of Comenity Bank (ann Taylor) vs. Roseann Smith	06/21/2022	Debt Claim	$33.00

TXOCA JP 2011 Additional Activity Report

TXWILLIAMSONPRO

Reporting Period: June, 2022

** If total collected amount is negative, $0 will be submitted to the state.

JP1

Case Number	Style	File Date	Case Type	Amount
1JC-22-1602	Crown Asset Management, Llc Assignee Of Comenity Bank (bealls) vs. Oralia Lugo	06/21/2022	Debt Claim	$33.00
1JC-22-1603	Td Bank Usa, N.a. vs. Veronica Hernandez	06/21/2022	Debt Claim	$33.00
1JC-22-1604	Jefferson Capital Systems Llc vs. Myla Greene	06/21/2022	Debt Claim	$33.00
1JC-22-1605	Jefferson Capital Systems Llc vs. Patrick Oconnor	06/21/2022	Debt Claim	$33.00
1JC-22-1606	Jefferson Capital Systems Llc vs. Juan L Peralez	06/21/2022	Debt Claim	$33.00
1JC-22-1607	David Schrader vs. Daniel Cook	06/21/2022	Small Claims	$103.00
1JC-22-1608	Janice M Jones-Reyes vs. Paul R Reyes	06/21/2022	Small Claims	$103.00
1JC-22-1609	THE LYND COMPANY dba LAKESIDE AT LA FRONTERA vs. GERARDO GARZA AND ALL OTHER OCCUPANTS	06/22/2022	Evictions	$103.00
1JC-22-1610	THE LYND COMPANY dba LAKESIDE AT LA FRONTERA vs. DAYANNA VERDECIA OROZCO And All Other Occupants	06/22/2022	Evictions	$103.00
1JC-22-1611	1200 MAYS LLC dba DERBY PARK vs. JORDAN HOWARD AND ALL OTHER OCCUPANTS	06/22/2022	Evictions	$103.00
1JC-22-1612	THE LYND COMPANY dba LAKESIDE AT LA FRONTERA vs. JESUS MATRINEZ,VERONICA CHAVES AND ALL OTHER OCCUPANTS	06/22/2022	Evictions	$173.00
1JC-22-1613	1979 EHRLICH INVESTMENT TRUST dba URBAN NORTH vs. SADIE HAAS AND ALL OTHER OCCUPANTS	06/22/2022	Evictions	$103.00
1JC-22-1614	ATLAS CREDIT vs. TAMMY ALEXANDER	06/22/2022	Small Claims	$103.00
1JC-22-1615	JTE Company, LLC vs. Robert Nunn Edwards 121 Baldwin St Hutto, TX 78683	06/22/2022	Small Claims	$103.00

TXOCA JP 2011 Additional Activity Report

TXWILLIAMSONPRO

Reporting Period: June, 2022

** If total collected amount is negative, $0 will be submitted to the state.

JP1

Case Number	Style	File Date	Case Type	Amount
1JC-22-1616	Citibank, N.A. vs. Annie Tu	06/22/2022	Debt Claim	$33.00
1JC-22-1617	Charith Hemasiri vs. DEE DEE'S LANDSCAPING	06/22/2022	Small Claims	$103.00
1JC-22-1618	Regency Indigo Austin, LLC vs. Javaun Warren,Christopher Collins and all other occupants	06/22/2022	Evictions	$173.00
1JC-22-1619	Discover Bank vs. Daniel Parsons	06/22/2022	Debt Claim	$33.00
1JC-22-1620	Lvnv Funding Llc vs. Raul Ramirez	06/22/2022	Debt Claim	$33.00
1JC-22-1621	Oakville Apartments vs. Kelly Yarbrough	06/22/2022	Evictions	$103.00
1JC-22-1622	The Meadows Anderson Mill vs. Amy Knight	06/23/2022	Evictions	$103.00
1JC-22-1623	THE LYND COMPANY dba LAKESIDE AT LA FRONTERA vs. ISAIAH SCOTT,DARIEN CORAN AND ALL OTHER OCCUPANTS	06/22/2022	Evictions	$173.00
1JC-22-1624	WMCI AUSTIN II, LLC, dba BEXLEY AT ANDERSON MILL vs. JOSHUA NATAL,DELMA MORENO,JOSE ROBLES AND ALL OTHER OCCUPANTS	06/22/2022	Evictions	$243.00
1JC-22-1625	WMCI AUSTIN II, LLC, dba BEXLEY AT ANDERSON MILL vs. EMILISA ORGAN AND ALL OTHER OCCUPANTS	06/22/2022	Evictions	$103.00
1JC-22-1626	Advance Technoland Inc. vs. Marissa Diane Johnson	06/22/2022	Evictions	$103.00
1JC-22-1627	1979 EHRLICH INVESTMENT TRUST dba URBAN NORTH vs. MADAIJAI YOUNG,CHRISTOPHER YOUNGER	06/22/2022	Evictions	$173.00
1JC-22-1628	SUNCHASE APARTMENTS vs. ROBERTO RICO	06/22/2022	Evictions	$103.00
1JC-22-1629	SUNCHASE APARTMENTS vs. ANASS BOTIELHASSANI,NOUREDDINE BOTIELHASSANI	06/22/2022	Evictions	$173.00

TXOCA JP 2011 Additional Activity Report

TXWILLIAMSONPRO

Reporting Period: June, 2022

** If total collected amount is negative, $0 will be submitted to the state.

JP1

Case Number	Style	File Date	Case Type	Amount
1JC-22-1630	CREDIT CORP SOLUTIONS INC. vs. NICHELLE WHITE	06/22/2022	Debt Claim	$33.00
1JC-22-1631	JPMORGAN CHASE BANK, N.A. vs. AUDREY K SIMPSON	06/22/2022	Debt Claim	$33.00
1JC-22-1632	JPMORGAN CHASE BANK, N.A. vs. MICHAEL A RUSTON	06/22/2022	Debt Claim	$33.00
1JC-22-1633	Mid-America Apartment Communities vs. Kirian N Ramirez and all other occupants	06/23/2022	Evictions	$103.00
1JC-22-1634	John Cagle vs. Julie Herzog	06/23/2022	Evictions	$103.00
1JC-22-1635	DNF ASSOCIATES, LLC vs. BELIA VARELA	06/23/2022	Debt Claim	$33.00
1JC-22-1636	Tides on Copper Creek vs. Paulette Sprigg	06/23/2022	Evictions	$103.00
1JC-22-1637	DAVID SENECAL vs. FEDENCIO JESUS CORONA AND ALL OTHER OCCUPANTS of 2304 RISING SUN UNIT A COVE ROUND ROCK, TEXAS 78664	06/23/2022	Evictions	$103.00
1JC-22-1638	Tides on Copper Creek vs. Daniel Sifuentes, Perla Sifuentes AND ALL OCCPTS	06/23/2022	Evictions	$173.00
1JC-22-1639	Tides on Copper Creek vs. Shelley Davis AND ALL OCCPTS	06/23/2022	Evictions	$103.00
1JC-22-1640	Tides on Copper Creek vs. Kenneth Fillmore and all occpts	06/23/2022	Evictions	$103.00
1JC-22-1641	Tides on Copper Creek vs. William Dobbins	06/23/2022	Evictions	$103.00
1JC-22-1642	Tides on Copper Creek vs. Cody Wilks	06/23/2022	Evictions	$103.00
1JC-22-1643	GARDEN PARK APARTMENTS vs. Emmitt Hamilton	06/24/2022	Evictions	$103.00

TXOCA JP 2011 Additional Activity Report

TXWILLIAMSONPRO

Reporting Period: June, 2022

** If total collected amount is negative, $0 will be submitted to the state.

JP1

Case Number	Style	File Date	Case Type	Amount
1JC-22-1644	Avery Oaks, LP vs. Marianne Holiday	06/24/2022	Evictions	$103.00
1JC-22-1645	Avery Oaks vs. Donshae Hicks,Stephanie Jarrin	06/24/2022	Evictions	$173.00
1JC-22-1646	gerardo Benavides vs. Charles Cardona AND ALL OTHER OCCUPANTS	06/24/2022	Evictions	$103.00
1JC-22-1647	Bank Of America N.A. vs. C Alec Cordova	06/24/2022	Debt Claim	$33.00
1JC-22-1648	Shannon Ambrose vs. Abraham Ngaima	06/27/2022	Small Claims	$33.00
1JC-22-1649	BUREAUS INVESTMENT GROUP vs. GARY D RAYBORN	06/24/2022	Justice Civil	$183.00
1JC-22-1650	CAPITAL ONE BANK (USA) N.A. vs. JACQUE WINKELMAN	06/24/2022	Debt Claim	$33.00
1JC-22-1651	Cavalry Spv I, Llc, As Assignee Ofcitibank, N.a. vs. Kenneth P Madison	06/24/2022	Debt Claim	$33.00
1JC-22-1652	Regency Indigo Austin, LLC vs. Samantha Simon AND ALL OTHER OCCUPANTS	06/27/2022	Evictions	$103.00
1JC-22-1653	Pedcor Investments-2016-CLX, LP., aka Shadow Ridge by its agent, Pedcor Management Corporation vs. Eunice Dancer AND ALL OTHER OCCUPANTS	06/27/2022	Evictions	$103.00
1JC-22-1654	Pedcor Investments-2016-CLX, LP., aka Shadow Ridge, by its agent Pedcor Management Corporation vs. Crystal Emesim, Darshawn Dukes and All Other Occupants	06/27/2022	Evictions	$173.00
1JC-22-1655	Allstate Fire And Casualty Insurance Company As Subrogee Of Nathalia Martinez-Lopez vs. Domingo Aranga-Dolanos	06/27/2022	Small Claims	$33.00
1JC-22-1656	City of Austin vs. Infinity Group Enterprises D/B/A Verizon A/K/A My Infinity Wireless, Inc.	06/27/2022	Small Claims	$33.00
1JC-22-1657	City of Austin vs. Spirit Halloween Superstores, LLC. D/B/A Spirit Halloween	06/27/2022	Small Claims	$33.00

TXOCA JP 2011 Additional Activity Report

TXWILLIAMSONPRO

Reporting Period: June, 2022

** If total collected amount is negative, $0 will be submitted to the state.

JP1

Case Number	Style	File Date	Case Type	Amount
1JC-22-1658	Elizabeth Diane Bruch vs. JOSEPH TYLER BRUCH	06/27/2022	Evictions	$103.00
1JC-22-1659	CREDIT CORP SOLUTIONS INC. vs. THOMAS SCHEIDT	06/28/2022	Debt Claim	$33.00
1JC-22-1660	MIDLAND CREDIT MANAGEMENT INC. vs. KAREN HARRINGTON	06/28/2022	Debt Claim	$33.00
1JC-22-1661	Td Bank Usa, N.a. vs. Jeffrey Militar	06/28/2022	Debt Claim	$33.00
1JC-22-1662	Veronica K Robinson vs. True Custom Countertops	06/28/2022	Small Claims	$103.00
1JC-22-1663	Painting and Remodeling Connection LLC vs. Operation Relief Center INC 12720 HILLCREST ROAD SUITE 320 DALLAS, TX 75230 CEDAR PARK TOWNHOMES 400 E. CYPRESS CREEK RD CEDAR PARK, TX 78613	06/27/2022	Small Claims	$103.00
1JC-22-1665	RYAN J SCHNABELvs. COLONIAL GRAND AT ASHTON OAKS to be served Megan Bravo	06/28/2022	Repair and Remedy	$103.00
1JC-22-1666	Cory Searfass vs. Uber Technologies Inc. (Uber Eats)	06/28/2022	Small Claims	$33.00
1JC-22-1667	Bel Michael Limited Partnership vs. Diane Watters AND ALL OTHER OCCUPANTS	06/28/2022	Evictions	$103.00
1JC-22-1668	The Falls Round Rock vs. Natalia Garrett AND ALL OTHER OCCUPANTS	06/28/2022	Evictions	$103.00
1JC-22-1669	8519 CAHILL (AUSTIN) LLC dba POLO CLUB vs. DARNISCHA CONLEY DOSS AND ALL OTHER OCCUPANTS	06/29/2022	Evictions	$103.00
1JC-22-1670	CONTINENTAL 515 FUND LLC dba SPRINGS AT ROUND ROCK vs. SONNY DAVIS and all other occupants	06/29/2022	Evictions	$103.00
1JC-22-1671	CONTINENTAL 515 FUND LLC dba SPRINGS AT ROUND ROCK vs. LATONYA WOODRUFF,MICHAEL GROSS AND ALL OTHER OCCUPANTS	06/29/2022	Evictions	$173.00

TXOCA JP 2011 Additional Activity Report

TXWILLIAMSONPRO

Reporting Period: June, 2022

** If total collected amount is negative, $0 will be submitted to the state.

JP1

Case Number	Style	File Date	Case Type	Amount
1JC-22-1672	1979 EHRLICH INVESTMENT TRUST dba URBAN NORTH vs. JUSTUS BOSQUEZ AND ALL OTHER OCCUPANTS	06/29/2022	Evictions	$103.00
1JC-22-1673	LANTERN MASSANDRA OWNER, LLC dba THE LANTERN APARTMENTS vs. LIZIE TAYLOR AND ALL OTHER OCCUPANTS	06/29/2022	Evictions	$103.00
1JC-22-1674	WMCI AUSTIN V, LLC dba BEXLEY AT LAKELINE vs. SAMANTHA DAUNNO,ZANE SMITH	06/29/2022	Evictions	$173.00
1JC-22-1675	BITSOFCODE SOFTWARE SYSTEMS, INC. vs. NAGARAJU DONTULA	06/29/2022	Small Claims	$103.00
1JC-22-1676	Lvnv Funding Llc vs. Stacey Simins	06/29/2022	Debt Claim	$33.00
1JC-22-1677	Midland Credit Management Inc. vs. Denise Cole	06/29/2022	Debt Claim	$33.00
1JC-22-1678	Lvnv Funding Llc vs. Franchesca Vante	06/29/2022	Debt Claim	$33.00
1JC-22-1679	MIDLAND CREDIT MANAGEMENT INC. vs. DWIGHT HAMMERS	06/30/2022	Debt Claim	$33.00
1JC-22-1680	EX PARTE : VS Brittani Hauser	06/30/2022	Justice Civil	$183.00
1JC-22-1681	JULIANA REESE STEVENSON vs. FIDELITY WARRANTY SERVICES INC	06/30/2022	Small Claims	$33.00
1JC-22-1682	RED HILLS VILLAS vs. Gabriella Brewer All Other Occupants	06/30/2022	Evictions	$103.00
1JC-22-1683	Red Hills Villas vs. Cista Arceneaux All Other Occupants	06/30/2022	Evictions	$103.00
1JC-22-1684	Lily B Sanchez vs. Kreshonya Brightwell	06/30/2022	Evictions	$103.00
1JC-22-1685	Abdulgani Bariskan vs. Greystar C/O: Toscana Apartments	06/30/2022	Small Claims	$103.00

TXOCA JP 2011 Additional Activity Report

TXWILLIAMSONPRO

Reporting Period: June, 2022

** If total collected amount is negative, $0 will be submitted to the state.

JP1

Case Number	Style	File Date	Case Type	Amount
1JC-22-1686	Kynama Wald vs. Leland's Industries LLC	06/30/2022	Small Claims	$33.00
1JC-110151	BUREAUS INVESTMENT GROUP PORTFOLIO NO 13 LLC vs. GARY D. RAYBORN	02/25/2011	Justice Civil	$5.00
1ODL-22-0011	Ex Parte vs.Marcus Evans	06/10/2022	Occupational Driver License	$36.00
1ODL-22-0012	Ex Parte vs.AHMED NOOH	06/17/2022	Occupational Driver License	$36.00

20. Fines, Court Costs and Other Amounts Collected: a. Kept by County Total: 553

TXOCA JP 2011 Additional Activity Report

TXWILLIAMSONPRO

Reporting Period: June, 2022

** If total collected amount is negative, $0 will be submitted to the state.

JP1

20. Fines, Court Costs and Other Amounts Collected: b. Remitted to State

Case Number	Style	File Date	Case Type	Amount
1CR-19-0242	The State of Texas vs. Kevin David Drosos	01/23/2019	Criminal Non-Traffic	$0.00
1CR-19-0397	The State of Texas vs. STEVEN MICHAEL SABAT	02/18/2019	Criminal Non-Traffic	$52.40
1CR-19-0819	The State of Texas vs. DIANA PIERINI	05/06/2019	Traffic	$25.67
1CR-19-2022	The State of Texas vs. Abraham James Garcia	09/12/2019	Criminal Non-Traffic	$18.64
1CR-19-2997	The State of Texas vs. JOHN MUGO	12/05/2019	Criminal Non-Traffic	$50.00
1CR-20-0450	The State of Texas vs. GILBERTO AVILEZ	02/25/2020	Criminal Non-Traffic	$0.00
1CR-20-1069	The State of Texas vs. Justin Muellar	06/08/2020	Traffic	$0.00
1CR-20-1254	The State of Texas vs. HORACIO RENOVATO	06/30/2020	Traffic	$12.19
1CR-20-1405	The State of Texas vs. Octavio Sustaita- Juarez	07/24/2020	Criminal Non-Traffic	$148.00
1CR-20-1856	The State of Texas vs. Alexis Barron-Araujo	09/21/2020	Traffic	$27.56
1CR-20-1964	The State of Texas vs. STEPHEN CAMPBELL	10/08/2020	Traffic	$150.00
1CR-20-2019	The State of Texas vs. CHAD CRAWFORD	10/15/2020	Traffic	$62.00
1CR-20-2020	The State of Texas vs. CHAD CRAWFORD	10/15/2020	Traffic	$62.00
1CR-20-2067	The State of Texas vs. David Villafranco Peralta	10/22/2020	Traffic	$62.00
1CR-21-0267	The State of Texas vs. ANDRES CEDATO, IV	03/03/2021	Traffic	$50.00
1CR-21-0456	The State of Texas vs. AMELIA LOZANO	04/27/2021	Traffic	$0.00
1CR-21-0460	The State of Texas vs. Montrell Dejean Lewis	04/27/2021	Traffic	$0.00
1CR-21-0462	The State of Texas vs. Montrell Dejean Lewis	04/27/2021	Traffic	$0.00
1CR-21-0514	The State of Texas vs. NAZIR HOUSTON	05/07/2021	Traffic	$18.78
1CR-21-0541	The State of Texas vs. DOUGLAS REED	05/14/2021	Traffic	$62.00
1CR-21-0579	The State of Texas vs. STEPHANIE VERNER	05/26/2021	Traffic	$112.00
1CR-21-0700	The State of Texas vs. IDELFONSO MARTINEZ-GALINDO	06/30/2021	Traffic	$62.00
1CR-21-0788	The State of Texas vs. JORGE QUINTANILLA BARRIENTOS	07/22/2021	Traffic	$62.00
1CR-21-0812	The State of Texas vs. Takyiah Henry	08/02/2021	Traffic	$62.00

TXOCA JP 2011 Additional Activity Report

TXWILLIAMSONPRO

Reporting Period: June, 2022

** If total collected amount is negative, $0 will be submitted to the state.

JP1

Case Number	Style	File Date	Case Type	Amount
1CR-21-0862	The State of Texas vs. JAYLEN DAVIS	08/19/2021	Traffic	$62.00
1CR-21-0981	The State of Texas vs. Pedro Luis Jaime	09/08/2021	Criminal Non-Traffic	$0.00
1CR-21-1055	The State of Texas vs. Jing Chen	09/14/2021	Traffic	$112.00
1CR-21-1135	The State of Texas vs. Rodney Carrico	09/22/2021	Traffic	$117.00
1CR-21-1136	The State of Texas vs. Rodney Carrico	09/22/2021	Traffic	$117.00
1CR-21-1160	The State of Texas vs. JOSE ALVARADO	09/23/2021	Traffic	$50.00
1CR-21-1209	The State of Texas vs. ALEXIS FLORES	09/29/2021	Traffic	$112.00
1CR-21-1232	The State of Texas vs. ARNETIA WESTCARTH	10/01/2021	Traffic	$62.00
1CR-21-1234	The State of Texas vs. JAIRO BAUTISTA-CASTILLO	10/01/2021	Traffic	$112.00
1CR-21-1248	The State of Texas vs. STEVEN JENNER	10/04/2021	Traffic	$112.00
1CR-21-1249	The State of Texas vs. Anthony Harris	10/04/2021	Traffic	$112.00
1CR-21-1280	The State of Texas vs. AGUSTIN ALFARO	10/06/2021	Traffic	$50.00
1CR-21-1343	The State of Texas vs. David M Whorton	10/15/2021	Criminal Non-Traffic	$62.00
1CR-21-1358	The State of Texas vs. DEION SWANN	10/19/2021	Traffic	$50.00
1CR-21-1374	The State of Texas vs. PARKER PAYNE	10/20/2021	Traffic	$112.00
1CR-21-1379	The State of Texas vs. MARIA TENORIO-LOZANO	10/21/2021	Traffic	$37.59
1CR-21-1418	The State of Texas vs. Marines Hernandez	10/26/2021	Traffic	$62.00
1CR-21-1454	The State of Texas vs. Rodrigo Saldivar	10/29/2021	Traffic	$112.00
1CR-21-1501	The State of Texas vs. MONICA RAFEEDIE	11/09/2021	Traffic	$0.00
1CR-21-1502	The State of Texas vs. MONICA RAFEEDIE	11/09/2021	Traffic	$0.00
1CR-21-1553	The State of Texas vs. RUTWIK GHIYA	11/19/2021	Traffic	$0.00
1CR-21-1600	The State of Texas vs. Andrea Corpus-Angeles	12/01/2021	Traffic	$112.00
1CR-21-1601	The State of Texas vs. Andrea Corpus-Angeles	12/01/2021	Traffic	$62.00
1CR-21-1617	The State of Texas vs. JAMES MAGERA	12/02/2021	Traffic	$62.00

TXOCA JP 2011 Additional Activity Report

TXWILLIAMSONPRO

Reporting Period: June, 2022

** If total collected amount is negative, $0 will be submitted to the state.

JP1

Case Number	Style	File Date	Case Type	Amount
1CR-21-1626	The State of Texas vs. Ann Messina	12/03/2021	Traffic	$62.00
1CR-21-1635	The State of Texas vs. ANDREW DUMMAR	12/03/2021	Traffic	$112.00
1CR-21-1672	The State of Texas vs. Tharun Vemula	12/09/2021	Traffic	$112.00
1CR-21-1709	The State of Texas vs. YISEL GUERRERO PATINO	12/15/2021	Traffic	$62.00
1CR-21-1754	The State of Texas vs. BRITTNEY BELLFIELD	12/22/2021	Traffic	$112.00
1CR-21-1779	The State of Texas vs. Austin Seale	12/27/2021	Traffic	$62.00
1CR-22-0001	The State of Texas vs. ANTHONY MCBRIDE	01/03/2022	Traffic	$112.00
1CR-22-0116	The State of Texas vs. MICHAEL WALSINGHAM	02/07/2022	Traffic	$39.25
1CR-22-0128	The State of Texas vs. LAUREN BARTON	02/09/2022	Traffic	$62.00
1CR-22-0137	The State of Texas vs. Brittney Kratzer	02/09/2022	Traffic	$117.00
1CR-22-0154	The State of Texas vs. Jocelyn Vigo Cordero	02/11/2022	Traffic	$112.00
1CR-22-0156	The State of Texas vs. Omarn Najar	02/11/2022	Traffic	$112.00
1CR-22-0157	The State of Texas vs. Arun Ashok	02/11/2022	Traffic	$112.00
1CR-22-0167	The State of Texas vs. Armando M Garcia	02/15/2022	Criminal Non-Traffic	$29.71
1CR-22-0172	The State of Texas vs. IGNACIO FERRER FUENTES	02/17/2022	Traffic	$0.00
1CR-22-0176	The State of Texas vs. KATHLEEN DUBORD	02/18/2022	Traffic	$0.00
1CR-22-0180	The State of Texas vs. THOMAS ELI GONZALEZ	02/23/2022	Criminal Non-Traffic	$52.40
1CR-22-0207	The State of Texas vs. Byron Hernandez	03/02/2022	Traffic	$32.29
1CR-22-0208	The State of Texas vs. Byron Hernandez	03/02/2022	Traffic	$32.29
1CR-22-0209	The State of Texas vs. Byron Hernandez	03/02/2022	Traffic	$32.29
1CR-22-0298	The State of Texas vs. YAMID RODRIGUEZ-JUAREZ	04/05/2022	Traffic	$67.00
1CR-22-0307	The State of Texas vs. Stephen Joseph Digesualdo	04/06/2022	Traffic	$112.00
1CR-22-0313	The State of Texas vs. JESSICA RIVERA FONTANEZ	04/08/2022	Traffic	$53.49
1CR-22-0315	The State of Texas vs. GONZALO SANCHEZ	04/08/2022	Traffic	$62.00

TXOCA JP 2011 Additional Activity Report

TXWILLIAMSONPRO

Reporting Period: June, 2022

** If total collected amount is negative, $0 will be submitted to the state.

JP1

Case Number	Style	File Date	Case Type	Amount
1CR-22-0316	The State of Texas vs. GONZALO SANCHEZ	04/08/2022	Traffic	$62.00
1CR-22-0317	The State of Texas vs. GONZALO SANCHEZ	04/08/2022	Traffic	$62.00
1CR-22-0320	The State of Texas vs. BRENDAN HARRIS	04/12/2022	Traffic	$67.00
1CR-22-0321	The State of Texas vs. BRENDAN HARRIS	04/12/2022	Traffic	$67.00
1CR-22-0335	The State of Texas vs. MISAEL MENDOZA	04/21/2022	Traffic	$62.00
1CR-22-0340	The State of Texas vs. FRANCHELI ROMERO	04/21/2022	Traffic	$112.00
1CR-22-0346	The State of Texas vs. LUKE HUTCHISON	04/22/2022	Traffic	$112.00
1CR-22-0366	The State of Texas vs. Oscar Escoffie	04/28/2022	Traffic	$112.00
1CR-22-0391	The State of Texas vs. JUAN RAMOS ROSALES	04/28/2022	Traffic	$67.00
1CR-22-0398	The State of Texas vs. MARK REICHARD	04/29/2022	Traffic	$117.00
1CR-22-0404	The State of Texas vs. ASHLEY CLAY	05/03/2022	Traffic	$112.00
1CR-22-0405	The State of Texas vs. ASHLEY CLAY	05/03/2022	Traffic	$0.00
1CR-22-0410	The State of Texas vs. AUSTIN GARZA	05/03/2022	Traffic	$67.00
1CR-22-0411	The State of Texas vs. MALEK DALBIK	05/03/2022	Traffic	$0.00
1CR-22-0418	The State of Texas vs. MICHAEL IHLENFELDT	05/05/2022	Traffic	$117.00
1CR-22-0421	The State of Texas vs. CANYON GRIFFETH	05/06/2022	Traffic	$50.00
1CR-22-0423	The State of Texas vs. ANDREW VELASQUEZ	05/10/2022	Traffic	$50.00
1CR-22-0425	The State of Texas vs. GLORIA RICHARDSON	05/10/2022	Traffic	$112.00
1CR-22-0429	The State of Texas vs. Apolloquocthinh Tran	05/10/2022	Traffic	$0.00
1CR-22-0434	The State of Texas vs. Rayvell Taylor	05/11/2022	Traffic	$0.00
1CR-22-0435	The State of Texas vs. Rayvell Taylor	05/11/2022	Traffic	$117.00
1CR-22-0443	The State of Texas vs. MORGAN COWLEY	05/16/2022	Criminal Non-Traffic	$62.00
1CR-22-0444	The State of Texas vs. Cody Calhoon	05/17/2022	Traffic	$117.00
1CR-22-0445	The State of Texas vs. Thomas Couch	05/17/2022	Traffic	$0.00

TXOCA JP 2011 Additional Activity Report

TXWILLIAMSONPRO

Reporting Period: June, 2022

** If total collected amount is negative, $0 will be submitted to the state.

JP1

Case Number	Style	File Date	Case Type	Amount
1CR-22-0446	The State of Texas vs. Thomas Couch	05/17/2022	Traffic	$0.00
1CR-22-0447	The State of Texas vs. LAUREN QUINN	05/17/2022	Traffic	$0.00
1CR-22-0449	The State of Texas vs. LAUREN QUINN	05/17/2022	Traffic	$0.00
1CR-22-0455	The State of Texas vs. WILLIAM KLEPAC	05/19/2022	Traffic	$0.00
1CR-22-0456	The State of Texas vs. JANE RUSSELL	05/19/2022	Traffic	$112.00
1CR-22-0457	The State of Texas vs. AGUSTIN CASTILLO, Jr.	05/19/2022	Traffic	$62.00
1CR-22-0458	The State of Texas vs. LUIS BALDERAS MARTINEZ	05/19/2022	Traffic	$112.00
1CR-22-0468	The State of Texas vs. JORGE CASTANEDA-JUAREZ	05/20/2022	Traffic	$62.00
1CR-22-0469	The State of Texas vs. JORGE CASTANEDA-JUAREZ	05/20/2022	Traffic	$62.00
1CR-22-0470	The State of Texas vs. Sharon Alvardo	05/20/2022	Traffic	$62.00
1CR-22-0476	The State of Texas vs. DION SIMMS	05/25/2022	Traffic	$0.00
1CR-22-0477	The State of Texas vs. ALEXIS CARRILLO	05/25/2022	Traffic	$112.00
1CR-22-0478	The State of Texas vs. ALEXIS CARRILLO	05/25/2022	Traffic	$0.00
1CR-22-0483	The State of Texas vs. Kovidh Bolikonda	05/25/2022	Traffic	$112.00
1CR-22-0490	The State of Texas vs. CIERA DOTSON	05/30/2022	Traffic	$0.00
1CR-22-0491	The State of Texas vs. HASEEB SYED	05/30/2022	Traffic	$112.00
1CR-22-0497	The State of Texas vs. RONETTE HODGE	05/30/2022	Traffic	$0.00
1CR-22-0499	The State of Texas vs. PAUL IBRAHIM	05/30/2022	Traffic	$112.00
1CR-22-0501	The State of Texas vs. KEVARIS HALL	05/30/2022	Traffic	$112.00
1CR-22-0502	The State of Texas vs. MARGARET STIVERS	05/30/2022	Traffic	$112.00
1CR-22-0507	The State of Texas vs. NATHAN LEIVAS	05/30/2022	Traffic	$0.00
1CR-22-0508	The State of Texas vs. NATHAN LEIVAS	05/30/2022	Traffic	$0.00
1CR-22-0510	The State of Texas vs. NATHAN LEIVAS	05/30/2022	Traffic	$0.00
1CR-22-0514	The State of Texas vs. TAUFIQ BASHARAHIL	05/31/2022	Traffic	$112.00

TXOCA JP 2011 Additional Activity Report

TXWILLIAMSONPRO

Reporting Period: June, 2022

** If total collected amount is negative, $0 will be submitted to the state.

JP1

Case Number	Style	File Date	Case Type	Amount
1CR-22-0518	The State of Texas vs. Christina Becker	06/01/2022	Traffic	$0.00
1CR-22-0519	The State of Texas vs. Patricia Guzman	06/01/2022	Traffic	$67.00
1CR-22-0520	The State of Texas vs. BIANCA ROBERTS	06/02/2022	Traffic	$112.00
1CR-22-0521	The State of Texas vs. BIANCA ROBERTS	06/02/2022	Traffic	$62.00
1CR-22-0523	The State of Texas vs. DOLLY BUNCH	06/03/2022	Traffic	$117.00
1CR-22-0524	The State of Texas vs. VANESSA SCHROCK	06/03/2022	Traffic	$117.00
1CR-22-0527	The State of Texas vs. Erido Utria	06/03/2022	Traffic	$62.00
1CR-22-0531	The State of Texas vs. DANIEL SANDOVAL	06/06/2022	Traffic	$67.00
1CR-22-0541	The State of Texas vs. Jose Garcia	06/07/2022	Traffic	$0.00
1CR-22-0547	The State of Texas vs. BARRET ESPE	06/09/2022	Traffic	$112.00
1CR-22-0625	The State of Texas vs. Francisco Jacinto	06/30/2022	Traffic	$67.00
1CR-22-0626	The State of Texas vs. Francisco Jacinto	06/30/2022	Traffic	$67.00
1JC-22-0230	AH4R MANAGEMENT-TX, LLC vs. AMY PUCKETT AND/OR ALL OTHER OCCUPANTS OF 1227 DEERHOUND PLACE ROUND ROCK, TX 78664	01/31/2022	Evictions	$21.00
1JC-22-1350	1200 MAYS LLC dba DERBY PARK vs. AUBREY RIVERS,DARRELL RIVERS AND ALL OTHER OCCUPANTS	05/31/2022	Evictions	$0.00
1JC-22-1351	FM 1325 TX Partners LLC dba Preserve at Rolling Oaks vs. NATALIE LENARD AND ALL OTHER OCCUPANTS	06/01/2022	Evictions	$0.00
1JC-22-1352	Red Hills Villas vs. Gabriella Brewer & all other occupants	06/01/2022	Evictions	$21.00
1JC-22-1354	FM 1325 TX Partners LLC dba Preserve at Rolling Oaks vs. Rachel Purnell And All Other Occupants	06/01/2022	Evictions	$0.00
1JC-22-1355	1200 MAYS LLC dba DERBY PARK vs. Ian Pitt AND ALL OTHER OCCUPANTS	06/01/2022	Evictions	$0.00
1JC-22-1356	FM 1325 TX Partners LLC dba Preserve at Rolling Oaks vs. Jessica Alvarado And All Other Occupants	06/01/2022	Evictions	$0.00

TXOCA JP 2011 Additional Activity Report

TXWILLIAMSONPRO

Reporting Period: June, 2022

** If total collected amount is negative, $0 will be submitted to the state.

JP1

Case Number	Style	File Date	Case Type	Amount
1JC-22-1357	REGENCY INDIGO AUSTIN, LLC D/B/A INDIGO APARTMENTS vs. ABIOLA AHMED AND ALL OCCUPANTS	06/01/2022	Evictions	$0.00
1JC-22-1358	FM 1325 TX Partners LLC dba Preserve at Rolling Oaks vs. Gavin Luckett And All Other Occupants	06/01/2022	Evictions	$0.00
1JC-22-1359	Sandalwood DBA Townhomes at Double Creek vs. Nickie Henderson And All Other Occupants	06/01/2022	Evictions	$0.00
1JC-22-1360	WMCi Austin VII, LLC dba Bexley Round Rock vs. Kayla Grissom, Anthony Welebob And All Other Occupants	06/01/2022	Evictions	$0.00
1JC-22-1361	Whitestone Crossing Apts, LLC vs. Zachary Boyle and/or all Occupants of 1201 W Whitestone Blvd-M-201 Cedar Park, TX. 78613	06/01/2022	Evictions	$0.00
1JC-22-1362	1200 MAYS LLC dba DERBY PARK vs. ERICA JOHNSON AND ALL OTHER OCCUPANTS	06/01/2022	Evictions	$0.00
1JC-22-1363	Cavalry SPV I, LLC, as Assignee of Citibank, N.A. vs. Gerald C Stitt	06/01/2022	Debt Claim	$0.00
1JC-22-1364	Cavalry SPV I, LLC, as Assignee of Citibank, N.A. vs. Kay Dodds	06/01/2022	Debt Claim	$0.00
1JC-22-1365	LVNV Funding, LLC vs. Patricia Sierra	06/01/2022	Debt Claim	$0.00
1JC-22-1366	CONN APPLIANCES, INC., vs. AMIR MUJKIC	06/01/2022	Debt Claim	$0.00
1JC-22-1367	Capital One Bank (USA), N.A. vs. Ashtyn R. Kimpel	06/01/2022	Debt Claim	$0.00
1JC-22-1368	LVNV Funding, LLC vs. Joshua Eaton	06/01/2022	Debt Claim	$0.00
1JC-22-1369	LVNV FUNDING, LLC vs. Bonnie Ramirez	06/01/2022	Debt Claim	$0.00
1JC-22-1370	Artisan I, LLC vs. Patricia Anderson And All Other Occupants	06/02/2022	Evictions	$0.00

TXOCA JP 2011 Additional Activity Report

TXWILLIAMSONPRO

Reporting Period: June, 2022

** If total collected amount is negative, $0 will be submitted to the state.

JP1

Case Number	Style	File Date	Case Type	Amount
1JC-22-1371	8312 FATHOM DB LLC dba SUMMIT AT WESTWOOD vs. Tanner Harvey And All Other Occupants	06/02/2022	Evictions	$0.00
1JC-22-1372	TA Rhythm Apartments vs. Jaidis Thengkham and all other occupants.	06/02/2022	Evictions	$0.00
1JC-22-1373	Lantern Massandra Owner, LLC dba The Lantern Apartments vs. Peter Tharial, Resmi Peter And All Other Occupants	06/02/2022	Evictions	$0.00
1JC-22-1374	Lantern Massandra Owner, LLC dba The Lantern Apartments vs. Meredith Roberts And All Other Occupants	06/02/2022	Evictions	$0.00
1JC-22-1375	Lantern Massandra Owner, LLC dba Lantern Apartments vs. Tracy McKay,James Ramert and All Other Occupants	06/02/2022	Evictions	$0.00
1JC-22-1376	LLC LVNV FUNDING vs. JIMMY BERMUDEZ	06/02/2022	Debt Claim	$0.00
1JC-22-1377	CARLOS ACEVEDO vs. SARAH SMITH, AND ALL OTHER OCCUPANTS,	06/02/2022	Evictions	$0.00
1JC-22-1378	Jose Gomez vs. Armando Serna	06/02/2022	Small Claims	$21.00
1JC-22-1379	LLC LVNV FUNDING vs. Daryl Johnson	06/02/2022	Debt Claim	$0.00
1JC-22-1380	LVNV Funding,LLC vs. James Watt	06/02/2022	Debt Claim	$0.00
1JC-22-1381	Villages at Turtle Rock vs. Christian Moore AND ALL OCCUPANTS	06/02/2022	Evictions	$21.00
1JC-22-1382	Villages at Turtle Rock vs. Cecilia Wickliffe & All Occupants	06/02/2022	Evictions	$21.00
1JC-22-1383	Villages at Turtle Rock vs. Alyssa Dejesus & All Occupants	06/02/2022	Evictions	$21.00
1JC-22-1384	LVNV Funding, LLC vs. Jimmy Bermudez	06/02/2022	Debt Claim	$0.00

TXOCA JP 2011 Additional Activity Report

TXWILLIAMSONPRO

Reporting Period: June, 2022

** If total collected amount is negative, $0 will be submitted to the state.

JP1

Case Number	Style	File Date	Case Type	Amount
1JC-22-1385	Lvnv Funding LLC vs. Siddharta Garza	06/02/2022	Debt Claim	$0.00
1JC-22-1386	Capital One Bank (USA), N.A. vs. Joseph Anderson	06/02/2022	Debt Claim	$0.00
1JC-22-1387	Capital One Bank (USA), N.A. vs. JOE B ANDERSON	06/02/2022	Debt Claim	$0.00
1JC-22-1388	CAVALRY SPV I, LLC, AS ASSIGNEE OF CITIBANK, N.A. vs. Terrence Hunley	06/02/2022	Debt Claim	$0.00
1JC-22-1389	Roberta Lynn Walker vs. Shailendra Kumar	06/02/2022	Small Claims	$21.00
1JC-22-1390	BADGER AUSTIN LLC dba PARKWOOD TERRACE vs. TENECIA GORDON, KENDRICK MYLES AND ALL OTHER OCCUPANTS	06/03/2022	Evictions	$0.00
1JC-22-1419	Waters at Sunrise, LP vs. Priscilla Garcia & All Occupants	06/06/2022	Evictions	$21.00
1JC-22-1420	Waters at Sunrise, LP vs. Juan Garcia Jr. and All Occupants	06/06/2022	Evictions	$21.00
1JC-22-1422	Lily B Sanchez vs. Kreshonya Brightwell	06/06/2022	Evictions	$21.00
1JC-22-1431	Northland Lakeline II, LLC vs. RIESE A PANTER	06/07/2022	Evictions	$21.00
1JC-22-1445	La Frontera Square vs. Richard Adams	06/08/2022	Evictions	$21.00
1JC-22-1455	Rocking Horse Ranch vs. Mark Hale,Robert Warren	06/08/2022	Evictions	$21.00
1JC-22-1482	Camden La Frontera vs. ArRiyon Fuller & All Others	06/10/2022	Evictions	$21.00
1JC-22-1485	La Frontera Square vs. Justin Anglin	06/10/2022	Evictions	$21.00

TXOCA JP 2011 Additional Activity Report

TXWILLIAMSONPRO

Reporting Period: June, 2022

** If total collected amount is negative, $0 will be submitted to the state.

JP1

Case Number	Style	File Date	Case Type	Amount
1JC-22-1486	La Frontera Square vs. Tiffany Chandler,Chanult Day	06/10/2022	Evictions	$21.00
1JC-22-1488	La Frontera Square vs. Rashaad Thomas	06/10/2022	Evictions	$21.00
1JC-22-1490	La Frontera Square vs. Kazim Mughal	06/10/2022	Evictions	$21.00
1JC-22-1495	Ahmad Asgari vs. Jerry Auer & Jean Auer and or plus all other occupants	06/10/2022	Evictions	$21.00
1JC-22-1510	Ex Parte vs. SERVILLANO MODESTO, Jr.	06/13/2022	Justice Civil	$21.00
1JC-22-1523	Rhonda Carroll vs. Charmaine Cesunju	06/14/2022	Evictions	$21.00
1JC-22-1559	AURA 36 HUNDRED APARTMENT, LLC vs. Ron Williams	06/16/2022	Evictions	$21.00
1JC-22-1569	Gregory Douglass vs. Maria Hernandez,Tabita Maldonado	06/17/2022	Evictions	$21.00
1JC-22-1583	RED HILLS VILLAS vs. ALEXUS CHAPA All Other Occupants	06/21/2022	Evictions	$21.00
1JC-22-1608	Janice M Jones-Reyes vs. Paul R Reyes	06/21/2022	Small Claims	$21.00
1JC-22-1614	ATLAS CREDIT vs. TAMMY ALEXANDER	06/22/2022	Small Claims	$21.00
1JC-22-1622	The Meadows Anderson Mill vs. Amy Knight	06/23/2022	Evictions	$21.00
1JC-22-1643	GARDEN PARK APARTMENTS vs. Emmitt Hamilton	06/24/2022	Evictions	$21.00
1JC-22-1644	Avery Oaks, LP vs. Marianne Holiday	06/24/2022	Evictions	$21.00
1JC-22-1645	Avery Oaks vs. Donshae Hicks,Stephanie Jarrin	06/24/2022	Evictions	$21.00

TXOCA JP 2011 Additional Activity Report

TXWILLIAMSONPRO

Reporting Period: June, 2022

** If total collected amount is negative, $0 will be submitted to the state.

JP1

Case Number	Style	File Date	Case Type	Amount
1JC-22-1648	Shannon Ambrose vs. Abraham Ngaima	06/27/2022	Small Claims	$21.00
1JC-22-1658	Elizabeth Diane Bruch vs. JOSEPH TYLER BRUCH	06/27/2022	Evictions	$21.00
1JC-22-1662	Veronica K Robinson vs. True Custom Countertops	06/28/2022	Small Claims	$21.00
1JC-22-1665	RYAN J SCHNABELvs. COLONIAL GRAND AT ASHTON OAKS to be served Megan Bravo	06/28/2022	Repair and Remedy	$21.00
1JC-22-1680	EX PARTE : VS Brittani Hauser	06/30/2022	Justice Civil	$21.00
1JC-22-1681	JULIANA REESE STEVENSON vs. FIDELITY WARRANTY SERVICES INC	06/30/2022	Small Claims	$21.00
1JC-22-1682	RED HILLS VILLAS vs. Gabriella Brewer All Other Occupants	06/30/2022	Evictions	$21.00
1JC-22-1683	Red Hills Villas vs. Cista Arceneaux All Other Occupants	06/30/2022	Evictions	$21.00
1JC-22-1684	Lily B Sanchez vs. Kreshonya Brightwell	06/30/2022	Evictions	$21.00
1ODL-22-0011	Ex Parte vs.Marcus Evans	06/10/2022	Occupational Driver License	$21.00
1ODL-22-0012	Ex Parte vs.AHMED NOOH	06/17/2022	Occupational Driver License	$21.00

20. Fines, Court Costs and Other Amounts Collected: b. Remitted to State Total: 207

Commissioners Court - Regular Session **18.**

Meeting Date: 08/02/2022

Williamson County Veterans Treatment Court Mental Health Contract with Dr. Tania Glenn & Associates PA

Submitted By: Brenda Staples, County Court At Law #2

Department: County Court At Law #2

Agenda Category: Consent

Information

Agenda Item

Discuss, consider and take appropriate action on an agreement between Williamson County and Tania Glenn & Associates PA for a not to exceed amount of $30,000 for treatment services for the Williamson County Veterans Treatment Court.

Background

Tania Glenn & Associates PA will provide individual, group and family therapy for participants of the Williamson County Veterans Treatment Court and their immediate dependents. Funding for therapy comes through a grant from the Texas Veterans Commission and is limited specifically to mental health services (or administrative tasks associated with service provision). The therapy provided is at no cost to participants. All services are evidence based practices which have been proven effective for issues related to Veterans.

Fiscal Impact

From/To	Acct No.	Description	Amount

Attachments

TGA Contract

Form Review

Inbox	Reviewed By	Date
County Judge Exec Asst.	Becky Pruitt	07/19/2022 11:58 AM
Form Started By: Brenda Staples		Started On: 07/18/2022 11:28 AM
Final Approval Date: 07/19/2022		

THE STATE OF TEXAS §

COUNTY OF WILLIAMSON §

SERVICES CONTRACT

FOR

TEXAS VETERANS COMMISSION GRANT SERVICES

THIS SERVICES CONTRACT ("Contract") is made and entered into by and between **Williamson County, Texas** ("County"), a political subdivision of the State of Texas, acting herein by and through its governing body, and **Tania Glenn & Associates, PA** ("Service Provider"). The County agrees to engage Service Provider as an independent contractor, to assist in providing certain services pursuant to the following terms, conditions, and restrictions:

I.

No Agency Relationship & Indemnification: It is understood and agreed that Service Provider shall not in any sense be considered a partner or joint venturer with the County, nor shall Service Provider hold himself out as an agent or official representative of the County unless expressly authorized to do so by a majority of the Williamson County Commissioners Court. Service Provider shall be considered an independent contractor for the purpose of this Contract and shall in no manner incur any expense or liability on behalf of the County other than what may be expressly allowed under this Contract. THE COUNTY WILL NOT BE LIABLE FOR ANY LOSS, COST, EXPENSE OR DAMAGE, WHETHER INDIRECT, INCIDENTAL, PUNITIVE, EXEMPLARY, CONSEQUENTIAL OF ANY KIND WHATSOEVER FOR ANY ACTS BY SERVICE PROVIDER ORFAILURE TO ACT RELATING TO THE SERVICES BEING PROVIDED. SERVICE PROVIDER AGREES TO INDEMNIFY, HOLD HARMLESS, AND DEFEND THE COUNTY AGAINST ANY CLAIM, DEMAND, LOSS, INJURY, DAMAGES, ACTION, OR LIABILITY OF ANY KIND AGAINST THE COUNTY RESULTING FROM ANY SERVICES SERVICE PROVIDER PERFORM ON BEHALF OF THE COUNTY.

II.

No Waiver of Sovereign Immunity or Powers: Nothing in this Contract will be deemed to constitute a waiver of sovereign immunity or powers of the County, the Williamson County Commissioners Court, or the Williamson County Judge.

III.

No Assignment: Service Provider may not assign this Contract.

IV.

Compliance with All Laws: Service Provider agrees and will comply with any and all local, state or federal requirements with respect to the services rendered.

V.

Consideration and Compensation: Service Provider will be compensated based on rates set out in the attached **Exhibit "A",** which is incorporated herein as if copied in full. **The not-to-exceed amount under this Contract shall be $30,000.00, unless amended by a change order and approved by the Williamson County Commissioners Court.** Payment for goods and services shall be governed by Chapter 2251 of the Texas Government Code. An invoice shall be deemed overdue the 31st day after the later of (**1)** the date the County receives the goods under the contract; (2) the date the performance of the service under the contract is completed; or (3) the date the Williamson County Auditor receives an invoice for the goods or services. Interest charges for any overdue payments shall be paid by the County in accordance with Texas Government Code Section 2251.025. More specifically, the rate of interest that shall accrue on a late payment is the rate in effect on September 1 of the County's fiscal year in which the payment becomes due. The said rate in effect on September 1 shall be equal to the sum of one percent (1%); and (2) the prime rate published in the Wall Street Journal on the first day of July of the preceding fiscal year that does not fall on a Saturday or Sunday.

VI.

Services: Service Provider shall provide and perform the services set out in the Scope of Services attached hereto as **Exhibit "A".** At all times under this Contract, Service Provider shall be *an independent contractor*. Service Provider expressly acknowledges that he or she is not an employee of the County.

VII.

Good Faith Clause: Service Provider agrees to act in good faith in the performance of this Contract.

VIII.

Confidentiality: Service Provider expressly agrees that he or she will not use any incidental confidential information that may be obtained while working in a governmental setting for his or her own benefit, and agrees that he or she will not enter any unauthorized areas or access confidential information and he or she will not disclose any information to unauthorized third parties, and will take care to guard the security of the information at all times.

IX.

Termination: Either party may terminate this Contract for convenience and without cause or further liability upon ten (10) business day's written notice to the other party. In the event of termination, it is understood and agreed that only the amounts due to Service Provider for services

provided and incurred to and including the date of termination, will be due and payable. No penalty will be assessed for County's termination of this Contract for convenience.

X.

Venue and Applicable Law: Venue of this Contract shall be Williamson County, Texas, and the laws of the State of Texas shall govern all terms and conditions.

XI.

Effective Date and Term: This Contract shall be in full force and effect when signed by all parties and shall continue for a reasonable time period for the specific project and shall terminate upon project completion or when terminated pursuant to paragraph IX above.

XII.

Severability: In case any one or more of the provisions contained in this Contract shall for any reason be held to be invalid, illegal, or unenforceable in any respect, such invalidity, illegality, or unenforceability shall not affect any other provision in this Contract and this Contract shall be construed as if such invalid, illegal, or unenforceable provision had never been contained in it.

XIIJ.

Right to Audit: Service Provider agrees that the County or its duly authorized representatives shall, until the expiration of three (3) years after final payment under this Contract, have access to and the right to examine and photocopy any and all books, documents, papers and records of Service Provider which are directly pertinent to the services to be performed under this Contract for the purposes of making audits, examinations, excerpts, and transcriptions. Service Provider agrees that the County shall have access during normal working hours to all necessary Service Provider facilities and shall be provided adequate and appropriate work space in order to conduct audits in compliance with the provisions of this section. The County shall give Service Provider reasonable advance notice of intended audits.

XIV.

County Judge or Presiding Officer Authorized to Sign Contract: The presiding officer of the County's governing body who is authorized to execute this instrument by order duly recorded may execute this Contract on behalf of the County.

XV.

Entire Agreement: This Agreement represents the entire and integrated agreement between the parties hereto and supersedes all prior negotiations, representations, or agreements, either oral or written. This Agreement may be amended only by written instrument signed by each party to this Agreement.

WITNESS the signatures of all parties in duplicate originals to be effective as of the date of the last party's execution below.

WILLIAMSON COUNTY:

Bill Gravel, Jr., County Judge

Date

SERVICE PROVIDER:

VENDOR NAME HERE

Authorized Signature

Printed Name

Title: Principal

7/14/2022

Date

Exhibit "A"

In accordance with the **Veterans Treatment Court Grant and during the grant term,** Service Provider will provide and perform the following in accordance with ·'ensure that quality practice standards are met (p.18) of the Master's Level Clinician grant:

1. Consult/Staff with Specialty Court Judge, Court Coordinator or Program Case Manager in order to assess and plan for court participant treatment needs at a rate of $55/hour.

2. Provide direct client services for individuals associated with the Williamson County Veterans Court at a rate of $100/hour for a Licensed Professional.

3. Administer assessment tools to participants for reevaluation to track progress $100/hour.

4. Provide 90-minutes Family Counseling sessions for veteran participant and his/her family members at a rate of $170/90-minute session with Licensed Clinician.

5. Provide 50-minute Family Counseling sessions for veteran participant and his/her family members at a rate of $115/50-minute session with a Licensed Clinician.

6. Provide billing no less than 35 days post service.

7. Provide written progress reports to the Court on a weekly basis (to include client goals and progress toward goals, session attendance, new symptoms or issues that would impact the clients ability to progress in VTC program, discharge plans with follow up recommendations).

8. All services require written authorization in advance of service by Program Case Manager, Specialty Court Program Coordinator, or Judge. Services shall not exceed twenty five sessions without prior authorization from Program Case Manager, Specialty Court Program Coordinator, or Judge.

9. Provide psychoeducational or therapeutic groups to serve Veteran population at a rate of $175/session for Licensed Clinician.

10. All billable services will tie directly to a specific client (Include name, or initials, when billing).

Commissioners Court - Regular Session **19.**

Meeting Date: 08/02/2022

Purchase of Beds for the Juvenile Justice Center from Access Supply

Submitted For: Joy Simonton **Submitted By:** Mary Watson, Purchasing

Department: Purchasing

Agenda Category: Consent

Information

Agenda Item

Discuss, consider, and take appropriate action on approving the purchase of 40 Space Saver Beds with Storage from Access Supply, for a total cost of $56,364.63, pursuant to TXMAS contract #19-7113, and authorizing the execution of this purchase.

Background

The purchase of these 40 beds will benefit the Juvenile Justice Center with the accommodations required for the Center. These beds are the Attenda Space Saver Beds with storage and are floor mounted. Legal, Contract Audit and Budget have approved this quote. The line item expenditure being charged is 01.0100.0576.3005. The department point of contact is Ashlie Culin.

Fiscal Impact

From/To	Acct No.	Description	Amount

Attachments

Access Supply Redacted Quote

Form Review

Inbox	Reviewed By	Date
County Judge Exec Asst.	Becky Pruitt	07/28/2022 08:14 AM
Form Started By: Mary Watson		Started On: 07/25/2022 02:39 PM
Final Approval Date: 07/28/2022		

PR#129402

FROM: *Access Supply*		*TXMAS CONTRACT 19-7113*	13-Jul-22	
119 Briery Church Road Keysville Virginia 23947 (434)736-8643 Attn: rduffer@accessupply.com		**QUOTE VALID FOR 30 DAYS**	[redacted]	
T.I.N.: 81-0957887 **DUNS: 080121198** **CAGE: 7K8C7** **SMALL BUSINESS**				
Customer ID: WCJST **Email: ashley.culin@wilcom.org**				
To: Ashley Culin, Purchasing Williamson County Juvenile Services 200 Wilco Way Gerorgetown TX 78626		Ship To: 200 Wilco Way Georgetown TX 78626		
Ph. # 512.943.3213				
F.O.B. Point	**SHIP VIA**	**Estimated Ship Date**	**TXMAS CONTRACT**	
Origin	Least Expensive Means	60 - 90 Days ARO	**19-7113**	
QTY	**UNIT**	**DESCRIPTION**	**UNIT PRICE**	**TOTAL**
40	EA	Attenda Space Saver Bed with Storage Color: Graphite; Floor Mount ATN130	$ 1,311.40	$ 52,456.00
1	EA	Estimated Freight	$ 3,908.63	$ 3,908.63
Terms: Prompt Payment Discount On Product Only 1% 20 Days; Net 30		TOTAL		$ 56,364.63

Commissioners Court - Regular Session **20.**

Meeting Date: 08/02/2022

Agreement between Williamson County and Upland Software, Inc. Faxing

Submitted For: Joy Simonton **Submitted By:** Mary Watson, Purchasing

Department: Purchasing

Agenda Category: Consent

Information

Agenda Item

Discuss, consider, and take appropriate action on approving the agreement between Williamson County and Upland Software, Inc. for the amount of $42.95 per month for two (2) years, totaling $1030.80, with an automatic one (1) year renewal on the same terms, and authorizing the execution of this off-contract agreement.

Background

The attached Service Agreement is necessary due to the EMR (Emergency Medical Records) system being integrated with the faxing system for the Williamson County Courts and Justice Center. There is HIPAA information that requires special compliance and this electronic faxing service does provide the security. The attached agreement details the inbound and outbound units covered. IT, Legal, Contract Audit and Budget have reviewed this agreement. The line item being charged is 01.0100.0570.004500. The department point of contact is Commander Jeffrey Williams.

Fiscal Impact

From/To	Acct No.	Description	Amount

Attachments

Upland Software quote 8.2.22

Form Review

Inbox	Reviewed By	Date
County Judge Exec Asst.	Becky Pruitt	07/28/2022 08:16 AM
Form Started By: Mary Watson		Started On: 07/27/2022 10:56 AM
Final Approval Date: 07/28/2022		

DocuSign Envelope ID: 6EA06926-56AF-42F6-9631-11224160A486

upland InterFAX

Sales Order

Quote to:	Quote by:
Williamson County Doug Wheless, Lieutenant dwheless@wilco.org (512) 943-5215	Upland Software, Inc. Mark Hardin mhardin@uplandsoftware.com 888-206-6578

Address for Notices		
Contact Person:	**Title:**	**Mailing Address:**
Telephone:	**Fax:**	**Email:**

Services				
☒ Inbound Faxing	☒ Outbound Faxing	☐ Additional Storage Duration:	☐ Other	

Monthly Fees

Description	Rate	Quantity	Total
Fax + 1000	42.950	1	42.95
-- 500 Inbound Local Units			
-- 500 Outbound Units			
-- 1 Local Fax Number			
Total			$ 42.95

One-Time Fees

1. Setup Fee (if applicable) – $9.50 per fax number with Inbound Faxing service
2. Porting Fee (if applicable) – $20.00 per porting request (LOA)

Additional Terms

1. Rates listed above, or on the InterFAX website, are quoted per Unit. One Unit equals one Page as long as the duration of transmission of that Page does not exceed 60 seconds. If the average duration per Page exceeds 60 seconds, then such excess will be charged at a rate of one-tenth of the per Unit price per six-second increment.
2. Rates above in Monthly Fees applies to destinations of the 48 contiguous states of the United States, and Canada.
3. Pricing for destinations outside of the 48 contiguous states of the United States and Canada are provided on the website located at https://uplandsoftware.com/interfax/prepaid-prices/
4. This Agreement is effective as of the last date of signature below for a period of two (2) years (the "Subscription Term"). Upon expiration of the Subscription Term, this Agreement shall automatically renew on the same terms for successive one (1) year Subscription Term periods, unless either party provides written notice of its intent not to renew the subscription-based Services not less than thirty (30) days in advance of the expiry of the Subscription Term detailed in this Sales Order.

DocuSign Envelope ID: 6EA06926-56AF-42F6-9631-11224160A486

upland InterFAX

Customer Agreement		

Customer and Upland Software, Inc. are entering into this Sales Order subject to the Terms of Service ("TOS") hosted at https://uplandsoftware.com/upld-interfax-tos-01192022.pdf (this Sales Order together with the TOS, the "Agreement"). Capitalized terms used but not defined in this Sales Order have the meaning ascribed to them elsewhere in the Agreement.

Customer Signature		

BY AFFIXING THE SIGNATURE OF THE AUTHORIZED REPRESENTATIVE OF THE CUSTOMER TO THIS QUOTE, BY HAND OR ELECTRONICALLY, CUSTOMER IS AGREEING TO BE BOUND BY THE TERMS OF THE AGREEMENT.

Name (Print):_____ **Signature:**_____

Title:_____ **Date:**_____

Is a Purchase Order required for the purchase or payment of the items on this Sales Order? Please complete the following:

PO Required: Yes____ No_____

PO Number: _____ (If it's not yet available, please put "To Follow")

PO Amount: _____

Upland Software Signature		

Name (Print): Mark Hardin **Signature:** DocuSigned by: Mark Hardin C3A47C8BDFB04CE...

Title: Dir, Sales & Operations - N. America **Date:** 7/26/2022 | 11:16 AM CDT

Commissioners Court - Regular Session **21.**

Meeting Date: 08/02/2022

Approval of Multi-function Device (Copy/print/fax machine) Lease Consolidation Strategy for FY 23 for Purchasing Department

Submitted For: Joy Simonton **Submitted By:** Joy Simonton, Purchasing

Department: Purchasing

Agenda Category: Consent

Information

Agenda Item

Discuss, consider and take appropriate action for approval of Multi-function device contracting strategy for FY 23 devices. The Purchasing Department, IT Department and Budget Office seek to contract for County Multi-function Devices (MFD,) meaning copy/print/fax machines, in a more strategic and cost-effective way. This includes a standardization of devices, all inclusive pricing for black and white and color outputs, all service and coterminous lease dates.

Background

The MFD assessment, awarded through RFP#22RFP85 on 6/21/22 is nearing completion by Sharp. This initial phase has been conducted to inventory all of the County MFD and create a cost comparison of existing expenditures to proposed savings. As this analysis nears completion, staff seeks to assist departments in budgeting the correct figure for any devices that will be leased in FY 23, which is approximately 25 devices.

Departments have been cooperative this past year by extending their existing device leases that are scheduled to expire rather than create a new lease to assist with this project. That support combined with the assessment shows that the County can co-term the majority of its multifunction devices by 2027.

The Purchasing Department seeks the Court’s approval of this new contracting structure for FY 23. The structure represents a savings overall from our initial review.

Attachments herein include the Device Assessment for devices scheduled for replacement in FY 23 and the Transition Schedule Options. These options will be reviewed by the Commissioner's Court at a later date for consideration and approval.

Please see attached MFD listings that would utilize the new Sharp lease and program in FY 23. Staff seeks approval to request that departments budget for the new figures represented. Costs are for a 60 month term and include all black and white and color outputs and service.

Models	60 Payment
BP70C31	$ 135.33
MX 6071	$ 182.94
MX-C507F	$ 105.92

Specific device model assignments per department will be discussed and confirmed in the coming days with Department Heads, our IT Department and Sharp. A final lease document and recommendation for FY 23 devices will be brought back to Commissioner’s Court for approval. Expensed by department per approved budget only. Department point of contact is Joy Simonton.

Fiscal Impact

From/To	Acct No.	Description	Amount

Attachments

Sharp Print Assessment for Expiring FY 23 Devices
Device Transition Schedule Options
Device Pricing

Form Review

Inbox	Reviewed By	Date
County Judge Exec Asst.	Becky Pruitt	07/28/2022 10:56 AM
Form Started By: Joy Simonton		Started On: 07/28/2022 10:22 AM
Final Approval Date: 07/28/2022		

WILLIAMSON COUNTY PRINT ASSESSMENT **PHASE ONE**

Facility #	Cost Center	Facility Name	Street Add	City	Floor	Department Name	Room	Location /	Make	Model	Serial #	IP Address	Print Queu	6-30-22 Mono Meter	6-30-22 Color Meter	Notes:		Owned or Leased	Expire Date	Payment
1009		Justice Center	405 MLK	Georgetown		District Courts	District Cou	Mailroom	Canon	iR-6555i	SKA11593	10.5.251.2	PTR43	196769				leased	9/30/2021	219
1009		Justice Center	405 MLK	Georgetown		County Courts	County Att	Courtroom	SHARP	MX-B355W	8F000543		#N/A					leased	11/30/2021	59.98
1071		Emergency Services Operations Center	911 Tracy (	Georgetown		EMS	EMS	Front	SHARP	MX-M507(	85015479		#N/A					leased	12/31/2021	186.23
1078		NCF Building E - EMS Training	3189 SE In	Georgetow	2	EMS Training	Room 269	Room 269	SHARP	MX-M507(	85016789		#N/A					leased	12/31/2021	182.55
1071		Emergency Services Operations Center	911 Tracy (	Georgetown		Operations Center	Operations	ARES	SHARP	MX-M565	75025456		#N/A					leased	2/28/2022	166.12
1082		Jester Public Safety Blvd.	1781 East (	Round Roc	1	Commissioner 1	Commissio	Commissio	SHARP	MX-3070N	75076451	10.8.251.5	Sharp MX-:	27789	20805	#63000		leased	4/30/2022	104.92
1032		Cedar Park Annex	350 Discov	Cedar Park	1	Tax Assessors	Tax Assess	Copy Roon	SHARP	MX-M357(	85006882	10.102.15(	CP TAX-PTI	340268				leased	4/30/2022	138.12
1033		Taylor Annex	412 Vance	Taylor	1	Tax Assessors	Tax Assess	Front Desk	SHARP	MX-M357(	85007042	10.7.25.27	Tax Copier	130595				leased	4/30/2022	101.22
1082		Jester Public Safety Blvd.	1781 East (	Round Roc	1	Tax Collector	Tax Collect	Back Area	SHARP	MX-M357(	85007192	10.8.251.2	TAX-RR-PTI	232189				leased	4/30/2022	101.22
1009		Justice Center	405 MLK	Georgetow	2	District Attorney	District Att	DA Copy Ai	SHARP	MX-2616	75005240		#N/A					leased	5/1/2022	170.88
1080	402	Georgetown Annex	100 Wilco '	Georgetow	1	Veterans Services	Veteran's S	Copy Roon	SHARP	MX-M357(	85017954	10.135.15(	VeteransSh	0			63754	leased	6/30/2022	160.38
1078		NCF Building E - EMS Training	3189 SE In	Georgetow	2	EMS Training	Room 269	Room 269	SHARP	MX-3050V	85083446		#N/A					leased	8/31/2022	182.01
1009		Justice Center	405 MLK	Georgetow	2	District Attorney	District Att	Training Rc	SHARP	MX-M507(	95008386		#N/A					leased	9/30/2022	188.41
1043		Inner Loop Annex	301 Southe	Georgetown		ITS	ITS	IT Receptic	SHARP	MX-3570V	75049353		#N/A					leased	10/31/2022	139.06
1008		Sheriff Adminstration / Jail	508 South	Georgetown		Jail	Jail	Jail Medica	SHARP	MX-M505(	85014919	NOT CONN	#N/A	158595				leased	10/31/2022	139.36
1008		Sheriff Adminstration / Jail	508 South	Georgetow	1	Sheriff's Office	CID	Crime Scen	SHARP	MX-3570V	85105086	10.110.15(	CID_SIG	36859	67042			leased	10/31/2022	189.13
1032		Cedar Park Annex	350 Discov	Cedar Park	1	Commissioners Office Precinct 2	Commissio	Office	SHARP	MX-B355W	8F014588	10.2.251.2	Sharp MX-I	21565				leased	11/30/2022	54.14
1082	01-0100-0451	Jester Public Safety Blvd.	1781 East (	Round Roc	1	Constable Precinct 1	Constable	Front Desk	SHARP	MX-3070V	85082188	10.8.10.74	Front Copi	60187	30516			leased	11/30/2022	137.09
1009		Justice Center	405 MLK	Georgetown		County Courts	County Att	Liz	Kyocera	M3660idn	R4L8900737		#N/A					leased	11/30/2022	77.32
1032		Cedar Park Annex	350 Discov	Cedar Park	1	Courtroom	Courtroom	Courtroom	SHARP	MX-B355W	8F014648	USB	#N/A	6215				leased	11/30/2022	49.39
1026		Central Maintenance Facility	3151 SE In	Georgetow	1	Infrastructure	Bldg 2	Shared Prir	SHARP	MX-3570V	85076139	10.27.251.	Facilities Sl	48797	126810	#64274		leased	11/30/2022	250.07
1026		Central Maintenance Facility	3151 SE In	Georgetow	1	Roads & Bridges	Roads & Br	Central Wc	SHARP	MX-5070V	85097538	10.27.251.	Admin Cop	74481	132557	#64271		leased	11/30/2022	512.32
1033	01-0100-0454	Taylor Annex	412 Vance	Taylor	2	Constable Precinct 4		Main Ofice	SHARP	MX-M305(	85008937	10.107.15(	Admin Cop	12197				leased	1/31/2023	93.45
1033	01-0100-0454	Taylor Annex	412 Vance	Taylor	2	Constable Precinct 4			Sharp	MX-M305(	85006428	10.107.15(	Patrol Copi	20187				leased	1/31/2023	85.35
1026		Central Maintenance Facility	3151 SE In	Georgetow	1	Central Maintenance	Central Ma	Back Office	SHARP	MX-4071	95098782	10.127.15(	Infrastructi	45354	142616	#65539		leased	5/31/2023	215.49
1026		Central Maintenance Facility	3151 SE In	Georgetow	1	Central Maintenance	Central Ma	Left Hall	SHARP	MX-4071	95098092	10.127.15(	Flood Plain	3441	11254	#64450		leased	5/31/2023	410.49

Williamson County Coterminous Lease Options

Sharp recommends using all 60 month leases with 1 year extensions for lowest payment and coterminous end date of 2029

OPTION A

		2023	2024	2025	2026	2027	2028	2029
First PO	Jan-23	yr 1	yr 2	yr 3	yr 4	yr 5	1 yr ext	1 yr ext
Second PO	Jan-24		yr 1	yr 2	yr 3	yr 4	yr 5	1 yr ext
Third PO	Jan-25			yr 1	yr 2	yr 3	yr 4	yr 5

Fair Market Value Lease Options

Models	60 FMV Payment	48 FMV Payment	36 FMV Payment
BP70C31	$ 87.33	$ 102.54	$ 128.12
MX 6071	$ 134.94	$ 158.45	$ 197.97
MX-C507F	$ 57.92	$ 68.01	$ 84.98

Another alternative is to use shorter lease terms on the second and third PO's. This gets Wilco to coterminous in 2027 but increases overall lease costs.

OPTION B

		2023	2024	2025	2026	2027		
First PO	Jan-23	yr 1	yr 2	yr 3	yr 4	yr 5	60 month	
Second PO	Jan-24		yr 1	yr 2	yr 3	yr 4	48 month	48 month lease will increase payment by roughly 15% for these leases
Third PO	Jan-25			yr 1	yr 2	yr 3	36 month	36 month lease will increase payment by roughly 32% for these leases

Or you could meet in the middle and be coterminous in 2028 with combined approach

OPTION C

		2023	2024	2025	2026	2027	2028	
First PO	Jan-23	yr 1	yr 2	yr 3	yr 4	yr 5	1 year ext	60 month with 1 yr ext
Second PO	Jan-24		yr 1	yr 2	yr 3	yr 4	yr 5	60 month lease no extension
Third PO	Jan-25			yr 1	yr 2	yr 3	yr 4	48 month lease will increase payment by roughly 15% for these leases

BP-70C31	$	3,015.00
BP-DE12	$	250.00
BP-FN11	$	536.00
Hole-Punch	$	214.00
	$	4,015.00



X 0.02175	$	87.33	Lease/mo. (60)
	$	48.00	Svc./mo.
	$	**135.33**	**Total/mo.**

MX-6071	$	4,995.00
MX-DE27N	$	485.00
MX-FN27N	$	510.00
Hole-Punch	$	214.00
	$	6,204.00



X 0.02175	$	134.94	Lease/mo. (60)
	$	48.00	Svc./mo.
	$	**182.94**	**Total/mo.**

MX-C507F	$	2,418.00
MX-CS17	$	245.00
	$	2,663.00



X 0.02175	$	57.92	Lease/mo. (60)
	$	48.00	Svc./mo.
	$	**105.92**	**Total/mo.**

Commissioners Court - Regular Session **22.**

Meeting Date: 08/02/2022

Williamson County Juvenile Justice Center Addition (P578) ODR for Angel Gomez

Submitted For: Dale Butler **Submitted By:** Wendy Danzoy, Facilities Management

Department: Facilities Management

Agenda Category: Consent

Information

Agenda Item

Discuss, consider and take appropriate action on approving the appointment of Williamson County Facilities Management Senior Project Manager, Angel Gomez, with general authority to approve invoices and change orders for the Williamson County Juvenile Justice Center Addition (P578) for any increase or decrease in cost of $30,000 or less in accordance with Section 262.031 of the Local Government Code. Changes in Plans and Specifications, provided, however, the original contract price may not be increased by more than 25% and the original contract price may not be decreased by 18% or more without the consent of the contractor. Any change orders that are approved by Angel Gomez will be placed on the Commissioners Court Consent Agenda the following week.

Background

Fiscal Impact

From/To	Acct No.	Description	Amount

Attachments

No file(s) attached.

Form Review

Inbox	Reviewed By	Date
County Judge Exec Asst.	Becky Pruitt	07/28/2022 10:56 AM
Form Started By: Wendy Danzoy		Started On: 07/28/2022 10:32 AM
Final Approval Date: 07/28/2022		

Commissioners Court - Regular Session **23.**

Meeting Date: 08/02/2022

Approval and Ratification of Agreement for OpenRoads Designer Training with Mesa Integrated Solutions, Inc. for Road and Bridge Department

Submitted For: Joy Simonton **Submitted By:** Stephanie Robles, Purchasing

Department: Purchasing

Agenda Category: Consent

Information

Agenda Item

Discuss, consider, and take appropriate action on approval and ratification of purchase order in the amount of $8,550.00 for Open Roads Designer (ORD) Training Agreement with Mesa Integrated Solutions, Inc. for Road and Bridge Department and exempting the purchase from competitive bidding through Texas Local Government Code 262.024. DISCRETIONARY EXEMPTIONS (a)(4) a personal or professional service.

Background

The Open Roads Designer platform introduces a new 3D parametric modeling design environment providing capabilities for surveying, drainage, subsurface utilities, roadway design and site design. The Road and Bridge Department submitted requisition #129397 on July 22, 2022 for approval of OpenRoads Designer Training (ORD) for four (4) employees which consisted of training classes being held virtually via Teams in two segments by two Mesa Instructors. TxDOT has created the design templates and standards to be used for ORD software program, which Road and Bridge has adopted. It was beneficial to the department to enroll the Road and Bridge engineering staff in this training. Legal and Contract Audit have reviewed and approved the agreement with Mesa. The total cost of training, training manuals and shipping costs of the manuals is $8,550.00. Funding source: 01.0200.0210.004232. The point of contact is Kon Kwan.

Fiscal Impact

From/To	Acct No.	Description	Amount

Attachments

Agreement

Form Review

Inbox	Reviewed By	Date
Purchasing (Originator)	Joy Simonton	07/28/2022 08:43 AM
County Judge Exec Asst.	Becky Pruitt	07/28/2022 08:54 AM
Form Started By: Stephanie Robles		Started On: 07/27/2022 03:16 PM
Final Approval Date: 07/28/2022		

OpenRoads Designer Training Agreement/Proposal

07/26/2022

Prepared For:
Kon Kwan, PE
Williamson County Engineering (WILCO)
3151 SE Inner Loop.
Georgetown, TX 78626
512-943-1940

Prepared By:
John J. Mora
Mesa Integrated Solutions, Inc. (Mesa)
6000 N. Lamar Blvd., Suite 220
Austin, TX 78752
512-663-0433

Kon,

Per our conversation, the following bulleted items were used to prepare this Agreement/Proposal:

- OpenRoads Designer (ORD) Training
- 4 WILCO Employees
- 4 Training Manuals
- 2 Mesa Instructors
- Training Dates:
  - Week 1: Mon. 08/01 – Tue. 08/02
  - Week 2: Mon. 08/08 – Tue. 08/09
- Training to be done Virtually via Teams

Scope of Work

Mesa Integrated Solutions, Inc. (Mesa) will provide Williamson County Engineering (WILCO) with their Standard OpenRoads Designer (ORD) training.

Training Schedule

NOTE: All times shown below are on Central Standard Time. Training Schedule is as follows:

- **Standard ORD Training**
  - **Week 1**: Mon. 08/01 – Tue. 08/02 & **Week 2**: Mon. 08/08 – Tue. 08/09
    - Start Time: 8:00am
    - Lunch Break: Varies but typically Noon – 1:00pm
    - End Time: 5:00pm

Terms of Service

- Mesa MicroStation Instructors will use Mesa laptops to provide this training.
- WILCO personnel will use PCs/Laptops provided by WILCO.
- Mesa will setup and schedule the Zoom Meeting Notices using Mesa's Zoom account.
- For the various training services rendered by Mesa as required by this Agreement/Proposal, WILCO will provide compensation to Mesa in accordance with the rates outlined in the ***Proposed Training Services Costs*** section of this document.
- Mesa will provide WILCO a Final Invoice prior to the beginning of class.

- Payment for Final Invoices is due upon completion of training class, ***Tuesday, 08/09/2022***.

Proposed Training Services Cost

The total proposed cost** for the training services outlined in this proposal is:

- **Standard ORD Training: $11,200.00**
- **Shared Training Discount: $3,200.00**
- **4 – Color Mesa ORD Training Manuals: $500.00**
- **Shipping Costs: $50.00**
- **Total Costs = $8,550.00**

***NOTE**: *The total proposed training costs listed in this proposal are based on the number of Students provided during latest discussions. It is possible WILCO may decide to add other student(s) to attend the training. If so, the training costs will be adjusted on the Final Invoices to reflect the final number of students attending the training*.

Williamson County Engineering Department (Georgetown, TX) - Proposal									
OpenRoads Designer (ORD) Training Proposal									
Proposed Virtual Training Costs									
Training		Instructor(s) Rate/Hr.		Options	Hours	Rate	Manual $125/Student		Shipping	Training Costs Total
Option	Training Type	# of Instructors	Rate/Hour	Days	Hours	Rate X Hrs	Students	$125.00	Approximate Cost	Training Totals
1	Standard ORD Training	2	$350.00	4	32	$11,200.00	4	$500.00	$50.00	$11,750.00
	Shared Training Discount		-$100.00	4	32	*-$3,200.00*				-$3,200.00
									Total Cost	$8,550.00

Texas Prompt Payment Act Compliance

Payment for goods and services shall be governed by Chapter 2251 of the Texas Government Code. An invoice shall be deemed overdue the 31st day after the later of (1) the date Customer receives the goods under the contract; (2) the date the performance of the service under the contract is completed; or (3) the date the Williamson County Auditor receives an invoice for the goods or services. Interest charges for any overdue payments shall be paid by Customer in accordance with Texas Government Code Section 2251.025. More specifically, the rate of interest that shall accrue on a late payment is the rate in effect on September 1 of Customer's fiscal year in which the payment becomes due. The said rate in effect on September 1 shall be equal to the sum of one percent (1%); and (2) the prime rate published in the Wall Street Journal on the first day of July of the preceding fiscal year that does not fall on a Saturday or Sunday.

Termination for Convenience

This agreement may be terminated at any time at the option of either party, without future or prospective liability for performance upon giving ten (10) days written notice thereof. In the event of termination, Williamson County will only be liable for its pro rata share of services rendered and goods actually received.

Once acceptance of this proposal has been confirmed, Mesa will submit a final invoice to WILCO for the training outlined above, and for compensation in accordance with the ***Terms of Service*** section of this document.

Acceptance Signatures

Client: _____ Date: _____
Bill Gravell, County Judge

Consultant: _____ Date: 07/26/2022
John J. Mora, President, Mesa Integrated Solutions, Inc.

Commissioners Court - Regular Session **24.**

Meeting Date: 08/02/2022

Preliminary plat for the Greinert subdivision – Pct 4

Submitted For: Terron Evertson **Submitted By:** Adam Boatright, Infrastructure

Department: Infrastructure **Division:** Road & Bridge

Agenda Category: Consent

Information

Agenda Item

Discuss, consider and take appropriate action on approval of the preliminary plat for the Greinert subdivision – Precinct 4.

Background

This proposed subdivision consists of 537 single-family lots, 7 open space/landscape/drainage easement lots and 17,175 linear feet of new roads on 83.2 acres.

Timeline

2022-03-03 – initial submittal of preliminary plat
2022-04-01 – 1st review complete with comments
2022-05-03 – 2nd submittal of preliminary plat
2022-05-18 – 2nd review complete with comments
2022-05-27 – 3rd submittal of preliminary plat
2022-06-10 – 3rd submittal complete with comments
2022-06-20 – 4th submittal of preliminary plat
2022-07-05 – 4th review complete with comments
2022-07-22 – 5th submittal of preliminary plat
2022-07-27 – 5th review complete with comments clear
2022-07-28 – preliminary plat placed on the August 2, 2022 Commissioners Court agenda for consideration

---

Fiscal Impact

From/To	Acct No.	Description	Amount

Attachments


preliminary plat - Greinert


Form Review

Inbox	Reviewed By	Date
County Judge Exec Asst.	Becky Pruitt	07/28/2022 10:57 AM
Form Started By: Adam Boatright		Started On: 07/28/2022 10:47 AM
Final Approval Date: 07/28/2022		

GREINERT


PRELIMINARY PLAT

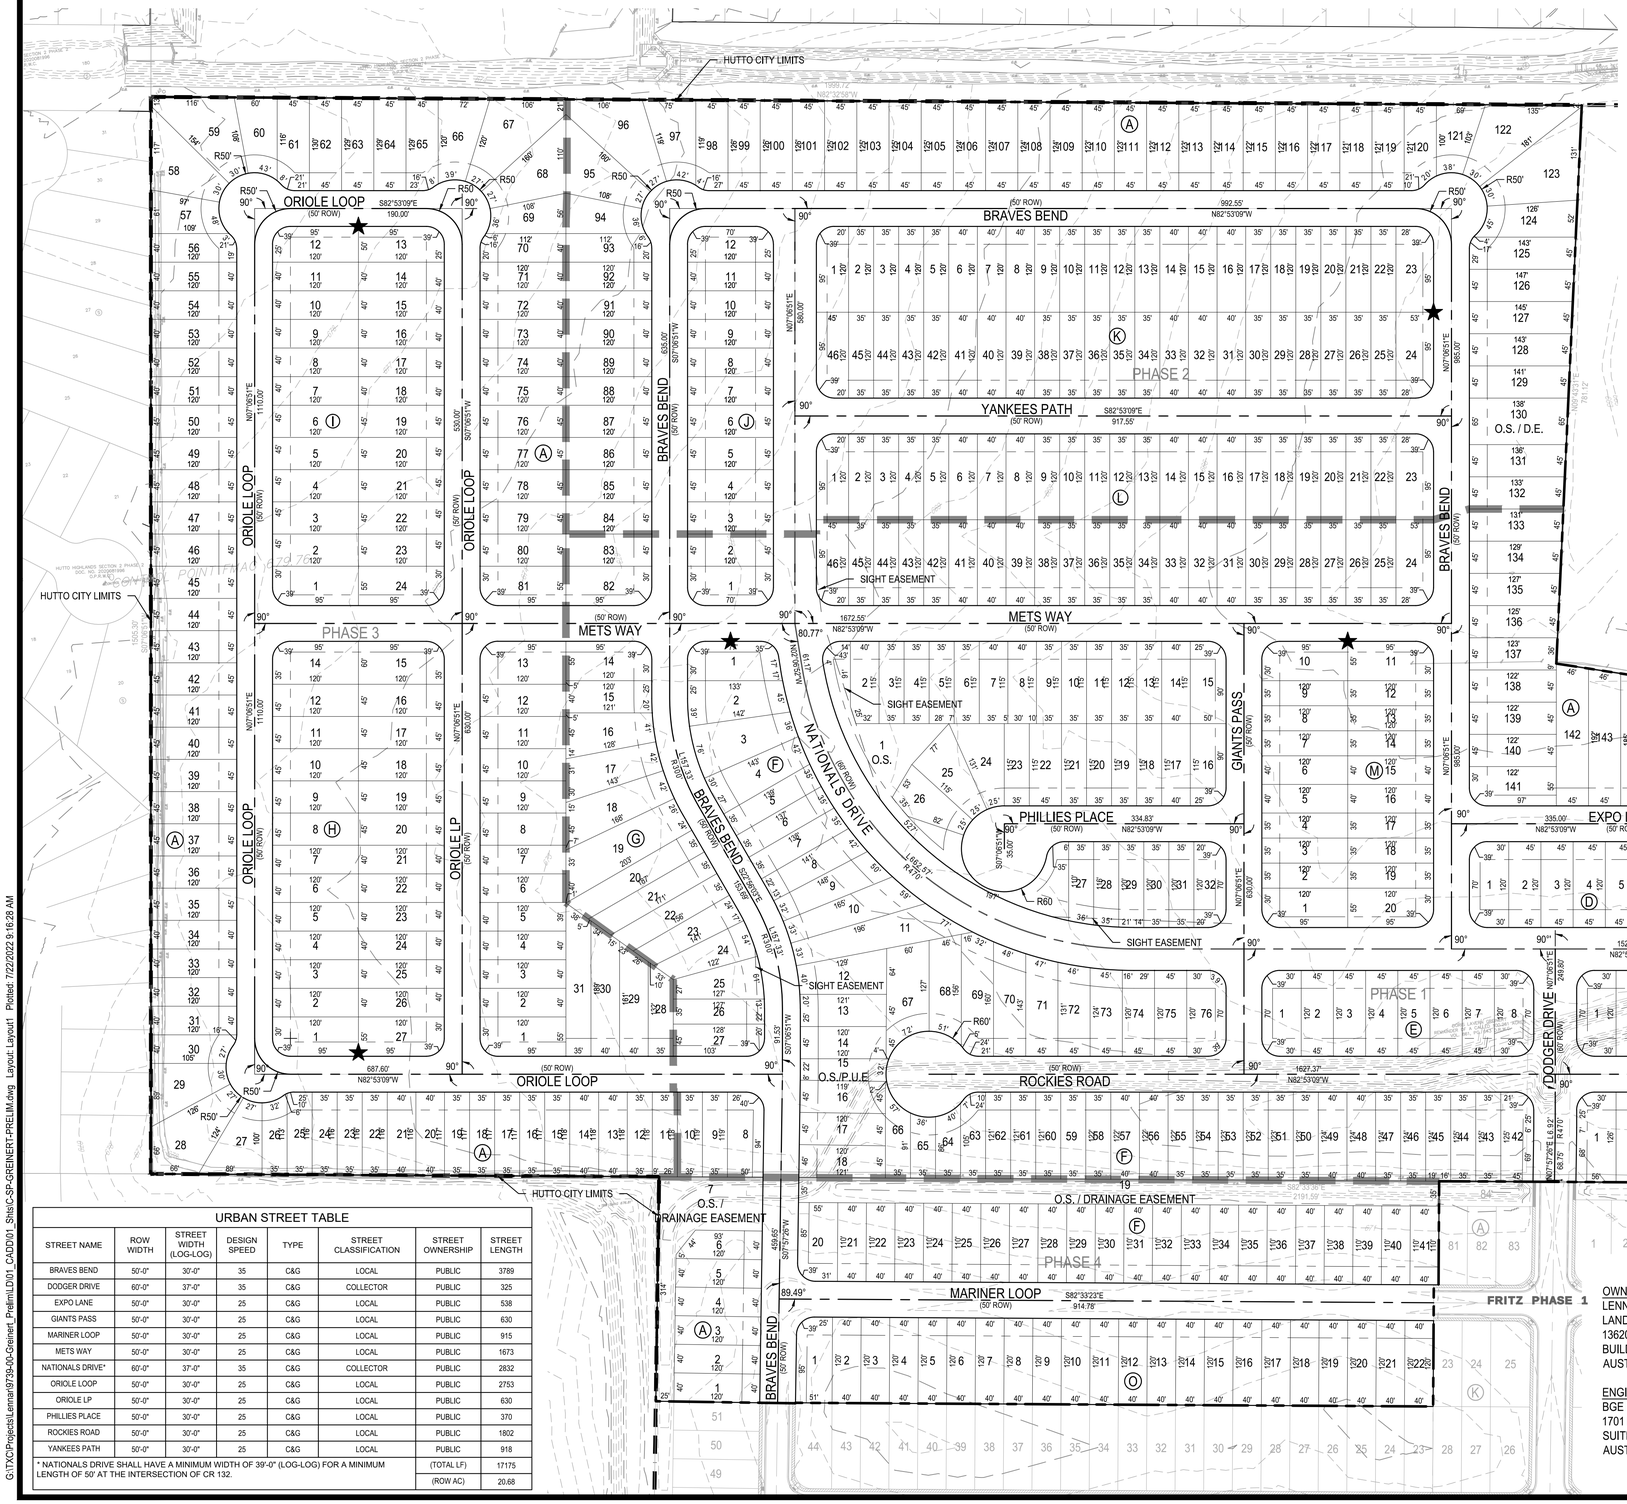

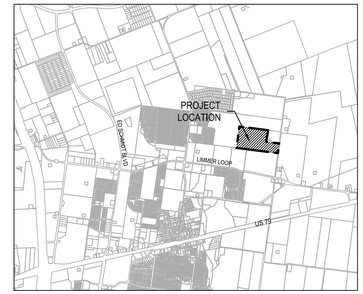

KEY MAP

N.T.S.

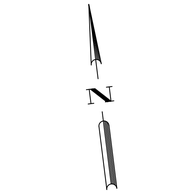

NOTES:

1. NO BUILDING, LANDSCAPING OR STRUCTURES ARE ALLOWED WITHIN ANY DRAINAGE EASEMENT UNLESS EXPRESSLY PERMITTED BY WILLIAMSON COUNTY.
2. A 10' P.U.E. IS HEREBY DEDICATED ALONG AND ADJACENT TO ALL STREET SIDE PROPERTY LINES.
3. NO LOT IN THIS SUBDIVISION SHALL BE OCCUPIED UNTIL CONNECTION IS MADE TO PUBLIC WATER AND WASTEWATER UTILITIES.
4. EXCEPT IN CERTAIN ISOLATED AREAS REQUIRED TO MEET ACCESSIBILITY REQUIREMENTS, THE MINIMUM LOWEST FINISH FLOOR ELEVATION SHALL BE ONE FOOT HIGHER THAN THE HIGHEST SPOT ELEVATION THAT IS LOCATED WITHIN FIVE FEET OUTSIDE THE PERIMETER OF THE BUILDING, OR ONE FOOT ABOVE THE BFE, WHICHEVER IS HIGHER.
5. UTILITY PROVIDERS FOR THIS DEVELOPMENT ARE

WATER	JONAH WATER SUD
WASTEWATER	JONAH WATER SUD
ELECTRIC	ONCOR
GAS	ATMOS

6. AMENITY, OPEN SPACE AND DRAINAGE LOTS WILL BE OWNED AND MAINTAINED BY THE HOMEOWNERS ASSOCIATION.
7. ALL LOTS IN THIS SUBDIVISION ARE RESTRICTED TO SINGLE FAMILY RESIDENTIAL USE, UNLESS OTHERWISE INDICATED.
8. ALL SIDEWALKS ARE TO BE MAINTAINED BY EACH OF THE ADJACENT PROPERTY OWNERS.
9. NO PORTION OF THIS SUBDIVISION LIES WITHIN THE BOUNDARIES OF 100-YR FLOODPLAIN BASED ON FEMA PANEL NOS. 48491C0510F AND 48491C0520F DATED DECEMBER 20, 2019.
10. ANY PROPOSED STREET WIDTH LESS THAN 33 FEET SHALL REQUIRE FIRE LANE SIGNAGE ON ONE SIDE OF THE STREET. (2018 IFC APPENDIX D SEC. D103.6.2)
11. DRIVEWAYS SHALL ONLY CONNECT TO AN INTERNAL PLATTED ROAD AND NOT TO CR 132 OR NATIONALS DRIVE, THE ADJACENT ROADWAYS.
12. NO LOTS SHALL TAKE ACCESS TO DODGER DRIVE.
13. NO LOTS MAY BE FURTHER SUBDIVIDED.

LEGEND

- PROPERTY BOUNDARY
- PROPOSED RIGHT OF WAY
- EXISTING MAJOR CONTOUR
- EXISTING MINOR CONTOUR
- ROAD CENTERLINE
- PROPOSED LOT LINE
- 28 PROPOSED LOT NUMBER
- PHASE LINE
- PROPOSED EASEMENT
- EXISTING EASEMENT
- BUILDING SETBACK
- CITY LIMITS BOUNDARY
- MAILBOX CLUSTER

URBAN STREET TABLE

STREET NAME	ROW WIDTH	STREET WIDTH (LOG-LOG)	DESIGN SPEED	TYPE	STREET CLASSIFICATION	STREET OWNERSHIP	STREET LENGTH
BRAVES BEND	50'-0"	30'-0"	35	C&G	LOCAL	PUBLIC	3789
DODGER DRIVE	60'-0"	37'-0"	35	C&G	COLLECTOR	PUBLIC	325
EXPO LANE	50'-0"	30'-0"	25	C&G	LOCAL	PUBLIC	538
GIANTS PASS	50'-0"	30'-0"	25	C&G	LOCAL	PUBLIC	630
MARINER LOOP	50'-0"	30'-0"	25	C&G	LOCAL	PUBLIC	915
METS WAY	50'-0"	30'-0"	25	C&G	LOCAL	PUBLIC	1673
NATIONALS DRIVE*	60'-0"	37'-0"	35	C&G	COLLECTOR	PUBLIC	2832
ORIOLE LOOP	50'-0"	30'-0"	25	C&G	LOCAL	PUBLIC	2753
ORIOLE LP	50'-0"	30'-0"	25	C&G	LOCAL	PUBLIC	630
PHILLIES PLACE	50'-0"	30'-0"	25	C&G	LOCAL	PUBLIC	370
ROCKIES ROAD	50'-0"	30'-0"	25	C&G	LOCAL	PUBLIC	1802
YANKEES PATH	50'-0"	30'-0"	25	C&G	LOCAL	PUBLIC	918
						(TOTAL LF)	17175
						(ROW AC)	20.68

* NATIONALS DRIVE SHALL HAVE A MINIMUM WIDTH OF 39'-0" (LOG-LOG) FOR A MINIMUM LENGTH OF 50' AT THE INTERSECTION OF CR 132.

OWNER:
LENNAR HOMES OF TEXAS LAND AND CONSTRUCTION
13620 NORTH F.M. 620
BUILDING 1, STE. 150
AUSTIN, TX 78717

ENGINEER:
BGE INC.
1701 DIRECTORS BLVD.
SUITE 1000
AUSTIN, TEXAS 78744

SURVEYOR:
BGE, INC.
101 WEST LOUIS HENNA BLVD, SUITE 400
AUSTIN, TX 78728

ELECTRIC SERVICE:
ONCOR
350 TEXAS AVENUE
ROUND ROCK, TEXAS 78664
512-244-5670

GAS SERVICE:
ATMOS ENERGY
512-415-8426

TV CABLE SERVICE:
SPECTRUM BUSINESS
205-602-6792

FIRE DEPARTMENT:
WILLIAMSON COUNTY ESD #3
501 EXCHANGE BLVD.
HUTTO, TEXAS 78634
512-759-2616

PHASING TABLE

PHASE	AC.	SF LOTS	O.S., L.S. & D.E. LOTS
PH 1	43.07	222	4
PH 2	18.94	127	1
PH 3	21.20	138	0
PH 4	7.86	50	2
TOTAL	91.07	537	7

NUMBER OF BLOCKS = 15

APR	DATE	DESCRIPTION	REV

DESIGNED BY: DAZ
REVIEWED BY: TMH
DRAWN BY: DAZ

BGE, INC.
1701 DIRECTORS BOULEVARD, SUITE 1000
AUSTIN, TX 78744
TBPE Registration No. F-1046
TEL: 512-879-0400 www.browngay.com

GREINERT PRELIM
HUTTO, TEXAS

PRELIMINARY PLAN


SUBMITTAL DATE: 07-24-2022


STATE OF TEXAS
TIMOTHY M. HOLLAND
94848
LICENSED PROFESSIONAL ENGINEER
07/22/2022

SHEET
1 OF 2

G:\TX\CIP\Projects\Lennar\9730-00-Greinert_Prelim\ LD\01_CADD\01_Shts\C-SP-GREINERT-PRELIM.dwg Layout: Layout1 Plotted: 7/22/2022 9:16:28 AM

GREINERT
PRELIMINARY PLAT

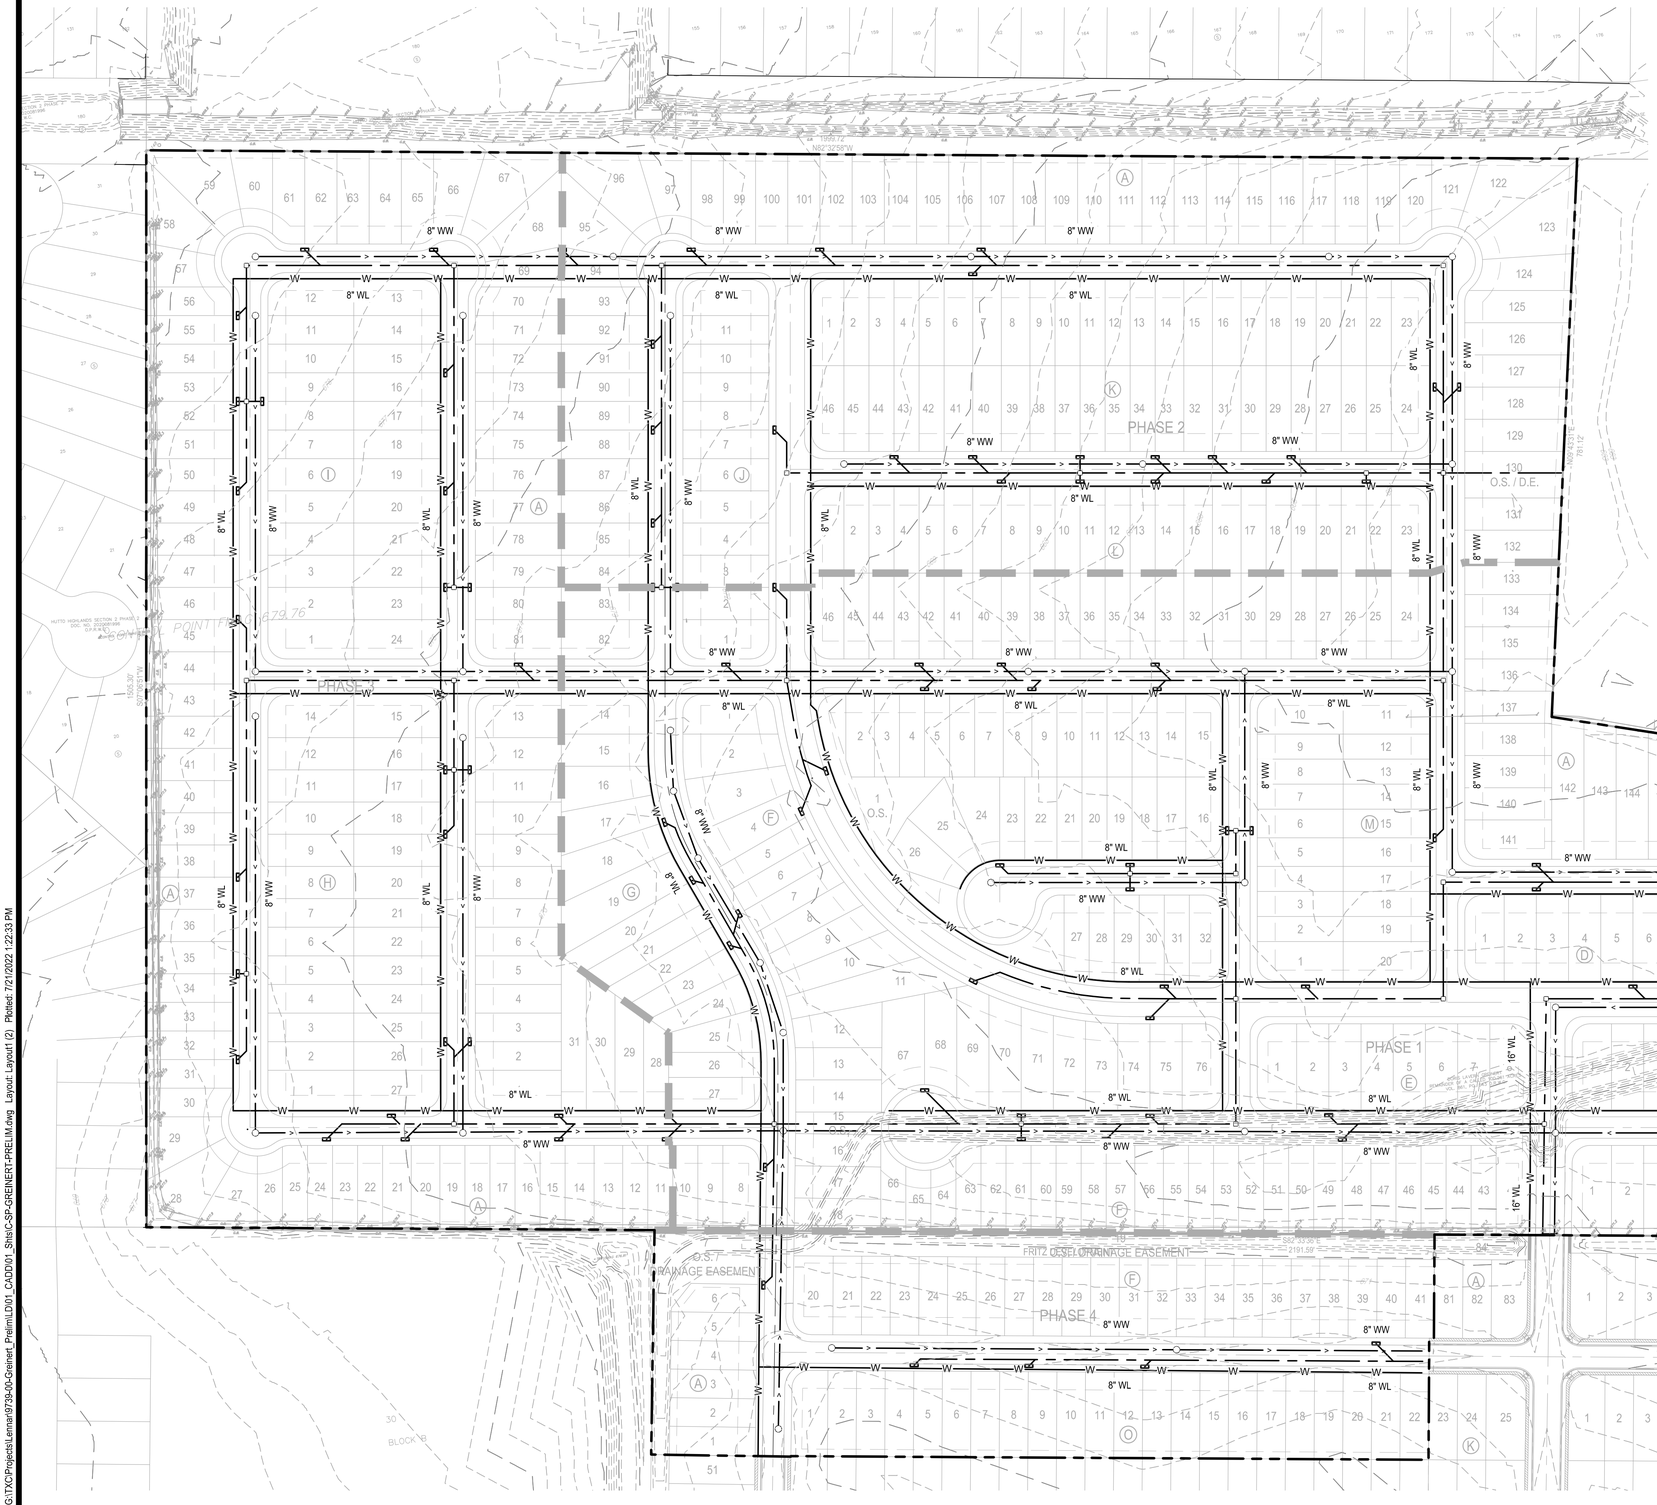

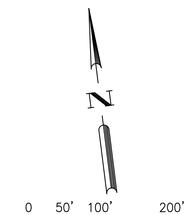

LEGEND

- PROPERTY BOUNDARY
- PROPOSED RIGHT OF WAY
- EXISTING MAJOR CONTOUR
- EXISTING MINOR CONTOUR
- ROAD CENTERLINE
- PROPOSED LOT LINE
- 28 PROPOSED LOT NUMBER
- PHASE LINE
- PROPOSED WASTEWATER
- PROPOSED WATER
- PROPOSED STORM SEWER

REV	DATE	APR	DESCRIPTION

DESIGNED BY: DAZ

REVIEWED BY: TMH

DRAWN BY: DAZ

BGE, INC.
1701 DIRECTORS BOULEVARD, SUITE 1000
AUSTIN, TX 78744
TBPE Registration No. F-1046
TEL: 512-879-0400 www.brownbgy.com

GREINERT PRELIM
HUTTO, TEXAS

PRELIMINARY UTILITY PLAN

SUBMITTAL DATE: 07-24-2022

STATE OF TEXAS
TIMOTHY M. HOLLAND
94848
LICENSED PROFESSIONAL ENGINEER
07/21/2022

SHEET
2 OF 2

G:\TX\C\Projects\Greinert\9739-00-Greinert_Prelim\LD\01_CADD\01_Shts\C-SP-GREINERT-PRELIM.dwg Layout: Layout1 (2) Plotted: 7/21/2022 1:22:33 PM

Commissioners Court - Regular Session **25.**

Meeting Date: 08/02/2022

Preliminary plat for the Firefly Pointe subdivision – Pct 4

Submitted For: Terron Evertson **Submitted By:** Adam Boatright, Infrastructure

Department: Infrastructure **Division:** Road & Bridge

Agenda Category: Consent

Information

Agenda Item

Discuss, consider and take appropriate action on approval of the preliminary plat for the Firefly Pointe subdivision – Precinct 4.

Background

This proposed subdivision consists of 1,068 single-family lots, 18 open space/landscape/drainage easement lots and 41,676 linear feet of new roads on 226.47 acres.

Timeline

2022-03-07 – initial submittal of the preliminary plat
2022-04-06 – 1st review complete with comments
2022-05-03 – 2nd submittal of preliminary plat
2022-05-18 – 2nd review complete with comments
2022-06-09 – 3rd submittal of preliminary plat
2022-06-22 – 3rd review complete with comments
2022-06-30 – 4th submittal of preliminary plat
2022-07-15 – 4th review complete with comments
2022-07-22 – 5th submittal of preliminary plat
2022-07-28 – 5th review complete with comments clear
2022-07-28 – preliminary plat placed on the August 2, 2022 Commissioners Court agenda for consideration

---

Fiscal Impact

From/To	Acct No.	Description	Amount

Attachments


preliminary plat - Firefly Pointe

Form Review

Inbox	Reviewed By	Date
County Judge Exec Asst.	Becky Pruitt	07/28/2022 10:57 AM
Form Started By: Adam Boatright		Started On: 07/28/2022 10:54 AM
Final Approval Date: 07/28/2022		

FIREFLY POINTE

PRELIMINARY PLAT

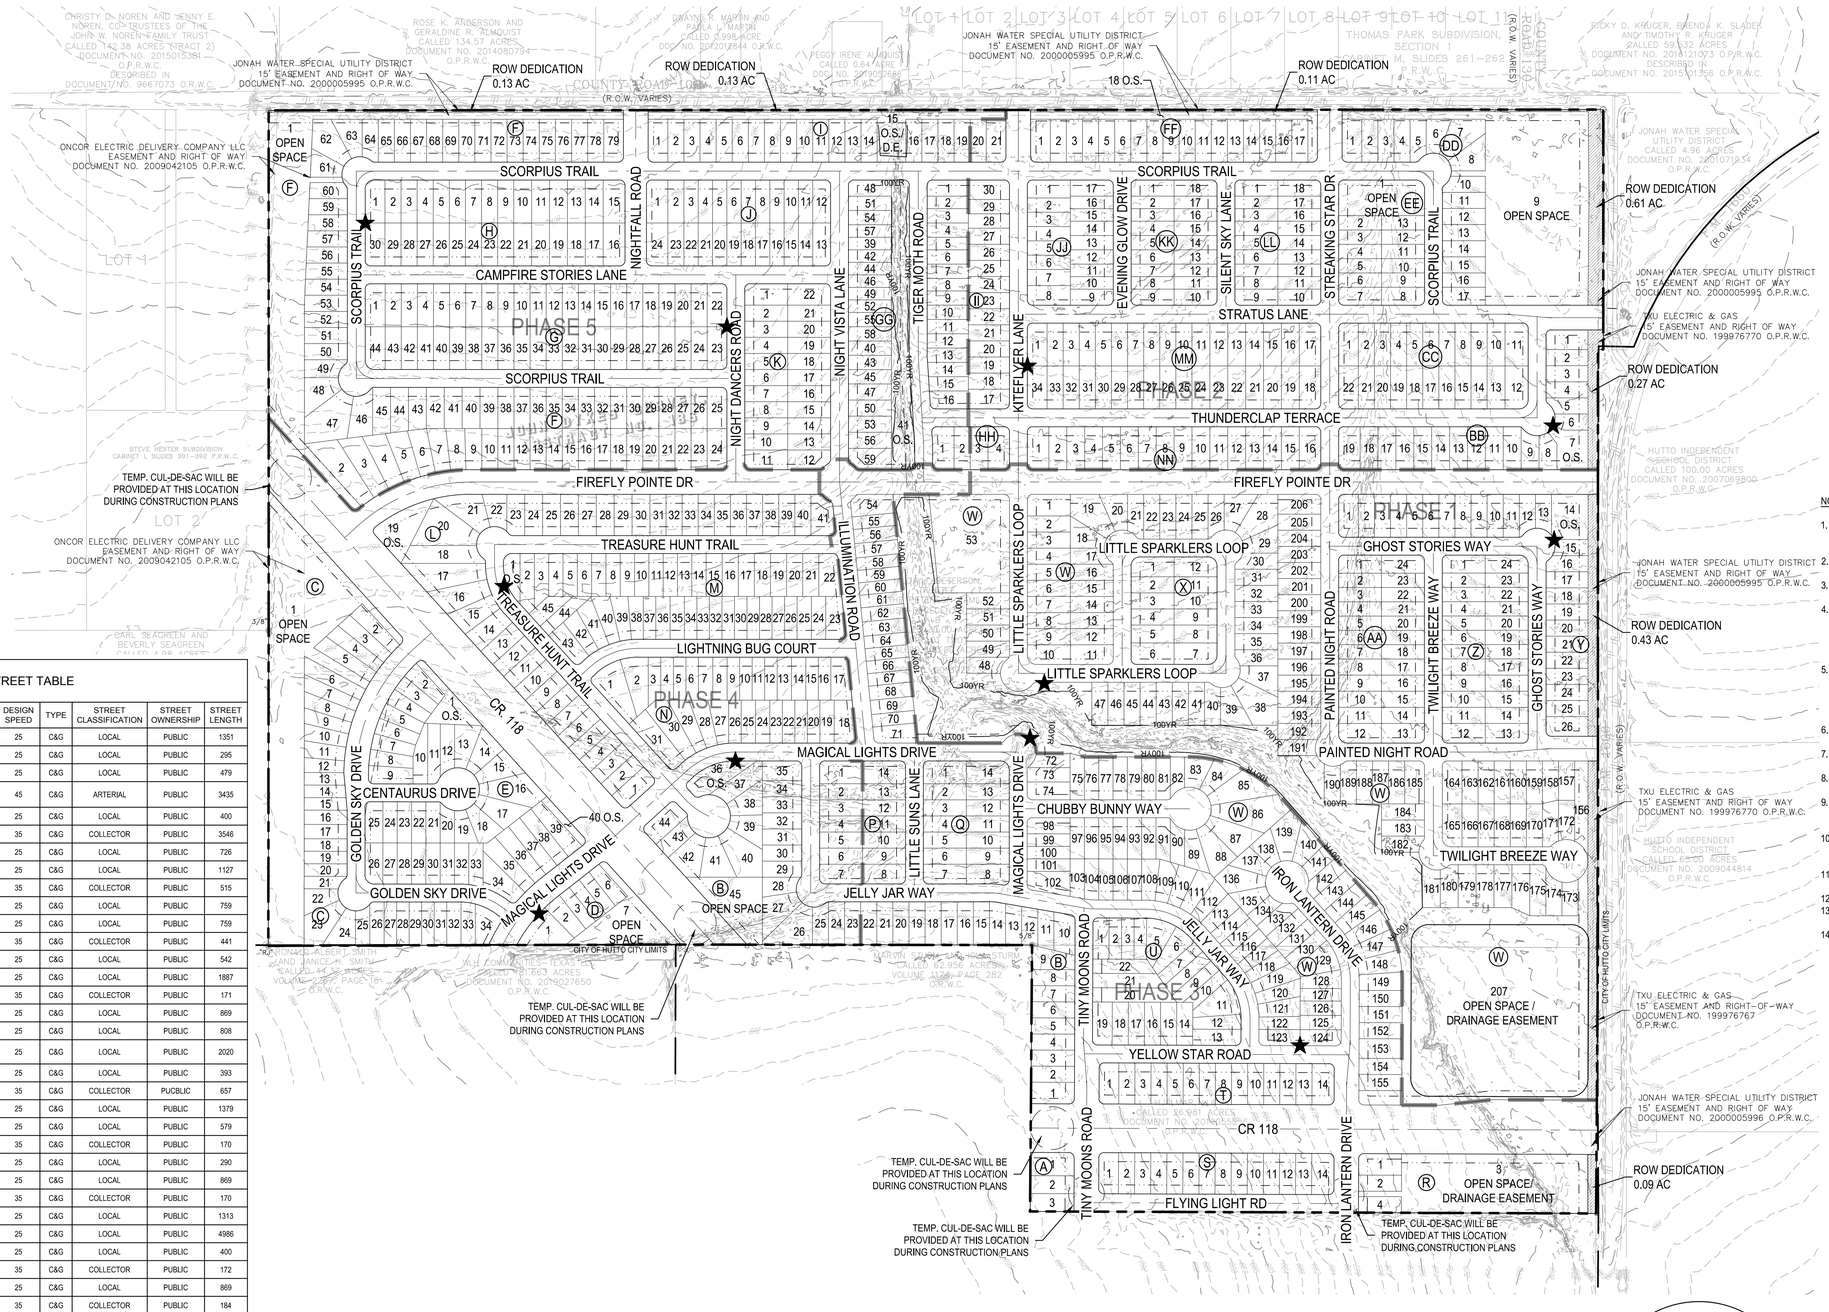

0 100' 200' 400'

SCALE: 1" = 200'

LEGEND

- PROPERTY BOUNDARY
- PROPOSED RIGHT OF WAY
- EXISTING MAJOR CONTOUR
- EXISTING MINOR CONTOUR
- ROAD CENTERLINE
- PROPOSED LOT LINE
- 28 PROPOSED LOT NUMBER
- PHASE LINE
- PROPOSED EASEMENT
- EXISTING EASEMENT
- ROW SETBACK
- 100YR ENGINEERED 100 YR FLOODPLAIN
- CITY LIMITS BOUNDARY
- MAILBOX CLUSTER

NOTES:

1. NO BUILDING, LANDSCAPING OR STRUCTURES ARE ALLOWED WITHIN ANY DRAINAGE EASEMENT UNLESS EXPRESSLY PERMITTED BY WILLIAMSON COUNTY.
2. A 10' P.U.E. IS HEREBY DEDICATED ALONG AND ADJACENT TO ALL STREET SIDE PROPERTY LINES.
3. NO LOT IN THIS SUBDIVISION SHALL BE OCCUPIED UNTIL CONNECTION IS MADE TO PUBLIC WATER AND WASTEWATER UTILITIES.
4. EXCEPT IN CERTAIN ISOLATED AREAS REQUIRED TO MEET ACCESSIBILITY REQUIREMENTS, THE MINIMUM LOWEST FINISH FLOOR ELEVATION SHALL BE ONE FOOT HIGHER THAN THE HIGHEST SPOT ELEVATION THAT IS LOCATED WITHIN FIVE FEET OUTSIDE THE PERIMETER OF THE BUILDING, OR TWO FEET ABOVE THE BFE, WHICHEVER IS HIGHER.
5. UTILITY PROVIDERS FOR THIS DEVELOPMENT ARE

WATER	JONAH WATER SUD
WASTEWATER	JONAH WATER SUD
ELECTRIC	ONCOR
GAS	ATMOS


6. AMENITY, OPEN SPACE AND DRAINAGE LOTS WILL BE OWNED AND MAINTAINED BY THE HOMEOWNERS ASSOCIATION.
7. ALL LOTS IN THIS SUBDIVISION ARE RESTRICTED TO SINGLE FAMILY RESIDENTIAL USE. UNLESS OTHERWISE INDICATED.
8. ALL SIDEWALKS ARE TO BE MAINTAINED BY EACH OF THE ADJACENT PROPERTY OWNERS.
9. NO PORTION OF THIS SUBDIVISION LIES WITHIN THE BOUNDARIES OF 100-YR FLOODPLAIN BASED ON FEMA PANEL NO. 48491C0510F, DATED DECEMBER 20, 2019.
10. ANY PROPOSED STREET WIDTH LESS THAN 33 FEET SHALL REQUIRE FIRE LANE SIGNAGE ON ONE SIDE OF THE STREET. (2018 IFC APPENDIX D SEC. D103.6.2)
11. DRIVEWAYS SHALL ONLY CONNECT TO AN INTERNAL PLATTED ROAD AND NOT TO CR 100 OR FM 1660, THE ADJACENT ROADWAYS.
12. NO LOTS SHALL HAVE DIRECT ACCESS TO CR 118.
13. ALL LOTS WITH LESS THAN 50 FEET OF ROADWAY FRONTAGE MAY NOT BE FURTHER SUBDIVIDED.
14. ALL STREETS WILL BE REQUIRED TO HAVE A STOP CONDITION WHEN THE LENGTH EXCEEDS 1500 LINEAR FEET.

STREET TABLE


STREET NAME	ROW WIDTH	STREET WIDTH (F-F)	DESIGN SPEED	TYPE	STREET CLASSIFICATION	STREET OWNERSHIP	STREET LENGTH
CAMPFIRE STORIES LN	50'-0"	33'-0"	25	C&G	LOCAL	PUBLIC	1351
CENTAURUS DR	50'-0"	33'-0"	25	C&G	LOCAL	PUBLIC	295
CHUBBY BUNNY WAY	50'-0"	33'-0"	25	C&G	LOCAL	PUBLIC	479
CR 118	136'-0"	27' (HALF STREET)	45	C&G	ARTERIAL	PUBLIC	3435
EVENING GLOW DR	50'-0"	33'-0"	25	C&G	LOCAL	PUBLIC	400
FIREFLY POINTE DR	69'-0"	48'-0"	35	C&G	COLLECTOR	PUBLIC	3546
FLYING LIGHT RD	50'-0"	33'-0"	25	C&G	LOCAL	PUBLIC	726
GHOST STORIES WAY	50'-0"	33'-0"	25	C&G	LOCAL	PUBLIC	1127
GOLDEN SKY DR	69'-0"	48'-0"	35	C&G	COLLECTOR	PUBLIC	515
GOLDEN SKY DR	50'-0"	33'-0"	25	C&G	LOCAL	PUBLIC	759
ILLUMINATION RD	50'-0"	33'-0"	25	C&G	LOCAL	PUBLIC	759
IRON LANTERN DR	69'-0"	48'-0"	35	C&G	COLLECTOR	PUBLIC	441
IRON LANTERN DR	50'-0"	33'-0"	25	C&G	LOCAL	PUBLIC	542
JELLY JAR WAY	50'-0"	33'-0"	25	C&G	LOCAL	PUBLIC	1887
KITEFLYER LANE	69'-0"	48'-0"	35	C&G	COLLECTOR	PUBLIC	171
KITEFLYER LANE	50'-0"	33'-0"	25	C&G	LOCAL	PUBLIC	869
LIGHTNING BUG CT	50'-0"	33'-0"	25	C&G	LOCAL	PUBLIC	808
LITTLE SPARKLERS LOOP	50'-0"	33'-0"	25	C&G	LOCAL	PUBLIC	2020
LITTLE SUNS LN	50'-0"	33'-0"	25	C&G	LOCAL	PUBLIC	393
MAGICAL LIGHTS DR	69'-0"	48'-0"	35	C&G	COLLECTOR	PUCBLIC	657
MAGICAL LIGHTS DR	50'-0"	33'-0"	25	C&G	LOCAL	PUBLIC	1379
NIGHT DANCERS RD	50'-0"	33'-0"	25	C&G	LOCAL	PUBLIC	579
NIGHTFALL RD	69'-0"	48'-0"	35	C&G	COLLECTOR	PUBLIC	170
NIGHTFALL RD	50'-0"	33'-0"	25	C&G	LOCAL	PUBLIC	290
NIGHT VISTA LN	50'-0"	33'-0"	25	C&G	LOCAL	PUBLIC	869
PAINTED NIGHT RD	69'-0"	48'-0"	35	C&G	COLLECTOR	PUBLIC	170
PAINTED NIGHT RD	50'-0"	33'-0"	25	C&G	LOCAL	PUBLIC	1313
SCORPIUS TRL	50'-0"	33'-0"	25	C&G	LOCAL	PUBLIC	4986
SILENT SKY LN	50'-0"	33'-0"	25	C&G	LOCAL	PUBLIC	400
STREAKING STAR DR	69'-0"	48'-0"	35	C&G	COLLECTOR	PUBLIC	172
STREAKING STAR DR	50'-0"	33'-0"	25	C&G	LOCAL	PUBLIC	869
STRATUS LN	69'-0"	48'-0"	35	C&G	COLLECTOR	PUBLIC	184
STRATUS LN	50'-0"	33'-0"	25	C&G	LOCAL	PUBLIC	1451
THUNDERCLAP TER	50'-0"	33'-0"	25	C&G	LOCAL	PUBLIC	1980
TIGER MOTH RD	50'-0"	33'-0"	25	C&G	LOCAL	PUBLIC	869
TINY MOONS RD	69'-0"	48'-0"	35	C&G	COLLECTOR	PUBLIC	441
TINY MOONS RD	50'-0"	33'-0"	25	C&G	LOCAL	PUBLIC	408
TREASURE HUNT TR	50'-0"	33'-0"	25	C&G	LOCAL	PUBLIC	1975
TWILIGHT BREEZE WAY	50'-0"	33'-0"	25	C&G	LOCAL	PUBLIC	1251
YELLOW STAR RD	50'-0"	33'-0"	25	C&G	LOCAL	PUBLIC	740
						(TOTAL LF)	41676
						(ROW AC)	57.25

PHASING TABLE

PHASE	AC.	SF LOTS	O.S., L.S. & D.E. LOTS
PH 1	49.88	187	3
PH 2	40.71	206	4
PH 3	41.12	201	3
PH 4	49.58	220	5
PH 5	45.18	254	3
TOTAL	226.47	1068	18

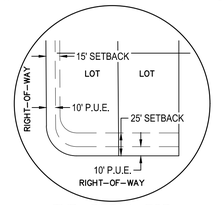

TYP. DETAIL FOR SETBACK & P.U.E.
(UNLESS OTHERWISE REFLECTED ON THE PRELIMINARY PLAN)

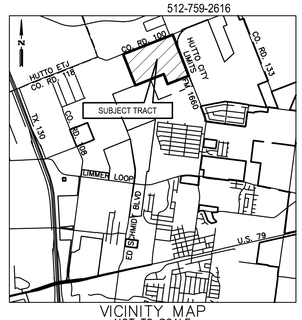

VICINITY MAP
NOT TO SCALE

OWNER:	ELECTRIC SERVICE:
LTL PETERSON, LLC	ONCOR
700 NW 107 AVENEUE	350 TEXAS AVENUE
MIAMI, FL, 33172	ROUND ROCK, TEXAS 78664
	512-244-5670
ENGINEER:	GAS SERVICE:
BGE INC.	ATMOS ENERGY
1701 DIRECTORS BLVD.	512-415-8426
SUITE 1000	
AUSTIN, TEXAS 78744	TV CABLE SERVICE:
	SPECTRUM BUSINESS
SURVEYOR:	205-602-6792
BGE, INC.	
101 WEST LOUIS HENNA BLVD,	FIRE DEPARTMENT:
SUITE 400	WILLIAMSON COUNTY ESD #3
AUSTIN, TX 78728	501 EXCHANGE BLVD.
	HUTTO, TEXAS 78634
	512-759-2616

								APR
								DATE
								DESCRIPTION
◁	◁	◁	◁	◁	◁	◁		REV

DESIGNED BY: DAZ

REVIEWED BY: TMH

DRAWN BY: DAZ

BGE, INC.
1701 DIRECTORS BOULEVARD, SUITE 1000
AUSTIN, TX 78744
TBPE Registration No. F-1046
512-879-0400 www.browngay.com

FIREFLY POINTE
HUTTO, TEXAS

OVERALL PRELIMINARY PLAN

SUBMITTAL DATE: 3-7-2022

STATE OF TEXAS
TIMOTHY M. HOLLAND
94848
LICENSED PROFESSIONAL ENGINEER
07/27/2022

SHEET
1 OF 8

G:\TX\CIP\Projects\Lennar\8590s00\Peterson_Prelim\LDI01_CADD\01_Stds\C-SP-OVAL-PRELIM.dwg Layout: OVERALL PRELIMINARY PLAN Plottext: 7/22/2022 5:06:26 PM



LEGEND

- PROPERTY BOUNDARY
- PROPOSED RIGHT OF WAY
- EXISTING MAJOR CONTOUR
- EXISTING MINOR CONTOUR
- ROAD CENTERLINE
- PROPOSED LOT LINE
- 28 PROPOSED LOT NUMBER
- PHASE LINE
- PROPOSED EASEMENT
- EXISTING EASEMENT
- ROW SETBACK
- 100YR ENGINEERED 100 YR FLOODPLAIN
- CITY LIMITS BOUNDARY
- MAILBOX CLUSTER

NOTES:

1. NO BUILDING, LANDSCAPING OR STRUCTURES ARE ALLOWED WITHIN ANY DRAINAGE EASEMENT UNLESS EXPRESSLY PERMITTED BY WILLIAMSON COUNTY.
2. A 10' P.U.E. IS HEREBY DEDICATED ALONG AND ADJACENT TO ALL STREET SIDE PROPERTY LINES.
3. NO LOT IN THIS SUBDIVISION SHALL BE OCCUPIED UNTIL CONNECTION IS MADE TO PUBLIC WATER AND WASTEWATER UTILITIES.
4. EXCEPT IN CERTAIN ISOLATED AREAS REQUIRED TO MEET ACCESSIBILITY REQUIREMENTS, THE MINIMUM LOWEST FINISH FLOOR ELEVATION SHALL BE ONE FOOT HIGHER THAN THE HIGHEST SPOT ELEVATION THAT IS LOCATED WITHIN FIVE FEET OUTSIDE THE PERIMETER OF THE BUILDING, OR TWO FEET ABOVE THE BFE, WHICHEVER IS HIGHER.
5. UTILITY PROVIDERS FOR THIS DEVELOPMENT ARE

WATER	JONAH WATER SUD
WASTEWATER	JONAH WATER SUD
ELECTRIC	ONCOR
GAS	ATMOS

6. AMENITY, OPEN SPACE AND DRAINAGE LOTS WILL BE OWNED AND MAINTAINED BY THE HOMEOWNERS ASSOCIATION.
7. ALL LOTS IN THIS SUBDIVISION ARE RESTRICTED TO SINGLE FAMILY RESIDENTIAL USE, UNLESS OTHERWISE INDICATED.
8. ALL SIDEWALKS ARE TO BE MAINTAINED BY EACH OF THE ADJACENT PROPERTY OWNERS.
9. NO PORTION OF THIS SUBDIVISION LIES WITHIN THE BOUNDARIES OF 100-YR FLOODPLAIN BASED ON FEMA PANEL NO. 48491C0510F, DATED DECEMBER 20, 2019.
10. ANY PROPOSED STREET WIDTH LESS THAN 33 FEET SHALL REQUIRE FIRE LANE SIGNAGE ON ONE SIDE OF THE STREET. (2018 IFC APPENDIX D SEC. D103.6.2)
11. DRIVEWAYS SHALL ONLY CONNECT TO AN INTERNAL PLATTED ROAD AND NOT TO CR 100 OR FM 1660, THE ADJACENT ROADWAYS.
12. NO LOTS SHALL HAVE DIRECT ACCESS TO CR 118.
13. ALL LOTS WITH LESS THAN 50 FEET OF ROADWAY FRONTAGE MAY NOT BE FURTHER SUBDIVIDED.
14. ALL STREETS WILL BE REQUIRED TO HAVE A STOP CONDITION WHEN THE LENGTH EXCEEDS 1500 LINEAR FEET.

	APR	DATE	DESCRIPTION	REV

DESIGNED BY: DAZ
REVIEWED BY: TMH
DRAWN BY: DAZ

BGE
BGE, INC.
1701 DIRECTORS BOULEVARD, SUITE 1000
AUSTIN, TX 78744
TBPE Registration No. F-1046
TEL: 512-879-0400 www.browngay.com

FIREFLY POINTE
HUTTO, TEXAS


PRELIMINARY PLAN (1 OF 4)


SUBMITTAL DATE: 3-7-2022

STATE OF TEXAS
TIMOTHY M. HOLLAND
94848
LICENSED PROFESSIONAL ENGINEER
07/22/2022

SHEET
2 OF 8

G:\TX\C\P\projects\Lennar\8590-00-Peterson_Prelim\LDI\01_CADD\01_Stds\C-SP-OVAL-PRELIM.dwg Layout: PRELIMINARY PLAN (1 OF 4) Plotted: 7/22/2022 5:06:44 PM

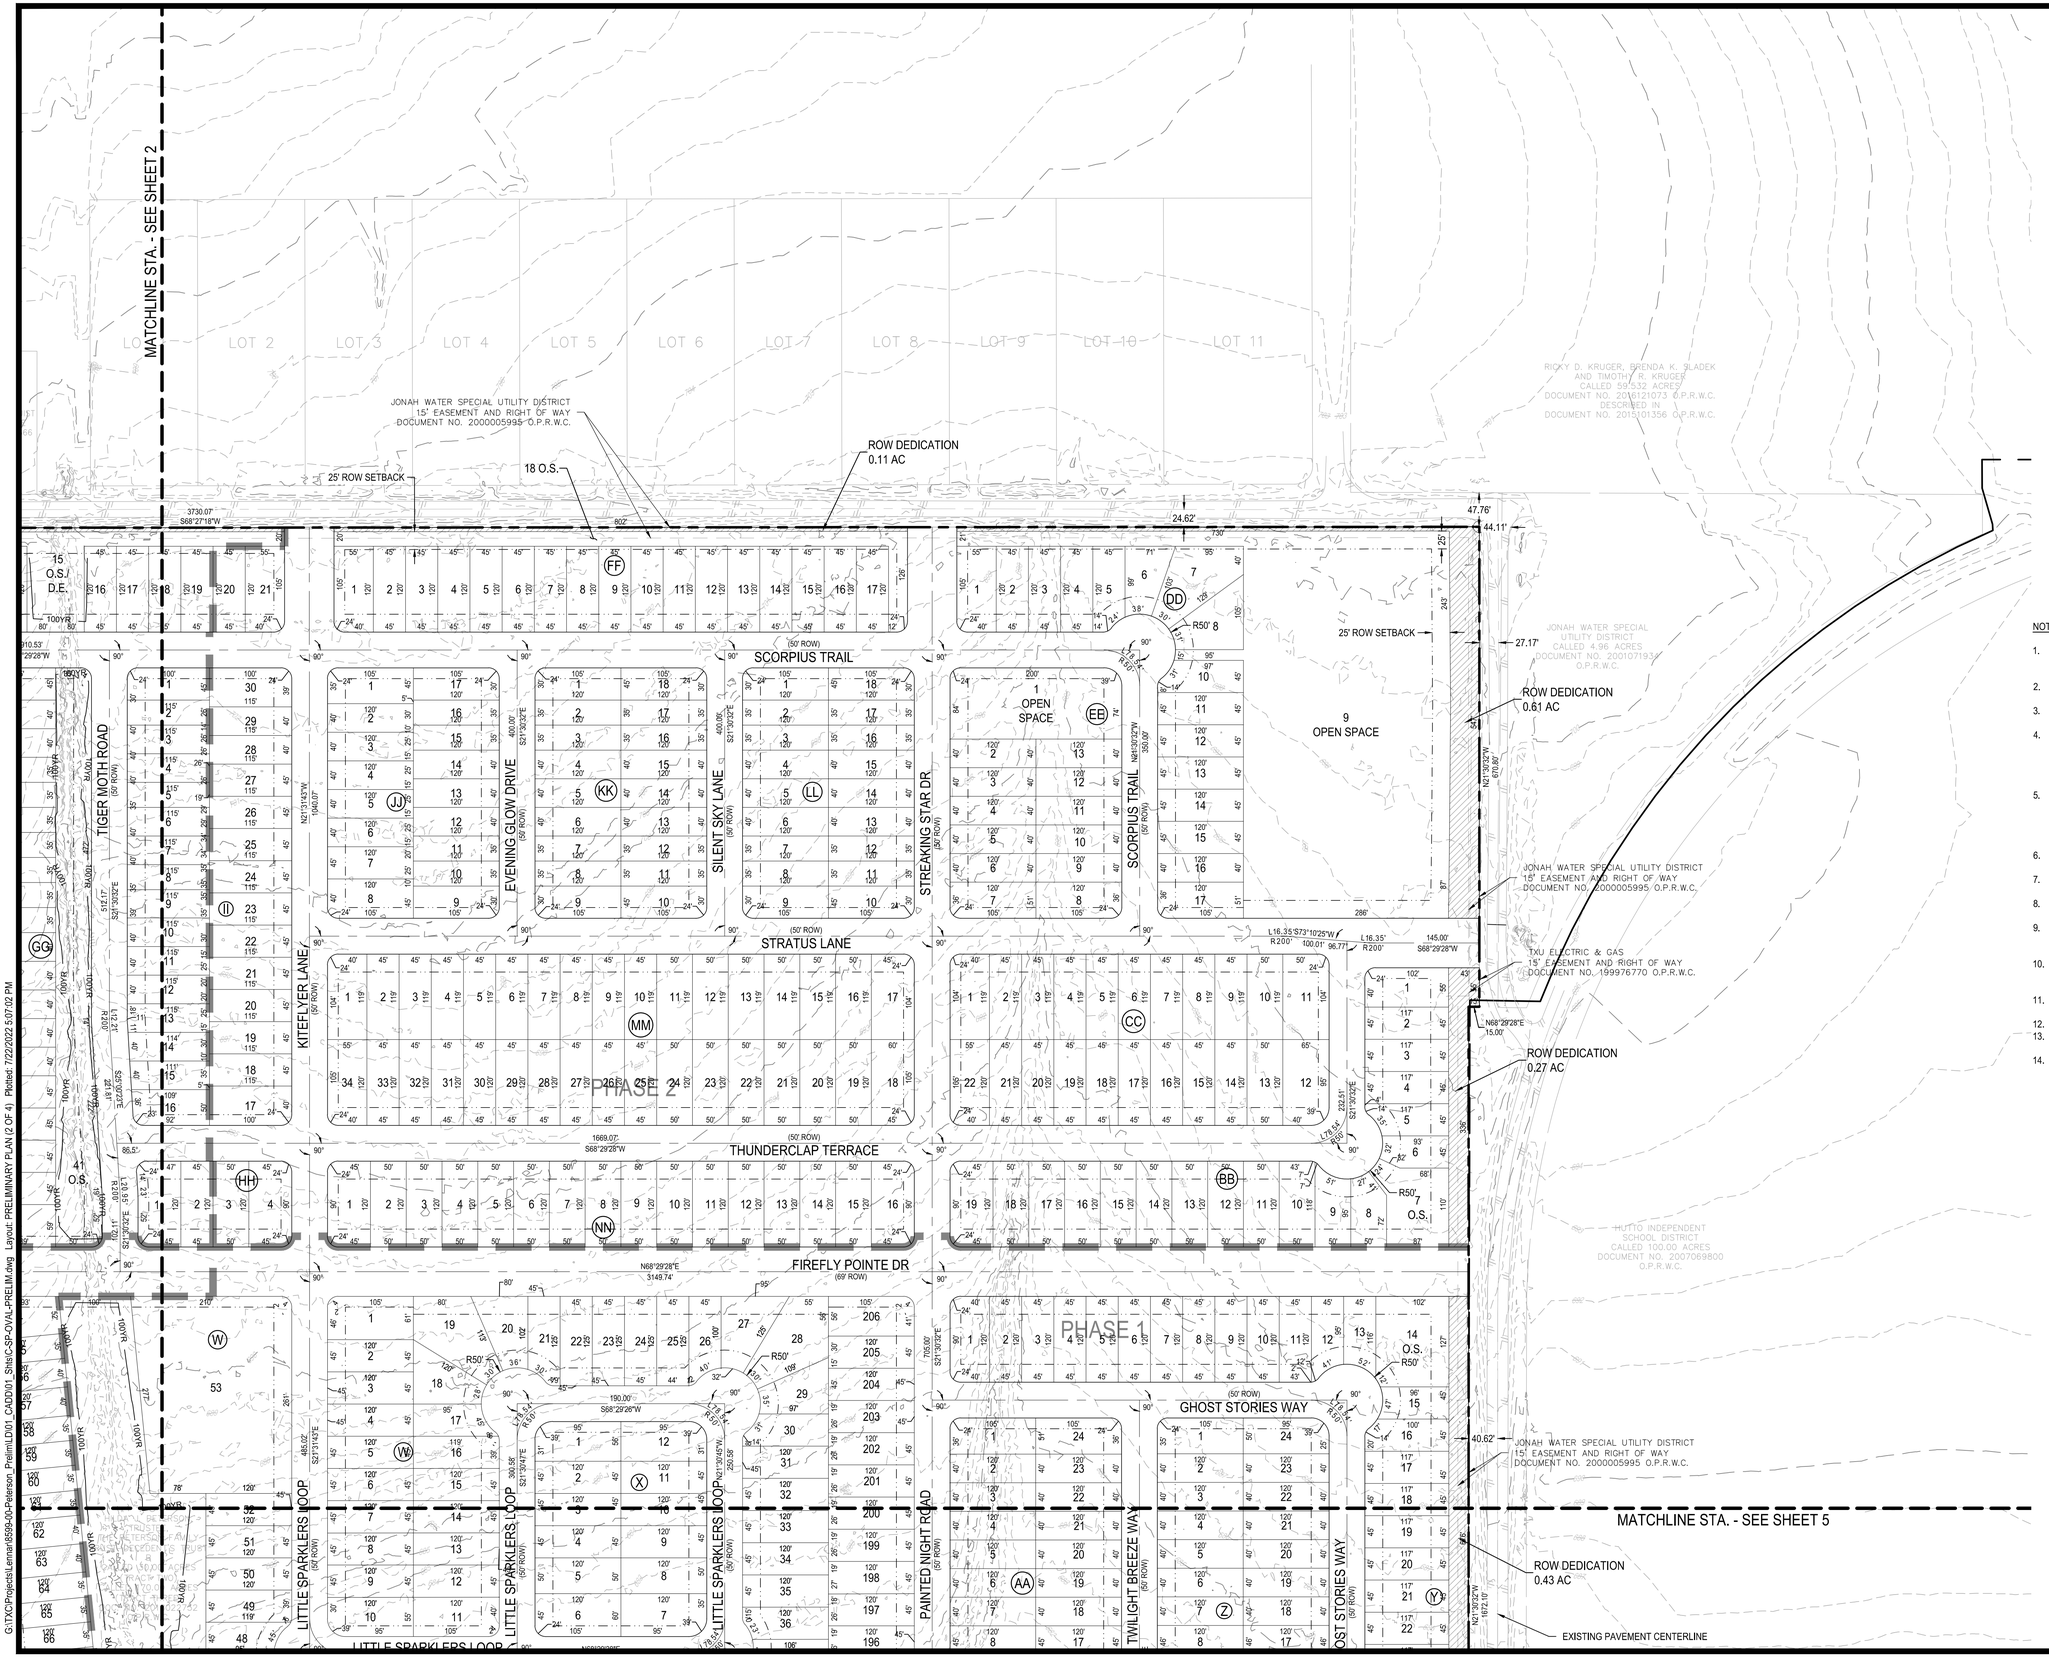

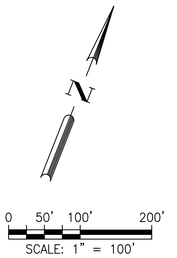

LEGEND

- PROPERTY BOUNDARY
- PROPOSED RIGHT OF WAY
- EXISTING MAJOR CONTOUR
- EXISTING MINOR CONTOUR
- ROAD CENTERLINE
- PROPOSED LOT LINE
- 28 PROPOSED LOT NUMBER
- PHASE LINE
- PROPOSED EASEMENT
- EXISTING EASEMENT
- ROW SETBACK
- 100YR ENGINEERED 100 YR FLOODPLAIN
- CITY LIMITS BOUNDARY
- MAILBOX CLUSTER

NOTES:

1. NO BUILDING, LANDSCAPING OR STRUCTURES ARE ALLOWED WITHIN ANY DRAINAGE EASEMENT UNLESS EXPRESSLY PERMITTED BY WILLIAMSON COUNTY.
2. A 10' P.U.E. IS HEREBY DEDICATED ALONG AND ADJACENT TO ALL STREET SIDE PROPERTY LINES.
3. NO LOT IN THIS SUBDIVISION SHALL BE OCCUPIED UNTIL CONNECTION IS MADE TO PUBLIC WATER AND WASTEWATER UTILITIES.
4. EXCEPT IN CERTAIN ISOLATED AREAS REQUIRED TO MEET ACCESSIBILITY REQUIREMENTS, THE MINIMUM LOWEST FINISH FLOOR ELEVATION SHALL BE ONE FOOT HIGHER THAN THE HIGHEST SPOT ELEVATION THAT IS LOCATED WITHIN FIVE FEET OUTSIDE THE PERIMETER OF THE BUILDING, OR TWO FEET ABOVE THE BFE, WHICHEVER IS HIGHER.
5. UTILITY PROVIDERS FOR THIS DEVELOPMENT ARE
   - WATER — JONAH WATER SUD
   - WASTEWATER — JONAH WATER SUD
   - ELECTRIC — ONCOR
   - GAS — ATMOS
6. AMENITY, OPEN SPACE AND DRAINAGE LOTS WILL BE OWNED AND MAINTAINED BY THE HOMEOWNERS ASSOCIATION.
7. ALL LOTS IN THIS SUBDIVISION ARE RESTRICTED TO SINGLE FAMILY RESIDENTIAL USE, UNLESS OTHERWISE INDICATED.
8. ALL SIDEWALKS ARE TO BE MAINTAINED BY EACH OF THE ADJACENT PROPERTY OWNERS.
9. NO PORTION OF THIS SUBDIVISION LIES WITHIN THE BOUNDARIES OF 100-YR FLOODPLAIN BASED ON FEMA PANEL NO. 48491C0510F, DATED DECEMBER 20, 2019.
10. ANY PROPOSED STREET WIDTH LESS THAN 33 FEET SHALL REQUIRE FIRE LANE SIGNAGE ON ONE SIDE OF THE STREET. (2018 IFC APPENDIX D SEC. D103.6.2)
11. DRIVEWAYS SHALL ONLY CONNECT TO AN INTERNAL PLATTED ROAD AND NOT TO CR 100 OR FM 1660, THE ADJACENT ROADWAYS.
12. NO LOTS SHALL HAVE DIRECT ACCESS TO CR 118.
13. ALL LOTS WITH LESS THAN 50 FEET OF ROADWAY FRONTAGE MAY NOT BE FURTHER SUBDIVIDED.
14. ALL STREETS WILL BE REQUIRED TO HAVE A STOP CONDITION WHEN THE LENGTH EXCEEDS 1500 LINEAR FEET.

	APR
	DATE
	DESCRIPTION
◁	REV
DESIGNED BY:	DAZ
REVIEWED BY:	TMH
DRAWN BY:	DAZ

BGE
BGE, INC.
1701 DIRECTORS BOULEVARD, SUITE 1000
AUSTIN, TX 78744
TBPE Registration No. F-1046
TEL: 512-879-0400 www.browngay.com


FIREFLY POINTE
HUTTO, TEXAS
PRELIMINARY PLAN
(2 OF 4)

SUBMITTAL DATE: 3-7-2022

STATE OF TEXAS
TIMOTHY M. HOLLAND
94848
LICENSED PROFESSIONAL ENGINEER
07/22/2022

SHEET
3 OF 8

G:\TX\CP\projects\Lennar\6599-00-Peterson_Prelim\LD01 CAD\D01 Sht\C-SP-OVAL-PRELIM.dwg Layout: PRELIMINARY PLAN (2 OF 4) Plotted: 7/22/2022 5:07:02 PM

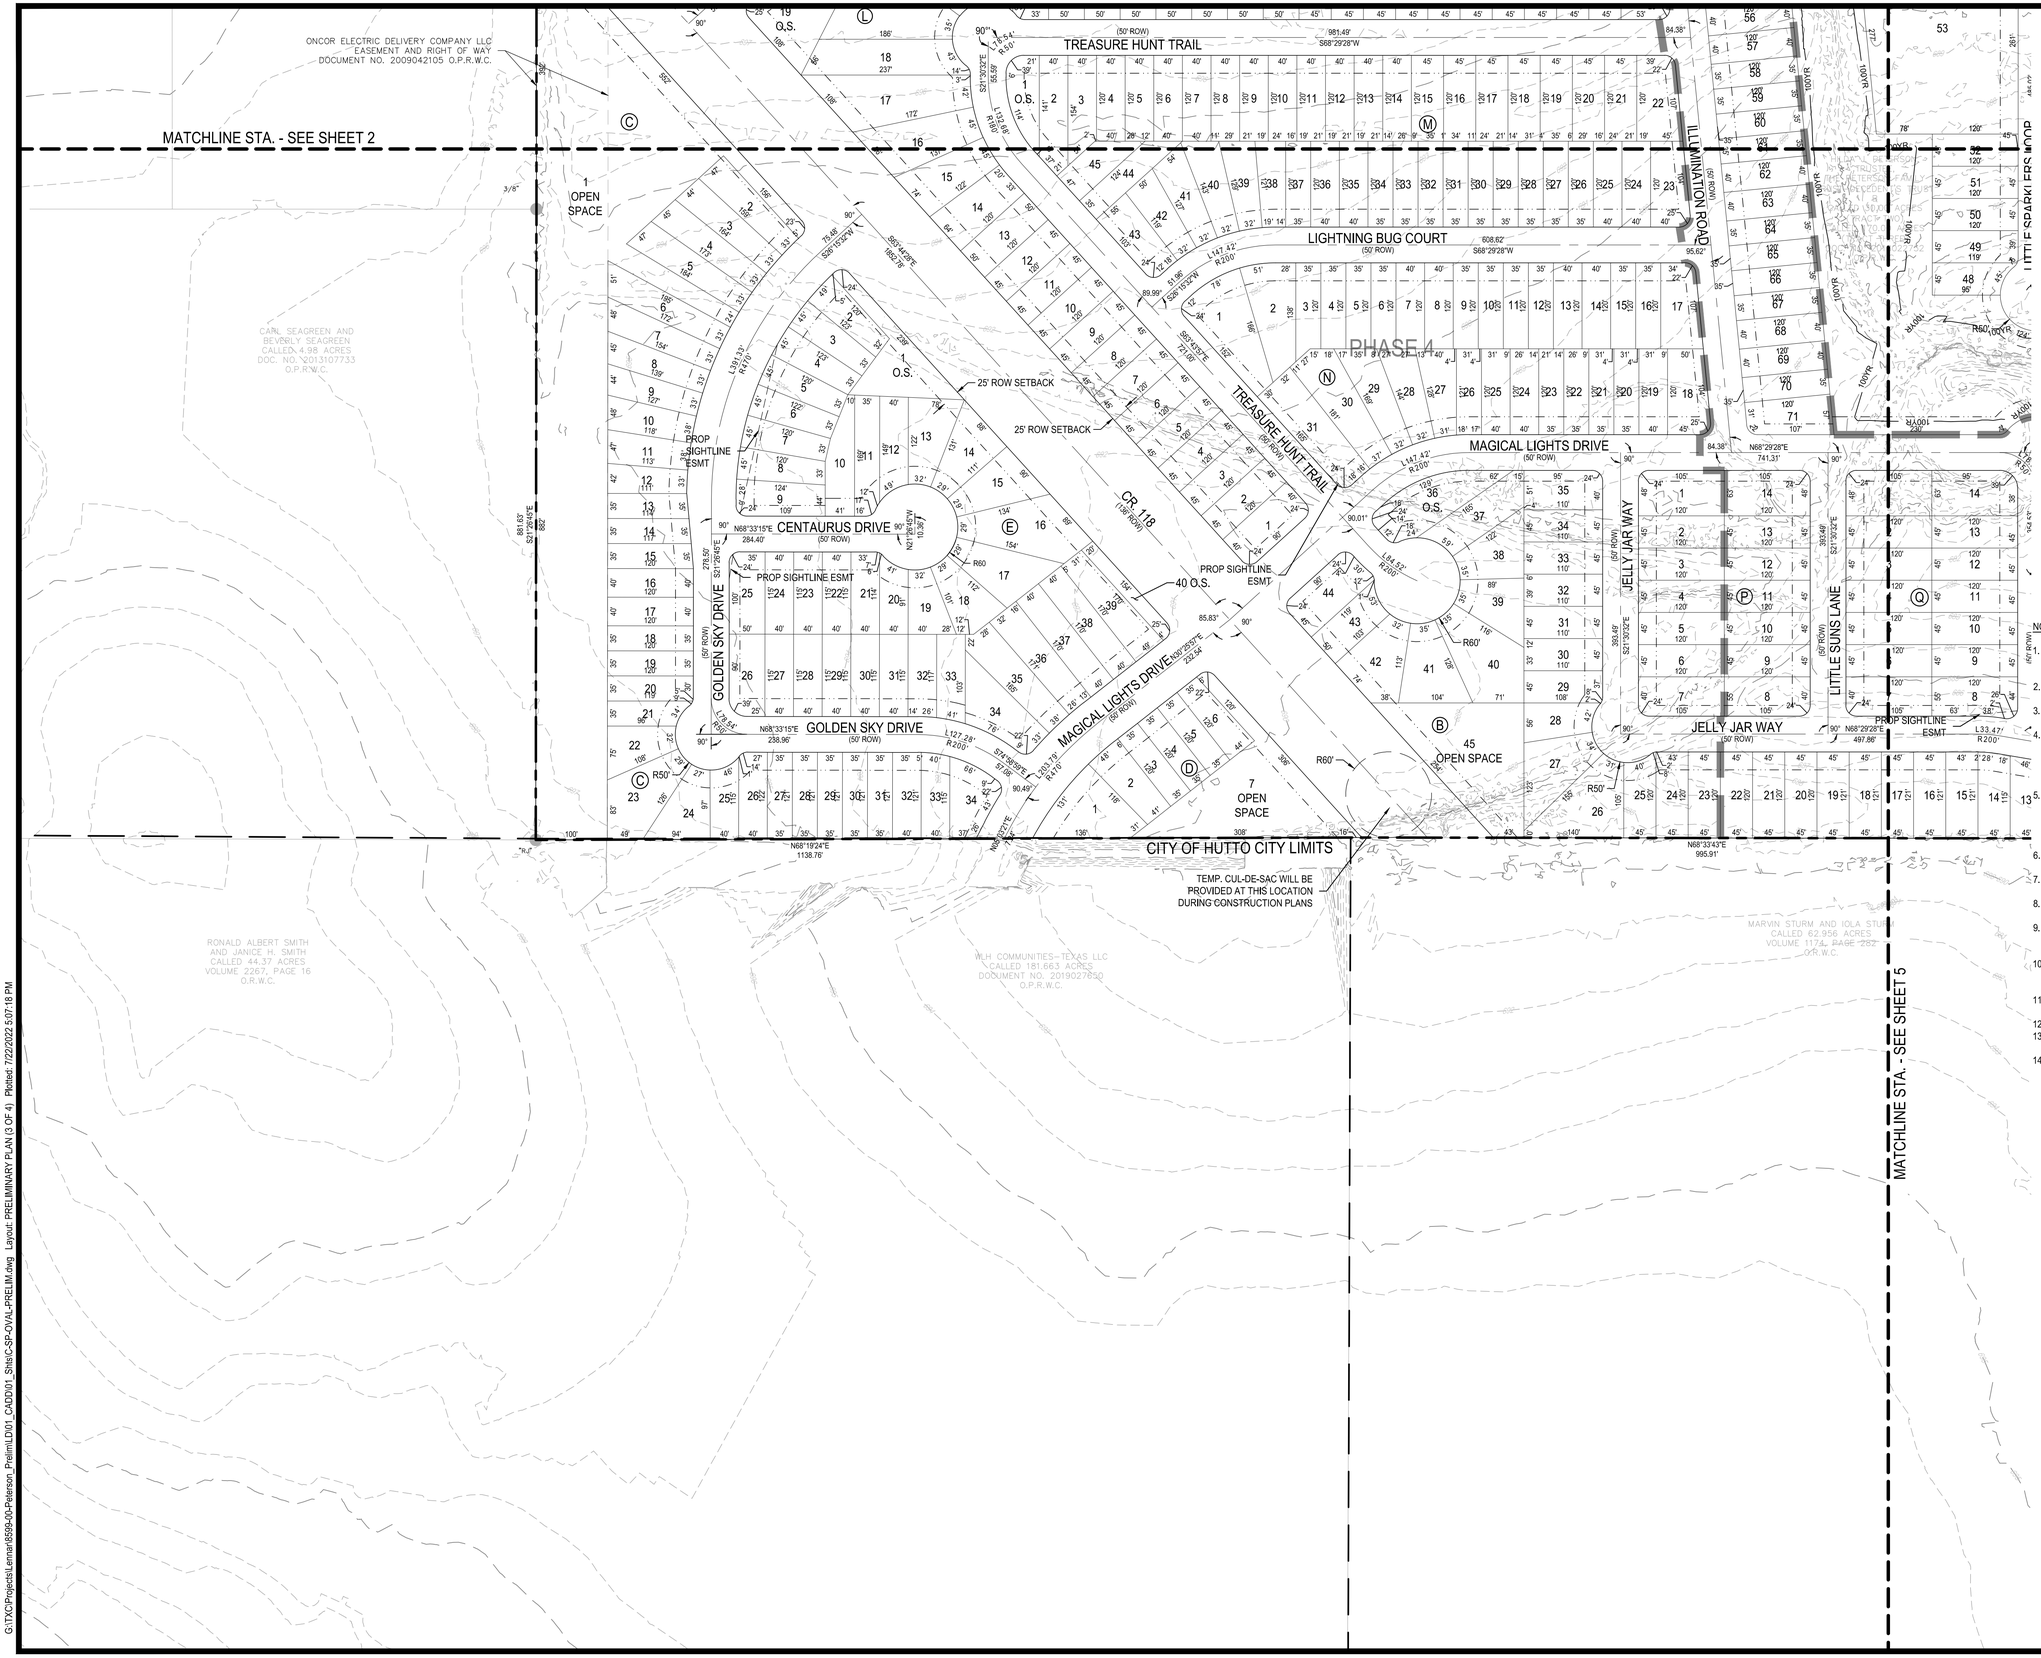

0 50' 100' 200'

SCALE: 1" = 100'

LEGEND

- PROPERTY BOUNDARY
- PROPOSED RIGHT OF WAY
- EXISTING MAJOR CONTOUR
- EXISTING MINOR CONTOUR
- ROAD CENTERLINE
- PROPOSED LOT LINE
- 28 PROPOSED LOT NUMBER
- PHASE LINE
- PROPOSED EASEMENT
- EXISTING EASEMENT
- ROW SETBACK
- 100YR ENGINEERED 100 YR FLOODPLAIN
- CITY LIMITS BOUNDARY
- MAILBOX CLUSTER

NOTES:

1. NO BUILDING, LANDSCAPING OR STRUCTURES ARE ALLOWED WITHIN ANY DRAINAGE EASEMENT UNLESS EXPRESSLY PERMITTED BY WILLIAMSON COUNTY.
2. A 10' P.U.E. IS HEREBY DEDICATED ALONG AND ADJACENT TO ALL STREET SIDE PROPERTY LINES.
3. NO LOT IN THIS SUBDIVISION SHALL BE OCCUPIED UNTIL CONNECTION IS MADE TO PUBLIC WATER AND WASTEWATER UTILITIES.
4. EXCEPT IN CERTAIN ISOLATED AREAS REQUIRED TO MEET ACCESSIBILITY REQUIREMENTS, THE MINIMUM LOWEST FINISH FLOOR ELEVATION SHALL BE ONE FOOT HIGHER THAN THE HIGHEST SPOT ELEVATION THAT IS LOCATED WITHIN FIVE FEET OUTSIDE THE PERIMETER OF THE BUILDING, OR TWO FEET ABOVE THE BFE, WHICHEVER IS HIGHER.
5. UTILITY PROVIDERS FOR THIS DEVELOPMENT ARE

WATER	JONAH WATER SUD
WASTEWATER	JONAH WATER SUD
ELECTRIC	ONCOR
GAS	ATMOS

6. AMENITY, OPEN SPACE AND DRAINAGE LOTS WILL BE OWNED AND MAINTAINED BY THE HOMEOWNERS ASSOCIATION.
7. ALL LOTS IN THIS SUBDIVISION ARE RESTRICTED TO SINGLE FAMILY RESIDENTIAL USE, UNLESS OTHERWISE INDICATED.
8. ALL SIDEWALKS ARE TO BE MAINTAINED BY EACH OF THE ADJACENT PROPERTY OWNERS.
9. NO PORTION OF THIS SUBDIVISION LIES WITHIN THE BOUNDARIES OF 100-YR FLOODPLAIN BASED ON FEMA PANEL NO. 48491C0510F, DATED DECEMBER 20, 2019.
10. ANY PROPOSED STREET WIDTH LESS THAN 33 FEET SHALL REQUIRE FIRE LANE SIGNAGE ON ONE SIDE OF THE STREET. (2018 IFC APPENDIX D SEC. D103.6.2)
11. DRIVEWAYS SHALL ONLY CONNECT TO AN INTERNAL PLATTED ROAD AND NOT TO CR 100 OR FM 1660, THE ADJACENT ROADWAYS.
12. NO LOTS SHALL HAVE DIRECT ACCESS TO CR 118.
13. ALL LOTS WITH LESS THAN 50 FEET OF ROADWAY FRONTAGE MAY NOT BE FURTHER SUBDIVIDED.
14. ALL STREETS WILL BE REQUIRED TO HAVE A STOP CONDITION WHEN THE LENGTH EXCEEDS 1500 LINEAR FEET.

	APR
	DATE
	DESCRIPTION
	REV

DESIGNED BY: DAZ

REVIEWED BY: TMH

DRAWN BY: DAZ

BGE

BGE, INC.
1701 DIRECTORS BOULEVARD, SUITE 1000
AUSTIN, TX 78744
TBPE Registration No. F-1046
TEL: 512-879-0400 www.brownbgey.com


FIREFLY POINTE
HUTTO, TEXAS
PRELIMINARY PLAN
(3 OF 4)

SUBMITTAL DATE: 3-7-2022

STATE OF TEXAS
TIMOTHY M. HOLLAND
94848
LICENSED PROFESSIONAL ENGINEER
7/27/2022

SHEET
4 OF 8

G:\TXC\Projects\Lennar\8599-00-Peterson_Prelim\LD\01_CADD\01_Shts\C-SP-OVAL-PRELIM.dwg Layout: PRELIMINARY PLAN (3 OF 4) Plotted: 7/22/2022 5:07:18 PM

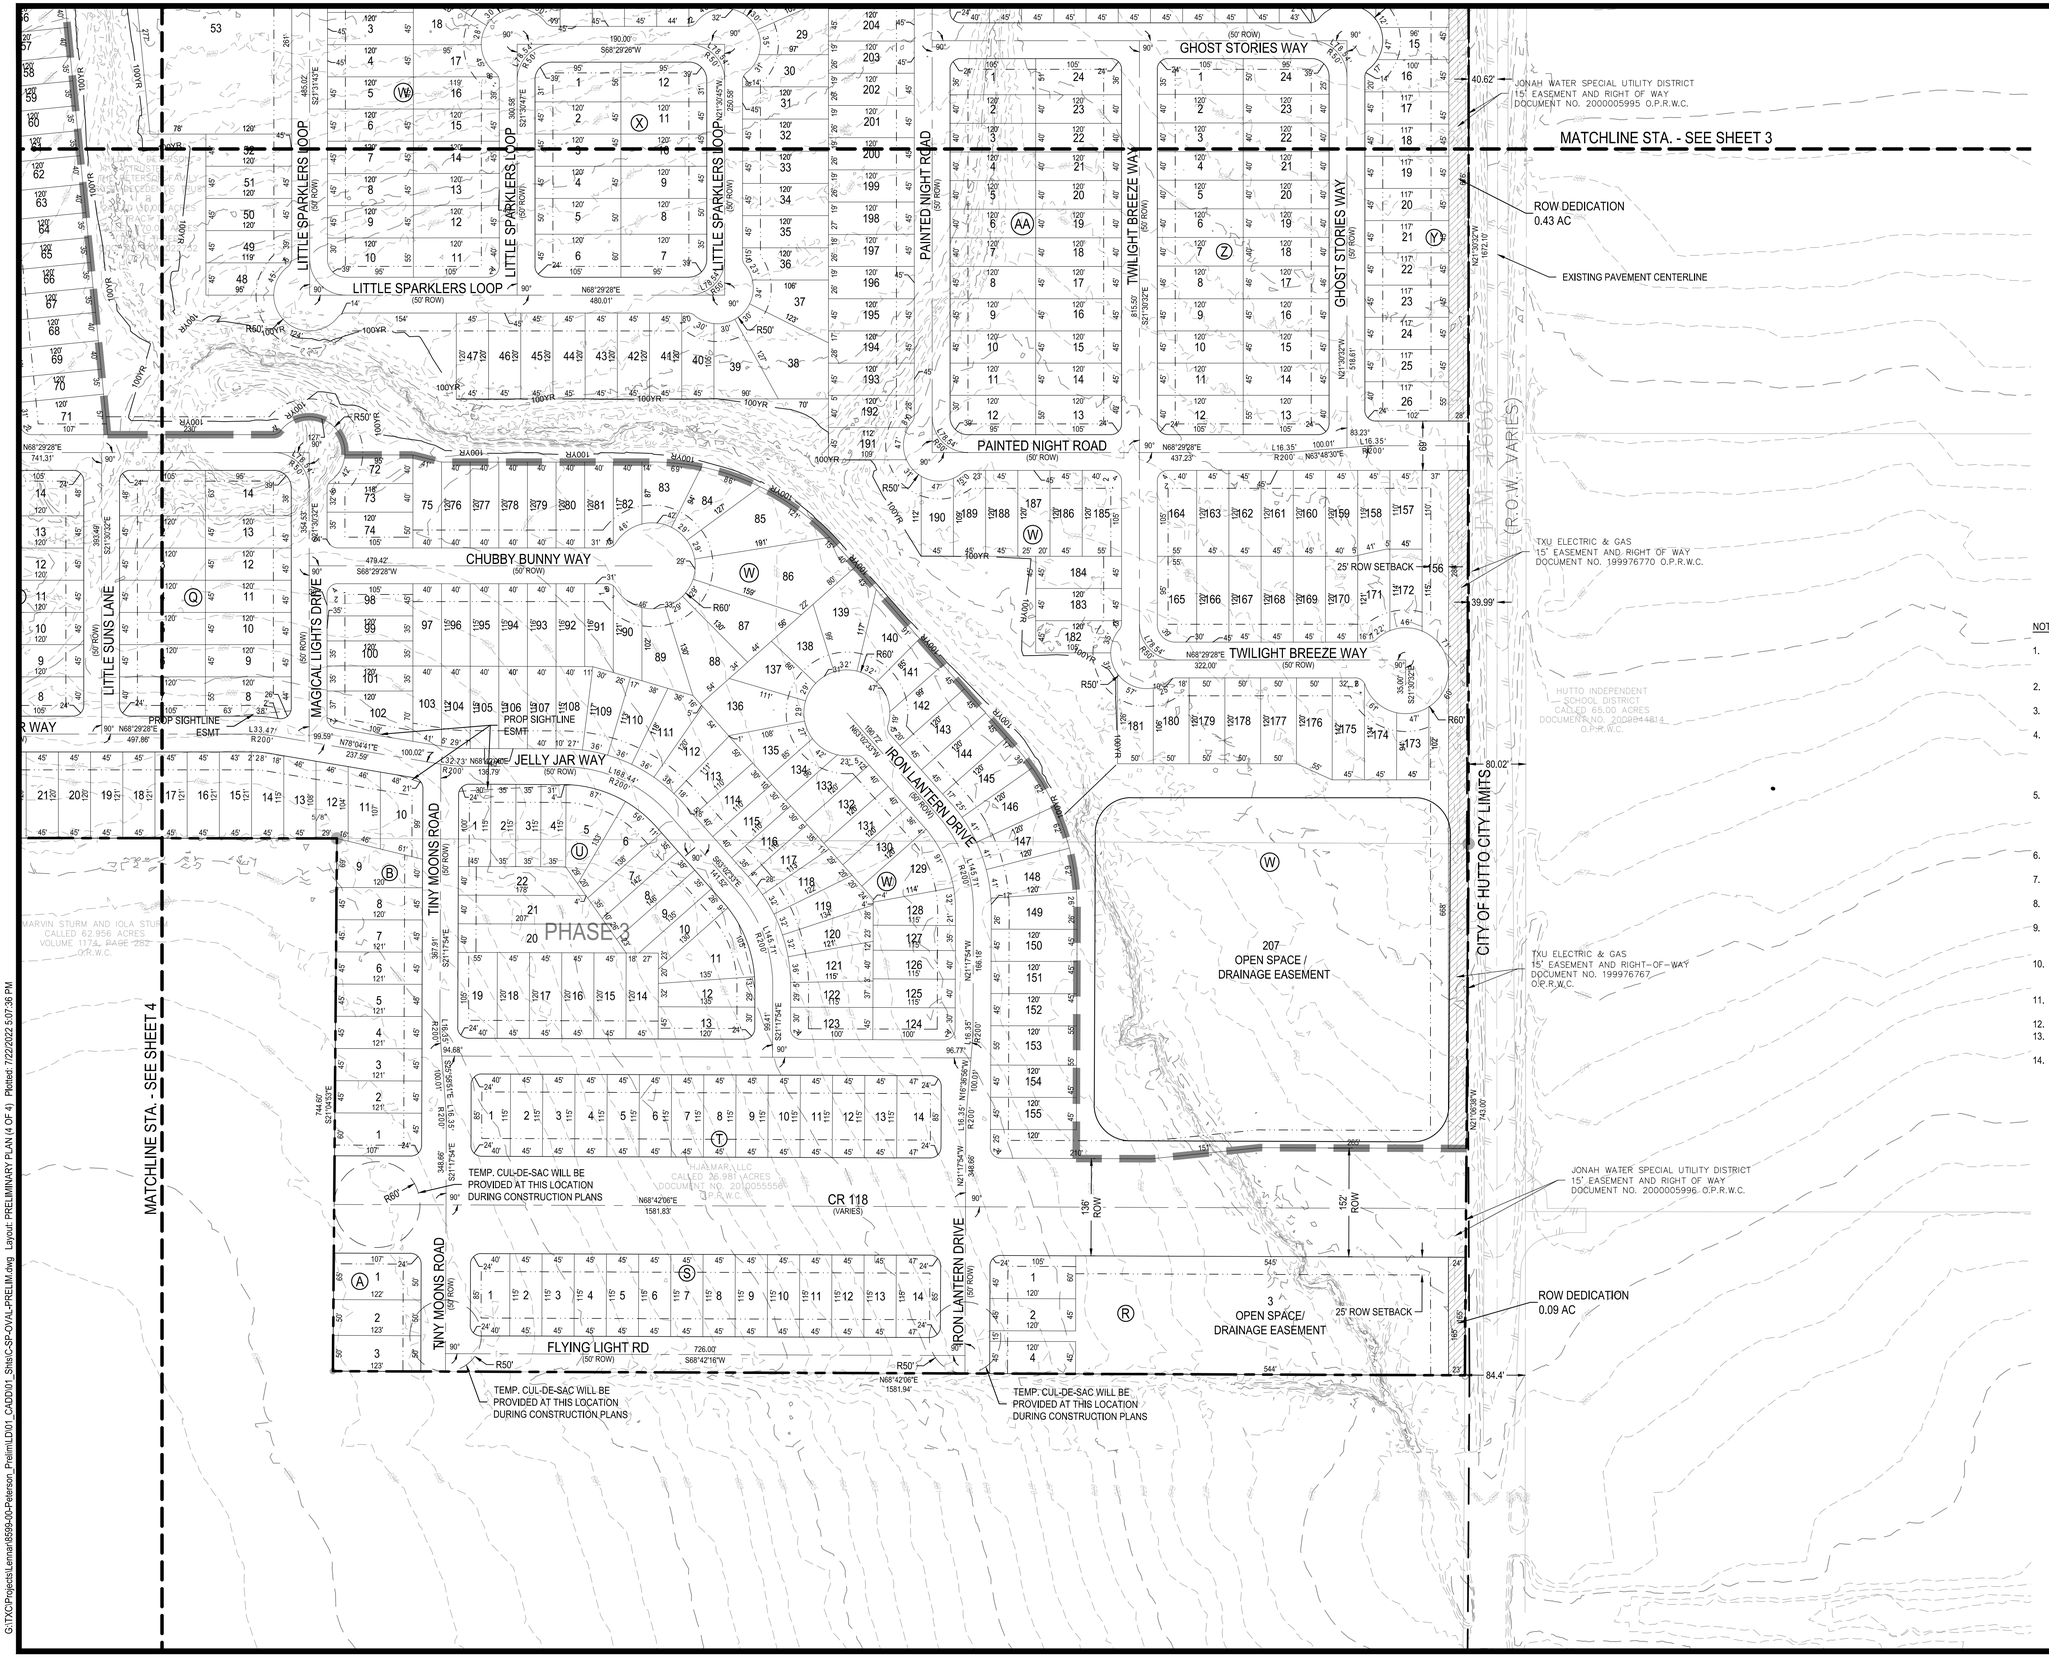

0 50' 100' 200'
SCALE: 1" = 100'

LEGEND

- PROPERTY BOUNDARY
- PROPOSED RIGHT OF WAY
- EXISTING MAJOR CONTOUR
- EXISTING MINOR CONTOUR
- ROAD CENTERLINE
- PROPOSED LOT LINE
- 28 PROPOSED LOT NUMBER
- PHASE LINE
- PROPOSED EASEMENT
- EXISTING EASEMENT
- ROW SETBACK
- 100YR ENGINEERED 100 YR FLOODPLAIN
- CITY LIMITS BOUNDARY
- MAILBOX CLUSTER

NOTES:

1. NO BUILDING, LANDSCAPING OR STRUCTURES ARE ALLOWED WITHIN ANY DRAINAGE EASEMENT UNLESS EXPRESSLY PERMITTED BY WILLIAMSON COUNTY.
2. A 10' P.U.E. IS HEREBY DEDICATED ALONG AND ADJACENT TO ALL STREET SIDE PROPERTY LINES.
3. NO LOT IN THIS SUBDIVISION SHALL BE OCCUPIED UNTIL CONNECTION IS MADE TO PUBLIC WATER AND WASTEWATER UTILITIES.
4. EXCEPT IN CERTAIN ISOLATED AREAS REQUIRED TO MEET ACCESSIBILITY REQUIREMENTS, THE MINIMUM LOWEST FINISH FLOOR ELEVATION SHALL BE ONE FOOT HIGHER THAN THE HIGHEST SPOT ELEVATION THAT IS LOCATED WITHIN FIVE FEET OUTSIDE THE PERIMETER OF THE BUILDING, OR TWO FEET ABOVE THE BFE, WHICHEVER IS HIGHER.
5. UTILITY PROVIDERS FOR THIS DEVELOPMENT ARE

WATER	JONAH WATER SUD
WASTEWATER	JONAH WATER SUD
ELECTRIC	ONCOR
GAS	ATMOS

6. AMENITY, OPEN SPACE AND DRAINAGE LOTS WILL BE OWNED AND MAINTAINED BY THE HOMEOWNERS ASSOCIATION.
7. ALL LOTS IN THIS SUBDIVISION ARE RESTRICTED TO SINGLE FAMILY RESIDENTIAL USE, UNLESS OTHERWISE INDICATED.
8. ALL SIDEWALKS ARE TO BE MAINTAINED BY EACH OF THE ADJACENT PROPERTY OWNERS.
9. NO PORTION OF THIS SUBDIVISION LIES WITHIN THE BOUNDARIES OF 100-YR FLOODPLAIN BASED ON FEMA PANEL NO. 48491C0510F, DATED DECEMBER 20, 2019.
10. ANY PROPOSED STREET WIDTH LESS THAN 33 FEET SHALL REQUIRE FIRE LANE SIGNAGE ON ONE SIDE OF THE STREET. (2018 IFC APPENDIX D SEC. D103.6.2)
11. DRIVEWAYS SHALL ONLY CONNECT TO AN INTERNAL PLATTED ROAD AND NOT TO CR 100 OR FM 1660, THE ADJACENT ROADWAYS.
12. NO LOTS SHALL HAVE DIRECT ACCESS TO CR 118.
13. ALL LOTS WITH LESS THAN 50 FEET OF ROADWAY FRONTAGE MAY NOT BE FURTHER SUBDIVIDED.
14. ALL STREETS WILL BE REQUIRED TO HAVE A STOP CONDITION WHEN THE LENGTH EXCEEDS 1500 LINEAR FEET.

	APR
	DATE
	DESCRIPTION
◁ ◁ ◁ ◁ ◁ ◁	REV

DESIGNED BY: DAZ
REVIEWED BY: TMH
DRAWN BY: DAZ

BGE, INC.
1701 DIRECTORS BOULEVARD, SUITE 1000
AUSTIN, TX 78744
TBPE Registration No. F-1046
TEL: 512-879-0400 www.bgeinc.com

FIREFLY POINTE
HUTTO, TEXAS


PRELIMINARY PLAN (4 OF 4)

SUBMITTAL DATE: 3-7-2022

STATE OF TEXAS
TIMOTHY M. HOLLAND
94848
LICENSED PROFESSIONAL ENGINEER
3/7/2022

SHEET
5 OF 8

G:\TX\C\Projects\Lennar\8590-00-Peterson_Prelim\LD\01_CAD\01_Shts\C-SP-OVAL-PRELIM.dwg Layout: PRELIMINARY PLAN (4 OF 4) Plotted: 7/22/2022 5:07:36 PM

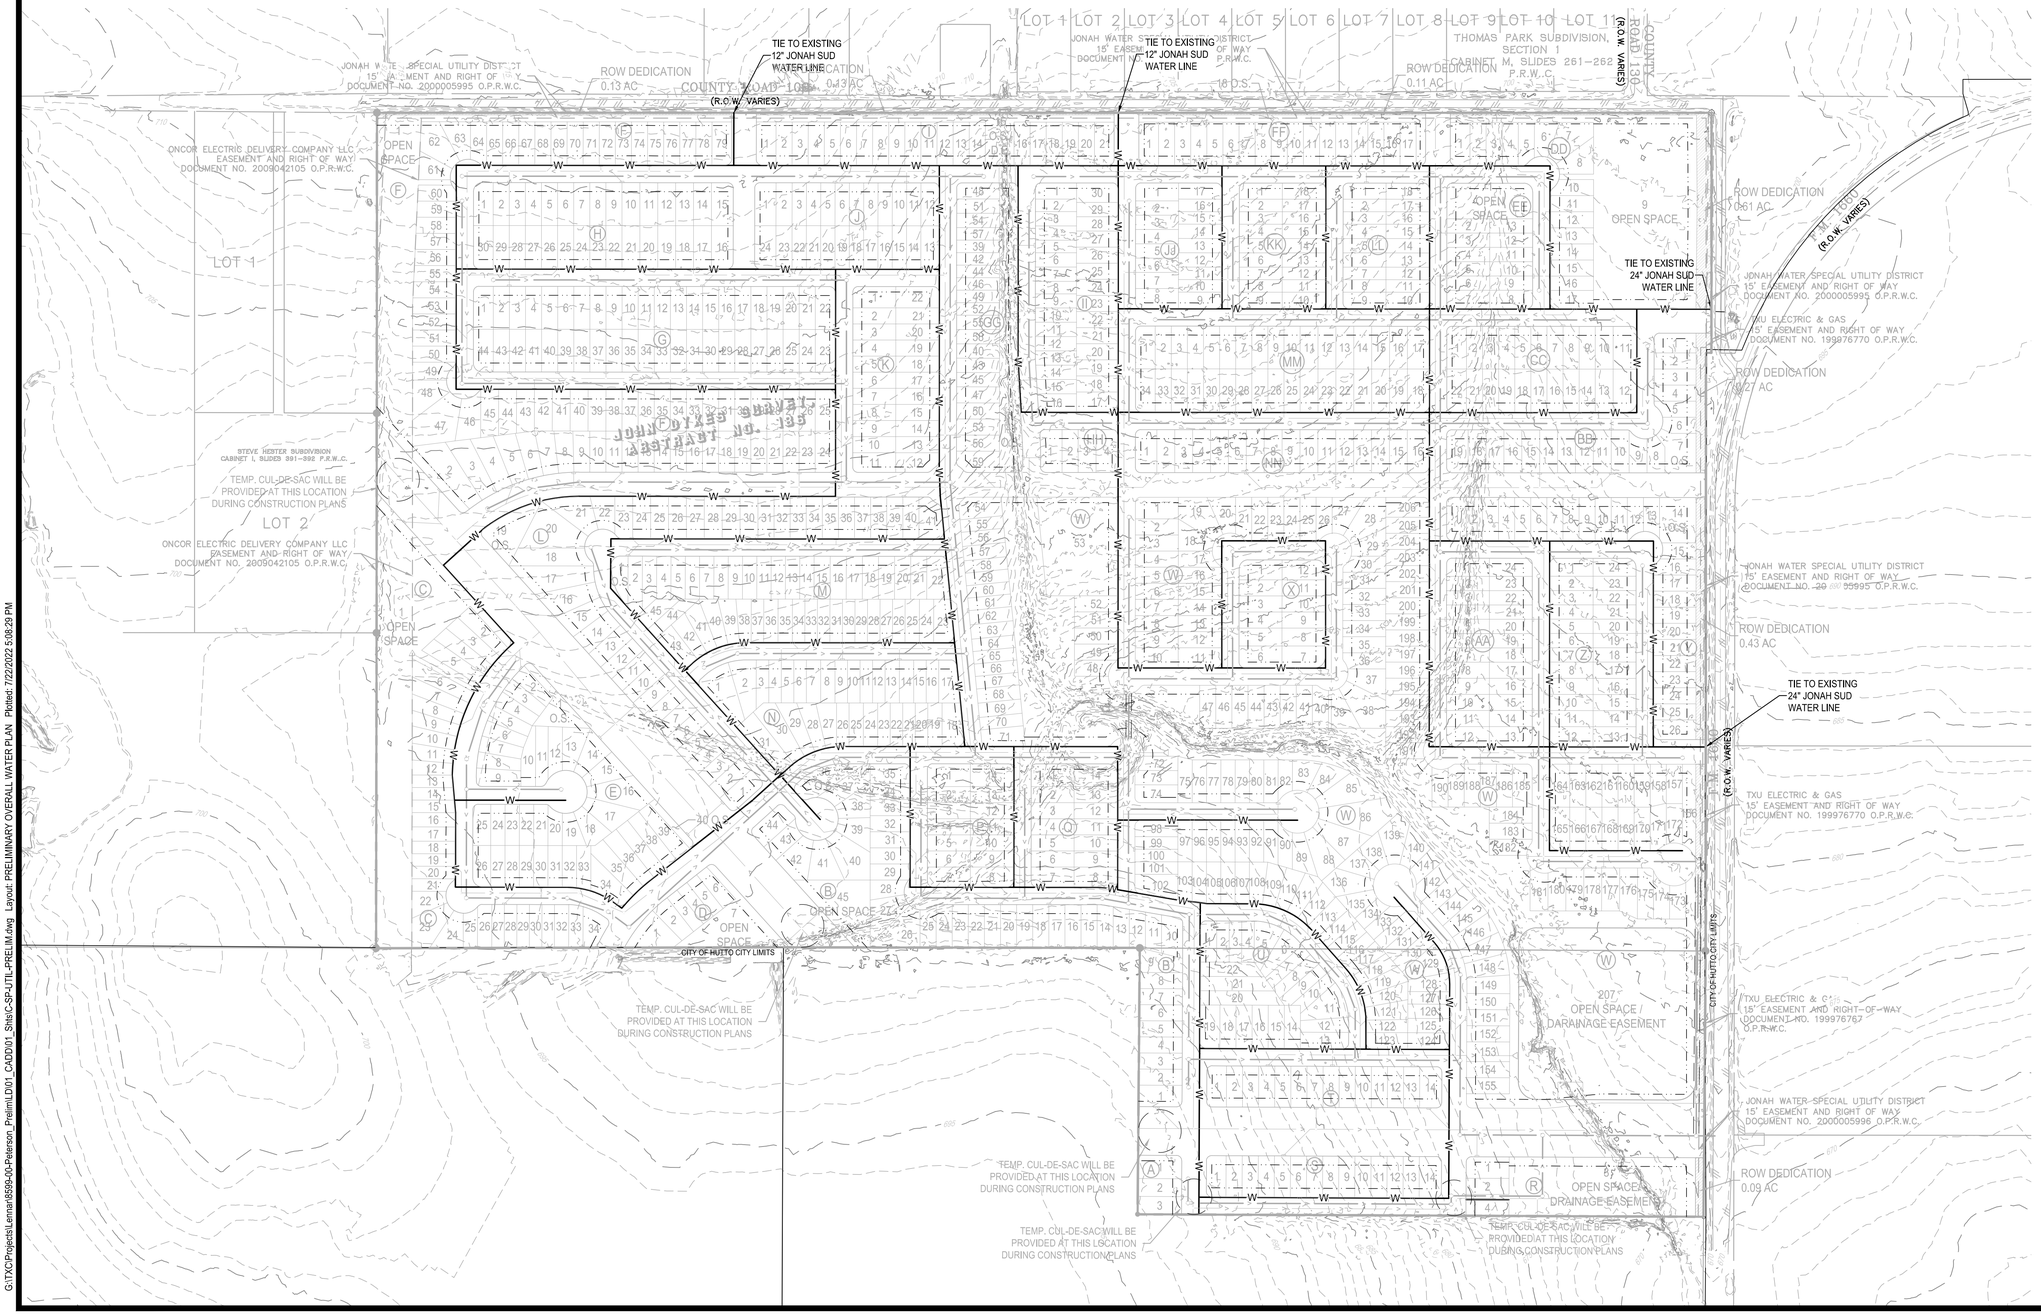

N

0 100' 200' 400'

SCALE: 1" = 200'

LEGEND

- PROPERTY BOUNDARY
- PROPOSED RIGHT OF WAY
- EXISTING MAJOR CONTOUR
- EXISTING MINOR CONTOUR
- FEMA — FEMA 100 YEAR
- PRELIMINARY FEMA 100 YEAR FLOODPLAIN
- LOT LINE
- 28 — LOT NUMBER
- PROPOSED EASEMENT
- EXISTING EASEMENT
- W — PROPOSED WATER LINE

NOTES:

1. THE CONTRACTOR SHALL OBTAIN A "NOTICE OF PROPOSED INSTALLATION OF UTILITY LINE" PERMIT FROM WILLIAMSON COUNTY FOR ANY WORK PERFORMED IN THE EXISTING COUNTY RIGHT-OF-WAY (DRIVEWAY APRON, WATER MAIN TIE-IN, ETC.) THIS PERMIT APPLICATION WILL REQUIRE A LIABILITY AGREEMENT, A CONSTRUCTION COST ESTIMATE FOR WORK WITHIN THE RIGHT-OF-WAY INCLUDING PAVEMENT REPAIR (IF NEEDED), A PERFORMANCE BOND, CONSTRUCTION PLANS AND, IF NECESSARY, A TRAFFIC CONTROL PLAN. AN INSPECTION FEE, AND A RE-CONSTRUCTION MEETING MAY ALSO BE REQUIRED, DEPENDING ON THE SCOPE OF WORK. THE PERMIT WILL BE REVIEWED AND APPROVED BY THE COUNTY ENGINEER, AND MUST ALSO BE APPROVED BY THE WILLIAMSON COUNTY COMMISSIONERS COURT IF ANY ROAD CLOSURE IS INVOLVED.

	APR	DATE	DESCRIPTION	REV

DESIGNED BY: DAZ

REVIEWED BY: TMH

DRAWN BY: DAZ

BGE

BGE, INC.
1701 DIRECTORS BOULEVARD, SUITE 1000
AUSTIN, TX 78744
TBPE Registration No. F-1046
TEL: 512-879-0400 www.browngay.com

FIREFLY POINTE
HUTTO, TEXAS


PRELIMINARY OVERALL WATER PLAN

SUBMITTAL DATE: 3-7-2022

STATE OF TEXAS
TIMOTHY M. HOLLAND
94848
LICENSED PROFESSIONAL ENGINEER
3/7/2022

SHEET
6 OF 8

G:\TXC\Projects\Lennar\8599-00-Peterson_Prelim_D\01_CADD\01_Shts\C-SP-LITIL-PRELIM.dwg Layout: PRELIMINARY OVERALL WATER PLAN Plotted: 7/22/2022 5:08:29 PM

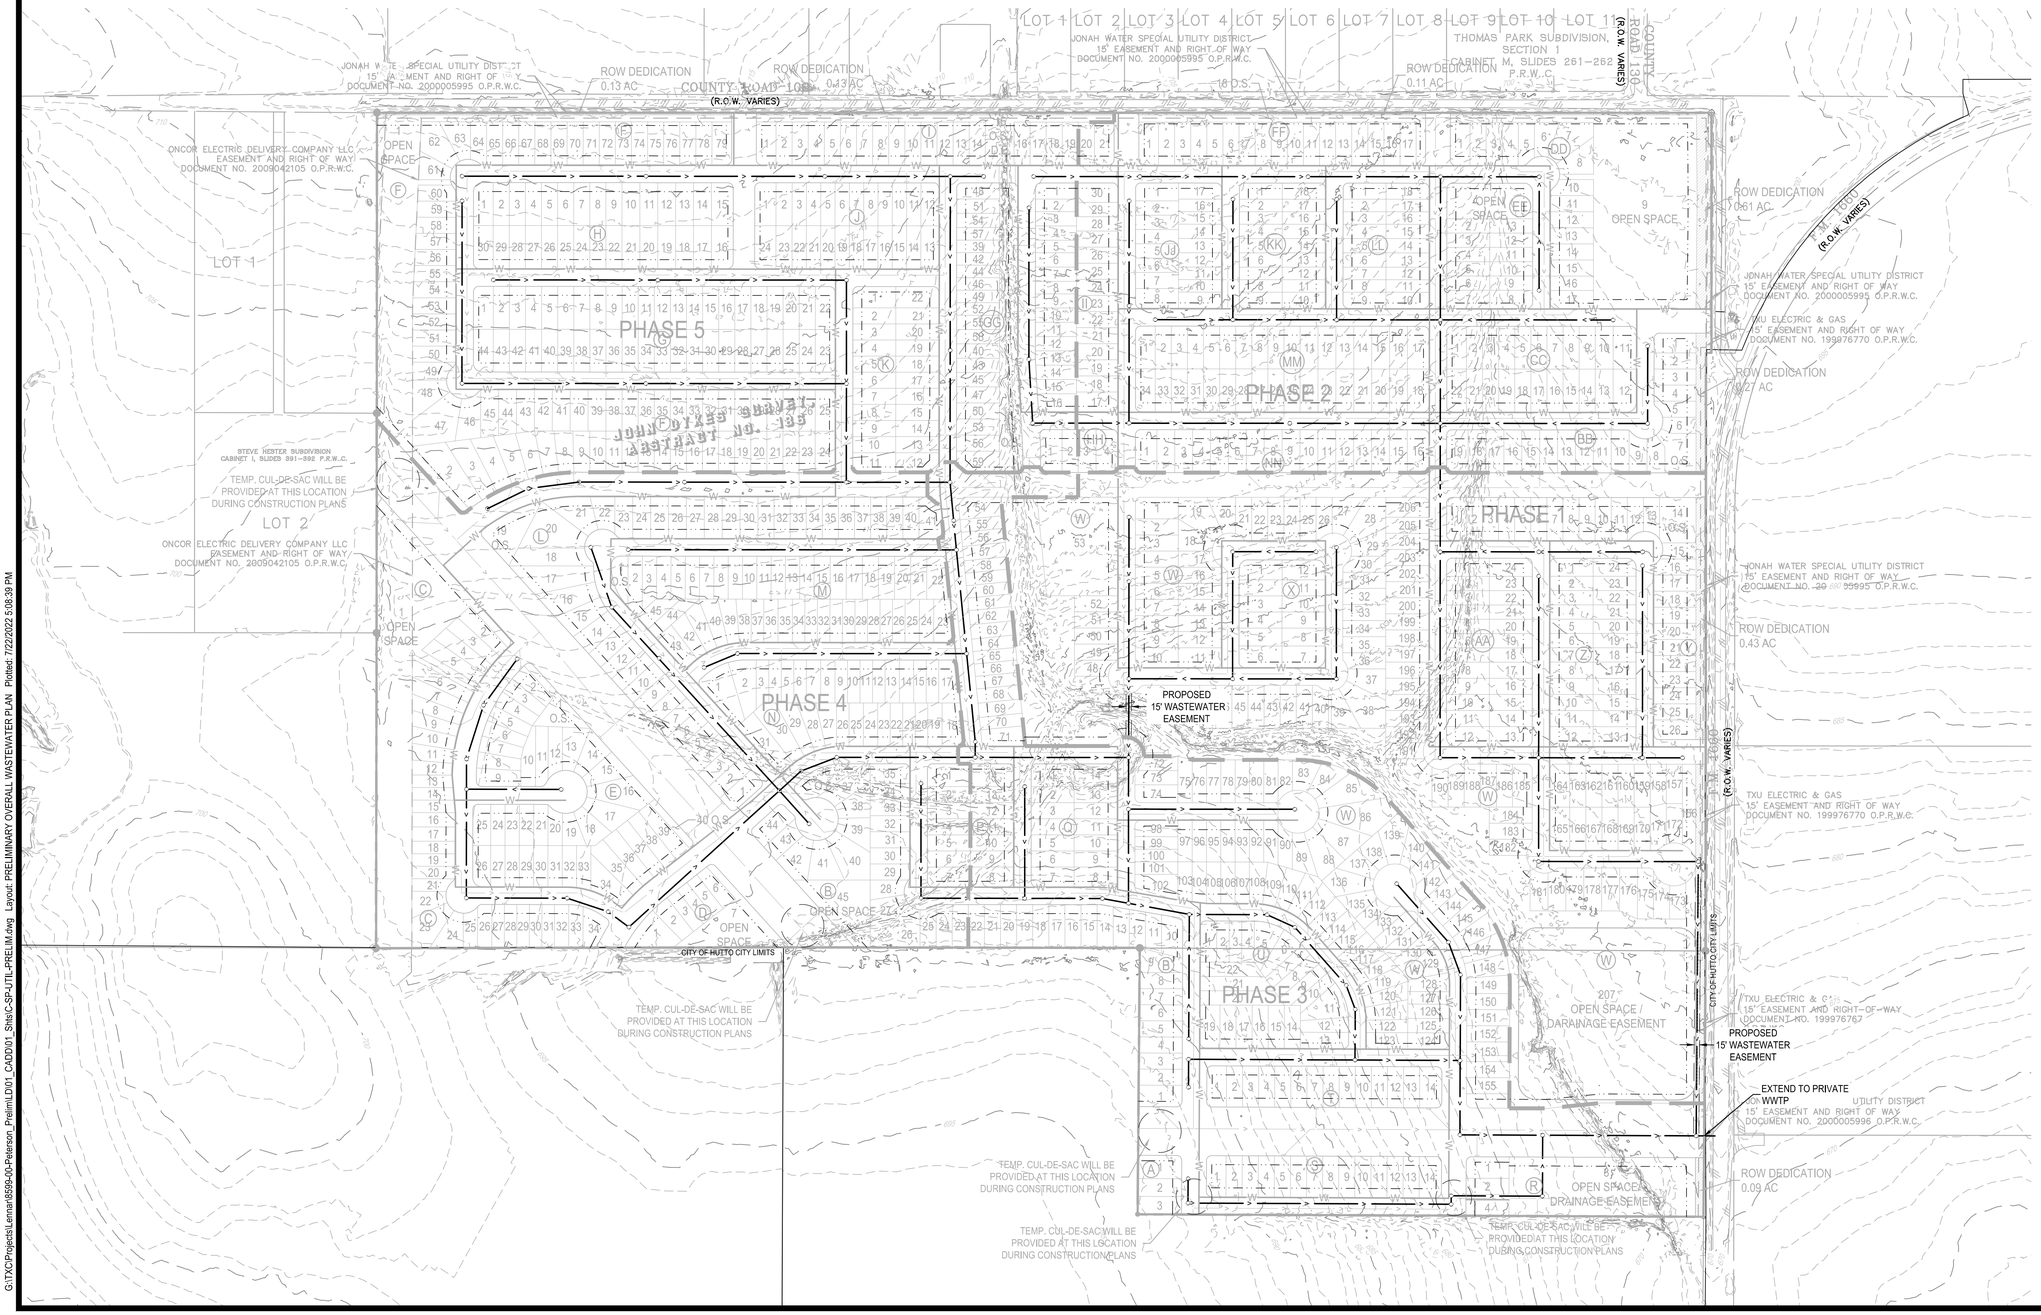

N

0 100' 200' 400'

SCALE: 1" = 200'

LEGEND

- PROPERTY BOUNDARY
- PROPOSED RIGHT OF WAY
- EXISTING MAJOR CONTOUR
- EXISTING MINOR CONTOUR
- ROAD CENTERLINE
- PROPOSED LOT LINE
- 28 PROPOSED LOT NUMBER
- PROPOSED EASEMENT
- EXISTING EASEMENT
- PROPOSED WASTEWATER LINE
- PROPOSED MANHOLE
- FM PROPOSED FORCE MAIN

NOTES:

1. ALL WASTEWATER LINES SHOWN ARE 8" UNLESS OTHERWISE INDICATED.
2. THE CONTRACTOR SHALL OBTAIN A "NOTICE OF PROPOSED INSTALLATION OF UTILITY LINE" PERMIT FROM WILLIAMSON COUNTY FOR ANY WORK PERFORMED IN THE EXISTING COUNTY RIGHT-OF-WAY (DRIVEWAY APRON, WATER MAIN TIE-IN, ETC.) THIS PERMIT APPLICATION WILL REQUIRE A LIABILITY AGREEMENT, A CONSTRUCTION COST ESTIMATE FOR WORK WITHIN THE RIGHT-OF-WAY INCLUDING PAVEMENT REPAIR (IF NEEDED), A PERFORMANCE BOND, CONSTRUCTION PLANS AND, IF NECESSARY, A TRAFFIC CONTROL PLAN. AN INSPECTION FEE, AND A RE-CONSTRUCTION MEETING MAY ALSO BE REQUIRED, DEPENDING ON THE SCOPE OF WORK. THE PERMIT WILL BE REVIEWED AND APPROVED BY THE COUNTY ENGINEER, AND MUST ALSO BE APPROVED BY THE WILLIAMSON COUNTY COMMISSIONERS COURT IF ANY ROAD CLOSURE IS INVOLVED.

	APR	DATE	DESCRIPTION	REV

DESIGNED BY: DAZ

REVIEWED BY: TMH

DRAWN BY: DAZ

BGE, INC.
1701 DIRECTORS BOULEVARD, SUITE 1000
AUSTIN, TX 78744
TBPE Registration No. F-1046
TEL: 512-879-0400 www.brwngldy.com

FIREFLY POINTE
HUTTO, TEXAS


PRELIMINARY OVERALL WASTEWATER PLAN

SUBMITTAL DATE: 3-7-2022

STATE OF TEXAS
TIMOTHY M. HOLLAND
94848
LICENSED PROFESSIONAL ENGINEER
3/7/2022

SHEET
7 OF 8

G:\TX\CP\projects\Lennar\6599-00-Peterson_Prelim\LD\01_CADD\01_Sht\sC-SP-UTIL_PRELIM.dwg Layout: PRELIMINARY OVERALL WASTEWATER PLAN Plotted: 7/22/2022 5:08:39 PM

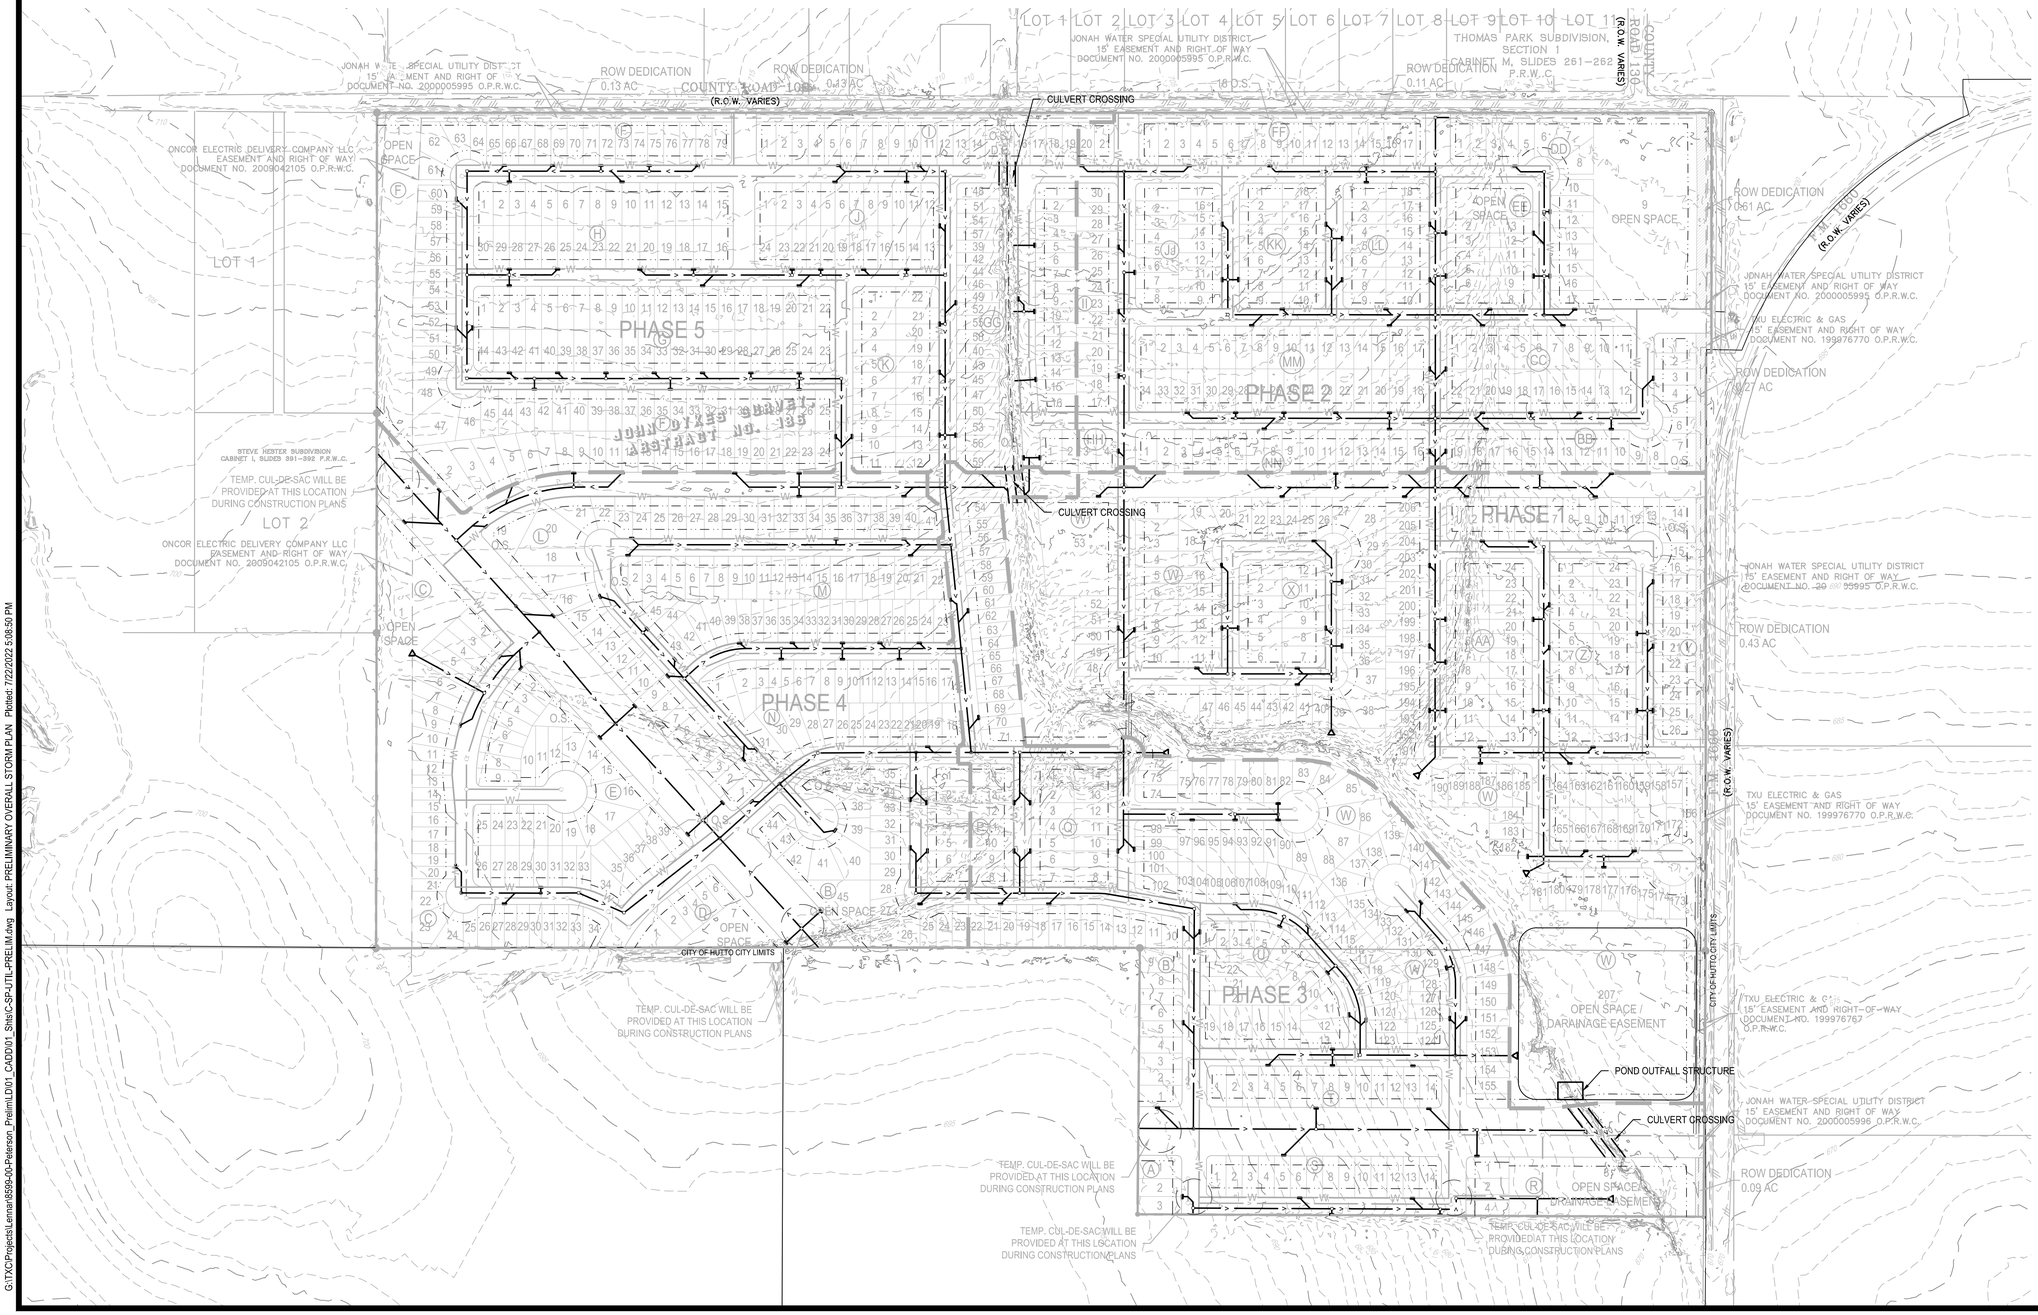

N

0 100' 200' 400'

SCALE: 1" = 200'

LEGEND

- PROPERTY BOUNDARY
- PROPOSED RIGHT OF WAY
- EXISTING MAJOR CONTOUR
- EXISTING MINOR CONTOUR
- FEMA 100 YEAR
- PRELIMINARY FEMA 100 YEAR FLOODPLAIN
- LOT LINE
- 28 LOT NUMBER
- PROPOSED EASEMENT
- EXISTING EASEMENT
- PROPOSED STORM LINE
- PROPOSED CURB INLET
- PROPOSED JUNCTION BOX
- PROPOSED HEADWALL

NOTES:

1. THE CONTRACTOR SHALL OBTAIN A "NOTICE OF PROPOSED INSTALLATION OF UTILITY LINE" PERMIT FROM WILLIAMSON COUNTY FOR ANY WORK PERFORMED IN THE EXISTING COUNTY RIGHT-OF-WAY (DRIVEWAY APRON, WATER MAIN TIE-IN, ETC.) THIS PERMIT APPLICATION WILL REQUIRE A LIABILITY AGREEMENT, A CONSTRUCTION COST ESTIMATE FOR WORK WITHIN THE RIGHT-OF-WAY INCLUDING PAVEMENT REPAIR (IF NEEDED), A PERFORMANCE BOND, CONSTRUCTION PLANS AND, IF NECESSARY, A TRAFFIC CONTROL PLAN. AN INSPECTION FEE, AND A RE-CONSTRUCTION MEETING MAY ALSO BE REQUIRED, DEPENDING ON THE SCOPE OF WORK. THE PERMIT WILL BE REVIEWED AND APPROVED BY THE COUNTY ENGINEER, AND MUST ALSO BE APPROVED BY THE WILLIAMSON COUNTY COMMISSIONERS COURT IF ANY ROAD CLOSURE IS INVOLVED.

	APR
	DATE
	DESCRIPTION
	REV

DESIGNED BY:	DAZ
REVIEWED BY:	TMH
DRAWN BY:	DAZ

BGE

BGE, INC.
1701 DIRECTORS BOULEVARD, SUITE 1000
AUSTIN, TX 78744
TBPE Registration No. F-1046
TEL: 512-879-0400 www.browngay.com

FIREFLY POINTE
HUTTO, TEXAS

PRELIMINARY OVERALL STORM PLAN

SUBMITTAL DATE: 3-7-2022

STATE OF TEXAS
TIMOTHY M. HOLLAND
94848
LICENSED PROFESSIONAL ENGINEER
3/7/2022

SHEET
8 OF 8

G:\TX\C\Projects\Lennar\6599-00-Peterson_Prelim\LD\01_CADD\01_Sht\C-SP-UTIL_PRELIM.dwg Layout: PRELIMINARY OVERALL STORM PLAN Plotted: 7/22/2022 5:08:50 PM

Commissioners Court - Regular Session **26.**

Meeting Date: 08/02/2022

Preliminary plat for the Rancho San Gabriel subdivision – Pct 4

Submitted For: Terron Evertson **Submitted By:** Adam Boatright, Infrastructure

Department: Infrastructure **Division:** Road & Bridge

Agenda Category: Consent

Information

Agenda Item

Discuss, consider and take appropriate action on approval of the preliminary plat for the Rancho San Gabriel subdivision – Precinct 4.

Background

This proposed subdivision consists of 1,465 residential lots, 48 non-residential lots and 52,207 linear feet of new roads on 339.3 acres.

Timeline

2022-02-07 – initial submittal of the preliminary plat
2022-03-08 – 1st review complete with comments
2022-03-24 – 2nd submittal of preliminary plat
2022-04-08 – 2nd review complete with comments
2022-04-12 – 3rd submittal of preliminary plat
2022-04-27 – 3rd review complete with comments
2022-05-03 – 4th submittal of preliminary plat
2022-05-18 – 4th review complete with comments
2022-06-21 – 5th submittal of preliminary plat
2022-07-06 – 5th review complete with comments
2022-07-08 – 6th submittal of preliminary plat
2022-07-21 – 6th review complete with comments
2022-07-22 – 7th submittal of preliminary plat
2022-07-28 – 7th review complete with comments clear
2022-07-28 – preliminary plat placed on the August 2, 2022 Commissioners Court agenda for consideration

Fiscal Impact

From/To	Acct No.	Description	Amount


Attachments

preliminary plat - Rancho San Gabriel

Form Review

Inbox	Reviewed By	Date
County Judge Exec Asst.	Becky Pruitt	07/28/2022 11:07 AM
Form Started By: Adam Boatright		Started On: 07/28/2022 10:57 AM
Final Approval Date: 07/28/2022		

PRELIMINARY PLAT FOR
RANCHO SAN GABRIEL
WILLIAMSON COUNTY, TEXAS

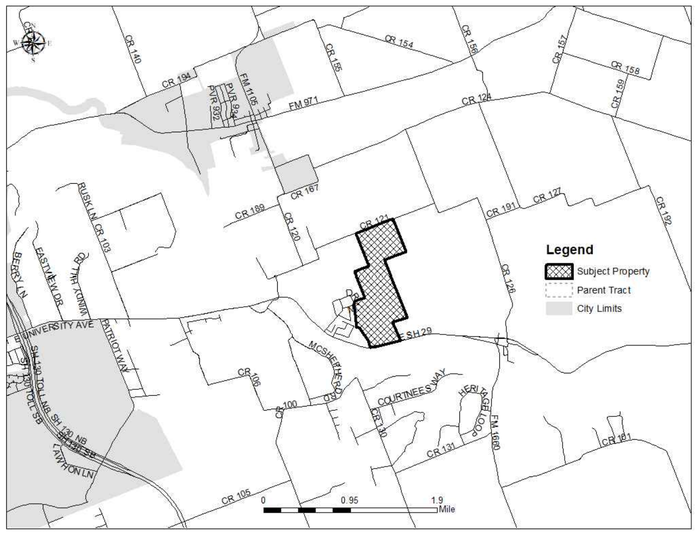

VICINITY MAP

NTS

Sheet List Table	
PAGE	TITLE
--	TITLE
1	PRELIMINARY PLAT
2	PRELIMINARY PLAT - OVERALL AND PHASING
3	PRELIMINARY PLAT - TABLES
4	PRELIMINARY PLAT
5	PRELIMINARY PLAT
6	PRELIMINARY PLAT
7	PRELIMINARY PLAT
8	SANITARY SEWER LAYOUT
9	WATER LAYOUT
10	MAILBOX LAYOUT
11	PRE-DRAINAGE
12	POST-DRAINAGE
13	POST-DRAINAGE FOR POND

YALGO, LLC
109 W. 2ND ST., SUITE 201
GEORGETOWN, TX. 78626 (254) 953-5353
Texas Registered Engineering Firm F-10264
Texas Registered Surveying Firm 10194095

THIS DOCUMENT IS RELEASED FOR THE PURPOSE OF REVIEW UNDER THE AUTHORITY OF KEITH A. CALDWELL, P.E. 101956 ON 07/08/2022. IT IS NOT TO BE USED FOR CONSTRUCTION PURPOSES.

RANCHO SAN GABRIEL

July 2022

STATE OF TEXAS §
§ KNOW ALL MEN BY THESE PRESENTS
COUNTY OF WILLIAMSON §

We, WBW SINGLE DEVELOPMENT GROUP, LLC - SERIES 103, sole owner of the certain 339.3 ACRES tract of land shown hereon and described in a deed recorded in Document No. _____ of the Official Records of Williamson County, Texas, and do hereby state that there are no lien holders of the certain tract of land, and do hereby subdivide said tract as shown hereon, and do hereby consent to all plat note requirements shown hereon, and do hereby forever dedicate to the public the roads, alleys, rights-of-way, easements and public places shown hereon for such public purposes as Williamson County may deem appropriate, and do hereby state that all public roadways and easements as shown on this plat are free of liens. This subdivision is to be known as RANCHO SAN GABRIEL.

WBW SINGLE DEVELOPMENT GROUP, LLC - SERIES 103
a Texas Series Limited Liability Company

By: _____
Bruce Whitis, President

STATE OF TEXAS
KNOW ALL MEN BY THESE PRESENTS
COUNTY OF WILLIAMSON

This instrument was acknowledged before me on _____, by Bruce Whitis, in his capacity as President of WBW SINGLE DEVELOPMENT GROUP, LLC - SERIES 103, a separate series of WBW Single Development Group, LLC, a Texas series limited liability company, on behalf of said series.

_____ _____
Notary Public, State of Texas

STATE OF TEXAS
KNOW ALL MEN BY THESE PRESENTS
COUNTY OF WILLIAMSON

I, Corey Shannon, Registered Professional Land Surveyor in the State of Texas, do hereby certify that to the best of my knowledge and belief, this plat is true and correctly made from an actual survey made on the ground of the property legally described hereon, and that there are no apparent discrepancies, conflicts, overlapping of improvements, visible utility lines or roads in place, except as shown on the accompanying plat, and that the corner monuments shown thereon were properly placed under my supervision in accordance with the subdivision regulations of Williamson County, Texas.

TO CERTIFY WHICH, WITNESS my hand and seal at Georgetown, Williamson County, Texas, this____ day of 20__.

_____
COREY SHANNON
REGISTERED PROFESSIONAL
LAND SURVEYOR NO. 5967

Preliminary, this document shall not be recorded for any purpose and shall not be used or viewed or relied upon as a final survey document.

I, Keith A. Caldwell, am authorized under the laws of the State of Texas to practice the profession of engineering and hereby certify that to the best of my knowledge and belief, this plat complies with the applicable ordinance of Williamson County, Texas and that no portion of this subdivision is contained within the 100 year flood plain as identified on the Federal Emergency Management Agency flood insurance rate map, community panel numbers 48491C0320F and 48491C0315F, dated December 20, 2010, for Williamson County, Texas.

TO CERTIFY WHICH, WITNESS my hand and seal at Georgetown, Williamson County, Texas, this___ day of _____, 20__.

_____
KEITH A. CALDWELL
REGISTERED PROFESSIONAL
ENGINEER NO. 101956


THIS DOCUMENT IS RELEASED FOR THE PURPOSE OF REVIEW UNDER THE AUTHORITY OF KEITH A. CALDWELL, P.E. 101956 ON 07/08/2022. IT IS NOT TO BE USED FOR CONSTRUCTION PURPOSES.

Notes:
1. Residential driveways are to be located no closer to the corner of intersecting rights of way than 60 percent of the parcel frontage or 50 feet, whichever is less.
2. Driveways shall only connect to internal platted roadways and not to County Road 121, E State Highway 29, or Ranger Blvd.
3. The bearings recited hereon are grid bearings derived from GPS observations based on the Texas State Plane Coordinate System, NAD1983 (2011) datum, Texas Central Zone No. 4203. All distances are horizontal ground distances. The average Combined Correction Factor (CCF) is 0.9998753. Grid distance = Ground Distance x CCF. Permanent iron rods set for corner are 1/2 inch iron rods with cap marked "YALGO LLC", unless otherwise noted herein. All coordinates can be referenced to a benchmark described as a ¾" iron rod in the north margin of E. State Highway 29, approximately 0.4 of a mile east of the intersection of E. State Highway 29 and Water Valley Drive. Observed GPS coordinates for said ¾" iron rod are N = 10,206,716.39, E = 3,166,725.81, Z = 609.62 feet (NAVD88-Geoid18).
4. No buildings, fences, landscaping or other structures and / or obstructions which impede flow are permitted within the drainage easements shown.
5. Except in certain isolated areas required to meet accessibility requirements, the minimum lowest finished floor elevation shall be one foot higher than the highest spot elevation that is located within five feet outside the perimeter of the building, or one foot above the BFE, whichever is higher.
6. A de facto certificate of compliance is hereby issued for all lots within this subdivision. This certificate is valid until such time as FEMA revises or newly adopts floodplain boundaries in this area.
7. Property owner shall provide for access to drainage easements as may be necessary and shall not prohibit access by regulatory authorities.
8. All easements on private property shall be maintained by the property owner or their assigns.
9. This subdivision is not located within the contributing zone of the Edwards Aquifer.
10. Building setback lines shall be in accordance with setbacks shown hereon, applicable owner restrictions recorded in county records or applicable ordinances.
11. No structure or improvement on any lot in this subdivision shall be occupied until connected to a water supply system approved by the Texas Commission on Environmental Quality.
12. No structure or improvement on any lot in this subdivision shall be occupied until connected to a wastewater collection system approved by the Texas Commission on Environmental Quality.
13. It is the responsibility of the owner, not the County, to assure compliance with the provisions of all applicable state, federal and local laws and regulations relating to the platting and development of this property. The County assumes no responsibility for the accuracy of representations by other parties in this plat. Floodplain data, in particular, may change. It is further understood that the owners of the tract of land covered by this plat must install at their own expense all traffic control devices and signage that may be required before the roads in the subdivision have finally been accepted for maintenance by the County.
14. Water and wastewater systems serving this subdivision shall be designed and installed in accordance with the design and construction standards of the Texas Commission on Environmental Quality or Williamson County. Plans and specifications shall be submitted to TCEQ and other agencies as appropriate at the time such plans are prepared.
15. Portions of this development are considered exempt from on-site stormwater detention controls based on Williamson County Subdivision Regulation B11.1.1, which states that a proposed development may be considered exempt from providing on-site stormwater detention if the development releases undetained stormwater directly into a detention exempt stream reach.
16. All sidewalks are to be maintained by each of the adjacent property owners.
17. All streets are to be dedicated for public use.
18. Tracts 1-46 shall be owned and maintained by the Home Owners Association
19. Tract 50 shall be owned and maintained by Jonah Special Utility District (SUD).
20. Tract 47, 48, and 49 shall be be dedicated to Williamson County for right-of-way.
21. No lot within this subdivision may be further subdivided.
22. Water service is provided by Jonah Special Utility District. Wastewater service is provided by Jonah Special Utility District.
23. A 25-ft building setback shall be provided on both sides of Ranger Boulevard's right-of-way and parallel to CR 121.
24. Maximum of 59% impervious cover per lot, otherwise stormwater management controls shall be designed, constructed, and maintained by owner. If impervious cover is proposed to exceed maximum percentage allowed, contact Williamson County Floodplain Administration to review the stormwater management controls proposed on lot.

PRELIMINARY PLAT OF RANCHO SAN GABRIEL

BEING PART OF THE JOHN F. FURGUSON SURVEY, ABSTRACT NO. 231
WILLIAMSON COUNTY, TEXAS

Portions of this tract are within a Special Flood Hazard Area per FEMA's Flood Insurance Rate Map (FIRM) PanelS for Williamson County, Texas dated December 20, 2019, panel numbers 48491C0320F and 48491C0315F. The Surveyor does not certify as to the accuracy or inaccuracy of said information and does not warrant, or imply, that structures placed within the Special Flood Hazard Areas shown hereon, or any of the platted areas, will be free from flooding or flood damage.

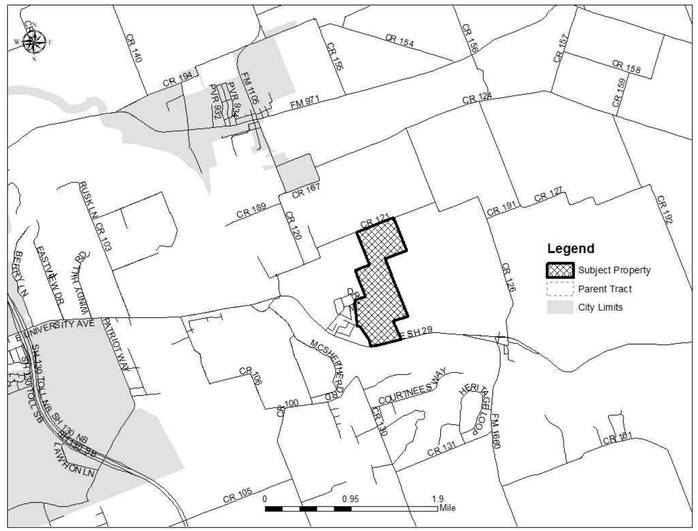

LOCATION MAP
N.T.S

LEGEND

AE	ACCESS EASEMENT
NAE	NON-ACCESS EASEMENT
BM	BENCHMARK
DA	DRAINAGE AREA
DE	DRAINAGE EASEMENT
LMDE	LIMITED MAINTENANCE DRAINAGE EASEMENT
ELEV	ELEVATION
NTS	NOT TO SCALE
NO	NUMBER
RE	REFERENCE
REV	REVISION
TBM	TEMPORARY BENCH MARK
TYP	TYPICAL
OHE	OVERHEAD EASEMENT
UUE	UNDERGROUND UTILITY EASEMENT
FE	FENCE EASEMENT
●	½" IRON ROD FOUND
○	½" IRON ROD W/ CAP MARKED "YALGO LLC" SET
—+—	CHANGE IN BEARING

REV.	DESCRIPTION	DATE	BY
4	NOTE 25 ADDED	07/08/2022	JCL
3	NOTE 23 ADDED FOR WILCO COMMENTS REC. 04-08-22	04/08/2022	JCL
2	CHANGES FOR WILCO COMMENTS REC. 03-09-22	03/24/2022	JCL
1	ORIGINAL RELEASE	01/20/2022	JCL

PROJECT NUMBER: RS00
CLIENT NAME: WBW SINGLE DEVELOPMENT GROUP, LLC - SERIES 103
CLIENT LOCATION: GEORGETOWN, TX
APPROVED BY: KAC
AUTHORIZED BY: WBW

PROJECT INFORMATION
TOTAL SIZE: 339.3 ACRES
TOTAL BLOCKS: 31
TOTAL RESIDENTIAL LOTS: 1465
TOTAL NON-RESIDENTIAL: 48

BENCHMARK
A ¾" IRON ROD IN THE NORTH MARGIN OF E. SH 29, APPROX. 0.4 MILES EAST OF THE INTERSECTION OF E. SH 29 AND WATER VALLEY DR.

(TEXAS COORDINATE SYSTEM OF 1983, TEXAS CENTRAL ZONE)
N: 10,206,716.39
E: 3,166,725.81
ELEV.: 609.62 FEET
(NAVD88-GEOID 18)

OWNER INFORMATION
WBW SINGLE DEVELOPMENT GROUP, LLC - SERIES 103
109 W 2nd STREET, SUITE 201
GEORGETOWN, TX 78626
254-953-5353
tmckee@wbdevelopment.com

ENGINEER INFORMATION
KEITH A. CALDWELL
P.E. NO. 101956
YALGO, LLC
109 W. 2nd. St., Ste. 201
Georgetown, TX 78626

SURVEYOR INFORMATION
COREY SHANNON
R.P.L.S. NO. 5967
YALGO ENGINEERING
109 W 2nd STREET SUITE 201
GEORGETOWN, TX 78626


PRELIMINARY PLAT
RANCHO SAN GABRIEL
WILLIAMSON COUNTY, TEXAS

Yalgo, LLC
109 W. 2nd St., Ste. 201
Georgetown, TX 78626
PH (254) 953-5353
FX (254) 953-5057

Texas Registered Engineering Firm F-10264

Texas Registered Surveying Firm 10194095

SHEET 1 OF 13

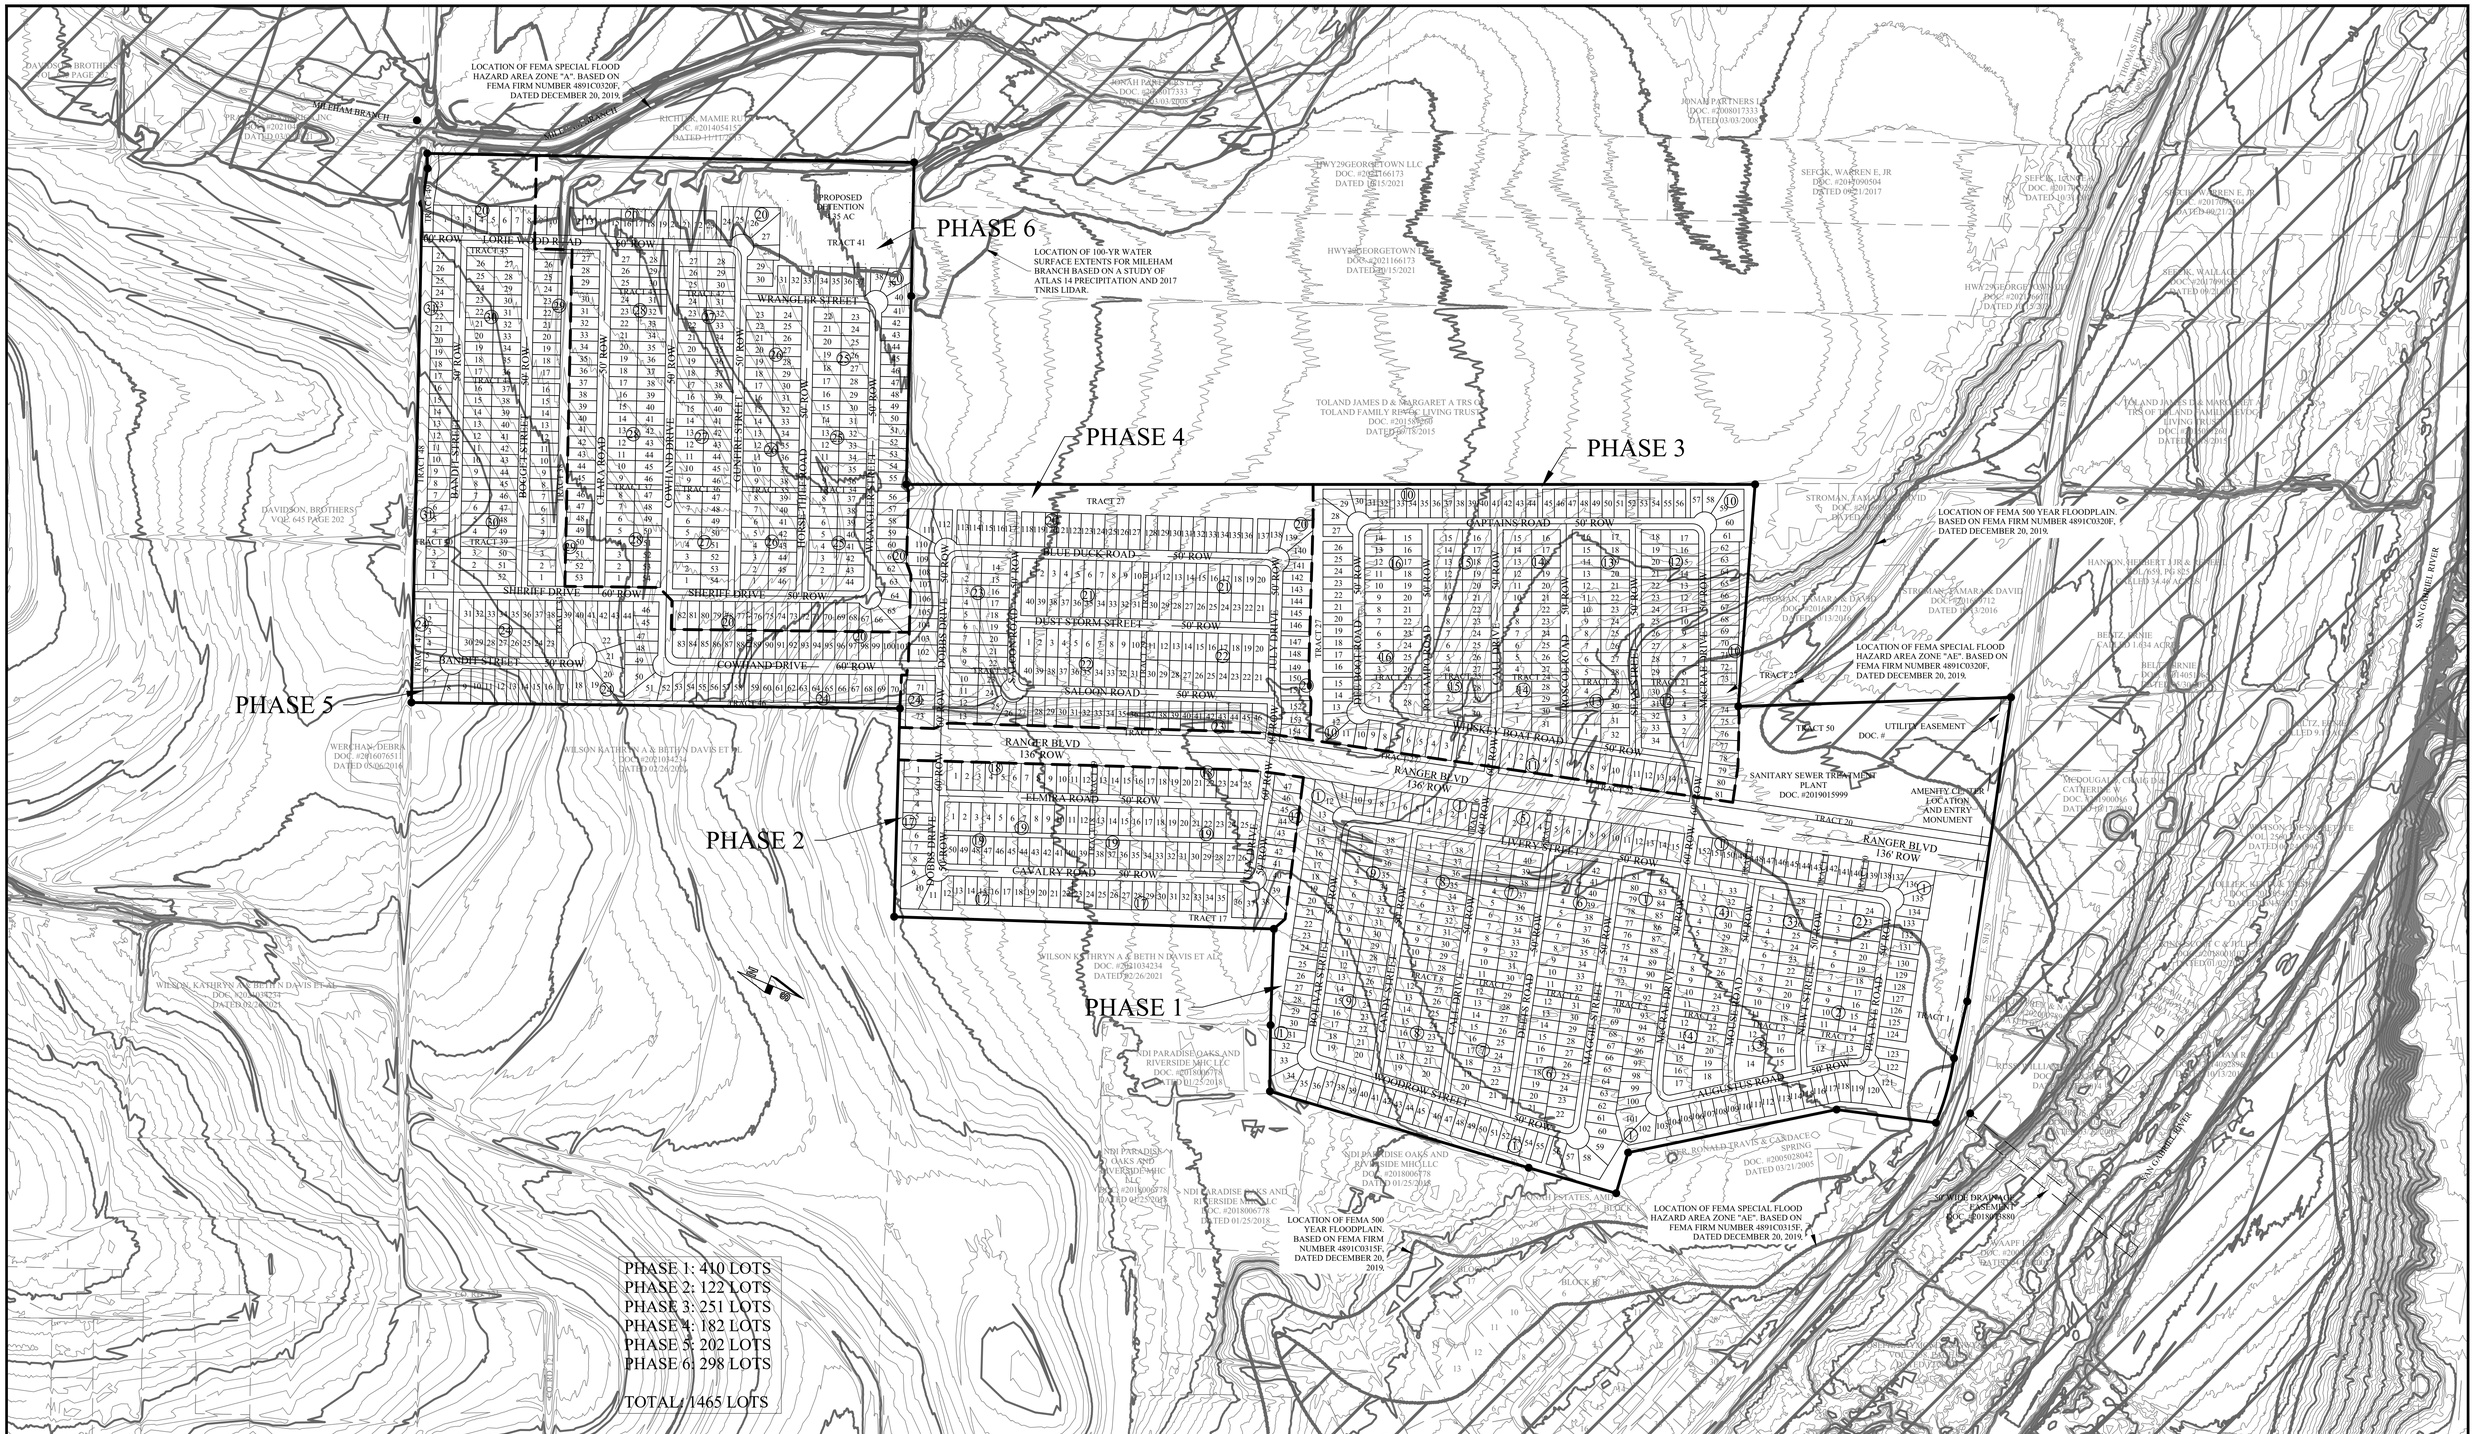
PHASE 1
PHASE 2
PHASE 3
PHASE 4
PHASE 5
PHASE 6
LOCATION OF FEMA SPECIAL FLOOD HAZARD AREA ZONE "A" BASED ON FEMA FIRM NUMBER 4891C0320F, DATED DECEMBER 20, 2019.
LOCATION OF 100-YR WATER SURFACE EXTENTS FOR MILEHAM BRANCH BASED ON A STUDY OF ATLAS 14 PRECIPITATION AND 2017 TNRIS LIDAR.
LOCATION OF FEMA 500 YEAR FLOODPLAIN. BASED ON FEMA FIRM NUMBER 4891C0320F, DATED DECEMBER 20, 2019.
LOCATION OF FEMA SPECIAL FLOOD HAZARD AREA ZONE "AE". BASED ON FEMA FIRM NUMBER 4891C0320F, DATED DECEMBER 20, 2019.
LOCATION OF FEMA 500 YEAR FLOODPLAIN. BASED ON FEMA FIRM NUMBER 4891C0315F, DATED DECEMBER 20, 2019.
LOCATION OF FEMA SPECIAL FLOOD HAZARD AREA ZONE "AE". BASED ON FEMA FIRM NUMBER 4891C0315F, DATED DECEMBER 20, 2019.
PROPOSED DETENTION 1.35 AC
TRACT 41
TRACT 1
TRACT 2
TRACT 3
TRACT 4
TRACT 5
TRACT 6
TRACT 7
TRACT 8
TRACT 9
TRACT 10
TRACT 11
TRACT 12
TRACT 13
TRACT 14
TRACT 15
TRACT 16
TRACT 17
TRACT 18
TRACT 19
TRACT 20
TRACT 21
TRACT 22
TRACT 23
TRACT 24
TRACT 25
TRACT 26
TRACT 27
TRACT 28
TRACT 29
TRACT 30
TRACT 31
TRACT 32
TRACT 33
TRACT 34
TRACT 35
TRACT 36
TRACT 37
TRACT 38
TRACT 39
TRACT 40
TRACT 42
TRACT 43
TRACT 44
TRACT 45
TRACT 46
TRACT 47
TRACT 48
TRACT 49
TRACT 50
LORIE WOOD ROAD
WRANGLER STREET
BANDIT STREET
SHERIFF DRIVE
BARGER STREET
CLARA ROAD
COWHAND DRIVE
GUNFIRE STREET
HORSE THIEF ROAD
COWTOWN DRIVE
BLUE DUCK ROAD
DUST STORM STREET
SALOON ROAD
COMANCHE TRAIL
RANGER BLVD
ELMIRA ROAD
CAVALRY ROAD
CAPTAINS ROAD
WHISKEY BOAT ROAD
LIVERY STREET
ROPE MAKER STREET
CANDLE STREET
GAIL DRIVE
DEERS ROAD
MAGGIE STREET
MOSCOW ROAD
MOUSE TRAIL
SILVER STREET
JACK EVE ROAD
AUGUSTUS ROAD
WOODROW STREET
SECKAR DRIVE
50' ROW
60' ROW
136' ROW
WILLIAM BRANCH
SAN GABRIEL RIVER
DAVIDSON, BROTHERS VOL. 645 PAGE 203
RICHTER, MAMIE RUTH DOC. #2014054152 DATED 11/17/2014
JONAH PARTNERS LP DOC. #2008017333 DATED 03/03/2008
HWY29GEORGETOWN LLC DOC. #2021166173 DATED 10/15/2021
SEFCIK, WARREN E, JR DOC. #2017090504 DATED 09/21/2017
TOLAND JAMES D & MARGARET A TRS OF TOLAND FAMILY REVOC. LIVING TRUST DOC. #2015039260 DATED 03/18/2015
STROMAN, TAMARA & DAVID DOC. #2016006712 DATED 01/13/2016
HANSON HERBERT J JR & JUDITH DOL 2659, PG 825 FILED 34.49 ACRES
BENTZ, ANNE 6.4 AC 11.034 ACRES
SANDERSON, TAMARA & DAVID DOC. #2016017120 DATED 01/13/2016
SANITARY SEWER TREATMENT PLANT DOC. #2019015999
AMENITY CENTER LOCATION AND ENTRY MONUMENT
UTILITY EASEMENT DOC. #
STORMWATER DRAINAGE EASEMENT DOC. #2018033880
NDI PARADISE OAKS AND RIVERSIDE MHC LLC DOC. #2018006778 DATED 01/25/2018
WILSON KATHRYN A & BETH N DAVIS ET AL DOC. #2021034234 DATED 02/26/2021
WERCHAN, DEBRA DOC. #2016076511 DATED 05/06/2016
ESTATES AND BLOCK
BLOCK 10
BLOCK 6
BLOCK 11
BLOCK 12
BLOCK

CURVE TABLE

CURVE	RADIUS	ARC LENGTH	CHORD LENGTH	CHORD BEARING	DELTA ANGLE
C1	50.00'	31.78'	31.25'	N 55°59'18" W	36°25'19"
C2	50.00'	41.06'	39.92'	S 14°15'00" E	47°03'17"
C3	50.00'	33.98'	33.33'	S 28°44'55" W	38°56'33"
C4	50.00'	39.07'	38.08'	S 70°36'14" W	44°46'06"
C5	50.00'	37.36'	36.50'	N 65°36'20" W	42°48'46"
C6	50.00'	78.54'	70.71'	N 30°48'03" E	90°00'00"
C7	25.00'	39.27'	35.36'	N 30°48'03" E	90°00'00"
C8	50.00'	15.73'	15.67'	S 24°48'51" W	18°01'35"
C9	50.00'	47.51'	45.74'	N 61°02'46" E	54°26'16"
C10	50.00'	33.98'	33.33'	N 72°15'50" W	38°56'33"
C11	50.00'	33.98'	33.33'	S 33°19'17" E	38°56'33"
C12	50.00'	44.20'	42.78'	S 11°28'31" W	50°39'04"
C13	50.00'	70.69'	64.94'	N 63°41'57" W	81°00'00"
C14	25.00'	35.34'	32.47'	N 63°41'57" W	81°00'00"
C15	475.00'	63.41'	63.36'	S 29°49'18" E	7°38'54"
C16	525.00'	90.88'	90.77'	N 28°09'30" W	9°55'07"
C17	525.00'	27.16'	27.16'	N 34°35'59" W	2°57'52"
C18	475.00'	20.20'	20.19'	N 34°51'50" W	2°26'10"
C19	1025.00'	20.93'	20.93'	N 35°29'49" W	1°10'12"
C20	1025.00'	11.66'	11.66'	S 34°35'10" E	0°39'06"
C21	975.00'	22.89'	22.89'	N 35°24'34" W	1°20'43"
C22	275.00'	53.09'	53.01'	N 70°16'13" E	11°03'40"
C23	300.00'	57.92'	57.83'	N 70°16'13" E	11°03'40"
C24	325.00'	42.26'	42.23'	N 68°27'54" E	7°27'01"
C25	325.00'	20.48'	20.48'	S 73°59'43" W	3°36'39"
C26	275.00'	53.09'	53.01'	S 70°16'13" W	11°03'40"
C27	300.00'	57.92'	57.83'	S 70°16'13" W	11°03'40"
C28	325.00'	3.23'	3.23'	S 65°01'27" W	0°34'07"
C29	325.00'	46.47'	46.43'	S 69°24'16" W	8°11'32"
C30	325.00'	13.05'	13.05'	S 74°39'03" W	2°18'01"
C31	1000.00'	31.80'	31.79'	N 35°10'16" W	1°49'18"
C32	500.00'	112.42'	112.19'	N 29°38'26" W	12°52'58"
C33	25.00'	44.27'	38.71'	S 16°28'23" W	101°27'59"
C34	50.00'	88.55'	77.42'	N 16°28'23" E	101°27'59"
C35	50.00'	20.59'	20.45'	S 82°27'45" E	23°35'44"
C36	50.00'	45.41'	43.87'	S 44°38'41" E	52°02'24"
C37	50.00'	33.98'	33.33'	S 00°50'48" W	38°56'33"
C38	50.00'	34.66'	33.97'	N 40°10'29" E	39°42'48"
C39	50.00'	56.66'	53.67'	S 87°30'26" E	64°55'23"
C40	1025.00'	5.98'	5.98'	N 66°20'21" E	0°20'03"
C41	1025.00'	42.71'	42.71'	S 67°42'01" W	2°23'15"
C42	1000.00'	150.00'	149.86'	S 71°30'13" W	8°35'40"
C43	1025.00'	48.69'	48.69'	N 70°15'17" E	2°43'18"
C44	1025.00'	48.04'	48.04'	N 72°57'30" E	2°41'08"
C45	1025.00'	26.83'	26.83'	S 75°03'04" W	1°29'59"
C46	975.00'	55.62'	55.61'	S 68°50'26" W	3°16'06"
C47	975.00'	55.39'	55.38'	N 72°06'07" E	3°15'18"
C48	975.00'	35.25'	35.25'	S 74°45'55" W	2°04'17"
C49	1074.70'	281.87'	281.06'	S 83°05'22" W	15°01'39"
C50	475.00'	23.20'	23.20'	N 24°35'54" W	2°47'54"
C75	50.00'	40.91'	39.78'	N 39°14'29" E	46°52'52"
C76	50.00'	41.40'	40.22'	S 86°24'00" W	47°26'10"
C77	50.00'	37.54'	36.67'	S 48°22'18" E	43°01'13"
C78	50.00'	54.77'	52.07'	S 04°31'10" W	62°45'43"
C79	50.00'	15.64'	15.58'	S 44°51'47" W	17°55'30"
C80	50.00'	85.54'	75.49'	N 55°11'12" W	98°01'29"
C81	25.00'	42.77'	37.74'	N 55°11'12" W	98°01'29"
C82	25.00'	35.77'	32.79'	S 34°48'48" W	81°58'31"
C83	50.00'	71.54'	65.59'	S 34°48'48" W	81°58'31"
C84	50.00'	9.40'	9.39'	N 60°47'10" W	10°46'37"
C85	50.00'	51.08'	48.89'	S 26°07'46" E	58°32'10"
C86	50.00'	33.98'	33.33'	N 22°36'35" E	38°56'33"
C87	50.00'	40.69'	39.57'	N 65°23'33" E	46°37'23"
C88	50.00'	41.10'	39.95'	N 67°44'51" W	47°05'49"
C89	50.00'	20.47'	20.32'	S 27°31'37" W	23°27'08"
C90	50.00'	48.85'	46.93'	S 67°14'23" W	55°58'23"
C91	50.00'	37.54'	36.67'	N 63°15'49" W	43°01'13"
C92	50.00'	44.62'	43.16'	S 16°11'14" E	51°07'57"
C93	50.00'	31.78'	31.25'	N 27°35'24" E	36°25'19"
C94	50.00'	78.54'	70.71'	S 59°11'57" E	90°00'00"
C95	25.00'	39.27'	35.36'	S 59°11'57" E	90°00'00"
C125	1100.00'	127.32'	127.25'	S 17°36'16" E	6°37'54"
C126	50.00'	73.55'	67.09'	N 63°03'35" W	84°16'44"
C127	25.00'	36.77'	33.55'	N 63°03'35" W	84°16'44"
C128	50.00'	50.50'	48.38'	S 43°44'01" W	57°51'56"
C129	50.00'	34.90'	34.19'	N 87°20'22" W	39°59'16"
C130	50.00'	33.98'	33.33'	N 47°52'28" W	38°56'33"
C131	50.00'	53.28'	50.80'	N 02°07'36" E	61°03'35"
C132	50.00'	5.61'	5.60'	N 35°52'05" E	6°25'24"
C133	50.00'	32.03'	31.48'	N 62°34'15" W	36°41'55"
C134	50.00'	40.97'	39.84'	S 20°44'41" E	46°57'12"
C135	50.00'	33.98'	33.33'	S 22°12'11" W	38°56'33"
C136	50.00'	39.15'	38.16'	S 64°06'21" W	44°51'47"
C137	50.00'	37.05'	36.21'	N 72°14'02" W	42°27'26"
C138	50.00'	78.47'	70.66'	N 24°02'14" E	89°54'53"
C139	25.00'	39.23'	35.33'	S 24°02'14" W	89°54'53"
C140	1032.00'	80.84'	80.82'	N 18°08'17" W	4°29'17"
C141	1100.00'	1.72'	1.72'	N 14°14'38" W	0°05'22"
C142	1032.00'	9.69'	9.69'	S 20°39'04" E	0°32'17"

CURVE	RADIUS	ARC LENGTH	CHORD LENGTH	CHORD BEARING	DELTA ANGLE
C175	1300.00'	31.54'	31.54'	N 75°06'21" E	1°23'25"
C176	1300.00'	158.82'	158.72'	S 70°54'39" W	6°59'59"
C177	1325.00'	49.08'	49.07'	S 71°04'46" W	2°07'20"
C178	1325.00'	49.08'	49.07'	N 68°57'26" E	2°07'20"
C179	1325.00'	11.22'	11.22'	N 67°39'13" E	0°29'07"
C180	25.00'	39.27'	35.36'	N 22°24'39" E	90°00'00"
C181	50.00'	78.54'	70.71'	N 22°24'39" E	90°00'00"
C182	50.00'	25.80'	25.52'	S 67°22'18" E	29°33'54"
C183	50.00'	43.32'	41.98'	N 73°01'32" E	49°38'26"
C184	50.00'	33.98'	33.33'	N 28°44'02" E	38°56'33"
C185	50.00'	37.11'	36.26'	N 11°59'54" W	42°31'20"
C186	50.00'	43.05'	41.73'	S 57°55'27" E	49°19'47"
C187	25.00'	39.27'	35.36'	S 67°35'21" E	90°00'00"
C188	50.00'	78.54'	70.71'	S 67°35'21" E	90°00'00"
C189	50.00'	19.25'	19.13'	N 26°27'52" E	22°03'34"
C190	50.00'	46.09'	44.48'	S 11°03'29" E	52°49'09"
C191	50.00'	33.98'	33.33'	S 56°56'20" E	38°56'33"
C192	50.00'	35.19'	34.47'	S 83°25'37" W	40°19'34"
C193	50.00'	48.74'	46.83'	N 35°20'14" E	55°51'10"
C194	25.00'	35.61'	32.67'	N 26°36'21" E	81°36'36"
C195	50.00'	71.22'	65.35'	N 26°36'21" E	81°36'36"
C196	50.00'	54.84'	52.14'	S 84°00'45" E	62°50'50"
C197	50.00'	33.98'	33.33'	N 45°05'33" E	38°56'33"
C198	50.00'	33.98'	33.33'	N 06°09'01" E	38°56'33"
C199	50.00'	53.13'	50.66'	N 43°45'36" W	60°52'41"
C200	1000.00'	73.22'	73.20'	N 69°30'30" E	4°11'42"
C201	1000.00'	73.22'	73.20'	S 73°42'12" W	4°11'42"
C202	970.00'	71.02'	71.00'	N 73°42'12" E	4°11'42"
C203	1030.00'	75.41'	75.40'	N 73°42'12" E	4°11'42"
C204	1275.00'	74.96'	74.95'	N 71°34'30" E	3°22'06"
C205	1275.00'	55.19'	55.18'	S 68°39'03" W	2°28'48"
C206	1270.00'	6.54'	6.54'	N 75°39'12" E	0°17'42"
C207	1025.00'	25.07'	25.07'	N 70°54'39" E	1°24'05"
C208	1025.00'	49.98'	49.97'	S 68°48'28" W	2°47'37"
C209	975.00'	41.85'	41.85'	N 70°22'34" E	2°27'34"
C210	975.00'	29.54'	29.53'	S 68°16'43" W	1°44'08"
C225	530.00'	30.73'	30.73'	N 73°08'23" E	3°19'19"
C226	530.00'	39.28'	39.28'	S 69°23'19" W	4°14'49"
C227	325.00'	10.48'	10.48'	S 68°09'21" W	1°50'52"
C228	350.00'	11.29'	11.29'	S 68°09'21" W	1°50'52"
C229	375.00'	6.45'	6.45'	S 67°43'29" W	0°59'07"
C230	375.00'	5.64'	5.64'	S 68°38'55" W	0°51'45"
C231	470.00'	62.09'	62.04'	N 71°00'59" E	7°34'08"
C232	500.00'	66.05'	66.00'	N 71°00'59" E	7°34'08"
C233	50.00'	54.19'	51.58'	S 81°58'16" E	62°06'06"
C234	50.00'	33.98'	33.33'	N 47°30'25" E	38°56'33"
C235	50.00'	33.98'	33.33'	N 08°33'52" E	38°56'33"
C236	50.00'	50.33'	48.23'	S 39°44'40" E	57°40'30"
C237	50.00'	10.77'	10.75'	N 74°45'04" W	12°20'18"
C238	50.00'	78.54'	70.71'	N 24°04'47" E	90°00'00"
C239	25.00'	39.27'	35.36'	N 24°04'47" E	90°00'00"
C240	50.00'	34.76'	34.06'	S 61°00'18" E	39°49'49"
C241	50.00'	39.99'	38.93'	S 18°10'43" E	45°49'22"
C242	50.00'	33.98'	33.33'	S 24°12'15" W	38°56'33"
C243	50.00'	40.11'	39.04'	N 66°39'21" E	45°57'40"
C244	50.00'	34.42'	33.75'	S 70°38'31" E	39°26'36"
C245	50.00'	78.54'	70.71'	N 24°04'47" E	90°00'00"
C246	25.00'	39.27'	35.36'	S 24°04'47" W	90°00'00"
C247	50.00'	26.82'	26.50'	N 20°04'42" E	30°44'01"
C248	50.00'	41.72'	40.52'	N 19°11'41" W	47°48'45"
C249	50.00'	33.98'	33.33'	S 62°34'20" E	38°56'33"
C250	50.00'	39.16'	38.17'	N 75°31'08" E	44°52'30"
C251	50.00'	38.40'	37.46'	N 31°04'50" E	44°00'06"
C252	50.00'	78.54'	70.71'	N 65°55'13" W	90°00'00"
C253	25.00'	39.27'	35.36'	N 65°55'13" W	90°00'00"
C254	50.00'	3.17'	3.17'	N 37°15'44" E	3°38'05"
C255	1168.00'	104.11'	104.07'	N 18°22'00" W	5°06'25"
C275	25.00'	39.51'	35.52'	N 23°22'47" E	90°32'25"
C276	50.00'	79.01'	71.04'	N 23°22'47" E	90°32'25"
C277	50.00'	47.85'	46.04'	N 37°19'14" W	54°49'38"
C278	50.00'	33.98'	33.33'	N 09°33'51" E	38°56'33"
C279	50.00'	33.98'	33.33'	N 48°30'24" E	38°56'33"
C280	50.00'	46.95'	45.25'	S 85°07'16" E	53°48'07"
C281	50.00'	1.55'	1.55'	N 37°13'27" E	1°46'16"
C282	50.00'	55.82'	52.96'	S 04°21'27" W	63°57'43"
C283	50.00'	33.98'	33.33'	N 86°02'14" W	38°56'33"
C284	50.00'	57.46'	54.35'	N 41°34'15" E	65°50'31"
C285	50.00'	33.98'	33.33'	S 47°05'41" E	38°56'33"
C286	50.00'	78.07'	70.38'	N 66°37'13" W	89°27'35"
C287	25.00'	39.03'	35.19'	N 66°37'13" W	89°27'35"
C288	60.00'	56.94'	54.83'	S 89°28'56" E	54°22'35"
C289	60.00'	35.82'	35.29'	S 65°58'31" W	34°12'33"
C290	60.00'	35.82'	35.29'	N 79°48'56" W	34°12'33"
C291	60.00'	35.82'	35.29'	N 45°36'22" W	34°12'33"
C292	60.00'	31.59'	31.23'	N 13°25'04" W	30°10'03"
C293	25.00'	39.51'	35.52'	S 23°22'47" W	90°32'25"
C294	50.00'	79.01'	71.04'	N 23°22'47" E	90°32'25"
C295	50.00'	48.83'	46.91'	N 79°19'36" W	55°57'10"
C296	50.00'	35.16'	34.44'	N 52°33'02" E	40°17'34"
C297	50.00'	33.98'	33.33'	N 12°55'59" E	38°56'33"
C298	50.00'	45.75'	44.17'	S 32°45'08" E	52°25'41"
C299	50.00'	20.00'	19.87'	S 70°25'42" E	22°55'26"
C300	60.00'	53.48'	51.73'	S 36°45'25" E	51°04'28"
C301	60.00'	62.93'	60.08'	N 18°49'32" E	60°05'25"
C325	25.00'	39.27'	35.36'	S 23°38'59" W	90°00'00"
C326	50.00'	78.54'	70.71'	N 23°38'59" E	90°00'00"
C327	50.00'	42.10'	40.87'	S 75°28'24" E	48°14'45"
C328	50.00'	37.43'	36.56'	N 58°57'30" E	42°53'28"
C329	50.00'	33.98'	33.33'	N 18°02'29" E	38°56'33"
C330	50.00'	42.93'	41.62'	N 26°01'27" W	49°11'19"
C331	50.00'	26.82'	26.50'	N 65°59'03" W	30°43'55"
C332	25.00'	39.27'	35.36'	N 23°38'59" E	90°00'00"
C333	50.00'	78.54'	70.71'	N 23°38'59" E	90°00'00"
C334	50.00'	55.24'	52.47'	S 82°59'52" E	63°17'43"
C335	50.00'	33.98'	33.33'	N 45°53'00" E	38°56'33"
C336	50.00'	33.98'	33.33'	N 06°56'27" E	38°56'33"
C337	50.00'	50.31'	48.21'	S 41°21'21" E	57°39'05"
C338	50.00'	9.75'	9.73'	S 75°45'57" E	11°10'07"

LINE TABLE

LINE	BEARING	DISTANCE
L1	S 10°59'57" W	30.15'
L2	N 47°13'10" E	53.71'
L3	N 75°48'03" E	56.03'
L5	S 22°08'33" E	15.00'
L6	N 22°08'33" W	15.00'
L7	N 34°15'37" W	21.17'
L8	N 23°11'57" W	10.96'
L9	N 31°03'26" W	33.87'
L10	N 15°38'23" W	50.25'

ROAD TABLE

NAME	DESIGN SPEED (MPH)	LENGTH (FT)	R.O.W. WIDTH (FT)	ROAD EXTENTS	PAVEMENT WIDTH (FT)	CLASSIFICATION	DESIGNATION	TYPE
RANGER BOULEVARD	45	4597	136	E SH 29; PROPERTY BOUNDARY	24	ARTERIAL	PUBLIC	RURAL
CALL DRIVE	35	450	60	LIVERY STREET; WHISKEY BOAT ROAD	37	MINOR COLLECTOR	PUBLIC	URBAN
COWHAND DRIVE	35	1439	60	DOBBS DRIVE; SHERIFF DRIVE	37	MINOR COLLECTOR	PUBLIC	URBAN
DOBBS DRIVE	35	534	60	ELMIRA ROAD; COWHAND DRIVE	37	MINOR COLLECTOR	PUBLIC	URBAN
JULY DRIVE	35	452	60	ELMIRA ROAD; SALOON ROAD	37	MINOR COLLECTOR	PUBLIC	URBAN
LORIE WOOD ROAD	35	775	60	CR 121, CLARA ROAD	37	MINOR COLLECTOR	PUBLIC	URBAN
MCCRAE DRIVE	35	450	60	LIVERY STREET; WHISKEY BOAT ROAD	37	MINOR COLLECTOR	PUBLIC	URBAN
SHERIFF DRIVE	35	1059	60	CR 121; COWHAND DRIVE	37	MINOR COLLECTOR	PUBLIC	URBAN
AUGUSTUS ROAD	25	875	50	MCCRAE DRIVE; PEA EYE ROAD	30	LOCAL	PUBLIC	URBAN
BANDIT COURT	25	2296	50	LORIE WOOD ROAD; CUL-DE-SAC	30	LOCAL	PUBLIC	URBAN
BLUE DUCK ROAD	25	1367	50	DOBBS DRIVE; JULY DRIVE	30	LOCAL	PUBLIC	URBAN
BOGGET STREET	25	1474	50	LORIE WOOD ROAD; SHERIFF DRIVE	30	LOCAL	PUBLIC	URBAN
BOLIVAR STREET	25	998	50	WOODROW STREET; LIVERY STREET	30	LOCAL	PUBLIC	URBAN
CALL DRIVE	25	1972	50	WOODROW STREET; LIVERY STREET WHISKEY BOAT ROAD; CAPTAINS ROAD	30	LOCAL	PUBLIC	URBAN
CANDY STREET	25	1057	50	WOODROW STREET; LIVERY STREET	30	LOCAL	PUBLIC	URBAN
CAPTAINS ROAD	25	1429	50	DEE BOOT ROAD; MCCRAE DRIVE	30	LOCAL	PUBLIC	URBAN
CAVALRY ROAD	25	1311	50	DOBBS DRIVE; JULY DRIVE	30	LOCAL	PUBLIC	URBAN
CLARA ROAD	25	1469	50	LORIE WOOD ROAD; SHERIFF DRIVE	30	LOCAL	PUBLIC	URBAN
COWHAND DRIVE	25	1468	50	LORIE WOOD ROAD; SHERIFF DRIVE	30	LOCAL	PUBLIC	URBAN
DEE BOOT ROAD	25	772	50	WHISKEY BOAT ROAD; CAPTAINS ROAD	30	LOCAL	PUBLIC	URBAN
DEETS ROAD	25	1139	50	WOODROW STREET; LIVERY STREET	30	LOCAL	PUBLIC	URBAN
DOBBS DRIVE	25	785	50	CAVALRY ROAD; ELMIRA ROAD COWHAND DRIVE; BLUE DUCK ROAD	30	LOCAL	PUBLIC	URBAN
DUST STORM STREET	25	1094	50	SALOON ROAD; JULY DRIVE	30	LOCAL	PUBLIC	URBAN
ELMIRA ROAD	25	1362	50	DOBBS DRIVE; JULY DRIVE	30	LOCAL	PUBLIC	URBAN
GUNFIRE STREET	25	1455	50	LORIE WOOD ROAD; SHERIFF DRIVE	30	LOCAL	PUBLIC	URBAN
HORSE THIEF ROAD	25	1240	50	WRANGLER STREET, SHERIFF DRIVE	30	LOCAL	PUBLIC	URBAN
JULY DRIVE	25	872	50	CAVALRY ROAD; ELMIRA ROAD SALOON ROAD; BLUE DUCK ROAD	30	LOCAL	PUBLIC	URBAN
LIVERY STREET	25	2299	50	BOLIVAR STREET; PEA EYE ROAD	30	LOCAL	PUBLIC	URBAN
LORIE WOOD ROAD	25	557	50	CLARA ROAD; GUNFIRE STREET	30	LOCAL	PUBLIC	URBAN
MAGGIE STREET	25	1165	50	WOODROW STREET; LIVERY STREET	30	LOCAL	PUBLIC	URBAN
MCCRAE DRIVE	25	1970	50	AUGUSTUS ROAD; LIVERY STREET WHISKEY BOAT ROAD; CAPTAINS ROAD	30	LOCAL	PUBLIC	URBAN
MOUSE ROAD	25	889	50	AUGUSTUS ROAD; LIVERY STREET	30	LOCAL	PUBLIC	URBAN
NEWT STREET	25	783	50	AUGUSTUS ROAD; LIVERY STREET	30	LOCAL	PUBLIC	URBAN
PEA EYE ROAD	25	683	50	AUGUSTUS ROAD; LIVERY STREET	30	LOCAL	PUBLIC	URBAN
PO CAMPO ROAD	25	833	50	WHISKEY BOAT ROAD; CAPTAINS ROAD	30	LOCAL	PUBLIC	URBAN
ROSCOE ROAD	25	918	50	WHISKEY BOAT ROAD; CAPTAINS ROAD	30	LOCAL	PUBLIC	URBAN
SALOON ROAD	25	1657	50	JULY DRIVE; BLUE DUCK ROAD	30	LOCAL	PUBLIC	URBAN
SEAN STREET	25	961	50	WHISKEY BOAT ROAD; CAPTAINS ROAD	30	LOCAL	PUBLIC	URBAN
SHERIFF DRIVE	25	842	50	COWHAND DRIVE; WRANGLER STREET	30	LOCAL	PUBLIC	URBAN
WHISKEY BOAT ROAD	25	1448	50	DEE BOOT ROAD; MCCRAE DRIVE	30	LOCAL	PUBLIC	URBAN
WOODROW STREET	25	1149	50	BOLIVAR STREET; MAGGIE STREET	30	LOCAL	PUBLIC	URBAN
WRANGLER STREET	25	1773	50	SHERIFF DRIVE; GUNFIRE STREET	30	LOCAL	PUBLIC	URBAN

LEGEND

AE	ACCESS EASEMENT
NAE	NON-ACCESS EASEMENT
BM	BENCHMARK
DA	DRAINAGE AREA
DE	DRAINAGE EASEMENT
LMDE	LIMITED MAINTENANCE DRAINAGE EASEMENT
ELEV	ELEVATION
NTS	NOT TO SCALE
NO	NUMBER
RE	REFERENCE
REV	REVISION
TBM	TEMPORARY BENCH MARK
TYP	TYPICAL
OHE	OVERHEAD EASEMENT
UUE	UNDERGROUND UTILITY EASEMENT
FE	FENCE EASEMENT
●	½" IRON ROD FOUND
○	½" IRON ROD W/ CAP MARKED "YALGO LLC" SET
—+—	CHANGE IN BEARING

REV.	DESCRIPTION	DATE	BY
2	CHANGES FOR WILCO COMMENTS REC. 03-09-22	03/24/2022	JCL
1	ORIGINAL RELEASE	01/20/2022	JCL

PROJECT NUMBER: RS00
CLIENT NAME: WBW SINGLE DEVELOPMENT GROUP, LLC - SERIES 103
CLIENT LOCATION: GEORGETOWN, TX
APPROVED BY: KAC
AUTHORIZED BY: WBW

PROJECT INFORMATION
TOTAL SIZE: 339.3 ACRES
TOTAL BLOCKS: 31
TOTAL RESIDENTIAL LOTS: 1465
TOTAL NON-RESIDENTIAL: 48

BENCHMARK
A ¾" IRON ROD IN THE NORTH MARGIN OF E. SH 29, APPROX. 0.4 MILES EAST OF THE INTERSECTION OF E. SH 29 AND WATER VALLEY DR.

(TEXAS COORDINATE SYSTEM OF 1983, TEXAS CENTRAL ZONE)
N: 10,206,716.39
E: 3,166,725.81
ELEV.: 609.62 FEET
(NAVD88-GEOID 18)

OWNER INFORMATION
WBW SINGLE DEVELOPMENT GROUP, LLC - SERIES 103
109 W 2nd STREET, SUITE 201
GEORGETOWN, TX 78626
254-953-5353
tmckee@wbdevelopment.com

ENGINEER INFORMATION
KEITH A. CALDWELL
P.E. NO. 101956
YALGO, LLC
109 W. 2nd. St., Ste. 201
Georgetown, TX 78626

SURVEYOR INFORMATION
COREY SHANNON
R.P.L.S. NO. 5967
YALGO ENGINEERING
109 W 2nd STREET SUITE 201
GEORGETOWN, TX 78626

PRELIMINARY PLAT - TABLES
RANCHO SAN GABRIEL
WILLIAMSON COUNTY, TEXAS

Yalgo, LLC
109 W. 2nd St., Ste. 201
Georgetown, TX 78626
PH (254) 953-5353
FX (254) 953-5057

Texas Registered Engineering Firm F-10264

Texas Registered Surveying Firm 10194095

MATCH LINE SHEET 5

MATCH LINE SHEET 6

RANGER BLVD
136' ROW

WHISKEY BOAT ROAD
50' ROW

JULY DRIVE
50' ROW

BOLIVAR STREET
50' ROW

CANDY STREET
50' ROW

CALL DRIVE
50' ROW

DEETS ROAD
50' ROW

MAGGIE STREET
50' ROW

McCRAE DRIVE
50' ROW

MOUSE ROAD
50' ROW

NEWT STREET
50' ROW

PEA EYE ROAD
50' ROW

LIVERY STREET
50' ROW

AUGUSTUS ROAD
50' ROW

WOODROW STREET
50' ROW

TRACT 1
TRACT 2
TRACT 3
TRACT 4
TRACT 5
TRACT 6
TRACT 7
TRACT 8
TRACT 17
TRACT 20
TRACT 22
TRACT 50

LOCATION OF FEMA SPECIAL FLOOD HAZARD AREA ZONE "AE", BASED ON FEMA FIRM NUMBER 4891C0320F, DATED DECEMBER 20, 2019.

UTILITY EASEMENT
DOC. #

SANITARY SEWER TREATMENT PLANT
DOC. #2019015999

AMENITY CENTER LOCATION AND ENTRY MONUMENT

LOCATION OF FEMA 500 YEAR FLOODPLAIN. BASED ON FEMA FIRM NUMBER 4891C0315F, DATED DECEMBER 20, 2019.

LOCATION OF FEMA SPECIAL FLOOD HAZARD AREA ZONE "AE". BASED ON FEMA FIRM NUMBER 4891C0315F, DATED DECEMBER 20, 2019.

50' WIDE DRAINAGE EASEMENT
DOC. #2018073880

E. SH 29 CENTER

WILSON KATHRYN A & BETH N DAVIS ET AL
DOC. #2021034234
DATED 02/26/2021

NDI PARADISE OAKS AND RIVERSIDE MHC LLC
DOC. #2018006778
DATED 01/25/2018

DYER, RONALD TRAVIS & CANDACE SPRING
DOC. #2005028042
DATED 03/21/2005

DYER, JEFFREY A & NANCY
DOC. #2020007890
DATED 01/15/2020

JONAH ESTATES, AMD
BLOCK A

SHEET 7
SHEET 5
SHEET 6
THIS SHEET

REV.	DESCRIPTION	DATE	BY
2	CHANGES FOR WILCO COMMENTS REC. 03-09-22	03/24/2022	JCL
1	ORIGINAL RELEASE	01/20/2022	JCL

PROJECT NUMBER: RS00	CLIENT NAME: WBW SINGLE DEVELOPMENT GROUP, LLC - SERIES 103
	CLIENT LOCATION: GEORGETOWN, TX
APPROVED BY: KAC	
AUTHORIZED BY: WBW	

PROJECT INFORMATION

TOTAL SIZE: 339.3 ACRES
TOTAL BLOCKS: 31
TOTAL RESIDENTIAL LOTS: 1465
TOTAL NON-RESIDENTIAL: 48

BENCHMARK

A ½" IRON ROD IN THE NORTH MARGIN OF E. SH 29, APPROX. 0.4 MILES EAST OF THE INTERSECTION OF E. SH 29 AND WATER VALLEY DR.

(TEXAS COORDINATE SYSTEM OF 1983, TEXAS CENTRAL ZONE)
N: 10,206,716.39
E: 3,166,725.81
ELEV.: 609.62 FEET
(NAVD88-GEOID 18)

OWNER INFORMATION

WBW SINGLE DEVELOPMENT GROUP, LLC - SERIES 103
109 W 2nd STREET, SUITE 201
GEORGETOWN, TX 78626
254-953-5353
tmckee@wbdevelopment.com

ENGINEER INFORMATION

KEITH A. CALDWELL
P.E. NO. 101956
YALGO, LLC
109 W. 2nd. St., Ste. 201
Georgetown, TX 78626

SURVEYOR INFORMATION

COREY SHANNON
R.P.L.S. NO. 5967
YALGO ENGINEERING
109 W 2nd STREET SUITE 201
GEORGETOWN, TX 78626

GRAPHIC SCALE
0 100' 200' 300'
0 1" 2" 3"
IN FEET


PRELIMINARY PLAT
RANCHO SAN GABRIEL
WILLIAMSON COUNTY, TEXAS

Yalgo, LLC
109 W. 2nd St., Ste. 201
Georgetown, TX 78626
PH (254) 953-5353
FX (254) 953-5057

Texas Registered Engineering Firm F-10264


Texas Registered Surveying Firm 10194095

SHEET 4 OF 13

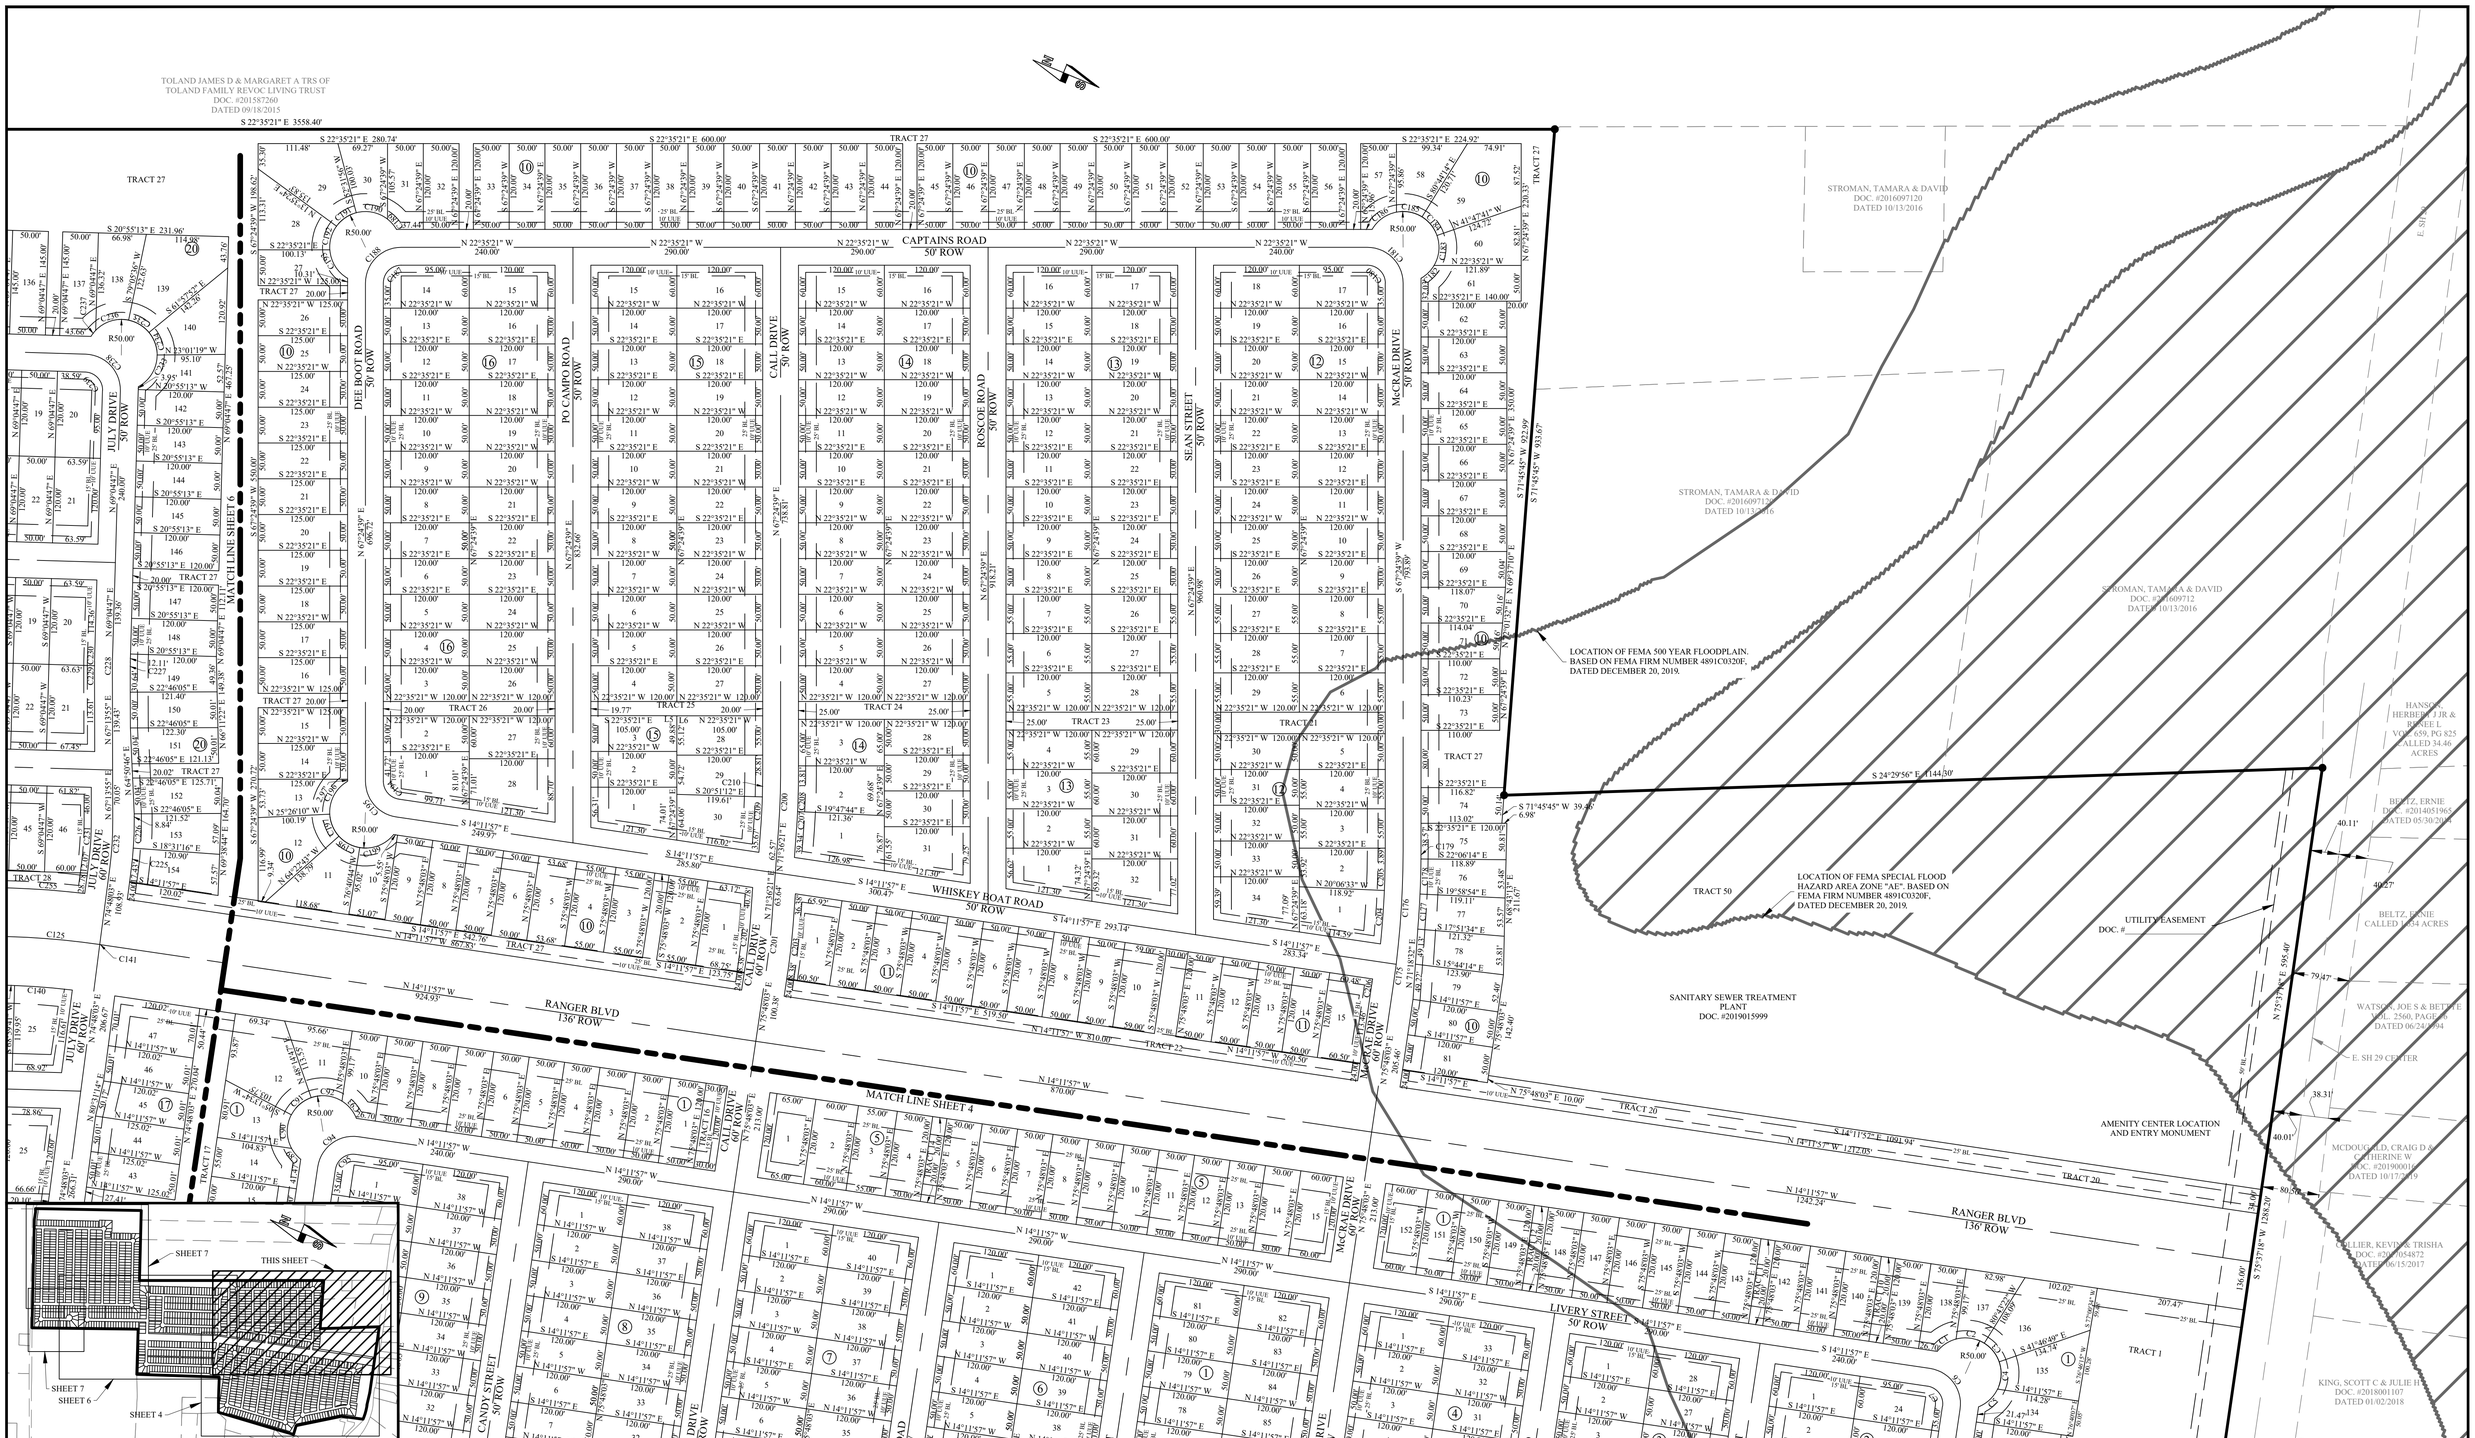
TOLAND JAMES D & MARGARET A TRS OF
TOLAND FAMILY REVOC LIVING TRUST
DOC. #2015587260
DATED 09/18/2015
S 22°35'21" E 3558.40'
TRACT 27
CAPTAINS ROAD
50' ROW
DEE BOOT ROAD
50' ROW
JULY DRIVE
50' ROW
PO CAMPO ROAD
50' ROW
CALL DRIVE
50' ROW
ROSCOE ROAD
50' ROW
SEAN STREET
50' ROW
McCRAE DRIVE
50' ROW
WHISKEY BOAT ROAD
50' ROW
RANGER BLVD
136' ROW
LIVERY STREET
50' ROW
CANDY STREET
50' ROW
MATCH LINE SHEET 6
MATCH LINE SHEET 4
THIS SHEET
SHEET 7
SHEET 6
SHEET 4
STROMAN, TAMARA & DAVID
DOC. #2016097120
DATED 10/13/2016
LOCATION OF FEMA 500 YEAR FLOODPLAIN.
BASED ON FEMA FIRM NUMBER 48491C0320F,
DATED DECEMBER 20, 2019.
S 24°29'56" E 1144.30'
S 71°45'45" W 39.46'
6.98'
TRACT 50
LOCATION OF FEMA SPECIAL FLOOD
HAZARD AREA ZONE "AE". BASED ON
FEMA FIRM NUMBER 48491C0320F,
DATED DECEMBER 20, 2019.
SANITARY SEWER TREATMENT
PLANT
DOC. #2019015999
UTILITY EASEMENT
DOC. #
AMENITY CENTER LOCATION
AND ENTRY MONUMENT
HANSON HERBERT J JR &
RONNIE L
VOL. 659, PG 825
CALLED 34.46
ACRES
BELTZ, ERNIE
DOC. #2014051965
DATED 05/30/2014
BELTZ, ERNIE
CALLED 1.034 ACRES
WATSON, JOE S & BETTYE
VOL. 2560, PAGE 19
DATED 06/24/2004
E. SH 29 CENTER
MCDOUGALD, CRAIG D &
CATHERINE W
DOC. #2019090014
DATED 10/17/2019
COLLIER, KEVIN & TRISHA
DOC. #2017054872
DATED 06/15/2017
KING, SCOTT C & JULIE H
DOC. #2018001107
DATED 01/02/2018
E. SH 29
N 67°24'39" E 6867.26'
S 71°45'45" W 933.67'
N 75°57'18" E 595.40'
S 75°57'18" W 1288.20'
N 14°11'57" W 924.93'
N 14°11'57" W 870.00'
N 14°11'57" W 867.36'
S 14°11'57" E 293.74'
S 14°11'57" E 1092.94'
N 14°11'57" W 1272.05'
S 14°11'57" E 1242.24'
TRACT 1
TRACT 20
TRACT 22
TRACT 23
TRACT 24
TRACT 25
TRACT 26
TRACT 27
TRACT 28
TRACT 17
TRACT 27
TRACT 27
TRACT 27

TOLAND JAMES D & MARGARET A TRS OF
TOLAND FAMILY REVOC LIVING TRUST
DOC. #2015857260
DATED 09/18/2015

WILSON KATHRYN A & BETH N DAVIS ET AL
DOC. #2021034234
DATED 02/26/2021

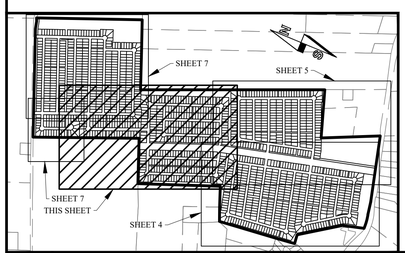

REV.	DESCRIPTION	DATE	BY
3	RANGER BLVD CENTERLINE UPDATED FOR COMMENTS REC. 04-08-22	04/11/2022	JCL
2	CHANGES FOR WILCO COMMENTS REC. 03-09-22	03/24/2022	JCL
1	ORIGINAL RELEASE	01/20/2022	JCL

PROJECT NUMBER: RS00	CLIENT NAME: WBW SINGLE DEVELOPMENT GROUP, LLC - SERIES 103
	CLIENT LOCATION: GEORGETOWN, TX
APPROVED BY: KAC	
AUTHORIZED BY: WBW	

PROJECT INFORMATION
TOTAL SIZE: 339.3 ACRES
TOTAL BLOCKS: 31
TOTAL RESIDENTIAL LOTS: 1465
TOTAL NON-RESIDENTIAL: 48

BENCHMARK
A 3/4" IRON ROD IN THE NORTH MARGIN OF E. SH 29, APPROX. 0.4 MILES EAST OF THE INTERSECTION OF E. SH 29 AND WATER VALLEY DR.

(TEXAS COORDINATE SYSTEM OF 1983, TEXAS CENTRAL ZONE)
N: 10,206,716.39
E: 3,166,725.81
ELEV.: 609.62 FEET
(NAVD88-GEOID 18)

OWNER INFORMATION
WBW SINGLE DEVELOPMENT GROUP, LLC - SERIES 103
109 W 2nd STREET, SUITE 201
GEORGETOWN, TX 78626
254-953-5353
tmckee@wbdevelopment.com

ENGINEER INFORMATION
KEITH A. CALDWELL
P.E. NO. 101956
YALGO, LLC
109 W. 2nd. St., Ste. 201
Georgetown, TX 78626

SURVEYOR INFORMATION
COREY SHANNON
R.P.L.S. NO. 5967
YALGO ENGINEERING
109 W 2nd STREET SUITE 201
GEORGETOWN, TX 78626

GRAPHIC SCALE
0 100' 200' 300'
0 1" 2" 3"
IN FEET

PRELIMINARY PLAT
RANCHO SAN GABRIEL
WILLIAMSON COUNTY, TEXAS

Yalgo, LLC
109 W. 2nd St., Ste. 201
Georgetown, TX 78626
PH (254) 953-5353
FX (254) 953-5057


Texas Registered
Engineering Firm F-10264


Texas Registered
Surveying Firm 10194095


SHEET 6 OF 13

C.O. 121 SURVEY TIE

SCALE: 1" = 50'

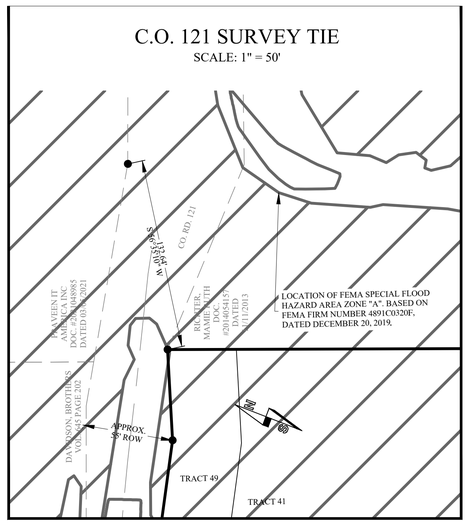

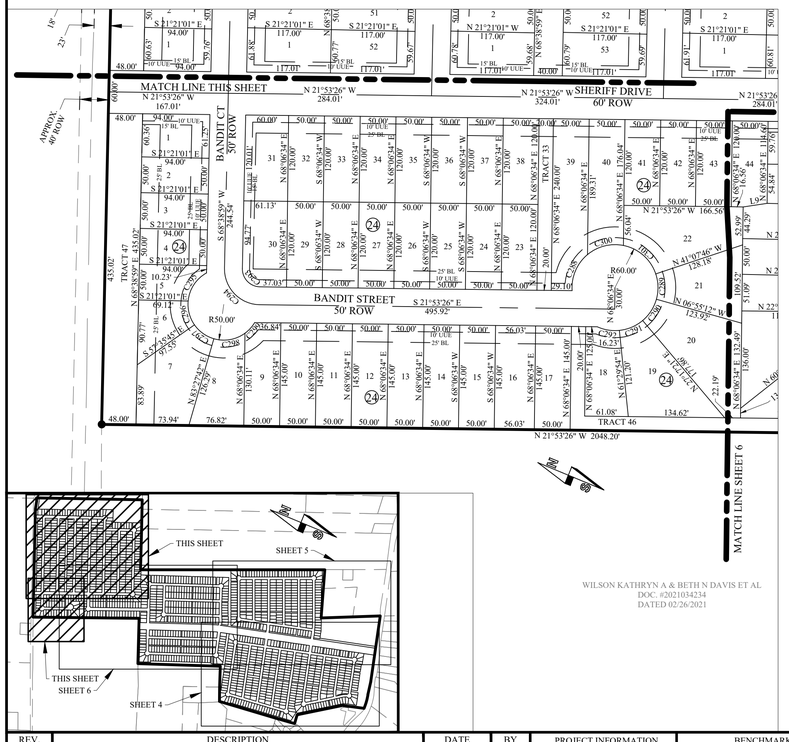

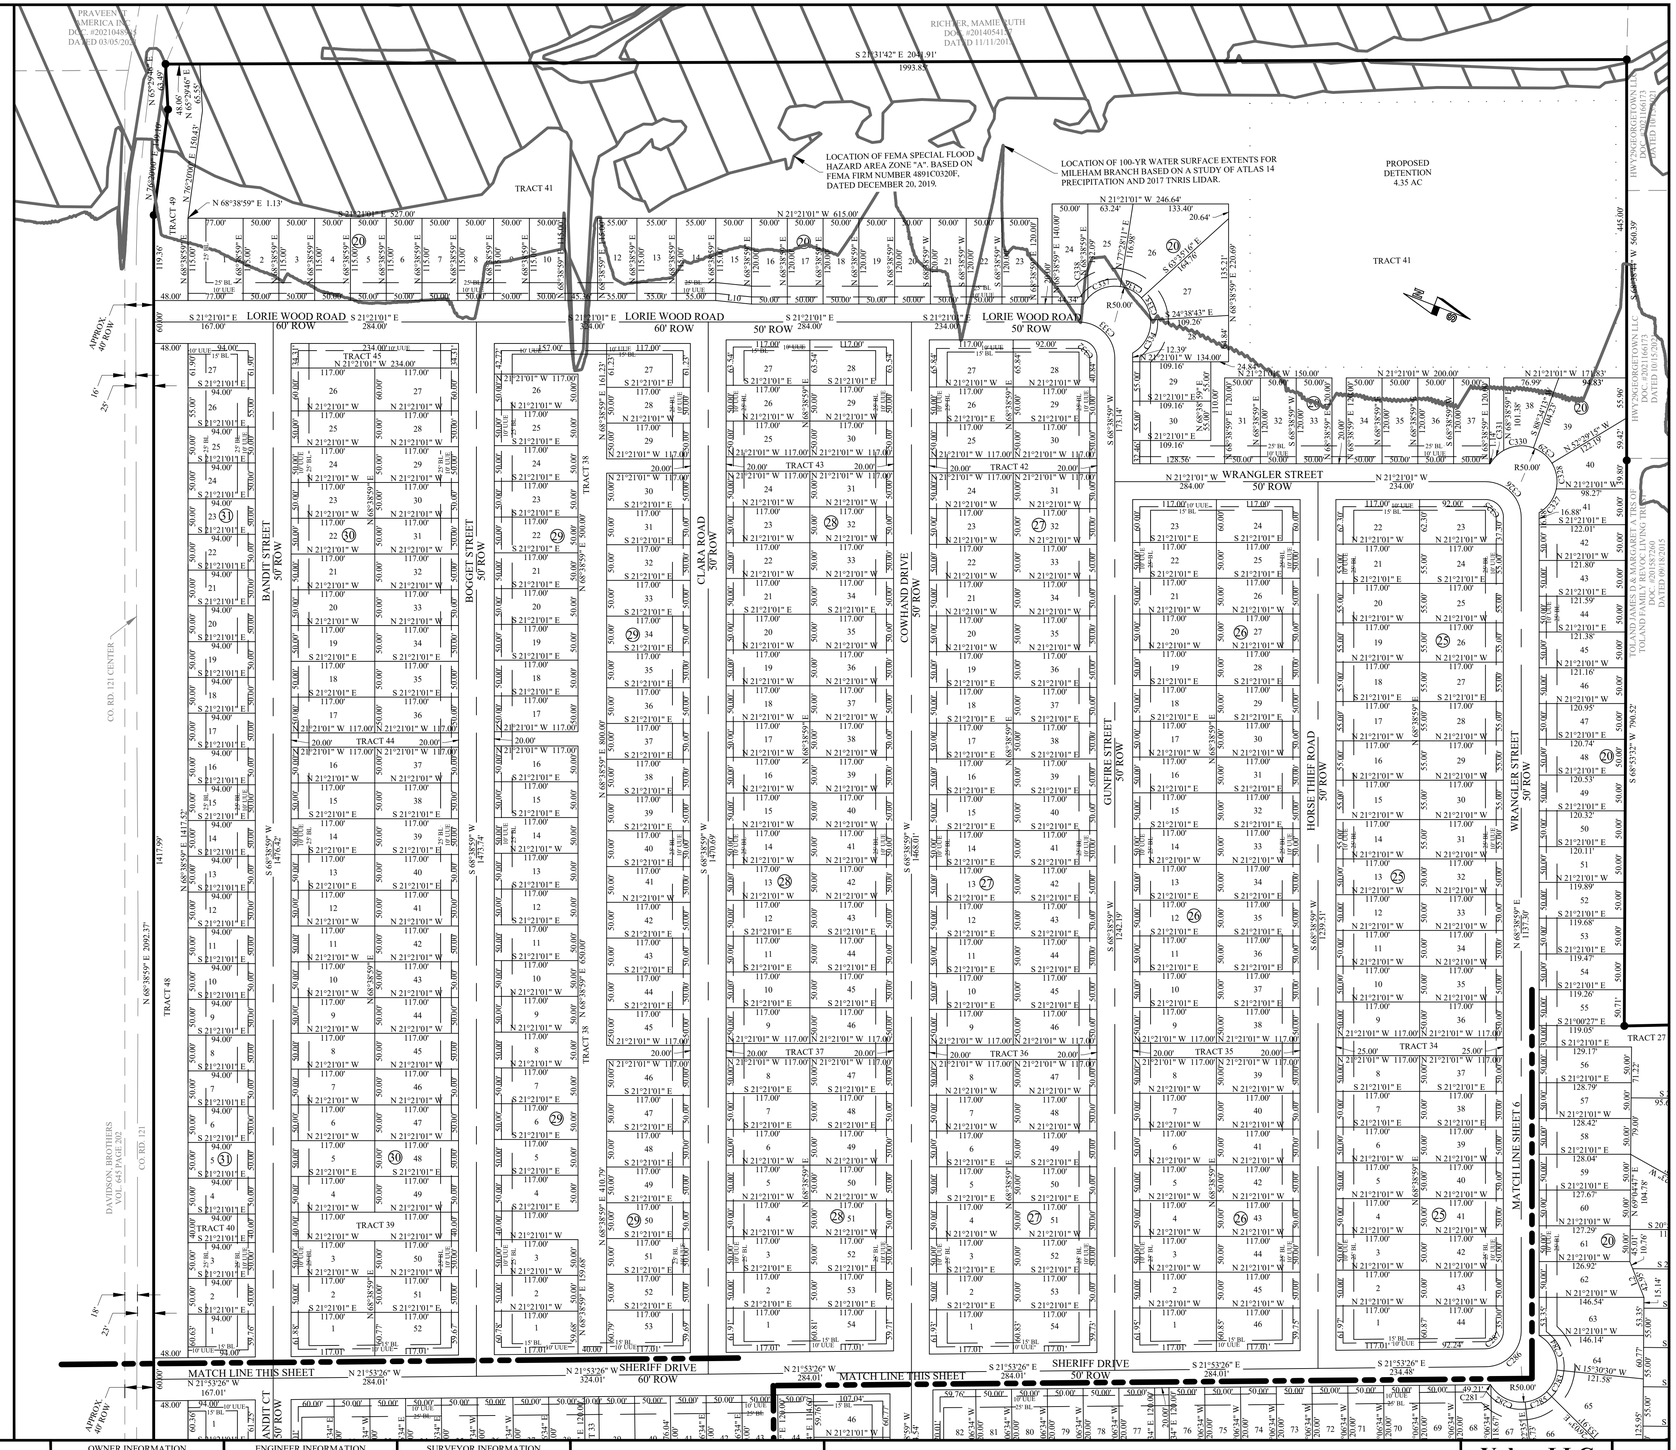

REV.	DESCRIPTION	DATE	BY
3	SHOW R.O.W. DEDICATION ON BLOCK 31	07/08/2022	JCL
2	CHANGES FOR WILCO COMMENTS REC. 03-09-22	03/24/2022	JCL
1	ORIGINAL RELEASE	01/20/2022	JCL

PROJECT NUMBER: RS00	CLIENT NAME: WBW SINGLE DEVELOPMENT GROUP, LLC - SERIES 103
APPROVED BY: KAC	CLIENT LOCATION: GEORGETOWN, TX
AUTHORIZED BY: WBW	

PROJECT INFORMATION

TOTAL SIZE: 339.3 ACRES
TOTAL BLOCKS: 31
TOTAL RESIDENTIAL LOTS: 1465
TOTAL NON-RESIDENTIAL: 48

BENCHMARK

A ½" IRON ROD IN THE NORTH MARGIN OF E. SH 29, APPROX. 0.4 MILES EAST OF THE INTERSECTION OF E. SH 29 AND WATER VALLEY DR.

(TEXAS COORDINATE SYSTEM OF 1983, TEXAS CENTRAL ZONE)
N: 10,206,716.39
E: 3,166,725.81
ELEV.: 609.62 FEET
(NAVD88-GEOID 18)

OWNER INFORMATION

WBW SINGLE DEVELOPMENT GROUP, LLC - SERIES 103
109 W 2nd STREET, SUITE 201
GEORGETOWN, TX 78626
254-953-5353
tmckee@wbdevelopment.com

ENGINEER INFORMATION

KEITH A. CALDWELL
P.E. NO. 101956
YALGO, LLC
109 W. 2nd. St., Ste. 201
Georgetown, TX 78626

SURVEYOR INFORMATION

COREY SHANNON
R.P.L.S. NO. 5967
YALGO ENGINEERING
109 W 2nd STREET SUITE 201
GEORGETOWN, TX 78626

GRAPHIC SCALE
0 100' 200' 300'
0 1" 2" 3"
IN FEET


PRELIMINARY PLAT
RANCHO SAN GABRIEL
WILLIAMSON COUNTY, TEXAS

Yalgo, LLC
109 W. 2nd St., Ste. 201
Georgetown, TX 78626
PH (254) 953-5353
FX (254) 953-5057

Texas Registered Engineering Firm F-10264

Texas Registered Surveying Firm 10194095

SHEET 7 OF 13

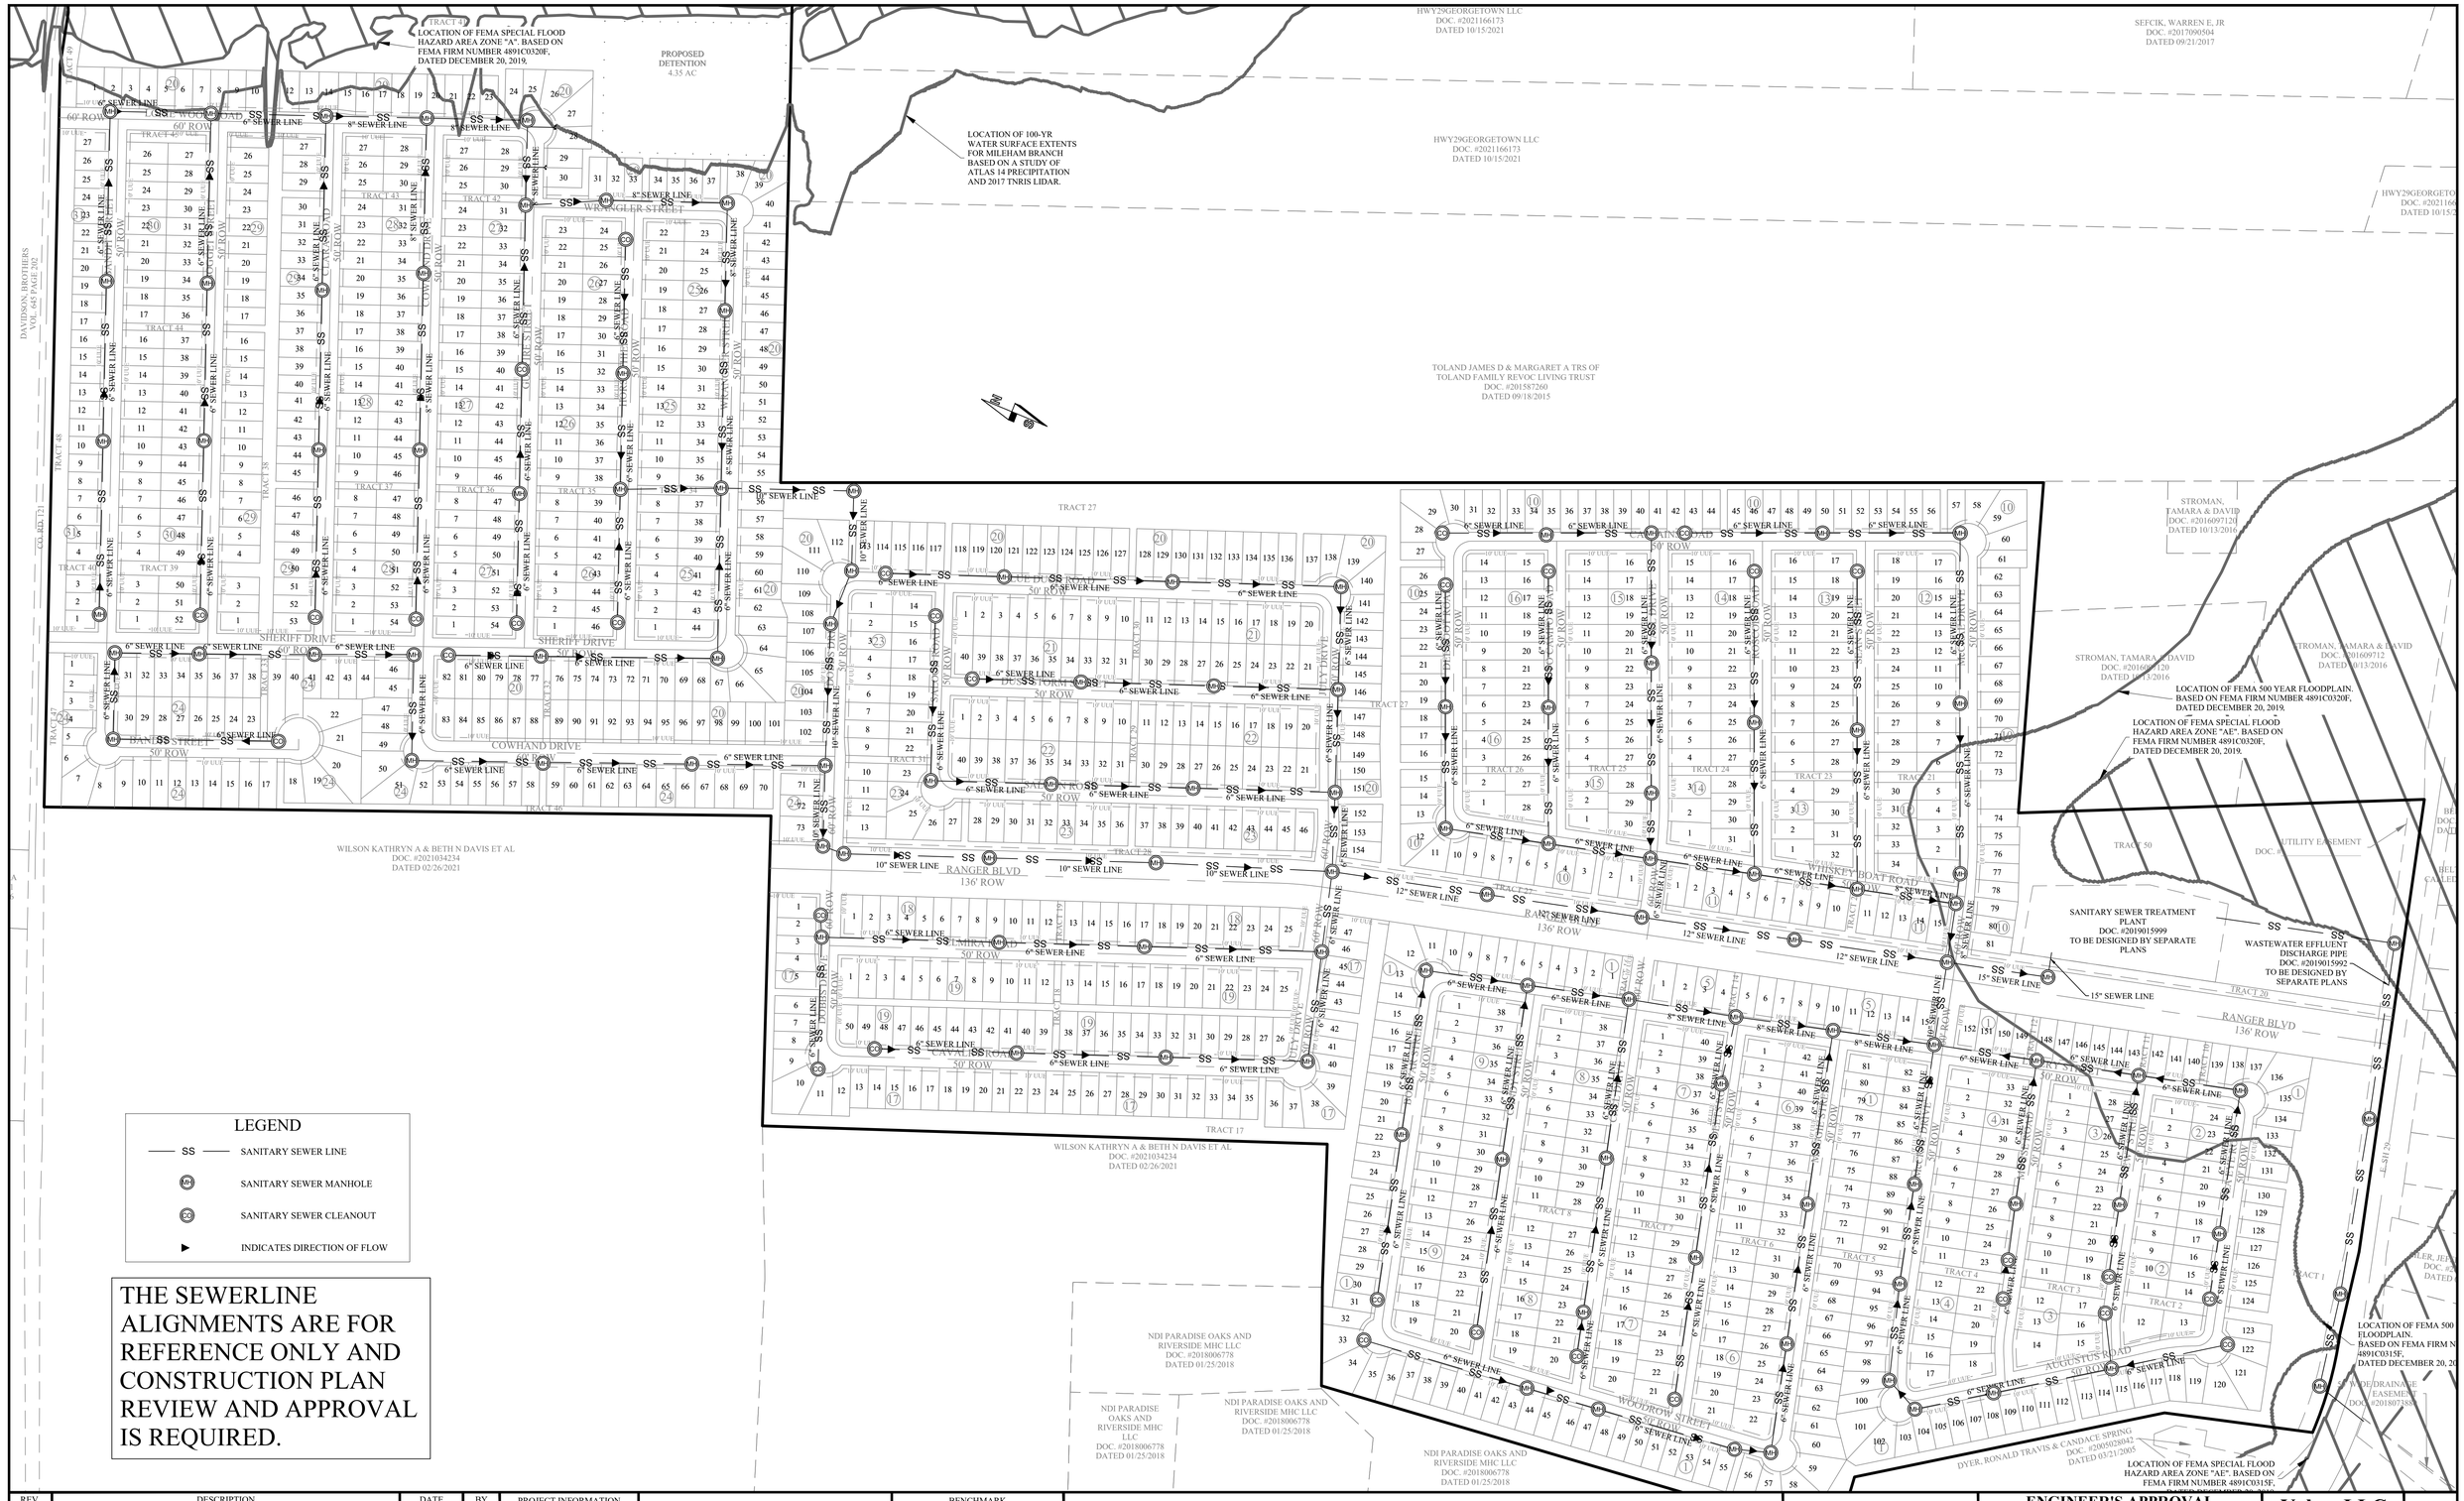

REV.	DESCRIPTION	DATE	BY
1	ORIGINAL RELEASE	01/20/2022	JCL

PROJECT NUMBER: RS00
CLIENT NAME: WBW SINGLE DEVELOPMENT GROUP, LLC - SERIES 103
CLIENT LOCATION: GEORGETOWN, TX
APPROVED BY: KAC
AUTHORIZED BY: WBW

PRINTED ON July 28, 2022

PROJECT INFORMATION

TOTAL SIZE: 339.3 ACRES
TOTAL BLOCKS: 31
TOTAL LOTS: 1465
TOTAL TRACTS: 48

GRAPHIC SCALE
0 200' 400' 600'
0 1" 2" 3"
IN FEET

BENCHMARK

A ½" IRON ROD IN THE NORTH MARGIN OF E. SH 29, APPROX. 0.4 MILES EAST OF THE INTERSECTION OF E. SH 29 AND WATER VALLEY DR.

(TEXAS COORDINATE SYSTEM OF 1983, TEXAS CENTRAL ZONE)
N: 10,206,716.39
E: 3,166,725.81
ELEV.: 609.62 FEET
(NAVD88-GEOID 18)

SANITARY SEWER LAYOUT
RANCHO SAN GABRIEL
WILLIAMSON COUNTY, TEXAS

ENGINEER'S APPROVAL

THIS DOCUMENT IS RELEASED FOR THE PURPOSE OF REVIEW UNDER THE AUTHORITY OF KEITH A. CALDWELL, P.E. 101956ON 07/08/2022. IT IS NOT TO BE USED FOR CONSTRUCTION PURPOSES.

Yalgo, LLC
109 W. 2nd. St., Ste. 201
Georgetown, TX 78626
PH (254) 953-5353
FX (254) 953-5057

Texas Registered Engineering Firm F-10264

Texas Registered Surveying Firm 10194095

SHEET 8 OF 13

THE WATERLINE ALIGNMENTS ARE FOR REFERENCE ONLY AND CONSTRUCTION PLAN REVIEW AND APPROVAL IS REQUIRED.

LOCATION OF FEMA SPECIAL FLOOD HAZARD AREA ZONE "A". BASED ON FEMA FIRM NUMBER 4891C0320F, DATED DECEMBER 20, 2019.

PROPOSED DETENTION 4.35 AC

LOCATION OF 100-YR WATER SURFACE EXTENTS FOR MILEHAM BRANCH BASED ON A STUDY OF ATLAS 14 PRECIPITATION AND 2017 TNRIS LIDAR.

DOC. #2021166173 DATED 10/15/2021

HWY29GEORGETOWN LLC DOC. #2021166173 DATED 10/15/2021

SEFCIK, WARREN E. JR

TOLAND JAMES D & MARGARET A TRS OF TOLAND FAMILY REVOC LIVING TRUST DOC. #2015872260 DATED 09/18/2015

DAVIDSON, BROTHERS VOL. 645 PAGE 202

WILSON KATHRYN A & BETH N DAVIS ET AL DOC. #2021034234 DATED 02/26/2021

NDI PARADISE OAKS AND RIVERSIDE MHC LLC DOC. #2018006778 DATED 01/25/2018

STROMAN, TAMARA & DAVID DOC. #2016097120 DATED 10/13/2016

LOCATION OF FEMA 500 YEAR FLOODPLAIN. BASED ON FEMA FIRM NUMBER 4891C0315F, DATED DECEMBER 20, 2019.

LOCATION OF FEMA SPECIAL FLOOD HAZARD AREA ZONE "AE". BASED ON FEMA FIRM NUMBER 4891C0315F, DATED DECEMBER 20, 2019.

DYER, RONALD TRAVIS & CANDACE SPRING DOC. #2005028042 DATED 03/21/2005

TEXAS COMMISSION ON ENVIRONMENTAL QUALITY WATER DISTRIBUTION SYSTEM GENERAL CONSTRUCTION NOTES

1. This water distribution system must be constructed in accordance with the current Texas Commission on Environmental Quality (TCEQ) Rules and Regulations for Public Water Systems 30 Texas Administrative Code (TAC) Chapter 290 Subchapter D. When conflicts are noted with local standards, the more stringent requirement shall be applied. At a minimum, construction for public water systems must always meet TCEQ's "Rules and Regulations for Public Water Systems."
2. All newly installed pipes and related products must conform to American National Standards Institute (ANSI)/NSF International Standard 61 and must be certified by an organization accredited by ANSI [§290.44(a)(1)].
3. Plastic pipe for use in public water systems must bear the NSF International Seal of Approval (NSF-pw) and have an ASTM design pressure rating of at least 150 psi or a standard dimension ratio of 26 or less [§290.44(a)(2)].
4. No pipe which has been used for any purpose other than the conveyance of drinking water shall be accepted or relocated for use in any public drinking water supply [§290.44(a)(3)].
5. All water line crossings of wastewater mains shall be perpendicular [§290.44(e)(4)(B)].
6. Water transmission and distribution lines shall be installed in accordance with the manufacturer's instructions. However, the top of the water line must be located below the frost line and in no case shall the top of the water line be less than 24 inches below ground surface [§290.44(a)(4)].
7. The maximum allowable lead content of pipes, pipe fittings, plumbing fittings, and fixtures is 0.25 percent [§290.44(b)].
8. The contractor shall install appropriate air release devices with vent openings to the atmosphere covered with 16-mesh or finer, corrosion resistant screening material or an acceptable equivalent [§290.44(d)(1)].
9. The contractor shall not place the pipe in water or where it can be flooded with water or sewage during its storage or installation [§290.44(f)(1)].
10. When waterlines are laid under any flowing or intermittent stream or semi-permanent body of water the waterline shall be installed in a separate watertight pipe encasement. Valves must be provided on each side of the crossing with facilities to allow the underwater portion of the system to be isolated and tested [§290.44(f)(2)].
11. Pursuant to 30 TAC §290.44(a)(5), the hydrostatic leakage rate shall not exceed the amount allowed or recommended by the most current AWWA formulas for PVC pipe, cast iron and ductile iron pipe. Include the formulas in the notes on the plans.

- The hydrostatic leakage rate for polyvinyl chloride (PVC) pipe and appurtenances shall not exceed the amount allowed or recommended by formulas in America Water Works Association (AWWA) C-605 as required in 30 TAC §290.44(a)(5). Please ensure that the formula for this calculation is correct and most current formula is in use;

  Q = (LD√P)/148,000

  Where:
  - Q = the quantity of makeup water in gallons per hour,
  - L = the length of the pipe section being tested, in feet,
  - D = the nominal diameter of the pipe in inches, and
  - P = the average test pressure during the hydrostatic test in pounds per square inch (psi).

- The hydrostatic leakage rate for ductile iron (DI) pipe and appurtenances shall not exceed the amount allowed or recommended by formulas in America Water Works Association (AWWA) C-600 as required in 30 TAC §290.44(a)(5). Please ensure that the formula for this calculation is correct and most current formula is in use;

  L = (SD√P)/148,000

  Where:
  - L = the quantity of makeup water in gallons per hour,
  - S = the length of the pipe section being tested, in feet,
  - D = the nominal diameter of the pipe in inches, and
  - P = the average test pressure during the hydrostatic test in pounds per square inch (psi).

12. The contractor shall maintain a minimum separation distance in all directions of nine feet between the proposed waterline and wastewater collection facilities including manholes. If this distance cannot be maintained, the contractor must immediately notify the project engineer for further direction. Separation distances, installation methods, and materials utilized must meet §290.44(e)(1)-(4).
13. The separation distance from a potable waterline to a wastewater main or lateral manhole or cleanout shall be a minimum of nine feet. Where the nine-foot separation distance cannot be achieved, the potable waterline shall be encased in a joint of at least 150 psi pressure class pipe at least 18 feet long and two nominal sizes larger than the new conveyance. The space around the carrier pipe shall be supported at five-foot intervals with spacers or be filled to the springline with washed sand. The encasement pipe shall be centered on the crossing and both ends sealed with cement grout or manufactured sealant [§290.44(e)(5)].
14. Fire hydrants shall not be installed within nine feet vertically or horizontally of any wastewater line, wastewater lateral, or wastewater service line regardless of construction [§290.44(e)(6)].
15. Suction mains to pumping equipment shall not cross wastewater mains, wastewater laterals, or wastewater service lines. Raw water supply lines shall not be installed within five feet of any tile or concrete wastewater main, wastewater lateral, or wastewater service line [§290.44(e)(7)].
16. Waterlines shall not be installed closer than ten feet to septic tank drainfields [§290.44(e)(8)].
17. The contractor shall disinfect the new waterlines in accordance with AWWA Standard C651-14 or most recent, then flush and sample the lines before being placed into service. Samples shall be collected for microbiological analysis to check the effectiveness of the disinfection procedure which shall be repeated if contamination persists. A minimum of one sample for each 1,000 feet of completed waterline will be required or at the next available sampling point beyond 1,000 feet as designated by the design engineer [§290.44(f)(3)].
18. Dechlorination of disinfecting water shall be in strict accordance with current AWWA Standard C655-09 or most recent.

GENERAL NOTES:

1. ALL WORK DETAILED ON THESE PLANS SHALL BE CONSTRUCTED TO THE SATISFACTION OF THE DIRECTOR OF PUBLIC WORKS IN ACCORDANCE WITH THE STANDARD CONSTRUCTION SPECIFICATIONS AND REGULATIONS OF THE CITY OF TEMPLE, UNLESS OTHERWISE NOTED.
2. CONTRACTOR SHALL COMPLY WITH ALL CURRENT O.S.H.A. REQUIREMENTS REGARDING TRENCH SAFETY AND SHORING. IT IS THE CONTRACTOR'S RESPONSIBILITY TO DRAFT AND ADHERE TO A TRENCH SAFETY PLAN.
3. CONSTRUCTION SHALL BE IN ACCORDANCE WITH ALL T.C.E.Q. RULES AND REGULATIONS IN CHAPTER 290 OF PUBLIC DRINKING WATER IN THE TEXAS ADMINISTRATION CODE, MANUFACTURERS RECOMMENDATIONS AND GENERAL INDUSTRY PRACTICES.
4. THE PROPOSED WATERLINES SHALL BE PVC WATER PIPE AND SHALL MEET THE REQUIREMENTS OF AWWA STANDARD FOR POLYVINYL CHLORIDE (PVC) PRESSURE PIPE FOR WATER, AWWA STANDARD C900, WITH CAST-IRON OUTSIDE DIMENSIONS. THE PIPE WILL BE CLASS 150 (DR-18).
5. ALL WATER MAINS MUST BE 42" BELOW FINISHED GRADE.
6. ALL WATER LINES SHOWN ARE PROPOSED UNLESS OTHERWISE NOTED.

REV.	DESCRIPTION	DATE	BY
1	ORIGINAL RELEASE	01/20/2022	JCL

PROJECT INFORMATION

TOTAL SIZE: 339.3 ACRES
TOTAL BLOCKS: 31
TOTAL LOTS: 1465
TOTAL TRACTS: 48

GRAPHIC SCALE

0 200' 400' 600'
0 1" 2" 3"
IN FEET

BENCHMARK

A 3/4" IRON ROD IN THE NORTH MARGIN OF E. SH 29, APPROX. 0.4 MILES EAST OF THE INTERSECTION OF E. SH 29 AND WATER VALLEY DR.

(TEXAS COORDINATE SYSTEM OF 1983, TEXAS CENTRAL ZONE)
N: 10,206,716.39
E: 3,166,725.81
ELEV.: 609.62 FEET
(NAVD88-GEOID 18)

WATER LAYOUT
RANCHO SAN GABRIEL
WILLIAMSON COUNTY, TEXAS

ENGINEER'S APPROVAL

THIS DOCUMENT IS RELEASED FOR THE PURPOSE OF REVIEW UNDER THE AUTHORITY OF KEITH A. CALDWELL, P.E. 101956 ON 07/08/2022. IT IS NOT TO BE USED FOR CONSTRUCTION PURPOSES.

Yalgo, LLC
109 W. 2nd. St., Ste. 201
Georgetown, TX 78626
PH (254) 953-5353
FX (254) 953-5057

Texas Registered Engineering Firm F-10264

Texas Registered Surveying Firm 10194095

SHEET 9 OF 13

PROJECT NUMBER: RS00	CLIENT NAME: WBW SINGLE DEVELOPMENT GROUP, LLC - SERIES 103
	CLIENT LOCATION: GEORGETOWN, TX
APPROVED BY: KAC	
AUTHORIZED BY: WBW	

PRINTED ON July 28, 2022

TRACT 49
LOCATION OF FEMA SPECIAL FLOOD HAZARD AREA ZONE "A". BASED ON FEMA FIRM NUMBER 4891C0320F, DATED DECEMBER 20, 2019.

PROPOSED DETENTION 4.35 AC

LOCATION OF 100-YR WATER SURFACE EXTENTS FOR MILEHAM BRANCH BASED ON A STUDY OF ATLAS 14 PRECIPITATION AND 2017 TNRIS LIDAR.

HWY29GEORGETOWN LLC
DOC. #2021166173
DATED 10/15/2021

SEFCIK, WARREN E, JR
DOC: #2017090504
DATED 09/21/2017

HWY29GEORGETOWN LLC
DOC. #2021166173
DATED 10/15/2021

HWY29GEORGETO
DOC. #2021166
DATED 10/15/2

TOLAND JAMES D & MARGARET A TRS OF
TOLAND FAMILY REVOC LIVING TRUST
DOC. #201587260
DATED 09/18/2015

DAVIDSON, BROTHERS
VOL. 645 PAGE 202

CO. RD. 72

LORIE WOOD ROAD
60' ROW

BANDIT STREET
50' ROW

BOGGIE STREET
50' ROW

CL AREA ROAD
50' ROW

COWHAND DRIVE
50' ROW

GUNFIRE STREET
50' ROW

HORSE THIEF ROAD
50' ROW

WRANGLER STREET
50' ROW

SHERIFF DRIVE
60' ROW

BANDIT STREET
50' ROW

COWHAND DRIVE
60' ROW

SHERIFF DRIVE
50' ROW

TRACT 27

BLUE DUCK ROAD
50' ROW

DUST STORM STREET
50' ROW

SALOON ROAD
50' ROW

DOBBS DRIVE
50' ROW

SALOON ROAD
50' ROW

JUSTY LANE
50' ROW

RANGER BLVD
136' ROW

ELMIRA ROAD
50' ROW

CAVALRY ROAD
50' ROW

DOBBS DRIVE
50' ROW

JACK C ROAD
50' ROW

CUTTY HAWK DRIVE
50' ROW

60' ROW

TRACT 17

WILSON KATHRYN A & BETH N DAVIS ET AL
DOC. #2021034234
DATED 02/26/2021

WILSON KATHRYN A & BETH N DAVIS ET AL
DOC. #2021034234
DATED 02/26/2021

NDI PARADISE OAKS AND
RIVERSIDE MHC LLC
DOC. #2018006778
DATED 01/25/2018

NDI PARADISE OAKS AND
RIVERSIDE MHC
LLC
DOC. #2018006778
DATED 01/25/2018

NDI PARADISE OAKS AND
RIVERSIDE MHC LLC
DOC. #2018006778
DATED 01/25/2018

NDI PARADISE OAKS AND
RIVERSIDE MHC LLC
DOC. #2018006778
DATED 01/25/2018

CAPTAINS ROAD
50' ROW

DEEP WATER ROAD
50' ROW

PO C AMPO ROAD
50' ROW

CAVE DRIVE
50' ROW

ROSCOE ROAD
50' ROW

SEAN STREET
50' ROW

MACHADO ROAD
50' ROW

WHISKEY BOAT ROAD
50' ROW

RANGER BLVD
136' ROW

CANDY STREET
50' ROW

CAVE DRIVE
50' ROW

DEES ROAD
50' ROW

MACHADO STREET
50' ROW

MACHADO DRIVE
50' ROW

MOUSE ROAD
50' ROW

WEST STREET
50' ROW

PEAVEY ROAD
50' ROW

LIVERY STREET
50' ROW

JUSTUS ROAD
50' ROW

BOLIVAR STREET
50' ROW

STROMAN, TAMARA & DAVID
DOC. #2016097120
DATED 10/13/2016

STROMAN, TAMARA & DAVID
DOC. #2016097120
DATED 10/13/2016

STROMAN, TAMARA & DAVID
DOC. #2016097120
DATED 10/13/2016

LOCATION OF FEMA 500 YEAR FLOODPLAIN. BASED ON FEMA FIRM NUMBER 4891C0320F, DATED DECEMBER 20, 2019.

LOCATION OF FEMA SPECIAL FLOOD HAZARD AREA ZONE "AE". BASED ON FEMA FIRM NUMBER 4891C0320F, DATED DECEMBER 20, 2019.

TRACT 50

DOC. # UTILITY EASEMENT

TRACT 20

TRACT 1

TRACT 2

TRACT 3

TRACT 4

TRACT 5

TRACT 6

TRACT 7

TRACT 8

TRACT 21

TRACT 22

TRACT 23

TRACT 24

TRACT 25

TRACT 26

TRACT 27

TRACT 28

TRACT 29

TRACT 30

TRACT 31

TRACT 32

TRACT 33

TRACT 34

TRACT 35

TRACT 36

TRACT 37

TRACT 38

TRACT 39

TRACT 40

TRACT 41

TRACT 42

TRACT 43

TRACT 44

TRACT 45

TRACT 46

TRACT 47

TRACT 48

TRACT 49

LOCATION OF FEMA 500 YEAR FLOODPLAIN. BASED ON FEMA FIRM NUMBER 4891C0315F, DATED DECEMBER 20, 20

DRAINAGE EASEMENT
DOC. #2018073

DYER, RONALD TRAVIS & CANDACE SPRING
DOC. #2005028042
DATED 03/21/2005

LOCATION OF FEMA SPECIAL FLOOD HAZARD AREA ZONE "AE". BASED ON FEMA FIRM NUMBER 4891C0315F,

E SH 29

LEGEND

MB — CLUSTER MAILBOX LOCATION

THE MAILBOX LOCATIONS ARE FOR REFERENCE ONLY AND CONSTRUCTION PLAN REVIEW AND APPROVAL IS REQUIRED.

REV.	DESCRIPTION	DATE	BY
1	ORIGINAL RELEASE	01/20/2022	JCL

PROJECT NUMBER: RS00
CLIENT NAME: WBW SINGLE DEVELOPMENT GROUP, LLC - SERIES 103
CLIENT LOCATION: GEORGETOWN, TX
APPROVED BY: KAC
AUTHORIZED BY: WBW

PRINTED ON July 28, 2022

PROJECT INFORMATION

TOTAL SIZE: 339.3 ACRES
TOTAL BLOCKS: 31
TOTAL LOTS: 1465
TOTAL TRACTS: 48

GRAPHIC SCALE
0 200' 400' 600'
0 1" 2" 3"
IN FEET

BENCHMARK

A 3/4" IRON ROD IN THE NORTH MARGIN OF E. SH 29, APPROX. 0.4 MILES EAST OF THE INTERSECTION OF E. SH 29 AND WATER VALLEY DR.

(TEXAS COORDINATE SYSTEM OF 1983, TEXAS CENTRAL ZONE)
N: 10,206,716.39
E: 3,166,725.81
ELEV.: 609.62 FEET
(NAVD88-GEOID 18)

MAILBOX LAYOUT
RANCHO SAN GABRIEL
WILLIAMSON COUNTY, TEXAS

ENGINEER'S APPROVAL


THIS DOCUMENT IS RELEASED FOR THE PURPOSE OF REVIEW UNDER THE AUTHORITY OF KEITH A. CALDWELL, P.E. 1019560N 07/08/2022. IT IS NOT TO BE USED FOR CONSTRUCTION PURPOSES.

Yalgo, LLC
109 W. 2nd. St., Ste. 201
Georgetown, TX 78626
PH (254) 953-5353
FX (254) 953-5057

Texas Registered
Engineering Firm F-10264

Texas Registered
Surveying Firm 10194095

SHEET 10 OF 13

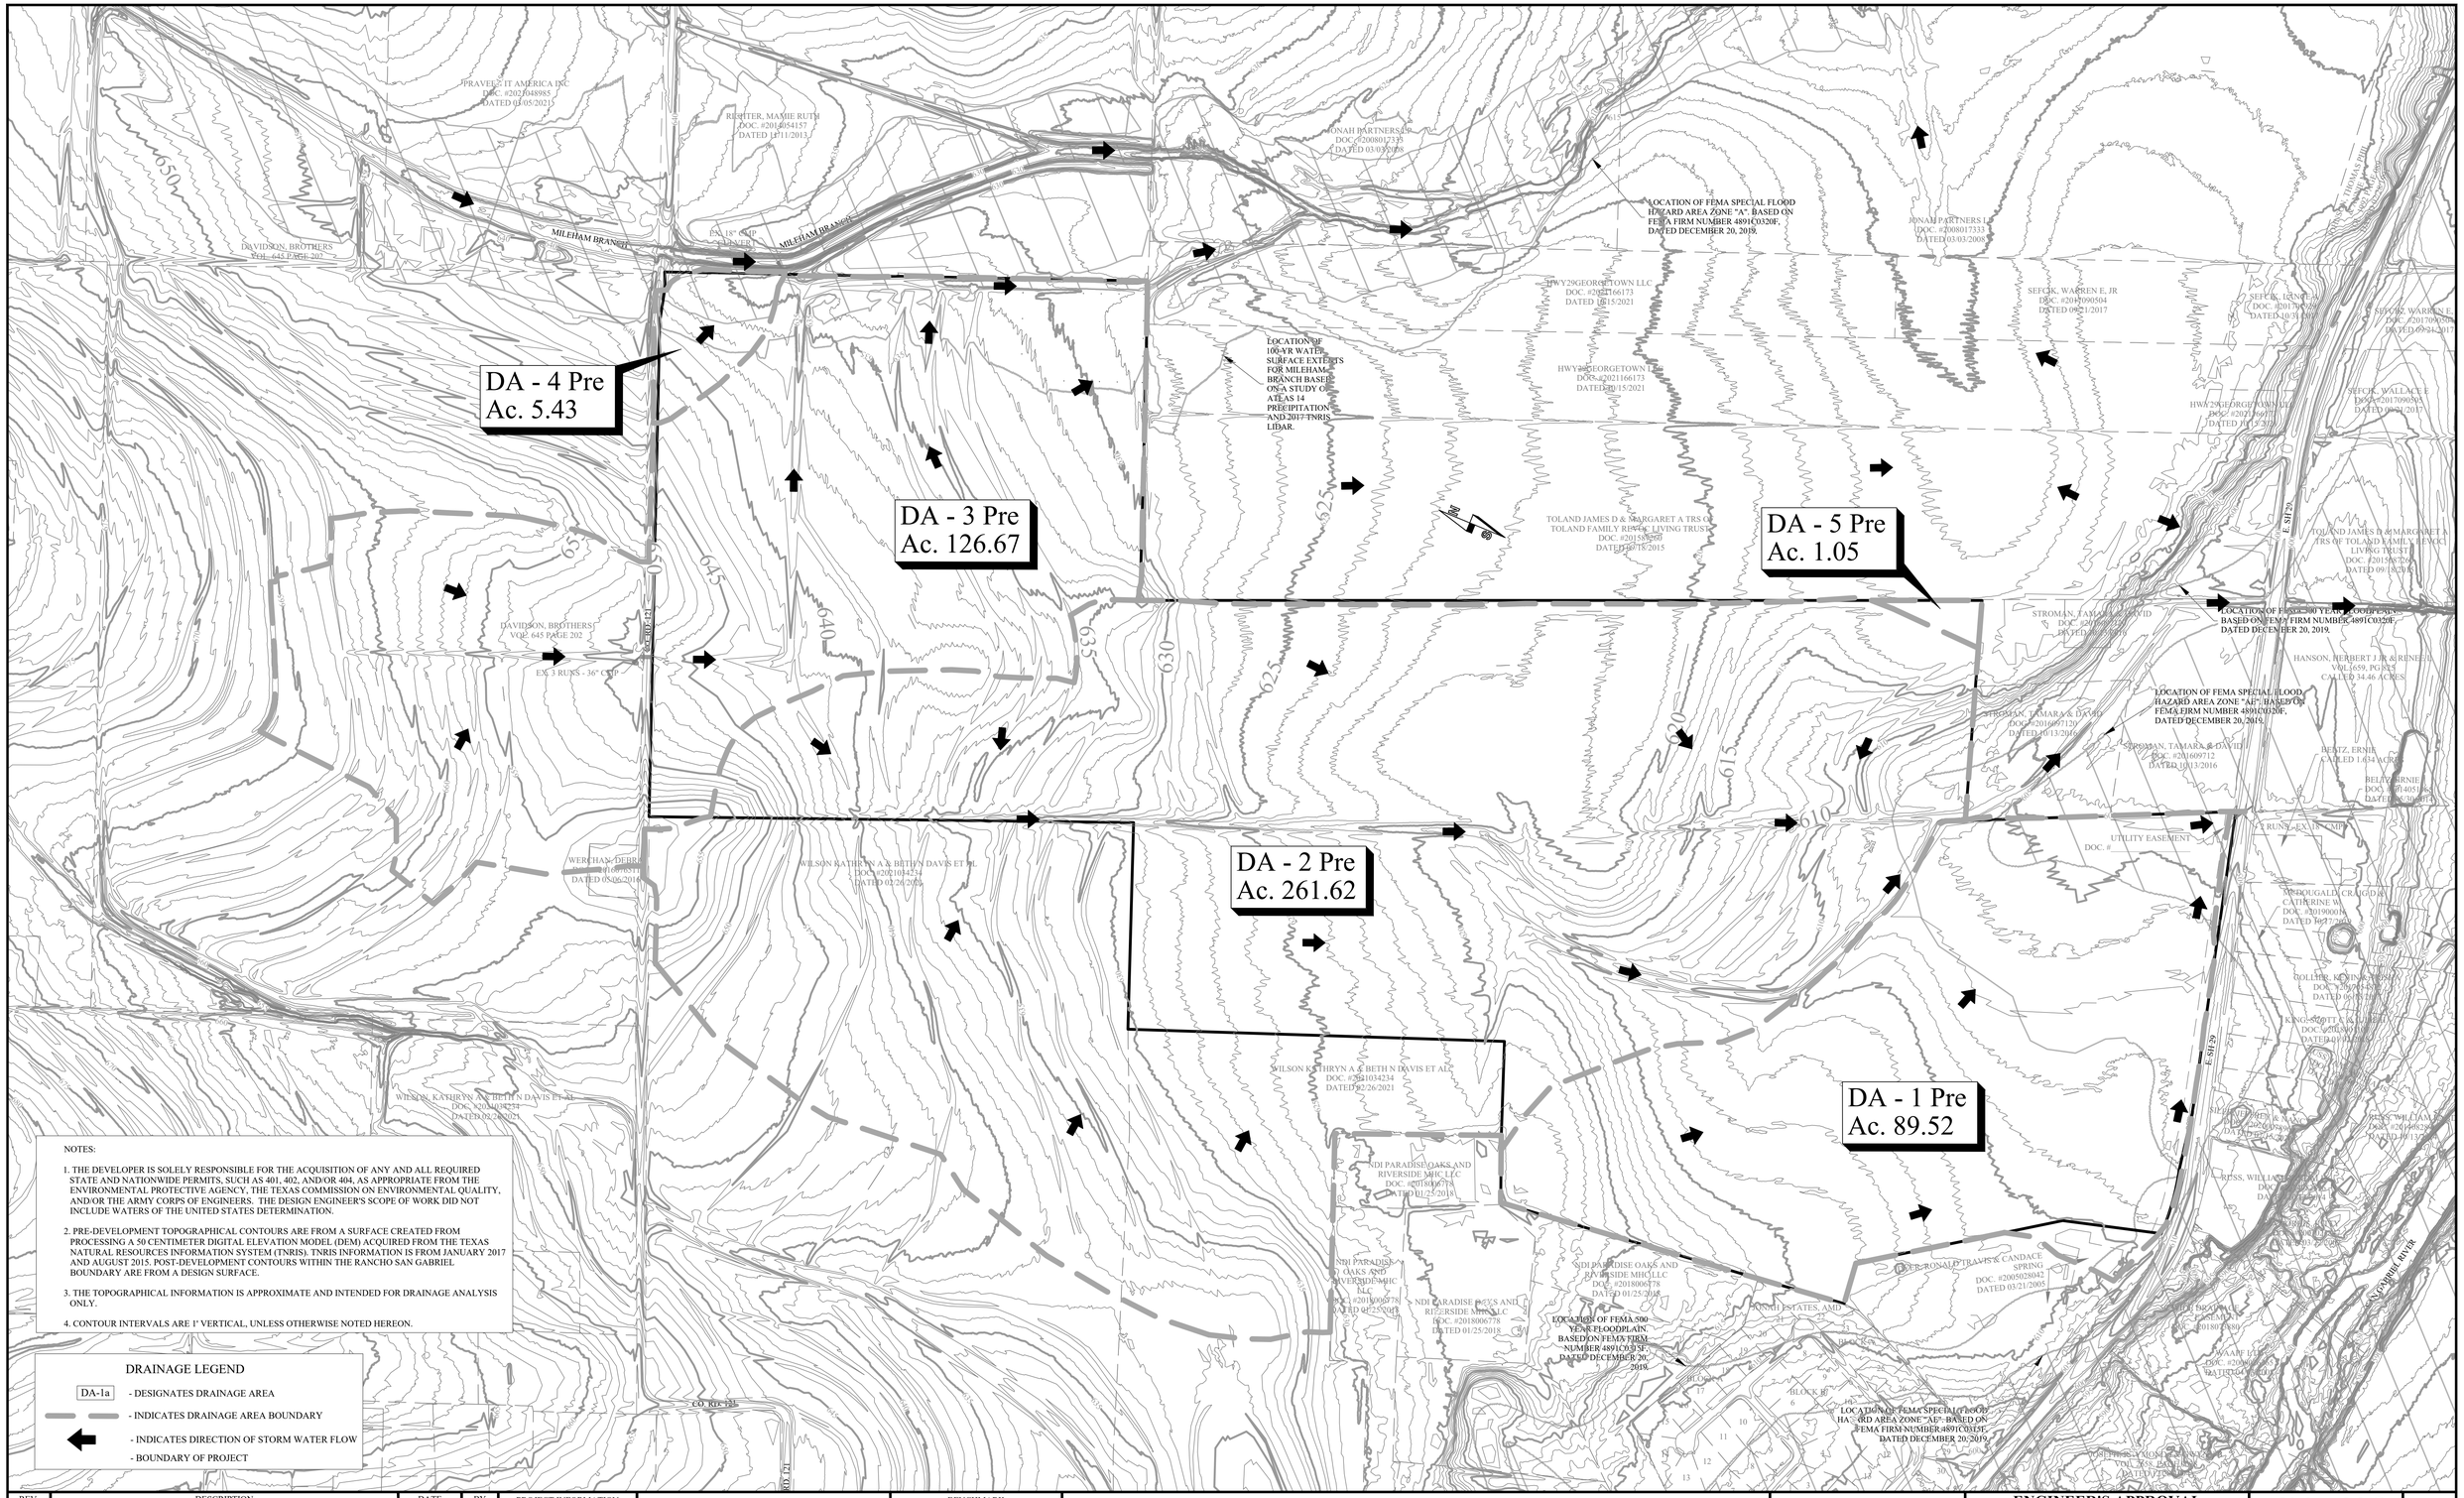

NOTES:

1. THE DEVELOPER IS SOLELY RESPONSIBLE FOR THE ACQUISITION OF ANY AND ALL REQUIRED STATE AND NATIONWIDE PERMITS, SUCH AS 401, 402, AND/OR 404, AS APPROPRIATE FROM THE ENVIRONMENTAL PROTECTIVE AGENCY, THE TEXAS COMMISSION ON ENVIRONMENTAL QUALITY, AND/OR THE ARMY CORPS OF ENGINEERS. THE DESIGN ENGINEER'S SCOPE OF WORK DID NOT INCLUDE WATERS OF THE UNITED STATES DETERMINATION.

2. PRE-DEVELOPMENT TOPOGRAPHICAL CONTOURS ARE FROM A SURFACE CREATED FROM PROCESSING A 50 CENTIMETER DIGITAL ELEVATION MODEL (DEM) ACQUIRED FROM THE TEXAS NATURAL RESOURCES INFORMATION SYSTEM (TNRIS). TNRIS INFORMATION IS FROM JANUARY 2017 AND AUGUST 2015. POST-DEVELOPMENT CONTOURS WITHIN THE RANCHO SAN GABRIEL BOUNDARY ARE FROM A DESIGN SURFACE.

3. THE TOPOGRAPHICAL INFORMATION IS APPROXIMATE AND INTENDED FOR DRAINAGE ANALYSIS ONLY.

4. CONTOUR INTERVALS ARE 1' VERTICAL, UNLESS OTHERWISE NOTED HEREON.

DRAINAGE LEGEND

DA-1a - DESIGNATES DRAINAGE AREA

- INDICATES DRAINAGE AREA BOUNDARY

- INDICATES DIRECTION OF STORM WATER FLOW

- BOUNDARY OF PROJECT

REV.	DESCRIPTION	DATE	BY
1	ORIGINAL RELEASE	01/20/2022	JCL

PROJECT NUMBER: RS00	CLIENT NAME: WBW SINGLE DEVELOPMENT GROUP, LLC - SERIES 103
	CLIENT LOCATION: GEORGETOWN, TX
APPROVED BY: KAC	
AUTHORIZED BY: WBW	

PROJECT INFORMATION

TOTAL SIZE: 339.3 ACRES
TOTAL BLOCKS: 31
TOTAL LOTS: 1465
TOTAL TRACTS: 48

GRAPHIC SCALE

0 300' 600' 900'
0 1" 2" 3"
IN FEET

BENCHMARK

A ½" IRON ROD IN THE NORTH MARGIN OF E. SH 29, APPROX. 0.4 MILES EAST OF THE INTERSECTION OF E. SH 29 AND WATER VALLEY DR.

(TEXAS COORDINATE SYSTEM OF 1983, TEXAS CENTRAL ZONE)
N: 10,206,716.39
E: 3,166,725.81
ELEV.: 609.62 FEET
(NAVD88-GEOID 18)

PRE-DRAINAGE
RANCHO SAN GABRIEL
WILLIAMSON COUNTY, TEXAS

ENGINEER'S APPROVAL

THIS DOCUMENT IS RELEASED FOR THE PURPOSE OF REVIEW UNDER THE AUTHORITY OF KEITH A. CALDWELL, P.E. 101956 ON 07/08/2022. IT IS NOT TO BE USED FOR CONSTRUCTION PURPOSES.


Yalgo, LLC
109 W. 2nd. St., Ste. 201
Georgetown, TX 78626
PH (254) 953-5353
FX (254) 953-5057

Texas Registered Engineering Firm F-10264

Texas Registered Surveying Firm 10194095

SHEET 11 OF 13

PRINTED ON July 28, 2022

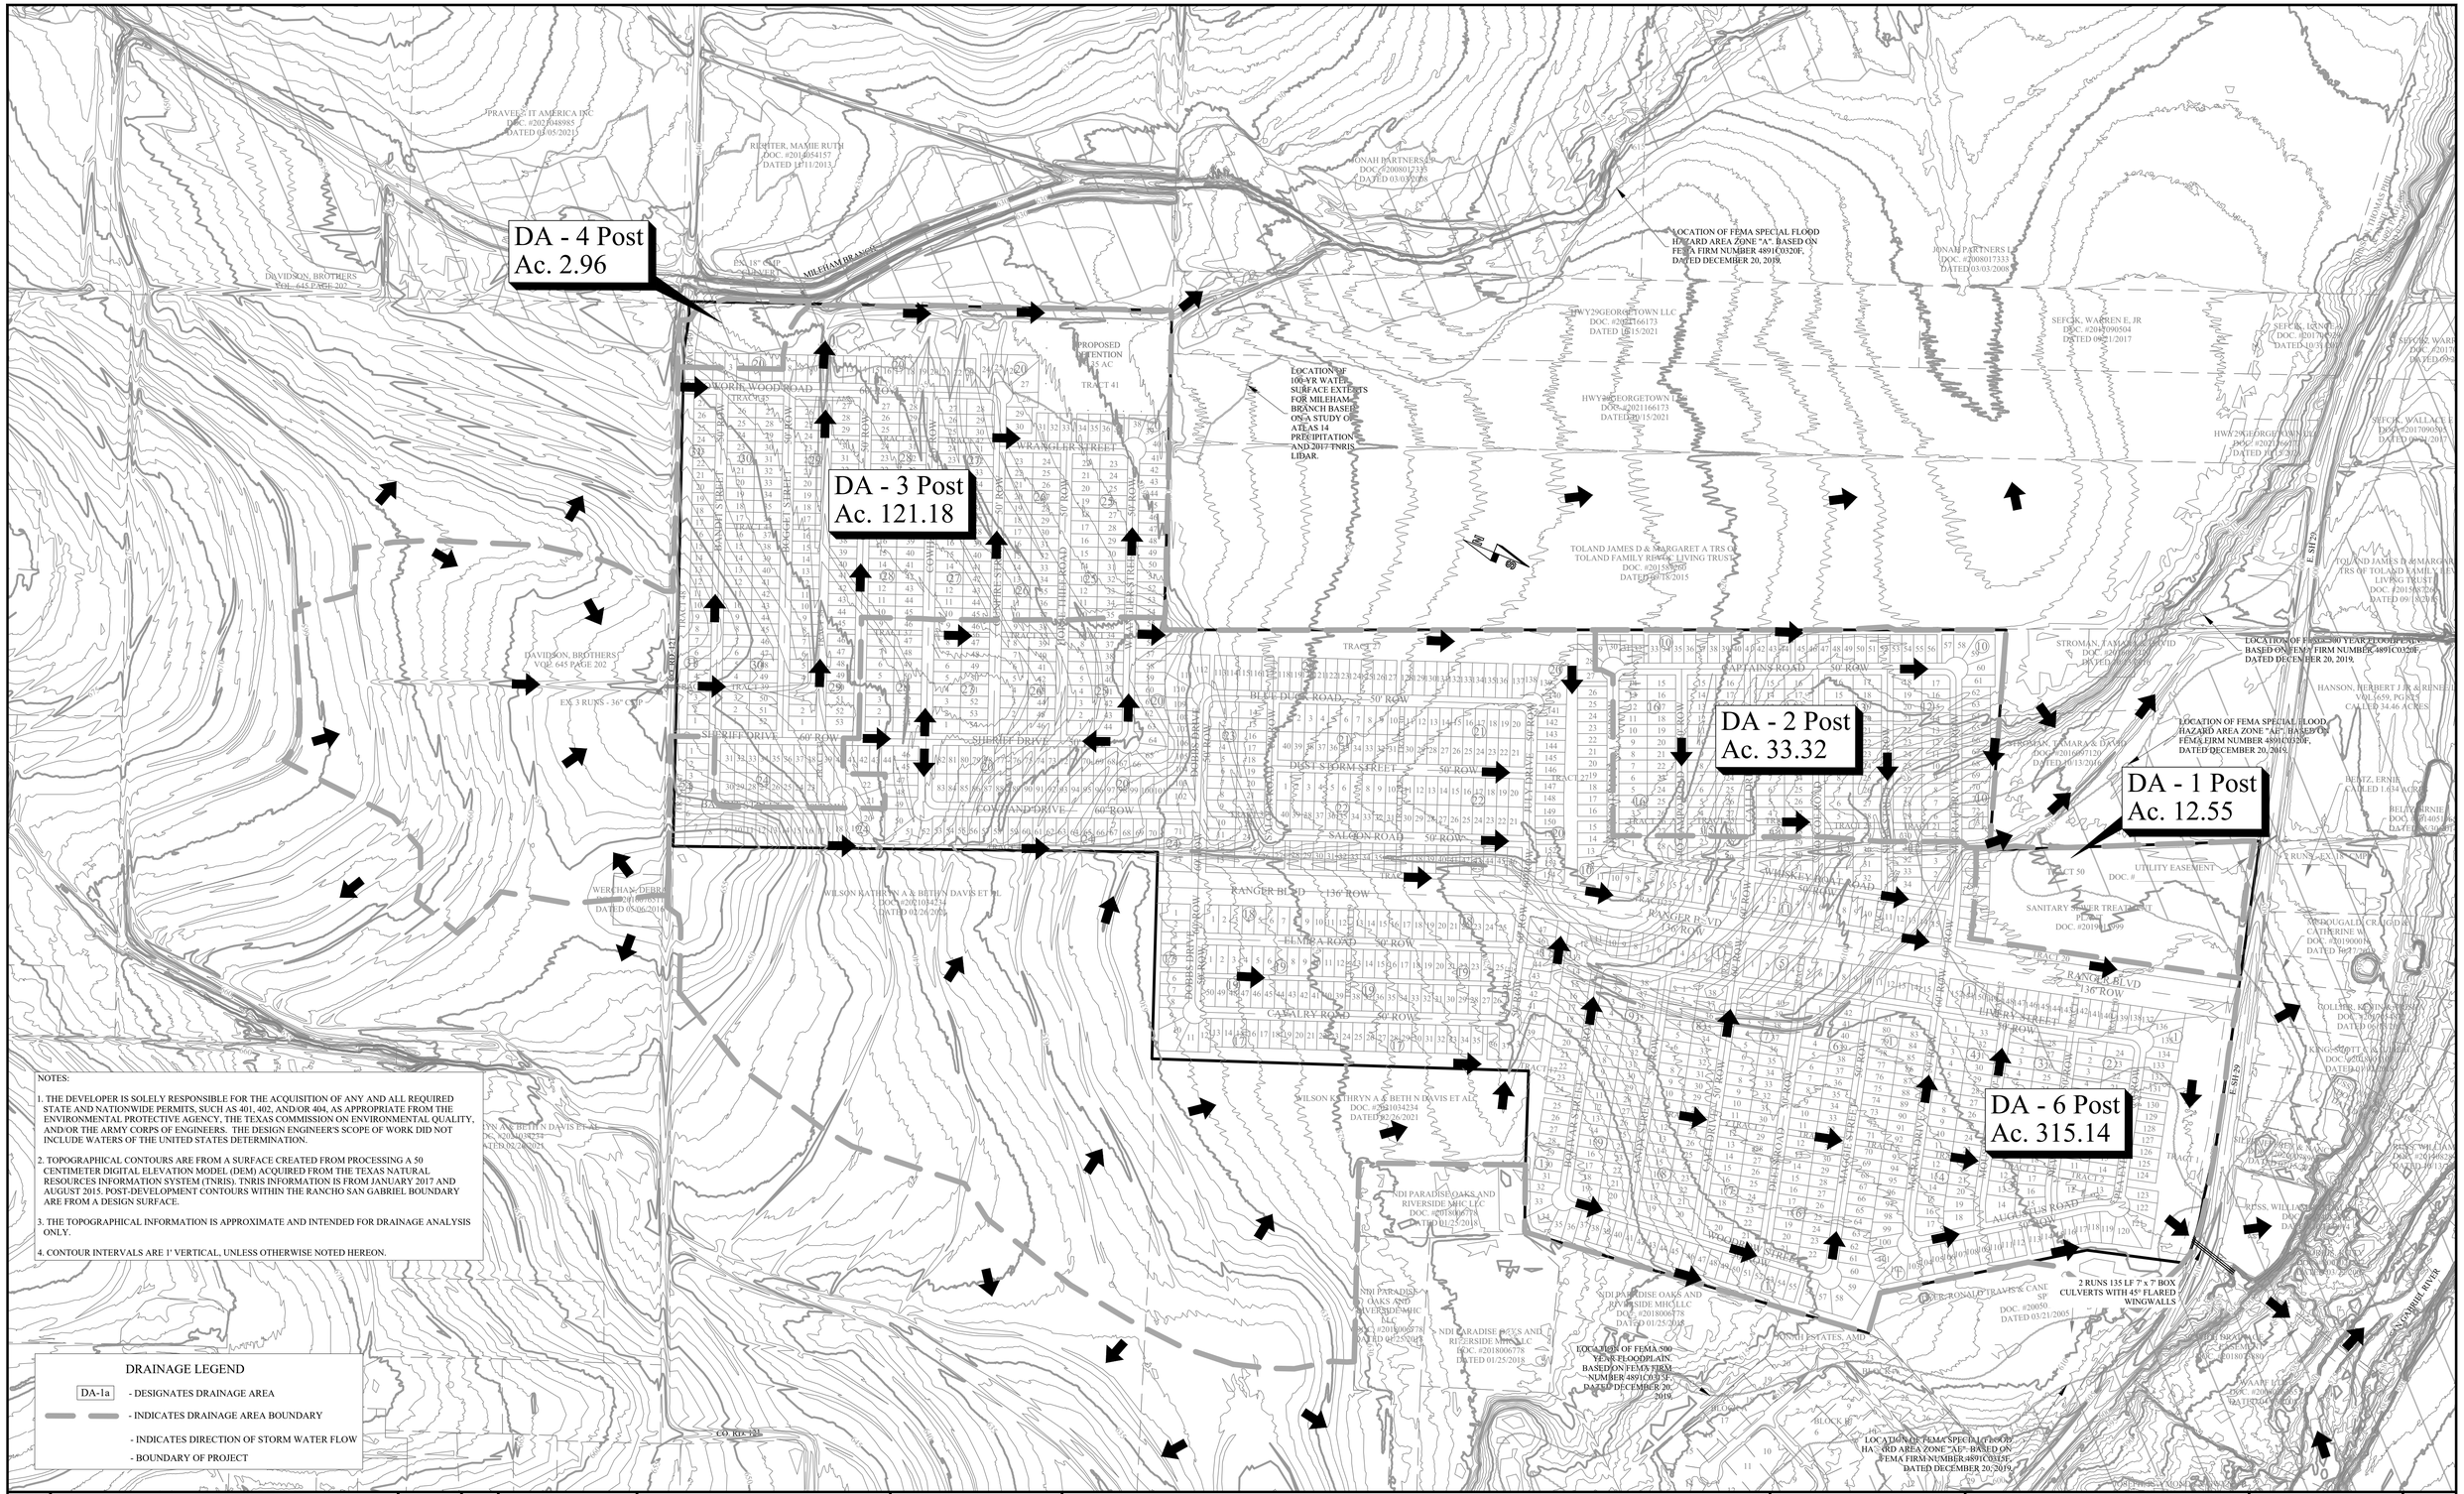

NOTES:

1. THE DEVELOPER IS SOLELY RESPONSIBLE FOR THE ACQUISITION OF ANY AND ALL REQUIRED STATE AND NATIONWIDE PERMITS, SUCH AS 401, 402, AND/OR 404, AS APPROPRIATE FROM THE ENVIRONMENTAL PROTECTIVE AGENCY, THE TEXAS COMMISSION ON ENVIRONMENTAL QUALITY, AND/OR THE ARMY CORPS OF ENGINEERS. THE DESIGN ENGINEER'S SCOPE OF WORK DID NOT INCLUDE WATERS OF THE UNITED STATES DETERMINATION.

2. TOPOGRAPHICAL CONTOURS ARE FROM A SURFACE CREATED FROM PROCESSING A 50 CENTIMETER DIGITAL ELEVATION MODEL (DEM) ACQUIRED FROM THE TEXAS NATURAL RESOURCES INFORMATION SYSTEM (TNRIS). TNRIS INFORMATION IS FROM JANUARY 2017 AND AUGUST 2015. POST-DEVELOPMENT CONTOURS WITHIN THE RANCHO SAN GABRIEL BOUNDARY ARE FROM A DESIGN SURFACE.

3. THE TOPOGRAPHICAL INFORMATION IS APPROXIMATE AND INTENDED FOR DRAINAGE ANALYSIS ONLY.

4. CONTOUR INTERVALS ARE 1' VERTICAL, UNLESS OTHERWISE NOTED HEREON.

REV.	DESCRIPTION	DATE	BY
1	ORIGINAL RELEASE	01/20/2022	JCL

PROJECT NUMBER: RS00
CLIENT NAME: WBW SINGLE DEVELOPMENT GROUP, LLC - SERIES 103
CLIENT LOCATION: GEORGETOWN, TX
APPROVED BY: KAC
AUTHORIZED BY: WBW

PROJECT INFORMATION
TOTAL SIZE: 339.3 ACRES
TOTAL BLOCKS: 31
TOTAL LOTS: 1465
TOTAL TRACTS: 48

GRAPHIC SCALE
0 300' 600' 900'
0 1" 2" 3"
IN FEET

BENCHMARK
A 3" IRON ROD IN THE NORTH MARGIN OF E. SH 29, APPROX. 0.4 MILES EAST OF THE INTERSECTION OF E. SH 29 AND WATER VALLEY DR.

(TEXAS COORDINATE SYSTEM OF 1983, TEXAS CENTRAL ZONE)
N: 10,206,716.39
E: 3,166,725.81
ELEV.: 609.62 FEET
(NAVD88-GEOID 18)

POST-DRAINAGE
RANCHO SAN GABRIEL
WILLIAMSON COUNTY, TEXAS

ENGINEER'S APPROVAL

THIS DOCUMENT IS RELEASED FOR THE PURPOSE OF REVIEW UNDER THE AUTHORITY OF KEITH A. CALDWELL, P.E. 101956 ON 07/08/2022. IT IS NOT TO BE USED FOR CONSTRUCTION PURPOSES.


Yalgo, LLC
109 W. 2nd. St., Ste. 201
Georgetown, TX 78626
PH (254) 953-5353
FX (254) 953-5057

Texas Registered Engineering Firm F-10264

Texas Registered Surveying Firm 10194095

SHEET 12 OF 13

PRINTED ON July 28, 2022

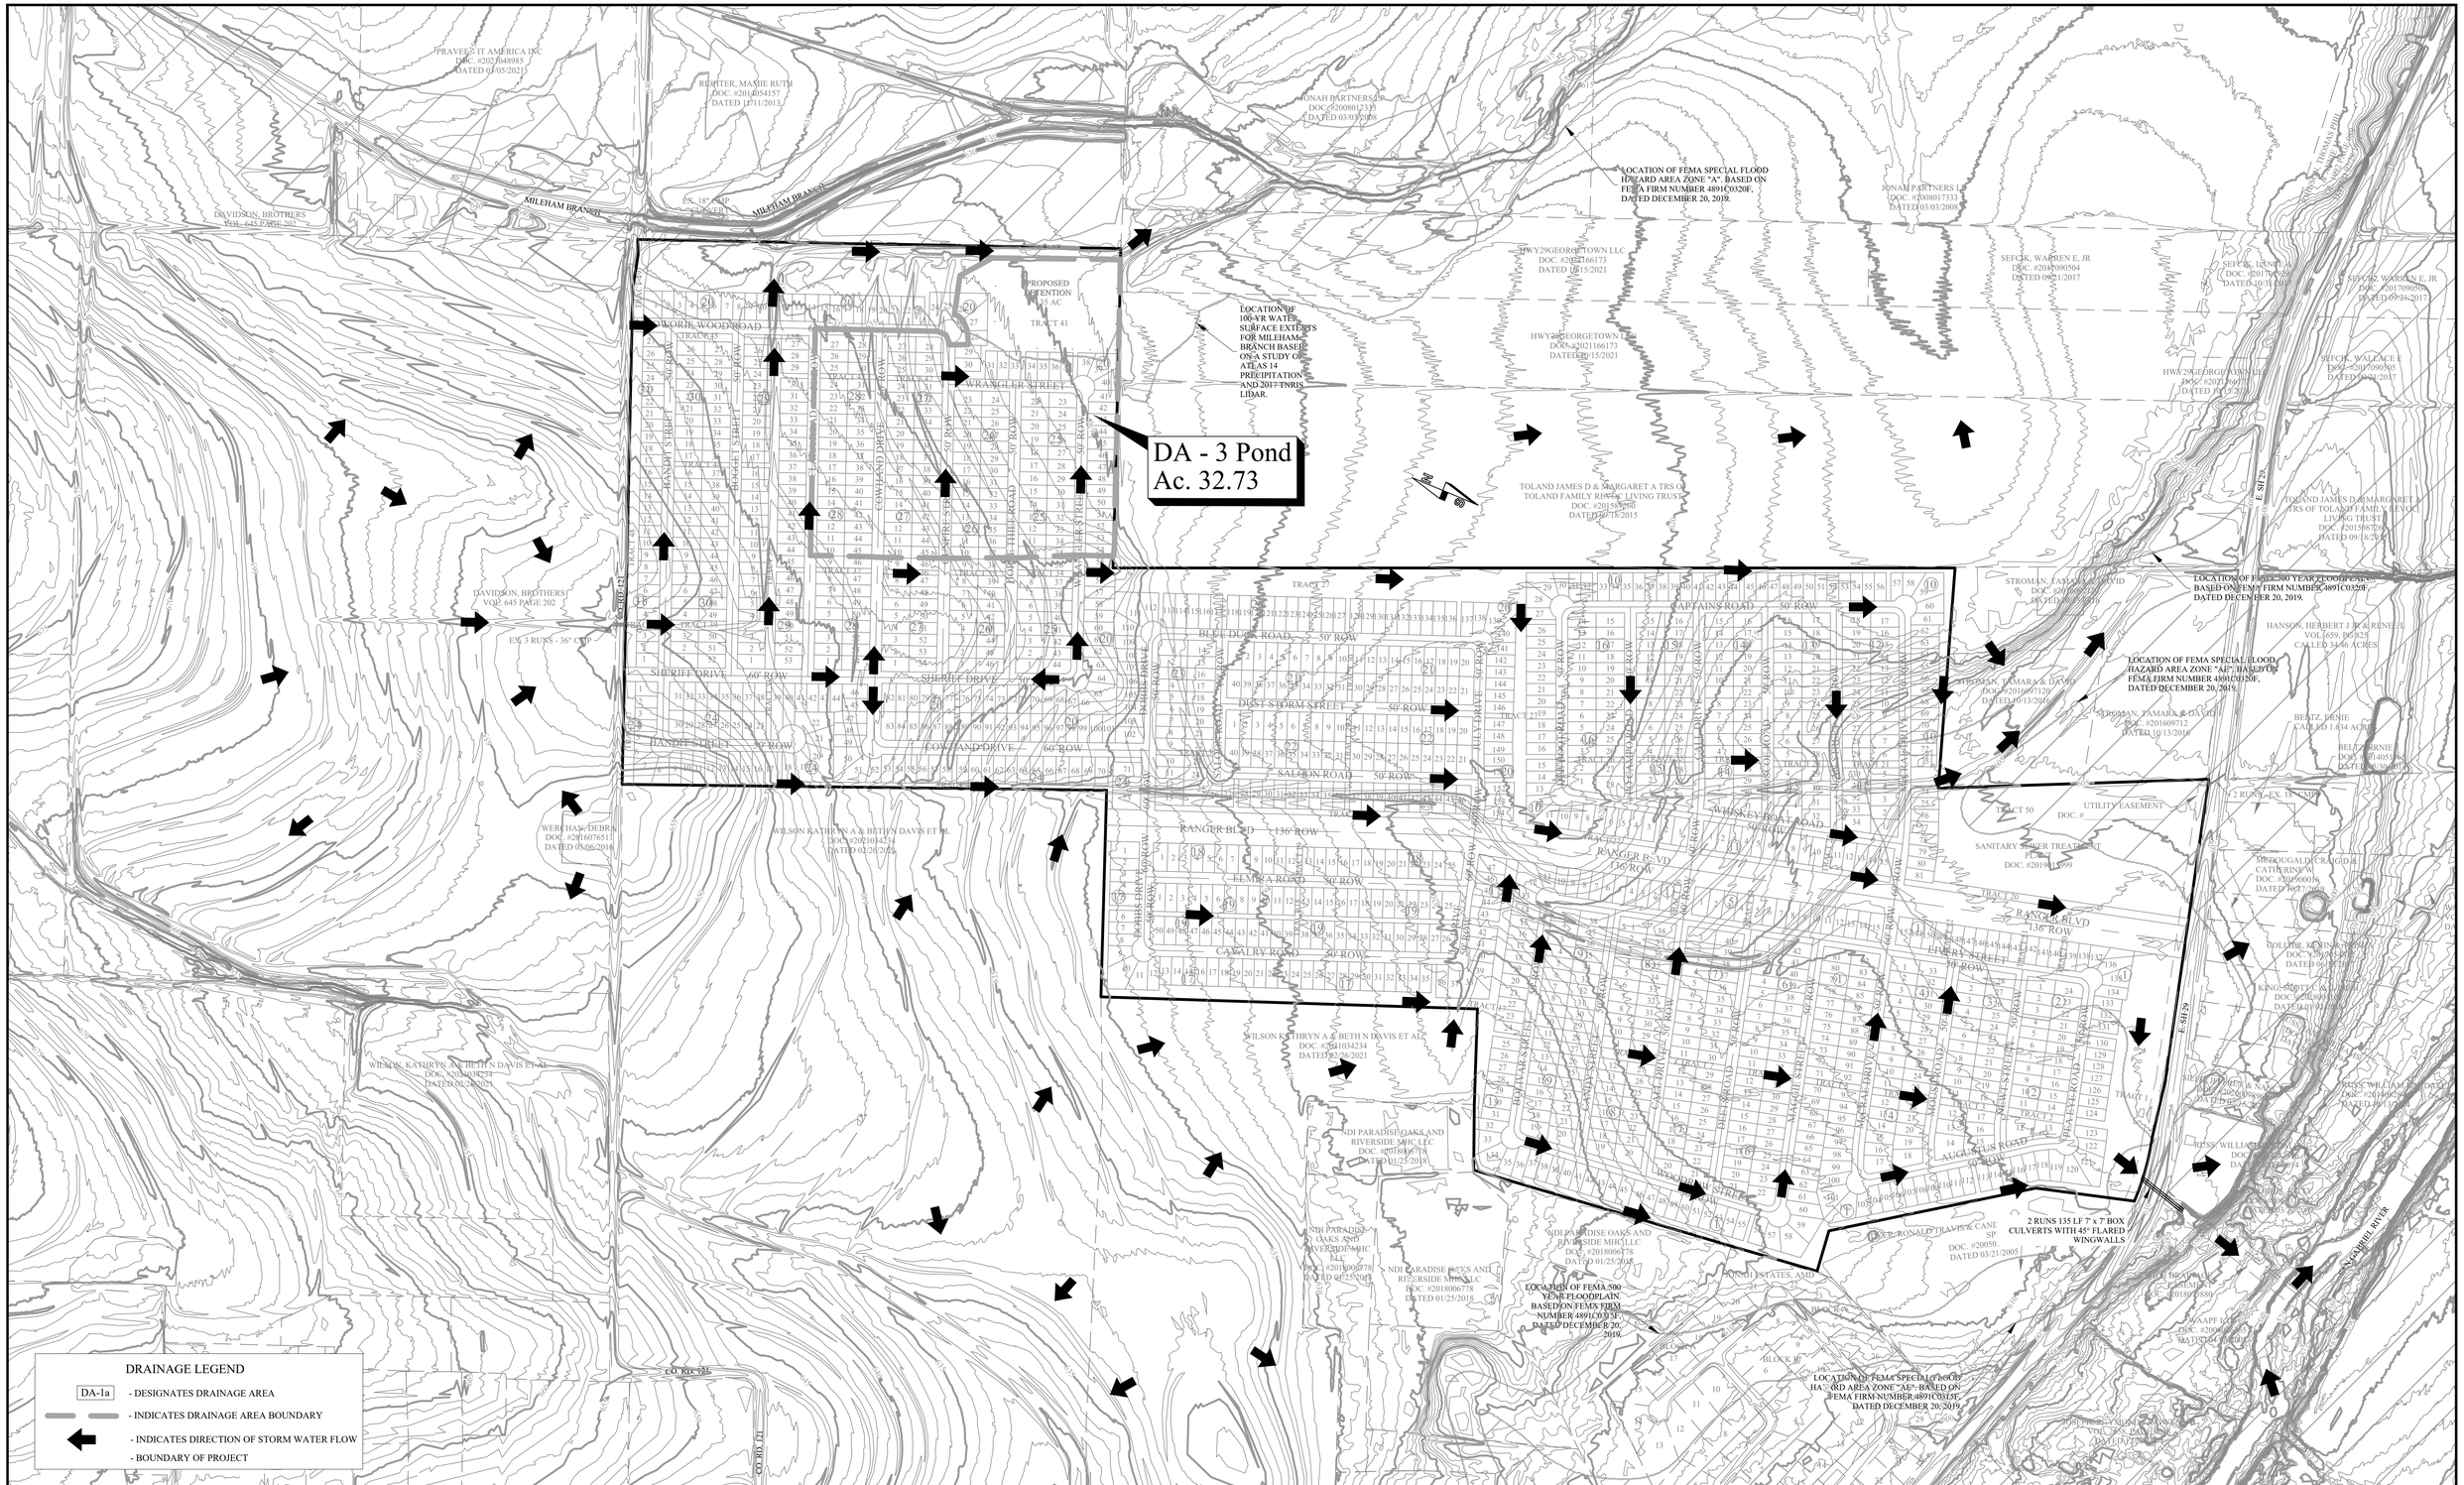

REV.	DESCRIPTION	DATE	BY
1	ORIGINAL RELEASE	01/20/2022	JCL

PROJECT NUMBER: R500
CLIENT NAME: WBW SINGLE DEVELOPMENT GROUP, LLC - SERIES 103
CLIENT LOCATION: GEORGETOWN, TX
APPROVED BY: KAC
AUTHORIZED BY: WBW

PRINTED ON July 28, 2022

PROJECT INFORMATION

TOTAL SIZE: 339.3 ACRES
TOTAL BLOCKS: 31
TOTAL LOTS: 1465
TOTAL TRACTS: 48

BENCHMARK

A 1/2" IRON ROD IN THE NORTH MARGIN OF E. SH 29, APPROX. 0.4 MILES EAST OF THE INTERSECTION OF E. SH 29 AND WATER VALLEY DR.

(TEXAS COORDINATE SYSTEM OF 1983, TEXAS CENTRAL ZONE)
N: 10,206,716.39
E: 3,166,725.81
ELEV.: 609.62 FEET
(NAVD88-GEOID 18)

POST-DRAINAGE FOR POND
RANCHO SAN GABRIEL
WILLIAMSON COUNTY, TEXAS

ENGINEER'S APPROVAL

THIS DOCUMENT IS RELEASED FOR THE PURPOSE OF REVIEW UNDER THE AUTHORITY OF KEITH A. CALDWELL, P.E. 101956 ON 07/08/2022. IT IS NOT TO BE USED FOR CONSTRUCTION PURPOSES.

Yalgo, LLC
109 W. 2nd. St., Ste. 201
Georgetown, TX 78626
PH (254) 953-5353
FX (254) 953-5057

Texas Registered Engineering Firm F-10264

Texas Registered Surveying Firm 10194095

SHEET 13 OF 13

Commissioners Court - Regular Session **27.**

Meeting Date: 08/02/2022

Williamson County Fair Update & Scholarship Presentation

Submitted For: Russ Boles **Submitted By:** Kelley Hernandez, Commissioner Pct. #4

Department: Commissioner Pct. #4

Agenda Category: Regular Agenda Items

Information

Agenda Item

Update regarding Williamson County Fair and presentation of 2022 Williamson County Fair Scholarships.

Background

Fiscal Impact

From/To	Acct No.	Description	Amount

Attachments

No file(s) attached.

Form Review

Inbox	Reviewed By	Date
County Judge Exec Asst.	Becky Pruitt	07/28/2022 10:55 AM
Form Started By: Kelley Hernandez		Started On: 07/28/2022 09:59 AM
Final Approval Date: 07/28/2022		

Commissioners Court - Regular Session **28.**

Meeting Date: 08/02/2022

Local Provider Participation Fund Public Hearing

Submitted By: Julie Kiley, County Auditor

Department: County Auditor

Agenda Category: Regular Agenda Items

Information

Agenda Item

9:30 AM-Hold Public Hearing regarding setting the amended rate associated with the mandatory provider participation payments that Williamson County may require of all local hospitals for fiscal year (FY) 2022 in relation to the Williamson County Health Care Participation Program and establish how the revenue derived from those payments may be spent in accordance with Chapter 292B of the Texas Health & Safety Code and the Williamson County Health Care Provider Participation Program Rules and Procedures.

Background

The amended rate is estimated to be 1.86% which is an additional .93% over the rate currently set for Fiscal Year 2022.

Fiscal Impact

From/To	Acct No.	Description	Amount

Attachments

No file(s) attached.

Form Review

Inbox	Reviewed By	Date
County Judge Exec Asst.	Becky Pruitt	07/28/2022 11:21 AM
Form Started By: Julie Kiley		Started On: 07/27/2022 04:14 PM
Final Approval Date: 07/28/2022		

Commissioners Court - Regular Session **29.**

Meeting Date: 08/02/2022

Amended 2022 Local Provider Participation Fund Rate (LPPF)

Submitted By: Julie Kiley, County Auditor

Department: County Auditor

Agenda Category: Regular Agenda Items

Information

Agenda Item

Discuss, consider and take appropriate action on setting the rate associated with the mandatory provider participation payments that Williamson County may require of all local hospitals for fiscal year (FY) 2022 in relation to the Williamson County Health Care Participation Program and establish how the revenue derived from those payments may be spent in accordance with Chapter 292B of the Teas Health & Safety Code and the Williamson County Health Care Provider Participation Program Rules and Procedures.

Background

The amended rate is estimated to be 1.86% which is an additional .93% over the rate currently set for Fiscal Year 2022.

Fiscal Impact

From/To	Acct No.	Description	Amount

Attachments

2022 LPPF Amended Rate Setting Resolution

Form Review

Inbox	Reviewed By	Date
County Judge Exec Asst.	Becky Pruitt	07/28/2022 11:21 AM
Form Started By: Julie Kiley		Started On: 07/27/2022 04:17 PM
Final Approval Date: 07/28/2022		

Resolution Setting the FY 2022 Amended Rate for the Williamson County Health Care Provider Participation Program

WHEREAS, The Texas Legislature in the 86th Regular Session enacted H.B. 3954, which added Chapter 292B to the Health and Safety Code enabling Williamson County to authorize a local health care provider participation program;

WHEREAS, pursuant to Chapter 292B of the Health and Safety Code, the Commissioners Court has authorized the county to participate in a municipal health care provider participation program and establish a local provider participation fund; and

WHEREAS, pursuant to Section 292B of the Health and Safety Code, each year, the Commissioners Court is to hold a public hearing on the amounts of any mandatory payments that Commissioners Court intends to require during the year and how the revenue derived from those payments is to be spent.

NOW THEREFORE BE IT ORDERED that the Commissioners Court of the County sets the amended amount of the mandatory payments under the County Health Care Provider Participation Program for fiscal year 2022 at an estimated 1.86% of the net patient revenue of each institutional health care provider located in the County and directs that the mandatory payment revenue be used for one or more of the purposes set forth in Section 292B of the Health and Safety Code.

PASSED BY THE COMMISSIONERS COURT OF WILLIAMSON COUNTY ON THIS THE 2nd of AUGUST, TWO THOUSAND AND TWENTYTWO.

_____

County Judge

Commissioners Court - Regular Session **30.**

Meeting Date: 08/02/2022

Succession Planning

Submitted By: Ashlie Holladay, Budget Office

Department: Budget Office

Agenda Category: Regular Agenda Items

Information

Agenda Item

Discuss, consider and take appropriate action on a succession planning position for the Sheriff's Office.

Background

A request is being made to create a succession planning position for the Sheriff's Office. The current Financial Manager is leaving with a last day of 8/5/22. Because the Sheriff's Office salary line has vacancy dollars available, no leave funding is needed. To allow for shadowing for three days, 8/3/22 through 8/5/22, we are requesting a total of $1,205.30 (salary and fringe). The Financial Manager position reports directly to the Sheriff. This request is within policy as approved by the Commissioners Court.

Fiscal Impact

From/To	Acct No.	Description	Amount
FROM	0100-0409-001100	Non Dept/FT Salary	$973.35
FROM	0100-0409-002010	Non Dept/FICA	$74.46
FROM	0100-0409-002020	Non Dept/Retirement	$157.49
TO	0100.0560.001100	SO/FT Salary	$973.35
TO	0100.0560.002010	SO/FICA	$74.46
TO	0100.0560.002020	SO/Retirement	$157.49

Attachments

No file(s) attached.

Form Review

Inbox	Reviewed By	Date
County Judge Exec Asst.	Becky Pruitt	07/26/2022 09:56 PM
Form Started By: Ashlie Holladay		Started On: 07/26/2022 01:22 PM
Final Approval Date: 07/26/2022		

Commissioners Court - Regular Session **31.**

Meeting Date: 08/02/2022

Budget Amendment for Disaster Relief in Non-Departmental

Submitted By: Cortney Husband, County Auditor

Department: County Auditor

Agenda Category: Regular Agenda Items

Information

Agenda Item

Discuss, consider and take appropriate action on an order declaring an emergency and grave necessity due to unforeseeable circumstances and approve a budget amendment to acknowledge additional expenditures for non-departmental.

Background

The budget amendment will offset expenditures related to Texas A&M Forest Service COVID Deployment in January 2022 and City of Austin Water Distribution in February 2022.

Fiscal Impact

From/To	Acct No.	Description	Amount
	0100.0409.004987	Disaster Relief	$18,082.62

Attachments

No file(s) attached.

Form Review

Inbox	Reviewed By	Date
County Judge Exec Asst.	Becky Pruitt	07/28/2022 08:15 AM
Form Started By: Cortney Husband		Started On: 07/27/2022 10:24 AM
Final Approval Date: 07/28/2022		

Commissioners Court - Regular Session **32.**

Meeting Date: 08/02/2022

Budget Amendment for Disaster Relief Non-Departmental

Submitted By: Cortney Husband, County Auditor

Department: County Auditor

Agenda Category: Regular Agenda Items

Information

Agenda Item

Discuss, consider and take appropriate action on an order declaring an emergency and grave necessity due to unforeseeable circumstances and approve a budget amendment to acknowledge additional revenue in the General Fund.

Background

The budget amendment is recognizing revenue associated with reimbursement from Texas A&M Forest Service for the COVID Deployment in January 2022 and City of Austin Water Distribution in February 2022.

Fiscal Impact

From/To	Acct No.	Description	Amount
	0100.0000.333220	Payments from Other Entities	$18,082.62

Attachments

No file(s) attached.

Form Review

Inbox	Reviewed By	Date
County Judge Exec Asst.	Becky Pruitt	07/28/2022 08:16 AM
Form Started By: Cortney Husband		Started On: 07/27/2022 10:39 AM
Final Approval Date: 07/28/2022		

Commissioners Court - Regular Session **33.**

Meeting Date: 08/02/2022

LCRA request

Submitted For: Terry Cook **Submitted By:** Garry Brown, Commissioner Pct. #1

Department: Commissioner Pct. #1

Agenda Category: Regular Agenda Items

Information

Agenda Item

In acknowledgement of severe drought conditions in Texas, consider, discuss, and take appropriate action on a resolution requesting the Lower Colorado River Authority (LCRA) work with local leaders and stakeholders to accelerate the update of its Water Management Plan to improve water management of the Highland Lakes in 2022 and beyond.

Background

Fiscal Impact

From/To	Acct No.	Description	Amount

Attachments

Resolution

Historic Inflows Chart

2022 Inflows Chart

Economic Impacts of Severe Droughts

Central Texas Water Coalition

Form Review

Inbox	Reviewed By	Date
County Judge Exec Asst.	Becky Pruitt	07/28/2022 08:19 AM
Form Started By: Garry Brown		Started On: 07/27/2022 04:14 PM
Final Approval Date: 07/28/2022		

RESOLUTION

WHEREAS, the Highland Lakes are the primary water supply for Central Texas; and

WHEREAS, Cedar Park and Leander, having grown 59% and 123% respectively in the latest census from 2010 to 2020, derive 100% of their water from Lake Travis, as does the Austin part of Williamson County, and Round Rock receives 2.85% of their water so far in 2022 from Lake Travis; and

WHEREAS, it is projected that Central Texas could add up to one million new residents by 2030; and

WHEREAS, more arid weather conditions shifting eastward to include Texas have led the state climatologist to observe that sustained drought conditions could become permanent; and

WHEREAS, current water inflows, the estimated amount of water flowing into Lakes Buchanan and Travis from rivers and streams, continue to decline sharply with most monthly totals lower than the average for the historic drought of record; and

WHEREAS, the June average inflows from 1942 to 2007 was 160,646 acre feet, and the June average from 2008-2015 was 24,718 acre feet, and the June 2022 average was 4,364 acre feet; and

WHEREAS, the dividing line of increasing risk of periods of drought has moved from 100 degrees west to 98 degrees west longitude, which goes right through the middle of our neighbor to the west, Burnet County; and

WHEREAS, the Highland Lakes were created to manage floods, provide hydroelectric generation, and to ensure the region has a reliable water supply and not for the rice industry, which uses huge amounts of water while paying for it with deeply discounted rates; and

WHEREAS, the current LCRA Water Management Plan needs modernization to reflect the region's paradigm shift of increasing water needs and drier weather patterns;

NOW, THEREFORE, BE IT RESOLVED, that we, the Williamson County Commissioners Court, do hereby request:

1. That the LCRA work with local leaders and stakeholders to accelerate the update of its Water Management Plan to implement a more protective

approach to managing the Highland Lakes in 2022 and into the future;

2. That updates to the Water Management Plan reflect-

- Current scientific research and data
- Acknowledgement of the significant decline in water flowing into the Highland Lakes
- Provisions that encourage conservation by all water users
- Preparation for greatly increased water demands in Central Texas; and

3. That the LCRA obtain information on the causes for, and consequences of, the dramatic declines in inflows to the Highland Lakes, to assure that this phenomenon is accounted for in the updated Water Management Plan;

5. That the LCRA facilitate smart water distribution and usage, including the implementation of modern and efficient water use practices in large irrigation settings suitable to an arid climate; and

6. That the LCRA expand its public outreach and input opportunities and establish advisory committees of local officials, business leaders, stakeholder organizations, and area residents to foster an increased opportunity for transparent open discussion and collaboration on issues that affect the water supply and economy for almost two million Central Texans.


Passed by Commissioners Court and Signed on this date: _____

_____

Bill Gravell, County Judge

On behalf of the Williamson County Commissioners Court Members


LCRA Inflows into Lakes Buchanan and Travis thru December 2021

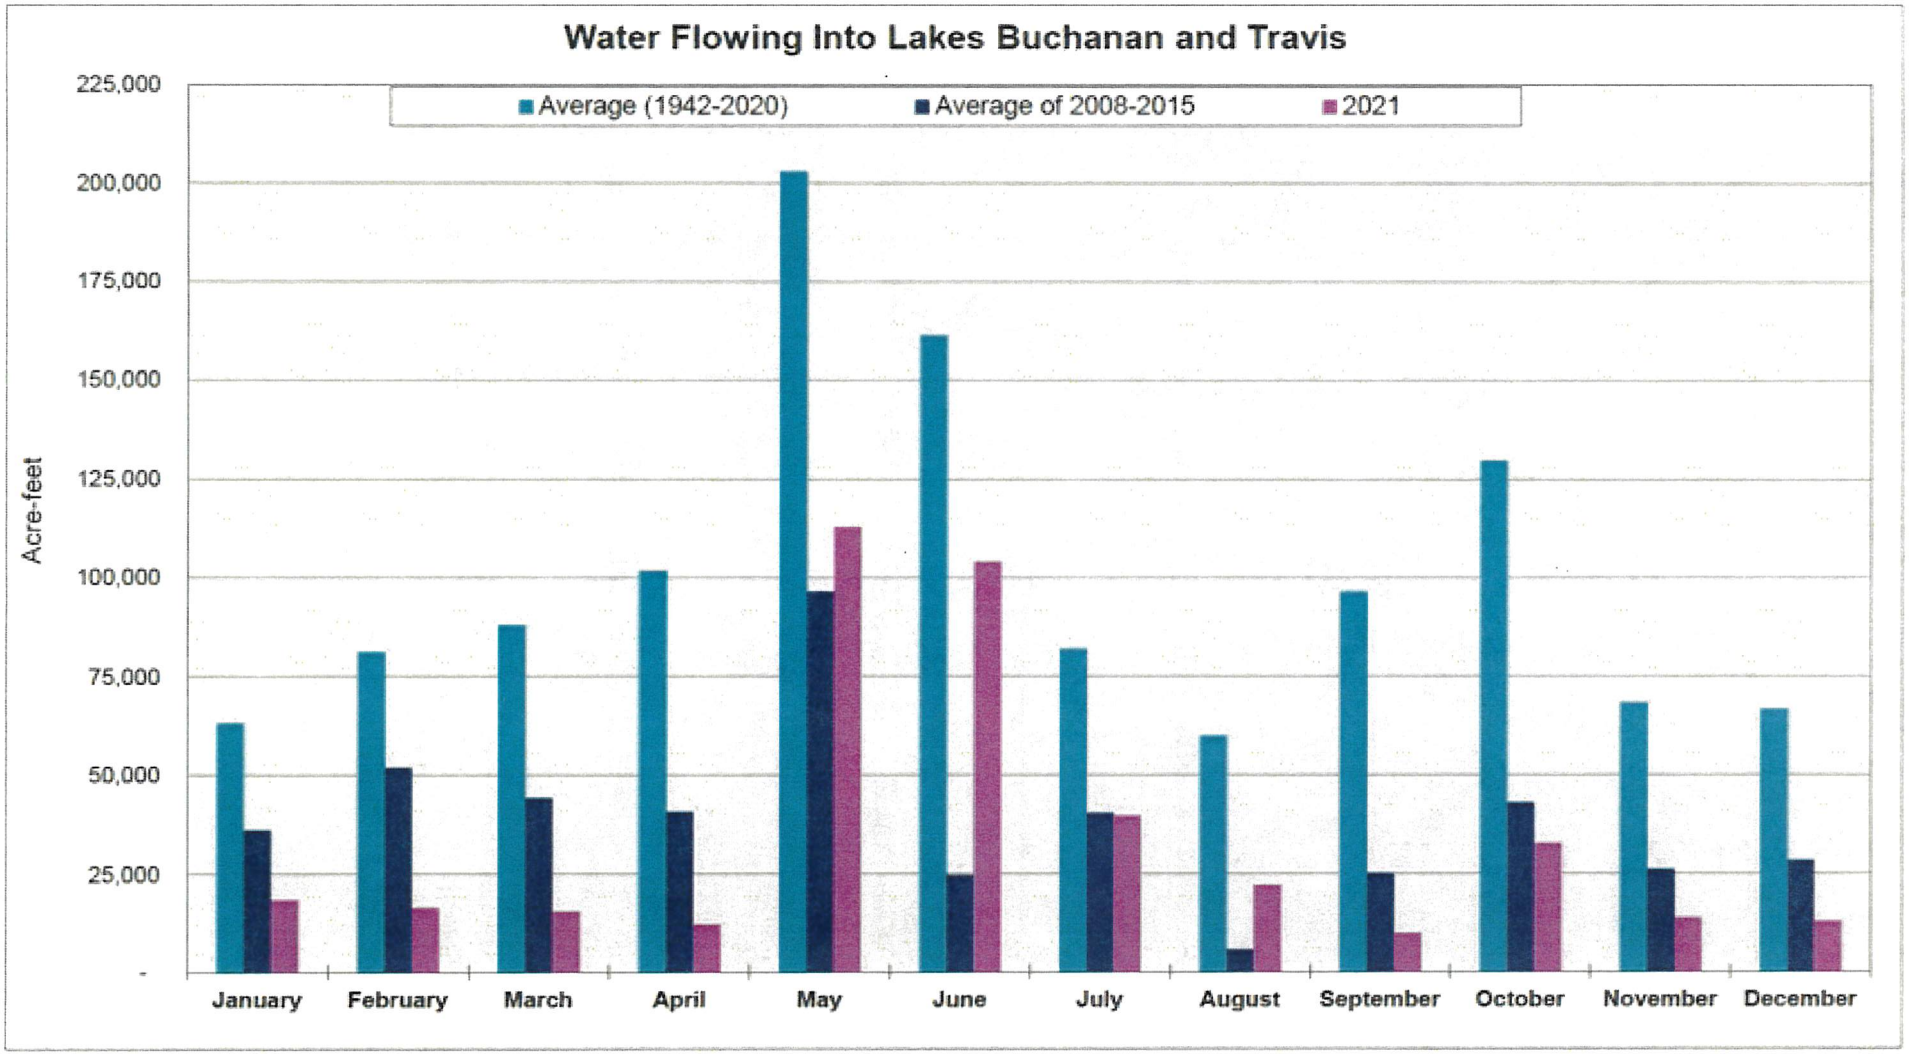

Inflows: the estimated amount of water flowing into lakes Buchanan and Travis from rivers and streams.

Data for 2020 and 2021 is preliminary and subject to change.

Period:	December
Since 1942, December Average (acre-feet):	66,667
2008-2015, December Average (acre-feet):	28,334
December 2021 (acre-feet):	12,972

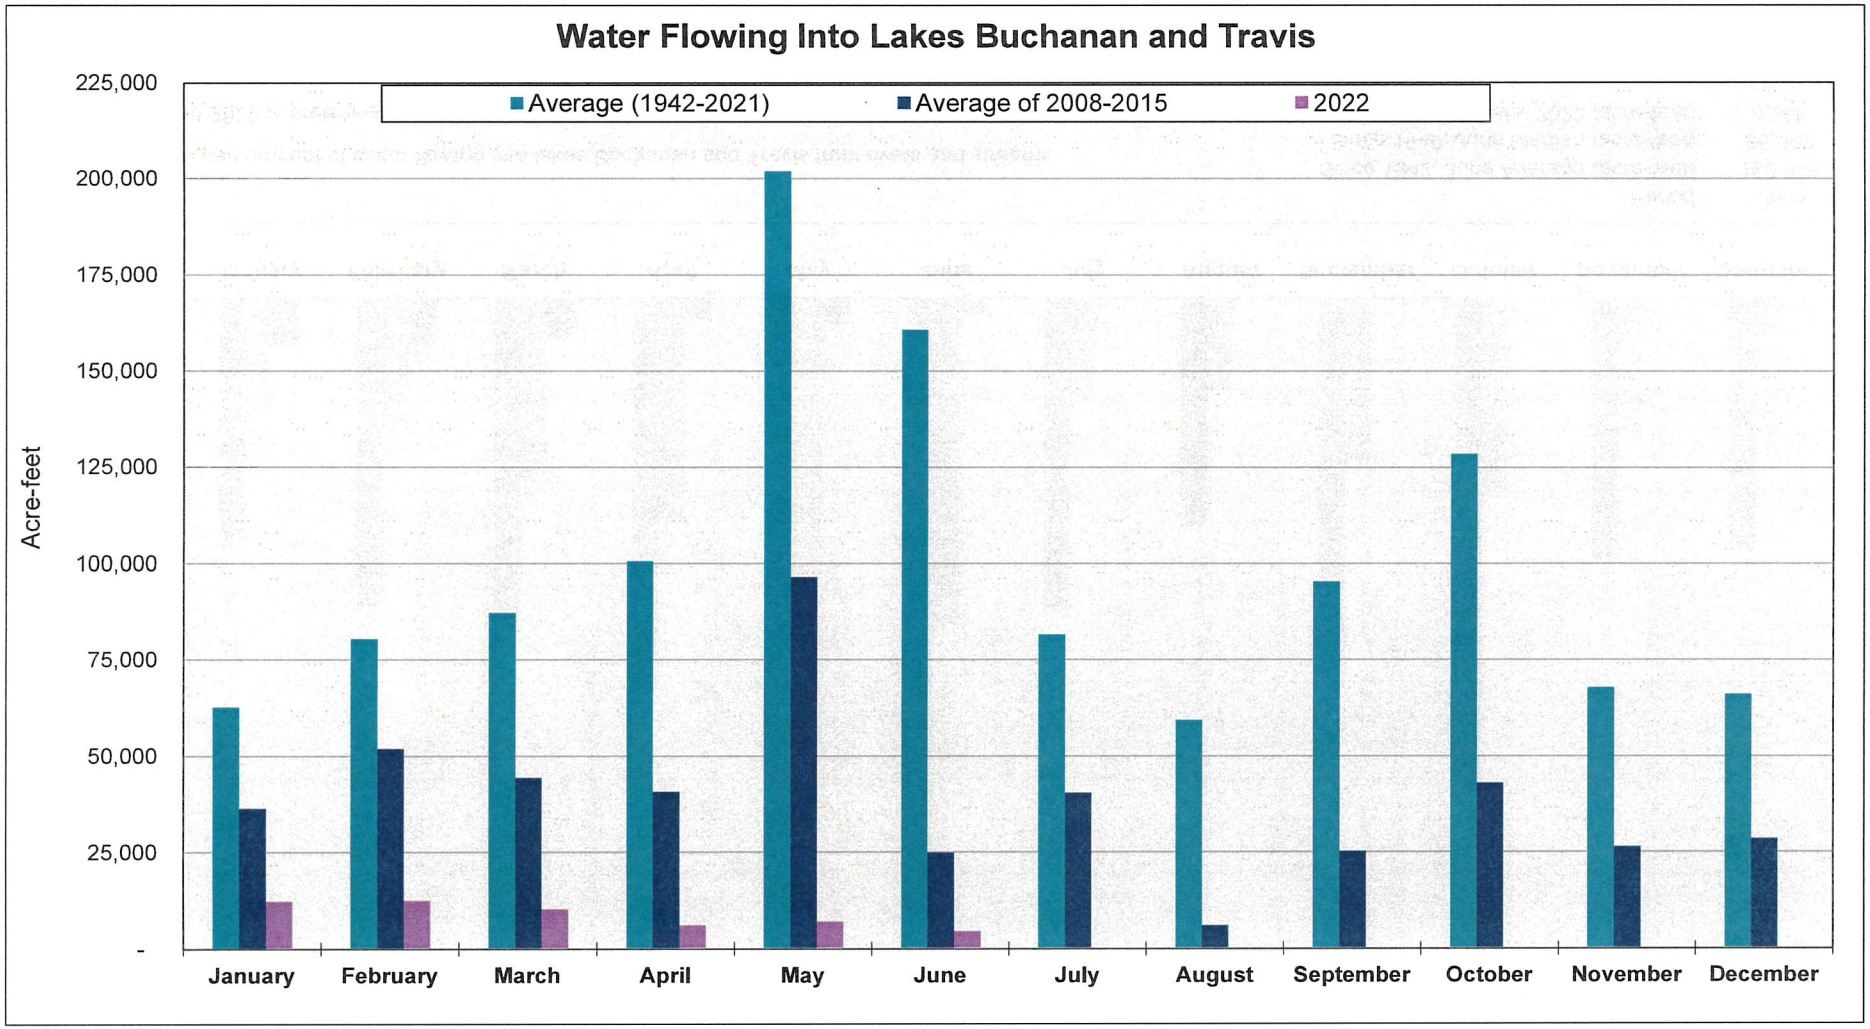

Inflows: the estimated amount of water flowing into lakes Buchanan and Travis from rivers and streams.

Data for 2021 and 2022 is preliminary and subject to change.

Period:	June
Since 1942, June Average (acre-feet):	160,646
2008-2015, June Average (acre-feet):	24,718
June 2022 (acre-feet):	4,364



Economic Impacts of Severe Droughts

June 14, 2022

Between population growth and increasingly extreme weather, Texas faces the potential for worsening droughts and a flood of negative economic impacts. In the third report in the *Investing in Texas* series, the Center for Public Finance at Rice University's Baker Institute for Public Policy, supported by Texas 2036, examines the costs to Texas of a future with rising water demand and a dwindling supply of water.

Texas State Water Plan

Every five years, Texas produces the State Water Plan to provide an overview of water use trends and to identify critical water supplies to address projected water needs. The 2022 plan focuses on 2020–2070. Based on 16 regional plans, the statewide plan projects that Texas will face increased demands and decreased supplies and includes recommended water supply projects and strategies to meet growing needs.

PROJECTED WATER DEMAND	PROJECTED SUPPLY DECREASE	RECOMMENDATIONS	
9% Increase 17.7M acre-feet to 19.2M acre-feet*	**18% Decrease** 16.8M acre-feet to 13.8M acre-feet	**5,800 Water Management Strategies** Per year water supply ↑ 2020: 1.7M acre-feet 2070: 7.7M acre-feet**	**2,400 Water Management Strategy Projects** Water supply ↑ through new infrastructure = est. cost: $80 billion

**One acre-foot equals about 326,000 gallons, or enough water to cover an acre of land, about the size of a football field, one foot deep.*
***For the lists of recommended water management strategies and projects, visit www.twdb.texas.gov/waterplanning/swp/2022.*

A Brief Timeline of Statewide Water Planning

1950s	1957	1961	1997	2010-2014
A 7-year dry spell left all but one Texas county classified as a disaster area. This **Drought of Record** is the current benchmark for future disaster planning.	The state legislature created the **Texas Water Development Board** to ensure water-related financial and logistical assistance.	The board began publishing the **State Water Plan**, Texas' most comprehensive water supply planning tool.	After another severe drought, a regional water planning process began, shifting from a centralized model to the local level.	2011: The worst one-year drought in Texas' history hits, costing the state's agriculture sector $7.6 billion, according to the State Comptroller.

To download a copy of the report, visit www.texas2036.org/investing-in-texas.

Economic Impacts: Statewide

According to a recent Texas State Climatologist report, extreme weather patterns may reduce water availability and increase the intensity of future droughts.

Statewide water needs will jump by more than 80% between 2020 and 2050, from 3.1 million acre-feet to 5.7 million acre-feet. This shift in water availability will negatively impact existing businesses and future economic development.

The following charts forecast the impacts of severe drought on the state's economy if the State Water Plan recommendations are not implemented and if Texas were to experience a dry spell that matches or surpasses the Drought of Record. The potential losses reflect any one given year within that decade.

NEGATIVE IMPACTS	2020-29	2030-39	2040-49	2050-59
Gross domestic product loss	$98.2B	$111.1B	$111.1B	$117.6B
Tax revenue loss on production & imports	$9.9B	$10.5B	$9.7B	$9.5B
Job loss	598,210	756,637	850,470	988,056

Due to data and methodological limitations, the actual economic impacts are likely significantly larger.

Economic Impacts: Industry

Throughout Texas Water Development Board's 16 regions, the economic impacts vary depending on the area's primary industry sector. Collectively, current projections show that manufacturing, energy and agriculture are especially at risk for the potential of financial downturns due to severe droughts. This data reflects the regions where each industry is most influential to its economy.

MANUFACTURING

TOP 5 REGIONS TOTAL IMPACT	2020-29	2030-39	2040-49	2050-59
Income loss (state total: 82% ~$258B)	$6.4B	$12.9B	$16.6B	$21.6B
Job loss (state total: 77% ~1.5M+)	46,727	93,733	116,585	149,067

ENERGY

TOP 5 REGIONS TOTAL IMPACT	2020-29	2030-39	2040-49	2050-59
Income loss (state total: 81% ~$137B)	$49.7B	$50.1B	$42.2B	$34.3B
Job loss (state total: 75% ~396K)	241,831	240,697	198,535	157,638

AGRICULTURE

TOP 5 REGIONS TOTAL IMPACT	2020-29	2030-39	2040-49	2050-59
Income loss (state total: 54% ~$5.4B)	$2.8B	$3.4B	$3.6B	$3.9B
Job loss (state total: 45% ~150K)	52,693	60,389	63,332	67,807

A Closer Look: Semiconductor Manufacturing

According to the State Comptroller, global semiconductors trade equaled nearly $2 trillion in 2020, making these "chips"—the brains behind devices—the fourth-most highly traded product in the world. With more than 200 semiconductor facilities in Texas, the state is well positioned to be an industry leader.

In 2020, Texas led the nation in chip exports and was the No. 2 employer in the U.S. It also contributed $15.3 billion to the state's GDP. To attract more semiconductor investment, including two key future federal institutes, the state launched the National Semiconductor Centers Texas Task Force in Oct. 2021.

If a Drought of Record occurs this decade, the semiconductor industry is expected to lose $2.7 billion in any given year, with losses expected to exceed $6.1 billion by the middle of the century. To continue Texas' ascent in the industry, planning and mitigating the potential for future severe drought must be prioritized.

To download a copy of the report, visit www.texas2036.org/investing-in-texas.

CENTRAL TEXAS WATER COALITION

Protecting our Highland Lakes Water Supply

CHALLENGES:

- It is projected that the region **could add up to one million residents by 2030** requiring more than 40 billion gallons of additional water each year.
- Most LCRA **new water projects are focused on the lower basin**.
- **More arid weather patterms are shifting eastward** stretching into Central Texas and bringing with it more extended droughts.
- **Inflows into the lakes are far lower** than what they have been historically.
- LCRA's water management policies must be changed to reflect this paradigm shift with a **more protective approach to managing the water supply** for two million Central Texans.

SOLUTIONS:

- **Greater LCRA transparency** and increased opportunity for public discussion & engagement.
- **Downstream irrigators should pay the full cost** of the water, just like everyone else, and NOT be subsidized by LCRA.
- **Update LCRA's current Water Management Plan with more protective approach** to managing water supply.
    - Adopt policies that reflect **smart use and conservation by all, including downstream irrigators**.
        - Invest in new water resources for upper basin
        - Encourage use of more modern and efficient irrigation methods for all
- **Modernize Water Management Plan that:**
    - Incorporates declining inflow data and climatology
    - Addresses factors that are reducing inflows
        - Water wells, stock ponds, brush vegetation
    - Includes usage by downstream irrigators
    - Includes environmental releases
    - Provides a Safe Yield

WHO IS CTWC:

The Central Texas Water Coalition (CTWC) is nonprofit organization founded in 2011 to advocate for evidence-based best practices for managing the Highland Lakes. CTWC partners include more than 3,000 area residents, businesses, affected government entities, property owner associations and environmental interests who are united by their commitment to protect Central Texas' future through responsible water management and conservation policies.

Commissioners Court - Regular Session **34.**

Meeting Date: 08/02/2022

Approval of Agreement for Adobe Enterprise Licenses with SHI for IT Department

Submitted For: Joy Simonton **Submitted By:** Mary Watson, Purchasing

Department: Purchasing

Agenda Category: Regular Agenda Items

Information

Agenda Item

Discuss, consider, and take appropriate action on approving the agreement between Williamson County and SHI for Adobe Enterprise licenses and transactions renewals, for a total amount of $106,547.50 pursuant to TIPS contract #200105, valid through 5/31/2023, and authorizing the execution of this agreement.

Background

The Adobe license renewals cover the term of 10/22/2022-10/21/2023. Quote attached provides for 10,000 Adobe Sign transactions, Adobe Acrobat Pro Enterprise Term license, Adobe Creative Cloud Enterprise Term license and Adobe Creative Cloud Single App Enterprise Term license, for complete PDF solutions. Purchase has been reviewed by IT, Legal, Contract Audit, and Budget. Pricing has been verified. This expenditure will be charged to 01.0100.0503.005741 for FY23. The department point of contact is Richard Semple.

Fiscal Impact

From/To	Acct No.	Description	Amount

Attachments

SHI Redacted quote

Form Review

Inbox	Reviewed By	Date
Purchasing (Originator)	Joy Simonton	07/27/2022 08:46 PM
County Judge Exec Asst.	Becky Pruitt	07/28/2022 08:15 AM
Form Started By: Mary Watson		Started On: 07/27/2022 10:10 AM
Final Approval Date: 07/28/2022		

Pricing Proposal
Quotation #:
Created On: 4/26/2022
Valid Until: 4/30/2022

Williamson County

Tammy McCulley
710 S Main Street
Ste #301
Georgetown, TX 78626
United States
Phone: (512) 943-1100
Fax:
Email: tmcculley@wilco.org

Inside Account Manager

Lauren Allen
290 Davidson Ave
Somerset, NJ 08873
Phone: 732-868-6210
Fax:
Email: lauren_allen@shi.com

Click here to order this quote

All Prices are in US Dollar (USD)

	Product	Qty	Your Price	Total
1	Adobe Sign for enterprise Subscription Adobe - Part#: 65315738 Contract Name: TIPS - Technology Solutions, Products and Services Contract #: 200105 Coverage Term: 10/22/2022 – 10/21/2023 **Note:** 10,000 trans	1	$16,945.00	$16,945.00
2	Adobe Acrobat Pro Enterprise Term License - Per User - 12 Months Adobe - Part#: 65286686 Contract Name: TIPS - Technology Solutions, Products and Services Contract #: 200105 Coverage Term: 10/22/2022 – 10/21/2023	850	$81.00	$68,850.00
3	Adobe Creative Cloud Enterprise Term License - Per User - 12 Months Adobe - Part#: 65274430 Contract Name: TIPS - Technology Solutions, Products and Services Contract #: 200105 Coverage Term: 10/22/2022 – 10/21/2023 **Note:** CC All Apps	12	$783.75	$9,405.00
4	Adobe Creative Cloud Single App Enterprise Term License - Per User - 12 Months Adobe - Part#: 65300291 Contract Name: TIPS - Technology Solutions, Products and Services Contract #: 200105 Coverage Term: 10/22/2022 – 10/21/2023 **Note:** CC Single App	30	$378.25	$11,347.50
			Total	$106,547.50

Additional Comments

Please Note: Adobe has a zero returns policy.

Hardware items on this quote may be updated to reflect changes due to industry wide constraints and fluctuations.

The products offered under this proposal are resold in accordance with the terms and conditions of the Contract referenced under that applicable line item.

ATTACHMENT A

CUSTOMER LICENSING TERMS

WILLIAMSON COUNTY, TEXAS ("Customer") will be placing an order through a reseller awarded the relevant contract ("Reseller") for the purchase of the following Adobe On-demand Services, Managed Services, and/or On-premise Software (collectively, "Products and Services").

Products and Services Details

Adobe On-demand Services

Support Services are described at: https://helpx.adobe.com/support/programs/support-policies-terms-conditions.html

Base Year:

Line Number	SKU	SKU Description	Billing Cycle	Quantity	License Metric / Unit of Measure	License Term Start Date	License Term End Date
01	65315738	Adobe Sign for enterprise Subscription	Advance | Annually - In	1.00	Each Subscription Per Year	22 October 2022	21 October 2023

Option Year One:

Line Number	SKU	SKU Description	Billing Cycle	Quantity	License Metric / Unit of Measure	License Term Start Date	License Term End Date
02	65315738	Adobe Sign for enterprise Subscription	Advance | Annually - In	1.00	Each Subscription Per Year	22 October 2023	21 October 2024

Option Year Two:

Line Number	SKU	SKU Description	Billing Cycle	Quantity	License Metric / Unit of Measure	License Term Start Date	License Term End Date
03	65315738	Adobe Sign for enterprise Subscription	Advance | Annually - In	1.00	Each Subscription Per Year	22 October 2024	21 October 2025

01 Adobe Sign for enterprise Subscription:
The initial License Term for the Adobe Sign for Enterprise Subscription extends for twelve months ("Base Year") and may be renewed for up to two successive one-year terms (each, an "Option Year") for the fees set forth in the Products and Services Pricing Detail. Customer may exercise an option to renew the License Term by submitting a purchase order to Adobe at least thirty days prior to the expiration of the then current License Term in the amount set forth in the Products and Services Pricing Details. During the Base Year, and in each Option Year if exercised, Customer may process up to 10,000 Transactions ("Subscription Limit"), which represents the fair use limitation of Transactions for the subscription level purchased. Transactions are aggregated amongst all of Customer's licensed Users. Customer is not authorized to process any Transactions in excess of the Subscription Limit, without Adobe's prior approval. In the event that Customer processes Transactions beyond the Subscription Limit, Customer will not be entitled to exercise any subsequent Option Years for the fees set forth in the Products and Services Pricing Detail. Instead, Customer and Adobe must mutually agree on a revised fee structure. The dates set forth in the Table represent the best estimates of the License Term Start Date and License Term End Date, but Adobe will adjust such dates based on the actual delivery date of login credentials to access the Products and Services.

02 Adobe Sign for enterprise Subscription:
The initial License Term for the Adobe Sign for Enterprise Subscription extends for twelve months ("Base Year") and may be renewed for up to two successive one-year terms (each, an "Option Year") for the fees set forth in the Products and Services Pricing Detail. Customer may exercise an option to renew the License Term by submitting a purchase order to Adobe at least thirty days prior to the expiration of the then current License Term in the amount set forth in the Products and Services Pricing Details. During the Base Year, and in each Option Year if exercised, Customer may process up to 10,000 Transactions ("Subscription Limit"), which represents the fair use limitation of Transactions for the subscription level purchased. Transactions are aggregated amongst all of Customer's licensed Users. Customer is not authorized to process any Transactions in excess of the Subscription Limit, without Adobe's prior approval. In the event that Customer processes Transactions beyond the Subscription Limit, Customer will not be entitled to exercise any subsequent Option Years for the fees set forth in the Products and Services Pricing Detail. Instead, Customer and Adobe must mutually agree on a revised fee structure. The dates set forth in the Table represent the best estimates of the License Term Start Date and License Term End Date, but Adobe will adjust such dates based on the actual delivery date of login credentials to access the Products and Services.

03 Adobe Sign for enterprise Subscription:
The initial License Term for the Adobe Sign for Enterprise Subscription extends for twelve months ("Base Year") and may be renewed for up to two successive one-year terms (each, an "Option Year") for the fees set forth in the Products and Services Pricing Detail. Customer may exercise an option to renew the License Term by submitting a purchase order to Adobe at least thirty days prior to the expiration of the then current License Term in the amount set forth in the Products and Services Pricing Details. During the Base Year, and in each Option Year if exercised, Customer may process up to 10,000 Transactions ("Subscription Limit"), which represents the fair use limitation of Transactions for the subscription level purchased. Transactions are aggregated amongst all of

Customer's licensed Users. Customer is not authorized to process any Transactions in excess of the Subscription Limit, without Adobe's prior approval. In the event that Customer processes Transactions beyond the Subscription Limit, Customer will not be entitled to exercise any subsequent Option Years for the fees set forth in the Products and Services Pricing Detail. Instead, Customer and Adobe must mutually agree on a revised fee structure. The dates set forth in the Table represent the best estimates of the License Term Start Date and License Term End Date, but Adobe will adjust such dates based on the actual delivery date of login credentials to access the Products and Services.

Creative Cloud, Document Cloud and Software

The License Term of the Products and Services and any applicable Support commences on the later of Products and Services delivery or the identified start date. The end date of the License Term of the Products and Services and any applicable Support is the later of the amount of months comprising the identified License Term or the identified end date. The dates below only represent best estimates of the start and end dates of the License Term. "Support" services for the Products and Services are described at https://helpx.adobe.com/support/programs/support-policies-terms-conditions.html.

Base Year:

Line Number	SKU	SKU Description	Billing Cycle	Quantity	License Metric / Unit of Measure	License Term Start Date	License Term End Date
04	65286686	Acrobat Pro DC	Advance | Annually - In	850.00	Each USER Per Year	22 October 2022	21 October 2023
05	65274430	All Apps	Advance | Annually - In	12.00	Each USER Per Year	22 October 2022	21 October 2023
06	65300291	Single App	Advance | Annually - In	30.00	Each USER Per Year	22 October 2022	21 October 2023

Option Year One:

Line Number	SKU	SKU Description	Billing Cycle	Quantity	License Metric / Unit of Measure	License Term Start Date	License Term End Date
07	65286686	Acrobat Pro DC	Advance | Annually - In	850.00	Each USER Per Year	22 October 2023	21 October 2024
08	65274430	All Apps	Advance | Annually - In	12.00	Each USER Per Year	22 October 2023	21 October 2024
09	65300291	Single App	Advance | Annually - In	30.00	Each USER Per Year	22 October 2023	21 October 2024

Option Year Two:

Line Number	SKU	SKU Description	Billing Cycle	Quantity	License Metric / Unit of Measure	License Term Start Date	License Term End Date
10	65286686	Acrobat Pro DC	Advance | Annually - In	850.00	Each USER Per Year	22 October 2024	21 October 2025
11	65274430	All Apps	Advance | Annually - In	12.00	Each USER Per Year	22 October 2024	21 October 2025
12	65300291	Single App	Advance | Annually - In	30.00	Each USER Per Year	22 October 2024	21 October 2025

04 Acrobat Pro DC:
This product has both On-premise Software and access to On-demand Services.

05 All Apps:
This product includes all Creative Cloud On-premise Software, Acrobat Pro, and access to all Creative Cloud On-demand Services.

06 Single App:
This product (1) is Creative Cloud On-premise Software and includes access to Creative Cloud On-demand Services; and (2) provides Customer access to all individual Creative Cloud On-premise Software applications (each, a "Single App") at the specified End User Unit Price set forth in this Sales Order. Single Apps available as of the Effective Date are listed here: https://helpx.adobe.com/enterprise/kb/single-app-products-list.html . Customer may deploy or provide direct access to Users any mix of these Single Apps, and each Single App deployed to or accessed by a User will count as one Single App license. Each Single App must be deployed to one User for a minimum of one calendar month. For example, regardless of when in the calendar month a Single App was deployed to a User, such Single App must remain deployed to such User until at least the same date the following calendar month. For example, if a Single App is deployed to User A on January 15, then such Single App must be deployed to User A until at least February 15. If a Single App is deployed on the 29th, 30th, or 31st day of a particular calendar month and the following calendar month does not have a 29th, 30th, or 31st day, respectively, then the one-month term of deployment for such Single App will end on the 1st of the month that lands at least 4 weeks after such Single App was deployed. For example, if a Single App is deployed to User B on May 31, then the one-month deployment term will end on July 1 because the month of June only has 30 days.

07 Acrobat Pro DC:
This product has both On-premise Software and access to On-demand Services.

08 All Apps:
This product includes all Creative Cloud On-premise Software, Acrobat Pro, and access to all Creative Cloud On-demand Services.

09 Single App:
This product (1) is Creative Cloud On-premise Software and includes access to Creative Cloud On-demand Services; and (2) provides Customer access to all individual Creative Cloud On-premise Software applications (each, a "Single App") at the specified End User Unit Price set forth in this Sales Order. Single Apps available as of the Effective Date are listed here: https://helpx.adobe.com/enterprise/kb/single-app-products-list.html . Customer may deploy or provide direct access to Users any mix of these Single Apps, and each Single App deployed to or accessed by a User will count as one Single App license. Each Single App must be deployed to one User for a minimum of one calendar month. For example, regardless of when in the calendar month a Single App was deployed to a User, such Single App must remain deployed to such User until at least the same date the following calendar month. For example, if a Single App is deployed to User A on January 15, then such Single App must be deployed to User A until at least February 15. If a Single App is deployed on the 29th, 30th, or 31st day of a particular calendar month and the following calendar month does not have a 29th, 30th, or 31st day, respectively, then the one-month term of deployment for such Single App will end on the 1st of the month that lands at least 4 weeks after such Single App was deployed. For example, if a Single App is deployed to User B on May 31, then the one-month deployment term will end on July 1 because the month of June only has 30 days.

10 Acrobat Pro DC:
This product has both On-premise Software and access to On-demand Services.

11 All Apps:
This product includes all Creative Cloud On-premise Software, Acrobat Pro, and access to all Creative Cloud On-demand Services.

12 Single App:
This product (1) is Creative Cloud On-premise Software and includes access to Creative Cloud On-demand Services; and (2) provides Customer access to all individual Creative Cloud On-premise Software applications (each, a "Single App") at the specified End User Unit Price set forth in this Sales Order. Single Apps available as of the Effective Date are listed here: https://helpx.adobe.com/enterprise/kb/single-app-products-list.html . Customer may deploy or provide direct access to Users any mix of these Single Apps, and each Single App deployed to or accessed by a User will count as one Single App license. Each Single App must be deployed to one User for a minimum of one calendar month. For example, regardless of when in the calendar month a Single App was deployed to a User, such Single App must remain deployed to such User until at least the same date the following calendar month. For example, if a Single App is deployed to User A on January 15, then such Single App must be deployed to User A until at least February 15. If a Single App is deployed on the 29th, 30th, or 31st day of a particular calendar month and the following calendar month does not have a 29th, 30th, or 31st day, respectively, then the one-month term of deployment for such Single App will end on the 1st of the month that lands at least 4 weeks after such Single App was deployed. For example, if a Single App is deployed to User B on May 31, then the one-month deployment term will end on July 1 because the month of June only has 30 days.

Terms and Conditions:

1. All use of the Products and Services specified above will be governed by the terms of these Customer Licensing Terms, and the version of the Adobe Enterprise Licensing Terms in effect as of the date Customer issues a purchase order to Reseller and available at www.adobe.com/legal/terms/enterprise-licensing.html, including the General Terms and the applicable Product Specific Licensing Terms ("PSLT(s)") (collectively, the "Agreement"). If there is any inconsistency between the parts of this Agreement, then the part listed earlier will prevail to the extent of the inconsistency: (i) these Customer Licensing Terms; (ii) the applicable PSLT(s); and (iii) the General Terms. Capitalized terms used in these Customer Licensing Terms have the meanings set out in applicable modules of the Adobe Enterprise Licensing Terms, unless otherwise specified.

2. Adobe is not entering into a direct purchasing relationship with Customer for the Products and Services. Reseller is solely responsible for setting the terms of payment with Customer (including but not limited to when payments by Customer are due to Reseller).

3. Customer may deploy the specified quantity of Products and Services identified in the Products and Services Pricing Detail within the entirety of Customer's organization. If an individual ceases to be an employee or contractor of Customer during the term of a license or no longer needs to use a Product or Service, and Customer de-installs the Product or Service from the Computer of that employee or contractor, a different employee or contractor may then use a new ID and password without being deemed an additional User.

4. For those Products and Services that are licensed for a specific quantity, Customer must submit monthly reports of any deployment of the Products and Services in excess of the quantities previously purchased using the form found at http://www.adobe.com/go/trueup. Such reports, along with a corresponding order, must be provided by Customer to Reseller on a monthly basis and must reflect deployments made on specified dates during the preceding monthly period.

5. Adobe will provide support services for the Products and Services as described at https://helpx.adobe.com/support/programs/support-policies-terms-conditions.html.

6. The License Term for the Products and Services extends for twelve months ("Base Year") and may be renewed for up to two successive one year terms (each, an "Option Year") for the fees set forth in the Products and Services Pricing Detail by providing Reseller 30 days prior written notice, provided that 1) the quantity of any identified licenses does not decrease and 2) if the license is for an Adobe Sign Subscription, that Customer does not process Transactions beyond the Subscription Limit during the preceding Base Year or Option Year. Any renewal of the License Term or exercise of an Option Year must reflect the quantities set forth herein. Unless the license is for an Adobe Sign Subscription, the Option Year must also include any excess quantities that were added on and/or trued up during the entire License Term and any exercised Option Years. If Customer desires to renew the License Term or exercise an Option Year with a reduction of the quantities described above, then Customer and Reseller must enter into an addendum to their agreement, which may reflect revised unit pricing.

7. Customer acknowledges and agrees that it may not assign or otherwise transfer licenses to the Products and Services to any other government or other entity without Adobe's prior written approval.

8. By placing an order with Reseller for the Products and Services, Customer will be deemed to have accepted these Customer Licensing Terms and the applicable Adobe Enterprise Licensing Terms. Customer must also attach a copy of these Customer Licensing Terms to its corresponding purchase order to Reseller.

Commissioners Court - Regular Session **35.**

Meeting Date: 08/02/2022

Award of IFB #22IFB125 Expo Center Fence Installation to Texas Fence LLC for Parks Department Department

Submitted For: Joy Simonton **Submitted By:** Gretchen Glenn, Purchasing

Department: Purchasing

Agenda Category: Regular Agenda Items

Information

Agenda Item

Discuss, consider, and take appropriate action on awarding IFB #22IFB125 Expo Center Fence Installation to the lowest and best bidder, Texas Fence LLC, in the amount of $56,314.00. Funding Source is P591.

Background

Williamson County sent out over two thousand (2000) notifications with twenty-six (26) document takers with four (4) submitting bids. The bids have been reviewed and the apparent low bidder, Texas Fence LLC, was found to be responsive and materially balanced. Their lowest bid of $56,314.00 was 1.2% lower than the engineers estimate. The bidding was competitive with the lowest two bidders being within 9.28% of each other. In addition to meeting the bid qualifications subject to being low bidder, Texas Fence LLC has successfully completed previous projects for Williamson County. Based on quality of work performed by Contractor and favorable working relationship with the County and its representatives it is recommended to award the Expo Center Fence Installation IFB #22IFB125 contract to Texas Fence LLC. Funding Source is P591. Contact is Jason Brown.

Fiscal Impact

From/To	Acct No.	Description	Amount

Attachments

Bid Tabulation

Letter of Recommendation

Form Review

Inbox	Reviewed By	Date
Purchasing (Originator)	Joy Simonton	07/27/2022 08:43 PM
County Judge Exec Asst.	Becky Pruitt	07/28/2022 08:13 AM
Form Started By: Gretchen Glenn		Started On: 07/25/2022 12:32 PM
Final Approval Date: 07/28/2022		

22IFB125 Expo Center Fence

Submissions

Supplier	Date Submitted	Bid Amount
Gonzalez Welding LLC	Jul 06, 2022 11:06 AM CDT	$61,532.80
RHB	Jul 06, 2022 8:59 AM CDT	$93,193.00
Texas Fence LLC	Jul 06, 2022 1:11 AM CDT	$56,314.00
Barrier Fence LLC	Jul 06, 2022 12:35 PM CDT	$129,822.00

From:	Jason Brown
To:	Russell Fishbeck; Gretchen Glenn
Cc:	Benita Bonner
Subject:	RE: Bid Tabulation 22IFB125 Expo Center Fence
Date:	Wednesday, July 20, 2022 4:35:28 PM
Attachments:	image001.png image004.png image007.png

Gretchen,

As listed on Texas Fence's bid, their specs detail our project expectations. We'd like to move forward with a reward to Texas Fence LLC. If you need anything additional, please let Russell or I know. Thank you for your assistance!

Best Regards,

Jason Brown
Williamson County Expo Center
General Manager
(512) 238-2101 Ext. 44118

Physical Address: 5350 Bill Pickett Trail, Taylor, TX 76574
Mailing Address: 219 Perry Mayfield, Leander, TX 78641

From: Russell Fishbeck <russell.fishbeck@wilco.org>
Sent: Wednesday, July 20, 2022 4:06 PM
To: Gretchen Glenn <gretchen.glenn@wilco.org>; Jason Brown <jason.brown@wilco.org>
Cc: Benita Bonner <BBonner@wilco.org>
Subject: RE: Bid Tabulation 22IFB125 Expo Center Fence

Jason,

See attached to review and confirm specs.

Thank you,

Russell Fishbeck
Parks Director
512.943.1922 – office

Williamson County Parks Department

From: Gretchen Glenn <gretchen.glenn@wilco.org>
Sent: Wednesday, July 20, 2022 8:09 AM
To: Russell Fishbeck <russell.fishbeck@wilco.org>; Jason Brown <jason.brown@wilco.org>
Cc: Benita Bonner <BBonner@wilco.org>
Subject: RE: Bid Tabulation 22IFB125 Expo Center Fence

Review to make sure the low bid meets specs and then provide a letter of recommendation. I will then forward them the Ensuing Agreement to sign. Once I have the signed agreement, I will put on the agenda for the award and Judge's signature.

Thank you,
GRETCHEN GLENN, Purchasing Specialist III
512-943-1692 | 100 Wilco Way, Suite P101, Georgetown, TX 78626 | gretchen.glenn@wilco.org
Website Bids (wilco.org)



Purchasing Department



This message contains information which may be confidential and privileged. Unless you are the addressee (or authorized to receive for the addressee), you may not use, copy or disclose to anyone the message or any information contained in the message. If you have received the message in error, please advise the sender by reply e-mail and delete the message.

From: Russell Fishbeck <russell.fishbeck@wilco.org>
Sent: Wednesday, July 20, 2022 7:55 AM
To: Jason Brown <jason.brown@wilco.org>; Gretchen Glenn <gretchen.glenn@wilco.org>
Cc: Benita Bonner <BBonner@wilco.org>
Subject: RE: Bid Tabulation 22IFB125 Expo Center Fence

Gretchen,

What do we need to do next with this?

Thank you,
Russell Fishbeck
Parks Director



512.943.1922 – office
Williamson County Parks Department

From: Russell Fishbeck
Sent: Thursday, July 7, 2022 1:35 PM
To: Jason Brown <jason.brown@wilco.org>; Gretchen Glenn <gretchen.glenn@wilco.org>
Cc: Benita Bonner <BBonner@wilco.org>
Subject: RE: Bid Tabulation 22IFB125 Expo Center Fence

Jason and Russell will review.

Thank you,
Russell Fishbeck
Parks Director



512.943.1922 – office
Williamson County Parks Department

From: Jason Brown <jason.brown@wilco.org>
Sent: Thursday, July 7, 2022 1:31 PM
To: Gretchen Glenn <gretchen.glenn@wilco.org>
Cc: Russell Fishbeck <russell.fishbeck@wilco.org>; Benita Bonner <BBonner@wilco.org>
Subject: RE: Bid Tabulation 22IFB125 Expo Center Fence

Good Afternoon Gretchen!

As I am relatively new at this type of purchasing process, I will defer to Russell on all who need to be involved in the review. Thanks!

Jason

From: Gretchen Glenn <gretchen.glenn@wilco.org>
Sent: Wednesday, July 6, 2022 3:32 PM
To: Jason Brown <jason.brown@wilco.org>
Cc: Russell Fishbeck <russell.fishbeck@wilco.org>; Benita Bonner <BBonner@wilco.org>; Gretchen Glenn <gretchen.glenn@wilco.org>
Subject: Bid Tabulation 22IFB125 Expo Center Fence

Good Afternoon Jason,

Please see the attached Bid Tabulation for 22IFB125 Expo Center Fence. Please let me know who all will be reviewing and making recommendations for award and I will add them on the project to review the provided bid documents.

Let me know if you have any questions.

Thank you,

GRETCHEN GLENN, Purchasing Specialist III
512-943-1692 | 100 Wilco Way, Suite P101, Georgetown, TX 78626 | gretchen.glenn@wilco.org
Website Bids (wilco.org)

WILLIAMSON COUNTY
1848

Purchasing Department

Achievement of Excellence in Procurement 2021 Award Winner

This message contains information which may be confidential and privileged. Unless you are the addressee (or authorized to receive for the addressee), you may not use, copy or disclose to anyone the message or any information contained in the message. If you have received the message in error, please advise the sender by reply e-mail and delete the message.

Commissioners Court - Regular Session **36.**

Meeting Date: 08/02/2022

3866 Forest North Drainage Improvements Phase 3 - Change Order #12 (WilCo Final Balancing)

Submitted By: Julissa Vasquez, Road Bond

Department: Road Bond

Agenda Category: Regular Agenda Items

Information

Agenda Item

Discuss, consider, and take appropriate action regarding Change Order No. 12 in the amount of ($17,206.66) for Project 3866-Forest North Phase 3 Drainage Improvements (DeNucci Constructors) P: 225 Funding Source: Road Bond.

Background

This Change Order provides the balancing for the overruns/underruns of Contract quantities on the project paid for by Williamson County. The overruns were a result of addressing field conditions not accounted for in the original plans. This Change Order corrects the number of mailboxes billed to the City of Austin (COA). The City of Austin was only responsible for relocating 9 mailboxes and the County was responsible for relocating 30 mailboxes.

This Change Order results in a net decrease of $17,206.66 to the Contract amount, for an adjusted Contract total of $5,017,393.15. The original Contract amount was $4,793,058.15. Due to all Change Orders to-date, $224,335.00 has been added to the Contract amount. Of the $224,335.00 added to the Contract, the City of Austin is responsible for $194,457.87, an increase of 11.03% to their participation amount for water line work. The County is responsible for the remaining $29,877.13, an increase of 0.62% to their participation amount, which includes storm sewer and other drainage related changes. Zero (0) additional days will be added to the Contract as a result of this Change Order.

Fiscal Impact

From/To	Acct No.	Description	Amount

Attachments

3866-ForestNorthPh3-CO#12(WilCo-Balancing)

Form Review

Inbox	Reviewed By	Date
County Judge Exec Asst.	Becky Pruitt	07/28/2022 09:38 AM
Form Started By: Julissa Vasquez		Started On: 07/13/2022 06:52 AM
Final Approval Date: 07/28/2022		

WILLIAMSON COUNTY, TEXAS
CHANGE ORDER NUMBER: 12

1. CONTRACTOR: **DeNucci Constructors, LLC.**

2. Change Order Work Limits: Sta. **Various** to Sta. _____

3. Type of Change(on federal-aid non-exempt projects): **Minor** (Major/Minor)

4. Reasons: **2E** (3 Max. - In order of importance - Primary first)

Project:	***Forest North Phase 3***
Roadway:	***Drainage Improvements***
CSJ Number:	

5. Describe the work being revised:

2E: Differing Site Condition. Miscellaneous difference in site conditions (unforeseeable)(Item 9). This Change Order provides the balancing for the overrun of Contract quantities on the project paid for by Williamson County. The overruns were a result of addressing field conditions not accounted for in the original plans. This Change Order corrects the number of mailboxes billed to the COA. The COA was responsible for 9 mailboxes and the County was responsible for 30 mailboxes.

6. Work to be performed in accordance with Items: **See Attached**

7. New or revised plan sheet(s) are attached and numbered: **N/A**

8. New Special Provisions/Specifications to the contract are attached: ☐ Yes ☑ No

9. New Special Provisions to Item N/A No. N/A, Special Specification Item N/A are attached.

Each signatory hereby warrants that each has the authority to execute this Change Order (CO).

The contractor must sign the Change Order and, by doing so, agrees to waive any and all claims for additional compensation due to any and all other expenses; additional changes for time, overhead and profit; or loss of compensation as a result of this change.

THE CONTRACTOR Date 07/15/2022

By _____

Typed/Printed Name Aaron DeNucci

Typed/Printed Title Project Engineer

The following information must be provided

Time Ext. #: **N/A** Days added on this CO: **0**

Amount added by this change order: **($17,206.66)**

RECOMMENDED FOR EXECUTION:

_____ 7/26/2022
Project Manager Date

N/A
Design Engineer Date

_____ 7/26/2022
Program Manager Date

City of Austin Project Manager Date

Design Engineer's Seal:

County Commissioner Precinct 1 Date
☐ APPROVED ☐ REQUEST APPROVAL

County Commissioner Precinct 2 Date
☐ APPROVED ☐ REQUEST APPROVAL

County Commissioner Precinct 3 Date
☐ APPROVED ☐ REQUEST APPROVAL

County Commissioner Precinct 4 Date
☐ APPROVED ☐ REQUEST APPROVAL

County Judge Date
☐ APPROVED

WILLIAMSON COUNTY, TEXAS

CHANGE ORDER NUMBER: 12 ***Project # Forest North Phase 3***

TABLE A: Force Account Work and Materials Placed into Stock DeNucci Constructors

	LABOR	HOURLY RATE			HOURLY RATE

TABLE B: Contract Items:

				ORIGINAL + PREVIOUSLY REVISED		ADD or (DEDUCT)	NEW		
ITEM	DESCRIPTION	UNIT	UNIT PRICE	QUANTITY	ITEM COST	QUANTITY	QUANTITY	ITEM COST	OVERRUN/ UNDERRUN
168-WC01	VEGETATIVE WATERING	MG	$8.00	459.00	$3,672.00	16.00	475.00	$3,800.00	$128.00
560-6001	MAILBOX INSTALL-S (TWG-POST) TY 1	EA	$400.00	26.00	$10,400.00	4.00	30.00	$12,000.00	$1,600.00
999-WC01	FORCE ACCOUNT	DOL	$1.00	25,000.00	$25,000.00	(25,000.00)	0.00	$0.00	($25,000.00)
465-WC01	INLET AT SPRINGVALE	LS	$6,065.34	0.00	$0.00	1.00	1.00	$6,065.34	$6,065.34
TOTALS					$39,072.00			$21,865.34	($17,206.66)

Williamson County Road Bond Program

Forest North Drainage Phase 3
Williamson County Project No. 3866

Change Order No. 12

Reason for Change

This Change Order provides the balancing for the overrun of Contract quantities on the project paid for by Williamson County. The overruns were a result of addressing field conditions not accounted for in the original plans. This Change Order corrects the number of mailboxes billed to the City of Austin (COA). The City of Austin was only responsible to 9 mailboxes and the County was responsible for 30 mailboxes.

This Change Order results in a net decrease of $17,206.66 to the Contract amount, for an adjusted Contract total of $5,017,393.15. The original Contract amount was $4,793,058.15. Due to all Change Orders to-date, $224,335.00 has been added to the Contract amount. Of the $224,335.00 added to the Contract, the City of Austin is responsible for $194,457.87, an increase of 11.03% to their participation amount for water line work. The County is responsible for the remaining $29,877.13, an increase of 0.62% to their participation amount, which includes storm sewer and other drainage related changes. Zero (0) additional days will be added to the Contract as a result of this Change Order.

HNTB Corporation

Oscar Salazar-Bueno, P.E.

CHANGE ORDER REASON(S) CODE CHART

1. Design Error or Omission	1A. Incorrect PS&E 1B. Other
2. Differing Site Conditions (unforeseeable)	2A. Dispute resolution (expense caused by conditions and/or resulting delay) 2B. Unavailable material 2C. New development (conditions changing after PS&E completed) 2D. Environmental remediation 2E. Miscellaneous difference in site conditions (unforeseeable)(Item 9) 2F. Site conditions altered by an act of nature 2G. Unadjusted utility (unforeseeable) 2H. Unacquired Right-of-Way (unforeseeable) 2I. Additional safety needs (unforeseeable) 2J. Other
3. County Convenience	3A. Dispute resolution (not resulting from error in plans or differing site conditions) 3B. Public relations improvement 3C. Implementation of a Value Engineering finding 3D. Achievement of an early project completion 3E. Reduction of future maintenance 3F. Additional work desired by the County 3G. Compliance requirements of new laws and/or policies 3H. Cost savings opportunity discovered during construction 3I. Implementation of improved technology or better process 3J. Price adjustment on finished work (price reduced in exchange for acceptance) 3K. Addition of stock account or material supplied by state provision 3L. Revising safety work/measures desired by the County 3M. Other
4. Third Party Accommodation	4A. Failure of a third party to meet commitment 4B. Third party requested work 4C. Compliance requirements of new laws and/or policies (impacting third party) 4D. Other
5. Contractor Convenience	5A. Contractor exercises option to change the traffic control plan 5B. Contractor requested change in the sequence and/or method of work 5C. Payment for Partnering workshop 5D. Additional safety work/measures desired by the contractor 5E. Other
6. Untimely ROW/Utilities	6A. Right-of-Way not clear (third party responsibility for ROW) 6B. Right-of-Way not clear (County responsibility for ROW) 6C. Utilities not clear 6D. Other

Commissioners Court - Regular Session **37.**

Meeting Date: 08/02/2022

22IFB126 Future County Road (CR 404 to FM 973) Notice of Intent (NOI)

Submitted By: Julissa Vasquez, Road Bond

Department: Road Bond

Agenda Category: Regular Agenda Items

Information

Agenda Item

Discuss, consider, and take appropriate action regarding a Notice of Intent (NOI) for Stormwater Discharge associated with the Construction Activity under TPDES Construction General Permit (TXR150000) for the 22IFB126 - Future County Road (CR 404 to FM 973) project, a Road Bond funded project in Commissioner Pct. 4, Project: P390f.

Background

Williamson County must submit an NOI to obtain coverage under TPDES General Permit (TXR150000), as required by the Texas Commission on Environmental Quality (TCEQ) before commencing Soil disturbing activities on any construction project that will disturb more than five (5) acres of land. TCEQ has transitioned to an electronic submittal process, and this application will be signed and submitted electronically pending approval by the Court.

Fiscal Impact

From/To	Acct No.	Description	Amount

Attachments

22IFB126-FCR_NOIApplication

Form Review

Inbox	Reviewed By	Date
County Judge Exec Asst.	Becky Pruitt	07/28/2022 09:38 AM
Form Started By: Julissa Vasquez		Started On: 07/26/2022 10:01 AM
Final Approval Date: 07/28/2022		

Texas Commission on Environmental Quality

Construction Notice of Intent

Site Information (Regulated Entity)

What is the name of the site to be authorized?	Future County Road
Does the site have a physical address?	No
Physical Address	
Because there is no physical address, describe how to locate this site:	CR 404 to FM 973
City	Taylor
State	TX
ZIP	76574
County	WILLIAMSON
Latitude (N) (##.######)	30.524163
Longitude (W) (-###.######)	-97.448277
Primary SIC Code	1611
Secondary SIC Code	
Primary NAICS Code	
Secondary NAICS Code	
Regulated Entity Site Information	
What is the Regulated Entity's Number (RN)?	
What is the name of the Regulated Entity (RE)?	Future County Road
Does the RE site have a physical address?	No
Physical Address	
Because there is no physical address, describe how to locate this site:	CR 404 to FM 973
City	Taylor
State	TX
ZIP	76574
County	WILLIAMSON
Latitude (N) (##.######)	30.524163
Longitude (W) (-###.######)	-97.448277
Facility NAICS Code	
What is the primary business of this entity?	Government

Customer (Applicant) Information

How is this applicant associated with this site?	Operator
What is the applicant's Customer Number (CN)?	CN600897888
Type of Customer	County Government
Full legal name of the applicant:	
Legal Name	Williamson County
Texas SOS Filing Number	
Federal Tax ID	746000978
State Franchise Tax ID	
State Sales Tax ID	
Local Tax ID	
DUNS Number	
Number of Employees	
Independently Owned and Operated?	No
I certify that the full legal name of the entity applying for this permit has been provided and is legally authorized to do business in Texas.	Yes

Responsible Authority Contact

Organization Name	Williamson County
Prefix	THE HONORABLE
First	Bill
Middle	
Last	Gravell
Suffix	JR
Credentials	
Title	County Judge

Responsible Authority Mailing Address

Enter new address or copy one from list:	
Address Type	Domestic
Mailing Address (include Suite or Bldg. here, if applicable)	101 E OLD SETTLERS BLVD # 225
Routing (such as Mail Code, Dept., or Attn:)	
City	ROUND ROCK
State	TX
ZIP	78664
Phone (###-###-####)	5129431550
Extension	
Alternate Phone (###-###-####)	
Fax (###-###-####)	
E-mail	aschiele@wilco.org

Application Contact

Person TCEQ should contact for questions about this application:

Same as another contact?	
Organization Name	HNTB
Prefix	
First	Julissa
Middle	
Last	Vasquez
Suffix	
Credentials	
Title	Construction Contract Administrator
Enter new address or copy one from list:	

Mailing Address

Address Type	Domestic
Mailing Address (include Suite or Bldg. here, if applicable)	101 E OLD SETTLERS BLVD # 225
Routing (such as Mail Code, Dept., or Attn:)	
City	ROUND ROCK
State	TX
ZIP	78664
Phone (###-###-####)	5125348178
Extension	
Alternate Phone (###-###-####)	
Fax (###-###-####)	
E-mail	juvasquez@hntb.com

CNOI General Characteristics

Is the project located on Indian Country Lands?	No

Is your construction activity associated with an oil and gas exploration, production, processing, or treatment, or transmission facility?	No
What is the Primary Standard Industrial Classification (SIC) Code that best describes the construction activity being conducted at the site?	1611
If applicable, what is the Secondary SIC Code(s)?	
What is the total number of acres disturbed?	28.5
Is the project site part of a larger common plan of development or sale?	No
What is the estimated start date of the project?	08/15/2022
What is the estimated end date of the project?	10/09/2023
Will concrete truck washout be performed at the site?	Yes
What is the name of the first water body(s) to receive the stormwater runoff or potential runoff from the site?	Boggy Creek Tributary 1, Local Irrigation Channels
What is the segment number(s) of the classified water body(s) that the discharge will eventually reach?	1244
Is the discharge into a Municipal Separate Storm Sewer System (MS4)?	No
Is the discharge or potential discharge within the Recharge Zone, Contributing Zone, or Contributing Zone within the Transition Zone of the Edwards Aquifer, as defined in 30 TAC Chapter 213?	No
I certify that a stormwater pollution prevention plan has been developed, will be implemented prior to construction, and to the best of my knowledge and belief is compliant with any applicable local sediment and erosion control plans, as required in the general permit TXR150000. Note: For multiple operators who operate under a shared SWP3, the confirmation of an operator may be limited to its obligations under the SWP3 provided all obligations are confirmed by at least one operator.	Yes
I certify that I have obtained a copy and understand the terms and conditions of the Construction General Permit (TXR150000).	Yes
I understand that a Notice of Termination (NOT) must be submitted when this authorization is no longer needed.	Yes

Commissioners Court - Regular Session **38.**

Meeting Date: 08/02/2022

SW Bypass ILA

Submitted For: Charlie Crossfield **Submitted By:** Charlie Crossfield, Road Bond

Department: Road Bond

Agenda Category: Regular Agenda Items

Information

Agenda Item

Discuss, consider and take appropriate action on a First Amendment to Interlocal Agreement regarding the City/County Participation in the Design and Construction Costs Related to the Georgetown SW Bypass Construction Project with the City of Georgetown. Funding Source: Road Bonds P352.
This Amendment adds the construction of a sidewalk into the Agreement.

Background

Fiscal Impact

From/To	Acct No.	Description	Amount

Attachments

ILA

Form Review

Inbox	Reviewed By	Date
County Judge Exec Asst.	Becky Pruitt	07/28/2022 11:31 AM
Form Started By: Charlie Crossfield		Started On: 07/27/2022 11:03 AM
Final Approval Date: 07/28/2022		

FIRST AMENDMENT TO INTERLOCAL AGREEMENT REGARDING THE CITY/COUNTY PARTICIPATION IN THE DESIGN AND CONSTRUCTION COSTS RELATED TO THE GEORGETOWN SOUTHWEST BYPASS CONSTRUCTION PROJECT

STATE OF TEXAS §
§ KNOW ALL BY THESE PRESENTS
COUNTY OF WILLIAMSON §

This First Amendment to the Interlocal Agreement ("First Amendment") is entered into between the City of Georgetown, Texas, a municipal corporation (the "City") and Williamson County, Texas, a political subdivision of the State of Texas (the "County").

WHEREAS, on or about February 8, 2022, the City and the County entered into an Interlocal Agreement (the "Agreement") regarding the design and construction of an extension of the Southwest Bypass from Wolf Ranch Parkway to SH29 (the "Southwest Bypass Project"); and

WHEREAS, the City and the County desire to amend the Agreement to include the construction of a ten-foot-wide sidewalk within the City's right-of-way for the Southwest Bypass from the north bank of the San Gabriel River to just South of SH 29 (the "Sidewalk Project");

NOW, THEREFORE, in consideration of the mutual promises and agreements contained in this First Amendment, the City and the County agree as follows:

I.
Purpose

1.01. General. The purpose of this First Amendment is to allow for the County to design and construct the Sidewalk Project within City right-of-way as part of the Southwest Bypass Project, at the location shown on Exhibit "A", attached hereto.

II
Design and Construction of the Southwest Bypass Project

2.02. Design and Construction Cost is amended to include the cost of the Sidewalk Project: The County shall be responsible for all costs associated with the design and construction of the Sidewalk Project which is estimated to have a construction cost of $500,000.00.

III.
City Obligations

3.02. Permission to Construct: The City agrees to allow the County to construct the Sidewalk Project within the City's ROW boundaries. The City further agrees to accept maintenance of the Sidewalk Project after the City has accepted the Project.

IV.
Other Terms of Agreement

4.01. Other Terms: The original Agreement approved by the City and the County on February 8, 2022 shall remain in full force and effect.

(Signatures on following pages)

CITY OF GEORGETOWN, TEXAS

By: _____
Josh Schroeder, Mayor

ATTEST:

By: _____
Robyn Densmore, City Secretary

APPROVED AS TO FORM:

By: _____
Skye Masson, City Attorney

THE STATE OF TEXAS §
§
COUNTY OF WILLLIAMSON §

This instrument was acknowledged before me on the 28 day of June, 2022 by Josh Schroeder, Mayor of the City of Georgetown, Texas.

KAREN FROST
Notary ID # 1053608-4
My Commission Expires
May 24, 2024

_____
Notary Public, State of Texas

WILLIAMSON COUNTY, TEXAS

By: _____
Bill Gravell, Jr., County Judge

ATTEST:

By: _____
Nancy Rister, County Clerk


THE STATE OF TEXAS §
§
COUNTY OF WILLLIAMSON §


This instrument was acknowledged before me on the _____ day of _____, 2022 by Bill Gravell, Jr., County Judge of Williamson County, Texas.


_____
Notary Public, State of Texas

EXHIBIT A

LOCATION MAP SHOWING PROJECT

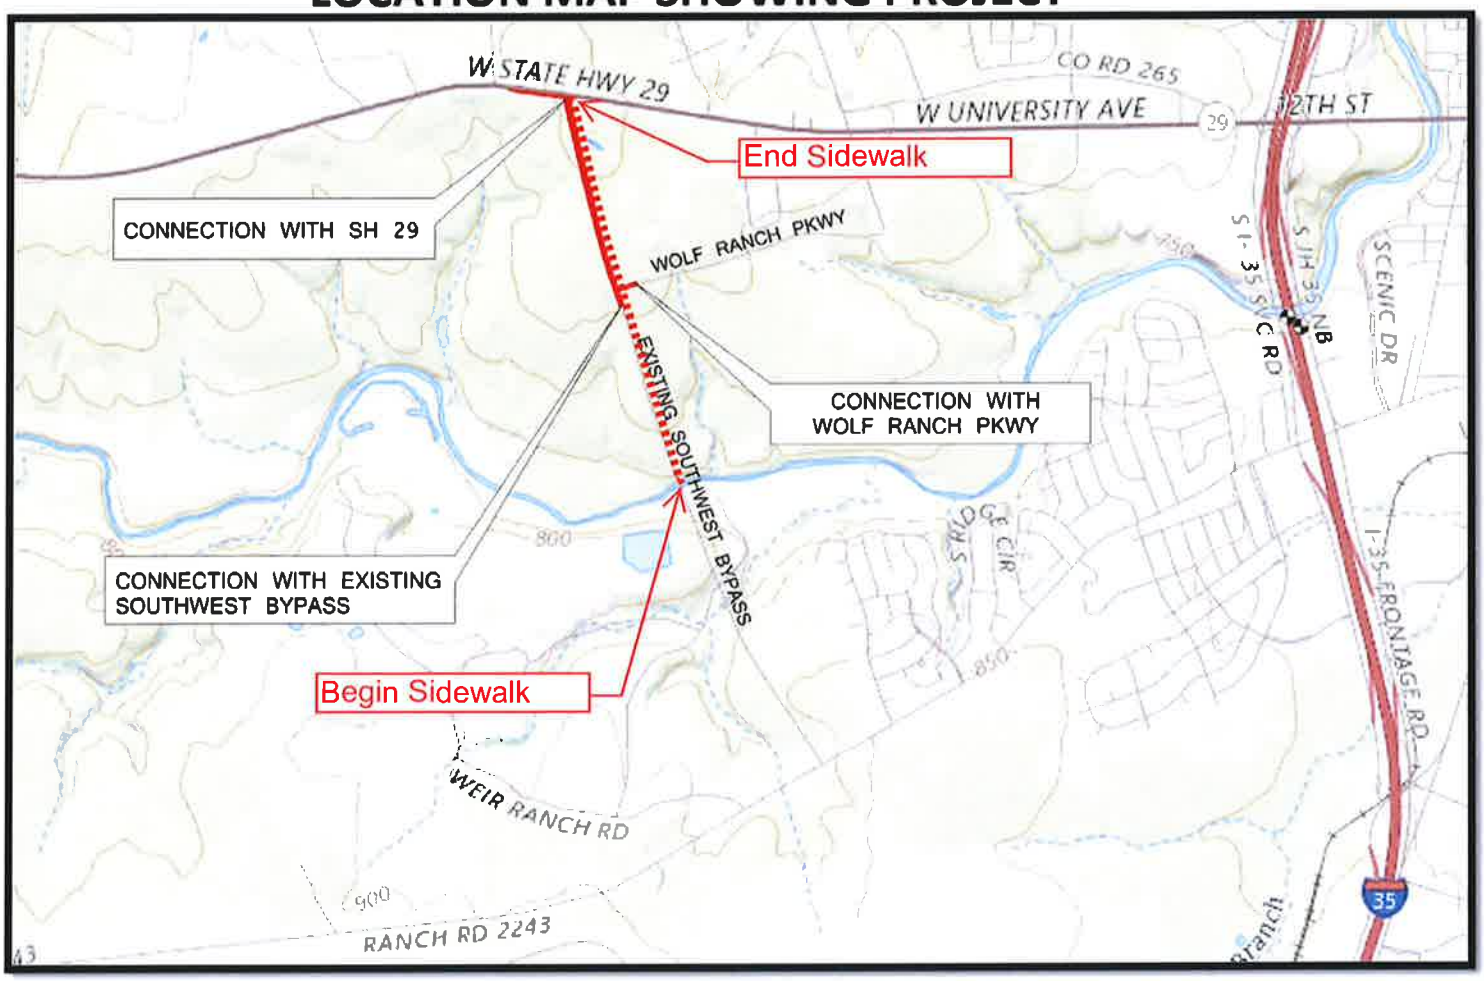

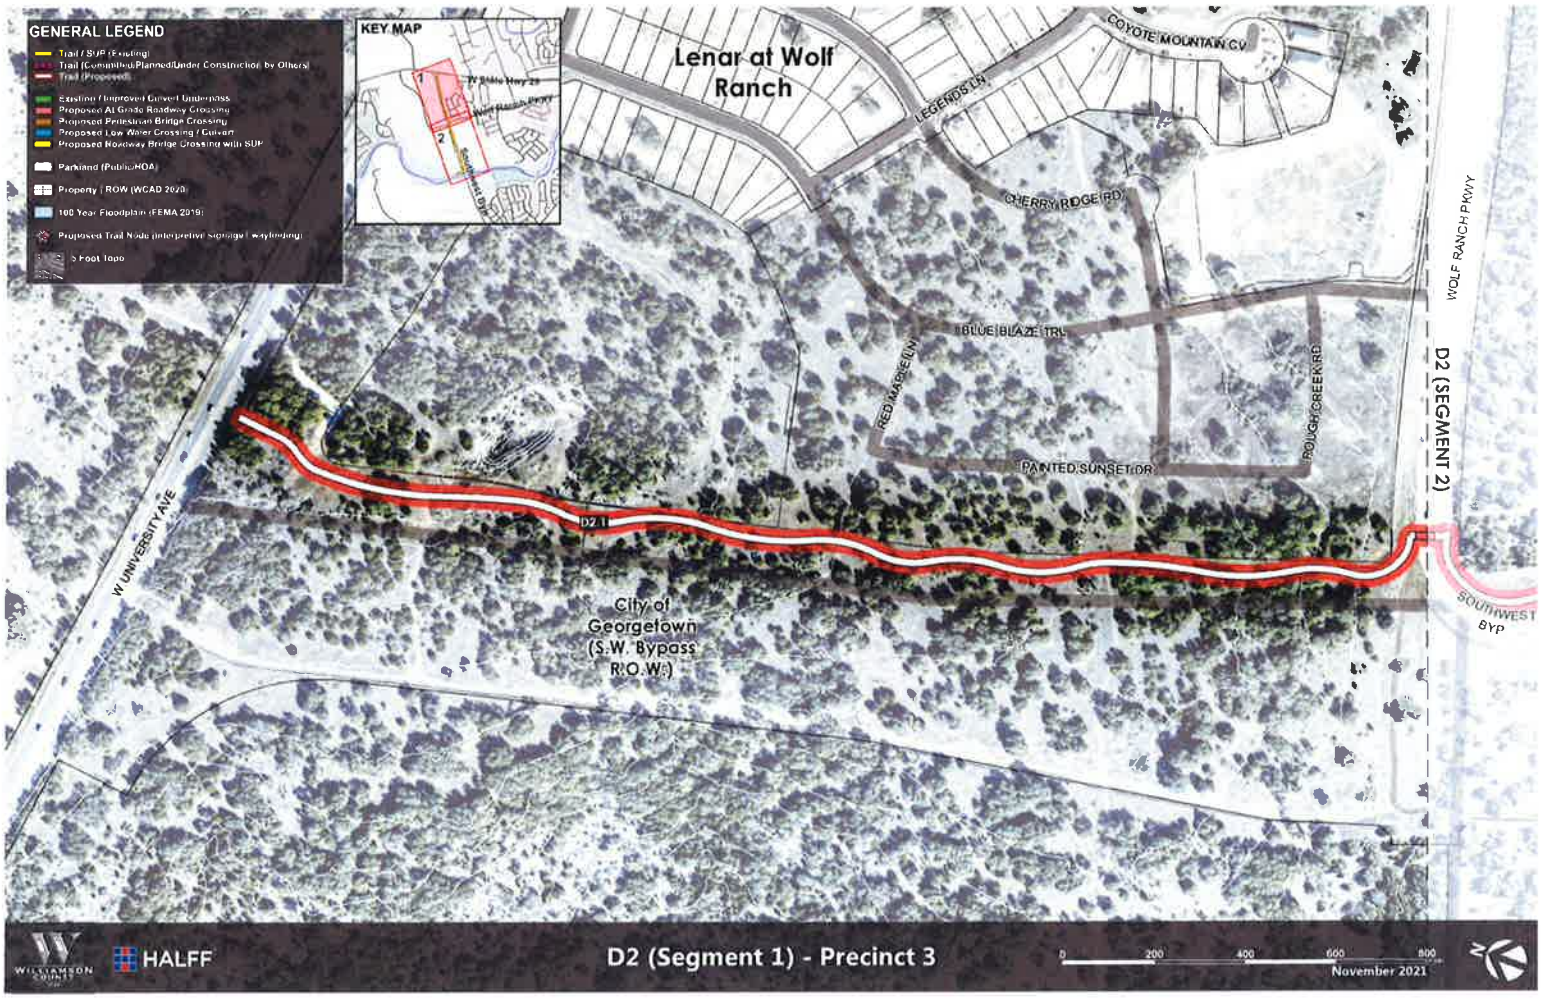
GENERAL LEGEND
Trail / SUP (Existing)
Trail (Committed/Planned/Under Construction by Others)
Trail (Proposed)
Existing / Improved Culvert Underpass
Proposed At Grade Roadway Crossing
Proposed Pedestrian Bridge Crossing
Proposed Low Water Crossing / Culvert
Proposed Roadway Bridge Crossing with SUP
Parkland (Public/HOA)
Property / ROW (WCAD 2020)
100 Year Floodplain (FEMA 2019)
Proposed Trail Node (Interpretive Signage / wayfinding)
5 Foot Topo
KEY MAP
Lenar at Wolf Ranch
COYOTE MOUNTAIN CV
LEGENDS LN
CHERRY RIDGE RD
BLUE BLAZE TRL
RED MAPLE LN
ROUGH CREEK RD
PAINTED SUNSET DR
WOLF RANCH PKWY
D2 (SEGMENT 2)
W UNIVERSITY AVE
D2.1
City of Georgetown (S.W. Bypass R.O.W.)
SOUTHWEST BYP
WILLIAMSON COUNTY
HALFF
D2 (Segment 1) - Precinct 3
0
200
400
600
800
November 2021

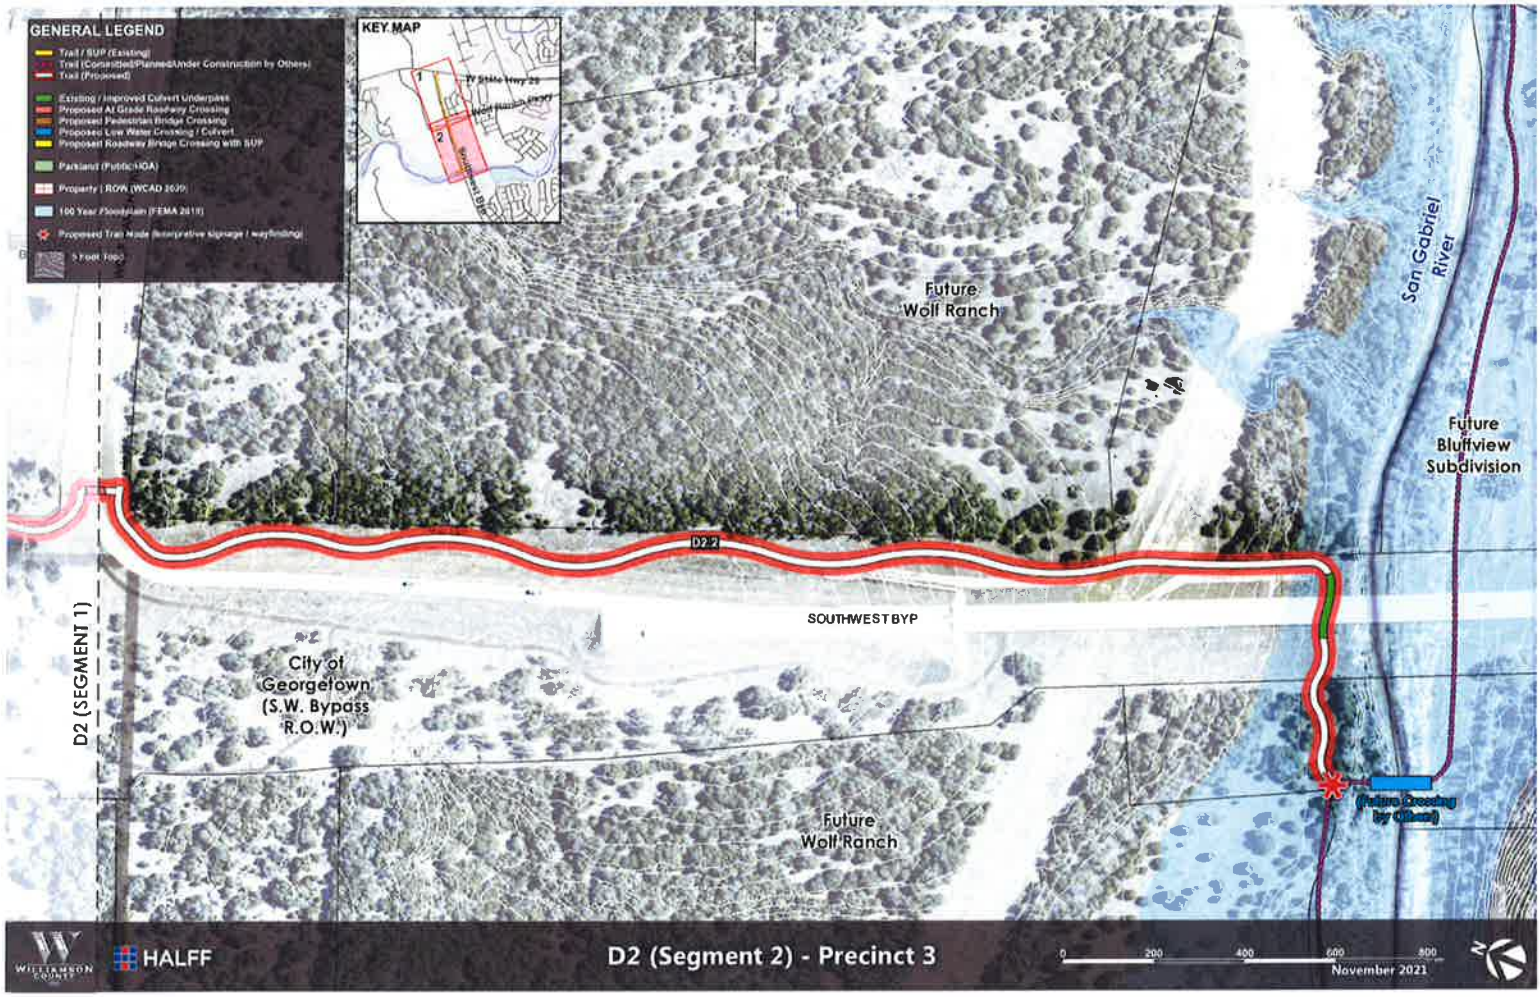
GENERAL LEGEND
Trail / SUP (Existing)
Trail (Committed/Planned/Under Construction by Others)
Trail (Proposed)
Existing / Improved Culvert Underpass
Proposed At Grade Roadway Crossing
Proposed Pedestrian Bridge Crossing
Proposed Low Water Crossing / Culvert
Proposed Roadway Bridge Crossing with SUP
Parkland (Public/HOA)
Property / ROW (WCAD 2021)
100 Year Floodplain (FEMA 2018)
Proposed Trail Node (Interpretive signage / wayfinding)
5 Foot Topo
KEY MAP
1
2
TX State Hwy 29
Southwest Bypass
Future Wolf Ranch
San Gabriel River
Future Bluffview Subdivision
D2-2
SOUTHWEST BYP
D2 (SEGMENT 1)
City of Georgetown (S.W. Bypass R.O.W.)
Future Wolf Ranch
(Future Crossing by Others)
HALFF
D2 (Segment 2) - Precinct 3
0
200
400
600
800
November 2021
N

Commissioners Court - Regular Session **39.**

Meeting Date: 08/02/2022

Sam Bass Road- Rule 11 Settlement Agreements

Submitted For: Charlie Crossfield **Submitted By:** Charlie Crossfield, Road Bond

Department: Road Bond

Agenda Category: Regular Agenda Items

Information

Agenda Item

Discuss, consider and take appropriate action on two Rule 11 Condemnation Settlement Agreements with the Brushy Creek Congregation of Jehovah's Witness for right of way needed on the Corridor H (Sam Bass Road) project. Parcels 40 and 41. Funding Source: Road Bonds P 462

Background

Fiscal Impact

From/To	Acct No.	Description	Amount

Attachments

Agreement parcel 40

Agreement Parcel 41

Form Review

Inbox	Reviewed By	Date
County Judge Exec Asst.	Becky Pruitt	07/28/2022 11:32 AM
Form Started By: Charlie Crossfield		Started On: 07/27/2022 11:09 AM
Final Approval Date: 07/28/2022		

Sheets & Crossfield, PLLC

ATTORNEYS AT LAW

309 East Main Street • Round Rock, TX 78664-5246

Phone 512-738-8732 (D) • fax 512-255-8986

Mylan@scrrlaw.com

July 21, 2022

RULE 11 CONDEMNATION SETTLEMENT AGREEMENT

Via e-mail Ivan@pettittlawfirm.com
Brushy Creek Congregation of Jehovah's Witnesses
c/o Ivan Pettitt
Pettitt Law Firm, PLLC

Re: Williamson County—Corridor H
Cause No. 22-0692-CC2; *Williamson County vs. Brushy Creek Congregation of Jehovah's Witnesses, et al.*
Parcel No.: 40

Dear Ivan:

In follow up to our recent correspondence, please allow this letter to constitute a Rule 11 Settlement Agreement between Williamson County, Texas ("County") and Brushy Creek Congregation of Jehovah's Witnesses ("Owner") in connection with the project identified herein and the fee simple right of way parcel interest to be acquired as part of the County's Corridor H road improvement project (the "Project"). The terms of this Agreement and the settlement reached are follows:

1. Subject to final approval by the Williamson County commissioners court, County agrees to pay, and Owner agrees to accept, the total sum of TWENTY-FIVE THOUSAND and No/100 Dollars (**$25,000.00**) in compensation to the Condemnees in the above referenced lawsuit for the acquisition of 0.037 acre (1,614 square feet) sought to be acquired, and any damages to the remaining property of Owner not acquired (the "Property"), with such location and acquisition as further described in County's current pleading on file in this case.

   The parties further agree that an Agreed Special Commissioners Award ("Award") in this amount shall be entered by the appointed commissioners at a hearing currently scheduled for July 25, 2022.

2. It is agreed that neither County nor Owner will file objections to the Award of Special Commissioners in this cause so long as the County deposits the full Award amount within fourteen (14) days following the Judge's entry of the Award.

If this letter correctly sets forth the terms of our agreement and the settlement reached between the County and Owner, please so indicate by having the appropriate persons execute this letter in the space indicated below and return to my attention. If we need to make alternate arrangements for pickup or collection of the document just let us know that as well.

Very truly yours,



Mylan W. Shaunfield
Sheets & Crossfield, PLLC
Attorneys for County

[signature pages follow]

AGREED AND ACCEPTED:

Brushy Creek Congregation of Jehovah's Witnesses

By: _____

Name: _____

Its: _____

Date: _____

_____
Ivan Pettitt
Pettitt Law Firm, PLLC
Attorneys for Brushy Creek Congregation of Jehovah's Witnesses

Date: 7/23/2022

AGREED AND ACCEPTED:

WILLIAMSON COUNTY, TEXAS

By: _____
Bill Gravell, Jr.
County Judge

Date: _____

Sheets & Crossfield, PLLC

ATTORNEYS AT LAW

309 East Main Street • Round Rock, TX 78664-5246

Phone 512-738-8732 (D) • fax 512-255-8986

Mylan@scrrlaw.com

July 21, 2022

RULE 11 CONDEMNATION SETTLEMENT AGREEMENT

Via e-mail Ivan@pettittlawfirm.com
Brushy Creek Congregation of Jehovah's Witnesses
c/o Ivan Pettitt
Pettitt Law Firm, PLLC

Re: Williamson County—Corridor H
Cause No. 22-0693-CC3; *Williamson County vs. Brushy Creek Congregation of Jehovah's Witnesses*
Parcel No.: 41

Dear Ivan:

In follow up to our recent correspondence, please allow this letter to constitute a Rule 11 Settlement Agreement between Williamson County, Texas ("County") and Brushy Creek Congregation of Jehovah's Witnesses ("Owner") in connection with the project identified herein and the fee simple right of way parcel interest to be acquired as part of the County's Corridor H road improvement project (the "Project"). The terms of this Agreement and the settlement reached are follows:

1. Subject to final approval by the Williamson County commissioners court, County agrees to pay, and Owner agrees to accept, the total sum of SIX HUNDRED SEVENTY-FIVE THOUSAND and No/100 Dollars (**$675,000.00**) in compensation to the Condemnees in the above referenced lawsuit for the acquisition of .465 acre (20,245 square feet) sought to be acquired, and any damages to the remaining property of Owner not acquired (the "Property"), with such location and acquisition as further described in County's current pleading on file in this case.

   The parties further agree that an Agreed Special Commissioners Award ("Award") in this amount shall be entered by the appointed commissioners at a hearing currently scheduled for July 25, 2022.

2. It is agreed that neither County nor Owner will file objections to the Award of Special Commissioners in this cause so long as the County deposits the full Award amount within fourteen (14) days following the Judge's entry of the Award.

If this letter correctly sets forth the terms of our agreement and the settlement reached between the County and Owner, please so indicate by having the appropriate persons execute this letter in the space indicated below and return to my attention. If we need to make alternate arrangements for pickup or collection of the document just let us know that as well.

Very truly yours,

Mylan W. Shaunfield
Sheets & Crossfield, PLLC
Attorneys for County

[signature pages follow]

AGREED AND ACCEPTED:

Brushy Creek Congregation of Jehovah's Witnesses

By:_____

Name:_____

Its:_____

Date: _____

_____
Ivan Pettitt
Pettitt Law Firm, PLLC
Attorneys for Brushy Creek Congregation of Jehovah's Witnesses

Date: _7/23/2022____

AGREED AND ACCEPTED:

WILLIAMSON COUNTY, TEXAS

By: _____
Bill Gravell, Jr.
County Judge

Date: _____

Commissioners Court - Regular Session **40.**

Meeting Date: 08/02/2022

TXDOT Resolution and ILA for materials testing

Submitted For: Charlie Crossfield **Submitted By:** Charlie Crossfield, Road Bond

Department: Road Bond

Agenda Category: Regular Agenda Items

Information

Agenda Item

Discuss, consider and take appropriate action on a Resolution and an Interlocal Agreement with TXDOT to perform material inspection and testing services as requested by Local Government as needed for multiple projects.

Background

Fiscal Impact

From/To	Acct No.	Description	Amount

Attachments

Interlocal Agreement

Resolution

Form Review

Inbox	Reviewed By	Date
County Judge Exec Asst.	Becky Pruitt	07/28/2022 11:33 AM
Form Started By: Charlie Crossfield		Started On: 07/27/2022 11:20 AM
Final Approval Date: 07/28/2022		

THE STATE OF TEXAS §

THE COUNTY OF TRAVIS §

INTERLOCAL AGREEMENT

THIS CONTRACT is entered into by the Contracting Parties under Government Code, Chapter 791.

I. CONTRACTING PARTIES:

The Texas Department of Transportation	TxDOT
Williamson County	Local Government

II. PURPOSE: Perform material inspection and testing services.

III. STATEMENT OF SERVICES TO BE PERFORMED: TxDOT will undertake and carry out services described in **Attachment A**, Scope of Services.

IV. CONTRACT PAYMENT: The total amount of this contract shall not exceed $50,000.00 and shall conform to the provisions of **Attachment B**, Budget. Payments shall be billed monthly.

V. TERM OF CONTRACT: This contract begins when fully executed by both parties and terminates on August 31, 2024 or when otherwise terminated as provided in this Agreement.

VI. LEGAL AUTHORITY:
THE PARTIES certify that the services provided under this contract are services that are properly within the legal authority of the Contracting Parties.

The governing body, by resolution or ordinance, dated _____, has authorized the Local Government to obtain the services described in **Attachment A**.

This contract incorporates the provisions of **Attachment A,** Scope of Services**, Attachment B,** Budget**, Attachment C,** General Terms and Conditions, **Attachment D,** Resolution or Ordinance and **Attachment E,** Location Map Showing Project.

WILLIAMSON COUNTY

By _____ Date _____

Bill Gravell, Jr.
County Judge

FOR THE STATE OF TEXAS
Executed for the Executive Director and approved for the Texas Transportation Commission for the purpose and effect of activating and/or carrying out the orders, established policies or work programs heretofore approved and authorized by the Texas Transportation Commission.

By _____ Date _____

Kenneth Stewart
Director of Contract Services

ATTACHMENT A

Scope of Services

The Texas Department of Transportation (TxDOT) agrees to perform material inspection and testing services as requested by the Local Government, and subject to the terms set forth below. Material inspection and testing services to be performed by TxDOT consists of the following:

- Independent assurance testing and sampling services.
- Various inspected materials fabricated off-site (structural steel bridge components, pre-cast concrete stressed/non-stressed products, and miscellaneous fabricated products).
- Other materials inspection and testing as agreed upon in writing by TxDOT and the Local Government.

Inspections will be performed in compliance with the specifications and instructions supplied by the Local Government and are subject to the terms and conditions described below. Written inspection or test reports will be provided to the Local Government in accordance with TxDOT's existing policies as inspection and testing services are performed by TxDOT.

Terms and Conditions

Prior to the commencement of material inspection and testing services, the Local Government shall provide TxDOT with a single point of contact for this scope of services. TxDOT will direct all invoices, test reports, questions and other issues to this point of contact. The Local Government shall provide an email address to which invoices will be sent. The Local Government shall provide written notification of a change to the point of contact.

INSPECTED MATERIALS

The Local Government will provide TxDOT a list of the materials requiring inspection. Estimated quantities of each material will also be provided. The types of products and the extent of the inspections will be as agreed upon prior to commencement of any inspections. The level of inspection and documentation furnished for Local Government inspections will be as provided for typical TxDOT projects.

TxDOT will only perform inspection services for the Local Government at structural steel fabrication plants, commercial precast prestressed and non-stressed concrete products plants, and other miscellaneous fabrication plants where TxDOT routinely provides such inspection and testing services for its own highway materials or for others. Out-of-state inspections for Local Government will be performed only when TxDOT has employees scheduled to conduct inspections for TxDOT projects at the requested locations, unless agreed upon otherwise. All out-of-state inspections will require reimbursement of the additional costs for travel (airfare, lodging, per diem, vehicle rentals, and other miscellaneous costs). Reimbursement will be requested through invoices from TxDOT.

TxDOT reserves the right to prioritize or reschedule any inspection and testing services according to the following:

- Inspection and testing services may be cancelled or deferred due to unavailability of TxDOT personnel to perform the necessary inspection
- Inspections for the Local Government will be given lower priority than inspections performed by TxDOT for TxDOT projects
- Inspections for the Local Government may be rescheduled to coincide with the inspection of products for TxDOT projects.

The Local Government and its fabricators will abide by the Nonconformance Report (NCR) process utilized by TxDOT for disposition of products that do not meet the requirements of the Local Government's specifications provided.

WORK REQUESTS

Fabrication Inspection
A minimum of two (2) weeks prior to TxDOT performing any inspections, the Local Government will submit Work Requests to TxDOT. Submit one Work Request per Fabricator and include the following:

- Project information (i.e. contract number, CSJ, etc.)
- Work description
- Type and estimated quantity of material(s) to be inspected
- Fabricator information (Name, contact person, phone number, physical location)
- Name, title, signature, and telephone number of the Local Government's authorized representative.
- Specification Item or Special Specification to be used for inspection
- List of the Local Government's amendments to Specification Item
- Local Governments Special Specifications
- Complete set of necessary design drawings, material specifications, and shop drawing files in Adobe .pdf format to perform inspection of the material.

Incomplete Work Requests will not be accepted. E-mail completed Work Requests, with attachments, as an Adobe .pdf format to MTD_Structuralcorrespondence@txdot.gov and include "Work Request" in the subject line.

TEST REPORTS

TxDOT will send test reports and pertinent information to the Local Government's designated point of contact for services performed as attachments to invoices for services.

ATTACHMENT B

Budget

Texas Department of Transportation Inspection & Testing Rates

TxDOT will only perform the independent assurance, inspection and testing services outlined in Attachment A.

Charges will be based on rates in effect at the time inspection and testing services are performed.

Current Inspection and Testing Rates are published at

http://ftp.dot.state.tx.us/pub/txdot/mtd/inspection_testing.pdf

Invoices will be sent to the Local Government on a monthly basis. Payments are due within 30 days of date of invoice and will be mailed to the following address:

Texas Department of Transportation
P. O. Box 149001
Austin, Texas 78714-9001

ATTACHMENT C

General Terms and Conditions

Article 1. Amendments
This contract may only be amended by written agreement executed by both parties before the contract is terminated.

Article 2. Conflicts Between Agreements
If the terms of this contract conflict with the terms of any other contract between the parties, the most recent contract shall prevail.

Article 3. Disputes
TxDOT shall be responsible for the settlement of all contractual and administrative issues arising out of procurements entered in support of contract services.

Article 4. Ownership of Equipment
Except to the extent that a specific provision of this contract states to the contrary, all equipment purchased by TxDOT under this contract shall be owned by TxDOT.

Article 5. Termination
This contract terminates at the end of the contract term, when all services and obligations contained in this contract have been satisfactorily completed, by mutual written agreement, or 30 days after either party gives notice to the other party, whichever occurs first.

Article 6. Gratuities
Any person who is doing business with or who reasonably speaking may do business with TxDOT under this contract may not make any offer of benefits, gifts, or favors to employees of TxDOT.

Article 7. Responsibilities of the Parties
Each party acknowledges that it is not an agent, servant, or employee of the other party. Each party is responsible for its own acts and deeds and for those of its agents, servants, or employees.

Article 8. Compliance with Laws
The parties shall comply with all federal, state, and local laws, statutes, ordinances, rules, and regulations and with the orders and decrees of any courts or administrative bodies or tribunals in any manner affecting the performance of this agreement.

Article 9. State Auditor's Provision
The state auditor may conduct an audit or investigation of any entity receiving funds from TxDOT directly under the contract or indirectly through a subcontract under the contract. Acceptance of funds directly under the contract or indirectly through a subcontract under this contract acts as acceptance of the authority of the state auditor, under the direction of the legislative audit committee, to conduct an audit or investigation in connection with those funds. An entity that is the subject of an audit or investigation must provide the state auditor with access to any information the state auditor considers relevant to the investigation or audit.

Article 10. Signatory Warranty
Each signatory warrants that the signatory has necessary authority to execute this agreement on behalf of the entity represented.

Article 11. Notices
All notices to either party shall be delivered personally or sent by certified U.S. mail, postage prepaid, addressed to that party at the following address:

Local Government:	Williamson County c/o HNTB Corporation 14 Galloping Road Round Rock, TX 78681
TxDOT:	Texas Department of Transportation Attn: Director, Contract Services 6230 East Stassney Lane Austin, TX 78744


All notices shall be deemed given on the date delivered in person or deposited in the mail. Either party may change the above address by sending written notice of the change to the other party. Either party may request in writing that notices shall be delivered personally or by certified U.S. mail, and that request shall be carried out by the other party.

ATTACHMENT D

Resolution or Ordinance

ATTACHMENT E

Location Maps Showing Project

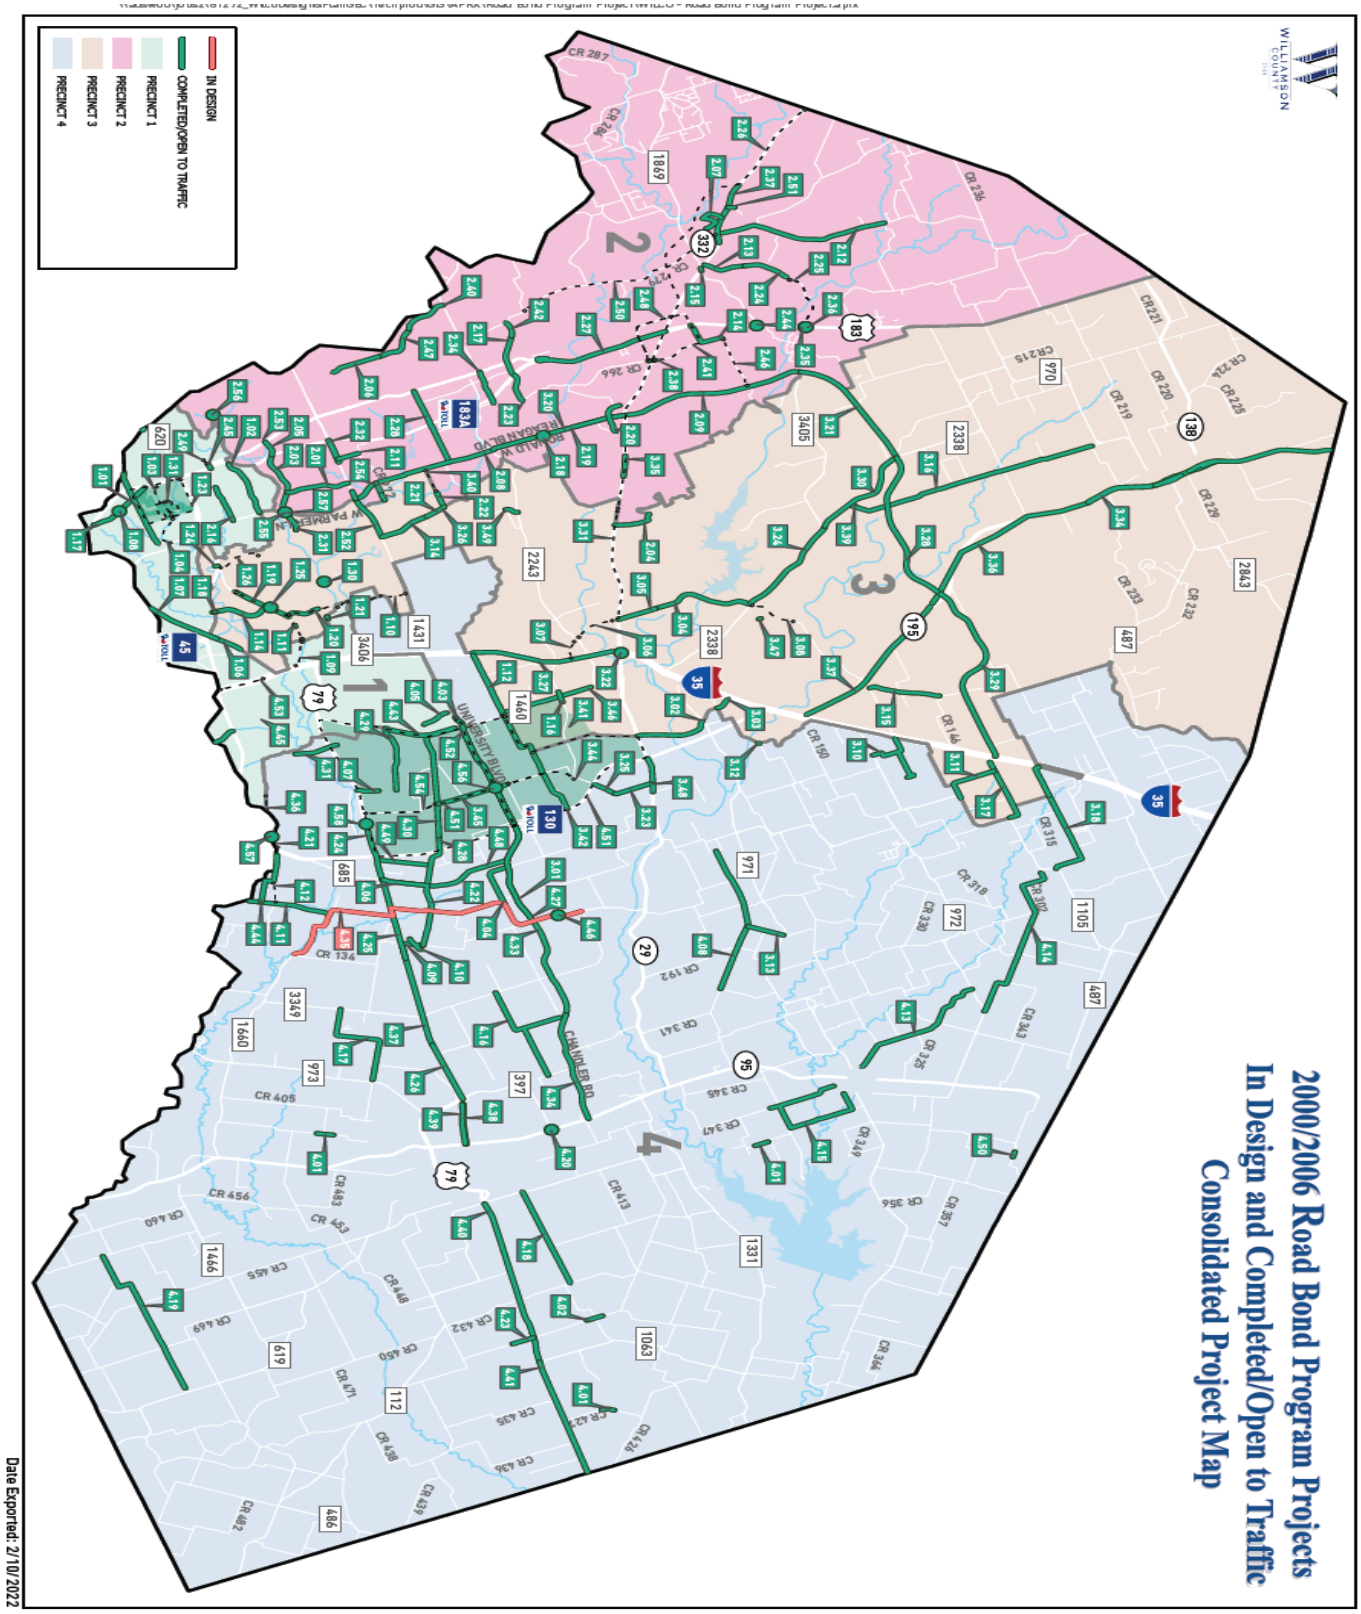

Contract No: 49-2XXF5001

2006 Road Bond Program Projects

Precinct 1 - Commissioner Cook

Completed/Open to Traffic

1.01 Anderson Mill Rd.
1.02 Avery Ranch Blvd. (183 to Parmer Lane)
1.03 Lake Creek Drainage - Phase 1
1.04 Lake Creek Drainage - Phase 2
1.06 McNeil Road - Phase 1
1.07 McNeil Road - Phase 2
1.08 Pond Springs at Turtle Rock Signal
1.09 RM 620 Feasibility Study
1.10 Wyoming Springs North Study
1.11 RM 620 Interim Improvements - Phase 1
1.17 Pond Springs Road
1.18 O'Connor Overpass at SH 45
1.21 CR 174 (Hairy Man Rd.) Bridge Rail Rehab
1.23 Forest North Drainage Study - Phase 1
1.31 Forest North Drainage Improvements - Phase 2 (design)
1.31 Forest North Drainage Improvements - Phase 3 (design)
2.16 Lakeline Blvd. (Lyndhurst to Parmer Lane)
2.45 Lakeline Blvd. at US 183
2.49 Lakeline Blvd. Right Turn Lanes (Design)
4.05 CR 112 - Phase 1
4.45 CR 170
4.53 IH 35 Operational Analysis

Precinct 2 - Commissioner Long

Completed/Open to Traffic

2.01 Vista Ridge Blvd.
2.03 Brushy Creek Road
2.05 Cypress Creek Road
2.06 Lakeline Blvd. (Crystal Falls Pkwy to New Hope Dr)
2.07 River Bend Oaks Subdivision
2.08 Ronald W. Reagan South - Phase 1
2.09 Ronald W. Reagan North - Phase 1
2.11 CR 185
2.12 CR 200 (CR 201 to Lackey Creek)
2.13 CR 214 (SH 29 to Rolling Hills Road)
2.14 CR 258 (US 183 to Sunset Ridge)
2.15 RM 1869 at SH 29
2.17 San Gabriel Parkway - Phase I
2.18 US 183 Widening at CR 274
2.19 Ronald W. Reagan South - Phase 2
2.20 Kauffman Loop
2.22 CR 179
2.23 San Gabriel Parkway - Phase 2
2.24 CR 214 - Phase 2A
2.25 CR 214 - Phase 2B Schematic
2.26 SH 29 Improvements Study and Schematic
2.27 US 183 (PTF)
2.28 CR 272
2.32 RM 1431
2.34 Hero Way
2.35 US 183 at FM 3405 Traffic Signal
2.36 US 183 at FM 3405 Left Turn Lanes
2.37 SH 29 TWLTL in Liberty Hill
2.38 CR 260 / CR 266 at SH 29
2.40 Lakeline Blvd. Phase 2 (Old Quarry Rd. to Old 2243)
2.41 Seward Junction Improvements Study
2.42 San Gabriel Parkway West
2.44 US 183 at RM 1869
2.46 CR 258 (Sunset Ridge to Reagan Blvd) (Design)
2.47 Lakeline Blvd. Phase 3 (Crystal Falls Pkwy. to Old Quarry Rd.)
2.48 Seward Junction Schematic (SE and SW)
2.50 Bagdad Rd. North Phase 2 Schematic (CR 280 to SH 29)
2.51 CR 277
2.52 RM 1431 at Parmer / Reagan CFI
2.53 Cypress Creek Road at US 183

Precinct 2 - Commissioner Long (Continued)

2.54 CR 272 Overlay
2.56 Cypress Creek Road at Lakeline
2.57 Brushy Creek Road at Parmer Lane
3.20 Ronald W. Reagan South - Phase 2
3.26 CR 175 Extension - Phase 2A
3.31 SH 29 Improvements Study & Schematic
3.35 SH 29 at Park Place Dr. & Jack Nicklaus Blvd.

Precinct 3 - Commissioner Covey

Completed/Open to Traffic

1.09 RM 620 Feasibility Study
1.10 Wyoming Springs North Study
1.11 RM 620 Interim Improvements - Phase 1
1.12 Westinghouse Rd. (CR 111)
1.14 O'Connor Extension
1.16 SE Inner Loop at FM 1460
1.18 O'Connor Overpass at SH 45
1.19 RM 620 (Cornerwood Dr. to Wyoming Springs)
1.20 Wyoming Springs (620 to Brightwater Blvd.)
1.21 CR 174 (Hairy Man Rd.) Bridge Rail Rehab
1.24 Pearson Ranch Underpass at SH 45/RM 620
1.25 King of Kings Crossing
1.26 Pearson Ranch Road (Design)
1.30 Great Oaks at Brushy Creek (Design)
2.04 Cedar Hollow at SH 29
2.21 CR 175 Extension - Phase 2A
2.31 Brushy Creek Road
2.52 RM 1431 at Parmer / Reagan CFI
2.54 CR 272 Overlay
2.55 Brushy Creek East Overlay
3.02 Georgetown Inner Loop East
3.03 Georgetown Inner Loop East Extension
3.04 Georgetown Inner Loop - Project 1
3.05 Georgetown Inner Loop - Project 2
3.06 Georgetown Inner Loop - Project 3 Study
3.07 Georgetown Inner Loop - Project 4 Study
3.08 Georgetown Inner Loop - Project 5 Study
3.11 CR 145
3.14 CR 175
3.15 CR 234
3.16 CR 245
3.17 CR 311
3.18 CR 314
3.21 Ronald W. Reagan North - Phase 2
3.22 IH 35 at SH 29 Turnarounds (PTF)
3.24 Williams Drive (RM 2338)
3.26 CR 175 Extension - Phase 2A
3.27 IH 35 Northbound Frontage Rd. and Ramps
3.28 Ronald W. Reagan North - Phase 3
3.29 Ronald W. Reagan North - Phase 4
3.30 RM 2338 (PTF)
3.34 SH 195 Project 1
3.36 SH 195 Project 2
3.37 SH 195 Project 3
3.39 CR 245 Realignment
3.40 CR 179
3.41 CR 110 / Arterial A Study (design)
3.42 CR 111 / CR 105 Westinghouse Rd. (FM 1460 to SH 130) (Design)
3.46 FM 1460 North
3.47 Madrid Drive Extension
3.49 CR 176 At RM 2243 - Intersection/Safety Improvements

Precinct 4 - Commissioner Boles

In Design


4.35 FM 1660 (PTF)

Completed/Open to Traffic

1.10 Wyoming Springs North Study
3.01 FM 1460 to CR 110
3.10 CR 142
3.12 CR 152 Bridge Replacement
3.13 CR 157
3.18 CR 314
3.23 SH 29/CR 104 – Phase 1
3.25 CR 104 - Phase 2
3.42 CR 111 / CR 105 (Westinghouse Rd.) - FM 1460 to SH 130
3.44 CR 110 North
(North of CR 107 to North of Sam Houston) (Design)
3.45 CR 110 Middle (North of Limmer Loop to CR 107)
3.48 SH 29 Widening - 12" Water Main Relocation
4.01 CR 427 Bridge Replacement
4.01 CR 390 Bridge Replacement
4.01 CR 406 Bridge Replacement
4.02 CR 424 Bridge Replacement
4.03 Chandler Road - Phase 1
4.04 CR 100
4.06 CR 119
4.07 CR 122 at US 79
4.08 CR 124
4.09 CR 132
4.10 CR 136
4.11 CR 137
4.12 CR 138 and CR 139 Alignment Study
4.13 CR 300 & CR 301
4.14 CR 302
4.15 CR 347 & CR 348
4.16 CR 368 & CR 369 (CR 101 to CR 366)
4.17 CR 404
4.18 CR 412
4.19 CR 466
4.20 FM 397 at SH 95 Signal
4.21 Gattis School Rd. ROW
4.22 Limmer Loop - Phase 1A
4.23 Thrall School Zone
4.24 US 79 - Section 1
4.25 US 79 - Section 2
4.26 US 79 - Section 3A
4.27 Chandler Rd. - Phase 2
4.28 Limmer Loop - Phase 1B
4.29 CR 113 / Old Settlers Blvd.
4.30 Limmer Loop - Phase 1C
4.31 Kenney Fort Boulevard - Phase 1
4.33 Chandler Rd. - Phase 3A
4.34 Chandler Rd. - Phase 3B
4.36 Gattis School Road
4.37 US 79 - Section 3 (PTF)
4.38 2nd Street Improvements
4.39 2nd Street Drainage Improvements
4.40 US 79 Section 5A (PTF)
4.41 US 79 Section 5B (PTF)
4.43 FM 1460 Section 2
4.44 CR 138
4.46 FM 1660 at Landfill Rd. (CR 128)
4.48 CR 119
4.49 CR 108
4.50 CR 351 at Donahoe Creek
4.51 CR 110 / Arterial A Study Area (design)
4.52 University Blvd. (Chandler Rd.) Expansion

Precinct 4 - Commissioner Boles (Continued)

4.54 CR 110 South - (Design) (US 79 to Limmer Lp)
4.56 CR 110 at University Blvd. (Signal)
4.57 Gattis School Rd. at Winterfield Dr. (Signal)
4.58 Tradesman Park Crossing

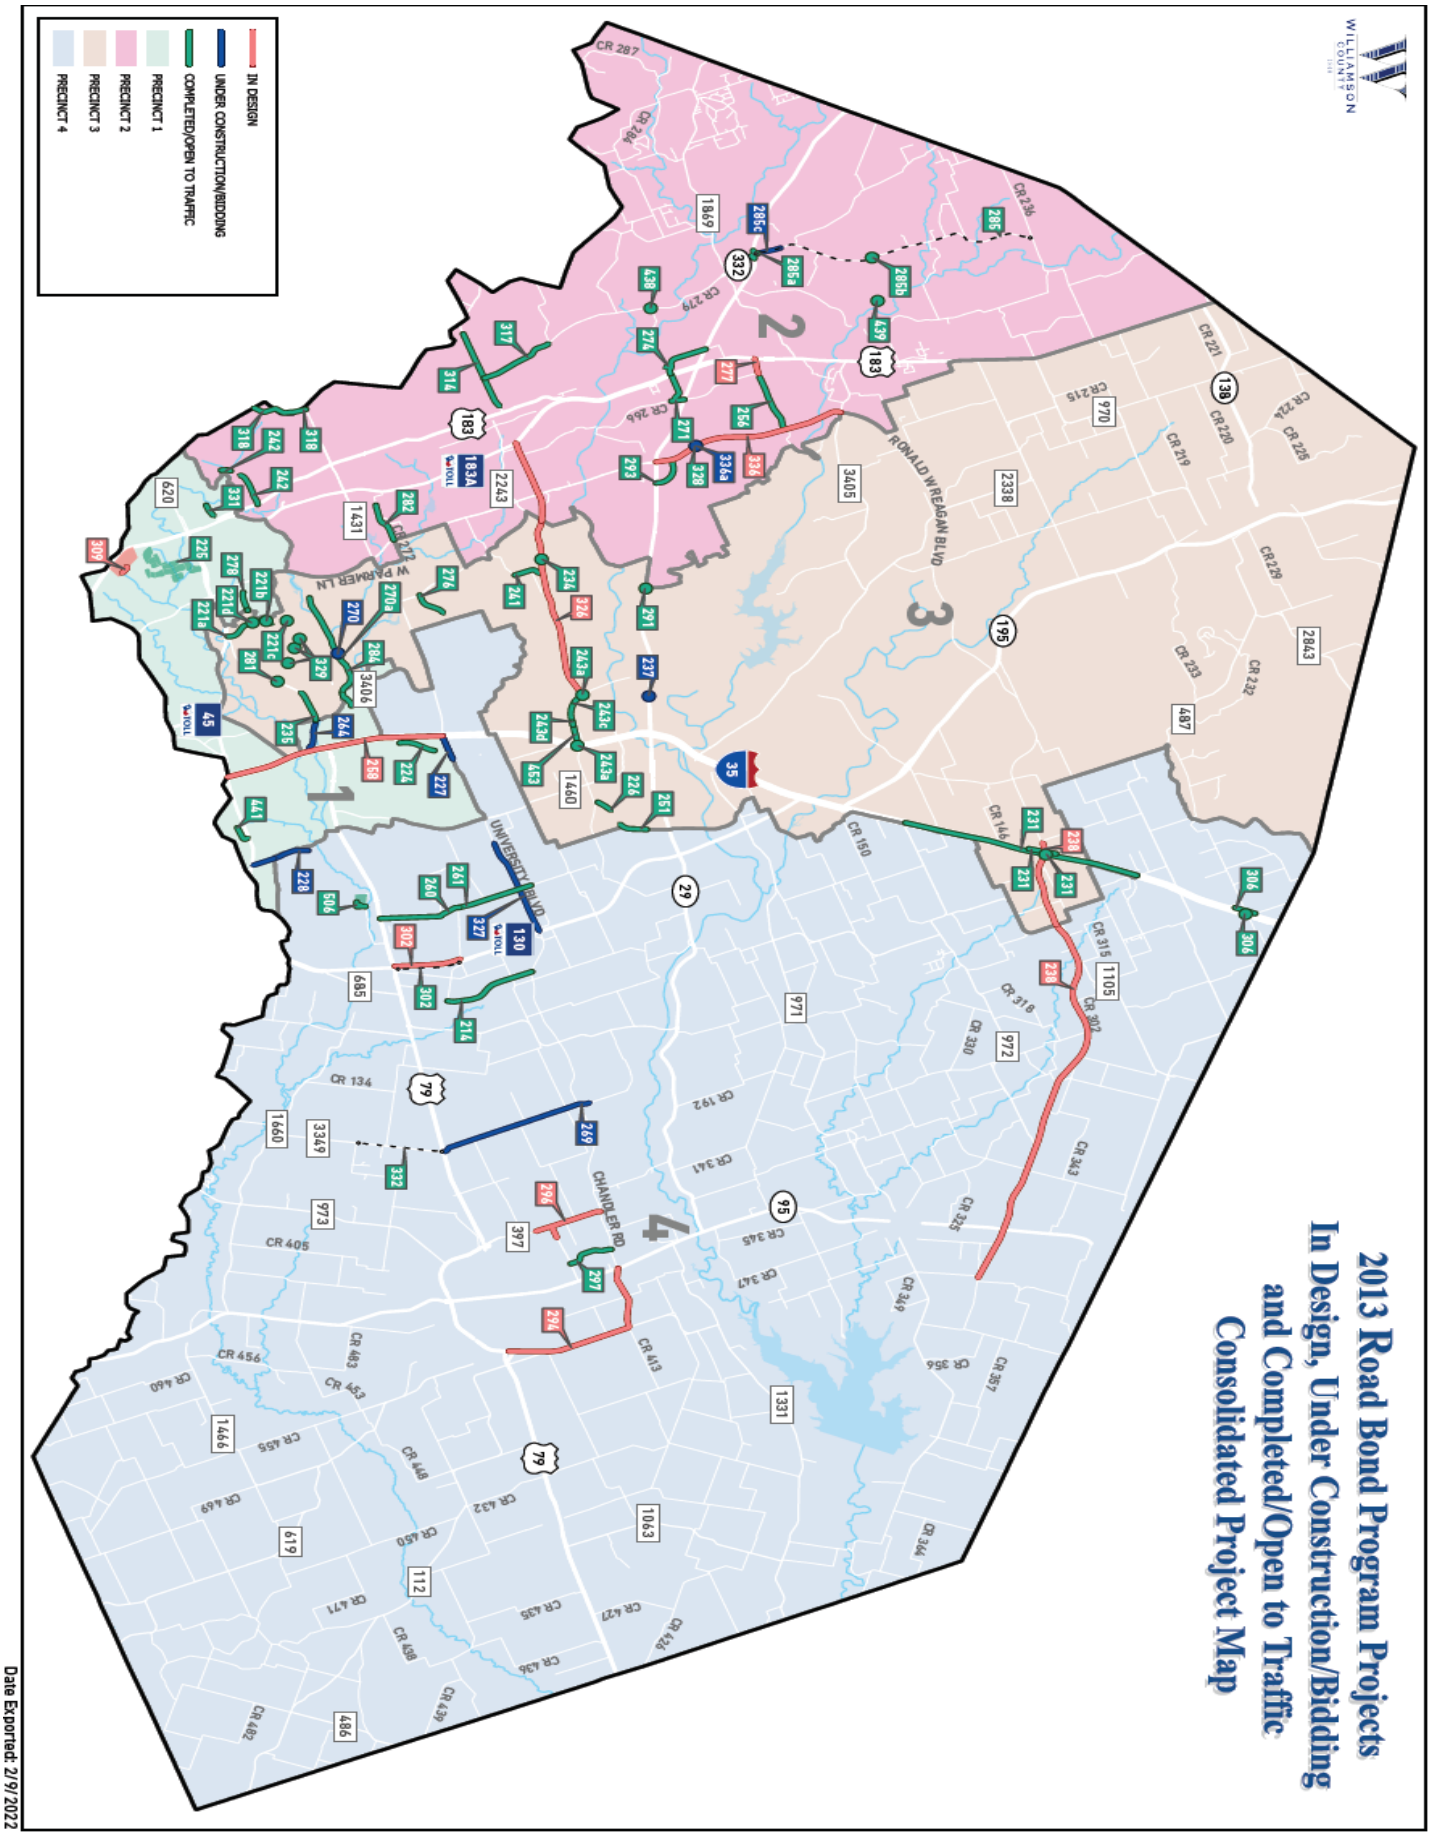
2013 Road Bond Program Projects
In Design, Under Construction/Bidding
and Completed/Open to Traffic
Consolidated Project Map
IN DESIGN
UNDER CONSTRUCTION/BIDDING
COMPLETED/OPEN TO TRAFFIC
PRECINCT 1
PRECINCT 2
PRECINCT 3
PRECINCT 4
WILLIAMSON COUNTY
Date Exported: 2/9/2022

Contract No: 49-2XXF5001

2019 Road Bond Program Projects

Precinct 1 - Commissioner Cook

In Design

309 Pond Springs Road Area Drainage Improvements
337 Anderson Mill Road (FM734-Loop1)
338 RM 620/SH 45 intersection to McNeil Road
341 Wyoming Springs Extension (Brightwater Boulevard/Creek Bend to Sam Bass Road)
380 MoKan (University Boulevard to SH 45)
462 Corridor H/Sam Bass Road (RM 1431 to Wyoming Springs Drive)

Completed/Open to Traffic

225c Forest North Drainage Improvements Phase 3

Precinct 2 - Commissioner Long

In Design

283 New Hope Drive Extension Phase 2A (Ronald Reagan Boulevard to Sam Bass Road)
326 RM 2243 Realignment (US 183A to Garey Park)
336 Ronald Reagan Boulevard Widening (SH 29 to FM 3405)
343 Bagdad Road/CR 279 (Loop 332 to CR 281/Leander City Limits)
344 Corridor I2 (Burnet County Line to US 183)
346 Liberty Hill (SH 29) Bypass (RM 1869 to CR 279)
348 Whitestone Boulevard Widening (Bagdad Road to Anderson Mill Road)
361 Corridor I1 (FM 3405) (US 183 to Ronald Reagan Boulevard)

Completed/Open to Traffic

461 Corridor F/US 183 (Williamson/Burnet County Line to SH 29)

Precinct 3 - Commissioner Covey

In Design

283 New Hope Drive Extension Phase 2A (Ronald Reagan Boulevard to Sam Bass Road)
326 RM 2243 Realignment (Garey Park to Southwest Bypass)
338 RM 620/SH 45 intersection to McNeil Road
339 Wyoming Springs Intersection Improvements (At Smyers Lane)
341 Wyoming Springs Extension (Brightwater Boulevard/Creek Bend to Sam Bass Road)
347 Toro Grande Boulevard Extension (Whitestone Boulevard to Parmer Lane)
352 Southwest Bypass Extension (SH 29 to Wolf Ranch Parkway)
353 CR 245 (North of RM 2338 to Ronald Reagan Boulevard)
358 SH 195 at Ronald Reagan Boulevard
370 MoKan (Georgetown Inner Loop to University Boulevard)
462 Corridor H/Sam Bass Road (RM 1431 to Wyoming Springs Drive)

Completed/Open to Traffic

354 Ronald Reagan at Silver Spur Boulevard
357 Ronald Reagan at Sun City Boulevard
462a Corridor H/Sam Bass Road Interim Traffic Signals
(Walsh Ranch Boulevard and Great Oaks Drive Intersections)

Precinct 4 - Commissioner Boles

In Design


296 CR 366 (Chandler Road to Carlos G. Parker Boulevard Northwest)
307 Bud Stockton Extension (CR 305 to FM 487)
332 FM 3349/US 79 Interchange (US 79 to CR 404)
359 Corridor E4 (Future SH 29 to Ronald Reagan Extension / Corridor D)
360 Corridor E5 (Ronald Reagan Extension / Corridor D to IH 35 / CR 305)
364 CR 314 Safety Improvement (IH 35 Northbound Frontage Rd to East of CR 3001)
366 CR 332 Realignment (South of FM 487 to North of CR 313)
370 MoKan (Georgetown Inner Loop to University Boulevard)
371 Corridor E2 (US 79 to Chandler Road / Corridor B2)
372 Corridor E3 (Chandler Road / Corridor B2 to Future SH 29)
375 CR 129 (South of Brushy Creek to North of the South Williamson County Line)
376 CR 134/CR 132 Extension (Hutto Arterial)
377 CR 112 Widening (FM 1460/A.W. Grimes to CR 117)
378 CR 112 Widening (CR 117 to CR 110)
380 MoKan (University Boulevard to SH 45)
381 Old Settlers Boulevard (North Red Bud Lane/CR 122 to CR 110)
390c CR 401/CR 404 Improvements (US 79 to CR 404)
391 CR 404 Realignment (CR 404 to CR 401)
392 Southeast Loop Segment 2, Phase 1 (CR 137 to CR 404)
459 Southeast Inner Loop Extension (Corridor C)
(Sam Houston Avenue at Patriot Way to SH 29)

Under Construction/Bidding

292 CR 111 / CR 105 Westinghouse (FM 1460 to SH 130)
369 Bartlett Project (Cotrell Street)
373 Coupland Street Project (S. Broad & Muery Streets)
374 Thrall Street Project - S. Bounds Street
390b CR 404 Hutto Water Line Realignment (Along future CR 404, from CR 404 to CR 404 at FM 973)
463 Southeast Loop Segment 1, Phase 1 (Corridor E1) (CR 138 to CR 137)
486 Granger Project (Davilla Street Culvert) (Davilla Street to N Walton Street)

Completed/Open to Traffic

390a CR Improvements and Paving (CR401, CR402, CR404)
463 Southeast Loop Segment 1, Phase 1 (Corridor E1) Demolition Phase 1 (Little Lake Rd to Dana Dr)

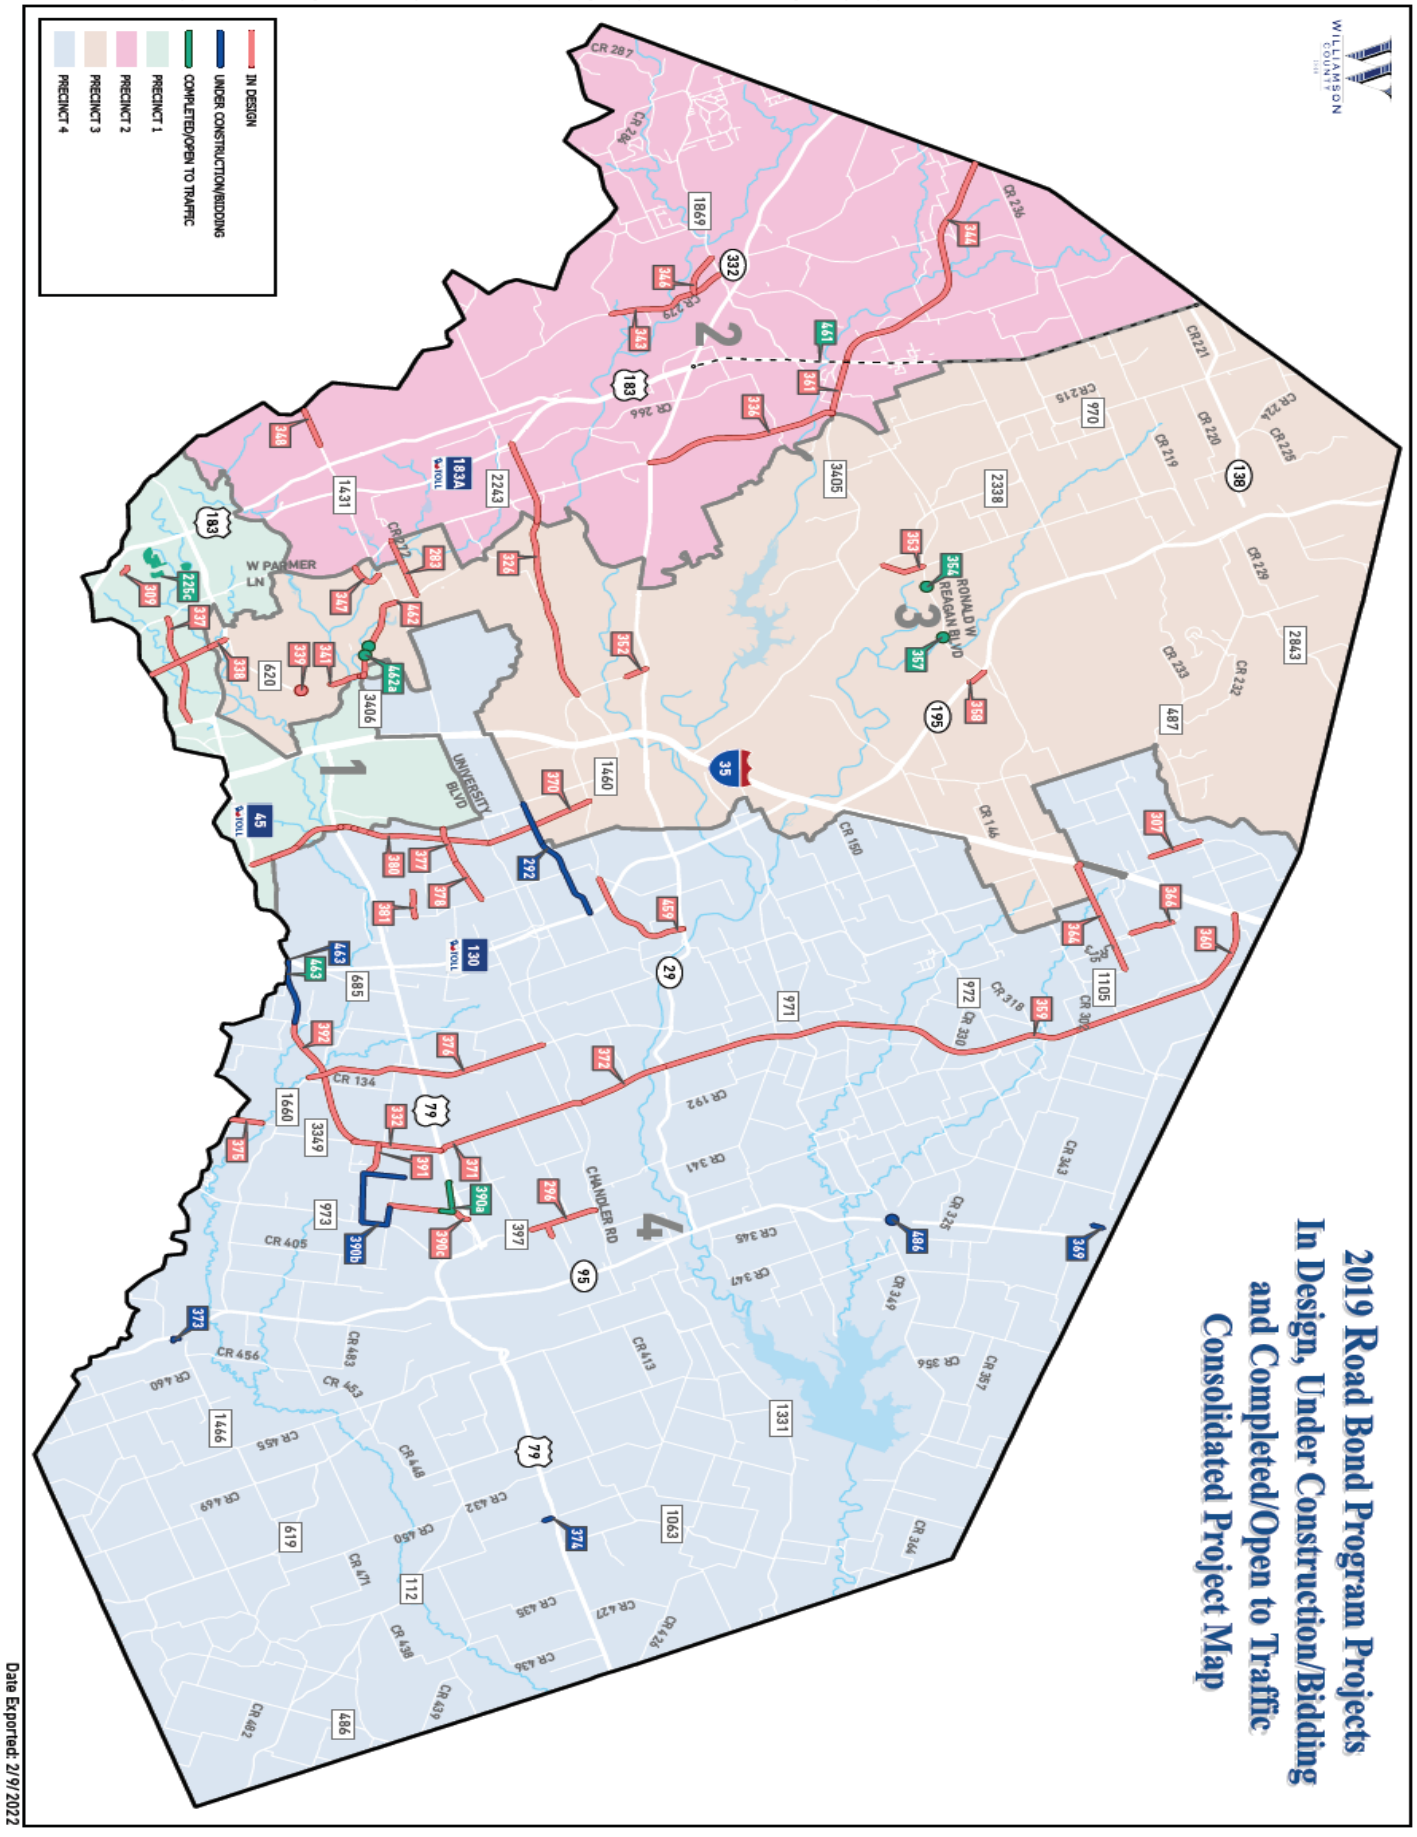
2019 Road Bond Program Projects
In Design, Under Construction/Bidding
and Completed/Open to Traffic
Consolidated Project Map
IN DESIGN
UNDER CONSTRUCTION/BIDDING
COMPLETED/OPEN TO TRAFFIC
PRECINCT 1
PRECINCT 2
PRECINCT 3
PRECINCT 4
WILLIAMSON COUNTY
W PARMER LN
UNIVERSITY BLVD
RONALD W REAGAN BLVD
CHANDLER RD
CR 134
CR 405
CR 456
CR 460
CR 483
CR 453
CR 448
CR 432
CR 450
CR 471
CR 438
CR 439
CR 435
CR 436
CR 427
CR 424
CR 413
CR 347
CR 345
CR 341
CR 192
CR 318
CR 330
CR 325
CR 349
CR 356
CR 357
CR 343
CR 150
CR 146
CR 233
CR 232
CR 229
CR 220
CR 219
CR 221
CR 224
CR 225
CR 215
CR 236
CR 287
CR 286
CR 266
CR 235
Date Exported: 2/9/2022

Contract No: 49-2XXF5001

2019 Road Bond Program Projects

Precinct 1 - Commissioner Cook

In Design

309 Pond Springs Road Area Drainage Improvements
337 Anderson Mill Road (FM734-Loop1)
338 RM 620/SH 45 intersection to McNeil Road
341 Wyoming Springs Extension (Brightwater Boulevard/Creek Bend to Sam Bass Road)
380 MoKan (University Boulevard to SH 45)
462 Corridor H/Sam Bass Road (RM 1431 to Wyoming Springs Drive)

Completed/Open to Traffic

225c Forest North Drainage Improvements Phase 3

Precinct 2 - Commissioner Long

In Design

283 New Hope Drive Extension Phase 2A (Ronald Reagan Boulevard to Sam Bass Road)
326 RM 2243 Realignment (US 183A to Garey Park)
336 Ronald Reagan Boulevard Widening (SH 29 to FM 3405)
343 Bagdad Road/CR 279 (Loop 332 to CR 281/Leander City Limits)
344 Corridor I2 (Burnet County Line to US 183)
346 Liberty Hill (SH 29) Bypass (RM 1869 to CR 279)
348 Whitestone Boulevard Widening (Bagdad Road to Anderson Mill Road)
361 Corridor I1 (FM 3405) (US 183 to Ronald Reagan Boulevard)

Completed/Open to Traffic

461 Corridor F/US 183 (Williamson/Burnet County Line to SH 29)

Precinct 3 - Commissioner Covey

In Design

283 New Hope Drive Extension Phase 2A (Ronald Reagan Boulevard to Sam Bass Road)
326 RM 2243 Realignment (Garey Park to Southwest Bypass)
338 RM 620/SH 45 intersection to McNeil Road
339 Wyoming Springs Intersection Improvements (At Smyers Lane)
341 Wyoming Springs Extension (Brightwater Boulevard/Creek Bend to Sam Bass Road)
347 Toro Grande Boulevard Extension (Whitestone Boulevard to Parmer Lane)
352 Southwest Bypass Extension (SH 29 to Wolf Ranch Parkway)
353 CR 245 (North of RM 2338 to Ronald Reagan Boulevard)
358 SH 195 at Ronald Reagan Boulevard
370 MoKan (Georgetown Inner Loop to University Boulevard)
462 Corridor H/Sam Bass Road (RM 1431 to Wyoming Springs Drive)

Completed/Open to Traffic

354 Ronald Reagan at Silver Spur Boulevard
357 Ronald Reagan at Sun City Boulevard
462a Corridor H/Sam Bass Road Interim Traffic Signals
(Walsh Ranch Boulevard and Great Oaks Drive Intersections)

Precinct 4 - Commissioner Boles

In Design

296 CR 366 (Chandler Road to Carlos G. Parker Boulevard Northwest)
307 Bud Stockton Extension (CR 305 to FM 487)
332 FM 3349/US 79 Interchange (US 79 to CR 404)
359 Corridor E4 (Future SH 29 to Ronald Reagan Extension / Corridor D)
360 Corridor E5 (Ronald Reagan Extension / Corridor D to IH 35 / CR 305)
364 CR 314 Safety Improvement (IH 35 Northbound Frontage Rd to East of CR 3001)
366 CR 332 Realignment (South of FM 487 to North of CR 313)
370 MoKan (Georgetown Inner Loop to University Boulevard)
371 Corridor E2 (US 79 to Chandler Road / Corridor B2)
372 Corridor E3 (Chandler Road / Corridor B2 to Future SH 29)
375 CR 129 (South of Brushy Creek to North of the South Williamson County Line)
376 CR 134/CR 132 Extension (Hutto Arterial)
377 CR 112 Widening (FM 1460/A.W. Grimes to CR 117)
378 CR 112 Widening (CR 117 to CR 110)
380 MoKan (University Boulevard to SH 45)
381 Old Settlers Boulevard (North Red Bud Lane/CR 122 to CR 110)
390c CR 401/CR 404 Improvements (US 79 to CR 404)
391 CR 404 Realignment (CR 404 to CR 401)
392 Southeast Loop Segment 2, Phase 1 (CR 137 to CR 404)
459 Southeast Inner Loop Extension (Corridor C)
(Sam Houston Avenue at Patriot Way to SH 29)

Under Construction/Bidding

292 CR 111 / CR 105 Westinghouse (FM 1460 to SH 130)
369 Bartlett Project (Cotrell Street)
373 Coupland Street Project (S. Broad & Muery Streets)
374 Thrall Street Project - S. Bounds Street
390b CR 404 Hutto Water Line Realignment (Along future CR 404, from CR 404 to CR 404 at FM 973)
463 Southeast Loop Segment 1, Phase 1 (Corridor E1) (CR 138 to CR 137)
486 Granger Project (Davilla Street Culvert) (Davilla Street to N Walton Street)

Completed/Open to Traffic

390a CR Improvements and Paving (CR401, CR402, CR404)
463 Southeast Loop Segment 1, Phase 1 (Corridor E1) Demolition Phase 1 (Little Lake Rd to Dana Dr)

STATE OF TEXAS	*****	***THE COMMISSIONERS COURT OF***
COUNTY OF WILLIAMSON	*****	***WILLIAMSON COUNTY, TEXAS***

KNOW ALL MEN BY THESE PRESENT that on this, the 2nd day of August 2022, the Commissioners Court of Williamson County, Texas, met in duly called session at the Courthouse in Georgetown, Texas and at said meeting, among other business, the Court considered the following.

RESOLUTION:

WHEREAS, An Interlocal Agreement with TXDOT to perform material inspection and testing services as requested by Local Government, and subject to terms.

Now therefore, the Williamson County Commissioners Court does hereby enter into this agreement with the Texas Department of Transportation.

RESOLVED this___day of_____, 2022.

_____
Bill Gravell Jr., County Judge

Attest:

_____
Nancy E. Rister, County Clerk

Commissioners Court - Regular Session **41.**

Meeting Date: 08/02/2022

Southeast Loop (Segment 2) Contract

Submitted For: Charlie Crossfield **Submitted By:** Charlie Crossfield, Road Bond

Department: Road Bond

Agenda Category: Regular Agenda Items

Information

Agenda Item

Discuss, consider and take appropriate action authorizing the county judge to execute a purchase contract with Manuel Soto Soto and Leticia Jurado Nunez for 1.771 AC and 1.805 AC needed for right of way on the SE Loop Segment 2 project (Parcel 30/30R). Funding Source: Road Bonds P588 (TANS)

Background

Fiscal Impact

From/To	Acct No.	Description	Amount

Attachments

Contract

Form Review

Inbox	Reviewed By	Date
County Judge Exec Asst.	Becky Pruitt	07/28/2022 11:33 AM
Form Started By: Charlie Crossfield		Started On: 07/28/2022 09:43 AM
Final Approval Date: 07/28/2022		

REAL ESTATE CONTRACT
Southeast Loop (Segment 2) Right of Way

THIS REAL ESTATE CONTRACT ("Contract") is made by and between **MANUEL SOTO SOTO AND LETICIA JURADO NUNEZ** (referred to in this Contract as "Seller", whether one or more) and **WILLIAMSON COUNTY, TEXAS** (referred to in this Contract as "Purchaser"), upon the terms and conditions set forth in this Contract.

ARTICLE I
PURCHASE AND SALE

By this Contract, Seller sells and agrees to convey, and Purchaser purchases and agrees to pay for, the tract(s) of land described as follows:

> All of that certain 1.771-acre (77,135 square foot) tract of land, out of and situated in the Mathias Wilbarger Survey, Abstract No. 15, in Williamson County; being more fully described by metes and bounds in Exhibit "A", attached hereto and incorporated herein **(Parcel 30)**;
>
> All of that certain 1.805-acre (78,612 square foot) tract of land, out of and situated in the Mathias Wilbarger Survey, Abstract No. 15, in Williamson County; being more fully described by metes and bounds in Exhibit "B", attached hereto and incorporated herein **(Parcel 30R)**;

together with all and singular the rights and appurtenances pertaining to the property, including any right, title and interest of Seller in and to adjacent streets, alleys or rights-of-way (all of such real property, rights, and appurtenances being referred to in this Contract as the "Property"), and any improvements and fixtures situated on and attached to the Property described herein not otherwise retained by Seller, for the consideration and upon and subject to the terms, provisions, and conditions set forth below.

ARTICLE II
PURCHASE PRICE

Purchase Price

2.01. The Purchase Price for the Property interests described in Exhibit "A", any improvements thereon, and any damage to or cost of cure for the remaining property of Seller shall be the sum of FOUR HUNDRED FIFTY-SIX THOUSAND FIVE HUNDRED FORTY-FIVE and 00/100 Dollars ($456,545.00).

Payment of Purchase Price

2.02. The Purchase Price shall be payable in cash or other readily available funds at the Closing.

ARTICLE III
PURCHASER'S OBLIGATIONS

Conditions to Purchaser's Obligations

3.01. The obligations of Purchaser hereunder to consummate the transactions contemplated hereby are subject to the satisfaction of each of the following conditions (any of which may be waived in whole or in part by Purchaser at or prior to the Closing).

Miscellaneous Conditions

3.02. Seller shall have performed, observed, and complied with all of the covenants, agreements, and conditions required by this Contract to be performed, observed, and complied with by Seller prior to or as of the Closing.

ARTICLE IV
REPRESENTATIONS AND WARRANTIES OF SELLER

4.01. Seller hereby represents and warrants to Purchaser as follows, which representations and warranties shall be deemed made by Seller to Purchaser also as of the Closing Date, to the best of Seller's knowledge:

(a) There are no parties in possession of any portion of the Property as lessees, tenants at sufferance, or trespassers, other than previously disclosed to Purchaser.

(b) Seller has complied with all applicable laws, ordinances, regulations, statutes, rules and restrictions relating to the Property, or any part thereof.

4.02. The Property is being conveyed to Purchaser under threat of condemnation.

ARTICLE V
CLOSING

Closing Date

5.01. The Closing shall be held at the office of Texas National Title Company on or before August 31 2022, or at such time, date, and place as Seller and Purchaser may agree upon, or within 10 days after the completion of any title curative matters if necessary for items as shown on the Title Commitment or in the contract (which date is herein referred to as the "Closing Date").

Seller's Obligations at Closing

5.02. At the Closing Seller shall:

(1) Deliver to Williamson County a duly executed and acknowledged Deed conveying good and indefeasible title in fee simple to all of the Property described in Exhibits "A & B" free and clear of any and all monetary liens and restrictions, except for the following:

(a) General real estate taxes for the year of closing and subsequent years not yet due and payable.

(b) Any exceptions approved by Purchaser pursuant to Article III hereof; and

(c) Any exceptions approved by Purchaser in writing.

(2) The Deed to Purchaser shall be in the form as shown in Exhibit "C" attached hereto.

(3) Provide reasonable assistance as requested, at no cost to Seller, to cause the Title Company to deliver to Purchaser a Texas Owner's Title Policy at Purchaser's sole expense, in Grantee's favor in the full amount of the Purchase Price, insuring Purchaser's contracted interests in and to the permanent interests being conveyed in the Property subject only to those title exceptions listed herein, such other exceptions as may be approved in writing by Purchaser, and the standard printed exceptions contained in the usual form of Texas Owner's Title Policy, provided, however:

(a) The boundary and survey exceptions shall be deleted.

(b) The exception as to restrictive covenants shall be endorsed "None of Record", if applicable; and

(c) The exception as to the lien for taxes shall be limited to the year of closing and shall be endorsed "Not Yet Due and Payable".

(4) Deliver to Purchaser possession of the Property.

Purchaser's Obligations at Closing

5.03. At the Closing, Purchaser shall:

(a) Pay the cash portion of the Purchase Price.

Prorations

5.04. General real estate taxes for the then current year relating to the portion of the Property conveyed in fee shall be prorated as of the Closing Date and shall be adjusted in cash at the Closing but shall otherwise remain the obligation of Seller to satisfy. If the Closing shall occur before the tax rate is fixed for the then current year, the apportionment of taxes shall be upon the basis of the tax rate for the next preceding year applied to the latest assessed valuation. Agricultural roll-back taxes, if any, which directly result from this Contract and conveyance shall be paid by Purchaser.

Closing Costs

5.05. All costs and expenses of closing in consummating the sale and purchase of the Property shall be borne and paid as follows:

(1) Owner's Title Policy and survey to be paid by Purchaser.

(2) Deed, tax certificates, and title curative matters, if any, paid by Purchaser.

(3) All other closing costs shall be paid by Purchaser.

(4) Attorney's fees paid by each respectively.

ARTICLE VI
BREACH BY SELLER

In the event Seller shall fail to fully and timely perform any of its obligations hereunder or shall fail to consummate the sale of the Property for any reason, except Purchaser's default, Purchaser may: (1) enforce specific performance of this Contract; or (2) request that the Escrow Deposit, if any, shall be forthwith returned by the title company to Purchaser.

ARTICLE VII
BREACH BY PURCHASER

In the event Purchaser should fail to consummate the purchase of the Property, the conditions to Purchaser's obligations set forth in Article III having been satisfied and Purchaser being in default and Seller not being in default hereunder, Seller shall have the right to receive the Escrow Deposit, if any, from the title company, the sum being agreed on as liquidated damages for the failure of Purchaser to perform the duties, liabilities, and obligations imposed upon it by the terms and provisions of this Contract, and Seller agrees to accept and take this cash payment as its total damages and relief and as Seller's sole remedy hereunder in such event. If no Escrow Deposit has been made, then Seller shall receive the amount of $500 as liquidated damages for any failure by Purchaser.

ARTICLE VIII
MISCELLANEOUS

Notice

8.01. Any notice required or permitted to be delivered hereunder shall be deemed received when sent by United States mail, postage prepaid, certified mail, return receipt requested, addressed to Seller or Purchaser, as the case may be, at the address set forth opposite the signature of the party.

Texas Law to Apply

8.02. This Contract shall be construed under and in accordance with the laws of the State of Texas, and all obligations of the parties created hereunder are performable in Williamson County, Texas.

Parties Bound

8.03. This Contract shall be binding upon and inure to the benefit of the parties and their respective heirs, executors, administrators, legal representatives, successors and assigns where permitted by this Contract.

Legal Construction

8.04. In case any one or more of the provisions contained in this Contract shall for any reason be held to be invalid, illegal, or unenforceable in any respect, this invalidity, illegality, or unenforceability shall not affect any other provision hereof, and this Contract shall be construed as if the invalid, illegal, or unenforceable provision had never been contained herein.

Prior Agreements Superseded

8.05. This Contract constitutes the sole and only agreement of the parties and supersedes any prior understandings or written or oral agreements between the parties respecting the within subject matter.

Time of Essence

8.06. Time is of the essence in this Contract.

Gender

8.07. Words of any gender used in this Contract shall be held and construed to include any other gender, and words in the singular number shall be held to include the plural, and vice versa, unless the context requires otherwise.

Memorandum of Contract

8.08. Upon request of either party, the parties shall promptly execute a memorandum of this Contract suitable for filing of record.

Compliance

8.09 In accordance with the requirements of Section 20 of the Texas Real Estate License Act, Purchaser is hereby advised that it should be furnished with or obtain a policy of title insurance or Purchaser should have the abstract covering the Property examined by an attorney of Purchaser's own selection.

Effective Date

8.10 This Contract shall be effective as of the date it is approved by the Williamson County commissioners' court, which date is indicated beneath the County Judge's signature below.

Counterparts

8.11 This Contract may be executed in any number of counterparts, which may together constitute the Contract. Signatures transmitted by facsimile or electronic mail may be considered effective as originals for purposes of this Contract.

Contingent Possession and Use Agreement

8.12. Upon completion of (1) the full execution of this Contract by all parties, and (2) acknowledgment by the Title Company of delivery by Purchaser of the full Purchase Price to the Title Company, Purchaser, its agents and contractors shall be permitted at any time after September 1, 2022 to enter and possess the Property prior to Closing for the purpose of completing any and all necessary testing, utility relocation and construction activities associated with the proposed Southeast Loop (Segment 2) improvement construction project of Purchaser, and Seller agrees to make any gate access available to Purchaser, its contractors or utility facility owners as necessary to carry out the purposes of this paragraph. The parties further agree to continue to use diligence in assisting with any title curative measures or mortgage lien release required by the Contract to complete the Closing of the purchase transaction.

[signature page follows]

SELLER:

Manuel Soto Soto dotloop verified 07/27/22 10:37 PM CDT JMJF-WYNX-QINX-TQTA

Manuel Soto Soto

Date:_____

Address: _____

_____

Leticia Jurado Nunez dotloop verified 07/27/22 10:45 PM CDT VPJB-T8KM-WEWS-SLBO

Leticia Jurado Nunez

Date:_____

PURCHASER:

WILLIAMSON COUNTY, TEXAS

By: _____
Bill Gravell, Jr.
County Judge

Date: _____

Address: 710 Main Street, Suite 101
Georgetown, Texas 78626

EXHIBIT "A"

County: Williamson
Parcel No.: 30
Tax ID: R021368
Highway: Southeast Loop
Limits: From: C.R. 137
To: C.R. 404

April 20, 2022

PROPERTY DESCRIPTION FOR PARCEL 30

DESCRIPTION OF A 1.771 ACRE (77,135 SQ. FT.) PARCEL OF LAND LOCATED IN THE MATHIAS WILBARGER SURVEY, SECTION NO. 15, ABSTRACT NO. 663, WILLIAMSON COUNTY, TEXAS BEING A PORTION OF A CALLED 9.48 ACRE TRACT OF LAND, DESCRIBED IN A DEED TO MANUEL SOTO AND LETICIA JURADO NUNEZ, RECORDED NOVEMBER 13, 2020 IN DOCUMENT NUMBER 2020144309, OFFICIAL PUBLIC RECORDS OF WILLIAMSON COUNTY, TEXAS (O.P.R.W.C.TX.); SAID 1.771 ACRE (77,135 SQ. FT.) PARCEL, AS SHOWN ON A PLAT PREPARED BY SAM, LLC, BEING MORE PARTICULARLY DESCRIBED BY METES AND BOUNDS AS FOLLOWS:

COMMENCING at a 5/8-inch iron rod found 1,727.84 feet right of Southeast Loop Engineer's Centerline Station (E.C.S.) 211+47.30 on the existing north right-of-way line of County Road (C.R.) 139, variable width right-of-way, no record information found, for the southeast corner of said 9.48 acre tract, and being the southwest corner of a called 10.483 acre tract of land described in a deed to Bryan A. Gentry, Trustee of the Bryan A. Gentry Living Trust, recorded in Document Number 2005027380, O.P.R.W.C.TX.;

THENCE N 07°37'21" E, with the common line of said 10.483 acre tract and said 9.48 acre tract, a distance of 1,548.56 feet to a 5/8-inch iron rod with an aluminum cap stamped "WILLIAMSON COUNTY" (Surface Coordinates: N=10,158,394.92, E=3,175,209.86) set 190.00 feet right of Southeast Loop E.C.S 212+79.01 on the proposed south right-of-way line of Southeast Loop, for the southeast corner and the **POINT OF BEGINNING** of the parcel described herein, being on a curve to the right;

1) **THENCE** along said curve to the right, departing the common line of said 10.483 acre tract and said 9.48 acre tract, with the proposed south right-of-way line of Southeast Loop, over and across said 9.48 acre tract, having a radius of 2,465.00 feet, through a central angle of 04°40'10", an arc length of 200.89 feet, and a chord which bears N 88°38'42" W, a distance of 200.84 feet to a 5/8-inch iron rod with an aluminum cap stamped "WILLIAMSON COUNTY" set 190.00 feet right of Southeast Loop E.C.S. 210+93.60, being on the west line of said 9.48 acre tract and the east line of a called 20.92 acre tract of land, described in a deed to Bland B. Davis, Jr. and Susan J. Davis, husband and wife, and recorded in Document Number 9658603, Official Records of Williamson County, Texas (O.R.W.C.TX.), being the southwest corner of the parcel described herein;

2) **THENCE** N 07°37'21" E, departing the proposed south right-of-way line of Southeast Loop, with the common line of said 20.92 acre tract and said 9.48 acre tract, a distance of 384.57 feet to a 5/8-inch iron rod with an aluminum cap stamped "WILLIAMSON COUNTY" set 193.50 feet left of Southeast Loop E.C.S. 211+22.43, being on the proposed north right-of-way line of Southeast Loop, for the northwest corner of the parcel described herein, being on a curve to the left;

THENCE with the proposed north right-of-way line of Southeast Loop, over and across said 9.48 acre tract, the following two (2) courses and distances numbered 3 – 4:

3) along said curve to the left, having a radius of 2,081.50 feet, through a central angle of 04°38'56", an arc length of 168.89 feet, and a chord which bears S 89°21'39" E, a distance of 168.85 feet, to a 5/8-inch iron rod with an aluminum cap stamped "WILLIAMSON COUNTY" set 193.50 feet left of Southeast Loop E.C.S. 213+07.03, being on a curve to the left, and

4) along said curve to the left, having a radius of 968.50 feet, through a central angle of 01°55'36", an arc length of 32.57 feet, and a chord which bears N 87°21'05" E, a distance of 32.56 feet to a 5/8-inch iron rod with an aluminum cap stamped "WILLIAMSON COUNTY" set 193.79 feet right of Southeast Loop E.C.S 213+42.62, being on the common line of said 10.483 acre tract and said 9.48 acre tract, for the northeast corner of the parcel described herein;

5) **THENCE** S 07°37'21" W, departing the proposed north right-of-way line of Southeast Loop, with the common line of said 10.483 acre tract and said 9.48 acre tract, a distance of 388.98 feet to the **POINT OF BEGINNING**, and containing 1.771 acres (77,135 sq. ft.) of land, more or less.

This property description is accompanied by a separate plat of even date.

Bearing Basis:
All bearings shown are based on NAD83/2011/NADV88 Texas Coordinate System, Central Zone. All distances shown are surface and may be converted to grid by dividing by a Surface Adjustment Factor of 1.00012352. All coordinated shown are in surface and may be converted by dividing by the same factor. Project units are in U.S. Survey Feet.

THE STATE OF TEXAS §
§ KNOW ALL MEN BY THESE PRESENTS:
COUNTY OF TRAVIS §


That I, Scott C. Brashear, a Registered Professional Land Surveyor, do hereby certify that the above description is true and correct to the best of my knowledge and belief and that the property described herein was determined by a survey made on the ground under my direction and supervision.

WITNESS MY HAND AND SEAL at Austin, Travis County, Texas, on the date shown below.

SURVEYING AND MAPPING, LLC
4801 Southwest Pkwy
Building Two, Suite 100
Austin, Texas 78735
TX. Firm No. 10064300

Scott C. Brashear Date
Registered Professional Land Surveyor
No. 6660 – State of Texas

EXHIBIT "A"

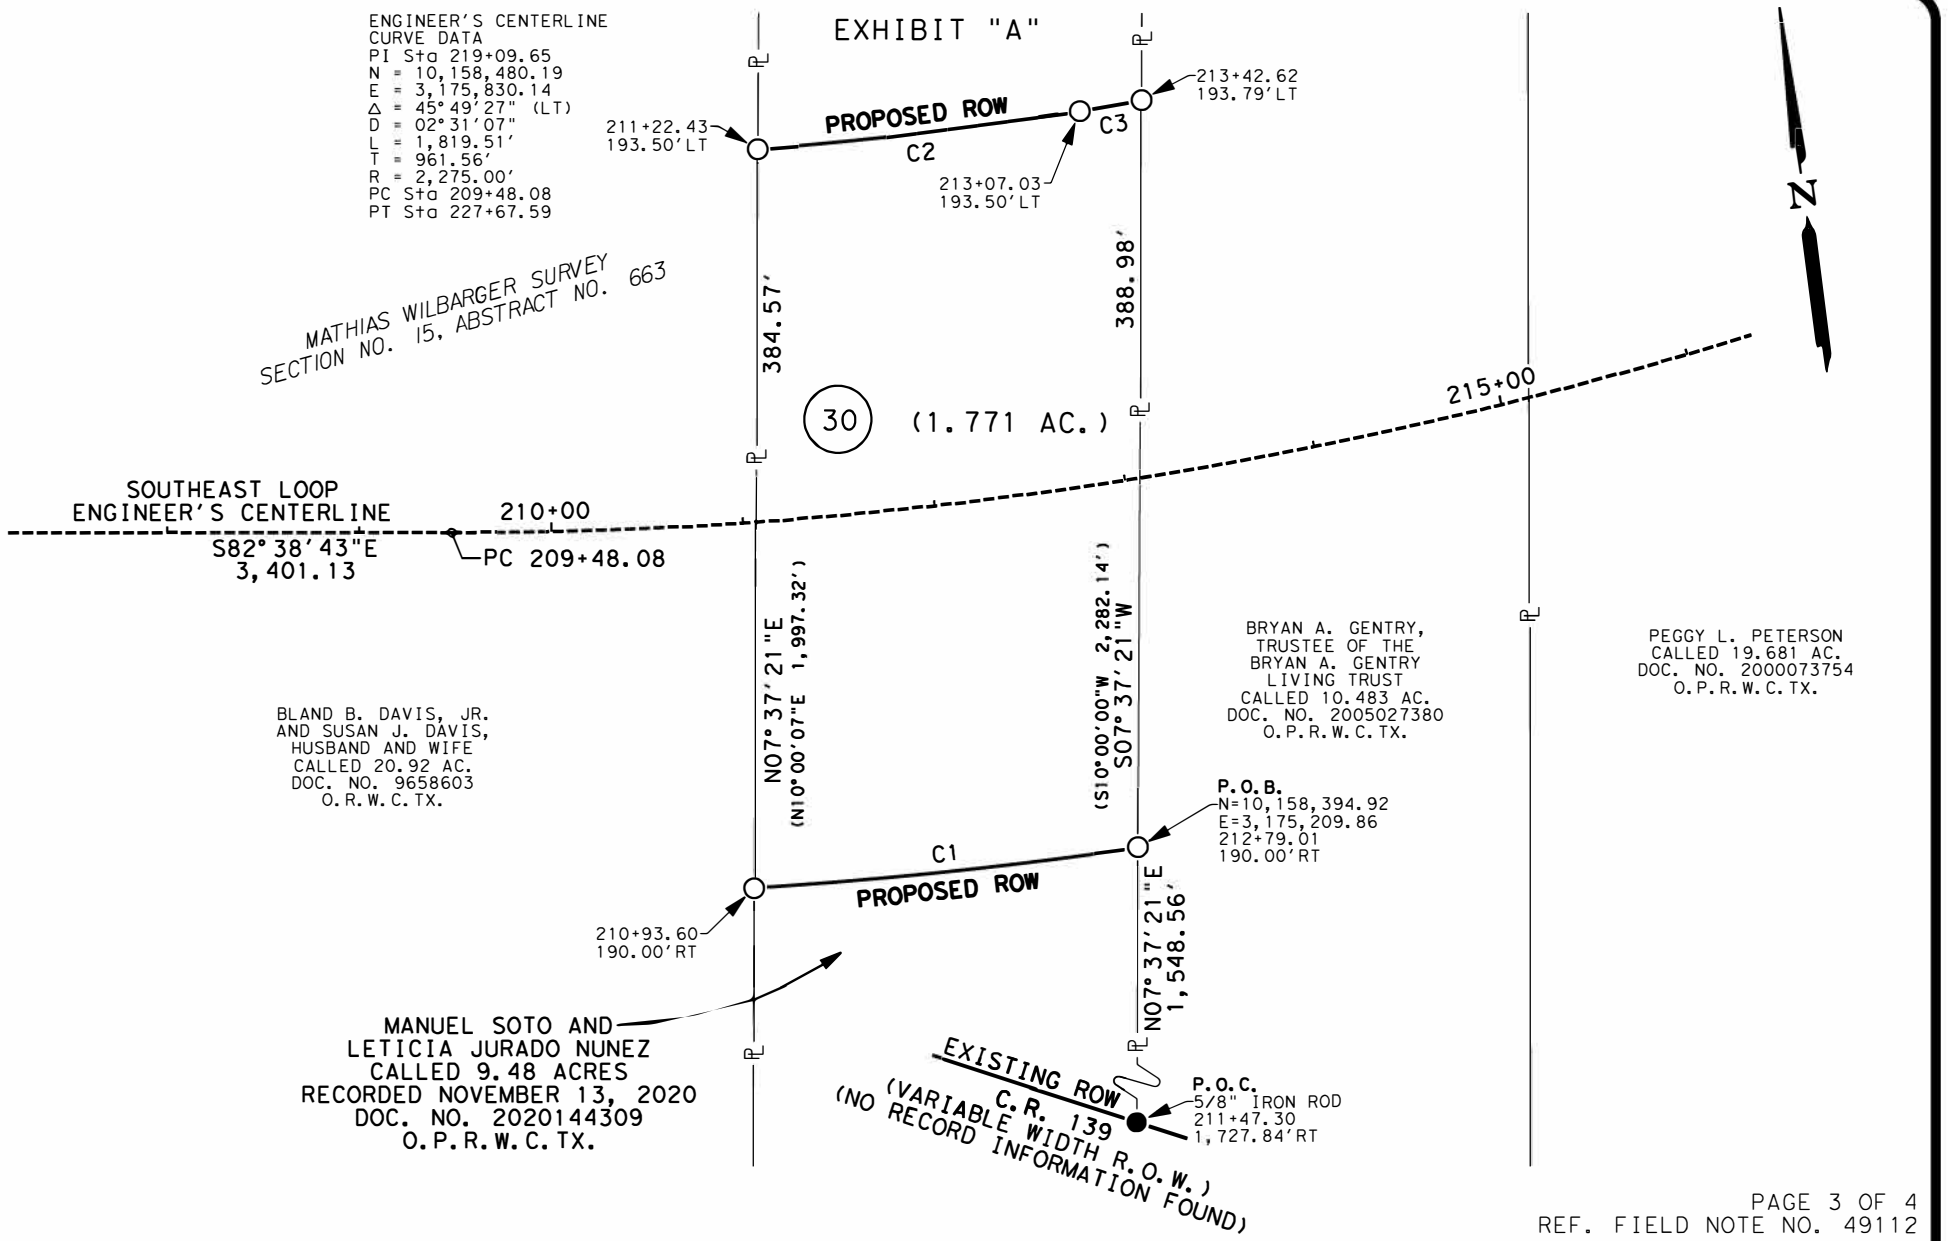

REF. FIELD NOTE NO. 49112

FILE:\\saminc\AUS\PROJECTS\1021061125\100\Survey\03Exhibits\29\PLAT\02\P-30.dgn

100 0 50 100

GRAPHIC SCALE
SCALE: 1" = 100'
WILLIAMSON COUNTY, TEXAS

				REMAINING	1.816 AC. LEFT
EXISTING	9.48 AC.	ACQUIRE	1.771 AC.	REMAINING	5.893 AC. RIGHT

SAM™
4801 Southwest Parkway
Building Two, Suite 100
Austin, Texas 78735
(512) 447-0575
Fax: (512) 326-3029
Texas Firm Registration No. 10064300

RIGHT-OF-WAY SKETCH
SHOWING PROPERTY OF
MANUEL SOTO AND
LETICIA JURADO NUNEZ
TAX ID: R021368
PARCEL 30
1.771 AC. (77,135 SQ. FT.)


LEGEND

○	5/8" IRON ROD SET WITH ALUMINUM CAP STAMPED "WILLIAMSON COUNTY"
●	1/2" IRON ROD FOUND UNLESS NOTED
⬡	FENCE POST (TYPE NOTED)
■	TYPE I CONCRETE MONUMENT FOUND
⊡	TXDOT TYPE II BRONZE DISK IN CONCRETE FOUND
⊙	1/2" IRON PIPE FOUND UNLESS NOTED
▲	80D NAIL FOUND
⊕	MAGNAIL FOUND
◎	SPINDLE FOUND
✖	RAILROAD TIE
△	CALCULATED POINT
℄	PROPERTY LINE
( )	RECORD INFORMATION
P.O.B.	POINT OF BEGINNING
P.O.C.	POINT OF COMMENCING
P.O.R.	POINT OF REFERENCE
N.T.S.	NOT TO SCALE
D.R.W.C.TX.	DEED RECORDS OF WILLIAMSON COUNTY, TEXAS
O.R.W.C.TX.	OFFICIAL RECORDS OF WILLIAMSON COUNTY, TEXAS
O.P.R.W.C.TX.	OFFICIAL PUBLIC RECORDS OF WILLIAMSON COUNTY, TEXAS
–/–	DISTANCE NOT TO SCALE
–1–	DEED LINE (COMMON OWNERSHIP)

EXHIBIT "A"

CURVE TABLE

NO.	DELTA	RADIUS	LENGTH	CHORD	CHORD BEARING
C1	04°40'10"RT	2,465.00'	200.89'	200.84'	N88°38'42"W
C2	04°38'56"LT	2,081.50'	168.89'	168.85'	S89°21'39"E
C3	01°55'36"LT	968.50'	32.57'	32.56'	N87°21'05"E

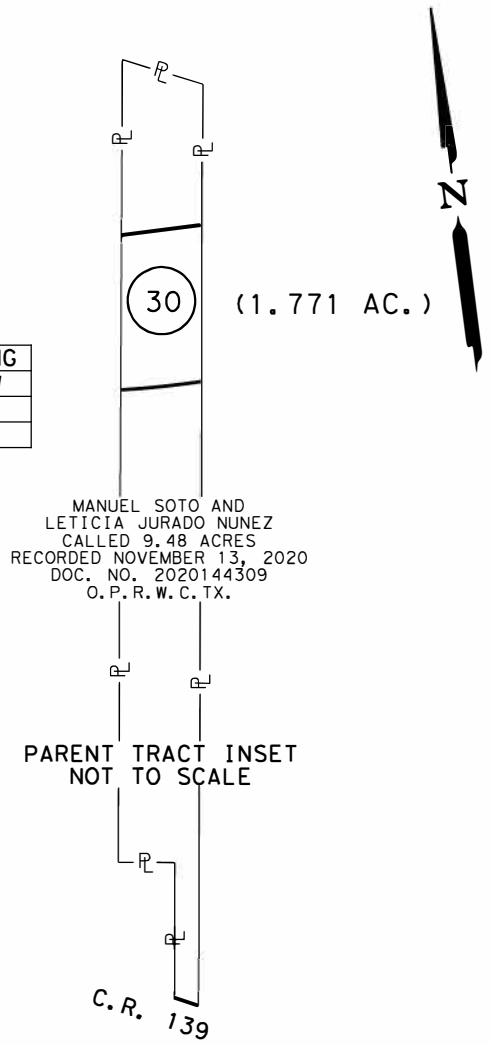

NOTES:

1. ALL BEARINGS SHOWN ARE BASED ON NAD83/2011/NAVD88 TEXAS COORDINATE SYSTEM, CENTRAL ZONE. ALL DISTANCES SHOWN ARE SURFACE AND MAY BE CONVERTED TO GRID BY DIVIDING BY A SURFACE ADJUSTMENT FACTOR OF 1.00012352. ALL COORDINATES SHOWN ARE IN SURFACE AND MAY BE CONVERTED TO GRID BY DIVIDING BY THE SAME FACTOR. PROJECT UNITS ARE IN U.S. SURVEY FEET.
2. THIS SURVEY WAS COMPLETED WITHOUT THE BENEFIT OF TITLE REPORT, THERE MAY BE EASEMENTS OR OTHER MATTERS, RECORDED OR UNRECORDED, THAT ARE NOTSHOWN.
3. SOUTHEAST LOOP ENGINEER'S CENTERLINE ALIGNMENT DERIVED FROM JOHNSON, MIRMIRAN & THOMPSON, INC. SCHEMATIC RECEIVED BY SAM, LLC. IN OCTOBER, 2021.
4. THIS PLAT IS ACCOMPANIED BY A PROPERTY DESCRIPTION OF EVEN DATE.

REF. FIELD NOTE NO. 49112

I HEREBY CERTIFY THAT THIS SURVEY WAS MADE ON THE GROUND UNDER MY DIRECTION AND SUPERVISION AND THAT THIS PLAT IS TRUE AND CORRECT TO THE BEST OF MY KNOWLEDGE AND BELIEF.

FILE:\\saminc\AUS\PROJECTS\1021061125\100\Survey\03Exhibits\29\PLAT\02\P-30.dgn

				REMAINING	1.816 AC. LEFT
EXISTING	9.48 AC.	ACQUIRE	1.771 AC.	REMAINING	5.893 AC. RIGHT

SCOTT C. BRASHEAR
REGISTERED PROFESSIONAL LAND SURVEYOR
NO. 6660, STATE OF TEXAS

DATE

SAM™
4801 Southwest Parkway
Building Two, Suite 100
Austin, Texas 78735
(512) 447-0575
Fax: (512) 326-3029
Texas Firm Registration No. 10064300

RIGHT-OF-WAY SKETCH
SHOWING PROPERTY OF
MANUEL SOTO AND
LETICIA JURADO NUNEZ
TAX ID: R021368
PARCEL 30
1.771 AC. (77,135 SQ. FT.)

EXHIBIT "B"

County: Williamson
Parcel No.: 30R
Tax ID: R021368
Highway: Southeast Loop
Limits: From: C.R. 137
To: C.R. 404

July 22, 2022

PROPERTY DESCRIPTION FOR PARCEL 30R

DESCRIPTION OF A 1.805 ACRE (78,612 SQ. FT.) REMAINDER TRACT OF LAND LOCATED IN THE MATHIAS WILBARGER SURVEY, SECTION NO. 15, ABSTRACT NO. 663, WILLIAMSON COUNTY, TEXAS BEING A PORTION OF A CALLED 9.48 ACRE TRACT OF LAND, DESCRIBED IN A DEED TO MANUEL SOTO AND LETICIA JURADO NUNEZ, RECORDED NOVEMBER 13, 2020 IN DOCUMENT NO. 2020144309, OFFICIAL PUBLIC RECORDS OF WILLIAMSON COUNTY, TEXAS (O.P.R.W.C.TX.); SAID 1.805 ACRE (78,612 SQ. FT.) REMAINDER TRACT, AS SHOWN ON A PLAT PREPARED BY SAM, LLC, BEING MORE PARTICULARLY DESCRIBED BY METES AND BOUNDS AS FOLLOWS:

COMMENCING at a 5/8-inch iron rod found 1,727.84 feet right of Southeast Loop Engineer's Centerline Station (E.C.S.) 211+47.30 on the existing north right-of-way line of County Road (C.R.) 139, variable width right-of-way, no record information found, for the southeast corner of said 9.48 acre tract, and being the southwest corner of a called 10.483 acre tract of land described in a deed to Bryan A. Gentry, Trustee of the Bryan A. Gentry Living Trust, recorded in Document No. 2005027380, O.P.R.W.C.TX.;

THENCE N 07°37'21" E, with the common line of said 10.483 acre tract and said 9.48 acre tract, a distance of 1,937.54 feet to a 5/8-inch iron rod with an aluminum cap stamped "WILLIAMSON COUNTY" (Surface Coordinates: N=10,158,780.47, E=3,175,261.46) set 193.79 feet right of Southeast Loop E.C.S 213+42.62 on the proposed north right-of-way line of Southeast Loop, for the southeast corner and the **POINT OF BEGINNING** of the remainder tract described herein, said point being the beginning of a curve to the right;

THENCE departing the common line of said 10.483 acre tract and said 9.48 acre tract, with the proposed north right-of-way line of Southeast Loop, over and across said 9.48 acre tract, the following two (2) courses and distances numbered 1-2:

1) With said curve to the right, having a radius of 968.50 feet, through a delta of 01°55'36", an arc length of 32.57 feet, and a chord which bears S 87°21'05" W, a distance of 32.56 feet to a **5/8-inch iron rod with an aluminum cap stamped "WILLIAMSON COUNTY" set 193.50 feet right of Southeast Loop E.C.S 213+07.03, said point being the beginning of a curve to the right, and

2) With said curve to the right, having a radius of 2,081.50 feet, through a delta of 04°38'56", an arc length of 168.89 feet, and a chord which bears N 89°21'39" W, a distance of 168.85 feet, to a 5/8-inch iron rod with an aluminum cap stamped "WILLIAMSON COUNTY" set 193.50 feet left of Southeast Loop E.C.S. 211+22.43 on the common line of said 9.48 acre tract and of a called 20.92 acre tract of land, described in a deed to Bland B. Davis, Jr. and Susan J. Davis, husband and wife, and recorded in Document No. 9658603, Official Records of Williamson County, Texas (O.R.W.C.TX.), for the southwest corner of the remainder tract described herein;

3) **THENCE** N 07°37'21" E, departing the proposed north right-of-way line of Southeast Loop, with the common line of said 20.92 acre tract and said 9.48 acre tract, a distance of 435.21 feet to a calculated point in the approximate center of Brushy Creek, for the northeast corner of said 20.92 acre tract, same being the northwest corner of said 9.48 acre tract and of the remainder tract described herein;

4) **THENCE** S 65°37'39" E, departing the common line of said 20.92 acre tract and said 9.48 acre tract, with the approximate center of Brushy Creek, a distance of 208.48 feet to a calculated point on the common line of said 10.483 acre tract and said 9.48 acre tract, for the northwest corner of said 10.483 acre tract, same being the of northeast corner of said 9.48 acre tract and of the remainder tract described herein;

5) **THENCE** S 07°37'21" W, departing the approximate center of Brushy Creek, with the common line of said 10.483 acre tract and said 9.48 acre tract, a distance of 348.80 feet to the **POINT OF BEGINNING**, and containing 1.805 acres (78,612 sq. ft.) of land, more or less.

This property description is accompanied by a separate plat of even date.

Bearing Basis:
All bearings shown are based on NAD83/2011/NADV88 Texas Coordinate System, Central Zone. All distances shown are surface and may be converted to grid by dividing by a Surface Adjustment Factor of 1.00012352. All coordinated shown are in surface and may be converted by dividing by the same factor. Project units are in U.S. Survey Feet.

**Unable to set at time of survey, 5/8" iron rod with an aluminum cap stamped "Williamson County" may be set upon completion of the road construction project under the supervision of a registered professional land surveyor.

THE STATE OF TEXAS §
§ KNOW ALL MEN BY THESE PRESENTS:
COUNTY OF TRAVIS §

That I, Scott C. Brashear, a Registered Professional Land Surveyor, do hereby certify that the above description is true and correct to the best of my knowledge and belief and that the property described herein was determined by a survey made on the ground under my direction and supervision.


WITNESS MY HAND AND SEAL at Austin, Travis County, Texas, on the date shown below.

Preliminary
07/22/2022 9:20:59 AM

SURVEYING AND MAPPING, LLC
4801 Southwest Pkwy
Building Two, Suite 100
Austin, Texas 78735
TX. Firm No. 10064300

Scott C. Brashear Date
Registered Professional Land Surveyor
No. 6660 – State of Texas

EXHIBIT "A"

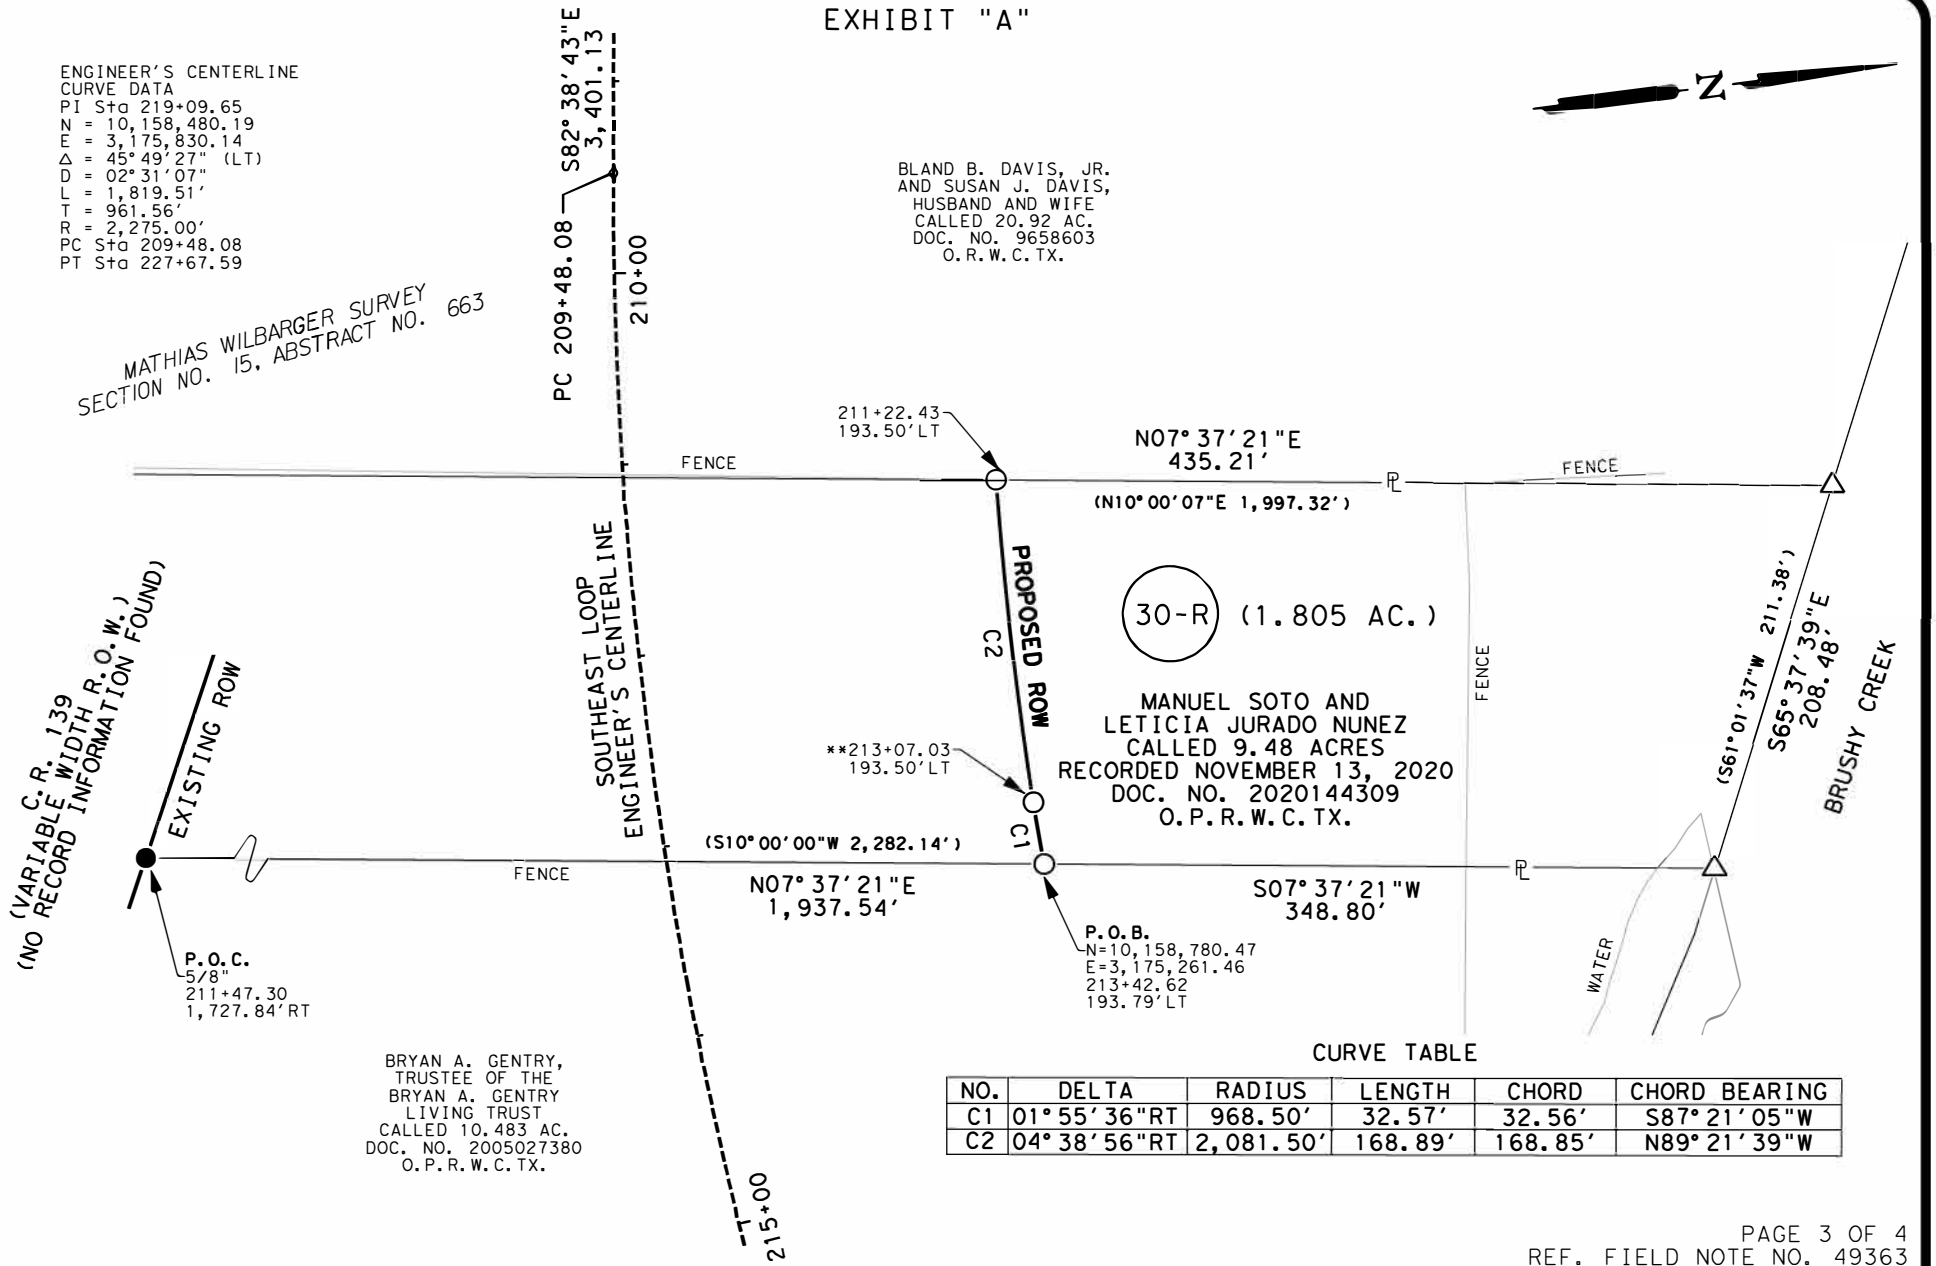

CURVE TABLE

NO.	DELTA	RADIUS	LENGTH	CHORD	CHORD BEARING
C1	01°55'36"RT	968.50'	32.57'	32.56'	S87°21'05"W
C2	04°38'56"RT	2,081.50'	168.89'	168.85'	N89°21'39"W

REF. FIELD NOTE NO. 49363

FILE:\\saminc\AUS\PROJECTS\1021061125\100\Survey\03Exhibits\30\PLAT\01\REMAINDER\P-30_R1.dgn

100 0 50 100

GRAPHIC SCALE
SCALE: 1" = 100'
WILLIAMSON COUNTY, TEXAS

EXISTING	9.48 AC.	ACQUIRE	0.000 AC.	REMAINING	9.48 AC. RIGHT

SAM™
4801 Southwest Parkway
Building Two, Suite 100
Austin, Texas 78735
(512) 447-0575
Fax: (512) 326-3029
Texas Firm Registration No. 10064300

RIGHT-OF-WAY SKETCH
SHOWING PROPERTY OF
MANUEL SOTO AND
LETICIA JURADO NUNEZ
TAX ID: R021368
PARCEL 30 REMAINDER
1.805 AC. (78,612 SQ. FT.)

LEGEND

○	5/8" IRON ROD SET WITH ALUMINUM CAP STAMPED "WILLIAMSON COUNTY"
●	1/2" IRON ROD FOUND UNLESS NOTED
⬡	FENCE POST (TYPE NOTED)
■	TYPE I CONCRETE MONUMENT FOUND
▣	TXDOT TYPE II BRONZE DISK IN CONCRETE FOUND
◉	1/2" IRON PIPE FOUND UNLESS NOTED
▲	80D NAIL FOUND
⊕	MAGNAIL FOUND
◎	SPINDLE FOUND
✖	RAILROAD TIE
△	CALCULATED POINT
℄	PROPERTY LINE
( )	RECORD INFORMATION
P.O.B.	POINT OF BEGINNING
P.O.C.	POINT OF COMMENCING
P.O.R.	POINT OF REFERENCE
N.T.S.	NOT TO SCALE
D.R.W.C.TX.	DEED RECORDS OF WILLIAMSON COUNTY, TEXAS
O.R.W.C.TX.	OFFICIAL RECORDS OF WILLIAMSON COUNTY, TEXAS
O.P.R.W.C.TX.	OFFICIAL PUBLIC RECORDS OF WILLIAMSON COUNTY, TEXAS
——∿——	DISTANCE NOT TO SCALE
———1——	DEED LINE (COMMON OWNERSHIP)

NOTES:

1. ALL BEARINGS SHOWN ARE BASED ON NAD83/2011/NAVD88 TEXAS COORDINATE SYSTEM, CENTRAL ZONE. ALL DISTANCES SHOWN ARE SURFACE AND MAY BE CONVERTED TO GRID BY DIVIDING BY A SURFACE ADJUSTMENT FACTOR OF 1.00012352. ALL COORDINATES SHOWN ARE IN SURFACE AND MAY BE CONVERTED TO GRID BY DIVIDING BY THE SAME FACTOR. PROJECT UNITS ARE IN U.S. SURVEY FEET.

2. THIS SURVEY WAS COMPLETED WITHOUT THE BENEFIT OF TITLE REPORT, THERE MAY BE EASEMENTS OR OTHER MATTERS, RECORDED OR UNRECORDED, THAT ARE NOTSHOWN.

3. SOUTHEAST LOOP ENGINEER'S CENTERLINE ALIGNMENT DERIVED FROM JOHNSON, MIRMIRAN & THOMPSON, INC. SCHEMATIC RECEIVED BY SAM, LLC. IN OCTOBER, 2021.

4. THIS PLAT IS ACCOMPANIED BY A PROPERTY DESCRIPTION OF EVEN DATE.

* AREA CALCULATED BY SAM,LLC.

**UNABLE TO SET AT TIME OF SURVEY, 5/8" IRON ROD WITH AN ALUMINUM CAP STAMPED "WILLIAMSON COUNTY" MAY BE SET UPON COMPLETION OF THE ROAD CONSTRUCTION PROJECT UNDER THE SUPERVISION OF A REGISTERED PROFESSIONAL LAND SURVEYOR.

I HEREBY CERTIFY THAT THIS SURVEY WAS MADE ON THE GROUND UNDER MY DIRECTION AND SUPERVISION AND THAT THIS PLAT IS TRUE AND CORRECT TO THE BEST OF MY KNOWLEDGE AND BELIEF.


Preliminary

07/22/2022 9:21:04 AM

DATE

SCOTT C. BRASHEAR
REGISTERED PROFESSIONAL LAND SURVEYOR
NO. 6660, STATE OF TEXAS

EXHIBIT "A"

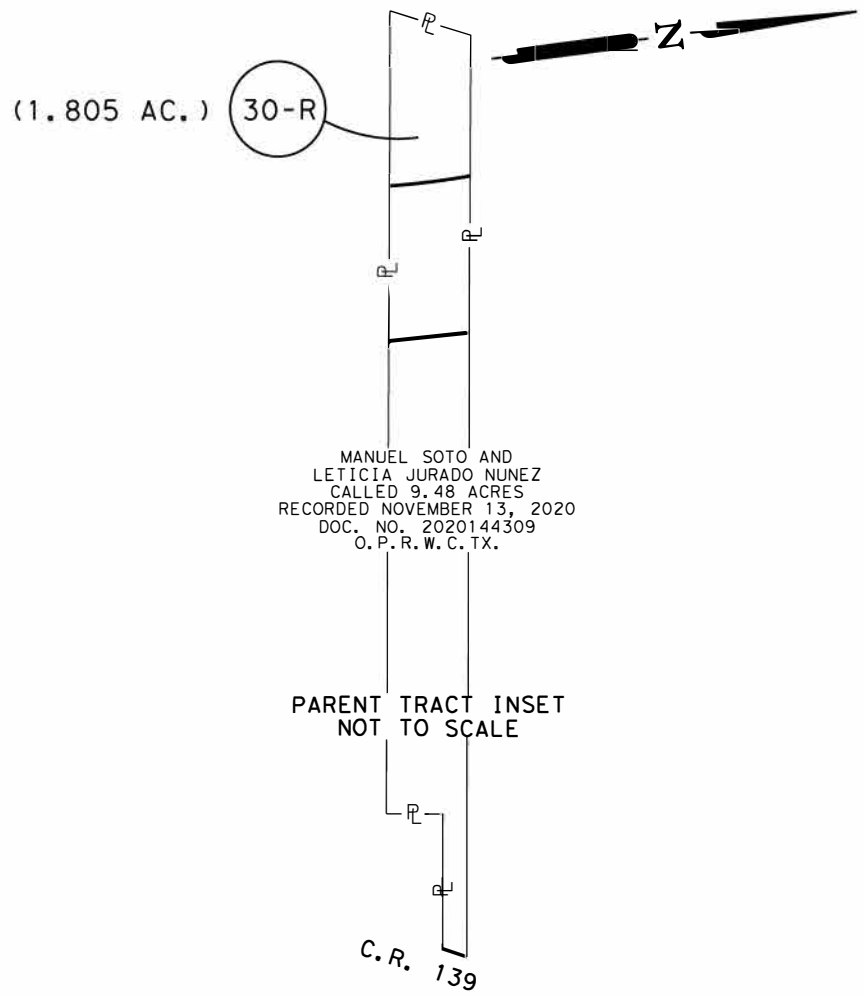

REF. FIELD NOTE NO. 49363

FILE:\\saminc\AUS\PROJECTS\1021061125\100\Survey\03Exhibits\30\PLAT\01\REMAINDER\P-30_R1.dgn

EXISTING	9.48 AC.	ACQUIRE	0.000 AC.	REMAINING	9.48 AC. RIGHT

SAM™
4801 Southwest Parkway
Building Two, Suite 100
Austin, Texas 78735
(512) 447-0575
Fax: (512) 326-3029
Texas Firm Registration No. 10064300

RIGHT-OF-WAY SKETCH
SHOWING PROPERTY OF
MANUEL SOTO AND
LETICIA JURADO NUNEZ
TAX ID: R021368
PARCEL 30 REMAINDER
1.805 AC. (78,612 SQ. FT.)

Exhibit "C"

Parcel 30_

DEED

Southeast Loop (Segment 2) Right of Way

THE STATE OF TEXAS §
§
COUNTY OF WILLIAMSON §

NOTICE OF CONFIDENTIALITY RIGHTS: IF YOU ARE A NATURAL PERSON, YOU MAY REMOVE OR STRIKE ANY OF THE FOLLOWING INFORMATION FROM THIS INSTRUMENT THAT TRANSFERS AN INTEREST IN REAL PROPERTY BEFORE IT IS FILED IN THE PUBLIC RECORDS: YOUR SOCIAL SECURITY NUMBER OR YOUR DRIVER'S LICENSE NUMBER.

NOW, THEREFORE, KNOW ALL BY THESE PRESENTS:

That **MANUEL SOTO SOTO AND LETICIA JURADO NUNEZ** hereinafter referred to as Grantor, whether one or more, for and in consideration of the sum of Ten Dollars ($10.00) and other good and valuable consideration to Grantor in hand paid by Williamson County, Texas, the receipt and sufficiency of which is hereby acknowledged, and for which no lien is retained, either expressed or implied, have this day Sold and by these presents do Grant, Bargain, Sell and Convey unto **WILLIAMSON COUNTY, TEXAS**, all that certain tract or parcel of land lying and being situated in the County of Williamson, State of Texas, along with any improvements thereon, being more particularly described as follows (the "Property"):

All of that certain 1.771-acre (77,135 square foot) tract of land, out of and situated in the Mathias Wilbarger Survey, Abstract No. 15, in Williamson County; being more fully described by metes and bounds in Exhibit "A", attached hereto and incorporated herein **(Parcel 30)**;

All of that certain 1.805-acre (78,612 square foot) tract of land, out of and situated in the Mathias Wilbarger Survey, Abstract No. 15, in Williamson County; being more fully described by metes and bounds in Exhibit "B", attached hereto and incorporated herein **(Parcel 30R)**;

SAVE AND EXCEPT, HOWEVER, it is expressly understood and agreed that Grantor is retaining title to the following improvements located on the Property, to wit: NONE

RESERVATIONS FROM AND EXCEPTIONS TO CONVEYANCE AND WARRANTY:

Visible and apparent easements not appearing of record;

Any discrepancies, conflicts, or shortages in area or boundary lines or any encroachments or any overlapping of improvements which a current survey would show;

Easements, restrictions, reservations, covenants, conditions, oil and gas leases, mineral severances, and encumbrances for taxes and assessments (other than liens and conveyances) presently of record in the Official Public Records of Williamson County, Texas, that affect the property, but only to the extent that said items are still valid and in force and effect at this time.

Grantor reserves all of the oil, gas and other minerals in and under the land herein conveyed but waives all rights of ingress and egress to the surface thereof for the purpose of exploring, developing, mining or drilling or pumping the same; provided, however, that operations for exploration or recovery of any such minerals shall be permissible so long as all surface operations in connection therewith are located at a point outside the acquired parcel and upon the condition that none of such operations shall be conducted so near the surface of said land as to interfere with the intended use thereof or in any way interfere with, jeopardize, or endanger the facilities of Williamson County, Texas or create a hazard to the public users thereof; it being intended, however, that nothing in this reservation shall affect the title and the rights of Grantee to take and use without additional compensation any, stone, earth, gravel, caliche, iron ore, gravel or any other road building material upon, in and under said land for the construction and maintenance of Southeast Loop.

TO HAVE AND TO HOLD the property herein described and herein conveyed together with all and singular the rights and appurtenances thereto in any wise belonging unto Williamson County, Texas and its assigns forever; and Grantor does hereby bind itself, its heirs, executors, administrators, successors and assigns to Warrant and Forever Defend all and singular the said premises herein conveyed unto Williamson County, Texas and its assigns against every person whomsoever lawfully claiming or to claim the same or any part thereof.

This deed is being delivered in lieu of condemnation.

IN WITNESS WHEREOF, this instrument is executed on this the ___ day of _____, 2022.

[signature page follows]

GRANTOR:

_____
MANUEL SOTO SOTO

ACKNOWLEDGMENT

STATE OF TEXAS §
§
COUNTY OF _____ §

This instrument was acknowledged before me on this the ____ day of _____, 2022 by MANUEL SOTO SOTO in the capacity and for the purposes and consideration recited therein.

_____
Notary Public, State of Texas

GRANTOR:

_____
LETICIA JURADO NUNEZ

ACKNOWLEDGMENT

STATE OF TEXAS §
§
COUNTY OF _____ §

This instrument was acknowledged before me on this the ____ day of _____, 2022 by LETICIA JURADO NUNEZ in the capacity and for the purposes and consideration recited therein.

_____
Notary Public, State of Texas

PREPARED IN THE OFFICE OF:
Sheets & Crossfield, PLLC
309 East Main
Round Rock, Texas 78664

GRANTEE'S MAILING ADDRESS:
Williamson County, Texas
Attn: County Auditor
710 Main Street, Suite 101
Georgetown, Texas 78626

AFTER RECORDING RETURN TO:

Commissioners Court - Regular Session **42.**

Meeting Date: 08/02/2022

Corridor B Real Estate Contract

Submitted For: Charlie Crossfield **Submitted By:** Charlie Crossfield, Road Bond

Department: Road Bond

Agenda Category: Regular Agenda Items

Information

Agenda Item

Discuss, consider and take appropriate action authorizing the county judge to execute a purchase contract with Jeffrey W. Dean and Catherine J. Dean for 9.790 AC needed for right of way on the Corridor B project (Dean Parcel). Funding Source: Road Bonds P457

Background

Fiscal Impact

From/To	Acct No.	Description	Amount

Attachments

Contract

Form Review

Inbox	Reviewed By	Date
County Judge Exec Asst.	Becky Pruitt	07/28/2022 11:34 AM
Form Started By: Charlie Crossfield		Started On: 07/28/2022 10:00 AM
Final Approval Date: 07/28/2022		

CORR B

REAL ESTATE CONTRACT

THIS REAL ESTATE CONTRACT ("Contract") is made by JEFFREY W. DEAN AND CATHERINE J. DEAN. (referred to in this Contract as "Seller") and WILLIAMSON COUNTY, TEXAS (referred to in this Contract as "Purchaser"), upon the terms and conditions set forth in this Contract.

ARTICLE I
PURCHASE AND SALE

By this Contract, Seller sells and agrees to convey, and Purchaser purchases and agrees to pay for, the tract(s) of land described as follows:

> Being approximately 9.790-acre tract (426,452 square feet) of land situated in the George Keith survey, abstract no. 370, Williamson County, Texas and being out of the remnant portion of the called 40.00-acre tract of land conveyed to Jeffrey w. Dean and wife, Catherine J. Dean, recorded in document no. 2005090082 of the official public records of Williamson County, Texas, as described in the sketch shown as Exhibit "A", attached hereto.

together with all and singular the rights and appurtenances pertaining to the property, including any right, title and interest of Seller in and to adjacent streets, alleys or rights-of-way (all of such real property, rights, and appurtenances being referred to in this Contract as the "Property"), and any improvements situated on and attached to the Property shown in Exhibit "A" not otherwise agreed herein to be retained by Seller, for the consideration and upon and subject to the terms, provisions, and conditions set forth below.

ARTICLE II
PURCHASE PRICE

Purchase Price and Additional Compensation

2.01. The Purchase Price for the Property interests described in Exhibit "A", any improvements thereon, and any damage to or cost of cure for the remaining property of Seller shall be the sum of TWO MILLION THREE HUNDRED FORTY-FIVE THOUSAND NINE HUNDED EIGHTY-ONE and 00/100 Dollars ($2,345,981.00).

2.01.1. As Additional Compensation for any improvements on the Property, the reconstruction or reconfiguration of fencing, and any damage to and/or cost to cure the remaining property of Seller, Purchaser shall pay the sum of THIRTY-THREE THOUSAND and 00/100 Dollars ($33,000.00).

DS JWD DS

Payment of Purchase Price and Additional Compensation

2.02. The Purchase Price and Additional Compensation shall be payable in cash at the Closing.

Special Provisions

2.03. **Driveway Permit.** As additional compensation for the Property, and as an obligation which shall survive the Closing of this transaction, Purchaser agrees that it shall permit one (1) driveway facility connection to be constructed and maintained by Seller, its successors or assigns, across the Property between Chandler Road roadway facility and the remaining property of Seller. The final location and design specifications, including drainage culvert, of any permitted driveway across the Property shall be determined according to any applicable access management criteria or requirements of Williamson County in effect at the time of the request and submission of any required application.

Purchaser further agrees that it shall (1) maintain access from Chandler Road to the remaining property of Seller, its successors and assigns during the construction of any proposed roadway expansion improvement facilities upon the Property, and (2) shall restore, realign or otherwise reconnect any existing access or driveway from Seller's remaining property to any proposed roadway expansion improvement facilities upon the Property as part of the construction project.

ARTICLE III
PURCHASER'S OBLIGATIONS

Conditions to Purchaser's Obligations

3.01. The obligations of Purchaser hereunder to consummate the transactions contemplated hereby are subject to the satisfaction of each of the following conditions (any of which may be waived in whole or in part by Purchaser at or prior to the Closing).

Miscellaneous Conditions

3.02. Seller shall have performed, observed, and complied with all of the covenants, agreements, and conditions required by this Contract to be performed, observed, and complied with by Seller prior to or as of the closing.

DS JWD DS

ARTICLE IV
REPRESENTATIONS AND WARRANTIES OF SELLER

Seller hereby represents and warrants to Purchaser as follows, which representations and warranties shall be deemed made by Seller to Purchaser also as of the Closing Date, to the best of Seller's current actual knowledge:

(1) There are no parties in possession of any portion of the Property as lessees, tenants at sufferance, or trespassers, other than as previously disclosed to Purchaser.

(2) Seller has complied with all applicable laws, ordinances, regulations, statutes, rules and restrictions relating to the Property, or any part thereof.

ARTICLE V
CLOSING

Closing Date

5.01. The Closing shall be held at the office of Longhorn Title Company, 3613 Williams Drive Suite 204 Georgetown, Texas on or before August 22, 2022, or at such time, date, and place as Seller and Purchaser may agree upon, or within 10 days after the completion of any title curative matters if necessary for items as shown on the Title Commitment or in the contract (which date is herein referred to as the "Closing Date").

Seller's Obligations at Closing

5.02. At the Closing Seller shall:

(1) Deliver to Purchaser a duly executed and acknowledged Deed conveying good and indefeasible title to Williamson County, Texas in fee simple to all of the Property described in Exhibit "A", free and clear of any and all monetary liens and restrictions, except for the following:

(a) General real estate taxes for the year of closing and subsequent years not yet due and payable.

(b) Any exceptions approved by Purchaser pursuant to Article III hereof; and

(c) Any exceptions approved by Purchaser in writing.

(2) The Deed shall be in the form as set out in Exhibit "B" attached hereto.

DS JWD DS

(3) Deliver to Purchaser a Texas Owner's Title Policy at Purchaser's sole expense, issued by Title Company, in Grantee's favor in the full amount of the purchase price, insuring Purchaser's contracted interests in and to the Property subject only to those title exceptions listed herein, such other exceptions as may be approved in writing by Purchaser, and the standard printed exceptions contained in the usual form of Texas Owner's Title Policy, provided, however:

(a) The boundary and survey exceptions shall be deleted.

(b) The exception as to restrictive covenants shall be endorsed "None of Record", if applicable; and

(c) The exception as to the lien for taxes shall be limited to the year of Closing and shall be endorsed "Not Yet Due and Payable".

(d) Deliver to Purchaser possession of the Property if not previously done.

Purchaser's Obligations at Closing

5.03. At the Closing, Purchaser shall:

(a) Pay the cash portion of the Purchase Price and Additional Compensation.

Prorations

5.04. General real estate taxes for the then current year relating to the Property shall be prorated as of the Closing Date and shall be adjusted in cash at the Closing. If the Closing shall occur before the tax rate is fixed for the then current year, the apportionment of taxes shall be upon the basis of the tax rate for the next preceding year applied to the latest assessed valuation but shall otherwise be the continuing obligation of Seller to fully satisfy. Agricultural roll-back taxes, if any, which directly result from the completion of this transaction and conveyance shall be paid by Purchaser.

Closing Costs

5.05. All costs and expenses of closing in consummating the sale and purchase of the Property shall be borne and paid as follows:

(1) Owner's Title Policy and survey to be paid by Purchaser.

(2) Deed, tax certificates, and title curative matters, if any, paid by Purchaser.

DS JWD DS

(3) All other closing costs shall be paid by Purchaser.

(4) Attorney's fees paid by each respectively.

ARTICLE VI
BREACH BY SELLER

In the event Seller shall fail to fully and timely perform any of its obligations hereunder or shall fail to consummate the sale of the Property for any reason, except Purchaser's default and as otherwise stated herein, Purchaser may: (1) enforce specific performance of this Contract; or (2) request that the Escrow Deposit, if any, shall be forthwith returned by the title company to Purchaser.

ARTICLE VII
BREACH BY PURCHASER

In the event Purchaser should fail to consummate the purchase of the Property, the conditions to Purchaser's obligations set forth in Article III having been satisfied and Purchaser being in default and Seller not being in default hereunder, Seller shall have the right to receive the Escrow Deposit, if any, from the title company, the sum being agreed on as liquidated damages for the failure of Purchaser to perform the duties, liabilities, and obligations imposed upon it by the terms and provisions of this Contract, and Seller agrees to accept and take this cash payment as its total damages and relief and as Seller's sole remedy hereunder in such event. If no Escrow Deposit has been made, then Seller shall receive the amount of $500 as liquidated damages for any failure by Purchaser.

ARTICLE VIII
MISCELLANEOUS

Notice

8.01. Any notice required or permitted to be delivered hereunder shall be deemed received when sent by United States mail, postage prepaid, certified mail, return receipt requested, addressed to Seller or Purchaser, as the case may be, at the address set forth opposite the signature of the party.

Texas Law to Apply

8.02. This Contract shall be construed under and in accordance with the laws of the State of Texas, and all obligations of the parties created hereunder are performable in Williamson County, Texas.

DS JWD DS

Parties Bound

8.03. This Contract shall be binding upon and inure to the benefit of the parties and their respective heirs, executors, administrators, legal representatives, successors and assigns where permitted by this Contract.

Legal Construction

8.04. In case any one or more of the provisions contained in this Contract shall for any reason be held to be invalid, illegal, or unenforceable in any respect, this invalidity, illegality, or unenforceability shall not affect any other provision hereof, and this Contract shall be construed as if the invalid, illegal, or unenforceable provision had never been contained herein.

Prior Agreements Superseded

8.05. This Contract constitutes the sole and only agreement of the parties and supersedes any prior understandings or written or oral agreements between the parties respecting the within subject matter.

Time of Essence

8.06. Time is of the essence in this Contract.

Gender

8.07. Words of any gender used in this Contract shall be held and construed to include any other gender, and words in the singular number shall be held to include the plural, and vice versa, unless the context requires otherwise.

Memorandum of Contract

8.08. Upon request of either party, the parties shall promptly execute a memorandum of this Contract suitable for filing of record.

Compliance

8.09. In accordance with the requirements of Section 20 of the Texas Real Estate License Act, Purchaser is hereby advised that it should be furnished with or obtain a policy of title insurance or Purchaser should have the abstract covering the Property examined by an attorney of Purchaser's own selection.

DS JWD DS

Effective Date

8.10. This Contract shall be effective as of the date it is approved by Williamson County, Texas which date is indicated beneath the County Judge's signature below.

Counterparts

8.11. This Contract may be executed in any number of counterparts, which may together constitute the Contract. Signatures transmitted by facsimile or electronic mail may be considered effective as originals for purposes of this Contract.

[signature page follows]

DS JWD DS

SELLER:

DocuSigned by:
Jeffrey W. Dean
38D3C0178C6F413...
Jeffrey W. Dean

Address: 1000 Meadow View Ct.
Twin Lakes, WI 53181

Date: 7/28/2022

DocuSigned by:
8D7132AE95214B7...
Catherine J. Dean

Date: 7/28/2022

PURCHASER:

WILLIAMSON COUNTY, TEXAS

By: _____
Bill Gravell, Jr
County Judge

Address: 710 Main Street, Suite 101
Georgetown, Texas 78626

Date: _____

EXHIBIT "A"

County: Williamson
Project: Chandler Corridor SH130 to CR101, Segment 1
Tax ID: R020671
Parcel: Dean 9.790 Acre R.O.W. Parcel

METES AND BOUNDS DESCRIPTION

FOR A 9.790 ACRE TRACT OF LAND SITUATED IN THE GEORGE KEITH SURVEY, ABSTRACT NO. 370, WILLIAMSON COUNTY, TEXAS AND BEING OUT OF THE REMNANT PORTION OF THE CALLED 40.00 ACRE TRACT OF LAND CONVEYED TO JEFFREY W. DEAN AND WIFE, CATHERINE J. DEAN, RECORDED IN DOCUMENT NO. 2005090082 OF THE OFFICIAL PUBLIC RECORDS OF WILLIAMSON COUNTY, TEXAS. SAID 9.790 ACRE TRACT OF LAND BEING SURVEYED ON THE GROUND BY DIAMOND SURVEYING DURING THE MONTH OF JULY 2022, AND BEING MORE PARTICULARLY DESCRIBED BY METES AND BOUNDS AS FOLLOWS:

BEGINNING at a 1/2" iron rod found (Grid Coordinates: N=10189680.27, E=3161225.43) monumenting the northeast corner of said remnant portion of the 40.00 acre Dean tract, the southeast corner of the called 0.30 acre tract of land conveyed to Williamson County, Texas, recorded in Document No. 2006023224 of the Official Public Records of Williamson County, Texas, the southwest corner of the called 6.74 acre tract of land conveyed to Williamson County, Texas, recorded in Document No. 2005075681 of the Official Public Records of Williamson County, Texas and the northwest corner of the called 5.291 acre tract of land conveyed to Williamson County, Texas, recorded in Document No. 2019026019 of the Official Public Records of Williamson County, Texas, same being on an angle point in the south right-of-way line of Chandler Road, being 100.07 feet right of Chandler Road Engineer's Baseline Station 255+10.01, for the northeast corner and **POINT OF BEGINNING** hereof, from which an iron rod found with cap marked "JPH" monumenting the point of tangency on the south boundary line of said 6.74 acre Williamson County, Texas tract and the north boundary line of said 5.291 acre Williamson County, Texas tract, bears S 71°30'22" E for a distance of 291.95 feet;

THENCE, **S 21°48'26" E** with the east boundary line of said remnant portion of the 40.00 acre Dean tract, the west boundary line of said 5.291 acre Williamson County, Texas tract and in part with the west boundary line of the remnant portion of the called 68.137 acre tract of land conveyed to Trine Chandler 68, LLC, recorded in Document No. 2018093844 of the Official Public Records of Williamson County, Texas, in part with said south right-of-way line of Chandler Road, passing at a distance of 276.56 feet, a 1/2" iron rod found with cap marked "Diamond Surveying" monumenting the southwest corner of said 5.291 acre Williamson County, Texas tract, the most northerly corner of said remnant portion of the 68.137 acre Trine Chandler 68, LLC tract, same being on an angle point in said south right-of-way line of Chandler Road, in all a total distance of **306.25 feet** to a 5/8" iron rod set with aluminum cap marked "Williamson County", being 337.86 feet right of Chandler

DS JWD DS

County: Williamson
Project: Chandler Corridor SH130 to CR101, Segment 1
Tax ID: R020671
Parcel: Dean 9.790 Acre R.O.W. Parcel

Road Engineer's Baseline Station 257+23.75, for the southeast corner hereof, from which a 1/2" iron rod found monumenting an exterior ell corner of said remnant portion of the 40.00 acre Dean tract and an interior ell corner of said remnant portion of the 68.137 acre Trine Chandler 68, LLC tract, bears S 21°48'26" E for a distance of 18.80 feet;

THENCE, **S 68°17'10" W** through the interior of said remnant portion of the 40.00 acre Dean tract, for a distance of **999.93 feet** to a 5/8" iron rod set with aluminum cap marked "Williamson County" on the west boundary line of said remnant portion of the 40.00 acre Dean tract and the east boundary line of the called 35.922 acre tract of land (Tract Four) conveyed to Round Rock/SH 130, LLC, recorded in Document No. 2007091504 of the Official Public Records of Williamson County, Texas, being 803.67 feet right of Chandler Road Engineer's Baseline Station 245+22.46, for the southwest corner hereof, from which a 1/2" iron rod found monumenting the southeast corner of said 35.922 acre Round Rock/SH 130, LLC tract and an angle point on said west boundary line of the remnant portion of the 40.00 acre Dean tract, bears S 21°12'18" E for a distance of 1317.02 feet;

THENCE, **N 21°12'18" W** with said west boundary of the remnant portion of the 40.00 acre Dean tract and said east boundary line of the 35.922 acre Round Rock/SH 130, LLC tract for a distance of **442.29 feet** to a calculated point on the northwest corner of said remnant portion of the 40.00 acre Dean tract and the southwest corner of the southerly remnant portion of the called 48.33 acre tract of land conveyed to Daryl R. Neans, recorded in Document No. 2003117175 of the Official Public Records of Williamson County, Texas, being 367.98 feet right of Chandler Road Engineer's Baseline Station 244+19.48, for the northwest corner hereof, from which an iron rod found with cap marked "Bryan Technical", bears S 31°47'32" W for a distance of 6.73 feet;

THENCE, **N 68°30'19" E** with the north boundary line of said remnant portion of the 40.00 acre Dean tract and the south boundary line said southerly remnant portion of the 48.33 acre Neans tract, for a distance of **792.13 feet** to an iron rod found with cap marked "Coalter" monumenting an angle point in said north boundary line of the remnant portion of the 40.00 acre Dean tract, the southeast corner of said southerly remnant portion of the 48.33 acre Neans tract, the west corner of said 0.30 acre Williamson County, Texas tract and an angle point of the south boundary line of the called 4.84 acre tract of land conveyed to Williamson County, Texas, recorded in Document No. 2006066451 of the Official Public Records of Williamson County, Texas, same being on a point in the curving south right-of-way line of Chandler Road, being 100.23 feet right of Chandler Road Engineer's Baseline Station 252+55.82, for an angle point hereof;

DS JWD DS

County: Williamson
Project: Chandler Corridor SH130 to CR101, Segment 1
Tax ID: R020671
Parcel: Dean 9.790 Acre R.O.W. Parcel

THENCE, with the north boundary line of said remnant portion of the 40.00 acre Dean tract and the south boundary line of said 0.30 acre Williamson County, Texas tract, same being with said curving south right-of-way line of Chandler Road, with a curve to the right, an arc length of **243.12 feet**, said curve having a radius of **2200.00 feet**, a delta angle of **6°19'55"** and a chord which bears **S 78°31'58" E** for a distance of **243.00 feet** to the **POINT OF BEGINNING** hereof and containing 9.790 acres of land more or less.

Bearing Basis: NAD-83, Texas Central Zone (4203) State Plane System. Distances shown hereon are surface distances based on a combined surface adjustment factor or 1.00012 per Chandler Road Project.

A drawing has been prepared to accompany this metes and bounds description.

DIAMOND SURVEYING, INC.
116 SKYLINE ROAD, GEORGETOWN, TX 78628
(512) 931-3100
T.B.P.E.L.S. FIRM NUMBER 10006900


July 12, 2022

SHANE SHAFER, R.P.L.S. NO. 5281 DATE

STATE OF TEXAS
REGISTERED
SHANE SHAFER
5281
PROFESSIONAL
LAND SURVEYOR

Z:\WCRB__2020 WA-6 CHANDLER CORRIDOR SH130 TO CR 101__DEAN ROW PARCEL\CHANDLER ROAD DEAN ROW PARCEL m&b.doc


DS JWD DS CJD

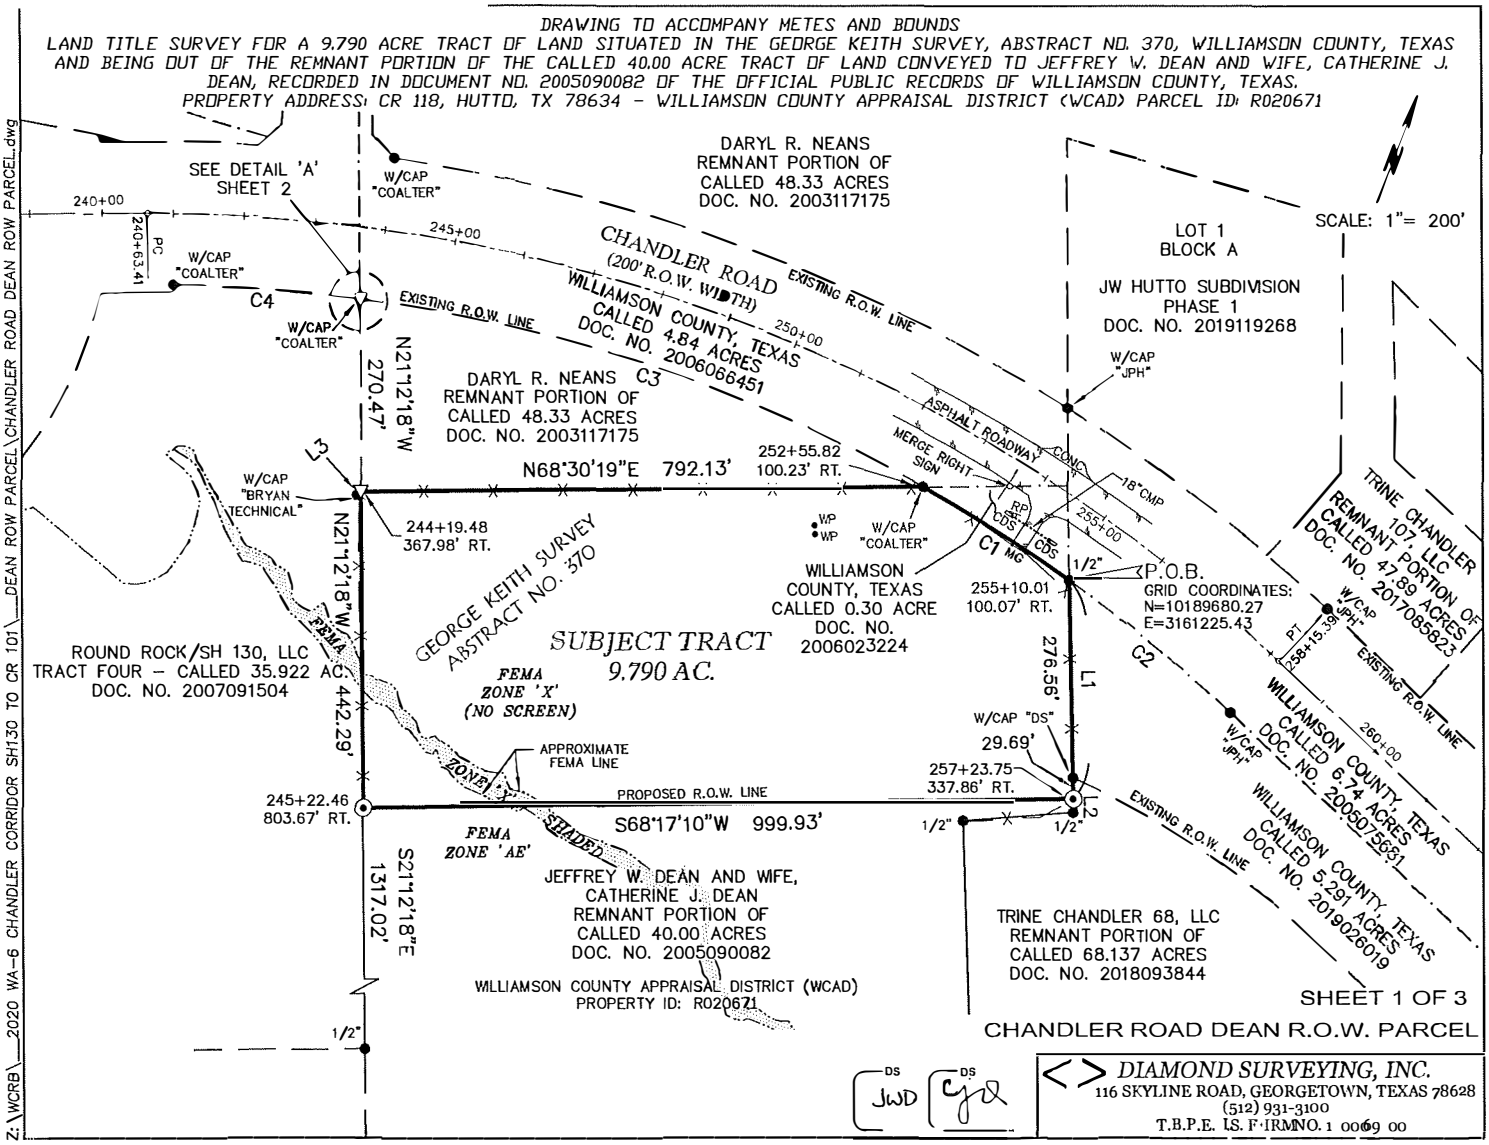
DRAWING TO ACCOMPANY METES AND BOUNDS
LAND TITLE SURVEY FOR A 9.790 ACRE TRACT OF LAND SITUATED IN THE GEORGE KEITH SURVEY, ABSTRACT NO. 370, WILLIAMSON COUNTY, TEXAS AND BEING OUT OF THE REMNANT PORTION OF THE CALLED 40.00 ACRE TRACT OF LAND CONVEYED TO JEFFREY W. DEAN AND WIFE, CATHERINE J. DEAN, RECORDED IN DOCUMENT NO. 2005090082 OF THE OFFICIAL PUBLIC RECORDS OF WILLIAMSON COUNTY, TEXAS.
PROPERTY ADDRESS: CR 118, HUTTO, TX 78634 - WILLIAMSON COUNTY APPRAISAL DISTRICT (WCAD) PARCEL ID: R020671
Z:\WCRB___2020 WA-6 CHANDLER CORRIDOR SH130 TO CR 101___DEAN ROW PARCEL\CHANDLER ROAD DEAN ROW PARCEL.dwg
DARYL R. NEANS
REMNANT PORTION OF
CALLED 48.33 ACRES
DOC. NO. 2003117175
SEE DETAIL 'A'
SHEET 2
W/CAP "COALTER"
240+00
240+63.41
PC
245+00
CHANDLER ROAD
(200' R.O.W. WIDTH)
EXISTING R.O.W. LINE
250+00
WILLIAMSON COUNTY, TEXAS
CALLED 4.84 ACRES
DOC. NO. 2006066451
C4
C3
EXISTING R.O.W. LINE
N21°12'18"W
270.47'
DARYL R. NEANS
REMNANT PORTION OF
CALLED 48.33 ACRES
DOC. NO. 2003117175
L3
N68°30'19"E 792.13'
252+55.82
100.23' RT.
ASPHALT ROADWAY
CONC.
MERGE RIGHT SIGN
18"CMP
RP
CDS
255+00
W/CAP "BRYAN TECHNICAL"
244+19.48
367.98' RT.
N21°12'18"W
442.29'
FEMA
WP
WP
W/CAP "COALTER"
C1
MC
CDS
1/2"
P.O.B.
GRID COORDINATES:
N=10189680.27
E=3161225.43
WILLIAMSON COUNTY, TEXAS
CALLED 0.30 ACRE
DOC. NO.
2006023224
255+10.01
100.07' RT.
GEORGE KEITH SURVEY
ABSTRACT NO. 370
SUBJECT TRACT
9.790 AC.
FEMA
ZONE 'X'
(NO SCREEN)
ROUND ROCK/SH 130, LLC
TRACT FOUR - CALLED 35.922 AC.
DOC. NO. 2007091504
276.56'
L1
C2
W/CAP "DS"
29.69'
257+23.75
337.86' RT.
APPROXIMATE
FEMA LINE
ZONE 'X'
SHADED
PROPOSED R.O.W. LINE
245+22.46
803.67' RT.
S68°17'10"W 999.93'
1/2"
L2
1/2"
FEMA
ZONE 'AE'
S21°12'18"E
1317.02'
JEFFREY W. DEAN AND WIFE,
CATHERINE J. DEAN
REMNANT PORTION OF
CALLED 40.00 ACRES
DOC. NO. 2005090082
WILLIAMSON COUNTY APPRAISAL DISTRICT (WCAD)
PROPERTY ID: R020671
1/2"
TRINE CHANDLER 68, LLC
REMNANT PORTION OF
CALLED 68.137 ACRES
DOC. NO. 2018093844
LOT 1
BLOCK A
JW HUTTO SUBDIVISION
PHASE 1
DOC. NO. 2019119268
W/CAP "JPH"
SCALE: 1"= 200'
TRINE CHANDLER
107, LLC
REMNANT PORTION OF
CALLED 47.89 ACRES
DOC. NO. 2017085823
W/CAP "JPH"
PT
258+15.39
EXISTING R.O.W. LINE
260+00
WILLIAMSON COUNTY, TEXAS
CALLED 6.74 ACRES
DOC. NO. 2005075691
W/CAP "JPH"
WILLIAMSON COUNTY, TEXAS
CALLED 5.291 ACRES
DOC. NO. 2019026019
EXISTING R.O.W. LINE
SHEET 1 OF 3
CHANDLER ROAD DEAN R.O.W. PARCEL
DS
JWD
DS
DIAMOND SURVEYING, INC.
116 SKYLINE ROAD, GEORGETOWN, TEXAS 78628
(512) 931-3100
T.B.P.E. I.S. FIRM NO. 10069 00

DRAWING TO ACCOMPANY METES AND BOUNDS

LAND TITLE SURVEY FOR A 9.790 ACRE TRACT OF LAND SITUATED IN THE GEORGE KEITH SURVEY, ABSTRACT NO. 370, WILLIAMSON COUNTY, TEXAS AND BEING OUT OF THE REMNANT PORTION OF THE CALLED 40.00 ACRE TRACT OF LAND CONVEYED TO JEFFREY W. DEAN AND WIFE, CATHERINE J. DEAN, RECORDED IN DOCUMENT NO. 2005090082 OF THE OFFICIAL PUBLIC RECORDS OF WILLIAMSON COUNTY, TEXAS.

PROPERTY ADDRESS: CR 118, HUTTO, TX 78634 - WILLIAMSON COUNTY APPRAISAL DISTRICT (WCAD) PARCEL ID: R020671

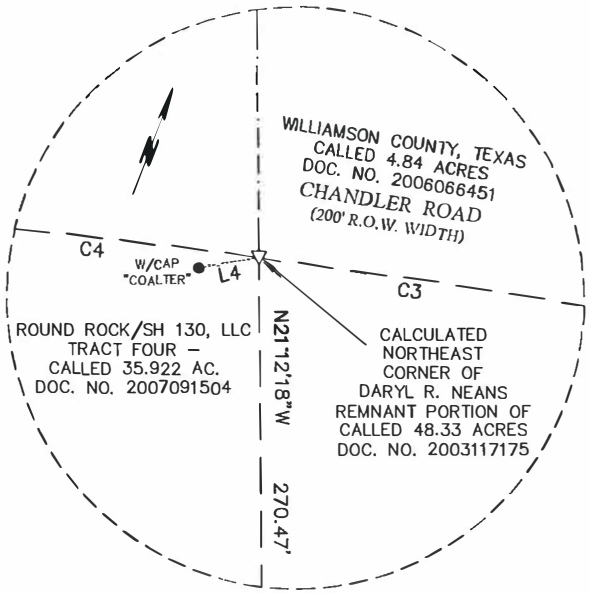

DETAIL 'A'
(NOT TO SCALE)

LEGEND

●	IRON ROD FOUND
⊙	IRON ROD SET WITH ALUMINUM CAP MARKED "WILLIAMSON COUNTY"
▽	CALCULATED POINT
●WP	5" WOOD POST
S	SIGN
RP	REFLECTOR POST
— X — X —	WIRE FENCE
	EDGE OF PAVEMENT
— — — —	RIGHT-OF-WAY DEED LINE
	APPROXIMATE FEMA LINE
FEMA	FEDERAL EMERGENCY MANAGEMENT AGENCY
CONC	CONCRETE
CDS	CONCRETE DRAINAGE STRUCTURE
MG	METAL GATE
CMP	CORRUGATED METAL PIPE
DS	DIAMOND SURVEYING
R.O.W.	RIGHT-OF-WAY
P.O.B.	POINT OF BEGINNING

LINE TABLE		
LINE	BEARING	DISTANCE
L1	S21°48'26"E	306.25'
L2	S21°48'26"E	18.80'
L3	S31°47'32"W	6.73'
L4	S59°13'49"W	1.03'

CURVE TABLE					
CURVE	RADIUS	ARC LENGTH	DELTA ANGLE	CHORD BEARING	CHORD LENGTH
C1	2200.00'	243.12'	6°19'55"	S78°31'58"E	243.00'
C2	2200.00'	292.17'	7°36'33"	S71°30'22"E	291.95'
C3	2200.00'	840.85'	21°53'55"	S87°23'14"W	835.74'
C4	2200.00'	264.42'	6°53'12"	S72°59'41"W	264.26'

DS JWD DS CJD

CHANDLER ROAD DEAN R.O.W. PARCEL

DIAMOND SURVEYING, INC.
116 SKYLINE ROAD, GEORGETOWN, TEXAS 78628
(512) 93 1-300
T .B.P.L.S. FIRM NO. 100069 00

Z:\WCRB__2020 WA-6 CHANDLER CORRIDOR SH130 TO CR 101__DEAN ROW PARCEL\CHANDLER ROAD DEAN ROW PARCEL.dwg

DRAWING TO ACCOMPANY METES AND BOUNDS
LAND TITLE SURVEY FOR A 9.790 ACRE TRACT OF LAND SITUATED IN THE GEORGE KEITH SURVEY, ABSTRACT NO. 370, WILLIAMSON COUNTY, TEXAS AND BEING OUT OF THE REMNANT PORTION OF THE CALLED 40.00 ACRE TRACT OF LAND CONVEYED TO JEFFREY W. DEAN AND WIFE, CATHERINE J. DEAN, RECORDED IN DOCUMENT NO. 2005090082 OF THE OFFICIAL PUBLIC RECORDS OF WILLIAMSON COUNTY, TEXAS.
PROPERTY ADDRESS: CR 118, HUTTO, TX 78634 - WILLIAMSON COUNTY APPRAISAL DISTRICT (WCAD) PARCEL ID: R020671

TITLE COMMITMENT NOTES:

Only those easements and restrictions listed in Schedule B of Texan Title Insurance Company, Commitment for Title Insurance (T-7) GF No. GT2200911, which bears an Effective Date May 8, 2022 and an Issued Date of June 8, 2022 were reviewed by the Surveyor. No other easement record research was performed by Diamond Surveying, Inc.

The following restrictive covenants of record:
Volume 919, Page 875, Deed Records, Williamson County, Texas. The subject tract is a part of the 40.00 acre tract of land described in said instrument.

10a. Easement dated June 16, 1928, to Lone Star Gas Co., recorded in Volume 239, Page 8, Deed Records, Williamson County, Texas. No description for the location of easement is contained in said instrument, however the subject tract is a part of the 174-3/4 acre tract of land described in Volume 173, Page 596, Deed Records of Williamson County, Texas, as referenced in said instrument.

10b. Easement dated April 1, 1946, to Texas Power and Light Company, recorded in Volume 339, Page 416, Deed Records, Williamson County, Texas. Is not a part of the subject tract.

10c. An undivided 1/2 interest in all oil, gas and other minerals on, in, under or that may be produced from the subject property as set forth in Warranty Deed recorded in Volume 919, Page 875, Deed Records, Williamson County, Texas. Not a survey matter.

10d. Terms, conditions, and stipulations of that certain Agreement to Purchase Earth Borrow Material recorded under Document No. 2005019113, Official Records, Williamson County, Texas. The subject tract is a part of the 40.00 acre tract of land recorded in Volume 1556, Page 248, Official Records of Williamson County, Texas, as referenced in said instrument.

GENERAL NOTES:

1) ALL DOCUMENTS LISTED HEREON ARE RECORDED IN THE OFFICE OF THE COUNTY CLERK OF WILLIAMSON COUNTY, TEXAS.

2) BEARING BASIS: NAD-83, TEXAS CENTRAL (4203) STATE PLANE SYSTEM. DISTANCES SHOWN HEREON ARE SURFACE DISTANCES BASED ON A COMBINED SURFACE ADJUSTMENT FACTOR OF 1.00012 PER CHANDLER ROAD PROJECT.

3) THE TRACT SHOWN HEREON LIES WITH IN ZONE 'X' (NO SCREEN) AREAS OF MINIMAL FLOOD HAZARD, ZONE 'X' (SHADED) AREAS OF 0.2% ANNUAL CHANCE FLOOD HAZARD, AREAS OF 1% ANNUAL CHANCE FLOOD WITH AVERAGE DEPTH LESS THAN ONE FOOT OR WITH DRAINAGE AREAS LESS THAN ONE SQUARE MILE AND ZONE 'AE' SPECIAL FLOOD HAZARD AREAS WITH BASE FLOOD ELEVATION (BFE) OR DEPTH, ACCORDING TO THE FLOOD INSURANCE RATE MAP NO. 48491C0505F, WITH A REVISED DATE OF DECEMBER 20, 2019 FOR WILLIAMSON COUNTY, TEXAS.

THE F.E.M.A. LINES SHOWN HEREON ARE APPROXIMATE BY GRAPHIC PLOTTING ONLY AND WERE SCALED FROM THE ABOVE REFERENCED FLOOD INSURANCE RATE MAP. THE SURVEYOR MAKES NO ASSURANCE AS TO THE ACCURACY OF THE DELINEATIONS SHOWN ON THE FEDERAL EMERGENCY MANAGEMENT AGENCY FLOOD INSURANCE RATE MAPS.

4) THE CHANDLER ROAD PROJECT BASELINE SHOWN HEREON AS PROVIDED TO THE SURVEYOR BY HNTB ON FEBRUARY 1, 2019. PROPOSED RIGHT-OF-WAY LINE OF CHANDLER ROAD SHOWN HEREON AS PROVIDED BY HNTB ON JUNE 21, 2022.



To: Williamson County, Texas, Texan Title Insurance Company, and Longhorn Title Company, exclusively.

I, Shane Shafer, Registered Professional Land Surveyor in the State of Texas, hereby certify that this drawing represents a survey mode on the ground under my direct supervision completed on July 7, 2022. At the time of this survey there were no encroachments, conflicts or protrusions apparent on the ground, EXCEPT AS SHOWN. This survey substantially complies with the standards for a Category 1A, Condition III Land Title Survey per the current Manual of Practice for Land Surveying in the State of Texas, issued by the Texas Society of Professional Surveyors. USE OF THIS SURVEY BY OTHER PARTIES SHALL BE AT THEIR OWN RISK AND UNDERSIGNED SURVEYOR IS NOT RESPONSIBLE FOR ANY LOSS RESULTING THEREFROM.

July 12, 2022
SHANE SHAFER, R.P.L.S. NO. 5281 DATE

SHEET 3 OF 3

CHANDLER ROAD DEAN R.O.W. PARCEL

DS JWD DS CJD

DIAMOND SURVEYING, INC.
116 SKYLINE ROAD, GEORGETOWN, TEXAS 78628
(512) 931-3100
T. B.P. E.L.S. FIRM NO. 10006900

Z:\WCRB__2020 WA-6 CHANDLER CORRIDOR SH130 TO CR 101__DEAN ROW PARCEL\CHANDLER ROAD DEAN ROW PARCEL.dwg

EXHIBIT "B"

DEED
Corridor B (Chandler Road)

THE STATE OF TEXAS §
§
COUNTY OF WILLIAMSON §

NOTICE OF CONFIDENTIALITY RIGHTS: IF YOU ARE A NATURAL PERSON, YOU MAY REMOVE OR STRIKE ANY OF THE FOLLOWING INFORMATION FROM THIS INSTRUMENT THAT TRANSFERS AN INTEREST IN REAL PROPERTY BEFORE IT IS FILED IN THE PUBLIC RECORDS: YOUR SOCIAL SECURITY NUMBER OR YOUR DRIVER'S LICENSE NUMBER.

NOW, THEREFORE, KNOW ALL BY THESE PRESENTS:

That **JEFFREY W. DEAN AND CATHERINE J. DEAN** hereinafter referred to as Grantor, whether one or more, for and in consideration of the sum of Ten Dollars ($10.00) and other good and valuable consideration to Grantor in hand paid by Williamson County, Texas, the receipt and sufficiency of which is hereby acknowledged, and for which no lien is retained, either expressed or implied, have this day Sold and by these presents do Grant, Bargain, Sell and Convey unto **WILLIAMSON COUNTY, TEXAS**, all that certain tract or parcel of land lying and being situated in the County of Williamson, State of Texas, along with any improvements thereon, being more particularly described as follows (the "Property"):

> All of that certain 9.790-acre tract (426,452 square feet) of land situated in the George Keith Survey, Abstract No. 370, Williamson County, Texas and being out of the remnant portion of the called 40.00-acre tract of land conveyed to Jeffrey W. Dean and wife, Catherine J. Dean, recorded in Document No. 2005090082 of the Official Public Records of Williamson County, Texas, as described by metes and bounds and sketch shown as Exhibit "A", attached hereto.

SAVE AND EXCEPT, HOWEVER, it is expressly understood and agreed that Grantor is retaining title to the following improvements located on the Property, to wit: NONE

RESERVATIONS FROM AND EXCEPTIONS TO CONVEYANCE AND WARRANTY:

Visible and apparent easements not appearing of record;

Any discrepancies, conflicts, or shortages in area or boundary lines or any encroachments or any overlapping of improvements which a current survey would show;

Easements, restrictions, reservations, covenants, conditions, oil and gas leases, mineral severances, and encumbrances for taxes and assessments (other than liens and conveyances) presently of record in the Official Public Records of Williamson County, Texas, that affect the property, but only to the extent that said items are still valid and in force and effect at this time.

Grantor reserves all of the oil, gas and other minerals in and under the land herein conveyed but waives all rights of ingress and egress to the surface thereof for the purpose of exploring, developing, mining or drilling or pumping the same; provided, however, that operations for exploration or recovery of any such minerals shall be permissible so long as all surface operations in connection therewith are located at a point outside the acquired parcel and upon the condition that none of such operations shall be conducted so near the surface of said land as to interfere with the intended use thereof or in any way interfere with, jeopardize, or endanger the facilities of Williamson County, Texas or create a hazard to the public users thereof; it being intended, however, that nothing in this reservation shall affect the title and the rights of Grantee to take and use without additional compensation any, stone, earth, gravel, caliche, iron ore, gravel or any other road building material upon, in and under said land for the construction and maintenance of Chandler Road (Corridor B).

TO HAVE AND TO HOLD the property herein described and herein conveyed together with all and singular the rights and appurtenances thereto in any wise belonging unto Williamson County, Texas and its assigns forever; and Grantor does hereby bind itself, its heirs, executors, administrators, successors and assigns to Warrant and Forever Defend all and singular the said premises herein conveyed unto Williamson County, Texas and its assigns against every person whomsoever lawfully claiming or to claim the same or any part thereof.

This deed is being delivered in lieu of condemnation.

IN WITNESS WHEREOF, this instrument is executed on this the ___ day of _____, 2022.

[signature page follows]

GRANTOR:

_____
Jeffrey W. Dean

ACKNOWLEDGMENT

STATE OF TEXAS §
§
COUNTY OF _____ §

This instrument was acknowledged before me on this the ___ day of _____, 2022 by Jeffrey W. Dean in the capacity and for the purposes and consideration recited therein.

_____
Notary Public, State of Texas

GRANTOR:

_____
Catherine J. Dean

ACKNOWLEDGMENT

STATE OF TEXAS §
§
COUNTY OF _____ §

This instrument was acknowledged before me on this the ____ day of _____, 2022 by Catherine J. Dean in the capacity and for the purposes and consideration recited therein.

_____
Notary Public, State of Texas

PREPARED IN THE OFFICE OF:
Sheets & Crossfield, PLLC
309 East Main
Round Rock, Texas 78664

GRANTEE'S MAILING ADDRESS:
Williamson County, Texas
Attn: County Auditor
710 Main Street, Suite 101
Georgetown, Texas 78626

AFTER RECORDING RETURN TO:

Commissioners Court - Regular Session **43.**

Meeting Date: 08/02/2022

2022-2023 Budget Presentation

Submitted By: Ashlie Holladay, Budget Office

Department: Budget Office

Agenda Category: Regular Agenda Items

Information

Agenda Item

Hear presentation on 2022-2023 budget recommendations.

Background

Fiscal Impact

From/To	Acct No.	Description	Amount

Attachments

FY23 Budget Presentation

Form Review

Inbox	Reviewed By	Date
County Judge Exec Asst.	Becky Pruitt	07/28/2022 10:55 AM
Budget Office (Originator)	Ashlie Holladay	07/28/2022 11:16 AM
Form Started By: Ashlie Holladay		Started On: 07/22/2022 03:13 PM
Final Approval Date: 07/28/2022		




FY2023 Expenditure Recommendations

BUDGET OFFICE

AUGUST 2, 2022

Budget Process / Timeline of Events

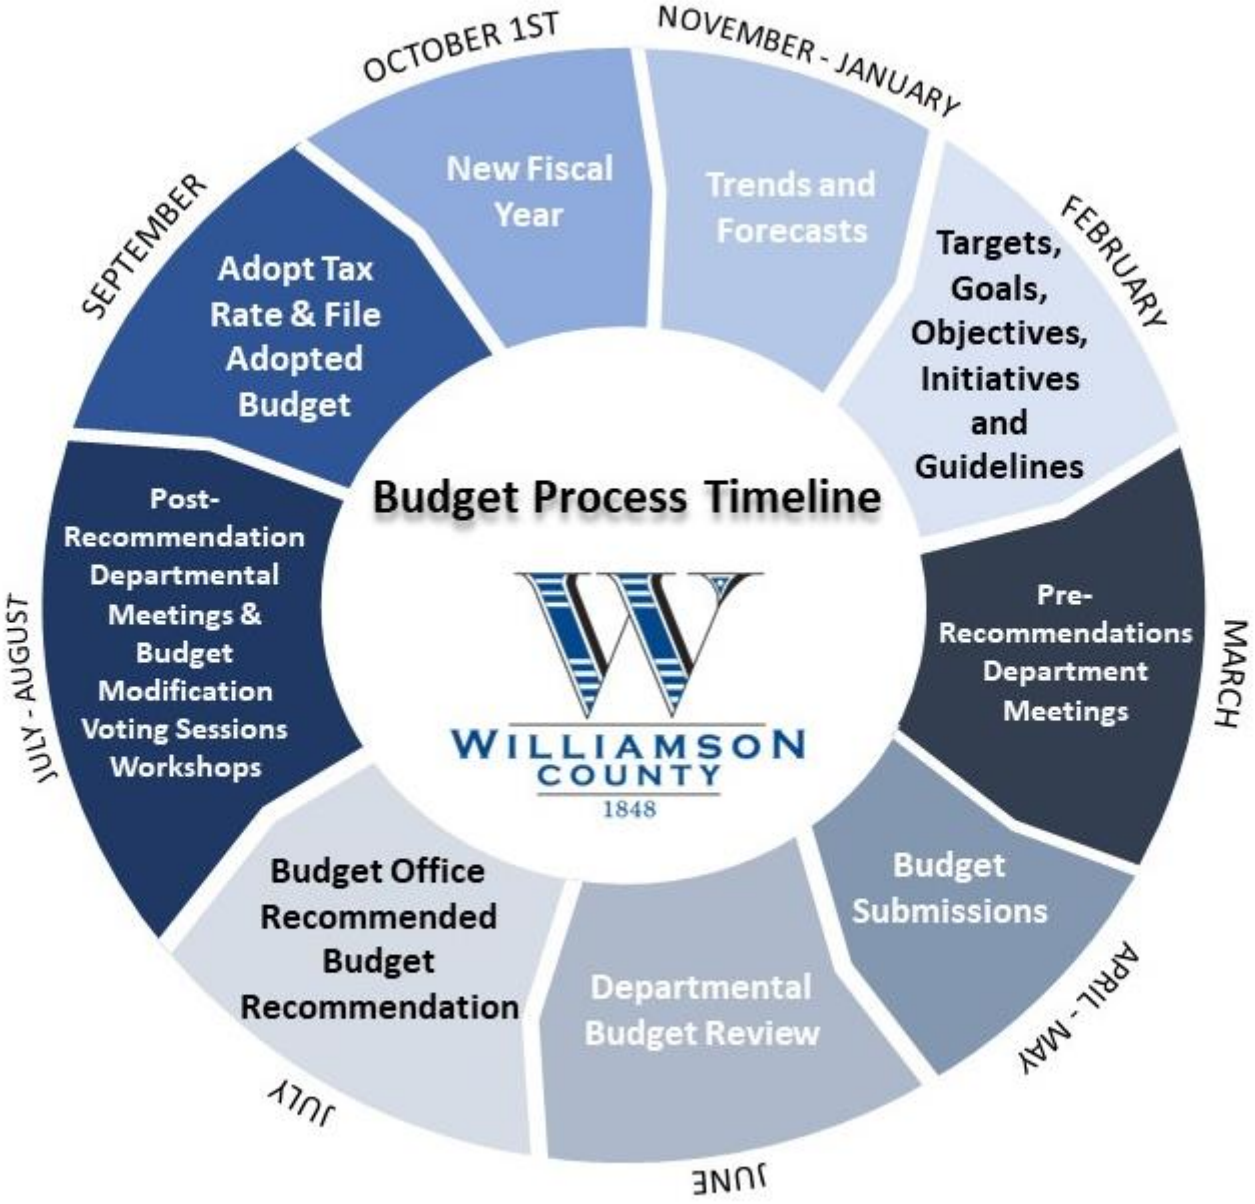

2022 Adopted Budget	2023 Requested Budget	2023 Recommended Budget	Change from Previous Year
$254,350,710	*$279,527,394	$276,920,723	$22.5M or ~ 8.8%

FY23 General Fund Budget

*Requested includes FY22 LRTP and CIP but does not include compensation increases

FY23 General Fund Operating Highlights

Strategic Plan	$100,000
Long Range Transportation Plan	$7,000,000
Capital Improvement Projects	$12,700,000
Round Rock EMS Station	$888,000

Highlights of the FY23 Recommended Budget Contd.

JUDICIAL SYSTEM

New County Court at Law #5

New 480th District Court

TECHNOLOGY

Camera Upgrade $564K

Jail Camera Upgrade $440K

Network Security $528K

Console Replacement $701K

Impacts of COVID…

- Supply Chain Issues
- Price Increases
- Janitorial Supplies and Personal Protective Equipment
- CARES Purchases and Related Costs
- Training Dollars

Investments in County Workforce

FY23 GENERAL FUND

New Personnel



REQUESTED:

84 FTEs Requested	$8,7M
3 Part-Time to Full-Time	$ 39K
1 Part-Time	$ 93K

RECOMMENDED:

45 FTEs Recommended	$ 5 M
3 Part-Time to Full-Time	$ 62K
2 Part-Time	$ 158K

Investments in County Workforce (continued)

FY23 GENERAL FUND

COMPENSATION



LAW ENFORCEMENT

• 5% COLA to L&C Charts	$2.09M
• Step Increase to L&C Chart	$ 844K

CIVILIANS

• COLA (5%)	$ 4 M
• MERIT (3%)	$ 2.4 M

Investments in County Workforce (continued)

FY23 GENERAL FUND



RETIREMENT


- Current Rate 16.18%
- Proposed Rate 15.54%
- Inclusive of: 2% Retiree COLA $700K Lump Sum

INSURANCE

- $10,128 PER FT POSITION
- No Change
- Current Cost $16.5M

FY 23 General Fund – Budget History

FY23 is Proposed Only and Not Final Until Adoption by the Commissioners Court on August 30th, 2022

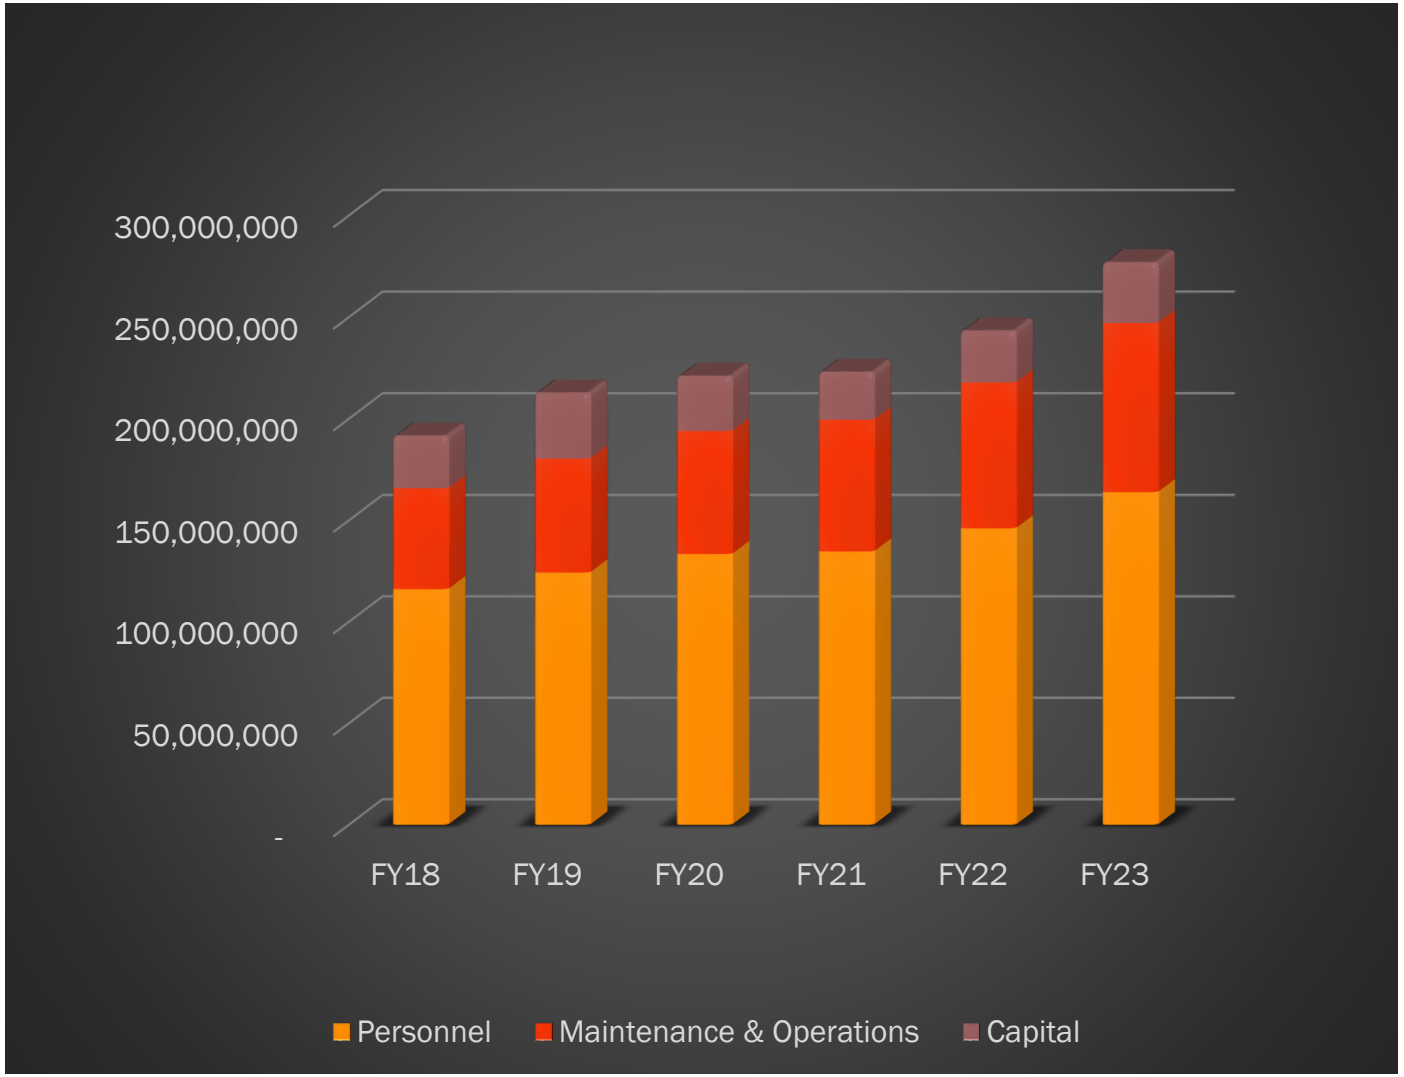

FY 23 Road & Bridge Fund Budget



Requested
$55,517,229

Adopted FY 22
$47,120,640

Recommended
$50,086,895

An increase of 6.3%

FY 23 Road & Bridge Fund
New Personnel



REQUESTED:

14 FTEs Requested $2.3 M



RECOMMENDED:

8 FTEs Recommended $769 K

FY 23 Road & Bridge Fund Compensation

- 3% MERIT $309K

AND

- 5% COLA $490K

COMPENSATION



- RETIREMENT 16.18% → 15.54%
- INSURANCE $10,128 No Change

FRINGE



FY 23 Road & Bridge Fund




Highlights:

Long Range Transportation Plan	$ 5M
Heavy Equipment / Vehicle Replacement	*$411 K*
Ongoing Capital Projects	$ 11M


FY 23 Road & Bridge Fund

FY 23 is Proposed Only and Not Final Until August 30th, 2022

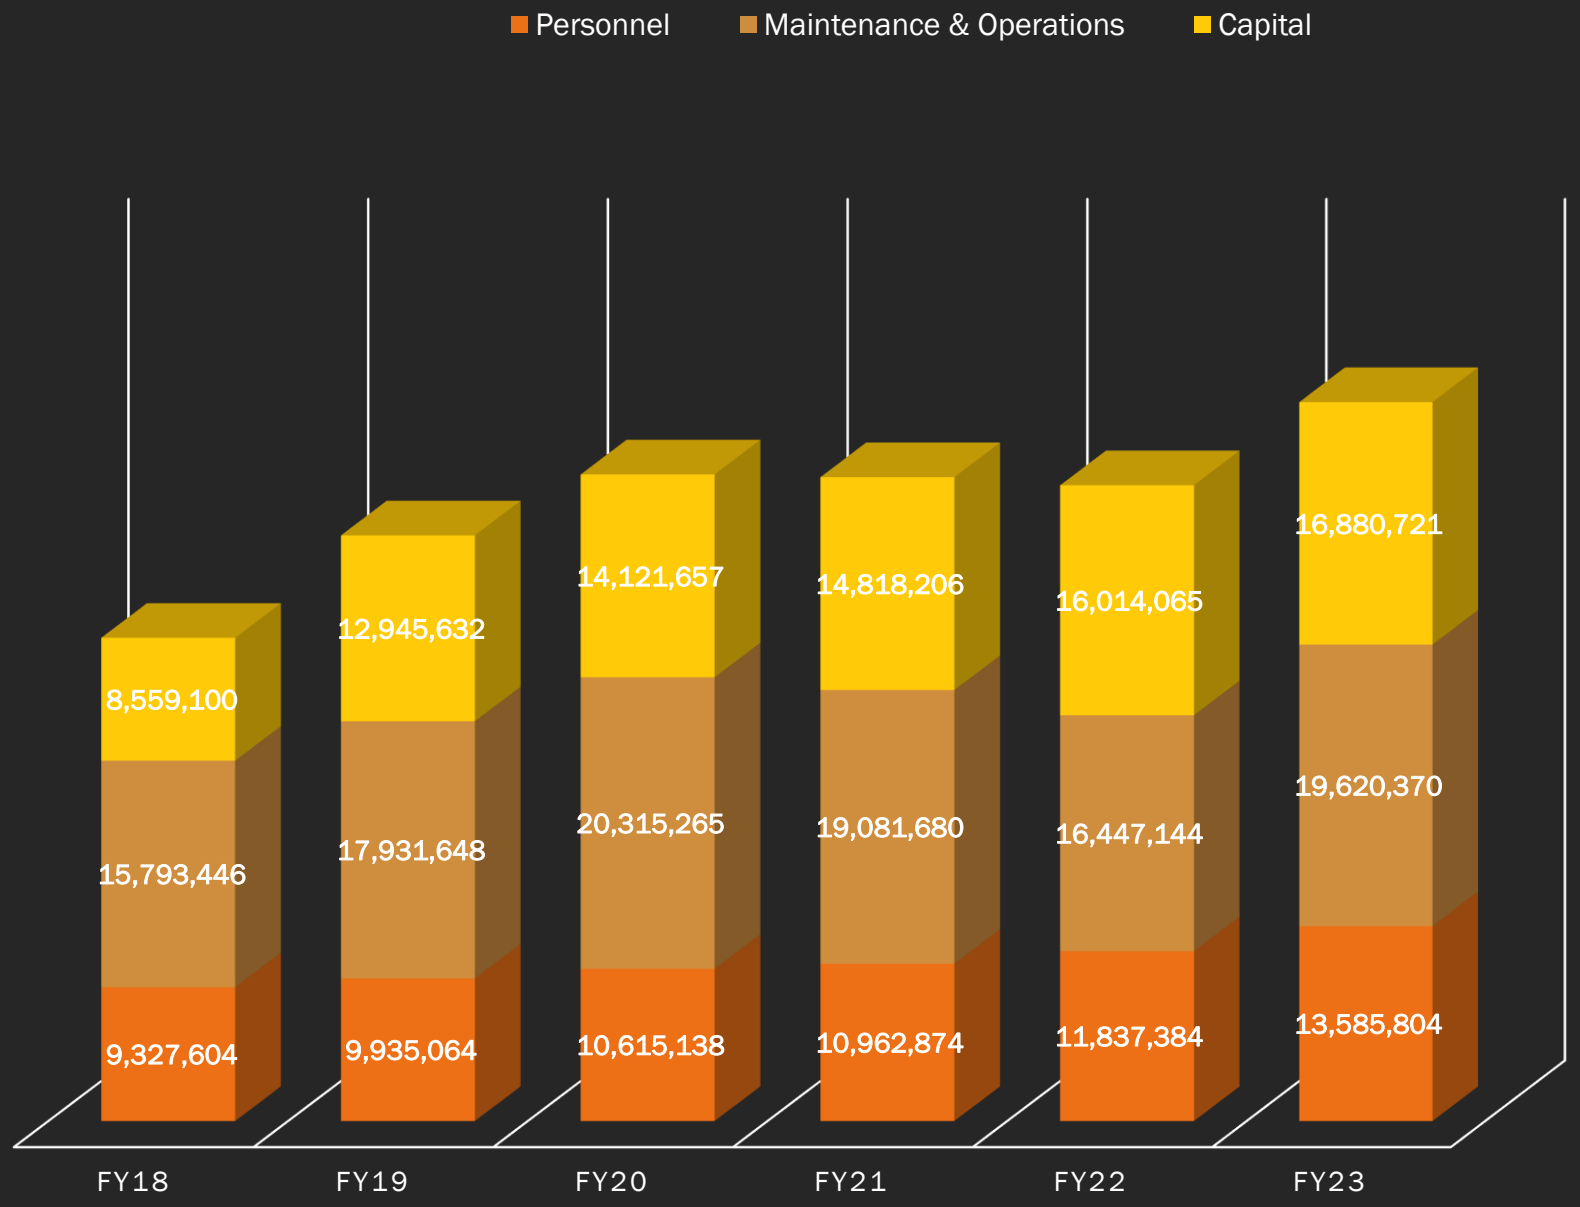

FY 23 Budget vs Population

**Population Totals as projected by the Texas Data Center*

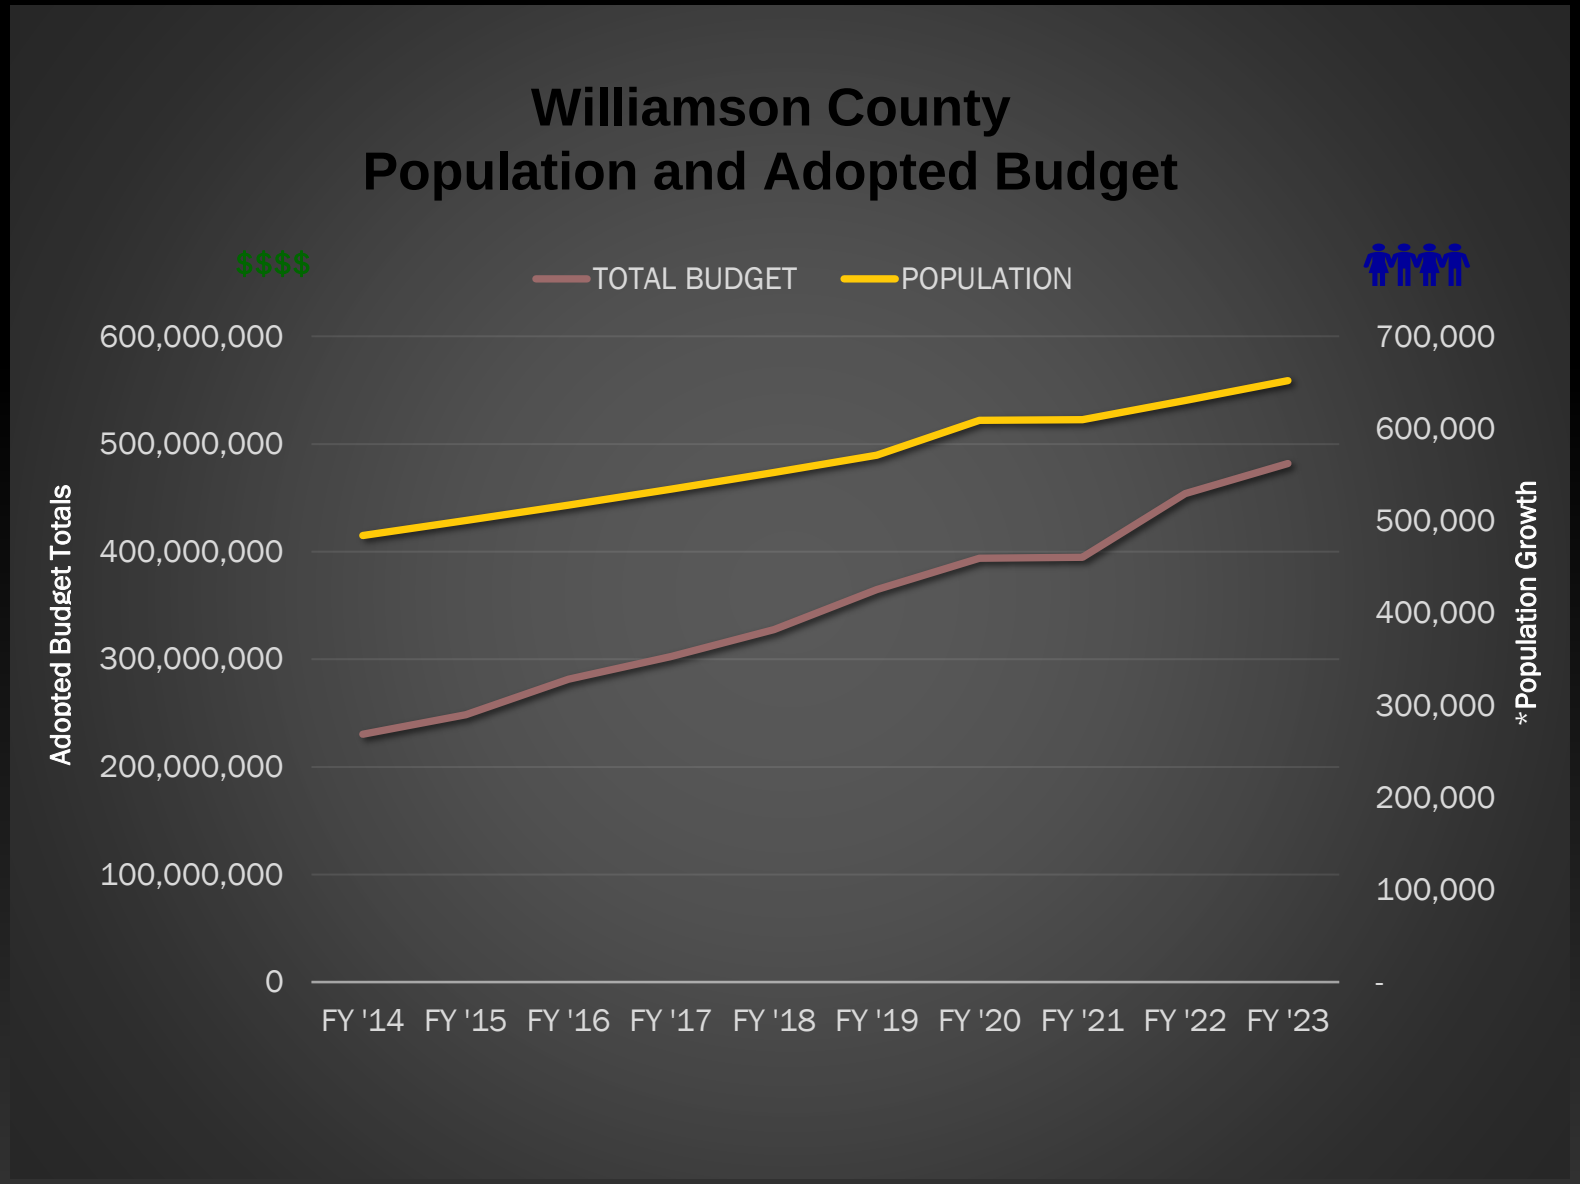

FY 23 Budget

QUESTIONS / COMMENTS?

Ashlie Holladay, Budget Officer

Budget Office, Williamson County

710 Main Street, Suite 101

Georgetown, Texas 78626

www.wilco.org

Phone: (512) 943-1550

Email: ashlie.holladay@wilco.org



Commissioners Court - Regular Session **44.**

Meeting Date: 08/02/2022

2022-2023 Estimated Fiscal Year Revenue Budget

Submitted By: Julie Kiley, County Auditor

Department: County Auditor

Agenda Category: Regular Agenda Items

Information

Agenda Item

Discuss and hear presentation from the County Auditor's Office regarding Revenue estimates for the 2022-2023 Fiscal Year Budget.

Background

Fiscal Impact

From/To	Acct No.	Description	Amount

Attachments

No file(s) attached.

Form Review

Inbox	Reviewed By	Date
County Judge Exec Asst.	Becky Pruitt	07/28/2022 11:12 AM
Form Started By: Julie Kiley		Started On: 07/27/2022 03:57 PM
Final Approval Date: 07/28/2022		

Commissioners Court - Regular Session **45.**

Meeting Date: 08/02/2022

Hear presentation on the Williamson County no-new-revenue and voter approved rate calculations.

Submitted For: Larry Gaddes **Submitted By:** Larry Gaddes, County Tax Assessor Collector

Department: County Tax Assessor Collector

Agenda Category: Regular Agenda Items

Information

Agenda Item

Hear presentation on the Williamson County no-new-revenue and voter approved rate calculations as presented by Larry Gaddes, Williamson County Tax Assessor/Collector.

Background

Fiscal Impact

From/To	Acct No.	Description	Amount

Attachments

No file(s) attached.

Form Review

Inbox	Reviewed By	Date
County Judge Exec Asst.	Becky Pruitt	07/28/2022 01:50 PM
Form Started By: Judy Kocian		Started On: 07/28/2022 01:48 PM
Final Approval Date: 07/28/2022		

Commissioners Court - Regular Session **46.**

Meeting Date: 08/02/2022

Proposed maximum TOTAL tax rate for Williamson County and RFM for tax year 2022

Submitted For: Larry Gaddes **Submitted By:** Judy Kocian, County Tax Assessor Collector

Department: County Tax Assessor Collector

Agenda Category: Regular Agenda Items

Information

Agenda Item

Discuss, consider and take appropriate action to include a record vote on a proposed TOTAL maximum tax rate for Williamson County and R/FM for the tax year 2022.

Background

Take a record vote on a TOTAL proposed tax rate for the 2022 tax year. The proposed rate is the sum of M&O, I&S, and R/FM. You do not need to discuss or vote on the individual rates. The current total tax rate is $0.440846.

Fiscal Impact

From/To	Acct No.	Description	Amount

Attachments

No file(s) attached.

Form Review

Inbox	Reviewed By	Date
County Judge Exec Asst.	Becky Pruitt	07/28/2022 01:49 PM
Form Started By: Judy Kocian		Started On: 07/22/2022 04:30 PM
Final Approval Date: 07/28/2022		

Commissioners Court - Regular Session **47.**

Meeting Date: 08/02/2022

Discuss consider and take appropriate action on scheduling one public hearing date

Submitted For: Larry Gaddes **Submitted By:** Judy Kocian, County Tax Assessor Collector

Department: County Tax Assessor Collector

Agenda Category: Regular Agenda Items

Information

Agenda Item

Discuss, consider and take appropriate action on scheduling one public hearing date if the proposed maximum TOTAL tax rate exceeds the total no-new-revenue rate.

Background

Fiscal Impact

From/To	Acct No.	Description	Amount

Attachments

No file(s) attached.

Form Review

Inbox	Reviewed By	Date
County Judge Exec Asst.	Becky Pruitt	07/28/2022 01:48 PM
Form Started By: Judy Kocian		Started On: 07/22/2022 04:30 PM
Final Approval Date: 07/28/2022		

Commissioners Court - Regular Session **48.**

Meeting Date: 08/02/2022

2022-2023 General Fund Recommended Budget

Submitted By: Ashlie Holladay, Budget Office

Department: Budget Office

Agenda Category: Regular Agenda Items

Information

Agenda Item

Discuss, consider and take appropriate action on the acceptance of the 2022-2023 recommended budget for the General Fund (0100) as presented by the Budget Office in the amount of $276,920,723.

Background

Fiscal Impact

From/To	Acct No.	Description	Amount

Attachments

No file(s) attached.

Form Review

Inbox	Reviewed By	Date
County Judge Exec Asst.	Becky Pruitt	07/28/2022 08:12 AM
Form Started By: Ashlie Holladay		Started On: 07/22/2022 03:16 PM
Final Approval Date: 07/28/2022		

Commissioners Court - Regular Session **49.**

Meeting Date: 08/02/2022

2022-2023 Road and Bridge Fund Recommended Budget

Submitted By: Ashlie Holladay, Budget Office

Department: Budget Office

Agenda Category: Regular Agenda Items

Information

Agenda Item

Discuss, consider and take appropriate action on the acceptance of the 2022-2023 recommended budget for the Road and Bridge Fund (0200) as presented by the Budget Office in the amount of $50,086,895.

Background

Fiscal Impact

From/To	Acct No.	Description	Amount

Attachments

No file(s) attached.

Form Review

Inbox	Reviewed By	Date
County Judge Exec Asst.	Becky Pruitt	07/28/2022 08:12 AM
Form Started By: Ashlie Holladay		Started On: 07/22/2022 03:17 PM
Final Approval Date: 07/28/2022		

Commissioners Court - Regular Session **50.**

Meeting Date: 08/02/2022

2022-2023 Debt Service Fund Recommended Budget

Submitted By: Ashlie Holladay, Budget Office

Department: Budget Office

Agenda Category: Regular Agenda Items

Information

Agenda Item

Discuss, consider and take appropriate action on the acceptance of the 2022-2023 recommended budget for the Debt Service Fund (0600) as presented by the Budget Office in the amount of $154,965,819.

Background

Fiscal Impact

From/To	Acct No.	Description	Amount

Attachments

No file(s) attached.

Form Review

Inbox	Reviewed By	Date
County Judge Exec Asst.	Becky Pruitt	07/28/2022 08:12 AM
Form Started By: Ashlie Holladay		Started On: 07/22/2022 03:18 PM
Final Approval Date: 07/28/2022		

Commissioners Court - Regular Session **51.**

Meeting Date: 08/02/2022

FY 23 Post Recommendation Presentations

Submitted By: Ashlie Holladay, Budget Office

Department: Budget Office

Agenda Category: Regular Agenda Items

Information

Agenda Item

FY 23 Post Recommendation / Departmental Presentations.

Background

Fiscal Impact

From/To	Acct No.	Description	Amount

Attachments

No file(s) attached.

Form Review

Inbox	Reviewed By	Date
County Judge Exec Asst.	Becky Pruitt	07/26/2022 09:56 PM
Form Started By: Ashlie Holladay		Started On: 07/22/2022 03:19 PM
Final Approval Date: 07/26/2022		

Commissioners Court - Regular Session **52.**

Meeting Date: 08/02/2022

FY 2022/2023 Proposed Budget Order

Submitted For: Bill Gravell **Submitted By:** Andrea Schiele, County Judge

Department: County Judge

Agenda Category: Regular Agenda Items

Information

Agenda Item

Discuss, consider and take appropriate action on the FY 2022/2023 Budget Order.

Background

Fiscal Impact

From/To	Acct No.	Description	Amount

Attachments

FY 2022/2023 Proposed Budget Order - No Mark Up

FY 2022/2023 Proposed Budget Order - Show Tracked Changes

Form Review

Inbox	Reviewed By	Date
County Judge Exec Asst. (Originator)	Becky Pruitt	07/28/2022 02:19 PM
Form Started By: Andrea Schiele		Started On: 07/28/2022 02:08 PM
Final Approval Date: 07/28/2022		

STATE OF TEXAS
COUNTY OF WILLIAMSON
AN ORDER ADOPTING THE 2022/2023 COUNTY BUDGET

WHEREAS, the Williamson County Commissioners Court is authorized and required to adopt an annual budget for all Williamson County officials and their departments after due consideration;

WHEREAS, the Williamson County Commissioners Court did invite and encourage public participation from county officers, precinct officers, department heads, and the general public, as to the various needs of the citizens of Williamson County for the fiscal year 2022/2023;

WHEREAS, the Williamson County Commissioners Court, after a full discussion of the needs, did make changes in the proposed budget filed by the County Judge in accordance with law; NOW

THEREFORE, BE IT ORDERED BY THE WILLIAMSON COUNTY COMMISSIONERS COURT that the proposed budget filed by the County Budget Officer and amended by the Commissioners Court be adopted with the following provisions:

POLICIES RELATED TO COMPENSATION AND BENEFITS

I. SALARIES

1. Salaries for County and Precinct Officials are set as follows:

a)	Judge of the County Court	143,090.22 per year
b)	Judge of the County Court at Law #1	170,999.96 per year
c)	Judge of the County Court at Law #2	170,999.96 per year
d)	Judge of the County Court at Law #3	184,999.88 per year
e)	Judge of the County Court at Law #4	184,999.88 per year
f)	Judge of the County Court at Law #5	156,999.96 per year
g)	County Attorney	176,587.05 per year
h)	County Sheriff	144,557.32 per year
i)	County Clerk	118,527.32 per year
j)	County Tax Assessor/Collector	123,255.68 per year
k)	District Clerk	118,527.32 per year
l)	County Treasurer	114,039.74 per year
m)	Each County Commissioner	116,515.85 per year
n)	Each Justice of the Peace	103,725.26 per year
o)	Each Constable	103,725.26 per year

2. The number of employee positions established and authorized for each official and/or department, the maximum allowable salary for each position, and the job titles are reflected in the annual approved county budget filed with the County Clerk.

II. HOLIDAYS

The established holiday schedule for paid holidays for the 2022/2023 budget year is as follows:

Veterans Day	Friday	November 11, 2022
Thanksgiving Holiday	Thursday Friday	November 24, 2022 November 25, 2022
Christmas Holiday	Friday Monday	December 23, 2022 December 26, 2022
New Year's Holiday	Monday	January 2, 2023
Martin Luther King Day	Monday	January 16, 2023
President's Day	Monday	February 20, 2023
Good Friday	Friday	April 7, 2023
Memorial Day	Monday	May 29, 2023
Emancipation Day	Monday	June 19, 2023
Independence Holiday	Tuesday	July 4, 2023
Labor Day	Monday	September 4, 2023

See Addendum: The Williamson County Employee Policy Manual (December 15, 2020). Contains the policies for employee usage of paid holiday time as well as other policies affecting payroll related matters.

III. SUPPLEMENTAL PAY

Williamson County recognizes the following supplemental pay additives. The departments/offices are responsible for ensuring that the employees selected meet all of the requirements established by their offices. In the event an employee separates from Williamson County's employment, any supplemental pay will be calculated through the last day worked. Please note that total amounts may not be exact due to the rounding within our systems.

1. Field Training Officer Pay (FTO) –Designated positions listed below will be paid per month:

Sheriff's Office – Maximum of 19 positions, including two CID, $150
Corrections – Maximum of 32 positions, $150
Emergency Medical Services – Maximum of 20 positions, $175

2. Supplemental Pay - Designated positions will be paid amount listed per month.

Sheriff's Office – Maximum of 10 positions for CIT at $250 per month
- Maximum of 32 positions for Detectives at $350 per month

Corrections – Maximum of 20 positions for Bailiff at $250 per month
Maximum of 2 positions for Detective at $350 per month.
Maximum of 4 positions for Lead Control Room Officer at $250 per month
Maximum of 1 position for Paramedic at $700 per month

3. Training Specialist Supplemental Pay - Designated positions will be paid $100 per pay period.

Emergency Communications – Maximum of 16 positions

4. On-Call Pay – Specific positions listed below are classified as eligible for on-call pay due to the demand for after hour services.

District Attorney's Office – Maximum of 1 Asst. District Attorney, $100 per week from the General Fund and $500 from the District Attorney's Asset Forfeiture Funds.
Facilities Maintenance – Maximum of 2 non-exempt positions, $100 per week
Technology Services – Maximum of 1 position, $200 per week
Emergency Management – Maximum of 1 non-exempt position, $100 per week
Sheriff's Office – Maximum of 2 Detectives, $100 per week
Maximum of 1 Sergeant, $100 per week
Maximum of 1 Crime Scene, $100 per week
Maximum of 1 Animal Control Officer, $100 per week
Maximum of 1 Livestock Deputy, $100 per week
Maximum of 1 Victims Assistance, $100 per week
Corrections - Maximum of 4 Commissioned Corrections Officers, $100 per week

5. Board Certification by the Texas Board of Legal Specialization Supplemental Pay - This supplement is paid by the office listed below to all attorneys who maintain certification by the Texas Board of Legal Specialization.

District Attorney – Maximum of 18 positions, $5,000 per employee to be paid equally over 26 pay periods out of the District Attorney Asset Forfeiture Fund.

6. Board Supplements – Designated positions will be paid for serving on a specific board(s).

Juvenile Board – County Judge and District Judges (6), $400 per month.

7. County Supplements – Williamson County portion of elected state positions.

District Attorney – 1 position, $18,000, paid equally over 26 pay periods
District Judges – 6 positions, $13,200 per year, paid equally over 26 pay periods.

8. Court Admin Supplement – Paid to the Court Admin of the presiding District Judge, for additional duties. 1 position, $5,500 per year, paid equally over 26 pay periods.

IV. CATASTROPHIC EVENT PAY

PURPOSE

Establish a policy for Williamson County setting forth the compensation of exempt and non-exempt employees for an activation of the Williamson County Emergency Operation Plan during a declared disaster, catastrophic event, or qualifying event. Nothing in this policy shall be construed as changing the "at will" status of any person employed by Williamson County.

BACKGROUND

Williamson County will compensate those essential employees who are required to work outside of their normal work schedule when assisting in the management of a local qualifying event, or when necessary to assist other agencies in managing events outside of the local jurisdiction. Examples of qualifying events include, but are not limited to, the following:

A. Certain catastrophic local events including, but not limited to: floods, hurricanes, tornados, and other Acts of God, nuclear, chemical, and biological emergencies, terrorist attack(s), or any other emergency declared by a federal, state or local authority.

B. When assigned to support an event, internal or external, to the County's jurisdiction; For personnel assigned and deployed to select teams, including, but not limited to: Williamson County Emergency Operations Center and Local, Regional, State and Federal Deployments.

POLICY

1. **Non-exempt Compensation**

Any non-exempt employee who is recalled to duty during a catastrophic event, who works in- excess of forty (40) hours in a work week, or 86-hours in the pay period for those on the law enforcement pay plan, will be paid overtime for additional hours worked. Note that the general rules of compensable time apply to work performed under the circumstances covered by this policy. Refer to the Williamson County Handbook or contact Human Resources if you have questions about what is considered compensable time.

2. **Exempt Compensation**

At the Commissioners Court discretion, any salaried exempt employee who is required to work hours in-excess of their normal work schedule (eighty hours in a

pay period) during a declared disaster, Catastrophic Event, or qualifying event as outlined in this procedure may be compensated during the declaration period at a determined hourly rate. Only pay periods with hours worked that equal or exceed 88 hours and at least 8 hours for the event, should be submitted for possible compensation.

V. FINANCIAL POLICIES

1. **Fund Balance Policy:** Williamson County recognizes the financial importance of maintaining an appropriate level of Unassigned Fund Balance. A formalized Fund Balance Policy demonstrates to the taxpayer fiscal prudence and the ability to meet its obligations in a timely manner. Independent financial analysts rate the county's financial stability. The county's credit strength and strong management control reported by these analysts is, in part, a result of this Fund Balance Policy.

> Williamson County will maintain reservations of Fund Balance, in accordance with Governmental Accounting and Financial Standards Board Statement No. 54, Fund Balance Reporting and Governmental Fund Type Definitions. This Policy shall only apply to the County's governmental funds. Fund Balance shall be composed of non-spendable, restricted, committed, assigned and unassigned amounts.

2. **General Fund:** Unassigned Fund Balance represents the difference between assets and liabilities that is available for appropriation.

Williamson County will maintain an appropriate level of Unassigned Fund Balance in the General Fund to protect against a reduction of services due to temporary revenue shortfalls or unexpected one-time expenditures. It also helps to ensure stable tax rates. The level of Unassigned Fund Balance for the General Fund shall not be less than 35% of total General Fund budgeted expenditures.

The goal of each year's budget process will be to adopt a budget that maintains compliance with the General Fund Unassigned Fund Balance Policy. If it is determined there is a surplus (an amount exceeding the target limit), the funds may be designated or appropriated for the following, including, but not limited to:

- Tax rate stabilization.
- Only one-time, non-recurring expenditures, such as capital improvement needs.
- Address any shortfall in related funds, i.e. Road and Bridge Fund.
- Reduction of debt; to include capital leases.

If it is determined there is a deficit (an amount below the lower limit), the County must develop a plan to rebuild the Unassigned Fund Balance to 35%.

3. **Tobacco Fund:** The initial distribution of Williamson County's share of the settlement established the fund in 1999. Revenues to the fund consist of interest income and the annual distribution by the state of the state trust earnings. To ensure continuation of the fund, the Williamson County Commissioners Court has designated the portion of fund balance representing the amount of the original settlement ($2.5M). Designation means that this amount, or "principal" balance, cannot be expended. In addition to the original settlement amount, each year, 20% of the revenues from both interest income and the annual distribution from the state

will be added to the designated fund balance in order to allow the fund to grow over time. Only 80% of revenues earned from interest and the earnings distributed annually by the state will be budgeted and expended. When determining the next year's budget, the amount available to expend will be calculated using actual revenue and interest revenue amounts from May 1st of the previous year to April 30th of the current year. Any unspent funds at the end of the fiscal year will be available to budget in the next year. If Tobacco Fund expenditures are budgeted to offset expenditures in other funds, the actual program cost to the other Funds will be determined prior to transferring in any dollars from the Tobacco Fund. This available balance will be tracked annually by the County Auditor's office.

4. **Self-Insured Health Plan Fund Policy**: Unassigned Fund Balance represents the difference between assets and liabilities that is available for appropriation. Williamson County will maintain an appropriate level of Unassigned Fund Balance in the Benefits Fund to protect against an inability to pay for claims and administration associated with the self- insured health plan due to temporary revenue shortfalls. It also helps to ensure stable employer and employee contribution rates.

The Self-Funded Health Plan Fund currently has a "goal of reaching and maintaining 25% of expected claims". The goal of each year's budget process will be to endeavor to adopt a budget that maintains compliance with the Benefits Fund Unassigned Fund Balance Policy.

If it is determined there is a surplus (an amount exceeding the target limit), the funds may be designated or appropriated for contribution rate stabilization.

If it is determined there is a deficit (an amount below the lower limit), the County may develop a plan to rebuild the Unassigned Fund Balance to 25% of expected claims.

5. **Radio Communication Systems (RCS) Fund Policy:** Unassigned Fund Balance represents the difference between assets and liabilities that is available for appropriation. Williamson County will maintain an appropriate level of Unassigned Fund Balance in the Radio Communications Systems Fund to protect against unforeseen operating issues. These unforeseen issues can result from environmental or project related items. It also helps to ensure stable radio user fees for the user community.

The Radio Communication Systems Fund has a "goal of reaching and maintaining 30% of total Radio Communication Systems expenditure budget.

If it is determined there is a surplus (an amount exceeding the target limit), the funds may be designated or appropriated for:

- Only one-time, non-recurring expenditures, such as tower improvements
- Fee stabilization

If it is determined there is a deficit, the Radio Communication Systems Board will develop and recommend a plan to the County to rebuild the Unassigned Fund Balance to 30%.

Use and Distribution of Specific Special Revenue Funds and Accounts

6. **Child Safety Fund:** – This fund is used to deposit a $1.50 fee collected on each vehicle registration and court costs collected by justice, county, or district courts for violations that occur within a school-crossing zone of $25 per violation. This fund is used to provide a school crossing guard program and/or programs designed to enhance child safety, health, or nutrition. The Commissioners Court, by an order adopted in October 2010, has directed these funds to be distributed in the following manner: 10% of Total Collections less an administrative fee shall be distributed to the Williamson County's Children's Advocacy Center. The remainder shall be distributed to the school districts on a pro rata basis based on attendance. These funds will be distributed annually after the close of the prior fiscal year.

7. **School Fund:** Williamson County maintains a working interest ownership in two natural gas producing properties located on what was formerly county-owned property. The mineral rights that have been retained are designated to be distributed to school districts within the county based on the number of students who reside in the county. This distribution will occur annually at the close of each fiscal year and will coincide with the distribution of the Child Safety Fund proceeds.

8. **Employee Fund**: The Employee fund is used to deposit ~~pro~~ceeds collected from Williamson County's vending machine contract. Use of these funds must be **pre-approved** by the County Judge.

These funds may be used for the following purposes:

a) To offset the cost of county employee events
b) Flowers for the death of a county employee only
c) An award or plaque upon retirement for employee recognition. All purchases must display (i.e. engraving) information regarding the purpose of the employee recognition. (Purchasing guidelines must be adhered to):
    i. The employee must be vested (8 years of service)
    ii. $60.00 allowed for employees with up to 15 years of service
    iii. $120.00 allowed for employees with over 15 years of service
d) Employee recognition events and programs
e) Maximum of $300.00 allowed towards a reception/light refreshments for the retirement or departure of an:
    i. Elected Official serving in his/her capacity for at least 1 term
    ii. Department Head who must be vested (8 years of service)
    iii. Employee with 20 years of service or more

No reimbursement of sales tax will be allowed.
The amount allowed for use may never exceed the actual balance in the fund.

9. **WM-City of Hutto and Hutto ISD Fund**: The WM-City of Hutto and Hutto ISD Fund consists of proceeds paid by Waste Management annually. Per the agreement, these funds represent 2% of the Tip Fee and are to be expended for the benefit of the City of Hutto and Hutto ISD. The expenditures are at the County's sole option. The annual distribution will be allocated 50% to the City of Hutto and 50% to Hutto ISD. Each entity is required to request any disbursements from the fund.

10. **Williamson County Community Facility Fund:** This fund consists of fees collected through the Williamson County Landfill. Community organizations, groups, and individuals may submit a funding request to the Williamson County Commissioners Court for the construction, improvement, or remodel of community facilities located in Williamson County that serve a public purpose.

12. **Financial – General Procedures**

a) Any mailings sent by a county department or official using county funds must be in furtherance of legitimate county business and must comply with all state ethics rules and other laws and regulations.

b) All county meetings should be held in county facilities whenever feasible and such facilities are available. If the county meeting space is not available, other publicly owned facilities, such as those owned by cities, utility districts, or school districts, should be utilized as the rental of these facilities is often at little or no cost.

i) +

c) All recruitment items purchased must comply with Article III, section 52 of the Texas Constitution. Thus, the predominant purpose of any expenditures on recruitment materials must be to accomplish a "direct" public purpose and be in compliance with the provisions of this policy in order to ensure that Williamson County receives a return of public benefit from said expenditures. Williamson County recognizes the need to identify, recruit and hire qualified employees.

i) Funds for recruitment items must be approved during the annual budget process.
ii) Items must not state the name of any individual, but instead the name of the county and/or department or office.
iii) "Give way" items such as pens, pencils, etc. should not exceed $2.00 per item.

All purchases must follow procurement guidelines.

VI. PURCHASING – GENERAL PROCEDURES

1. Williamson County adheres to Texas Local Government Code and Williamson County Purchasing Policy. Williamson County Purchasing and Procurement Card (P-Card) policies are intended to provide consistent procedures for the acquisition of materials, supplies, and services required by Williamson County. The responsibility to adhere to all Purchasing and P-Card policies rests with the employee, supervisor, department head, or elected officials who certifies conformance to them.

2. The Williamson County Purchasing Manual, P-Card Manual, as well as other more detailed information directing specific purchasing procedures and processes, can be located on the SharePoint Purchasing Portal at: *https://wilco365.sharepoint.com/purchasingportal*.

This site provides county departments access to:

a. Policies, Procedures and Manuals
b. Training Materials
c. Forms
d. Guides and other tools to assist in the purchasing process

3. The County Auditor's Office will audit P-Card Expense Reports monthly. Cardholder infractions will be addressed and may result in disciplinary action as recommended by the Purchasing Department and the County Auditor's Office. Actions may include:

a. Retraining
b. Reduction of credit limits
c. Suspension of account

Theft, fraud or intentional policy violations may result in permanent closure of account or termination of employment, based on severity of violation.

4. Any questions related to compliance with intent of county Purchasing Policies should be directed to the Purchasing Department prior to making a purchase.

http://www.wilco.org/CountyDepartments/Purchasing

VII. COUNTY VEHICLES

1. It is prohibited by law to utilize county owned vehicles for personal use. Any county employee that resides outside the county and utilizes a county owned vehicle during their workday, is required to return that vehicle to their primary work location following their assigned work shift. Elected Officials or Senior Directors may grant an employee the ability to take a County vehicle home for a specific occasion or an event, if it is in the business interest of the County to do so.

The following is an all-inclusive list of positions that may be required to respond to emergencies outside of their normal work assignments, and may, with the concurrence of their department head or elected official, take a county vehicle to their residence, within Williamson County, at the end of their shift to allow them to respond as required.

a) The Sheriff and paid law enforcement as follows: Sheriff's Patrol Deputies, Sheriff's Detectives, on call Crime Scene Technician, on call Animal Control Officers, Sergeants, Lieutenants, Commander and Chiefs
b) Each Constable and Deputy Constables
c) Investigators in the District Attorney and County Attorneys offices
d) Two on call maintenance employees designated by the Maintenance Division Director
e) Division Commanders, and Operation Commander(s) approved by EMS Director
f) The Fire Marshal Special Operations Chief, Asst. Fire Marshal, Special Operations Asst. Chief, and On Call Hazmat Special Operations Captain, when on call
g) The Assistant County Engineer for Maintenance Operations, the Director of Field Operations, (9) Senior Foremen and Foreman

h) The Director of Emergency Management and the Deputy Director of Emergency Management
i) The Wireless Communications Tower Technician

The Senior Director of Emergency Services and the Sheriff have the discretion to assign a vehicle to an appropriate member of their department to facilitate a specific response to emergency scenes or events, on a case by case basis, where the resources are requested and needed. This shall only be done in times of high risk, high probability events, or during scheduled special "large scale" events where response is likely. This assignment shall be tracked and reported to the Commissioners Court.

The following list has been grandfathered by the court, will not be expanded, unless approved by the Commissioners Court, and shall show significant decreases in each budget year until phased out.

Sheriff's Office
S. Zion
D. Garrett

Constable Office Pct. 2
S. Holt

Emergency Services
T. Huntley

The following list has been exempted from the out of county policy for take home vehicles by the court.

Sheriff's Office
W. Steffen
J. Sapien
J. Helm
J. Guinn
J. Foster

County vehicles assigned to departments or individuals that are not take-home vehicles, shall be returned and parked at the end of each workday at the facility where the primary office is located. It is expressly forbidden under this order for any county vehicle to be used for personal use at any time.

2. A County Fleet Committee will review fleet policies and purchase requests and make recommendations for budgeting purposes. This committee will consist of one representative from each Constable's Office, the Budget Office, Emergency Services, Fleet Department, Human Resources, Infrastructure, Purchasing, and the Sheriff's Office. The Auditor's Office is a non-voting member. The Purchasing Department shall coordinate the annual vehicle solicitation each summer with the goal of issuing all vehicle purchase orders for the upcoming fiscal year in the first week of October to expedite delivery. Only those vehicles approved during the budget process shall be purchased.

All accidents involving County vehicles and equipment must be reported to the Risk and Safety Coordinator in Human Resources to ensure appropriate claims processing, including any corrective action taken. Vehicles removed from service are reported on the Court agenda and accident reports are sent to the court when applicable. Also, new vehicles, equipment, and buildings must be reported to the Risk and Safety Coordinator immediately in order to ensure that proper insurance coverage is in place.

VIII. CELL PHONE POLICY

Williamson County may purchase/lease cell phones for departments in the county that deal with sensitive data or for security reasons, example law enforcement, and provide cell phone service for individual use. The departments should have this money approved and budgeted in line item 004209. For the majority of County employees, a Stipend Policy has been implemented and is laid out below. These dollars are approved and budgeted in line item 001109.

Procedures for the Stipend Policy

1. Each department head or elected official will identify who they require to maintain a cell phone account in order to conduct official county business. Only regular full-time employees and department heads will be allowed a stipend. The funds for cell phone stipends must be submitted and approved as part of each department's annual budget process.

2. Seven levels of cell phone stipends will be established:

$10.00 Per Month – ($5.00 per pmt)
$15.00 Per Month - ($7.50 per pmt)
$20.00 Per Month – ($10.00 per pmt)
$25.00 Per Month – ($12.50 per pmt)
$30.00 Per Month – ($15.00 per pmt)
$35.00 Per Month – ($17.50 per pmt)
$40.00 Per Month – ($20.00 per pmt)

3. Stipends will be paid semi-monthly for each approved employee or department head (will not be included on the third paycheck that is received twice each year). The cell phone stipend shall be removed by the department whenever an employee is on Administrative Leave with pay.

4. The cell phone stipend is considered supplemental income subject to IRS taxes and reporting requirements and will be processed through Payroll and will be included in the employee's gross income. Retirement contributions will also be deducted and matched in accordance with TCDRS.

5. Expenditures over the allowed stipend will not be reimbursed.

6. An approved cell phone stipend will not follow an employee if the employee changes positions.

7. Each department head or elected official is responsible for verifying and monitoring that their employees receiving a cell phone stipend have obtained the required service. Disciplinary action up to and including termination may result in an employee who receives a stipend and

does not provide their department head or elected official with the proper documentation of cell phone service, if requested. Each department will maintain a list of cell phone numbers for those individuals with stipends for audit purposes.

8. To minimize the risk of incurring unpaid time worked, Offices and Departments should carefully monitor phone and e-mail access outside of scheduled time worked for non-exempt employees. Failure to comply with this policy may result in termination.

IX. COMMISSIONERS COURT

This order designates the Commissioners Court will meet on Tuesdays each month.

WHEREUPON MOTION MADE AND SECONDED, the ORDER ADOPTING THE AMENDED WILLIAMSON COUNTY BUDGET ORDER was passed on a vote of 5 for, and 0 against on the ____ of July 2022.

This ORDER being adopted, the County Judge is authorized to sign the ORDER and the County Clerk is instructed to record the ORDER and the Budget in the official minutes of the Commissioners Court.

Attest:

_____	_____
Bill Gravell, County Judge	Nancy E. Rister, County Clerk

STATE OF TEXAS
COUNTY OF WILLIAMSON
AN ORDER ADOPTING THE 2022/2023 COUNTY BUDGET

WHEREAS, the Williamson County Commissioners Court is authorized and required to adopt an annual budget for all Williamson County officials and their departments after due consideration;

WHEREAS, the Williamson County Commissioners Court did invite and encourage public participation from county officers, precinct officers, department heads, and the general public, as to the various needs of the citizens of Williamson County for the fiscal year 2022/2023;

WHEREAS, the Williamson County Commissioners Court, after a full discussion of the needs, did make changes in the proposed budget filed by the County Judge in accordance with law; NOW

THEREFORE, BE IT ORDERED BY THE WILLIAMSON COUNTY COMMISSIONERS COURT that the proposed budget filed by the County Budget Officer and amended by the Commissioners Court be adopted with the following provisions:

POLICIES RELATED TO COMPENSATION AND BENEFITS

I. SALARIES

1. Salaries for County and Precinct Officials are set as follows:

a)	Judge of the County Court	143,090.22 per year
b)	Judge of the County Court at Law #1	170,999.96 per year
c)	Judge of the County Court at Law #2	170,999.96 per year
d)	Judge of the County Court at Law #3	184,999.88 per year
e)	Judge of the County Court at Law #4	184,999.88 per year
f)	Judge of the County Court at Law #5	156,999.96 per year
g)	County Attorney	176,587.05 per year
h)	County Sheriff	144,557.32 per year
i)	County Clerk	118,527.32 per year
j)	County Tax Assessor/Collector	123,255.68 per year
k)	District Clerk	118,527.32 per year
l)	County Treasurer	114,039.74 per year
m)	Each County Commissioner	116,515.85 per year
n)	Each Justice of the Peace	103,725.26 per year
o)	Each Constable	103,725.26 per year

2. The number of employee positions established and authorized for each official and/or department, the maximum allowable salary for each position, and the job titles are reflected in the annual approved county budget filed with the County Clerk.

II. HOLIDAYS

The established holiday schedule for paid holidays for the 2022/2023 budget year is as follows:

Veterans Day	Friday	November 11, 2022
Thanksgiving Holiday	Thursday Friday	November 24, 2022 November 25, 2022
Christmas Holiday	Friday Monday	December 23, 2022 December 26, 2022
New Year's Holiday	Monday	January 2, 2023
Martin Luther King Day	Monday	January 16, 2023
President's Day	Monday	February 20, 2023
Good Friday	Friday	April 7, 2023
Memorial Day	Monday	May 29, 2023
Emancipation Day	Monday	June 19, 2023
Independence Holiday	Tuesday	July 4, 2023
Labor Day	Monday	September 4, 2023

See Addendum: The Williamson County Employee Policy Manual (December 15, 2020). Contains the policies for employee usage of paid holiday time as well as other policies affecting payroll related matters.

III. SUPPLEMENTAL PAY

Williamson County recognizes the following supplemental pay additives. The departments/offices are responsible for ensuring that the employees selected meet all of the requirements established by their offices. In the event an employee separates from Williamson County's employment, any supplemental pay will be calculated through the last day worked. Please note that total amounts may not be exact due to the rounding within our systems.

1. Field Training Officer Pay (FTO) –Designated positions listed below will be paid ~~$150~~ per month:~~.~~

Sheriff's Office – Maximum of 19 positions, including two CID, $150
Corrections – Maximum of 32~~24~~ positions, $150
Emergency Medical Services – Maximum of 20 positions, $175
~~**Mobile Outreach Team** – Maximum of 2 positions~~

Commented [AS1]: Per Commissioners Court vote on 7-12-22

Commented [AS2]: Per Audit and Budget, this language is needed to clarify how monthly and weekly payments are paid out upon separation with Williamson County.

Commented [AS3]: Per Chief Pokluda, due to the number of vacancies and applicants, there are not enough FTOs to provide proper training. Per Rebecca Clemons, these 8 additional FTOs will only be recommended through FY23.

Commented [AS4]: Mike Knipstein is requesting an increase to $175. The last increase was in 2014 and this increase would bring Williamson County EMS in line with the Austin/Travis County EMS FTO stipend. Over the years more responsibility has been placed on the FTO position related to increased number of new hires.

~~Maximum of 1 position to train medical students for 6 months~~

Commented [AS5]: Removed per Rebecca Clemons due to termination of this department.

2. Supplemental Pay - Designated positions will be paid amount listed per month.

Sheriff's Office – Maximum of 10 positions for CIT at $250 per month
- Maximum of 32 positions for Detectives at $350 per month

Corrections – Maximum of ~~16~~ 20 positions for Bailiff at $250 per month
Maximum of 2 positions for Detective at $350 per month.
Maximum of 4 positions for Lead Control Room Officer at $250 per month
Maximum of 1 position for Paramedic at $700 per month

Commented [AS6]: Per Ashlie Holladay, due to the addition of the new courts, the SO requested 6 new bailiff positions but, the Budget Office is recommending 4 new bailiff positions..

3. Training Specialist Supplemental Pay - Designated positions will be paid $100 per pay period.

Emergency Communications – Maximum of 16 positions

4. On-Call Pay – Specific positions listed below are classified as eligible for on-call pay due to the demand for after hour services. ~~All District Attorney positions are to be paid by the District Attorney's Asset Forfeiture Funds.~~

Commented [AS7]: The DA's Office is asking that the on-call pay be paid out of the General Fund due to lack of funds in the DA Asset Forfeiture Funds. (Per Ronnie Simek, Office Administrator)

District Attorney's Office – Maximum of 1 Asst. District Attorney, $1~~6~~00 per week from the General Fund and $500 from the District Attorney's Asset Forfeiture Funds.

Commented [AS8R7]:

Commented [AS9]: During 7-26-22 Commissioners Court, the Court approved that $100 will be paid from the General Fund.

Facilities Maintenance – Maximum of 2 non-exempt positions, $100 per week
Technology Services – Maximum of 1 position, $200 per week
Emergency Management – Maximum of 1 non-exempt position, $100 per week
Sheriff's Office – Maximum of 2 Detectives, $100 per week
Maximum of 1 Sergeant, $100 per week
Maximum of 1 Crime Scene, $100 per week
Maximum of 1 Animal Control Officer, $100 per week
Maximum of 1 Livestock Deputy, $100 per week
Maximum of 1 Victims Assistance, $100 per week
Corrections - Maximum of 4 Commissioned Corrections Officers, $100 per week

5. Board Certification by the Texas Board of Legal Specialization Supplemental Pay - This supplement is paid by the office listed below to all attorneys who maintain certification by the Texas Board of Legal Specialization.

District Attorney – Maximum of 18 positions, $5,000 per employee to be paid equally over 26 pay periods out of the District Attorney Asset Forfeiture Fund.

Commented [AS10]: The DA's Office is asking that the board certification pay be paid out of the General Fund due to lack of funds in the DA Asset Forfeiture Funds. (Per Ronnie Simek, Office Administrator)

6. Board Supplements – Designated positions will be paid for serving on a specific board(s).

Juvenile Board – County Judge and District Judges (~~5~~6), $400 per month.
~~**Judicial Board** – Maximum of 1 position in the Magistrate Office, $2500 per year, paid equally over 26 pay periods.~~

7. County Supplements – Williamson County portion of elected state positions.

District Attorney – 1 position, $18,000, paid equally over 26 pay periods
District Judges – ~~6~~5 positions, $13,200 per year, paid equally over 26 pay periods.

8. Court Admin Supplement – Paid to the Court Admin of the presiding District Judge, for additional duties. 1 position, $5,500 per year, paid equally over 26 pay periods.

~~9. Senior Associate Judge Stipend – A Judge, designated by the District and County Court at Law Judges, who oversees Pre-Trial Services shall receive a stipend of $2,500, paid equally over 26 pay periods.~~

Commented [AS11]: Due to addition of new District Court (Ashlie Holladay)

Commented [AS12]: Removed per Ashlie Holladay and Julie Kiley due to adjustment to pay in lieu of stipend or supplement.

Commented [AS13]: Due to addition of new District Court (Ashlie Holladay)

Commented [AS14]: Removed per Ashlie Holladay and Julie Kiley due to adjustment to pay in lieu of stipend or supplement.

IV. CATASTROPHIC EVENT PAY

PURPOSE

Establish a policy for Williamson County setting forth the compensation of exempt and non-exempt employees for an activation of the Williamson County Emergency Operation Plan during a declared disaster, catastrophic event, or qualifying event. Nothing in this policy shall be construed as changing the "at will" status of any person employed by Williamson County.

BACKGROUND

Williamson County will compensate those essential employees who are required to work outside of their normal work schedule when assisting in the management of a local qualifying event, or when necessary to assist other agencies in managing events outside of the local jurisdiction. Examples of qualifying events include, but are not limited to, the following:

A. Certain catastrophic local events including, but not limited to: floods, hurricanes, tornados, and other Acts of God, nuclear, chemical, and biological emergencies, terrorist attack(s), or any other emergency declared by a federal, state or local authority.

B. When assigned to support an event, internal or external, to the County's jurisdiction; For personnel assigned and deployed to select teams, including, but not limited to: Williamson County Emergency Operations Center and Local, Regional, State and Federal Deployments.

POLICY

1. **Non-exempt Compensation**

Any non-exempt employee who is recalled to duty during a catastrophic event, who works in- excess of forty (40) hours in a work week, or 86-hours in the pay period for

those on the law enforcement pay plan, will be paid overtime for additional hours worked. Note that the general rules of compensable time apply to work performed under the circumstances covered by this policy. Refer to the Williamson County Handbook or contact Human Resources if you have questions about what is considered compensable time.

2. **Exempt Compensation**

At the Commissioners Court discretion, any salaried exempt employee who is required to work hours in-excess of their normal work schedule (eighty hours in a pay period) during a declared disaster, Catastrophic Event, or qualifying event as outlined in this procedure may be compensated during the declaration period at a determined hourly rate. Only pay periods with hours worked that equal or exceed 88 hours and at least 8 hours for the event, should be submitted for possible compensation.

V. FINANCIAL POLICIES

1. **Fund Balance Policy:** Williamson County recognizes the financial importance of maintaining an appropriate level of Unassigned Fund Balance. A formalized Fund Balance Policy demonstrates to the taxpayer fiscal prudence and the ability to meet its obligations in a timely manner. Independent financial analysts rate the county's financial stability. The county's credit strength and strong management control reported by these analysts is, in part, a result of this Fund Balance Policy.

Williamson County will maintain reservations of Fund Balance, in accordance with Governmental Accounting and Financial Standards Board Statement No. 54, Fund Balance Reporting and Governmental Fund Type Definitions. This Policy shall only apply to the County's governmental funds. Fund Balance shall be composed of non-spendable, restricted, committed, assigned and unassigned amounts.

2. **General Fund:** Unassigned Fund Balance represents the difference between assets and liabilities that is available for appropriation.

Williamson County will maintain an appropriate level of Unassigned Fund Balance in the General Fund to protect against a reduction of services due to temporary revenue shortfalls or unexpected one-time expenditures. It also helps to ensure stable tax rates. The level of Unassigned Fund Balance for the General Fund shall not be less than 35% of total General Fund budgeted expenditures.

The goal of each year's budget process will be to adopt a budget that maintains compliance with the General Fund Unassigned Fund Balance Policy. If it is determined there is a surplus (an amount exceeding the target limit), the funds may be designated or appropriated for the following, including, but not limited to:

- Tax rate stabilization.
- Only one-time, non-recurring expenditures, such as capital improvement needs.
- Address any shortfall in related funds, i.e. Road and Bridge Fund.
- Reduction of debt; to include capital leases.

If it is determined there is a deficit (an amount below the lower limit), the County must develop a plan to rebuild the Unassigned Fund Balance to 35%.

3. **Tobacco Fund:** The initial distribution of Williamson County's share of the settlement established the fund in 1999. Revenues to the fund consist of interest income and the annual distribution by the state of the state trust earnings. To ensure continuation of the fund, the Williamson County Commissioners Court has designated the portion of fund balance representing the amount of the original settlement ($2.5M). Designation means that this amount, or "principal" balance, cannot be expended. In addition to the original settlement amount, each year, 20% of the revenues from both interest income and the annual distribution from the state will be added to the designated fund balance in order to allow the fund to grow over time. Only 80% of revenues earned from interest and the earnings distributed annually by the state will be budgeted and expended. When determining the next year's budget, the amount available to expend will be calculated using actual revenue and interest revenue amounts from May 1st of the previous year to April 30th of the current year. Any unspent funds at the end of the fiscal year will be available to budget in the next year. If Tobacco Fund expenditures are budgeted to offset expenditures in other funds, the actual program cost to the other Funds will be determined prior to transferring in any dollars from the Tobacco Fund. This available balance will be tracked annually by the County Auditor's office.

4. **Self-Insured Health Plan Fund Policy**: Unassigned Fund Balance represents the difference between assets and liabilities that is available for appropriation. Williamson County will maintain an appropriate level of Unassigned Fund Balance in the Benefits Fund to protect against an inability to pay for claims and administration associated with the self- insured health plan due to temporary revenue shortfalls. It also helps to ensure stable employer and employee contribution rates.

The Self-Funded Health Plan Fund currently has a "goal of reaching and maintaining 25% of expected claims". The goal of each year's budget process will be to endeavor to adopt a budget that maintains compliance with the Benefits Fund Unassigned Fund Balance Policy.

If it is determined there is a surplus (an amount exceeding the target limit), the funds may be designated or appropriated for contribution rate stabilization.

If it is determined there is a deficit (an amount below the lower limit), the County may develop a plan to rebuild the Unassigned Fund Balance to 25% of expected claims.

5. **Radio Communication Systems (RCS) Fund Policy:** Unassigned Fund Balance represents the difference between assets and liabilities that is available for appropriation. Williamson County will maintain an appropriate level of Unassigned Fund Balance in the Radio Communications Systems Fund to protect against unforeseen operating issues. These unforeseen issues can result from environmental or project related items. It also helps to ensure stable radio user fees for the user community.

The Radio Communication Systems Fund has a "goal of reaching and maintaining 30% of total Radio Communication Systems expenditure budget.

If it is determined there is a surplus (an amount exceeding the target limit), the funds may be designated or appropriated for:

- Only one-time, non-recurring expenditures, such as tower improvements
- Fee stabilization

If it is determined there is a deficit, the Radio Communication Systems Board will develop and recommend a plan to the County to rebuild the Unassigned Fund Balance to 30%.

Use and Distribution of Specific Special Revenue Funds and Accounts

6. **Child Safety Fund:** – This fund is used to deposit a $1.50 fee collected on each vehicle registration and court costs collected by justice, county, or district courts for violations that occur within a school-crossing zone of $25 per violation. This fund is used to provide a school crossing guard program and/or programs designed to enhance child safety, health, or nutrition. The Commissioners Court, by an order adopted in October 2010, has directed these funds to be distributed in the following manner: 10% of Total Collections less an administrative fee shall be distributed to the Williamson County's Children's Advocacy Center. The remainder shall be distributed to the school districts on a pro rata basis based on attendance. These funds will be distributed annually after the close of the prior fiscal year.

7. **School Fund:** Williamson County maintains a working interest ownership in two natural gas producing properties located on what was formerly county-owned property. The mineral rights that have been retained are designated to be distributed to school districts within the county based on the number of students who reside in the county. This distribution will occur annually at the close of each fiscal year and will coincide with the distribution of the Child Safety Fund proceeds.

8. **Employee Fund**: The Employee fund is used to deposit ~~created with~~ proceeds collected from Williamson County's vending machine contract. Use of these funds must be **pre-approved** by the County Judge.

Commented [AS15]: Grammar suggestion by Joy Simonton

Commented [AS16]: Language "used to deposit" suggested by Julie Kiley

These funds may be used for the following purposes:

a) To offset the cost of county employee events
b) Flowers for the death of a county employee only
c) An award or plaque upon retirement for employee recognition. All purchases must display (i.e. engraving) information regarding the purpose of the employee recognition. (Purchasing guidelines must be adhered to):
    i. The employee must be vested (8 years of service)
    ii. $60.00 allowed for employees with up to 15 years of service
    iii. $120.00 allowed for employees with over 15 years of service
d) Employee recognition events and programs
e) Maximum of $300.00 allowed towards a reception/light refreshments for the retirement or departure of an:
    i. Elected Official serving in his/her capacity for at least 1 term
    ii. Department Head who must be vested (8 years of service)
    iii. Employee with 20 years of service or more

No reimbursement of sales tax will be allowed.
The amount allowed for use may never exceed the actual balance in the fund.

9. **WM-City of Hutto and Hutto ISD Fund**: The WM-City of Hutto and Hutto ISD Fund consists of proceeds paid by Waste Management annually. Per the agreement, these funds represent 2% of the Tip Fee and are to be expended for the benefit of the City of Hutto and Hutto ISD. The expenditures are at the County's sole option. The annual distribution will be allocated 50% to the City of Hutto and 50% to Hutto ISD. Each entity is required to request any disbursements from the fund.

10. **Williamson County Community Facility Fund:** This fund consists of fees collected through the Williamson County Landfill. Community organizations, groups, and individuals may submit a funding request to the Williamson County Commissioners Court for the construction, improvement, or remodel of community facilities located in Williamson County that serve a public purpose.

~~11. **Use of Flex Funding Account for Mental Health Mobile Outreach Team:** In order to mitigate the incidence of public mental health crisis and save the taxpayers from spending additional funds on costs that could otherwise be limited for *public* health-related services, the Williamson County Commissioners Court finds there is compelling need to establish and authorize the use of a mental health Flex Funding Account by the Mobile Outreach Team.~~

~~Therefore, pursuant to the Texas Local Government Code, § 111.068(b) (citing the "interest of the tax payers" in budget matters), the Texas Health and Safety Code, § 121.003(a) (authorizing commissioners court to "enforce any law that is reasonably necessary to protect the public health."), and the common law granting the County authority to regulate the public health and safety, the Williamson County Commissioners Court approves the Mental Health Mobile Outreach Team Flex Funding Account. Typical Flex Funding expenditures may include, but are not limited to transportation vouchers, payment for medical appointments, medication/pharmacy vouchers/payments, payment for therapy sessions (short to mid-term), food and motel vouchers, payment toward utility or other essential household bills. The Mobile Outreach Team has Policies and Procedures to ensure compliance with this policy. The fund is subject to further oversight, including, but not limited to, auditing by the Williamson County Auditor's Office.~~

Commented [AS17]: The last remaining MOT employee may have need for Flex Funding and, therefore, this section requires further discussion by the Court.

12. **Financial – General Procedures**

a) Any mailings sent by a county department or official using county funds must be in furtherance of legitimate county business and must comply with all state ethics rules and other laws and regulations.

b) All county meetings should be held in county facilities whenever feasible and such facilities are available. If the county meeting space is not available, other publicly owned facilities, such as those owned by cities, utility districts, or school districts, should be utilized as the rental of these facilities is often at little or no cost.

~~c) Transfer of funds **out** of the following line items will not be allowed:~~

~~i) Training~~
~~ii) Gasoline~~
~~iii) Cell Phones~~

~~iv) RCS Radio Fees~~

~~d) Transfer of funds **into** any of the above line items may be allowed.~~
~~e) Transfer of funds out of, within, or to the following line items will not be allowed, with the exception of line item 1107/Temp Seasonal:~~

~~i) Salaries. This pertains to salary line items that are budgeted based on position control. This includes object codes 1100, 1101, and 1105. Line item transfers between 8000 accounts and salary lines for the purpose of merit money +allocation/re-allocation are permissible and will be placed on the agenda for Commissioners Court approval/review.~~
~~ii)~~i) ~~Fringe Benefits.~~

Commented [AS18]: Moved to Budget Policy per Ashlie Holladay

~~f)~~c) All recruitment items purchased must comply with Article III, section 52 of the Texas Constitution. Thus, the predominant purpose of any expenditures on recruitment materials must be to accomplish a "direct" public purpose and be in compliance with the provisions of this policy in order to ensure that Williamson County receives a return of public benefit from said expenditures. Williamson County recognizes the need to identify, recruit and hire qualified employees.

i) Funds for recruitment items must be approved during the annual budget process.
ii) Items must not state the name of any individual, but instead the name of the county and/or department or office.
iii) "Give way" items such as pens, pencils, etc. should not exceed $2.00 per item.

All purchases must follow procurement guidelines.

VI. PURCHASING – GENERAL PROCEDURES

1. Williamson County adheres to Texas Local Government Code and Williamson County Purchasing Policy. Williamson County Purchasing and Procurement Card (P-Card) policies are intended to provide consistent procedures for the acquisition of materials, supplies, and services required by Williamson County. The responsibility to adhere to all Purchasing and P-Card policies rests with the employee, supervisor, department head, or elected officials who certifies conformance to them.

Commented [AS19]: Clarifying sentence added by Joy Simonton

2. The Williamson County Purchasing Manual, P-Card Manual, ~~,~~ as well as other more detailed information directing specific purchasing procedures and processes, can be located on the SharePoint Purchasing Portal at: ***https://wilco365.sharepoint.com/purchasingportal.***

Commented [AS20]: Addition by Joy Simonton

This site provides county departments access to:

a. Policies, Procedures and Manuals
b. Training Materials
c. Forms
d. Guides and other tools to assist in the purchasing process

3. The County Auditor's Office will audit P-Card Expense Reports monthly. Cardholder infractions will be addressed and may result in disciplinary action as recommended by the Purchasing Department and the County Auditor's Office. Actions may include:

Commented [AS21]: Language added by Joy Simonton

a. Retraining
b. Reduction of credit limits
c. Suspension of account

Theft, fraud or intentional policy violations may result in permanent closure of account or termination of employment, based on severity of violation.

4. Any questions related to compliance with intent of county Purchasing Policies should be directed to the Purchasing Department prior to making a purchase.

http://www.wilco.org/CountyDepartments/Purchasing

VII. COUNTY VEHICLES

1. It is prohibited by law to utilize county owned vehicles for personal use. Any county employee that resides outside the county and utilizes a county owned vehicle during their workday, is required to return that vehicle to their primary work location following their assigned work shift. Elected Officials or Senior Directors may grant an employee the ability to take a County vehicle home for a specific occasion or an event, if it is in the business interest of the County to do so.

The following is an all-inclusive list of positions that may be required to respond to emergencies outside of their normal work assignments, and may, with the concurrence of their department head or elected official, take a county vehicle to their residence, within Williamson County, at the end of their shift to allow them to respond as required.

a) The Sheriff and paid law enforcement as follows: Sheriff's Patrol Deputies, Sheriff's Detectives, on call Crime Scene Technician, on call Animal Control Officers, Sergeants, Lieutenants, Commander and Chiefs
b) Each Constable and Deputy Constables
c) Investigators in the District Attorney and County Attorneys offices
d) Two on call maintenance employees designated by the Maintenance Division Director
e) Division Commanders, and Operation Commander(s) approved by EMS Director
f) The Fire Marshal Special Operations Chief, Asst. Fire Marshal, Special Operations Asst. Chief, and On Call Hazmat Special Operations Captain, when on call
g) The Assistant County Engineer for Maintenance Operations, the Director of Field Operations, (9) Senior Foremen and Foreman
h) The Director of Emergency Management and the Deputy Director of Emergency Management
i) The Wireless Communications Tower Technician

The Senior Director of Emergency Services and the Sheriff have the discretion to assign a vehicle to an appropriate member of their department to facilitate a specific response to emergency scenes or events, on a case by case basis, where the resources are requested and needed. This shall only be done in times of high risk, high probability events, or during scheduled special "large scale" events where response is likely. This assignment shall be tracked and reported to the Commissioners Court.

The following list has been grandfathered by the court, will not be expanded, unless approved by the Commissioners Court, and shall show significant decreases in each budget year until phased out.

Sheriff's Office
S. Zion
D. Garrett

Constable Office Pct. 2
S. Holt

Emergency Services
~~R. Williams~~
~~M. Reyna~~
~~H. Clark~~
T. ~~Allen~~Huntley
~~I. Oyedokun~~

Commented [AS22]: Per Julie Kiley, deleted individuals no longer work with the County; T. Allen has a name change to Huntley. This employee is the last remaining MOT employee. She is being supervised by the Sheriff's Office but paid out of the Tobacco Fund. Need Commissioners Court guidance on where to put this position.

The following list has been exempted from the out of county policy for take home vehicles by the court.

Sheriff's Office
W. Steffen
J. Sapien
J. Helm
J. Guinn
J. Foster

County vehicles assigned to departments or individuals that are not take-home vehicles, shall be returned and parked at the end of each workday at the facility where the primary office is located. It is expressly forbidden under this order for any county vehicle to be used for personal use at any time.

2. A County Fleet Committee will review fleet policies and purchase~~s~~ requests and make recommendations for budgeting purposes. This committee will consist of one representative from each Constable's Office, the Budget Office, Emergency Services, Fleet Department, Human Resources, Infrastructure, Purchasing, and the Sheriff's Office. The Auditor's Office is a non-voting member. The Purchasing Department shall coordinate the annual vehicle solicitation each summer with the goal of issuing all vehicle purchase orders for the upcoming fiscal year in the first week of October to expedite delivery. Only those vehicles approved during the budget process shall be purchased.

Commented [AS23]: Additional language recommended by Joy Simonton

All accidents involving County vehicles and equipment must be reported to the Risk and Safety Coordinator in Human Resources to ensure appropriate claims processing, including any corrective action taken. Vehicles removed from service are reported on the Court agenda and accident reports are sent to the court when applicable. Also, new vehicles, equipment, and buildings must be reported to the Risk and Safety Coordinator immediately in order to ensure that proper insurance coverage is in place.

VIII. CELL PHONE POLICY

Williamson County may purchase/lease cell phones for departments in the county that deal with sensitive data or for security reasons, example law enforcement, and provide cell phone service for individual use. The departments should have this money approved and budgeted in line item 004209. For the majority of County employees, a Stipend Policy has been implemented and is laid out below. These dollars are approved and budgeted in line item 001109.

Procedures for the Stipend Policy

1. Each department head or elected official will identify who they require to maintain a cell phone account in order to conduct official county business. Only regular full-time employees and department heads will be allowed a stipend. The funds for cell phone stipends must be submitted and approved as part of each department's annual budget process.

2. Seven levels of cell phone stipends will be established:

$10.00 Per Month – ($5.00 per pmt)
$15.00 Per Month - ($7.50 per pmt)
$20.00 Per Month – ($10.00 per pmt)
$25.00 Per Month – ($12.50 per pmt)
$30.00 Per Month – ($15.00 per pmt)
$35.00 Per Month – ($17.50 per pmt)
$40.00 Per Month – ($20.00 per pmt)

3. Stipends will be paid semi-monthly for each approved employee or department head (will not be included on the third paycheck that is received twice each year). The cell phone stipend shall be removed by the department whenever an employee is on Administrative Leave with pay.

4. The cell phone stipend is considered supplemental income subject to IRS taxes and reporting requirements and will be processed through Payroll and will be included in the employee's gross income. Retirement contributions will also be deducted and matched in accordance with TCDRS.

5. Expenditures over the allowed stipend will not be reimbursed.

6. An approved cell phone stipend will not follow an employee if the employee changes positions.

7. Each department head or elected official is responsible for verifying and monitoring that their employees receiving a cell phone stipend have obtained the required service. Disciplinary action up to and including termination may result in an employee who receives a stipend and

does not provide their department head or elected official with the proper documentation of cell phone service, if requested. Each department will maintain a list of cell phone numbers for those individuals with stipends for audit purposes.

8. To minimize the risk of incurring unpaid time worked, Offices and Departments should carefully monitor phone and e-mail access outside of scheduled time worked for non-exempt employees. Failure to comply with this policy may result in termination.

IX. COMMISSIONERS COURT

This order designates the Commissioners Court will meet on Tuesdays each month.

WHEREUPON MOTION MADE AND SECONDED, the ORDER ADOPTING THE AMENDED WILLIAMSON COUNTY BUDGET ORDER was passed on a vote of 5 for, and 0 against on the ____ of July 2022.

This ORDER being adopted, the County Judge is authorized to sign the ORDER and the County Clerk is instructed to record the ORDER and the Budget in the official minutes of the Commissioners Court.

Attest:

_____	_____
Bill Gravell, County Judge	Nancy E. Rister, County Clerk

Meeting Date: 08/02/2022
Executive Session
Submitted For: Charlie Crossfield **Submitted By:** Charlie Crossfield, Road Bond
Department: Road Bond
Agenda Category: Executive Session

Information

Agenda Item

Discuss real estate matters (EXECUTIVE SESSION as per VTCA Govt. Code sec. 551.072 Deliberation Regarding Real Estate Property if deliberation in an open meeting would have a detrimental effect on the position of the governmental body in negotiations with third person.)

A. Real Estate Owned by Third Parties

Preliminary discussions relating to proposed or potential purchase or lease of property owned by third parties

a) Discuss the acquisition of real property for SW 183 and SH 29 Loop.
b) Discuss the acquisition of real property for CR 176 at RM 2243
c) Discuss the acquisition of real property: CR 332
d) Discuss the acquisition of real property for County Facilities.
e) Discuss the acquisition of real property for Seward Junction SE and SW Loop.
f) Discuss the acquisition of real property for Bud Stockton Extension.
g) Discuss the acquisition of real property for CR 305/307.
h) Discuss Somerset Road Districts No. 3 & 4 reimbursements for acquisition & construction of Reagan Blvd.
i) Discuss the acquisition of real property for CR 111.
j) Discuss the acquisition of real property for Corridor H
k) Discuss the acquisition of real property for future SH 29 corridor.
l) Discuss the acquisition of right-of-way for Hero Way.
m) Discuss the acquisition of right-of-way for Corridor C.
n) Discuss the acquisition of right-of-way for Corridor F.
o) Discuss the acquisition of right-of-way for Corridor D.
p) Discuss the acquisition of right-of-way for SE Loop/Corridor A.
q) Discuss the acquisition of right-of-way for Reagan extension.
r) Discuss the acquisition of real property near Justice Center.
s) Discuss the acquisition of drainage/detention easements for real property North of WMCO Juvenile Detention Center
t) Discuss the acquisition of the MKT Right of Way
u) Discuss acquisition of right of way for Corridor E.
v) Discuss acquisition of right of way for County Road 245.
w) Discuss acquisition of right of way for CR 401/404.
x) Discuss acquisition of right of way for Liberty Hill Bypass.

B. Property or Real Estate owned by Williamson County

Preliminary discussions relating to proposed or potential sale or lease of property owned by the County

a) Discuss County owned real estate containing underground water rights and interests.
b) Discuss possible uses of property owned by Williamson County on Main St. between 3rd and 4th Streets. (Formerly occupied by WCCHD)
c) Discuss property usage at Longhorn Junction
d) Discuss the sale of excess ROW at San Gabriel Parkway and Mel Mathis Ave.
e) Discuss county owned property located at Ed Schmidt Boulevard Hutto, Texas
f) Discuss the sale of property located at 900 S Main St., Taylor, 76574
g) Discuss the sale of 106 Dana Drive, Hutto, Texas
h) Discuss the sale of property located adjacent to the existing Williamson County EMS Bay/SO and MOT building at 1801 E. Settlers Boulevard, Round Rock, Texas

C. Discuss the Williamson County Reimbursement Agreement for Construction of San Gabriel Blvd. and New Hope Road with the City of Leander and TIRZ #1
D. Discuss the Cobb Cavern Conservation Easement Amendment and potential acquisition.

Background

Fiscal Impact

From/To	Acct No.	Description	Amount

Attachments

No file(s) attached.

Form Review

Inbox	Reviewed By	Date
County Judge Exec Asst.	Becky Pruitt	07/28/2022 11:32 AM
Form Started By: Charlie Crossfield		Started On: 07/27/2022 11:16 AM
Final Approval Date: 07/28/2022		

Commissioners Court - Regular Session **54.**

Meeting Date: 08/02/2022

Economic Development

Submitted For: Charlie Crossfield **Submitted By:** Charlie Crossfield, Road Bond

Department: Road Bond

Agenda Category: Executive Session

Information

Agenda Item

Discussion regarding economic development negotiations pursuant to Texas Government Code, Section 551.087:
Business prospect(s) that may locate or expand within Williamson County.

a) Project Red Hot Chili Pepper
b) Project Flex Power
c) Project Pearson Ranch
d) Project Fittipaldi
e) Project Venture
f) Project 007
g) Project Acropolis
h) Project Crystal Lagoon
i) Project Phantom
j) Project World
k) Project Mellencamp

Background

Fiscal Impact

From/To	Acct No.	Description	Amount

Attachments

No file(s) attached.

Form Review

Inbox	Reviewed By	Date
County Judge Exec Asst.	Becky Pruitt	07/28/2022 11:32 AM
Form Started By: Charlie Crossfield		Started On: 07/27/2022 11:16 AM
Final Approval Date: 07/28/2022		