NOTICE TO THE PUBLIC
WILLIAMSON COUNTY COMMISSIONERS COURT
May 23, 2023
9:30 A.M.

The Commissioners Court of Williamson County, Texas will meet in regular session in the Commissioners Courtroom, 710 Main Street, in Georgetown, Texas to consider the following items:

1. Review and approval of minutes.

2. Hear County Auditor concerning invoices, bills, Quick Check Report, wire transfers and electronic payments submitted for payment and take appropriate action including, but not limited to approval for payment provided said items are found by the County Auditor to be legal obligations of the county.

CONSENT AGENDA
The Consent Agenda includes non-controversial and routine items that the Court may act on with one single vote. The Judge or a Commissioner may pull any item from the consent agenda in order that the court discuss and act upon it individually as part of the Regular Agenda.
(Items 3 – 20)

3. Discuss, consider, and take appropriate action on a line item transfer for the County Attorney's Office.

Fiscal Impact

From/To	Acct No.	Description	Amount
From	0100.0475.004902	Co Atty Leg Supp	$15,000.00
To	0100.0475.001107	Temp Labor-Seasonal Help	$13,852.50
To	0100.0475.002010	FICA	$1,147.50

4. Discuss, consider and take appropriate action on a line item transfer for Justice of the Peace, Pct. 3

Fiscal Impact

From/To	Acct No.	Description	Amount
From	0100.0453.004002	Jurors, Grand Jurors, Jury Com	$4,000.00
To	0100.0453.004141	Interpreters	$4,000.00

5. Discuss, consider, and take appropriate action on a line item transfer for EMS.

Fiscal Impact

From/To	Acct No.	Description	Amount
From	0100.0540.003010	Computer Equipment	$2,066.52
To	0100.0540.001109	Cell Phone Stipend	$800.00
To	0100.0540.002010	FICA	$61.20

To	0100.0540.002020	Retirement	$124.32
To	0100.0540.004705	Pre-Employment Screening	$1,081.00

6. Discuss, consider and take appropriate action on approving compensation changes, position titles changes, position grade changes, and any corresponding line item transfers.

7. Discuss, consider, and take appropriate action on authorizing the disposal of various county vehicles(s) and equipment assets through Transfer including One (1) 2012 Dodge Ram 3500 Vin #9376, pursuant to Texas Local Government Code 263.152.

8. Discuss, consider and take appropriate action on acknowledging the 2023 Annual Asset Inventory Report as conducted by Records Consultants, Inc. to fulfill the requirement of producing an annual asset report for the County, pursuant to Tx. Local Gov't Code 262.011. (i).

9. Discuss, consider and take appropriate action on a Resolution Supporting Williamson County's Application to the Texas Department of Transportation's 2023 Transportation Alternatives Set-Aside (TA) Call For Projects.

10. Discuss, consider and take appropriate action regarding approval and receipt of Vehicle Reimbursement Agreement with Austin Vineyard Church for off duty contracting of County Sheriff Deputies to be effective May 27, 2023 (Church located in Precinct #1 at 13208 Morris Rd., Austin)

11. Discuss, consider and take appropriate action regarding approval and receipt of Vehicle Reimbursement Agreement with Santa Rita Master Community for off duty contracting of County Sheriff Deputies to be effective May 27, 2023 (located in Liberty Hill)

12. Discuss, consider, and take appropriate action on authorizing the Purchasing Agent to advertise and receive sealed qualifications for Consulting Services for the Williamson County Groundwater Study under RFQ #23RFSQ79. Funding source is 445P.

13. Discuss, consider and take appropriate action on approving the purchase #2023206 between Williamson County and OCV, LLC (Custom Mobile Apps) and exempting OCV, LLC from competitive bidding requirements established by Texas Local Government Code Discretionary Exemptions Section § 262.024 (a)(7)(D) [captive replacement parts or components for equipment] in the amount of $9,995.00.

14. Discuss, consider, and take appropriate action on approving purchase #2023208 between Williamson County and Core Office Interiors for the amount of $7,416.16 pursuant to BuyBoard contract #667-22, and authorizing the execution of the quote.

15. Discuss, consider, and take appropriate action on approving the Services Contract #2023205 between Williamson County and Trupp HR, Inc. for the total amount of $19,500.00, and authorizing the execution of the agreement.

16. Discuss, consider and take appropriate action on approving the renewal of contract #22IFB116 Asphalt Mixes, renewal period #1, for the same pricing, terms and conditions as the existing contract that was awarded to Texas Materials and Lone Star Paving Company for the 12-month term of July 19, 2023 - July 18, 2024, and authorizing execution of the renewal agreements.

17. Discuss, consider and take appropriate action on Supplemental Work Authorization No 3 to Work Authorization No 2 under Williamson County Contract between Alliance Transportation Group, Inc. and Williamson County dated March 10, 2020 for On Call Traffic Engineering Services. This supplemental is to increase the maximum amount payable to $175,000.00. Funding source: 01.0200.0210.004100.

18. Discuss, consider and take appropriate action on Change Order No 1 to contract number 22IFB127 for Cash Construction in the amount of $73,520.80 for Cross Culvert Replacements. Funding source: 01.0200.0210.003599.

19. Discuss, consider and take appropriate action on Change Order No 1 to contract number 22IFB108 for Chasco Contractors in the amount of $74,672.60 for Chandler Creek Subdivision Roadway & Drainage Improvements. Funding source: P488

20. Discuss, consider and take appropriate action on approval of the preliminary plat for the Santa Rita Ranch Phase 7C subdivision – Precincts 2 and 3.

REGULAR AGENDA

21. Discuss, consider and take any necessary action to approve an Order for Interment by cremation of deceased (Jeanie Mullins Bowie) who passed away in Williamson County, Texas where there has been an inquest by the Justice of the Peace Pct 1 and the County has discretion to inter, pursuant to Tex. Health & Safety Code § 711.002(e), and authorize Beck Funeral Home to move forward with interment.

22. Discuss, consider and take any necessary action to approve an Order for Interment by cremation of deceased (Gary Emerson Clarke Jr.) who passed away in Williamson County, Texas where there has been an inquest by the Justice of the Peace Pct 2 and the County has discretion to inter, pursuant to Tex. Health & Safety Code § 711.002(e), and authorize Beck Funeral Home to move forward with interment.

23. Discuss, consider and take appropriate action on approving the resolution for Williamson County EMS proclaiming May 21-26, 2023 as Emergency Medical Services Week.

24. Discuss, consider and take appropriate action on subrecipient agreement with Yellow House Foundation to support recovery of individuals with alcohol and substance abuse disorders with American Rescue Plan Act (ARPA) funding.

25. Discuss, consider and take appropriate action on subrecipient agreement with Family Eldercare to provide supportive services and transition of unhoused individuals to housing stability with American Rescue Plan Act (ARPA) funding.

26. Discuss, consider and take appropriate action on subrecipient agreement with Mobile Loaves & Fishes (MLF) for infrastructure and access to housing for Williamson County residents at Community First! Village with American Rescue Plan Act (ARPA) funding.

27. Discuss, consider and take any appropriate action regarding a resolution relating to a public hearing and approving financing by Arizona Industrial Development Authority for the benefit of Valor Public Schools and related matters in compliance with Section 147(f) of the Internal Revenue Code (Note: The proposed resolution approving the bonds does not create any liability for Williamson County).

28. Discuss, consider, and take appropriate action on authorizing the Williamson County Judge to execute the settlement participation and release forms regarding settlement offers from Allergan Finance LLC and Allergan Limited ("Allergan Defendants") in the matter of Texas opioid multi-district litigation for Williamson County in the matter of *County of Williamson v. Purdue Pharma, Inc., et al.,* MDL PRETRIAL CAUSE NO. 2018-63587, in the 152d District Court of Harris County, Texas.

29. Conduct a public hearing regarding the establishment of Williamson County Emergency Services District No. 13, including but not limited to acceptance of Petition for Creation of Emergency Services District No. 13, and calling for an election on November 7, 2023, regarding creation of said District and imposition of a maximum tax rate of ten cents per hundred-dollar valuation.

30. Discuss, consider and take appropriate action on the establishment of Williamson County Emergency Services District No. 13, including but not limited to acceptance of Petition for Creation of Emergency Services District No. 13, and calling for an election on November 7, 2023 regarding creation of said District and imposition of a maximum tax rate of ten cents per hundred dollar valuation.

31. Discuss, consider, and take appropriate action on awarding RFP #23RFP58 Flood Modeling System to Codestream Solutions Pty Ltd ACN 618 015 731 (trading as FloodMapp) in the amount of $279,680.00 for Emergency Management and authorize the execution of the Services Contract. Funding Source is P383.

32. Receive a status update for the Facilities Department.

33. Discuss, consider and take appropriate action on J.T. Vaughn Construction, Change Order No. 13 for the Williamson County Children's Advocacy Center Addition (P530), in the amount of $81,552.00. Contract substantial completion will be unchanged. Funding Source is P530.

34. Discuss, consider, and take appropriate action on awarding RFP #23RFP50 and RFP #23RFP51 Maintenance, Repair Service, Inspection, & Testing of Environmental Systems Technology (EST) and Honeywell Brand Devices on an "as needed" basis to Blackhawk Fire and Safety, LLC and authorizing the execution of the agreement.

35. Discuss, consider and take appropriate action on approving a twenty-eight (28) day extension to contract #2023158 (approved on 4/4/23 Commissioners Court Agenda #34) with Tetra Tech, Inc. for Emergency Disaster Debris Monitoring due to winter storm Mara in order to allow additional time to complete expected work and authorizing the execution of the extension.

36. Discuss, consider and take appropriate action on approving a twenty-eight (28) day extension and amendment to contract #2023159 (approved on 4/4/23 Commissioners Court Agenda Item #33) to increase the not-to-exceed amount to $4,351,980.85, with Ceres Environmental Services, Inc. for Emergency Disaster Debris Removal due to winter storm Mara in order to allow additional time to complete expected work, and authorizing the execution of the extension.

37. Discuss, consider and take appropriate action on Contract Amendment No 2 under Williamson County Contract for Engineering Services between Cobb Fendley & Associates, Inc. and Williamson County dated June 16, 2019 for Utility Coordination for All Williamson County Activities Not Related to Road Bond Activities RFQ 1811-273. This Contract Amendment No 2 is to update the rate schedule. Funding source: 01.0200.0210.004100.

38. Discuss, consider, and take appropriate action regarding Change Order No. 1 in the amount of $28,245.75 for Project 23IFB21 Ronald Reagan Blvd. at Elizabeth Park Temporary Signals (The Levy Company) P: 336 Funding Source: Road Bond.

39. Discuss, consider and take appropriate action on a Contract Amendment No. 5 to the Utility Coordination/Relocation Services contract between Williamson County and Cobb, Fendley & Associates, Inc. relating to the Corridor and Road Bond Programs. Projects: On-Call Fund Source: Corridor & Road Bonds

40. Discuss, consider and take appropriate action on a Contract Amendment No. 1 to the On-Call Traffic Engineering Services contract between Williamson County and Kimley Horn & Associates, Inc. relating to the Road Bond Program. Project: On-Call Fund Source: Road Bonds

41. Discuss, consider and take appropriate action on a letter agreement with Crescenciano Alvarado and Maria Castillo for a waterline and electric aerial utility easement needed on CR 332 (Parcel 2E). Funding Source: Road Bonds P366

42. Discuss, consider and take appropriate action on an Interlocal Agreement with the City of Liberty Hill regarding the Liberty Hill (SH 29) Bypass project. Funding Source: Road Bonds P346

43. Discuss, consider and take appropriate action on an Acceptance of Right of way for Future Arterial Road and Abandonment of prescriptive rights for portion of Old County Road 214 with River Oaks Partners II, LLC.

44. Discuss, consider, and take appropriate action on Consent and Development Agreements between Williamson County and proposed Municipal Utility Districts who have applications and bills filed and pending with the 88th Texas Legislature, to include but not be limited to Williamson County MUD No. 46, Williamson County MUD No. 49 and Williamson Bell MUD No. 1.

45. Discuss, consider and take appropriate action on an update for the 88th Legislative Session.

EXECUTIVE SESSION

"The Commissioners Court for Williamson County reserves the right to adjourn into executive session at any time during the course of this meeting to discuss any of the matters listed above, as authorized by Texas Government Code Sections 551.071 (Consultations with Attorney), 551.072 (Deliberations regarding Real Property), 551.073 (Deliberations regarding Gifts and Donations), 551.074 (Personnel Matters), 551.076 (Deliberations regarding Security Devices) and 551.087 (Deliberations regarding Economic Development Negotiations)."

46. Discuss real estate matters (EXECUTIVE SESSION as per VTCA Govt. Code sec. 551.072 Deliberation Regarding Real Estate Property if deliberation in an open meeting would have a detrimental effect on the position of the governmental body in negotiations with third person.)

A. Real Estate Owned by Third Parties

Preliminary discussions relating to proposed or potential purchase or lease of property owned by third parties

a) Discuss the acquisition of real property: CR 332
b) Discuss the acquisition of real property for County Facilities.
c) Discuss the acquisition of real property for CR 255.
d) Discuss the acquisition of real property for CR 111.
e) Discuss the acquisition of real property for Corridor H
f) Discuss the acquisition of real property for future SH 29 corridor.
g) Discuss the acquisition of right-of-way for Hero Way.
h) Discuss the acquisition of right-of-way for Corridor C.
i) Discuss the acquisition of right-of-way for Corridor F.
j) Discuss the acquisition of right-of-way for Corridor D.
k) Discuss the acquisition of right-of-way for SE Loop/Corridor A.
l) Discuss the acquisition of right-of-way for Reagan extension.
m) Discuss the acquisition of drainage/detention easements for real property North of WMCO Juvenile Detention Center
n) Discuss acquisition of right of way for Corridor E.

o) Discuss acquisition of right of way for Liberty Hill Bypass.
p) Discuss the acquisition of 321 Ed Schmidt Blvd., #300, Hutto, Texas

B. Property or Real Estate owned by Williamson County
Preliminary discussions relating to proposed or potential sale or lease of property owned by the County

a) Discuss County owned real estate containing underground water rights and interests.
b) Discuss possible uses and/or sale of property owned by Williamson County on Main St. between 3rd and 4th Streets. (Formerly occupied by WCCHD)
c) Discuss the sale of property located adjacent to the existing Williamson County EMS Bay/SO and MOT building at 1801 E. Settlers Boulevard, Round Rock, Texas
d) Sale of property located 747 County Rd. 138 Hutto, Texas

C. Discuss the Williamson County Reimbursement Agreement for Construction of San Gabriel Blvd. and New Hope Road with the City of Leander and TIRZ #1

47. Discussion regarding economic development negotiations pursuant to Texas Government Code, Section 551.087:
Business prospect(s) that may locate or expand within Williamson County.

a) Project Fittipaldi
b) Project Acropolis
c) Project World
d) Project Mellencamp
e) Project Corgi
f) Project Anniversary
g) Project Glee
h) Project Skyfall
i) Project Stamper
j) Project Soul Train

48. Discuss pending or contemplated litigation, settlement matters and other confidential attorney-client legal matters (EXECUTIVE SESSION as per Section 551.071, Texas Government Code, "Consultation with Attorney"), including the following:

a. General:
1. Litigation or claims or potential litigation or claims against the County or by the County
2. Status Update-Pending Cases or Claims
3. Employee/personnel related matters
4. Other confidential attorney-client matters, including contracts and certain matters related to county defense issues in which the duty of the attorney to the governmental body within the attorney/client relationship clearly conflicts with Chapter 551 of the Texas Government Code.

b. Litigation:
1. Cause No. 19-0850-C368; County of Williamson v. Purdue Pharma, LP, et al.; In the 368th Judicial District Court of Williamson County, Texas, and related lawsuits
2. Civil Action No. 1:21-cv-00074-LY; Scott Phillip Lewis v. Williamson County, Texas; In the United States District Court for the Western District of Texas, Austin Division
3. Civil Action No. 1:21-cv-00172-LY; Charles William Thornburg v. Williamson County, Texas, Robert Chody, et al.; In the United States District Court for the Western District of Texas, Austin Division
4. Civil Action No. 1:21-cv-00275-LY; Big Fish Entertainment LLC v. Williamson County Sheriff's Office, et al.; In the United States District Court for the Western District of Texas, Austin Division
5. Civil Action No. 1:21-cv-00350-RP; Imani Nembhard v. Williamson County, Texas, Robert Chody, and Christopher Pisa; In the United States District Court for the Western District of Texas, Austin Division
6. Civil Action No. 1:21-cv-00374-RP; Gary Watsky v. Williamson County, Texas, and Robert

Chody, Mark Luera, Steve Deaton, et al.; In the United States District Court for the Western District of Texas, Austin Division
7. Civil Action No. 1:21-cv-00481-LY; Marquina Gilliam-Hicks v. Sean Feldman, In his individual capacity, and Williamson County, Texas; In the United States District Court for the Western District of Texas, Austin Division
8. Civil Action No. 1:21-cv-00615-LY; Bernardo Acosta v. Williamson County, Texas, et al.; In the United States District Court for the Western District of Texas, Austin Division
9. Cause No. 22-0159-C395; Gary Watsky v. Mike Gleason, et al.; In the 395th District Court of Williamson County, Texas
10. Cause No. 22-0916-C368; Chris Noel Carlin v. Christopher Davis and Williamson County; In the 368th Judicial District Court of Williamson County, Texas
11. Civil Action No. 1:22-cv-00254-RP; Rodney A. Hurdsman, #0217082 v. Mike Gleason, et al.; In the United States District Court for the Western District of Texas, Austin Division
12. Cause No. 22-2067-C395; Chauncy Williams v. Williamson County Attorney's Office Victim Services Division, et al.; In the 395th Judicial District Court of Williamson County, Texas
13. Cause No. 22-0826-C368; Doyle “Dee” Hobbs, Jr., in his official capacity as Williamson County Attorney v. AHFC Pecan Park PSH Non-Profit Corporation, et al.; In the 368th Judicial District Court of Williamson County, Texas
14. Civil Action No. 4:22-cv-00576-P; Kyle Strongin, et al. v. Williamson County, et al.; In the United States District Court for the Northern District of Texas
15. Cause No. 22-1152-C425; Catherine Johnston v. Bill Gravell, Williamson County Judge, et al.; In the 425th Judicial District Court of Williamson County, Texas
16. Cause No. 22-1213-C425; Williamson County, Texas v. Ritter Botkin Prime Construction Company, Inc. and Argonaut Insurance Company; In the 425th Judicial District Court of Williamson County, Texas
17. Cause No. 22-1359-C368; Williamson County, Texas v. Ritter, Botkin Prime Construction Company, Inc. and Great American Insurance Company of New York; In the 368th Judicial Court of Williamson County, Texas
18. Cause No. D-1-GN-22-007162; Williamson County v. Ken Paxton, Attorney General of the State of Texas; In the 353rd Judicial District Court of Travis County, Texas
19. Civil Action No. 1:23-cv-00019; Cindy McNatt, individually and as dependent administrator of Estate of Joshua Ray McNatt, et al. v. Williamson County, Texas, et al.; In the United States District Court for the Western District of Texas, Austin Division
20. Cause No. 23-0297-C368; Texas Fair Defense Project v. Williamson County Sheriff’s Office; In the 368th Judicial District Court of Williamson County, Texas
21. Cause No. 23-0612-C395; Kirsten Davis v. Williamson County, Texas, et al.; In the 395th Judicial District Court of Williamson County, Texas

c. EEOC/TWC matters:

1. EEOC Charge EEOC Charge No. 451-2023-00766 - K.B.

d. Claims:

e. Other:

1. Legal matters relating to U.S. Fish and Wildlife Service’s Final Rule Designating Critical Habitat for the Georgetown and Salado Salamanders.
2. Legal matters pertaining to tax exemptions for private apartment developers under 303.042(f) of the Texas Local Government Code.
3. Legal matters pertaining to DM Medical Billings, LLC.
4. Legal matters relating to proposed Hutto TIRZ #3.
5. Legal matters pertaining to nuisance abatement procedures.
6. Discuss legal matters relating to a Lease Agreement between Williamson County and the Williamson County Children’s Advocacy Center, Inc.

49. Discuss security assessments or deployments relating to information resources technology; network security information as described by Texas Gov’t Code Section 2059.055(b); and/or (3) the deployment, or specific occasions for implementation, of security personnel, critical infrastructure, or security devices. (Executive Session as per Texas Gov’t. Code § 551.089).

50. Deliberate the appointment, employment, evaluation, reassignment, duties, discipline and/or dismissal of Williamson County officers, directors, employees and/or positions, including but not limited to conducting deliberation and discussion pertaining to annual reviews of department heads and appointed officials (Executive Session as per Tex. Gov. Code Section 551.074 – Personnel Matters).

51. Discuss the deployment or specific occasions for implementation of security personnel or devices; or security audits in relation to the Williamson County Justice Center/Williamson County Courthouse (Executive Session as per Texas Gov't. Code § 551.076).

REGULAR AGENDA (continued)

52. Discuss and take appropriate action concerning economic development.

53. Discuss and take appropriate action concerning real estate.

54. Discuss, consider and take appropriate action on pending or contemplated litigation, settlement matters and other legal matters, including the following:

a. General:

1. Litigation or claims or potential litigation or claims against the County or by the County
2. Status Update-Pending Cases or Claims
3. Employee/personnel related matters
4. Other confidential attorney-client matters, including contracts and certain matters related to county defense issues in which the duty of the attorney to the governmental body within the attorney/client relationship clearly conflicts with Chapter 551 of the Texas Government Code.

b. Litigation:

1. Cause No. 19-0850-C368; County of Williamson v. Purdue Pharma, LP, et al.; In the 368th Judicial District Court of Williamson County, Texas, and related lawsuits
2. Civil Action No. 1:21-cv-00074-LY; Scott Phillip Lewis v. Williamson County, Texas; In the United States District Court for the Western District of Texas, Austin Division
3. Civil Action No. 1:21-cv-00172-LY; Charles William Thornburg v. Williamson County, Texas, Robert Chody, et al.; In the United States District Court for the Western District of Texas, Austin Division
4. Civil Action No. 1:21-cv-00275-LY; Big Fish Entertainment LLC v. Williamson County Sheriff's Office, et al.; In the United States District Court for the Western District of Texas, Austin Division
5. Civil Action No. 1:21-cv-00350-RP; Imani Nembhard v. Williamson County, Texas, Robert Chody, and Christopher Pisa; In the United States District Court for the Western District of Texas, Austin Division
6. Civil Action No. 1:21-cv-00374-RP; Gary Watsky v. Williamson County, Texas, and Robert Chody, Mark Luera, Steve Deaton, et al.; In the United States District Court for the Western District of Texas, Austin Division
7. Civil Action No. 1:21-cv-00481-LY; Marquina Gilliam-Hicks v. Sean Feldman, In his individual capacity, and Williamson County, Texas; In the United States District Court for the Western District of Texas, Austin Division
8. Civil Action No. 1:21-cv-00615-LY; Bernardo Acosta v. Williamson County, Texas, et al.; In the United States District Court for the Western District of Texas, Austin Division
9. Cause No. 22-0159-C395; Gary Watsky v. Mike Gleason, et al.; In the 395th District Court of Williamson County, Texas
10. Cause No. 22-0916-C368; Chris Noel Carlin v. Christopher Davis and Williamson County; In the 368th Judicial District Court of Williamson County, Texas
11. Civil Action No. 1:22-cv-00254-RP; Rodney A. Hurdsman, #0217082 v. Mike Gleason, et al.; In the United States District Court for the Western District of Texas, Austin Division
12. Cause No. 22-2067-C395; Chauncy Williams v. Williamson County Attorney's Office Victim Services Division, et al.; In the 395th Judicial District Court of Williamson County, Texas
13. Cause No. 22-0826-C368; Doyle "Dee" Hobbs, Jr., in his official capacity as Williamson County Attorney v. AHFC Pecan Park PSH Non-Profit Corporation, et al.; In the 368th Judicial

District Court of Williamson County, Texas
14. Civil Action No. 4:22-cv-00576-P; Kyle Strongin, et al. v. Williamson County, et al.; In the United States District Court for the Northern District of Texas
15. Cause No. 22-1152-C425; Catherine Johnston v. Bill Gravell, Williamson County Judge, et al.; In the 425th Judicial District Court of Williamson County, Texas
16. Cause No. 22-1213-C425; Williamson County, Texas v. Ritter Botkin Prime Construction Company, Inc. and Argonaut Insurance Company; In the 425th Judicial District Court of Williamson County, Texas
17. Cause No. 22-1359-C368; Williamson County, Texas v. Ritter, Botkin Prime Construction Company, Inc. and Great American Insurance Company of New York; In the 368th Judicial Court of Williamson County, Texas
18. Cause No. D-1-GN-22-007162; Williamson County v. Ken Paxton, Attorney General of the State of Texas; In the 353rd Judicial District Court of Travis County, Texas
19. Civil Action No. 1:23-cv-00019; Cindy McNatt, individually and as dependent administrator of Estate of Joshua Ray McNatt, et al. v. Williamson County, Texas, et al.; In the United States District Court for the Western District of Texas, Austin Division
20. Cause No. 23-0297-C368; Texas Fair Defense Project v. Williamson County Sheriff's Office; In the 368th Judicial District Court of Williamson County, Texas
21. Cause No. 23-0612-C395; Kirsten Davis v. Williamson County, Texas, et al.; In the 395th Judicial District Court of Williamson County, Texas

c. EEOC/TWC matters:

1. EEOC Charge No. 451-2023-00766 - K.B.

d. Claims:

e. Other:

1. Legal matters relating to U.S. Fish and Wildlife Service's Final Rule Designating Critical Habitat for the Georgetown and Salado Salamanders.
2. Legal matters pertaining to tax exemptions for private apartment developers under 303.042(f) of the Texas Local Government Code.
3. Legal matters pertaining to DM Medical Billings, LLC.
4. Legal matters relating to proposed Hutto TIRZ #3.
5. Legal matters pertaining to nuisance abatement procedures.
6. Discuss legal matters relating to a Lease Agreement between Williamson County and the Williamson County Children's Advocacy Center, Inc.

55. Discuss, consider and take appropriate action regarding the appointment, employment, evaluation, reassignment, duties, discipline and/or dismissal of Williamson County officers, directors or employees, including but not limited to any necessary action pertaining to conducting annual reviews of department heads and appointed officials.

56. Comments from Commissioners.

57. Public Comment Period. The Commissioners Court will conduct a Public Comment Period to allow members of the public to address the Court regarding matters pertaining to or affecting Williamson County but that do not appear as an Agenda Item on a meeting's Agenda. During such Public Comment Period, speakers shall be limited to a maximum of two (2) minutes to make his/her remarks and the maximum overall discussion time allowed for the Public Comment Period, regardless of the number of members of the public wishing to address the Court during such period, shall be limited to ten (10) minutes. Speaking time, to the extent possible, will be evenly allocated among speakers should more than five (5) speakers desire to speak during the Public Comment Period. Please note that the members of the Court may not comment at the meeting about matters that are not on the agenda.

_____

Bill Gravell, Jr., County Judge

This notice of meeting was posted in the locked box located on the south side of the Williamson County Courthouse, a place readily accessible to the general public at all times, on the 19th day of May 2023 at 12:00 P.M. and remained posted for at least 72 continuous hours preceding the scheduled time of said meeting.

Commissioners Court - Regular Session **3.**

Meeting Date: 05/23/2023

Line Item Transfer

Submitted For: D. Hobbs **Submitted By:** Stephanie Lloyd, County Attorney

Department: County Attorney

Agenda Category: Consent

Information

Agenda Item

Discuss, consider, and take appropriate action on a line item transfer for the County Attorney's Office.

Background

The County Attorney's Office is requesting this transfer to cover remaining Temp Labor - Seasonal Help costs for the remainder of budget year.

Fiscal Impact

From/To	Acct No.	Description	Amount
From	0100.0475.004902	Co Atty Leg Supp	$15,000.00
To	0100.0475.001107	Temp Labor-Seasonal Help	$13,852.50
To	0100.0475.002010	FICA	$1,147.50

Attachments

No file(s) attached.

Form Review

Inbox	Reviewed By	Date
County Judge Exec Asst.	Becky Pruitt	05/15/2023 12:40 PM
Budget Office	Sarah Crain	05/18/2023 11:52 AM
Form Started By: Stephanie Lloyd		Started On: 05/15/2023 11:44 AM
Final Approval Date: 05/18/2023		

Commissioners Court - Regular Session **4.**

Meeting Date: 05/23/2023

Line Item Transfer

Submitted For: Evelyn McLean **Submitted By:** Cherie Vasquez, J.P. Pct. #3

Department: J.P. Pct. #3

Agenda Category: Consent

Information

Agenda Item

Discuss, consider and take appropriate action on a line item transfer for Justice of the Peace, Pct. 3

Background

The office of JP3 is requesting a line item transfer from 0100.0453.004002 (Jurors, Grand Jurors, Jury Com) to 0100.0453.004141 (Interpreters) in the amount of $4000.00 to fund Language Line interpreters for the remainder of this fiscal year.

Fiscal Impact

From/To	Acct No.	Description	Amount
From	0100.0453.004002	Jurors, Grand Jurors, Jury Com	$4,000.00
To	0100.0453.004141	Interpreters	$4,000.00

Attachments

No file(s) attached.

Form Review

Inbox	Reviewed By	Date
County Judge Exec Asst.	Becky Pruitt	05/17/2023 09:56 AM
Budget Office	Sarah Crain	05/18/2023 11:53 AM
Form Started By: Cherie Vasquez		Started On: 05/16/2023 02:17 PM
Final Approval Date: 05/18/2023		

Commissioners Court - Regular Session **5.**

Meeting Date: 05/23/2023

LIT

Submitted By: Michael Knipstein, EMS

Department: EMS

Agenda Category: Consent

Information

Agenda Item

Discuss, consider, and take appropriate action on a line item transfer for EMS.

Background

Line item transfer to accommodate hiring of employees and stipend for a recent promotion.

Fiscal Impact

From/To	Acct No.	Description	Amount
From	0100.0540.003010	Computer Equipment	$2,066.52
To	0100.0540.001109	Cell Phone Stipend	$800.00
To	0100.0540.002010	FICA	$61.20
To	0100.0540.002020	Retirement	$124.32
To	0100.0540.004705	Pre-Employment Screening	$1,081.00

Attachments

No file(s) attached.

Form Review

Inbox	Reviewed By	Date
County Judge Exec Asst.	Becky Pruitt	05/15/2023 09:33 AM
Budget Office	Saira Hernandez	05/18/2023 12:31 PM
Form Started By: Michael Knipstein		Started On: 05/15/2023 08:30 AM
Final Approval Date: 05/18/2023		

Commissioners Court - Regular Session **6.**

Meeting Date: 05/23/2023

Compensation Items

Submitted By: Kayla Marek, Human Resources

Department: Human Resources

Agenda Category: Consent

Information

Agenda Item

Discuss, consider and take appropriate action on approving compensation changes, position titles changes, position grade changes, and any corresponding line item transfers.

Background

See attached documentation for details.

Fiscal Impact

From/To	Acct No.	Description	Amount

Attachments

Merit Report

Merit LIT

Form Review

Inbox	Reviewed By	Date
Human Resources (Originator)	Laura Drewry	05/18/2023 10:44 AM
County Judge Exec Asst.	Becky Pruitt	05/18/2023 10:59 AM
Form Started By: Kayla Marek		Started On: 05/18/2023 08:05 AM
Final Approval Date: 05/18/2023		

Department	Position	Emp Num	Current Annual Salary	Annual Merit Amt	Merit%	New Annual Salary	Lump-sum Merit	Pay Proposal Reason	Effective Date of Change
Wireless Communication	Wireless Tech.1877.001100.	16184	$61,949.16	$1,858.48	3.00	$63,807.64	-	MERIT	26-May-23
Unified Road Systems	Administrative Spec III.1500.001100.	15994	$47,560.20	$1,902.41	4.00	$49,462.61	-	MERIT	26-May-23

				(TO)	(FROM)
entity	fund	dept	object	dr	cr
01	0100	0587	001100	1,858.48	
01	0100	0587	002010	142.17	
01	0100	0587	002020	288.81	
01	0100	8008	001130		1,858.48
01	0100	8008	002010		142.17
01	0100	8008	002020		288.81
01	0200	0210	001100	1,902.41	
01	0200	0210	001130		1,902.41

Commissioners Court - Regular Session **7.**

Meeting Date: 05/23/2023

VSC Transfer from 911 Communications to Emergency Management VIN #9376

Submitted For: Joy Simonton **Submitted By:** Mary Watson, Purchasing

Department: Purchasing

Agenda Category: Consent

Information

Agenda Item

Discuss, consider, and take appropriate action on authorizing the disposal of various county vehicles(s) and equipment assets through Transfer including One (1) 2012 Dodge Ram 3500 Vin #9376, pursuant to Texas Local Government Code 263.152.

Background

Please see the attached for details.

Fiscal Impact

From/To	Acct No.	Description	Amount

Attachments

VIN 9376 Dodge Ram 3500

Form Review

Inbox	Reviewed By	Date
Purchasing (Originator)	Joy Simonton	05/17/2023 03:56 PM
County Judge Exec Asst.	Becky Pruitt	05/18/2023 09:00 AM
Form Started By: Mary Watson		Started On: 05/15/2023 10:40 AM
Final Approval Date: 05/18/2023		

County VIN/Serial Number	3C63D3HL6CG109376
Make	Dodge
License Plate	1130966
Year	2012
Model	Ram 3500
Reason for Status Change	TRANSFER (complete Receiving Department section)
Receiving Department Authorized Signer	Shantelle Brannon
Receiving Department Contact Phone Number	3-8205
Department Authorized Signer	Kate Wolf
Equipment/Door Number	9B1201
Method of Status change: This vehicle is to be considered for: (select one)	Transfer
Fleet Comments	
Comments (mileage, mechanical issues, other info)	Vehicle to be transferred as an Emergency Management deployable asset (radio truck) with all associated radios (asset transfer to be completed separately). 911 is no longer deploying personnel with assets. This vehicle was purchased under a federal grant as a regional asset. Vehicle will be replaced by a 15 passenger van for new hire and existing personnel to attend training.
Title Approved for (Audit)	No change needed; current title is still valid
Enter Agenda Date:	5/23/2023
VSC Review	
Department	581 - 911 Communications
Receiving Department	541 - Emergency Management
Short VIN	9376
HideFromDelve	Yes
Does vehicle have a toll TAG?	No
Toll TAG Registration Number	
Toll TAG Destroyed	No
Title Change Determination: This vehicle is to be considered for	No change needed; current title is still valid
Workflow Admin Notes	
The listed vehicle was involved in an accident. No pending litigation has been confirmed.	
Approval Process Notes	
Workflow Stage	Approvals Complete
Court Disposition	
Court Disposition Comments	
Auditor's Process Completed	Yes
Fleet Process Completed	Yes
Risk Process Completed	Yes

Purchasing Process Completed	Yes
Workflow Process Notes	
2021 VSC Workflow	
Budget Process Completed	Yes
The listed vehicle was in an accident and no pending litigation has been confirmed	N/A
Elected Official/Dept Head/ Authorized Staff Digital Signature	✔ Kate Wolf 5/8/2023 4:33 PM
Receiving Department Signature	✔ Shantelle Brannon 5/8/2023 4:36 PM
Budget Office Signature Acknowledgement	✔ Ashlie Holladay 5/8/2023 5:06 PM
Authorized Fleet Staff Digital Signature	✔ Kevin Teller 5/10/2023 8:25 AM
Authorizing Risk Employee Signature	✔ Malea Schmitt 5/15/2023 9:46 AM
Auditor's Authorized Employee Signature	✔ Nancy Schiller 5/15/2023 10:05 AM
Purchasing Department Signature	✔ Mary Watson 5/15/2023 10:36 AM
DeparAuthSignedCalculated	No
ReceivingDeptauthsigcalculated	No
ID	21
Version	9.0
Attachments	False
Created	5/8/2023 4:26 PM
Created By	Jeff Spencer
Modified	5/15/2023 10:36 AM
Modified By	Mary Watson

Commissioners Court - Regular Session **8.**

Meeting Date: 05/23/2023

2023 Asset Inventory Report

Submitted For: Joy Simonton **Submitted By:** Joy Simonton, Purchasing

Department: Purchasing

Agenda Category: Consent

Information

Agenda Item

Discuss, consider and take appropriate action on acknowledging the 2023 Annual Asset Inventory Report as conducted by Records Consultants, Inc. to fulfill the requirement of producing an annual asset report for the County, pursuant to Tx. Local Gov't Code 262.011. (i).

Background

Tx. Local Gov't Code Sec. 262.011.(i) requires by July 1 of each year the county Purchasing Agent to file with the County Auditor and each of the members of the board that appoints the county Purchasing Agent an inventory of all the property on hand and belonging to the county and each subdivision, officer, and employee of the county. The Court has previously approved a contract with Records Consultant, Inc. (RCI) to conduct the inventory and provide the results to the Purchasing Agent. The inventory reports attached are a result of the inventory conducted by RCI in February and March 2023. The County Auditor's Office is currently reconciling the results of the inventory with their asset database to produce a complete and accurate accounting of all assets.

Attached:
2023 Total Inventory
2023 Inventory By Department

Fiscal Impact

From/To	Acct No.	Description	Amount

Attachments

2023 Inventory Report by Department

2023 Total Inventory

Form Review

Inbox	Reviewed By	Date
County Judge Exec Asst.	Becky Pruitt	05/15/2023 04:29 PM
Form Started By: Joy Simonton		Started On: 05/11/2023 04:25 PM
Final Approval Date: 05/15/2023		

Williamson County Total Asset Inventory by Department 2023

Department No	Name	Total Items	Total Cost
210	UNIFIED ROAD SYSTEMS	1100	$11,738,611.06
211	COMMISSIONER COURT 1	63	$21,446.09
212	COMMISSIONER COURT 2	32	$18,968.53
213	COMMISSIONER COURT 3	322	$62,678.17
214	COMMISSIONER COURT 4	53	$19,103.28
215	INFRASTRUCTURE DEPT	421	$102,930.41
341	MOBILE OUTREACH TEAM	87	$41,011.83
400	COUNTY JUDGE	258	$94,248.06
402	HUMAN RESOURCES	374	$133,705.94
403	COUNTY CLERK	435	$243,263.06
404	COUNTY CLERK JUDICIAL	356	$185,195.20
405	VETERAN SERVICES	127	$52,508.39
425	COUNTY COURT AT LAW	77	$37,528.57
426	COUNTY COURT AT LAW 1	72	$41,478.42
427	COUNTY COURT AT LAW 2	81	$59,271.30
428	COUNTY COURT AT LAW 3	92	$43,411.81
429	COUNTY COURT AT LAW 4	99	$50,514.70
435	DISTRICT COURTS	250	$53,762.87
436	26TH DISTRICT COURT	100	$51,679.13
437	277TH DISTRICT COURT	133	$79,141.14
438	368TH DISTRICT COURT	106	$57,356.58
439	395TH DISTRICT COURT	76	$36,134.43
440	DISTRICT ATTORNEY	622	$398,287.54
441	425TH DISTRICT COURT	148	$96,108.03
450	DISTRICT CLERK	525	$276,914.11
451	JP PCT 1	347	$150,666.45
452	JP PCT 2	338	$162,663.85
453	JP PCT 3	326	$223,340.70
454	JP PCT 4	335	$132,287.93
475	COUNTY ATTORNEY	943	$584,820.63
492	ELECTIONS	2004	$4,183,926.79
494	PURCHASING	292	$90,683.25
495	COUNTY AUDITOR	1254	$43,736,924.38
497	COUNTY TREASURER	176	$70,927.24
499	TAX ASSESSOR/COLLECTOR	1047	$456,601.94
503	INFORMATION SYSTEMS	1936	$5,895,423.52
507	RCS	26	$19,671,578.97
509	BUILDING MAINTENANCE	756	$582,495.92
510	PARKS	151	$61,410.57
540	EMS	1778	$2,764,582.36
541	EMERGENCY MANAGEMENT	915	$730,781.81
542	HAZ-MAT	237	$826,074.09
545	REGIONAL ANIMAL SHELTER	453	$355,577.95
551	CONSTABLE PCT 1	433	$219,770.03
552	CONSTABLE PCT 2	203	$198,576.51
553	CONSTABLE PCT 3	304	$370,419.63
554	CONSTABLE PCT 4	289	$254,428.31
560	SHERIFF	4137	$5,008,755.64
570	CORRECTIONS (JAIL)	1741	$1,540,166.79
572	ADULT PROBATION	154	$108,670.64
576	JUVENILE SERVICES	4018	$1,264,191.13
581	911 COMMUNICATIONS	924	$2,314,162.45
583	EMERGENCY SERVICES DEPT	102	$49,078.03
587	WIRELESS COMMUNICATION	247	$658,792.32
591	PRE-TRIAL	179	$87,936.90
630	HEALTH DISTRICT	551	$160,540.67
661	ON-SITE SEWAGE FACILITIES	65	$36,567.57
665	EXTENSION SERVICE	75	$29,373.55
882	FLEET SERVICES	322	$1,959,344.36
1000	COUNTY VEHICLES	531	$2,811,534.11
3101	BERRY SPRINGS PARK & PRESERVE	115	$181,862.12
3102	CHAMPION PARK	1	$4,500.00
3103	SW WILCO CO REGIONAL PARK	153	$588,397.34
3106	EXPO CENTER	1536	$791,465.25
3107	RIVER RANCH	93	$255,283.48
		Total Cost:	$113,569,843.83

Williamson County Asset Inventory Report 2023

Department No	Description	Qty.	Unit Cost	Total Cost
560	ABDOMINAL EXERCISER	1	$200.00	$200.00
509	AC, PORTABLE, UNIT	1	$1,120.00	$1,120.00
560	AC, PORTABLE, UNIT	1	$1,120.00	$1,120.00
3103	AC, PORTABLE, UNIT	1	$1,120.00	$1,120.00
882	AC, RECOVERY/RECYCLE/RECHARGE CENTER	1	$7,420.00	$7,420.00
882	AC, REFRIGERANT SERVICE CENTER	1	$1,495.00	$1,495.00
882	AC, REFRIGERANT, RECOVERY SYSTEM	1	$5,574.43	$5,574.43
503	AC, W/ HEAT PUMP, WINDOW UNIT	1	$965.00	$965.00
503	AC, W/ HEAT PUMP, WINDOW UNIT	1	$965.00	$965.00
503	AC, W/ HEAT PUMP, WINDOW UNIT	1	$965.00	$965.00
503	AC, WALL MOUNTED	1	$670.00	$670.00
503	AC, WALL MOUNTED	1	$670.00	$670.00
503	AC, WALL MOUNTED	1	$670.00	$670.00
3106	AC, WALL MOUNTED	1	$670.00	$670.00
560	AC, WINDOW UNIT	1	$98.00	$98.00
560	AC, WINDOW UNIT	1	$98.00	$98.00
581	AC, WINDOW UNIT	2	$98.00	$196.00
3101	AC, WINDOW UNIT	1	$98.00	$98.00
503	ACTIVE COMBINER	1	$500.00	$500.00
503	ACTIVE COMBINER	1	$500.00	$500.00
503	ACTIVE COMBINER	1	$500.00	$500.00
503	ACTIVE COMBINER	1	$500.00	$500.00
503	ACTIVE COMBINER	1	$500.00	$500.00
3103	AERATOR, TOWED	1	$5,550.50	$5,550.50
509	AERIAL WORK PLATFORM	1	$10,800.00	$10,800.00
576	AERIAL WORK PLATFORM	1	$5,295.00	$5,295.00
210	AIR COMPRESSOR, 2-STAGE, 14 HP	1	$2,047.96	$2,047.96
210	AIR COMPRESSOR, 2-STAGE, 14 HP	1	$2,047.96	$2,047.96
210	AIR COMPRESSOR, 2-STAGE, 14 HP	1	$2,700.00	$2,700.00
210	AIR COMPRESSOR, 2-STAGE, 14 HP	1	$650.00	$650.00
210	AIR COMPRESSOR, 2-STAGE, 14 HP	1	$650.00	$650.00
210	AIR COMPRESSOR, 2-STAGE, 14 HP	1	$2,700.00	$2,700.00
210	AIR COMPRESSOR, 2-STAGE, 14 HP	1	$2,700.00	$2,700.00
882	AIR COMPRESSOR, 2-STAGE, DUPLEX	1	$2,490.00	$2,490.00
882	AIR COMPRESSOR, 2-STAGE, DUPLEX	1	$2,460.00	$2,460.00
210	AIR COMPRESSOR, MOBILE, 5 HP	1	$650.00	$650.00
560	AIR COMPRESSOR, MOBILE, 5 HP	1	$650.00	$650.00
509	AIR COMPRESSOR, PORTABLE, HIGH-END	1	$1,040.00	$1,040.00
560	AIR COMPRESSOR, PORTABLE, HIGH-END	1	$648.00	$648.00
3107	AIR COMPRESSOR, PORTABLE, HIGH-END	1	$1,237.95	$1,237.95
509	AIR COMPRESSOR, PORTABLE, LOW-END	4	$260.00	$1,040.00
509	AIR COMPRESSOR, PORTABLE, LOW-END	1	$260.00	$260.00
540	AIR COMPRESSOR, PORTABLE, LOW-END	1	$260.00	$260.00
560	AIR COMPRESSOR, PORTABLE, LOW-END	1	$260.00	$260.00
560	AIR COMPRESSOR, PORTABLE, LOW-END	1	$260.00	$260.00
581	AIR COMPRESSOR, PORTABLE, LOW-END	3	$260.00	$780.00
3101	AIR COMPRESSOR, PORTABLE, LOW-END	2	$260.00	$520.00
3107	AIR COMPRESSOR, PORTABLE, LOW-END	1	$260.00	$260.00
570	AIR COMPRESSOR, STATIONARY, 10 HP	1	$2,460.00	$2,460.00
3107	AIR COMPRESSOR, STATIONARY, 10 HP	1	$2,490.00	$2,490.00
210	AIR COMPRESSOR, STATIONARY, 12.5 HP	1	$1,695.00	$1,695.00
210	AIR COMPRESSOR, STATIONARY, 5 HP	1	$599.99	$599.99
210	AIR COMPRESSOR, STATIONARY, 5 HP	1	$1,200.00	$1,200.00
509	AIR COMPRESSOR, STATIONARY, 5 HP	1	$1,655.00	$1,655.00
560	AIR COMPRESSOR, STATIONARY, 5 HP	1	$1,200.00	$1,200.00
570	AIR COMPRESSOR, STATIONARY, 5 HP	1	$1,200.00	$1,200.00
3103	AIR COMPRESSOR, STATIONARY, 5 HP	1	$1,200.00	$1,200.00
210	AIR MACHINE	1	$2,410.00	$2,410.00
882	AIR MACHINE	1	$1,410.00	$1,410.00
495	AMBULANCE	1	$228,168.00	$228,168.00
495	AMBULANCE	1	$228,168.00	$228,168.00
495	AMBULANCE	1	$247,587.43	$247,587.43
495	AMBULANCE	1	$228,168.00	$228,168.00
495	AMBULANCE	1	$243,174.00	$243,174.00
495	AMBULANCE	1	$243,174.00	$243,174.00
495	AMBULANCE	1	$243,174.00	$243,174.00
495	AMBULANCE	1	$243,174.00	$243,174.00
495	AMBULANCE	1	$245,822.57	$245,822.57
495	AMBULANCE	1	$245,822.57	$245,822.57
495	AMBULANCE	1	$245,822.57	$245,822.57
495	AMBULANCE	1	$245,822.57	$245,822.57
495	AMBULANCE	1	$245,822.57	$245,822.57
503	AMPLIFER, W/ ANTENNA, TOWER TOP	1	$5,500.00	$5,500.00

503	AMPLIFIER	1	$500.00	$500.00
503	AMPLIFIER, HIGH END	1	$1,815.00	$1,815.00
503	AMPLIFIER, HIGH END	1	$1,815.00	$1,815.00
503	AMPLIFIER, HIGH END	1	$1,815.00	$1,815.00
570	AMPLIFIER, HIGH END	1	$1,815.00	$1,815.00
570	AMPLIFIER, HIGH END	1	$1,815.00	$1,815.00
570	AMPLIFIER, HIGH END	1	$1,815.00	$1,815.00
210	AMPLIFIER, LOW END	1	$345.00	$345.00
499	AMPLIFIER, LOW END	1	$345.00	$345.00
551	AMPLIFIER, LOW END	1	$345.00	$345.00
503	AMPLIFIER, MODULE SIGNAL BOOSTER	1	$131,971.00	$131,971.00
503	AMPLIFIER, MODULE SIGNAL BOOSTER	1	$131,971.00	$131,971.00
503	AMPLIFIER, MODULE SIGNAL BOOSTER	1	$5,500.00	$5,500.00
503	AMPLIFIER, MODULE SIGNAL BOOSTER	1	$5,500.00	$5,500.00
581	AMPLIFIER, MODULE SIGNAL BOOSTER	1	$84,180.00	$84,180.00
499	AMPLIFIER, P.A. SYSTEM	1	$800.00	$800.00
541	AMPLIFIER, P.A. SYSTEM	1	$800.00	$800.00
452	AMPLIFIER/MIXER	1	$475.00	$475.00
452	AMPLIFIER/MIXER	1	$475.00	$475.00
545	ANALYZER, BLOOD CHEMISTRY, VETERINARY	1	$19,500.00	$19,500.00
509	ANALYZER, CO2	1	$400.00	$400.00
542	ANALYZER, QUICKTRACE MERCURY	1	$26,986.00	$26,986.00
509	ANALYZER, TRACER, HANDHELD	1	$2,000.00	$2,000.00
509	ANALYZER, TRACER, HANDHELD	1	$2,000.00	$2,000.00
545	ANESTHESIA SYSTEM, VETERINARIAN	1	$5,135.74	$5,135.74
503	ANTENNA SPLITTER	1	$580.00	$580.00
503	ANTENNA SPLITTER	1	$580.00	$580.00
503	ANTENNA SPLITTER	1	$580.00	$580.00
503	ANTENNA SPLITTER	1	$580.00	$580.00
540	APPLE TV, STREAMING PLAYER	1	$99.00	$99.00
3106	ARENA GROOMER, TOWED	1	$6,281.00	$6,281.00
450	ARMOIRE	1	$465.00	$465.00
3103	ATTACHMENT, AUGER, SKID-STEER/ TRACTOR, LOW-END	1	$2,950.00	$2,950.00
3106	ATTACHMENT, BROOM SWEEPER, SKID-STEER/ TRACTOR	1	$7,034.00	$7,034.00
3107	ATTACHMENT, BROOM SWEEPER, SKID-STEER/ TRACTOR	1	$8,742.88	$8,742.88
3107	ATTACHMENT, GRAPPLE, SKID-STEER/ TRACTOR	1	$5,100.00	$5,100.00
210	ATTACHMENT, PALLET FORKS, SKID-STEER/ TRACTOR	1	$1,750.00	$1,750.00
441	AUDIO PROCESSOR, DIGITAL	1	$710.00	$710.00
503	AUDIO PROCESSOR, DIGITAL	1	$710.00	$710.00
503	AUDIO PROCESSOR, DIGITAL	1	$710.00	$710.00
541	AUDIO SWITCHER, LOW END	3	$25.00	$75.00
210	AUDIO/VIDEO RECEIVER	1	$299.00	$299.00
499	AUDIO/VIDEO RECEIVER	2	$299.00	$598.00
427	AUDIO/VIDEO SYSTEM, COURTROOM	1	$20,000.00	$20,000.00
437	AUDIO/VIDEO SYSTEM, COURTROOM	1	$20,000.00	$20,000.00
210	AUDIO/VISUAL EQUIPMENT CART, STANDARD	1	$135.00	$135.00
426	AUDIO/VISUAL EQUIPMENT CART, STANDARD	1	$135.00	$135.00
427	AUDIO/VISUAL EQUIPMENT CART, STANDARD	1	$135.00	$135.00
438	AUDIO/VISUAL EQUIPMENT CART, STANDARD	1	$135.00	$135.00
440	AUDIO/VISUAL EQUIPMENT CART, STANDARD	2	$135.00	$270.00
454	AUDIO/VISUAL EQUIPMENT CART, STANDARD	1	$135.00	$135.00
454	AUDIO/VISUAL EQUIPMENT CART, STANDARD	1	$135.00	$135.00
475	AUDIO/VISUAL EQUIPMENT CART, STANDARD	1	$135.00	$135.00
492	AUDIO/VISUAL EQUIPMENT CART, STANDARD	1	$135.00	$135.00
492	AUDIO/VISUAL EQUIPMENT CART, STANDARD	1	$135.00	$135.00
499	AUDIO/VISUAL EQUIPMENT CART, STANDARD	1	$135.00	$135.00
499	AUDIO/VISUAL EQUIPMENT CART, STANDARD	1	$135.00	$135.00
503	AUDIO/VISUAL EQUIPMENT CART, STANDARD	1	$135.00	$135.00
509	AUDIO/VISUAL EQUIPMENT CART, STANDARD	1	$135.00	$135.00
540	AUDIO/VISUAL EQUIPMENT CART, STANDARD	2	$135.00	$270.00
541	AUDIO/VISUAL EQUIPMENT CART, STANDARD	1	$135.00	$135.00
545	AUDIO/VISUAL EQUIPMENT CART, STANDARD	1	$135.00	$135.00
560	AUDIO/VISUAL EQUIPMENT CART, STANDARD	1	$135.00	$135.00
560	AUDIO/VISUAL EQUIPMENT CART, STANDARD	1	$135.00	$135.00
560	AUDIO/VISUAL EQUIPMENT CART, STANDARD	1	$135.00	$135.00
560	AUDIO/VISUAL EQUIPMENT CART, STANDARD	1	$135.00	$135.00
560	AUDIO/VISUAL EQUIPMENT CART, STANDARD	1	$135.00	$135.00

572	AUDIO/VISUAL EQUIPMENT CART, STANDARD	1	$135.00	$135.00
576	AUDIO/VISUAL EQUIPMENT CART, STANDARD	2	$135.00	$270.00
576	AUDIO/VISUAL EQUIPMENT CART, STANDARD	1	$135.00	$135.00
576	AUDIO/VISUAL EQUIPMENT CART, STANDARD	1	$135.00	$135.00
576	AUDIO/VISUAL EQUIPMENT CART, STANDARD	1	$135.00	$135.00
576	AUDIO/VISUAL EQUIPMENT CART, STANDARD	1	$135.00	$135.00
576	AUDIO/VISUAL EQUIPMENT CART, STANDARD	1	$135.00	$135.00
576	AUDIO/VISUAL EQUIPMENT CART, STANDARD	1	$135.00	$135.00
576	AUDIO/VISUAL EQUIPMENT CART, STANDARD	1	$135.00	$135.00
576	AUDIO/VISUAL EQUIPMENT CART, STANDARD	2	$135.00	$270.00
576	AUDIO/VISUAL EQUIPMENT CART, STANDARD	2	$135.00	$270.00
576	AUDIO/VISUAL EQUIPMENT CART, STANDARD	1	$135.00	$135.00
576	AUDIO/VISUAL EQUIPMENT CART, STANDARD	1	$135.00	$135.00
576	AUDIO/VISUAL EQUIPMENT CART, STANDARD	2	$135.00	$270.00
576	AUDIO/VISUAL EQUIPMENT CART, STANDARD	1	$135.00	$135.00
576	AUDIO/VISUAL EQUIPMENT CART, STANDARD	1	$135.00	$135.00
576	AUDIO/VISUAL EQUIPMENT CART, STANDARD	2	$135.00	$270.00
576	AUDIO/VISUAL EQUIPMENT CART, STANDARD	2	$135.00	$270.00
581	AUDIO/VISUAL EQUIPMENT CART, STANDARD	1	$135.00	$135.00
591	AUDIO/VISUAL EQUIPMENT CART, STANDARD	1	$135.00	$135.00
630	AUDIO/VISUAL EQUIPMENT CART, STANDARD	1	$135.00	$135.00
630	AUDIO/VISUAL EQUIPMENT CART, STANDARD	1	$135.00	$135.00
630	AUDIO/VISUAL EQUIPMENT CART, STANDARD	1	$135.00	$135.00
3106	AUDIO/VISUAL EQUIPMENT CART, STANDARD	2	$135.00	$270.00
3106	AUDIO/VISUAL EQUIPMENT CART, STANDARD	1	$135.00	$135.00
210	AUGER, POSTHOLE, 5"	1	$340.00	$340.00
210	AUGER, POSTHOLE, 9"	1	$5,590.00	$5,590.00
210	AUGER, POSTHOLE, 9"	1	$679.98	$679.98
3107	AUGER, POSTHOLE, 9"	1	$5,035.00	$5,035.00
545	AUTOCLAVE/ STERILIZER, MEDICAL	1	$3,800.00	$3,800.00
545	AUTOCLAVE/ STERILIZER, MEDICAL	1	$3,999.00	$3,999.00
570	AUTOCLAVE/ STERILIZER, MEDICAL	1	$3,800.00	$3,800.00
495	AUTOMOBILE	1	$29,130.00	$29,130.00
495	AUTOMOBILE	1	$29,459.00	$29,459.00
495	AUTOMOBILE	1	$20,228.00	$20,228.00
495	AUTOMOBILE	1	$19,828.00	$19,828.00
495	AUTOMOBILE	1	$19,828.00	$19,828.00
495	AUTOMOBILE	1	$24,927.00	$24,927.00
495	AUTOMOBILE	1	$31,703.77	$31,703.77
495	AUTOMOBILE	1	$31,703.77	$31,703.77
495	AUTOMOBILE	1	$18,856.00	$18,856.00
495	AUTOMOBILE	1	$19,103.33	$19,103.33
495	AUTOMOBILE	1	$19,103.33	$19,103.33
495	AUTOMOBILE	1	$19,103.34	$19,103.34
495	AUTOMOBILE	1	$23,449.83	$23,449.83
495	AUTOMOBILE	1	$25,549.84	$25,549.84
495	AUTOMOBILE	1	$18,406.00	$18,406.00
495	AUTOMOBILE	1	$23,199.83	$23,199.83
495	AUTOMOBILE	1	$23,732.42	$23,732.42
495	AUTOMOBILE	1	$22,856.70	$22,856.70
495	AUTOMOBILE	1	$19,850.56	$19,850.56
495	AUTOMOBILE	1	$19,990.47	$19,990.47
495	AUTOMOBILE	1	$19,511.67	$19,511.67
495	AUTOMOBILE	1	$19,511.67	$19,511.67
495	AUTOMOBILE	1	$20,000.52	$20,000.52
495	AUTOMOBILE	1	$19,710.66	$19,710.66
495	AUTOMOBILE	1	$12,300.00	$12,300.00
495	AUTOMOBILE	1	$19,819.00	$19,819.00
495	AUTOMOBILE	1	$19,967.22	$19,967.22
495	AUTOMOBILE	1	$16,719.00	$16,719.00
495	AUTOMOBILE	1	$24,182.00	$24,182.00
495	AUTOMOBILE	1	$24,182.00	$24,182.00
495	AUTOMOBILE	1	$24,182.00	$24,182.00
495	AUTOMOBILE	1	$24,182.00	$24,182.00
495	AUTOMOBILE	1	$24,182.00	$24,182.00
495	AUTOMOBILE	1	$24,182.00	$24,182.00
495	AUTOMOBILE	1	$24,182.00	$24,182.00
495	AUTOMOBILE	1	$24,182.00	$24,182.00
495	AUTOMOBILE	1	$24,182.00	$24,182.00
495	AUTOMOBILE	1	$24,182.00	$24,182.00
495	AUTOMOBILE	1	$15,056.00	$15,056.00
495	AUTOMOBILE	1	$15,000.00	$15,000.00
495	AUTOMOBILE	1	$24,182.00	$24,182.00
495	AUTOMOBILE	1	$24,182.00	$24,182.00
495	AUTOMOBILE	1	$20,431.00	$20,431.00
495	AUTOMOBILE	1	$16,719.00	$16,719.00

495	AUTOMOBILE	1	$18,730.09	$18,730.09
495	AUTOMOBILE	1	$36,293.75	$36,293.75
495	AUTOMOBILE	1	$24,568.62	$24,568.62
495	AUTOMOBILE	1	$24,328.50	$24,328.50
495	AUTOMOBILE	1	$23,944.48	$23,944.48
495	AUTOMOBILE	1	$23,937.06	$23,937.06
495	AUTOMOBILE	1	$23,915.23	$23,915.23
495	AUTOMOBILE	1	$24,132.53	$24,132.53
495	AUTOMOBILE	1	$17,361.00	$17,361.00
495	AUTOMOBILE	1	$24,214.75	$24,214.75
495	AUTOMOBILE	1	$14,000.00	$14,000.00
495	AUTOMOBILE	1	$18,475.00	$18,475.00
495	AUTOMOBILE	1	$18,475.00	$18,475.00
495	AUTOMOBILE	1	$18,875.00	$18,875.00
495	AUTOMOBILE	1	$18,475.00	$18,475.00
495	AUTOMOBILE	1	$31,628.00	$31,628.00
495	AUTOMOBILE	1	$36,220.26	$36,220.26
495	AUTOMOBILE	1	$36,220.26	$36,220.26
495	AUTOMOBILE	1	$36,155.90	$36,155.90
495	AUTOMOBILE	1	$38,743.98	$38,743.98
495	AUTOMOBILE	1	$36,220.26	$36,220.26
495	AUTOMOBILE	1	$36,220.26	$36,220.26
495	AUTOMOBILE	1	$36,220.26	$36,220.26
495	AUTOMOBILE	1	$38,806.52	$38,806.52
495	AUTOMOBILE	1	$36,220.26	$36,220.26
495	AUTOMOBILE	1	$20,685.00	$20,685.00
495	AUTOMOBILE	1	$9,416.00	$9,416.00
495	AUTOMOBILE	1	$34,675.00	$34,675.00
495	AUTOMOBILE	1	$34,675.00	$34,675.00
495	AUTOMOBILE	1	$34,675.00	$34,675.00
495	AUTOMOBILE	1	$34,675.00	$34,675.00
495	AUTOMOBILE	1	$28,555.68	$28,555.68
495	AUTOMOBILE	1	$28,555.68	$28,555.68
495	AUTOMOBILE	1	$18,773.66	$18,773.66
495	AUTOMOBILE	1	$15,812.15	$15,812.15
507	BACK-UP RADIO TOWER & EQUIP	1	$900,000.00	$900,000.00
540	BACKBOARD	12	$210.00	$2,520.00
560	BACKBOARD	1	$210.00	$210.00
570	BACKBOARD	1	$210.00	$210.00
570	BACKBOARD	1	$110.00	$110.00
581	BACKBOARD	6	$210.00	$1,260.00
560	BAGPIPES	1	$1,676.95	$1,676.95
540	BAR STOOL	1	$125.00	$125.00
541	BAR STOOL	8	$125.00	$1,000.00
560	BAR STOOL	2	$125.00	$250.00
560	BAR STOOL	6	$125.00	$750.00
630	BAR STOOL	1	$125.00	$125.00
560	BARS, WEIGHT	1	$180.00	$180.00
560	BARS, WEIGHT	3	$180.00	$540.00
882	BATTERY ANALYZER	1	$1,185.00	$1,185.00
882	BATTERY ANALYZER	1	$1,185.00	$1,185.00
540	BATTERY ANALYZER, DEFIBRILLATOR, 2 BAY	1	$1,385.00	$1,385.00
540	BATTERY ANALYZER, DEFIBRILLATOR, 2 BAY	1	$1,385.00	$1,385.00
540	BATTERY ANALYZER, DEFIBRILLATOR, 2 BAY	1	$1,385.00	$1,385.00
540	BATTERY ANALYZER, DEFIBRILLATOR, 2 BAY	1	$1,385.00	$1,385.00
540	BATTERY ANALYZER, DEFIBRILLATOR, 2 BAY	1	$1,385.00	$1,385.00
540	BATTERY ANALYZER, DEFIBRILLATOR, 2 BAY	1	$1,385.00	$1,385.00
540	BATTERY ANALYZER, DEFIBRILLATOR, 2 BAY	1	$1,385.00	$1,385.00
540	BATTERY ANALYZER, DEFIBRILLATOR, 2 BAY	1	$1,385.00	$1,385.00
540	BATTERY ANALYZER, DEFIBRILLATOR, 2 BAY	1	$1,385.00	$1,385.00
503	BATTERY BACKUP	1	$4,053.05	$4,053.05
503	BATTERY BACKUP	1	$4,053.05	$4,053.05
503	BATTERY BACKUP	1	$614.56	$614.56
503	BATTERY BACKUP	1	$1,205.00	$1,205.00
503	BATTERY BACKUP	1	$1,205.00	$1,205.00
503	BATTERY BACKUP	1	$1,205.00	$1,205.00
503	BATTERY BACKUP	1	$1,205.00	$1,205.00
503	BATTERY BACKUP	1	$1,205.00	$1,205.00
503	BATTERY BACKUP	1	$1,205.00	$1,205.00
503	BATTERY BACKUP	1	$612.60	$612.60
503	BATTERY BACKUP	1	$979.98	$979.98
503	BATTERY BACKUP	1	$1,205.00	$1,205.00
503	BATTERY BACKUP, UPS	1	$2,125.00	$2,125.00
503	BATTERY BACKUP, UPS	1	$2,125.00	$2,125.00
503	BATTERY BACKUP, UPS	1	$2,125.00	$2,125.00

503	BATTERY BACKUP, UPS	1	$2,708.63	$2,708.63
503	BATTERY BACKUP, UPS	1	$2,708.63	$2,708.63
503	BATTERY BACKUP, UPS	1	$2,857.17	$2,857.17
503	BATTERY BACKUP, UPS	1	$2,857.17	$2,857.17
503	BATTERY BACKUP, UPS	1	$2,708.63	$2,708.63
503	BATTERY BACKUP, UPS	1	$2,708.63	$2,708.63
542	BATTERY BACKUP, UPS	1	$1,205.00	$1,205.00
572	BATTERY BACKUP, UPS	1	$2,708.63	$2,708.63
572	BATTERY BACKUP, UPS	1	$2,708.63	$2,708.63
581	BATTERY BACKUP, UPS	1	$1,205.00	$1,205.00
581	BATTERY CHARGER, 40 AMP	5	$250.00	$1,250.00
882	BATTERY CHARGER, 40 AMP	1	$250.00	$250.00
882	BATTERY CHARGER, 40 AMP	1	$250.00	$250.00
3103	BATTERY CHARGER, 40 AMP	1	$250.00	$250.00
540	BATTERY CHARGER, 50-70 AMP	1	$870.00	$870.00
503	BATTERY CHARGER, 6-12 VOLT	1	$380.00	$380.00
560	BATTERY CHARGER, 6-12 VOLT	1	$380.00	$380.00
560	BATTERY CHARGER, 6-12 VOLT	3	$380.00	$1,140.00
542	BATTERY CHARGER, GAS MONITOR	1	$744.00	$744.00
542	BATTERY CHARGER, GAS MONITOR	1	$744.00	$744.00
542	BATTERY CHARGER, GAS MONITOR	1	$1,400.00	$1,400.00
210	BATTERY CHARGER, PORTABLE RADIO	1	$170.00	$170.00
210	BATTERY CHARGER, PORTABLE RADIO	3	$170.00	$510.00
210	BATTERY CHARGER, PORTABLE RADIO	1	$170.00	$170.00
341	BATTERY CHARGER, PORTABLE RADIO	1	$170.00	$170.00
341	BATTERY CHARGER, PORTABLE RADIO	1	$170.00	$170.00
509	BATTERY CHARGER, PORTABLE RADIO	1	$170.00	$170.00
540	BATTERY CHARGER, PORTABLE RADIO	1	$170.00	$170.00
540	BATTERY CHARGER, PORTABLE RADIO	1	$170.00	$170.00
540	BATTERY CHARGER, PORTABLE RADIO	1	$170.00	$170.00
540	BATTERY CHARGER, PORTABLE RADIO	1	$170.00	$170.00
540	BATTERY CHARGER, PORTABLE RADIO	1	$170.00	$170.00
540	BATTERY CHARGER, PORTABLE RADIO	1	$170.00	$170.00
540	BATTERY CHARGER, PORTABLE RADIO	1	$170.00	$170.00
540	BATTERY CHARGER, PORTABLE RADIO	2	$170.00	$340.00
540	BATTERY CHARGER, PORTABLE RADIO	1	$170.00	$170.00
540	BATTERY CHARGER, PORTABLE RADIO	1	$170.00	$170.00
540	BATTERY CHARGER, PORTABLE RADIO	1	$170.00	$170.00
542	BATTERY CHARGER, PORTABLE RADIO	1	$170.00	$170.00
542	BATTERY CHARGER, PORTABLE RADIO	1	$170.00	$170.00
542	BATTERY CHARGER, PORTABLE RADIO	3	$170.00	$510.00
553	BATTERY CHARGER, PORTABLE RADIO	1	$170.00	$170.00
553	BATTERY CHARGER, PORTABLE RADIO	1	$170.00	$170.00
553	BATTERY CHARGER, PORTABLE RADIO	1	$170.00	$170.00
553	BATTERY CHARGER, PORTABLE RADIO	2	$170.00	$340.00
560	BATTERY CHARGER, PORTABLE RADIO	1	$170.00	$170.00
560	BATTERY CHARGER, PORTABLE RADIO	1	$170.00	$170.00
560	BATTERY CHARGER, PORTABLE RADIO	1	$170.00	$170.00
560	BATTERY CHARGER, PORTABLE RADIO	1	$170.00	$170.00
560	BATTERY CHARGER, PORTABLE RADIO	1	$170.00	$170.00
560	BATTERY CHARGER, PORTABLE RADIO	1	$170.00	$170.00
560	BATTERY CHARGER, PORTABLE RADIO	1	$170.00	$170.00
560	BATTERY CHARGER, PORTABLE RADIO	1	$170.00	$170.00
570	BATTERY CHARGER, PORTABLE RADIO	2	$170.00	$340.00
570	BATTERY CHARGER, PORTABLE RADIO	5	$170.00	$850.00
570	BATTERY CHARGER, PORTABLE RADIO	4	$170.00	$680.00
570	BATTERY CHARGER, PORTABLE RADIO	2	$170.00	$340.00
570	BATTERY CHARGER, PORTABLE RADIO	1	$170.00	$170.00
570	BATTERY CHARGER, PORTABLE RADIO	3	$170.00	$510.00
570	BATTERY CHARGER, PORTABLE RADIO	2	$170.00	$340.00
570	BATTERY CHARGER, PORTABLE RADIO	2	$170.00	$340.00
570	BATTERY CHARGER, PORTABLE RADIO	1	$170.00	$170.00
570	BATTERY CHARGER, PORTABLE RADIO	1	$170.00	$170.00
570	BATTERY CHARGER, PORTABLE RADIO	1	$170.00	$170.00
570	BATTERY CHARGER, PORTABLE RADIO	2	$170.00	$340.00
570	BATTERY CHARGER, PORTABLE RADIO	2	$170.00	$340.00
570	BATTERY CHARGER, PORTABLE RADIO	3	$170.00	$510.00
570	BATTERY CHARGER, PORTABLE RADIO	4	$170.00	$680.00
576	BATTERY CHARGER, PORTABLE RADIO	1	$170.00	$170.00
576	BATTERY CHARGER, PORTABLE RADIO	1	$170.00	$170.00
576	BATTERY CHARGER, PORTABLE RADIO	1	$170.00	$170.00
581	BATTERY CHARGER, PORTABLE RADIO	1	$170.00	$170.00
560	BATTERY CHARGER, PORTABLE RADIO, 3 PORTS	3	$450.00	$1,350.00
210	BATTERY CHARGER, PORTABLE RADIO, 6 PORTS	1	$750.00	$750.00
210	BATTERY CHARGER, PORTABLE RADIO, 6 PORTS	1	$750.00	$750.00
210	BATTERY CHARGER, PORTABLE RADIO, 6 PORTS	1	$750.00	$750.00

210	BATTERY CHARGER, PORTABLE RADIO, 6 PORTS	1	$750.00	$750.00
210	BATTERY CHARGER, PORTABLE RADIO, 6 PORTS	1	$750.00	$750.00
503	BATTERY CHARGER, PORTABLE RADIO, 6 PORTS	1	$750.00	$750.00
503	BATTERY CHARGER, PORTABLE RADIO, 6 PORTS	1	$750.00	$750.00
503	BATTERY CHARGER, PORTABLE RADIO, 6 PORTS	1	$750.00	$750.00
541	BATTERY CHARGER, PORTABLE RADIO, 6 PORTS	1	$750.00	$750.00
541	BATTERY CHARGER, PORTABLE RADIO, 6 PORTS	1	$750.00	$750.00
541	BATTERY CHARGER, PORTABLE RADIO, 6 PORTS	1	$750.00	$750.00
541	BATTERY CHARGER, PORTABLE RADIO, 6 PORTS	1	$750.00	$750.00
542	BATTERY CHARGER, PORTABLE RADIO, 6 PORTS	1	$750.00	$750.00
542	BATTERY CHARGER, PORTABLE RADIO, 6 PORTS	1	$750.00	$750.00
542	BATTERY CHARGER, PORTABLE RADIO, 6 PORTS	1	$750.00	$750.00
551	BATTERY CHARGER, PORTABLE RADIO, 6 PORTS	1	$750.00	$750.00
552	BATTERY CHARGER, PORTABLE RADIO, 6 PORTS	1	$750.00	$750.00
554	BATTERY CHARGER, PORTABLE RADIO, 6 PORTS	1	$750.00	$750.00
560	BATTERY CHARGER, PORTABLE RADIO, 6 PORTS	1	$750.00	$750.00
560	BATTERY CHARGER, PORTABLE RADIO, 6 PORTS	1	$750.00	$750.00
560	BATTERY CHARGER, PORTABLE RADIO, 6 PORTS	1	$750.00	$750.00
560	BATTERY CHARGER, PORTABLE RADIO, 6 PORTS	1	$750.00	$750.00
560	BATTERY CHARGER, PORTABLE RADIO, 6 PORTS	1	$750.00	$750.00
560	BATTERY CHARGER, PORTABLE RADIO, 6 PORTS	1	$750.00	$750.00
560	BATTERY CHARGER, PORTABLE RADIO, 6 PORTS	1	$750.00	$750.00
570	BATTERY CHARGER, PORTABLE RADIO, 6 PORTS	1	$750.00	$750.00
570	BATTERY CHARGER, PORTABLE RADIO, 6 PORTS	1	$750.00	$750.00
570	BATTERY CHARGER, PORTABLE RADIO, 6 PORTS	1	$750.00	$750.00
570	BATTERY CHARGER, PORTABLE RADIO, 6 PORTS	1	$750.00	$750.00
576	BATTERY CHARGER, PORTABLE RADIO, 6 PORTS	1	$750.00	$750.00
576	BATTERY CHARGER, PORTABLE RADIO, 6 PORTS	1	$750.00	$750.00
576	BATTERY CHARGER, PORTABLE RADIO, 6 PORTS	1	$750.00	$750.00
576	BATTERY CHARGER, PORTABLE RADIO, 6 PORTS	1	$750.00	$750.00
576	BATTERY CHARGER, PORTABLE RADIO, 6 PORTS	1	$750.00	$750.00
576	BATTERY CHARGER, PORTABLE RADIO, 6 PORTS	1	$750.00	$750.00
576	BATTERY CHARGER, PORTABLE RADIO, 6 PORTS	1	$750.00	$750.00
576	BATTERY CHARGER, PORTABLE RADIO, 6 PORTS	1	$750.00	$750.00
576	BATTERY CHARGER, PORTABLE RADIO, 6 PORTS	1	$750.00	$750.00
581	BATTERY CHARGER, PORTABLE RADIO, 6 PORTS	4	$750.00	$3,000.00
581	BATTERY CHARGER, PORTABLE RADIO, 6 PORTS	1	$1,188.00	$1,188.00
581	BATTERY CHARGER, PORTABLE RADIO, 6 PORTS	1	$750.00	$750.00
581	BATTERY CHARGER, PORTABLE RADIO, 6 PORTS	1	$750.00	$750.00
581	BATTERY CHARGER, PORTABLE RADIO, 6 PORTS	1	$750.00	$750.00
581	BATTERY CHARGER, PORTABLE RADIO, 6 PORTS	1	$750.00	$750.00
581	BATTERY CHARGER, PORTABLE RADIO, 6 PORTS	1	$750.00	$750.00
542	BATTERY CHARGER, PUMPED GAS MONITOR	1	$1,800.00	$1,800.00
542	BATTERY CHARGER, PUMPED GAS MONITOR	1	$1,800.00	$1,800.00
882	BATTERY CHARGER, VEHICLE	2	$180.00	$360.00
587	BATTERY CHARGER/STARTER, 40 AMP	1	$200.00	$200.00
540	BED, BUNK, SET	1	$350.00	$350.00
540	BED, SINGLE	1	$190.00	$190.00
540	BED, SINGLE	2	$190.00	$380.00
540	BED, SINGLE	1	$190.00	$190.00
540	BED, SINGLE	1	$190.00	$190.00
540	BED, SINGLE	3	$190.00	$570.00
540	BED, SINGLE	2	$190.00	$380.00
540	BED, SINGLE	2	$190.00	$380.00
540	BED, SINGLE	1	$190.00	$190.00
540	BED, SINGLE	2	$190.00	$380.00
540	BED, SINGLE	1	$190.00	$190.00
540	BED, SINGLE	1	$190.00	$190.00
540	BED, SINGLE	1	$190.00	$190.00
540	BED, SINGLE	1	$190.00	$190.00
540	BED, SINGLE	1	$190.00	$190.00
540	BED, SINGLE	1	$190.00	$190.00
540	BED, SINGLE	2	$190.00	$380.00
400	BENCH, 8'	3	$300.00	$900.00
570	BENCH, 8'	2	$300.00	$600.00
560	BENCH, CURL, ADJUSTABLE, PREACHER CURL	1	$245.00	$245.00
210	BENCH, METAL	1	$125.00	$125.00
454	BENCH, METAL	1	$125.00	$125.00
545	BENCH, METAL	1	$125.00	$125.00
3101	BENCH, METAL	1	$125.00	$125.00
451	BENCH, PEW TYPE	12	$250.00	$3,000.00
436	BENCH, PEW TYPE, LARGE	9	$300.00	$2,700.00
437	BENCH, PEW TYPE, LARGE	26	$300.00	$7,800.00
441	BENCH, PEW TYPE, LARGE	6	$300.00	$1,800.00

576	BENCH, PEW TYPE, LARGE	1	$300.00	$300.00
576	BENCH, PEW TYPE, LARGE	4	$300.00	$1,200.00
436	BENCH, PEW TYPE, SMALL	2	$250.00	$500.00
441	BENCH, PEW TYPE, SMALL	6	$250.00	$1,500.00
576	BENCH, PIANO	1	$360.00	$360.00
212	BENCH, WOODEN	1	$50.00	$50.00
451	BENCH, WOODEN	1	$50.00	$50.00
475	BENCH, WOODEN	1	$50.00	$50.00
509	BENCH, WOODEN	1	$50.00	$50.00
510	BENCH, WOODEN	1	$50.00	$50.00
540	BENCH, WOODEN	1	$50.00	$50.00
551	BENCH, WOODEN	2	$50.00	$100.00
570	BENCH, WOODEN	1	$50.00	$50.00
3101	BENCH, WOODEN	1	$50.00	$50.00
400	BENCH, WOODEN CHURCH PEW	4	$200.00	$800.00
503	BENCH, WORK, SHOP TABLE	7	$450.00	$3,150.00
553	BENCH, WORK, SHOP TABLE	1	$450.00	$450.00
541	BICYCLE, EXERCISE	1	$645.00	$645.00
541	BICYCLE, EXERCISE	1	$645.00	$645.00
541	BICYCLE, EXERCISE	1	$645.00	$645.00
560	BICYCLE, EXERCISE	1	$645.00	$645.00
576	BIN, BULK FOOD, COVERED, PLASTIC	4	$55.00	$220.00
215	BINDING MACHINE, MANUAL	1	$480.00	$480.00
440	BINDING MACHINE, MANUAL	2	$480.00	$960.00
495	BINDING MACHINE, MANUAL	1	$480.00	$480.00
509	BINDING MACHINE, MANUAL	1	$480.00	$480.00
560	BINDING MACHINE, MANUAL	1	$480.00	$480.00
576	BINDING MACHINE, MANUAL	1	$480.00	$480.00
492	BINOCULARS	3	$250.00	$750.00
570	BLOOD PRESSURE CUFF	2	$45.00	$90.00
576	BLOOD PRESSURE CUFF	1	$45.00	$45.00
3101	BLOWER, GAS, BACK PACK	1	$440.00	$440.00
3106	BLOWER, GAS, BACK PACK	1	$440.00	$440.00
3107	BLOWER, GAS, BACK PACK	2	$440.00	$880.00
540	BOARDS, CORK, ERASEABLE	5	$85.00	$425.00
560	BOARDS, CORK, ERASEABLE	2	$85.00	$170.00
495	BOAT	1	$21,275.00	$21,275.00
495	BOAT, INFLATABLE	1	$7,953.00	$7,953.00
495	BOAT, INFLATABLE	1	$21,823.93	$21,823.93
440	BODY ARMOR	1	$959.28	$959.28
440	BODY ARMOR	1	$959.28	$959.28
440	BODY ARMOR	1	$959.28	$959.28
440	BODY ARMOR	1	$959.28	$959.28
440	BODY ARMOR	1	$959.28	$959.28
475	BODY ARMOR	1	$982.75	$982.75
475	BODY ARMOR	1	$959.28	$959.28
475	BODY ARMOR	1	$959.28	$959.28
475	BODY ARMOR	1	$959.28	$959.28
475	BODY ARMOR	1	$959.28	$959.28
475	BODY ARMOR	1	$959.28	$959.28
551	BODY ARMOR	1	$760.00	$760.00
551	BODY ARMOR	1	$750.82	$750.82
552	BODY ARMOR	1	$777.50	$777.50
552	BODY ARMOR	1	$750.00	$750.00
553	BODY ARMOR	1	$813.73	$813.73
553	BODY ARMOR	1	$813.73	$813.73
553	BODY ARMOR	1	$813.73	$813.73
553	BODY ARMOR	1	$813.73	$813.73
553	BODY ARMOR	1	$813.73	$813.73
553	BODY ARMOR	1	$813.73	$813.73
553	BODY ARMOR	1	$764.00	$764.00
554	BODY ARMOR	1	$865.00	$865.00
554	BODY ARMOR	1	$865.00	$865.00
554	BODY ARMOR	1	$754.19	$754.19
560	BODY ARMOR	1	$2,967.18	$2,967.18
560	BODY ARMOR	1	$2,967.18	$2,967.18
560	BODY ARMOR	1	$2,967.18	$2,967.18
560	BODY ARMOR	1	$2,967.18	$2,967.18
560	BODY ARMOR	1	$2,967.18	$2,967.18
560	BODY ARMOR	1	$2,967.18	$2,967.18
560	BODY ARMOR	1	$2,967.18	$2,967.18
560	BODY ARMOR	1	$2,967.18	$2,967.18
560	BODY ARMOR	1	$2,967.18	$2,967.18
560	BODY ARMOR	1	$2,967.18	$2,967.18
560	BODY ARMOR	1	$2,967.18	$2,967.18

560	BODY ARMOR	1	$2,967.18	$2,967.18
560	BODY ARMOR	1	$2,967.18	$2,967.18
560	BODY ARMOR	1	$2,967.18	$2,967.18
560	BODY ARMOR	1	$2,967.18	$2,967.18
560	BODY ARMOR	1	$2,967.18	$2,967.18
560	BODY ARMOR	1	$2,967.18	$2,967.18
560	BODY ARMOR	1	$950.18	$950

560	BODY ARMOR	1	$959.28	$959.28
560	BODY ARMOR	1	$930.35	$930.35
560	BODY ARMOR	1	$930.35	$930.35
560	BODY ARMOR	1	$930.35	$930.35
560	BODY ARMOR	1	$837.58	$837.58
560	BODY ARMOR	1	$930.35	$930.35
560	BODY ARMOR	1	$837.58	$837.58
560	BODY ARMOR	1	$837.58	$837.58
560	BODY ARMOR	1	$887.00	$887.00
560	BODY ARMOR	1	$887.00	$887.00
560	BODY ARMOR	1	$887.00	$887.00
560	BODY ARMOR	1	$887.00	$887.00
560	BODY ARMOR	1	$887.00	$887.00
560	BODY ARMOR	1	$887.00	$887.00
560	BODY ARMOR	1	$887.00	$887.00
560	BODY ARMOR	1	$887.00	$887.00
560	BODY ARMOR	1	$887.00	$887.00
560	BODY ARMOR	1	$806.00	$806.00
560	BODY ARMOR	1	$806.00	$806.00
560	BODY ARMOR	1	$887.00	$887

503	BODY CAMERA, POLICE	1	$1,740.54	$1,740.54

210	BOOKCASE, 2-3 SHELVES	1	$105.00	$105.00
210	BOOKCASE, 2-3 SHELVES	1	$105.00	$105.00
210	BOOKCASE, 2-3 SHELVES	1	$105.00	$105.00
210	BOOKCASE, 2-3 SHELVES	1	$105.00	$105.00
211	BOOKCASE, 2-3 SHELVES	1	$105.00	$105.00
211	BOOKCASE, 2-3 SHELVES	1	$105.00	$105.00
211	BOOKCASE, 2-3 SHELVES	1	$105.00	$105.00
213	BOOKCASE, 2-3 SHELVES	3	$105.00	$315.00
215	BOOKCASE, 2-3 SHELVES	3	$105.00	$315.00
341	BOOKCASE, 2-3 SHELVES	1	$105.00	$105.00
341	BOOKCASE, 2-3 SHELVES	1	$105.00	$105.00
341	BOOKCASE, 2-3 SHELVES	1	$105.00	$105.00
400	BOOKCASE, 2-3 SHELVES	1	$105.00	$105.00
402	BOOKCASE, 2-3 SHELVES	1	$105.00	$105.00
402	BOOKCASE, 2-3 SHELVES	1	$105.00	$105.00
403	BOOKCASE, 2-3 SHELVES	1	$105.00	$105.00
404	BOOKCASE, 2-3 SHELVES	1	$105.00	$105.00
404	BOOKCASE, 2-3 SHELVES	1	$105.00	$105.00
405	BOOKCASE, 2-3 SHELVES	1	$105.00	$105.00
405	BOOKCASE, 2-3 SHELVES	1	$105.00	$105.00
405	BOOKCASE, 2-3 SHELVES	1	$105.00	$105.00
426	BOOKCASE, 2-3 SHELVES	1	$105.00	$105.00
428	BOOKCASE, 2-3 SHELVES	1	$105.00	$105.00
429	BOOKCASE, 2-3 SHELVES	1	$105.00	$105.00
435	BOOKCASE, 2-3 SHELVES	1	$105.00	$105.00
436	BOOKCASE, 2-3 SHELVES	1	$105.00	$105.00
437	BOOKCASE, 2-3 SHELVES	1	$105.00	$105.00
438	BOOKCASE, 2-3 SHELVES	1	$105.00	$105.00
440	BOOKCASE, 2-3 SHELVES	1	$105.00	$105.00
440	BOOKCASE, 2-3 SHELVES	1	$105.00	$105.00
440	BOOKCASE, 2-3 SHELVES	1	$105.00	$105.00
440	BOOKCASE, 2-3 SHELVES	1	$105.00	$105.00
440	BOOKCASE, 2-3 SHELVES	1	$105.00	$105.00
441	BOOKCASE, 2-3 SHELVES	1	$105.00	$105.00
450	BOOKCASE, 2-3 SHELVES	2	$105.00	$210.00
450	BOOKCASE, 2-3 SHELVES	26	$105.00	$2,730.00
450	BOOKCASE, 2-3 SHELVES	1	$105.00	$105.00
450	BOOKCASE, 2-3 SHELVES	1	$105.00	$105.00
451	BOOKCASE, 2-3 SHELVES	2	$105.00	$210.00
451	BOOKCASE, 2-3 SHELVES	2	$105.00	$210.00
451	BOOKCASE, 2-3 SHELVES	1	$105.00	$105.00
475	BOOKCASE, 2-3 SHELVES	1	$105.00	$105.00
475	BOOKCASE, 2-3 SHELVES	1	$105.00	$105.00
475	BOOKCASE, 2-3 SHELVES	1	$105.00	$105.00
475	BOOKCASE, 2-3 SHELVES	1	$105.00	$105.00
475	BOOKCASE, 2-3 SHELVES	1	$105.00	$105.00
475	BOOKCASE, 2-3 SHELVES	1	$105.00	$105.00
495	BOOKCASE, 2-3 SHELVES	1	$105.00	$105.00
495	BOOKCASE, 2-3 SHELVES	1	$105.00	$105.00
495	BOOKCASE, 2-3 SHELVES	1	$105.00	$105.00
495	BOOKCASE, 2-3 SHELVES	1	$105.00	$105.00
497	BOOKCASE, 2-3 SHELVES	1	$105.00	$105.00
497	BOOKCASE, 2-3 SHELVES	1	$105.00	$105.00
503	BOOKCASE, 2-3 SHELVES	1	$105.00	$105.00
503	BOOKCASE, 2-3 SHELVES	3	$105.00	$315.00
503	BOOKCASE, 2-3 SHELVES	1	$105.00	$105.00
503	BOOKCASE, 2-3 SHELVES	1	$105.00	$105.00
509	BOOKCASE, 2-3 SHELVES	1	$105.00	$105.00
509	BOOKCASE, 2-3 SHELVES	1	$105.00	$105.00
509	BOOKCASE, 2-3 SHELVES	1	$105.00	$105.00
509	BOOKCASE, 2-3 SHELVES	1	$105.00	$105.00
509	BOOKCASE, 2-3 SHELVES	1	$105.00	$105.00
509	BOOKCASE, 2-3 SHELVES	1	$105.00	$105.00
510	BOOKCASE, 2-3 SHELVES	1	$105.00	$105.00
510	BOOKCASE, 2-3 SHELVES	1	$105.00	$105.00
510	BOOKCASE, 2-3 SHELVES	1	$105.00	$105.00
540	BOOKCASE, 2-3 SHELVES	1	$105.00	$105.00
540	BOOKCASE, 2-3 SHELVES	3	$105.00	$315.00
540	BOOKCASE, 2-3 SHELVES	1	$105.00	$105.00
540	BOOKCASE, 2-3 SHELVES	1	$105.00	$105.00
540	BOOKCASE, 2-3 SHELVES	1	$105.00	$105.00
540	BOOKCASE, 2-3 SHELVES	1	$105.00	$105.00
540	BOOKCASE, 2-3 SHELVES	1	$105.00	$105.00
540	BOOKCASE, 2-3 SHELVES	1	$105.00	$105.00
541	BOOKCASE, 2-3 SHELVES	1	$105.00	$105.00
545	BOOKCASE, 2-3 SHELVES	1	$105.00	$105.00

545	BOOKCASE, 2-3 SHELVES	1	$105.00	$105.00
545	BOOKCASE, 2-3 SHELVES	1	$105.00	$105.00
545	BOOKCASE, 2-3 SHELVES	1	$105.00	$105.00
551	BOOKCASE, 2-3 SHELVES	1	$105.00	$105.00
551	BOOKCASE, 2-3 SHELVES	1	$105.00	$105.00
551	BOOKCASE, 2-3 SHELVES	1	$105.00	$105.00
551	BOOKCASE, 2-3 SHELVES	1	$105.00	$105.00
552	BOOKCASE, 2-3 SHELVES	2	$105.00	$210.00
554	BOOKCASE, 2-3 SHELVES	1	$105.00	$105.00
554	BOOKCASE, 2-3 SHELVES	1	$105.00	$105.00
554	BOOKCASE, 2-3 SHELVES	1	$105.00	$105.00
554	BOOKCASE, 2-3 SHELVES	1	$105.00	$105.00
554	BOOKCASE, 2-3 SHELVES	1	$105.00	$105.00
554	BOOKCASE, 2-3 SHELVES	1	$105.00	$105.00
560	BOOKCASE, 2-3 SHELVES	1	$105.00	$105.00
560	BOOKCASE, 2-3 SHELVES	2	$105.00	$210.00
560	BOOKCASE, 2-3 SHELVES	3	$105.00	$315.00
560	BOOKCASE, 2-3 SHELVES	1	$105.00	$105.00
560	BOOKCASE, 2-3 SHELVES	1	$105.00	$105.00
560	BOOKCASE, 2-3 SHELVES	1	$105.00	$105.00
560	BOOKCASE, 2-3 SHELVES	2	$105.00	$210.00
560	BOOKCASE, 2-3 SHELVES	2	$105.00	$210.00
560	BOOKCASE, 2-3 SHELVES	1	$105.00	$105.00
560	BOOKCASE, 2-3 SHELVES	1	$105.00	$105.00
560	BOOKCASE, 2-3 SHELVES	1	$105.00	$105.00
560	BOOKCASE, 2-3 SHELVES	2	$105.00	$210.00
560	BOOKCASE, 2-3 SHELVES	1	$105.00	$105.00
560	BOOKCASE, 2-3 SHELVES	1	$105.00	$105.00
560	BOOKCASE, 2-3 SHELVES	1	$105.00	$105.00
560	BOOKCASE, 2-3 SHELVES	1	$105.00	$105.00
560	BOOKCASE, 2-3 SHELVES	1	$105.00	$105.00
560	BOOKCASE, 2-3 SHELVES	2	$105.00	$210.00
560	BOOKCASE, 2-3 SHELVES	1	$105.00	$105.00
560	BOOKCASE, 2-3 SHELVES	2	$105.00	$210.00
560	BOOKCASE, 2-3 SHELVES	1	$105.00	$105.00
560	BOOKCASE, 2-3 SHELVES	1	$105.00	$105.00
560	BOOKCASE, 2-3 SHELVES	1	$105.00	$105.00
560	BOOKCASE, 2-3 SHELVES	1	$105.00	$105.00
560	BOOKCASE, 2-3 SHELVES	1	$105.00	$105.00
560	BOOKCASE, 2-3 SHELVES	2	$105.00	$210.00
560	BOOKCASE, 2-3 SHELVES	1	$105.00	$105.00
560	BOOKCASE, 2-3 SHELVES	1	$105.00	$105.00
560	BOOKCASE, 2-3 SHELVES	1	$105.00	$105.00
560	BOOKCASE, 2-3 SHELVES	1	$105.00	$105.00
560	BOOKCASE, 2-3 SHELVES	1	$105.00	$105.00
560	BOOKCASE, 2-3 SHELVES	1	$105.00	$105.00
560	BOOKCASE, 2-3 SHELVES	2	$105.00	$210.00
560	BOOKCASE, 2-3 SHELVES	1	$105.00	$105.00
560	BOOKCASE, 2-3 SHELVES	1	$105.00	$105.00
560	BOOKCASE, 2-3 SHELVES	1	$105.00	$105.00
560	BOOKCASE, 2-3 SHELVES	2	$105.00	$210.00
560	BOOKCASE, 2-3 SHELVES	3	$105.00	$315.00
560	BOOKCASE, 2-3 SHELVES	2	$105.00	$210.00
560	BOOKCASE, 2-3 SHELVES	3	$105.00	$315.00
560	BOOKCASE, 2-3 SHELVES	1	$105.00	$105.00
570	BOOKCASE, 2-3 SHELVES	1	$105.00	$105.00
570	BOOKCASE, 2-3 SHELVES	1	$105.00	$105.00
570	BOOKCASE, 2-3 SHELVES	1	$105.00	$105.00
570	BOOKCASE, 2-3 SHELVES	1	$105.00	$105.00
570	BOOKCASE, 2-3 SHELVES	1	$105.00	$105.00
570	BOOKCASE, 2-3 SHELVES	1	$105.00	$105.00
570	BOOKCASE, 2-3 SHELVES	2	$105.00	$210.00
570	BOOKCASE, 2-3 SHELVES	1	$105.00	$105.00
572	BOOKCASE, 2-3 SHELVES	1	$105.00	$105.00
576	BOOKCASE, 2-3 SHELVES	3	$105.00	$315.00
576	BOOKCASE, 2-3 SHELVES	4	$105.00	$420.00
576	BOOKCASE, 2-3 SHELVES	1	$105.00	$105.00
576	BOOKCASE, 2-3 SHELVES	5	$105.00	$525.00
576	BOOKCASE, 2-3 SHELVES	1	$105.00	$105.00
576	BOOKCASE, 2-3 SHELVES	2	$105.00	$210.00
576	BOOKCASE, 2-3 SHELVES	1	$105.00	$105.00
576	BOOKCASE, 2-3 SHELVES	1	$105.00	$105.00
576	BOOKCASE, 2-3 SHELVES	1	$105.00	$105.00
576	BOOKCASE, 2-3 SHELVES	1	$105.00	$105.00
576	BOOKCASE, 2-3 SHELVES	1	$105.00	$105.00

576	BOOKCASE, 2-3 SHELVES	1	$105.00	$105.00
576	BOOKCASE, 2-3 SHELVES	1	$105.00	$105.00
576	BOOKCASE, 2-3 SHELVES	1	$105.00	$105.00
576	BOOKCASE, 2-3 SHELVES	1	$105.00	$105.00
576	BOOKCASE, 2-3 SHELVES	1	$105.00	$105.00
576	BOOKCASE, 2-3 SHELVES	1	$105.00	$105.00
576	BOOKCASE, 2-3 SHELVES	1	$105.00	$105.00
576	BOOKCASE, 2-3 SHELVES	1	$105.00	$105.00
576	BOOKCASE, 2-3 SHELVES	1	$105.00	$105.00
576	BOOKCASE, 2-3 SHELVES	2	$105.00	$210.00
576	BOOKCASE, 2-3 SHELVES	3	$105.00	$315.00
576	BOOKCASE, 2-3 SHELVES	1	$105.00	$105.00
576	BOOKCASE, 2-3 SHELVES	1	$105.00	$105.00
576	BOOKCASE, 2-3 SHELVES	3	$105.00	$315.00
576	BOOKCASE, 2-3 SHELVES	1	$105.00	$105.00
576	BOOKCASE, 2-3 SHELVES	1	$105.00	$105.00
576	BOOKCASE, 2-3 SHELVES	1	$105.00	$105.00
576	BOOKCASE, 2-3 SHELVES	1	$105.00	$105.00
581	BOOKCASE, 2-3 SHELVES	1	$105.00	$105.00
581	BOOKCASE, 2-3 SHELVES	1	$105.00	$105.00
583	BOOKCASE, 2-3 SHELVES	3	$105.00	$315.00
630	BOOKCASE, 2-3 SHELVES	1	$105.00	$105.00
630	BOOKCASE, 2-3 SHELVES	1	$105.00	$105.00
630	BOOKCASE, 2-3 SHELVES	1	$105.00	$105.00
630	BOOKCASE, 2-3 SHELVES	1	$105.00	$105.00
3101	BOOKCASE, 2-3 SHELVES	2	$105.00	$210.00
3101	BOOKCASE, 2-3 SHELVES	10	$105.00	$1,050.00
3101	BOOKCASE, 2-3 SHELVES	6	$105.00	$630.00
210	BOOKCASE, 4-5 SHELVES	1	$175.00	$175.00
210	BOOKCASE, 4-5 SHELVES	2	$175.00	$350.00
210	BOOKCASE, 4-5 SHELVES	1	$175.00	$175.00
210	BOOKCASE, 4-5 SHELVES	1	$175.00	$175.00
210	BOOKCASE, 4-5 SHELVES	1	$175.00	$175.00
210	BOOKCASE, 4-5 SHELVES	2	$175.00	$350.00
210	BOOKCASE, 4-5 SHELVES	1	$175.00	$175.00
210	BOOKCASE, 4-5 SHELVES	2	$175.00	$350.00
210	BOOKCASE, 4-5 SHELVES	1	$175.00	$175.00
210	BOOKCASE, 4-5 SHELVES	1	$175.00	$175.00
210	BOOKCASE, 4-5 SHELVES	3	$175.00	$525.00
210	BOOKCASE, 4-5 SHELVES	1	$175.00	$175.00
210	BOOKCASE, 4-5 SHELVES	1	$175.00	$175.00
210	BOOKCASE, 4-5 SHELVES	1	$175.00	$175.00
210	BOOKCASE, 4-5 SHELVES	2	$175.00	$350.00
213	BOOKCASE, 4-5 SHELVES	1	$175.00	$175.00
213	BOOKCASE, 4-5 SHELVES	1	$175.00	$175.00
214	BOOKCASE, 4-5 SHELVES	2	$175.00	$350.00
214	BOOKCASE, 4-5 SHELVES	1	$175.00	$175.00
214	BOOKCASE, 4-5 SHELVES	1	$175.00	$175.00
215	BOOKCASE, 4-5 SHELVES	1	$175.00	$175.00
215	BOOKCASE, 4-5 SHELVES	3	$175.00	$525.00
341	BOOKCASE, 4-5 SHELVES	1	$175.00	$175.00
341	BOOKCASE, 4-5 SHELVES	1	$175.00	$175.00
341	BOOKCASE, 4-5 SHELVES	1	$175.00	$175.00
400	BOOKCASE, 4-5 SHELVES	1	$175.00	$175.00
400	BOOKCASE, 4-5 SHELVES	1	$175.00	$175.00
400	BOOKCASE, 4-5 SHELVES	1	$175.00	$175.00
400	BOOKCASE, 4-5 SHELVES	1	$175.00	$175.00
400	BOOKCASE, 4-5 SHELVES	1	$175.00	$175.00
402	BOOKCASE, 4-5 SHELVES	1	$175.00	$175.00
402	BOOKCASE, 4-5 SHELVES	1	$175.00	$175.00
402	BOOKCASE, 4-5 SHELVES	1	$175.00	$175.00
403	BOOKCASE, 4-5 SHELVES	1	$175.00	$175.00
405	BOOKCASE, 4-5 SHELVES	1	$175.00	$175.00
405	BOOKCASE, 4-5 SHELVES	1	$175.00	$175.00
425	BOOKCASE, 4-5 SHELVES	1	$175.00	$175.00
427	BOOKCASE, 4-5 SHELVES	2	$175.00	$350.00
428	BOOKCASE, 4-5 SHELVES	1	$175.00	$175.00
429	BOOKCASE, 4-5 SHELVES	1	$175.00	$175.00
429	BOOKCASE, 4-5 SHELVES	3	$175.00	$525.00
437	BOOKCASE, 4-5 SHELVES	1	$175.00	$175.00
437	BOOKCASE, 4-5 SHELVES	1	$175.00	$175.00
438	BOOKCASE, 4-5 SHELVES	1	$175.00	$175.00
440	BOOKCASE, 4-5 SHELVES	1	$175.00	$175.00
440	BOOKCASE, 4-5 SHELVES	1	$175.00	$175.00
440	BOOKCASE, 4-5 SHELVES	1	$175.00	$175.00
440	BOOKCASE, 4-5 SHELVES	1	$175.00	$175.00

440	BOOKCASE, 4-5 SHELVES	1	$175.00	$175.00
440	BOOKCASE, 4-5 SHELVES	1	$175.00	$175.00
440	BOOKCASE, 4-5 SHELVES	1	$175.00	$175.00
440	BOOKCASE, 4-5 SHELVES	1	$175.00	$175.00
440	BOOKCASE, 4-5 SHELVES	1	$175.00	$175.00
440	BOOKCASE, 4-5 SHELVES	1	$175.00	$175.00
440	BOOKCASE, 4-5 SHELVES	1	$175.00	$175.00
440	BOOKCASE, 4-5 SHELVES	1	$175.00	$175.00
440	BOOKCASE, 4-5 SHELVES	1	$175.00	$175.00
440	BOOKCASE, 4-5 SHELVES	1	$175.00	$175.00
441	BOOKCASE, 4-5 SHELVES	3	$175.00	$525.00
450	BOOKCASE, 4-5 SHELVES	10	$175.00	$1,750.00
451	BOOKCASE, 4-5 SHELVES	7	$175.00	$1,225.00
454	BOOKCASE, 4-5 SHELVES	2	$175.00	$350.00
454	BOOKCASE, 4-5 SHELVES	1	$175.00	$175.00
454	BOOKCASE, 4-5 SHELVES	1	$175.00	$175.00
454	BOOKCASE, 4-5 SHELVES	2	$175.00	$350.00
454	BOOKCASE, 4-5 SHELVES	1	$175.00	$175.00
454	BOOKCASE, 4-5 SHELVES	1	$175.00	$175.00
475	BOOKCASE, 4-5 SHELVES	1	$175.00	$175.00
475	BOOKCASE, 4-5 SHELVES	1	$175.00	$175.00
475	BOOKCASE, 4-5 SHELVES	1	$175.00	$175.00
475	BOOKCASE, 4-5 SHELVES	1	$175.00	$175.00
475	BOOKCASE, 4-5 SHELVES	1	$175.00	$175.00
475	BOOKCASE, 4-5 SHELVES	1	$175.00	$175.00
475	BOOKCASE, 4-5 SHELVES	1	$175.00	$175.00
475	BOOKCASE, 4-5 SHELVES	2	$175.00	$350.00
475	BOOKCASE, 4-5 SHELVES	2	$175.00	$350.00
475	BOOKCASE, 4-5 SHELVES	1	$175.00	$175.00
492	BOOKCASE, 4-5 SHELVES	1	$175.00	$175.00
492	BOOKCASE, 4-5 SHELVES	1	$175.00	$175.00
492	BOOKCASE, 4-5 SHELVES	1	$175.00	$175.00
492	BOOKCASE, 4-5 SHELVES	1	$175.00	$175.00
494	BOOKCASE, 4-5 SHELVES	1	$175.00	$175.00
494	BOOKCASE, 4-5 SHELVES	1	$175.00	$175.00
494	BOOKCASE, 4-5 SHELVES	1	$175.00	$175.00
494	BOOKCASE, 4-5 SHELVES	2	$175.00	$350.00
494	BOOKCASE, 4-5 SHELVES	2	$175.00	$350.00
495	BOOKCASE, 4-5 SHELVES	1	$175.00	$175.00
495	BOOKCASE, 4-5 SHELVES	1	$175.00	$175.00
495	BOOKCASE, 4-5 SHELVES	1	$175.00	$175.00
495	BOOKCASE, 4-5 SHELVES	1	$175.00	$175.00
495	BOOKCASE, 4-5 SHELVES	1	$175.00	$175.00
495	BOOKCASE, 4-5 SHELVES	1	$175.00	$175.00
495	BOOKCASE, 4-5 SHELVES	1	$175.00	$175.00
495	BOOKCASE, 4-5 SHELVES	2	$175.00	$350.00
495	BOOKCASE, 4-5 SHELVES	1	$175.00	$175.00
495	BOOKCASE, 4-5 SHELVES	1	$175.00	$175.00
495	BOOKCASE, 4-5 SHELVES	1	$175.00	$175.00
497	BOOKCASE, 4-5 SHELVES	4	$175.00	$700.00
497	BOOKCASE, 4-5 SHELVES	1	$175.00	$175.00
499	BOOKCASE, 4-5 SHELVES	1	$175.00	$175.00
499	BOOKCASE, 4-5 SHELVES	1	$175.00	$175.00
499	BOOKCASE, 4-5 SHELVES	1	$175.00	$175.00
499	BOOKCASE, 4-5 SHELVES	1	$175.00	$175.00
499	BOOKCASE, 4-5 SHELVES	1	$175.00	$175.00
499	BOOKCASE, 4-5 SHELVES	2	$175.00	$350.00
499	BOOKCASE, 4-5 SHELVES	1	$175.00	$175.00
499	BOOKCASE, 4-5 SHELVES	1	$175.00	$175.00
499	BOOKCASE, 4-5 SHELVES	1	$175.00	$175.00
499	BOOKCASE, 4-5 SHELVES	1	$175.00	$175.00
499	BOOKCASE, 4-5 SHELVES	1	$175.00	$175.00
503	BOOKCASE, 4-5 SHELVES	1	$175.00	$175.00
503	BOOKCASE, 4-5 SHELVES	1	$175.00	$175.00
503	BOOKCASE, 4-5 SHELVES	1	$175.00	$175.00
503	BOOKCASE, 4-5 SHELVES	1	$175.00	$175.00
503	BOOKCASE, 4-5 SHELVES	1	$175.00	$175.00
503	BOOKCASE, 4-5 SHELVES	1	$175.00	$175.00
503	BOOKCASE, 4-5 SHELVES	1	$175.00	$175.00
503	BOOKCASE, 4-5 SHELVES	1	$175.00	$175.00
503	BOOKCASE, 4-5 SHELVES	1	$175.00	$175.00
509	BOOKCASE, 4-5 SHELVES	7	$175.00	$1,225.00
509	BOOKCASE, 4-5 SHELVES	1	$175.00	$175.00
509	BOOKCASE, 4-5 SHELVES	1	$175.00	$175.00
509	BOOKCASE, 4-5 SHELVES	1	$175.00	$175.00

509	BOOKCASE, 4-5 SHELVES	1	$175.00	$175.00
509	BOOKCASE, 4-5 SHELVES	1	$175.00	$175.00
509	BOOKCASE, 4-5 SHELVES	1	$175.00	$175.00
509	BOOKCASE, 4-5 SHELVES	1	$175.00	$175.00
509	BOOKCASE, 4-5 SHELVES	2	$175.00	$350.00
509	BOOKCASE, 4-5 SHELVES	1	$175.00	$175.00
509	BOOKCASE, 4-5 SHELVES	1	$175.00	$175.00
509	BOOKCASE, 4-5 SHELVES	1	$175.00	$175.00
509	BOOKCASE, 4-5 SHELVES	1	$175.00	$175.00
509	BOOKCASE, 4-5 SHELVES	1	$175.00	$175.00
510	BOOKCASE, 4-5 SHELVES	1	$175.00	$175.00
510	BOOKCASE, 4-5 SHELVES	1	$175.00	$175.00
510	BOOKCASE, 4-5 SHELVES	1	$175.00	$175.00
510	BOOKCASE, 4-5 SHELVES	1	$175.00	$175.00
510	BOOKCASE, 4-5 SHELVES	1	$175.00	$175.00
510	BOOKCASE, 4-5 SHELVES	2	$175.00	$350.00
510	BOOKCASE, 4-5 SHELVES	2	$175.00	$350.00
540	BOOKCASE, 4-5 SHELVES	2	$175.00	$350.00
540	BOOKCASE, 4-5 SHELVES	2	$175.00	$350.00
540	BOOKCASE, 4-5 SHELVES	1	$175.00	$175.00
540	BOOKCASE, 4-5 SHELVES	1	$175.00	$175.00
540	BOOKCASE, 4-5 SHELVES	1	$175.00	$175.00
540	BOOKCASE, 4-5 SHELVES	1	$175.00	$175.00
540	BOOKCASE, 4-5 SHELVES	1	$175.00	$175.00
540	BOOKCASE, 4-5 SHELVES	1	$175.00	$175.00
540	BOOKCASE, 4-5 SHELVES	2	$175.00	$350.00
540	BOOKCASE, 4-5 SHELVES	1	$175.00	$175.00
540	BOOKCASE, 4-5 SHELVES	1	$175.00	$175.00
540	BOOKCASE, 4-5 SHELVES	1	$175.00	$175.00
540	BOOKCASE, 4-5 SHELVES	2	$175.00	$350.00
540	BOOKCASE, 4-5 SHELVES	2	$175.00	$350.00
541	BOOKCASE, 4-5 SHELVES	2	$175.00	$350.00
541	BOOKCASE, 4-5 SHELVES	1	$175.00	$175.00
541	BOOKCASE, 4-5 SHELVES	1	$175.00	$175.00
542	BOOKCASE, 4-5 SHELVES	2	$175.00	$350.00
542	BOOKCASE, 4-5 SHELVES	2	$175.00	$350.00
542	BOOKCASE, 4-5 SHELVES	3	$175.00	$525.00
542	BOOKCASE, 4-5 SHELVES	2	$175.00	$350.00
545	BOOKCASE, 4-5 SHELVES	1	$175.00	$175.00
545	BOOKCASE, 4-5 SHELVES	1	$175.00	$175.00
545	BOOKCASE, 4-5 SHELVES	1	$175.00	$175.00
552	BOOKCASE, 4-5 SHELVES	1	$175.00	$175.00
552	BOOKCASE, 4-5 SHELVES	1	$175.00	$175.00
552	BOOKCASE, 4-5 SHELVES	3	$175.00	$525.00
552	BOOKCASE, 4-5 SHELVES	1	$175.00	$175.00
553	BOOKCASE, 4-5 SHELVES	3	$175.00	$525.00
553	BOOKCASE, 4-5 SHELVES	1	$175.00	$175.00
553	BOOKCASE, 4-5 SHELVES	1	$175.00	$175.00
553	BOOKCASE, 4-5 SHELVES	1	$175.00	$175.00
553	BOOKCASE, 4-5 SHELVES	1	$175.00	$175.00
554	BOOKCASE, 4-5 SHELVES	1	$175.00	$175.00
560	BOOKCASE, 4-5 SHELVES	1	$175.00	$175.00
560	BOOKCASE, 4-5 SHELVES	1	$175.00	$175.00
560	BOOKCASE, 4-5 SHELVES	2	$175.00	$350.00
560	BOOKCASE, 4-5 SHELVES	1	$175.00	$175.00
560	BOOKCASE, 4-5 SHELVES	1	$175.00	$175.00
560	BOOKCASE, 4-5 SHELVES	1	$175.00	$175.00
560	BOOKCASE, 4-5 SHELVES	1	$175.00	$175.00
560	BOOKCASE, 4-5 SHELVES	1	$175.00	$175.00
560	BOOKCASE, 4-5 SHELVES	1	$175.00	$175.00
560	BOOKCASE, 4-5 SHELVES	1	$175.00	$175.00
560	BOOKCASE, 4-5 SHELVES	1	$175.00	$175.00
560	BOOKCASE, 4-5 SHELVES	1	$175.00	$175.00
560	BOOKCASE, 4-5 SHELVES	1	$175.00	$175.00
560	BOOKCASE, 4-5 SHELVES	1	$175.00	$175.00
560	BOOKCASE, 4-5 SHELVES	1	$175.00	$175.00
560	BOOKCASE, 4-5 SHELVES	1	$175.00	$175.00
560	BOOKCASE, 4-5 SHELVES	1	$175.00	$175.00
560	BOOKCASE, 4-5 SHELVES	1	$175.00	$175.00
560	BOOKCASE, 4-5 SHELVES	1	$175.00	$175.00
560	BOOKCASE, 4-5 SHELVES	2	$175.00	$350.00
560	BOOKCASE, 4-5 SHELVES	1	$175.00	$175.00
560	BOOKCASE, 4-5 SHELVES	1	$175.00	$175.00
560	BOOKCASE, 4-5 SHELVES	1	$175.00	$175.00
560	BOOKCASE, 4-5 SHELVES	2	$175.00	$350.00
560	BOOKCASE, 4-5 SHELVES	2	$175.00	$350.00
560	BOOKCASE, 4-5 SHELVES	1	$175.00	$175.00

560	BOOKCASE, 4-5 SHELVES	1	$175.00	$175.00
560	BOOKCASE, 4-5 SHELVES	1	$175.00	$175.00
560	BOOKCASE, 4-5 SHELVES	1	$175.00	$175.00
560	BOOKCASE, 4-5 SHELVES	1	$175.00	$175.00
560	BOOKCASE, 4-5 SHELVES	1	$175.00	$175.00
560	BOOKCASE, 4-5 SHELVES	1	$175.00	$175.00
560	BOOKCASE, 4-5 SHELVES	2	$175.00	$350.00
560	BOOKCASE, 4-5 SHELVES	1	$175.00	$175.00
570	BOOKCASE, 4-5 SHELVES	1	$175.00	$175.00
570	BOOKCASE, 4-5 SHELVES	1	$175.00	$175.00
570	BOOKCASE, 4-5 SHELVES	1	$175.00	$175.00
570	BOOKCASE, 4-5 SHELVES	1	$175.00	$175.00
570	BOOKCASE, 4-5 SHELVES	2	$175.00	$350.00
570	BOOKCASE, 4-5 SHELVES	1	$175.00	$175.00
570	BOOKCASE, 4-5 SHELVES	1	$175.00	$175.00
570	BOOKCASE, 4-5 SHELVES	1	$175.00	$175.00
570	BOOKCASE, 4-5 SHELVES	1	$175.00	$175.00
570	BOOKCASE, 4-5 SHELVES	1	$175.00	$175.00
570	BOOKCASE, 4-5 SHELVES	1	$175.00	$175.00
570	BOOKCASE, 4-5 SHELVES	3	$175.00	$525.00
570	BOOKCASE, 4-5 SHELVES	1	$175.00	$175.00
570	BOOKCASE, 4-5 SHELVES	1	$175.00	$175.00
570	BOOKCASE, 4-5 SHELVES	1	$175.00	$175.00
570	BOOKCASE, 4-5 SHELVES	1	$175.00	$175.00
572	BOOKCASE, 4-5 SHELVES	1	$175.00	$175.00
572	BOOKCASE, 4-5 SHELVES	1	$175.00	$175.00
572	BOOKCASE, 4-5 SHELVES	1	$175.00	$175.00
572	BOOKCASE, 4-5 SHELVES	1	$175.00	$175.00
572	BOOKCASE, 4-5 SHELVES	1	$175.00	$175.00
576	BOOKCASE, 4-5 SHELVES	2	$175.00	$350.00
576	BOOKCASE, 4-5 SHELVES	1	$175.00	$175.00
576	BOOKCASE, 4-5 SHELVES	1	$175.00	$175.00
576	BOOKCASE, 4-5 SHELVES	1	$175.00	$175.00
576	BOOKCASE, 4-5 SHELVES	1	$175.00	$175.00
576	BOOKCASE, 4-5 SHELVES	2	$175.00	$350.00
576	BOOKCASE, 4-5 SHELVES	13	$175.00	$2,275.00
576	BOOKCASE, 4-5 SHELVES	2	$175.00	$350.00
576	BOOKCASE, 4-5 SHELVES	2	$175.00	$350.00
576	BOOKCASE, 4-5 SHELVES	9	$175.00	$1,575.00
576	BOOKCASE, 4-5 SHELVES	3	$175.00	$525.00
576	BOOKCASE, 4-5 SHELVES	1	$175.00	$175.00
576	BOOKCASE, 4-5 SHELVES	1	$175.00	$175.00
576	BOOKCASE, 4-5 SHELVES	1	$175.00	$175.00
576	BOOKCASE, 4-5 SHELVES	1	$175.00	$175.00
576	BOOKCASE, 4-5 SHELVES	1	$175.00	$175.00
576	BOOKCASE, 4-5 SHELVES	2	$175.00	$350.00
576	BOOKCASE, 4-5 SHELVES	1	$175.00	$175

576	BOOKCASE, 4-5 SHELVES	2	$175.00	$350.00
576	BOOKCASE, 4-5 SHELVES	1	$175.00	$175.00
576	BOOKCASE, 4-5 SHELVES	1	$175.00	$175.00
576	BOOKCASE, 4-5 SHELVES	1	$175.00	$175.00
576	BOOKCASE, 4-5 SHELVES	2	$175.00	$350.00
576	BOOKCASE, 4-5 SHELVES	1	$175.00	$175.00
576	BOOKCASE, 4-5 SHELVES	1	$175.00	$175.00
576	BOOKCASE, 4-5 SHELVES	1	$175.00	$175.00
576	BOOKCASE, 4-5 SHELVES	1	$175.00	$175.00
576	BOOKCASE, 4-5 SHELVES	1	$175.00	$175.00
576	BOOKCASE, 4-5 SHELVES	1	$175.00	$175.00
576	BOOKCASE, 4-5 SHELVES	3	$175.00	$525.00
576	BOOKCASE, 4-5 SHELVES	1	$175.00	$175.00
576	BOOKCASE, 4-5 SHELVES	1	$175.00	$175.00
576	BOOKCASE, 4-5 SHELVES	1	$175.00	$175.00
576	BOOKCASE, 4-5 SHELVES	2	$175.00	$350.00
576	BOOKCASE, 4-5 SHELVES	2	$175.00	$350.00
576	BOOKCASE, 4-5 SHELVES	2	$175.00	$350.00
576	BOOKCASE, 4-5 SHELVES	3	$175.00	$525.00
576	BOOKCASE, 4-5 SHELVES	3	$175.00	$525.00
576	BOOKCASE, 4-5 SHELVES	1	$175.00	$175.00
581	BOOKCASE, 4-5 SHELVES	1	$175.00	$175.00
581	BOOKCASE, 4-5 SHELVES	1	$175.00	$175.00
581	BOOKCASE, 4-5 SHELVES	2	$175.00	$350.00
581	BOOKCASE, 4-5 SHELVES	1	$175.00	$175.00
583	BOOKCASE, 4-5 SHELVES	1	$175.00	$175.00
583	BOOKCASE, 4-5 SHELVES	2	$175.00	$350.00
583	BOOKCASE, 4-5 SHELVES	1	$175.00	$175.00
587	BOOKCASE, 4-5 SHELVES	1	$175.00	$175.00
587	BOOKCASE, 4-5 SHELVES	3	$175.00	$525.00
587	BOOKCASE, 4-5 SHELVES	3	$175.00	$525.00
591	BOOKCASE, 4-5 SHELVES	1	$175.00	$175.00
591	BOOKCASE, 4-5 SHELVES	1	$175.00	$175.00
591	BOOKCASE, 4-5 SHELVES	1	$175.00	$175.00
630	BOOKCASE, 4-5 SHELVES	1	$175.00	$175.00
630	BOOKCASE, 4-5 SHELVES	1	$175.00	$175.00
630	BOOKCASE, 4-5 SHELVES	1	$175.00	$175.00
630	BOOKCASE, 4-5 SHELVES	5	$175.00	$875.00
630	BOOKCASE, 4-5 SHELVES	2	$175.00	$350.00
630	BOOKCASE, 4-5 SHELVES	1	$175.00	$175.00
661	BOOKCASE, 4-5 SHELVES	1	$175.00	$175.00
882	BOOKCASE, 4-5 SHELVES	2	$175.00	$350.00
882	BOOKCASE, 4-5 SHELVES	1	$175.00	$175.00
3101	BOOKCASE, 4-5 SHELVES	2	$175.00	$350.00
3106	BOOKCASE, 4-5 SHELVES	1	$175.00	$175.00
3106	BOOKCASE, 4-5 SHELVES	1	$175.00	$175.00
3106	BOOKCASE, 4-5 SHELVES	1	$175.00	$175.00
3107	BOOKCASE, 4-5 SHELVES	1	$175.00	$175.00
210	BOOKCASE, 6 OR MORE SHELVES	1	$265.00	$265.00
210	BOOKCASE, 6 OR MORE SHELVES	1	$265.00	$265.00
210	BOOKCASE, 6 OR MORE SHELVES	1	$265.00	$265.00
210	BOOKCASE, 6 OR MORE SHELVES	1	$265.00	$265.00
210	BOOKCASE, 6 OR MORE SHELVES	1	$265.00	$265.00
210	BOOKCASE, 6 OR MORE SHELVES	2	$265.00	$530.00
212	BOOKCASE, 6 OR MORE SHELVES	1	$265.00	$265.00
214	BOOKCASE, 6 OR MORE SHELVES	1	$265.00	$265.00
215	BOOKCASE, 6 OR MORE SHELVES	2	$265.00	$530.00
215	BOOKCASE, 6 OR MORE SHELVES	1	$265.00	$265.00
215	BOOKCASE, 6 OR MORE SHELVES	1	$265.00	$265.00
400	BOOKCASE, 6 OR MORE SHELVES	3	$265.00	$795.00
400	BOOKCASE, 6 OR MORE SHELVES	3	$265.00	$795.00
403	BOOKCASE, 6 OR MORE SHELVES	1	$265.00	$265.00
404	BOOKCASE, 6 OR MORE SHELVES	16	$265.00	$4,240.00
428	BOOKCASE, 6 OR MORE SHELVES	3	$265.00	$795.00
436	BOOKCASE, 6 OR MORE SHELVES	1	$265.00	$265.00
437	BOOKCASE, 6 OR MORE SHELVES	2	$265.00	$530.00
438	BOOKCASE, 6 OR MORE SHELVES	1	$265.00	$265.00
440	BOOKCASE, 6 OR MORE SHELVES	6	$265.00	$1,590.00
450	BOOKCASE, 6 OR MORE SHELVES	1	$265.00	$265.00
450	BOOKCASE, 6 OR MORE SHELVES	6	$265.00	$1,590.00
450	BOOKCASE, 6 OR MORE SHELVES	2	$265.00	$530.00
451	BOOKCASE, 6 OR MORE SHELVES	6	$265.00	$1,590.00
452	BOOKCASE, 6 OR MORE SHELVES	1	$265.00	$265.00
454	BOOKCASE, 6 OR MORE SHELVES	1	$265.00	$265.00
475	BOOKCASE, 6 OR MORE SHELVES	6	$265.00	$1,590.00
475	BOOKCASE, 6 OR MORE SHELVES	4	$265.00	$1,060.00

475	BOOKCASE, 6 OR MORE SHELVES	4	$265.00	$1,060.00
475	BOOKCASE, 6 OR MORE SHELVES	1	$265.00	$265.00
475	BOOKCASE, 6 OR MORE SHELVES	6	$265.00	$1,590.00
503	BOOKCASE, 6 OR MORE SHELVES	1	$265.00	$265.00
503	BOOKCASE, 6 OR MORE SHELVES	1	$265.00	$265.00
540	BOOKCASE, 6 OR MORE SHELVES	1	$265.00	$265.00
540	BOOKCASE, 6 OR MORE SHELVES	1	$265.00	$265.00
540	BOOKCASE, 6 OR MORE SHELVES	1	$265.00	$265.00
551	BOOKCASE, 6 OR MORE SHELVES	1	$265.00	$265.00
552	BOOKCASE, 6 OR MORE SHELVES	1	$265.00	$265.00
560	BOOKCASE, 6 OR MORE SHELVES	1	$265.00	$265.00
570	BOOKCASE, 6 OR MORE SHELVES	1	$265.00	$265.00
570	BOOKCASE, 6 OR MORE SHELVES	2	$265.00	$530.00
570	BOOKCASE, 6 OR MORE SHELVES	1	$265.00	$265.00
572	BOOKCASE, 6 OR MORE SHELVES	2	$265.00	$530.00
572	BOOKCASE, 6 OR MORE SHELVES	1	$265.00	$265.00
572	BOOKCASE, 6 OR MORE SHELVES	1	$265.00	$265.00
576	BOOKCASE, 6 OR MORE SHELVES	1	$265.00	$265.00
576	BOOKCASE, 6 OR MORE SHELVES	2	$265.00	$530.00
576	BOOKCASE, 6 OR MORE SHELVES	2	$265.00	$530.00
576	BOOKCASE, 6 OR MORE SHELVES	1	$265.00	$265.00
576	BOOKCASE, 6 OR MORE SHELVES	1	$265.00	$265.00
576	BOOKCASE, 6 OR MORE SHELVES	2	$265.00	$530.00
576	BOOKCASE, 6 OR MORE SHELVES	2	$265.00	$530.00
576	BOOKCASE, 6 OR MORE SHELVES	1	$265.00	$265.00
581	BOOKCASE, 6 OR MORE SHELVES	1	$265.00	$265.00
661	BOOKCASE, 6 OR MORE SHELVES	1	$265.00	$265.00
3103	BOOKCASE, 6 OR MORE SHELVES	1	$265.00	$265.00
211	BOOKCASE, BARRISTER	2	$350.00	$700.00
211	BOOKCASE, BARRISTER	1	$350.00	$350.00
560	BOOKCASE, BARRISTER	1	$350.00	$350.00
591	BOOKCASE, BARRISTER	1	$350.00	$350.00
403	BOOKCASE, DOUBLE SIDED, 5 SHELVES	6	$320.00	$1,920.00
552	BOOKCASE, DOUBLE SIDED, 5 SHELVES	1	$320.00	$320.00
210	BOOKCASE, EXECUTIVE, 2 DRAWER, 4 SHELVES, WOOD	1	$349.00	$349.00
440	BOOKCASE, EXECUTIVE, 2 DRAWER, 4 SHELVES, WOOD	1	$349.00	$349.00
427	BOOKCASE, W/ DOORS	1	$100.00	$100.00
450	BOOKCASE, W/ DOORS	1	$100.00	$100.00
450	BOOKCASE, W/ DOORS	10	$100.00	$1,000.00
541	BOOKCASE, W/ DOORS	1	$100.00	$100.00
545	BOOKCASE, W/ DOORS	1	$100.00	$100.00
560	BOOKCASE, W/ DOORS	1	$100.00	$100.00
882	BOOTH, PAINT	1	$87,550.00	$87,550.00
495	BOX, AMBULANCE	1	$101,618.00	$101,618.00
495	BOX, AMBULANCE	1	$101,618.00	$101,618.00
495	BOX, AMBULANCE	1	$117,424.56	$117,424.56
495	BOX, AMBULANCE	1	$74,715.00	$74,715.00
495	BOX, AMBULANCE	1	$74,715.00	$74,715.00
495	BOX, AMBULANCE	1	$76,715.00	$76,715.00
495	BOX, AMBULANCE	1	$58,735.00	$58,735.00
495	BOX, AMBULANCE	1	$44,180.68	$44,180.68
495	BOX, AMBULANCE	1	$44,180.68	$44,180.68
495	BOX, AMBULANCE	1	$42,695.48	$42,695.48
495	BOX, AMBULANCE	1	$42,695.48	$42,695.48
495	BOX, AMBULANCE	1	$53,683.67	$53,683.67
495	BOX, AMBULANCE	1	$53,683.67	$53,683.67
495	BOX, AMBULANCE	1	$64,082.67	$64,082.67
495	BOX, AMBULANCE	1	$43,481.82	$43,481.82
495	BOX, AMBULANCE	1	$68,000.00	$68,000.00
495	BOX, AMBULANCE	1	$74,985.00	$74,985.00
570	BRAISING PAN, TILTING, GAS	1	$24,575.00	$24,575.00
570	BRAISING PAN, TILTING, GAS	1	$7,575.00	$7,575.00
570	BRAISING PAN, TILTING, GAS	1	$7,575.00	$7,575.00
576	BRAISING PAN, TILTING, GAS	1	$7,575.00	$7,575.00
3101	BRUSHCUTTER CLEARING SAW	1	$1,050.00	$1,050.00
210	BUCKET SCOOP	1	$1,300.00	$1,300.00
630	BUFFET	1	$400.00	$400.00
560	BUILDING, PORTABLE	1	$38,000.00	$38,000.00
560	BUILDING, PORTABLE	1	$38,000.00	$38,000.00
560	BUILDING, PORTABLE	1	$38,000.00	$38,000.00
210	BULLDOZER, MID-SIZE	1	$181,896.00	$181,896.00
495	BULLDOZER, MID-SIZE	1	$318,926.00	$318,926.00
576	BUN PAN RACK	3	$350.00	$1,050.00
576	BUN PAN RACK	1	$350.00	$350.00
576	BUN RACK, W/ SHELVES, HALF HEIGHT	1	$300.00	$300.00
210	BUNKER RAKE, RIDING	1	$12,665.00	$12,665.00

3101	BUNKER RAKE, RIDING	1	$12,274.15	$12,274.15
570	BURNISHER, FLOOR, ELECTRIC	1	$1,588.88	$1,588.88
570	BURNISHER, FLOOR, ELECTRIC	1	$1,580.56	$1,580.56
495	BUS, PASSENGER	1	$8,075.00	$8,075.00
495	BUS, PASSENGER	1	$8,075.00	$8,075.00
210	CABINET W/ BOOKSHELF	1	$150.00	$150.00
439	CABINET W/ BOOKSHELF	1	$150.00	$150.00
454	CABINET W/ BOOKSHELF	1	$150.00	$150.00
475	CABINET W/ BOOKSHELF	1	$150.00	$150.00
492	CABINET W/ BOOKSHELF	1	$150.00	$150.00
494	CABINET W/ BOOKSHELF	1	$150.00	$150.00
495	CABINET W/ BOOKSHELF	1	$150.00	$150.00
495	CABINET W/ BOOKSHELF	1	$150.00	$150.00
499	CABINET W/ BOOKSHELF	1	$150.00	$150.00
552	CABINET W/ BOOKSHELF	1	$150.00	$150.00
630	CABINET W/ BOOKSHELF	1	$150.00	$150.00
450	CABINET, 27 DRAWER	1	$428.00	$428.00
402	CABINET, ART PAPER/SUPPLIES	1	$215.00	$215.00
402	CABINET, ART PAPER/SUPPLIES	1	$215.00	$215.00
403	CABINET, BIG BOOK/STORAGE	25	$215.00	$5,375.00
400	CABINET, CHINA	2	$700.00	$1,400.00
882	CABINET, COMPUTER	1	$239.00	$239.00
215	CABINET, CURIO	1	$450.00	$450.00
405	CABINET, DISPLAY	1	$615.00	$615.00
215	CABINET, FILE, 2 DRAWER, WOODEN	1	$300.00	$300.00
404	CABINET, FILE, 2 DRAWER, WOODEN	1	$300.00	$300.00
439	CABINET, FILE, 2 DRAWER, WOODEN	1	$300.00	$300.00
450	CABINET, FILE, 2 DRAWER, WOODEN	1	$300.00	$300.00
452	CABINET, FILE, 2 DRAWER, WOODEN	1	$300.00	$300.00
497	CABINET, FILE, 2 DRAWER, WOODEN	2	$300.00	$600.00
499	CABINET, FILE, 2 DRAWER, WOODEN	1	$300.00	$300.00
499	CABINET, FILE, 2 DRAWER, WOODEN	1	$300.00	$300.00
210	CABINET, FILE, 2-3 DRAWERS	1	$150.00	$150.00
210	CABINET, FILE, 2-3 DRAWERS	1	$150.00	$150.00
210	CABINET, FILE, 2-3 DRAWERS	1	$150.00	$150.00
210	CABINET, FILE, 2-3 DRAWERS	1	$150.00	$150.00
210	CABINET, FILE, 2-3 DRAWERS	1	$150.00	$150.00
210	CABINET, FILE, 2-3 DRAWERS	1	$150.00	$150.00
210	CABINET, FILE, 2-3 DRAWERS	1	$150.00	$150.00
210	CABINET, FILE, 2-3 DRAWERS	2	$150.00	$300.00
210	CABINET, FILE, 2-3 DRAWERS	1	$150.00	$150.00
210	CABINET, FILE, 2-3 DRAWERS	1	$150.00	$150.00
210	CABINET, FILE, 2-3 DRAWERS	1	$150.00	$150.00
210	CABINET, FILE, 2-3 DRAWERS	1	$150.00	$150.00
215	CABINET, FILE, 2-3 DRAWERS	2	$150.00	$300.00
215	CABINET, FILE, 2-3 DRAWERS	2	$150.00	$300.00
215	CABINET, FILE, 2-3 DRAWERS	2	$150.00	$300.00
341	CABINET, FILE, 2-3 DRAWERS	1	$150.00	$150.00
341	CABINET, FILE, 2-3 DRAWERS	1	$150.00	$150.00
341	CABINET, FILE, 2-3 DRAWERS	1	$150.00	$150.00
400	CABINET, FILE, 2-3 DRAWERS	1	$150.00	$150.00
400	CABINET, FILE, 2-3 DRAWERS	1	$150.00	$150.00
400	CABINET, FILE, 2-3 DRAWERS	1	$150.00	$150.00
402	CABINET, FILE, 2-3 DRAWERS	1	$150.00	$150.00
403	CABINET, FILE, 2-3 DRAWERS	21	$150.00	$3,150.00
403	CABINET, FILE, 2-3 DRAWERS	1	$150.00	$150.00
403	CABINET, FILE, 2-3 DRAWERS	1	$150.00	$150.00
403	CABINET, FILE, 2-3 DRAWERS	2	$150.00	$300.00
403	CABINET, FILE, 2-3 DRAWERS	1	$150.00	$150.00
403	CABINET, FILE, 2-3 DRAWERS	3	$150.00	$450.00
403	CABINET, FILE, 2-3 DRAWERS	1	$150.00	$150.00
404	CABINET, FILE, 2-3 DRAWERS	1	$150.00	$150.00
404	CABINET, FILE, 2-3 DRAWERS	3	$150.00	$450.00
404	CABINET, FILE, 2-3 DRAWERS	2	$150.00	$300.00
404	CABINET, FILE, 2-3 DRAWERS	10	$150.00	$1,500.00
405	CABINET, FILE, 2-3 DRAWERS	1	$150.00	$150.00
405	CABINET, FILE, 2-3 DRAWERS	1	$150.00	$150.00
428	CABINET, FILE, 2-3 DRAWERS	1	$150.00	$150.00
435	CABINET, FILE, 2-3 DRAWERS	1	$150.00	$150.00
437	CABINET, FILE, 2-3 DRAWERS	1	$150.00	$150.00
440	CABINET, FILE, 2-3 DRAWERS	1	$150.00	$150.00
440	CABINET, FILE, 2-3 DRAWERS	2	$150.00	$300.00
440	CABINET, FILE, 2-3 DRAWERS	2	$150.00	$300.00
440	CABINET, FILE, 2-3 DRAWERS	1	$150.00	$150.00
440	CABINET, FILE, 2-3 DRAWERS	1	$150.00	$150.00
441	CABINET, FILE, 2-3 DRAWERS	3	$150.00	$450.00

450	CABINET, FILE, 2-3 DRAWERS	1	$150.00	$150.00
450	CABINET, FILE, 2-3 DRAWERS	1	$150.00	$150.00
450	CABINET, FILE, 2-3 DRAWERS	27	$150.00	$4,050.00
451	CABINET, FILE, 2-3 DRAWERS	1	$150.00	$150.00
451	CABINET, FILE, 2-3 DRAWERS	4	$150.00	$600.00
451	CABINET, FILE, 2-3 DRAWERS	1	$150.00	$150.00
451	CABINET, FILE, 2-3 DRAWERS	1	$150.00	$150.00
452	CABINET, FILE, 2-3 DRAWERS	2	$150.00	$300.00
452	CABINET, FILE, 2-3 DRAWERS	1	$150.00	$150.00
452	CABINET, FILE, 2-3 DRAWERS	1	$150.00	$150.00
452	CABINET, FILE, 2-3 DRAWERS	1	$150.00	$150.00
453	CABINET, FILE, 2-3 DRAWERS	1	$150.00	$150.00
453	CABINET, FILE, 2-3 DRAWERS	1	$150.00	$150.00
453	CABINET, FILE, 2-3 DRAWERS	1	$150.00	$150.00
453	CABINET, FILE, 2-3 DRAWERS	2	$150.00	$300.00
453	CABINET, FILE, 2-3 DRAWERS	1	$150.00	$150.00
475	CABINET, FILE, 2-3 DRAWERS	2	$150.00	$300.00
475	CABINET, FILE, 2-3 DRAWERS	1	$150.00	$150.00
475	CABINET, FILE, 2-3 DRAWERS	1	$150.00	$150.00
475	CABINET, FILE, 2-3 DRAWERS	4	$150.00	$600.00
475	CABINET, FILE, 2-3 DRAWERS	1	$150.00	$150.00
475	CABINET, FILE, 2-3 DRAWERS	1	$150.00	$150.00
475	CABINET, FILE, 2-3 DRAWERS	1	$150.00	$150.00
475	CABINET, FILE, 2-3 DRAWERS	2	$150.00	$300.00
475	CABINET, FILE, 2-3 DRAWERS	2	$150.00	$300.00
475	CABINET, FILE, 2-3 DRAWERS	2	$150.00	$300.00
492	CABINET, FILE, 2-3 DRAWERS	1	$150.00	$150.00
492	CABINET, FILE, 2-3 DRAWERS	7	$150.00	$1,050.00
494	CABINET, FILE, 2-3 DRAWERS	1	$150.00	$150.00
494	CABINET, FILE, 2-3 DRAWERS	1	$150.00	$150.00
495	CABINET, FILE, 2-3 DRAWERS	1	$150.00	$150.00
495	CABINET, FILE, 2-3 DRAWERS	1	$150.00	$150.00
495	CABINET, FILE, 2-3 DRAWERS	1	$150.00	$150.00
495	CABINET, FILE, 2-3 DRAWERS	1	$150.00	$150.00
499	CABINET, FILE, 2-3 DRAWERS	1	$150.00	$150.00
499	CABINET, FILE, 2-3 DRAWERS	17	$150.00	$2,550.00
499	CABINET, FILE, 2-3 DRAWERS	1	$150.00	$150.00
499	CABINET, FILE, 2-3 DRAWERS	2	$150.00	$300.00
499	CABINET, FILE, 2-3 DRAWERS	2	$150.00	$300.00
499	CABINET, FILE, 2-3 DRAWERS	2	$150.00	$300.00
499	CABINET, FILE, 2-3 DRAWERS	8	$150.00	$1,200.00
503	CABINET, FILE, 2-3 DRAWERS	5	$150.00	$750.00
503	CABINET, FILE, 2-3 DRAWERS	2	$150.00	$300.00
503	CABINET, FILE, 2-3 DRAWERS	5	$150.00	$750.00
503	CABINET, FILE, 2-3 DRAWERS	2	$150.00	$300.00
503	CABINET, FILE, 2-3 DRAWERS	3	$150.00	$450.00
503	CABINET, FILE, 2-3 DRAWERS	1	$150.00	$150.00
503	CABINET, FILE, 2-3 DRAWERS	1	$150.00	$150.00
509	CABINET, FILE, 2-3 DRAWERS	1	$150.00	$150.00
509	CABINET, FILE, 2-3 DRAWERS	1	$150.00	$150.00
509	CABINET, FILE, 2-3 DRAWERS	1	$150.00	$150.00
509	CABINET, FILE, 2-3 DRAWERS	1	$150.00	$150.00
509	CABINET, FILE, 2-3 DRAWERS	1	$150.00	$150.00
510	CABINET, FILE, 2-3 DRAWERS	1	$150.00	$150.00
510	CABINET, FILE, 2-3 DRAWERS	2	$150.00	$300.00
510	CABINET, FILE, 2-3 DRAWERS	2	$150.00	$300.00
540	CABINET, FILE, 2-3 DRAWERS	1	$150.00	$150.00
540	CABINET, FILE, 2-3 DRAWERS	1	$150.00	$150.00
540	CABINET, FILE, 2-3 DRAWERS	2	$150.00	$300.00
540	CABINET, FILE, 2-3 DRAWERS	1	$150.00	$150.00
540	CABINET, FILE, 2-3 DRAWERS	2	$150.00	$300.00
540	CABINET, FILE, 2-3 DRAWERS	1	$150.00	$150.00
540	CABINET, FILE, 2-3 DRAWERS	1	$150.00	$150.00
540	CABINET, FILE, 2-3 DRAWERS	1	$150.00	$150.00
540	CABINET, FILE, 2-3 DRAWERS	2	$150.00	$300.00
540	CABINET, FILE, 2-3 DRAWERS	1	$150.00	$150.00
540	CABINET, FILE, 2-3 DRAWERS	1	$150.00	$150.00
540	CABINET, FILE, 2-3 DRAWERS	2	$150.00	$300.00
540	CABINET, FILE, 2-3 DRAWERS	1	$150.00	$150.00
540	CABINET, FILE, 2-3 DRAWERS	1	$150.00	$150.00
540	CABINET, FILE, 2-3 DRAWERS	1	$150.00	$150.00
541	CABINET, FILE, 2-3 DRAWERS	11	$150.00	$1,650.00
541	CABINET, FILE, 2-3 DRAWERS	5	$150.00	$750.00
541	CABINET, FILE, 2-3 DRAWERS	6	$150.00	$900.00
541	CABINET, FILE, 2-3 DRAWERS	4	$150.00	$600.00
541	CABINET, FILE, 2-3 DRAWERS	7	$150.00	$1,050.00

542	CABINET, FILE, 2-3 DRAWERS	1	$150.00	$150.00
545	CABINET, FILE, 2-3 DRAWERS	2	$150.00	$300.00
545	CABINET, FILE, 2-3 DRAWERS	1	$150.00	$150.00
545	CABINET, FILE, 2-3 DRAWERS	1	$150.00	$150.00
551	CABINET, FILE, 2-3 DRAWERS	2	$150.00	$300.00
551	CABINET, FILE, 2-3 DRAWERS	1	$150.00	$150.00
551	CABINET, FILE, 2-3 DRAWERS	8	$150.00	$1,200.00
551	CABINET, FILE, 2-3 DRAWERS	1	$150.00	$150.00
551	CABINET, FILE, 2-3 DRAWERS	1	$150.00	$150.00
551	CABINET, FILE, 2-3 DRAWERS	1	$150.00	$150.00
552	CABINET, FILE, 2-3 DRAWERS	7	$150.00	$1,050.00
552	CABINET, FILE, 2-3 DRAWERS	1	$150.00	$150.00
552	CABINET, FILE, 2-3 DRAWERS	1	$150.00	$150.00
553	CABINET, FILE, 2-3 DRAWERS	1	$150.00	$150.00
553	CABINET, FILE, 2-3 DRAWERS	1	$150.00	$150.00
553	CABINET, FILE, 2-3 DRAWERS	2	$150.00	$300.00
553	CABINET, FILE, 2-3 DRAWERS	30	$150.00	$4,500.00
554	CABINET, FILE, 2-3 DRAWERS	1	$150.00	$150.00
554	CABINET, FILE, 2-3 DRAWERS	1	$150.00	$150.00
554	CABINET, FILE, 2-3 DRAWERS	1	$150.00	$150.00
554	CABINET, FILE, 2-3 DRAWERS	1	$150.00	$150.00
560	CABINET, FILE, 2-3 DRAWERS	1	$150.00	$150.00
560	CABINET, FILE, 2-3 DRAWERS	1	$150.00	$150.00
560	CABINET, FILE, 2-3 DRAWERS	2	$150.00	$300.00
560	CABINET, FILE, 2-3 DRAWERS	1	$150.00	$150.00
560	CABINET, FILE, 2-3 DRAWERS	1	$150.00	$150.00
560	CABINET, FILE, 2-3 DRAWERS	3	$150.00	$450.00
560	CABINET, FILE, 2-3 DRAWERS	1	$150.00	$150.00
560	CABINET, FILE, 2-3 DRAWERS	2	$150.00	$300.00
560	CABINET, FILE, 2-3 DRAWERS	1	$150.00	$150.00
560	CABINET, FILE, 2-3 DRAWERS	2	$150.00	$300.00
560	CABINET, FILE, 2-3 DRAWERS	1	$150.00	$150.00
560	CABINET, FILE, 2-3 DRAWERS	1	$150.00	$150.00
560	CABINET, FILE, 2-3 DRAWERS	1	$150.00	$150.00
560	CABINET, FILE, 2-3 DRAWERS	1	$150.00	$150.00
560	CABINET, FILE, 2-3 DRAWERS	1	$150.00	$150.00
560	CABINET, FILE, 2-3 DRAWERS	1	$150.00	$150.00
560	CABINET, FILE, 2-3 DRAWERS	1	$150.00	$150.00
560	CABINET, FILE, 2-3 DRAWERS	1	$150.00	$150.00
560	CABINET, FILE, 2-3 DRAWERS	1	$150.00	$150.00
570	CABINET, FILE, 2-3 DRAWERS	1	$150.00	$150.00
570	CABINET, FILE, 2-3 DRAWERS	1	$150.00	$150.00
570	CABINET, FILE, 2-3 DRAWERS	1	$150.00	$150.00
570	CABINET, FILE, 2-3 DRAWERS	1	$150.00	$150.00
570	CABINET, FILE, 2-3 DRAWERS	1	$150.00	$150.00
570	CABINET, FILE, 2-3 DRAWERS	1	$150.00	$150.00
570	CABINET, FILE, 2-3 DRAWERS	1	$150.00	$150.00
570	CABINET, FILE, 2-3 DRAWERS	1	$150.00	$150.00
570	CABINET, FILE, 2-3 DRAWERS	1	$150.00	$150.00
572	CABINET, FILE, 2-3 DRAWERS	1	$150.00	$150.00
572	CABINET, FILE, 2-3 DRAWERS	1	$150.00	$150.00
572	CABINET, FILE, 2-3 DRAWERS	1	$150.00	$150.00
572	CABINET, FILE, 2-3 DRAWERS	1	$150.00	$150.00
576	CABINET, FILE, 2-3 DRAWERS	1	$150.00	$150.00
576	CABINET, FILE, 2-3 DRAWERS	1	$150.00	$150.00
576	CABINET, FILE, 2-3 DRAWERS	1	$150.00	$150.00
576	CABINET, FILE, 2-3 DRAWERS	1	$150.00	$150.00
576	CABINET, FILE, 2-3 DRAWERS	1	$150.00	$150.00
576	CABINET, FILE, 2-3 DRAWERS	2	$150.00	$300.00
576	CABINET, FILE, 2-3 DRAWERS	1	$150.00	$150.00
576	CABINET, FILE, 2-3 DRAWERS	2	$150.00	$300.00
576	CABINET, FILE, 2-3 DRAWERS	1	$150.00	$150.00
576	CABINET, FILE, 2-3 DRAWERS	1	$150.00	$150.00
576	CABINET, FILE, 2-3 DRAWERS	1	$150.00	$150.00
576	CABINET, FILE, 2-3 DRAWERS	1	$150.00	$150.00
576	CABINET, FILE, 2-3 DRAWERS	1	$150.00	$150.00
576	CABINET, FILE, 2-3 DRAWERS	1	$150.00	$150.00
576	CABINET, FILE, 2-3 DRAWERS	1	$150.00	$150.00
576	CABINET, FILE, 2-3 DRAWERS	1	$150.00	$150.00
576	CABINET, FILE, 2-3 DRAWERS	1	$150.00	$150.00
576	CABINET, FILE, 2-3 DRAWERS	2	$150.00	$300.00
576	CABINET, FILE, 2-3 DRAWERS	2	$150.00	$300.00
576	CABINET, FILE, 2-3 DRAWERS	5	$150.00	$750.00
576	CABINET, FILE, 2-3 DRAWERS	7	$150.00	$1,050.00
576	CABINET, FILE, 2-3 DRAWERS	3	$150.00	$450.00

576	CABINET, FILE, 2-3 DRAWERS	1	$150.00	$150.00
581	CABINET, FILE, 2-3 DRAWERS	1	$150.00	$150.00
583	CABINET, FILE, 2-3 DRAWERS	2	$150.00	$300.00
630	CABINET, FILE, 2-3 DRAWERS	2	$150.00	$300.00
630	CABINET, FILE, 2-3 DRAWERS	1	$150.00	$150.00
630	CABINET, FILE, 2-3 DRAWERS	1	$150.00	$150.00
630	CABINET, FILE, 2-3 DRAWERS	1	$150.00	$150.00
630	CABINET, FILE, 2-3 DRAWERS	1	$150.00	$150.00
630	CABINET, FILE, 2-3 DRAWERS	1	$150.00	$150.00
630	CABINET, FILE, 2-3 DRAWERS	2	$150.00	$300.00
630	CABINET, FILE, 2-3 DRAWERS	1	$150.00	$150.00
630	CABINET, FILE, 2-3 DRAWERS	1	$150.00	$150.00
882	CABINET, FILE, 2-3 DRAWERS	2	$150.00	$300.00
3101	CABINET, FILE, 2-3 DRAWERS	1	$150.00	$150.00
540	CABINET, FILE, 3 DRAWER, W/ STORAGE	1	$150.00	$150.00
210	CABINET, FILE, 4-5 DRAWERS	1	$220.00	$220.00
210	CABINET, FILE, 4-5 DRAWERS	2	$220.00	$440.00
210	CABINET, FILE, 4-5 DRAWERS	1	$220.00	$220.00
210	CABINET, FILE, 4-5 DRAWERS	2	$220.00	$440.00
210	CABINET, FILE, 4-5 DRAWERS	1	$220.00	$220.00
210	CABINET, FILE, 4-5 DRAWERS	2	$220.00	$440.00
210	CABINET, FILE, 4-5 DRAWERS	1	$220.00	$220.00
210	CABINET, FILE, 4-5 DRAWERS	1	$220.00	$220.00
210	CABINET, FILE, 4-5 DRAWERS	1	$220.00	$220.00
210	CABINET, FILE, 4-5 DRAWERS	1	$220.00	$220.00
210	CABINET, FILE, 4-5 DRAWERS	1	$220.00	$220.00
210	CABINET, FILE, 4-5 DRAWERS	1	$220.00	$220.00
210	CABINET, FILE, 4-5 DRAWERS	1	$220.00	$220.00
210	CABINET, FILE, 4-5 DRAWERS	2	$220.00	$440.00
210	CABINET, FILE, 4-5 DRAWERS	1	$220.00	$220.00
210	CABINET, FILE, 4-5 DRAWERS	1	$220.00	$220.00
210	CABINET, FILE, 4-5 DRAWERS	12	$220.00	$2,640.00
210	CABINET, FILE, 4-5 DRAWERS	2	$220.00	$440.00
210	CABINET, FILE, 4-5 DRAWERS	2	$220.00	$440.00
210	CABINET, FILE, 4-5 DRAWERS	1	$220.00	$220.00
210	CABINET, FILE, 4-5 DRAWERS	1	$220.00	$220.00
210	CABINET, FILE, 4-5 DRAWERS	2	$220.00	$440.00
212	CABINET, FILE, 4-5 DRAWERS	2	$220.00	$440.00
213	CABINET, FILE, 4-5 DRAWERS	1	$220.00	$220.00
215	CABINET, FILE, 4-5 DRAWERS	1	$220.00	$220.00
215	CABINET, FILE, 4-5 DRAWERS	2	$220.00	$440.00
215	CABINET, FILE, 4-5 DRAWERS	10	$220.00	$2,200.00
400	CABINET, FILE, 4-5 DRAWERS	1	$220.00	$220.00
400	CABINET, FILE, 4-5 DRAWERS	1	$220.00	$220.00
400	CABINET, FILE, 4-5 DRAWERS	3	$220.00	$660.00
403	CABINET, FILE, 4-5 DRAWERS	1	$220.00	$220.00
403	CABINET, FILE, 4-5 DRAWERS	1	$220.00	$220.00
403	CABINET, FILE, 4-5 DRAWERS	2	$220.00	$440.00
404	CABINET, FILE, 4-5 DRAWERS	1	$220.00	$220.00
404	CABINET, FILE, 4-5 DRAWERS	2	$220.00	$440.00
404	CABINET, FILE, 4-5 DRAWERS	1	$220.00	$220.00
404	CABINET, FILE, 4-5 DRAWERS	1	$220.00	$220.00
405	CABINET, FILE, 4-5 DRAWERS	1	$220.00	$220.00
405	CABINET, FILE, 4-5 DRAWERS	1	$220.00	$220.00
436	CABINET, FILE, 4-5 DRAWERS	2	$220.00	$440.00
437	CABINET, FILE, 4-5 DRAWERS	2	$220.00	$440.00
438	CABINET, FILE, 4-5 DRAWERS	1	$220.00	$220.00
438	CABINET, FILE, 4-5 DRAWERS	4	$220.00	$880.00
450	CABINET, FILE, 4-5 DRAWERS	5	$220.00	$1,100.00
451	CABINET, FILE, 4-5 DRAWERS	2	$220.00	$440.00
451	CABINET, FILE, 4-5 DRAWERS	1	$220.00	$220.00
452	CABINET, FILE, 4-5 DRAWERS	2	$220.00	$440.00
454	CABINET, FILE, 4-5 DRAWERS	2	$220.00	$440.00
454	CABINET, FILE, 4-5 DRAWERS	1	$220.00	$220.00
454	CABINET, FILE, 4-5 DRAWERS	1	$220.00	$220.00
475	CABINET, FILE, 4-5 DRAWERS	1	$220.00	$220.00
492	CABINET, FILE, 4-5 DRAWERS	2	$220.00	$440.00
492	CABINET, FILE, 4-5 DRAWERS	7	$220.00	$1,540.00
494	CABINET, FILE, 4-5 DRAWERS	2	$220.00	$440.00
494	CABINET, FILE, 4-5 DRAWERS	5	$220.00	$1,100.00
495	CABINET, FILE, 4-5 DRAWERS	3	$220.00	$660.00
495	CABINET, FILE, 4-5 DRAWERS	4	$220.00	$880.00
495	CABINET, FILE, 4-5 DRAWERS	1	$220.00	$220.00
495	CABINET, FILE, 4-5 DRAWERS	1	$220.00	$220.00
495	CABINET, FILE, 4-5 DRAWERS	1	$220.00	$220.00
499	CABINET, FILE, 4-5 DRAWERS	1	$220.00	$220.00

499	CABINET, FILE, 4-5 DRAWERS	1	$220.00	$220.00
499	CABINET, FILE, 4-5 DRAWERS	2	$220.00	$440.00
503	CABINET, FILE, 4-5 DRAWERS	2	$220.00	$440.00
503	CABINET, FILE, 4-5 DRAWERS	1	$220.00	$220.00
503	CABINET, FILE, 4-5 DRAWERS	1	$220.00	$220.00
503	CABINET, FILE, 4-5 DRAWERS	1	$220.00	$220.00
503	CABINET, FILE, 4-5 DRAWERS	4	$220.00	$880.00
509	CABINET, FILE, 4-5 DRAWERS	1	$220.00	$220.00
509	CABINET, FILE, 4-5 DRAWERS	9	$220.00	$1,980.00
509	CABINET, FILE, 4-5 DRAWERS	1	$220.00	$220.00
509	CABINET, FILE, 4-5 DRAWERS	1	$220.00	$220.00
509	CABINET, FILE, 4-5 DRAWERS	2	$220.00	$440.00
509	CABINET, FILE, 4-5 DRAWERS	1	$220.00	$220.00
509	CABINET, FILE, 4-5 DRAWERS	1	$220.00	$220.00
509	CABINET, FILE, 4-5 DRAWERS	2	$220.00	$440.00
509	CABINET, FILE, 4-5 DRAWERS	1	$220.00	$220.00
509	CABINET, FILE, 4-5 DRAWERS	1	$220.00	$220.00
509	CABINET, FILE, 4-5 DRAWERS	9	$220.00	$1,980.00
509	CABINET, FILE, 4-5 DRAWERS	1	$220.00	$220.00
509	CABINET, FILE, 4-5 DRAWERS	2	$220.00	$440.00
509	CABINET, FILE, 4-5 DRAWERS	5	$220.00	$1,100.00
510	CABINET, FILE, 4-5 DRAWERS	1	$220.00	$220.00
510	CABINET, FILE, 4-5 DRAWERS	1	$220.00	$220.00
510	CABINET, FILE, 4-5 DRAWERS	2	$220.00	$440.00
510	CABINET, FILE, 4-5 DRAWERS	3	$220.00	$660.00
540	CABINET, FILE, 4-5 DRAWERS	1	$220.00	$220.00
540	CABINET, FILE, 4-5 DRAWERS	1	$220.00	$220.00
540	CABINET, FILE, 4-5 DRAWERS	1	$220.00	$220.00
540	CABINET, FILE, 4-5 DRAWERS	1	$220.00	$220.00
541	CABINET, FILE, 4-5 DRAWERS	2	$220.00	$440.00
545	CABINET, FILE, 4-5 DRAWERS	1	$220.00	$220.00
551	CABINET, FILE, 4-5 DRAWERS	1	$220.00	$220.00
551	CABINET, FILE, 4-5 DRAWERS	2	$220.00	$440.00
551	CABINET, FILE, 4-5 DRAWERS	1	$220.00	$220.00
551	CABINET, FILE, 4-5 DRAWERS	1	$220.00	$220.00
552	CABINET, FILE, 4-5 DRAWERS	2	$220.00	$440.00
552	CABINET, FILE, 4-5 DRAWERS	2	$220.00	$440.00
554	CABINET, FILE, 4-5 DRAWERS	1	$220.00	$220.00
554	CABINET, FILE, 4-5 DRAWERS	1	$220.00	$220.00
554	CABINET, FILE, 4-5 DRAWERS	1	$220.00	$220.00
554	CABINET, FILE, 4-5 DRAWERS	1	$220.00	$220.00
554	CABINET, FILE, 4-5 DRAWERS	1	$220.00	$220.00
554	CABINET, FILE, 4-5 DRAWERS	1	$220.00	$220.00
554	CABINET, FILE, 4-5 DRAWERS	1	$220.00	$220.00
554	CABINET, FILE, 4-5 DRAWERS	1	$220.00	$220.00
560	CABINET, FILE, 4-5 DRAWERS	1	$220.00	$220.00
560	CABINET, FILE, 4-5 DRAWERS	1	$220.00	$220.00
560	CABINET, FILE, 4-5 DRAWERS	1	$220.00	$220.00
560	CABINET, FILE, 4-5 DRAWERS	2	$220.00	$440.00
560	CABINET, FILE, 4-5 DRAWERS	1	$220.00	$220.00
560	CABINET, FILE, 4-5 DRAWERS	1	$220.00	$220.00
560	CABINET, FILE, 4-5 DRAWERS	1	$220.00	$220.00
560	CABINET, FILE, 4-5 DRAWERS	1	$220.00	$220.00
560	CABINET, FILE, 4-5 DRAWERS	2	$220.00	$440.00
560	CABINET, FILE, 4-5 DRAWERS	1	$220.00	$220.00
560	CABINET, FILE, 4-5 DRAWERS	1	$220.00	$220.00
560	CABINET, FILE, 4-5 DRAWERS	1	$220.00	$220.00
560	CABINET, FILE, 4-5 DRAWERS	4	$220.00	$880.00
560	CABINET, FILE, 4-5 DRAWERS	1	$220.00	$220.00
560	CABINET, FILE, 4-5 DRAWERS	1	$220.00	$220.00
560	CABINET, FILE, 4-5 DRAWERS	1	$220.00	$220.00
560	CABINET, FILE, 4-5 DRAWERS	4	$220.00	$880.00
560	CABINET, FILE, 4-5 DRAWERS	1	$220.00	$220.00
560	CABINET, FILE, 4-5 DRAWERS	2	$220.00	$440.00
560	CABINET, FILE, 4-5 DRAWERS	1	$220.00	$220.00
560	CABINET, FILE, 4-5 DRAWERS	1	$220.00	$220.00
560	CABINET, FILE, 4-5 DRAWERS	1	$220.00	$220.00
560	CABINET, FILE, 4-5 DRAWERS	1	$220.00	$220.00
560	CABINET, FILE, 4-5 DRAWERS	1	$220.00	$220.00
560	CABINET, FILE, 4-5 DRAWERS	1	$220.00	$220.00
560	CABINET, FILE, 4-5 DRAWERS	2	$220.00	$440.00
560	CABINET, FILE, 4-5 DRAWERS	1	$220.00	$220.00
560	CABINET, FILE, 4-5 DRAWERS	4	$220.00	$880.00
560	CABINET, FILE, 4-5 DRAWERS	2	$220.00	$440.00
560	CABINET, FILE, 4-5 DRAWERS	1	$220.00	$220.00

560	CABINET, FILE, 4-5 DRAWERS	1	$220.00	$220.00
560	CABINET, FILE, 4-5 DRAWERS	2	$220.00	$440.00
560	CABINET, FILE, 4-5 DRAWERS	1	$220.00	$220.00
560	CABINET, FILE, 4-5 DRAWERS	1	$220.00	$220.00
560	CABINET, FILE, 4-5 DRAWERS	1	$220.00	$220.00
560	CABINET, FILE, 4-5 DRAWERS	1	$220.00	$220.00
560	CABINET, FILE, 4-5 DRAWERS	1	$220.00	$220.00
560	CABINET, FILE, 4-5 DRAWERS	1	$220.00	$220.00
570	CABINET, FILE, 4-5 DRAWERS	1	$220.00	$220.00
570	CABINET, FILE, 4-5 DRAWERS	1	$220.00	$220.00
570	CABINET, FILE, 4-5 DRAWERS	15	$220.00	$3,300.00
570	CABINET, FILE, 4-5 DRAWERS	1	$220.00	$220.00
570	CABINET, FILE, 4-5 DRAWERS	1	$220.00	$220.00
570	CABINET, FILE, 4-5 DRAWERS	1	$220.00	$220.00
570	CABINET, FILE, 4-5 DRAWERS	1	$220.00	$220.00
570	CABINET, FILE, 4-5 DRAWERS	10	$220.00	$2,200.00
570	CABINET, FILE, 4-5 DRAWERS	1	$220.00	$220.00
570	CABINET, FILE, 4-5 DRAWERS	1	$220.00	$220.00
570	CABINET, FILE, 4-5 DRAWERS	1	$220.00	$220.00
570	CABINET, FILE, 4-5 DRAWERS	2	$220.00	$440.00
570	CABINET, FILE, 4-5 DRAWERS	1	$220.00	$220.00
570	CABINET, FILE, 4-5 DRAWERS	2	$220.00	$440.00
570	CABINET, FILE, 4-5 DRAWERS	1	$220.00	$220.00
570	CABINET, FILE, 4-5 DRAWERS	3	$220.00	$660.00
570	CABINET, FILE, 4-5 DRAWERS	2	$220.00	$440.00
570	CABINET, FILE, 4-5 DRAWERS	2	$220.00	$440.00
570	CABINET, FILE, 4-5 DRAWERS	1	$220.00	$220.00
570	CABINET, FILE, 4-5 DRAWERS	1	$220.00	$220.00
570	CABINET, FILE, 4-5 DRAWERS	2	$220.00	$440.00
570	CABINET, FILE, 4-5 DRAWERS	2	$220.00	$440.00
570	CABINET, FILE, 4-5 DRAWERS	1	$220.00	$220.00
570	CABINET, FILE, 4-5 DRAWERS	3	$220.00	$660.00
570	CABINET, FILE, 4-5 DRAWERS	5	$220.00	$1,100.00
570	CABINET, FILE, 4-5 DRAWERS	6	$220.00	$1,320.00
570	CABINET, FILE, 4-5 DRAWERS	1	$220.00	$220.00
570	CABINET, FILE, 4-5 DRAWERS	2	$220.00	$440.00
570	CABINET, FILE, 4-5 DRAWERS	1	$220.00	$220.00
570	CABINET, FILE, 4-5 DRAWERS	20	$220.00	$4,400.00
570	CABINET, FILE, 4-5 DRAWERS	3	$220.00	$660.00
570	CABINET, FILE, 4-5 DRAWERS	1	$220.00	$220.00
570	CABINET, FILE, 4-5 DRAWERS	2	$220.00	$440.00
570	CABINET, FILE, 4-5 DRAWERS	1	$220.00	$220.00
572	CABINET, FILE, 4-5 DRAWERS	1	$220.00	$220.00
572	CABINET, FILE, 4-5 DRAWERS	1	$220.00	$220.00
576	CABINET, FILE, 4-5 DRAWERS	1	$220.00	$220.00
576	CABINET, FILE, 4-5 DRAWERS	1	$220.00	$220.00
576	CABINET, FILE, 4-5 DRAWERS	1	$220.00	$220.00
576	CABINET, FILE, 4-5 DRAWERS	2	$220.00	$440.00
576	CABINET, FILE, 4-5 DRAWERS	2	$220.00	$440.00
576	CABINET, FILE, 4-5 DRAWERS	3	$220.00	$660.00
576	CABINET, FILE, 4-5 DRAWERS	3	$220.00	$660.00
576	CABINET, FILE, 4-5 DRAWERS	1	$220.00	$220.00
576	CABINET, FILE, 4-5 DRAWERS	1	$220.00	$220.00
576	CABINET, FILE, 4-5 DRAWERS	2	$220.00	$440.00
576	CABINET, FILE, 4-5 DRAWERS	1	$220.00	$220.00
576	CABINET, FILE, 4-5 DRAWERS	1	$220.00	$220.00
576	CABINET, FILE, 4-5 DRAWERS	1	$220.00	$220.00
576	CABINET, FILE, 4-5 DRAWERS	1	$220.00	$220.00
576	CABINET, FILE, 4-5 DRAWERS	1	$220.00	$220.00
576	CABINET, FILE, 4-5 DRAWERS	1	$220.00	$220.00
576	CABINET, FILE, 4-5 DRAWERS	1	$220.00	$220.00
576	CABINET, FILE, 4-5 DRAWERS	1	$220.00	$220.00
576	CABINET, FILE, 4-5 DRAWERS	18	$220.00	$3,960.00
576	CABINET, FILE, 4-5 DRAWERS	2	$220.00	$440.00
576	CABINET, FILE, 4-5 DRAWERS	3	$220.00	$660.00
576	CABINET, FILE, 4-5 DRAWERS	3	$220.00	$660.00
576	CABINET, FILE, 4-5 DRAWERS	2	$220.00	$440.00
576	CABINET, FILE, 4-5 DRAWERS	1	$220.00	$220.00
576	CABINET, FILE, 4-5 DRAWERS	1	$220.00	$220.00
576	CABINET, FILE, 4-5 DRAWERS	3	$220.00	$660.00
576	CABINET, FILE, 4-5 DRAWERS	1	$220.00	$220.00
576	CABINET, FILE, 4-5 DRAWERS	3	$220.00	$660.00
576	CABINET, FILE, 4-5 DRAWERS	2	$220.00	$440.00
576	CABINET, FILE, 4-5 DRAWERS	2	$220.00	$440.00
576	CABINET, FILE, 4-5 DRAWERS	1	$220.00	$220.00

576	CABINET, FILE, 4-5 DRAWERS	1	$220.00	$220.00
576	CABINET, FILE, 4-5 DRAWERS	1	$220.00	$220.00
576	CABINET, FILE, 4-5 DRAWERS	1	$220.00	$220.00
576	CABINET, FILE, 4-5 DRAWERS	1	$220.00	$220.00
576	CABINET, FILE, 4-5 DRAWERS	1	$220.00	$220.00
576	CABINET, FILE, 4-5 DRAWERS	1	$220.00	$220.00
576	CABINET, FILE, 4-5 DRAWERS	1	$220.00	$220.00
576	CABINET, FILE, 4-5 DRAWERS	1	$220.00	$220.00
576	CABINET, FILE, 4-5 DRAWERS	1	$220.00	$220.00
576	CABINET, FILE, 4-5 DRAWERS	1	$220.00	$220.00
576	CABINET, FILE, 4-5 DRAWERS	2	$220.00	$440.00
576	CABINET, FILE, 4-5 DRAWERS	1	$220.00	$220.00
576	CABINET, FILE, 4-5 DRAWERS	1	$220.00	$220.00
576	CABINET, FILE, 4-5 DRAWERS	1	$220.00	$220.00
576	CABINET, FILE, 4-5 DRAWERS	1	$220.00	$220.00
576	CABINET, FILE, 4-5 DRAWERS	1	$220.00	$220.00
576	CABINET, FILE, 4-5 DRAWERS	1	$220.00	$220.00
576	CABINET, FILE, 4-5 DRAWERS	1	$220.00	$220.00
576	CABINET, FILE, 4-5 DRAWERS	1	$220.00	$220.00
576	CABINET, FILE, 4-5 DRAWERS	1	$220.00	$220.00
576	CABINET, FILE, 4-5 DRAWERS	2	$220.00	$440.00
576	CABINET, FILE, 4-5 DRAWERS	1	$220.00	$220.00
576	CABINET, FILE, 4-5 DRAWERS	1	$220.00	$220.00
576	CABINET, FILE, 4-5 DRAWERS	1	$220.00	$220.00
576	CABINET, FILE, 4-5 DRAWERS	1	$220.00	$220.00
576	CABINET, FILE, 4-5 DRAWERS	1	$220.00	$220.00
576	CABINET, FILE, 4-5 DRAWERS	1	$220.00	$220.00
576	CABINET, FILE, 4-5 DRAWERS	2	$220.00	$440.00
576	CABINET, FILE, 4-5 DRAWERS	1	$220.00	$220.00
576	CABINET, FILE, 4-5 DRAWERS	1	$220.00	$220.00
576	CABINET, FILE, 4-5 DRAWERS	1	$220.00	$220.00
576	CABINET, FILE, 4-5 DRAWERS	4	$220.00	$880.00
576	CABINET, FILE, 4-5 DRAWERS	1	$220.00	$220.00
576	CABINET, FILE, 4-5 DRAWERS	1	$220.00	$220.00
576	CABINET, FILE, 4-5 DRAWERS	1	$220.00	$220.00
576	CABINET, FILE, 4-5 DRAWERS	5	$220.00	$1,100.00
576	CABINET, FILE, 4-5 DRAWERS	1	$220.00	$220.00
576	CABINET, FILE, 4-5 DRAWERS	1	$220.00	$220.00
576	CABINET, FILE, 4-5 DRAWERS	2	$220.00	$440.00
576	CABINET, FILE, 4-5 DRAWERS	2	$220.00	$440.00
576	CABINET, FILE, 4-5 DRAWERS	1	$220.00	$220.00
576	CABINET, FILE, 4-5 DRAWERS	5	$220.00	$1,100.00
576	CABINET, FILE, 4-5 DRAWERS	2	$220.00	$440.00
576	CABINET, FILE, 4-5 DRAWERS	5	$220.00	$1,100.00
576	CABINET, FILE, 4-5 DRAWERS	2	$220.00	$440.00
576	CABINET, FILE, 4-5 DRAWERS	1	$220.00	$220.00
576	CABINET, FILE, 4-5 DRAWERS	2	$220.00	$440.00
576	CABINET, FILE, 4-5 DRAWERS	4	$220.00	$880.00
576	CABINET, FILE, 4-5 DRAWERS	3	$220.00	$660.00
576	CABINET, FILE, 4-5 DRAWERS	1	$220.00	$220.00
576	CABINET, FILE, 4-5 DRAWERS	1	$220.00	$220.00
576	CABINET, FILE, 4-5 DRAWERS	3	$220.00	$660.00
576	CABINET, FILE, 4-5 DRAWERS	1	$220.00	$220.00
576	CABINET, FILE, 4-5 DRAWERS	1	$220.00	$220.00
576	CABINET, FILE, 4-5 DRAWERS	1	$220.00	$220.00
591	CABINET, FILE, 4-5 DRAWERS	1	$220.00	$220.00
591	CABINET, FILE, 4-5 DRAWERS	2	$220.00	$440.00
630	CABINET, FILE, 4-5 DRAWERS	1	$220.00	$220.00
630	CABINET, FILE, 4-5 DRAWERS	1	$220.00	$220.00
630	CABINET, FILE, 4-5 DRAWERS	5	$220.00	$1,100.00
630	CABINET, FILE, 4-5 DRAWERS	2	$220.00	$440.00
630	CABINET, FILE, 4-5 DRAWERS	2	$220.00	$440.00
630	CABINET, FILE, 4-5 DRAWERS	6	$220.00	$1,320.00
630	CABINET, FILE, 4-5 DRAWERS	1	$220.00	$220.00
630	CABINET, FILE, 4-5 DRAWERS	1	$220.00	$220.00
630	CABINET, FILE, 4-5 DRAWERS	1	$220.00	$220.00
630	CABINET, FILE, 4-5 DRAWERS	1	$220.00	$220.00
661	CABINET, FILE, 4-5 DRAWERS	12	$220.00	$2,640.00
882	CABINET, FILE, 4-5 DRAWERS	3	$220.00	$660.00
882	CABINET, FILE, 4-5 DRAWERS	1	$220.00	$220.00
3101	CABINET, FILE, 4-5 DRAWERS	1	$220.00	$220.00
3101	CABINET, FILE, 4-5 DRAWERS	2	$220.00	$440.00
3103	CABINET, FILE, 4-5 DRAWERS	1	$220.00	$220.00

3103	CABINET, FILE, 4-5 DRAWERS	5	$220.00	$1,100.00
3107	CABINET, FILE, 4-5 DRAWERS	2	$220.00	$440.00
215	CABINET, FILE, FIRE PROOF	1	$1,325.00	$1,325.00
497	CABINET, FILE, FIRE PROOF	1	$1,325.00	$1,325.00
509	CABINET, FILE, FIRE PROOF	1	$1,325.00	$1,325.00
510	CABINET, FILE, FIRE PROOF	1	$1,325.00	$1,325.00
510	CABINET, FILE, FIRE PROOF	1	$1,325.00	$1,325.00
554	CABINET, FILE, FIRE PROOF	2	$1,325.00	$2,650.00
560	CABINET, FILE, FIRE PROOF	4	$1,325.00	$5,300.00
560	CABINET, FILE, FIRE PROOF	1	$1,325.00	$1,325.00
560	CABINET, FILE, FIRE PROOF	1	$1,325.00	$1,325.00
560	CABINET, FILE, FIRE PROOF	2	$1,325.00	$2,650.00
560	CABINET, FILE, FIRE PROOF	1	$1,325.00	$1,325.00
560	CABINET, FILE, FIRE PROOF	7	$1,325.00	$9,275.00
560	CABINET, FILE, FIRE PROOF	1	$1,325.00	$1,325.00
560	CABINET, FILE, FIRE PROOF	1	$1,325.00	$1,325.00
560	CABINET, FILE, FIRE PROOF	1	$1,325.00	$1,325.00
560	CABINET, FILE, FIRE PROOF	1	$1,325.00	$1,325.00
560	CABINET, FILE, FIRE PROOF	1	$1,325.00	$1,325.00
560	CABINET, FILE, FIRE PROOF	2	$1,325.00	$2,650.00
560	CABINET, FILE, FIRE PROOF	1	$1,325.00	$1,325.00
560	CABINET, FILE, FIRE PROOF	1	$1,325.00	$1,325.00
560	CABINET, FILE, FIRE PROOF	3	$1,325.00	$3,975.00
560	CABINET, FILE, FIRE PROOF	1	$1,325.00	$1,325.00
560	CABINET, FILE, FIRE PROOF	1	$1,325.00	$1,325.00
560	CABINET, FILE, FIRE PROOF	2	$1,325.00	$2,650.00
560	CABINET, FILE, FIRE PROOF	1	$1,325.00	$1,325.00
560	CABINET, FILE, FIRE PROOF	1	$1,325.00	$1,325.00
570	CABINET, FILE, FIRE PROOF	1	$1,325.00	$1,325.00
570	CABINET, FILE, FIRE PROOF	1	$1,325.00	$1,325.00
570	CABINET, FILE, FIRE PROOF	1	$1,325.00	$1,325.00
570	CABINET, FILE, FIRE PROOF	4	$1,325.00	$5,300.00
570	CABINET, FILE, FIRE PROOF	1	$1,325.00	$1,325.00
570	CABINET, FILE, FIRE PROOF	1	$1,325.00	$1,325.00
570	CABINET, FILE, FIRE PROOF	1	$1,325.00	$1,325.00
570	CABINET, FILE, FIRE PROOF	7	$1,325.00	$9,275.00
570	CABINET, FILE, FIRE PROOF	1	$1,325.00	$1,325.00
570	CABINET, FILE, FIRE PROOF	1	$1,325.00	$1,325.00
570	CABINET, FILE, FIRE PROOF	2	$1,325.00	$2,650.00
570	CABINET, FILE, FIRE PROOF	1	$1,325.00	$1,325.00
570	CABINET, FILE, FIRE PROOF	1	$1,325.00	$1,325.00
570	CABINET, FILE, FIRE PROOF	1	$1,325.00	$1,325.00
570	CABINET, FILE, FIRE PROOF	2	$1,325.00	$2,650.00
581	CABINET, FILE, FIRE PROOF	1	$1,325.00	$1,325.00
581	CABINET, FILE, FIRE PROOF	1	$1,325.00	$1,325.00
591	CABINET, FILE, FIRE PROOF	1	$1,325.00	$1,325.00
210	CABINET, FILE, FIRE PROOF, 2 DRAWER	1	$650.00	$650.00
495	CABINET, FILE, FIRE PROOF, 2 DRAWER	1	$650.00	$650.00
499	CABINET, FILE, FIRE PROOF, 2 DRAWER	1	$650.00	$650.00
400	CABINET, FILE, INDEX CARD, 30 DRAWER	1	$400.00	$400.00
403	CABINET, FILE, INDEX CARD, 30 DRAWER	1	$400.00	$400.00
403	CABINET, FILE, INDEX CARD, 30 DRAWER	18	$400.00	$7,200.00
450	CABINET, FILE, INDEX CARD, 30 DRAWER	1	$400.00	$400.00
215	CABINET, FILE, INDEX CARDS, 2-3 DRAWERS	7	$75.00	$525.00
450	CABINET, FILE, INDEX CARDS, 2-3 DRAWERS	4	$75.00	$300.00
403	CABINET, FILE, INDEX CARDS, 8-20 DRAWERS	3	$250.00	$750.00
509	CABINET, FILE, INDEX CARDS, 8-20 DRAWERS	4	$250.00	$1,000.00
509	CABINET, FILE, INDEX CARDS, 8-20 DRAWERS	1	$250.00	$250.00
576	CABINET, FILE, INDEX CARDS, 8-20 DRAWERS	2	$250.00	$500.00
882	CABINET, FILE, INDEX CARDS, 8-20 DRAWERS	2	$250.00	$500.00
3103	CABINET, FILE, INDEX CARDS, 8-20 DRAWERS	5	$250.00	$1,250.00
405	CABINET, FILE, LATERAL	1	$355.00	$355.00
451	CABINET, FILE, LATERAL	3	$355.00	$1,065.00
451	CABINET, FILE, LATERAL	1	$355.00	$355.00
451	CABINET, FILE, LATERAL	5	$355.00	$1,775.00
475	CABINET, FILE, LATERAL	3	$355.00	$1,065.00
475	CABINET, FILE, LATERAL	3	$355.00	$1,065.00
503	CABINET, FILE, LATERAL	1	$355.00	$355.00
503	CABINET, FILE, LATERAL	6	$355.00	$2,130.00
503	CABINET, FILE, LATERAL	1	$355.00	$355.00
510	CABINET, FILE, LATERAL	1	$355.00	$355.00
510	CABINET, FILE, LATERAL	1	$355.00	$355.00
541	CABINET, FILE, LATERAL	1	$355.00	$355.00
560	CABINET, FILE, LATERAL	1	$355.00	$355.00
560	CABINET, FILE, LATERAL	1	$355.00	$355.00
560	CABINET, FILE, LATERAL	1	$355.00	$355.00

570	CABINET, FILE, LATERAL	2	$355.00	$710.00
576	CABINET, FILE, LATERAL	1	$355.00	$355.00
581	CABINET, FILE, LATERAL	4	$355.00	$1,420.00
583	CABINET, FILE, LATERAL	1	$355.00	$355.00
583	CABINET, FILE, LATERAL	1	$355.00	$355.00
210	CABINET, FILE, LATERAL, 2 DRAWER	1	$480.00	$480.00
210	CABINET, FILE, LATERAL, 2 DRAWER	2	$480.00	$960.00
212	CABINET, FILE, LATERAL, 2 DRAWER	1	$480.00	$480.00
213	CABINET, FILE, LATERAL, 2 DRAWER	1	$480.00	$480.00
400	CABINET, FILE, LATERAL, 2 DRAWER	1	$480.00	$480.00
400	CABINET, FILE, LATERAL, 2 DRAWER	2	$480.00	$960.00
400	CABINET, FILE, LATERAL, 2 DRAWER	1	$480.00	$480.00
400	CABINET, FILE, LATERAL, 2 DRAWER	1	$480.00	$480.00
400	CABINET, FILE, LATERAL, 2 DRAWER	1	$480.00	$480.00
400	CABINET, FILE, LATERAL, 2 DRAWER	1	$480.00	$480.00
400	CABINET, FILE, LATERAL, 2 DRAWER	1	$480.00	$480.00
402	CABINET, FILE, LATERAL, 2 DRAWER	1	$480.00	$480.00
402	CABINET, FILE, LATERAL, 2 DRAWER	1	$480.00	$480.00
402	CABINET, FILE, LATERAL, 2 DRAWER	1	$480.00	$480.00
402	CABINET, FILE, LATERAL, 2 DRAWER	1	$480.00	$480.00
402	CABINET, FILE, LATERAL, 2 DRAWER	2	$480.00	$960.00
402	CABINET, FILE, LATERAL, 2 DRAWER	1	$480.00	$480.00
402	CABINET, FILE, LATERAL, 2 DRAWER	1	$480.00	$480.00
403	CABINET, FILE, LATERAL, 2 DRAWER	2	$480.00	$960.00
404	CABINET, FILE, LATERAL, 2 DRAWER	8	$480.00	$3,840.00
404	CABINET, FILE, LATERAL, 2 DRAWER	11	$480.00	$5,280.00
425	CABINET, FILE, LATERAL, 2 DRAWER	1	$480.00	$480.00
425	CABINET, FILE, LATERAL, 2 DRAWER	1	$480.00	$480.00
437	CABINET, FILE, LATERAL, 2 DRAWER	1	$480.00	$480.00
439	CABINET, FILE, LATERAL, 2 DRAWER	1	$480.00	$480.00
440	CABINET, FILE, LATERAL, 2 DRAWER	1	$480.00	$480.00
440	CABINET, FILE, LATERAL, 2 DRAWER	1	$480.00	$480.00
440	CABINET, FILE, LATERAL, 2 DRAWER	1	$480.00	$480.00
440	CABINET, FILE, LATERAL, 2 DRAWER	4	$480.00	$1,920.00
440	CABINET, FILE, LATERAL, 2 DRAWER	1	$480.00	$480.00
440	CABINET, FILE, LATERAL, 2 DRAWER	1	$480.00	$480.00
440	CABINET, FILE, LATERAL, 2 DRAWER	1	$480.00	$480.00
440	CABINET, FILE, LATERAL, 2 DRAWER	1	$480.00	$480.00
440	CABINET, FILE, LATERAL, 2 DRAWER	1	$480.00	$480.00
440	CABINET, FILE, LATERAL, 2 DRAWER	1	$480.00	$480.00
440	CABINET, FILE, LATERAL, 2 DRAWER	1	$480.00	$480.00
441	CABINET, FILE, LATERAL, 2 DRAWER	1	$480.00	$480.00
450	CABINET, FILE, LATERAL, 2 DRAWER	23	$480.00	$11,040.00
451	CABINET, FILE, LATERAL, 2 DRAWER	8	$480.00	$3,840.00
451	CABINET, FILE, LATERAL, 2 DRAWER	1	$480.00	$480.00
452	CABINET, FILE, LATERAL, 2 DRAWER	2	$480.00	$960.00
452	CABINET, FILE, LATERAL, 2 DRAWER	1	$480.00	$480.00
452	CABINET, FILE, LATERAL, 2 DRAWER	1	$480.00	$480.00
453	CABINET, FILE, LATERAL, 2 DRAWER	1	$480.00	$480.00
454	CABINET, FILE, LATERAL, 2 DRAWER	1	$480.00	$480.00
454	CABINET, FILE, LATERAL, 2 DRAWER	1	$480.00	$480.00
454	CABINET, FILE, LATERAL, 2 DRAWER	1	$480.00	$480.00
454	CABINET, FILE, LATERAL, 2 DRAWER	1	$480.00	$480.00
454	CABINET, FILE, LATERAL, 2 DRAWER	1	$480.00	$480.00
454	CABINET, FILE, LATERAL, 2 DRAWER	1	$480.00	$480.00
475	CABINET, FILE, LATERAL, 2 DRAWER	7	$480.00	$3,360.00
475	CABINET, FILE, LATERAL, 2 DRAWER	1	$480.00	$480.00
475	CABINET, FILE, LATERAL, 2 DRAWER	1	$480.00	$480.00
475	CABINET, FILE, LATERAL, 2 DRAWER	1	$480.00	$480.00
475	CABINET, FILE, LATERAL, 2 DRAWER	1	$480.00	$480.00
475	CABINET, FILE, LATERAL, 2 DRAWER	1	$480.00	$480.00
475	CABINET, FILE, LATERAL, 2 DRAWER	1	$480.00	$480.00
475	CABINET, FILE, LATERAL, 2 DRAWER	3	$480.00	$1,440.00
475	CABINET, FILE, LATERAL, 2 DRAWER	1	$480.00	$480.00
475	CABINET, FILE, LATERAL, 2 DRAWER	2	$480.00	$960.00
475	CABINET, FILE, LATERAL, 2 DRAWER	1	$480.00	$480.00
475	CABINET, FILE, LATERAL, 2 DRAWER	1	$480.00	$480.00
475	CABINET, FILE, LATERAL, 2 DRAWER	1	$480.00	$480.00
494	CABINET, FILE, LATERAL, 2 DRAWER	1	$480.00	$480.00
494	CABINET, FILE, LATERAL, 2 DRAWER	1	$480.00	$480.00
495	CABINET, FILE, LATERAL, 2 DRAWER	1	$480.00	$480.00
495	CABINET, FILE, LATERAL, 2 DRAWER	1	$480.00	$480.00
495	CABINET, FILE, LATERAL, 2 DRAWER	1	$480.00	$480.00
495	CABINET, FILE, LATERAL, 2 DRAWER	1	$480.00	$480.00

495	CABINET, FILE, LATERAL, 2 DRAWER	1	$480.00	$480.00
495	CABINET, FILE, LATERAL, 2 DRAWER	1	$480.00	$480.00
495	CABINET, FILE, LATERAL, 2 DRAWER	1	$480.00	$480.00
495	CABINET, FILE, LATERAL, 2 DRAWER	1	$480.00	$480.00
495	CABINET, FILE, LATERAL, 2 DRAWER	1	$480.00	$480.00
495	CABINET, FILE, LATERAL, 2 DRAWER	1	$480.00	$480.00
495	CABINET, FILE, LATERAL, 2 DRAWER	1	$480.00	$480.00
495	CABINET, FILE, LATERAL, 2 DRAWER	1	$480.00	$480.00
497	CABINET, FILE, LATERAL, 2 DRAWER	1	$480.00	$480.00
497	CABINET, FILE, LATERAL, 2 DRAWER	3	$480.00	$1,440.00
497	CABINET, FILE, LATERAL, 2 DRAWER	1	$480.00	$480.00
497	CABINET, FILE, LATERAL, 2 DRAWER	1	$480.00	$480.00
499	CABINET, FILE, LATERAL, 2 DRAWER	1	$480.00	$480.00
499	CABINET, FILE, LATERAL, 2 DRAWER	3	$480.00	$1,440.00
499	CABINET, FILE, LATERAL, 2 DRAWER	1	$480.00	$480.00
499	CABINET, FILE, LATERAL, 2 DRAWER	1	$480.00	$480.00
499	CABINET, FILE, LATERAL, 2 DRAWER	1	$480.00	$480.00
499	CABINET, FILE, LATERAL, 2 DRAWER	1	$480.00	$480.00
503	CABINET, FILE, LATERAL, 2 DRAWER	2	$480.00	$960.00
503	CABINET, FILE, LATERAL, 2 DRAWER	1	$480.00	$480.00
509	CABINET, FILE, LATERAL, 2 DRAWER	3	$480.00	$1,440.00
540	CABINET, FILE, LATERAL, 2 DRAWER	1	$480.00	$480.00
540	CABINET, FILE, LATERAL, 2 DRAWER	3	$480.00	$1,440.00
540	CABINET, FILE, LATERAL, 2 DRAWER	1	$480.00	$480.00
540	CABINET, FILE, LATERAL, 2 DRAWER	2	$480.00	$960.00
540	CABINET, FILE, LATERAL, 2 DRAWER	1	$480.00	$480.00
540	CABINET, FILE, LATERAL, 2 DRAWER	1	$480.00	$480.00
540	CABINET, FILE, LATERAL, 2 DRAWER	1	$480.00	$480.00
540	CABINET, FILE, LATERAL, 2 DRAWER	1	$480.00	$480.00
540	CABINET, FILE, LATERAL, 2 DRAWER	1	$480.00	$480.00
540	CABINET, FILE, LATERAL, 2 DRAWER	1	$480.00	$480.00
541	CABINET, FILE, LATERAL, 2 DRAWER	1	$480.00	$480.00
541	CABINET, FILE, LATERAL, 2 DRAWER	1	$480.00	$480.00
541	CABINET, FILE, LATERAL, 2 DRAWER	1	$480.00	$480.00
541	CABINET, FILE, LATERAL, 2 DRAWER	2	$480.00	$960.00
542	CABINET, FILE, LATERAL, 2 DRAWER	1	$480.00	$480.00
542	CABINET, FILE, LATERAL, 2 DRAWER	1	$480.00	$480.00
542	CABINET, FILE, LATERAL, 2 DRAWER	1	$480.00	$480.00
542	CABINET, FILE, LATERAL, 2 DRAWER	1	$480.00	$480.00
542	CABINET, FILE, LATERAL, 2 DRAWER	1	$480.00	$480.00
545	CABINET, FILE, LATERAL, 2 DRAWER	1	$480.00	$480.00
553	CABINET, FILE, LATERAL, 2 DRAWER	1	$480.00	$480.00
553	CABINET, FILE, LATERAL, 2 DRAWER	1	$480.00	$480.00
554	CABINET, FILE, LATERAL, 2 DRAWER	1	$480.00	$480.00
560	CABINET, FILE, LATERAL, 2 DRAWER	1	$480.00	$480.00
560	CABINET, FILE, LATERAL, 2 DRAWER	1	$480.00	$480.00
560	CABINET, FILE, LATERAL, 2 DRAWER	2	$480.00	$960.00
560	CABINET, FILE, LATERAL, 2 DRAWER	1	$480.00	$480.00
560	CABINET, FILE, LATERAL, 2 DRAWER	1	$480.00	$480.00
560	CABINET, FILE, LATERAL, 2 DRAWER	1	$480.00	$480.00
560	CABINET, FILE, LATERAL, 2 DRAWER	1	$480.00	$480.00
560	CABINET, FILE, LATERAL, 2 DRAWER	1	$480.00	$480.00
560	CABINET, FILE, LATERAL, 2 DRAWER	1	$480.00	$480.00
560	CABINET, FILE, LATERAL, 2 DRAWER	3	$480.00	$1,440.00
560	CABINET, FILE, LATERAL, 2 DRAWER	1	$480.00	$480.00
560	CABINET, FILE, LATERAL, 2 DRAWER	1	$480.00	$480.00
560	CABINET, FILE, LATERAL, 2 DRAWER	1	$480.00	$480.00
560	CABINET, FILE, LATERAL, 2 DRAWER	2	$480.00	$960.00
560	CABINET, FILE, LATERAL, 2 DRAWER	16	$480.00	$7,680.00
560	CABINET, FILE, LATERAL, 2 DRAWER	1	$480.00	$480.00
570	CABINET, FILE, LATERAL, 2 DRAWER	1	$480.00	$480.00
570	CABINET, FILE, LATERAL, 2 DRAWER	1	$480.00	$480.00
570	CABINET, FILE, LATERAL, 2 DRAWER	1	$480.00	$480.00
570	CABINET, FILE, LATERAL, 2 DRAWER	2	$480.00	$960.00
570	CABINET, FILE, LATERAL, 2 DRAWER	1	$480.00	$480.00
572	CABINET, FILE, LATERAL, 2 DRAWER	1	$480.00	$480.00
576	CABINET, FILE, LATERAL, 2 DRAWER	4	$480.00	$1,920.00
576	CABINET, FILE, LATERAL, 2 DRAWER	1	$480.00	$480.00
576	CABINET, FILE, LATERAL, 2 DRAWER	1	$480.00	$480.00
576	CABINET, FILE, LATERAL, 2 DRAWER	2	$480.00	$960.00
576	CABINET, FILE, LATERAL, 2 DRAWER	2	$480.00	$960.00
576	CABINET, FILE, LATERAL, 2 DRAWER	1	$480.00	$480.00
576	CABINET, FILE, LATERAL, 2 DRAWER	2	$480.00	$960.00
576	CABINET, FILE, LATERAL, 2 DRAWER	2	$480.00	$960.00
581	CABINET, FILE, LATERAL, 2 DRAWER	1	$480.00	$480.00

581	CABINET, FILE, LATERAL, 2 DRAWER	1	$480.00	$480.00
581	CABINET, FILE, LATERAL, 2 DRAWER	1	$480.00	$480.00
581	CABINET, FILE, LATERAL, 2 DRAWER	1	$480.00	$480.00
581	CABINET, FILE, LATERAL, 2 DRAWER	1	$480.00	$480.00
583	CABINET, FILE, LATERAL, 2 DRAWER	1	$480.00	$480.00
583	CABINET, FILE, LATERAL, 2 DRAWER	1	$480.00	$480.00
591	CABINET, FILE, LATERAL, 2 DRAWER	2	$480.00	$960.00
630	CABINET, FILE, LATERAL, 2 DRAWER	1	$480.00	$480.00
403	CABINET, FILE, LATERAL, 3 DRAWER	6	$600.00	$3,600.00
404	CABINET, FILE, LATERAL, 3 DRAWER	1	$600.00	$600.00
454	CABINET, FILE, LATERAL, 3 DRAWER	2	$600.00	$1,200.00
560	CABINET, FILE, LATERAL, 3 DRAWER	1	$600.00	$600.00
560	CABINET, FILE, LATERAL, 3 DRAWER	1	$600.00	$600.00
581	CABINET, FILE, LATERAL, 3 DRAWER	6	$600.00	$3,600.00
210	CABINET, FILE, LATERAL, 4 DRAWER	1	$725.00	$725.00
210	CABINET, FILE, LATERAL, 4 DRAWER	1	$725.00	$725.00
210	CABINET, FILE, LATERAL, 4 DRAWER	1	$725.00	$725.00
210	CABINET, FILE, LATERAL, 4 DRAWER	1	$725.00	$725.00
213	CABINET, FILE, LATERAL, 4 DRAWER	1	$725.00	$725.00
215	CABINET, FILE, LATERAL, 4 DRAWER	1	$725.00	$725.00
215	CABINET, FILE, LATERAL, 4 DRAWER	1	$725.00	$725.00
215	CABINET, FILE, LATERAL, 4 DRAWER	1	$725.00	$725.00
400	CABINET, FILE, LATERAL, 4 DRAWER	1	$725.00	$725.00
400	CABINET, FILE, LATERAL, 4 DRAWER	1	$725.00	$725.00
400	CABINET, FILE, LATERAL, 4 DRAWER	1	$725.00	$725.00
402	CABINET, FILE, LATERAL, 4 DRAWER	1	$725.00	$725.00
402	CABINET, FILE, LATERAL, 4 DRAWER	1	$725.00	$725.00
404	CABINET, FILE, LATERAL, 4 DRAWER	1	$725.00	$725.00
404	CABINET, FILE, LATERAL, 4 DRAWER	1	$725.00	$725.00
404	CABINET, FILE, LATERAL, 4 DRAWER	3	$725.00	$2,175.00
405	CABINET, FILE, LATERAL, 4 DRAWER	1	$725.00	$725.00
425	CABINET, FILE, LATERAL, 4 DRAWER	2	$725.00	$1,450.00
437	CABINET, FILE, LATERAL, 4 DRAWER	1	$725.00	$725.00
438	CABINET, FILE, LATERAL, 4 DRAWER	2	$725.00	$1,450.00
439	CABINET, FILE, LATERAL, 4 DRAWER	2	$725.00	$1,450.00
440	CABINET, FILE, LATERAL, 4 DRAWER	1	$725.00	$725.00
450	CABINET, FILE, LATERAL, 4 DRAWER	1	$725.00	$725.00
450	CABINET, FILE, LATERAL, 4 DRAWER	2	$725.00	$1,450.00
450	CABINET, FILE, LATERAL, 4 DRAWER	1	$725.00	$725.00
451	CABINET, FILE, LATERAL, 4 DRAWER	1	$725.00	$725.00
451	CABINET, FILE, LATERAL, 4 DRAWER	14	$725.00	$10,150.00
452	CABINET, FILE, LATERAL, 4 DRAWER	4	$725.00	$2,900.00
452	CABINET, FILE, LATERAL, 4 DRAWER	1	$725.00	$725.00
452	CABINET, FILE, LATERAL, 4 DRAWER	2	$725.00	$1,450.00
452	CABINET, FILE, LATERAL, 4 DRAWER	1	$725.00	$725.00
452	CABINET, FILE, LATERAL, 4 DRAWER	1	$725.00	$725.00
453	CABINET, FILE, LATERAL, 4 DRAWER	7	$725.00	$5,075.00
454	CABINET, FILE, LATERAL, 4 DRAWER	1	$725.00	$725.00
454	CABINET, FILE, LATERAL, 4 DRAWER	1	$725.00	$725.00
495	CABINET, FILE, LATERAL, 4 DRAWER	1	$725.00	$725.00
495	CABINET, FILE, LATERAL, 4 DRAWER	1	$725.00	$725.00
495	CABINET, FILE, LATERAL, 4 DRAWER	3	$725.00	$2,175.00
495	CABINET, FILE, LATERAL, 4 DRAWER	1	$725.00	$725.00
497	CABINET, FILE, LATERAL, 4 DRAWER	2	$725.00	$1,450.00
497	CABINET, FILE, LATERAL, 4 DRAWER	1	$725.00	$725.00
497	CABINET, FILE, LATERAL, 4 DRAWER	2	$725.00	$1,450.00
497	CABINET, FILE, LATERAL, 4 DRAWER	3	$725.00	$2,175.00
499	CABINET, FILE, LATERAL, 4 DRAWER	1	$725.00	$725.00
499	CABINET, FILE, LATERAL, 4 DRAWER	2	$725.00	$1,450.00
499	CABINET, FILE, LATERAL, 4 DRAWER	1	$725.00	$725.00
499	CABINET, FILE, LATERAL, 4 DRAWER	1	$725.00	$725.00
499	CABINET, FILE, LATERAL, 4 DRAWER	2	$725.00	$1,450.00
499	CABINET, FILE, LATERAL, 4 DRAWER	1	$725.00	$725.00
499	CABINET, FILE, LATERAL, 4 DRAWER	1	$725.00	$725.00
503	CABINET, FILE, LATERAL, 4 DRAWER	1	$725.00	$725.00
503	CABINET, FILE, LATERAL, 4 DRAWER	3	$725.00	$2,175.00
509	CABINET, FILE, LATERAL, 4 DRAWER	3	$725.00	$2,175.00
510	CABINET, FILE, LATERAL, 4 DRAWER	1	$725.00	$725.00
510	CABINET, FILE, LATERAL, 4 DRAWER	1	$725.00	$725.00
510	CABINET, FILE, LATERAL, 4 DRAWER	1	$725.00	$725.00
540	CABINET, FILE, LATERAL, 4 DRAWER	4	$725.00	$2,900.00
541	CABINET, FILE, LATERAL, 4 DRAWER	2	$725.00	$1,450.00
542	CABINET, FILE, LATERAL, 4 DRAWER	1	$725.00	$725.00
552	CABINET, FILE, LATERAL, 4 DRAWER	1	$725.00	$725.00
552	CABINET, FILE, LATERAL, 4 DRAWER	2	$725.00	$1,450.00
553	CABINET, FILE, LATERAL, 4 DRAWER	1	$725.00	$725.00

553	CABINET, FILE, LATERAL, 4 DRAWER	2	$725.00	$1,450.00
560	CABINET, FILE, LATERAL, 4 DRAWER	1	$725.00	$725.00
560	CABINET, FILE, LATERAL, 4 DRAWER	1	$725.00	$725.00
560	CABINET, FILE, LATERAL, 4 DRAWER	1	$725.00	$725.00
560	CABINET, FILE, LATERAL, 4 DRAWER	1	$725.00	$725.00
560	CABINET, FILE, LATERAL, 4 DRAWER	1	$725.00	$725.00
560	CABINET, FILE, LATERAL, 4 DRAWER	1	$725.00	$725.00
560	CABINET, FILE, LATERAL, 4 DRAWER	1	$725.00	$725.00
560	CABINET, FILE, LATERAL, 4 DRAWER	1	$725.00	$725.00
560	CABINET, FILE, LATERAL, 4 DRAWER	1	$725.00	$725.00
560	CABINET, FILE, LATERAL, 4 DRAWER	2	$725.00	$1,450.00
560	CABINET, FILE, LATERAL, 4 DRAWER	2	$725.00	$1,450.00
570	CABINET, FILE, LATERAL, 4 DRAWER	1	$725.00	$725.00
570	CABINET, FILE, LATERAL, 4 DRAWER	1	$725.00	$725.00
570	CABINET, FILE, LATERAL, 4 DRAWER	1	$725.00	$725.00
570	CABINET, FILE, LATERAL, 4 DRAWER	1	$725.00	$725.00
576	CABINET, FILE, LATERAL, 4 DRAWER	2	$725.00	$1,450.00
576	CABINET, FILE, LATERAL, 4 DRAWER	1	$725.00	$725.00
576	CABINET, FILE, LATERAL, 4 DRAWER	1	$725.00	$725.00
581	CABINET, FILE, LATERAL, 4 DRAWER	1	$725.00	$725.00
581	CABINET, FILE, LATERAL, 4 DRAWER	1	$725.00	$725.00
581	CABINET, FILE, LATERAL, 4 DRAWER	1	$725.00	$725.00
630	CABINET, FILE, LATERAL, 4 DRAWER	1	$725.00	$725.00
882	CABINET, FILE, LATERAL, 4 DRAWER	1	$725.00	$725.00
3106	CABINET, FILE, LATERAL, 4 DRAWER	1	$725.00	$725.00
3106	CABINET, FILE, LATERAL, 4 DRAWER	1	$725.00	$725.00
215	CABINET, FILE, LATERAL, 5 DRAWER	4	$970.00	$3,880.00
403	CABINET, FILE, LATERAL, 5 DRAWER	1	$970.00	$970.00
403	CABINET, FILE, LATERAL, 5 DRAWER	1	$970.00	$970.00
426	CABINET, FILE, LATERAL, 5 DRAWER	1	$970.00	$970.00
426	CABINET, FILE, LATERAL, 5 DRAWER	1	$970.00	$970.00
427	CABINET, FILE, LATERAL, 5 DRAWER	2	$970.00	$1,940.00
428	CABINET, FILE, LATERAL, 5 DRAWER	1	$970.00	$970.00
429	CABINET, FILE, LATERAL, 5 DRAWER	2	$970.00	$1,940.00
440	CABINET, FILE, LATERAL, 5 DRAWER	9	$970.00	$8,730.00
440	CABINET, FILE, LATERAL, 5 DRAWER	1	$970.00	$970.00
450	CABINET, FILE, LATERAL, 5 DRAWER	7	$970.00	$6,790.00
450	CABINET, FILE, LATERAL, 5 DRAWER	1	$970.00	$970.00
451	CABINET, FILE, LATERAL, 5 DRAWER	1	$970.00	$970.00
475	CABINET, FILE, LATERAL, 5 DRAWER	5	$970.00	$4,850.00
475	CABINET, FILE, LATERAL, 5 DRAWER	1	$970.00	$970.00
475	CABINET, FILE, LATERAL, 5 DRAWER	2	$970.00	$1,940.00
495	CABINET, FILE, LATERAL, 5 DRAWER	2	$970.00	$1,940.00
499	CABINET, FILE, LATERAL, 5 DRAWER	4	$970.00	$3,880.00
499	CABINET, FILE, LATERAL, 5 DRAWER	1	$970.00	$970.00
499	CABINET, FILE, LATERAL, 5 DRAWER	1	$970.00	$970.00
509	CABINET, FILE, LATERAL, 5 DRAWER	8	$970.00	$7,760.00
545	CABINET, FILE, LATERAL, 5 DRAWER	1	$970.00	$970.00
545	CABINET, FILE, LATERAL, 5 DRAWER	1	$970.00	$970.00
545	CABINET, FILE, LATERAL, 5 DRAWER	2	$970.00	$1,940.00
545	CABINET, FILE, LATERAL, 5 DRAWER	1	$970.00	$970.00
545	CABINET, FILE, LATERAL, 5 DRAWER	1	$970.00	$970.00
551	CABINET, FILE, LATERAL, 5 DRAWER	1	$970.00	$970.00
554	CABINET, FILE, LATERAL, 5 DRAWER	1	$970.00	$970.00
560	CABINET, FILE, LATERAL, 5 DRAWER	1	$970.00	$970.00
560	CABINET, FILE, LATERAL, 5 DRAWER	1	$970.00	$970.00
560	CABINET, FILE, LATERAL, 5 DRAWER	1	$970.00	$970.00
560	CABINET, FILE, LATERAL, 5 DRAWER	1	$970.00	$970.00
570	CABINET, FILE, LATERAL, 5 DRAWER	5	$970.00	$4,850.00
572	CABINET, FILE, LATERAL, 5 DRAWER	2	$970.00	$1,940.00
576	CABINET, FILE, LATERAL, 5 DRAWER	1	$970.00	$970.00
576	CABINET, FILE, LATERAL, 5 DRAWER	1	$970.00	$970.00
630	CABINET, FILE, LATERAL, 5 DRAWER	1	$970.00	$970.00
630	CABINET, FILE, LATERAL, 5 DRAWER	1	$970.00	$970.00
630	CABINET, FILE, LATERAL, 5 DRAWER	1	$970.00	$970.00
404	CABINET, FILE, LATERAL, 6 DRAWER	24	$980.00	$23,520.00
450	CABINET, FILE, LATERAL, 6 DRAWER	2	$980.00	$1,960.00
551	CABINET, FILE, LATERAL, 6 DRAWER	2	$980.00	$1,960.00
581	CABINET, FILE, LATERAL, 6 DRAWER	1	$980.00	$980.00
450	CABINET, FILE, ROLLING TUB	3	$100.00	$300.00
494	CABINET, FILE, ROLLING TUB	1	$100.00	$100.00
551	CABINET, FILE, ROLLING TUB	1	$100.00	$100.00
576	CABINET, FILE, ROLLING TUB	1	$100.00	$100.00
576	CABINET, FILE, ROLLING TUB	2	$100.00	$200.00
576	CABINET, FILE, ROLLING TUB	1	$100.00	$100.00
576	CABINET, FILE, ROLLING TUB	1	$100.00	$100.00

576	CABINET, FILE, ROLLING TUB	1	$100.00	$100.00
576	CABINET, FILE, ROLLING TUB	1	$100.00	$100.00
576	CABINET, FILE, ROLLING TUB	2	$100.00	$200.00
576	CABINET, FILE, ROLLING TUB	3	$100.00	$300.00
576	CABINET, FLAMMABLE/ ACID STORAGE	1	$800.00	$800.00
403	CABINET, FLAT FILE, 10 DRAWER	6	$1,570.00	$9,420.00
450	CABINET, FLAT FILE, 10 DRAWER	2	$1,570.00	$3,140.00
509	CABINET, FLAT FILE, 10 DRAWER	10	$1,570.00	$15,700.00
509	CABINET, FLAT FILE, 10 DRAWER	2	$1,570.00	$3,140.00
587	CABINET, FLAT FILE, 10 DRAWER	1	$1,570.00	$1,570.00
210	CABINET, FLAT FILE, 5 DRAWER	9	$670.00	$6,030.00
509	CABINET, FLAT FILE, 5 DRAWER	7	$670.00	$4,690.00
509	CABINET, FLAT FILE, 5 DRAWER	1	$670.00	$670.00
541	CABINET, FLAT FILE, 5 DRAWER	2	$670.00	$1,340.00
560	CABINET, FLAT FILE, 5 DRAWER	3	$670.00	$2,010.00
560	CABINET, FLAT FILE, 5 DRAWER	1	$670.00	$670.00
587	CABINET, FLAT FILE, 5 DRAWER	1	$670.00	$670.00
510	CABINET, FLAT FILE, CHECK STORAGE	1	$200.00	$200.00
341	CABINET, GLASS DISPLAY	1	$250.00	$250.00
494	CABINET, GLASS DISPLAY	2	$250.00	$500.00
495	CABINET, GLASS DISPLAY	2	$250.00	$500.00
540	CABINET, GLASS DISPLAY	2	$250.00	$500.00
405	CABINET, HALF SIZE	1	$130.00	$130.00
440	CABINET, HALF SIZE	1	$130.00	$130.00
492	CABINET, HALF SIZE	1	$130.00	$130.00
497	CABINET, HALF SIZE	1	$130.00	$130.00
509	CABINET, HALF SIZE	1	$130.00	$130.00
540	CABINET, HALF SIZE	1	$130.00	$130.00
552	CABINET, HALF SIZE	1	$130.00	$130.00
560	CABINET, HALF SIZE	1	$130.00	$130.00
560	CABINET, HALF SIZE	1	$130.00	$130.00
560	CABINET, HALF SIZE	1	$130.00	$130.00
560	CABINET, HALF SIZE	1	$130.00	$130.00
570	CABINET, HALF SIZE	1	$130.00	$130.00
576	CABINET, HALF SIZE	1	$130.00	$130.00
591	CABINET, HALF SIZE	1	$130.00	$130.00
630	CABINET, HALF SIZE	1	$130.00	$130.00
630	CABINET, HALF SIZE	1	$130.00	$130.00
630	CABINET, HALF SIZE	1	$130.00	$130.00
509	CABINET, OFFICE, WOOD, SMALL	1	$475.00	$475.00
540	CABINET, OFFICE, WOOD, SMALL	1	$475.00	$475.00
540	CABINET, OFFICE, WOOD, SMALL	1	$475.00	$475.00
576	CABINET, OFFICE, WOOD, SMALL	1	$475.00	$475.00
576	CABINET, OFFICE, WOOD, SMALL	2	$475.00	$950.00
576	CABINET, OFFICE, WOOD, SMALL	2	$475.00	$950.00
560	CABINET, POISON	1	$315.00	$315.00
3103	CABINET, POISON	1	$315.00	$315.00
509	CABINET, SANITIZING, UVC, LAPTOP/ TABLET	1	$1,990.00	$1,990.00
540	CABINET, STAND, BEDSIDE	1	$175.00	$175.00
210	CABINET, STORAGE, 1/2 SIZE	1	$100.00	$100.00
213	CABINET, STORAGE, 1/2 SIZE	1	$100.00	$100.00
215	CABINET, STORAGE, 1/2 SIZE	1	$100.00	$100.00
429	CABINET, STORAGE, 1/2 SIZE	1	$100.00	$100.00
545	CABINET, STORAGE, 1/2 SIZE	1	$100.00	$100.00
553	CABINET, STORAGE, 1/2 SIZE	4	$100.00	$400.00
3101	CABINET, STORAGE, FLAMMABLE, 12-25 GAL.	1	$620.00	$620.00
3106	CABINET, STORAGE, FLAMMABLE, 12-25 GAL.	1	$618.00	$618.00
3106	CABINET, STORAGE, FLAMMABLE, 12-25 GAL.	1	$920.00	$920.00
3107	CABINET, STORAGE, FLAMMABLE, 12-25 GAL.	1	$618.00	$618.00
509	CABINET, STORAGE, FLAMMABLE, 30 GAL.	1	$1,080.00	$1,080.00
509	CABINET, STORAGE, FLAMMABLE, 30 GAL.	1	$1,080.00	$1,080.00
576	CABINET, STORAGE, FLAMMABLE, 30 GAL.	1	$680.00	$680.00
3101	CABINET, STORAGE, FLAMMABLE, 30 GAL.	1	$680.00	$680.00
3107	CABINET, STORAGE, FLAMMABLE, 30 GAL.	1	$618.00	$618.00
3107	CABINET, STORAGE, FLAMMABLE, 30 GAL.	1	$680.00	$680.00
210	CABINET, STORAGE, FLAMMABLE, 45 GAL.	1	$830.00	$830.00
509	CABINET, STORAGE, FLAMMABLE, 45 GAL.	1	$830.00	$830.00
3103	CABINET, STORAGE, FLAMMABLE, 45 GAL.	1	$830.00	$830.00
3106	CABINET, STORAGE, FLAMMABLE, 45 GAL.	1	$830.00	$830.00
3107	CABINET, STORAGE, FLAMMABLE, 45 GAL.	1	$830.00	$830.00
210	CABINET, STORAGE, FLAMMABLE, 60 GAL.	1	$715.00	$715.00
576	CABINET, STORAGE, FLAMMABLE, 60 GAL.	1	$715.00	$715.00
3103	CABINET, STORAGE, FLAMMABLE, 60 GAL.	1	$1,490.00	$1,490.00
3103	CABINET, STORAGE, FLAMMABLE, 60 GAL.	1	$1,490.00	$1,490.00
3103	CABINET, STORAGE, FLAMMABLE, 90-120 GAL.	1	$1,930.00	$1,930.00
3107	CABINET, STORAGE, FLAMMABLE, 90-120 GAL.	1	$1,930.00	$1,930.00

210	CABINET, STORAGE, FULL HEIGHT	2	$255.00	$510.00
210	CABINET, STORAGE, FULL HEIGHT	1	$255.00	$255.00
210	CABINET, STORAGE, FULL HEIGHT	2	$255.00	$510.00
210	CABINET, STORAGE, FULL HEIGHT	1	$255.00	$255.00
210	CABINET, STORAGE, FULL HEIGHT	1	$255.00	$255.00
341	CABINET, STORAGE, FULL HEIGHT	4	$255.00	$1,020.00
400	CABINET, STORAGE, FULL HEIGHT	1	$255.00	$255.00
403	CABINET, STORAGE, FULL HEIGHT	1	$255.00	$255.00
437	CABINET, STORAGE, FULL HEIGHT	1	$255.00	$255.00
441	CABINET, STORAGE, FULL HEIGHT	1	$255.00	$255.00
451	CABINET, STORAGE, FULL HEIGHT	1	$255.00	$255.00
452	CABINET, STORAGE, FULL HEIGHT	1	$255.00	$255.00
454	CABINET, STORAGE, FULL HEIGHT	1	$255.00	$255.00
494	CABINET, STORAGE, FULL HEIGHT	2	$255.00	$510.00
495	CABINET, STORAGE, FULL HEIGHT	2	$255.00	$510.00
497	CABINET, STORAGE, FULL HEIGHT	3	$255.00	$765.00
497	CABINET, STORAGE, FULL HEIGHT	1	$255.00	$255.00
497	CABINET, STORAGE, FULL HEIGHT	1	$255.00	$255.00
499	CABINET, STORAGE, FULL HEIGHT	1	$255.00	$255.00
499	CABINET, STORAGE, FULL HEIGHT	1	$255.00	$255.00
499	CABINET, STORAGE, FULL HEIGHT	1	$255.00	$255.00
499	CABINET, STORAGE, FULL HEIGHT	1	$255.00	$255.00
509	CABINET, STORAGE, FULL HEIGHT	1	$255.00	$255.00
509	CABINET, STORAGE, FULL HEIGHT	1	$255.00	$255.00
509	CABINET, STORAGE, FULL HEIGHT	1	$255.00	$255.00
510	CABINET, STORAGE, FULL HEIGHT	1	$255.00	$255.00
540	CABINET, STORAGE, FULL HEIGHT	1	$255.00	$255.00
540	CABINET, STORAGE, FULL HEIGHT	1	$255.00	$255.00
540	CABINET, STORAGE, FULL HEIGHT	1	$255.00	$255.00
540	CABINET, STORAGE, FULL HEIGHT	2	$255.00	$510.00
540	CABINET, STORAGE, FULL HEIGHT	1	$255.00	$255.00
540	CABINET, STORAGE, FULL HEIGHT	3	$255.00	$765.00
540	CABINET, STORAGE, FULL HEIGHT	1	$255.00	$255.00
540	CABINET, STORAGE, FULL HEIGHT	1	$255.00	$255.00
540	CABINET, STORAGE, FULL HEIGHT	2	$255.00	$510.00
540	CABINET, STORAGE, FULL HEIGHT	2	$255.00	$510.00
540	CABINET, STORAGE, FULL HEIGHT	2	$255.00	$510.00
540	CABINET, STORAGE, FULL HEIGHT	1	$255.00	$255.00
541	CABINET, STORAGE, FULL HEIGHT	1	$255.00	$255.00
541	CABINET, STORAGE, FULL HEIGHT	1	$255.00	$255.00
541	CABINET, STORAGE, FULL HEIGHT	1	$255.00	$255.00
541	CABINET, STORAGE, FULL HEIGHT	3	$255.00	$765.00
542	CABINET, STORAGE, FULL HEIGHT	1	$255.00	$255.00
545	CABINET, STORAGE, FULL HEIGHT	1	$255.00	$255.00
545	CABINET, STORAGE, FULL HEIGHT	1	$255.00	$255.00
545	CABINET, STORAGE, FULL HEIGHT	2	$255.00	$510.00
545	CABINET, STORAGE, FULL HEIGHT	1	$255.00	$255.00
552	CABINET, STORAGE, FULL HEIGHT	3	$255.00	$765.00
552	CABINET, STORAGE, FULL HEIGHT	2	$255.00	$510.00
554	CABINET, STORAGE, FULL HEIGHT	1	$255.00	$255.00
560	CABINET, STORAGE, FULL HEIGHT	1	$255.00	$255.00
560	CABINET, STORAGE, FULL HEIGHT	1	$255.00	$255.00
560	CABINET, STORAGE, FULL HEIGHT	1	$255.00	$255.00
560	CABINET, STORAGE, FULL HEIGHT	1	$255.00	$255.00
560	CABINET, STORAGE, FULL HEIGHT	2	$255.00	$510.00
560	CABINET, STORAGE, FULL HEIGHT	2	$255.00	$510.00
560	CABINET, STORAGE, FULL HEIGHT	1	$255.00	$255.00
560	CABINET, STORAGE, FULL HEIGHT	1	$255.00	$255.00
560	CABINET, STORAGE, FULL HEIGHT	4	$255.00	$1,020.00
560	CABINET, STORAGE, FULL HEIGHT	1	$255.00	$255.00
560	CABINET, STORAGE, FULL HEIGHT	1	$255.00	$255.00
560	CABINET, STORAGE, FULL HEIGHT	4	$255.00	$1,020.00
560	CABINET, STORAGE, FULL HEIGHT	5	$255.00	$1,275.00
560	CABINET, STORAGE, FULL HEIGHT	1	$255.00	$255.00
560	CABINET, STORAGE, FULL HEIGHT	1	$255.00	$255.00
560	CABINET, STORAGE, FULL HEIGHT	1	$255.00	$255.00
560	CABINET, STORAGE, FULL HEIGHT	1	$255.00	$255.00
560	CABINET, STORAGE, FULL HEIGHT	1	$255.00	$255.00
560	CABINET, STORAGE, FULL HEIGHT	2	$255.00	$510.00
560	CABINET, STORAGE, FULL HEIGHT	1	$255.00	$255.00
560	CABINET, STORAGE, FULL HEIGHT	1	$255.00	$255.00
560	CABINET, STORAGE, FULL HEIGHT	1	$255.00	$255.00
560	CABINET, STORAGE, FULL HEIGHT	2	$255.00	$510.00
570	CABINET, STORAGE, FULL HEIGHT	1	$255.00	$255.00
570	CABINET, STORAGE, FULL HEIGHT	1	$255.00	$255.00
570	CABINET, STORAGE, FULL HEIGHT	1	$255.00	$255.00

570	CABINET, STORAGE, FULL HEIGHT	3	$255.00	$765.00
570	CABINET, STORAGE, FULL HEIGHT	1	$255.00	$255.00
570	CABINET, STORAGE, FULL HEIGHT	3	$255.00	$765.00
570	CABINET, STORAGE, FULL HEIGHT	1	$255.00	$255.00
570	CABINET, STORAGE, FULL HEIGHT	1	$255.00	$255.00
570	CABINET, STORAGE, FULL HEIGHT	1	$255.00	$255.00
570	CABINET, STORAGE, FULL HEIGHT	1	$255.00	$255.00
576	CABINET, STORAGE, FULL HEIGHT	3	$255.00	$765.00
576	CABINET, STORAGE, FULL HEIGHT	1	$255.00	$255.00
576	CABINET, STORAGE, FULL HEIGHT	1	$255.00	$255.00
576	CABINET, STORAGE, FULL HEIGHT	4	$255.00	$1,020.00
576	CABINET, STORAGE, FULL HEIGHT	2	$255.00	$510.00
576	CABINET, STORAGE, FULL HEIGHT	1	$255.00	$255.00
576	CABINET, STORAGE, FULL HEIGHT	1	$255.00	$255.00
576	CABINET, STORAGE, FULL HEIGHT	1	$255.00	$255.00
576	CABINET, STORAGE, FULL HEIGHT	1	$255.00	$255.00
576	CABINET, STORAGE, FULL HEIGHT	1	$255.00	$255.00
576	CABINET, STORAGE, FULL HEIGHT	1	$255.00	$255.00
576	CABINET, STORAGE, FULL HEIGHT	1	$255.00	$255.00
576	CABINET, STORAGE, FULL HEIGHT	2	$255.00	$510.00
576	CABINET, STORAGE, FULL HEIGHT	1	$255.00	$255.00
576	CABINET, STORAGE, FULL HEIGHT	1	$255.00	$255.00
576	CABINET, STORAGE, FULL HEIGHT	1	$255.00	$255.00
576	CABINET, STORAGE, FULL HEIGHT	1	$255.00	$255.00
576	CABINET, STORAGE, FULL HEIGHT	2	$255.00	$510.00
576	CABINET, STORAGE, FULL HEIGHT	1	$255.00	$255.00
576	CABINET, STORAGE, FULL HEIGHT	1	$255.00	$255.00
581	CABINET, STORAGE, FULL HEIGHT	1	$255.00	$255.00
581	CABINET, STORAGE, FULL HEIGHT	1	$255.00	$255.00
587	CABINET, STORAGE, FULL HEIGHT	1	$255.00	$255.00
882	CABINET, STORAGE, FULL HEIGHT	2	$255.00	$510.00
3103	CABINET, STORAGE, FULL HEIGHT	1	$255.00	$255.00
450	CABINET, STORAGE, HALF HEIGHT	2	$100.00	$200.00
503	CABINET, STORAGE, HALF HEIGHT	1	$100.00	$100.00
509	CABINET, STORAGE, HALF HEIGHT	1	$100.00	$100.00
509	CABINET, STORAGE, HALF HEIGHT	1	$100.00	$100.00
509	CABINET, STORAGE, HALF HEIGHT	1	$100.00	$100.00
540	CABINET, STORAGE, HALF HEIGHT	2	$100.00	$200.00
545	CABINET, STORAGE, HALF HEIGHT	1	$100.00	$100.00
554	CABINET, STORAGE, HALF HEIGHT	1	$100.00	$100.00
554	CABINET, STORAGE, HALF HEIGHT	1	$100.00	$100.00
560	CABINET, STORAGE, HALF HEIGHT	1	$100.00	$100.00
560	CABINET, STORAGE, HALF HEIGHT	1	$100.00	$100.00
560	CABINET, STORAGE, HALF HEIGHT	1	$100.00	$100.00
560	CABINET, STORAGE, HALF HEIGHT	1	$100.00	$100.00
560	CABINET, STORAGE, HALF HEIGHT	1	$100.00	$100.00
560	CABINET, STORAGE, HALF HEIGHT	1	$100.00	$100.00
560	CABINET, STORAGE, HALF HEIGHT	1	$100.00	$100.00
560	CABINET, STORAGE, HALF HEIGHT	1	$100.00	$100.00
570	CABINET, STORAGE, HALF HEIGHT	1	$100.00	$100.00
570	CABINET, STORAGE, HALF HEIGHT	2	$100.00	$200.00
576	CABINET, STORAGE, HALF HEIGHT	1	$100.00	$100.00
576	CABINET, STORAGE, HALF HEIGHT	2	$100.00	$200.00
576	CABINET, STORAGE, HALF HEIGHT	3	$100.00	$300.00
576	CABINET, STORAGE, HALF HEIGHT	1	$100.00	$100.00
576	CABINET, STORAGE, HALF HEIGHT	1	$100.00	$100.00
581	CABINET, STORAGE, HALF HEIGHT	1	$100.00	$100.00
587	CABINET, STORAGE, HALF HEIGHT	1	$100.00	$100.00
630	CABINET, STORAGE, HALF HEIGHT	1	$100.00	$100.00
630	CABINET, STORAGE, HALF HEIGHT	1	$100.00	$100.00
882	CABINET, STORAGE, HALF HEIGHT	1	$100.00	$100.00
882	CABINET, STORAGE, HALF HEIGHT	1	$100.00	$100.00
3103	CABINET, STORAGE, ROLLING, FULL HEIGHT	1	$1,000.00	$1,000.00
3103	CABINET, STORAGE, ROLLING, FULL HEIGHT	1	$1,000.00	$1,000.00
210	CABINET, STORAGE, ROLLING, HALF HEIGHT	1	$475.00	$475.00
497	CABINET, STORAGE, ROLLING, HALF HEIGHT	1	$475.00	$475.00
499	CABINET, STORAGE, ROLLING, HALF HEIGHT	1	$475.00	$475.00
545	CABINET, STORAGE, ROLLING, HALF HEIGHT	1	$475.00	$475.00
554	CABINET, STORAGE, ROLLING, HALF HEIGHT	1	$475.00	$475.00
570	CABINET, STORAGE, ROLLING, HALF HEIGHT	1	$475.00	$475.00
576	CABINET, STORAGE, ROLLING, HALF HEIGHT	1	$475.00	$475.00
576	CABINET, STORAGE, ROLLING, HALF HEIGHT	1	$475.00	$475.00
630	CABINET, STORAGE, ROLLING, HALF HEIGHT	1	$475.00	$475.00
403	CABINET, STORAGE, W/ BLUEPRINT RACK	33	$435.00	$14,355.00
570	CABINET, WARMING, 2 DOOR, PASS THROUGH	1	$5,700.00	$5,700.00
570	CABINET, WARMING, 2 DOOR, PASS THROUGH	1	$5,700.00	$5,700.00

3106	CABINET, WARMING, 2 DOOR, REACH-IN	1	$1,816.45	$1,816.45
576	CABINET, WARMING, FULL HEIGHT	1	$2,200.00	$2,200.00
576	CABINET, WARMING, TRANSPORT	1	$2,025.00	$2,025.00
503	CABLE BOX	6	$50.00	$300.00
215	CALCULATOR, DESK TOP, LOW END	1	$65.00	$65.00
215	CALCULATOR, DESK TOP, LOW END	1	$65.00	$65.00
215	CALCULATOR, DESK TOP, LOW END	1	$65.00	$65.00
451	CALCULATOR, DESK TOP, LOW END	1	$65.00	$65.00
451	CALCULATOR, DESK TOP, LOW END	1	$65.00	$65.00
494	CALCULATOR, DESK TOP, LOW END	1	$65.00	$65.00
553	CALCULATOR, DESK TOP, LOW END	1	$65.00	$65.00
570	CALCULATOR, DESK TOP, LOW END	1	$65.00	$65.00
570	CALCULATOR, DESK TOP, LOW END	1	$65.00	$65.00
3106	CALCULATOR, DESK TOP, LOW END	1	$65.00	$65.00
214	CALCULATOR, DESK TOP, HIGH END	2	$100.00	$200.00
400	CALCULATOR, DESK TOP, HIGH END	1	$100.00	$100.00
400	CALCULATOR, DESK TOP, HIGH END	1	$100.00	$100.00
404	CALCULATOR, DESK TOP, HIGH END	1	$100.00	$100.00
450	CALCULATOR, DESK TOP, HIGH END	1	$100.00	$100.00
450	CALCULATOR, DESK TOP, HIGH END	5	$100.00	$500.00
450	CALCULATOR, DESK TOP, HIGH END	1	$100.00	$100.00
451	CALCULATOR, DESK TOP, HIGH END	7	$100.00	$700.00
451	CALCULATOR, DESK TOP, HIGH END	1	$100.00	$100.00
451	CALCULATOR, DESK TOP, HIGH END	1	$100.00	$100.00
452	CALCULATOR, DESK TOP, HIGH END	1	$100.00	$100.00
452	CALCULATOR, DESK TOP, HIGH END	1	$100.00	$100.00
452	CALCULATOR, DESK TOP, HIGH END	1	$100.00	$100.00
452	CALCULATOR, DESK TOP, HIGH END	1	$100.00	$100.00
452	CALCULATOR, DESK TOP, HIGH END	1	$100.00	$100.00
452	CALCULATOR, DESK TOP, HIGH END	1	$100.00	$100.00
452	CALCULATOR, DESK TOP, HIGH END	1	$100.00	$100.00
453	CALCULATOR, DESK TOP, HIGH END	1	$100.00	$100.00
453	CALCULATOR, DESK TOP, HIGH END	1	$100.00	$100.00
453	CALCULATOR, DESK TOP, HIGH END	1	$100.00	$100.00
454	CALCULATOR, DESK TOP, HIGH END	2	$100.00	$200.00
492	CALCULATOR, DESK TOP, HIGH END	1	$100.00	$100.00
494	CALCULATOR, DESK TOP, HIGH END	1	$100.00	$100.00
495	CALCULATOR, DESK TOP, HIGH END	1	$100.00	$100.00
495	CALCULATOR, DESK TOP, HIGH END	1	$100.00	$100.00
495	CALCULATOR, DESK TOP, HIGH END	1	$100.00	$100.00
495	CALCULATOR, DESK TOP, HIGH END	1	$100.00	$100.00
495	CALCULATOR, DESK TOP, HIGH END	1	$100.00	$100.00
495	CALCULATOR, DESK TOP, HIGH END	1	$100.00	$100.00
495	CALCULATOR, DESK TOP, HIGH END	1	$100.00	$100.00
495	CALCULATOR, DESK TOP, HIGH END	1	$100.00	$100.00
495	CALCULATOR, DESK TOP, HIGH END	1	$100.00	$100.00
497	CALCULATOR, DESK TOP, HIGH END	1	$100.00	$100.00
497	CALCULATOR, DESK TOP, HIGH END	5	$100.00	$500.00
497	CALCULATOR, DESK TOP, HIGH END	1	$100.00	$100.00
497	CALCULATOR, DESK TOP, HIGH END	1	$100.00	$100.00
499	CALCULATOR, DESK TOP, HIGH END	1	$100.00	$100.00
499	CALCULATOR, DESK TOP, HIGH END	2	$100.00	$200.00
499	CALCULATOR, DESK TOP, HIGH END	20	$100.00	$2,000.00
499	CALCULATOR, DESK TOP, HIGH END	1	$100.00	$100.00
499	CALCULATOR, DESK TOP, HIGH END	3	$100.00	$300.00
499	CALCULATOR, DESK TOP, HIGH END	1	$100.00	$100.00
499	CALCULATOR, DESK TOP, HIGH END	3	$100.00	$300.00
499	CALCULATOR, DESK TOP, HIGH END	5	$100.00	$500.00
499	CALCULATOR, DESK TOP, HIGH END	1	$100.00	$100.00
499	CALCULATOR, DESK TOP, HIGH END	6	$100.00	$600.00
499	CALCULATOR, DESK TOP, HIGH END	1	$100.00	$100.00
499	CALCULATOR, DESK TOP, HIGH END	7	$100.00	$700.00
499	CALCULATOR, DESK TOP, HIGH END	4	$100.00	$400.00
499	CALCULATOR, DESK TOP, HIGH END	1	$100.00	$100.00
499	CALCULATOR, DESK TOP, HIGH END	8	$100.00	$800.00
509	CALCULATOR, DESK TOP, HIGH END	1	$100.00	$100.00
509	CALCULATOR, DESK TOP, HIGH END	1	$100.00	$100.00
540	CALCULATOR, DESK TOP, HIGH END	1	$100.00	$100.00
551	CALCULATOR, DESK TOP, HIGH END	1	$100.00	$100.00
560	CALCULATOR, DESK TOP, HIGH END	1	$100.00	$100.00
570	CALCULATOR, DESK TOP, HIGH END	1	$100.00	$100.00
576	CALCULATOR, DESK TOP, HIGH END	1	$100.00	$100.00
576	CALCULATOR, DESK TOP, HIGH END	1	$100.00	$100.00
576	CALCULATOR, DESK TOP, HIGH END	1	$100.00	$100.00
576	CALCULATOR, DESK TOP, HIGH END	1	$100.00	$100.00
570	CALCULATOR, GRAPHIC SCIENTIFIC	7	$150.00	$1,050.00

560	CAMCORDER	1	$240.00	$240.00
560	CAMCORDER	1	$240.00	$240.00
570	CAMCORDER	1	$240.00	$240.00
570	CAMCORDER	1	$240.00	$240.00
541	CAMCORDER, DIGITAL	1	$945.00	$945.00
541	CAMCORDER, DIGITAL	1	$945.00	$945.00
540	CAMCORDER, HD, PROFESSIONAL, COMPACT	1	$2,500.00	$2,500.00
540	CAMCORDER, HD, PROFESSIONAL, COMPACT	1	$2,500.00	$2,500.00
540	CAMCORDER, HD, PROFESSIONAL, COMPACT	1	$2,500.00	$2,500.00
560	CAMERA SYSTEM, COVERT	1	$8,500.00	$8,500.00
560	CAMERA SYSTEM, COVERT	1	$6,500.00	$6,500.00
560	CAMERA SYSTEM, COVERT	1	$6,500.00	$6,500.00
560	CAMERA UPGRADE KIT, FORENSIC, 3D	1	$6,116.50	$6,116.50
560	CAMERA UPGRADE KIT, FORENSIC, 3D	1	$6,116.50	$6,116.50
402	CAMERA, 35MM, LOW END	1	$180.00	$180.00
560	CAMERA, CRIMESCENE	1	$2,966.75	$2,966.75
492	CAMERA, DIGITAL	3	$130.00	$390.00
560	CAMERA, DIGITAL	1	$330.00	$330.00
560	CAMERA, DIGITAL	1	$330.00	$330.00
560	CAMERA, DIGITAL	1	$1,989.43	$1,989.43
560	CAMERA, DIGITAL	1	$330.00	$330.00
570	CAMERA, DIGITAL	1	$130.00	$130.00
570	CAMERA, DIGITAL	1	$130.00	$130.00
581	CAMERA, DIGITAL	2	$330.00	$660.00
440	CAMERA, DIGITAL, SLR	1	$925.00	$925.00
540	CAMERA, DIGITAL, SLR	1	$925.00	$925.00
541	CAMERA, DIGITAL, SLR	1	$925.00	$925.00
553	CAMERA, DIGITAL, SLR	1	$925.00	$925.00
553	CAMERA, DIGITAL, SLR	1	$709.41	$709.41
560	CAMERA, DIGITAL, SLR	1	$925.00	$925.00
560	CAMERA, DIGITAL, SLR	1	$925.00	$925.00
560	CAMERA, DIGITAL, SLR	1	$925.00	$925.00
425	CAMERA, DOCUMENT	1	$785.00	$785.00
426	CAMERA, DOCUMENT	1	$785.00	$785.00
428	CAMERA, DOCUMENT	1	$785.00	$785.00
429	CAMERA, DOCUMENT	1	$785.00	$785.00
438	CAMERA, DOCUMENT	1	$785.00	$785.00
439	CAMERA, DOCUMENT	1	$785.00	$785.00
441	CAMERA, DOCUMENT	1	$785.00	$785.00
453	CAMERA, DOCUMENT	1	$785.00	$785.00
402	CAMERA, DOCUMENT, LOW-END	1	$275.00	$275.00
576	CAMERA, DOCUMENT, LOW-END	1	$275.00	$275.00
576	CAMERA, DOCUMENT, LOW-END	1	$275.00	$275.00
560	CAMERA, EYE	1	$200.00	$200.00
560	CAMERA, FULL-SPECTRUM, FORENSIC	1	$31,900.00	$31,900.00
560	CAMERA, LICENSE RECOGNITION SYSTEM	1	$20,140.00	$20,140.00
560	CAMERA, LIVE LINK	1	$10,342.62	$10,342.62
440	CAMERA, POLAROID	1	$60.00	$60.00
509	CAMERA, SEWER	1	$6,485.00	$6,485.00
560	CAMERA, STREET LIGHT SURVEILLANCE SYSTEM	1	$6,573.00	$6,573.00
560	CAMERA, STREET LIGHT SURVEILLANCE SYSTEM	1	$6,573.00	$6,573.00
509	CAMERA, THERMAL IMAGER	1	$10,130.00	$10,130.00
509	CAMERA, THERMAL IMAGER	1	$13,450.00	$13,450.00
542	CAMERA, THERMAL IMAGER	1	$9,850.00	$9,850.00
542	CAMERA, THERMAL IMAGER	1	$9,850.00	$9,850.00
542	CAMERA, THERMAL IMAGER	1	$9,850.00	$9,850.00
560	CAMERA, UNDERWATER	1	$799.00	$799.00
214	CAMERA, VIDEO CONFERENCE, HD	1	$3,250.00	$3,250.00
400	CAMERA, VIDEO CONFERENCE, HD	1	$3,250.00	$3,250.00
400	CAMERA, VIDEO CONFERENCE, HD	1	$3,250.00	$3,250.00
402	CAMERA, VIDEO CONFERENCE, HD	1	$3,250.00	$3,250.00
435	CAMERA, VIDEO CONFERENCE, HD	1	$3,250.00	$3,250.00
452	CAMERA, VIDEO CONFERENCE, HD	1	$3,250.00	$3,250.00
494	CAMERA, VIDEO CONFERENCE, HD	1	$3,250.00	$3,250.00
503	CAMERA, VIDEO CONFERENCE, HD	1	$3,250.00	$3,250.00
503	CAMERA, VIDEO CONFERENCE, HD	1	$3,250.00	$3,250.00
509	CAMERA, VIDEO CONFERENCE, HD	1	$3,250.00	$3,250.00
510	CAMERA, VIDEO CONFERENCE, HD	1	$3,250.00	$3,250.00
540	CAMERA, VIDEO CONFERENCE, HD	1	$3,250.00	$3,250.00
554	CAMERA, VIDEO CONFERENCE, HD	1	$3,250.00	$3,250.00
213	CAMERA, VIDEO TELECONFERENCING SYSTEM	1	$1,100.00	$1,100.00
213	CAMERA, VIDEO TELECONFERENCING SYSTEM	1	$1,100.00	$1,100.00
213	CAMERA, VIDEO TELECONFERENCING SYSTEM	1	$1,100.00	$1,100.00
541	CAMERA, VIDEO TELECONFERENCING SYSTEM	1	$1,100.00	$1,100.00
553	CAMERA, VIDEO TELECONFERENCING SYSTEM	1	$1,100.00	$1,100.00
3106	CAMERA, VIDEO TELECONFERENCING SYSTEM	1	$1,100.00	$1,100.00

581	CARABINER, RESCUE	25	$40.00	$1,000.00
402	CART, ALL-PURPOSE	1	$170.00	$170.00
403	CART, ALL-PURPOSE	1	$170.00	$170.00
437	CART, ALL-PURPOSE	1	$170.00	$170.00
450	CART, ALL-PURPOSE	8	$170.00	$1,360.00
450	CART, ALL-PURPOSE	3	$170.00	$510.00
454	CART, ALL-PURPOSE	1	$170.00	$170.00
492	CART, ALL-PURPOSE	2	$170.00	$340.00
494	CART, ALL-PURPOSE	1	$170.00	$170.00
497	CART, ALL-PURPOSE	1	$170.00	$170.00
499	CART, ALL-PURPOSE	1	$170.00	$170.00
503	CART, ALL-PURPOSE	1	$170.00	$170.00
503	CART, ALL-PURPOSE	2	$170.00	$340.00
509	CART, ALL-PURPOSE	1	$170.00	$170.00
509	CART, ALL-PURPOSE	1	$170.00	$170.00
541	CART, ALL-PURPOSE	1	$170.00	$170.00
560	CART, ALL-PURPOSE	1	$170.00	$170.00
560	CART, ALL-PURPOSE	1	$170.00	$170.00
560	CART, ALL-PURPOSE	1	$170.00	$170.00
560	CART, ALL-PURPOSE	1	$170.00	$170.00
560	CART, ALL-PURPOSE	1	$170.00	$170.00
560	CART, ALL-PURPOSE	1	$170.00	$170.00
560	CART, ALL-PURPOSE	1	$170.00	$170.00
560	CART, ALL-PURPOSE	1	$170.00	$170.00
560	CART, ALL-PURPOSE	1	$170.00	$170.00
560	CART, ALL-PURPOSE	1	$170.00	$170.00
560	CART, ALL-PURPOSE	1	$170.00	$170.00
560	CART, ALL-PURPOSE	1	$170.00	$170.00
570	CART, ALL-PURPOSE	13	$170.00	$2,210.00
570	CART, ALL-PURPOSE	1	$170.00	$170.00
570	CART, ALL-PURPOSE	1	$170.00	$170.00
570	CART, ALL-PURPOSE	2	$170.00	$340.00
570	CART, ALL-PURPOSE	5	$170.00	$850.00
570	CART, ALL-PURPOSE	1	$170.00	$170.00
570	CART, ALL-PURPOSE	3	$170.00	$510.00
576	CART, ALL-PURPOSE	3	$170.00	$510.00
576	CART, ALL-PURPOSE	1	$170.00	$170.00
576	CART, ALL-PURPOSE	1	$170.00	$170.00
576	CART, ALL-PURPOSE	2	$170.00	$340.00
576	CART, ALL-PURPOSE	1	$170.00	$170.00
576	CART, ALL-PURPOSE	1	$170.00	$170.00
576	CART, ALL-PURPOSE	2	$170.00	$340.00
576	CART, ALL-PURPOSE	1	$170.00	$170.00
576	CART, ALL-PURPOSE	1	$170.00	$170.00
576	CART, ALL-PURPOSE	1	$170.00	$170.00
576	CART, ALL-PURPOSE	3	$170.00	$510.00
576	CART, ALL-PURPOSE	1	$170.00	$170.00
576	CART, ALL-PURPOSE	2	$170.00	$340.00
576	CART, ALL-PURPOSE	1	$170.00	$170.00
581	CART, ALL-PURPOSE	3	$170.00	$510.00
581	CART, ALL-PURPOSE	1	$170.00	$170.00
630	CART, ALL-PURPOSE	1	$170.00	$170.00
630	CART, ALL-PURPOSE	1	$170.00	$170.00
630	CART, ALL-PURPOSE	1	$170.00	$170.00
630	CART, ALL-PURPOSE	1	$170.00	$170.00
630	CART, ALL-PURPOSE	1	$170.00	$170.00
630	CART, ALL-PURPOSE	1	$170.00	$170.00
882	CART, ALL-PURPOSE	3	$170.00	$510.00
882	CART, ALL-PURPOSE	6	$170.00	$1,020.00
570	CART, BALL, UNIVERSAL	11	$75.00	$825.00
576	CART, BALL, UNIVERSAL	2	$75.00	$150.00
576	CART, BALL, UNIVERSAL	1	$75.00	$75.00
403	CART, BOOKS, MOBILE	1	$181.00	$181.00
425	CART, BOOKS, MOBILE	1	$181.00	$181.00
436	CART, BOOKS, MOBILE	1	$181.00	$181.00
437	CART, BOOKS, MOBILE	2	$181.00	$362.00
438	CART, BOOKS, MOBILE	1	$181.00	$181.00
454	CART, BOOKS, MOBILE	5	$181.00	$905.00
454	CART, BOOKS, MOBILE	1	$181.00	$181.00
454	CART, BOOKS, MOBILE	1	$181.00	$181.00
495	CART, BOOKS, MOBILE	2	$181.00	$362.00
495	CART, BOOKS, MOBILE	1	$181.00	$181.00
545	CART, BOOKS, MOBILE	1	$181.00	$181.00
572	CART, BOOKS, MOBILE	2	$181.00	$362.00
576	CART, BOOKS, MOBILE	1	$181.00	$181.00
576	CART, BOOKS, MOBILE	1	$181.00	$181.00
509	CART, CUSTODIAL	1	$155.00	$155.00

541	CART, CUSTODIAL	1	$155.00	$155.00
560	CART, CUSTODIAL	1	$155.00	$155.00
570	CART, CUSTODIAL	8	$155.00	$1,240.00
570	CART, CUSTODIAL	1	$155.00	$155.00
570	CART, CUSTODIAL	1	$155.00	$155.00
570	CART, CUSTODIAL	1	$155.00	$155.00
570	CART, CUSTODIAL	2	$155.00	$310.00
570	CART, CUSTODIAL	2	$155.00	$310.00
570	CART, CUSTODIAL	1	$155.00	$155.00
570	CART, CUSTODIAL	1	$155.00	$155.00
576	CART, CUSTODIAL	5	$155.00	$775.00
3106	CART, CUSTODIAL	1	$155.00	$155.00
3106	CART, CUSTODIAL	1	$155.00	$155.00
545	CART, FOOD TRANSPORT	1	$150.00	$150.00
570	CART, FOOD TRANSPORT	1	$150.00	$150.00
452	CART, HANGING FILE	2	$36.00	$72.00
497	CART, HANGING FILE	1	$36.00	$36.00
570	CART, HANGING FILE	1	$36.00	$36.00
591	CART, HANGING FILE	1	$36.00	$36.00
630	CART, HANGING FILE	1	$36.00	$36.00
545	CART, MEDICAL EMERGENCY (CRASH)	1	$1,423.00	$1,423.00
570	CART, MEDICAL EMERGENCY (CRASH)	1	$1,450.00	$1,450.00
570	CART, MEDICAL EMERGENCY (CRASH)	1	$1,450.00	$1,450.00
570	CART, MEDICAL EMERGENCY (CRASH)	1	$1,450.00	$1,450.00
570	CART, MEDICATION	1	$3,850.00	$3,850.00
509	CART, MICRO COMPUTER	1	$375.00	$375.00
560	CART, STAINLESS STEEL W/ 3 SHELF (4' H X 2' W X 4' L)	1	$500.00	$500.00
454	CART, STAINLESS STEEL, W/3 SHELF (3/4 X 21" X 37")	1	$100.00	$100.00
545	CART, STAINLESS STEEL, W/3 SHELF (3/4 X 21" X 37")	1	$100.00	$100.00
581	CART, STAINLESS STEEL, W/3 SHELF (3/4 X 21" X 37")	6	$100.00	$600.00
3101	CASH REGISTER, POINT OF SALE	1	$1,990.00	$1,990.00
3106	CASH REGISTER, VOCATIONAL	1	$280.00	$280.00
440	CASSETTE PLAYER W/ AM/FM RADIO, PORTABLE	2	$150.00	$300.00
440	CASSETTE TAPE RECORDER/PLAYER	1	$59.00	$59.00
3101	CEMENT MIXER	1	$600.00	$600.00
570	CENTRIFUGE, BENCHTOP, SCIENCE	1	$375.00	$375.00
570	CENTRIFUGE, BENCHTOP, SCIENCE	1	$2,200.00	$2,200.00
576	CENTRIFUGE, BENCHTOP, SCIENCE	1	$375.00	$375.00
475	CHAIR, RECLINER (SM)	2	$250.00	$500.00
540	CHAIR, RECLINER (SM)	2	$250.00	$500.00
540	CHAIR, RECLINER (SM)	6	$250.00	$1,500.00
540	CHAIR, RECLINER (SM)	1	$250.00	$250.00
540	CHAIR, RECLINER (SM)	1	$250.00	$250.00
540	CHAIR, RECLINER (SM)	2	$250.00	$500.00
540	CHAIR, RECLINER (SM)	2	$250.00	$500.00
438	CHAIR, BOARD/ CONFERENCE/ COUNCIL ROOM	19	$350.00	$6,650.00
450	CHAIR, BOARD/ CONFERENCE/ COUNCIL ROOM	1	$350.00	$350.00
509	CHAIR, BOARD/ CONFERENCE/ COUNCIL ROOM	12	$350.00	$4,200.00
510	CHAIR, BOARD/ CONFERENCE/ COUNCIL ROOM	8	$350.00	$2,800.00
570	CHAIR, DENTAL	1	$12,700.00	$12,700.00
214	CHAIR, DINING	3	$150.00	$450.00
540	CHAIR, DINING	3	$150.00	$450.00
210	CHAIR, EXECUTIVE	1	$300.00	$300.00
210	CHAIR, EXECUTIVE	1	$300.00	$300.00
210	CHAIR, EXECUTIVE	7	$300.00	$2,100.00
210	CHAIR, EXECUTIVE	2	$300.00	$600.00
210	CHAIR, EXECUTIVE	1	$300.00	$300.00
210	CHAIR, EXECUTIVE	1	$300.00	$300.00
210	CHAIR, EXECUTIVE	1	$300.00	$300.00
210	CHAIR, EXECUTIVE	1	$300.00	$300.00
210	CHAIR, EXECUTIVE	1	$300.00	$300.00
210	CHAIR, EXECUTIVE	1	$300.00	$300.00
215	CHAIR, EXECUTIVE	5	$300.00	$1,500.00
215	CHAIR, EXECUTIVE	6	$300.00	$1,800.00
215	CHAIR, EXECUTIVE	6	$300.00	$1,800.00
400	CHAIR, EXECUTIVE	6	$300.00	$1,800.00
400	CHAIR, EXECUTIVE	7	$300.00	$2,100.00
400	CHAIR, EXECUTIVE	10	$300.00	$3,000.00
400	CHAIR, EXECUTIVE	1	$300.00	$300.00
403	CHAIR, EXECUTIVE	1	$300.00	$300.00
405	CHAIR, EXECUTIVE	1	$300.00	$300.00
405	CHAIR, EXECUTIVE	2	$300.00	$600.00
426	CHAIR, EXECUTIVE	15	$300.00	$4,500.00
427	CHAIR, EXECUTIVE	1	$300.00	$300.00
428	CHAIR, EXECUTIVE	6	$300.00	$1,800.00
428	CHAIR, EXECUTIVE	6	$300.00	$1,800.00

428	CHAIR, EXECUTIVE	1	$300.00	$300.00
429	CHAIR, EXECUTIVE	1	$300.00	$300.00
429	CHAIR, EXECUTIVE	18	$300.00	$5,400.00
429	CHAIR, EXECUTIVE	1	$300.00	$300.00
435	CHAIR, EXECUTIVE	4	$300.00	$1,200.00
437	CHAIR, EXECUTIVE	1	$300.00	$300.00
439	CHAIR, EXECUTIVE	1	$300.00	$300.00
439	CHAIR, EXECUTIVE	1	$300.00	$300.00
441	CHAIR, EXECUTIVE	1	$300.00	$300.00
451	CHAIR, EXECUTIVE	2	$300.00	$600.00
452	CHAIR, EXECUTIVE	8	$300.00	$2,400.00
453	CHAIR, EXECUTIVE	1	$300.00	$300.00
453	CHAIR, EXECUTIVE	6	$300.00	$1,800.00
453	CHAIR, EXECUTIVE	5	$300.00	$1,500.00
453	CHAIR, EXECUTIVE	1	$300.00	$300.00
453	CHAIR, EXECUTIVE	12	$300.00	$3,600.00
475	CHAIR, EXECUTIVE	1	$300.00	$300.00
475	CHAIR, EXECUTIVE	7	$300.00	$2,100.00
475	CHAIR, EXECUTIVE	1	$300.00	$300.00
475	CHAIR, EXECUTIVE	8	$300.00	$2,400.00
475	CHAIR, EXECUTIVE	1	$300.00	$300.00
494	CHAIR, EXECUTIVE	1	$300.00	$300.00
494	CHAIR, EXECUTIVE	2	$300.00	$600.00
497	CHAIR, EXECUTIVE	1	$300.00	$300.00
540	CHAIR, EXECUTIVE	1	$300.00	$300.00
540	CHAIR, EXECUTIVE	1	$300.00	$300.00
552	CHAIR, EXECUTIVE	2	$300.00	$600.00
552	CHAIR, EXECUTIVE	1	$300.00	$300.00
552	CHAIR, EXECUTIVE	2	$300.00	$600.00
560	CHAIR, EXECUTIVE	1	$300.00	$300.00
570	CHAIR, EXECUTIVE	1	$300.00	$300.00
572	CHAIR, EXECUTIVE	1	$300.00	$300.00
591	CHAIR, EXECUTIVE	1	$300.00	$300.00
661	CHAIR, EXECUTIVE	8	$300.00	$2,400.00
400	CHAIR, EXECUTIVE, WOOD	1	$450.00	$450.00
400	CHAIR, EXECUTIVE, WOOD	2	$450.00	$900.00
452	CHAIR, EXECUTIVE, WOOD	1	$450.00	$450.00
452	CHAIR, EXECUTIVE, WOOD	3	$450.00	$1,350.00
499	CHAIR, EXECUTIVE, WOOD	2	$450.00	$900.00
554	CHAIR, EXECUTIVE, WOOD	1	$450.00	$450.00
453	CHAIR, EXECUTIVE/ JUDGE, HIGH END	1	$775.00	$775.00
400	CHAIR, FOLDING	8	$15.00	$120.00
403	CHAIR, FOLDING	1	$15.00	$15.00
403	CHAIR, FOLDING	5	$15.00	$75.00
454	CHAIR, FOLDING	1	$15.00	$15.00
497	CHAIR, FOLDING	1	$15.00	$15.00
503	CHAIR, FOLDING	1	$15.00	$15.00
503	CHAIR, FOLDING	1	$15.00	$15.00
509	CHAIR, FOLDING	1	$15.00	$15.00
552	CHAIR, FOLDING	5	$15.00	$75.00
554	CHAIR, FOLDING	23	$15.00	$345.00
554	CHAIR, FOLDING	8	$15.00	$120.00
554	CHAIR, FOLDING	1	$15.00	$15.00
560	CHAIR, FOLDING	1	$15.00	$15.00
560	CHAIR, FOLDING	2	$15.00	$30.00
560	CHAIR, FOLDING	1	$15.00	$15.00
570	CHAIR, FOLDING	30	$15.00	$450.00
570	CHAIR, FOLDING	8	$15.00	$120.00
570	CHAIR, FOLDING	1	$15.00	$15.00
570	CHAIR, FOLDING	1	$15.00	$15.00
570	CHAIR, FOLDING	1	$15.00	$15.00
572	CHAIR, FOLDING	2	$15.00	$30.00
576	CHAIR, FOLDING	21	$15.00	$315.00
576	CHAIR, FOLDING	2	$15.00	$30.00
576	CHAIR, FOLDING	1	$15.00	$15.00
576	CHAIR, FOLDING	4	$15.00	$60.00
576	CHAIR, FOLDING	1	$15.00	$15.00
576	CHAIR, FOLDING	475	$15.00	$7,125.00
581	CHAIR, FOLDING	2	$15.00	$30.00
581	CHAIR, FOLDING	3	$15.00	$45.00
583	CHAIR, FOLDING	1	$15.00	$15.00
591	CHAIR, FOLDING	1	$15.00	$15.00
3106	CHAIR, FOLDING	1	$15.00	$15.00
3106	CHAIR, FOLDING	4	$15.00	$60.00
3107	CHAIR, FOLDING	3	$15.00	$45.00
3107	CHAIR, FOLDING	8	$15.00	$120.00

499	CHAIR, FOLDING, PADDED	1	$35.00	$35.00
503	CHAIR, FOLDING, PADDED	1	$35.00	$35.00
540	CHAIR, FOLDING, PADDED	1	$35.00	$35.00
540	CHAIR, FOLDING, PADDED	1	$35.00	$35.00
560	CHAIR, FOLDING, PADDED	2	$35.00	$70.00
572	CHAIR, FOLDING, PADDED	16	$35.00	$560.00
576	CHAIR, FOLDING, PADDED	5	$35.00	$175.00
576	CHAIR, FOLDING, PADDED	1	$35.00	$35.00
3106	CHAIR, FOLDING, PADDED	4	$35.00	$140.00
665	CHAIR, LIBRARY, W/ & W/O ARMS	47	$200.00	$9,400.00
341	CHAIR, LOUNGE	2	$95.00	$190.00
402	CHAIR, LOUNGE	2	$95.00	$190.00
405	CHAIR, LOUNGE	2	$95.00	$190.00
405	CHAIR, LOUNGE	2	$95.00	$190.00
405	CHAIR, LOUNGE	2	$95.00	$190.00
405	CHAIR, LOUNGE	2	$95.00	$190.00
453	CHAIR, LOUNGE	2	$95.00	$190.00
560	CHAIR, LOUNGE	2	$95.00	$190.00
402	CHAIR, METAL FRAME, PADDED SEAT & BACK W/WO ARMS	2	$60.00	$120.00
451	CHAIR, METAL FRAME, PADDED SEAT & BACK W/WO ARMS	1	$60.00	$60.00
451	CHAIR, METAL FRAME, PADDED SEAT & BACK W/WO ARMS	1	$60.00	$60.00
452	CHAIR, METAL FRAME, PADDED SEAT & BACK W/WO ARMS	7	$60.00	$420.00
540	CHAIR, METAL FRAME, PADDED SEAT & BACK W/WO ARMS	4	$60.00	$240.00
576	CHAIR, METAL FRAME, PADDED SEAT & BACK W/WO ARMS	2	$60.00	$120.00
576	CHAIR, METAL FRAME, PADDED SEAT & BACK W/WO ARMS	2	$60.00	$120.00
576	CHAIR, METAL FRAME, PADDED SEAT & BACK W/WO ARMS	2	$60.00	$120.00
576	CHAIR, METAL FRAME, PADDED SEAT & BACK W/WO ARMS	1	$60.00	$60.00
576	CHAIR, METAL FRAME, PADDED SEAT & BACK W/WO ARMS	1	$60.00	$60.00
581	CHAIR, METAL FRAME, PADDED SEAT & BACK W/WO ARMS	1	$60.00	$60.00
581	CHAIR, METAL FRAME, PADDED SEAT & BACK W/WO ARMS	2	$60.00	$120.00
402	CHAIR, NESTING	12	$185.00	$2,220.00
402	CHAIR, NESTING	48	$185.00	$8,880.00
402	CHAIR, NESTING	5	$185.00	$925.00
494	CHAIR, NESTING	42	$185.00	$7,770.00
540	CHAIR, NESTING	4	$185.00	$740.00
560	CHAIR, NESTING	72	$185.00	$13,320.00
441	CHAIR, OCCASIONAL	2	$300.00	$600.00
450	CHAIR, OCCASIONAL	2	$300.00	$600.00
450	CHAIR, OCCASIONAL	2	$300.00	$600.00
453	CHAIR, OCCASIONAL	4	$300.00	$1,200.00
475	CHAIR, OCCASIONAL	5	$300.00	$1,500.00
475	CHAIR, OCCASIONAL	4	$300.00	$1,200.00
499	CHAIR, OCCASIONAL	3	$300.00	$900.00
499	CHAIR, OCCASIONAL	3	$300.00	$900.00
540	CHAIR, OCCASIONAL	2	$300.00	$600.00
210	CHAIR, OFFICE TASK, W/ OR W/O ARMS	7	$115.00	$805.00
210	CHAIR, OFFICE TASK, W/ OR W/O ARMS	2	$115.00	$230.00
210	CHAIR, OFFICE TASK, W/ OR W/O ARMS	5	$115.00	$575.00
210	CHAIR, OFFICE TASK, W/ OR W/O ARMS	7	$115.00	$805.00
210	CHAIR, OFFICE TASK, W/ OR W/O ARMS	3	$115.00	$345.00
210	CHAIR, OFFICE TASK, W/ OR W/O ARMS	3	$115.00	$345.00
210	CHAIR, OFFICE TASK, W/ OR W/O ARMS	3	$115.00	$345.00
210	CHAIR, OFFICE TASK, W/ OR W/O ARMS	3	$115.00	$345.00
210	CHAIR, OFFICE TASK, W/ OR W/O ARMS	1	$115.00	$115.00
210	CHAIR, OFFICE TASK, W/ OR W/O ARMS	1	$115.00	$115.00
210	CHAIR, OFFICE TASK, W/ OR W/O ARMS	1	$115.00	$115.00
210	CHAIR, OFFICE TASK, W/ OR W/O ARMS	4	$115.00	$460.00
210	CHAIR, OFFICE TASK, W/ OR W/O ARMS	2	$115.00	$230.00
210	CHAIR, OFFICE TASK, W/ OR W/O ARMS	1	$115.00	$115.00
210	CHAIR, OFFICE TASK, W/ OR W/O ARMS	6	$115.00	$690.00
210	CHAIR, OFFICE TASK, W/ OR W/O ARMS	1	$115.00	$115.00
210	CHAIR, OFFICE TASK, W/ OR W/O ARMS	1	$115.00	$115.00
210	CHAIR, OFFICE TASK, W/ OR W/O ARMS	1	$115.00	$115.00
210	CHAIR, OFFICE TASK, W/ OR W/O ARMS	1	$115.00	$115.00
210	CHAIR, OFFICE TASK, W/ OR W/O ARMS	1	$115.00	$115.00
210	CHAIR, OFFICE TASK, W/ OR W/O ARMS	1	$115.00	$115.00
210	CHAIR, OFFICE TASK, W/ OR W/O ARMS	2	$115.00	$230.00
210	CHAIR, OFFICE TASK, W/ OR W/O ARMS	1	$115.00	$115.00
210	CHAIR, OFFICE TASK, W/ OR W/O ARMS	2	$115.00	$230.00
210	CHAIR, OFFICE TASK, W/ OR W/O ARMS	1	$115.00	$115.00
210	CHAIR, OFFICE TASK, W/ OR W/O ARMS	1	$115.00	$115.00
210	CHAIR, OFFICE TASK, W/ OR W/O ARMS	2	$115.00	$230.00
210	CHAIR, OFFICE TASK, W/ OR W/O ARMS	3	$115.00	$345.00
211	CHAIR, OFFICE TASK, W/ OR W/O ARMS	2	$115.00	$230.00
211	CHAIR, OFFICE TASK, W/ OR W/O ARMS	1	$115.00	$115.00
211	CHAIR, OFFICE TASK, W/ OR W/O ARMS	1	$115.00	$115.00

211	CHAIR, OFFICE TASK, W/ OR W/O ARMS	5	$115.00	$575.00
212	CHAIR, OFFICE TASK, W/ OR W/O ARMS	1	$115.00	$115.00
212	CHAIR, OFFICE TASK, W/ OR W/O ARMS	1	$115.00	$115.00
212	CHAIR, OFFICE TASK, W/ OR W/O ARMS	1	$115.00	$115.00
213	CHAIR, OFFICE TASK, W/ OR W/O ARMS	1	$115.00	$115.00
213	CHAIR, OFFICE TASK, W/ OR W/O ARMS	1	$115.00	$115.00
214	CHAIR, OFFICE TASK, W/ OR W/O ARMS	1	$115.00	$115.00
214	CHAIR, OFFICE TASK, W/ OR W/O ARMS	3	$115.00	$345.00
214	CHAIR, OFFICE TASK, W/ OR W/O ARMS	7	$115.00	$805.00
214	CHAIR, OFFICE TASK, W/ OR W/O ARMS	9	$115.00	$1,035.00
215	CHAIR, OFFICE TASK, W/ OR W/O ARMS	2	$115.00	$230.00
215	CHAIR, OFFICE TASK, W/ OR W/O ARMS	12	$115.00	$1,380.00
215	CHAIR, OFFICE TASK, W/ OR W/O ARMS	14	$115.00	$1,610.00
215	CHAIR, OFFICE TASK, W/ OR W/O ARMS	1	$115.00	$115.00
215	CHAIR, OFFICE TASK, W/ OR W/O ARMS	1	$115.00	$115.00
341	CHAIR, OFFICE TASK, W/ OR W/O ARMS	3	$115.00	$345.00
341	CHAIR, OFFICE TASK, W/ OR W/O ARMS	2	$115.00	$230.00
341	CHAIR, OFFICE TASK, W/ OR W/O ARMS	1	$115.00	$115.00
341	CHAIR, OFFICE TASK, W/ OR W/O ARMS	1	$115.00	$115.00
341	CHAIR, OFFICE TASK, W/ OR W/O ARMS	1	$115.00	$115.00
341	CHAIR, OFFICE TASK, W/ OR W/O ARMS	1	$115.00	$115.00
341	CHAIR, OFFICE TASK, W/ OR W/O ARMS	2	$115.00	$230.00
400	CHAIR, OFFICE TASK, W/ OR W/O ARMS	5	$115.00	$575.00
400	CHAIR, OFFICE TASK, W/ OR W/O ARMS	1	$115.00	$115.00
400	CHAIR, OFFICE TASK, W/ OR W/O ARMS	2	$115.00	$230.00
400	CHAIR, OFFICE TASK, W/ OR W/O ARMS	2	$115.00	$230.00
400	CHAIR, OFFICE TASK, W/ OR W/O ARMS	1	$115.00	$115.00
400	CHAIR, OFFICE TASK, W/ OR W/O ARMS	1	$115.00	$115.00
400	CHAIR, OFFICE TASK, W/ OR W/O ARMS	1	$115.00	$115.00
400	CHAIR, OFFICE TASK, W/ OR W/O ARMS	2	$115.00	$230.00
400	CHAIR, OFFICE TASK, W/ OR W/O ARMS	1	$115.00	$115.00
400	CHAIR, OFFICE TASK, W/ OR W/O ARMS	12	$115.00	$1,380.00
400	CHAIR, OFFICE TASK, W/ OR W/O ARMS	1	$115.00	$115.00
402	CHAIR, OFFICE TASK, W/ OR W/O ARMS	6	$115.00	$690.00
402	CHAIR, OFFICE TASK, W/ OR W/O ARMS	2	$115.00	$230.00
402	CHAIR, OFFICE TASK, W/ OR W/O ARMS	1	$115.00	$115.00
402	CHAIR, OFFICE TASK, W/ OR W/O ARMS	5	$115.00	$575.00
402	CHAIR, OFFICE TASK, W/ OR W/O ARMS	1	$115.00	$115.00
402	CHAIR, OFFICE TASK, W/ OR W/O ARMS	2	$115.00	$230.00
402	CHAIR, OFFICE TASK, W/ OR W/O ARMS	1	$115.00	$115.00
402	CHAIR, OFFICE TASK, W/ OR W/O ARMS	2	$115.00	$230.00
402	CHAIR, OFFICE TASK, W/ OR W/O ARMS	2	$115.00	$230.00
402	CHAIR, OFFICE TASK, W/ OR W/O ARMS	1	$115.00	$115.00
402	CHAIR, OFFICE TASK, W/ OR W/O ARMS	1	$115.00	$115.00
402	CHAIR, OFFICE TASK, W/ OR W/O ARMS	2	$115.00	$230.00
402	CHAIR, OFFICE TASK, W/ OR W/O ARMS	1	$115.00	$115.00
402	CHAIR, OFFICE TASK, W/ OR W/O ARMS	14	$115.00	$1,610.00
402	CHAIR, OFFICE TASK, W/ OR W/O ARMS	6	$115.00	$690.00
402	CHAIR, OFFICE TASK, W/ OR W/O ARMS	6	$115.00	$690.00
403	CHAIR, OFFICE TASK, W/ OR W/O ARMS	2	$115.00	$230.00
403	CHAIR, OFFICE TASK, W/ OR W/O ARMS	10	$115.00	$1,150.00
403	CHAIR, OFFICE TASK, W/ OR W/O ARMS	11	$115.00	$1,265.00
403	CHAIR, OFFICE TASK, W/ OR W/O ARMS	2	$115.00	$230.00
403	CHAIR, OFFICE TASK, W/ OR W/O ARMS	10	$115.00	$1,150.00
403	CHAIR, OFFICE TASK, W/ OR W/O ARMS	2	$115.00	$230.00
404	CHAIR, OFFICE TASK, W/ OR W/O ARMS	1	$115.00	$115.00
404	CHAIR, OFFICE TASK, W/ OR W/O ARMS	1	$115.00	$115.00
404	CHAIR, OFFICE TASK, W/ OR W/O ARMS	6	$115.00	$690.00
404	CHAIR, OFFICE TASK, W/ OR W/O ARMS	1	$115.00	$115.00
404	CHAIR, OFFICE TASK, W/ OR W/O ARMS	1	$115.00	$115.00
404	CHAIR, OFFICE TASK, W/ OR W/O ARMS	17	$115.00	$1,955.00
405	CHAIR, OFFICE TASK, W/ OR W/O ARMS	1	$115.00	$115.00
405	CHAIR, OFFICE TASK, W/ OR W/O ARMS	1	$115.00	$115.00
405	CHAIR, OFFICE TASK, W/ OR W/O ARMS	1	$115.00	$115.00
405	CHAIR, OFFICE TASK, W/ OR W/O ARMS	8	$115.00	$920.00
405	CHAIR, OFFICE TASK, W/ OR W/O ARMS	1	$115.00	$115.00
405	CHAIR, OFFICE TASK, W/ OR W/O ARMS	6	$115.00	$690.00
405	CHAIR, OFFICE TASK, W/ OR W/O ARMS	1	$115.00	$115.00
425	CHAIR, OFFICE TASK, W/ OR W/O ARMS	11	$115.00	$1,265.00
425	CHAIR, OFFICE TASK, W/ OR W/O ARMS	2	$115.00	$230.00
425	CHAIR, OFFICE TASK, W/ OR W/O ARMS	1	$115.00	$115.00
425	CHAIR, OFFICE TASK, W/ OR W/O ARMS	1	$115.00	$115.00
426	CHAIR, OFFICE TASK, W/ OR W/O ARMS	6	$115.00	$690.00
426	CHAIR, OFFICE TASK, W/ OR W/O ARMS	1	$115.00	$115.00
426	CHAIR, OFFICE TASK, W/ OR W/O ARMS	2	$115.00	$230.00
427	CHAIR, OFFICE TASK, W/ OR W/O ARMS	2	$115.00	$230.00

427	CHAIR, OFFICE TASK, W/ OR W/O ARMS	7	$115.00	$805.00
427	CHAIR, OFFICE TASK, W/ OR W/O ARMS	1	$115.00	$115.00
427	CHAIR, OFFICE TASK, W/ OR W/O ARMS	19	$115.00	$2,185.00
428	CHAIR, OFFICE TASK, W/ OR W/O ARMS	1	$115.00	$115.00
428	CHAIR, OFFICE TASK, W/ OR W/O ARMS	19	$115.00	$2,185.00
428	CHAIR, OFFICE TASK, W/ OR W/O ARMS	1	$115.00	$115.00
428	CHAIR, OFFICE TASK, W/ OR W/O ARMS	5	$115.00	$575.00
429	CHAIR, OFFICE TASK, W/ OR W/O ARMS	4	$115.00	$460.00
429	CHAIR, OFFICE TASK, W/ OR W/O ARMS	1	$115.00	$115.00
429	CHAIR, OFFICE TASK, W/ OR W/O ARMS	2	$115.00	$230.00
435	CHAIR, OFFICE TASK, W/ OR W/O ARMS	3	$115.00	$345.00
435	CHAIR, OFFICE TASK, W/ OR W/O ARMS	2	$115.00	$230.00
435	CHAIR, OFFICE TASK, W/ OR W/O ARMS	1	$115.00	$115.00
436	CHAIR, OFFICE TASK, W/ OR W/O ARMS	16	$115.00	$1,840.00
436	CHAIR, OFFICE TASK, W/ OR W/O ARMS	1	$115.00	$115.00
436	CHAIR, OFFICE TASK, W/ OR W/O ARMS	1	$115.00	$115.00
436	CHAIR, OFFICE TASK, W/ OR W/O ARMS	13	$115.00	$1,495.00
437	CHAIR, OFFICE TASK, W/ OR W/O ARMS	16	$115.00	$1,840.00
437	CHAIR, OFFICE TASK, W/ OR W/O ARMS	1	$115.00	$115.00
437	CHAIR, OFFICE TASK, W/ OR W/O ARMS	1	$115.00	$115.00
438	CHAIR, OFFICE TASK, W/ OR W/O ARMS	1	$115.00	$115.00
438	CHAIR, OFFICE TASK, W/ OR W/O ARMS	1	$115.00	$115.00
439	CHAIR, OFFICE TASK, W/ OR W/O ARMS	1	$115.00	$115.00
439	CHAIR, OFFICE TASK, W/ OR W/O ARMS	1	$115.00	$115.00
439	CHAIR, OFFICE TASK, W/ OR W/O ARMS	18	$115.00	$2,070.00
440	CHAIR, OFFICE TASK, W/ OR W/O ARMS	1	$115.00	$115.00
440	CHAIR, OFFICE TASK, W/ OR W/O ARMS	1	$115.00	$115.00
440	CHAIR, OFFICE TASK, W/ OR W/O ARMS	1	$115.00	$115.00
440	CHAIR, OFFICE TASK, W/ OR W/O ARMS	1	$115.00	$115.00
440	CHAIR, OFFICE TASK, W/ OR W/O ARMS	1	$115.00	$115.00
440	CHAIR, OFFICE TASK, W/ OR W/O ARMS	1	$115.00	$115.00
440	CHAIR, OFFICE TASK, W/ OR W/O ARMS	1	$115.00	$115.00
440	CHAIR, OFFICE TASK, W/ OR W/O ARMS	1	$115.00	$115.00
440	CHAIR, OFFICE TASK, W/ OR W/O ARMS	1	$115.00	$115.00
440	CHAIR, OFFICE TASK, W/ OR W/O ARMS	1	$115.00	$115.00
440	CHAIR, OFFICE TASK, W/ OR W/O ARMS	1	$115.00	$115.00
440	CHAIR, OFFICE TASK, W/ OR W/O ARMS	1	$115.00	$115.00
440	CHAIR, OFFICE TASK, W/ OR W/O ARMS	14	$115.00	$1,610.00
440	CHAIR, OFFICE TASK, W/ OR W/O ARMS	5	$115.00	$575.00
440	CHAIR, OFFICE TASK, W/ OR W/O ARMS	1	$115.00	$115.00
440	CHAIR, OFFICE TASK, W/ OR W/O ARMS	1	$115.00	$115.00
440	CHAIR, OFFICE TASK, W/ OR W/O ARMS	1	$115.00	$115.00
440	CHAIR, OFFICE TASK, W/ OR W/O ARMS	1	$115.00	$115.00
440	CHAIR, OFFICE TASK, W/ OR W/O ARMS	1	$115.00	$115.00
440	CHAIR, OFFICE TASK, W/ OR W/O ARMS	1	$115.00	$115.00
440	CHAIR, OFFICE TASK, W/ OR W/O ARMS	2	$115.00	$230.00
440	CHAIR, OFFICE TASK, W/ OR W/O ARMS	1	$115.00	$115.00
440	CHAIR, OFFICE TASK, W/ OR W/O ARMS	1	$115.00	$115.00
440	CHAIR, OFFICE TASK, W/ OR W/O ARMS	1	$115.00	$115.00
440	CHAIR, OFFICE TASK, W/ OR W/O ARMS	1	$115.00	$115.00
440	CHAIR, OFFICE TASK, W/ OR W/O ARMS	1	$115.00	$115.00
440	CHAIR, OFFICE TASK, W/ OR W/O ARMS	1	$115.00	$115.00
440	CHAIR, OFFICE TASK, W/ OR W/O ARMS	1	$115.00	$115.00
440	CHAIR, OFFICE TASK, W/ OR W/O ARMS	2	$115.00	$230.00
440	CHAIR, OFFICE TASK, W/ OR W/O ARMS	1	$115.00	$115.00
441	CHAIR, OFFICE TASK, W/ OR W/O ARMS	16	$115.00	$1,840.00
441	CHAIR, OFFICE TASK, W/ OR W/O ARMS	1	$115.00	$115.00
450	CHAIR, OFFICE TASK, W/ OR W/O ARMS	1	$115.00	$115.00
450	CHAIR, OFFICE TASK, W/ OR W/O ARMS	40	$115.00	$4,600.00
450	CHAIR, OFFICE TASK, W/ OR W/O ARMS	1	$115.00	$115.00
451	CHAIR, OFFICE TASK, W/ OR W/O ARMS	10	$115.00	$1,150.00
451	CHAIR, OFFICE TASK, W/ OR W/O ARMS	3	$115.00	$345.00
451	CHAIR, OFFICE TASK, W/ OR W/O ARMS	10	$115.00	$1,150.00
451	CHAIR, OFFICE TASK, W/ OR W/O ARMS	3	$115.00	$345.00
451	CHAIR, OFFICE TASK, W/ OR W/O ARMS	17	$115.00	$1,955.00
451	CHAIR, OFFICE TASK, W/ OR W/O ARMS	18	$115.00	$2,070.00
451	CHAIR, OFFICE TASK, W/ OR W/O ARMS	1	$115.00	$115.00
451	CHAIR, OFFICE TASK, W/ OR W/O ARMS	1	$115.00	$115.00
452	CHAIR, OFFICE TASK, W/ OR W/O ARMS	6	$115.00	$690.00
452	CHAIR, OFFICE TASK, W/ OR W/O ARMS	1	$115.00	$115.00
452	CHAIR, OFFICE TASK, W/ OR W/O ARMS	1	$115.00	$115.00
452	CHAIR, OFFICE TASK, W/ OR W/O ARMS	2	$115.00	$230.00
452	CHAIR, OFFICE TASK, W/ OR W/O ARMS	1	$115.00	$115.00
452	CHAIR, OFFICE TASK, W/ OR W/O ARMS	12	$115.00	$1,380.00

453	CHAIR, OFFICE TASK, W/ OR W/O ARMS	1	$115.00	$115.00
453	CHAIR, OFFICE TASK, W/ OR W/O ARMS	10	$115.00	$1,150.00
453	CHAIR, OFFICE TASK, W/ OR W/O ARMS	10	$115.00	$1,150.00
453	CHAIR, OFFICE TASK, W/ OR W/O ARMS	2	$115.00	$230.00
453	CHAIR, OFFICE TASK, W/ OR W/O ARMS	12	$115.00	$1,380.00
453	CHAIR, OFFICE TASK, W/ OR W/O ARMS	1	$115.00	$115.00
453	CHAIR, OFFICE TASK, W/ OR W/O ARMS	1	$115.00	$115.00
453	CHAIR, OFFICE TASK, W/ OR W/O ARMS	1	$115.00	$115.00
453	CHAIR, OFFICE TASK, W/ OR W/O ARMS	5	$115.00	$575.00
454	CHAIR, OFFICE TASK, W/ OR W/O ARMS	11	$115.00	$1,265.00
454	CHAIR, OFFICE TASK, W/ OR W/O ARMS	4	$115.00	$460.00
454	CHAIR, OFFICE TASK, W/ OR W/O ARMS	6	$115.00	$690.00
454	CHAIR, OFFICE TASK, W/ OR W/O ARMS	3	$115.00	$345.00
454	CHAIR, OFFICE TASK, W/ OR W/O ARMS	1	$115.00	$115.00
454	CHAIR, OFFICE TASK, W/ OR W/O ARMS	1	$115.00	$115.00
454	CHAIR, OFFICE TASK, W/ OR W/O ARMS	1	$115.00	$115.00
454	CHAIR, OFFICE TASK, W/ OR W/O ARMS	1	$115.00	$115.00
454	CHAIR, OFFICE TASK, W/ OR W/O ARMS	1	$115.00	$115.00
454	CHAIR, OFFICE TASK, W/ OR W/O ARMS	1	$115.00	$115.00
454	CHAIR, OFFICE TASK, W/ OR W/O ARMS	1	$115.00	$115.00
454	CHAIR, OFFICE TASK, W/ OR W/O ARMS	1	$115.00	$115.00
475	CHAIR, OFFICE TASK, W/ OR W/O ARMS	5	$115.00	$575.00
475	CHAIR, OFFICE TASK, W/ OR W/O ARMS	1	$115.00	$115.00
475	CHAIR, OFFICE TASK, W/ OR W/O ARMS	1	$115.00	$115.00
475	CHAIR, OFFICE TASK, W/ OR W/O ARMS	1	$115.00	$115.00
475	CHAIR, OFFICE TASK, W/ OR W/O ARMS	1	$115.00	$115.00
475	CHAIR, OFFICE TASK, W/ OR W/O ARMS	1	$115.00	$115.00
475	CHAIR, OFFICE TASK, W/ OR W/O ARMS	1	$115.00	$115.00
475	CHAIR, OFFICE TASK, W/ OR W/O ARMS	1	$115.00	$115.00
475	CHAIR, OFFICE TASK, W/ OR W/O ARMS	1	$115.00	$115.00
475	CHAIR, OFFICE TASK, W/ OR W/O ARMS	1	$115.00	$115.00
475	CHAIR, OFFICE TASK, W/ OR W/O ARMS	2	$115.00	$230.00
475	CHAIR, OFFICE TASK, W/ OR W/O ARMS	1	$115.00	$115.00
475	CHAIR, OFFICE TASK, W/ OR W/O ARMS	1	$115.00	$115.00
475	CHAIR, OFFICE TASK, W/ OR W/O ARMS	1	$115.00	$115.00
475	CHAIR, OFFICE TASK, W/ OR W/O ARMS	10	$115.00	$1,150.00
475	CHAIR, OFFICE TASK, W/ OR W/O ARMS	8	$115.00	$920.00
475	CHAIR, OFFICE TASK, W/ OR W/O ARMS	2	$115.00	$230.00
475	CHAIR, OFFICE TASK, W/ OR W/O ARMS	1	$115.00	$115.00
475	CHAIR, OFFICE TASK, W/ OR W/O ARMS	1	$115.00	$115.00
475	CHAIR, OFFICE TASK, W/ OR W/O ARMS	1	$115.00	$115.00
475	CHAIR, OFFICE TASK, W/ OR W/O ARMS	1	$115.00	$115.00
475	CHAIR, OFFICE TASK, W/ OR W/O ARMS	1	$115.00	$115.00
475	CHAIR, OFFICE TASK, W/ OR W/O ARMS	1	$115.00	$115.00
475	CHAIR, OFFICE TASK, W/ OR W/O ARMS	1	$115.00	$115.00
475	CHAIR, OFFICE TASK, W/ OR W/O ARMS	1	$115.00	$115.00
475	CHAIR, OFFICE TASK, W/ OR W/O ARMS	1	$115.00	$115.00
475	CHAIR, OFFICE TASK, W/ OR W/O ARMS	1	$115.00	$115.00
475	CHAIR, OFFICE TASK, W/ OR W/O ARMS	1	$115.00	$115.00
475	CHAIR, OFFICE TASK, W/ OR W/O ARMS	2	$115.00	$230.00
475	CHAIR, OFFICE TASK, W/ OR W/O ARMS	3	$115.00	$345.00
475	CHAIR, OFFICE TASK, W/ OR W/O ARMS	1	$115.00	$115.00
475	CHAIR, OFFICE TASK, W/ OR W/O ARMS	2	$115.00	$230.00
492	CHAIR, OFFICE TASK, W/ OR W/O ARMS	5	$115.00	$575.00
492	CHAIR, OFFICE TASK, W/ OR W/O ARMS	16	$115.00	$1,840.00
492	CHAIR, OFFICE TASK, W/ OR W/O ARMS	6	$115.00	$690.00
492	CHAIR, OFFICE TASK, W/ OR W/O ARMS	8	$115.00	$920.00
492	CHAIR, OFFICE TASK, W/ OR W/O ARMS	3	$115.00	$345.00
492	CHAIR, OFFICE TASK, W/ OR W/O ARMS	1	$115.00	$115.00
494	CHAIR, OFFICE TASK, W/ OR W/O ARMS	1	$115.00	$115.00
494	CHAIR, OFFICE TASK, W/ OR W/O ARMS	1	$115.00	$115.00
494	CHAIR, OFFICE TASK, W/ OR W/O ARMS	3	$115.00	$345.00
494	CHAIR, OFFICE TASK, W/ OR W/O ARMS	2	$115.00	$230.00
494	CHAIR, OFFICE TASK, W/ OR W/O ARMS	3	$115.00	$345.00
494	CHAIR, OFFICE TASK, W/ OR W/O ARMS	1	$115.00	$115.00
494	CHAIR, OFFICE TASK, W/ OR W/O ARMS	1	$115.00	$115.00
494	CHAIR, OFFICE TASK, W/ OR W/O ARMS	2	$115.00	$230.00
494	CHAIR, OFFICE TASK, W/ OR W/O ARMS	2	$115.00	$230.00
494	CHAIR, OFFICE TASK, W/ OR W/O ARMS	6	$115.00	$690.00
494	CHAIR, OFFICE TASK, W/ OR W/O ARMS	8	$115.00	$920.00
494	CHAIR, OFFICE TASK, W/ OR W/O ARMS	2	$115.00	$230.00
494	CHAIR, OFFICE TASK, W/ OR W/O ARMS	14	$115.00	$1,610.00
494	CHAIR, OFFICE TASK, W/ OR W/O ARMS	1	$115.00	$115.00
495	CHAIR, OFFICE TASK, W/ OR W/O ARMS	1	$115.00	$115.00
495	CHAIR, OFFICE TASK, W/ OR W/O ARMS	1	$115.00	$115.00

495	CHAIR, OFFICE TASK, W/ OR W/O ARMS	1	$115.00	$115.00
495	CHAIR, OFFICE TASK, W/ OR W/O ARMS	3	$115.00	$345.00
495	CHAIR, OFFICE TASK, W/ OR W/O ARMS	3	$115.00	$345.00
495	CHAIR, OFFICE TASK, W/ OR W/O ARMS	3	$115.00	$345.00
495	CHAIR, OFFICE TASK, W/ OR W/O ARMS	1	$115.00	$115.00
495	CHAIR, OFFICE TASK, W/ OR W/O ARMS	4	$115.00	$460.00
495	CHAIR, OFFICE TASK, W/ OR W/O ARMS	1	$115.00	$115.00
495	CHAIR, OFFICE TASK, W/ OR W/O ARMS	1	$115.00	$115.00
495	CHAIR, OFFICE TASK, W/ OR W/O ARMS	1	$115.00	$115.00
495	CHAIR, OFFICE TASK, W/ OR W/O ARMS	1	$115.00	$115.00
495	CHAIR, OFFICE TASK, W/ OR W/O ARMS	1	$115.00	$115.00
495	CHAIR, OFFICE TASK, W/ OR W/O ARMS	1	$115.00	$115.00
495	CHAIR, OFFICE TASK, W/ OR W/O ARMS	7	$115.00	$805.00
495	CHAIR, OFFICE TASK, W/ OR W/O ARMS	5	$115.00	$575.00
495	CHAIR, OFFICE TASK, W/ OR W/O ARMS	1	$115.00	$115.00
495	CHAIR, OFFICE TASK, W/ OR W/O ARMS	1	$115.00	$115.00
495	CHAIR, OFFICE TASK, W/ OR W/O ARMS	1	$115.00	$115.00
495	CHAIR, OFFICE TASK, W/ OR W/O ARMS	1	$115.00	$115.00
495	CHAIR, OFFICE TASK, W/ OR W/O ARMS	1	$115.00	$115.00
495	CHAIR, OFFICE TASK, W/ OR W/O ARMS	2	$115.00	$230.00
497	CHAIR, OFFICE TASK, W/ OR W/O ARMS	1	$115.00	$115.00
497	CHAIR, OFFICE TASK, W/ OR W/O ARMS	6	$115.00	$690.00
497	CHAIR, OFFICE TASK, W/ OR W/O ARMS	6	$115.00	$690.00
497	CHAIR, OFFICE TASK, W/ OR W/O ARMS	1	$115.00	$115.00
497	CHAIR, OFFICE TASK, W/ OR W/O ARMS	1	$115.00	$115.00
497	CHAIR, OFFICE TASK, W/ OR W/O ARMS	2	$115.00	$230.00
497	CHAIR, OFFICE TASK, W/ OR W/O ARMS	1	$115.00	$115.00
499	CHAIR, OFFICE TASK, W/ OR W/O ARMS	1	$115.00	$115.00
499	CHAIR, OFFICE TASK, W/ OR W/O ARMS	1	$115.00	$115.00
499	CHAIR, OFFICE TASK, W/ OR W/O ARMS	22	$115.00	$2,530.00
499	CHAIR, OFFICE TASK, W/ OR W/O ARMS	1	$115.00	$115.00
499	CHAIR, OFFICE TASK, W/ OR W/O ARMS	5	$115.00	$575.00
499	CHAIR, OFFICE TASK, W/ OR W/O ARMS	3	$115.00	$345.00
499	CHAIR, OFFICE TASK, W/ OR W/O ARMS	1	$115.00	$115.00
499	CHAIR, OFFICE TASK, W/ OR W/O ARMS	1	$115.00	$115.00
499	CHAIR, OFFICE TASK, W/ OR W/O ARMS	1	$115.00	$115.00
499	CHAIR, OFFICE TASK, W/ OR W/O ARMS	12	$115.00	$1,380.00
499	CHAIR, OFFICE TASK, W/ OR W/O ARMS	1	$115.00	$115.00
499	CHAIR, OFFICE TASK, W/ OR W/O ARMS	1	$115.00	$115.00
499	CHAIR, OFFICE TASK, W/ OR W/O ARMS	1	$115.00	$115.00
499	CHAIR, OFFICE TASK, W/ OR W/O ARMS	4	$115.00	$460.00
499	CHAIR, OFFICE TASK, W/ OR W/O ARMS	1	$115.00	$115.00
499	CHAIR, OFFICE TASK, W/ OR W/O ARMS	2	$115.00	$230.00
499	CHAIR, OFFICE TASK, W/ OR W/O ARMS	1	$115.00	$115.00
499	CHAIR, OFFICE TASK, W/ OR W/O ARMS	8	$115.00	$920.00
499	CHAIR, OFFICE TASK, W/ OR W/O ARMS	6	$115.00	$690.00
499	CHAIR, OFFICE TASK, W/ OR W/O ARMS	1	$115.00	$115.00
499	CHAIR, OFFICE TASK, W/ OR W/O ARMS	1	$115.00	$115.00
499	CHAIR, OFFICE TASK, W/ OR W/O ARMS	7	$115.00	$805.00
499	CHAIR, OFFICE TASK, W/ OR W/O ARMS	1	$115.00	$115.00
499	CHAIR, OFFICE TASK, W/ OR W/O ARMS	1	$115.00	$115.00
499	CHAIR, OFFICE TASK, W/ OR W/O ARMS	4	$115.00	$460.00
503	CHAIR, OFFICE TASK, W/ OR W/O ARMS	1	$115.00	$115.00
503	CHAIR, OFFICE TASK, W/ OR W/O ARMS	10	$115.00	$1,150.00
503	CHAIR, OFFICE TASK, W/ OR W/O ARMS	5	$115.00	$575.00
503	CHAIR, OFFICE TASK, W/ OR W/O ARMS	1	$115.00	$115.00
503	CHAIR, OFFICE TASK, W/ OR W/O ARMS	1	$115.00	$115.00
503	CHAIR, OFFICE TASK, W/ OR W/O ARMS	1	$115.00	$115.00
503	CHAIR, OFFICE TASK, W/ OR W/O ARMS	1	$115.00	$115.00
503	CHAIR, OFFICE TASK, W/ OR W/O ARMS	1	$115.00	$115.00
503	CHAIR, OFFICE TASK, W/ OR W/O ARMS	2	$115.00	$230.00
503	CHAIR, OFFICE TASK, W/ OR W/O ARMS	2	$115.00	$230.00
503	CHAIR, OFFICE TASK, W/ OR W/O ARMS	3	$115.00	$345.00
503	CHAIR, OFFICE TASK, W/ OR W/O ARMS	5	$115.00	$575.00
503	CHAIR, OFFICE TASK, W/ OR W/O ARMS	1	$115.00	$115.00
503	CHAIR, OFFICE TASK, W/ OR W/O ARMS	1	$115.00	$115.00
503	CHAIR, OFFICE TASK, W/ OR W/O ARMS	2	$115.00	$230.00
503	CHAIR, OFFICE TASK, W/ OR W/O ARMS	7	$115.00	$805.00
503	CHAIR, OFFICE TASK, W/ OR W/O ARMS	2	$115.00	$230.00
503	CHAIR, OFFICE TASK, W/ OR W/O ARMS	12	$115.00	$1,380.00
503	CHAIR, OFFICE TASK, W/ OR W/O ARMS	1	$115.00	$115.00
503	CHAIR, OFFICE TASK, W/ OR W/O ARMS	2	$115.00	$230.00
503	CHAIR, OFFICE TASK, W/ OR W/O ARMS	3	$115.00	$345.00
503	CHAIR, OFFICE TASK, W/ OR W/O ARMS	1	$115.00	$115.00
503	CHAIR, OFFICE TASK, W/ OR W/O ARMS	6	$115.00	$690.00
503	CHAIR, OFFICE TASK, W/ OR W/O ARMS	5	$115.00	$575.00

503	CHAIR, OFFICE TASK, W/ OR W/O ARMS	5	$115.00	$575.00
503	CHAIR, OFFICE TASK, W/ OR W/O ARMS	1	$115.00	$115.00
503	CHAIR, OFFICE TASK, W/ OR W/O ARMS	4	$115.00	$460.00
503	CHAIR, OFFICE TASK, W/ OR W/O ARMS	1	$115.00	$115.00
503	CHAIR, OFFICE TASK, W/ OR W/O ARMS	3	$115.00	$345.00
503	CHAIR, OFFICE TASK, W/ OR W/O ARMS	3	$115.00	$345.00
503	CHAIR, OFFICE TASK, W/ OR W/O ARMS	1	$115.00	$115.00
503	CHAIR, OFFICE TASK, W/ OR W/O ARMS	3	$115.00	$345.00
503	CHAIR, OFFICE TASK, W/ OR W/O ARMS	1	$115.00	$115.00
503	CHAIR, OFFICE TASK, W/ OR W/O ARMS	1	$115.00	$115.00
503	CHAIR, OFFICE TASK, W/ OR W/O ARMS	4	$115.00	$460.00
503	CHAIR, OFFICE TASK, W/ OR W/O ARMS	2	$115.00	$230.00
509	CHAIR, OFFICE TASK, W/ OR W/O ARMS	3	$115.00	$345.00
509	CHAIR, OFFICE TASK, W/ OR W/O ARMS	2	$115.00	$230.00
509	CHAIR, OFFICE TASK, W/ OR W/O ARMS	1	$115.00	$115.00
509	CHAIR, OFFICE TASK, W/ OR W/O ARMS	1	$115.00	$115.00
509	CHAIR, OFFICE TASK, W/ OR W/O ARMS	1	$115.00	$115.00
509	CHAIR, OFFICE TASK, W/ OR W/O ARMS	2	$115.00	$230.00
509	CHAIR, OFFICE TASK, W/ OR W/O ARMS	1	$115.00	$115.00
509	CHAIR, OFFICE TASK, W/ OR W/O ARMS	1	$115.00	$115.00
509	CHAIR, OFFICE TASK, W/ OR W/O ARMS	1	$115.00	$115.00
509	CHAIR, OFFICE TASK, W/ OR W/O ARMS	3	$115.00	$345.00
509	CHAIR, OFFICE TASK, W/ OR W/O ARMS	4	$115.00	$460.00
509	CHAIR, OFFICE TASK, W/ OR W/O ARMS	6	$115.00	$690.00
509	CHAIR, OFFICE TASK, W/ OR W/O ARMS	6	$115.00	$690.00
509	CHAIR, OFFICE TASK, W/ OR W/O ARMS	2	$115.00	$230.00
509	CHAIR, OFFICE TASK, W/ OR W/O ARMS	26	$115.00	$2,990.00
509	CHAIR, OFFICE TASK, W/ OR W/O ARMS	2	$115.00	$230.00
509	CHAIR, OFFICE TASK, W/ OR W/O ARMS	6	$115.00	$690.00
509	CHAIR, OFFICE TASK, W/ OR W/O ARMS	2	$115.00	$230.00
509	CHAIR, OFFICE TASK, W/ OR W/O ARMS	1	$115.00	$115.00
509	CHAIR, OFFICE TASK, W/ OR W/O ARMS	1	$115.00	$115.00
510	CHAIR, OFFICE TASK, W/ OR W/O ARMS	1	$115.00	$115.00
510	CHAIR, OFFICE TASK, W/ OR W/O ARMS	1	$115.00	$115.00
510	CHAIR, OFFICE TASK, W/ OR W/O ARMS	3	$115.00	$345.00
510	CHAIR, OFFICE TASK, W/ OR W/O ARMS	1	$115.00	$115.00
510	CHAIR, OFFICE TASK, W/ OR W/O ARMS	1	$115.00	$115.00
510	CHAIR, OFFICE TASK, W/ OR W/O ARMS	1	$115.00	$115.00
510	CHAIR, OFFICE TASK, W/ OR W/O ARMS	2	$115.00	$230.00
510	CHAIR, OFFICE TASK, W/ OR W/O ARMS	3	$115.00	$345.00
510	CHAIR, OFFICE TASK, W/ OR W/O ARMS	1	$115.00	$115.00
510	CHAIR, OFFICE TASK, W/ OR W/O ARMS	1	$115.00	$115.00
540	CHAIR, OFFICE TASK, W/ OR W/O ARMS	2	$115.00	$230.00
540	CHAIR, OFFICE TASK, W/ OR W/O ARMS	4	$115.00	$460.00
540	CHAIR, OFFICE TASK, W/ OR W/O ARMS	2	$115.00	$230.00
540	CHAIR, OFFICE TASK, W/ OR W/O ARMS	1	$115.00	$115.00
540	CHAIR, OFFICE TASK, W/ OR W/O ARMS	3	$115.00	$345.00
540	CHAIR, OFFICE TASK, W/ OR W/O ARMS	2	$115.00	$230.00
540	CHAIR, OFFICE TASK, W/ OR W/O ARMS	3	$115.00	$345.00
540	CHAIR, OFFICE TASK, W/ OR W/O ARMS	4	$115.00	$460.00
540	CHAIR, OFFICE TASK, W/ OR W/O ARMS	3	$115.00	$345.00
540	CHAIR, OFFICE TASK, W/ OR W/O ARMS	1	$115.00	$115.00
540	CHAIR, OFFICE TASK, W/ OR W/O ARMS	20	$115.00	$2,300.00
540	CHAIR, OFFICE TASK, W/ OR W/O ARMS	27	$115.00	$3,105.00
540	CHAIR, OFFICE TASK, W/ OR W/O ARMS	4	$115.00	$460.00
540	CHAIR, OFFICE TASK, W/ OR W/O ARMS	24	$115.00	$2,760.00
540	CHAIR, OFFICE TASK, W/ OR W/O ARMS	17	$115.00	$1,955.00
540	CHAIR, OFFICE TASK, W/ OR W/O ARMS	1	$115.00	$115.00
540	CHAIR, OFFICE TASK, W/ OR W/O ARMS	1	$115.00	$115.00
540	CHAIR, OFFICE TASK, W/ OR W/O ARMS	1	$115.00	$115.00
540	CHAIR, OFFICE TASK, W/ OR W/O ARMS	1	$115.00	$115.00
540	CHAIR, OFFICE TASK, W/ OR W/O ARMS	1	$115.00	$115.00
540	CHAIR, OFFICE TASK, W/ OR W/O ARMS	1	$115.00	$115.00
540	CHAIR, OFFICE TASK, W/ OR W/O ARMS	1	$115.00	$115.00
540	CHAIR, OFFICE TASK, W/ OR W/O ARMS	1	$115.00	$115.00
540	CHAIR, OFFICE TASK, W/ OR W/O ARMS	1	$115.00	$115.00
540	CHAIR, OFFICE TASK, W/ OR W/O ARMS	1	$115.00	$115.00
540	CHAIR, OFFICE TASK, W/ OR W/O ARMS	1	$115.00	$115.00
540	CHAIR, OFFICE TASK, W/ OR W/O ARMS	2	$115.00	$230.00
540	CHAIR, OFFICE TASK, W/ OR W/O ARMS	2	$115.00	$230.00
540	CHAIR, OFFICE TASK, W/ OR W/O ARMS	2	$115.00	$230.00
540	CHAIR, OFFICE TASK, W/ OR W/O ARMS	2	$115.00	$230.00
540	CHAIR, OFFICE TASK, W/ OR W/O ARMS	3	$115.00	$345.00
540	CHAIR, OFFICE TASK, W/ OR W/O ARMS	1	$115.00	$115.00
540	CHAIR, OFFICE TASK, W/ OR W/O ARMS	1	$115.00	$115.00
540	CHAIR, OFFICE TASK, W/ OR W/O ARMS	1	$115.00	$115.00

540	CHAIR, OFFICE TASK, W/ OR W/O ARMS	3	$115.00	$345.00
540	CHAIR, OFFICE TASK, W/ OR W/O ARMS	3	$115.00	$345.00
540	CHAIR, OFFICE TASK, W/ OR W/O ARMS	2	$115.00	$230.00
540	CHAIR, OFFICE TASK, W/ OR W/O ARMS	2	$115.00	$230.00
540	CHAIR, OFFICE TASK, W/ OR W/O ARMS	3	$115.00	$345.00
540	CHAIR, OFFICE TASK, W/ OR W/O ARMS	1	$115.00	$115.00
540	CHAIR, OFFICE TASK, W/ OR W/O ARMS	2	$115.00	$230.00
540	CHAIR, OFFICE TASK, W/ OR W/O ARMS	1	$115.00	$115.00
541	CHAIR, OFFICE TASK, W/ OR W/O ARMS	6	$115.00	$690.00
541	CHAIR, OFFICE TASK, W/ OR W/O ARMS	8	$115.00	$920.00
541	CHAIR, OFFICE TASK, W/ OR W/O ARMS	17	$115.00	$1,955.00
541	CHAIR, OFFICE TASK, W/ OR W/O ARMS	17	$115.00	$1,955.00
541	CHAIR, OFFICE TASK, W/ OR W/O ARMS	1	$115.00	$115.00
541	CHAIR, OFFICE TASK, W/ OR W/O ARMS	4	$115.00	$460.00
541	CHAIR, OFFICE TASK, W/ OR W/O ARMS	10	$115.00	$1,150.00
541	CHAIR, OFFICE TASK, W/ OR W/O ARMS	1	$115.00	$115.00
541	CHAIR, OFFICE TASK, W/ OR W/O ARMS	2	$115.00	$230.00
541	CHAIR, OFFICE TASK, W/ OR W/O ARMS	1	$115.00	$115.00
541	CHAIR, OFFICE TASK, W/ OR W/O ARMS	33	$115.00	$3,795.00
541	CHAIR, OFFICE TASK, W/ OR W/O ARMS	6	$115.00	$690.00
542	CHAIR, OFFICE TASK, W/ OR W/O ARMS	1	$115.00	$115.00
542	CHAIR, OFFICE TASK, W/ OR W/O ARMS	1	$115.00	$115.00
542	CHAIR, OFFICE TASK, W/ OR W/O ARMS	1	$115.00	$115.00
542	CHAIR, OFFICE TASK, W/ OR W/O ARMS	1	$115.00	$115.00
545	CHAIR, OFFICE TASK, W/ OR W/O ARMS	7	$115.00	$805.00
545	CHAIR, OFFICE TASK, W/ OR W/O ARMS	1	$115.00	$115.00
545	CHAIR, OFFICE TASK, W/ OR W/O ARMS	1	$115.00	$115.00
545	CHAIR, OFFICE TASK, W/ OR W/O ARMS	1	$115.00	$115.00
545	CHAIR, OFFICE TASK, W/ OR W/O ARMS	2	$115.00	$230.00
545	CHAIR, OFFICE TASK, W/ OR W/O ARMS	1	$115.00	$115.00
551	CHAIR, OFFICE TASK, W/ OR W/O ARMS	13	$115.00	$1,495.00
551	CHAIR, OFFICE TASK, W/ OR W/O ARMS	15	$115.00	$1,725.00
551	CHAIR, OFFICE TASK, W/ OR W/O ARMS	1	$115.00	$115.00
551	CHAIR, OFFICE TASK, W/ OR W/O ARMS	11	$115.00	$1,265.00
551	CHAIR, OFFICE TASK, W/ OR W/O ARMS	8	$115.00	$920.00
551	CHAIR, OFFICE TASK, W/ OR W/O ARMS	1	$115.00	$115.00
551	CHAIR, OFFICE TASK, W/ OR W/O ARMS	2	$115.00	$230.00
551	CHAIR, OFFICE TASK, W/ OR W/O ARMS	1	$115.00	$115.00
551	CHAIR, OFFICE TASK, W/ OR W/O ARMS	1	$115.00	$115.00
551	CHAIR, OFFICE TASK, W/ OR W/O ARMS	1	$115.00	$115.00
552	CHAIR, OFFICE TASK, W/ OR W/O ARMS	1	$115.00	$115.00
552	CHAIR, OFFICE TASK, W/ OR W/O ARMS	1	$115.00	$115.00
552	CHAIR, OFFICE TASK, W/ OR W/O ARMS	9	$115.00	$1,035.00
552	CHAIR, OFFICE TASK, W/ OR W/O ARMS	3	$115.00	$345.00
553	CHAIR, OFFICE TASK, W/ OR W/O ARMS	4	$115.00	$460.00
553	CHAIR, OFFICE TASK, W/ OR W/O ARMS	1	$115.00	$115.00
553	CHAIR, OFFICE TASK, W/ OR W/O ARMS	8	$115.00	$920.00
553	CHAIR, OFFICE TASK, W/ OR W/O ARMS	1	$115.00	$115.00
553	CHAIR, OFFICE TASK, W/ OR W/O ARMS	1	$115.00	$115.00
553	CHAIR, OFFICE TASK, W/ OR W/O ARMS	3	$115.00	$345.00
553	CHAIR, OFFICE TASK, W/ OR W/O ARMS	1	$115.00	$115.00
553	CHAIR, OFFICE TASK, W/ OR W/O ARMS	12	$115.00	$1,380.00
553	CHAIR, OFFICE TASK, W/ OR W/O ARMS	12	$115.00	$1,380.00
554	CHAIR, OFFICE TASK, W/ OR W/O ARMS	12	$115.00	$1,380.00
554	CHAIR, OFFICE TASK, W/ OR W/O ARMS	1	$115.00	$115.00
554	CHAIR, OFFICE TASK, W/ OR W/O ARMS	1	$115.00	$115.00
554	CHAIR, OFFICE TASK, W/ OR W/O ARMS	5	$115.00	$575.00
554	CHAIR, OFFICE TASK, W/ OR W/O ARMS	1	$115.00	$115.00
554	CHAIR, OFFICE TASK, W/ OR W/O ARMS	1	$115.00	$115.00
554	CHAIR, OFFICE TASK, W/ OR W/O ARMS	3	$115.00	$345.00
554	CHAIR, OFFICE TASK, W/ OR W/O ARMS	1	$115.00	$115.00
554	CHAIR, OFFICE TASK, W/ OR W/O ARMS	2	$115.00	$230.00
554	CHAIR, OFFICE TASK, W/ OR W/O ARMS	2	$115.00	$230.00
554	CHAIR, OFFICE TASK, W/ OR W/O ARMS	2	$115.00	$230.00
554	CHAIR, OFFICE TASK, W/ OR W/O ARMS	1	$115.00	$115.00
554	CHAIR, OFFICE TASK, W/ OR W/O ARMS	4	$115.00	$460.00
554	CHAIR, OFFICE TASK, W/ OR W/O ARMS	1	$115.00	$115.00
560	CHAIR, OFFICE TASK, W/ OR W/O ARMS	1	$115.00	$115.00
560	CHAIR, OFFICE TASK, W/ OR W/O ARMS	1	$115.00	$115.00
560	CHAIR, OFFICE TASK, W/ OR W/O ARMS	1	$115.00	$115.00
560	CHAIR, OFFICE TASK, W/ OR W/O ARMS	1	$115.00	$115.00
560	CHAIR, OFFICE TASK, W/ OR W/O ARMS	1	$115.00	$115.00
560	CHAIR, OFFICE TASK, W/ OR W/O ARMS	6	$115.00	$690.00
560	CHAIR, OFFICE TASK, W/ OR W/O ARMS	7	$115.00	$805.00
560	CHAIR, OFFICE TASK, W/ OR W/O ARMS	1	$115.00	$115.00
560	CHAIR, OFFICE TASK, W/ OR W/O ARMS	1	$115.00	$115.00

560	CHAIR, OFFICE TASK, W/ OR W/O ARMS	1	$115.00	$115.00
560	CHAIR, OFFICE TASK, W/ OR W/O ARMS	2	$115.00	$230.00
560	CHAIR, OFFICE TASK, W/ OR W/O ARMS	1	$115.00	$115.00
560	CHAIR, OFFICE TASK, W/ OR W/O ARMS	6	$115.00	$690.00
560	CHAIR, OFFICE TASK, W/ OR W/O ARMS	3	$115.00	$345.00
560	CHAIR, OFFICE TASK, W/ OR W/O ARMS	1	$115.00	$115.00
560	CHAIR, OFFICE TASK, W/ OR W/O ARMS	1	$115.00	$115.00
560	CHAIR, OFFICE TASK, W/ OR W/O ARMS	6	$115.00	$690.00
560	CHAIR, OFFICE TASK, W/ OR W/O ARMS	1	$115.00	$115.00
560	CHAIR, OFFICE TASK, W/ OR W/O ARMS	2	$115.00	$230.00
560	CHAIR, OFFICE TASK, W/ OR W/O ARMS	1	$115.00	$115.00
560	CHAIR, OFFICE TASK, W/ OR W/O ARMS	1	$115.00	$115.00
560	CHAIR, OFFICE TASK, W/ OR W/O ARMS	1	$115.00	$115.00
560	CHAIR, OFFICE TASK, W/ OR W/O ARMS	11	$115.00	$1,265.00
560	CHAIR, OFFICE TASK, W/ OR W/O ARMS	2	$115.00	$230.00
560	CHAIR, OFFICE TASK, W/ OR W/O ARMS	1	$115.00	$115.00
560	CHAIR, OFFICE TASK, W/ OR W/O ARMS	2	$115.00	$230.00
560	CHAIR, OFFICE TASK, W/ OR W/O ARMS	1	$115.00	$115.00
560	CHAIR, OFFICE TASK, W/ OR W/O ARMS	1	$115.00	$115.00
560	CHAIR, OFFICE TASK, W/ OR W/O ARMS	1	$115.00	$115.00
560	CHAIR, OFFICE TASK, W/ OR W/O ARMS	1	$115.00	$115.00
560	CHAIR, OFFICE TASK, W/ OR W/O ARMS	1	$115.00	$115.00
560	CHAIR, OFFICE TASK, W/ OR W/O ARMS	1	$115.00	$115.00
560	CHAIR, OFFICE TASK, W/ OR W/O ARMS	2	$115.00	$230.00
560	CHAIR, OFFICE TASK, W/ OR W/O ARMS	6	$115.00	$690.00
560	CHAIR, OFFICE TASK, W/ OR W/O ARMS	13	$115.00	$1,495.00
560	CHAIR, OFFICE TASK, W/ OR W/O ARMS	1	$115.00	$115.00
560	CHAIR, OFFICE TASK, W/ OR W/O ARMS	4	$115.00	$460.00
560	CHAIR, OFFICE TASK, W/ OR W/O ARMS	2	$115.00	$230.00
560	CHAIR, OFFICE TASK, W/ OR W/O ARMS	1	$115.00	$115.00
560	CHAIR, OFFICE TASK, W/ OR W/O ARMS	1	$115.00	$115.00
560	CHAIR, OFFICE TASK, W/ OR W/O ARMS	6	$115.00	$690.00
560	CHAIR, OFFICE TASK, W/ OR W/O ARMS	1	$115.00	$115.00
560	CHAIR, OFFICE TASK, W/ OR W/O ARMS	1	$115.00	$115.00
560	CHAIR, OFFICE TASK, W/ OR W/O ARMS	1	$115.00	$115.00
560	CHAIR, OFFICE TASK, W/ OR W/O ARMS	1	$115.00	$115.00
560	CHAIR, OFFICE TASK, W/ OR W/O ARMS	1	$115.00	$115.00
560	CHAIR, OFFICE TASK, W/ OR W/O ARMS	1	$115.00	$115.00
560	CHAIR, OFFICE TASK, W/ OR W/O ARMS	1	$115.00	$115.00
560	CHAIR, OFFICE TASK, W/ OR W/O ARMS	2	$115.00	$230.00
560	CHAIR, OFFICE TASK, W/ OR W/O ARMS	8	$115.00	$920.00
560	CHAIR, OFFICE TASK, W/ OR W/O ARMS	1	$115.00	$115.00
560	CHAIR, OFFICE TASK, W/ OR W/O ARMS	1	$115.00	$115.00
560	CHAIR, OFFICE TASK, W/ OR W/O ARMS	1	$115.00	$115.00
560	CHAIR, OFFICE TASK, W/ OR W/O ARMS	1	$115.00	$115.00
560	CHAIR, OFFICE TASK, W/ OR W/O ARMS	1	$115.00	$115.00
560	CHAIR, OFFICE TASK, W/ OR W/O ARMS	1	$115.00	$115.00
560	CHAIR, OFFICE TASK, W/ OR W/O ARMS	1	$115.00	$115.00
560	CHAIR, OFFICE TASK, W/ OR W/O ARMS	2	$115.00	$230.00
560	CHAIR, OFFICE TASK, W/ OR W/O ARMS	1	$115.00	$115.00
560	CHAIR, OFFICE TASK, W/ OR W/O ARMS	1	$115.00	$115.00
560	CHAIR, OFFICE TASK, W/ OR W/O ARMS	1	$115.00	$115.00
560	CHAIR, OFFICE TASK, W/ OR W/O ARMS	1	$115.00	$115.00
560	CHAIR, OFFICE TASK, W/ OR W/O ARMS	1	$115.00	$115.00
560	CHAIR, OFFICE TASK, W/ OR W/O ARMS	1	$115.00	$115.00
560	CHAIR, OFFICE TASK, W/ OR W/O ARMS	1	$115.00	$115.00
560	CHAIR, OFFICE TASK, W/ OR W/O ARMS	1	$115.00	$115.00
560	CHAIR, OFFICE TASK, W/ OR W/O ARMS	1	$115.00	$115.00
560	CHAIR, OFFICE TASK, W/ OR W/O ARMS	1	$115.00	$115.00
560	CHAIR, OFFICE TASK, W/ OR W/O ARMS	1	$115.00	$115.00
560	CHAIR, OFFICE TASK, W/ OR W/O ARMS	1	$115.00	$115.00
560	CHAIR, OFFICE TASK, W/ OR W/O ARMS	2	$115.00	$230.00
560	CHAIR, OFFICE TASK, W/ OR W/O ARMS	1	$115.00	$115.00
560	CHAIR, OFFICE TASK, W/ OR W/O ARMS	1	$115.00	$115.00
560	CHAIR, OFFICE TASK, W/ OR W/O ARMS	1	$115.00	$115.00
560	CHAIR, OFFICE TASK, W/ OR W/O ARMS	11	$115.00	$1,265.00
560	CHAIR, OFFICE TASK, W/ OR W/O ARMS	5	$115.00	$575.00
560	CHAIR, OFFICE TASK, W/ OR W/O ARMS	5	$115.00	$575.00
560	CHAIR, OFFICE TASK, W/ OR W/O ARMS	1	$115.00	$115.00
560	CHAIR, OFFICE TASK, W/ OR W/O ARMS	1	$115.00	$115.00
560	CHAIR, OFFICE TASK, W/ OR W/O ARMS	1	$115.00	$115.00
560	CHAIR, OFFICE TASK, W/ OR W/O ARMS	1	$115.00	$115.00
560	CHAIR, OFFICE TASK, W/ OR W/O ARMS	1	$115.00	$115.00
560	CHAIR, OFFICE TASK, W/ OR W/O ARMS	1	$115.00	$115.00
560	CHAIR, OFFICE TASK, W/ OR W/O ARMS	3	$115.00	$345.00
560	CHAIR, OFFICE TASK, W/ OR W/O ARMS	50	$115.00	$5,750.00

560	CHAIR, OFFICE TASK, W/ OR W/O ARMS	2	$115.00	$230.00
560	CHAIR, OFFICE TASK, W/ OR W/O ARMS	1	$115.00	$115.00
560	CHAIR, OFFICE TASK, W/ OR W/O ARMS	1	$115.00	$115.00
560	CHAIR, OFFICE TASK, W/ OR W/O ARMS	1	$115.00	$115.00
560	CHAIR, OFFICE TASK, W/ OR W/O ARMS	2	$115.00	$230.00
560	CHAIR, OFFICE TASK, W/ OR W/O ARMS	1	$115.00	$115.00
560	CHAIR, OFFICE TASK, W/ OR W/O ARMS	8	$115.00	$920.00
560	CHAIR, OFFICE TASK, W/ OR W/O ARMS	1	$115.00	$115.00
560	CHAIR, OFFICE TASK, W/ OR W/O ARMS	2	$115.00	$230.00
560	CHAIR, OFFICE TASK, W/ OR W/O ARMS	3	$115.00	$345.00
560	CHAIR, OFFICE TASK, W/ OR W/O ARMS	15	$115.00	$1,725.00
560	CHAIR, OFFICE TASK, W/ OR W/O ARMS	1	$115.00	$115.00
560	CHAIR, OFFICE TASK, W/ OR W/O ARMS	6	$115.00	$690.00
560	CHAIR, OFFICE TASK, W/ OR W/O ARMS	1	$115.00	$115.00
560	CHAIR, OFFICE TASK, W/ OR W/O ARMS	2	$115.00	$230.00
560	CHAIR, OFFICE TASK, W/ OR W/O ARMS	5	$115.00	$575.00
560	CHAIR, OFFICE TASK, W/ OR W/O ARMS	2	$115.00	$230.00
560	CHAIR, OFFICE TASK, W/ OR W/O ARMS	1	$115.00	$115.00
560	CHAIR, OFFICE TASK, W/ OR W/O ARMS	1	$115.00	$115.00
560	CHAIR, OFFICE TASK, W/ OR W/O ARMS	7	$115.00	$805.00
560	CHAIR, OFFICE TASK, W/ OR W/O ARMS	3	$115.00	$345.00
560	CHAIR, OFFICE TASK, W/ OR W/O ARMS	2	$115.00	$230.00
560	CHAIR, OFFICE TASK, W/ OR W/O ARMS	9	$115.00	$1,035.00
570	CHAIR, OFFICE TASK, W/ OR W/O ARMS	3	$115.00	$345.00
570	CHAIR, OFFICE TASK, W/ OR W/O ARMS	2	$115.00	$230.00
570	CHAIR, OFFICE TASK, W/ OR W/O ARMS	5	$115.00	$575.00
570	CHAIR, OFFICE TASK, W/ OR W/O ARMS	1	$115.00	$115.00
570	CHAIR, OFFICE TASK, W/ OR W/O ARMS	1	$115.00	$115.00
570	CHAIR, OFFICE TASK, W/ OR W/O ARMS	2	$115.00	$230.00
570	CHAIR, OFFICE TASK, W/ OR W/O ARMS	2	$115.00	$230.00
570	CHAIR, OFFICE TASK, W/ OR W/O ARMS	4	$115.00	$460.00
570	CHAIR, OFFICE TASK, W/ OR W/O ARMS	2	$115.00	$230.00
570	CHAIR, OFFICE TASK, W/ OR W/O ARMS	21	$115.00	$2,415.00
570	CHAIR, OFFICE TASK, W/ OR W/O ARMS	1	$115.00	$115.00
570	CHAIR, OFFICE TASK, W/ OR W/O ARMS	6	$115.00	$690.00
570	CHAIR, OFFICE TASK, W/ OR W/O ARMS	4	$115.00	$460.00
570	CHAIR, OFFICE TASK, W/ OR W/O ARMS	2	$115.00	$230.00
570	CHAIR, OFFICE TASK, W/ OR W/O ARMS	7	$115.00	$805.00
570	CHAIR, OFFICE TASK, W/ OR W/O ARMS	2	$115.00	$230.00
570	CHAIR, OFFICE TASK, W/ OR W/O ARMS	1	$115.00	$115.00
570	CHAIR, OFFICE TASK, W/ OR W/O ARMS	1	$115.00	$115.00
570	CHAIR, OFFICE TASK, W/ OR W/O ARMS	2	$115.00	$230.00
570	CHAIR, OFFICE TASK, W/ OR W/O ARMS	1	$115.00	$115.00
570	CHAIR, OFFICE TASK, W/ OR W/O ARMS	1	$115.00	$115.00
570	CHAIR, OFFICE TASK, W/ OR W/O ARMS	2	$115.00	$230.00
570	CHAIR, OFFICE TASK, W/ OR W/O ARMS	5	$115.00	$575.00
570	CHAIR, OFFICE TASK, W/ OR W/O ARMS	4	$115.00	$460.00
570	CHAIR, OFFICE TASK, W/ OR W/O ARMS	3	$115.00	$345.00
570	CHAIR, OFFICE TASK, W/ OR W/O ARMS	2	$115.00	$230.00
570	CHAIR, OFFICE TASK, W/ OR W/O ARMS	4	$115.00	$460.00
570	CHAIR, OFFICE TASK, W/ OR W/O ARMS	2	$115.00	$230.00
570	CHAIR, OFFICE TASK, W/ OR W/O ARMS	4	$115.00	$460.00
570	CHAIR, OFFICE TASK, W/ OR W/O ARMS	1	$115.00	$115.00
570	CHAIR, OFFICE TASK, W/ OR W/O ARMS	1	$115.00	$115.00
570	CHAIR, OFFICE TASK, W/ OR W/O ARMS	1	$115.00	$115.00
570	CHAIR, OFFICE TASK, W/ OR W/O ARMS	1	$115.00	$115.00
570	CHAIR, OFFICE TASK, W/ OR W/O ARMS	2	$115.00	$230.00
570	CHAIR, OFFICE TASK, W/ OR W/O ARMS	5	$115.00	$575.00
570	CHAIR, OFFICE TASK, W/ OR W/O ARMS	4	$115.00	$460.00
570	CHAIR, OFFICE TASK, W/ OR W/O ARMS	1	$115.00	$115.00
570	CHAIR, OFFICE TASK, W/ OR W/O ARMS	1	$115.00	$115.00
570	CHAIR, OFFICE TASK, W/ OR W/O ARMS	2	$115.00	$230.00
570	CHAIR, OFFICE TASK, W/ OR W/O ARMS	2	$115.00	$230.00
570	CHAIR, OFFICE TASK, W/ OR W/O ARMS	2	$115.00	$230.00
570	CHAIR, OFFICE TASK, W/ OR W/O ARMS	5	$115.00	$575.00
570	CHAIR, OFFICE TASK, W/ OR W/O ARMS	4	$115.00	$460.00
570	CHAIR, OFFICE TASK, W/ OR W/O ARMS	2	$115.00	$230.00
570	CHAIR, OFFICE TASK, W/ OR W/O ARMS	1	$115.00	$115.00
570	CHAIR, OFFICE TASK, W/ OR W/O ARMS	1	$115.00	$115.00
570	CHAIR, OFFICE TASK, W/ OR W/O ARMS	3	$115.00	$345.00
570	CHAIR, OFFICE TASK, W/ OR W/O ARMS	1	$115.00	$115.00
570	CHAIR, OFFICE TASK, W/ OR W/O ARMS	5	$115.00	$575.00
570	CHAIR, OFFICE TASK, W/ OR W/O ARMS	4	$115.00	$460.00
570	CHAIR, OFFICE TASK, W/ OR W/O ARMS	2	$115.00	$230.00
570	CHAIR, OFFICE TASK, W/ OR W/O ARMS	1	$115.00	$115.00
570	CHAIR, OFFICE TASK, W/ OR W/O ARMS	1	$115.00	$115.00

570	CHAIR, OFFICE TASK, W/ OR W/O ARMS	1	$115.00	$115.00
572	CHAIR, OFFICE TASK, W/ OR W/O ARMS	1	$115.00	$115.00
572	CHAIR, OFFICE TASK, W/ OR W/O ARMS	1	$115.00	$115.00
572	CHAIR, OFFICE TASK, W/ OR W/O ARMS	1	$115.00	$115.00
572	CHAIR, OFFICE TASK, W/ OR W/O ARMS	6	$115.00	$690.00
572	CHAIR, OFFICE TASK, W/ OR W/O ARMS	1	$115.00	$115.00
572	CHAIR, OFFICE TASK, W/ OR W/O ARMS	1	$115.00	$115.00
572	CHAIR, OFFICE TASK, W/ OR W/O ARMS	1	$115.00	$115.00
576	CHAIR, OFFICE TASK, W/ OR W/O ARMS	18	$115.00	$2,070.00
576	CHAIR, OFFICE TASK, W/ OR W/O ARMS	14	$115.00	$1,610.00
576	CHAIR, OFFICE TASK, W/ OR W/O ARMS	12	$115.00	$1,380.00
576	CHAIR, OFFICE TASK, W/ OR W/O ARMS	1	$115.00	$115.00
576	CHAIR, OFFICE TASK, W/ OR W/O ARMS	15	$115.00	$1,725.00
576	CHAIR, OFFICE TASK, W/ OR W/O ARMS	1	$115.00	$115.00
576	CHAIR, OFFICE TASK, W/ OR W/O ARMS	1	$115.00	$115.00
576	CHAIR, OFFICE TASK, W/ OR W/O ARMS	2	$115.00	$230.00
576	CHAIR, OFFICE TASK, W/ OR W/O ARMS	1	$115.00	$115.00
576	CHAIR, OFFICE TASK, W/ OR W/O ARMS	2	$115.00	$230.00
576	CHAIR, OFFICE TASK, W/ OR W/O ARMS	3	$115.00	$345.00
576	CHAIR, OFFICE TASK, W/ OR W/O ARMS	2	$115.00	$230.00
576	CHAIR, OFFICE TASK, W/ OR W/O ARMS	1	$115.00	$115.00
576	CHAIR, OFFICE TASK, W/ OR W/O ARMS	15	$115.00	$1,725.00
576	CHAIR, OFFICE TASK, W/ OR W/O ARMS	2	$115.00	$230.00
576	CHAIR, OFFICE TASK, W/ OR W/O ARMS	1	$115.00	$115.00
576	CHAIR, OFFICE TASK, W/ OR W/O ARMS	1	$115.00	$115.00
576	CHAIR, OFFICE TASK, W/ OR W/O ARMS	1	$115.00	$115.00
576	CHAIR, OFFICE TASK, W/ OR W/O ARMS	1	$115.00	$115.00
576	CHAIR, OFFICE TASK, W/ OR W/O ARMS	1	$115.00	$115.00
576	CHAIR, OFFICE TASK, W/ OR W/O ARMS	4	$115.00	$460.00
576	CHAIR, OFFICE TASK, W/ OR W/O ARMS	4	$115.00	$460.00
576	CHAIR, OFFICE TASK, W/ OR W/O ARMS	5	$115.00	$575.00
576	CHAIR, OFFICE TASK, W/ OR W/O ARMS	2	$115.00	$230.00
576	CHAIR, OFFICE TASK, W/ OR W/O ARMS	1	$115.00	$115.00
576	CHAIR, OFFICE TASK, W/ OR W/O ARMS	1	$115.00	$115.00
576	CHAIR, OFFICE TASK, W/ OR W/O ARMS	1	$115.00	$115.00
576	CHAIR, OFFICE TASK, W/ OR W/O ARMS	1	$115.00	$115.00
576	CHAIR, OFFICE TASK, W/ OR W/O ARMS	5	$115.00	$575.00
576	CHAIR, OFFICE TASK, W/ OR W/O ARMS	1	$115.00	$115.00
576	CHAIR, OFFICE TASK, W/ OR W/O ARMS	2	$115.00	$230.00
576	CHAIR, OFFICE TASK, W/ OR W/O ARMS	3	$115.00	$345.00
576	CHAIR, OFFICE TASK, W/ OR W/O ARMS	1	$115.00	$115.00
576	CHAIR, OFFICE TASK, W/ OR W/O ARMS	2	$115.00	$230.00
576	CHAIR, OFFICE TASK, W/ OR W/O ARMS	1	$115.00	$115.00
576	CHAIR, OFFICE TASK, W/ OR W/O ARMS	1	$115.00	$115.00
576	CHAIR, OFFICE TASK, W/ OR W/O ARMS	14	$115.00	$1,610.00
576	CHAIR, OFFICE TASK, W/ OR W/O ARMS	2	$115.00	$230.00
576	CHAIR, OFFICE TASK, W/ OR W/O ARMS	1	$115.00	$115.00
576	CHAIR, OFFICE TASK, W/ OR W/O ARMS	3	$115.00	$345.00
576	CHAIR, OFFICE TASK, W/ OR W/O ARMS	1	$115.00	$115.00
576	CHAIR, OFFICE TASK, W/ OR W/O ARMS	1	$115.00	$115.00
576	CHAIR, OFFICE TASK, W/ OR W/O ARMS	2	$115.00	$230.00
576	CHAIR, OFFICE TASK, W/ OR W/O ARMS	1	$115.00	$115.00
576	CHAIR, OFFICE TASK, W/ OR W/O ARMS	1	$115.00	$115.00
576	CHAIR, OFFICE TASK, W/ OR W/O ARMS	1	$115.00	$115.00
576	CHAIR, OFFICE TASK, W/ OR W/O ARMS	1	$115.00	$115.00
576	CHAIR, OFFICE TASK, W/ OR W/O ARMS	10	$115.00	$1,150.00
576	CHAIR, OFFICE TASK, W/ OR W/O ARMS	1	$115.00	$115.00
576	CHAIR, OFFICE TASK, W/ OR W/O ARMS	1	$115.00	$115.00
576	CHAIR, OFFICE TASK, W/ OR W/O ARMS	2	$115.00	$230.00
576	CHAIR, OFFICE TASK, W/ OR W/O ARMS	1	$115.00	$115.00
576	CHAIR, OFFICE TASK, W/ OR W/O ARMS	3	$115.00	$345.00
576	CHAIR, OFFICE TASK, W/ OR W/O ARMS	1	$115.00	$115.00
576	CHAIR, OFFICE TASK, W/ OR W/O ARMS	5	$115.00	$575.00
576	CHAIR, OFFICE TASK, W/ OR W/O ARMS	1	$115.00	$115.00
576	CHAIR, OFFICE TASK, W/ OR W/O ARMS	1	$115.00	$115.00
576	CHAIR, OFFICE TASK, W/ OR W/O ARMS	1	$115.00	$115.00
576	CHAIR, OFFICE TASK, W/ OR W/O ARMS	1	$115.00	$115.00
576	CHAIR, OFFICE TASK, W/ OR W/O ARMS	2	$115.00	$230.00
576	CHAIR, OFFICE TASK, W/ OR W/O ARMS	2	$115.00	$230.00
576	CHAIR, OFFICE TASK, W/ OR W/O ARMS	2	$115.00	$230.00
576	CHAIR, OFFICE TASK, W/ OR W/O ARMS	1	$115.00	$115.00
576	CHAIR, OFFICE TASK, W/ OR W/O ARMS	1	$115.00	$115.00
576	CHAIR, OFFICE TASK, W/ OR W/O ARMS	1	$115.00	$115.00
576	CHAIR, OFFICE TASK, W/ OR W/O ARMS	1	$115.00	$115.00
576	CHAIR, OFFICE TASK, W/ OR W/O ARMS	1	$115.00	$115.00

576	CHAIR, OFFICE TASK, W/ OR W/O ARMS	55	$115.00	$6,325.00
576	CHAIR, OFFICE TASK, W/ OR W/O ARMS	13	$115.00	$1,495.00
576	CHAIR, OFFICE TASK, W/ OR W/O ARMS	1	$115.00	$115.00
576	CHAIR, OFFICE TASK, W/ OR W/O ARMS	1	$115.00	$115.00
576	CHAIR, OFFICE TASK, W/ OR W/O ARMS	1	$115.00	$115.00
576	CHAIR, OFFICE TASK, W/ OR W/O ARMS	1	$115.00	$115.00
576	CHAIR, OFFICE TASK, W/ OR W/O ARMS	1	$115.00	$115.00
576	CHAIR, OFFICE TASK, W/ OR W/O ARMS	1	$115.00	$115.00
576	CHAIR, OFFICE TASK, W/ OR W/O ARMS	1	$115.00	$115.00
576	CHAIR, OFFICE TASK, W/ OR W/O ARMS	1	$115.00	$115.00
576	CHAIR, OFFICE TASK, W/ OR W/O ARMS	1	$115.00	$115.00
576	CHAIR, OFFICE TASK, W/ OR W/O ARMS	1	$115.00	$115.00
576	CHAIR, OFFICE TASK, W/ OR W/O ARMS	1	$115.00	$115.00
576	CHAIR, OFFICE TASK, W/ OR W/O ARMS	1	$115.00	$115.00
576	CHAIR, OFFICE TASK, W/ OR W/O ARMS	1	$115.00	$115.00
576	CHAIR, OFFICE TASK, W/ OR W/O ARMS	1	$115.00	$115.00
576	CHAIR, OFFICE TASK, W/ OR W/O ARMS	2	$115.00	$230.00
576	CHAIR, OFFICE TASK, W/ OR W/O ARMS	1	$115.00	$115.00
576	CHAIR, OFFICE TASK, W/ OR W/O ARMS	1	$115.00	$115.00
576	CHAIR, OFFICE TASK, W/ OR W/O ARMS	12	$115.00	$1,380.00
576	CHAIR, OFFICE TASK, W/ OR W/O ARMS	2	$115.00	$230.00
576	CHAIR, OFFICE TASK, W/ OR W/O ARMS	1	$115.00	$115.00
576	CHAIR, OFFICE TASK, W/ OR W/O ARMS	1	$115.00	$115.00
576	CHAIR, OFFICE TASK, W/ OR W/O ARMS	8	$115.00	$920.00
576	CHAIR, OFFICE TASK, W/ OR W/O ARMS	2	$115.00	$230.00
576	CHAIR, OFFICE TASK, W/ OR W/O ARMS	2	$115.00	$230.00
576	CHAIR, OFFICE TASK, W/ OR W/O ARMS	2	$115.00	$230.00
576	CHAIR, OFFICE TASK, W/ OR W/O ARMS	4	$115.00	$460.00
576	CHAIR, OFFICE TASK, W/ OR W/O ARMS	3	$115.00	$345.00
576	CHAIR, OFFICE TASK, W/ OR W/O ARMS	16	$115.00	$1,840.00
576	CHAIR, OFFICE TASK, W/ OR W/O ARMS	6	$115.00	$690.00
576	CHAIR, OFFICE TASK, W/ OR W/O ARMS	2	$115.00	$230.00
576	CHAIR, OFFICE TASK, W/ OR W/O ARMS	1	$115.00	$115.00
576	CHAIR, OFFICE TASK, W/ OR W/O ARMS	1	$115.00	$115.00
576	CHAIR, OFFICE TASK, W/ OR W/O ARMS	1	$115.00	$115.00
576	CHAIR, OFFICE TASK, W/ OR W/O ARMS	1	$115.00	$115.00
576	CHAIR, OFFICE TASK, W/ OR W/O ARMS	1	$115.00	$115.00
576	CHAIR, OFFICE TASK, W/ OR W/O ARMS	5	$115.00	$575.00
576	CHAIR, OFFICE TASK, W/ OR W/O ARMS	1	$115.00	$115.00
576	CHAIR, OFFICE TASK, W/ OR W/O ARMS	1	$115.00	$115.00
576	CHAIR, OFFICE TASK, W/ OR W/O ARMS	1	$115.00	$115.00
576	CHAIR, OFFICE TASK, W/ OR W/O ARMS	5	$115.00	$575.00
576	CHAIR, OFFICE TASK, W/ OR W/O ARMS	5	$115.00	$575.00
576	CHAIR, OFFICE TASK, W/ OR W/O ARMS	1	$115.00	$115.00
576	CHAIR, OFFICE TASK, W/ OR W/O ARMS	3	$115.00	$345.00
576	CHAIR, OFFICE TASK, W/ OR W/O ARMS	5	$115.00	$575.00
576	CHAIR, OFFICE TASK, W/ OR W/O ARMS	1	$115.00	$115.00
576	CHAIR, OFFICE TASK, W/ OR W/O ARMS	2	$115.00	$230.00
576	CHAIR, OFFICE TASK, W/ OR W/O ARMS	2	$115.00	$230.00
576	CHAIR, OFFICE TASK, W/ OR W/O ARMS	1	$115.00	$115.00
576	CHAIR, OFFICE TASK, W/ OR W/O ARMS	1	$115.00	$115.00
576	CHAIR, OFFICE TASK, W/ OR W/O ARMS	1	$115.00	$115.00
576	CHAIR, OFFICE TASK, W/ OR W/O ARMS	1	$115.00	$115.00
576	CHAIR, OFFICE TASK, W/ OR W/O ARMS	1	$115.00	$115.00
576	CHAIR, OFFICE TASK, W/ OR W/O ARMS	1	$115.00	$115.00
576	CHAIR, OFFICE TASK, W/ OR W/O ARMS	3	$115.00	$345.00
576	CHAIR, OFFICE TASK, W/ OR W/O ARMS	1	$115.00	$115.00
576	CHAIR, OFFICE TASK, W/ OR W/O ARMS	3	$115.00	$345.00
576	CHAIR, OFFICE TASK, W/ OR W/O ARMS	6	$115.00	$690.00
576	CHAIR, OFFICE TASK, W/ OR W/O ARMS	4	$115.00	$460.00
576	CHAIR, OFFICE TASK, W/ OR W/O ARMS	2	$115.00	$230.00
576	CHAIR, OFFICE TASK, W/ OR W/O ARMS	1	$115.00	$115.00
576	CHAIR, OFFICE TASK, W/ OR W/O ARMS	2	$115.00	$230.00
576	CHAIR, OFFICE TASK, W/ OR W/O ARMS	2	$115.00	$230.00
576	CHAIR, OFFICE TASK, W/ OR W/O ARMS	1	$115.00	$115.00
576	CHAIR, OFFICE TASK, W/ OR W/O ARMS	3	$115.00	$345.00
576	CHAIR, OFFICE TASK, W/ OR W/O ARMS	3	$115.00	$345.00
576	CHAIR, OFFICE TASK, W/ OR W/O ARMS	4	$115.00	$460.00
576	CHAIR, OFFICE TASK, W/ OR W/O ARMS	16	$115.00	$1,840.00
576	CHAIR, OFFICE TASK, W/ OR W/O ARMS	9	$115.00	$1,035.00
576	CHAIR, OFFICE TASK, W/ OR W/O ARMS	1	$115.00	$115.00
576	CHAIR, OFFICE TASK, W/ OR W/O ARMS	1	$115.00	$115.00
576	CHAIR, OFFICE TASK, W/ OR W/O ARMS	1	$115.00	$115.00
581	CHAIR, OFFICE TASK, W/ OR W/O ARMS	2	$115.00	$230.00
581	CHAIR, OFFICE TASK, W/ OR W/O ARMS	2	$115.00	$230.00
581	CHAIR, OFFICE TASK, W/ OR W/O ARMS	1	$115.00	$115.00

581	CHAIR, OFFICE TASK, W/ OR W/O ARMS	5	$115.00	$575.00
581	CHAIR, OFFICE TASK, W/ OR W/O ARMS	10	$115.00	$1,150.00
581	CHAIR, OFFICE TASK, W/ OR W/O ARMS	8	$115.00	$920.00
581	CHAIR, OFFICE TASK, W/ OR W/O ARMS	49	$115.00	$5,635.00
581	CHAIR, OFFICE TASK, W/ OR W/O ARMS	9	$115.00	$1,035.00
581	CHAIR, OFFICE TASK, W/ OR W/O ARMS	1	$115.00	$115.00
581	CHAIR, OFFICE TASK, W/ OR W/O ARMS	1	$115.00	$115.00
583	CHAIR, OFFICE TASK, W/ OR W/O ARMS	2	$115.00	$230.00
583	CHAIR, OFFICE TASK, W/ OR W/O ARMS	2	$115.00	$230.00
583	CHAIR, OFFICE TASK, W/ OR W/O ARMS	1	$115.00	$115.00
583	CHAIR, OFFICE TASK, W/ OR W/O ARMS	15	$115.00	$1,725.00
583	CHAIR, OFFICE TASK, W/ OR W/O ARMS	1	$115.00	$115.00
583	CHAIR, OFFICE TASK, W/ OR W/O ARMS	3	$115.00	$345.00
587	CHAIR, OFFICE TASK, W/ OR W/O ARMS	22	$115.00	$2,530.00
587	CHAIR, OFFICE TASK, W/ OR W/O ARMS	1	$115.00	$115.00
587	CHAIR, OFFICE TASK, W/ OR W/O ARMS	1	$115.00	$115.00
587	CHAIR, OFFICE TASK, W/ OR W/O ARMS	1	$115.00	$115.00
587	CHAIR, OFFICE TASK, W/ OR W/O ARMS	3	$115.00	$345.00
587	CHAIR, OFFICE TASK, W/ OR W/O ARMS	2	$115.00	$230.00
591	CHAIR, OFFICE TASK, W/ OR W/O ARMS	1	$115.00	$115.00
591	CHAIR, OFFICE TASK, W/ OR W/O ARMS	3	$115.00	$345.00
591	CHAIR, OFFICE TASK, W/ OR W/O ARMS	12	$115.00	$1,380.00
591	CHAIR, OFFICE TASK, W/ OR W/O ARMS	1	$115.00	$115.00
591	CHAIR, OFFICE TASK, W/ OR W/O ARMS	1	$115.00	$115.00
591	CHAIR, OFFICE TASK, W/ OR W/O ARMS	5	$115.00	$575.00
630	CHAIR, OFFICE TASK, W/ OR W/O ARMS	2	$115.00	$230.00
630	CHAIR, OFFICE TASK, W/ OR W/O ARMS	1	$115.00	$115.00
630	CHAIR, OFFICE TASK, W/ OR W/O ARMS	1	$115.00	$115.00
630	CHAIR, OFFICE TASK, W/ OR W/O ARMS	7	$115.00	$805.00
630	CHAIR, OFFICE TASK, W/ OR W/O ARMS	1	$115.00	$115.00
630	CHAIR, OFFICE TASK, W/ OR W/O ARMS	1	$115.00	$115.00
630	CHAIR, OFFICE TASK, W/ OR W/O ARMS	1	$115.00	$115.00
630	CHAIR, OFFICE TASK, W/ OR W/O ARMS	2	$115.00	$230.00
630	CHAIR, OFFICE TASK, W/ OR W/O ARMS	2	$115.00	$230.00
630	CHAIR, OFFICE TASK, W/ OR W/O ARMS	1	$115.00	$115.00
630	CHAIR, OFFICE TASK, W/ OR W/O ARMS	1	$115.00	$115.00
630	CHAIR, OFFICE TASK, W/ OR W/O ARMS	1	$115.00	$115.00
630	CHAIR, OFFICE TASK, W/ OR W/O ARMS	5	$115.00	$575.00
630	CHAIR, OFFICE TASK, W/ OR W/O ARMS	1	$115.00	$115.00
630	CHAIR, OFFICE TASK, W/ OR W/O ARMS	2	$115.00	$230.00
630	CHAIR, OFFICE TASK, W/ OR W/O ARMS	1	$115.00	$115.00
630	CHAIR, OFFICE TASK, W/ OR W/O ARMS	1	$115.00	$115.00
630	CHAIR, OFFICE TASK, W/ OR W/O ARMS	1	$115.00	$115.00
630	CHAIR, OFFICE TASK, W/ OR W/O ARMS	4	$115.00	$460.00
630	CHAIR, OFFICE TASK, W/ OR W/O ARMS	1	$115.00	$115.00
630	CHAIR, OFFICE TASK, W/ OR W/O ARMS	4	$115.00	$460.00
630	CHAIR, OFFICE TASK, W/ OR W/O ARMS	4	$115.00	$460.00
630	CHAIR, OFFICE TASK, W/ OR W/O ARMS	1	$115.00	$115.00
630	CHAIR, OFFICE TASK, W/ OR W/O ARMS	1	$115.00	$115.00
630	CHAIR, OFFICE TASK, W/ OR W/O ARMS	1	$115.00	$115.00
630	CHAIR, OFFICE TASK, W/ OR W/O ARMS	1	$115.00	$115.00
661	CHAIR, OFFICE TASK, W/ OR W/O ARMS	1	$115.00	$115.00
882	CHAIR, OFFICE TASK, W/ OR W/O ARMS	2	$115.00	$230.00
882	CHAIR, OFFICE TASK, W/ OR W/O ARMS	3	$115.00	$345.00
882	CHAIR, OFFICE TASK, W/ OR W/O ARMS	6	$115.00	$690.00
882	CHAIR, OFFICE TASK, W/ OR W/O ARMS	3	$115.00	$345.00
882	CHAIR, OFFICE TASK, W/ OR W/O ARMS	1	$115.00	$115.00
882	CHAIR, OFFICE TASK, W/ OR W/O ARMS	2	$115.00	$230.00
3101	CHAIR, OFFICE TASK, W/ OR W/O ARMS	1	$115.00	$115.00
3101	CHAIR, OFFICE TASK, W/ OR W/O ARMS	5	$115.00	$575.00
3103	CHAIR, OFFICE TASK, W/ OR W/O ARMS	3	$115.00	$345.00
3103	CHAIR, OFFICE TASK, W/ OR W/O ARMS	5	$115.00	$575.00
3103	CHAIR, OFFICE TASK, W/ OR W/O ARMS	3	$115.00	$345.00
3106	CHAIR, OFFICE TASK, W/ OR W/O ARMS	2	$115.00	$230.00
3106	CHAIR, OFFICE TASK, W/ OR W/O ARMS	6	$115.00	$690.00
3106	CHAIR, OFFICE TASK, W/ OR W/O ARMS	1	$115.00	$115.00
3106	CHAIR, OFFICE TASK, W/ OR W/O ARMS	1	$115.00	$115.00
3106	CHAIR, OFFICE TASK, W/ OR W/O ARMS	1	$115.00	$115.00
3106	CHAIR, OFFICE TASK, W/ OR W/O ARMS	1	$115.00	$115.00
3106	CHAIR, OFFICE TASK, W/ OR W/O ARMS	1	$115.00	$115.00
3106	CHAIR, OFFICE TASK, W/ OR W/O ARMS	2	$115.00	$230.00
3107	CHAIR, OFFICE TASK, W/ OR W/O ARMS	2	$115.00	$230.00
400	CHAIR, OVERSTUFFED	1	$400.00	$400.00
435	CHAIR, OVERSTUFFED	2	$400.00	$800.00
441	CHAIR, OVERSTUFFED	2	$400.00	$800.00
450	CHAIR, OVERSTUFFED	2	$400.00	$800.00

452	CHAIR, OVERSTUFFED	2	$400.00	$800.00
540	CHAIR, OVERSTUFFED	2	$400.00	$800.00
540	CHAIR, OVERSTUFFED	1	$400.00	$400.00
560	CHAIR, OVERSTUFFED	1	$400.00	$400.00
560	CHAIR, OVERSTUFFED	2	$400.00	$800.00
630	CHAIR, PHLEBOTOMY	1	$380.00	$380.00
210	CHAIR, RECEPTION	1	$180.00	$180.00
210	CHAIR, RECEPTION	1	$180.00	$180.00
210	CHAIR, RECEPTION	3	$180.00	$540.00
210	CHAIR, RECEPTION	1	$180.00	$180.00
210	CHAIR, RECEPTION	2	$180.00	$360.00
210	CHAIR, RECEPTION	2	$180.00	$360.00
210	CHAIR, RECEPTION	5	$180.00	$900.00
210	CHAIR, RECEPTION	2	$180.00	$360.00
210	CHAIR, RECEPTION	2	$180.00	$360.00
210	CHAIR, RECEPTION	2	$180.00	$360.00
210	CHAIR, RECEPTION	1	$180.00	$180.00
210	CHAIR, RECEPTION	1	$180.00	$180.00
210	CHAIR, RECEPTION	2	$180.00	$360.00
210	CHAIR, RECEPTION	2	$180.00	$360.00
210	CHAIR, RECEPTION	2	$180.00	$360.00
210	CHAIR, RECEPTION	2	$180.00	$360.00
210	CHAIR, RECEPTION	2	$180.00	$360.00
210	CHAIR, RECEPTION	2	$180.00	$360.00
210	CHAIR, RECEPTION	2	$180.00	$360.00
210	CHAIR, RECEPTION	3	$180.00	$540.00
210	CHAIR, RECEPTION	2	$180.00	$360.00
210	CHAIR, RECEPTION	2	$180.00	$360.00
210	CHAIR, RECEPTION	2	$180.00	$360.00
210	CHAIR, RECEPTION	2	$180.00	$360.00
210	CHAIR, RECEPTION	2	$180.00	$360.00
210	CHAIR, RECEPTION	2	$180.00	$360.00
211	CHAIR, RECEPTION	5	$180.00	$900.00
211	CHAIR, RECEPTION	1	$180.00	$180.00
211	CHAIR, RECEPTION	8	$180.00	$1,440.00
213	CHAIR, RECEPTION	7	$180.00	$1,260.00
213	CHAIR, RECEPTION	3	$180.00	$540.00
213	CHAIR, RECEPTION	1	$180.00	$180.00
213	CHAIR, RECEPTION	1	$180.00	$180.00
213	CHAIR, RECEPTION	24	$180.00	$4,320.00
215	CHAIR, RECEPTION	1	$180.00	$180.00
215	CHAIR, RECEPTION	1	$180.00	$180.00
341	CHAIR, RECEPTION	2	$180.00	$360.00
400	CHAIR, RECEPTION	1	$180.00	$180.00
400	CHAIR, RECEPTION	4	$180.00	$720.00
400	CHAIR, RECEPTION	1	$180.00	$180.00
400	CHAIR, RECEPTION	5	$180.00	$900.00
400	CHAIR, RECEPTION	1	$180.00	$180.00
400	CHAIR, RECEPTION	2	$180.00	$360.00
400	CHAIR, RECEPTION	2	$180.00	$360.00
402	CHAIR, RECEPTION	10	$180.00	$1,800.00
402	CHAIR, RECEPTION	6	$180.00	$1,080.00
402	CHAIR, RECEPTION	6	$180.00	$1,080.00
402	CHAIR, RECEPTION	6	$180.00	$1,080.00
403	CHAIR, RECEPTION	1	$180.00	$180.00
403	CHAIR, RECEPTION	5	$180.00	$900.00
403	CHAIR, RECEPTION	5	$180.00	$900.00
403	CHAIR, RECEPTION	3	$180.00	$540.00
403	CHAIR, RECEPTION	1	$180.00	$180.00
403	CHAIR, RECEPTION	1	$180.00	$180.00
403	CHAIR, RECEPTION	5	$180.00	$900.00
404	CHAIR, RECEPTION	2	$180.00	$360.00
404	CHAIR, RECEPTION	2	$180.00	$360.00
404	CHAIR, RECEPTION	7	$180.00	$1,260.00
404	CHAIR, RECEPTION	5	$180.00	$900.00
404	CHAIR, RECEPTION	5	$180.00	$900.00
404	CHAIR, RECEPTION	1	$180.00	$180.00
404	CHAIR, RECEPTION	1	$180.00	$180.00
404	CHAIR, RECEPTION	1	$180.00	$180.00
405	CHAIR, RECEPTION	2	$180.00	$360.00
405	CHAIR, RECEPTION	6	$180.00	$1,080.00
405	CHAIR, RECEPTION	2	$180.00	$360.00
425	CHAIR, RECEPTION	1	$180.00	$180.00
425	CHAIR, RECEPTION	4	$115.00	$460.00
425	CHAIR, RECEPTION	2	$180.00	$360.00
425	CHAIR, RECEPTION	18	$180.00	$3,240.00

425	CHAIR, RECEPTION	1	$180.00	$180.00
426	CHAIR, RECEPTION	1	$180.00	$180.00
427	CHAIR, RECEPTION	1	$180.00	$180.00
428	CHAIR, RECEPTION	3	$180.00	$540.00
428	CHAIR, RECEPTION	1	$180.00	$180.00
429	CHAIR, RECEPTION	3	$180.00	$540.00
429	CHAIR, RECEPTION	3	$180.00	$540.00
429	CHAIR, RECEPTION	11	$180.00	$1,980.00
429	CHAIR, RECEPTION	3	$180.00	$540.00
435	CHAIR, RECEPTION	3	$180.00	$540.00
435	CHAIR, RECEPTION	6	$180.00	$1,080.00
435	CHAIR, RECEPTION	1	$180.00	$180.00
436	CHAIR, RECEPTION	3	$180.00	$540.00
436	CHAIR, RECEPTION	1	$180.00	$180.00
437	CHAIR, RECEPTION	13	$180.00	$2,340.00
437	CHAIR, RECEPTION	2	$180.00	$360.00
438	CHAIR, RECEPTION	2	$180.00	$360.00
438	CHAIR, RECEPTION	13	$180.00	$2,340.00
438	CHAIR, RECEPTION	1	$180.00	$180.00
439	CHAIR, RECEPTION	4	$180.00	$720.00
439	CHAIR, RECEPTION	1	$180.00	$180.00
439	CHAIR, RECEPTION	3	$180.00	$540.00
440	CHAIR, RECEPTION	2	$180.00	$360.00
440	CHAIR, RECEPTION	4	$180.00	$720.00
440	CHAIR, RECEPTION	6	$180.00	$1,080.00
440	CHAIR, RECEPTION	1	$180.00	$180.00
440	CHAIR, RECEPTION	1	$180.00	$180.00
440	CHAIR, RECEPTION	1	$180.00	$180.00
440	CHAIR, RECEPTION	1	$180.00	$180.00
440	CHAIR, RECEPTION	1	$180.00	$180.00
440	CHAIR, RECEPTION	7	$180.00	$1,260.00
440	CHAIR, RECEPTION	3	$180.00	$540.00
440	CHAIR, RECEPTION	10	$180.00	$1,800.00
440	CHAIR, RECEPTION	1	$180.00	$180.00
440	CHAIR, RECEPTION	1	$180.00	$180.00
440	CHAIR, RECEPTION	2	$180.00	$360.00
440	CHAIR, RECEPTION	1	$180.00	$180.00
440	CHAIR, RECEPTION	2	$180.00	$360.00
440	CHAIR, RECEPTION	2	$180.00	$360.00
440	CHAIR, RECEPTION	2	$180.00	$360.00
440	CHAIR, RECEPTION	2	$180.00	$360.00
440	CHAIR, RECEPTION	1	$180.00	$180.00
440	CHAIR, RECEPTION	2	$180.00	$360.00
440	CHAIR, RECEPTION	1	$180.00	$180.00
440	CHAIR, RECEPTION	2	$180.00	$360.00
440	CHAIR, RECEPTION	2	$180.00	$360.00
440	CHAIR, RECEPTION	2	$180.00	$360.00
440	CHAIR, RECEPTION	2	$180.00	$360.00
440	CHAIR, RECEPTION	2	$180.00	$360.00
440	CHAIR, RECEPTION	2	$180.00	$360.00
440	CHAIR, RECEPTION	2	$180.00	$360.00
440	CHAIR, RECEPTION	2	$180.00	$360.00
441	CHAIR, RECEPTION	4	$180.00	$720.00
441	CHAIR, RECEPTION	4	$180.00	$720.00
441	CHAIR, RECEPTION	12	$180.00	$2,160.00
441	CHAIR, RECEPTION	4	$180.00	$720.00
441	CHAIR, RECEPTION	3	$180.00	$540.00
450	CHAIR, RECEPTION	1	$180.00	$180.00
450	CHAIR, RECEPTION	2	$180.00	$360.00
452	CHAIR, RECEPTION	5	$180.00	$900.00
452	CHAIR, RECEPTION	4	$180.00	$720.00
452	CHAIR, RECEPTION	2	$180.00	$360.00
452	CHAIR, RECEPTION	2	$180.00	$360.00
452	CHAIR, RECEPTION	1	$180.00	$180.00
453	CHAIR, RECEPTION	6	$180.00	$1,080.00
453	CHAIR, RECEPTION	1	$180.00	$180.00
454	CHAIR, RECEPTION	6	$180.00	$1,080.00
454	CHAIR, RECEPTION	25	$180.00	$4,500.00
454	CHAIR, RECEPTION	4	$180.00	$720.00
454	CHAIR, RECEPTION	71	$180.00	$12,780.00
454	CHAIR, RECEPTION	3	$180.00	$540.00
454	CHAIR, RECEPTION	1	$180.00	$180.00
454	CHAIR, RECEPTION	4	$180.00	$720.00
454	CHAIR, RECEPTION	1	$180.00	$180.00
475	CHAIR, RECEPTION	5	$180.00	$900.00

475	CHAIR, RECEPTION	2	$180.00	$360.00
475	CHAIR, RECEPTION	2	$180.00	$360.00
475	CHAIR, RECEPTION	1	$180.00	$180.00
475	CHAIR, RECEPTION	2	$180.00	$360.00
475	CHAIR, RECEPTION	2	$180.00	$360.00
475	CHAIR, RECEPTION	2	$180.00	$360.00
475	CHAIR, RECEPTION	1	$180.00	$180.00
475	CHAIR, RECEPTION	2	$180.00	$360.00
475	CHAIR, RECEPTION	3	$180.00	$540.00
475	CHAIR, RECEPTION	4	$180.00	$720.00
475	CHAIR, RECEPTION	2	$180.00	$360.00
475	CHAIR, RECEPTION	1	$180.00	$180.00
475	CHAIR, RECEPTION	1	$180.00	$180.00
475	CHAIR, RECEPTION	2	$180.00	$360.00
475	CHAIR, RECEPTION	2	$180.00	$360.00
475	CHAIR, RECEPTION	3	$180.00	$540.00
475	CHAIR, RECEPTION	1	$180.00	$180.00
475	CHAIR, RECEPTION	1	$180.00	$180.00
475	CHAIR, RECEPTION	9	$180.00	$1,620.00
475	CHAIR, RECEPTION	8	$180.00	$1,440.00
475	CHAIR, RECEPTION	2	$180.00	$360.00
475	CHAIR, RECEPTION	2	$180.00	$360.00
475	CHAIR, RECEPTION	55	$180.00	$9,900.00
475	CHAIR, RECEPTION	1	$180.00	$180.00
475	CHAIR, RECEPTION	2	$180.00	$360.00
475	CHAIR, RECEPTION	2	$180.00	$360.00
475	CHAIR, RECEPTION	2	$180.00	$360.00
475	CHAIR, RECEPTION	2	$180.00	$360.00
475	CHAIR, RECEPTION	1	$180.00	$180.00
475	CHAIR, RECEPTION	2	$180.00	$360.00
475	CHAIR, RECEPTION	2	$180.00	$360.00
475	CHAIR, RECEPTION	2	$180.00	$360.00
475	CHAIR, RECEPTION	2	$180.00	$360.00
475	CHAIR, RECEPTION	2	$180.00	$360.00
475	CHAIR, RECEPTION	2	$180.00	$360.00
475	CHAIR, RECEPTION	3	$180.00	$540.00
475	CHAIR, RECEPTION	2	$180.00	$360.00
475	CHAIR, RECEPTION	1	$180.00	$180.00
475	CHAIR, RECEPTION	2	$180.00	$360.00
475	CHAIR, RECEPTION	1	$180.00	$180.00
492	CHAIR, RECEPTION	3	$180.00	$540.00
492	CHAIR, RECEPTION	2	$180.00	$360.00
492	CHAIR, RECEPTION	1	$180.00	$180.00
492	CHAIR, RECEPTION	2	$180.00	$360.00
494	CHAIR, RECEPTION	20	$180.00	$3,600.00
494	CHAIR, RECEPTION	1	$180.00	$180.00
494	CHAIR, RECEPTION	3	$180.00	$540.00
494	CHAIR, RECEPTION	2	$180.00	$360.00
494	CHAIR, RECEPTION	2	$180.00	$360.00
494	CHAIR, RECEPTION	1	$180.00	$180.00
494	CHAIR, RECEPTION	1	$180.00	$180.00
495	CHAIR, RECEPTION	3	$180.00	$540.00
495	CHAIR, RECEPTION	2	$180.00	$360.00
495	CHAIR, RECEPTION	1	$180.00	$180.00
495	CHAIR, RECEPTION	5	$180.00	$900.00
495	CHAIR, RECEPTION	2	$180.00	$360.00
495	CHAIR, RECEPTION	2	$180.00	$360.00
495	CHAIR, RECEPTION	2	$180.00	$360.00
495	CHAIR, RECEPTION	2	$180.00	$360.00
495	CHAIR, RECEPTION	2	$180.00	$360.00
495	CHAIR, RECEPTION	1	$180.00	$180.00
495	CHAIR, RECEPTION	1	$180.00	$180.00
495	CHAIR, RECEPTION	2	$180.00	$360.00
495	CHAIR, RECEPTION	2	$180.00	$360.00
495	CHAIR, RECEPTION	1	$180.00	$180.00
495	CHAIR, RECEPTION	2	$180.00	$360.00
497	CHAIR, RECEPTION	2	$180.00	$360.00
497	CHAIR, RECEPTION	4	$180.00	$720.00
499	CHAIR, RECEPTION	3	$180.00	$540.00
499	CHAIR, RECEPTION	70	$180.00	$12,600.00
499	CHAIR, RECEPTION	2	$180.00	$360.00
499	CHAIR, RECEPTION	9	$180.00	$1,620.00
499	CHAIR, RECEPTION	74	$180.00	$13,320.00
499	CHAIR, RECEPTION	2	$180.00	$360.00
499	CHAIR, RECEPTION	5	$180.00	$900.00
499	CHAIR, RECEPTION	1	$180.00	$180.00

499	CHAIR, RECEPTION	6	$180.00	$1,080.00
499	CHAIR, RECEPTION	4	$180.00	$720.00
499	CHAIR, RECEPTION	2	$180.00	$360.00
499	CHAIR, RECEPTION	94	$180.00	$16,920.00
499	CHAIR, RECEPTION	1	$180.00	$180.00
503	CHAIR, RECEPTION	1	$180.00	$180.00
503	CHAIR, RECEPTION	1	$180.00	$180.00
503	CHAIR, RECEPTION	29	$180.00	$5,220.00
503	CHAIR, RECEPTION	1	$180.00	$180.00
503	CHAIR, RECEPTION	1	$180.00	$180.00
503	CHAIR, RECEPTION	1	$180.00	$180.00
503	CHAIR, RECEPTION	3	$180.00	$540.00
503	CHAIR, RECEPTION	1	$180.00	$180.00
503	CHAIR, RECEPTION	6	$180.00	$1,080.00
503	CHAIR, RECEPTION	2	$180.00	$360.00
503	CHAIR, RECEPTION	1	$180.00	$180.00
503	CHAIR, RECEPTION	40	$180.00	$7,200.00
503	CHAIR, RECEPTION	7	$180.00	$1,260.00
503	CHAIR, RECEPTION	1	$180.00	$180.00
503	CHAIR, RECEPTION	2	$180.00	$360.00
503	CHAIR, RECEPTION	1	$180.00	$180.00
503	CHAIR, RECEPTION	2	$180.00	$360.00
503	CHAIR, RECEPTION	6	$180.00	$1,080.00
503	CHAIR, RECEPTION	2	$180.00	$360.00
503	CHAIR, RECEPTION	2	$180.00	$360.00
509	CHAIR, RECEPTION	9	$180.00	$1,620.00
509	CHAIR, RECEPTION	5	$180.00	$900.00
509	CHAIR, RECEPTION	1	$180.00	$180.00
509	CHAIR, RECEPTION	1	$180.00	$180.00
509	CHAIR, RECEPTION	1	$180.00	$180.00
509	CHAIR, RECEPTION	1	$180.00	$180.00
509	CHAIR, RECEPTION	1	$180.00	$180.00
510	CHAIR, RECEPTION	6	$180.00	$1,080.00
510	CHAIR, RECEPTION	2	$180.00	$360.00
510	CHAIR, RECEPTION	2	$180.00	$360.00
540	CHAIR, RECEPTION	2	$180.00	$360.00
540	CHAIR, RECEPTION	1	$180.00	$180.00
540	CHAIR, RECEPTION	2	$180.00	$360.00
540	CHAIR, RECEPTION	1	$180.00	$180.00
540	CHAIR, RECEPTION	2	$180.00	$360.00
540	CHAIR, RECEPTION	2	$180.00	$360.00
540	CHAIR, RECEPTION	3	$180.00	$540.00
540	CHAIR, RECEPTION	1	$180.00	$180.00
540	CHAIR, RECEPTION	5	$180.00	$900.00
540	CHAIR, RECEPTION	2	$180.00	$360.00
540	CHAIR, RECEPTION	4	$180.00	$720.00
540	CHAIR, RECEPTION	2	$180.00	$360.00
540	CHAIR, RECEPTION	5	$180.00	$900.00
540	CHAIR, RECEPTION	2	$180.00	$360.00
540	CHAIR, RECEPTION	2	$180.00	$360.00
540	CHAIR, RECEPTION	6	$180.00	$1,080.00
540	CHAIR, RECEPTION	2	$180.00	$360.00
540	CHAIR, RECEPTION	2	$180.00	$360.00
540	CHAIR, RECEPTION	2	$180.00	$360.00
540	CHAIR, RECEPTION	1	$180.00	$180.00
540	CHAIR, RECEPTION	1	$180.00	$180.00
540	CHAIR, RECEPTION	1	$180.00	$180.00
540	CHAIR, RECEPTION	4	$180.00	$720.00
540	CHAIR, RECEPTION	1	$180.00	$180.00
540	CHAIR, RECEPTION	6	$180.00	$1,080.00
541	CHAIR, RECEPTION	21	$180.00	$3,780.00
541	CHAIR, RECEPTION	4	$180.00	$720.00
541	CHAIR, RECEPTION	3	$180.00	$540.00
541	CHAIR, RECEPTION	4	$180.00	$720.00
541	CHAIR, RECEPTION	3	$180.00	$540.00
542	CHAIR, RECEPTION	2	$180.00	$360.00
542	CHAIR, RECEPTION	2	$180.00	$360.00
542	CHAIR, RECEPTION	4	$180.00	$720.00
542	CHAIR, RECEPTION	2	$180.00	$360.00
545	CHAIR, RECEPTION	2	$180.00	$360.00
551	CHAIR, RECEPTION	1	$180.00	$180.00
551	CHAIR, RECEPTION	2	$180.00	$360.00
551	CHAIR, RECEPTION	2	$180.00	$360.00
551	CHAIR, RECEPTION	2	$180.00	$360.00
551	CHAIR, RECEPTION	2	$180.00	$360.00
552	CHAIR, RECEPTION	4	$180.00	$720.00

552	CHAIR, RECEPTION	2	$180.00	$360.00
553	CHAIR, RECEPTION	3	$180.00	$540.00
553	CHAIR, RECEPTION	2	$180.00	$360.00
553	CHAIR, RECEPTION	3	$180.00	$540.00
554	CHAIR, RECEPTION	3	$180.00	$540.00
554	CHAIR, RECEPTION	2	$180.00	$360.00
554	CHAIR, RECEPTION	5	$180.00	$900.00
554	CHAIR, RECEPTION	1	$180.00	$180.00
554	CHAIR, RECEPTION	4	$180.00	$720.00
554	CHAIR, RECEPTION	2	$180.00	$360.00
554	CHAIR, RECEPTION	3	$180.00	$540.00
560	CHAIR, RECEPTION	2	$180.00	$360.00
560	CHAIR, RECEPTION	4	$180.00	$720.00
560	CHAIR, RECEPTION	2	$180.00	$360.00
560	CHAIR, RECEPTION	2	$180.00	$360.00
560	CHAIR, RECEPTION	2	$180.00	$360.00
560	CHAIR, RECEPTION	4	$180.00	$720.00
560	CHAIR, RECEPTION	3	$180.00	$540.00
560	CHAIR, RECEPTION	2	$180.00	$360.00
560	CHAIR, RECEPTION	52	$180.00	$9,360.00
560	CHAIR, RECEPTION	35	$180.00	$6,300.00
560	CHAIR, RECEPTION	6	$180.00	$1,080.00
560	CHAIR, RECEPTION	2	$180.00	$360.00
560	CHAIR, RECEPTION	2	$180.00	$360.00
560	CHAIR, RECEPTION	2	$180.00	$360.00
560	CHAIR, RECEPTION	2	$180.00	$360.00
560	CHAIR, RECEPTION	4	$180.00	$720.00
560	CHAIR, RECEPTION	2	$180.00	$360.00
560	CHAIR, RECEPTION	1	$180.00	$180.00
560	CHAIR, RECEPTION	2	$180.00	$360.00
560	CHAIR, RECEPTION	1	$180.00	$180.00
560	CHAIR, RECEPTION	2	$180.00	$360.00
560	CHAIR, RECEPTION	2	$180.00	$360.00
560	CHAIR, RECEPTION	3	$180.00	$540.00
560	CHAIR, RECEPTION	3	$180.00	$540.00
560	CHAIR, RECEPTION	2	$180.00	$360.00
560	CHAIR, RECEPTION	2	$180.00	$360.00
560	CHAIR, RECEPTION	2	$180.00	$360.00
560	CHAIR, RECEPTION	1	$180.00	$180.00
560	CHAIR, RECEPTION	1	$180.00	$180.00
560	CHAIR, RECEPTION	3	$180.00	$540.00
560	CHAIR, RECEPTION	2	$180.00	$360.00
560	CHAIR, RECEPTION	1	$180.00	$180.00
560	CHAIR, RECEPTION	1	$180.00	$180.00
560	CHAIR, RECEPTION	2	$180.00	$360.00
560	CHAIR, RECEPTION	2	$180.00	$360.00
560	CHAIR, RECEPTION	2	$180.00	$360.00
560	CHAIR, RECEPTION	3	$180.00	$540.00
560	CHAIR, RECEPTION	2	$180.00	$360.00
560	CHAIR, RECEPTION	1	$180.00	$180.00
560	CHAIR, RECEPTION	2	$180.00	$360.00
560	CHAIR, RECEPTION	3	$180.00	$540.00
560	CHAIR, RECEPTION	2	$180.00	$360.00
560	CHAIR, RECEPTION	3	$180.00	$540.00
560	CHAIR, RECEPTION	1	$180.00	$180.00
560	CHAIR, RECEPTION	1	$180.00	$180.00
560	CHAIR, RECEPTION	1	$180.00	$180.00
560	CHAIR, RECEPTION	2	$180.00	$360.00
560	CHAIR, RECEPTION	2	$180.00	$360.00
560	CHAIR, RECEPTION	2	$180.00	$360.00
560	CHAIR, RECEPTION	2	$180.00	$360.00
560	CHAIR, RECEPTION	3	$180.00	$540.00
560	CHAIR, RECEPTION	4	$180.00	$720.00
560	CHAIR, RECEPTION	3	$180.00	$540.00
560	CHAIR, RECEPTION	1	$180.00	$180.00
560	CHAIR, RECEPTION	2	$180.00	$360.00
560	CHAIR, RECEPTION	2	$180.00	$360.00
560	CHAIR, RECEPTION	1	$180.00	$180.00
560	CHAIR, RECEPTION	2	$180.00	$360.00
560	CHAIR, RECEPTION	1	$180.00	$180.00
560	CHAIR, RECEPTION	2	$180.00	$360.00
560	CHAIR, RECEPTION	69	$180.00	$12,420.00
560	CHAIR, RECEPTION	6	$180.00	$1,080.00
560	CHAIR, RECEPTION	1	$180.00	$180.00
560	CHAIR, RECEPTION	4	$180.00	$720.00
560	CHAIR, RECEPTION	4	$180.00	$720.00

560	CHAIR, RECEPTION	4	$180.00	$720.00
560	CHAIR, RECEPTION	2	$180.00	$360.00
560	CHAIR, RECEPTION	7	$180.00	$1,260.00
560	CHAIR, RECEPTION	2	$180.00	$360.00
560	CHAIR, RECEPTION	15	$180.00	$2,700.00
560	CHAIR, RECEPTION	2	$180.00	$360.00
560	CHAIR, RECEPTION	24	$180.00	$4,320.00
560	CHAIR, RECEPTION	2	$180.00	$360.00
560	CHAIR, RECEPTION	3	$180.00	$540.00
560	CHAIR, RECEPTION	2	$180.00	$360.00
560	CHAIR, RECEPTION	40	$180.00	$7,200.00
560	CHAIR, RECEPTION	4	$180.00	$720.00
560	CHAIR, RECEPTION	2	$180.00	$360.00
560	CHAIR, RECEPTION	3	$180.00	$540.00
560	CHAIR, RECEPTION	6	$180.00	$1,080.00
560	CHAIR, RECEPTION	8	$180.00	$1,440.00
570	CHAIR, RECEPTION	2	$180.00	$360.00
570	CHAIR, RECEPTION	4	$180.00	$720.00
570	CHAIR, RECEPTION	1	$180.00	$180.00
570	CHAIR, RECEPTION	1	$180.00	$180.00
570	CHAIR, RECEPTION	2	$180.00	$360.00
570	CHAIR, RECEPTION	3	$180.00	$540.00
570	CHAIR, RECEPTION	3	$180.00	$540.00
570	CHAIR, RECEPTION	3	$180.00	$540.00
570	CHAIR, RECEPTION	5	$180.00	$900.00
570	CHAIR, RECEPTION	1	$180.00	$180.00
570	CHAIR, RECEPTION	2	$180.00	$360.00
570	CHAIR, RECEPTION	2	$180.00	$360.00
570	CHAIR, RECEPTION	1	$180.00	$180.00
570	CHAIR, RECEPTION	1	$180.00	$180.00
570	CHAIR, RECEPTION	2	$180.00	$360.00
570	CHAIR, RECEPTION	4	$180.00	$720.00
570	CHAIR, RECEPTION	1	$180.00	$180.00
572	CHAIR, RECEPTION	8	$180.00	$1,440.00
572	CHAIR, RECEPTION	1	$180.00	$180.00
572	CHAIR, RECEPTION	1	$180.00	$180.00
576	CHAIR, RECEPTION	2	$180.00	$360.00
576	CHAIR, RECEPTION	17	$180.00	$3,060.00
576	CHAIR, RECEPTION	2	$180.00	$360.00
576	CHAIR, RECEPTION	7	$180.00	$1,260.00
576	CHAIR, RECEPTION	3	$180.00	$540.00
576	CHAIR, RECEPTION	4	$180.00	$720.00
576	CHAIR, RECEPTION	11	$180.00	$1,980.00
576	CHAIR, RECEPTION	7	$180.00	$1,260.00
576	CHAIR, RECEPTION	9	$180.00	$1,620.00
576	CHAIR, RECEPTION	1	$180.00	$180.00
576	CHAIR, RECEPTION	1	$180.00	$180.00
576	CHAIR, RECEPTION	4	$180.00	$720.00
576	CHAIR, RECEPTION	3	$180.00	$540.00
576	CHAIR, RECEPTION	3	$180.00	$540.00
576	CHAIR, RECEPTION	3	$180.00	$540.00
576	CHAIR, RECEPTION	3	$180.00	$540.00
576	CHAIR, RECEPTION	3	$180.00	$540.00
576	CHAIR, RECEPTION	3	$180.00	$540.00
576	CHAIR, RECEPTION	17	$180.00	$3,060.00
576	CHAIR, RECEPTION	13	$180.00	$2,340.00
576	CHAIR, RECEPTION	1	$180.00	$180.00
576	CHAIR, RECEPTION	2	$180.00	$360.00
576	CHAIR, RECEPTION	1	$180.00	$180.00
576	CHAIR, RECEPTION	12	$180.00	$2,160.00
576	CHAIR, RECEPTION	12	$180.00	$2,160.00
576	CHAIR, RECEPTION	1	$180.00	$180.00
576	CHAIR, RECEPTION	1	$180.00	$180.00
576	CHAIR, RECEPTION	1	$180.00	$180.00
576	CHAIR, RECEPTION	1	$180.00	$180.00
576	CHAIR, RECEPTION	5	$180.00	$900.00
576	CHAIR, RECEPTION	1	$180.00	$180.00
576	CHAIR, RECEPTION	1	$180.00	$180.00
576	CHAIR, RECEPTION	16	$180.00	$2,880.00
576	CHAIR, RECEPTION	4	$180.00	$720.00
576	CHAIR, RECEPTION	2	$180.00	$360.00
576	CHAIR, RECEPTION	3	$180.00	$540.00
576	CHAIR, RECEPTION	2	$180.00	$360.00
576	CHAIR, RECEPTION	3	$180.00	$540.00
576	CHAIR, RECEPTION	3	$180.00	$540.00
576	CHAIR, RECEPTION	1	$180.00	$180.00

576	CHAIR, RECEPTION	2	$180.00	$360.00
576	CHAIR, RECEPTION	2	$180.00	$360.00
576	CHAIR, RECEPTION	3	$180.00	$540.00
576	CHAIR, RECEPTION	3	$180.00	$540.00
576	CHAIR, RECEPTION	1	$180.00	$180.00
576	CHAIR, RECEPTION	2	$180.00	$360.00
576	CHAIR, RECEPTION	2	$180.00	$360.00
576	CHAIR, RECEPTION	7	$180.00	$1,260.00
576	CHAIR, RECEPTION	1	$180.00	$180.00
576	CHAIR, RECEPTION	1	$180.00	$180.00
576	CHAIR, RECEPTION	3	$180.00	$540.00
576	CHAIR, RECEPTION	11	$180.00	$1,980.00
576	CHAIR, RECEPTION	3	$180.00	$540.00
576	CHAIR, RECEPTION	3	$180.00	$540.00
576	CHAIR, RECEPTION	3	$180.00	$540.00
576	CHAIR, RECEPTION	2	$180.00	$360.00
576	CHAIR, RECEPTION	2	$180.00	$360.00
576	CHAIR, RECEPTION	2	$180.00	$360.00
576	CHAIR, RECEPTION	2	$180.00	$360.00
576	CHAIR, RECEPTION	3	$180.00	$540.00
576	CHAIR, RECEPTION	6	$180.00	$1,080.00
576	CHAIR, RECEPTION	1	$180.00	$180.00
576	CHAIR, RECEPTION	8	$180.00	$1,440.00
576	CHAIR, RECEPTION	4	$180.00	$720.00
576	CHAIR, RECEPTION	2	$180.00	$360.00
576	CHAIR, RECEPTION	4	$180.00	$720.00
576	CHAIR, RECEPTION	2	$180.00	$360.00
576	CHAIR, RECEPTION	5	$180.00	$900.00
576	CHAIR, RECEPTION	2	$180.00	$360.00
576	CHAIR, RECEPTION	4	$180.00	$720.00
576	CHAIR, RECEPTION	4	$180.00	$720.00
576	CHAIR, RECEPTION	4	$180.00	$720.00
576	CHAIR, RECEPTION	4	$180.00	$720.00
576	CHAIR, RECEPTION	4	$180.00	$720.00
576	CHAIR, RECEPTION	4	$180.00	$720.00
576	CHAIR, RECEPTION	4	$180.00	$720.00
576	CHAIR, RECEPTION	4	$180.00	$720.00
576	CHAIR, RECEPTION	2	$180.00	$360.00
576	CHAIR, RECEPTION	1	$180.00	$180.00
576	CHAIR, RECEPTION	2	$180.00	$360.00
576	CHAIR, RECEPTION	1	$180.00	$180.00
576	CHAIR, RECEPTION	3	$180.00	$540.00
576	CHAIR, RECEPTION	3	$180.00	$540.00
576	CHAIR, RECEPTION	3	$180.00	$540.00
576	CHAIR, RECEPTION	4	$180.00	$720.00
576	CHAIR, RECEPTION	1	$180.00	$180.00
576	CHAIR, RECEPTION	1	$180.00	$180.00
576	CHAIR, RECEPTION	2	$180.00	$360.00
576	CHAIR, RECEPTION	3	$180.00	$540.00
576	CHAIR, RECEPTION	3	$180.00	$540.00
576	CHAIR, RECEPTION	2	$180.00	$360.00
576	CHAIR, RECEPTION	3	$180.00	$540.00
576	CHAIR, RECEPTION	3	$180.00	$540.00
576	CHAIR, RECEPTION	4	$180.00	$720.00
576	CHAIR, RECEPTION	8	$180.00	$1,440.00
576	CHAIR, RECEPTION	16	$180.00	$2,880.00
576	CHAIR, RECEPTION	1	$180.00	$180.00
576	CHAIR, RECEPTION	9	$180.00	$1,620.00
576	CHAIR, RECEPTION	1	$180.00	$180.00
576	CHAIR, RECEPTION	11	$180.00	$1,980.00
576	CHAIR, RECEPTION	7	$180.00	$1,260.00
576	CHAIR, RECEPTION	10	$180.00	$1,800.00
576	CHAIR, RECEPTION	12	$180.00	$2,160.00
576	CHAIR, RECEPTION	4	$180.00	$720.00
576	CHAIR, RECEPTION	1	$180.00	$180.00
576	CHAIR, RECEPTION	4	$180.00	$720.00
576	CHAIR, RECEPTION	2	$180.00	$360.00
576	CHAIR, RECEPTION	4	$180.00	$720.00
576	CHAIR, RECEPTION	2	$180.00	$360.00
581	CHAIR, RECEPTION	5	$180.00	$900.00
581	CHAIR, RECEPTION	2	$180.00	$360.00
581	CHAIR, RECEPTION	2	$180.00	$360.00
581	CHAIR, RECEPTION	2	$180.00	$360.00
581	CHAIR, RECEPTION	3	$180.00	$540.00
583	CHAIR, RECEPTION	6	$180.00	$1,080.00
587	CHAIR, RECEPTION	1	$180.00	$180.00

591	CHAIR, RECEPTION	1	$180.00	$180.00
591	CHAIR, RECEPTION	4	$180.00	$720.00
591	CHAIR, RECEPTION	2	$180.00	$360.00
591	CHAIR, RECEPTION	13	$180.00	$2,340.00
630	CHAIR, RECEPTION	1	$180.00	$180.00
630	CHAIR, RECEPTION	1	$180.00	$180.00
630	CHAIR, RECEPTION	2	$180.00	$360.00
630	CHAIR, RECEPTION	4	$180.00	$720.00
630	CHAIR, RECEPTION	5	$180.00	$900.00
630	CHAIR, RECEPTION	2	$180.00	$360.00
630	CHAIR, RECEPTION	1	$180.00	$180.00
630	CHAIR, RECEPTION	1	$180.00	$180.00
630	CHAIR, RECEPTION	1	$180.00	$180.00
630	CHAIR, RECEPTION	1	$180.00	$180.00
630	CHAIR, RECEPTION	2	$180.00	$360.00
661	CHAIR, RECEPTION	1	$180.00	$180.00
661	CHAIR, RECEPTION	2	$180.00	$360.00
882	CHAIR, RECEPTION	6	$180.00	$1,080.00
882	CHAIR, RECEPTION	2	$180.00	$360.00
882	CHAIR, RECEPTION	2	$180.00	$360.00
882	CHAIR, RECEPTION	1	$180.00	$180.00
3101	CHAIR, RECEPTION	5	$180.00	$900.00
3103	CHAIR, RECEPTION	1	$180.00	$180.00
3103	CHAIR, RECEPTION	2	$180.00	$360.00
3106	CHAIR, RECEPTION	2	$180.00	$360.00
3106	CHAIR, RECEPTION	2	$180.00	$360.00
3106	CHAIR, RECEPTION	612	$180.00	$110,160.00
3106	CHAIR, RECEPTION	238	$180.00	$42,840.00
3106	CHAIR, RECEPTION	2	$180.00	$360.00
3106	CHAIR, RECEPTION	5	$180.00	$900.00
3106	CHAIR, RECEPTION	1	$180.00	$180.00
3106	CHAIR, RECEPTION	6	$180.00	$1,080.00
405	CHAIR, RECEPTION, 2 UNITS	8	$405.00	$3,240.00
452	CHAIR, RECEPTION, 2 UNITS	1	$405.00	$405.00
475	CHAIR, RECEPTION, 2 UNITS	12	$405.00	$4,860.00
213	CHAIR, RECEPTION, CONNECTED, 2 UNIT	3	$150.00	$450.00
403	CHAIR, RECEPTION, CONNECTED, 2 UNIT	3	$150.00	$450.00
404	CHAIR, RECEPTION, CONNECTED, 2 UNIT	3	$150.00	$450.00
405	CHAIR, RECEPTION, CONNECTED, 2 UNIT	1	$150.00	$150.00
405	CHAIR, RECEPTION, CONNECTED, 2 UNIT	1	$150.00	$150.00
436	CHAIR, ROCKING	1	$127.00	$127.00
630	CHAIR, ROCKING	1	$127.00	$127.00
212	CHAIR, SECRETARIAL W/ ARMS, WOOD	1	$225.00	$225.00
402	CHAIR, SECRETARIAL W/ ARMS, WOOD	2	$225.00	$450.00
402	CHAIR, SECRETARIAL W/ ARMS, WOOD	2	$225.00	$450.00
494	CHAIR, SECRETARIAL W/O ARMS	4	$100.00	$400.00
494	CHAIR, SECRETARIAL W/O ARMS	4	$100.00	$400.00
210	CHAIR, STACKING	42	$35.00	$1,470.00
210	CHAIR, STACKING	74	$35.00	$2,590.00
210	CHAIR, STACKING	1	$35.00	$35.00
210	CHAIR, STACKING	1	$35.00	$35.00
210	CHAIR, STACKING	1	$35.00	$35.00
213	CHAIR, STACKING	200	$35.00	$7,000.00
215	CHAIR, STACKING	196	$35.00	$6,860.00
215	CHAIR, STACKING	6	$35.00	$210.00
402	CHAIR, STACKING	36	$35.00	$1,260.00
403	CHAIR, STACKING	13	$35.00	$455.00
426	CHAIR, STACKING	2	$35.00	$70.00
451	CHAIR, STACKING	6	$35.00	$210.00
452	CHAIR, STACKING	8	$35.00	$280.00
452	CHAIR, STACKING	91	$35.00	$3,185.00
453	CHAIR, STACKING	2	$35.00	$70.00
453	CHAIR, STACKING	6	$35.00	$210.00
453	CHAIR, STACKING	2	$35.00	$70.00
453	CHAIR, STACKING	2	$35.00	$70.00
454	CHAIR, STACKING	4	$35.00	$140.00
475	CHAIR, STACKING	3	$35.00	$105.00
492	CHAIR, STACKING	31	$35.00	$1,085.00
495	CHAIR, STACKING	3	$35.00	$105.00
495	CHAIR, STACKING	3	$35.00	$105.00
495	CHAIR, STACKING	1	$35.00	$35.00
495	CHAIR, STACKING	2	$35.00	$70.00
495	CHAIR, STACKING	4	$35.00	$140.00
495	CHAIR, STACKING	12	$35.00	$420.00
497	CHAIR, STACKING	1	$35.00	$35.00
499	CHAIR, STACKING	3	$35.00	$105.00

499	CHAIR, STACKING	6	$35.00	$210.00
499	CHAIR, STACKING	1	$35.00	$35.00
499	CHAIR, STACKING	12	$35.00	$420.00
499	CHAIR, STACKING	33	$35.00	$1,155.00
499	CHAIR, STACKING	8	$35.00	$280.00
503	CHAIR, STACKING	1	$35.00	$35.00
503	CHAIR, STACKING	5	$35.00	$175.00
503	CHAIR, STACKING	7	$35.00	$245.00
503	CHAIR, STACKING	1	$35.00	$35.00
503	CHAIR, STACKING	4	$35.00	$140.00
509	CHAIR, STACKING	10	$35.00	$350.00
509	CHAIR, STACKING	8	$35.00	$280.00
540	CHAIR, STACKING	2	$35.00	$70.00
540	CHAIR, STACKING	3	$35.00	$105.00
540	CHAIR, STACKING	16	$35.00	$560.00
540	CHAIR, STACKING	72	$35.00	$2,520.00
540	CHAIR, STACKING	4	$35.00	$140.00
540	CHAIR, STACKING	20	$35.00	$700.00
540	CHAIR, STACKING	18	$35.00	$630.00
540	CHAIR, STACKING	72	$35.00	$2,520.00
541	CHAIR, STACKING	16	$35.00	$560.00
545	CHAIR, STACKING	22	$35.00	$770.00
545	CHAIR, STACKING	5	$35.00	$175.00
545	CHAIR, STACKING	6	$35.00	$210.00
545	CHAIR, STACKING	1	$35.00	$35.00
545	CHAIR, STACKING	1	$35.00	$35.00
545	CHAIR, STACKING	2	$35.00	$70.00
553	CHAIR, STACKING	4	$35.00	$140.00
553	CHAIR, STACKING	8	$35.00	$280.00
553	CHAIR, STACKING	2	$35.00	$70.00
554	CHAIR, STACKING	1	$35.00	$35.00
554	CHAIR, STACKING	1	$35.00	$35.00
560	CHAIR, STACKING	17	$35.00	$595.00
560	CHAIR, STACKING	1	$35.00	$35.00
560	CHAIR, STACKING	10	$35.00	$350.00
560	CHAIR, STACKING	2	$35.00	$70.00
560	CHAIR, STACKING	1	$35.00	$35.00
560	CHAIR, STACKING	1	$35.00	$35.00
560	CHAIR, STACKING	2	$35.00	$70.00
560	CHAIR, STACKING	1	$35.00	$35.00
560	CHAIR, STACKING	2	$35.00	$70.00
560	CHAIR, STACKING	20	$35.00	$700.00
560	CHAIR, STACKING	3	$35.00	$105.00
560	CHAIR, STACKING	2	$35.00	$70.00
560	CHAIR, STACKING	10	$35.00	$350.00
560	CHAIR, STACKING	1	$35.00	$35.00
560	CHAIR, STACKING	2	$35.00	$70.00
570	CHAIR, STACKING	10	$35.00	$350.00
570	CHAIR, STACKING	1	$35.00	$35.00
572	CHAIR, STACKING	1	$35.00	$35.00
572	CHAIR, STACKING	1	$35.00	$35.00
572	CHAIR, STACKING	1	$35.00	$35.00
572	CHAIR, STACKING	1	$35.00	$35.00
572	CHAIR, STACKING	1	$35.00	$35.00
576	CHAIR, STACKING	2	$35.00	$70.00
576	CHAIR, STACKING	3	$35.00	$105.00
576	CHAIR, STACKING	2	$35.00	$70.00
576	CHAIR, STACKING	4	$35.00	$140.00
576	CHAIR, STACKING	1	$35.00	$35.00
576	CHAIR, STACKING	1	$35.00	$35.00
576	CHAIR, STACKING	1	$35.00	$35.00
576	CHAIR, STACKING	3	$35.00	$105.00
576	CHAIR, STACKING	33	$35.00	$1,155.00
576	CHAIR, STACKING	2	$35.00	$70.00
576	CHAIR, STACKING	3	$35.00	$105.00
576	CHAIR, STACKING	3	$35.00	$105.00
576	CHAIR, STACKING	24	$35.00	$840.00
576	CHAIR, STACKING	7	$35.00	$245.00
576	CHAIR, STACKING	17	$35.00	$595.00
576	CHAIR, STACKING	2	$35.00	$70.00
576	CHAIR, STACKING	20	$35.00	$700.00
576	CHAIR, STACKING	22	$35.00	$770.00
576	CHAIR, STACKING	20	$35.00	$700.00
576	CHAIR, STACKING	2	$35.00	$70.00
576	CHAIR, STACKING	10	$35.00	$350.00
576	CHAIR, STACKING	13	$35.00	$455.00

576	CHAIR, STACKING	11	$35.00	$385.00
576	CHAIR, STACKING	11	$35.00	$385.00
583	CHAIR, STACKING	2	$35.00	$70.00
587	CHAIR, STACKING	2	$35.00	$70.00
587	CHAIR, STACKING	16	$35.00	$560.00
591	CHAIR, STACKING	1	$35.00	$35.00
591	CHAIR, STACKING	1	$35.00	$35.00
630	CHAIR, STACKING	7	$35.00	$245.00
630	CHAIR, STACKING	23	$35.00	$805.00
630	CHAIR, STACKING	2	$35.00	$70.00
630	CHAIR, STACKING	7	$35.00	$245.00
630	CHAIR, STACKING	2	$35.00	$70.00
630	CHAIR, STACKING	2	$35.00	$70.00
630	CHAIR, STACKING	1	$35.00	$35.00
630	CHAIR, STACKING	2	$35.00	$70.00
630	CHAIR, STACKING	2	$35.00	$70.00
630	CHAIR, STACKING	2	$35.00	$70.00
630	CHAIR, STACKING	3	$35.00	$105.00
630	CHAIR, STACKING	15	$35.00	$525.00
630	CHAIR, STACKING	2	$35.00	$70.00
630	CHAIR, STACKING	3	$35.00	$105.00
630	CHAIR, STACKING	2	$35.00	$70.00
630	CHAIR, STACKING	1	$35.00	$35.00
630	CHAIR, STACKING	3	$35.00	$105.00
630	CHAIR, STACKING	28	$35.00	$980.00
630	CHAIR, STACKING	12	$35.00	$420.00
630	CHAIR, STACKING	2	$35.00	$70.00
630	CHAIR, STACKING	2	$35.00	$70.00
630	CHAIR, STACKING	1	$35.00	$35.00
630	CHAIR, STACKING	2	$35.00	$70.00
630	CHAIR, STACKING	14	$35.00	$490.00
882	CHAIR, STACKING	2	$35.00	$70.00
450	CHAIR, SWIVEL, WITHOUT ARMS, WOOD	1	$195.00	$195.00
499	CHAIR, SWIVEL, WITHOUT ARMS, WOOD	3	$195.00	$585.00
400	CHAIR, TEACHER, WOOD W/ ARMS	3	$44.00	$132.00
400	CHAIR, TEACHER, WOOD W/ ARMS	1	$44.00	$44.00
400	CHAIR, TEACHER, WOOD W/ ARMS	2	$44.00	$88.00
400	CHAIR, TEACHER, WOOD W/ ARMS	2	$44.00	$88.00
509	CHAIR, TEACHER, WOOD W/ ARMS	1	$44.00	$44.00
435	CHAIR, TEACHER/STUDENT/STACKING	180	$35.00	$6,300.00
441	CHAIR, TEACHER/STUDENT/STACKING	8	$35.00	$280.00
450	CHAIR, TEACHER/STUDENT/STACKING	27	$35.00	$945.00
450	CHAIR, TEACHER/STUDENT/STACKING	8	$35.00	$280.00
475	CHAIR, TEACHER/STUDENT/STACKING	7	$35.00	$245.00
475	CHAIR, TEACHER/STUDENT/STACKING	7	$35.00	$245.00
475	CHAIR, TEACHER/STUDENT/STACKING	1	$35.00	$35.00
503	CHAIR, TEACHER/STUDENT/STACKING	3	$35.00	$105.00
503	CHAIR, TEACHER/STUDENT/STACKING	1	$35.00	$35.00
503	CHAIR, TEACHER/STUDENT/STACKING	1	$35.00	$35.00
503	CHAIR, TEACHER/STUDENT/STACKING	2	$35.00	$70.00
509	CHAIR, TEACHER/STUDENT/STACKING	34	$35.00	$1,190.00
509	CHAIR, TEACHER/STUDENT/STACKING	2	$35.00	$70.00
509	CHAIR, TEACHER/STUDENT/STACKING	2	$35.00	$70.00
509	CHAIR, TEACHER/STUDENT/STACKING	2	$35.00	$70.00
509	CHAIR, TEACHER/STUDENT/STACKING	2	$35.00	$70.00
509	CHAIR, TEACHER/STUDENT/STACKING	1	$35.00	$35.00
509	CHAIR, TEACHER/STUDENT/STACKING	5	$35.00	$175.00
510	CHAIR, TEACHER/STUDENT/STACKING	2	$35.00	$70.00
510	CHAIR, TEACHER/STUDENT/STACKING	1	$35.00	$35.00
510	CHAIR, TEACHER/STUDENT/STACKING	2	$35.00	$70.00
510	CHAIR, TEACHER/STUDENT/STACKING	3	$35.00	$105.00
540	CHAIR, TEACHER/STUDENT/STACKING	2	$35.00	$70.00
545	CHAIR, TEACHER/STUDENT/STACKING	118	$35.00	$4,130.00
551	CHAIR, TEACHER/STUDENT/STACKING	137	$35.00	$4,795.00
560	CHAIR, TEACHER/STUDENT/STACKING	1	$35.00	$35.00
560	CHAIR, TEACHER/STUDENT/STACKING	17	$35.00	$595.00
560	CHAIR, TEACHER/STUDENT/STACKING	3	$35.00	$105.00
560	CHAIR, TEACHER/STUDENT/STACKING	17	$35.00	$595.00
560	CHAIR, TEACHER/STUDENT/STACKING	25	$35.00	$875.00
560	CHAIR, TEACHER/STUDENT/STACKING	31	$35.00	$1,085.00
560	CHAIR, TEACHER/STUDENT/STACKING	28	$35.00	$980.00
560	CHAIR, TEACHER/STUDENT/STACKING	2	$35.00	$70.00
560	CHAIR, TEACHER/STUDENT/STACKING	2	$35.00	$70.00
570	CHAIR, TEACHER/STUDENT/STACKING	23	$35.00	$805.00
570	CHAIR, TEACHER/STUDENT/STACKING	1	$35.00	$35.00
570	CHAIR, TEACHER/STUDENT/STACKING	42	$35.00	$1,470.00

570	CHAIR, TEACHER/STUDENT/STACKING	1	$35.00	$35.00
570	CHAIR, TEACHER/STUDENT/STACKING	3	$35.00	$105.00
570	CHAIR, TEACHER/STUDENT/STACKING	8	$35.00	$280.00
576	CHAIR, TEACHER/STUDENT/STACKING	11	$35.00	$385.00
576	CHAIR, TEACHER/STUDENT/STACKING	15	$35.00	$525.00
587	CHAIR, TEACHER/STUDENT/STACKING	3	$35.00	$105.00
587	CHAIR, TEACHER/STUDENT/STACKING	2	$35.00	$70.00
630	CHAIR, TEACHER/STUDENT/STACKING	6	$35.00	$210.00
630	CHAIR, TEACHER/STUDENT/STACKING	2	$35.00	$70.00
882	CHAIR, TEACHER/STUDENT/STACKING	8	$35.00	$280.00
3103	CHAIR, TEACHER/STUDENT/STACKING	2	$35.00	$70.00
3106	CHAIR, TEACHER/STUDENT/STACKING	1	$35.00	$35.00
212	CHAIR, WOOD, W/O ARMS	2	$75.00	$150.00
212	CHAIR, WOOD, W/O ARMS	2	$75.00	$150.00
215	CHAIR, WOOD, W/O ARMS	1	$75.00	$75.00
400	CHAIR, WOOD, W/O ARMS	2	$75.00	$150.00
437	CHAIR, WOOD, W/O ARMS	4	$75.00	$300.00
441	CHAIR, WOOD, W/O ARMS	7	$75.00	$525.00
441	CHAIR, WOOD, W/O ARMS	2	$75.00	$150.00
454	CHAIR, WOOD, W/O ARMS	2	$75.00	$150.00
497	CHAIR, WOOD, W/O ARMS	6	$75.00	$450.00
499	CHAIR, WOOD, W/O ARMS	2	$75.00	$150.00
503	CHAIR, WOOD, W/O ARMS	1	$75.00	$75.00
503	CHAIR, WOOD, W/O ARMS	1	$75.00	$75.00
503	CHAIR, WOOD, W/O ARMS	1	$75.00	$75.00
509	CHAIR, WOOD, W/O ARMS	7	$75.00	$525.00
509	CHAIR, WOOD, W/O ARMS	1	$75.00	$75.00
509	CHAIR, WOOD, W/O ARMS	2	$75.00	$150.00
509	CHAIR, WOOD, W/O ARMS	2	$75.00	$150.00
509	CHAIR, WOOD, W/O ARMS	4	$75.00	$300.00
510	CHAIR, WOOD, W/O ARMS	2	$75.00	$150.00
540	CHAIR, WOOD, W/O ARMS	1	$75.00	$75.00
560	CHAIR, WOOD, W/O ARMS	1	$75.00	$75.00
560	CHAIR, WOOD, W/O ARMS	1	$75.00	$75.00
591	CHAIR, WOOD, W/O ARMS	10	$75.00	$750.00
630	CHAIR, WOOD, W/O ARMS	1	$75.00	$75.00
630	CHAIR, WOOD, W/O ARMS	2	$75.00	$150.00
630	CHAIR, WOOD, W/O ARMS	2	$75.00	$150.00
214	CHAIR/COUCH SET	1	$250.00	$250.00
492	CHARGING CART, LAPTOP	1	$1,600.00	$1,600.00
492	CHARGING CART, LAPTOP	1	$1,600.00	$1,600.00
492	CHARGING CART, LAPTOP	1	$1,600.00	$1,600.00
492	CHARGING CART, LAPTOP	1	$1,600.00	$1,600.00
540	CHARGING CART, LAPTOP	1	$1,600.00	$1,600.00
540	CHARGING CART, LAPTOP	1	$1,600.00	$1,600.00
587	CHARGING CART, LAPTOP	1	$1,600.00	$1,600.00
495	CHASSIS, AMBULANCE	1	$78,740.00	$78,740.00
495	CHASSIS, AMBULANCE	1	$78,740.00	$78,740.00
495	CHASSIS, AMBULANCE	1	$96,345.00	$96,345.00
495	CHASSIS, AMBULANCE	1	$96,345.00	$96,345.00
495	CHASSIS, AMBULANCE	1	$96,345.00	$96,345.00
495	CHASSIS, AMBULANCE	1	$99,829.61	$99,829.61
495	CHASSIS, AMBULANCE	1	$90,098.00	$90,098.00
495	CHASSIS, AMBULANCE	1	$90,000.00	$90,000.00
495	CHASSIS, AMBULANCE	1	$246,310.00	$246,310.00
495	CHASSIS, AMBULANCE	1	$246,310.00	$246,310.00
495	CHASSIS, AMBULANCE	1	$246,310.00	$246,310.00
495	CHASSIS, AMBULANCE	1	$246,310.00	$246,310.00
495	CHASSIS, AMBULANCE	1	$246,310.00	$246,310.00
495	CHASSIS, AMBULANCE	1	$239,527.18	$239,527.18
495	CHASSIS, AMBULANCE	1	$239,527.18	$239,527.18
495	CHASSIS, AMBULANCE	1	$239,527.16	$239,527.16
495	CHASSIS, AMBULANCE	1	$239,527.18	$239,527.18
540	CHEST COMPRESSION SYSTEM	1	$15,322.56	$15,322.56
540	CHEST COMPRESSION SYSTEM	1	$14,498.20	$14,498.20
540	CHEST COMPRESSION SYSTEM	1	$14,877.95	$14,877.95
1000	CHEST COMPRESSION SYSTEM	1	$14,877.95	$14,877.95
1000	CHEST COMPRESSION SYSTEM	1	$14,877.95	$14,877.95
402	CHEST OF DRAWERS	1	$250.00	$250.00
540	CHEST OF DRAWERS, 4 DRAWER	1	$175.00	$175.00
405	CHEST OF DRAWERS, 8 DRAWER	1	$450.00	$450.00
540	CHEST OF DRAWERS, 8 DRAWER	1	$450.00	$450.00
3103	CHIPPER, BRUSH, TOWED	1	$14,133.00	$14,133.00
210	CHIPPER, BRUSH, TRAILER MOUNTED	1	$26,664.00	$26,664.00
210	CHIPPER, BRUSH, TRAILER MOUNTED	1	$38,483.54	$38,483.54
210	CHIPSPREADER, ASPHALT	1	$124,807.50	$124,807.50

210	CHIPSPREADER, ASPHALT	1	$246,196.00	$246,196.00
210	CHIPSPREADER, ASPHALT	1	$172,735.00	$172,735.00
210	CHIPSPREADER, ASPHALT	1	$342,023.00	$342,023.00
581	CHLORINE, EMERGENCY KIT "B"	1	$1,546.00	$1,546.00
3106	CHUTE, CATTLE, 3 SECTION	1	$5,000.00	$5,000.00
3106	CHUTE, CATTLE, 3 SECTION	1	$5,000.00	$5,000.00
3106	CHUTE, SQUEEZE, CATTLE	1	$6,600.00	$6,600.00
581	CLAMP, DOME	6	$270.00	$1,620.00
509	CLEANING MACHINE, ULTRASONIC	1	$2,550.00	$2,550.00
560	CLEANING MACHINE, ULTRASONIC, BENCH-TOP, W/ GENERATOR	1	$8,215.73	$8,215.73
210	COAT RACK, MOBILE	1	$77.00	$77.00
440	COAT RACK, MOBILE	1	$77.00	$77.00
450	COAT RACK, MOBILE	1	$77.00	$77.00
570	COAT RACK, MOBILE	1	$77.00	$77.00
581	COAT RACK, MOBILE	1	$77.00	$77.00
210	COAT RACK, TREE	1	$40.00	$40.00
210	COAT RACK, TREE	1	$40.00	$40.00
210	COAT RACK, TREE	1	$40.00	$40.00
215	COAT RACK, TREE	1	$40.00	$40.00
215	COAT RACK, TREE	1	$40.00	$40.00
215	COAT RACK, TREE	1	$40.00	$40.00
400	COAT RACK, TREE	1	$40.00	$40.00
403	COAT RACK, TREE	2	$40.00	$80.00
405	COAT RACK, TREE	1	$40.00	$40.00
440	COAT RACK, TREE	1	$40.00	$40.00
440	COAT RACK, TREE	1	$40.00	$40.00
450	COAT RACK, TREE	1	$40.00	$40.00
450	COAT RACK, TREE	3	$40.00	$120.00
452	COAT RACK, TREE	1	$40.00	$40.00
495	COAT RACK, TREE	1	$40.00	$40.00
497	COAT RACK, TREE	1	$40.00	$40.00
499	COAT RACK, TREE	1	$40.00	$40.00
499	COAT RACK, TREE	1	$40.00	$40.00
499	COAT RACK, TREE	1	$40.00	$40.00
499	COAT RACK, TREE	1	$40.00	$40.00
499	COAT RACK, TREE	1	$40.00	$40.00
499	COAT RACK, TREE	1	$40.00	$40.00
499	COAT RACK, TREE	1	$40.00	$40.00
542	COAT RACK, TREE	1	$40.00	$40.00
554	COAT RACK, TREE	1	$40.00	$40.00
560	COAT RACK, TREE	1	$40.00	$40.00
570	COAT RACK, TREE	1	$40.00	$40.00
570	COAT RACK, TREE	1	$40.00	$40.00
572	COAT RACK, TREE	1	$40.00	$40.00
572	COAT RACK, TREE	1	$40.00	$40.00
576	COAT RACK, TREE	1	$40.00	$40.00
581	COAT RACK, TREE	1	$40.00	$40.00
400	COFFEE MAKER, HIGH END	1	$150.00	$150.00
440	COFFEE MAKER, HIGH END	1	$150.00	$150.00
540	COFFEE MAKER, HIGH END	2	$150.00	$300.00
541	COFFEE MAKER, HIGH END	1	$150.00	$150.00
541	COFFEE MAKER, HIGH END	1	$150.00	$150.00
554	COFFEE MAKER, HIGH END	1	$150.00	$150.00
560	COFFEE MAKER, HIGH END	1	$150.00	$150.00
560	COFFEE MAKER, HIGH END	2	$150.00	$300.00
560	COFFEE MAKER, HIGH END	2	$150.00	$300.00
560	COFFEE MAKER, HIGH END	2	$150.00	$300.00
591	COFFEE MAKER, HIGH END	1	$150.00	$150.00
665	COFFEE MAKER, HIGH END	1	$150.00	$150.00
210	COFFEE MAKER, LOW END	2	$65.00	$130.00
211	COFFEE MAKER, LOW END	1	$65.00	$65.00
215	COFFEE MAKER, LOW END	1	$65.00	$65.00
495	COFFEE MAKER, LOW END	1	$65.00	$65.00
540	COFFEE MAKER, LOW END	4	$65.00	$260.00
540	COFFEE MAKER, LOW END	1	$65.00	$65.00
551	COFFEE MAKER, LOW END	2	$65.00	$130.00
551	COFFEE MAKER, LOW END	1	$65.00	$65.00
560	COFFEE MAKER, LOW END	1	$65.00	$65.00
576	COFFEE MAKER, LOW END	1	$65.00	$65.00
581	COFFEE MAKER, LOW END	1	$65.00	$65.00
497	COIN COUNTER, ELECTRIC, HIGH SPEED	1	$510.00	$510.00
510	COIN SORTER, ELECTRIC	1	$75.00	$75.00
570	COIN SORTER, ELECTRIC	1	$75.00	$75.00
560	COLLECTION TOOL, DNA, WET-VACUUM	1	$25,000.00	$25,000.00
210	COMPACTOR	1	$6,250.00	$6,250.00
210	COMPACTOR, RAMMER, PAVEMENT	1	$3,902.00	$3,902.00

210	COMPACTOR, RAMMER, PAVEMENT	1	$900.00	$900.00
210	COMPACTOR, RAMMER, PAVEMENT	1	$1,064.31	$1,064.31
882	COMPACTOR, RAMMER, PAVEMENT	1	$3,298.00	$3,298.00
210	COMPACTOR, SOIL, VIBRATORY, PAD-FOOT	1	$163,920.00	$163,920.00
210	COMPACTOR, SOIL, VIBRATORY, PAD-FOOT	1	$128,700.00	$128,700.00
210	COMPACTOR, SOIL, VIBRATORY, PAD-FOOT	1	$107,450.00	$107,450.00
210	COMPACTOR, SOIL, VIBRATORY, SMOOTH DRUM	1	$99,000.00	$99,000.00
210	COMPACTOR, SOIL, VIBRATORY, SMOOTH DRUM	1	$80,091.87	$80,091.87
210	COMPACTOR, SOIL, VIBRATORY, SMOOTH DRUM	1	$99,346.00	$99,346.00
495	COMPACTOR, SOIL, VIBRATORY, SMOOTH DRUM	1	$169,777.00	$169,777.00
882	COMPACTOR, SOIL, VIBRATORY, SMOOTH DRUM	1	$92,200.00	$92,200.00
882	COMPRESSOR, SPRING STRUT	1	$950.00	$950.00
210	COMPUTER	1	$934.15	$934.15
210	COMPUTER	1	$1,077.85	$1,077.85
215	COMPUTER	1	$672.87	$672.87
404	COMPUTER	1	$881.21	$881.21
404	COMPUTER	1	$800.00	$800.00
404	COMPUTER	1	$800.00	$800.00
404	COMPUTER	1	$800.00	$800.00
404	COMPUTER	1	$800.00	$800.00
438	COMPUTER	1	$800.00	$800.00
450	COMPUTER	1	$1,179.00	$1,179.00
453	COMPUTER	1	$956.49	$956.49
453	COMPUTER	1	$1,076.79	$1,076.79
475	COMPUTER	1	$800.00	$800.00
475	COMPUTER	1	$800.00	$800.00
475	COMPUTER	1	$800.00	$800.00
492	COMPUTER	1	$1,698.00	$1,698.00
492	COMPUTER	1	$640.03	$640.03
492	COMPUTER	1	$640.03	$640.03
503	COMPUTER	1	$800.00	$800.00
503	COMPUTER	1	$800.00	$800.00
503	COMPUTER	1	$437.00	$437.00
503	COMPUTER	1	$437.00	$437.00
503	COMPUTER	1	$800.00	$800.00
503	COMPUTER	1	$800.00	$800.00
503	COMPUTER	1	$956.49	$956.49
503	COMPUTER	1	$750.06	$750.06
503	COMPUTER	1	$800.00	$800.00
503	COMPUTER	1	$750.06	$750.06
503	COMPUTER	1	$800.00	$800.00
503	COMPUTER	1	$800.00	$800.00
503	COMPUTER	1	$800.00	$800.00
503	COMPUTER	1	$800.00	$800.00
503	COMPUTER	1	$748.57	$748.57
503	COMPUTER	1	$748.57	$748.57
503	COMPUTER	1	$847.59	$847.59
503	COMPUTER	1	$800.00	$800.00
541	COMPUTER	1	$1,704.37	$1,704.37
541	COMPUTER	1	$750.06	$750.06
542	COMPUTER	1	$994.53	$994.53
545	COMPUTER	1	$805.53	$805.53
560	COMPUTER	1	$800.00	$800.00
560	COMPUTER	1	$800.00	$800.00
560	COMPUTER	1	$1,310.32	$1,310.32
560	COMPUTER	1	$1,503.26	$1,503.26
560	COMPUTER	1	$1,229.05	$1,229.05
570	COMPUTER	1	$800.00	$800.00
882	COMPUTER	1	$1,647.19	$1,647.19
540	COMPUTER MOUNT, LATPTOP, VEHICLE	1	$340.00	$340.00
541	COMPUTER, COMMUNICATIONS MANAGER SERVER	1	$12,592.00	$12,592.00
541	COMPUTER, COMMUNICATIONS MANAGER SERVER	1	$5,823.00	$5,823.00
541	COMPUTER, COMMUNICATIONS MANAGER SERVER	1	$12,000.00	$12,000.00
440	COMPUTER, EXTERNAL HARD DRIVE	2	$300.00	$600.00
404	COMPUTER, FILE SERVER	1	$2,500.00	$2,500.00
492	COMPUTER, FILE SERVER	1	$2,500.00	$2,500.00
503	COMPUTER, FILE SERVER	1	$7,298.91	$7,298.91
503	COMPUTER, FILE SERVER	1	$7,298.91	$7,298.91
503	COMPUTER, FILE SERVER	1	$2,500.00	$2,500.00
503	COMPUTER, FILE SERVER	1	$5,210.93	$5,210.93
503	COMPUTER, FILE SERVER	1	$2,500.00	$2,500.00
503	COMPUTER, FILE SERVER	1	$9,664.10	$9,664.10
503	COMPUTER, FILE SERVER	1	$4,629.22	$4,629.22
503	COMPUTER, FILE SERVER	1	$4,629.22	$4,629.22
503	COMPUTER, FILE SERVER	1	$4,629.23	$4,629.23
503	COMPUTER, FILE SERVER	1	$4,629.23	$4,629.23

503	COMPUTER, FILE SERVER	1	$4,629.22	$4,629.22
503	COMPUTER, FILE SERVER	1	$8,726.24	$8,726.24
503	COMPUTER, FILE SERVER	1	$7,317.78	$7,317.78
503	COMPUTER, FILE SERVER	1	$4,629.22	$4,629.22
503	COMPUTER, FILE SERVER	1	$4,629.22	$4,629.22
503	COMPUTER, FILE SERVER	1	$5,333.86	$5,333.86
503	COMPUTER, FILE SERVER	1	$3,438.05	$3,438.05
503	COMPUTER, FILE SERVER	1	$2,500.00	$2,500.00
503	COMPUTER, FILE SERVER	1	$4,491.21	$4,491.21
503	COMPUTER, FILE SERVER	1	$2,500.00	$2,500.00
503	COMPUTER, FILE SERVER	1	$2,500.00	$2,500.00
503	COMPUTER, FILE SERVER	1	$2,500.00	$2,500.00
503	COMPUTER, FILE SERVER	1	$25,155.10	$25,155.10
503	COMPUTER, FILE SERVER	1	$11,060.30	$11,060.30
503	COMPUTER, FILE SERVER	1	$8,171.70	$8,171.70
503	COMPUTER, FILE SERVER	1	$2,500.00	$2,500.00
503	COMPUTER, FILE SERVER	1	$2,500.00	$2,500.00
503	COMPUTER, FILE SERVER	1	$2,500.00	$2,500.00
503	COMPUTER, FILE SERVER	1	$2,500.00	$2,500.00
503	COMPUTER, FILE SERVER	1	$13,757.76	$13,757.76
503	COMPUTER, FILE SERVER	1	$9,948.57	$9,948.57
503	COMPUTER, FILE SERVER	1	$2,500.00	$2,500.00
503	COMPUTER, FILE SERVER	1	$2,500.00	$2,500.00
503	COMPUTER, FILE SERVER	1	$2,500.00	$2,500.00
503	COMPUTER, FILE SERVER	1	$2,500.00	$2,500.00
560	COMPUTER, FILE SERVER	1	$10,845.75	$10,845.75
560	COMPUTER, FILE SERVER	1	$2,500.00	$2,500.00
560	COMPUTER, FILE SERVER	1	$2,500.00	$2,500.00
560	COMPUTER, FILE SERVER	1	$2,500.00	$2,500.00
560	COMPUTER, FILE SERVER	1	$2,500.00	$2,500.00
581	COMPUTER, FILE SERVER	1	$49,765.00	$49,765.00
581	COMPUTER, FILE SERVER	1	$2,500.00	$2,500.00
581	COMPUTER, FILE SERVER	1	$2,500.00	$2,500.00
503	COMPUTER, FILE SERVER, HIGH-END	1	$47,830.00	$47,830.00
503	COMPUTER, FILE SERVER, HIGH-END	1	$47,830.00	$47,830.00
503	COMPUTER, FILE SERVER, HIGH-END	1	$8,000.00	$8,000.00
503	COMPUTER, FILE SERVER, HIGH-END	1	$8,000.00	$8,000.00
503	COMPUTER, FILE SERVER, HIGH-END	1	$17,369.00	$17,369.00
503	COMPUTER, FILE SERVER, HIGH-END	1	$17,369.00	$17,369.00
503	COMPUTER, FILE SERVER, HIGH-END	1	$17,369.00	$17,369.00
503	COMPUTER, FILE SERVER, HIGH-END	1	$17,369.00	$17,369.00
503	COMPUTER, FILE SERVER, HIGH-END	1	$17,369.00	$17,369.00
503	COMPUTER, FILE SERVER, HIGH-END	1	$17,369.00	$17,369.00
503	COMPUTER, FILE SERVER, HIGH-END	1	$7,294.46	$7,294.46
503	COMPUTER, FILE SERVER, HIGH-END	1	$8,000.00	$8,000.00
503	COMPUTER, FILE SERVER, HIGH-END	1	$8,000.00	$8,000.00
503	COMPUTER, FILE SERVER, HIGH-END	1	$8,000.00	$8,000.00
503	COMPUTER, FILE SERVER, HIGH-END	1	$8,000.00	$8,000.00
503	COMPUTER, FILE SERVER, HIGH-END	1	$9,576.22	$9,576.22
503	COMPUTER, FILE SERVER, HIGH-END	1	$28,406.00	$28,406.00
503	COMPUTER, FILE SERVER, HIGH-END	1	$32,261.14	$32,261.14
503	COMPUTER, FILE SERVER, HIGH-END	1	$32,261.14	$32,261.14
503	COMPUTER, FILE SERVER, HIGH-END	1	$8,000.00	$8,000.00
503	COMPUTER, FILE SERVER, HIGH-END	1	$8,000.00	$8,000.00
503	COMPUTER, FILE SERVER, HIGH-END	1	$8,000.00	$8,000.00
503	COMPUTER, FILE SERVER, HIGH-END	1	$8,000.00	$8,000.00
503	COMPUTER, FILE SERVER, HIGH-END	1	$17,369.00	$17,369.00
503	COMPUTER, FILE SERVER, HIGH-END	1	$8,000.00	$8,000.00
503	COMPUTER, FILE SERVER, HIGH-END	1	$20,036.85	$20,036.85
503	COMPUTER, FILE SERVER, HIGH-END	1	$28,406.00	$28,406.00
503	COMPUTER, FILE SERVER, HIGH-END	1	$28,406.00	$28,406.00
503	COMPUTER, FILE SERVER, HIGH-END	1	$7,944.83	$7,944.83
503	COMPUTER, FILE SERVER, HIGH-END	1	$15,495.00	$15,495.00
503	COMPUTER, FILE SERVER, HIGH-END	1	$15,495.00	$15,495.00
581	COMPUTER, FILE SERVER, HIGH-END	1	$8,000.00	$8,000.00
581	COMPUTER, FILE SERVER, HIGH-END	1	$8,000.00	$8,000.00
581	COMPUTER, FILE SERVER, HIGH-END	1	$8,000.00	$8,000.00
581	COMPUTER, FILE SERVER, HIGH-END	1	$8,000.00	$8,000.00
210	COMPUTER, LAPTOP	1	$1,258.80	$1,258.80
210	COMPUTER, LAPTOP	1	$1,188.92	$1,188.92
210	COMPUTER, LAPTOP	1	$1,139.46	$1,139.46
210	COMPUTER, LAPTOP	1	$1,433.00	$1,433.00
210	COMPUTER, LAPTOP	1	$1,139.46	$1,139.46
210	COMPUTER, LAPTOP	1	$1,139.46	$1,139.46

210	COMPUTER, LAPTOP	1	$750.00	$750.00
210	COMPUTER, LAPTOP	1	$1,139.46	$1,139.46
210	COMPUTER, LAPTOP	1	$1,139.46	$1,139.46
210	COMPUTER, LAPTOP	1	$1,139.46	$1,139.46
210	COMPUTER, LAPTOP	1	$1,139.46	$1,139.46
210	COMPUTER, LAPTOP	1	$1,139.46	$1,139.46
210	COMPUTER, LAPTOP	1	$1,139.46	$1,139.46
210	COMPUTER, LAPTOP	1	$1,139.46	$1,139.46
210	COMPUTER, LAPTOP	1	$750.00	$750.00
210	COMPUTER, LAPTOP	1	$750.00	$750.00
210	COMPUTER, LAPTOP	1	$1,563.85	$1,563.85
210	COMPUTER, LAPTOP	1	$1,563.85	$1,563.85
210	COMPUTER, LAPTOP	1	$1,775.85	$1,775.85
210	COMPUTER, LAPTOP	1	$1,139.46	$1,139.46
210	COMPUTER, LAPTOP	1	$750.00	$750.00
210	COMPUTER, LAPTOP	1	$750.00	$750.00
210	COMPUTER, LAPTOP	1	$1,290.54	$1,290.54
210	COMPUTER, LAPTOP	1	$1,139.46	$1,139.46
210	COMPUTER, LAPTOP	1	$1,188.92	$1,188.92
210	COMPUTER, LAPTOP	1	$1,188.92	$1,188.92
210	COMPUTER, LAPTOP	1	$1,139.46	$1,139.46
210	COMPUTER, LAPTOP	1	$1,139.46	$1,139.46
210	COMPUTER, LAPTOP	1	$750.00	$750.00
210	COMPUTER, LAPTOP	1	$1,282.09	$1,282.09
210	COMPUTER, LAPTOP	1	$1,258.80	$1,258.80
210	COMPUTER, LAPTOP	1	$1,204.77	$1,204.77
210	COMPUTER, LAPTOP	1	$750.00	$750.00
210	COMPUTER, LAPTOP	1	$750.00	$750.00
210	COMPUTER, LAPTOP	1	$1,176.91	$1,176.91
210	COMPUTER, LAPTOP	1	$1,176.91	$1,176.91
210	COMPUTER, LAPTOP	1	$1,139.45	$1,139.45
210	COMPUTER, LAPTOP	1	$1,246.98	$1,246.98
210	COMPUTER, LAPTOP	1	$750.00	$750.00
210	COMPUTER, LAPTOP	1	$1,775.85	$1,775.85
210	COMPUTER, LAPTOP	1	$750.00	$750.00
210	COMPUTER, LAPTOP	1	$1,433.00	$1,433.00
210	COMPUTER, LAPTOP	1	$1,830.35	$1,830.35
210	COMPUTER, LAPTOP	1	$1,775.85	$1,775.85
210	COMPUTER, LAPTOP	1	$1,775.85	$1,775.85
210	COMPUTER, LAPTOP	1	$1,775.85	$1,775.85
210	COMPUTER, LAPTOP	1	$652.69	$652.69
210	COMPUTER, LAPTOP	1	$1,139.46	$1,139.46
211	COMPUTER, LAPTOP	1	$1,475.14	$1,475.14
211	COMPUTER, LAPTOP	1	$1,932.37	$1,932.37
211	COMPUTER, LAPTOP	1	$750.00	$750.00
211	COMPUTER, LAPTOP	1	$1,237.09	$1,237.09
211	COMPUTER, LAPTOP	1	$1,475.14	$1,475.14
213	COMPUTER, LAPTOP	1	$1,390.94	$1,390.94
214	COMPUTER, LAPTOP	1	$652.69	$652.69
214	COMPUTER, LAPTOP	1	$1,334.60	$1,334.60
214	COMPUTER, LAPTOP	1	$750.00	$750.00
214	COMPUTER, LAPTOP	1	$1,201.00	$1,201.00
214	COMPUTER, LAPTOP	1	$750.00	$750.00
215	COMPUTER, LAPTOP	1	$750.00	$750.00
215	COMPUTER, LAPTOP	1	$1,531.21	$1,531.21
215	COMPUTER, LAPTOP	1	$1,139.46	$1,139.46
215	COMPUTER, LAPTOP	1	$750.00	$750.00
215	COMPUTER, LAPTOP	1	$1,531.21	$1,531.21
215	COMPUTER, LAPTOP	1	$1,139.46	$1,139.46
341	COMPUTER, LAPTOP	1	$750.00	$750.00
400	COMPUTER, LAPTOP	1	$652.69	$652.69
400	COMPUTER, LAPTOP	1	$750.00	$750.00
400	COMPUTER, LAPTOP	1	$1,430.85	$1,430.85
400	COMPUTER, LAPTOP	1	$1,406.09	$1,406.09
400	COMPUTER, LAPTOP	1	$1,523.05	$1,523.05
400	COMPUTER, LAPTOP	1	$750.00	$750.00
400	COMPUTER, LAPTOP	1	$750.00	$750.00
400	COMPUTER, LAPTOP	1	$1,399.16	$1,399.16
400	COMPUTER, LAPTOP	1	$1,021.75	$1,021.75
400	COMPUTER, LAPTOP	1	$1,076.79	$1,076.79
400	COMPUTER, LAPTOP	1	$903.04	$903.04
400	COMPUTER, LAPTOP	1	$1,076.79	$1,076.79
400	COMPUTER, LAPTOP	1	$877.88	$877.88
400	COMPUTER, LAPTOP	1	$1,406.09	$1,406.09
400	COMPUTER, LAPTOP	1	$652.69	$652.69
400	COMPUTER, LAPTOP	1	$750.00	$750.00

402	COMPUTER, LAPTOP	1	$1,271.73	$1,271.73
402	COMPUTER, LAPTOP	1	$1,077.67	$1,077.67
402	COMPUTER, LAPTOP	1	$1,271.73	$1,271.73
402	COMPUTER, LAPTOP	1	$1,406.09	$1,406.09
402	COMPUTER, LAPTOP	1	$1,231.64	$1,231.64
402	COMPUTER, LAPTOP	1	$1,668.00	$1,668.00
402	COMPUTER, LAPTOP	1	$1,188.92	$1,188.92
402	COMPUTER, LAPTOP	1	$1,668.00	$1,668.00
402	COMPUTER, LAPTOP	1	$1,188.92	$1,188.92
402	COMPUTER, LAPTOP	1	$1,590.00	$1,590.00
402	COMPUTER, LAPTOP	1	$1,449.00	$1,449.00
402	COMPUTER, LAPTOP	1	$1,417.10	$1,417.10
402	COMPUTER, LAPTOP	1	$1,531.39	$1,531.39
402	COMPUTER, LAPTOP	1	$1,231.64	$1,231.64
402	COMPUTER, LAPTOP	1	$1,668.00	$1,668.00
402	COMPUTER, LAPTOP	1	$1,449.00	$1,449.00
402	COMPUTER, LAPTOP	1	$750.00	$750.00
402	COMPUTER, LAPTOP	1	$1,246.61	$1,246.61
402	COMPUTER, LAPTOP	1	$1,784.04	$1,784.04
402	COMPUTER, LAPTOP	1	$1,668.00	$1,668.00
403	COMPUTER, LAPTOP	1	$1,368.60	$1,368.60
404	COMPUTER, LAPTOP	1	$1,893.59	$1,893.59
404	COMPUTER, LAPTOP	1	$1,447.17	$1,447.17
404	COMPUTER, LAPTOP	1	$1,447.17	$1,447.17
404	COMPUTER, LAPTOP	1	$1,625.29	$1,625.29
404	COMPUTER, LAPTOP	1	$1,625.29	$1,625.29
404	COMPUTER, LAPTOP	1	$1,506.80	$1,506.80
404	COMPUTER, LAPTOP	1	$1,447.17	$1,447.17
404	COMPUTER, LAPTOP	1	$1,625.29	$1,625.29
404	COMPUTER, LAPTOP	1	$1,404.18	$1,404.18
405	COMPUTER, LAPTOP	1	$1,021.75	$1,021.75
405	COMPUTER, LAPTOP	1	$1,534.95	$1,534.95
405	COMPUTER, LAPTOP	1	$1,430.85	$1,430.85
405	COMPUTER, LAPTOP	1	$1,504.48	$1,504.48
405	COMPUTER, LAPTOP	1	$1,534.95	$1,534.95
405	COMPUTER, LAPTOP	1	$1,430.85	$1,430.85
405	COMPUTER, LAPTOP	1	$1,128.82	$1,128.82
405	COMPUTER, LAPTOP	1	$1,430.85	$1,430.85
405	COMPUTER, LAPTOP	1	$1,021.75	$1,021.75
426	COMPUTER, LAPTOP	1	$1,076.79	$1,076.79
426	COMPUTER, LAPTOP	1	$1,128.82	$1,128.82
426	COMPUTER, LAPTOP	1	$750.00	$750.00
427	COMPUTER, LAPTOP	1	$1,128.82	$1,128.82
427	COMPUTER, LAPTOP	1	$1,220.43	$1,220.43
427	COMPUTER, LAPTOP	1	$1,244.06	$1,244.06
427	COMPUTER, LAPTOP	1	$1,221.00	$1,221.00
428	COMPUTER, LAPTOP	1	$750.00	$750.00
428	COMPUTER, LAPTOP	1	$750.00	$750.00
428	COMPUTER, LAPTOP	1	$750.00	$750.00
428	COMPUTER, LAPTOP	1	$694.39	$694.39
428	COMPUTER, LAPTOP	1	$1,128.82	$1,128.82
429	COMPUTER, LAPTOP	1	$652.69	$652.69
429	COMPUTER, LAPTOP	1	$1,021.75	$1,021.75
429	COMPUTER, LAPTOP	1	$652.69	$652.69
429	COMPUTER, LAPTOP	1	$1,021.75	$1,021.75
435	COMPUTER, LAPTOP	1	$1,249.36	$1,249.36
435	COMPUTER, LAPTOP	1	$1,870.17	$1,870.17
435	COMPUTER, LAPTOP	1	$2,020.04	$2,020.04
435	COMPUTER, LAPTOP	1	$652.69	$652.69
436	COMPUTER, LAPTOP	1	$1,135.41	$1,135.41
436	COMPUTER, LAPTOP	1	$1,129.62	$1,129.62
436	COMPUTER, LAPTOP	1	$1,129.62	$1,129.62
436	COMPUTER, LAPTOP	1	$1,770.49	$1,770.49
436	COMPUTER, LAPTOP	1	$1,128.82	$1,128.82
437	COMPUTER, LAPTOP	1	$652.69	$652.69
437	COMPUTER, LAPTOP	1	$750.00	$750.00
437	COMPUTER, LAPTOP	1	$1,128.82	$1,128.82
437	COMPUTER, LAPTOP	1	$652.69	$652.69
437	COMPUTER, LAPTOP	1	$1,377.08	$1,377.08
438	COMPUTER, LAPTOP	1	$1,241.67	$1,241.67
438	COMPUTER, LAPTOP	1	$1,241.67	$1,241.67
438	COMPUTER, LAPTOP	1	$1,563.85	$1,563.85
438	COMPUTER, LAPTOP	1	$652.69	$652.69
438	COMPUTER, LAPTOP	1	$1,500.96	$1,500.96
438	COMPUTER, LAPTOP	1	$1,255.00	$1,255.00
439	COMPUTER, LAPTOP	1	$1,135.41	$1,135.41

439	COMPUTER, LAPTOP	1	$1,021.75	$1,021.75
439	COMPUTER, LAPTOP	1	$1,129.62	$1,129.62
440	COMPUTER, LAPTOP	1	$1,451.55	$1,451.55
440	COMPUTER, LAPTOP	1	$1,609.79	$1,609.79
440	COMPUTER, LAPTOP	1	$1,936.68	$1,936.68
440	COMPUTER, LAPTOP	1	$750.00	$750.00
440	COMPUTER, LAPTOP	1	$1,927.30	$1,927.30
440	COMPUTER, LAPTOP	1	$1,287.64	$1,287.64
440	COMPUTER, LAPTOP	1	$1,609.79	$1,609.79
440	COMPUTER, LAPTOP	1	$1,927.30	$1,927.30
440	COMPUTER, LAPTOP	1	$1,927.30	$1,927.30
440	COMPUTER, LAPTOP	1	$1,927.30	$1,927.30
440	COMPUTER, LAPTOP	1	$1,108.25	$1,108.25
440	COMPUTER, LAPTOP	1	$1,927.30	$1,927.30
440	COMPUTER, LAPTOP	1	$1,287.64	$1,287.64
440	COMPUTER, LAPTOP	1	$1,927.30	$1,927.30
440	COMPUTER, LAPTOP	1	$1,541.09	$1,541.09
440	COMPUTER, LAPTOP	1	$1,451.55	$1,451.55
440	COMPUTER, LAPTOP	1	$1,541.09	$1,541.09
440	COMPUTER, LAPTOP	1	$1,541.09	$1,541.09
440	COMPUTER, LAPTOP	1	$2,012.29	$2,012.29
440	COMPUTER, LAPTOP	1	$1,541.09	$1,541.09
440	COMPUTER, LAPTOP	1	$1,927.30	$1,927.30
440	COMPUTER, LAPTOP	1	$1,927.30	$1,927.30
440	COMPUTER, LAPTOP	1	$2,012.29	$2,012.29
440	COMPUTER, LAPTOP	1	$1,609.79	$1,609.79
440	COMPUTER, LAPTOP	1	$2,012.29	$2,012.29
440	COMPUTER, LAPTOP	1	$1,368.98	$1,368.98
440	COMPUTER, LAPTOP	1	$1,287.64	$1,287.64
440	COMPUTER, LAPTOP	1	$2,012.29	$2,012.29
440	COMPUTER, LAPTOP	1	$1,287.64	$1,287.64
440	COMPUTER, LAPTOP	1	$1,541.09	$1,541.09
440	COMPUTER, LAPTOP	1	$2,012.29	$2,012.29
440	COMPUTER, LAPTOP	1	$1,287.64	$1,287.64
440	COMPUTER, LAPTOP	1	$2,012.29	$2,012.29
440	COMPUTER, LAPTOP	1	$2,012.29	$2,012.29
440	COMPUTER, LAPTOP	1	$1,108.25	$1,108.25
440	COMPUTER, LAPTOP	1	$1,927.30	$1,927.30
440	COMPUTER, LAPTOP	1	$2,012.29	$2,012.29
440	COMPUTER, LAPTOP	1	$2,012.29	$2,012.29
440	COMPUTER, LAPTOP	1	$750.00	$750.00
440	COMPUTER, LAPTOP	1	$1,734.84	$1,734.84
440	COMPUTER, LAPTOP	1	$1,927.30	$1,927.30
440	COMPUTER, LAPTOP	1	$1,927.30	$1,927.30
440	COMPUTER, LAPTOP	1	$1,287.64	$1,287.64
440	COMPUTER, LAPTOP	1	$1,062.50	$1,062.50
440	COMPUTER, LAPTOP	1	$1,734.84	$1,734.84
440	COMPUTER, LAPTOP	1	$1,287.64	$1,287.64
440	COMPUTER, LAPTOP	1	$1,287.64	$1,287.64
440	COMPUTER, LAPTOP	1	$1,287.64	$1,287.64
440	COMPUTER, LAPTOP	1	$3,061.20	$3,061.20
441	COMPUTER, LAPTOP	1	$652.69	$652.69
441	COMPUTER, LAPTOP	1	$1,128.82	$1,128.82
450	COMPUTER, LAPTOP	1	$1,377.08	$1,377.08
450	COMPUTER, LAPTOP	1	$1,377.08	$1,377.08
450	COMPUTER, LAPTOP	1	$1,377.08	$1,377.08
450	COMPUTER, LAPTOP	1	$1,377.08	$1,377.08
450	COMPUTER, LAPTOP	1	$1,377.08	$1,377.08
450	COMPUTER, LAPTOP	1	$1,377.08	$1,377.08
450	COMPUTER, LAPTOP	1	$1,188.92	$1,188.92
450	COMPUTER, LAPTOP	1	$1,188.92	$1,188.92
450	COMPUTER, LAPTOP	1	$1,188.92	$1,188.92
450	COMPUTER, LAPTOP	1	$1,377.08	$1,377.08
450	COMPUTER, LAPTOP	1	$1,188.92	$1,188.92
450	COMPUTER, LAPTOP	1	$1,377.08	$1,377.08
450	COMPUTER, LAPTOP	1	$1,188.92	$1,188.92
450	COMPUTER, LAPTOP	1	$1,377.08	$1,377.08
450	COMPUTER, LAPTOP	1	$1,188.92	$1,188.92
450	COMPUTER, LAPTOP	1	$1,188.92	$1,188.92
450	COMPUTER, LAPTOP	1	$1,188.92	$1,188.92
450	COMPUTER, LAPTOP	1	$1,377.08	$1,377.08
450	COMPUTER, LAPTOP	1	$1,377.08	$1,377.08
450	COMPUTER, LAPTOP	1	$1,188.92	$1,188.92
450	COMPUTER, LAPTOP	1	$1,188.92	$1,188.92
450	COMPUTER, LAPTOP	1	$1,377.08	$1,377.08
450	COMPUTER, LAPTOP	1	$1,377.08	$1,377.08

450	COMPUTER, LAPTOP	1	$1,377.08	$1,377.08
450	COMPUTER, LAPTOP	1	$1,377.08	$1,377.08
450	COMPUTER, LAPTOP	1	$1,188.92	$1,188.92
450	COMPUTER, LAPTOP	1	$1,188.92	$1,188.92
450	COMPUTER, LAPTOP	1	$1,188.92	$1,188.92
450	COMPUTER, LAPTOP	1	$1,188.92	$1,188.92
450	COMPUTER, LAPTOP	1	$806.58	$806.58
450	COMPUTER, LAPTOP	1	$1,669.36	$1,669.36
450	COMPUTER, LAPTOP	1	$1,188.92	$1,188.92
452	COMPUTER, LAPTOP	1	$1,377.07	$1,377.07
452	COMPUTER, LAPTOP	1	$1,377.08	$1,377.08
452	COMPUTER, LAPTOP	1	$750.00	$750.00
452	COMPUTER, LAPTOP	1	$1,377.08	$1,377.08
452	COMPUTER, LAPTOP	1	$750.00	$750.00
452	COMPUTER, LAPTOP	1	$1,108.42	$1,108.42
452	COMPUTER, LAPTOP	1	$1,377.08	$1,377.08
452	COMPUTER, LAPTOP	1	$1,377.07	$1,377.07
452	COMPUTER, LAPTOP	1	$1,377.07	$1,377.07
453	COMPUTER, LAPTOP	1	$1,430.82	$1,430.82
453	COMPUTER, LAPTOP	1	$1,076.79	$1,076.79
453	COMPUTER, LAPTOP	1	$1,232.18	$1,232.18
453	COMPUTER, LAPTOP	1	$1,430.85	$1,430.85
453	COMPUTER, LAPTOP	1	$652.69	$652.69
453	COMPUTER, LAPTOP	1	$1,377.07	$1,377.07
453	COMPUTER, LAPTOP	1	$652.69	$652.69
453	COMPUTER, LAPTOP	1	$1,377.07	$1,377.07
453	COMPUTER, LAPTOP	1	$1,377.07	$1,377.07
453	COMPUTER, LAPTOP	1	$1,377.07	$1,377.07
453	COMPUTER, LAPTOP	1	$1,377.07	$1,377.07
453	COMPUTER, LAPTOP	1	$652.69	$652.69
453	COMPUTER, LAPTOP	1	$652.69	$652.69
453	COMPUTER, LAPTOP	1	$1,377.07	$1,377.07
453	COMPUTER, LAPTOP	1	$652.69	$652.69
453	COMPUTER, LAPTOP	1	$1,377.07	$1,377.07
453	COMPUTER, LAPTOP	1	$1,377.07	$1,377.07
453	COMPUTER, LAPTOP	1	$1,377.07	$1,377.07
453	COMPUTER, LAPTOP	1	$1,377.07	$1,377.07
453	COMPUTER, LAPTOP	1	$1,076.79	$1,076.79
453	COMPUTER, LAPTOP	1	$750.00	$750.00
453	COMPUTER, LAPTOP	1	$1,076.79	$1,076.79
453	COMPUTER, LAPTOP	1	$1,807.42	$1,807.42
453	COMPUTER, LAPTOP	1	$1,886.06	$1,886.06
454	COMPUTER, LAPTOP	1	$750.00	$750.00
454	COMPUTER, LAPTOP	1	$750.00	$750.00
454	COMPUTER, LAPTOP	1	$1,333.21	$1,333.21
454	COMPUTER, LAPTOP	1	$1,645.00	$1,645.00
454	COMPUTER, LAPTOP	1	$1,433.00	$1,433.00
454	COMPUTER, LAPTOP	1	$1,333.21	$1,333.21
454	COMPUTER, LAPTOP	1	$750.00	$750.00
454	COMPUTER, LAPTOP	1	$1,139.14	$1,139.14
454	COMPUTER, LAPTOP	1	$1,433.00	$1,433.00
454	COMPUTER, LAPTOP	1	$1,333.21	$1,333.21
454	COMPUTER, LAPTOP	1	$1,021.75	$1,021.75
454	COMPUTER, LAPTOP	1	$1,021.75	$1,021.75
454	COMPUTER, LAPTOP	1	$1,139.14	$1,139.14
454	COMPUTER, LAPTOP	1	$1,139.14	$1,139.14
454	COMPUTER, LAPTOP	1	$1,139.14	$1,139.14
454	COMPUTER, LAPTOP	1	$1,139.14	$1,139.14
454	COMPUTER, LAPTOP	1	$1,139.14	$1,139.14
454	COMPUTER, LAPTOP	1	$1,139.14	$1,139.14
454	COMPUTER, LAPTOP	1	$1,139.14	$1,139.14
454	COMPUTER, LAPTOP	1	$1,333.22	$1,333.22
454	COMPUTER, LAPTOP	1	$1,433.00	$1,433.00
475	COMPUTER, LAPTOP	1	$1,324.75	$1,324.75
475	COMPUTER, LAPTOP	1	$750.00	$750.00
475	COMPUTER, LAPTOP	1	$750.00	$750.00
475	COMPUTER, LAPTOP	1	$1,822.91	$1,822.91
475	COMPUTER, LAPTOP	1	$1,822.91	$1,822.91
475	COMPUTER, LAPTOP	1	$750.00	$750.00
475	COMPUTER, LAPTOP	1	$1,129.62	$1,129.62
475	COMPUTER, LAPTOP	1	$750.00	$750.00
475	COMPUTER, LAPTOP	1	$1,407.25	$1,407.25
475	COMPUTER, LAPTOP	1	$750.00	$750.00
475	COMPUTER, LAPTOP	1	$1,407.25	$1,407.25
475	COMPUTER, LAPTOP	1	$750.00	$750.00
475	COMPUTER, LAPTOP	1	$750.00	$750.00

475	COMPUTER, LAPTOP	1	$1,822.91	$1,822.91
475	COMPUTER, LAPTOP	1	$1,690.13	$1,690.13
475	COMPUTER, LAPTOP	1	$1,407.25	$1,407.25
475	COMPUTER, LAPTOP	1	$750.00	$750.00

492	COMPUTER, LAPTOP	1	$438.00	$438.00
492	COMPUTER, LAPTOP	1	$438.00	$438.00
492	COMPUTER, LAPTOP	1	$438.00	$438.00
492	COMPUTER, LAPTOP	1	$750.00	$750.00
492	COMPUTER, LAPTOP	1	$438.00	$438

492	COMPUTER, LAPTOP	1	$438.00	$438.00
492	COMPUTER, LAPTOP	1	$438.00	$438.00
492	COMPUTER, LAPTOP	1	$438.00	$438.00
492	COMPUTER, LAPTOP	1	$438.00	$438.00
492	COMPUTER, LAPTOP	1	$438.00	$438.00
492	COMPUTER, LAPTOP	1	$438.00	$438.00
492	COMPUTER, LAPTOP	1	$438.00	$438.00
492	COMPUTER, LAPTOP	1	$438.00	$438.00
492	COMPUTER, LAPTOP	1	$438.00	$438.00
492	COMPUTER, LAPTOP	1	$438.00	$438.00
492	COMPUTER, LAPTOP	1	$438.00	$438.00
492	COMPUTER, LAPTOP	1	$750.00	$750.00
492	COMPUTER, LAPTOP	1	$438.00	$438.00
492	COMPUTER, LAPTOP	1	$438.00	$438.00
492	COMPUTER, LAPTOP	1	$438.00	$438.00
492	COMPUTER, LAPTOP	1	$438.00	$438.00
492	COMPUTER, LAPTOP	1	$438.00	$438.00
492	COMPUTER, LAPTOP	1	$438.00	$438.00
492	COMPUTER, LAPTOP	1	$438.00	$438.00
492	COMPUTER, LAPTOP	1	$438.00	$438.00
492	COMPUTER, LAPTOP	1	$438.00	$438.00
492	COMPUTER, LAPTOP	1	$438.00	$438.00
492	COMPUTER, LAPTOP	1	$438.00	$438.00
492	COMPUTER, LAPTOP	1	$438.00	$438.00
492	COMPUTER, LAPTOP	1	$438.00	$438.00
492	COMPUTER, LAPTOP	1	$1,877.21	$1,877.21
492	COMPUTER, LAPTOP	1	$438.00	$438.00
492	COMPUTER, LAPTOP	1	$438.00	$438.00
492	COMPUTER, LAPTOP	1	$438.00	$438.00
492	COMPUTER, LAPTOP	1	$438.00	$438.00
492	COMPUTER, LAPTOP	1	$438.00	$438.00
492	COMPUTER, LAPTOP	1	$438.00	$438.00
492	COMPUTER, LAPTOP	1	$438.00	$438.00
492	COMPUTER, LAPTOP	1	$438.00	$438.00
492	COMPUTER, LAPTOP	1	$750.00	$750.00
492	COMPUTER, LAPTOP	1	$750.00	$750.00
492	COMPUTER, LAPTOP	1	$438.00	$438.00
492	COMPUTER, LAPTOP	1	$438.00	$438.00
492	COMPUTER, LAPTOP	1	$438.00	$438.00
492	COMPUTER, LAPTOP	1	$438.00	$438.00
492	COMPUTER, LAPTOP	1	$438.00	$438.00
492	COMPUTER, LAPTOP	1	$750.00	$750.00
492	COMPUTER, LAPTOP	1	$438.00	$438.00
492	COMPUTER, LAPTOP	1	$438.00	$438.00
492	COMPUTER, LAPTOP	1	$438.00	$438.00
492	COMPUTER, LAPTOP	1	$438.00	$438.00
492	COMPUTER, LAPTOP	1	$438.00	$438.00
492	COMPUTER, LAPTOP	1	$438.00	$438.00
492	COMPUTER, LAPTOP	1	$438.00	$438.00
492	COMPUTER, LAPTOP	1	$438.00	$438.00
492	COMPUTER, LAPTOP	1	$438.00	$438.00
492	COMPUTER, LAPTOP	1	$438.00	$438.00
492	COMPUTER, LAPTOP	1	$438.00	$438.00
492	COMPUTER, LAPTOP	1	$438.00	$438.00
492	COMPUTER, LAPTOP	1	$438.00	$438.00
492	COMPUTER, LAPTOP	1	$438.00	$438.00
492	COMPUTER, LAPTOP	1	$438.00	$438.00
492	COMPUTER, LAPTOP	1	$438.00	$438.00
492	COMPUTER, LAPTOP	1	$438.00	$438.00
492	COMPUTER, LAPTOP	1	$438.00	$438.00
492	COMPUTER, LAPTOP	1	$438.00	$438.00
492	COMPUTER, LAPTOP	1	$438.00	$438.00
492	COMPUTER, LAPTOP	1	$438.00	$438.00
492	COMPUTER, LAPTOP	1	$438.00	$438.00
492	COMPUTER, LAPTOP	1	$438.00	$438.00
492	COMPUTER, LAPTOP	1	$438.00	$438.00
492	COMPUTER, LAPTOP	1	$438.00	$438.00
492	COMPUTER, LAPTOP	1	$438.00	$438.00
492	COMPUTER, LAPTOP	1	$438.00	$438.00
492	COMPUTER, LAPTOP	1	$438.00	$438.00
492	COMPUTER, LAPTOP	1	$438.00	$438.00
492	COMPUTER, LAPTOP	1	$438.00	$438.00
492	COMPUTER, LAPTOP	1	$438.00	$438.00
492	COMPUTER, LAPTOP	1	$438.00	$438.00
492	COMPUTER, LAPTOP	1	$438.00	$438.00
492	COMPUTER, LAPTOP	1	$438.00	$438.00
492	COMPUTER, LAPTOP	1	$438.00	$438.00
492	COMPUTER, LAPTOP	1	$438.00	$438.00
492	COMPUTER, LAPTOP	1	$438.00	$438.00
492	COMPUTER, LAPTOP	1	$438.00	$438.00
492	COMPUTER, LAPTOP	1	$438.00	$438.00
492	COMPUTER, LAPTOP	1	$438.00	$438.00
492	COMPUTER, LAPTOP	1	$985.50	$985.50
492	COMPUTER, LAPTOP	1	$1,482.30	$1,482.30
492	COMPUTER, LAPTOP	1	$2,068.34	$2,068.34
492	COMPUTER, LAPTOP	1	$1,172.99	$1,172.99
494	COMPUTER, LAPTOP	1	$1,017.82	$1,017.82
494	COMPUTER, LAPTOP	1	$1,221.00	$1,221.00
494	COMPUTER, LAPTOP	1	$1,017.82	$1,017.82
494	COMPUTER, LAPTOP	1	$1,886.06	$1,886.06
494	COMPUTER, LAPTOP	1	$1,221.00	$1,221.00
494	COMPUTER, LAPTOP	1	$1,017.82	$1,017.82
494	COMPUTER, LAPTOP	1	$1,306.52	$1,306.52
494	COMPUTER, LAPTOP	1	$1,284.21	$1,284.21
494	COMPUTER, LAPTOP	1	$1,017.82	$1,017.82
494	COMPUTER, LAPTOP	1	$1,017.82	$1,017.82
495	COMPUTER, LAPTOP	1	$1,497.38	$1,497.38

495	COMPUTER, LAPTOP	1	$1,886.41	$1,886.41
495	COMPUTER, LAPTOP	1	$652.69	$652.69
495	COMPUTER, LAPTOP	1	$750.00	$750.00
495	COMPUTER, LAPTOP	1	$750.00	$750.00
495	COMPUTER, LAPTOP	1	$750.00	$750.00
495	COMPUTER, LAPTOP	1	$750.00	$750.00
495	COMPUTER, LAPTOP	1	$1,345.15	$1,345.15
495	COMPUTER, LAPTOP	1	$1,188.92	$1,188.92
495	COMPUTER, LAPTOP	1	$750.00	$750.00
495	COMPUTER, LAPTOP	1	$1,415.50	$1,415.50
495	COMPUTER, LAPTOP	1	$2,033.91	$2,033.91
495	COMPUTER, LAPTOP	1	$1,349.76	$1,349.76
495	COMPUTER, LAPTOP	1	$2,033.91	$2,033.91
495	COMPUTER, LAPTOP	1	$1,375.20	$1,375.20
495	COMPUTER, LAPTOP	1	$1,021.75	$1,021.75
495	COMPUTER, LAPTOP	1	$1,927.99	$1,927.99
495	COMPUTER, LAPTOP	1	$1,345.15	$1,345.15
495	COMPUTER, LAPTOP	1	$2,291.90	$2,291.90
495	COMPUTER, LAPTOP	1	$2,033.91	$2,033.91
495	COMPUTER, LAPTOP	1	$1,345.15	$1,345.15
495	COMPUTER, LAPTOP	1	$750.00	$750.00
495	COMPUTER, LAPTOP	1	$750.00	$750.00
495	COMPUTER, LAPTOP	1	$1,021.75	$1,021.75
495	COMPUTER, LAPTOP	1	$1,558.24	$1,558.24
495	COMPUTER, LAPTOP	1	$1,377.08	$1,377.08
495	COMPUTER, LAPTOP	1	$652.69	$652.69
495	COMPUTER, LAPTOP	1	$1,188.92	$1,188.92
495	COMPUTER, LAPTOP	1	$1,188.92	$1,188.92
495	COMPUTER, LAPTOP	1	$1,188.92	$1,188.92
495	COMPUTER, LAPTOP	1	$1,296.56	$1,296.56
495	COMPUTER, LAPTOP	1	$2,291.90	$2,291.90
495	COMPUTER, LAPTOP	1	$1,377.08	$1,377.08
497	COMPUTER, LAPTOP	1	$1,605.15	$1,605.15
497	COMPUTER, LAPTOP	1	$1,128.82	$1,128.82
497	COMPUTER, LAPTOP	1	$1,115.00	$1,115.00
497	COMPUTER, LAPTOP	1	$1,700.84	$1,700.84
497	COMPUTER, LAPTOP	1	$1,590.00	$1,590.00
499	COMPUTER, LAPTOP	1	$1,377.07	$1,377.07
499	COMPUTER, LAPTOP	1	$1,377.07	$1,377.07
499	COMPUTER, LAPTOP	1	$1,377.07	$1,377.07
499	COMPUTER, LAPTOP	1	$1,305.02	$1,305.02
499	COMPUTER, LAPTOP	1	$1,377.07	$1,377.07
499	COMPUTER, LAPTOP	1	$1,046.77	$1,046.77
503	COMPUTER, LAPTOP	1	$1,884.90	$1,884.90
503	COMPUTER, LAPTOP	1	$1,688.74	$1,688.74
503	COMPUTER, LAPTOP	1	$1,688.74	$1,688.74
503	COMPUTER, LAPTOP	1	$1,650.90	$1,650.90
503	COMPUTER, LAPTOP	1	$1,128.82	$1,128.82
503	COMPUTER, LAPTOP	1	$1,832.36	$1,832.36
503	COMPUTER, LAPTOP	1	$1,129.62	$1,129.62
503	COMPUTER, LAPTOP	1	$652.69	$652.69
503	COMPUTER, LAPTOP	1	$652.69	$652.69
503	COMPUTER, LAPTOP	1	$1,462.15	$1,462.15
503	COMPUTER, LAPTOP	1	$1,128.82	$1,128.82
503	COMPUTER, LAPTOP	1	$750.00	$750.00
503	COMPUTER, LAPTOP	1	$2,324.70	$2,324.70
503	COMPUTER, LAPTOP	1	$755.05	$755.05
503	COMPUTER, LAPTOP	1	$1,128.82	$1,128.82
503	COMPUTER, LAPTOP	1	$1,704.30	$1,704.30
503	COMPUTER, LAPTOP	1	$652.69	$652.69
503	COMPUTER, LAPTOP	1	$750.00	$750.00
503	COMPUTER, LAPTOP	1	$1,208.07	$1,208.07
503	COMPUTER, LAPTOP	1	$1,246.61	$1,246.61
503	COMPUTER, LAPTOP	1	$1,136.92	$1,136.92
503	COMPUTER, LAPTOP	1	$750.00	$750.00
503	COMPUTER, LAPTOP	1	$1,246.61	$1,246.61
503	COMPUTER, LAPTOP	1	$1,128.82	$1,128.82
503	COMPUTER, LAPTOP	1	$2,067.10	$2,067.10
503	COMPUTER, LAPTOP	1	$1,210.58	$1,210.58
503	COMPUTER, LAPTOP	1	$1,773.55	$1,773.55
503	COMPUTER, LAPTOP	1	$2,353.50	$2,353.50
503	COMPUTER, LAPTOP	1	$2,344.87	$2,344.87
503	COMPUTER, LAPTOP	1	$1,700.00	$1,700.00
503	COMPUTER, LAPTOP	1	$1,838.91	$1,838.91
503	COMPUTER, LAPTOP	1	$1,179.00	$1,179.00
503	COMPUTER, LAPTOP	1	$652.69	$652.69

503	COMPUTER, LAPTOP	1	$1,179.00	$1,179.00
503	COMPUTER, LAPTOP	1	$1,179.00	$1,179.00
503	COMPUTER, LAPTOP	1	$1,264.91	$1,264.91
503	COMPUTER, LAPTOP	1	$1,701.82	$1,701.82
503	COMPUTER, LAPTOP	1	$1,264.91	$1,264.91
503	COMPUTER, LAPTOP	1	$1,179.00	$1,179.00
503	COMPUTER, LAPTOP	1	$1,493.31	$1,493.31
503	COMPUTER, LAPTOP	1	$2,067.10	$2,067.10
503	COMPUTER, LAPTOP	1	$2,067.10	$2,067.10
503	COMPUTER, LAPTOP	1	$2,370.28	$2,370.28
503	COMPUTER, LAPTOP	1	$750.00	$750.00
503	COMPUTER, LAPTOP	1	$750.00	$750.00
503	COMPUTER, LAPTOP	1	$2,074.46	$2,074.46
503	COMPUTER, LAPTOP	1	$1,128.82	$1,128.82
503	COMPUTER, LAPTOP	1	$1,210.58	$1,210.58
503	COMPUTER, LAPTOP	1	$1,758.85	$1,758.85
503	COMPUTER, LAPTOP	1	$1,650.85	$1,650.85
503	COMPUTER, LAPTOP	1	$1,249.36	$1,249.36
503	COMPUTER, LAPTOP	1	$652.69	$652.69
503	COMPUTER, LAPTOP	1	$652.69	$652.69
503	COMPUTER, LAPTOP	1	$652.69	$652.69
503	COMPUTER, LAPTOP	1	$1,128.82	$1,128.82
503	COMPUTER, LAPTOP	1	$806.58	$806.58
503	COMPUTER, LAPTOP	1	$806.58	$806.58
503	COMPUTER, LAPTOP	1	$806.58	$806.58
503	COMPUTER, LAPTOP	1	$806.58	$806.58
503	COMPUTER, LAPTOP	1	$806.58	$806.58
503	COMPUTER, LAPTOP	1	$652.69	$652.69
503	COMPUTER, LAPTOP	1	$652.69	$652.69
503	COMPUTER, LAPTOP	1	$652.69	$652.69
503	COMPUTER, LAPTOP	1	$652.69	$652.69
503	COMPUTER, LAPTOP	1	$652.69	$652.69
503	COMPUTER, LAPTOP	1	$652.69	$652.69
503	COMPUTER, LAPTOP	1	$652.69	$652.69
503	COMPUTER, LAPTOP	1	$652.69	$652.69
503	COMPUTER, LAPTOP	1	$1,066.91	$1,066.91
503	COMPUTER, LAPTOP	1	$652.69	$652.69
503	COMPUTER, LAPTOP	1	$652.69	$652.69
503	COMPUTER, LAPTOP	1	$652.69	$652.69
503	COMPUTER, LAPTOP	1	$652.69	$652.69
503	COMPUTER, LAPTOP	1	$652.69	$652.69
503	COMPUTER, LAPTOP	1	$652.69	$652.69
503	COMPUTER, LAPTOP	1	$652.69	$652.69
503	COMPUTER, LAPTOP	1	$652.69	$652.69
503	COMPUTER, LAPTOP	1	$806.58	$806.58
503	COMPUTER, LAPTOP	1	$750.00	$750.00
503	COMPUTER, LAPTOP	1	$750.00	$750.00
503	COMPUTER, LAPTOP	1	$652.69	$652.69
503	COMPUTER, LAPTOP	1	$806.58	$806.58
503	COMPUTER, LAPTOP	1	$806.58	$806.58
503	COMPUTER, LAPTOP	1	$806.58	$806.58
503	COMPUTER, LAPTOP	1	$806.58	$806.58
503	COMPUTER, LAPTOP	1	$806.58	$806.58
503	COMPUTER, LAPTOP	1	$806.58	$806.58
503	COMPUTER, LAPTOP	1	$806.58	$806.58
503	COMPUTER, LAPTOP	1	$750.00	$750.00
503	COMPUTER, LAPTOP	1	$750.00	$750.00
503	COMPUTER, LAPTOP	1	$750.00	$750.00
503	COMPUTER, LAPTOP	1	$652.69	$652.69
503	COMPUTER, LAPTOP	1	$652.69	$652.69
503	COMPUTER, LAPTOP	1	$652.69	$652.69
503	COMPUTER, LAPTOP	1	$652.69	$652.69
503	COMPUTER, LAPTOP	1	$652.69	$652.69
503	COMPUTER, LAPTOP	1	$652.69	$652.69
503	COMPUTER, LAPTOP	1	$652.69	$652.69
503	COMPUTER, LAPTOP	1	$652.69	$652.69
503	COMPUTER, LAPTOP	1	$652.69	$652.69
503	COMPUTER, LAPTOP	1	$652.69	$652.69
503	COMPUTER, LAPTOP	1	$652.69	$652.69
503	COMPUTER, LAPTOP	1	$652.69	$652.69
503	COMPUTER, LAPTOP	1	$652.69	$652.69
503	COMPUTER, LAPTOP	1	$652.69	$652.69
503	COMPUTER, LAPTOP	1	$652.69	$652.69
503	COMPUTER, LAPTOP	1	$652.69	$652.69
503	COMPUTER, LAPTOP	1	$1,249.36	$1,249.36
503	COMPUTER, LAPTOP	1	$1,208.07	$1,208.07

503	COMPUTER, LAPTOP	1	$1,208.07	$1,208.07
503	COMPUTER, LAPTOP	1	$1,128.82	$1,128.82
503	COMPUTER, LAPTOP	1	$1,128.82	$1,128.82
503	COMPUTER, LAPTOP	1	$1,128.82	$1,128.82
503	COMPUTER, LAPTOP	1	$652.69	$652.69
503	COMPUTER, LAPTOP	1	$652.69	$652.69
503	COMPUTER, LAPTOP	1	$652.69	$652.69
503	COMPUTER, LAPTOP	1	$1,128.82	$1,128.82
503	COMPUTER, LAPTOP	1	$750.00	$750.00
503	COMPUTER, LAPTOP	1	$750.00	$750.00
503	COMPUTER, LAPTOP	1	$1,372.98	$1,372.98
503	COMPUTER, LAPTOP	1	$2,148.08	$2,148.08
503	COMPUTER, LAPTOP	1	$1,237.57	$1,237.57
503	COMPUTER, LAPTOP	1	$750.00	$750.00
503	COMPUTER, LAPTOP	1	$1,458.29	$1,458.29
503	COMPUTER, LAPTOP	1	$806.58	$806.58
503	COMPUTER, LAPTOP	1	$1,208.07	$1,208.07
503	COMPUTER, LAPTOP	1	$750.00	$750.00
503	COMPUTER, LAPTOP	1	$1,433.00	$1,433.00
503	COMPUTER, LAPTOP	1	$1,201.00	$1,201.00
503	COMPUTER, LAPTOP	1	$750.00	$750.00
503	COMPUTER, LAPTOP	1	$1,707.59	$1,707.59
503	COMPUTER, LAPTOP	1	$1,773.55	$1,773.55
503	COMPUTER, LAPTOP	1	$652.69	$652.69
503	COMPUTER, LAPTOP	1	$750.00	$750.00
509	COMPUTER, LAPTOP	1	$750.00	$750.00
509	COMPUTER, LAPTOP	1	$1,092.85	$1,092.85
509	COMPUTER, LAPTOP	1	$1,530.21	$1,530.21
509	COMPUTER, LAPTOP	1	$1,376.24	$1,376.24
509	COMPUTER, LAPTOP	1	$750.00	$750.00
509	COMPUTER, LAPTOP	1	$1,376.24	$1,376.24
509	COMPUTER, LAPTOP	1	$750.00	$750.00
509	COMPUTER, LAPTOP	1	$652.69	$652.69
509	COMPUTER, LAPTOP	1	$1,530.21	$1,530.21
509	COMPUTER, LAPTOP	1	$750.00	$750.00
509	COMPUTER, LAPTOP	1	$2,508.44	$2,508.44
509	COMPUTER, LAPTOP	1	$1,376.24	$1,376.24
509	COMPUTER, LAPTOP	1	$1,139.46	$1,139.46
509	COMPUTER, LAPTOP	1	$750.00	$750.00
509	COMPUTER, LAPTOP	1	$750.00	$750.00
509	COMPUTER, LAPTOP	1	$750.00	$750.00
509	COMPUTER, LAPTOP	1	$1,145.95	$1,145.95
509	COMPUTER, LAPTOP	1	$1,376.24	$1,376.24
509	COMPUTER, LAPTOP	1	$750.00	$750.00
509	COMPUTER, LAPTOP	1	$750.00	$750.00
509	COMPUTER, LAPTOP	1	$750.00	$750.00
509	COMPUTER, LAPTOP	1	$1,480.06	$1,480.06
509	COMPUTER, LAPTOP	1	$2,327.46	$2,327.46
509	COMPUTER, LAPTOP	1	$1,530.21	$1,530.21
509	COMPUTER, LAPTOP	1	$750.00	$750.00
509	COMPUTER, LAPTOP	1	$1,530.21	$1,530.21
509	COMPUTER, LAPTOP	1	$750.00	$750.00
509	COMPUTER, LAPTOP	1	$750.00	$750.00
509	COMPUTER, LAPTOP	1	$1,530.21	$1,530.21
509	COMPUTER, LAPTOP	1	$750.00	$750.00
509	COMPUTER, LAPTOP	1	$1,480.06	$1,480.06
509	COMPUTER, LAPTOP	1	$806.58	$806.58
509	COMPUTER, LAPTOP	1	$1,139.46	$1,139.46
509	COMPUTER, LAPTOP	1	$1,139.46	$1,139.46
509	COMPUTER, LAPTOP	1	$750.00	$750.00
509	COMPUTER, LAPTOP	1	$750.00	$750.00
509	COMPUTER, LAPTOP	1	$1,128.82	$1,128.82
509	COMPUTER, LAPTOP	1	$750.00	$750.00
509	COMPUTER, LAPTOP	1	$1,139.46	$1,139.46
509	COMPUTER, LAPTOP	1	$1,367.25	$1,367.25
509	COMPUTER, LAPTOP	1	$1,139.46	$1,139.46
509	COMPUTER, LAPTOP	1	$1,139.46	$1,139.46
509	COMPUTER, LAPTOP	1	$1,375.20	$1,375.20
509	COMPUTER, LAPTOP	1	$1,375.20	$1,375.20
509	COMPUTER, LAPTOP	1	$1,375.20	$1,375.20
510	COMPUTER, LAPTOP	1	$750.00	$750.00
510	COMPUTER, LAPTOP	1	$1,377.07	$1,377.07
510	COMPUTER, LAPTOP	1	$1,377.07	$1,377.07
510	COMPUTER, LAPTOP	1	$750.00	$750.00
510	COMPUTER, LAPTOP	1	$1,605.94	$1,605.94
510	COMPUTER, LAPTOP	1	$750.00	$750.00

510	COMPUTER, LAPTOP	1	$1,605.94	$1,605.94
510	COMPUTER, LAPTOP	1	$1,377.07	$1,377.07
510	COMPUTER, LAPTOP	1	$1,377.07	$1,377.07
510	COMPUTER, LAPTOP	1	$1,367.25	$1,367.25
510	COMPUTER, LAPTOP	1	$1,932.37	$1,932.37
510	COMPUTER, LAPTOP	1	$1,135.49	$1,135.49
540	COMPUTER, LAPTOP	1	$1,128.82	$1,128.82
540	COMPUTER, LAPTOP	1	$750.00	$750.00
540	COMPUTER, LAPTOP	1	$798.35	$798.35
540	COMPUTER, LAPTOP	1	$750.00	$750.00
540	COMPUTER, LAPTOP	1	$1,128.82	$1,128.82
540	COMPUTER, LAPTOP	1	$1,188.92	$1,188.92
540	COMPUTER, LAPTOP	1	$1,128.82	$1,128.82
540	COMPUTER, LAPTOP	1	$1,128.82	$1,128.82
540	COMPUTER, LAPTOP	1	$1,128.82	$1,128.82
540	COMPUTER, LAPTOP	1	$750.00	$750.00
540	COMPUTER, LAPTOP	1	$2,018.00	$2,018.00
540	COMPUTER, LAPTOP	1	$750.00	$750.00
540	COMPUTER, LAPTOP	1	$750.00	$750.00
540	COMPUTER, LAPTOP	1	$750.00	$750.00
540	COMPUTER, LAPTOP	1	$750.00	$750.00
540	COMPUTER, LAPTOP	1	$750.00	$750.00
540	COMPUTER, LAPTOP	1	$652.69	$652.69
540	COMPUTER, LAPTOP	1	$750.00	$750.00
540	COMPUTER, LAPTOP	1	$750.00	$750.00
540	COMPUTER, LAPTOP	1	$750.00	$750.00
540	COMPUTER, LAPTOP	1	$806.58	$806.58
540	COMPUTER, LAPTOP	1	$806.58	$806.58
540	COMPUTER, LAPTOP	1	$1,188.92	$1,188.92
540	COMPUTER, LAPTOP	1	$1,188.92	$1,188.92
540	COMPUTER, LAPTOP	1	$2,059.00	$2,059.00
540	COMPUTER, LAPTOP	1	$750.00	$750.00
540	COMPUTER, LAPTOP	1	$798.35	$798.35
540	COMPUTER, LAPTOP	1	$2,035.00	$2,035.00
540	COMPUTER, LAPTOP	1	$1,076.79	$1,076.79
540	COMPUTER, LAPTOP	1	$1,076.79	$1,076.79
540	COMPUTER, LAPTOP	1	$798.35	$798.35
540	COMPUTER, LAPTOP	1	$798.35	$798.35
540	COMPUTER, LAPTOP	1	$1,178.83	$1,178.83
540	COMPUTER, LAPTOP	1	$750.00	$750.00
540	COMPUTER, LAPTOP	1	$1,547.46	$1,547.46
540	COMPUTER, LAPTOP	1	$1,128.82	$1,128.82
540	COMPUTER, LAPTOP	1	$1,128.82	$1,128.82
540	COMPUTER, LAPTOP	1	$1,281.00	$1,281.00
540	COMPUTER, LAPTOP	1	$1,128.82	$1,128.82
540	COMPUTER, LAPTOP	1	$1,128.82	$1,128.82
540	COMPUTER, LAPTOP	1	$1,955.36	$1,955.36
540	COMPUTER, LAPTOP	1	$1,955.36	$1,955.36
540	COMPUTER, LAPTOP	1	$1,178.82	$1,178.82
540	COMPUTER, LAPTOP	1	$2,018.00	$2,018.00
541	COMPUTER, LAPTOP	1	$1,062.32	$1,062.32
541	COMPUTER, LAPTOP	1	$877.88	$877.88
541	COMPUTER, LAPTOP	1	$877.88	$877.88
541	COMPUTER, LAPTOP	1	$877.88	$877.88
541	COMPUTER, LAPTOP	1	$877.88	$877.88
541	COMPUTER, LAPTOP	1	$877.88	$877.88
541	COMPUTER, LAPTOP	1	$877.88	$877.88
541	COMPUTER, LAPTOP	1	$877.88	$877.88
541	COMPUTER, LAPTOP	1	$877.88	$877.88
541	COMPUTER, LAPTOP	1	$877.88	$877.88
541	COMPUTER, LAPTOP	1	$1,188.92	$1,188.92
541	COMPUTER, LAPTOP	1	$877.88	$877.88
541	COMPUTER, LAPTOP	1	$877.88	$877.88
541	COMPUTER, LAPTOP	1	$877.88	$877.88
541	COMPUTER, LAPTOP	1	$877.88	$877.88
541	COMPUTER, LAPTOP	1	$1,232.40	$1,232.40
541	COMPUTER, LAPTOP	1	$1,651.98	$1,651.98
541	COMPUTER, LAPTOP	1	$1,432.00	$1,432.00
542	COMPUTER, LAPTOP	1	$877.88	$877.88
542	COMPUTER, LAPTOP	1	$877.88	$877.88
542	COMPUTER, LAPTOP	1	$1,164.61	$1,164.61
542	COMPUTER, LAPTOP	1	$1,799.76	$1,799.76
542	COMPUTER, LAPTOP	1	$806.58	$806.58
542	COMPUTER, LAPTOP	1	$1,164.61	$1,164.61
542	COMPUTER, LAPTOP	1	$1,375.20	$1,375.20
542	COMPUTER, LAPTOP	1	$1,164.61	$1,164.61

542	COMPUTER, LAPTOP	1	$2,353.41	$2,353.41
545	COMPUTER, LAPTOP	1	$1,221.00	$1,221.00
545	COMPUTER, LAPTOP	1	$1,299.44	$1,299.44
545	COMPUTER, LAPTOP	1	$1,442.19	$1,442.19
545	COMPUTER, LAPTOP	1	$1,442.19	$1,442.19
545	COMPUTER, LAPTOP	1	$1,734.56	$1,734.56
545	COMPUTER, LAPTOP	1	$1,212.55	$1,212.55
545	COMPUTER, LAPTOP	1	$1,489.14	$1,489.14
545	COMPUTER, LAPTOP	1	$1,236.22	$1,236.22
545	COMPUTER, LAPTOP	1	$1,236.22	$1,236.22
545	COMPUTER, LAPTOP	1	$1,221.00	$1,221.00
545	COMPUTER, LAPTOP	1	$1,236.22	$1,236.22
545	COMPUTER, LAPTOP	1	$1,221.00	$1,221.00
545	COMPUTER, LAPTOP	1	$1,331.46	$1,331.46
545	COMPUTER, LAPTOP	1	$1,865.43	$1,865.43
545	COMPUTER, LAPTOP	1	$1,188.92	$1,188.92
545	COMPUTER, LAPTOP	1	$1,341.61	$1,341.61
545	COMPUTER, LAPTOP	1	$1,188.92	$1,188.92
545	COMPUTER, LAPTOP	1	$1,124.79	$1,124.79
545	COMPUTER, LAPTOP	1	$1,236.22	$1,236.22
551	COMPUTER, LAPTOP	1	$1,377.08	$1,377.08
551	COMPUTER, LAPTOP	1	$1,377.08	$1,377.08
551	COMPUTER, LAPTOP	1	$1,377.08	$1,377.08
560	COMPUTER, LAPTOP	1	$1,797.45	$1,797.45
560	COMPUTER, LAPTOP	1	$652.69	$652.69
560	COMPUTER, LAPTOP	1	$1,128.82	$1,128.82
560	COMPUTER, LAPTOP	1	$652.69	$652.69
560	COMPUTER, LAPTOP	1	$652.69	$652.69
560	COMPUTER, LAPTOP	1	$652.69	$652.69
560	COMPUTER, LAPTOP	1	$1,784.04	$1,784.04
560	COMPUTER, LAPTOP	1	$1,897.00	$1,897.00
560	COMPUTER, LAPTOP	1	$1,763.97	$1,763.97
560	COMPUTER, LAPTOP	1	$1,389.05	$1,389.05
560	COMPUTER, LAPTOP	1	$1,154.46	$1,154.46
560	COMPUTER, LAPTOP	1	$652.69	$652.69
560	COMPUTER, LAPTOP	1	$1,154.46	$1,154.46
560	COMPUTER, LAPTOP	1	$1,237.00	$1,237.00
560	COMPUTER, LAPTOP	1	$1,237.00	$1,237.00
560	COMPUTER, LAPTOP	1	$1,948.98	$1,948.98
560	COMPUTER, LAPTOP	1	$750.00	$750.00
560	COMPUTER, LAPTOP	1	$1,654.28	$1,654.28
560	COMPUTER, LAPTOP	1	$1,487.79	$1,487.79
560	COMPUTER, LAPTOP	1	$1,973.40	$1,973.40
560	COMPUTER, LAPTOP	1	$1,957.40	$1,957.40
560	COMPUTER, LAPTOP	1	$2,356.71	$2,356.71
560	COMPUTER, LAPTOP	1	$750.00	$750.00
560	COMPUTER, LAPTOP	1	$1,654.28	$1,654.28
560	COMPUTER, LAPTOP	1	$1,848.79	$1,848.79
560	COMPUTER, LAPTOP	1	$1,487.79	$1,487.79
560	COMPUTER, LAPTOP	1	$1,763.97	$1,763.97
560	COMPUTER, LAPTOP	1	$1,877.21	$1,877.21
560	COMPUTER, LAPTOP	1	$652.69	$652.69
560	COMPUTER, LAPTOP	1	$652.69	$652.69
560	COMPUTER, LAPTOP	1	$1,491.06	$1,491.06
560	COMPUTER, LAPTOP	1	$750.00	$750.00
560	COMPUTER, LAPTOP	1	$1,884.28	$1,884.28
560	COMPUTER, LAPTOP	1	$750.00	$750.00
560	COMPUTER, LAPTOP	1	$1,164.78	$1,164.78
560	COMPUTER, LAPTOP	1	$806.58	$806.58
560	COMPUTER, LAPTOP	1	$2,294.20	$2,294.20
560	COMPUTER, LAPTOP	1	$652.69	$652.69
560	COMPUTER, LAPTOP	1	$1,957.40	$1,957.40
560	COMPUTER, LAPTOP	1	$1,246.61	$1,246.61
560	COMPUTER, LAPTOP	1	$1,718.60	$1,718.60
560	COMPUTER, LAPTOP	1	$806.58	$806.58
560	COMPUTER, LAPTOP	1	$806.58	$806.58
560	COMPUTER, LAPTOP	1	$750.00	$750.00
560	COMPUTER, LAPTOP	1	$1,718.60	$1,718.60
560	COMPUTER, LAPTOP	1	$1,198.00	$1,198.00
560	COMPUTER, LAPTOP	1	$1,222.22	$1,222.22
560	COMPUTER, LAPTOP	1	$652.69	$652.69
560	COMPUTER, LAPTOP	1	$1,957.40	$1,957.40
560	COMPUTER, LAPTOP	1	$1,389.05	$1,389.05
560	COMPUTER, LAPTOP	1	$1,416.00	$1,416.00
560	COMPUTER, LAPTOP	1	$1,758.85	$1,758.85
560	COMPUTER, LAPTOP	1	$1,416.00	$1,416.00

560	COMPUTER, LAPTOP	1	$750.00	$750.00
560	COMPUTER, LAPTOP	1	$2,942.54	$2,942.54
560	COMPUTER, LAPTOP	1	$1,128.82	$1,128.82
560	COMPUTER, LAPTOP	1	$652.69	$652.69
570	COMPUTER, LAPTOP	1	$806.58	$806.58
570	COMPUTER, LAPTOP	1	$1,973.53	$1,973.53
570	COMPUTER, LAPTOP	1	$1,237.57	$1,237.57
570	COMPUTER, LAPTOP	1	$1,237.57	$1,237.57
570	COMPUTER, LAPTOP	1	$806.58	$806.58
570	COMPUTER, LAPTOP	1	$652.69	$652.69
570	COMPUTER, LAPTOP	1	$1,312.49	$1,312.49
570	COMPUTER, LAPTOP	1	$1,128.82	$1,128.82
570	COMPUTER, LAPTOP	1	$2,294.13	$2,294.13
570	COMPUTER, LAPTOP	1	$2,183.98	$2,183.98
570	COMPUTER, LAPTOP	1	$1,128.82	$1,128.82
570	COMPUTER, LAPTOP	1	$806.58	$806.58
570	COMPUTER, LAPTOP	1	$806.58	$806.58
570	COMPUTER, LAPTOP	1	$806.58	$806.58
576	COMPUTER, LAPTOP	1	$1,476.13	$1,476.13
576	COMPUTER, LAPTOP	1	$1,565.18	$1,565.18
576	COMPUTER, LAPTOP	1	$652.69	$652.69
576	COMPUTER, LAPTOP	1	$1,932.79	$1,932.79
576	COMPUTER, LAPTOP	1	$1,401.16	$1,401.16
576	COMPUTER, LAPTOP	1	$1,565.18	$1,565.18
576	COMPUTER, LAPTOP	1	$1,375.34	$1,375.34
576	COMPUTER, LAPTOP	1	$1,565.18	$1,565.18
576	COMPUTER, LAPTOP	1	$1,476.13	$1,476.13
576	COMPUTER, LAPTOP	1	$1,476.13	$1,476.13
576	COMPUTER, LAPTOP	1	$1,401.16	$1,401.16
576	COMPUTER, LAPTOP	1	$1,565.18	$1,565.18
576	COMPUTER, LAPTOP	1	$1,476.13	$1,476.13
576	COMPUTER, LAPTOP	1	$1,565.18	$1,565.18
576	COMPUTER, LAPTOP	1	$750.00	$750.00
576	COMPUTER, LAPTOP	1	$1,565.18	$1,565.18
576	COMPUTER, LAPTOP	1	$1,565.18	$1,565.18
576	COMPUTER, LAPTOP	1	$1,476.13	$1,476.13
576	COMPUTER, LAPTOP	1	$1,565.18	$1,565.18
576	COMPUTER, LAPTOP	1	$750.00	$750.00
576	COMPUTER, LAPTOP	1	$1,401.16	$1,401.16
576	COMPUTER, LAPTOP	1	$1,476.13	$1,476.13
576	COMPUTER, LAPTOP	1	$1,401.16	$1,401.16
576	COMPUTER, LAPTOP	1	$1,565.18	$1,565.18
576	COMPUTER, LAPTOP	1	$1,476.13	$1,476.13
576	COMPUTER, LAPTOP	1	$1,565.18	$1,565.18
576	COMPUTER, LAPTOP	1	$1,565.18	$1,565.18
576	COMPUTER, LAPTOP	1	$1,565.18	$1,565.18
576	COMPUTER, LAPTOP	1	$1,476.13	$1,476.13
576	COMPUTER, LAPTOP	1	$1,401.16	$1,401.16
576	COMPUTER, LAPTOP	1	$1,476.13	$1,476.13
576	COMPUTER, LAPTOP	1	$1,565.18	$1,565.18
576	COMPUTER, LAPTOP	1	$1,401.16	$1,401.16
576	COMPUTER, LAPTOP	1	$750.00	$750.00
576	COMPUTER, LAPTOP	1	$1,476.13	$1,476.13
576	COMPUTER, LAPTOP	1	$750.00	$750.00
576	COMPUTER, LAPTOP	1	$1,253.11	$1,253.11
576	COMPUTER, LAPTOP	1	$1,401.16	$1,401.16
576	COMPUTER, LAPTOP	1	$1,949.07	$1,949.07
576	COMPUTER, LAPTOP	1	$1,401.16	$1,401.16
576	COMPUTER, LAPTOP	1	$1,253.11	$1,253.11
576	COMPUTER, LAPTOP	1	$1,565.18	$1,565.18
576	COMPUTER, LAPTOP	1	$1,401.16	$1,401.16
576	COMPUTER, LAPTOP	1	$1,401.16	$1,401.16
576	COMPUTER, LAPTOP	1	$1,401.16	$1,401.16
576	COMPUTER, LAPTOP	1	$1,866.26	$1,866.26
576	COMPUTER, LAPTOP	1	$1,949.07	$1,949.07
576	COMPUTER, LAPTOP	1	$1,866.26	$1,866.26
576	COMPUTER, LAPTOP	1	$750.00	$750.00
576	COMPUTER, LAPTOP	1	$1,476.13	$1,476.13
576	COMPUTER, LAPTOP	1	$1,476.13	$1,476.13
576	COMPUTER, LAPTOP	1	$1,949.07	$1,949.07
576	COMPUTER, LAPTOP	1	$1,565.18	$1,565.18
576	COMPUTER, LAPTOP	1	$750.00	$750.00
576	COMPUTER, LAPTOP	1	$1,949.07	$1,949.07
576	COMPUTER, LAPTOP	1	$750.00	$750.00
576	COMPUTER, LAPTOP	1	$1,565.18	$1,565.18
576	COMPUTER, LAPTOP	1	$1,565.18	$1,565.18

576	COMPUTER, LAPTOP	1	$1,565.18	$1,565.18
576	COMPUTER, LAPTOP	1	$1,949.07	$1,949.07
576	COMPUTER, LAPTOP	1	$1,565.18	$1,565.18
576	COMPUTER, LAPTOP	1	$1,565.18	$1,565.18
576	COMPUTER, LAPTOP	1	$1,565.18	$1,565.18
576	COMPUTER, LAPTOP	1	$1,628.42	$1,628.42
581	COMPUTER, LAPTOP	1	$1,442.95	$1,442.95
581	COMPUTER, LAPTOP	1	$1,587.17	$1,587.17
581	COMPUTER, LAPTOP	1	$1,196.13	$1,196.13
581	COMPUTER, LAPTOP	1	$1,456.00	$1,456.00
581	COMPUTER, LAPTOP	1	$1,196.13	$1,196.13
581	COMPUTER, LAPTOP	1	$1,196.13	$1,196.13
581	COMPUTER, LAPTOP	1	$1,196.13	$1,196.13
581	COMPUTER, LAPTOP	1	$1,196.13	$1,196.13
581	COMPUTER, LAPTOP	1	$877.88	$877.88
581	COMPUTER, LAPTOP	1	$877.88	$877.88
581	COMPUTER, LAPTOP	1	$877.88	$877.88
581	COMPUTER, LAPTOP	1	$877.88	$877.88
581	COMPUTER, LAPTOP	1	$1,196.13	$1,196.13
581	COMPUTER, LAPTOP	1	$1,712.95	$1,712.95
581	COMPUTER, LAPTOP	1	$750.00	$750.00
581	COMPUTER, LAPTOP	1	$1,758.85	$1,758.85
581	COMPUTER, LAPTOP	1	$2,006.70	$2,006.70
581	COMPUTER, LAPTOP	1	$1,432.00	$1,432.00
581	COMPUTER, LAPTOP	1	$1,456.00	$1,456.00
581	COMPUTER, LAPTOP	1	$1,432.00	$1,432.00
581	COMPUTER, LAPTOP	1	$1,651.00	$1,651.00
581	COMPUTER, LAPTOP	1	$877.88	$877.88
581	COMPUTER, LAPTOP	1	$1,196.13	$1,196.13
583	COMPUTER, LAPTOP	1	$859.99	$859.99
583	COMPUTER, LAPTOP	1	$1,979.02	$1,979.02
587	COMPUTER, LAPTOP	1	$1,249.36	$1,249.36
587	COMPUTER, LAPTOP	1	$2,067.10	$2,067.10
587	COMPUTER, LAPTOP	1	$2,067.10	$2,067.10
587	COMPUTER, LAPTOP	1	$652.69	$652.69
587	COMPUTER, LAPTOP	1	$652.69	$652.69
587	COMPUTER, LAPTOP	1	$1,129.62	$1,129.62
587	COMPUTER, LAPTOP	1	$1,909.99	$1,909.99
587	COMPUTER, LAPTOP	1	$1,501.27	$1,501.27
591	COMPUTER, LAPTOP	1	$1,587.65	$1,587.65
591	COMPUTER, LAPTOP	1	$1,701.82	$1,701.82
591	COMPUTER, LAPTOP	1	$1,129.62	$1,129.62
591	COMPUTER, LAPTOP	1	$1,368.60	$1,368.60
591	COMPUTER, LAPTOP	1	$385.52	$385.52
591	COMPUTER, LAPTOP	1	$1,587.67	$1,587.67
591	COMPUTER, LAPTOP	1	$1,587.65	$1,587.65
591	COMPUTER, LAPTOP	1	$1,280.37	$1,280.37
591	COMPUTER, LAPTOP	1	$1,049.73	$1,049.73
591	COMPUTER, LAPTOP	1	$1,701.82	$1,701.82
591	COMPUTER, LAPTOP	1	$1,701.82	$1,701.82
591	COMPUTER, LAPTOP	1	$1,587.65	$1,587.65
591	COMPUTER, LAPTOP	1	$1,701.82	$1,701.82
591	COMPUTER, LAPTOP	1	$1,819.81	$1,819.81
591	COMPUTER, LAPTOP	1	$1,021.75	$1,021.75
591	COMPUTER, LAPTOP	1	$1,587.65	$1,587.65
591	COMPUTER, LAPTOP	1	$1,870.17	$1,870.17
591	COMPUTER, LAPTOP	1	$1,819.81	$1,819.81
591	COMPUTER, LAPTOP	1	$1,870.17	$1,870.17
591	COMPUTER, LAPTOP	1	$1,129.62	$1,129.62
591	COMPUTER, LAPTOP	1	$1,870.17	$1,870.17
591	COMPUTER, LAPTOP	1	$1,870.17	$1,870.17
630	COMPUTER, LAPTOP	1	$750.00	$750.00
630	COMPUTER, LAPTOP	1	$1,249.36	$1,249.36
630	COMPUTER, LAPTOP	1	$1,701.82	$1,701.82
630	COMPUTER, LAPTOP	1	$750.00	$750.00
630	COMPUTER, LAPTOP	1	$750.00	$750.00
630	COMPUTER, LAPTOP	1	$750.00	$750.00
630	COMPUTER, LAPTOP	1	$750.00	$750.00
630	COMPUTER, LAPTOP	1	$750.00	$750.00
661	COMPUTER, LAPTOP	1	$1,159.62	$1,159.62
661	COMPUTER, LAPTOP	1	$1,433.00	$1,433.00
661	COMPUTER, LAPTOP	1	$1,221.00	$1,221.00
661	COMPUTER, LAPTOP	1	$1,433.00	$1,433.00
661	COMPUTER, LAPTOP	1	$1,563.85	$1,563.85
661	COMPUTER, LAPTOP	1	$1,775.85	$1,775.85
665	COMPUTER, LAPTOP	1	$750.00	$750.00

665	COMPUTER, LAPTOP	1	$750.00	$750.00
665	COMPUTER, LAPTOP	1	$750.00	$750.00
882	COMPUTER, LAPTOP	1	$750.00	$750.00
882	COMPUTER, LAPTOP	1	$1,981.98	$1,981.98
3101	COMPUTER, LAPTOP	1	$1,377.07	$1,377.07
3103	COMPUTER, LAPTOP	1	$1,377.07	$1,377.07
3106	COMPUTER, LAPTOP	1	$1,129.27	$1,129.27
3106	COMPUTER, LAPTOP	1	$1,129.62	$1,129.62
3106	COMPUTER, LAPTOP	1	$1,129.62	$1,129.62
3106	COMPUTER, LAPTOP	1	$1,535.74	$1,535.74
3106	COMPUTER, LAPTOP	1	$1,129.28	$1,129.28
3106	COMPUTER, LAPTOP	1	$750.00	$750.00
3106	COMPUTER, LAPTOP	1	$1,377.07	$1,377.07
3107	COMPUTER, LAPTOP	1	$1,715.06	$1,715.06
3107	COMPUTER, LAPTOP	1	$750.00	$750.00
210	COMPUTER, LAPTOP, 2-IN-1	1	$903.04	$903.04
212	COMPUTER, LAPTOP, 2-IN-1	1	$1,410.96	$1,410.96
212	COMPUTER, LAPTOP, 2-IN-1	1	$1,550.00	$1,550.00
212	COMPUTER, LAPTOP, 2-IN-1	1	$1,936.29	$1,936.29
212	COMPUTER, LAPTOP, 2-IN-1	1	$1,936.29	$1,936.29
213	COMPUTER, LAPTOP, 2-IN-1	1	$1,488.40	$1,488.40
341	COMPUTER, LAPTOP, 2-IN-1	1	$1,231.54	$1,231.54
400	COMPUTER, LAPTOP, 2-IN-1	1	$1,833.24	$1,833.24
400	COMPUTER, LAPTOP, 2-IN-1	1	$1,338.04	$1,338.04
402	COMPUTER, LAPTOP, 2-IN-1	1	$1,449.00	$1,449.00
402	COMPUTER, LAPTOP, 2-IN-1	1	$1,231.54	$1,231.54
402	COMPUTER, LAPTOP, 2-IN-1	1	$1,691.41	$1,691.41
402	COMPUTER, LAPTOP, 2-IN-1	1	$1,691.41	$1,691.41
402	COMPUTER, LAPTOP, 2-IN-1	1	$1,691.41	$1,691.41
402	COMPUTER, LAPTOP, 2-IN-1	1	$1,716.17	$1,716.17
402	COMPUTER, LAPTOP, 2-IN-1	1	$1,231.54	$1,231.54
402	COMPUTER, LAPTOP, 2-IN-1	1	$1,231.54	$1,231.54
402	COMPUTER, LAPTOP, 2-IN-1	1	$1,231.54	$1,231.54
429	COMPUTER, LAPTOP, 2-IN-1	1	$1,272.11	$1,272.11
436	COMPUTER, LAPTOP, 2-IN-1	1	$1,873.48	$1,873.48
440	COMPUTER, LAPTOP, 2-IN-1	1	$1,451.55	$1,451.55
440	COMPUTER, LAPTOP, 2-IN-1	1	$1,451.55	$1,451.55
440	COMPUTER, LAPTOP, 2-IN-1	1	$1,451.55	$1,451.55
440	COMPUTER, LAPTOP, 2-IN-1	1	$1,687.20	$1,687.20
440	COMPUTER, LAPTOP, 2-IN-1	1	$1,630.42	$1,630.42
440	COMPUTER, LAPTOP, 2-IN-1	1	$1,687.20	$1,687.20
440	COMPUTER, LAPTOP, 2-IN-1	1	$1,687.20	$1,687.20
440	COMPUTER, LAPTOP, 2-IN-1	1	$1,687.20	$1,687.20
440	COMPUTER, LAPTOP, 2-IN-1	1	$1,687.20	$1,687.20
440	COMPUTER, LAPTOP, 2-IN-1	1	$1,687.20	$1,687.20
440	COMPUTER, LAPTOP, 2-IN-1	1	$1,687.20	$1,687.20
440	COMPUTER, LAPTOP, 2-IN-1	1	$1,451.55	$1,451.55
440	COMPUTER, LAPTOP, 2-IN-1	1	$1,451.55	$1,451.55
440	COMPUTER, LAPTOP, 2-IN-1	1	$1,451.55	$1,451.55
440	COMPUTER, LAPTOP, 2-IN-1	1	$1,451.55	$1,451.55
440	COMPUTER, LAPTOP, 2-IN-1	1	$1,687.20	$1,687.20
440	COMPUTER, LAPTOP, 2-IN-1	1	$1,734.84	$1,734.84
450	COMPUTER, LAPTOP, 2-IN-1	1	$878.67	$878.67
451	COMPUTER, LAPTOP, 2-IN-1	1	$1,851.34	$1,851.34
451	COMPUTER, LAPTOP, 2-IN-1	1	$1,039.77	$1,039.77
451	COMPUTER, LAPTOP, 2-IN-1	1	$1,207.28	$1,207.28
451	COMPUTER, LAPTOP, 2-IN-1	1	$1,039.77	$1,039.77
451	COMPUTER, LAPTOP, 2-IN-1	1	$1,172.11	$1,172.11
451	COMPUTER, LAPTOP, 2-IN-1	1	$2,358.13	$2,358.13
451	COMPUTER, LAPTOP, 2-IN-1	1	$1,207.28	$1,207.28
451	COMPUTER, LAPTOP, 2-IN-1	1	$2,358.13	$2,358.13
451	COMPUTER, LAPTOP, 2-IN-1	1	$2,358.13	$2,358.13
451	COMPUTER, LAPTOP, 2-IN-1	1	$2,358.12	$2,358.12
451	COMPUTER, LAPTOP, 2-IN-1	1	$2,358.12	$2,358.12
451	COMPUTER, LAPTOP, 2-IN-1	1	$2,358.12	$2,358.12
451	COMPUTER, LAPTOP, 2-IN-1	1	$1,172.11	$1,172.11
451	COMPUTER, LAPTOP, 2-IN-1	1	$2,358.13	$2,358.13
452	COMPUTER, LAPTOP, 2-IN-1	1	$1,207.28	$1,207.28
453	COMPUTER, LAPTOP, 2-IN-1	1	$1,173.11	$1,173.11
453	COMPUTER, LAPTOP, 2-IN-1	1	$1,173.11	$1,173.11
453	COMPUTER, LAPTOP, 2-IN-1	1	$1,173.11	$1,173.11
453	COMPUTER, LAPTOP, 2-IN-1	1	$1,173.11	$1,173.11
454	COMPUTER, LAPTOP, 2-IN-1	1	$1,670.41	$1,670.41
454	COMPUTER, LAPTOP, 2-IN-1	1	$1,102.83	$1,102.83
454	COMPUTER, LAPTOP, 2-IN-1	1	$1,102.83	$1,102.83
475	COMPUTER, LAPTOP, 2-IN-1	1	$1,231.54	$1,231.54

475	COMPUTER, LAPTOP, 2-IN-1	1	$1,417.42	$1,417.42
475	COMPUTER, LAPTOP, 2-IN-1	1	$1,407.25	$1,407.25
475	COMPUTER, LAPTOP, 2-IN-1	1	$1,231.54	$1,231.54
475	COMPUTER, LAPTOP, 2-IN-1	1	$1,351.39	$1,351.39
475	COMPUTER, LAPTOP, 2-IN-1	1	$1,417.42	$1,417.42
475	COMPUTER, LAPTOP, 2-IN-1	1	$903.04	$903.04
475	COMPUTER, LAPTOP, 2-IN-1	1	$903.04	$903.04
475	COMPUTER, LAPTOP, 2-IN-1	1	$903.04	$903.04
475	COMPUTER, LAPTOP, 2-IN-1	1	$903.04	$903.04
475	COMPUTER, LAPTOP, 2-IN-1	1	$1,407.25	$1,407.25
475	COMPUTER, LAPTOP, 2-IN-1	1	$1,407.25	$1,407.25
475	COMPUTER, LAPTOP, 2-IN-1	1	$1,351.39	$1,351.39
475	COMPUTER, LAPTOP, 2-IN-1	1	$1,351.40	$1,351.40
475	COMPUTER, LAPTOP, 2-IN-1	1	$1,407.25	$1,407.25
475	COMPUTER, LAPTOP, 2-IN-1	1	$1,351.39	$1,351.39
475	COMPUTER, LAPTOP, 2-IN-1	1	$1,351.40	$1,351.40
475	COMPUTER, LAPTOP, 2-IN-1	1	$1,351.40	$1,351.40
475	COMPUTER, LAPTOP, 2-IN-1	1	$1,351.39	$1,351.39
475	COMPUTER, LAPTOP, 2-IN-1	1	$1,231.54	$1,231.54
475	COMPUTER, LAPTOP, 2-IN-1	1	$1,407.25	$1,407.25
475	COMPUTER, LAPTOP, 2-IN-1	1	$1,231.54	$1,231.54
475	COMPUTER, LAPTOP, 2-IN-1	1	$1,231.54	$1,231.54
475	COMPUTER, LAPTOP, 2-IN-1	1	$1,231.54	$1,231.54
475	COMPUTER, LAPTOP, 2-IN-1	1	$1,231.54	$1,231.54
475	COMPUTER, LAPTOP, 2-IN-1	1	$1,231.54	$1,231.54
475	COMPUTER, LAPTOP, 2-IN-1	1	$1,231.54	$1,231.54
475	COMPUTER, LAPTOP, 2-IN-1	1	$1,407.25	$1,407.25
475	COMPUTER, LAPTOP, 2-IN-1	1	$1,417.42	$1,417.42
475	COMPUTER, LAPTOP, 2-IN-1	1	$1,407.25	$1,407.25
475	COMPUTER, LAPTOP, 2-IN-1	1	$1,407.25	$1,407.25
475	COMPUTER, LAPTOP, 2-IN-1	1	$1,231.54	$1,231.54
475	COMPUTER, LAPTOP, 2-IN-1	1	$1,407.25	$1,407.25
475	COMPUTER, LAPTOP, 2-IN-1	1	$1,407.25	$1,407.25
475	COMPUTER, LAPTOP, 2-IN-1	1	$1,231.54	$1,231.54
475	COMPUTER, LAPTOP, 2-IN-1	1	$1,231.54	$1,231.54
475	COMPUTER, LAPTOP, 2-IN-1	1	$1,417.42	$1,417.42
475	COMPUTER, LAPTOP, 2-IN-1	1	$1,351.39	$1,351.39
475	COMPUTER, LAPTOP, 2-IN-1	1	$1,231.54	$1,231.54
475	COMPUTER, LAPTOP, 2-IN-1	1	$1,231.54	$1,231.54
475	COMPUTER, LAPTOP, 2-IN-1	1	$1,407.25	$1,407.25
475	COMPUTER, LAPTOP, 2-IN-1	1	$2,132.43	$2,132.43
475	COMPUTER, LAPTOP, 2-IN-1	1	$1,407.25	$1,407.25
475	COMPUTER, LAPTOP, 2-IN-1	1	$1,351.40	$1,351.40
475	COMPUTER, LAPTOP, 2-IN-1	1	$1,231.54	$1,231.54
475	COMPUTER, LAPTOP, 2-IN-1	1	$903.04	$903.04
475	COMPUTER, LAPTOP, 2-IN-1	1	$2,132.43	$2,132.43
475	COMPUTER, LAPTOP, 2-IN-1	1	$2,132.43	$2,132.43
475	COMPUTER, LAPTOP, 2-IN-1	1	$1,407.25	$1,407.25
475	COMPUTER, LAPTOP, 2-IN-1	1	$1,231.54	$1,231.54
475	COMPUTER, LAPTOP, 2-IN-1	1	$1,231.54	$1,231.54
475	COMPUTER, LAPTOP, 2-IN-1	1	$1,407.25	$1,407.25
475	COMPUTER, LAPTOP, 2-IN-1	1	$1,407.25	$1,407.25
475	COMPUTER, LAPTOP, 2-IN-1	1	$1,417.42	$1,417.42
475	COMPUTER, LAPTOP, 2-IN-1	1	$1,172.11	$1,172.11
475	COMPUTER, LAPTOP, 2-IN-1	1	$1,172.11	$1,172.11
475	COMPUTER, LAPTOP, 2-IN-1	1	$1,407.25	$1,407.25
475	COMPUTER, LAPTOP, 2-IN-1	1	$1,407.25	$1,407.25
475	COMPUTER, LAPTOP, 2-IN-1	1	$1,407.25	$1,407.25
475	COMPUTER, LAPTOP, 2-IN-1	1	$1,231.54	$1,231.54
475	COMPUTER, LAPTOP, 2-IN-1	1	$1,417.42	$1,417.42
475	COMPUTER, LAPTOP, 2-IN-1	1	$1,231.54	$1,231.54
475	COMPUTER, LAPTOP, 2-IN-1	1	$1,407.25	$1,407.25
475	COMPUTER, LAPTOP, 2-IN-1	1	$1,407.25	$1,407.25
475	COMPUTER, LAPTOP, 2-IN-1	1	$1,407.25	$1,407.25
475	COMPUTER, LAPTOP, 2-IN-1	1	$1,351.40	$1,351.40
475	COMPUTER, LAPTOP, 2-IN-1	1	$2,132.43	$2,132.43
475	COMPUTER, LAPTOP, 2-IN-1	1	$1,231.54	$1,231.54
475	COMPUTER, LAPTOP, 2-IN-1	1	$1,231.54	$1,231.54
475	COMPUTER, LAPTOP, 2-IN-1	1	$1,231.54	$1,231.54
475	COMPUTER, LAPTOP, 2-IN-1	1	$1,172.11	$1,172.11
475	COMPUTER, LAPTOP, 2-IN-1	1	$1,407.25	$1,407.25
475	COMPUTER, LAPTOP, 2-IN-1	1	$1,417.42	$1,417.42
475	COMPUTER, LAPTOP, 2-IN-1	1	$1,231.54	$1,231.54
475	COMPUTER, LAPTOP, 2-IN-1	1	$1,351.40	$1,351.40
475	COMPUTER, LAPTOP, 2-IN-1	1	$1,407.25	$1,407.25
492	COMPUTER, LAPTOP, 2-IN-1	1	$2,522.35	$2,522.35

492	COMPUTER, LAPTOP, 2-IN-1	1	$1,172.11	$1,172.11
492	COMPUTER, LAPTOP, 2-IN-1	1	$2,522.35	$2,522.35
492	COMPUTER, LAPTOP, 2-IN-1	1	$1,172.11	$1,172.11
492	COMPUTER, LAPTOP, 2-IN-1	1	$1,172.11	$1,172.11
492	COMPUTER, LAPTOP, 2-IN-1	1	$2,522.35	$2,522.35
492	COMPUTER, LAPTOP, 2-IN-1	1	$1,172.11	$1,172.11
492	COMPUTER, LAPTOP, 2-IN-1	1	$1,172.11	$1,172.11
492	COMPUTER, LAPTOP, 2-IN-1	1	$2,522.35	$2,522.35
492	COMPUTER, LAPTOP, 2-IN-1	1	$2,522.35	$2,522.35
494	COMPUTER, LAPTOP, 2-IN-1	1	$1,410.96	$1,410.96
494	COMPUTER, LAPTOP, 2-IN-1	1	$1,243.13	$1,243.13
494	COMPUTER, LAPTOP, 2-IN-1	1	$1,410.96	$1,410.96
494	COMPUTER, LAPTOP, 2-IN-1	1	$1,701.78	$1,701.78
494	COMPUTER, LAPTOP, 2-IN-1	1	$1,410.96	$1,410.96
495	COMPUTER, LAPTOP, 2-IN-1	1	$2,066.24	$2,066.24
495	COMPUTER, LAPTOP, 2-IN-1	1	$1,393.20	$1,393.20
497	COMPUTER, LAPTOP, 2-IN-1	1	$1,592.28	$1,592.28
497	COMPUTER, LAPTOP, 2-IN-1	1	$1,592.28	$1,592.28
497	COMPUTER, LAPTOP, 2-IN-1	1	$1,592.28	$1,592.28
499	COMPUTER, LAPTOP, 2-IN-1	1	$1,588.57	$1,588.57
503	COMPUTER, LAPTOP, 2-IN-1	1	$1,514.24	$1,514.24
503	COMPUTER, LAPTOP, 2-IN-1	1	$1,563.19	$1,563.19
503	COMPUTER, LAPTOP, 2-IN-1	1	$1,192.49	$1,192.49
503	COMPUTER, LAPTOP, 2-IN-1	1	$2,258.42	$2,258.42
503	COMPUTER, LAPTOP, 2-IN-1	1	$1,220.38	$1,220.38
503	COMPUTER, LAPTOP, 2-IN-1	1	$1,688.37	$1,688.37
503	COMPUTER, LAPTOP, 2-IN-1	1	$1,891.75	$1,891.75
503	COMPUTER, LAPTOP, 2-IN-1	1	$1,416.98	$1,416.98
503	COMPUTER, LAPTOP, 2-IN-1	1	$1,708.22	$1,708.22
503	COMPUTER, LAPTOP, 2-IN-1	1	$1,220.38	$1,220.38
503	COMPUTER, LAPTOP, 2-IN-1	1	$1,550.49	$1,550.49
503	COMPUTER, LAPTOP, 2-IN-1	1	$1,974.71	$1,974.71
503	COMPUTER, LAPTOP, 2-IN-1	1	$2,719.49	$2,719.49
503	COMPUTER, LAPTOP, 2-IN-1	1	$1,833.24	$1,833.24
503	COMPUTER, LAPTOP, 2-IN-1	1	$1,563.19	$1,563.19
503	COMPUTER, LAPTOP, 2-IN-1	1	$1,688.37	$1,688.37
503	COMPUTER, LAPTOP, 2-IN-1	1	$1,108.42	$1,108.42
503	COMPUTER, LAPTOP, 2-IN-1	1	$1,688.38	$1,688.38
503	COMPUTER, LAPTOP, 2-IN-1	1	$1,181.64	$1,181.64
503	COMPUTER, LAPTOP, 2-IN-1	1	$750.00	$750.00
509	COMPUTER, LAPTOP, 2-IN-1	1	$1,118.01	$1,118.01
509	COMPUTER, LAPTOP, 2-IN-1	1	$1,610.06	$1,610.06
540	COMPUTER, LAPTOP, 2-IN-1	1	$1,633.74	$1,633.74
540	COMPUTER, LAPTOP, 2-IN-1	1	$1,053.03	$1,053.03
541	COMPUTER, LAPTOP, 2-IN-1	1	$1,712.95	$1,712.95
541	COMPUTER, LAPTOP, 2-IN-1	1	$1,712.95	$1,712.95
541	COMPUTER, LAPTOP, 2-IN-1	1	$1,712.95	$1,712.95
541	COMPUTER, LAPTOP, 2-IN-1	1	$1,712.95	$1,712.95
541	COMPUTER, LAPTOP, 2-IN-1	1	$1,712.95	$1,712.95
541	COMPUTER, LAPTOP, 2-IN-1	1	$1,712.95	$1,712.95
541	COMPUTER, LAPTOP, 2-IN-1	1	$1,181.64	$1,181.64
541	COMPUTER, LAPTOP, 2-IN-1	1	$1,181.64	$1,181.64
541	COMPUTER, LAPTOP, 2-IN-1	1	$1,181.64	$1,181.64
542	COMPUTER, LAPTOP, 2-IN-1	1	$2,069.97	$2,069.97
542	COMPUTER, LAPTOP, 2-IN-1	1	$1,433.42	$1,433.42
542	COMPUTER, LAPTOP, 2-IN-1	1	$2,322.02	$2,322.02
542	COMPUTER, LAPTOP, 2-IN-1	1	$1,433.42	$1,433.42
542	COMPUTER, LAPTOP, 2-IN-1	1	$2,069.97	$2,069.97
542	COMPUTER, LAPTOP, 2-IN-1	1	$1,433.42	$1,433.42
560	COMPUTER, LAPTOP, 2-IN-1	1	$1,231.54	$1,231.54
560	COMPUTER, LAPTOP, 2-IN-1	1	$1,231.54	$1,231.54
560	COMPUTER, LAPTOP, 2-IN-1	1	$1,231.54	$1,231.54
560	COMPUTER, LAPTOP, 2-IN-1	1	$1,510.54	$1,510.54
560	COMPUTER, LAPTOP, 2-IN-1	1	$1,721.05	$1,721.05
560	COMPUTER, LAPTOP, 2-IN-1	1	$1,426.32	$1,426.32
576	COMPUTER, LAPTOP, 2-IN-1	1	$1,628.42	$1,628.42
576	COMPUTER, LAPTOP, 2-IN-1	1	$1,628.42	$1,628.42
576	COMPUTER, LAPTOP, 2-IN-1	1	$1,628.42	$1,628.42
576	COMPUTER, LAPTOP, 2-IN-1	1	$1,628.42	$1,628.42
576	COMPUTER, LAPTOP, 2-IN-1	1	$1,628.42	$1,628.42
576	COMPUTER, LAPTOP, 2-IN-1	1	$1,628.42	$1,628.42
576	COMPUTER, LAPTOP, 2-IN-1	1	$1,628.42	$1,628.42
581	COMPUTER, LAPTOP, 2-IN-1	1	$1,426.32	$1,426.32
581	COMPUTER, LAPTOP, 2-IN-1	1	$1,426.32	$1,426.32
581	COMPUTER, LAPTOP, 2-IN-1	1	$1,426.32	$1,426.32
583	COMPUTER, LAPTOP, 2-IN-1	1	$1,181.64	$1,181.64

583	COMPUTER, LAPTOP, 2-IN-1	1	$1,701.19	$1,701.19
591	COMPUTER, LAPTOP, 2-IN-1	1	$1,652.91	$1,652.91
630	COMPUTER, LAPTOP, 2-IN-1	1	$1,712.95	$1,712.95
882	COMPUTER, LAPTOP, 2-IN-1	1	$1,510.54	$1,510.54
492	COMPUTER, LAPTOP, RUGGED	1	$4,100.00	$4,100.00
503	COMPUTER, LAPTOP, RUGGED	1	$5,267.25	$5,267.25
503	COMPUTER, LAPTOP, RUGGED	1	$5,267.25	$5,267.25
503	COMPUTER, LAPTOP, RUGGED	1	$5,267.25	$5,267.25
503	COMPUTER, LAPTOP, RUGGED	1	$5,267.25	$5,267.25
503	COMPUTER, LAPTOP, RUGGED	1	$3,512.98	$3,512.98
503	COMPUTER, LAPTOP, RUGGED	1	$4,100.00	$4,100.00
503	COMPUTER, LAPTOP, RUGGED	1	$4,100.00	$4,100.00
503	COMPUTER, LAPTOP, RUGGED	1	$4,100.00	$4,100.00
503	COMPUTER, LAPTOP, RUGGED	1	$4,100.00	$4,100.00
507	COMPUTER, LAPTOP, RUGGED	1	$4,671.85	$4,671.85
540	COMPUTER, LAPTOP, RUGGED	1	$3,989.09	$3,989.09
540	COMPUTER, LAPTOP, RUGGED	1	$3,636.58	$3,636.58
540	COMPUTER, LAPTOP, RUGGED	1	$3,512.98	$3,512.98
540	COMPUTER, LAPTOP, RUGGED	1	$4,296.85	$4,296.85
540	COMPUTER, LAPTOP, RUGGED	1	$3,072.91	$3,072.91
540	COMPUTER, LAPTOP, RUGGED	1	$4,147.55	$4,147.55
540	COMPUTER, LAPTOP, RUGGED	1	$3,512.98	$3,512.98
540	COMPUTER, LAPTOP, RUGGED	1	$4,100.00	$4,100.00
540	COMPUTER, LAPTOP, RUGGED	1	$3,072.91	$3,072.91
540	COMPUTER, LAPTOP, RUGGED	1	$4,615.55	$4,615.55
540	COMPUTER, LAPTOP, RUGGED	1	$3,989.09	$3,989.09
540	COMPUTER, LAPTOP, RUGGED	1	$3,636.58	$3,636.58
540	COMPUTER, LAPTOP, RUGGED	1	$3,072.91	$3,072.91
540	COMPUTER, LAPTOP, RUGGED	1	$4,615.55	$4,615.55
540	COMPUTER, LAPTOP, RUGGED	1	$3,333.56	$3,333.56
540	COMPUTER, LAPTOP, RUGGED	1	$3,636.58	$3,636.58
540	COMPUTER, LAPTOP, RUGGED	1	$3,989.09	$3,989.09
540	COMPUTER, LAPTOP, RUGGED	1	$3,636.58	$3,636.58
540	COMPUTER, LAPTOP, RUGGED	1	$2,856.86	$2,856.86
540	COMPUTER, LAPTOP, RUGGED	1	$4,100.00	$4,100.00
540	COMPUTER, LAPTOP, RUGGED	1	$4,100.00	$4,100.00
540	COMPUTER, LAPTOP, RUGGED	1	$4,100.00	$4,100.00
540	COMPUTER, LAPTOP, RUGGED	1	$4,100.00	$4,100.00
540	COMPUTER, LAPTOP, RUGGED	1	$3,636.58	$3,636.58
540	COMPUTER, LAPTOP, RUGGED	1	$3,072.91	$3,072.91
540	COMPUTER, LAPTOP, RUGGED	1	$4,147.55	$4,147.55
540	COMPUTER, LAPTOP, RUGGED	1	$2,856.86	$2,856.86
540	COMPUTER, LAPTOP, RUGGED	1	$4,100.00	$4,100.00
540	COMPUTER, LAPTOP, RUGGED	1	$4,100.00	$4,100.00
540	COMPUTER, LAPTOP, RUGGED	1	$3,989.09	$3,989.09
540	COMPUTER, LAPTOP, RUGGED	1	$3,072.91	$3,072.91
540	COMPUTER, LAPTOP, RUGGED	1	$2,856.86	$2,856.86
540	COMPUTER, LAPTOP, RUGGED	1	$3,636.58	$3,636.58
540	COMPUTER, LAPTOP, RUGGED	1	$3,072.91	$3,072.91
540	COMPUTER, LAPTOP, RUGGED	1	$3,989.09	$3,989.09
540	COMPUTER, LAPTOP, RUGGED	1	$3,636.58	$3,636.58
540	COMPUTER, LAPTOP, RUGGED	1	$3,333.56	$3,333.56
540	COMPUTER, LAPTOP, RUGGED	1	$3,636.58	$3,636.58
540	COMPUTER, LAPTOP, RUGGED	1	$3,072.91	$3,072.91
540	COMPUTER, LAPTOP, RUGGED	1	$4,100.00	$4,100.00
540	COMPUTER, LAPTOP, RUGGED	1	$4,100.00	$4,100.00
540	COMPUTER, LAPTOP, RUGGED	1	$3,072.91	$3,072.91
540	COMPUTER, LAPTOP, RUGGED	1	$2,856.86	$2,856.86
540	COMPUTER, LAPTOP, RUGGED	1	$3,072.91	$3,072.91
540	COMPUTER, LAPTOP, RUGGED	1	$3,989.09	$3,989.09
540	COMPUTER, LAPTOP, RUGGED	1	$3,636.58	$3,636.58
540	COMPUTER, LAPTOP, RUGGED	1	$3,072.91	$3,072.91
540	COMPUTER, LAPTOP, RUGGED	1	$3,072.91	$3,072.91
540	COMPUTER, LAPTOP, RUGGED	1	$4,147.55	$4,147.55
540	COMPUTER, LAPTOP, RUGGED	1	$4,100.00	$4,100.00
540	COMPUTER, LAPTOP, RUGGED	1	$4,100.00	$4,100.00
540	COMPUTER, LAPTOP, RUGGED	1	$4,100.00	$4,100.00
540	COMPUTER, LAPTOP, RUGGED	1	$3,512.98	$3,512.98
540	COMPUTER, LAPTOP, RUGGED	1	$4,147.55	$4,147.55
540	COMPUTER, LAPTOP, RUGGED	1	$3,333.56	$3,333.56
540	COMPUTER, LAPTOP, RUGGED	1	$3,072.91	$3,072.91
540	COMPUTER, LAPTOP, RUGGED	1	$3,512.98	$3,512.98
540	COMPUTER, LAPTOP, RUGGED	1	$3,989.09	$3,989.09
540	COMPUTER, LAPTOP, RUGGED	1	$4,100.00	$4,100.00
540	COMPUTER, LAPTOP, RUGGED	1	$3,636.58	$3,636.58

540	COMPUTER, LAPTOP, RUGGED	1	$4,296.85	$4,296.85
540	COMPUTER, LAPTOP, RUGGED	1	$3,333.56	$3,333.56
540	COMPUTER, LAPTOP, RUGGED	1	$3,636.58	$3,636.58
540	COMPUTER, LAPTOP, RUGGED	1	$3,636.58	$3,636.58
540	COMPUTER, LAPTOP, RUGGED	1	$3,072.91	$3,072.91
540	COMPUTER, LAPTOP, RUGGED	1	$3,989.09	$3,989.09
540	COMPUTER, LAPTOP, RUGGED	1	$3,636.58	$3,636.58
540	COMPUTER, LAPTOP, RUGGED	1	$5,226.19	$5,226.19
540	COMPUTER, LAPTOP, RUGGED	1	$3,636.58	$3,636.58
540	COMPUTER, LAPTOP, RUGGED	1	$3,072.91	$3,072.91
540	COMPUTER, LAPTOP, RUGGED	1	$3,072.91	$3,072.91
540	COMPUTER, LAPTOP, RUGGED	1	$4,147.55	$4,147.55
540	COMPUTER, LAPTOP, RUGGED	1	$3,072.91	$3,072.91
540	COMPUTER, LAPTOP, RUGGED	1	$4,797.69	$4,797.69
542	COMPUTER, LAPTOP, RUGGED	1	$4,538.22	$4,538.22
542	COMPUTER, LAPTOP, RUGGED	1	$4,538.22	$4,538.22
542	COMPUTER, LAPTOP, RUGGED	1	$3,811.91	$3,811.91
542	COMPUTER, LAPTOP, RUGGED	1	$5,162.88	$5,162.88
551	COMPUTER, LAPTOP, RUGGED	1	$5,090.00	$5,090.00
551	COMPUTER, LAPTOP, RUGGED	1	$3,333.56	$3,333.56
551	COMPUTER, LAPTOP, RUGGED	1	$4,560.87	$4,560.87
551	COMPUTER, LAPTOP, RUGGED	1	$4,100.00	$4,100.00
551	COMPUTER, LAPTOP, RUGGED	1	$4,286.95	$4,286.95
551	COMPUTER, LAPTOP, RUGGED	1	$3,333.56	$3,333.56
551	COMPUTER, LAPTOP, RUGGED	1	$3,333.56	$3,333.56
551	COMPUTER, LAPTOP, RUGGED	1	$4,286.95	$4,286.95
551	COMPUTER, LAPTOP, RUGGED	1	$4,286.95	$4,286.95
551	COMPUTER, LAPTOP, RUGGED	1	$4,560.87	$4,560.87
551	COMPUTER, LAPTOP, RUGGED	1	$3,726.35	$3,726.35
552	COMPUTER, LAPTOP, RUGGED	1	$3,558.11	$3,558.11
552	COMPUTER, LAPTOP, RUGGED	1	$3,558.11	$3,558.11
552	COMPUTER, LAPTOP, RUGGED	1	$3,558.11	$3,558.11
552	COMPUTER, LAPTOP, RUGGED	1	$3,558.11	$3,558.11
552	COMPUTER, LAPTOP, RUGGED	1	$3,558.11	$3,558.11
552	COMPUTER, LAPTOP, RUGGED	1	$4,100.00	$4,100.00
553	COMPUTER, LAPTOP, RUGGED	1	$4,100.00	$4,100.00
553	COMPUTER, LAPTOP, RUGGED	1	$4,325.00	$4,325.00
553	COMPUTER, LAPTOP, RUGGED	1	$4,154.77	$4,154.77
553	COMPUTER, LAPTOP, RUGGED	1	$4,100.00	$4,100.00
553	COMPUTER, LAPTOP, RUGGED	1	$4,100.00	$4,100.00
553	COMPUTER, LAPTOP, RUGGED	1	$4,100.00	$4,100.00
553	COMPUTER, LAPTOP, RUGGED	1	$4,100.00	$4,100.00
553	COMPUTER, LAPTOP, RUGGED	1	$4,594.42	$4,594.42
553	COMPUTER, LAPTOP, RUGGED	1	$4,594.42	$4,594.42
553	COMPUTER, LAPTOP, RUGGED	1	$4,594.42	$4,594.42
553	COMPUTER, LAPTOP, RUGGED	1	$4,594.42	$4,594.42
553	COMPUTER, LAPTOP, RUGGED	1	$4,594.42	$4,594.42
553	COMPUTER, LAPTOP, RUGGED	1	$5,528.29	$5,528.29
553	COMPUTER, LAPTOP, RUGGED	1	$5,528.29	$5,528.29
553	COMPUTER, LAPTOP, RUGGED	1	$5,528.29	$5,528.29
553	COMPUTER, LAPTOP, RUGGED	1	$5,528.29	$5,528.29
553	COMPUTER, LAPTOP, RUGGED	1	$5,528.29	$5,528.29
554	COMPUTER, LAPTOP, RUGGED	1	$4,294.68	$4,294.68
554	COMPUTER, LAPTOP, RUGGED	1	$5,209.46	$5,209.46
554	COMPUTER, LAPTOP, RUGGED	1	$5,209.46	$5,209.46
554	COMPUTER, LAPTOP, RUGGED	1	$5,129.99	$5,129.99
554	COMPUTER, LAPTOP, RUGGED	1	$5,129.99	$5,129.99
554	COMPUTER, LAPTOP, RUGGED	1	$5,129.99	$5,129.99
554	COMPUTER, LAPTOP, RUGGED	1	$5,129.99	$5,129.99
554	COMPUTER, LAPTOP, RUGGED	1	$5,129.99	$5,129.99
554	COMPUTER, LAPTOP, RUGGED	1	$5,129.99	$5,129.99
560	COMPUTER, LAPTOP, RUGGED	1	$4,378.27	$4,378.27
560	COMPUTER, LAPTOP, RUGGED	1	$4,100.00	$4,100.00
560	COMPUTER, LAPTOP, RUGGED	1	$4,266.29	$4,266.29
560	COMPUTER, LAPTOP, RUGGED	1	$4,100.00	$4,100.00
560	COMPUTER, LAPTOP, RUGGED	1	$4,100.00	$4,100.00
560	COMPUTER, LAPTOP, RUGGED	1	$4,100.00	$4,100.00
560	COMPUTER, LAPTOP, RUGGED	1	$4,177.74	$4,177.74
560	COMPUTER, LAPTOP, RUGGED	1	$3,955.83	$3,955.83
560	COMPUTER, LAPTOP, RUGGED	1	$4,266.29	$4,266.29
560	COMPUTER, LAPTOP, RUGGED	1	$4,177.74	$4,177.74
560	COMPUTER, LAPTOP, RUGGED	1	$4,100.00	$4,100.00
560	COMPUTER, LAPTOP, RUGGED	1	$4,100.00	$4,100.00
560	COMPUTER, LAPTOP, RUGGED	1	$4,100.00	$4,100.00
560	COMPUTER, LAPTOP, RUGGED	1	$4,100.00	$4,100.00

560	COMPUTER, LAPTOP, RUGGED	1	$4,378.26	$4,378.26
560	COMPUTER, LAPTOP, RUGGED	1	$4,100.00	$4,100.00
560	COMPUTER, LAPTOP, RUGGED	1	$4,100.00	$4,100.00
560	COMPUTER, LAPTOP, RUGGED	1	$4,100.00	$4,100.00
560	COMPUTER, LAPTOP, RUGGED	1	$4,100.00	$4,100.00
560	COMPUTER, LAPTOP, RUGGED	1	$4,177.74	$4,177.74
560	COMPUTER, LAPTOP, RUGGED	1	$4,177.74	$4,177.74
560	COMPUTER, LAPTOP, RUGGED	1	$4,100.00	$4,100.00
560	COMPUTER, LAPTOP, RUGGED	1	$4,100.00	$4,100.00
560	COMPUTER, LAPTOP, RUGGED	1	$4,100.00	$4,100.00
560	COMPUTER, LAPTOP, RUGGED	1	$4,100.00	$4,100.00
560	COMPUTER, LAPTOP, RUGGED	1	$4,266.29	$4,266.29
560	COMPUTER, LAPTOP, RUGGED	1	$4,266.29	$4,266.29
560	COMPUTER, LAPTOP, RUGGED	1	$4,100.00	$4,100.00
560	COMPUTER, LAPTOP, RUGGED	1	$4,177.74	$4,177.74
560	COMPUTER, LAPTOP, RUGGED	1	$4,100.00	$4,100.00
560	COMPUTER, LAPTOP, RUGGED	1	$4,100.00	$4,100.00
560	COMPUTER, LAPTOP, RUGGED	1	$4,100.00	$4,100.00
560	COMPUTER, LAPTOP, RUGGED	1	$4,177.74	$4,177.74
560	COMPUTER, LAPTOP, RUGGED	1	$4,177.74	$4,177.74
560	COMPUTER, LAPTOP, RUGGED	1	$4,266.29	$4,266.29
560	COMPUTER, LAPTOP, RUGGED	1	$4,100.00	$4,100.00
560	COMPUTER, LAPTOP, RUGGED	1	$4,100.00	$4,100.00
560	COMPUTER, LAPTOP, RUGGED	1	$4,177.74	$4,177.74
560	COMPUTER, LAPTOP, RUGGED	1	$4,266.29	$4,266.29
560	COMPUTER, LAPTOP, RUGGED	1	$4,266.29	$4,266.29
560	COMPUTER, LAPTOP, RUGGED	1	$4,100.00	$4,100.00
560	COMPUTER, LAPTOP, RUGGED	1	$4,177.74	$4,177.74
560	COMPUTER, LAPTOP, RUGGED	1	$4,100.00	$4,100.00
560	COMPUTER, LAPTOP, RUGGED	1	$4,100.00	$4,100.00
560	COMPUTER, LAPTOP, RUGGED	1	$4,100.00	$4,100.00
560	COMPUTER, LAPTOP, RUGGED	1	$4,100.00	$4,100.00
560	COMPUTER, LAPTOP, RUGGED	1	$4,972.95	$4,972.95
560	COMPUTER, LAPTOP, RUGGED	1	$4,266.29	$4,266.29
560	COMPUTER, LAPTOP, RUGGED	1	$4,100.00	$4,100.00
560	COMPUTER, LAPTOP, RUGGED	1	$4,100.00	$4,100.00
560	COMPUTER, LAPTOP, RUGGED	1	$4,100.00	$4,100.00
560	COMPUTER, LAPTOP, RUGGED	1	$4,100.00	$4,100.00
560	COMPUTER, LAPTOP, RUGGED	1	$4,100.00	$4,100.00
560	COMPUTER, LAPTOP, RUGGED	1	$4,100.00	$4,100.00
560	COMPUTER, LAPTOP, RUGGED	1	$4,100.00	$4,100.00
560	COMPUTER, LAPTOP, RUGGED	1	$4,100.00	$4,100.00
560	COMPUTER, LAPTOP, RUGGED	1	$4,100.00	$4,100.00
560	COMPUTER, LAPTOP, RUGGED	1	$4,100.00	$4,100.00
560	COMPUTER, LAPTOP, RUGGED	1	$4,100.00	$4,100.00
560	COMPUTER, LAPTOP, RUGGED	1	$4,177.74	$4,177.74
560	COMPUTER, LAPTOP, RUGGED	1	$4,177.74	$4,177.74
560	COMPUTER, LAPTOP, RUGGED	1	$4,177.74	$4,177.74
560	COMPUTER, LAPTOP, RUGGED	1	$4,177.74	$4,177.74
560	COMPUTER, LAPTOP, RUGGED	1	$4,177.74	$4,177.74
560	COMPUTER, LAPTOP, RUGGED	1	$4,177.74	$4,177.74
560	COMPUTER, LAPTOP, RUGGED	1	$4,719.22	$4,719.22
560	COMPUTER, LAPTOP, RUGGED	1	$4,719.22	$4,719.22
560	COMPUTER, LAPTOP, RUGGED	1	$4,972.95	$4,972.95
560	COMPUTER, LAPTOP, RUGGED	1	$4,972.95	$4,972.95
560	COMPUTER, LAPTOP, RUGGED	1	$4,100.00	$4,100.00
560	COMPUTER, LAPTOP, RUGGED	1	$4,244.68	$4,244.68
560	COMPUTER, LAPTOP, RUGGED	1	$3,955.83	$3,955.83
560	COMPUTER, LAPTOP, RUGGED	1	$4,244.68	$4,244.68
560	COMPUTER, LAPTOP, RUGGED	1	$4,266.29	$4,266.29
560	COMPUTER, LAPTOP, RUGGED	1	$4,100.00	$4,100.00
560	COMPUTER, LAPTOP, RUGGED	1	$4,100.00	$4,100.00
560	COMPUTER, LAPTOP, RUGGED	1	$4,100.00	$4,100.00
560	COMPUTER, LAPTOP, RUGGED	1	$4,100.00	$4,100.00
560	COMPUTER, LAPTOP, RUGGED	1	$4,100.00	$4,100.00
560	COMPUTER, LAPTOP, RUGGED	1	$4,100.00	$4,100.00
560	COMPUTER, LAPTOP, RUGGED	1	$4,100.00	$4,100.00
560	COMPUTER, LAPTOP, RUGGED	1	$4,100.00	$4,100.00
560	COMPUTER, LAPTOP, RUGGED	1	$4,100.00	$4,100.00
560	COMPUTER, LAPTOP, RUGGED	1	$4,100.00	$4,100.00
560	COMPUTER, LAPTOP, RUGGED	1	$3,168.74	$3,168.74
560	COMPUTER, LAPTOP, RUGGED	1	$3,168.74	$3,168.74
560	COMPUTER, LAPTOP, RUGGED	1	$4,100.00	$4,100.00
560	COMPUTER, LAPTOP, RUGGED	1	$4,100.00	$4,100.00

560	COMPUTER, LAPTOP, RUGGED	1	$4,100.00	$4,100.00

560	COMPUTER, LAPTOP, RUGGED	1	$4,177.74	$4,177.74

560	COMPUTER, LAPTOP, RUGGED	1	$4,266.29	$4,266.29

587	COMPUTER, LAPTOP, RUGGED	1	$4,296.85	$4,296.85
587	COMPUTER, LAPTOP, RUGGED	1	$4,296.85	$4,296.85
587	COMPUTER, LAPTOP, RUGGED	1	$4,296.85	$4,296.85
630	COMPUTER, LAPTOP, RUGGED	1	$4,100.00	$4,100.00
630	COMPUTER, LAPTOP, RUGGED	1	$4,100.00	$4,100.00
1000	COMPUTER, LAPTOP, RUGGED	1	$3,512.98	$3,512.98
1000	COMPUTER, LAPTOP, RUGGED	1	$4,296.85	$4,296.85
1000	COMPUTER, LAPTOP, RUGGED	1	$4,100.00	$4,100.00
1000	COMPUTER, LAPTOP, RUGGED	1	$4,100.00	$4,100.00
1000	COMPUTER, LAPTOP, RUGGED	1	$3,255.57	$3,255.57
1000	COMPUTER, LAPTOP, RUGGED	1	$4,100.00	$4,100.00
1000	COMPUTER, LAPTOP, RUGGED	1	$4,378.26	$4,378.26
1000	COMPUTER, LAPTOP, RUGGED	1	$4,100.00	$4,100.00
1000	COMPUTER, LAPTOP, RUGGED	1	$4,100.00	$4,100.00
1000	COMPUTER, LAPTOP, RUGGED	1	$4,100.00	$4,100.00
1000	COMPUTER, LAPTOP, RUGGED	1	$4,100.00	$4,100.00
1000	COMPUTER, LAPTOP, RUGGED	1	$3,255.57	$3,255.57
1000	COMPUTER, LAPTOP, RUGGED	1	$4,100.00	$4,100.00
1000	COMPUTER, LAPTOP, RUGGED	1	$3,875.86	$3,875.86
1000	COMPUTER, LAPTOP, RUGGED	1	$3,168.74	$3,168.74
1000	COMPUTER, LAPTOP, RUGGED	1	$4,100.00	$4,100.00
1000	COMPUTER, LAPTOP, RUGGED	1	$3,800.00	$3,800.00
1000	COMPUTER, LAPTOP, RUGGED	1	$4,100.00	$4,100.00
1000	COMPUTER, LAPTOP, RUGGED	1	$4,100.00	$4,100.00
1000	COMPUTER, LAPTOP, RUGGED	1	$4,100.00	$4,100.00
1000	COMPUTER, LAPTOP, RUGGED	1	$4,100.00	$4,100.00
1000	COMPUTER, LAPTOP, RUGGED	1	$4,100.00	$4,100.00
1000	COMPUTER, LAPTOP, RUGGED	1	$4,100.00	$4,100.00
1000	COMPUTER, LAPTOP, RUGGED	1	$4,100.00	$4,100.00
1000	COMPUTER, LAPTOP, RUGGED	1	$4,100.00	$4,100.00
1000	COMPUTER, LAPTOP, RUGGED	1	$4,100.00	$4,100.00
1000	COMPUTER, LAPTOP, RUGGED	1	$4,100.00	$4,100.00
1000	COMPUTER, LAPTOP, RUGGED	1	$4,100.00	$4,100.00
1000	COMPUTER, LAPTOP, RUGGED	1	$4,100.00	$4,100.00
1000	COMPUTER, LAPTOP, RUGGED	1	$4,100.00	$4,100.00
1000	COMPUTER, LAPTOP, RUGGED	1	$4,100.00	$4,100.00
1000	COMPUTER, LAPTOP, RUGGED	1	$4,234.61	$4,234.61
1000	COMPUTER, LAPTOP, RUGGED	1	$4,100.00	$4,100.00
1000	COMPUTER, LAPTOP, RUGGED	1	$4,100.00	$4,100.00
1000	COMPUTER, LAPTOP, RUGGED	1	$4,100.00	$4,100.00
1000	COMPUTER, LAPTOP, RUGGED	1	$4,100.00	$4,100.00
1000	COMPUTER, LAPTOP, RUGGED	1	$4,100.00	$4,100.00
1000	COMPUTER, LAPTOP, RUGGED	1	$4,100.00	$4,100.00
1000	COMPUTER, LAPTOP, RUGGED	1	$3,168.74	$3,168.74
1000	COMPUTER, LAPTOP, RUGGED	1	$3,168.74	$3,168.74
1000	COMPUTER, LAPTOP, RUGGED	1	$4,100.00	$4,100.00
1000	COMPUTER, LAPTOP, RUGGED	1	$4,100.00	$4,100.00
1000	COMPUTER, LAPTOP, RUGGED	1	$4,100.00	$4,100.00
1000	COMPUTER, LAPTOP, RUGGED	1	$4,100.00	$4,100.00
1000	COMPUTER, LAPTOP, RUGGED	1	$5,162.88	$5,162.88
1000	COMPUTER, LAPTOP, RUGGED	1	$3,811.91	$3,811.91
1000	COMPUTER, LAPTOP, RUGGED	1	$3,558.11	$3,558.11
1000	COMPUTER, LAPTOP, RUGGED	1	$4,482.38	$4,482.38
1000	COMPUTER, LAPTOP, RUGGED	1	$4,100.00	$4,100.00
1000	COMPUTER, LAPTOP, RUGGED	1	$4,100.00	$4,100.00
1000	COMPUTER, LAPTOP, RUGGED	1	$4,100.00	$4,100.00
1000	COMPUTER, LAPTOP, RUGGED	1	$3,333.56	$3,333.56
1000	COMPUTER, LAPTOP, RUGGED	1	$3,989.09	$3,989.09
1000	COMPUTER, LAPTOP, RUGGED	1	$4,100.00	$4,100.00
1000	COMPUTER, LAPTOP, RUGGED	1	$4,100.00	$4,100.00
1000	COMPUTER, LAPTOP, RUGGED	1	$4,100.00	$4,100.00
1000	COMPUTER, LAPTOP, RUGGED	1	$4,100.00	$4,100.00
1000	COMPUTER, LAPTOP, RUGGED	1	$3,989.09	$3,989.09
1000	COMPUTER, LAPTOP, RUGGED	1	$4,100.00	$4,100.00
1000	COMPUTER, LAPTOP, RUGGED	1	$3,072.91	$3,072.91
1000	COMPUTER, LAPTOP, RUGGED	1	$4,100.00	$4,100.00
1000	COMPUTER, LAPTOP, RUGGED	1	$4,100.00	$4,100.00
1000	COMPUTER, LAPTOP, RUGGED	1	$4,100.00	$4,100.00
1000	COMPUTER, LAPTOP, RUGGED	1	$3,168.74	$3,168.74
1000	COMPUTER, LAPTOP, RUGGED	1	$4,100.00	$4,100.00
1000	COMPUTER, LAPTOP, RUGGED	1	$4,100.00	$4,100.00
1000	COMPUTER, LAPTOP, RUGGED	1	$4,085.57	$4,085.57
1000	COMPUTER, LAPTOP, RUGGED	1	$4,100.00	$4,100.00
1000	COMPUTER, LAPTOP, RUGGED	1	$3,072.91	$3,072.91
1000	COMPUTER, LAPTOP, RUGGED	1	$4,100.00	$4,100.00
1000	COMPUTER, LAPTOP, RUGGED	1	$3,558.11	$3,558.11

1000	COMPUTER, LAPTOP, RUGGED	1	$4,100.00	$4,100.00
1000	COMPUTER, LAPTOP, RUGGED	1	$3,558.11	$3,558.11
1000	COMPUTER, LAPTOP, RUGGED	1	$4,482.38	$4,482.38
1000	COMPUTER, LAPTOP, RUGGED	1	$3,558.11	$3,558.11
1000	COMPUTER, LAPTOP, RUGGED	1	$3,512.98	$3,512.98
1000	COMPUTER, LAPTOP, RUGGED	1	$3,333.56	$3,333.56
1000	COMPUTER, LAPTOP, RUGGED	1	$3,726.35	$3,726.35
1000	COMPUTER, LAPTOP, RUGGED	1	$3,915.56	$3,915.56
1000	COMPUTER, LAPTOP, RUGGED	1	$4,100.00	$4,100.00
1000	COMPUTER, LAPTOP, RUGGED	1	$4,100.00	$4,100.00
1000	COMPUTER, LAPTOP, RUGGED	1	$4,100.00	$4,100.00
1000	COMPUTER, LAPTOP, RUGGED	1	$2,856.86	$2,856.86
1000	COMPUTER, LAPTOP, RUGGED	1	$4,100.00	$4,100.00
1000	COMPUTER, LAPTOP, RUGGED	1	$4,100.00	$4,100.00
1000	COMPUTER, LAPTOP, RUGGED	1	$4,100.00	$4,100.00
1000	COMPUTER, LAPTOP, RUGGED	1	$4,100.00	$4,100.00
1000	COMPUTER, LAPTOP, RUGGED	1	$4,100.00	$4,100.00
1000	COMPUTER, LAPTOP, RUGGED	1	$4,100.00	$4,100.00
1000	COMPUTER, LAPTOP, RUGGED	1	$4,100.00	$4,100.00
1000	COMPUTER, LAPTOP, RUGGED	1	$4,100.00	$4,100.00
453	COMPUTER, MINI, W/MONITOR (SFF/MFF)	1	$668.39	$668.39
475	COMPUTER, MINI, W/MONITOR (SFF/MFF)	1	$1,003.97	$1,003.97
499	COMPUTER, MINI, W/MONITOR (SFF/MFF)	1	$850.00	$850.00
499	COMPUTER, MINI, W/MONITOR (SFF/MFF)	1	$1,076.11	$1,076.11
503	COMPUTER, MINI, W/MONITOR (SFF/MFF)	1	$437.00	$437.00
545	COMPUTER, MINI, W/MONITOR (SFF/MFF)	1	$500.00	$500.00
581	COMPUTER, MINI, W/MONITOR (SFF/MFF)	1	$850.00	$850.00
404	COMPUTER, MONITOR, ALL-IN-ONE (AIO)	1	$1,100.00	$1,100.00
426	COMPUTER, MONITOR, ALL-IN-ONE (AIO)	1	$970.48	$970.48
426	COMPUTER, MONITOR, ALL-IN-ONE (AIO)	1	$970.48	$970.48
427	COMPUTER, MONITOR, ALL-IN-ONE (AIO)	1	$1,100.00	$1,100.00
427	COMPUTER, MONITOR, ALL-IN-ONE (AIO)	1	$1,100.00	$1,100.00
428	COMPUTER, MONITOR, ALL-IN-ONE (AIO)	1	$1,725.37	$1,725.37
428	COMPUTER, MONITOR, ALL-IN-ONE (AIO)	1	$1,766.19	$1,766.19
429	COMPUTER, MONITOR, ALL-IN-ONE (AIO)	1	$1,725.37	$1,725.37
429	COMPUTER, MONITOR, ALL-IN-ONE (AIO)	1	$1,100.00	$1,100.00
429	COMPUTER, MONITOR, ALL-IN-ONE (AIO)	1	$1,100.00	$1,100.00
429	COMPUTER, MONITOR, ALL-IN-ONE (AIO)	1	$1,766.19	$1,766.19
435	COMPUTER, MONITOR, ALL-IN-ONE (AIO)	1	$1,128.67	$1,128.67
436	COMPUTER, MONITOR, ALL-IN-ONE (AIO)	1	$1,100.00	$1,100.00
436	COMPUTER, MONITOR, ALL-IN-ONE (AIO)	1	$1,766.19	$1,766.19
436	COMPUTER, MONITOR, ALL-IN-ONE (AIO)	1	$1,259.98	$1,259.98
438	COMPUTER, MONITOR, ALL-IN-ONE (AIO)	1	$1,100.00	$1,100.00
438	COMPUTER, MONITOR, ALL-IN-ONE (AIO)	1	$1,128.67	$1,128.67
439	COMPUTER, MONITOR, ALL-IN-ONE (AIO)	1	$987.76	$987.76
439	COMPUTER, MONITOR, ALL-IN-ONE (AIO)	1	$987.75	$987.75
439	COMPUTER, MONITOR, ALL-IN-ONE (AIO)	1	$987.76	$987.76
439	COMPUTER, MONITOR, ALL-IN-ONE (AIO)	1	$987.76	$987.76
439	COMPUTER, MONITOR, ALL-IN-ONE (AIO)	1	$1,389.99	$1,389.99
441	COMPUTER, MONITOR, ALL-IN-ONE (AIO)	1	$1,100.00	$1,100.00
441	COMPUTER, MONITOR, ALL-IN-ONE (AIO)	1	$1,052.56	$1,052.56
441	COMPUTER, MONITOR, ALL-IN-ONE (AIO)	1	$1,100.00	$1,100.00
441	COMPUTER, MONITOR, ALL-IN-ONE (AIO)	1	$1,100.00	$1,100.00
451	COMPUTER, MONITOR, ALL-IN-ONE (AIO)	1	$1,100.00	$1,100.00
451	COMPUTER, MONITOR, ALL-IN-ONE (AIO)	1	$1,100.00	$1,100.00
452	COMPUTER, MONITOR, ALL-IN-ONE (AIO)	1	$1,166.18	$1,166.18
453	COMPUTER, MONITOR, ALL-IN-ONE (AIO)	1	$1,100.00	$1,100.00
453	COMPUTER, MONITOR, ALL-IN-ONE (AIO)	1	$1,100.00	$1,100.00
453	COMPUTER, MONITOR, ALL-IN-ONE (AIO)	1	$1,100.00	$1,100.00
453	COMPUTER, MONITOR, ALL-IN-ONE (AIO)	1	$1,100.00	$1,100.00
453	COMPUTER, MONITOR, ALL-IN-ONE (AIO)	1	$1,100.00	$1,100.00
454	COMPUTER, MONITOR, ALL-IN-ONE (AIO)	1	$1,100.00	$1,100.00
454	COMPUTER, MONITOR, ALL-IN-ONE (AIO)	1	$1,100.00	$1,100.00
503	COMPUTER, MONITOR, ALL-IN-ONE (AIO)	1	$1,100.00	$1,100.00
540	COMPUTER, MONITOR, ALL-IN-ONE (AIO)	1	$1,100.00	$1,100.00
541	COMPUTER, MONITOR, ALL-IN-ONE (AIO)	1	$1,100.00	$1,100.00
541	COMPUTER, MONITOR, ALL-IN-ONE (AIO)	1	$1,100.00	$1,100.00
545	COMPUTER, MONITOR, ALL-IN-ONE (AIO)	1	$1,100.00	$1,100.00
545	COMPUTER, MONITOR, ALL-IN-ONE (AIO)	1	$1,100.00	$1,100.00
545	COMPUTER, MONITOR, ALL-IN-ONE (AIO)	1	$1,100.00	$1,100.00
545	COMPUTER, MONITOR, ALL-IN-ONE (AIO)	1	$1,023.56	$1,023.56
545	COMPUTER, MONITOR, ALL-IN-ONE (AIO)	1	$1,100.00	$1,100.00
545	COMPUTER, MONITOR, ALL-IN-ONE (AIO)	1	$1,100.00	$1,100.00
545	COMPUTER, MONITOR, ALL-IN-ONE (AIO)	1	$1,100.00	$1,100.00
545	COMPUTER, MONITOR, ALL-IN-ONE (AIO)	1	$1,100.00	$1,100.00

545	COMPUTER, MONITOR, ALL-IN-ONE (AIO)	1	$1,100.00	$1,100.00
560	COMPUTER, MONITOR, ALL-IN-ONE (AIO)	1	$1,100.00	$1,100.00
560	COMPUTER, MONITOR, ALL-IN-ONE (AIO)	1	$1,023.56	$1,023.56
570	COMPUTER, MONITOR, ALL-IN-ONE (AIO)	1	$1,100.00	$1,100.00
576	COMPUTER, MONITOR, ALL-IN-ONE (AIO)	1	$1,070.09	$1,070.09
576	COMPUTER, MONITOR, ALL-IN-ONE (AIO)	1	$1,100.00	$1,100.00
576	COMPUTER, MONITOR, ALL-IN-ONE (AIO)	1	$1,100.00	$1,100.00
576	COMPUTER, MONITOR, ALL-IN-ONE (AIO)	1	$1,159.79	$1,159.79
576	COMPUTER, MONITOR, ALL-IN-ONE (AIO)	1	$1,100.00	$1,100.00
576	COMPUTER, MONITOR, ALL-IN-ONE (AIO)	1	$1,100.00	$1,100.00
576	COMPUTER, MONITOR, ALL-IN-ONE (AIO)	1	$1,100.00	$1,100.00
576	COMPUTER, MONITOR, ALL-IN-ONE (AIO)	1	$1,100.00	$1,100.00
576	COMPUTER, MONITOR, ALL-IN-ONE (AIO)	1	$1,100.00	$1,100.00
576	COMPUTER, MONITOR, ALL-IN-ONE (AIO)	1	$1,100.00	$1,100.00
576	COMPUTER, MONITOR, ALL-IN-ONE (AIO)	1	$1,010.44	$1,010.44
576	COMPUTER, MONITOR, ALL-IN-ONE (AIO)	1	$1,100.00	$1,100.00
576	COMPUTER, MONITOR, ALL-IN-ONE (AIO)	1	$1,100.00	$1,100.00
576	COMPUTER, MONITOR, ALL-IN-ONE (AIO)	1	$1,108.00	$1,108.00
576	COMPUTER, MONITOR, ALL-IN-ONE (AIO)	1	$1,010.44	$1,010.44
576	COMPUTER, MONITOR, ALL-IN-ONE (AIO)	1	$1,070.09	$1,070.09
576	COMPUTER, MONITOR, ALL-IN-ONE (AIO)	1	$1,010.44	$1,010.44
576	COMPUTER, MONITOR, ALL-IN-ONE (AIO)	1	$1,100.00	$1,100.00
576	COMPUTER, MONITOR, ALL-IN-ONE (AIO)	1	$1,108.00	$1,108.00
576	COMPUTER, MONITOR, ALL-IN-ONE (AIO)	1	$1,070.09	$1,070.09
576	COMPUTER, MONITOR, ALL-IN-ONE (AIO)	1	$1,010.44	$1,010.44
576	COMPUTER, MONITOR, ALL-IN-ONE (AIO)	1	$1,159.79	$1,159.79
576	COMPUTER, MONITOR, ALL-IN-ONE (AIO)	1	$1,108.00	$1,108.00
576	COMPUTER, MONITOR, ALL-IN-ONE (AIO)	1	$1,159.79	$1,159.79
576	COMPUTER, MONITOR, ALL-IN-ONE (AIO)	1	$1,159.79	$1,159.79
576	COMPUTER, MONITOR, ALL-IN-ONE (AIO)	1	$1,100.00	$1,100.00
576	COMPUTER, MONITOR, ALL-IN-ONE (AIO)	1	$1,100.00	$1,100.00
576	COMPUTER, MONITOR, ALL-IN-ONE (AIO)	1	$1,100.00	$1,100.00
576	COMPUTER, MONITOR, ALL-IN-ONE (AIO)	1	$1,100.00	$1,100.00
576	COMPUTER, MONITOR, ALL-IN-ONE (AIO)	1	$1,100.00	$1,100.00
576	COMPUTER, MONITOR, ALL-IN-ONE (AIO)	1	$1,100.00	$1,100.00
576	COMPUTER, MONITOR, ALL-IN-ONE (AIO)	1	$1,159.79	$1,159.79
576	COMPUTER, MONITOR, ALL-IN-ONE (AIO)	1	$1,100.00	$1,100.00
576	COMPUTER, MONITOR, ALL-IN-ONE (AIO)	1	$1,159.79	$1,159.79
576	COMPUTER, MONITOR, ALL-IN-ONE (AIO)	1	$1,108.00	$1,108.00
576	COMPUTER, MONITOR, ALL-IN-ONE (AIO)	1	$1,378.17	$1,378.17
576	COMPUTER, MONITOR, ALL-IN-ONE (AIO)	1	$1,159.79	$1,159.79
576	COMPUTER, MONITOR, ALL-IN-ONE (AIO)	1	$1,108.00	$1,108.00
576	COMPUTER, MONITOR, ALL-IN-ONE (AIO)	1	$1,070.09	$1,070.09
576	COMPUTER, MONITOR, ALL-IN-ONE (AIO)	1	$1,100.00	$1,100.00
576	COMPUTER, MONITOR, ALL-IN-ONE (AIO)	1	$1,100.00	$1,100.00
576	COMPUTER, MONITOR, ALL-IN-ONE (AIO)	1	$1,070.09	$1,070.09
576	COMPUTER, MONITOR, ALL-IN-ONE (AIO)	1	$1,108.00	$1,108.00
576	COMPUTER, MONITOR, ALL-IN-ONE (AIO)	1	$1,100.00	$1,100.00
576	COMPUTER, MONITOR, ALL-IN-ONE (AIO)	1	$1,023.56	$1,023.56
576	COMPUTER, MONITOR, ALL-IN-ONE (AIO)	1	$1,108.00	$1,108.00
576	COMPUTER, MONITOR, ALL-IN-ONE (AIO)	1	$1,070.09	$1,070.09
576	COMPUTER, MONITOR, ALL-IN-ONE (AIO)	1	$1,108.00	$1,108.00
576	COMPUTER, MONITOR, ALL-IN-ONE (AIO)	1	$1,159.79	$1,159.79
576	COMPUTER, MONITOR, ALL-IN-ONE (AIO)	1	$1,108.00	$1,108.00
576	COMPUTER, MONITOR, ALL-IN-ONE (AIO)	1	$1,010.44	$1,010.44
576	COMPUTER, MONITOR, ALL-IN-ONE (AIO)	1	$1,100.00	$1,100.00
576	COMPUTER, MONITOR, ALL-IN-ONE (AIO)	1	$1,010.44	$1,010.44
576	COMPUTER, MONITOR, ALL-IN-ONE (AIO)	1	$1,010.44	$1,010.44
576	COMPUTER, MONITOR, ALL-IN-ONE (AIO)	1	$1,108.00	$1,108.00
576	COMPUTER, MONITOR, ALL-IN-ONE (AIO)	1	$1,100.00	$1,100.00
576	COMPUTER, MONITOR, ALL-IN-ONE (AIO)	1	$1,100.00	$1,100.00
576	COMPUTER, MONITOR, ALL-IN-ONE (AIO)	1	$1,010.44	$1,010.44
576	COMPUTER, MONITOR, ALL-IN-ONE (AIO)	1	$1,100.00	$1,100.00
576	COMPUTER, MONITOR, ALL-IN-ONE (AIO)	1	$1,108.00	$1,108.00
576	COMPUTER, MONITOR, ALL-IN-ONE (AIO)	1	$1,100.00	$1,100.00
576	COMPUTER, MONITOR, ALL-IN-ONE (AIO)	1	$1,100.00	$1,100.00
576	COMPUTER, MONITOR, ALL-IN-ONE (AIO)	1	$1,159.79	$1,159.79
576	COMPUTER, MONITOR, ALL-IN-ONE (AIO)	1	$1,010.44	$1,010.44
576	COMPUTER, MONITOR, ALL-IN-ONE (AIO)	1	$1,159.79	$1,159.79
576	COMPUTER, MONITOR, ALL-IN-ONE (AIO)	1	$1,159.79	$1,159.79
576	COMPUTER, MONITOR, ALL-IN-ONE (AIO)	1	$1,020.10	$1,020.10
576	COMPUTER, MONITOR, ALL-IN-ONE (AIO)	1	$1,070.09	$1,070.09
576	COMPUTER, MONITOR, ALL-IN-ONE (AIO)	1	$1,010.44	$1,010.44
576	COMPUTER, MONITOR, ALL-IN-ONE (AIO)	1	$1,159.79	$1,159.79
576	COMPUTER, MONITOR, ALL-IN-ONE (AIO)	1	$1,151.54	$1,151.54
576	COMPUTER, MONITOR, ALL-IN-ONE (AIO)	1	$1,159.79	$1,159.79

576	COMPUTER, MONITOR, ALL-IN-ONE (AIO)	1	$1,010.44	$1,010.44
576	COMPUTER, MONITOR, ALL-IN-ONE (AIO)	1	$1,100.00	$1,100.00
576	COMPUTER, MONITOR, ALL-IN-ONE (AIO)	1	$1,100.00	$1,100.00
576	COMPUTER, MONITOR, ALL-IN-ONE (AIO)	1	$1,159.79	$1,159.79
576	COMPUTER, MONITOR, ALL-IN-ONE (AIO)	1	$1,070.09	$1,070.09
576	COMPUTER, MONITOR, ALL-IN-ONE (AIO)	1	$1,159.79	$1,159.79
576	COMPUTER, MONITOR, ALL-IN-ONE (AIO)	1	$1,070.09	$1,070.09
576	COMPUTER, MONITOR, ALL-IN-ONE (AIO)	1	$1,070.09	$1,070.09
576	COMPUTER, MONITOR, ALL-IN-ONE (AIO)	1	$1,070.09	$1,070.09
576	COMPUTER, MONITOR, ALL-IN-ONE (AIO)	1	$1,070.09	$1,070.09
576	COMPUTER, MONITOR, ALL-IN-ONE (AIO)	1	$1,010.44	$1,010.44
576	COMPUTER, MONITOR, ALL-IN-ONE (AIO)	1	$1,010.44	$1,010.44
576	COMPUTER, MONITOR, ALL-IN-ONE (AIO)	1	$1,378.17	$1,378.17
576	COMPUTER, MONITOR, ALL-IN-ONE (AIO)	1	$1,151.54	$1,151.54
576	COMPUTER, MONITOR, ALL-IN-ONE (AIO)	1	$1,010.44	$1,010.44
576	COMPUTER, MONITOR, ALL-IN-ONE (AIO)	1	$1,070.09	$1,070.09
576	COMPUTER, MONITOR, ALL-IN-ONE (AIO)	1	$1,108.00	$1,108.00
576	COMPUTER, MONITOR, ALL-IN-ONE (AIO)	1	$1,378.17	$1,378.17
576	COMPUTER, MONITOR, ALL-IN-ONE (AIO)	1	$1,108.00	$1,108.00
576	COMPUTER, MONITOR, ALL-IN-ONE (AIO)	1	$1,108.00	$1,108.00
576	COMPUTER, MONITOR, ALL-IN-ONE (AIO)	1	$1,070.09	$1,070.09
576	COMPUTER, MONITOR, ALL-IN-ONE (AIO)	1	$1,108.00	$1,108.00
576	COMPUTER, MONITOR, ALL-IN-ONE (AIO)	1	$1,159.79	$1,159.79
576	COMPUTER, MONITOR, ALL-IN-ONE (AIO)	1	$1,108.00	$1,108.00
576	COMPUTER, MONITOR, ALL-IN-ONE (AIO)	1	$1,378.17	$1,378.17
576	COMPUTER, MONITOR, ALL-IN-ONE (AIO)	1	$1,100.00	$1,100.00
576	COMPUTER, MONITOR, ALL-IN-ONE (AIO)	1	$1,100.00	$1,100.00
576	COMPUTER, MONITOR, ALL-IN-ONE (AIO)	1	$1,151.54	$1,151.54
576	COMPUTER, MONITOR, ALL-IN-ONE (AIO)	1	$1,070.09	$1,070.09
576	COMPUTER, MONITOR, ALL-IN-ONE (AIO)	1	$1,100.00	$1,100.00
576	COMPUTER, MONITOR, ALL-IN-ONE (AIO)	1	$1,159.79	$1,159.79
576	COMPUTER, MONITOR, ALL-IN-ONE (AIO)	1	$1,159.79	$1,159.79
576	COMPUTER, MONITOR, ALL-IN-ONE (AIO)	1	$1,108.00	$1,108.00
576	COMPUTER, MONITOR, ALL-IN-ONE (AIO)	1	$1,070.09	$1,070.09
576	COMPUTER, MONITOR, ALL-IN-ONE (AIO)	1	$1,070.09	$1,070.09
576	COMPUTER, MONITOR, ALL-IN-ONE (AIO)	1	$1,108.00	$1,108.00
576	COMPUTER, MONITOR, ALL-IN-ONE (AIO)	1	$1,100.00	$1,100.00
576	COMPUTER, MONITOR, ALL-IN-ONE (AIO)	1	$1,100.00	$1,100.00
576	COMPUTER, MONITOR, ALL-IN-ONE (AIO)	1	$1,070.09	$1,070.09
576	COMPUTER, MONITOR, ALL-IN-ONE (AIO)	1	$1,100.00	$1,100.00
576	COMPUTER, MONITOR, ALL-IN-ONE (AIO)	1	$1,100.00	$1,100.00
576	COMPUTER, MONITOR, ALL-IN-ONE (AIO)	1	$1,151.54	$1,151.54
576	COMPUTER, MONITOR, ALL-IN-ONE (AIO)	1	$1,070.09	$1,070.09
576	COMPUTER, MONITOR, ALL-IN-ONE (AIO)	1	$1,151.54	$1,151.54
576	COMPUTER, MONITOR, ALL-IN-ONE (AIO)	1	$1,010.44	$1,010.44
576	COMPUTER, MONITOR, ALL-IN-ONE (AIO)	1	$1,159.79	$1,159.79
576	COMPUTER, MONITOR, ALL-IN-ONE (AIO)	1	$1,010.44	$1,010.44
576	COMPUTER, MONITOR, ALL-IN-ONE (AIO)	1	$1,159.79	$1,159.79
576	COMPUTER, MONITOR, ALL-IN-ONE (AIO)	1	$1,108.00	$1,108.00
576	COMPUTER, MONITOR, ALL-IN-ONE (AIO)	1	$1,159.79	$1,159.79
576	COMPUTER, MONITOR, ALL-IN-ONE (AIO)	1	$1,070.09	$1,070.09
576	COMPUTER, MONITOR, ALL-IN-ONE (AIO)	1	$1,070.09	$1,070.09
576	COMPUTER, MONITOR, ALL-IN-ONE (AIO)	1	$1,070.09	$1,070.09
576	COMPUTER, MONITOR, ALL-IN-ONE (AIO)	1	$1,108.00	$1,108.00
576	COMPUTER, MONITOR, ALL-IN-ONE (AIO)	1	$1,070.09	$1,070.09
576	COMPUTER, MONITOR, ALL-IN-ONE (AIO)	1	$1,108.00	$1,108.00
576	COMPUTER, MONITOR, ALL-IN-ONE (AIO)	1	$1,070.09	$1,070.09
576	COMPUTER, MONITOR, ALL-IN-ONE (AIO)	1	$1,108.00	$1,108.00
576	COMPUTER, MONITOR, ALL-IN-ONE (AIO)	1	$1,159.79	$1,159.79
576	COMPUTER, MONITOR, ALL-IN-ONE (AIO)	1	$1,108.00	$1,108.00
576	COMPUTER, MONITOR, ALL-IN-ONE (AIO)	1	$1,070.09	$1,070.09
576	COMPUTER, MONITOR, ALL-IN-ONE (AIO)	1	$1,108.00	$1,108.00
576	COMPUTER, MONITOR, ALL-IN-ONE (AIO)	1	$1,100.00	$1,100.00
576	COMPUTER, MONITOR, ALL-IN-ONE (AIO)	1	$1,100.00	$1,100.00
576	COMPUTER, MONITOR, ALL-IN-ONE (AIO)	1	$1,100.00	$1,100.00
576	COMPUTER, MONITOR, ALL-IN-ONE (AIO)	1	$1,159.79	$1,159.79
576	COMPUTER, MONITOR, ALL-IN-ONE (AIO)	1	$1,100.00	$1,100.00
591	COMPUTER, MONITOR, ALL-IN-ONE (AIO)	1	$1,100.00	$1,100.00
665	COMPUTER, MONITOR, ALL-IN-ONE (AIO)	1	$1,068.55	$1,068.55
503	COMPUTER, NETWORK ATTACHED STORAGE (NAS), HIGH-END	1	$29,550.00	$29,550.00
503	COMPUTER, NETWORK ATTACHED STORAGE (NAS), HIGH-END	1	$29,550.00	$29,550.00
503	COMPUTER, NETWORK ATTACHED STORAGE (NAS), HIGH-END	1	$29,550.00	$29,550.00
503	COMPUTER, NETWORK ATTACHED STORAGE (NAS), HIGH-END	1	$29,550.00	$29,550.00
503	COMPUTER, NETWORK ATTACHED STORAGE (NAS), HIGH-END	1	$56,163.83	$56,163.83
503	COMPUTER, NETWORK ATTACHED STORAGE (NAS), HIGH-END	1	$56,163.81	$56,163.81
503	COMPUTER, NETWORK ATTACHED STORAGE (NAS), HIGH-END	1	$56,163.83	$56,163.83

503	COMPUTER, NETWORK ATTACHED STORAGE (NAS), HIGH-END	1	$56,163.83	$56,163.83
503	COMPUTER, NETWORK ATTACHED STORAGE (NAS), HIGH-END	1	$5,500.00	$5,500.00
503	COMPUTER, NETWORK ATTACHED STORAGE (NAS), HIGH-END	1	$8,550.00	$8,550.00
503	COMPUTER, NETWORK ATTACHED STORAGE (NAS), HIGH-END	1	$29,550.00	$29,550.00
503	COMPUTER, NETWORK ATTACHED STORAGE (NAS), HIGH-END	1	$29,550.00	$29,550.00
503	COMPUTER, NETWORK ATTACHED STORAGE (NAS), HIGH-END	1	$29,550.00	$29,550.00
503	COMPUTER, NETWORK ATTACHED STORAGE (NAS), HIGH-END	1	$29,550.00	$29,550.00
503	COMPUTER, NETWORK ATTACHED STORAGE (NAS), HIGH-END	1	$29,550.00	$29,550.00
503	COMPUTER, NETWORK ATTACHED STORAGE (NAS), HIGH-END	1	$20,890.35	$20,890.35
503	COMPUTER, NOTEBOOK, TABLET	1	$1,509.07	$1,509.07
503	COMPUTER, RACK FILE SERVER	1	$3,745.00	$3,745.00
503	COMPUTER, RACK FILE SERVER	1	$3,745.00	$3,745.00
541	COMPUTER, SIGN-IN SYSTEM	1	$3,100.00	$3,100.00
541	COMPUTER, SIGN-IN SYSTEM	1	$3,000.00	$3,000.00
541	COMPUTER, SIGN-IN SYSTEM	1	$3,000.00	$3,000.00
503	COMPUTER, STORAGE APPLIANCE, NETWORK	1	$354,642.27	$354,642.27
503	COMPUTER, STORAGE APPLIANCE, NETWORK	1	$123,678.65	$123,678.65
503	COMPUTER, STORAGE APPLIANCE, NETWORK	1	$176,299.30	$176,299.30
503	COMPUTER, STORAGE APPLIANCE, NETWORK	1	$175,000.00	$175,000.00
503	COMPUTER, STORAGE APPLIANCE, NETWORK	1	$175,000.00	$175,000.00
503	COMPUTER, STORAGE APPLIANCE, NETWORK	1	$199,895.38	$199,895.38
503	COMPUTER, STORAGE ARRAY, HIGH-END	1	$23,889.47	$23,889.47
503	COMPUTER, STORAGE ARRAY, HIGH-END	1	$25,000.00	$25,000.00
503	COMPUTER, STORAGE ARRAY, HIGH-END	1	$23,889.47	$23,889.47
503	COMPUTER, STORAGE ARRAY, HIGH-END	1	$25,000.00	$25,000.00
440	COMPUTER, TABLET	1	$2,365.00	$2,365.00
452	COMPUTER, TABLET, RUGGED	1	$1,965.66	$1,965.66
452	COMPUTER, TABLET, RUGGED	1	$1,965.65	$1,965.65
452	COMPUTER, TABLET, RUGGED	1	$1,965.66	$1,965.66
452	COMPUTER, TABLET, RUGGED	1	$1,965.99	$1,965.99
452	COMPUTER, TABLET, RUGGED	1	$1,965.66	$1,965.66
452	COMPUTER, TABLET, RUGGED	1	$1,965.66	$1,965.66
452	COMPUTER, TABLET, RUGGED	1	$1,965.66	$1,965.66
452	COMPUTER, TABLET, RUGGED	1	$1,965.66	$1,965.66
452	COMPUTER, TABLET, RUGGED	1	$1,965.66	$1,965.66
452	COMPUTER, TABLET, RUGGED	1	$1,965.66	$1,965.66
552	COMPUTER, TABLET, RUGGED	1	$2,072.00	$2,072.00
552	COMPUTER, TABLET, RUGGED	1	$2,072.00	$2,072.00
554	COMPUTER, TABLET, RUGGED	1	$1,937.00	$1,937.00
554	COMPUTER, TABLET, RUGGED	1	$1,937.00	$1,937.00
554	COMPUTER, TABLET, RUGGED	1	$1,937.00	$1,937.00
554	COMPUTER, TABLET, RUGGED	1	$1,937.00	$1,937.00
554	COMPUTER, TABLET, RUGGED	1	$1,937.00	$1,937.00
560	COMPUTER, TABLET, RUGGED	1	$2,008.22	$2,008.22
560	COMPUTER, TABLET, RUGGED	1	$2,008.22	$2,008.22
560	COMPUTER, TABLET, RUGGED	1	$2,008.22	$2,008.22
560	COMPUTER, TABLET, RUGGED	1	$2,008.22	$2,008.22
560	COMPUTER, TABLET, RUGGED	1	$2,008.22	$2,008.22
560	COMPUTER, TABLET, RUGGED	1	$3,950.67	$3,950.67
570	COMPUTER, TABLET, RUGGED	1	$2,745.76	$2,745.76
210	COMPUTER, W/ MONITOR	1	$2,281.40	$2,281.40
210	COMPUTER, W/ MONITOR	1	$779.07	$779.07
210	COMPUTER, W/ MONITOR	1	$779.07	$779.07
210	COMPUTER, W/ MONITOR	1	$779.07	$779.07
210	COMPUTER, W/ MONITOR	1	$779.07	$779.07
210	COMPUTER, W/ MONITOR	1	$779.07	$779.07
210	COMPUTER, W/ MONITOR	1	$672.87	$672.87
210	COMPUTER, W/ MONITOR	1	$672.87	$672.87
210	COMPUTER, W/ MONITOR	1	$672.87	$672.87
210	COMPUTER, W/ MONITOR	1	$672.87	$672.87
210	COMPUTER, W/ MONITOR	1	$672.87	$672.87
210	COMPUTER, W/ MONITOR	1	$672.87	$672.87
210	COMPUTER, W/ MONITOR	1	$672.87	$672.87
210	COMPUTER, W/ MONITOR	1	$850.00	$850.00
210	COMPUTER, W/ MONITOR	1	$1,935.30	$1,935.30
210	COMPUTER, W/ MONITOR	1	$850.00	$850.00
210	COMPUTER, W/ MONITOR	1	$850.00	$850.00
210	COMPUTER, W/ MONITOR	1	$850.00	$850.00
210	COMPUTER, W/ MONITOR	1	$1,077.85	$1,077.85
210	COMPUTER, W/ MONITOR	1	$672.87	$672.87
210	COMPUTER, W/ MONITOR	1	$672.87	$672.87
210	COMPUTER, W/ MONITOR	1	$672.87	$672.87
210	COMPUTER, W/ MONITOR	1	$850.00	$850.00
210	COMPUTER, W/ MONITOR	1	$672.87	$672.87
210	COMPUTER, W/ MONITOR	1	$1,240.55	$1,240.55

210	COMPUTER, W/ MONITOR	1	$672.87	$672.87
210	COMPUTER, W/ MONITOR	1	$672.87	$672.87
210	COMPUTER, W/ MONITOR	1	$672.87	$672.87
210	COMPUTER, W/ MONITOR	1	$858.00	$858.00
210	COMPUTER, W/ MONITOR	1	$672.87	$672.87
210	COMPUTER, W/ MONITOR	1	$1,080.54	$1,080.54
210	COMPUTER, W/ MONITOR	1	$748.57	$748.57
210	COMPUTER, W/ MONITOR	1	$850.00	$850.00
210	COMPUTER, W/ MONITOR	1	$779.07	$779.07
210	COMPUTER, W/ MONITOR	1	$2,281.40	$2,281.40
210	COMPUTER, W/ MONITOR	1	$2,281.40	$2,281.40
210	COMPUTER, W/ MONITOR	1	$1,330.65	$1,330.65
210	COMPUTER, W/ MONITOR	1	$1,493.68	$1,493.68
210	COMPUTER, W/ MONITOR	1	$850.00	$850.00
210	COMPUTER, W/ MONITOR	1	$1,255.95	$1,255.95
210	COMPUTER, W/ MONITOR	1	$1,493.68	$1,493.68
210	COMPUTER, W/ MONITOR	1	$1,493.68	$1,493.68
210	COMPUTER, W/ MONITOR	1	$1,080.54	$1,080.54
210	COMPUTER, W/ MONITOR	1	$1,526.37	$1,526.37
210	COMPUTER, W/ MONITOR	1	$1,493.68	$1,493.68
210	COMPUTER, W/ MONITOR	1	$850.00	$850.00
210	COMPUTER, W/ MONITOR	1	$1,255.95	$1,255.95
210	COMPUTER, W/ MONITOR	1	$1,493.68	$1,493.68
210	COMPUTER, W/ MONITOR	1	$1,493.68	$1,493.68
210	COMPUTER, W/ MONITOR	1	$1,255.95	$1,255.95
210	COMPUTER, W/ MONITOR	1	$1,526.37	$1,526.37
210	COMPUTER, W/ MONITOR	1	$1,255.95	$1,255.95
210	COMPUTER, W/ MONITOR	1	$748.57	$748.57
210	COMPUTER, W/ MONITOR	1	$850.00	$850.00
210	COMPUTER, W/ MONITOR	1	$672.87	$672.87
211	COMPUTER, W/ MONITOR	1	$751.63	$751.63
213	COMPUTER, W/ MONITOR	1	$850.00	$850.00
213	COMPUTER, W/ MONITOR	1	$1,067.83	$1,067.83
215	COMPUTER, W/ MONITOR	1	$1,361.06	$1,361.06
215	COMPUTER, W/ MONITOR	1	$1,544.80	$1,544.80
215	COMPUTER, W/ MONITOR	1	$779.07	$779.07
215	COMPUTER, W/ MONITOR	1	$748.57	$748.57
215	COMPUTER, W/ MONITOR	1	$779.07	$779.07
215	COMPUTER, W/ MONITOR	1	$1,077.85	$1,077.85
215	COMPUTER, W/ MONITOR	1	$779.07	$779.07
215	COMPUTER, W/ MONITOR	1	$850.00	$850.00
215	COMPUTER, W/ MONITOR	1	$672.87	$672.87
215	COMPUTER, W/ MONITOR	1	$1,602.69	$1,602.69
215	COMPUTER, W/ MONITOR	1	$748.57	$748.57
215	COMPUTER, W/ MONITOR	1	$858.00	$858.00
341	COMPUTER, W/ MONITOR	1	$672.87	$672.87
402	COMPUTER, W/ MONITOR	1	$1,236.56	$1,236.56
402	COMPUTER, W/ MONITOR	1	$1,124.14	$1,124.14
402	COMPUTER, W/ MONITOR	1	$1,124.14	$1,124.14
403	COMPUTER, W/ MONITOR	1	$881.21	$881.21
403	COMPUTER, W/ MONITOR	1	$850.00	$850.00
403	COMPUTER, W/ MONITOR	1	$1,316.00	$1,316.00
403	COMPUTER, W/ MONITOR	1	$1,316.00	$1,316.00
403	COMPUTER, W/ MONITOR	1	$1,316.00	$1,316.00
403	COMPUTER, W/ MONITOR	1	$1,316.00	$1,316.00
403	COMPUTER, W/ MONITOR	1	$779.07	$779.07
403	COMPUTER, W/ MONITOR	1	$1,121.00	$1,121.00
403	COMPUTER, W/ MONITOR	1	$850.00	$850.00
403	COMPUTER, W/ MONITOR	1	$1,121.00	$1,121.00
403	COMPUTER, W/ MONITOR	1	$674.01	$674.01
403	COMPUTER, W/ MONITOR	1	$779.07	$779.07
403	COMPUTER, W/ MONITOR	1	$779.07	$779.07
403	COMPUTER, W/ MONITOR	1	$779.07	$779.07
403	COMPUTER, W/ MONITOR	1	$779.07	$779.07
403	COMPUTER, W/ MONITOR	1	$1,447.01	$1,447.01
403	COMPUTER, W/ MONITOR	1	$779.07	$779.07
403	COMPUTER, W/ MONITOR	1	$779.07	$779.07
403	COMPUTER, W/ MONITOR	1	$779.07	$779.07
403	COMPUTER, W/ MONITOR	1	$1,316.00	$1,316.00
403	COMPUTER, W/ MONITOR	1	$1,316.00	$1,316.00
403	COMPUTER, W/ MONITOR	1	$850.00	$850.00
403	COMPUTER, W/ MONITOR	1	$1,316.00	$1,316.00
403	COMPUTER, W/ MONITOR	1	$850.00	$850.00
403	COMPUTER, W/ MONITOR	1	$1,316.00	$1,316.00
403	COMPUTER, W/ MONITOR	1	$1,316.00	$1,316.00
403	COMPUTER, W/ MONITOR	1	$1,121.00	$1,121.00

403	COMPUTER, W/ MONITOR	1	$1,006.51	$1,006.51
403	COMPUTER, W/ MONITOR	1	$1,316.00	$1,316.00
403	COMPUTER, W/ MONITOR	1	$977.08	$977.08
403	COMPUTER, W/ MONITOR	1	$1,121.00	$1,121.00
403	COMPUTER, W/ MONITOR	1	$674.01	$674.01
403	COMPUTER, W/ MONITOR	1	$674.01	$674.01
403	COMPUTER, W/ MONITOR	1	$952.38	$952.38
403	COMPUTER, W/ MONITOR	1	$779.07	$779.07
403	COMPUTER, W/ MONITOR	1	$779.07	$779.07
403	COMPUTER, W/ MONITOR	1	$779.07	$779.07
403	COMPUTER, W/ MONITOR	1	$1,447.01	$1,447.01
403	COMPUTER, W/ MONITOR	1	$674.01	$674.01
403	COMPUTER, W/ MONITOR	1	$674.01	$674.01
403	COMPUTER, W/ MONITOR	1	$711.66	$711.66
403	COMPUTER, W/ MONITOR	1	$850.00	$850.00
403	COMPUTER, W/ MONITOR	1	$674.01	$674.01
403	COMPUTER, W/ MONITOR	1	$967.81	$967.81
403	COMPUTER, W/ MONITOR	1	$1,316.00	$1,316.00
403	COMPUTER, W/ MONITOR	1	$1,316.00	$1,316.00
403	COMPUTER, W/ MONITOR	1	$779.07	$779.07
403	COMPUTER, W/ MONITOR	1	$674.01	$674.01
403	COMPUTER, W/ MONITOR	1	$952.38	$952.38
404	COMPUTER, W/ MONITOR	1	$865.85	$865.85
404	COMPUTER, W/ MONITOR	1	$779.07	$779.07
404	COMPUTER, W/ MONITOR	1	$850.00	$850.00
404	COMPUTER, W/ MONITOR	1	$1,134.47	$1,134.47
404	COMPUTER, W/ MONITOR	1	$850.00	$850.00
404	COMPUTER, W/ MONITOR	1	$952.38	$952.38
404	COMPUTER, W/ MONITOR	1	$952.38	$952.38
404	COMPUTER, W/ MONITOR	1	$952.38	$952.38
404	COMPUTER, W/ MONITOR	1	$952.38	$952.38
404	COMPUTER, W/ MONITOR	1	$952.38	$952.38
404	COMPUTER, W/ MONITOR	1	$952.38	$952.38
404	COMPUTER, W/ MONITOR	1	$952.38	$952.38
404	COMPUTER, W/ MONITOR	1	$850.00	$850.00
404	COMPUTER, W/ MONITOR	1	$850.00	$850.00
404	COMPUTER, W/ MONITOR	1	$779.07	$779.07
404	COMPUTER, W/ MONITOR	1	$881.21	$881.21
404	COMPUTER, W/ MONITOR	1	$674.01	$674.01
404	COMPUTER, W/ MONITOR	1	$674.01	$674.01
404	COMPUTER, W/ MONITOR	1	$674.01	$674.01
404	COMPUTER, W/ MONITOR	1	$1,134.47	$1,134.47
404	COMPUTER, W/ MONITOR	1	$865.85	$865.85
404	COMPUTER, W/ MONITOR	1	$865.85	$865.85
404	COMPUTER, W/ MONITOR	1	$865.85	$865.85
404	COMPUTER, W/ MONITOR	1	$865.85	$865.85
404	COMPUTER, W/ MONITOR	1	$865.85	$865.85
404	COMPUTER, W/ MONITOR	1	$865.85	$865.85
404	COMPUTER, W/ MONITOR	1	$865.85	$865.85
404	COMPUTER, W/ MONITOR	1	$952.38	$952.38
404	COMPUTER, W/ MONITOR	1	$865.85	$865.85
404	COMPUTER, W/ MONITOR	1	$865.85	$865.85
404	COMPUTER, W/ MONITOR	1	$865.85	$865.85
404	COMPUTER, W/ MONITOR	1	$865.85	$865.85
404	COMPUTER, W/ MONITOR	1	$865.83	$865.83
405	COMPUTER, W/ MONITOR	1	$1,184.94	$1,184.94
405	COMPUTER, W/ MONITOR	1	$950.34	$950.34
425	COMPUTER, W/ MONITOR	1	$850.00	$850.00
425	COMPUTER, W/ MONITOR	1	$921.33	$921.33
425	COMPUTER, W/ MONITOR	1	$929.12	$929.12
425	COMPUTER, W/ MONITOR	1	$929.12	$929.12
426	COMPUTER, W/ MONITOR	1	$748.57	$748.57
426	COMPUTER, W/ MONITOR	1	$1,124.14	$1,124.14
426	COMPUTER, W/ MONITOR	1	$779.07	$779.07
426	COMPUTER, W/ MONITOR	1	$934.15	$934.15
427	COMPUTER, W/ MONITOR	1	$862.47	$862.47
427	COMPUTER, W/ MONITOR	1	$853.20	$853.20
427	COMPUTER, W/ MONITOR	1	$881.21	$881.21
427	COMPUTER, W/ MONITOR	1	$900.00	$900.00
428	COMPUTER, W/ MONITOR	1	$1,012.80	$1,012.80
428	COMPUTER, W/ MONITOR	1	$873.70	$873.70
428	COMPUTER, W/ MONITOR	1	$850.00	$850.00
428	COMPUTER, W/ MONITOR	1	$850.00	$850.00
429	COMPUTER, W/ MONITOR	1	$1,111.00	$1,111.00
429	COMPUTER, W/ MONITOR	1	$1,001.73	$1,001.73
429	COMPUTER, W/ MONITOR	1	$934.15	$934.15

435	COMPUTER, W/ MONITOR	1	$895.93	$895.93
435	COMPUTER, W/ MONITOR	1	$799.13	$799.13
435	COMPUTER, W/ MONITOR	1	$933.70	$933.70
435	COMPUTER, W/ MONITOR	1	$933.70	$933.70
435	COMPUTER, W/ MONITOR	1	$1,126.07	$1,126.07
435	COMPUTER, W/ MONITOR	1	$1,088.32	$1,088.32
436	COMPUTER, W/ MONITOR	1	$985.77	$985.77
437	COMPUTER, W/ MONITOR	1	$850.00	$850.00
437	COMPUTER, W/ MONITOR	1	$1,093.38	$1,093.38
437	COMPUTER, W/ MONITOR	1	$1,158.57	$1,158.57
437	COMPUTER, W/ MONITOR	1	$1,111.00	$1,111.00
437	COMPUTER, W/ MONITOR	1	$853.22	$853.22
438	COMPUTER, W/ MONITOR	1	$985.77	$985.77
438	COMPUTER, W/ MONITOR	1	$1,142.06	$1,142.06
438	COMPUTER, W/ MONITOR	1	$1,766.19	$1,766.19
438	COMPUTER, W/ MONITOR	1	$1,172.38	$1,172.38
439	COMPUTER, W/ MONITOR	1	$1,347.87	$1,347.87
439	COMPUTER, W/ MONITOR	1	$985.77	$985.77
440	COMPUTER, W/ MONITOR	1	$766.63	$766.63
440	COMPUTER, W/ MONITOR	1	$934.15	$934.15
440	COMPUTER, W/ MONITOR	1	$934.15	$934.15
440	COMPUTER, W/ MONITOR	1	$766.63	$766.63
440	COMPUTER, W/ MONITOR	1	$766.63	$766.63
440	COMPUTER, W/ MONITOR	1	$766.63	$766.63
440	COMPUTER, W/ MONITOR	1	$1,000.00	$1,000.00
440	COMPUTER, W/ MONITOR	1	$766.63	$766.63
440	COMPUTER, W/ MONITOR	1	$1,070.60	$1,070.60
440	COMPUTER, W/ MONITOR	1	$1,070.60	$1,070.60
440	COMPUTER, W/ MONITOR	1	$850.00	$850.00
440	COMPUTER, W/ MONITOR	1	$766.63	$766.63
440	COMPUTER, W/ MONITOR	1	$766.63	$766.63
440	COMPUTER, W/ MONITOR	1	$1,009.09	$1,009.09
440	COMPUTER, W/ MONITOR	1	$766.63	$766.63
440	COMPUTER, W/ MONITOR	1	$1,164.37	$1,164.37
440	COMPUTER, W/ MONITOR	1	$766.63	$766.63
441	COMPUTER, W/ MONITOR	1	$895.93	$895.93
441	COMPUTER, W/ MONITOR	1	$850.00	$850.00
441	COMPUTER, W/ MONITOR	1	$850.00	$850.00
441	COMPUTER, W/ MONITOR	1	$1,158.57	$1,158.57
441	COMPUTER, W/ MONITOR	1	$895.93	$895.93
441	COMPUTER, W/ MONITOR	1	$1,205.05	$1,205.05
441	COMPUTER, W/ MONITOR	1	$1,205.05	$1,205.05
450	COMPUTER, W/ MONITOR	1	$985.77	$985.77
450	COMPUTER, W/ MONITOR	1	$867.15	$867.15
450	COMPUTER, W/ MONITOR	1	$985.77	$985.77
450	COMPUTER, W/ MONITOR	1	$985.77	$985.77
450	COMPUTER, W/ MONITOR	1	$1,179.00	$1,179.00
450	COMPUTER, W/ MONITOR	1	$1,179.00	$1,179.00
450	COMPUTER, W/ MONITOR	1	$985.77	$985.77
450	COMPUTER, W/ MONITOR	1	$985.77	$985.77
450	COMPUTER, W/ MONITOR	1	$950.66	$950.66
450	COMPUTER, W/ MONITOR	1	$985.77	$985.77
450	COMPUTER, W/ MONITOR	1	$850.00	$850.00
450	COMPUTER, W/ MONITOR	1	$985.77	$985.77
451	COMPUTER, W/ MONITOR	1	$850.00	$850.00
451	COMPUTER, W/ MONITOR	1	$1,414.31	$1,414.31
451	COMPUTER, W/ MONITOR	1	$781.40	$781.40
451	COMPUTER, W/ MONITOR	1	$1,222.29	$1,222.29
451	COMPUTER, W/ MONITOR	1	$1,222.29	$1,222.29
451	COMPUTER, W/ MONITOR	1	$934.15	$934.15
451	COMPUTER, W/ MONITOR	1	$947.06	$947.06
451	COMPUTER, W/ MONITOR	1	$947.06	$947.06
451	COMPUTER, W/ MONITOR	1	$850.00	$850.00
452	COMPUTER, W/ MONITOR	1	$1,177.17	$1,177.17
452	COMPUTER, W/ MONITOR	1	$934.15	$934.15
452	COMPUTER, W/ MONITOR	1	$900.00	$900.00
452	COMPUTER, W/ MONITOR	1	$859.60	$859.60
452	COMPUTER, W/ MONITOR	1	$859.60	$859.60
452	COMPUTER, W/ MONITOR	1	$859.60	$859.60
452	COMPUTER, W/ MONITOR	1	$859.60	$859.60
452	COMPUTER, W/ MONITOR	1	$859.60	$859.60
452	COMPUTER, W/ MONITOR	1	$859.60	$859.60
452	COMPUTER, W/ MONITOR	1	$859.60	$859.60
452	COMPUTER, W/ MONITOR	1	$859.60	$859.60
453	COMPUTER, W/ MONITOR	1	$850.00	$850.00
453	COMPUTER, W/ MONITOR	1	$956.49	$956.49

453	COMPUTER, W/ MONITOR	1	$956.49	$956.49
453	COMPUTER, W/ MONITOR	1	$850.00	$850.00
453	COMPUTER, W/ MONITOR	1	$956.49	$956.49
453	COMPUTER, W/ MONITOR	1	$956.49	$956.49
453	COMPUTER, W/ MONITOR	1	$956.49	$956.49
454	COMPUTER, W/ MONITOR	1	$1,196.90	$1,196.90
454	COMPUTER, W/ MONITOR	1	$816.81	$816.81
454	COMPUTER, W/ MONITOR	1	$934.15	$934.15
454	COMPUTER, W/ MONITOR	1	$934.15	$934.15
454	COMPUTER, W/ MONITOR	1	$1,196.90	$1,196.90
475	COMPUTER, W/ MONITOR	1	$1,218.55	$1,218.55
475	COMPUTER, W/ MONITOR	1	$850.00	$850.00
475	COMPUTER, W/ MONITOR	1	$2,024.24	$2,024.24
475	COMPUTER, W/ MONITOR	1	$850.00	$850.00
475	COMPUTER, W/ MONITOR	1	$910.52	$910.52
475	COMPUTER, W/ MONITOR	1	$1,255.95	$1,255.95
475	COMPUTER, W/ MONITOR	1	$1,255.95	$1,255.95
475	COMPUTER, W/ MONITOR	1	$748.57	$748.57
475	COMPUTER, W/ MONITOR	1	$748.57	$748.57
475	COMPUTER, W/ MONITOR	1	$2,024.24	$2,024.24
475	COMPUTER, W/ MONITOR	1	$850.00	$850.00
475	COMPUTER, W/ MONITOR	1	$929.12	$929.12
475	COMPUTER, W/ MONITOR	1	$1,218.55	$1,218.55
475	COMPUTER, W/ MONITOR	1	$1,120.12	$1,120.12
475	COMPUTER, W/ MONITOR	1	$1,218.55	$1,218.55
475	COMPUTER, W/ MONITOR	1	$850.00	$850.00
475	COMPUTER, W/ MONITOR	1	$1,503.26	$1,503.26
475	COMPUTER, W/ MONITOR	1	$2,024.24	$2,024.24
475	COMPUTER, W/ MONITOR	1	$850.00	$850.00
492	COMPUTER, W/ MONITOR	1	$1,089.91	$1,089.91
492	COMPUTER, W/ MONITOR	1	$1,172.95	$1,172.95
492	COMPUTER, W/ MONITOR	1	$2,120.38	$2,120.38
492	COMPUTER, W/ MONITOR	1	$1,234.13	$1,234.13
492	COMPUTER, W/ MONITOR	1	$1,148.12	$1,148.12
492	COMPUTER, W/ MONITOR	1	$850.00	$850.00
492	COMPUTER, W/ MONITOR	1	$708.57	$708.57
492	COMPUTER, W/ MONITOR	1	$1,090.04	$1,090.04
492	COMPUTER, W/ MONITOR	1	$850.00	$850.00
492	COMPUTER, W/ MONITOR	1	$850.00	$850.00
492	COMPUTER, W/ MONITOR	1	$2,120.38	$2,120.38
492	COMPUTER, W/ MONITOR	1	$850.00	$850.00
492	COMPUTER, W/ MONITOR	1	$850.00	$850.00
492	COMPUTER, W/ MONITOR	1	$1,172.95	$1,172.95
492	COMPUTER, W/ MONITOR	1	$1,089.91	$1,089.91
492	COMPUTER, W/ MONITOR	1	$640.03	$640.03
492	COMPUTER, W/ MONITOR	1	$1,148.12	$1,148.12
492	COMPUTER, W/ MONITOR	1	$1,172.95	$1,172.95
492	COMPUTER, W/ MONITOR	1	$640.03	$640.03
495	COMPUTER, W/ MONITOR	1	$672.87	$672.87
495	COMPUTER, W/ MONITOR	1	$984.16	$984.16
495	COMPUTER, W/ MONITOR	1	$984.16	$984.16
495	COMPUTER, W/ MONITOR	1	$672.87	$672.87
495	COMPUTER, W/ MONITOR	1	$672.87	$672.87
495	COMPUTER, W/ MONITOR	1	$840.46	$840.46
499	COMPUTER, W/ MONITOR	1	$867.15	$867.15
499	COMPUTER, W/ MONITOR	1	$900.00	$900.00
499	COMPUTER, W/ MONITOR	1	$985.77	$985.77
499	COMPUTER, W/ MONITOR	1	$640.03	$640.03
499	COMPUTER, W/ MONITOR	1	$640.03	$640.03
499	COMPUTER, W/ MONITOR	1	$640.03	$640.03
499	COMPUTER, W/ MONITOR	1	$985.77	$985.77
499	COMPUTER, W/ MONITOR	1	$640.03	$640.03
499	COMPUTER, W/ MONITOR	1	$985.77	$985.77
499	COMPUTER, W/ MONITOR	1	$640.03	$640.03
499	COMPUTER, W/ MONITOR	1	$1,347.87	$1,347.87
499	COMPUTER, W/ MONITOR	1	$640.03	$640.03
499	COMPUTER, W/ MONITOR	1	$1,347.87	$1,347.87
499	COMPUTER, W/ MONITOR	1	$1,046.77	$1,046.77
499	COMPUTER, W/ MONITOR	1	$672.87	$672.87
499	COMPUTER, W/ MONITOR	1	$672.87	$672.87
499	COMPUTER, W/ MONITOR	1	$672.87	$672.87
499	COMPUTER, W/ MONITOR	1	$672.87	$672.87
499	COMPUTER, W/ MONITOR	1	$672.87	$672.87
499	COMPUTER, W/ MONITOR	1	$672.87	$672.87
499	COMPUTER, W/ MONITOR	1	$859.60	$859.60
499	COMPUTER, W/ MONITOR	1	$859.60	$859.60

499	COMPUTER, W/ MONITOR	1	$859.60	$859.60
499	COMPUTER, W/ MONITOR	1	$867.15	$867.15
499	COMPUTER, W/ MONITOR	1	$640.03	$640.03
499	COMPUTER, W/ MONITOR	1	$672.87	$672.87
499	COMPUTER, W/ MONITOR	1	$672.87	$672.87
499	COMPUTER, W/ MONITOR	1	$900.00	$900.00
499	COMPUTER, W/ MONITOR	1	$859.60	$859.60
499	COMPUTER, W/ MONITOR	1	$1,095.60	$1,095.60
499	COMPUTER, W/ MONITOR	1	$859.60	$859.60
499	COMPUTER, W/ MONITOR	1	$879.26	$879.26
499	COMPUTER, W/ MONITOR	1	$850.00	$850.00
499	COMPUTER, W/ MONITOR	1	$867.15	$867.15
499	COMPUTER, W/ MONITOR	1	$859.60	$859.60
499	COMPUTER, W/ MONITOR	1	$672.87	$672.87
499	COMPUTER, W/ MONITOR	1	$859.60	$859.60
499	COMPUTER, W/ MONITOR	1	$850.00	$850.00
499	COMPUTER, W/ MONITOR	1	$867.15	$867.15
499	COMPUTER, W/ MONITOR	1	$859.60	$859.60
499	COMPUTER, W/ MONITOR	1	$924.07	$924.07
499	COMPUTER, W/ MONITOR	1	$924.07	$924.07
499	COMPUTER, W/ MONITOR	1	$924.07	$924.07
499	COMPUTER, W/ MONITOR	1	$1,007.80	$1,007.80
499	COMPUTER, W/ MONITOR	1	$1,240.55	$1,240.55
499	COMPUTER, W/ MONITOR	1	$850.00	$850.00
499	COMPUTER, W/ MONITOR	1	$850.00	$850.00
499	COMPUTER, W/ MONITOR	1	$850.00	$850.00
499	COMPUTER, W/ MONITOR	1	$850.00	$850.00
499	COMPUTER, W/ MONITOR	1	$640.03	$640.03
499	COMPUTER, W/ MONITOR	1	$754.31	$754.31
499	COMPUTER, W/ MONITOR	1	$850.00	$850.00
499	COMPUTER, W/ MONITOR	1	$1,347.87	$1,347.87
499	COMPUTER, W/ MONITOR	1	$985.77	$985.77
499	COMPUTER, W/ MONITOR	1	$934.15	$934.15
499	COMPUTER, W/ MONITOR	1	$985.77	$985.77
499	COMPUTER, W/ MONITOR	1	$1,347.87	$1,347.87
499	COMPUTER, W/ MONITOR	1	$1,347.87	$1,347.87
499	COMPUTER, W/ MONITOR	1	$867.15	$867.15
499	COMPUTER, W/ MONITOR	1	$867.15	$867.15
499	COMPUTER, W/ MONITOR	1	$850.00	$850.00
499	COMPUTER, W/ MONITOR	1	$847.59	$847.59
499	COMPUTER, W/ MONITOR	1	$847.59	$847.59
499	COMPUTER, W/ MONITOR	1	$672.87	$672.87
499	COMPUTER, W/ MONITOR	1	$850.00	$850.00
499	COMPUTER, W/ MONITOR	1	$934.15	$934.15
499	COMPUTER, W/ MONITOR	1	$934.15	$934.15
499	COMPUTER, W/ MONITOR	1	$640.03	$640.03
499	COMPUTER, W/ MONITOR	1	$934.15	$934.15
499	COMPUTER, W/ MONITOR	1	$847.59	$847.59
499	COMPUTER, W/ MONITOR	1	$672.87	$672.87
499	COMPUTER, W/ MONITOR	1	$1,046.77	$1,046.77
499	COMPUTER, W/ MONITOR	1	$867.15	$867.15
499	COMPUTER, W/ MONITOR	1	$672.87	$672.87
499	COMPUTER, W/ MONITOR	1	$900.00	$900.00
499	COMPUTER, W/ MONITOR	1	$900.00	$900.00
499	COMPUTER, W/ MONITOR	1	$900.00	$900.00
499	COMPUTER, W/ MONITOR	1	$900.00	$900.00
499	COMPUTER, W/ MONITOR	1	$867.15	$867.15
499	COMPUTER, W/ MONITOR	1	$847.59	$847.59
499	COMPUTER, W/ MONITOR	1	$859.60	$859.60
499	COMPUTER, W/ MONITOR	1	$1,046.79	$1,046.79
499	COMPUTER, W/ MONITOR	1	$985.77	$985.77
499	COMPUTER, W/ MONITOR	1	$640.03	$640.03
499	COMPUTER, W/ MONITOR	1	$985.77	$985.77
499	COMPUTER, W/ MONITOR	1	$1,157.88	$1,157.88
499	COMPUTER, W/ MONITOR	1	$1,046.77	$1,046.77
499	COMPUTER, W/ MONITOR	1	$1,046.77	$1,046.77
499	COMPUTER, W/ MONITOR	1	$1,046.77	$1,046.77
499	COMPUTER, W/ MONITOR	1	$672.87	$672.87
499	COMPUTER, W/ MONITOR	1	$672.87	$672.87
499	COMPUTER, W/ MONITOR	1	$672.87	$672.87
499	COMPUTER, W/ MONITOR	1	$850.00	$850.00
499	COMPUTER, W/ MONITOR	1	$900.00	$900.00
503	COMPUTER, W/ MONITOR	1	$1,596.36	$1,596.36
503	COMPUTER, W/ MONITOR	1	$1,251.83	$1,251.83
503	COMPUTER, W/ MONITOR	1	$1,251.83	$1,251.83
503	COMPUTER, W/ MONITOR	1	$850.00	$850.00

503	COMPUTER, W/ MONITOR	1	$672.87	$672.87
503	COMPUTER, W/ MONITOR	1	$850.00	$850.00
503	COMPUTER, W/ MONITOR	1	$850.00	$850.00
503	COMPUTER, W/ MONITOR	1	$1,029.88	$1,029.88
503	COMPUTER, W/ MONITOR	1	$1,547.20	$1,547.20
503	COMPUTER, W/ MONITOR	1	$1,538.12	$1,538.12
503	COMPUTER, W/ MONITOR	1	$1,530.16	$1,530.16
503	COMPUTER, W/ MONITOR	1	$1,547.20	$1,547.20
503	COMPUTER, W/ MONITOR	1	$934.15	$934.15
503	COMPUTER, W/ MONITOR	1	$1,482.84	$1,482.84
503	COMPUTER, W/ MONITOR	1	$1,229.05	$1,229.05
503	COMPUTER, W/ MONITOR	1	$437.00	$437.00
503	COMPUTER, W/ MONITOR	1	$1,503.26	$1,503.26
503	COMPUTER, W/ MONITOR	1	$850.00	$850.00
503	COMPUTER, W/ MONITOR	1	$1,369.75	$1,369.75
503	COMPUTER, W/ MONITOR	1	$956.49	$956.49
503	COMPUTER, W/ MONITOR	1	$1,503.26	$1,503.26
503	COMPUTER, W/ MONITOR	1	$1,357.36	$1,357.36
503	COMPUTER, W/ MONITOR	1	$1,547.20	$1,547.20
503	COMPUTER, W/ MONITOR	1	$1,251.83	$1,251.83
503	COMPUTER, W/ MONITOR	1	$1,241.90	$1,241.90
503	COMPUTER, W/ MONITOR	1	$1,196.90	$1,196.90
503	COMPUTER, W/ MONITOR	1	$765.12	$765.12
503	COMPUTER, W/ MONITOR	1	$850.00	$850.00
503	COMPUTER, W/ MONITOR	1	$750.06	$750.06
503	COMPUTER, W/ MONITOR	1	$850.00	$850.00
503	COMPUTER, W/ MONITOR	1	$850.00	$850.00
503	COMPUTER, W/ MONITOR	1	$1,019.20	$1,019.20
503	COMPUTER, W/ MONITOR	1	$1,365.75	$1,365.75
503	COMPUTER, W/ MONITOR	1	$1,019.20	$1,019.20
503	COMPUTER, W/ MONITOR	1	$850.00	$850.00
509	COMPUTER, W/ MONITOR	1	$1,215.85	$1,215.85
509	COMPUTER, W/ MONITOR	1	$1,133.41	$1,133.41
509	COMPUTER, W/ MONITOR	1	$1,257.12	$1,257.12
509	COMPUTER, W/ MONITOR	1	$923.36	$923.36
509	COMPUTER, W/ MONITOR	1	$1,363.69	$1,363.69
509	COMPUTER, W/ MONITOR	1	$754.31	$754.31
509	COMPUTER, W/ MONITOR	1	$1,159.75	$1,159.75
509	COMPUTER, W/ MONITOR	1	$840.46	$840.46
509	COMPUTER, W/ MONITOR	1	$792.02	$792.02
509	COMPUTER, W/ MONITOR	1	$984.16	$984.16
510	COMPUTER, W/ MONITOR	1	$850.00	$850.00
510	COMPUTER, W/ MONITOR	1	$1,248.90	$1,248.90
540	COMPUTER, W/ MONITOR	1	$727.56	$727.56
540	COMPUTER, W/ MONITOR	1	$727.56	$727.56
540	COMPUTER, W/ MONITOR	1	$850.00	$850.00
540	COMPUTER, W/ MONITOR	1	$850.00	$850.00
540	COMPUTER, W/ MONITOR	1	$1,399.49	$1,399.49
540	COMPUTER, W/ MONITOR	1	$1,399.49	$1,399.49
540	COMPUTER, W/ MONITOR	1	$850.00	$850.00
540	COMPUTER, W/ MONITOR	1	$850.00	$850.00
540	COMPUTER, W/ MONITOR	1	$727.56	$727.56
540	COMPUTER, W/ MONITOR	1	$672.87	$672.87
540	COMPUTER, W/ MONITOR	1	$850.00	$850.00
540	COMPUTER, W/ MONITOR	1	$672.87	$672.87
540	COMPUTER, W/ MONITOR	1	$850.00	$850.00
540	COMPUTER, W/ MONITOR	1	$727.56	$727.56
540	COMPUTER, W/ MONITOR	1	$727.56	$727.56
540	COMPUTER, W/ MONITOR	1	$850.00	$850.00
540	COMPUTER, W/ MONITOR	1	$850.00	$850.00
540	COMPUTER, W/ MONITOR	1	$727.56	$727.56
540	COMPUTER, W/ MONITOR	1	$1,338.00	$1,338.00
540	COMPUTER, W/ MONITOR	1	$727.56	$727.56
540	COMPUTER, W/ MONITOR	1	$850.00	$850.00
540	COMPUTER, W/ MONITOR	1	$850.00	$850.00
540	COMPUTER, W/ MONITOR	1	$727.56	$727.56
540	COMPUTER, W/ MONITOR	1	$727.56	$727.56
540	COMPUTER, W/ MONITOR	1	$850.00	$850.00
540	COMPUTER, W/ MONITOR	1	$672.87	$672.87
540	COMPUTER, W/ MONITOR	1	$727.56	$727.56
540	COMPUTER, W/ MONITOR	1	$1,338.00	$1,338.00
540	COMPUTER, W/ MONITOR	1	$727.56	$727.56
540	COMPUTER, W/ MONITOR	1	$850.00	$850.00
540	COMPUTER, W/ MONITOR	1	$727.56	$727.56
540	COMPUTER, W/ MONITOR	1	$727.56	$727.56
540	COMPUTER, W/ MONITOR	1	$748.57	$748.57

540	COMPUTER, W/ MONITOR	1	$1,347.87	$1,347.87
540	COMPUTER, W/ MONITOR	1	$1,347.87	$1,347.87
540	COMPUTER, W/ MONITOR	1	$850.00	$850.00
540	COMPUTER, W/ MONITOR	1	$1,338.00	$1,338.00
540	COMPUTER, W/ MONITOR	1	$850.00	$850.00
540	COMPUTER, W/ MONITOR	1	$1,338.00	$1,338.00
540	COMPUTER, W/ MONITOR	1	$672.87	$672.87
540	COMPUTER, W/ MONITOR	1	$672.87	$672.87
540	COMPUTER, W/ MONITOR	1	$672.87	$672.87
540	COMPUTER, W/ MONITOR	1	$727.56	$727.56
540	COMPUTER, W/ MONITOR	1	$850.00	$850.00
540	COMPUTER, W/ MONITOR	1	$850.00	$850.00
540	COMPUTER, W/ MONITOR	1	$1,399.49	$1,399.49
540	COMPUTER, W/ MONITOR	1	$850.00	$850.00
540	COMPUTER, W/ MONITOR	1	$727.56	$727.56
540	COMPUTER, W/ MONITOR	1	$672.87	$672.87
540	COMPUTER, W/ MONITOR	1	$850.00	$850.00
540	COMPUTER, W/ MONITOR	1	$850.00	$850.00
540	COMPUTER, W/ MONITOR	1	$727.56	$727.56
540	COMPUTER, W/ MONITOR	1	$1,338.00	$1,338.00
540	COMPUTER, W/ MONITOR	1	$850.00	$850.00
540	COMPUTER, W/ MONITOR	1	$727.56	$727.56
540	COMPUTER, W/ MONITOR	1	$672.87	$672.87
540	COMPUTER, W/ MONITOR	1	$1,399.49	$1,399.49
540	COMPUTER, W/ MONITOR	1	$1,338.00	$1,338.00
541	COMPUTER, W/ MONITOR	1	$850.00	$850.00
541	COMPUTER, W/ MONITOR	1	$850.00	$850.00
541	COMPUTER, W/ MONITOR	1	$1,503.26	$1,503.26
541	COMPUTER, W/ MONITOR	1	$1,503.26	$1,503.26
541	COMPUTER, W/ MONITOR	1	$1,503.26	$1,503.26
541	COMPUTER, W/ MONITOR	1	$1,357.36	$1,357.36
541	COMPUTER, W/ MONITOR	1	$1,503.26	$1,503.26
541	COMPUTER, W/ MONITOR	1	$1,357.36	$1,357.36
541	COMPUTER, W/ MONITOR	1	$1,503.26	$1,503.26
541	COMPUTER, W/ MONITOR	1	$1,357.36	$1,357.36
541	COMPUTER, W/ MONITOR	1	$1,077.85	$1,077.85
541	COMPUTER, W/ MONITOR	1	$1,357.36	$1,357.36
541	COMPUTER, W/ MONITOR	1	$1,503.26	$1,503.26
541	COMPUTER, W/ MONITOR	1	$1,357.36	$1,357.36
541	COMPUTER, W/ MONITOR	1	$1,077.85	$1,077.85
541	COMPUTER, W/ MONITOR	1	$1,503.26	$1,503.26
541	COMPUTER, W/ MONITOR	1	$850.00	$850.00
541	COMPUTER, W/ MONITOR	1	$1,357.36	$1,357.36
541	COMPUTER, W/ MONITOR	1	$1,077.85	$1,077.85
541	COMPUTER, W/ MONITOR	1	$850.00	$850.00
541	COMPUTER, W/ MONITOR	1	$1,077.85	$1,077.85
541	COMPUTER, W/ MONITOR	1	$1,025.71	$1,025.71
541	COMPUTER, W/ MONITOR	1	$1,503.26	$1,503.26
541	COMPUTER, W/ MONITOR	1	$2,310.37	$2,310.37
541	COMPUTER, W/ MONITOR	1	$2,310.36	$2,310.36
541	COMPUTER, W/ MONITOR	1	$2,310.37	$2,310.37
541	COMPUTER, W/ MONITOR	1	$2,310.36	$2,310.36
541	COMPUTER, W/ MONITOR	1	$2,310.36	$2,310.36
541	COMPUTER, W/ MONITOR	1	$2,310.36	$2,310.36
541	COMPUTER, W/ MONITOR	1	$2,310.36	$2,310.36
541	COMPUTER, W/ MONITOR	1	$2,310.37	$2,310.37
541	COMPUTER, W/ MONITOR	1	$2,310.37	$2,310.37
541	COMPUTER, W/ MONITOR	1	$748.57	$748.57
541	COMPUTER, W/ MONITOR	1	$1,229.05	$1,229.05
541	COMPUTER, W/ MONITOR	1	$1,229.05	$1,229.05
541	COMPUTER, W/ MONITOR	1	$1,229.05	$1,229.05
541	COMPUTER, W/ MONITOR	1	$822.34	$822.34
541	COMPUTER, W/ MONITOR	1	$822.34	$822.34
541	COMPUTER, W/ MONITOR	1	$1,298.75	$1,298.75
541	COMPUTER, W/ MONITOR	1	$1,298.75	$1,298.75
541	COMPUTER, W/ MONITOR	1	$850.00	$850.00
541	COMPUTER, W/ MONITOR	1	$850.00	$850.00
541	COMPUTER, W/ MONITOR	1	$850.00	$850.00
541	COMPUTER, W/ MONITOR	1	$850.00	$850.00
541	COMPUTER, W/ MONITOR	1	$850.00	$850.00
541	COMPUTER, W/ MONITOR	1	$850.00	$850.00
541	COMPUTER, W/ MONITOR	1	$1,229.05	$1,229.05
541	COMPUTER, W/ MONITOR	1	$1,229.05	$1,229.05
541	COMPUTER, W/ MONITOR	1	$850.00	$850.00
542	COMPUTER, W/ MONITOR	1	$1,488.96	$1,488.96
542	COMPUTER, W/ MONITOR	1	$748.57	$748.57

542	COMPUTER, W/ MONITOR	1	$750.06	$750.06
542	COMPUTER, W/ MONITOR	1	$748.57	$748.57
542	COMPUTER, W/ MONITOR	1	$750.06	$750.06
542	COMPUTER, W/ MONITOR	1	$748.57	$748.57
542	COMPUTER, W/ MONITOR	1	$1,704.37	$1,704.37
545	COMPUTER, W/ MONITOR	1	$850.00	$850.00
545	COMPUTER, W/ MONITOR	1	$850.00	$850.00
545	COMPUTER, W/ MONITOR	1	$731.13	$731.13
545	COMPUTER, W/ MONITOR	1	$1,023.88	$1,023.88
545	COMPUTER, W/ MONITOR	1	$1,023.88	$1,023.88
545	COMPUTER, W/ MONITOR	1	$735.02	$735.02
545	COMPUTER, W/ MONITOR	1	$672.87	$672.87
545	COMPUTER, W/ MONITOR	1	$805.53	$805.53
545	COMPUTER, W/ MONITOR	1	$300.00	$300.00
545	COMPUTER, W/ MONITOR	1	$927.26	$927.26
545	COMPUTER, W/ MONITOR	1	$1,229.05	$1,229.05
551	COMPUTER, W/ MONITOR	1	$1,201.55	$1,201.55
551	COMPUTER, W/ MONITOR	1	$1,035.25	$1,035.25
551	COMPUTER, W/ MONITOR	1	$926.00	$926.00
551	COMPUTER, W/ MONITOR	1	$926.00	$926.00
551	COMPUTER, W/ MONITOR	1	$1,469.47	$1,469.47
551	COMPUTER, W/ MONITOR	1	$1,301.77	$1,301.77
551	COMPUTER, W/ MONITOR	1	$926.00	$926.00
552	COMPUTER, W/ MONITOR	1	$952.72	$952.72
552	COMPUTER, W/ MONITOR	1	$952.72	$952.72
552	COMPUTER, W/ MONITOR	1	$952.72	$952.72
552	COMPUTER, W/ MONITOR	1	$1,487.04	$1,487.04
552	COMPUTER, W/ MONITOR	1	$1,487.04	$1,487.04
552	COMPUTER, W/ MONITOR	1	$1,487.04	$1,487.04
552	COMPUTER, W/ MONITOR	1	$1,036.73	$1,036.73
552	COMPUTER, W/ MONITOR	1	$952.72	$952.72
552	COMPUTER, W/ MONITOR	1	$952.72	$952.72
553	COMPUTER, W/ MONITOR	1	$850.00	$850.00
553	COMPUTER, W/ MONITOR	1	$1,127.50	$1,127.50
553	COMPUTER, W/ MONITOR	1	$850.00	$850.00
553	COMPUTER, W/ MONITOR	1	$934.15	$934.15
553	COMPUTER, W/ MONITOR	1	$733.75	$733.75
553	COMPUTER, W/ MONITOR	1	$900.00	$900.00
553	COMPUTER, W/ MONITOR	1	$733.75	$733.75
553	COMPUTER, W/ MONITOR	1	$1,127.50	$1,127.50
553	COMPUTER, W/ MONITOR	1	$934.15	$934.15
553	COMPUTER, W/ MONITOR	1	$900.00	$900.00
553	COMPUTER, W/ MONITOR	1	$900.00	$900.00
553	COMPUTER, W/ MONITOR	1	$1,113.09	$1,113.09
553	COMPUTER, W/ MONITOR	1	$1,133.41	$1,133.41
553	COMPUTER, W/ MONITOR	1	$1,095.60	$1,095.60
553	COMPUTER, W/ MONITOR	1	$850.00	$850.00
553	COMPUTER, W/ MONITOR	1	$1,113.09	$1,113.09
554	COMPUTER, W/ MONITOR	1	$1,182.37	$1,182.37
554	COMPUTER, W/ MONITOR	1	$1,182.37	$1,182.37
554	COMPUTER, W/ MONITOR	1	$1,182.37	$1,182.37
554	COMPUTER, W/ MONITOR	1	$1,182.37	$1,182.37
554	COMPUTER, W/ MONITOR	1	$1,182.37	$1,182.37
554	COMPUTER, W/ MONITOR	1	$1,419.45	$1,419.45
554	COMPUTER, W/ MONITOR	1	$1,121.57	$1,121.57
554	COMPUTER, W/ MONITOR	1	$1,071.91	$1,071.91
554	COMPUTER, W/ MONITOR	1	$1,182.37	$1,182.37
560	COMPUTER, W/ MONITOR	1	$1,031.45	$1,031.45
560	COMPUTER, W/ MONITOR	1	$850.00	$850.00
560	COMPUTER, W/ MONITOR	1	$913.72	$913.72
560	COMPUTER, W/ MONITOR	1	$672.87	$672.87
560	COMPUTER, W/ MONITOR	1	$779.07	$779.07
560	COMPUTER, W/ MONITOR	1	$672.87	$672.87
560	COMPUTER, W/ MONITOR	1	$792.02	$792.02
560	COMPUTER, W/ MONITOR	1	$974.57	$974.57
560	COMPUTER, W/ MONITOR	1	$1,558.10	$1,558.10
560	COMPUTER, W/ MONITOR	1	$1,487.04	$1,487.04
560	COMPUTER, W/ MONITOR	1	$1,482.85	$1,482.85
560	COMPUTER, W/ MONITOR	1	$1,482.84	$1,482.84
560	COMPUTER, W/ MONITOR	1	$1,619.68	$1,619.68
560	COMPUTER, W/ MONITOR	1	$916.53	$916.53
560	COMPUTER, W/ MONITOR	1	$1,619.67	$1,619.67
560	COMPUTER, W/ MONITOR	1	$2,933.99	$2,933.99
560	COMPUTER, W/ MONITOR	1	$1,330.53	$1,330.53
560	COMPUTER, W/ MONITOR	1	$956.49	$956.49
560	COMPUTER, W/ MONITOR	1	$2,654.09	$2,654.09

560	COMPUTER, W/ MONITOR	1	$1,601.01	$1,601.01
560	COMPUTER, W/ MONITOR	1	$1,484.43	$1,484.43
560	COMPUTER, W/ MONITOR	1	$850.00	$850.00
560	COMPUTER, W/ MONITOR	1	$850.00	$850.00
560	COMPUTER, W/ MONITOR	1	$1,229.05	$1,229.05
560	COMPUTER, W/ MONITOR	1	$1,196.90	$1,196.90
560	COMPUTER, W/ MONITOR	1	$2,106.97	$2,106.97
560	COMPUTER, W/ MONITOR	1	$1,077.85	$1,077.85
560	COMPUTER, W/ MONITOR	1	$2,106.97	$2,106.97
560	COMPUTER, W/ MONITOR	1	$4,100.00	$4,100.00
560	COMPUTER, W/ MONITOR	1	$1,330.53	$1,330.53
560	COMPUTER, W/ MONITOR	1	$1,330.52	$1,330.52
560	COMPUTER, W/ MONITOR	1	$1,330.53	$1,330.53
560	COMPUTER, W/ MONITOR	1	$754.31	$754.31
560	COMPUTER, W/ MONITOR	1	$1,393.97	$1,393.97
560	COMPUTER, W/ MONITOR	1	$658.61	$658.61
560	COMPUTER, W/ MONITOR	1	$672.87	$672.87
560	COMPUTER, W/ MONITOR	1	$1,229.05	$1,229.05
560	COMPUTER, W/ MONITOR	1	$1,469.47	$1,469.47
560	COMPUTER, W/ MONITOR	1	$1,330.53	$1,330.53
560	COMPUTER, W/ MONITOR	1	$689.00	$689.00
560	COMPUTER, W/ MONITOR	1	$1,121.01	$1,121.01
560	COMPUTER, W/ MONITOR	1	$850.00	$850.00
560	COMPUTER, W/ MONITOR	1	$1,093.38	$1,093.38
560	COMPUTER, W/ MONITOR	1	$850.00	$850.00
560	COMPUTER, W/ MONITOR	1	$850.00	$850.00
560	COMPUTER, W/ MONITOR	1	$1,183.29	$1,183.29
560	COMPUTER, W/ MONITOR	1	$2,572.34	$2,572.34
560	COMPUTER, W/ MONITOR	1	$672.87	$672.87
560	COMPUTER, W/ MONITOR	1	$1,295.00	$1,295.00
560	COMPUTER, W/ MONITOR	1	$792.02	$792.02
560	COMPUTER, W/ MONITOR	1	$672.87	$672.87
560	COMPUTER, W/ MONITOR	1	$754.31	$754.31
560	COMPUTER, W/ MONITOR	1	$910.52	$910.52
560	COMPUTER, W/ MONITOR	1	$1,624.06	$1,624.06
560	COMPUTER, W/ MONITOR	1	$850.00	$850.00
560	COMPUTER, W/ MONITOR	1	$850.00	$850.00
560	COMPUTER, W/ MONITOR	1	$934.15	$934.15
560	COMPUTER, W/ MONITOR	1	$1,295.00	$1,295.00
560	COMPUTER, W/ MONITOR	1	$807.90	$807.90
560	COMPUTER, W/ MONITOR	1	$672.87	$672.87
560	COMPUTER, W/ MONITOR	1	$672.87	$672.87
560	COMPUTER, W/ MONITOR	1	$1,487.04	$1,487.04
560	COMPUTER, W/ MONITOR	1	$934.15	$934.15
560	COMPUTER, W/ MONITOR	1	$934.15	$934.15
560	COMPUTER, W/ MONITOR	1	$672.87	$672.87
560	COMPUTER, W/ MONITOR	1	$850.00	$850.00
560	COMPUTER, W/ MONITOR	1	$672.87	$672.87
560	COMPUTER, W/ MONITOR	1	$934.15	$934.15
560	COMPUTER, W/ MONITOR	1	$934.15	$934.15
560	COMPUTER, W/ MONITOR	1	$1,092.06	$1,092.06
560	COMPUTER, W/ MONITOR	1	$1,534.10	$1,534.10
560	COMPUTER, W/ MONITOR	1	$689.00	$689.00
560	COMPUTER, W/ MONITOR	1	$3,769.45	$3,769.45
560	COMPUTER, W/ MONITOR	1	$1,045.05	$1,045.05
560	COMPUTER, W/ MONITOR	1	$658.61	$658.61
560	COMPUTER, W/ MONITOR	1	$672.87	$672.87
560	COMPUTER, W/ MONITOR	1	$1,487.04	$1,487.04
560	COMPUTER, W/ MONITOR	1	$1,229.05	$1,229.05
560	COMPUTER, W/ MONITOR	1	$1,229.05	$1,229.05
560	COMPUTER, W/ MONITOR	1	$672.87	$672.87
560	COMPUTER, W/ MONITOR	1	$1,183.29	$1,183.29
560	COMPUTER, W/ MONITOR	1	$689.00	$689.00
560	COMPUTER, W/ MONITOR	1	$1,511.04	$1,511.04
560	COMPUTER, W/ MONITOR	1	$1,229.05	$1,229.05
560	COMPUTER, W/ MONITOR	1	$1,330.53	$1,330.53
560	COMPUTER, W/ MONITOR	1	$689.00	$689.00
560	COMPUTER, W/ MONITOR	1	$1,683.01	$1,683.01
560	COMPUTER, W/ MONITOR	1	$983.16	$983.16
560	COMPUTER, W/ MONITOR	1	$1,271.89	$1,271.89
560	COMPUTER, W/ MONITOR	1	$1,310.34	$1,310.34
560	COMPUTER, W/ MONITOR	1	$1,487.04	$1,487.04
560	COMPUTER, W/ MONITOR	1	$672.87	$672.87
560	COMPUTER, W/ MONITOR	1	$958.46	$958.46
560	COMPUTER, W/ MONITOR	1	$1,196.90	$1,196.90
560	COMPUTER, W/ MONITOR	1	$850.00	$850.00

560	COMPUTER, W/ MONITOR	1	$689.00	$689.00
560	COMPUTER, W/ MONITOR	1	$1,511.04	$1,511.04
560	COMPUTER, W/ MONITOR	1	$1,469.47	$1,469.47
560	COMPUTER, W/ MONITOR	1	$958.46	$958.46
560	COMPUTER, W/ MONITOR	1	$958.46	$958.46
560	COMPUTER, W/ MONITOR	1	$958.46	$958.46
560	COMPUTER, W/ MONITOR	1	$1,271.89	$1,271.89
560	COMPUTER, W/ MONITOR	1	$1,534.10	$1,534.10
560	COMPUTER, W/ MONITOR	1	$789.84	$789.84
560	COMPUTER, W/ MONITOR	1	$789.84	$789.84
560	COMPUTER, W/ MONITOR	1	$1,183.29	$1,183.29
560	COMPUTER, W/ MONITOR	1	$910.52	$910.52
560	COMPUTER, W/ MONITOR	1	$754.31	$754.31
560	COMPUTER, W/ MONITOR	1	$707.66	$707.66
560	COMPUTER, W/ MONITOR	1	$754.31	$754.31
560	COMPUTER, W/ MONITOR	1	$754.31	$754.31
560	COMPUTER, W/ MONITOR	1	$689.00	$689.00
560	COMPUTER, W/ MONITOR	1	$672.87	$672.87
560	COMPUTER, W/ MONITOR	1	$958.46	$958.46
560	COMPUTER, W/ MONITOR	1	$850.00	$850.00
560	COMPUTER, W/ MONITOR	1	$1,229.05	$1,229.05
560	COMPUTER, W/ MONITOR	1	$1,487.04	$1,487.04
560	COMPUTER, W/ MONITOR	1	$1,229.05	$1,229.05
560	COMPUTER, W/ MONITOR	1	$1,310.34	$1,310.34
560	COMPUTER, W/ MONITOR	1	$1,310.34	$1,310.34
560	COMPUTER, W/ MONITOR	1	$672.87	$672.87
560	COMPUTER, W/ MONITOR	1	$1,183.29	$1,183.29
560	COMPUTER, W/ MONITOR	1	$863.26	$863.26
560	COMPUTER, W/ MONITOR	1	$1,093.00	$1,093.00
560	COMPUTER, W/ MONITOR	1	$1,219.40	$1,219.40
560	COMPUTER, W/ MONITOR	1	$672.87	$672.87
560	COMPUTER, W/ MONITOR	1	$672.87	$672.87
560	COMPUTER, W/ MONITOR	1	$1,229.05	$1,229.05
570	COMPUTER, W/ MONITOR	1	$1,101.46	$1,101.46
570	COMPUTER, W/ MONITOR	1	$1,101.46	$1,101.46
570	COMPUTER, W/ MONITOR	1	$1,101.46	$1,101.46
570	COMPUTER, W/ MONITOR	1	$792.02	$792.02
570	COMPUTER, W/ MONITOR	1	$1,101.46	$1,101.46
570	COMPUTER, W/ MONITOR	1	$1,101.46	$1,101.46
570	COMPUTER, W/ MONITOR	1	$958.46	$958.46
570	COMPUTER, W/ MONITOR	1	$1,121.00	$1,121.00
570	COMPUTER, W/ MONITOR	1	$1,101.46	$1,101.46
570	COMPUTER, W/ MONITOR	1	$850.00	$850.00
570	COMPUTER, W/ MONITOR	1	$792.02	$792.02
570	COMPUTER, W/ MONITOR	1	$850.00	$850.00
570	COMPUTER, W/ MONITOR	1	$958.46	$958.46
570	COMPUTER, W/ MONITOR	1	$906.78	$906.78
570	COMPUTER, W/ MONITOR	1	$1,101.46	$1,101.46
570	COMPUTER, W/ MONITOR	1	$792.02	$792.02
570	COMPUTER, W/ MONITOR	1	$792.02	$792.02
570	COMPUTER, W/ MONITOR	1	$1,101.46	$1,101.46
570	COMPUTER, W/ MONITOR	1	$1,121.00	$1,121.00
570	COMPUTER, W/ MONITOR	1	$792.02	$792.02
570	COMPUTER, W/ MONITOR	1	$926.94	$926.94
570	COMPUTER, W/ MONITOR	1	$958.46	$958.46
570	COMPUTER, W/ MONITOR	1	$792.02	$792.02
570	COMPUTER, W/ MONITOR	1	$1,101.46	$1,101.46
570	COMPUTER, W/ MONITOR	1	$1,121.00	$1,121.00
570	COMPUTER, W/ MONITOR	1	$1,101.46	$1,101.46
570	COMPUTER, W/ MONITOR	1	$1,101.46	$1,101.46
570	COMPUTER, W/ MONITOR	1	$1,101.46	$1,101.46
570	COMPUTER, W/ MONITOR	1	$850.00	$850.00
570	COMPUTER, W/ MONITOR	1	$850.00	$850.00
570	COMPUTER, W/ MONITOR	1	$1,101.46	$1,101.46
570	COMPUTER, W/ MONITOR	1	$792.02	$792.02
570	COMPUTER, W/ MONITOR	1	$858.88	$858.88
570	COMPUTER, W/ MONITOR	1	$1,101.46	$1,101.46
570	COMPUTER, W/ MONITOR	1	$1,146.63	$1,146.63
570	COMPUTER, W/ MONITOR	1	$1,121.00	$1,121.00
570	COMPUTER, W/ MONITOR	1	$867.15	$867.15
570	COMPUTER, W/ MONITOR	1	$1,101.46	$1,101.46
570	COMPUTER, W/ MONITOR	1	$1,101.46	$1,101.46
570	COMPUTER, W/ MONITOR	1	$1,101.46	$1,101.46
570	COMPUTER, W/ MONITOR	1	$1,101.46	$1,101.46
570	COMPUTER, W/ MONITOR	1	$1,101.46	$1,101.46
570	COMPUTER, W/ MONITOR	1	$1,101.46	$1,101.46

570	COMPUTER, W/ MONITOR	1	$792.02	$792.02
570	COMPUTER, W/ MONITOR	1	$1,121.00	$1,121.00
570	COMPUTER, W/ MONITOR	1	$1,140.54	$1,140.54
570	COMPUTER, W/ MONITOR	1	$1,232.80	$1,232.80
570	COMPUTER, W/ MONITOR	1	$958.46	$958.46
570	COMPUTER, W/ MONITOR	1	$1,121.00	$1,121.00
570	COMPUTER, W/ MONITOR	1	$1,121.00	$1,121.00
570	COMPUTER, W/ MONITOR	1	$867.15	$867.15
570	COMPUTER, W/ MONITOR	1	$792.02	$792.02
570	COMPUTER, W/ MONITOR	1	$1,121.00	$1,121.00
570	COMPUTER, W/ MONITOR	1	$1,121.00	$1,121.00
570	COMPUTER, W/ MONITOR	1	$850.00	$850.00
570	COMPUTER, W/ MONITOR	1	$792.02	$792.02
570	COMPUTER, W/ MONITOR	1	$850.00	$850.00
570	COMPUTER, W/ MONITOR	1	$958.46	$958.46
570	COMPUTER, W/ MONITOR	1	$958.46	$958.46
570	COMPUTER, W/ MONITOR	1	$792.02	$792.02
570	COMPUTER, W/ MONITOR	1	$1,121.00	$1,121.00
570	COMPUTER, W/ MONITOR	1	$792.02	$792.02
570	COMPUTER, W/ MONITOR	1	$1,101.46	$1,101.46
570	COMPUTER, W/ MONITOR	1	$1,101.46	$1,101.46
570	COMPUTER, W/ MONITOR	1	$958.46	$958.46
570	COMPUTER, W/ MONITOR	1	$958.46	$958.46
570	COMPUTER, W/ MONITOR	1	$958.46	$958.46
570	COMPUTER, W/ MONITOR	1	$1,296.09	$1,296.09
570	COMPUTER, W/ MONITOR	1	$881.39	$881.39
570	COMPUTER, W/ MONITOR	1	$850.00	$850.00
570	COMPUTER, W/ MONITOR	1	$850.00	$850.00
570	COMPUTER, W/ MONITOR	1	$881.39	$881.39
570	COMPUTER, W/ MONITOR	1	$881.39	$881.39
570	COMPUTER, W/ MONITOR	1	$958.46	$958.46
570	COMPUTER, W/ MONITOR	1	$958.46	$958.46
570	COMPUTER, W/ MONITOR	1	$958.46	$958.46
570	COMPUTER, W/ MONITOR	1	$1,121.00	$1,121.00
570	COMPUTER, W/ MONITOR	1	$850.00	$850.00
570	COMPUTER, W/ MONITOR	1	$1,121.00	$1,121.00
570	COMPUTER, W/ MONITOR	1	$983.16	$983.16
570	COMPUTER, W/ MONITOR	1	$983.16	$983.16
570	COMPUTER, W/ MONITOR	1	$850.00	$850.00
570	COMPUTER, W/ MONITOR	1	$850.00	$850.00
570	COMPUTER, W/ MONITOR	1	$1,121.00	$1,121.00
570	COMPUTER, W/ MONITOR	1	$867.15	$867.15
570	COMPUTER, W/ MONITOR	1	$881.39	$881.39
570	COMPUTER, W/ MONITOR	1	$1,121.00	$1,121.00
570	COMPUTER, W/ MONITOR	1	$1,121.00	$1,121.00
570	COMPUTER, W/ MONITOR	1	$867.15	$867.15
570	COMPUTER, W/ MONITOR	1	$867.15	$867.15
570	COMPUTER, W/ MONITOR	1	$1,121.00	$1,121.00
570	COMPUTER, W/ MONITOR	1	$1,101.46	$1,101.46
570	COMPUTER, W/ MONITOR	1	$1,101.46	$1,101.46
570	COMPUTER, W/ MONITOR	1	$1,101.46	$1,101.46
570	COMPUTER, W/ MONITOR	1	$958.46	$958.46
570	COMPUTER, W/ MONITOR	1	$792.02	$792.02
570	COMPUTER, W/ MONITOR	1	$1,101.46	$1,101.46
570	COMPUTER, W/ MONITOR	1	$1,121.00	$1,121.00
570	COMPUTER, W/ MONITOR	1	$792.02	$792.02
570	COMPUTER, W/ MONITOR	1	$850.00	$850.00
570	COMPUTER, W/ MONITOR	1	$850.00	$850.00
570	COMPUTER, W/ MONITOR	1	$867.15	$867.15
570	COMPUTER, W/ MONITOR	1	$983.16	$983.16
570	COMPUTER, W/ MONITOR	1	$958.46	$958.46
570	COMPUTER, W/ MONITOR	1	$1,121.00	$1,121.00
570	COMPUTER, W/ MONITOR	1	$792.02	$792.02
570	COMPUTER, W/ MONITOR	1	$850.00	$850.00
570	COMPUTER, W/ MONITOR	1	$910.52	$910.52
570	COMPUTER, W/ MONITOR	1	$1,121.00	$1,121.00
570	COMPUTER, W/ MONITOR	1	$1,121.00	$1,121.00
570	COMPUTER, W/ MONITOR	1	$850.00	$850.00
570	COMPUTER, W/ MONITOR	1	$1,121.00	$1,121.00
570	COMPUTER, W/ MONITOR	1	$858.88	$858.88
570	COMPUTER, W/ MONITOR	1	$792.02	$792.02
570	COMPUTER, W/ MONITOR	1	$1,101.46	$1,101.46
570	COMPUTER, W/ MONITOR	1	$1,101.46	$1,101.46
570	COMPUTER, W/ MONITOR	1	$1,101.46	$1,101.46
570	COMPUTER, W/ MONITOR	1	$1,121.00	$1,121.00
570	COMPUTER, W/ MONITOR	1	$850.00	$850.00

570	COMPUTER, W/ MONITOR	1	$1,101.46	$1,101.46
570	COMPUTER, W/ MONITOR	1	$1,101.46	$1,101.46
570	COMPUTER, W/ MONITOR	1	$1,101.46	$1,101.46
570	COMPUTER, W/ MONITOR	1	$1,101.46	$1,101.46
570	COMPUTER, W/ MONITOR	1	$858.88	$858.88
570	COMPUTER, W/ MONITOR	1	$958.46	$958.46
570	COMPUTER, W/ MONITOR	1	$1,101.46	$1,101.46
570	COMPUTER, W/ MONITOR	1	$1,121.00	$1,121.00
570	COMPUTER, W/ MONITOR	1	$1,121.00	$1,121.00
570	COMPUTER, W/ MONITOR	1	$1,101.46	$1,101.46
570	COMPUTER, W/ MONITOR	1	$1,101.46	$1,101.46
572	COMPUTER, W/ MONITOR	1	$1,170.18	$1,170.18
572	COMPUTER, W/ MONITOR	1	$748.57	$748.57
572	COMPUTER, W/ MONITOR	1	$748.57	$748.57
576	COMPUTER, W/ MONITOR	1	$1,159.79	$1,159.79
576	COMPUTER, W/ MONITOR	1	$850.00	$850.00
576	COMPUTER, W/ MONITOR	1	$971.47	$971.47
576	COMPUTER, W/ MONITOR	1	$1,949.97	$1,949.97
576	COMPUTER, W/ MONITOR	1	$1,949.97	$1,949.97
576	COMPUTER, W/ MONITOR	1	$1,949.97	$1,949.97
576	COMPUTER, W/ MONITOR	1	$850.00	$850.00
576	COMPUTER, W/ MONITOR	1	$850.00	$850.00
576	COMPUTER, W/ MONITOR	1	$850.00	$850.00
576	COMPUTER, W/ MONITOR	1	$1,949.97	$1,949.97
576	COMPUTER, W/ MONITOR	1	$1,455.87	$1,455.87
576	COMPUTER, W/ MONITOR	1	$850.00	$850.00
576	COMPUTER, W/ MONITOR	1	$850.00	$850.00
576	COMPUTER, W/ MONITOR	1	$850.00	$850.00
576	COMPUTER, W/ MONITOR	1	$1,949.97	$1,949.97
576	COMPUTER, W/ MONITOR	1	$850.00	$850.00
576	COMPUTER, W/ MONITOR	1	$850.00	$850.00
576	COMPUTER, W/ MONITOR	1	$850.00	$850.00
576	COMPUTER, W/ MONITOR	1	$850.00	$850.00
581	COMPUTER, W/ MONITOR	1	$1,229.05	$1,229.05
581	COMPUTER, W/ MONITOR	1	$1,103.00	$1,103.00
581	COMPUTER, W/ MONITOR	1	$1,488.96	$1,488.96
581	COMPUTER, W/ MONITOR	1	$748.57	$748.57
581	COMPUTER, W/ MONITOR	1	$1,357.36	$1,357.36
581	COMPUTER, W/ MONITOR	1	$1,229.05	$1,229.05
581	COMPUTER, W/ MONITOR	1	$750.06	$750.06
581	COMPUTER, W/ MONITOR	1	$1,397.41	$1,397.41
583	COMPUTER, W/ MONITOR	1	$1,298.75	$1,298.75
583	COMPUTER, W/ MONITOR	1	$750.06	$750.06
583	COMPUTER, W/ MONITOR	1	$750.06	$750.06
587	COMPUTER, W/ MONITOR	1	$1,258.69	$1,258.69
587	COMPUTER, W/ MONITOR	1	$900.00	$900.00
587	COMPUTER, W/ MONITOR	1	$977.00	$977.00
587	COMPUTER, W/ MONITOR	1	$977.00	$977.00
587	COMPUTER, W/ MONITOR	1	$977.00	$977.00
587	COMPUTER, W/ MONITOR	1	$1,347.87	$1,347.87
587	COMPUTER, W/ MONITOR	1	$771.27	$771.27
591	COMPUTER, W/ MONITOR	1	$1,411.63	$1,411.63
591	COMPUTER, W/ MONITOR	1	$1,088.32	$1,088.32
591	COMPUTER, W/ MONITOR	1	$1,101.46	$1,101.46
591	COMPUTER, W/ MONITOR	1	$1,101.46	$1,101.46
591	COMPUTER, W/ MONITOR	1	$934.15	$934.15
591	COMPUTER, W/ MONITOR	1	$1,088.32	$1,088.32
591	COMPUTER, W/ MONITOR	1	$966.19	$966.19
591	COMPUTER, W/ MONITOR	1	$1,411.63	$1,411.63
630	COMPUTER, W/ MONITOR	1	$850.00	$850.00
630	COMPUTER, W/ MONITOR	1	$1,229.05	$1,229.05
630	COMPUTER, W/ MONITOR	1	$1,229.05	$1,229.05
630	COMPUTER, W/ MONITOR	1	$1,238.42	$1,238.42
630	COMPUTER, W/ MONITOR	1	$985.77	$985.77
630	COMPUTER, W/ MONITOR	1	$850.00	$850.00
630	COMPUTER, W/ MONITOR	1	$850.00	$850.00
630	COMPUTER, W/ MONITOR	1	$850.00	$850.00
630	COMPUTER, W/ MONITOR	1	$850.00	$850.00
630	COMPUTER, W/ MONITOR	1	$850.00	$850.00
630	COMPUTER, W/ MONITOR	1	$850.00	$850.00
630	COMPUTER, W/ MONITOR	1	$850.00	$850.00
661	COMPUTER, W/ MONITOR	1	$1,493.68	$1,493.68
661	COMPUTER, W/ MONITOR	1	$2,281.40	$2,281.40
661	COMPUTER, W/ MONITOR	1	$1,077.85	$1,077.85
661	COMPUTER, W/ MONITOR	1	$850.00	$850.00
661	COMPUTER, W/ MONITOR	1	$1,077.85	$1,077.85

882	COMPUTER, W/ MONITOR	1	$1,152.11	$1,152.11
882	COMPUTER, W/ MONITOR	1	$934.15	$934.15
882	COMPUTER, W/ MONITOR	1	$850.00	$850.00
882	COMPUTER, W/ MONITOR	1	$850.00	$850.00
882	COMPUTER, W/ MONITOR	1	$1,147.87	$1,147.87
882	COMPUTER, W/ MONITOR	1	$752.70	$752.70
882	COMPUTER, W/ MONITOR	1	$752.70	$752.70
882	COMPUTER, W/ MONITOR	1	$934.15	$934.15
882	COMPUTER, W/ MONITOR	1	$672.87	$672.87
882	COMPUTER, W/ MONITOR	1	$672.87	$672.87
882	COMPUTER, W/ MONITOR	1	$934.15	$934.15
882	COMPUTER, W/ MONITOR	1	$1,152.11	$1,152.11
3101	COMPUTER, W/ MONITOR	1	$967.44	$967.44
3101	COMPUTER, W/ MONITOR	1	$867.15	$867.15
3103	COMPUTER, W/ MONITOR	1	$748.57	$748.57
3103	COMPUTER, W/ MONITOR	1	$748.57	$748.57
3103	COMPUTER, W/ MONITOR	1	$748.57	$748.57
3103	COMPUTER, W/ MONITOR	1	$792.02	$792.02
3106	COMPUTER, W/ MONITOR	1	$1,503.26	$1,503.26
3106	COMPUTER, W/ MONITOR	1	$867.15	$867.15
3106	COMPUTER, W/ MONITOR	1	$1,095.07	$1,095.07
3107	COMPUTER, W/ MONITOR	1	$850.00	$850.00
3107	COMPUTER, W/ MONITOR	1	$867.15	$867.15
3107	COMPUTER, W/ MONITOR	1	$867.15	$867.15
3107	COMPUTER, W/ MONITOR	1	$867.15	$867.15
3107	COMPUTER, W/ MONITOR	1	$924.07	$924.07
540	COMPUTER, W/ MONITOR, GRAPHIC	1	$5,006.00	$5,006.00
210	CONCRETE BREAKER, ATTACHMENT	1	$14,800.00	$14,800.00
3107	CONCRETE MIXER, TOWED	1	$4,300.00	$4,300.00
882	CONEX, CONTAINER, STORAGE, 20'	1	$2,200.00	$2,200.00
882	CONEX, CONTAINER, STORAGE, 20'	1	$2,200.00	$2,200.00
882	CONEX, CONTAINER, STORAGE, 20'	1	$2,200.00	$2,200.00
882	CONEX, CONTAINER, STORAGE, 20'	1	$2,200.00	$2,200.00
3103	CONEX, CONTAINER, STORAGE, 20'	1	$2,200.00	$2,200.00
560	CONEX, CONTAINER, STORAGE, 40'	1	$4,500.00	$4,500.00
560	CONEX, CONTAINER, STORAGE, 40'	1	$4,500.00	$4,500.00
560	CONEX, CONTAINER, STORAGE, 40'	1	$4,500.00	$4,500.00
560	CONEX, CONTAINER, STORAGE, 40'	1	$4,500.00	$4,500.00
560	CONEX, CONTAINER, STORAGE, 40'	1	$4,500.00	$4,500.00
560	CONEX, CONTAINER, STORAGE, 40'	1	$4,500.00	$4,500.00
882	CONEX, CONTAINER, STORAGE, 40'	1	$4,500.00	$4,500.00
882	CONEX, CONTAINER, STORAGE, 40'	1	$4,500.00	$4,500.00
882	CONEX, CONTAINER, STORAGE, 40'	1	$1,850.00	$1,850.00
882	CONEX, CONTAINER, STORAGE, 40'	1	$1,850.00	$1,850.00
3102	CONEX, CONTAINER, STORAGE, 40'	1	$4,500.00	$4,500.00
3107	CONEX, CONTAINER, STORAGE, 40'	1	$4,500.00	$4,500.00
3107	CONEX, CONTAINER, STORAGE, 40'	1	$4,500.00	$4,500.00
3107	CONEX, CONTAINER, STORAGE, 40'	1	$4,500.00	$4,500.00
3107	CONEX, CONTAINER, STORAGE, 40'	1	$5,994.35	$5,994.35
540	CONSOLETTE, 2-WAY RADIO	1	$6,428.72	$6,428.72
540	CONSOLETTE, 2-WAY RADIO	1	$6,428.72	$6,428.72
540	CONSOLETTE, 2-WAY RADIO	1	$6,428.72	$6,428.72
540	CONSOLETTE, 2-WAY RADIO	1	$6,428.72	$6,428.72
540	CONSOLETTE, 2-WAY RADIO	1	$6,428.72	$6,428.72
540	CONSOLETTE, 2-WAY RADIO	1	$6,428.72	$6,428.72
540	CONSOLETTE, 2-WAY RADIO	1	$6,428.72	$6,428.72
540	CONSOLETTE, 2-WAY RADIO	1	$6,428.72	$6,428.72
540	CONSOLETTE, 2-WAY RADIO	1	$6,428.72	$6,428.72
540	CONSOLETTE, 2-WAY RADIO	1	$6,428.72	$6,428.72
552	CONSOLETTE, 2-WAY RADIO	1	$6,026.97	$6,026.97
560	CONTRABAND ENFORCEMENT KIT, W/ FIBERSCOPE	1	$5,707.85	$5,707.85
560	CONTRABAND ENFORCEMENT KIT, W/ FIBERSCOPE	1	$5,707.85	$5,707.85
560	CONTRABAND ENFORCEMENT KIT, W/ FIBERSCOPE	1	$4,836.27	$4,836.27
560	CONTRABAND ENFORCEMENT KIT, W/ FIBERSCOPE	1	$4,836.27	$4,836.27
581	CONTROL SYSTEM, SATELLITE	1	$3,000.00	$3,000.00
581	CONVEYOR, METAL	4	$165.00	$660.00
581	COOL MIST SYSTEM, PORTABLE	3	$1,650.00	$4,950.00
570	COOLER, WALK-IN	1	$5,375.00	$5,375.00
570	COOLER, WALK-IN	1	$5,375.00	$5,375.00
404	COPIER, CART	1	$175.00	$175.00
435	COPIER, CART	1	$175.00	$175.00
440	COPIER, CART	1	$175.00	$175.00
499	COPIER, CART	1	$175.00	$175.00
570	COPIER, CART	1	$175.00	$175.00
540	COT	1	$68.00	$68.00
540	COT	1	$68.00	$68.00

581	COT	1	$68.00	$68.00
581	COT	1	$68.00	$68.00
630	COT	1	$68.00	$68.00
540	COT, AMBULANCE	1	$5,600.00	$5,600.00
540	COT, AMBULANCE	1	$5,600.00	$5,600.00
540	COT, AMBULANCE	1	$5,600.00	$5,600.00
540	COT, AMBULANCE	1	$5,600.00	$5,600.00
540	COT, AMBULANCE	1	$5,600.00	$5,600.00
540	COT, AMBULANCE	1	$5,600.00	$5,600.00
540	COT, AMBULANCE, POWERED	1	$15,000.00	$15,000.00
540	COT, AMBULANCE, POWERED	1	$12,952.00	$12,952.00
540	COT, AMBULANCE, POWERED	1	$15,000.00	$15,000.00
540	COT, AMBULANCE, POWERED	1	$20,000.00	$20,000.00
540	COT, AMBULANCE, POWERED	1	$20,000.00	$20,000.00
540	COT, AMBULANCE, POWERED	1	$14,999.58	$14,999.58
540	COT, AMBULANCE, POWERED	1	$20,000.00	$20,000.00
540	COT, AMBULANCE, POWERED	1	$15,000.00	$15,000.00
540	COT, AMBULANCE, POWERED	1	$20,000.00	$20,000.00
540	COT, AMBULANCE, POWERED	1	$15,000.00	$15,000.00
540	COT, AMBULANCE, POWERED	1	$15,000.00	$15,000.00
540	COT, AMBULANCE, POWERED	1	$15,000.00	$15,000.00
540	COT, AMBULANCE, POWERED	1	$15,000.00	$15,000.00
540	COT, AMBULANCE, POWERED	1	$15,000.00	$15,000.00
540	COT, AMBULANCE, POWERED	1	$14,842.40	$14,842.40
540	COT, AMBULANCE, POWERED	1	$15,000.00	$15,000.00
570	COT, AMBULANCE, POWERED	1	$15,000.00	$15,000.00
570	COT, AMBULANCE, POWERED	1	$12,337.37	$12,337.37
570	COT, AMBULANCE, POWERED	1	$11,300.00	$11,300.00
1000	COT, AMBULANCE, POWERED	1	$19,798.20	$19,798.20
1000	COT, AMBULANCE, POWERED	1	$14,842.40	$14,842.40
1000	COT, AMBULANCE, POWERED	1	$20,000.00	$20,000.00
1000	COT, AMBULANCE, POWERED	1	$15,000.00	$15,000.00
1000	COT, AMBULANCE, POWERED	1	$15,000.00	$15,000.00
1000	COT, AMBULANCE, POWERED	1	$15,000.00	$15,000.00
1000	COT, AMBULANCE, POWERED	1	$15,000.00	$15,000.00
1000	COT, AMBULANCE, POWERED	1	$15,000.00	$15,000.00
540	COT, CLINIC	1	$195.00	$195.00
503	CPU, DISPLAY EXPRESS W/SOFTWARE	1	$3,500.00	$3,500.00
882	CRANE, BRIDGE	1	$20,550.00	$20,550.00
509	CRANE, HYDRAULIC, 1 TON	1	$1,779.00	$1,779.00
882	CRANE, HYDRAULIC, 1 TON	1	$2,880.00	$2,880.00
210	CREDENZA	1	$350.00	$350.00
211	CREDENZA	1	$350.00	$350.00
400	CREDENZA	2	$350.00	$700.00
428	CREDENZA	1	$350.00	$350.00
429	CREDENZA	1	$350.00	$350.00
438	CREDENZA	1	$350.00	$350.00
438	CREDENZA	1	$350.00	$350.00
439	CREDENZA	1	$350.00	$350.00
440	CREDENZA	1	$350.00	$350.00
440	CREDENZA	1	$350.00	$350.00
440	CREDENZA	1	$350.00	$350.00
440	CREDENZA	1	$350.00	$350.00
440	CREDENZA	1	$350.00	$350.00
440	CREDENZA	1	$350.00	$350.00
441	CREDENZA	1	$350.00	$350.00
441	CREDENZA	1	$350.00	$350.00
450	CREDENZA	2	$350.00	$700.00
451	CREDENZA	1	$350.00	$350.00
452	CREDENZA	1	$350.00	$350.00
453	CREDENZA	1	$350.00	$350.00
475	CREDENZA	2	$350.00	$700.00
475	CREDENZA	1	$350.00	$350.00
475	CREDENZA	1	$350.00	$350.00
475	CREDENZA	1	$350.00	$350.00
475	CREDENZA	1	$350.00	$350.00
475	CREDENZA	1	$350.00	$350.00
475	CREDENZA	1	$350.00	$350.00
494	CREDENZA	1	$350.00	$350.00
494	CREDENZA	1	$350.00	$350.00
495	CREDENZA	1	$350.00	$350.00
495	CREDENZA	1	$350.00	$350.00
495	CREDENZA	1	$350.00	$350.00
499	CREDENZA	1	$350.00	$350.00
499	CREDENZA	1	$350.00	$350.00
503	CREDENZA	1	$350.00	$350.00

503	CREDENZA	1	$350.00	$350.00
552	CREDENZA	1	$350.00	$350.00
554	CREDENZA	1	$350.00	$350.00
560	CREDENZA	1	$350.00	$350.00
560	CREDENZA	1	$350.00	$350.00
560	CREDENZA	1	$350.00	$350.00
560	CREDENZA	1	$350.00	$350.00
570	CREDENZA	1	$350.00	$350.00
572	CREDENZA	8	$350.00	$2,800.00
576	CREDENZA	1	$350.00	$350.00
576	CREDENZA	1	$350.00	$350.00
581	CREDENZA	1	$350.00	$350.00
583	CREDENZA	1	$350.00	$350.00
587	CREDENZA	1	$350.00	$350.00
400	CREDENZA, W/ BUILT-IN BOOKCASE	2	$475.00	$950.00
428	CREDENZA, W/ BUILT-IN BOOKCASE	1	$475.00	$475.00
429	CREDENZA, W/ BUILT-IN BOOKCASE	1	$475.00	$475.00
439	CREDENZA, W/ BUILT-IN BOOKCASE	1	$475.00	$475.00
440	CREDENZA, W/ BUILT-IN BOOKCASE	1	$475.00	$475.00
440	CREDENZA, W/ BUILT-IN BOOKCASE	1	$475.00	$475.00
440	CREDENZA, W/ BUILT-IN BOOKCASE	1	$475.00	$475.00
440	CREDENZA, W/ BUILT-IN BOOKCASE	1	$475.00	$475.00
440	CREDENZA, W/ BUILT-IN BOOKCASE	1	$475.00	$475.00
475	CREDENZA, W/ BUILT-IN BOOKCASE	1	$475.00	$475.00
475	CREDENZA, W/ BUILT-IN BOOKCASE	1	$475.00	$475.00
475	CREDENZA, W/ BUILT-IN BOOKCASE	1	$475.00	$475.00
492	CREDENZA, W/ BUILT-IN BOOKCASE	2	$475.00	$950.00
495	CREDENZA, W/ BUILT-IN BOOKCASE	1	$475.00	$475.00
503	CREDENZA, W/ BUILT-IN BOOKCASE	1	$475.00	$475.00
560	CREDENZA, W/ BUILT-IN BOOKCASE	1	$475.00	$475.00
882	CREEPER, MECHANIC	4	$40.00	$160.00
540	CRIB, DROPSIDE	1	$300.00	$300.00
509	CRIMPER, PIPE, HYDRAULIC	1	$3,882.30	$3,882.30
509	CRIMPING/ COMPRESSION TOOL, W/ DIE, SET	1	$370.00	$370.00
509	CRUSHER, LIGHT BULB	1	$4,811.48	$4,811.48
453	CUBICLE, 15-19	1	$300.00	$300.00
576	CUBICLE, 15-19	1	$300.00	$300.00
576	CUBICLE, 15-19	4	$300.00	$1,200.00
210	CUBICLE, 4-5	1	$180.00	$180.00
497	CUBICLE, 4-5	1	$180.00	$180.00
540	CUBICLE, 4-5	1	$180.00	$180.00
475	CUBICLE, 6-9	1	$200.00	$200.00
545	CUBICLE, 6-9	1	$200.00	$200.00
576	CUBICLE, 6-9	1	$200.00	$200.00
450	CURRENCY COUNTER, LOW-END	1	$380.00	$380.00
499	CURRENCY COUNTER, LOW-END	1	$300.00	$300.00
510	CURRENCY COUNTER, LOW-END	1	$380.00	$380.00
570	CUTTER, BOLT	1	$50.00	$50.00
540	DASH CAMERA, VEHICLE	1	$4,500.00	$4,500.00
540	DASH CAMERA, VEHICLE	1	$4,500.00	$4,500.00
540	DASH CAMERA, VEHICLE	1	$4,500.00	$4,500.00
540	DASH CAMERA, VEHICLE	1	$4,500.00	$4,500.00
540	DASH CAMERA, VEHICLE	1	$4,500.00	$4,500.00
540	DASH CAMERA, VEHICLE	1	$4,500.00	$4,500.00
553	DASH CAMERA, VEHICLE	1	$4,500.00	$4,500.00
553	DASH CAMERA, VEHICLE	1	$4,500.00	$4,500.00
553	DASH CAMERA, VEHICLE	1	$4,500.00	$4,500.00
553	DASH CAMERA, VEHICLE	1	$4,500.00	$4,500.00
553	DASH CAMERA, VEHICLE	1	$4,500.00	$4,500.00
560	DASH CAMERA, VEHICLE	1	$4,500.00	$4,500.00
560	DASH CAMERA, VEHICLE	1	$4,500.00	$4,500.00
560	DASH CAMERA, VEHICLE	1	$4,500.00	$4,500.00
560	DASH CAMERA, VEHICLE	1	$4,500.00	$4,500.00
560	DASH CAMERA, VEHICLE	1	$4,500.00	$4,500.00
560	DASH CAMERA, VEHICLE	1	$4,500.00	$4,500.00
560	DASH CAMERA, VEHICLE	1	$500.00	$500.00
630	DASH CAMERA, VEHICLE	1	$4,500.00	$4,500.00
630	DASH CAMERA, VEHICLE	1	$4,500.00	$4,500.00
1000	DASH CAMERA, VEHICLE	1	$4,500.00	$4,500.00
1000	DASH CAMERA, VEHICLE	1	$4,500.00	$4,500.00
1000	DASH CAMERA, VEHICLE	1	$4,500.00	$4,500.00
1000	DASH CAMERA, VEHICLE	1	$4,500.00	$4,500.00
1000	DASH CAMERA, VEHICLE	1	$1,480.00	$1,480.00
1000	DASH CAMERA, VEHICLE	1	$4,500.00	$4,500.00
1000	DASH CAMERA, VEHICLE	1	$4,500.00	$4,500.00
1000	DASH CAMERA, VEHICLE	1	$4,500.00	$4,500.00

1000	DASH CAMERA, VEHICLE	1	$4,500.00	$4,500.00

492	DEFIBRILLATOR, AED	1	$1,650.00	$1,650.00
492	DEFIBRILLATOR, AED	1	$1,650.00	$1,650.00
499	DEFIBRILLATOR, AED	1	$1,650.00	$1,650.00
499	DEFIBRILLATOR, AED	1	$1,325.00	$1,325.00
499	DEFIBRILLATOR, AED	1	$1,650.00	$1,650.00
503	DEFIBRILLATOR, AED	1	$1,650.00	$1,650.00
509	DEFIBRILLATOR, AED	1	$1,325.00	$1,325.00
509	DEFIBRILLATOR, AED	1	$1,650.00	$1,650.00
509	DEFIBRILLATOR, AED	1	$1,650.00	$1,650.00
509	DEFIBRILLATOR, AED	1	$1,650.00	$1,650.00
509	DEFIBRILLATOR, AED	1	$1,650.00	$1,650.00
509	DEFIBRILLATOR, AED	1	$1,650.00	$1,650.00
510	DEFIBRILLATOR, AED	1	$1,650.00	$1,650.00
540	DEFIBRILLATOR, AED	1	$2,149.00	$2,149.00
540	DEFIBRILLATOR, AED	1	$2,151.21	$2,151.21
540	DEFIBRILLATOR, AED	1	$2,151.21	$2,151.21
540	DEFIBRILLATOR, AED	1	$1,650.00	$1,650.00
540	DEFIBRILLATOR, AED	1	$1,650.00	$1,650.00
540	DEFIBRILLATOR, AED	1	$2,122.40	$2,122.40
540	DEFIBRILLATOR, AED	1	$1,398.81	$1,398.81
540	DEFIBRILLATOR, AED	1	$1,398.81	$1,398.81
540	DEFIBRILLATOR, AED	1	$1,398.81	$1,398.81
540	DEFIBRILLATOR, AED	1	$1,398.81	$1,398.81
540	DEFIBRILLATOR, AED	1	$1,398.81	$1,398.81
541	DEFIBRILLATOR, AED	1	$1,650.00	$1,650.00
541	DEFIBRILLATOR, AED	1	$1,650.00	$1,650.00
541	DEFIBRILLATOR, AED	1	$1,650.00	$1,650.00
541	DEFIBRILLATOR, AED	1	$1,650.00	$1,650.00
541	DEFIBRILLATOR, AED	1	$1,650.00	$1,650.00
541	DEFIBRILLATOR, AED	1	$1,650.00	$1,650.00
545	DEFIBRILLATOR, AED	1	$1,424.00	$1,424.00
545	DEFIBRILLATOR, AED	1	$1,650.00	$1,650.00
554	DEFIBRILLATOR, AED	1	$643.33	$643.33
554	DEFIBRILLATOR, AED	1	$1,650.00	$1,650.00
560	DEFIBRILLATOR, AED	1	$1,945.13	$1,945.13
560	DEFIBRILLATOR, AED	1	$1,650.00	$1,650.00
560	DEFIBRILLATOR, AED	1	$1,650.00	$1,650.00
560	DEFIBRILLATOR, AED	1	$1,945.12	$1,945.12
560	DEFIBRILLATOR, AED	1	$1,650.00	$1,650.00
560	DEFIBRILLATOR, AED	1	$1,945.12	$1,945.12
560	DEFIBRILLATOR, AED	1	$1,650.00	$1,650.00
560	DEFIBRILLATOR, AED	1	$1,650.00	$1,650.00
560	DEFIBRILLATOR, AED	1	$1,650.00	$1,650.00
560	DEFIBRILLATOR, AED	1	$1,650.00	$1,650.00
560	DEFIBRILLATOR, AED	1	$1,400.00	$1,400.00
560	DEFIBRILLATOR, AED	1	$1,400.00	$1,400.00
560	DEFIBRILLATOR, AED	1	$1,650.00	$1,650.00
560	DEFIBRILLATOR, AED	1	$1,650.00	$1,650.00
560	DEFIBRILLATOR, AED	1	$1,650.00	$1,650.00
570	DEFIBRILLATOR, AED	1	$1,650.00	$1,650.00
570	DEFIBRILLATOR, AED	1	$1,650.00	$1,650.00
570	DEFIBRILLATOR, AED	1	$1,650.00	$1,650.00
570	DEFIBRILLATOR, AED	1	$1,650.00	$1,650.00
576	DEFIBRILLATOR, AED	1	$1,650.00	$1,650.00
576	DEFIBRILLATOR, AED	1	$1,650.00	$1,650.00
581	DEFIBRILLATOR, AED	1	$1,500.00	$1,500.00
581	DEFIBRILLATOR, AED	1	$1,325.00	$1,325.00
587	DEFIBRILLATOR, AED	1	$1,650.00	$1,650.00
630	DEFIBRILLATOR, AED	1	$1,650.00	$1,650.00
630	DEFIBRILLATOR, AED	1	$1,650.00	$1,650.00
1000	DEFIBRILLATOR, AED	1	$1,650.00	$1,650.00
1000	DEFIBRILLATOR, AED	1	$1,650.00	$1,650.00
1000	DEFIBRILLATOR, AED	1	$1,523.80	$1,523.80
1000	DEFIBRILLATOR, AED	1	$1,650.00	$1,650.00
1000	DEFIBRILLATOR, AED	1	$1,650.00	$1,650.00
3106	DEFIBRILLATOR, AED	1	$1,560.37	$1,560.37
3106	DEFIBRILLATOR, AED	1	$1,560.38	$1,560.38
3107	DEFIBRILLATOR, AED	1	$1,650.00	$1,650.00
3107	DEFIBRILLATOR, AED	1	$1,650.00	$1,650.00
540	DEFIBRILLATOR, AED TRAINER	1	$380.00	$380.00
540	DEFIBRILLATOR, AED TRAINER	11	$380.00	$4,180.00
540	DEFIBRILLATOR/ MONITOR, EMS	1	$28,918.61	$28,918.61
540	DEFIBRILLATOR/ MONITOR, EMS	1	$28,918.61	$28,918.61
540	DEFIBRILLATOR/ MONITOR, EMS	1	$28,918.61	$28,918.61
540	DEFIBRILLATOR/ MONITOR, EMS	1	$28,918.61	$28,918.61
540	DEFIBRILLATOR/ MONITOR, EMS	1	$28,918.61	$28,918.61

540	DEFIBRILLATOR/ MONITOR, EMS	1	$28,918.61	$28,918.61
540	DEFIBRILLATOR/ MONITOR, EMS	1	$19,500.00	$19,500.00
540	DEFIBRILLATOR/ MONITOR, EMS	1	$28,918.61	$28,918.61
540	DEFIBRILLATOR/ MONITOR, EMS	1	$28,918.61	$28,918.61
540	DEFIBRILLATOR/ MONITOR, EMS	1	$28,918.61	$28,918.61
540	DEFIBRILLATOR/ MONITOR, EMS	1	$28,918.61	$28,918.61
540	DEFIBRILLATOR/ MONITOR, EMS	1	$28,918.61	$28,918.61
540	DEFIBRILLATOR/ MONITOR, EMS	1	$28,918.61	$28,918.61
540	DEFIBRILLATOR/ MONITOR, EMS	1	$28,918.61	$28,918.61
540	DEFIBRILLATOR/ MONITOR, EMS	1	$28,918.61	$28,918.61
540	DEFIBRILLATOR/ MONITOR, EMS	1	$28,918.61	$28,918.61
540	DEFIBRILLATOR/ MONITOR, EMS	1	$28,918.61	$28,918.61
540	DEFIBRILLATOR/ MONITOR, EMS	1	$28,918.61	$28,918.61
540	DEFIBRILLATOR/ MONITOR, EMS	1	$28,918.61	$28,918.61
540	DEFIBRILLATOR/ MONITOR, EMS	1	$28,918.61	$28,918.61
540	DEFIBRILLATOR/ MONITOR, EMS	1	$28,918.61	$28,918.61
540	DEFIBRILLATOR/ MONITOR, EMS	1	$28,918.61	$28,918.61
570	DEFIBRILLATOR/ MONITOR, EMS	1	$19,500.00	$19,500.00
1000	DEFIBRILLATOR/ MONITOR, EMS	1	$31,353.41	$31,353.41
1000	DEFIBRILLATOR/ MONITOR, EMS	1	$28,918.61	$28,918.61
1000	DEFIBRILLATOR/ MONITOR, EMS	1	$28,918.61	$28,918.61
1000	DEFIBRILLATOR/ MONITOR, EMS	1	$28,918.61	$28,918.61
1000	DEFIBRILLATOR/ MONITOR, EMS	1	$28,918.61	$28,918.61
1000	DEFIBRILLATOR/ MONITOR, EMS	1	$28,918.61	$28,918.61
1000	DEFIBRILLATOR/ MONITOR, EMS	1	$28,918.61	$28,918.61
1000	DEFIBRILLATOR/ MONITOR, EMS	1	$28,918.61	$28,918.61
509	DEHUMIDIFIER, HIGH END	1	$1,740.00	$1,740.00
509	DEHUMIDIFIER, HIGH END	1	$1,740.00	$1,740.00
540	DEHUMIDIFIER, HIGH END	1	$1,740.00	$1,740.00
509	DEHUMIDIFIER, HIGH-END	1	$2,570.00	$2,570.00
509	DEHUMIDIFIER, HIGH-END	1	$2,570.00	$2,570.00
210	DESK, EXECUTIVE, ROLL-TOP	1	$900.00	$900.00
212	DESK, EXECUTIVE, ROLL-TOP	1	$900.00	$900.00
450	DESK, EXECUTIVE, ROLL-TOP	1	$900.00	$900.00
882	DESK, EXECUTIVE, ROLL-TOP	1	$900.00	$900.00
210	DESK, COMPUTER	1	$200.00	$200.00
214	DESK, COMPUTER	1	$200.00	$200.00
400	DESK, COMPUTER	1	$200.00	$200.00
400	DESK, COMPUTER	2	$200.00	$400.00
402	DESK, COMPUTER	1	$200.00	$200.00
403	DESK, COMPUTER	4	$200.00	$800.00
404	DESK, COMPUTER	1	$200.00	$200.00
405	DESK, COMPUTER	1	$200.00	$200.00
405	DESK, COMPUTER	1	$200.00	$200.00
437	DESK, COMPUTER	1	$200.00	$200.00
439	DESK, COMPUTER	1	$200.00	$200.00
450	DESK, COMPUTER	1	$200.00	$200.00
452	DESK, COMPUTER	3	$200.00	$600.00
475	DESK, COMPUTER	1	$200.00	$200.00
497	DESK, COMPUTER	1	$200.00	$200.00
497	DESK, COMPUTER	1	$200.00	$200.00
503	DESK, COMPUTER	1	$200.00	$200.00
503	DESK, COMPUTER	1	$200.00	$200.00
503	DESK, COMPUTER	1	$200.00	$200.00
509	DESK, COMPUTER	1	$200.00	$200.00
509	DESK, COMPUTER	1	$200.00	$200.00
540	DESK, COMPUTER	1	$200.00	$200.00
552	DESK, COMPUTER	1	$200.00	$200.00
553	DESK, COMPUTER	1	$200.00	$200.00
560	DESK, COMPUTER	1	$200.00	$200.00
560	DESK, COMPUTER	3	$200.00	$600.00
560	DESK, COMPUTER	2	$200.00	$400.00
560	DESK, COMPUTER	1	$200.00	$200.00
560	DESK, COMPUTER	1	$200.00	$200.00
560	DESK, COMPUTER	1	$200.00	$200.00
560	DESK, COMPUTER	1	$200.00	$200.00
560	DESK, COMPUTER	1	$200.00	$200.00
570	DESK, COMPUTER	2	$200.00	$400.00
570	DESK, COMPUTER	1	$200.00	$200.00
570	DESK, COMPUTER	1	$200.00	$200.00
591	DESK, COMPUTER	1	$200.00	$200.00
630	DESK, COMPUTER	1	$200.00	$200.00
630	DESK, COMPUTER	1	$200.00	$200.00
630	DESK, COMPUTER	1	$200.00	$200.00

210	DESK, DOUBLE PEDESTAL	2	$320.00	$640.00
210	DESK, DOUBLE PEDESTAL	2	$320.00	$640.00
210	DESK, DOUBLE PEDESTAL	1	$320.00	$320.00
210	DESK, DOUBLE PEDESTAL	1	$320.00	$320.00
210	DESK, DOUBLE PEDESTAL	2	$320.00	$640.00
210	DESK, DOUBLE PEDESTAL	1	$320.00	$320.00
210	DESK, DOUBLE PEDESTAL	1	$320.00	$320.00
210	DESK, DOUBLE PEDESTAL	1	$320.00	$320.00
210	DESK, DOUBLE PEDESTAL	2	$320.00	$640.00
210	DESK, DOUBLE PEDESTAL	2	$320.00	$640.00
210	DESK, DOUBLE PEDESTAL	1	$320.00	$320.00
211	DESK, DOUBLE PEDESTAL	1	$320.00	$320.00
213	DESK, DOUBLE PEDESTAL	1	$320.00	$320.00
213	DESK, DOUBLE PEDESTAL	1	$500.00	$500.00
214	DESK, DOUBLE PEDESTAL	2	$320.00	$640.00
215	DESK, DOUBLE PEDESTAL	1	$320.00	$320.00
215	DESK, DOUBLE PEDESTAL	2	$320.00	$640.00
341	DESK, DOUBLE PEDESTAL	1	$320.00	$320.00
341	DESK, DOUBLE PEDESTAL	1	$320.00	$320.00
341	DESK, DOUBLE PEDESTAL	1	$320.00	$320.00
341	DESK, DOUBLE PEDESTAL	1	$320.00	$320.00
400	DESK, DOUBLE PEDESTAL	1	$320.00	$320.00
400	DESK, DOUBLE PEDESTAL	1	$320.00	$320.00
400	DESK, DOUBLE PEDESTAL	1	$320.00	$320.00
400	DESK, DOUBLE PEDESTAL	1	$320.00	$320.00
402	DESK, DOUBLE PEDESTAL	1	$320.00	$320.00
402	DESK, DOUBLE PEDESTAL	1	$320.00	$320.00
402	DESK, DOUBLE PEDESTAL	1	$320.00	$320.00
402	DESK, DOUBLE PEDESTAL	1	$320.00	$320.00
402	DESK, DOUBLE PEDESTAL	2	$320.00	$640.00
405	DESK, DOUBLE PEDESTAL	2	$320.00	$640.00
405	DESK, DOUBLE PEDESTAL	1	$320.00	$320.00
425	DESK, DOUBLE PEDESTAL	1	$320.00	$320.00
425	DESK, DOUBLE PEDESTAL	1	$320.00	$320.00
426	DESK, DOUBLE PEDESTAL	1	$320.00	$320.00
427	DESK, DOUBLE PEDESTAL	1	$320.00	$320.00
428	DESK, DOUBLE PEDESTAL	1	$320.00	$320.00
429	DESK, DOUBLE PEDESTAL	2	$320.00	$640.00
429	DESK, DOUBLE PEDESTAL	1	$320.00	$320.00
435	DESK, DOUBLE PEDESTAL	1	$320.00	$320.00
438	DESK, DOUBLE PEDESTAL	1	$320.00	$320.00
440	DESK, DOUBLE PEDESTAL	2	$320.00	$640.00
440	DESK, DOUBLE PEDESTAL	1	$320.00	$320.00
440	DESK, DOUBLE PEDESTAL	1	$320.00	$320.00
440	DESK, DOUBLE PEDESTAL	1	$320.00	$320.00
440	DESK, DOUBLE PEDESTAL	1	$320.00	$320.00
440	DESK, DOUBLE PEDESTAL	1	$320.00	$320.00
440	DESK, DOUBLE PEDESTAL	1	$320.00	$320.00
440	DESK, DOUBLE PEDESTAL	1	$320.00	$320.00
440	DESK, DOUBLE PEDESTAL	1	$320.00	$320.00
440	DESK, DOUBLE PEDESTAL	1	$320.00	$320.00
440	DESK, DOUBLE PEDESTAL	1	$320.00	$320.00
440	DESK, DOUBLE PEDESTAL	1	$320.00	$320.00
440	DESK, DOUBLE PEDESTAL	1	$320.00	$320.00
440	DESK, DOUBLE PEDESTAL	1	$320.00	$320.00
440	DESK, DOUBLE PEDESTAL	1	$320.00	$320.00
440	DESK, DOUBLE PEDESTAL	1	$320.00	$320.00
440	DESK, DOUBLE PEDESTAL	1	$320.00	$320.00
450	DESK, DOUBLE PEDESTAL	1	$320.00	$320.00
450	DESK, DOUBLE PEDESTAL	1	$320.00	$320.00
452	DESK, DOUBLE PEDESTAL	1	$320.00	$320.00
452	DESK, DOUBLE PEDESTAL	1	$320.00	$320.00
453	DESK, DOUBLE PEDESTAL	1	$320.00	$320.00
453	DESK, DOUBLE PEDESTAL	2	$320.00	$640.00
454	DESK, DOUBLE PEDESTAL	2	$320.00	$640.00
475	DESK, DOUBLE PEDESTAL	2	$320.00	$640.00
475	DESK, DOUBLE PEDESTAL	1	$320.00	$320.00
475	DESK, DOUBLE PEDESTAL	1	$320.00	$320.00
475	DESK, DOUBLE PEDESTAL	2	$320.00	$640.00
475	DESK, DOUBLE PEDESTAL	1	$320.00	$320.00
475	DESK, DOUBLE PEDESTAL	1	$320.00	$320.00
475	DESK, DOUBLE PEDESTAL	1	$320.00	$320.00
475	DESK, DOUBLE PEDESTAL	1	$320.00	$320.00
475	DESK, DOUBLE PEDESTAL	1	$320.00	$320.00
475	DESK, DOUBLE PEDESTAL	1	$320.00	$320.00
475	DESK, DOUBLE PEDESTAL	2	$320.00	$640.00

475	DESK, DOUBLE PEDESTAL	2	$320.00	$640.00
475	DESK, DOUBLE PEDESTAL	2	$320.00	$640.00
475	DESK, DOUBLE PEDESTAL	1	$320.00	$320.00
492	DESK, DOUBLE PEDESTAL	1	$320.00	$320.00
494	DESK, DOUBLE PEDESTAL	1	$320.00	$320.00
494	DESK, DOUBLE PEDESTAL	1	$320.00	$320.00
494	DESK, DOUBLE PEDESTAL	1	$320.00	$320.00
494	DESK, DOUBLE PEDESTAL	2	$320.00	$640.00
494	DESK, DOUBLE PEDESTAL	2	$320.00	$640.00
494	DESK, DOUBLE PEDESTAL	1	$320.00	$320.00
495	DESK, DOUBLE PEDESTAL	1	$320.00	$320.00
495	DESK, DOUBLE PEDESTAL	1	$320.00	$320.00
495	DESK, DOUBLE PEDESTAL	1	$320.00	$320.00
495	DESK, DOUBLE PEDESTAL	2	$320.00	$640.00
495	DESK, DOUBLE PEDESTAL	1	$320.00	$320.00
495	DESK, DOUBLE PEDESTAL	1	$320.00	$320.00
495	DESK, DOUBLE PEDESTAL	1	$320.00	$320.00
495	DESK, DOUBLE PEDESTAL	2	$320.00	$640.00
497	DESK, DOUBLE PEDESTAL	1	$320.00	$320.00
503	DESK, DOUBLE PEDESTAL	1	$320.00	$320.00
503	DESK, DOUBLE PEDESTAL	1	$320.00	$320.00
503	DESK, DOUBLE PEDESTAL	1	$320.00	$320.00
503	DESK, DOUBLE PEDESTAL	1	$320.00	$320.00
503	DESK, DOUBLE PEDESTAL	1	$320.00	$320.00
503	DESK, DOUBLE PEDESTAL	1	$320.00	$320.00
503	DESK, DOUBLE PEDESTAL	1	$320.00	$320.00
503	DESK, DOUBLE PEDESTAL	1	$320.00	$320.00
503	DESK, DOUBLE PEDESTAL	1	$320.00	$320.00
509	DESK, DOUBLE PEDESTAL	1	$320.00	$320.00
509	DESK, DOUBLE PEDESTAL	2	$320.00	$640.00
509	DESK, DOUBLE PEDESTAL	1	$320.00	$320.00
509	DESK, DOUBLE PEDESTAL	1	$320.00	$320.00
509	DESK, DOUBLE PEDESTAL	2	$320.00	$640.00
509	DESK, DOUBLE PEDESTAL	4	$320.00	$1,280.00
509	DESK, DOUBLE PEDESTAL	1	$320.00	$320.00
509	DESK, DOUBLE PEDESTAL	3	$320.00	$960.00
509	DESK, DOUBLE PEDESTAL	1	$320.00	$320.00
510	DESK, DOUBLE PEDESTAL	1	$320.00	$320.00
510	DESK, DOUBLE PEDESTAL	2	$320.00	$640.00
510	DESK, DOUBLE PEDESTAL	1	$320.00	$320.00
510	DESK, DOUBLE PEDESTAL	1	$320.00	$320.00
510	DESK, DOUBLE PEDESTAL	2	$320.00	$640.00
510	DESK, DOUBLE PEDESTAL	1	$320.00	$320.00
540	DESK, DOUBLE PEDESTAL	2	$320.00	$640.00
540	DESK, DOUBLE PEDESTAL	2	$320.00	$640.00
540	DESK, DOUBLE PEDESTAL	1	$320.00	$320.00
540	DESK, DOUBLE PEDESTAL	1	$320.00	$320.00
540	DESK, DOUBLE PEDESTAL	1	$320.00	$320.00
540	DESK, DOUBLE PEDESTAL	1	$320.00	$320.00
540	DESK, DOUBLE PEDESTAL	2	$320.00	$640.00
540	DESK, DOUBLE PEDESTAL	1	$320.00	$320.00
545	DESK, DOUBLE PEDESTAL	1	$320.00	$320.00
545	DESK, DOUBLE PEDESTAL	1	$320.00	$320.00
545	DESK, DOUBLE PEDESTAL	2	$320.00	$640.00
552	DESK, DOUBLE PEDESTAL	1	$320.00	$320.00
552	DESK, DOUBLE PEDESTAL	1	$320.00	$320.00
552	DESK, DOUBLE PEDESTAL	1	$320.00	$320.00
552	DESK, DOUBLE PEDESTAL	1	$320.00	$320.00
553	DESK, DOUBLE PEDESTAL	1	$320.00	$320.00
553	DESK, DOUBLE PEDESTAL	1	$320.00	$320.00
554	DESK, DOUBLE PEDESTAL	1	$320.00	$320.00
554	DESK, DOUBLE PEDESTAL	1	$320.00	$320.00
554	DESK, DOUBLE PEDESTAL	1	$320.00	$320.00
554	DESK, DOUBLE PEDESTAL	3	$320.00	$960.00
554	DESK, DOUBLE PEDESTAL	2	$320.00	$640.00
554	DESK, DOUBLE PEDESTAL	2	$320.00	$640.00
554	DESK, DOUBLE PEDESTAL	2	$320.00	$640.00
554	DESK, DOUBLE PEDESTAL	2	$320.00	$640.00
554	DESK, DOUBLE PEDESTAL	1	$320.00	$320.00
554	DESK, DOUBLE PEDESTAL	1	$320.00	$320.00
554	DESK, DOUBLE PEDESTAL	1	$320.00	$320.00
560	DESK, DOUBLE PEDESTAL	1	$320.00	$320.00
560	DESK, DOUBLE PEDESTAL	1	$320.00	$320.00
560	DESK, DOUBLE PEDESTAL	1	$320.00	$320.00
560	DESK, DOUBLE PEDESTAL	1	$320.00	$320.00
560	DESK, DOUBLE PEDESTAL	2	$320.00	$640.00

560	DESK, DOUBLE PEDESTAL	1	$320.00	$320.00
560	DESK, DOUBLE PEDESTAL	2	$320.00	$640.00
560	DESK, DOUBLE PEDESTAL	1	$320.00	$320.00
560	DESK, DOUBLE PEDESTAL	1	$320.00	$320.00
560	DESK, DOUBLE PEDESTAL	1	$320.00	$320.00
560	DESK, DOUBLE PEDESTAL	1	$320.00	$320.00
560	DESK, DOUBLE PEDESTAL	1	$320.00	$320.00
560	DESK, DOUBLE PEDESTAL	1	$320.00	$320.00
560	DESK, DOUBLE PEDESTAL	1	$320.00	$320.00
560	DESK, DOUBLE PEDESTAL	1	$320.00	$320.00
560	DESK, DOUBLE PEDESTAL	3	$320.00	$960.00
560	DESK, DOUBLE PEDESTAL	1	$320.00	$320.00
560	DESK, DOUBLE PEDESTAL	2	$320.00	$640.00
560	DESK, DOUBLE PEDESTAL	1	$320.00	$320.00
560	DESK, DOUBLE PEDESTAL	1	$320.00	$320.00
560	DESK, DOUBLE PEDESTAL	1	$320.00	$320.00
560	DESK, DOUBLE PEDESTAL	2	$320.00	$640.00
560	DESK, DOUBLE PEDESTAL	1	$320.00	$320.00
560	DESK, DOUBLE PEDESTAL	2	$320.00	$640.00
560	DESK, DOUBLE PEDESTAL	1	$320.00	$320.00
560	DESK, DOUBLE PEDESTAL	2	$320.00	$640.00
560	DESK, DOUBLE PEDESTAL	2	$320.00	$640.00
560	DESK, DOUBLE PEDESTAL	1	$320.00	$320.00
560	DESK, DOUBLE PEDESTAL	1	$320.00	$320.00
560	DESK, DOUBLE PEDESTAL	2	$320.00	$640.00
560	DESK, DOUBLE PEDESTAL	1	$320.00	$320.00
560	DESK, DOUBLE PEDESTAL	1	$320.00	$320.00
560	DESK, DOUBLE PEDESTAL	1	$320.00	$320.00
560	DESK, DOUBLE PEDESTAL	1	$320.00	$320.00
560	DESK, DOUBLE PEDESTAL	1	$320.00	$320.00
560	DESK, DOUBLE PEDESTAL	1	$320.00	$320.00
560	DESK, DOUBLE PEDESTAL	1	$320.00	$320.00
560	DESK, DOUBLE PEDESTAL	1	$320.00	$320.00
560	DESK, DOUBLE PEDESTAL	2	$320.00	$640.00
560	DESK, DOUBLE PEDESTAL	1	$320.00	$320.00
560	DESK, DOUBLE PEDESTAL	1	$320.00	$320.00
560	DESK, DOUBLE PEDESTAL	1	$320.00	$320.00
560	DESK, DOUBLE PEDESTAL	1	$320.00	$320.00
560	DESK, DOUBLE PEDESTAL	3	$320.00	$960.00
570	DESK, DOUBLE PEDESTAL	4	$320.00	$1,280.00
570	DESK, DOUBLE PEDESTAL	2	$320.00	$640.00
570	DESK, DOUBLE PEDESTAL	2	$320.00	$640.00
570	DESK, DOUBLE PEDESTAL	1	$320.00	$320.00
570	DESK, DOUBLE PEDESTAL	3	$320.00	$960.00
570	DESK, DOUBLE PEDESTAL	2	$320.00	$640.00
570	DESK, DOUBLE PEDESTAL	5	$320.00	$1,600.00
570	DESK, DOUBLE PEDESTAL	2	$320.00	$640.00
570	DESK, DOUBLE PEDESTAL	1	$320.00	$320.00
570	DESK, DOUBLE PEDESTAL	2	$320.00	$640.00
570	DESK, DOUBLE PEDESTAL	1	$320.00	$320.00
570	DESK, DOUBLE PEDESTAL	1	$320.00	$320.00
570	DESK, DOUBLE PEDESTAL	2	$320.00	$640.00
570	DESK, DOUBLE PEDESTAL	3	$320.00	$960.00
570	DESK, DOUBLE PEDESTAL	1	$320.00	$320.00
570	DESK, DOUBLE PEDESTAL	3	$320.00	$960.00
570	DESK, DOUBLE PEDESTAL	2	$320.00	$640.00
570	DESK, DOUBLE PEDESTAL	4	$320.00	$1,280.00
570	DESK, DOUBLE PEDESTAL	2	$320.00	$640.00
570	DESK, DOUBLE PEDESTAL	1	$320.00	$320.00
570	DESK, DOUBLE PEDESTAL	1	$320.00	$320.00
570	DESK, DOUBLE PEDESTAL	1	$320.00	$320.00
570	DESK, DOUBLE PEDESTAL	2	$320.00	$640.00
570	DESK, DOUBLE PEDESTAL	1	$320.00	$320.00
570	DESK, DOUBLE PEDESTAL	1	$320.00	$320.00
570	DESK, DOUBLE PEDESTAL	2	$320.00	$640.00
570	DESK, DOUBLE PEDESTAL	2	$320.00	$640.00
570	DESK, DOUBLE PEDESTAL	3	$320.00	$960.00
570	DESK, DOUBLE PEDESTAL	1	$320.00	$320.00
570	DESK, DOUBLE PEDESTAL	1	$320.00	$320.00
572	DESK, DOUBLE PEDESTAL	1	$320.00	$320.00
572	DESK, DOUBLE PEDESTAL	1	$320.00	$320.00
572	DESK, DOUBLE PEDESTAL	1	$320.00	$320.00
576	DESK, DOUBLE PEDESTAL	1	$320.00	$320.00
576	DESK, DOUBLE PEDESTAL	1	$320.00	$320.00
576	DESK, DOUBLE PEDESTAL	1	$320.00	$320.00

576	DESK, DOUBLE PEDESTAL	1	$320.00	$320.00
576	DESK, DOUBLE PEDESTAL	1	$320.00	$320.00
576	DESK, DOUBLE PEDESTAL	1	$320.00	$320.00
576	DESK, DOUBLE PEDESTAL	1	$320.00	$320.00
576	DESK, DOUBLE PEDESTAL	1	$320.00	$320.00
576	DESK, DOUBLE PEDESTAL	1	$320.00	$320.00
576	DESK, DOUBLE PEDESTAL	1	$320.00	$320.00
576	DESK, DOUBLE PEDESTAL	1	$320.00	$320.00
576	DESK, DOUBLE PEDESTAL	1	$320.00	$320.00
576	DESK, DOUBLE PEDESTAL	1	$320.00	$320.00
576	DESK, DOUBLE PEDESTAL	1	$320.00	$320.00
576	DESK, DOUBLE PEDESTAL	5	$320.00	$1,600.00
576	DESK, DOUBLE PEDESTAL	1	$320.00	$320.00
576	DESK, DOUBLE PEDESTAL	1	$320.00	$320.00
576	DESK, DOUBLE PEDESTAL	1	$320.00	$320.00
576	DESK, DOUBLE PEDESTAL	1	$320.00	$320.00
576	DESK, DOUBLE PEDESTAL	5	$320.00	$1,600.00
576	DESK, DOUBLE PEDESTAL	2	$320.00	$640.00
576	DESK, DOUBLE PEDESTAL	1	$320.00	$320.00
576	DESK, DOUBLE PEDESTAL	1	$320.00	$320.00
576	DESK, DOUBLE PEDESTAL	2	$320.00	$640.00
576	DESK, DOUBLE PEDESTAL	1	$320.00	$320.00
576	DESK, DOUBLE PEDESTAL	1	$320.00	$320.00
576	DESK, DOUBLE PEDESTAL	2	$320.00	$640.00
576	DESK, DOUBLE PEDESTAL	2	$320.00	$640.00
576	DESK, DOUBLE PEDESTAL	1	$320.00	$320.00
576	DESK, DOUBLE PEDESTAL	2	$320.00	$640.00
576	DESK, DOUBLE PEDESTAL	2	$320.00	$640.00
576	DESK, DOUBLE PEDESTAL	2	$320.00	$640.00
576	DESK, DOUBLE PEDESTAL	1	$320.00	$320.00
576	DESK, DOUBLE PEDESTAL	2	$320.00	$640.00
576	DESK, DOUBLE PEDESTAL	2	$320.00	$640.00
576	DESK, DOUBLE PEDESTAL	2	$320.00	$640.00
576	DESK, DOUBLE PEDESTAL	1	$320.00	$320.00
576	DESK, DOUBLE PEDESTAL	2	$320.00	$640.00
576	DESK, DOUBLE PEDESTAL	1	$320.00	$320.00
576	DESK, DOUBLE PEDESTAL	2	$320.00	$640.00
576	DESK, DOUBLE PEDESTAL	1	$320.00	$320.00
576	DESK, DOUBLE PEDESTAL	2	$320.00	$640.00
576	DESK, DOUBLE PEDESTAL	2	$320.00	$640.00
576	DESK, DOUBLE PEDESTAL	2	$320.00	$640.00
576	DESK, DOUBLE PEDESTAL	2	$320.00	$640.00
576	DESK, DOUBLE PEDESTAL	2	$320.00	$640.00
576	DESK, DOUBLE PEDESTAL	2	$320.00	$640.00
576	DESK, DOUBLE PEDESTAL	1	$320.00	$320.00
576	DESK, DOUBLE PEDESTAL	2	$320.00	$640.00
576	DESK, DOUBLE PEDESTAL	1	$320.00	$320.00
576	DESK, DOUBLE PEDESTAL	2	$320.00	$640.00
576	DESK, DOUBLE PEDESTAL	2	$320.00	$640.00
576	DESK, DOUBLE PEDESTAL	2	$320.00	$640.00
576	DESK, DOUBLE PEDESTAL	3	$320.00	$960.00
576	DESK, DOUBLE PEDESTAL	1	$320.00	$320.00
576	DESK, DOUBLE PEDESTAL	2	$320.00	$640.00
576	DESK, DOUBLE PEDESTAL	1	$320.00	$320.00
576	DESK, DOUBLE PEDESTAL	1	$320.00	$320.00
576	DESK, DOUBLE PEDESTAL	2	$320.00	$640.00
576	DESK, DOUBLE PEDESTAL	2	$320.00	$640.00
576	DESK, DOUBLE PEDESTAL	2	$320.00	$640.00
576	DESK, DOUBLE PEDESTAL	1	$320.00	$320.00
576	DESK, DOUBLE PEDESTAL	2	$320.00	$640.00
576	DESK, DOUBLE PEDESTAL	2	$320.00	$640.00
576	DESK, DOUBLE PEDESTAL	2	$320.00	$640.00
576	DESK, DOUBLE PEDESTAL	2	$320.00	$640.00
576	DESK, DOUBLE PEDESTAL	1	$320.00	$320.00
576	DESK, DOUBLE PEDESTAL	1	$320.00	$320.00
576	DESK, DOUBLE PEDESTAL	1	$320.00	$320.00
576	DESK, DOUBLE PEDESTAL	1	$320.00	$320.00
576	DESK, DOUBLE PEDESTAL	2	$320.00	$640.00
576	DESK, DOUBLE PEDESTAL	2	$320.00	$640.00
576	DESK, DOUBLE PEDESTAL	2	$320.00	$640.00
576	DESK, DOUBLE PEDESTAL	1	$320.00	$320.00
576	DESK, DOUBLE PEDESTAL	1	$320.00	$320.00
576	DESK, DOUBLE PEDESTAL	1	$320.00	$320.00
576	DESK, DOUBLE PEDESTAL	2	$320.00	$640.00
576	DESK, DOUBLE PEDESTAL	1	$320.00	$320.00
576	DESK, DOUBLE PEDESTAL	1	$320.00	$320.00

576	DESK, DOUBLE PEDESTAL	1	$320.00	$320.00
576	DESK, DOUBLE PEDESTAL	2	$320.00	$640.00
576	DESK, DOUBLE PEDESTAL	4	$320.00	$1,280.00
576	DESK, DOUBLE PEDESTAL	1	$320.00	$320.00
576	DESK, DOUBLE PEDESTAL	1	$320.00	$320.00
576	DESK, DOUBLE PEDESTAL	1	$320.00	$320.00
576	DESK, DOUBLE PEDESTAL	1	$320.00	$320.00
576	DESK, DOUBLE PEDESTAL	2	$320.00	$640.00
576	DESK, DOUBLE PEDESTAL	2	$320.00	$640.00
576	DESK, DOUBLE PEDESTAL	1	$320.00	$320.00
576	DESK, DOUBLE PEDESTAL	1	$320.00	$320.00
576	DESK, DOUBLE PEDESTAL	2	$320.00	$640.00
576	DESK, DOUBLE PEDESTAL	2	$320.00	$640.00
581	DESK, DOUBLE PEDESTAL	2	$320.00	$640.00
581	DESK, DOUBLE PEDESTAL	1	$320.00	$320.00
581	DESK, DOUBLE PEDESTAL	1	$320.00	$320.00
583	DESK, DOUBLE PEDESTAL	1	$320.00	$320.00
591	DESK, DOUBLE PEDESTAL	1	$320.00	$320.00
591	DESK, DOUBLE PEDESTAL	1	$320.00	$320.00
591	DESK, DOUBLE PEDESTAL	3	$320.00	$960.00
591	DESK, DOUBLE PEDESTAL	1	$320.00	$320.00
630	DESK, DOUBLE PEDESTAL	1	$320.00	$320.00
630	DESK, DOUBLE PEDESTAL	2	$320.00	$640.00
630	DESK, DOUBLE PEDESTAL	1	$320.00	$320.00
630	DESK, DOUBLE PEDESTAL	1	$320.00	$320.00
630	DESK, DOUBLE PEDESTAL	1	$320.00	$320.00
630	DESK, DOUBLE PEDESTAL	1	$320.00	$320.00
630	DESK, DOUBLE PEDESTAL	1	$320.00	$320.00
630	DESK, DOUBLE PEDESTAL	1	$320.00	$320.00
630	DESK, DOUBLE PEDESTAL	1	$320.00	$320.00
630	DESK, DOUBLE PEDESTAL	1	$320.00	$320.00
630	DESK, DOUBLE PEDESTAL	1	$320.00	$320.00
661	DESK, DOUBLE PEDESTAL	1	$320.00	$320.00
882	DESK, DOUBLE PEDESTAL	2	$320.00	$640.00
882	DESK, DOUBLE PEDESTAL	1	$320.00	$320.00
882	DESK, DOUBLE PEDESTAL	2	$320.00	$640.00
882	DESK, DOUBLE PEDESTAL	1	$320.00	$320.00
3103	DESK, DOUBLE PEDESTAL	1	$320.00	$320.00
3103	DESK, DOUBLE PEDESTAL	1	$320.00	$320.00
3106	DESK, DOUBLE PEDESTAL	1	$320.00	$320.00
3106	DESK, DOUBLE PEDESTAL	1	$320.00	$320.00
3106	DESK, DOUBLE PEDESTAL	1	$320.00	$320.00
3106	DESK, DOUBLE PEDESTAL	1	$320.00	$320.00
210	DESK, DOUBLE PEDESTAL, W/ RETURN	1	$490.00	$490.00
210	DESK, DOUBLE PEDESTAL, W/ RETURN	1	$490.00	$490.00
210	DESK, DOUBLE PEDESTAL, W/ RETURN	1	$490.00	$490.00
210	DESK, DOUBLE PEDESTAL, W/ RETURN	1	$490.00	$490.00
210	DESK, DOUBLE PEDESTAL, W/ RETURN	1	$490.00	$490.00
210	DESK, DOUBLE PEDESTAL, W/ RETURN	1	$490.00	$490.00
210	DESK, DOUBLE PEDESTAL, W/ RETURN	1	$490.00	$490.00
210	DESK, DOUBLE PEDESTAL, W/ RETURN	1	$490.00	$490.00
210	DESK, DOUBLE PEDESTAL, W/ RETURN	1	$490.00	$490.00
210	DESK, DOUBLE PEDESTAL, W/ RETURN	1	$490.00	$490.00
210	DESK, DOUBLE PEDESTAL, W/ RETURN	1	$490.00	$490.00
210	DESK, DOUBLE PEDESTAL, W/ RETURN	2	$490.00	$980.00
210	DESK, DOUBLE PEDESTAL, W/ RETURN	1	$490.00	$490.00
210	DESK, DOUBLE PEDESTAL, W/ RETURN	1	$490.00	$490.00
210	DESK, DOUBLE PEDESTAL, W/ RETURN	1	$490.00	$490.00
210	DESK, DOUBLE PEDESTAL, W/ RETURN	1	$490.00	$490.00
212	DESK, DOUBLE PEDESTAL, W/ RETURN	1	$490.00	$490.00
213	DESK, DOUBLE PEDESTAL, W/ RETURN	1	$490.00	$490.00
400	DESK, DOUBLE PEDESTAL, W/ RETURN	1	$490.00	$490.00
400	DESK, DOUBLE PEDESTAL, W/ RETURN	1	$490.00	$490.00
400	DESK, DOUBLE PEDESTAL, W/ RETURN	1	$490.00	$490.00
400	DESK, DOUBLE PEDESTAL, W/ RETURN	1	$490.00	$490.00
402	DESK, DOUBLE PEDESTAL, W/ RETURN	1	$490.00	$490.00
402	DESK, DOUBLE PEDESTAL, W/ RETURN	1	$490.00	$490.00
402	DESK, DOUBLE PEDESTAL, W/ RETURN	1	$490.00	$490.00
402	DESK, DOUBLE PEDESTAL, W/ RETURN	1	$490.00	$490.00
402	DESK, DOUBLE PEDESTAL, W/ RETURN	1	$490.00	$490.00
402	DESK, DOUBLE PEDESTAL, W/ RETURN	1	$490.00	$490.00
402	DESK, DOUBLE PEDESTAL, W/ RETURN	1	$490.00	$490.00
403	DESK, DOUBLE PEDESTAL, W/ RETURN	1	$490.00	$490.00

404	DESK, DOUBLE PEDESTAL, W/ RETURN	1	$490.00	$490.00
404	DESK, DOUBLE PEDESTAL, W/ RETURN	1	$490.00	$490.00
404	DESK, DOUBLE PEDESTAL, W/ RETURN	1	$490.00	$490.00
405	DESK, DOUBLE PEDESTAL, W/ RETURN	1	$490.00	$490.00
405	DESK, DOUBLE PEDESTAL, W/ RETURN	1	$490.00	$490.00
426	DESK, DOUBLE PEDESTAL, W/ RETURN	1	$490.00	$490.00
427	DESK, DOUBLE PEDESTAL, W/ RETURN	2	$490.00	$980.00
428	DESK, DOUBLE PEDESTAL, W/ RETURN	1	$490.00	$490.00
435	DESK, DOUBLE PEDESTAL, W/ RETURN	1	$490.00	$490.00
436	DESK, DOUBLE PEDESTAL, W/ RETURN	1	$490.00	$490.00
437	DESK, DOUBLE PEDESTAL, W/ RETURN	1	$490.00	$490.00
439	DESK, DOUBLE PEDESTAL, W/ RETURN	1	$490.00	$490.00
440	DESK, DOUBLE PEDESTAL, W/ RETURN	1	$490.00	$490.00
440	DESK, DOUBLE PEDESTAL, W/ RETURN	1	$490.00	$490.00
440	DESK, DOUBLE PEDESTAL, W/ RETURN	1	$490.00	$490.00
440	DESK, DOUBLE PEDESTAL, W/ RETURN	1	$490.00	$490.00
440	DESK, DOUBLE PEDESTAL, W/ RETURN	1	$490.00	$490.00
440	DESK, DOUBLE PEDESTAL, W/ RETURN	1	$490.00	$490.00
440	DESK, DOUBLE PEDESTAL, W/ RETURN	1	$490.00	$490.00
440	DESK, DOUBLE PEDESTAL, W/ RETURN	1	$490.00	$490.00
440	DESK, DOUBLE PEDESTAL, W/ RETURN	1	$490.00	$490.00
440	DESK, DOUBLE PEDESTAL, W/ RETURN	1	$490.00	$490.00
440	DESK, DOUBLE PEDESTAL, W/ RETURN	1	$490.00	$490.00
440	DESK, DOUBLE PEDESTAL, W/ RETURN	1	$490.00	$490.00
441	DESK, DOUBLE PEDESTAL, W/ RETURN	1	$490.00	$490.00
441	DESK, DOUBLE PEDESTAL, W/ RETURN	1	$490.00	$490.00
450	DESK, DOUBLE PEDESTAL, W/ RETURN	1	$490.00	$490.00
452	DESK, DOUBLE PEDESTAL, W/ RETURN	3	$490.00	$1,470.00
454	DESK, DOUBLE PEDESTAL, W/ RETURN	1	$490.00	$490.00
454	DESK, DOUBLE PEDESTAL, W/ RETURN	1	$490.00	$490.00
454	DESK, DOUBLE PEDESTAL, W/ RETURN	1	$490.00	$490.00
454	DESK, DOUBLE PEDESTAL, W/ RETURN	1	$490.00	$490.00
475	DESK, DOUBLE PEDESTAL, W/ RETURN	1	$490.00	$490.00
475	DESK, DOUBLE PEDESTAL, W/ RETURN	1	$490.00	$490.00
475	DESK, DOUBLE PEDESTAL, W/ RETURN	1	$490.00	$490.00
475	DESK, DOUBLE PEDESTAL, W/ RETURN	1	$490.00	$490.00
475	DESK, DOUBLE PEDESTAL, W/ RETURN	1	$490.00	$490.00
475	DESK, DOUBLE PEDESTAL, W/ RETURN	1	$490.00	$490.00
475	DESK, DOUBLE PEDESTAL, W/ RETURN	1	$490.00	$490.00
475	DESK, DOUBLE PEDESTAL, W/ RETURN	1	$490.00	$490.00
475	DESK, DOUBLE PEDESTAL, W/ RETURN	1	$490.00	$490.00
475	DESK, DOUBLE PEDESTAL, W/ RETURN	1	$490.00	$490.00
475	DESK, DOUBLE PEDESTAL, W/ RETURN	1	$490.00	$490.00
475	DESK, DOUBLE PEDESTAL, W/ RETURN	1	$490.00	$490.00
475	DESK, DOUBLE PEDESTAL, W/ RETURN	1	$490.00	$490.00
475	DESK, DOUBLE PEDESTAL, W/ RETURN	1	$490.00	$490.00
475	DESK, DOUBLE PEDESTAL, W/ RETURN	1	$490.00	$490.00
475	DESK, DOUBLE PEDESTAL, W/ RETURN	1	$490.00	$490.00
475	DESK, DOUBLE PEDESTAL, W/ RETURN	1	$490.00	$490.00
475	DESK, DOUBLE PEDESTAL, W/ RETURN	1	$490.00	$490.00
475	DESK, DOUBLE PEDESTAL, W/ RETURN	1	$490.00	$490.00
475	DESK, DOUBLE PEDESTAL, W/ RETURN	1	$490.00	$490.00
475	DESK, DOUBLE PEDESTAL, W/ RETURN	1	$490.00	$490.00
475	DESK, DOUBLE PEDESTAL, W/ RETURN	1	$490.00	$490.00
475	DESK, DOUBLE PEDESTAL, W/ RETURN	1	$490.00	$490.00
475	DESK, DOUBLE PEDESTAL, W/ RETURN	1	$490.00	$490.00
475	DESK, DOUBLE PEDESTAL, W/ RETURN	1	$490.00	$490.00
475	DESK, DOUBLE PEDESTAL, W/ RETURN	1	$490.00	$490.00
475	DESK, DOUBLE PEDESTAL, W/ RETURN	1	$490.00	$490.00
475	DESK, DOUBLE PEDESTAL, W/ RETURN	1	$490.00	$490.00
475	DESK, DOUBLE PEDESTAL, W/ RETURN	1	$490.00	$490.00
475	DESK, DOUBLE PEDESTAL, W/ RETURN	1	$490.00	$490.00
475	DESK, DOUBLE PEDESTAL, W/ RETURN	1	$490.00	$490.00
475	DESK, DOUBLE PEDESTAL, W/ RETURN	1	$490.00	$490.00
475	DESK, DOUBLE PEDESTAL, W/ RETURN	1	$490.00	$490.00
495	DESK, DOUBLE PEDESTAL, W/ RETURN	2	$490.00	$980.00
495	DESK, DOUBLE PEDESTAL, W/ RETURN	1	$490.00	$490.00
495	DESK, DOUBLE PEDESTAL, W/ RETURN	1	$490.00	$490.00
495	DESK, DOUBLE PEDESTAL, W/ RETURN	1	$490.00	$490.00
495	DESK, DOUBLE PEDESTAL, W/ RETURN	1	$490.00	$490.00
495	DESK, DOUBLE PEDESTAL, W/ RETURN	1	$490.00	$490.00
495	DESK, DOUBLE PEDESTAL, W/ RETURN	1	$490.00	$490.00
495	DESK, DOUBLE PEDESTAL, W/ RETURN	1	$490.00	$490.00
497	DESK, DOUBLE PEDESTAL, W/ RETURN	1	$490.00	$490.00
497	DESK, DOUBLE PEDESTAL, W/ RETURN	1	$490.00	$490.00
499	DESK, DOUBLE PEDESTAL, W/ RETURN	1	$490.00	$490.00
499	DESK, DOUBLE PEDESTAL, W/ RETURN	1	$490.00	$490.00
499	DESK, DOUBLE PEDESTAL, W/ RETURN	1	$490.00	$490.00
503	DESK, DOUBLE PEDESTAL, W/ RETURN	10	$490.00	$4,900.00
503	DESK, DOUBLE PEDESTAL, W/ RETURN	1	$490.00	$490.00
503	DESK, DOUBLE PEDESTAL, W/ RETURN	1	$490.00	$490.00
503	DESK, DOUBLE PEDESTAL, W/ RETURN	1	$490.00	$490.00
509	DESK, DOUBLE PEDESTAL, W/ RETURN	1	$490.00	$490.00
509	DESK, DOUBLE PEDESTAL, W/ RETURN	1	$490.00	$490.00

509	DESK, DOUBLE PEDESTAL, W/ RETURN	1	$490.00	$490.00
509	DESK, DOUBLE PEDESTAL, W/ RETURN	1	$490.00	$490.00
509	DESK, DOUBLE PEDESTAL, W/ RETURN	1	$490.00	$490.00
510	DESK, DOUBLE PEDESTAL, W/ RETURN	1	$490.00	$490.00
540	DESK, DOUBLE PEDESTAL, W/ RETURN	1	$490.00	$490.00
545	DESK, DOUBLE PEDESTAL, W/ RETURN	1	$490.00	$490.00
545	DESK, DOUBLE PEDESTAL, W/ RETURN	2	$490.00	$980.00
554	DESK, DOUBLE PEDESTAL, W/ RETURN	1	$490.00	$490.00
554	DESK, DOUBLE PEDESTAL, W/ RETURN	1	$490.00	$490.00
554	DESK, DOUBLE PEDESTAL, W/ RETURN	1	$490.00	$490.00
560	DESK, DOUBLE PEDESTAL, W/ RETURN	1	$490.00	$490.00
560	DESK, DOUBLE PEDESTAL, W/ RETURN	1	$490.00	$490.00
560	DESK, DOUBLE PEDESTAL, W/ RETURN	1	$490.00	$490.00
560	DESK, DOUBLE PEDESTAL, W/ RETURN	1	$490.00	$490.00
560	DESK, DOUBLE PEDESTAL, W/ RETURN	1	$490.00	$490.00
560	DESK, DOUBLE PEDESTAL, W/ RETURN	2	$490.00	$980.00
560	DESK, DOUBLE PEDESTAL, W/ RETURN	2	$490.00	$980.00
560	DESK, DOUBLE PEDESTAL, W/ RETURN	1	$490.00	$490.00
560	DESK, DOUBLE PEDESTAL, W/ RETURN	1	$490.00	$490.00
560	DESK, DOUBLE PEDESTAL, W/ RETURN	1	$490.00	$490.00
560	DESK, DOUBLE PEDESTAL, W/ RETURN	1	$490.00	$490.00
560	DESK, DOUBLE PEDESTAL, W/ RETURN	1	$490.00	$490.00
560	DESK, DOUBLE PEDESTAL, W/ RETURN	1	$490.00	$490.00
560	DESK, DOUBLE PEDESTAL, W/ RETURN	1	$490.00	$490.00
560	DESK, DOUBLE PEDESTAL, W/ RETURN	1	$490.00	$490.00
560	DESK, DOUBLE PEDESTAL, W/ RETURN	1	$490.00	$490.00
560	DESK, DOUBLE PEDESTAL, W/ RETURN	1	$490.00	$490.00
560	DESK, DOUBLE PEDESTAL, W/ RETURN	1	$490.00	$490.00
570	DESK, DOUBLE PEDESTAL, W/ RETURN	1	$490.00	$490.00
570	DESK, DOUBLE PEDESTAL, W/ RETURN	1	$490.00	$490.00
570	DESK, DOUBLE PEDESTAL, W/ RETURN	1	$490.00	$490.00
570	DESK, DOUBLE PEDESTAL, W/ RETURN	1	$490.00	$490.00
570	DESK, DOUBLE PEDESTAL, W/ RETURN	1	$490.00	$490.00
572	DESK, DOUBLE PEDESTAL, W/ RETURN	1	$490.00	$490.00
572	DESK, DOUBLE PEDESTAL, W/ RETURN	1	$490.00	$490.00
572	DESK, DOUBLE PEDESTAL, W/ RETURN	1	$490.00	$490.00
572	DESK, DOUBLE PEDESTAL, W/ RETURN	1	$490.00	$490.00
576	DESK, DOUBLE PEDESTAL, W/ RETURN	1	$490.00	$490.00
576	DESK, DOUBLE PEDESTAL, W/ RETURN	1	$490.00	$490.00
576	DESK, DOUBLE PEDESTAL, W/ RETURN	1	$490.00	$490.00
576	DESK, DOUBLE PEDESTAL, W/ RETURN	1	$490.00	$490.00
576	DESK, DOUBLE PEDESTAL, W/ RETURN	1	$490.00	$490.00
576	DESK, DOUBLE PEDESTAL, W/ RETURN	1	$490.00	$490.00
576	DESK, DOUBLE PEDESTAL, W/ RETURN	1	$490.00	$490.00
576	DESK, DOUBLE PEDESTAL, W/ RETURN	1	$490.00	$490.00
576	DESK, DOUBLE PEDESTAL, W/ RETURN	1	$490.00	$490.00
576	DESK, DOUBLE PEDESTAL, W/ RETURN	1	$490.00	$490.00
576	DESK, DOUBLE PEDESTAL, W/ RETURN	1	$490.00	$490.00
576	DESK, DOUBLE PEDESTAL, W/ RETURN	1	$490.00	$490.00
591	DESK, DOUBLE PEDESTAL, W/ RETURN	1	$490.00	$490.00
591	DESK, DOUBLE PEDESTAL, W/ RETURN	2	$490.00	$980.00
591	DESK, DOUBLE PEDESTAL, W/ RETURN	1	$490.00	$490.00
630	DESK, DOUBLE PEDESTAL, W/ RETURN	1	$490.00	$490.00
630	DESK, DOUBLE PEDESTAL, W/ RETURN	1	$490.00	$490.00
630	DESK, DOUBLE PEDESTAL, W/ RETURN	1	$490.00	$490.00
630	DESK, DOUBLE PEDESTAL, W/ RETURN	1	$490.00	$490.00
630	DESK, DOUBLE PEDESTAL, W/ RETURN	1	$490.00	$490.00
882	DESK, DOUBLE PEDESTAL, W/ RETURN	1	$490.00	$490.00
405	DESK, DOUBLE, W/BOOKCASE	1	$490.00	$490.00
499	DESK, DOUBLE, W/BOOKCASE	1	$490.00	$490.00
540	DESK, DOUBLE, W/BOOKCASE	1	$490.00	$490.00
551	DESK, DOUBLE, W/BOOKCASE	1	$490.00	$490.00
551	DESK, DOUBLE, W/BOOKCASE	1	$490.00	$490.00
551	DESK, DOUBLE, W/BOOKCASE	1	$490.00	$490.00
551	DESK, DOUBLE, W/BOOKCASE	1	$490.00	$490.00
551	DESK, DOUBLE, W/BOOKCASE	1	$490.00	$490.00
576	DESK, DOUBLE, W/BOOKCASE	1	$490.00	$490.00
210	DESK, EXECUTIVE	1	$900.00	$900.00
211	DESK, EXECUTIVE	1	$900.00	$900.00
211	DESK, EXECUTIVE	1	$900.00	$900.00
215	DESK, EXECUTIVE	2	$900.00	$1,800.00
400	DESK, EXECUTIVE	1	$900.00	$900.00
400	DESK, EXECUTIVE	1	$900.00	$900.00

405	DESK, EXECUTIVE	1	$900.00	$900.00
426	DESK, EXECUTIVE	2	$900.00	$1,800.00
427	DESK, EXECUTIVE	1	$900.00	$900.00
428	DESK, EXECUTIVE	1	$900.00	$900.00
429	DESK, EXECUTIVE	3	$900.00	$2,700.00
437	DESK, EXECUTIVE	2	$900.00	$1,800.00
439	DESK, EXECUTIVE	1	$900.00	$900.00
440	DESK, EXECUTIVE	1	$900.00	$900.00
450	DESK, EXECUTIVE	1	$900.00	$900.00
451	DESK, EXECUTIVE	1	$900.00	$900.00
452	DESK, EXECUTIVE	1	$900.00	$900.00
453	DESK, EXECUTIVE	1	$900.00	$900.00
475	DESK, EXECUTIVE	1	$900.00	$900.00
499	DESK, EXECUTIVE	1	$900.00	$900.00
499	DESK, EXECUTIVE	1	$900.00	$900.00
509	DESK, EXECUTIVE	1	$900.00	$900.00
540	DESK, EXECUTIVE	1	$900.00	$900.00
551	DESK, EXECUTIVE	1	$900.00	$900.00
554	DESK, EXECUTIVE	1	$900.00	$900.00
560	DESK, EXECUTIVE	1	$900.00	$900.00
560	DESK, EXECUTIVE	1	$900.00	$900.00
560	DESK, EXECUTIVE	1	$900.00	$900.00
560	DESK, EXECUTIVE	1	$900.00	$900.00
560	DESK, EXECUTIVE	1	$900.00	$900.00
560	DESK, EXECUTIVE	1	$900.00	$900.00
560	DESK, EXECUTIVE	1	$900.00	$900.00
560	DESK, EXECUTIVE	1	$900.00	$900.00
560	DESK, EXECUTIVE	1	$900.00	$900.00
560	DESK, EXECUTIVE	1	$900.00	$900.00
560	DESK, EXECUTIVE	1	$900.00	$900.00
560	DESK, EXECUTIVE	1	$900.00	$900.00
570	DESK, EXECUTIVE	1	$900.00	$900.00
210	DESK, EXECUTIVE, U SHAPED	1	$2,500.00	$2,500.00
212	DESK, EXECUTIVE, U SHAPED	1	$2,500.00	$2,500.00
215	DESK, EXECUTIVE, U SHAPED	1	$2,500.00	$2,500.00
215	DESK, EXECUTIVE, U SHAPED	1	$2,500.00	$2,500.00
215	DESK, EXECUTIVE, U SHAPED	1	$2,500.00	$2,500.00
403	DESK, EXECUTIVE, U SHAPED	1	$2,500.00	$2,500.00
403	DESK, EXECUTIVE, U SHAPED	1	$2,500.00	$2,500.00
405	DESK, EXECUTIVE, U SHAPED	1	$2,500.00	$2,500.00
405	DESK, EXECUTIVE, U SHAPED	1	$2,500.00	$2,500.00
425	DESK, EXECUTIVE, U SHAPED	1	$2,500.00	$2,500.00
436	DESK, EXECUTIVE, U SHAPED	1	$2,500.00	$2,500.00
438	DESK, EXECUTIVE, U SHAPED	1	$2,500.00	$2,500.00
439	DESK, EXECUTIVE, U SHAPED	1	$2,500.00	$2,500.00
495	DESK, EXECUTIVE, U SHAPED	1	$2,500.00	$2,500.00
495	DESK, EXECUTIVE, U SHAPED	1	$2,500.00	$2,500.00
495	DESK, EXECUTIVE, U SHAPED	1	$2,500.00	$2,500.00
499	DESK, EXECUTIVE, U SHAPED	1	$2,500.00	$2,500.00
499	DESK, EXECUTIVE, U SHAPED	1	$2,500.00	$2,500.00
560	DESK, EXECUTIVE, U SHAPED	1	$2,500.00	$2,500.00
210	DESK, FURNITURE SYSTEM, 1 OFFICE	1	$1,000.00	$1,000.00
210	DESK, FURNITURE SYSTEM, 1 OFFICE	5	$1,000.00	$5,000.00
210	DESK, FURNITURE SYSTEM, 1 OFFICE	1	$1,000.00	$1,000.00
215	DESK, FURNITURE SYSTEM, 1 OFFICE	1	$1,000.00	$1,000.00
215	DESK, FURNITURE SYSTEM, 1 OFFICE	1	$1,000.00	$1,000.00
341	DESK, FURNITURE SYSTEM, 1 OFFICE	1	$1,000.00	$1,000.00
341	DESK, FURNITURE SYSTEM, 1 OFFICE	1	$1,000.00	$1,000.00
402	DESK, FURNITURE SYSTEM, 1 OFFICE	1	$1,000.00	$1,000.00
403	DESK, FURNITURE SYSTEM, 1 OFFICE	13	$1,000.00	$13,000.00
403	DESK, FURNITURE SYSTEM, 1 OFFICE	2	$1,000.00	$2,000.00
404	DESK, FURNITURE SYSTEM, 1 OFFICE	1	$1,000.00	$1,000.00
404	DESK, FURNITURE SYSTEM, 1 OFFICE	12	$1,000.00	$12,000.00
405	DESK, FURNITURE SYSTEM, 1 OFFICE	1	$1,000.00	$1,000.00
405	DESK, FURNITURE SYSTEM, 1 OFFICE	1	$1,000.00	$1,000.00
426	DESK, FURNITURE SYSTEM, 1 OFFICE	1	$1,000.00	$1,000.00
426	DESK, FURNITURE SYSTEM, 1 OFFICE	1	$1,000.00	$1,000.00
440	DESK, FURNITURE SYSTEM, 1 OFFICE	1	$1,000.00	$1,000.00
440	DESK, FURNITURE SYSTEM, 1 OFFICE	1	$1,000.00	$1,000.00
450	DESK, FURNITURE SYSTEM, 1 OFFICE	3	$1,000.00	$3,000.00
451	DESK, FURNITURE SYSTEM, 1 OFFICE	1	$1,000.00	$1,000.00
451	DESK, FURNITURE SYSTEM, 1 OFFICE	1	$1,000.00	$1,000.00
451	DESK, FURNITURE SYSTEM, 1 OFFICE	6	$1,000.00	$6,000.00
451	DESK, FURNITURE SYSTEM, 1 OFFICE	1	$1,000.00	$1,000.00
451	DESK, FURNITURE SYSTEM, 1 OFFICE	1	$1,000.00	$1,000.00
452	DESK, FURNITURE SYSTEM, 1 OFFICE	1	$1,000.00	$1,000.00

452	DESK, FURNITURE SYSTEM, 1 OFFICE	1	$1,000.00	$1,000.00
452	DESK, FURNITURE SYSTEM, 1 OFFICE	1	$1,000.00	$1,000.00
452	DESK, FURNITURE SYSTEM, 1 OFFICE	1	$1,000.00	$1,000.00
452	DESK, FURNITURE SYSTEM, 1 OFFICE	1	$1,000.00	$1,000.00
453

540	DESK, FURNITURE SYSTEM, 1 OFFICE	1	$1,000.00	$1,000.00
540	DESK, FURNITURE SYSTEM, 1 OFFICE	1	$1,000.00	$1,000.00
540	DESK, FURNITURE SYSTEM, 1 OFFICE	1	$1,000.00	$1,000.00
540	DESK, FURNITURE SYSTEM, 1 OFFICE	1	$1,000.00	$1,000.00
540	DESK, FURNITURE SYSTEM, 1 OFFICE	1	$1,000.00	$1,000.00
540	DESK, FURNITURE SYSTEM, 1 OFFICE	1	$1,000.00	$1,000.00
541	DESK, FURNITURE SYSTEM, 1 OFFICE	5	$1,000.00	$5,000.00
541	DESK, FURNITURE SYSTEM, 1 OFFICE	4	$1,000.00	$4,000.00
541	DESK, FURNITURE SYSTEM, 1 OFFICE	1	$1,000.00	$1,000.00
541	DESK, FURNITURE SYSTEM, 1 OFFICE	1	$1,000.00	$1,000.00
541	DESK, FURNITURE SYSTEM, 1 OFFICE	1	$1,000.00	$1,000.00
541	DESK, FURNITURE SYSTEM, 1 OFFICE	4	$1,000.00	$4,000.00
542	DESK, FURNITURE SYSTEM, 1 OFFICE	1	$1,000.00	$1,000.00
542	DESK, FURNITURE SYSTEM, 1 OFFICE	1	$1,000.00	$1,000.00
542	DESK, FURNITURE SYSTEM, 1 OFFICE	1	$1,000.00	$1,000.00
542	DESK, FURNITURE SYSTEM, 1 OFFICE	1	$1,000.00	$1,000.00
542	DESK, FURNITURE SYSTEM, 1 OFFICE	1	$1,000.00	$1,000.00
551	DESK, FURNITURE SYSTEM, 1 OFFICE	1	$1,000.00	$1,000.00
552	DESK, FURNITURE SYSTEM, 1 OFFICE	7	$1,000.00	$7,000.00
553	DESK, FURNITURE SYSTEM, 1 OFFICE	1	$1,000.00	$1,000.00
553	DESK, FURNITURE SYSTEM, 1 OFFICE	1	$1,000.00	$1,000.00
553	DESK, FURNITURE SYSTEM, 1 OFFICE	1	$1,000.00	$1,000.00
560	DESK, FURNITURE SYSTEM, 1 OFFICE	3	$1,000.00	$3,000.00
560	DESK, FURNITURE SYSTEM, 1 OFFICE	1	$1,000.00	$1,000.00
560	DESK, FURNITURE SYSTEM, 1 OFFICE	1	$1,000.00	$1,000.00
560	DESK, FURNITURE SYSTEM, 1 OFFICE	1	$1,000.00	$1,000.00
560	DESK, FURNITURE SYSTEM, 1 OFFICE	1	$1,000.00	$1,000.00
560	DESK, FURNITURE SYSTEM, 1 OFFICE	1	$1,000.00	$1,000.00
560	DESK, FURNITURE SYSTEM, 1 OFFICE	1	$1,000.00	$1,000.00
560	DESK, FURNITURE SYSTEM, 1 OFFICE	1	$1,000.00	$1,000.00
560	DESK, FURNITURE SYSTEM, 1 OFFICE	1	$1,000.00	$1,000.00
560	DESK, FURNITURE SYSTEM, 1 OFFICE	1	$1,000.00	$1,000.00
560	DESK, FURNITURE SYSTEM, 1 OFFICE	1	$1,000.00	$1,000.00
560	DESK, FURNITURE SYSTEM, 1 OFFICE	1	$1,000.00	$1,000.00
560	DESK, FURNITURE SYSTEM, 1 OFFICE	1	$1,000.00	$1,000.00
560	DESK, FURNITURE SYSTEM, 1 OFFICE	3	$1,000.00	$3,000.00
560	DESK, FURNITURE SYSTEM, 1 OFFICE	2	$1,000.00	$2,000.00
560	DESK, FURNITURE SYSTEM, 1 OFFICE	1	$1,000.00	$1,000.00
560	DESK, FURNITURE SYSTEM, 1 OFFICE	1	$1,000.00	$1,000.00
570	DESK, FURNITURE SYSTEM, 1 OFFICE	1	$1,000.00	$1,000.00
576	DESK, FURNITURE SYSTEM, 1 OFFICE	1	$1,000.00	$1,000.00
576	DESK, FURNITURE SYSTEM, 1 OFFICE	1	$1,000.00	$1,000.00
576	DESK, FURNITURE SYSTEM, 1 OFFICE	1	$1,000.00	$1,000.00
576	DESK, FURNITURE SYSTEM, 1 OFFICE	1	$1,000.00	$1,000.00
576	DESK, FURNITURE SYSTEM, 1 OFFICE	1	$1,000.00	$1,000.00
576	DESK, FURNITURE SYSTEM, 1 OFFICE	1	$1,000.00	$1,000.00
581	DESK, FURNITURE SYSTEM, 1 OFFICE	1	$1,000.00	$1,000.00
581	DESK, FURNITURE SYSTEM, 1 OFFICE	1	$1,000.00	$1,000.00
581	DESK, FURNITURE SYSTEM, 1 OFFICE	1	$1,000.00	$1,000.00
581	DESK, FURNITURE SYSTEM, 1 OFFICE	1	$1,000.00	$1,000.00
583	DESK, FURNITURE SYSTEM, 1 OFFICE	2	$1,000.00	$2,000.00
583	DESK, FURNITURE SYSTEM, 1 OFFICE	1	$1,000.00	$1,000.00
583	DESK, FURNITURE SYSTEM, 1 OFFICE	1	$1,000.00	$1,000.00
587	DESK, FURNITURE SYSTEM, 1 OFFICE	2	$1,000.00	$2,000.00
587	DESK, FURNITURE SYSTEM, 1 OFFICE	1	$1,000.00	$1,000.00
587	DESK, FURNITURE SYSTEM, 1 OFFICE	1	$1,000.00	$1,000.00
661	DESK, FURNITURE SYSTEM, 1 OFFICE	6	$1,000.00	$6,000.00
665	DESK, FURNITURE SYSTEM, 1 OFFICE	1	$1,000.00	$1,000.00
665	DESK, FURNITURE SYSTEM, 1 OFFICE	1	$1,000.00	$1,000.00
665	DESK, FURNITURE SYSTEM, 1 OFFICE	1	$1,000.00	$1,000.00
665	DESK, FURNITURE SYSTEM, 1 OFFICE	1	$1,000.00	$1,000.00
210	DESK, FURNITURE SYSTEM, 2 OFFICE	1	$1,500.00	$1,500.00
404	DESK, FURNITURE SYSTEM, 2 OFFICE	6	$1,500.00	$9,000.00
425	DESK, FURNITURE SYSTEM, 2 OFFICE	1	$1,500.00	$1,500.00
436	DESK, FURNITURE SYSTEM, 2 OFFICE	1	$1,500.00	$1,500.00
450	DESK, FURNITURE SYSTEM, 2 OFFICE	13	$1,500.00	$19,500.00
452	DESK, FURNITURE SYSTEM, 2 OFFICE	1	$1,500.00	$1,500.00
454	DESK, FURNITURE SYSTEM, 2 OFFICE	1	$1,500.00	$1,500.00
454	DESK, FURNITURE SYSTEM, 2 OFFICE	1	$1,500.00	$1,500.00
492	DESK, FURNITURE SYSTEM, 2 OFFICE	5	$1,500.00	$7,500.00
492	DESK, FURNITURE SYSTEM, 2 OFFICE	1	$1,500.00	$1,500.00
492	DESK, FURNITURE SYSTEM, 2 OFFICE	1	$1,500.00	$1,500.00
499	DESK, FURNITURE SYSTEM, 2 OFFICE	1	$1,500.00	$1,500.00
499	DESK, FURNITURE SYSTEM, 2 OFFICE	1	$1,500.00	$1,500.00
503	DESK, FURNITURE SYSTEM, 2 OFFICE	1	$1,500.00	$1,500.00
503	DESK, FURNITURE SYSTEM, 2 OFFICE	1	$1,500.00	$1,500.00

503	DESK, FURNITURE SYSTEM, 2 OFFICE	1	$1,500.00	$1,500.00
510	DESK, FURNITURE SYSTEM, 2 OFFICE	1	$1,500.00	$1,500.00
540	DESK, FURNITURE SYSTEM, 2 OFFICE	1	$1,500.00	$1,500.00
540	DESK, FURNITURE SYSTEM, 2 OFFICE	1	$1,500.00	$1,500.00
540	DESK, FURNITURE SYSTEM, 2 OFFICE	1	$1,500.00	$1,500.00
540	DESK, FURNITURE SYSTEM, 2 OFFICE	1	$1,500.00	$1,500.00
540	DESK, FURNITURE SYSTEM, 2 OFFICE	1	$1,500.00	$1,500.00
541	DESK, FURNITURE SYSTEM, 2 OFFICE	1	$1,500.00	$1,500.00
560	DESK, FURNITURE SYSTEM, 2 OFFICE	1	$1,500.00	$1,500.00
630	DESK, FURNITURE SYSTEM, 2 OFFICE	2	$1,500.00	$3,000.00
475	DESK, FURNITURE SYSTEM, 3 OFFICE	1	$2,000.00	$2,000.00
503	DESK, FURNITURE SYSTEM, 3 OFFICE	2	$2,000.00	$4,000.00
503	DESK, FURNITURE SYSTEM, 3 OFFICE	1	$2,000.00	$2,000.00
587	DESK, FURNITURE SYSTEM, 3 OFFICE	1	$2,000.00	$2,000.00
450	DESK, FURNITURE SYSTEM, 4 OFFICE	2	$3,500.00	$7,000.00
499	DESK, FURNITURE SYSTEM, 4 OFFICE	2	$3,500.00	$7,000.00
540	DESK, FURNITURE SYSTEM, 4 OFFICE	1	$3,500.00	$3,500.00
560	DESK, FURNITURE SYSTEM, 4 OFFICE	1	$3,500.00	$3,500.00
553	DESK, FURNITURE SYSTEM, 5 OFFICE	3	$3,000.00	$9,000.00
341	DESK, HEIGHT-ADJUSTABLE RISE, W/ KEYBOARD TRAY	1	$250.00	$250.00
341	DESK, HEIGHT-ADJUSTABLE RISE, W/ KEYBOARD TRAY	1	$250.00	$250.00
403	DESK, HEIGHT-ADJUSTABLE RISE, W/ KEYBOARD TRAY	2	$250.00	$500.00
428	DESK, HEIGHT-ADJUSTABLE RISE, W/ KEYBOARD TRAY	1	$250.00	$250.00
452	DESK, HEIGHT-ADJUSTABLE RISE, W/ KEYBOARD TRAY	1	$250.00	$250.00
475	DESK, HEIGHT-ADJUSTABLE RISE, W/ KEYBOARD TRAY	1	$250.00	$250.00
475	DESK, HEIGHT-ADJUSTABLE RISE, W/ KEYBOARD TRAY	1	$250.00	$250.00
475	DESK, HEIGHT-ADJUSTABLE RISE, W/ KEYBOARD TRAY	1	$250.00	$250.00
475	DESK, HEIGHT-ADJUSTABLE RISE, W/ KEYBOARD TRAY	1	$250.00	$250.00
475	DESK, HEIGHT-ADJUSTABLE RISE, W/ KEYBOARD TRAY	1	$250.00	$250.00
475	DESK, HEIGHT-ADJUSTABLE RISE, W/ KEYBOARD TRAY	1	$250.00	$250.00
475	DESK, HEIGHT-ADJUSTABLE RISE, W/ KEYBOARD TRAY	1	$250.00	$250.00
475	DESK, HEIGHT-ADJUSTABLE RISE, W/ KEYBOARD TRAY	1	$250.00	$250.00
475	DESK, HEIGHT-ADJUSTABLE RISE, W/ KEYBOARD TRAY	1	$250.00	$250.00
475	DESK, HEIGHT-ADJUSTABLE RISE, W/ KEYBOARD TRAY	1	$250.00	$250.00
475	DESK, HEIGHT-ADJUSTABLE RISE, W/ KEYBOARD TRAY	1	$250.00	$250.00
475	DESK, HEIGHT-ADJUSTABLE RISE, W/ KEYBOARD TRAY	1	$250.00	$250.00
475	DESK, HEIGHT-ADJUSTABLE RISE, W/ KEYBOARD TRAY	1	$250.00	$250.00
475	DESK, HEIGHT-ADJUSTABLE RISE, W/ KEYBOARD TRAY	1	$250.00	$250.00
475	DESK, HEIGHT-ADJUSTABLE RISE, W/ KEYBOARD TRAY	1	$250.00	$250.00
475	DESK, HEIGHT-ADJUSTABLE RISE, W/ KEYBOARD TRAY	1	$250.00	$250.00
475	DESK, HEIGHT-ADJUSTABLE RISE, W/ KEYBOARD TRAY	1	$250.00	$250.00
475	DESK, HEIGHT-ADJUSTABLE RISE, W/ KEYBOARD TRAY	1	$250.00	$250.00
475	DESK, HEIGHT-ADJUSTABLE RISE, W/ KEYBOARD TRAY	1	$250.00	$250.00
475	DESK, HEIGHT-ADJUSTABLE RISE, W/ KEYBOARD TRAY	1	$250.00	$250.00
475	DESK, HEIGHT-ADJUSTABLE RISE, W/ KEYBOARD TRAY	1	$250.00	$250.00
492	DESK, HEIGHT-ADJUSTABLE RISE, W/ KEYBOARD TRAY	1	$250.00	$250.00
494	DESK, HEIGHT-ADJUSTABLE RISE, W/ KEYBOARD TRAY	1	$250.00	$250.00
494	DESK, HEIGHT-ADJUSTABLE RISE, W/ KEYBOARD TRAY	1	$250.00	$250.00
494	DESK, HEIGHT-ADJUSTABLE RISE, W/ KEYBOARD TRAY	1	$250.00	$250.00
494	DESK, HEIGHT-ADJUSTABLE RISE, W/ KEYBOARD TRAY	1	$250.00	$250.00
494	DESK, HEIGHT-ADJUSTABLE RISE, W/ KEYBOARD TRAY	1	$250.00	$250.00
494	DESK, HEIGHT-ADJUSTABLE RISE, W/ KEYBOARD TRAY	1	$250.00	$250.00
495	DESK, HEIGHT-ADJUSTABLE RISE, W/ KEYBOARD TRAY	1	$250.00	$250.00
495	DESK, HEIGHT-ADJUSTABLE RISE, W/ KEYBOARD TRAY	2	$250.00	$500.00
495	DESK, HEIGHT-ADJUSTABLE RISE, W/ KEYBOARD TRAY	1	$250.00	$250.00
495	DESK, HEIGHT-ADJUSTABLE RISE, W/ KEYBOARD TRAY	2	$250.00	$500.00
499	DESK, HEIGHT-ADJUSTABLE RISE, W/ KEYBOARD TRAY	2	$250.00	$500.00
540	DESK, HEIGHT-ADJUSTABLE RISE, W/ KEYBOARD TRAY	1	$250.00	$250.00
540	DESK, HEIGHT-ADJUSTABLE RISE, W/ KEYBOARD TRAY	2	$250.00	$500.00
554	DESK, HEIGHT-ADJUSTABLE RISE, W/ KEYBOARD TRAY	1	$250.00	$250.00
560	DESK, HEIGHT-ADJUSTABLE RISE, W/ KEYBOARD TRAY	1	$250.00	$250.00
560	DESK, HEIGHT-ADJUSTABLE RISE, W/ KEYBOARD TRAY	1	$250.00	$250.00
560	DESK, HEIGHT-ADJUSTABLE RISE, W/ KEYBOARD TRAY	1	$250.00	$250.00
560	DESK, HEIGHT-ADJUSTABLE RISE, W/ KEYBOARD TRAY	1	$250.00	$250.00
560	DESK, HEIGHT-ADJUSTABLE RISE, W/ KEYBOARD TRAY	1	$250.00	$250.00
560	DESK, HEIGHT-ADJUSTABLE RISE, W/ KEYBOARD TRAY	2	$250.00	$500.00
560	DESK, HEIGHT-ADJUSTABLE RISE, W/ KEYBOARD TRAY	1	$250.00	$250.00
560	DESK, HEIGHT-ADJUSTABLE RISE, W/ KEYBOARD TRAY	1	$250.00	$250.00
560	DESK, HEIGHT-ADJUSTABLE RISE, W/ KEYBOARD TRAY	1	$250.00	$250.00
560	DESK, HEIGHT-ADJUSTABLE RISE, W/ KEYBOARD TRAY	1	$250.00	$250.00
560	DESK, HEIGHT-ADJUSTABLE RISE, W/ KEYBOARD TRAY	1	$250.00	$250.00
560	DESK, HEIGHT-ADJUSTABLE RISE, W/ KEYBOARD TRAY	1	$250.00	$250.00

560	DESK, HEIGHT-ADJUSTABLE RISE, W/ KEYBOARD TRAY	1	$250.00	$250.00
560	DESK, HEIGHT-ADJUSTABLE RISE, W/ KEYBOARD TRAY	1	$250.00	$250.00
570	DESK, HEIGHT-ADJUSTABLE RISE, W/ KEYBOARD TRAY	2	$250.00	$500.00
576	DESK, HEIGHT-ADJUSTABLE RISE, W/ KEYBOARD TRAY	1	$250.00	$250.00
576	DESK, HEIGHT-ADJUSTABLE RISE, W/ KEYBOARD TRAY	1	$250.00	$250.00
576	DESK, HEIGHT-ADJUSTABLE RISE, W/ KEYBOARD TRAY	1	$250.00	$250.00
576	DESK, HEIGHT-ADJUSTABLE RISE, W/ KEYBOARD TRAY	1	$250.00	$250.00
576	DESK, HEIGHT-ADJUSTABLE RISE, W/ KEYBOARD TRAY	2	$250.00	$500.00
576	DESK, HEIGHT-ADJUSTABLE RISE, W/ KEYBOARD TRAY	1	$250.00	$250.00
630	DESK, HEIGHT-ADJUSTABLE RISE, W/ KEYBOARD TRAY	1	$250.00	$250.00
630	DESK, HEIGHT-ADJUSTABLE RISE, W/ KEYBOARD TRAY	1	$250.00	$250.00
210	DESK, SINGLE PEDESTAL	1	$270.00	$270.00
210	DESK, SINGLE PEDESTAL	1	$270.00	$270.00
210	DESK, SINGLE PEDESTAL	1	$270.00	$270.00
213	DESK, SINGLE PEDESTAL	1	$270.00	$270.00
214	DESK, SINGLE PEDESTAL	1	$270.00	$270.00
341	DESK, SINGLE PEDESTAL	2	$270.00	$540.00
341	DESK, SINGLE PEDESTAL	1	$270.00	$270.00
400	DESK, SINGLE PEDESTAL	1	$270.00	$270.00
403	DESK, SINGLE PEDESTAL	1	$270.00	$270.00
404	DESK, SINGLE PEDESTAL	2	$270.00	$540.00
427	DESK, SINGLE PEDESTAL	1	$270.00	$270.00
428	DESK, SINGLE PEDESTAL	1	$270.00	$270.00
429	DESK, SINGLE PEDESTAL	1	$270.00	$270.00
435	DESK, SINGLE PEDESTAL	2	$270.00	$540.00
436	DESK, SINGLE PEDESTAL	1	$270.00	$270.00
440	DESK, SINGLE PEDESTAL	1	$270.00	$270.00
440	DESK, SINGLE PEDESTAL	2	$270.00	$540.00
440	DESK, SINGLE PEDESTAL	1	$270.00	$270.00
440	DESK, SINGLE PEDESTAL	1	$270.00	$270.00
451	DESK, SINGLE PEDESTAL	1	$270.00	$270.00
475	DESK, SINGLE PEDESTAL	2	$270.00	$540.00
475	DESK, SINGLE PEDESTAL	2	$270.00	$540.00
475	DESK, SINGLE PEDESTAL	1	$270.00	$270.00
475	DESK, SINGLE PEDESTAL	1	$270.00	$270.00
475	DESK, SINGLE PEDESTAL	1	$270.00	$270.00
475	DESK, SINGLE PEDESTAL	2	$270.00	$540.00
494	DESK, SINGLE PEDESTAL	2	$270.00	$540.00
494	DESK, SINGLE PEDESTAL	1	$270.00	$270.00
495	DESK, SINGLE PEDESTAL	2	$270.00	$540.00
495	DESK, SINGLE PEDESTAL	1	$270.00	$270.00
497	DESK, SINGLE PEDESTAL	1	$270.00	$270.00
499	DESK, SINGLE PEDESTAL	1	$270.00	$270.00
503	DESK, SINGLE PEDESTAL	2	$270.00	$540.00
503	DESK, SINGLE PEDESTAL	1	$270.00	$270.00
503	DESK, SINGLE PEDESTAL	2	$270.00	$540.00
503	DESK, SINGLE PEDESTAL	4	$270.00	$1,080.00
503	DESK, SINGLE PEDESTAL	2	$270.00	$540.00
509	DESK, SINGLE PEDESTAL	1	$270.00	$270.00
509	DESK, SINGLE PEDESTAL	2	$270.00	$540.00
509	DESK, SINGLE PEDESTAL	1	$270.00	$270.00
509	DESK, SINGLE PEDESTAL	1	$270.00	$270.00
540	DESK, SINGLE PEDESTAL	2	$270.00	$540.00
540	DESK, SINGLE PEDESTAL	1	$270.00	$270.00
545	DESK, SINGLE PEDESTAL	2	$270.00	$540.00
545	DESK, SINGLE PEDESTAL	1	$270.00	$270.00
552	DESK, SINGLE PEDESTAL	1	$270.00	$270.00
553	DESK, SINGLE PEDESTAL	1	$270.00	$270.00
553	DESK, SINGLE PEDESTAL	1	$270.00	$270.00
554	DESK, SINGLE PEDESTAL	1	$270.00	$270.00
554	DESK, SINGLE PEDESTAL	1	$270.00	$270.00
560	DESK, SINGLE PEDESTAL	3	$270.00	$810.00
560	DESK, SINGLE PEDESTAL	1	$270.00	$270.00
560	DESK, SINGLE PEDESTAL	1	$270.00	$270.00
560	DESK, SINGLE PEDESTAL	2	$270.00	$540.00
560	DESK, SINGLE PEDESTAL	2	$270.00	$540.00
560	DESK, SINGLE PEDESTAL	1	$270.00	$270.00
560	DESK, SINGLE PEDESTAL	1	$270.00	$270.00
560	DESK, SINGLE PEDESTAL	1	$270.00	$270.00
560	DESK, SINGLE PEDESTAL	1	$270.00	$270.00
560	DESK, SINGLE PEDESTAL	1	$270.00	$270.00
560	DESK, SINGLE PEDESTAL	1	$270.00	$270.00
570	DESK, SINGLE PEDESTAL	2	$270.00	$540.00
570	DESK, SINGLE PEDESTAL	1	$270.00	$270.00
570	DESK, SINGLE PEDESTAL	2	$270.00	$540.00
570	DESK, SINGLE PEDESTAL	2	$270.00	$540.00

570	DESK, SINGLE PEDESTAL	1	$270.00	$270.00
570	DESK, SINGLE PEDESTAL	1	$270.00	$270.00
570	DESK, SINGLE PEDESTAL	1	$270.00	$270.00
570	DESK, SINGLE PEDESTAL	1	$270.00	$270.00
570	DESK, SINGLE PEDESTAL	1	$270.00	$270.00
570	DESK, SINGLE PEDESTAL	1	$125.00	$125.00
576	DESK, SINGLE PEDESTAL	1	$270.00	$270.00
576	DESK, SINGLE PEDESTAL	1	$270.00	$270.00
576	DESK, SINGLE PEDESTAL	1	$270.00	$270.00
576	DESK, SINGLE PEDESTAL	1	$270.00	$270.00
591	DESK, SINGLE PEDESTAL	1	$270.00	$270.00
630	DESK, SINGLE PEDESTAL	2	$270.00	$540.00
630	DESK, SINGLE PEDESTAL	1	$270.00	$270.00
630	DESK, SINGLE PEDESTAL	1	$270.00	$270.00
630	DESK, SINGLE PEDESTAL	1	$270.00	$270.00
630	DESK, SINGLE PEDESTAL	2	$270.00	$540.00
630	DESK, SINGLE PEDESTAL	1	$270.00	$270.00
630	DESK, SINGLE PEDESTAL	1	$270.00	$270.00
630	DESK, SINGLE PEDESTAL	1	$270.00	$270.00
882	DESK, SINGLE PEDESTAL	1	$270.00	$270.00
882	DESK, SINGLE PEDESTAL	1	$270.00	$270.00
3101	DESK, SINGLE PEDESTAL	1	$270.00	$270.00
3101	DESK, SINGLE PEDESTAL	2	$270.00	$540.00
3103	DESK, SINGLE PEDESTAL	1	$270.00	$270.00
3106	DESK, SINGLE PEDESTAL	1	$270.00	$270.00
210	DESK, STANDING, ELECTRIC	2	$2,075.00	$4,150.00
213	DESK, STANDING, STEEL	1	$390.00	$390.00
213	DESK, STANDING, STEEL	1	$390.00	$390.00
341	DESK, STANDING, STEEL	1	$390.00	$390.00
341	DESK, STANDING, STEEL	2	$390.00	$780.00
403	DESK, STANDING, STEEL	1	$390.00	$390.00
551	DESK, STANDING, STEEL	3	$390.00	$1,170.00
509	DESK, STUDENT, FULL SIZE	1	$50.00	$50.00
403	DESK, STUDENT, OPEN FACE, SINGLE	1	$100.00	$100.00
576	DESK, STUDENT, OPEN FACE, SINGLE	12	$100.00	$1,200.00
576	DESK, STUDENT, OPEN FACE, SINGLE	12	$100.00	$1,200.00
576	DESK, STUDENT, OPEN FACE, SINGLE	12	$100.00	$1,200.00
576	DESK, STUDENT, OPEN FACE, SINGLE	12	$100.00	$1,200.00
576	DESK, STUDENT, OPEN FACE, SINGLE	12	$100.00	$1,200.00
576	DESK, STUDENT, OPEN FACE, SINGLE	1	$100.00	$100.00
576	DESK, STUDENT, OPEN FACE, SINGLE	13	$100.00	$1,300.00
576	DESK, STUDENT, OPEN FACE, SINGLE	13	$100.00	$1,300.00
576	DESK, STUDENT, OPEN FACE, SINGLE	1	$100.00	$100.00
576	DESK, STUDENT, OPEN FACE, SINGLE	1	$100.00	$100.00
576	DESK, STUDENT, OPEN FACE, SINGLE	13	$100.00	$1,300.00
576	DESK, STUDENT, OPEN FACE, SINGLE	6	$100.00	$600.00
3101	DESK, STUDENT, OPEN FACE, SINGLE	1	$100.00	$100.00
576	DESK, STUDENT, OPEN FRONT, SINGLE	11	$70.00	$770.00
576	DESK, STUDENT, OPEN FRONT, SINGLE	12	$70.00	$840.00
576	DESK, STUDENT, OPEN FRONT, SINGLE	11	$70.00	$770.00
576	DESK, STUDENT, OPEN FRONT, SINGLE	12	$70.00	$840.00
576	DESK, STUDENT, OPEN FRONT, SINGLE	12	$70.00	$840.00
210	DESK, TEACHER	1	$120.00	$120.00
215	DESK, TEACHER	2	$120.00	$240.00
440	DESK, TEACHER	3	$120.00	$360.00
440	DESK, TEACHER	1	$120.00	$120.00
210	DESK/TABLE, W/ STORAGE, SINGLE	1	$200.00	$200.00
215	DESK/TABLE, W/ STORAGE, SINGLE	1	$200.00	$200.00
542	DETECTOR, CAM	1	$24,500.00	$24,500.00
509	DETECTOR, LINE	1	$300.00	$300.00
451	DETECTOR, METAL, ARCHWAY	1	$4,500.00	$4,500.00
509	DETECTOR, METAL, ARCHWAY	1	$4,000.00	$4,000.00
560	DETECTOR, METAL, ARCHWAY	1	$4,000.00	$4,000.00
570	DETECTOR, METAL, ARCHWAY	1	$4,000.00	$4,000.00
570	DETECTOR, METAL, ARCHWAY	1	$4,000.00	$4,000.00
576	DETECTOR, METAL, ARCHWAY	1	$4,000.00	$4,000.00
576	DETECTOR, METAL, ARCHWAY	1	$4,000.00	$4,000.00
576	DETECTOR, METAL, ARCHWAY	1	$4,000.00	$4,000.00
576	DETECTOR, METAL, ARCHWAY	1	$4,000.00	$4,000.00
576	DETECTOR, METAL, ARCHWAY	1	$4,500.00	$4,500.00
576	DETECTOR, METAL, ARCHWAY	1	$4,500.00	$4,500.00
560	DETECTOR, METAL, HANDHELD	1	$200.00	$200.00
542	DETECTOR, PHOTOIONIZATION (PID)	1	$3,590.20	$3,590.20
542	DETECTOR, PHOTOIONIZATION (PID)	1	$4,068.00	$4,068.00
542	DETECTOR, PHOTOIONIZATION (PID)	1	$3,590.20	$3,590.20
542	DETECTOR, PHOTOIONIZATION (PID)	1	$4,068.00	$4,068.00

542	DETECTOR, RADIATION, HAND-HELD	1	$1,918.05	$1,918.05
542	DETECTOR, RADIATION, HAND-HELD	1	$1,918.05	$1,918.05
542	DETECTOR, RADIATION, HAND-HELD	1	$1,918.05	$1,918.05
542	DETECTOR, RADIATION, HAND-HELD	1	$1,918.05	$1,918.05
542	DETECTOR, RADIATION, HAND-HELD	1	$899.67	$899.67
542	DETECTOR, RADIATION, HAND-HELD	1	$1,918.05	$1,918.05
542	DETECTOR, RADIATION, HAND-HELD	1	$1,918.05	$1,918.05
542	DETECTOR, RADIATION, HAND-HELD	1	$1,918.05	$1,918.05
542	DETECTOR, RADIATION, HAND-HELD	1	$1,918.05	$1,918.05
542	DETECTOR, RADIATION, HAND-HELD	1	$1,918.05	$1,918.05
542	DETECTOR, RADIATION, HAND-HELD	1	$1,918.05	$1,918.05
542	DETECTOR, RADIATION, HAND-HELD	1	$1,918.05	$1,918.05
542	DETECTOR, RADIATION, HAND-HELD	1	$1,918.05	$1,918.05
542	DETECTOR, RADIATION, HAND-HELD	1	$1,918.05	$1,918.05
542	DETECTOR, RADIATION, HAND-HELD	1	$1,918.05	$1,918.05
542	DETECTOR/ ANALYZER, HAZARDOUS MATERIAL	1	$64,750.00	$64,750.00
542	DETECTOR/ ANALYZER, HAZARDOUS MATERIAL	1	$63,439.50	$63,439.50
882	DIAGNOSTIC SCANNER, AUTOMOBILE, FULL-FUNCTION	1	$5,500.00	$5,500.00
882	DIAGNOSTIC SCANNER, AUTOMOBILE, FULL-FUNCTION	1	$2,486.41	$2,486.41
882	DIAGNOSTIC, COMPLETE COMPUTER	1	$7,450.00	$7,450.00
475	DISC DRIVE, EXTERNAL, HARD	1	$300.00	$300.00
540	DISHWASHER, HOUSEHOLD	1	$455.00	$455.00
545	DISHWASHER, STAINLESS STEEL, COMMERCIAL	1	$13,495.00	$13,495.00
541	DISPATCH CONSOLE	1	$9,500.00	$9,500.00
541	DISPATCH CONSOLE	1	$9,500.00	$9,500.00
541	DISPATCH CONSOLE	1	$9,500.00	$9,500.00
541	DISPATCH CONSOLE	1	$9,500.00	$9,500.00
541	DISPATCH CONSOLE	1	$9,500.00	$9,500.00
581	DISPATCH CONSOLE	1	$9,500.00	$9,500.00
400	DISPLAY CASE, GLASS, NOT TROPHY	1	$400.00	$400.00
510	DISPLAY CASE, GLASS, NOT TROPHY	1	$400.00	$400.00
425	DISPLAY SIGNAGE, DIGITAL, LED, 65"	1	$2,500.00	$2,500.00
425	DISPLAY SIGNAGE, DIGITAL, LED, 65"	1	$2,500.00	$2,500.00
425	DISPLAY SIGNAGE, DIGITAL, LED, 65"	1	$2,500.00	$2,500.00
426	DISPLAY SIGNAGE, DIGITAL, LED, 65"	1	$2,500.00	$2,500.00
426	DISPLAY SIGNAGE, DIGITAL, LED, 65"	1	$2,500.00	$2,500.00
426	DISPLAY SIGNAGE, DIGITAL, LED, 65"	1	$2,500.00	$2,500.00
427	DISPLAY SIGNAGE, DIGITAL, LED, 65"	1	$2,500.00	$2,500.00
427	DISPLAY SIGNAGE, DIGITAL, LED, 65"	1	$2,500.00	$2,500.00
427	DISPLAY SIGNAGE, DIGITAL, LED, 65"	1	$2,500.00	$2,500.00
437	DISPLAY SIGNAGE, DIGITAL, LED, 65"	1	$2,500.00	$2,500.00
437	DISPLAY SIGNAGE, DIGITAL, LED, 65"	1	$2,500.00	$2,500.00
437	DISPLAY SIGNAGE, DIGITAL, LED, 65"	1	$2,500.00	$2,500.00
437	DISPLAY SIGNAGE, DIGITAL, LED, 65"	1	$2,500.00	$2,500.00
437	DISPLAY SIGNAGE, DIGITAL, LED, 65"	1	$2,500.00	$2,500.00
438	DISPLAY SIGNAGE, DIGITAL, LED, 65"	1	$2,500.00	$2,500.00
438	DISPLAY SIGNAGE, DIGITAL, LED, 65"	1	$2,500.00	$2,500.00
438	DISPLAY SIGNAGE, DIGITAL, LED, 65"	1	$2,500.00	$2,500.00
439	DISPLAY SIGNAGE, DIGITAL, LED, 65"	1	$2,500.00	$2,500.00
439	DISPLAY SIGNAGE, DIGITAL, LED, 65"	1	$2,500.00	$2,500.00
439	DISPLAY SIGNAGE, DIGITAL, LED, 65"	1	$2,500.00	$2,500.00
441	DISPLAY SIGNAGE, DIGITAL, LED, 65"	1	$2,500.00	$2,500.00
441	DISPLAY SIGNAGE, DIGITAL, LED, 65"	1	$2,500.00	$2,500.00
441	DISPLAY SIGNAGE, DIGITAL, LED, 65"	1	$2,500.00	$2,500.00
540	DISPLAY, TROPHY CASE	2	$1,390.00	$2,780.00
541	DISPLAY, TROPHY CASE	2	$1,390.00	$2,780.00
576	DISPLAY, TROPHY CASE	1	$1,390.00	$1,390.00
576	DISPLAY, TROPHY CASE	2	$1,390.00	$2,780.00
210	DISTRIBUTION CENTER	1	$400.00	$400.00
215	DISTRIBUTION CENTER	2	$400.00	$800.00
440	DISTRIBUTION CENTER	2	$400.00	$800.00
452	DISTRIBUTION CENTER	2	$400.00	$800.00
499	DISTRIBUTION CENTER	1	$400.00	$400.00
499	DISTRIBUTION CENTER	1	$400.00	$400.00
509	DISTRIBUTION CENTER	1	$400.00	$400.00
545	DISTRIBUTION CENTER	1	$400.00	$400.00
560	DISTRIBUTION CENTER	1	$400.00	$400.00
560	DISTRIBUTION CENTER	1	$400.00	$400.00
560	DISTRIBUTION CENTER	1	$400.00	$400.00
560	DISTRIBUTION CENTER	2	$400.00	$800.00
570	DISTRIBUTION CENTER	1	$400.00	$400.00
576	DISTRIBUTION CENTER	2	$400.00	$800.00
576	DISTRIBUTION CENTER	1	$400.00	$400.00
576	DISTRIBUTION CENTER	1	$400.00	$400.00

630	DISTRIBUTION CENTER	2	$400.00	$800.00
630	DISTRIBUTION CENTER	1	$400.00	$400.00
630	DISTRIBUTION CENTER	1	$400.00	$400.00
630	DISTRIBUTION CENTER	1	$400.00	$400.00
503	DISTRIBUTION SYSTEM, CATV, HIGH DEFINITION	1	$2,400.00	$2,400.00
503	DISTRIBUTION SYSTEM, CATV, HIGH DEFINITION	1	$2,400.00	$2,400.00
503	DISTRIBUTION SYSTEM, CATV, HIGH DEFINITION	1	$2,400.00	$2,400.00
503	DISTRIBUTION SYSTEM, CATV, HIGH DEFINITION	1	$2,400.00	$2,400.00
503	DISTRIBUTION SYSTEM, CATV, HIGH DEFINITION	1	$2,400.00	$2,400.00
503	DISTRIBUTION SYSTEM, CATV, HIGH DEFINITION	1	$2,400.00	$2,400.00
503	DISTRIBUTION SYSTEM, CATV, HIGH DEFINITION	1	$2,400.00	$2,400.00
503	DISTRIBUTION SYSTEM, CATV, HIGH DEFINITION	1	$2,400.00	$2,400.00
560	DIVE MASK, W/ PHONE	1	$1,286.10	$1,286.10
560	DIVE MASK, W/ PHONE	1	$1,286.10	$1,286.10
560	DIVE MASK, W/ PHONE	1	$1,286.10	$1,286.10
560	DIVE MASK, W/ PHONE	1	$1,286.10	$1,286.10
560	DIVE MASK, W/ PHONE	1	$1,286.10	$1,286.10
560	DIVE MASK, W/ PHONE	1	$1,286.10	$1,286.10
560	DIVE MASK, W/ PHONE	1	$1,286.10	$1,286.10
560	DIVE MASK, W/ PHONE	1	$1,286.10	$1,286.10
560	DIVE MASK, W/ PHONE	1	$1,286.10	$1,286.10
552	DOCKING STATION, COMPUTER, HANDHELD	6	$60.00	$360.00
553	DOCKING STATION, COMPUTER, HANDHELD	3	$60.00	$180.00
210	DOCKING STATION, LAPTOP COMPUTER, LOW-END	1	$100.00	$100.00
210	DOCKING STATION, LAPTOP COMPUTER, LOW-END	1	$100.00	$100.00
210	DOCKING STATION, LAPTOP COMPUTER, LOW-END	1	$100.00	$100.00
210	DOCKING STATION, LAPTOP COMPUTER, LOW-END	1	$100.00	$100.00
210	DOCKING STATION, LAPTOP COMPUTER, LOW-END	1	$100.00	$100.00
211	DOCKING STATION, LAPTOP COMPUTER, LOW-END	1	$100.00	$100.00
211	DOCKING STATION, LAPTOP COMPUTER, LOW-END	1	$100.00	$100.00
211	DOCKING STATION, LAPTOP COMPUTER, LOW-END	1	$100.00	$100.00
341	DOCKING STATION, LAPTOP COMPUTER, LOW-END	1	$100.00	$100.00
400	DOCKING STATION, LAPTOP COMPUTER, LOW-END	1	$100.00	$100.00
425	DOCKING STATION, LAPTOP COMPUTER, LOW-END	1	$100.00	$100.00
435	DOCKING STATION, LAPTOP COMPUTER, LOW-END	1	$100.00	$100.00
436	DOCKING STATION, LAPTOP COMPUTER, LOW-END	1	$100.00	$100.00
438	DOCKING STATION, LAPTOP COMPUTER, LOW-END	1	$100.00	$100.00
439	DOCKING STATION, LAPTOP COMPUTER, LOW-END	1	$100.00	$100.00
440	DOCKING STATION, LAPTOP COMPUTER, LOW-END	1	$100.00	$100.00
440	DOCKING STATION, LAPTOP COMPUTER, LOW-END	1	$100.00	$100.00
440	DOCKING STATION, LAPTOP COMPUTER, LOW-END	12	$100.00	$1,200.00
451	DOCKING STATION, LAPTOP COMPUTER, LOW-END	1	$100.00	$100.00
453	DOCKING STATION, LAPTOP COMPUTER, LOW-END	1	$100.00	$100.00
453	DOCKING STATION, LAPTOP COMPUTER, LOW-END	2	$100.00	$200.00
492	DOCKING STATION, LAPTOP COMPUTER, LOW-END	1	$100.00	$100.00
495	DOCKING STATION, LAPTOP COMPUTER, LOW-END	1	$100.00	$100.00
495	DOCKING STATION, LAPTOP COMPUTER, LOW-END	1	$100.00	$100.00
495	DOCKING STATION, LAPTOP COMPUTER, LOW-END	1	$100.00	$100.00
495	DOCKING STATION, LAPTOP COMPUTER, LOW-END	1	$100.00	$100.00
495	DOCKING STATION, LAPTOP COMPUTER, LOW-END	1	$100.00	$100.00
495	DOCKING STATION, LAPTOP COMPUTER, LOW-END	2	$100.00	$200.00
495	DOCKING STATION, LAPTOP COMPUTER, LOW-END	1	$100.00	$100.00
497	DOCKING STATION, LAPTOP COMPUTER, LOW-END	6	$100.00	$600.00
497	DOCKING STATION, LAPTOP COMPUTER, LOW-END	1	$100.00	$100.00
497	DOCKING STATION, LAPTOP COMPUTER, LOW-END	1	$100.00	$100.00
497	DOCKING STATION, LAPTOP COMPUTER, LOW-END	1	$100.00	$100.00
497	DOCKING STATION, LAPTOP COMPUTER, LOW-END	1	$100.00	$100.00
503	DOCKING STATION, LAPTOP COMPUTER, LOW-END	1	$100.00	$100.00
503	DOCKING STATION, LAPTOP COMPUTER, LOW-END	1	$100.00	$100.00
503	DOCKING STATION, LAPTOP COMPUTER, LOW-END	10	$100.00	$1,000.00
503	DOCKING STATION, LAPTOP COMPUTER, LOW-END	1	$100.00	$100.00
510	DOCKING STATION, LAPTOP COMPUTER, LOW-END	1	$100.00	$100.00
510	DOCKING STATION, LAPTOP COMPUTER, LOW-END	1	$100.00	$100.00
510	DOCKING STATION, LAPTOP COMPUTER, LOW-END	1	$100.00	$100.00
540	DOCKING STATION, LAPTOP COMPUTER, LOW-END	3	$100.00	$300.00
540	DOCKING STATION, LAPTOP COMPUTER, LOW-END	1	$100.00	$100.00
540	DOCKING STATION, LAPTOP COMPUTER, LOW-END	1	$100.00	$100.00
540	DOCKING STATION, LAPTOP COMPUTER, LOW-END	1	$100.00	$100.00
540	DOCKING STATION, LAPTOP COMPUTER, LOW-END	2	$100.00	$200.00
540	DOCKING STATION, LAPTOP COMPUTER, LOW-END	1	$100.00	$100.00
540	DOCKING STATION, LAPTOP COMPUTER, LOW-END	1	$100.00	$100.00
540	DOCKING STATION, LAPTOP COMPUTER, LOW-END	1	$100.00	$100.00
540	DOCKING STATION, LAPTOP COMPUTER, LOW-END	1	$100.00	$100.00
540	DOCKING STATION, LAPTOP COMPUTER, LOW-END	1	$100.00	$100.00
540	DOCKING STATION, LAPTOP COMPUTER, LOW-END	1	$100.00	$100.00

540	DOCKING STATION, LAPTOP COMPUTER, LOW-END	1	$100.00	$100.00
541	DOCKING STATION, LAPTOP COMPUTER, LOW-END	2	$100.00	$200.00
545	DOCKING STATION, LAPTOP COMPUTER, LOW-END	1	$100.00	$100.00
545	DOCKING STATION, LAPTOP COMPUTER, LOW-END	1	$100.00	$100.00
545	DOCKING STATION, LAPTOP COMPUTER, LOW-END	1	$100.00	$100.00
551	DOCKING STATION, LAPTOP COMPUTER, LOW-END	5	$100.00	$500.00
551	DOCKING STATION, LAPTOP COMPUTER, LOW-END	1	$100.00	$100.00
554	DOCKING STATION, LAPTOP COMPUTER, LOW-END	1	$100.00	$100.00
560	DOCKING STATION, LAPTOP COMPUTER, LOW-END	1	$100.00	$100.00
560	DOCKING STATION, LAPTOP COMPUTER, LOW-END	1	$100.00	$100.00
560	DOCKING STATION, LAPTOP COMPUTER, LOW-END	1	$100.00	$100.00
560	DOCKING STATION, LAPTOP COMPUTER, LOW-END	2	$100.00	$200.00
560	DOCKING STATION, LAPTOP COMPUTER, LOW-END	2	$100.00	$200.00
560	DOCKING STATION, LAPTOP COMPUTER, LOW-END	1	$100.00	$100

576	DOCKING STATION, LAPTOP COMPUTER, LOW-END	1	$100.00	$100.00
576	DOCKING STATION, LAPTOP COMPUTER, LOW-END	1	$100.00	$100.00
576	DOCKING STATION, LAPTOP COMPUTER, LOW-END	1	$100.00	$100.00
576	DOCKING STATION, LAPTOP COMPUTER, LOW-END	1	$100.00	$100.00
576	DOCKING STATION, LAPTOP COMPUTER, LOW-END	1	$100.00	$100.00
576	DOCKING STATION, LAPTOP COMPUTER, LOW-END	1	$100.00	$100.00
576	DOCKING STATION, LAPTOP COMPUTER, LOW-END	1	$100.00	$100.00
576	DOCKING STATION, LAPTOP COMPUTER, LOW-END	1	$100.00	$100.00
576	DOCKING STATION, LAPTOP COMPUTER, LOW-END	1	$100.00	$100.00
576	DOCKING STATION, LAPTOP COMPUTER, LOW-END	1	$100.00	$100.00
583	DOCKING STATION, LAPTOP COMPUTER, LOW-END	2	$100.00	$200.00
583	DOCKING STATION, LAPTOP COMPUTER, LOW-END	1	$100.00	$100.00
583	DOCKING STATION, LAPTOP COMPUTER, LOW-END	1	$100.00	$100.00
587	DOCKING STATION, LAPTOP COMPUTER, LOW-END	1	$100.00	$100.00
587	DOCKING STATION, LAPTOP COMPUTER, LOW-END	1	$100.00	$100.00
3106	DOCKING STATION, LAPTOP COMPUTER, LOW-END	1	$100.00	$100.00
551	DOCKING STATION, MULTI-PORT, BODY CAMERA	1	$500.00	$500.00
552	DOCKING STATION, MULTI-PORT, BODY CAMERA	1	$500.00	$500.00
554	DOCKING STATION, MULTI-PORT, BODY CAMERA	1	$500.00	$500.00
560	DOCKING STATION, MULTI-PORT, BODY CAMERA	1	$500.00	$500.00
560	DOCKING STATION, MULTI-PORT, BODY CAMERA	1	$500.00	$500.00
560	DOCKING STATION, MULTI-PORT, BODY CAMERA	1	$500.00	$500.00
560	DOCKING STATION, MULTI-PORT, BODY CAMERA	1	$500.00	$500.00
560	DOCKING STATION, MULTI-PORT, BODY CAMERA	1	$500.00	$500.00
560	DOCKING STATION, MULTI-PORT, BODY CAMERA	1	$500.00	$500.00
576	DOCKING STATION, MULTI-PORT, BODY CAMERA	1	$500.00	$500.00
576	DOCKING STATION, MULTI-PORT, BODY CAMERA	1	$500.00	$500.00
560	DOG, NARCOTIC/ PATROL	1	$12,000.00	$12,000.00
210	DOLLY	1	$75.00	$75.00
403	DOLLY	1	$75.00	$75.00
450	DOLLY	1	$75.00	$75.00
452	DOLLY	1	$75.00	$75.00
497	DOLLY	1	$75.00	$75.00
499	DOLLY	1	$75.00	$75.00
503	DOLLY	1	$75.00	$75.00
541	DOLLY	1	$75.00	$75.00
545	DOLLY	1	$75.00	$75.00
552	DOLLY	1	$75.00	$75.00
554	DOLLY	1	$75.00	$75.00
560	DOLLY	1	$75.00	$75.00
570	DOLLY	1	$75.00	$75.00
882	DOLLY, BRAKE DRUM AND HUB	1	$1,690.00	$1,690.00
402	DOLLY, DESK	1	$200.00	$200.00
630	DOLLY, DESK	1	$200.00	$200.00
509	DOLLY, FOLDING CHAIRS	9	$89.00	$801.00
551	DOLLY, FOLDING CHAIRS	2	$89.00	$178.00
560	DOLLY, FOLDING CHAIRS	2	$89.00	$178.00
492	DOOR RAM, TACTICAL	1	$375.00	$375.00
3106	DRAGGER, ARENA/BASEBALL FIELD	1	$3,550.00	$3,550.00
882	DRAIN, WASTE OIL, PORTABLE	1	$379.00	$379.00
587	DRILL PRESS	1	$2,100.00	$2,100.00
882	DRILL PRESS	1	$2,100.00	$2,100.00
882	DRILL PRESS	1	$2,100.00	$2,100.00
509	DRILL PRESS, 17", V-SPEED, STAND	1	$500.00	$500.00
210	DRILL PRESS, TABLE TOP	1	$495.00	$495.00
509	DRILL PRESS, TABLE TOP	1	$495.00	$495.00
560	DRILL PRESS, TABLE TOP	1	$495.00	$495.00
492	DRILL, CORDLESS, PORTABLE	1	$220.00	$220.00
503	DRILL, CORDLESS, PORTABLE	3	$220.00	$660.00
509	DRILL, CORDLESS, PORTABLE	2	$220.00	$440.00
509	DRILL, CORDLESS, PORTABLE	1	$220.00	$220.00
509	DRILL, CORDLESS, PORTABLE	7	$220.00	$1,540.00
541	DRILL, CORDLESS, PORTABLE	4	$220.00	$880.00
553	DRILL, CORDLESS, PORTABLE	1	$220.00	$220.00
560	DRILL, CORDLESS, PORTABLE	1	$220.00	$220.00
570	DRILL, CORDLESS, PORTABLE	1	$220.00	$220.00
581	DRILL, CORDLESS, PORTABLE	3	$220.00	$660.00
3101	DRILL, CORDLESS, PORTABLE	6	$220.00	$1,320.00
3103	DRILL, CORDLESS, PORTABLE	1	$220.00	$220.00
3103	DRILL, CORDLESS, PORTABLE	3	$220.00	$660.00
3106	DRILL, CORDLESS, PORTABLE	2	$220.00	$440.00
3107	DRILL, CORDLESS, PORTABLE	2	$220.00	$440.00
882	DRILL, CORE BORE, 2 SPEED	1	$2,355.00	$2,355.00
882	DRILL, ELECTRIC, 1/2", V-SPEED, REV.	1	$150.00	$150.00
210	DRILL, ELECTRIC, PORTABLE	1	$85.00	$85.00
540	DRILL, ELECTRIC, PORTABLE	2	$85.00	$170.00

551	DRILL, ELECTRIC, PORTABLE	1	$85.00	$85.00
576	DRILL, ELECTRIC, PORTABLE	2	$85.00	$170.00
576	DRILL, ELECTRIC, PORTABLE	2	$85.00	$170.00
509	DRILL, ELECTRIC, VARI-SPEED, REV	3	$165.00	$495.00
3103	DRILL, ELECTRIC, VARI-SPEED, REV	3	$165.00	$495.00
509	DRILL, HAMMER, VARI-SPEED, REV.	1	$235.00	$235.00
3103	DRILL, HAMMER, VARI-SPEED, REV.	1	$235.00	$235.00
1000	DRONE	1	$910.00	$910.00
560	DRONE, PROFESSIONAL	1	$2,550.00	$2,550.00
560	DRONE, PROFESSIONAL	1	$2,550.00	$2,550.00
560	DRONE, PROFESSIONAL	1	$2,550.00	$2,550.00
560	DRONE, PROFESSIONAL	1	$2,550.00	$2,550.00
560	DRONE, PROFESSIONAL	1	$2,550.00	$2,550.00
560	DRONE, PROFESSIONAL	1	$2,550.00	$2,550.00
560	DRONE, PROFESSIONAL	1	$2,550.00	$2,550.00
560	DRONE, PROFESSIONAL	1	$2,550.00	$2,550.00
560	DRONE, PROFESSIONAL	1	$2,550.00	$2,550.00
560	DRONE, PROFESSIONAL	1	$2,550.00	$2,550.00
560	DRONE, PROFESSIONAL	1	$2,550.00	$2,550.00
560	DRONE, PROFESSIONAL	1	$2,550.00	$2,550.00
560	DRONE, PROFESSIONAL	1	$2,550.00	$2,550.00
560	DRONE, PROFESSIONAL	1	$2,550.00	$2,550.00
560	DRONE, PROFESSIONAL	1	$2,550.00	$2,550.00
560	DRONE, PROFESSIONAL	1	$4,181.00	$4,181.00
560	DRONE, PROFESSIONAL	1	$4,181.00	$4,181.00
560	DRONE, PROFESSIONAL	1	$4,181.00	$4,181.00
560	DRONE, PROFESSIONAL	1	$4,181.00	$4,181.00
560	DRONE, PROFESSIONAL	1	$4,181.00	$4,181.00
560	DRONE, PROFESSIONAL	1	$4,181.00	$4,181.00
560	DRONE, PROFESSIONAL	1	$4,181.00	$4,181.00
560	DRONE, PROFESSIONAL	1	$4,181.00	$4,181.00
560	DRONE, PROFESSIONAL	1	$3,842.12	$3,842.12
560	DRONE, PROFESSIONAL	1	$3,842.12	$3,842.12
560	DRONE, W/FLIR THERMAL DETECTION	1	$12,020.50	$12,020.50
560	DRONE, W/FLIR THERMAL DETECTION	1	$12,020.50	$12,020.50
213	DRY ERASE BOARD, PORTABLE	1	$350.00	$350.00
453	DRY ERASE BOARD, PORTABLE	1	$350.00	$350.00
540	DRY ERASE BOARD, PORTABLE	1	$350.00	$350.00
540	DRY ERASE BOARD, PORTABLE	1	$350.00	$350.00
540	DRY ERASE BOARD, PORTABLE	1	$350.00	$350.00
540	DRY ERASE BOARD, PORTABLE	1	$350.00	$350.00
540	DRY ERASE BOARD, PORTABLE	1	$350.00	$350.00
541	DRY ERASE BOARD, PORTABLE	1	$350.00	$350.00
551	DRY ERASE BOARD, PORTABLE	1	$350.00	$350.00
3106	DRY ERASE BOARD, PORTABLE	1	$350.00	$350.00
545	DRYER, CLOTHES, COMMERCIAL, 50-65 LBS.	1	$3,066.67	$3,066.67
545	DRYER, CLOTHES, COMMERCIAL, 50-65 LBS.	1	$3,066.67	$3,066.67
545	DRYER, CLOTHES, COMMERCIAL, 50-65 LBS.	1	$3,066.67	$3,066.67
545	DRYER, CLOTHES, COMMERCIAL, 50-65 LBS.	1	$3,066.67	$3,066.67
570	DRYER, CLOTHES, COMMERCIAL, 75+ LBS.	1	$11,788.75	$11,788.75
570	DRYER, CLOTHES, COMMERCIAL, 75+ LBS.	1	$11,788.75	$11,788.75
570	DRYER, CLOTHES, COMMERCIAL, 75+ LBS.	1	$11,788.75	$11,788.75
570	DRYER, CLOTHES, COMMERCIAL, 75+ LBS.	1	$11,788.75	$11,788.75
576	DRYER, CLOTHES, COMMERCIAL, 75+ LBS.	1	$4,544.85	$4,544.85
540	DRYER, CLOTHES, HOUSEHOLD, HIGH-END	1	$900.00	$900.00
560	DRYER, CLOTHES, HOUSEHOLD, HIGH-END	1	$300.00	$300.00
576	DRYER, CLOTHES, HOUSEHOLD, HIGH-END	1	$5,622.67	$5,622.67
576	DRYER, CLOTHES, HOUSEHOLD, HIGH-END	1	$5,622.66	$5,622.66
3107	DRYER, CLOTHES, HOUSEHOLD, HIGH-END	1	$651.46	$651.46
540	DRYER, CLOTHES, HOUSEHOLD, LOW END	1	$350.00	$350.00
540	DRYER, CLOTHES, HOUSEHOLD, LOW END	1	$350.00	$350.00
541	DRYER, CLOTHES, HOUSEHOLD, LOW END	1	$350.00	$350.00
560	DRYER, CLOTHES, HOUSEHOLD, LOW END	1	$350.00	$350.00
570	DRYER, CLOTHES, HOUSEHOLD, LOW END	1	$350.00	$350.00
576	DRYER, CLOTHES, HOUSEHOLD, LOW END	1	$350.00	$350.00
560	DRYSUIT	1	$1,600.00	$1,600.00
560	DRYSUIT	1	$1,600.00	$1,600.00
560	DRYSUIT	1	$1,600.00	$1,600.00
560	DRYSUIT	1	$1,600.00	$1,600.00
560	DRYSUIT	1	$1,600.00	$1,600.00
560	DRYSUIT	1	$1,600.00	$1,600.00
560	DRYSUIT	1	$1,600.00	$1,600.00
560	DRYSUIT	1	$1,600.00	$1,600.00
560	DRYSUIT	1	$1,600.00	$1,600.00
560	DRYSUIT	1	$1,600.00	$1,600.00

560	DRYSUIT	1	$1,600.00	$1,600.00
560	DRYSUIT	1	$1,600.00	$1,600.00
560	DRYSUIT	1	$1,600.00	$1,600.00
560	DRYSUIT	1	$1,600.00	$1,600.00
570	DUNNAGE RACK	4	$125.00	$500.00
440	DUPLICATOR, MULTI-DISK/CD	1	$595.00	$595.00
440	DUPLICATOR, MULTI-DISK/CD	1	$939.18	$939.18
475	DUPLICATOR, MULTI-DISK/CD	1	$2,700.00	$2,700.00
475	DUPLICATOR, MULTI-DISK/CD	1	$2,700.00	$2,700.00
475	DUPLICATOR, MULTI-DISK/CD	1	$2,700.00	$2,700.00
475	DUPLICATOR, MULTI-DISK/CD	1	$2,700.00	$2,700.00
475	DUPLICATOR, MULTI-DISK/CD	1	$2,700.00	$2,700.00
475	DUPLICATOR, MULTI-DISK/CD	1	$2,700.00	$2,700.00
475	DUPLICATOR, MULTI-DISK/CD	1	$2,700.00	$2,700.00
475	DUPLICATOR, MULTI-DISK/CD	1	$2,700.00	$2,700.00
475	DUPLICATOR, MULTI-DISK/CD	1	$595.00	$595.00
560	DUPLICATOR, MULTI-DISK/CD	1	$2,700.00	$2,700.00
560	DUPLICATOR, MULTI-DISK/CD	1	$595.00	$595.00
560	DUPLICATOR, MULTI-DISK/CD	1	$2,700.00	$2,700.00
560	DUPLICATOR, MULTI-DISK/CD	1	$2,700.00	$2,700.00
438	DVD PLAYER	1	$32.00	$32.00
440	DVD PLAYER	2	$32.00	$64.00
451	DVD PLAYER	1	$32.00	$32.00
452	DVD PLAYER	1	$32.00	$32.00
475	DVD PLAYER	3	$32.00	$96.00
503	DVD PLAYER	1	$32.00	$32.00
540	DVD PLAYER	1	$32.00	$32.00
540	DVD PLAYER	1	$32.00	$32.00
560	DVD PLAYER	1	$32.00	$32.00
576	DVD PLAYER	1	$32.00	$32.00
576	DVD PLAYER	1	$32.00	$32.00
576	DVD PLAYER	1	$32.00	$32.00
581	DVD PLAYER	1	$32.00	$32.00
475	DVD RECORDER	1	$150.00	$150.00
499	DVD RECORDER	1	$150.00	$150.00
560	DVD RECORDER	1	$150.00	$150.00
560	DVD RECORDER	1	$150.00	$150.00
560	DVD RECORDER	1	$150.00	$150.00
560	DVD RECORDER	4	$150.00	$600.00
560	DVD RECORDER	1	$150.00	$150.00
560	DVD RECORDER	1	$150.00	$150.00
453	DVD, BLUE RAY	1	$109.00	$109.00
492	DVD, BLUE RAY	1	$109.00	$109.00
540	DVD, BLUE RAY	1	$109.00	$109.00
426	DVD/ VCR COMBINATION	1	$75.00	$75.00
436	DVD/ VCR COMBINATION	1	$75.00	$75.00
437	DVD/ VCR COMBINATION	1	$75.00	$75.00
440	DVD/ VCR COMBINATION	1	$75.00	$75.00
452	DVD/ VCR COMBINATION	1	$75.00	$75.00
453	DVD/ VCR COMBINATION	1	$75.00	$75.00
453	DVD/ VCR COMBINATION	1	$75.00	$75.00
509	DVD/ VCR COMBINATION	1	$75.00	$75.00
542	DVD/ VCR COMBINATION	1	$75.00	$75.00
545	DVD/ VCR COMBINATION	1	$75.00	$75.00
552	DVD/ VCR COMBINATION	1	$75.00	$75.00
554	DVD/ VCR COMBINATION	1	$75.00	$75.00
560	DVD/ VCR COMBINATION	1	$75.00	$75.00
576	DVD/ VCR COMBINATION	1	$75.00	$75.00
576	DVD/ VCR COMBINATION	1	$75.00	$75.00
576	DVD/ VCR COMBINATION	1	$75.00	$75.00
576	DVD/ VCR COMBINATION	1	$75.00	$75.00
576	DVD/ VCR COMBINATION	1	$75.00	$75.00
576	DVD/ VCR COMBINATION	1	$75.00	$75.00
576	DVD/ VCR COMBINATION	1	$75.00	$75.00
576	DVD/ VCR COMBINATION	1	$75.00	$75.00
576	DVD/ VCR COMBINATION	1	$75.00	$75.00
576	DVD/ VCR COMBINATION	1	$75.00	$75.00
576	DVD/ VCR COMBINATION	1	$75.00	$75.00
576	DVD/ VCR COMBINATION	1	$75.00	$75.00
576	DVD/ VCR COMBINATION	1	$75.00	$75.00
576	DVD/ VCR COMBINATION	1	$75.00	$75.00
576	DVD/ VCR COMBINATION	1	$75.00	$75.00
576	DVD/ VCR COMBINATION	1	$75.00	$75.00
576	DVD/ VCR COMBINATION	1	$75.00	$75.00
576	DVD/ VCR COMBINATION	1	$75.00	$75.00

576	DVD/ VCR COMBINATION	1	$75.00	$75.00
576	DVD/ VCR COMBINATION	1	$75.00	$75.00
576	DVD/ VCR COMBINATION	1	$75.00	$75.00
576	DVD/ VCR COMBINATION	1	$75.00	$75.00
581	DVD/ VCR COMBINATION	1	$75.00	$75.00
475	DVD/CD-RW	2	$265.00	$530.00
499	DVR (DIGITAL VIDEO RECORDER)	1	$720.00	$720.00
439	EASEL, ALUMINUM, LARGE	1	$110.00	$110.00
576	EASEL, ALUMINUM, LARGE	1	$110.00	$110.00
576	EASEL, ALUMINUM, LARGE	1	$110.00	$110.00
439	EASEL, DRY/ERASE	1	$175.00	$175.00
499	EASEL, DRY/ERASE	1	$175.00	$175.00
581	EASEL, DRY/ERASE	1	$175.00	$175.00
3106	EASEL, DRY/ERASE	2	$175.00	$350.00
560	EASEL, PLASTIC MOLDED	1	$305.00	$305.00
3106	EASEL, PLASTIC MOLDED	1	$305.00	$305.00
541	EASEL, PORTABLE	3	$85.00	$255.00
541	EASEL, PORTABLE	1	$85.00	$85.00
454	EASEL, WOOD, LARGE	1	$25.00	$25.00
576	EASEL, WOOD, LARGE	1	$25.00	$25.00
542	EJECTOR, SMOKE	1	$1,650.00	$1,650.00
540	EKG MONITOR AND DEFIBRILLATOR	1	$3,750.00	$3,750.00
540	EKG MONITOR AND DEFIBRILLATOR	1	$3,750.00	$3,750.00
452	ELECTRONIC, TIME & DATE STAMP	1	$190.00	$190.00
452	ELECTRONIC, TIME & DATE STAMP	1	$190.00	$190.00
454	ELECTRONIC, TIME & DATE STAMP	1	$190.00	$190.00
499	ELECTRONIC, TIME & DATE STAMP	1	$190.00	$190.00
541	ELLIPTICAL MACHINE	1	$3,500.00	$3,500.00
541	ELLIPTICAL MACHINE	1	$3,500.00	$3,500.00
581	EMERGENCY COMMAND CENTER, POP-UP	1	$450.00	$450.00
581	EMERGENCY KIT, CYLINDER, CHLORINE	1	$2,475.00	$2,475.00
581	EMERGENCY KIT, TANK CAR, CHLORINE	1	$2,850.00	$2,850.00
503	ENCLOSURE, SERVER RACK	1	$1,730.00	$1,730.00
503	ENCLOSURE, SERVER RACK CASE	1	$500.00	$500.00
503	ENCODER, STREAMING MEDIA	1	$18,380.00	$18,380.00
581	ENCRYPTION KEY LOADER	1	$5,804.80	$5,804.80
509	ENGRAVER, COMPUTER CONTROL	1	$10,368.68	$10,368.68
427	ENHANCER, VISUAL	1	$785.00	$785.00
436	ENHANCER, VISUAL	1	$2,995.00	$2,995.00
576	ENHANCER, VISUAL	1	$2,995.00	$2,995.00
560	ENTERTAINMENT CENTER	1	$350.00	$350.00
507	EQUIP SHELTER, GRANGER #8	1	$800,000.00	$800,000.00
507	EQUIP SHELTER, PRIME #1	1	$288,000.00	$288,000.00
210	EXCAVATOR, HYDRAULIC	1	$230,200.00	$230,200.00
210	EXCAVATOR, HYDRAULIC	1	$282,529.00	$282,529.00
210	EXCAVATOR, HYDRAULIC	1	$329,772.00	$329,772.00
210	EXCAVATOR, HYDRAULIC, MINI	1	$328,156.75	$328,156.75
882	EXCAVATOR, HYDRAULIC, MINI	1	$225,588.88	$225,588.88
3103	EXCAVATOR, HYDRAULIC, MINI	1	$59,004.96	$59,004.96
560	EXTERNAL DISC DRIVE, CD-ROM	1	$250.00	$250.00
560	EXTERNAL DISC DRIVE, CD-ROM	1	$250.00	$250.00
560	EXTERNAL DISC DRIVE, CD-ROM	1	$250.00	$250.00
440	EXTERNAL DISK DRIVE, CD ROM WRITER	2	$400.00	$800.00
560	EXTERNAL DISK DRIVE, CD ROM WRITER	1	$400.00	$400.00
560	EXTERNAL DISK DRIVE, CD ROM WRITER	1	$400.00	$400.00
210	FAN, BOX TYPE, 36"	2	$200.00	$400.00
509	FAN, BOX TYPE, 36"	1	$200.00	$200.00
560	FAN, BOX TYPE, 36"	1	$200.00	$200.00
570	FAN, BOX TYPE, 36"	1	$200.00	$200.00
560	FAN, EVAPORATIVE COOLER	1	$2,150.00	$2,150.00
882	FAN, EVAPORATIVE COOLER	1	$2,150.00	$2,150.00
882	FAN, EVAPORATIVE COOLER	1	$4,180.00	$4,180.00
882	FAN, EVAPORATIVE COOLER	1	$4,180.00	$4,180.00
882	FAN, EVAPORATIVE COOLER	1	$4,768.31	$4,768.31
541	FAN, EVAPORATIVE COOLER, SMALL	4	$1,450.00	$5,800.00
587	FAN, EVAPORATIVE COOLER, SMALL	1	$1,450.00	$1,450.00
587	FAN, EVAPORATIVE COOLER, SMALL	1	$1,450.00	$1,450.00
570	FAN, EXHAUST	3	$400.00	$1,200.00
3107	FAN, INDUSTRIAL, AIR CIRCULATOR	1	$960.00	$960.00
402	FAN, LOW END	2	$100.00	$200.00
495	FAN, LOW END	1	$100.00	$100.00
499	FAN, LOW END	1	$100.00	$100.00
503	FAN, LOW END	1	$100.00	$100.00
503	FAN, LOW END	1	$100.00	$100.00
503	FAN, LOW END	1	$100.00	$100.00
503	FAN, LOW END	1	$100.00	$100.00

509	FAN, LOW END	1	$100.00	$100.00
509	FAN, LOW END	1	$100.00	$100.00
510	FAN, LOW END	1	$100.00	$100.00
540	FAN, LOW END	1	$100.00	$100.00
541	FAN, LOW END	2	$100.00	$200.00
545	FAN, LOW END	1	$100.00	$100.00
545	FAN, LOW END	2	$100.00	$200.00
545	FAN, LOW END	2	$100.00	$200.00
553	FAN, LOW END	1	$100.00	$100.00
560	FAN, LOW END	2	$100.00	$200.00
570	FAN, LOW END	1	$100.00	$100.00
570	FAN, LOW END	1	$100.00	$100.00
570	FAN, LOW END	1	$100.00	$100.00
570	FAN, LOW END	1	$100.00	$100.00
576	FAN, LOW END	1	$100.00	$100.00
3103	FAN, LOW END	1	$100.00	$100.00
3107	FAN, LOW END	1	$100.00	$100.00
211	FAX MACHINE	1	$60.00	$60.00
212	FAX MACHINE	1	$60.00	$60.00
404	FAX MACHINE	1	$60.00	$60.00
404	FAX MACHINE	1	$60.00	$60.00
405	FAX MACHINE	1	$60.00	$60.00
426	FAX MACHINE	1	$60.00	$60.00
451	FAX MACHINE	1	$60.00	$60.00
451	FAX MACHINE	1	$60.00	$60.00
452	FAX MACHINE	1	$60.00	$60.00
509	FAX MACHINE	1	$60.00	$60.00
560	FAX MACHINE	1	$60.00	$60.00
570	FAX MACHINE	1	$60.00	$60.00
570	FAX MACHINE	1	$60.00	$60.00
570	FAX MACHINE	1	$60.00	$60.00
570	FAX MACHINE	1	$60.00	$60.00
570	FAX MACHINE	1	$60.00	$60.00
570	FAX MACHINE	1	$60.00	$60.00
576	FAX MACHINE	1	$60.00	$60.00
576	FAX MACHINE	1	$60.00	$60.00
540	FAX MACHINE, LASER	1	$360.00	$360.00
215	FAX SERVER	1	$400.00	$400.00
3103	FAX/COPIER/PRINTER/SCANNER	1	$939.98	$939.98
475	FINGERPRINT BOOKING SYSTEM	1	$30,480.50	$30,480.50
475	FINGERPRINT BOOKING SYSTEM	1	$26,958.50	$26,958.50
570	FINGERPRINT BOOKING SYSTEM	1	$29,000.00	$29,000.00
572	FINGERPRINT BOOKING SYSTEM	1	$29,000.00	$29,000.00
572	FINGERPRINT BOOKING SYSTEM	1	$29,000.00	$29,000.00
560	FINGERPRINT COMPARISON MACHINE	1	$650.00	$650.00
560	FINGERPRINT STAND STATION	1	$165.00	$165.00
560	FINGERPRINT STAND STATION	1	$165.00	$165.00
560	FINGERPRINT STAND STATION	1	$165.00	$165.00
503	FIREWALL APPLIANCE, HIGH END	1	$17,552.79	$17,552.79
503	FIREWALL APPLIANCE, HIGH END	1	$17,552.79	$17,552.79
503	FIREWALL APPLIANCE, LOW END	1	$1,555.00	$1,555.00
503	FIREWALL APPLIANCE, LOW END	1	$1,555.00	$1,555.00
540	FIREWALL APPLIANCE, LOW END	1	$2,154.66	$2,154.66
540	FIREWALL APPLIANCE, LOW END	1	$2,154.66	$2,154.66
540	FIREWALL APPLIANCE, LOW END	1	$2,154.66	$2,154.66
540	FIREWALL APPLIANCE, LOW END	1	$2,154.66	$2,154.66
540	FIREWALL APPLIANCE, LOW END	1	$2,154.66	$2,154.66
540	FIREWALL APPLIANCE, LOW END	1	$1,555.00	$1,555.00
540	FIREWALL APPLIANCE, LOW END	1	$2,154.66	$2,154.66
503	FIREWALL APPLIANCE, MEDIUM END	1	$4,390.00	$4,390.00
503	FIREWALL APPLIANCE, MEDIUM END	1	$4,390.00	$4,390.00
581	FIREWALL APPLIANCE, MEDIUM END	1	$4,390.00	$4,390.00
560	FIRST AID KITS	1	$95.00	$95.00
570	FIRST AID KITS	3	$95.00	$285.00
403	FIXED HEIGHT, STOOL	1	$70.00	$70.00
560	FIXED HEIGHT, STOOL	1	$70.00	$70.00
560	FIXED HEIGHT, STOOL	1	$70.00	$70.00
560	FIXED HEIGHT, STOOL	2	$70.00	$140.00
560	FIXED HEIGHT, STOOL	1	$70.00	$70.00
576	FIXED HEIGHT, STOOL	2	$70.00	$140.00
576	FIXED HEIGHT, STOOL	1	$70.00	$70.00
630	FIXED HEIGHT, STOOL	1	$70.00	$70.00
630	FIXED HEIGHT, STOOL	1	$70.00	$70.00
630	FIXED HEIGHT, STOOL	1	$70.00	$70.00
492	FLASHLIGHT SYSTEM, RECHARGABLE	14	$110.00	$1,540.00
541	FLASHLIGHT SYSTEM, RECHARGABLE	2	$110.00	$220.00

570	FLASHLIGHT SYSTEM, RECHARGABLE	1	$110.00	$110.00
581	FLASHLIGHT, LED, INDUSTRIAL	8	$470.00	$3,760.00
509	FOG MACHINE, THEATRICAL	1	$129.00	$129.00
576	FOOD TRANSPORT, INSULATED PLASTIC, FULL HEIGHT	3	$400.00	$1,200.00
560	FORENSIC KIT, MOBILE	1	$10,085.00	$10,085.00
3107	FORESTRY CUTTER, ATTACHMENT	1	$25,500.00	$25,500.00
210	FORKLIFT, ATTACHMENT	1	$650.00	$650.00
3107	FORKLIFT, ATTACHMENT, LOW-END	1	$350.00	$350.00
492	FORKLIFT, ELECTRIC	1	$76,591.48	$76,591.48
503	FORKLIFT, ELECTRIC	1	$24,953.00	$24,953.00
509	FORKLIFT, ELECTRIC	1	$10,268.95	$10,268.95
210	FORKLIFT, GAS	1	$20,045.00	$20,045.00
210	FORKLIFT, GAS	1	$35,500.00	$35,500.00
509	FORKLIFT, GAS	1	$19,272.00	$19,272.00
509	FORKLIFT, GAS	1	$17,583.00	$17,583.00
509	FORKLIFT, GAS	1	$35,802.52	$35,802.52
560	FORKLIFT, GAS	1	$22,000.00	$22,000.00
665	FREEZER, COMMERCIAL, REACH-IN, 1 SECTION	1	$2,715.00	$2,715.00
3106	FREEZER, COMMERCIAL, REACH-IN, 2 SECTION	1	$4,245.00	$4,245.00
3106	FREEZER, ICE CREAM	1	$3,090.00	$3,090.00
630	FREEZER, LOW-END	1	$250.00	$250.00
630	FREEZER, MEDICAL, LOW-END	2	$350.00	$700.00
630	FREEZER, MEDICAL, LOW-END	1	$350.00	$350.00
630	FREEZER, MEDICAL, LOW-END	1	$350.00	$350.00
570	FREEZER, WALK-IN	1	$7,500.00	$7,500.00
3106	FRONT PANEL, STALL	100	$499.00	$49,900.00
3106	FRYER, DEEP, 2 BASKETS	1	$1,695.00	$1,695.00
3106	FRYER, DEEP, 2 BASKETS	1	$2,695.00	$2,695.00
210	FUEL MANAGEMENT SYSTEM	1	$8,700.00	$8,700.00
210	FUEL MANAGEMENT SYSTEM	1	$8,700.00	$8,700.00
210	FUEL MANAGEMENT SYSTEM	1	$8,700.00	$8,700.00
210	FUEL MANAGEMENT SYSTEM	1	$8,700.00	$8,700.00
882	FUEL MANAGEMENT SYSTEM	1	$8,700.00	$8,700.00
560	FUME HOOD, PORTABLE	1	$2,870.00	$2,870.00
560	FUMING SYSTEM, CA, BENCHTOP	1	$9,223.00	$9,223.00
576	GAMERS, CHAIR	4	$100.00	$400.00
576	GAMERS, CHAIR	4	$100.00	$400.00
576	GAMING CONSOLE, WII	1	$300.00	$300.00
576	GAMING CONSOLE, XBOX ONE	2	$400.00	$800.00
560	GASE MASK, W/ RESPIRATOR	1	$2,824.53	$2,824.53
560	GASE MASK, W/ RESPIRATOR	1	$2,824.48	$2,824.48
560	GASE MASK, W/ RESPIRATOR	1	$2,824.48	$2,824.48
560	GASE MASK, W/ RESPIRATOR	1	$2,824.48	$2,824.48
560	GASE MASK, W/ RESPIRATOR	1	$2,824.48	$2,824.48
560	GASE MASK, W/ RESPIRATOR	1	$2,824.48	$2,824.48
560	GASE MASK, W/ RESPIRATOR	1	$2,824.48	$2,824.48
560	GASE MASK, W/ RESPIRATOR	1	$2,824.48	$2,824.48
560	GASE MASK, W/ RESPIRATOR	1	$2,824.48	$2,824.48
560	GASE MASK, W/ RESPIRATOR	1	$2,824.48	$2,824.48
560	GASE MASK, W/ RESPIRATOR	1	$2,824.48	$2,824.48
560	GASE MASK, W/ RESPIRATOR	1	$2,824.48	$2,824.48
560	GASE MASK, W/ RESPIRATOR	1	$2,824.48	$2,824.48
560	GASE MASK, W/ RESPIRATOR	1	$2,824.48	$2,824.48
3106	GATE, WALK-THROUGH, LARGE	9	$400.00	$3,600.00
3106	GATE, WALK-THROUGH, SMALL	2	$250.00	$500.00
560	GATOR, 4 WHEEL	1	$8,538.14	$8,538.14
509	GAUGE SET, MANIFOLD	2	$169.00	$338.00
542	GEIGER COUNTER, STUDENT	1	$185.00	$185.00
450	GENERAL PURPOSE CART, PLASTIC, ECONOMY	1	$35.00	$35.00
452	GENERAL PURPOSE CART, PLASTIC, ECONOMY	1	$35.00	$35.00
454	GENERAL PURPOSE CART, PLASTIC, ECONOMY	1	$35.00	$35.00
499	GENERAL PURPOSE CART, PLASTIC, ECONOMY	1	$35.00	$35.00
554	GENERAL PURPOSE CART, PLASTIC, ECONOMY	1	$35.00	$35.00
560	GENERAL PURPOSE CART, PLASTIC, ECONOMY	1	$35.00	$35.00
560	GENERAL PURPOSE CART, PLASTIC, ECONOMY	1	$35.00	$35.00
560	GENERAL PURPOSE CART, PLASTIC, ECONOMY	1	$35.00	$35.00
570	GENERAL PURPOSE CART, PLASTIC, ECONOMY	1	$35.00	$35.00
570	GENERAL PURPOSE CART, PLASTIC, ECONOMY	2	$35.00	$70.00
570	GENERAL PURPOSE CART, PLASTIC, ECONOMY	1	$35.00	$35.00
570	GENERAL PURPOSE CART, PLASTIC, ECONOMY	1	$35.00	$35.00
570	GENERAL PURPOSE CART, PLASTIC, ECONOMY	1	$35.00	$35.00
576	GENERAL PURPOSE CART, PLASTIC, ECONOMY	2	$35.00	$70.00
576	GENERAL PURPOSE CART, PLASTIC, ECONOMY	1	$35.00	$35.00
576	GENERAL PURPOSE CART, PLASTIC, ECONOMY	1	$35.00	$35.00
576	GENERAL PURPOSE CART, PLASTIC, ECONOMY	1	$35.00	$35.00

576	GENERAL PURPOSE CART, PLASTIC, ECONOMY	1	$35.00	$35.00
882	GENERAL PURPOSE CART, PLASTIC, ECONOMY	1	$35.00	$35.00
507	GENERATOR, BACKUP	1	$20,000.00	$20,000.00
581	GENERATOR, BACKUP	1	$40,000.00	$40,000.00
581	GENERATOR, BACKUP	1	$40,000.00	$40,000.00
509	GENERATOR, DIESEL	1	$9,500.00	$9,500.00
581	GENERATOR, DIESEL	2	$9,500.00	$19,000.00
210	GENERATOR, PORTABLE	1	$2,650.00	$2,650.00
210	GENERATOR, PORTABLE	1	$2,961.39	$2,961.39
560	GENERATOR, PORTABLE	1	$920.00	$920.00
581	GENERATOR, PORTABLE	2	$920.00	$1,840.00
581	GENERATOR, PORTABLE	1	$920.00	$920.00
581	GENERATOR, PORTABLE	1	$920.00	$920.00
882	GENERATOR, PORTABLE	1	$920.00	$920.00
882	GENERATOR, PORTABLE	1	$1,599.99	$1,599.99
882	GENERATOR, PORTABLE	1	$920.00	$920.00
882	GENERATOR, PORTABLE	1	$1,998.00	$1,998.00
509	GENERATOR, PORTABLE, 4000-5000 KW	1	$1,200.00	$1,200.00
3107	GENERATOR, PORTABLE, 4000-5000 KW	1	$1,200.00	$1,200.00
581	GENERATOR, PORTABLE, 5000+ KW	1	$920.00	$920.00
882	GENERATOR, PORTABLE, 5000+ KW	1	$2,040.00	$2,040.00
3101	GENERATOR, PORTABLE, 5000+ KW	1	$2,040.00	$2,040.00
3103	GENERATOR, PORTABLE, 5000+ KW	1	$2,040.00	$2,040.00
3103	GENERATOR, PORTABLE, 5000+ KW	1	$2,040.00	$2,040.00
507	GENERATOR, TRAILER MOUNTED	1	$13,785.00	$13,785.00
210	GIS DATA COLLECTOR, HANDHELD	1	$9,200.00	$9,200.00
1000	GOLF/ UTILITY CART, GAS	1	$8,960.00	$8,960.00
210	GRADE LASER, DUAL	1	$2,150.00	$2,150.00
509	GRADE LASER, DUAL	1	$2,575.00	$2,575.00
3106	GRIDDLE, COMMERCIAL, COUNTERTOP	1	$1,000.00	$1,000.00
3106	GRIDDLE, COMMERCIAL, COUNTERTOP, HIGH-END	1	$5,700.00	$5,700.00
210	GRINDER / BUFFER, 6" BENCH	1	$248.00	$248.00
210	GRINDER / BUFFER, 6" BENCH	1	$248.00	$248.00
509	GRINDER / BUFFER, 6" BENCH	1	$248.00	$248.00
576	GRINDER / BUFFER, 6" BENCH	1	$248.00	$248.00
3103	GRINDER / BUFFER, 6" BENCH	1	$248.00	$248.00
509	GRINDER / BUFFER, 8" BENCH	1	$580.00	$580.00
509	GRINDER / BUFFER, 8" BENCH	1	$580.00	$580.00
882	GRINDER / BUFFER, 8" BENCH	1	$580.00	$580.00
3103	GRINDER, RIGHT ANGLE	1	$160.00	$160.00
509	GRINDER/BUFFER, 5"	1	$200.00	$200.00
3103	GRINDER/SANDER, RIGHT ANGLE, 7"	1	$211.00	$211.00
3103	GROOMER/ RENOVATOR, BALLPARK	1	$3,140.00	$3,140.00
3103	GROOMER/ RENOVATOR, BALLPARK	1	$3,140.00	$3,140.00
581	GROUNDING & BONDING KIT, HAZ-MAT	1	$1,015.00	$1,015.00
560	GUN, ATTACHMENT, SILENCER/SUPRESSOR	1	$874.50	$874.50
560	GUN, ATTACHMENT, SILENCER/SUPRESSOR	1	$874.50	$874.50
560	GUN, ATTACHMENT, SILENCER/SUPRESSOR	1	$874.50	$874.50
560	GUN, ATTACHMENT, SILENCER/SUPRESSOR	1	$874.50	$874.50
560	GUN, ATTACHMENT, SILENCER/SUPRESSOR	1	$874.50	$874.50
560	GUN, ATTACHMENT, SILENCER/SUPRESSOR	1	$874.50	$874.50
560	GUN, ATTACHMENT, SILENCER/SUPRESSOR	1	$874.50	$874.50
560	GUN, ATTACHMENT, SILENCER/SUPRESSOR	1	$874.50	$874.50
560	GUN, ATTACHMENT, SILENCER/SUPRESSOR	1	$874.50	$874.50
560	GUN, ATTACHMENT, SILENCER/SUPRESSOR	1	$874.50	$874.50
560	GUN, ATTACHMENT, SILENCER/SUPRESSOR	1	$874.50	$874.50
560	GUN, ATTACHMENT, SILENCER/SUPRESSOR	1	$874.50	$874.50
560	GUN, ATTACHMENT, SILENCER/SUPRESSOR	1	$874.50	$874.50
560	GUN, ATTACHMENT, SILENCER/SUPRESSOR	1	$874.50	$874.50
560	GUN, ATTACHMENT, SILENCER/SUPRESSOR	1	$874.50	$874.50
560	GUN, ATTACHMENT, SILENCER/SUPRESSOR	1	$874.50	$874.50
560	GUN, ATTACHMENT, SILENCER/SUPRESSOR	1	$874.50	$874.50
560	GUN, ATTACHMENT, SILENCER/SUPRESSOR	1	$874.50	$874.50
560	GUN, ATTACHMENT, SILENCER/SUPRESSOR	1	$874.50	$874.50
560	GUN, ATTACHMENT, SILENCER/SUPRESSOR	1	$874.50	$874.50
560	GUN, ATTACHMENT, SILENCER/SUPRESSOR	1	$874.50	$874.50
560	GUN, ATTACHMENT, SILENCER/SUPRESSOR	1	$874.50	$874.50
560	GUN, ATTACHMENT, SILENCER/SUPRESSOR	1	$874.50	$874.50
560	GUN, ATTACHMENT, SILENCER/SUPRESSOR	1	$874.50	$874.50
560	GUN, ATTACHMENT, SILENCER/SUPRESSOR	1	$874.50	$874.50
560	GUN, ATTACHMENT, SILENCER/SUPRESSOR	1	$874.50	$874.50
560	GUN, ATTACHMENT, SILENCER/SUPRESSOR	1	$874.50	$874.50
560	GUN, ATTACHMENT, SILENCER/SUPRESSOR	1	$874.50	$874.50
560	GUN, ATTACHMENT, SILENCER/SUPRESSOR	1	$874.50	$874.50
560	GUN, ATTACHMENT, SILENCER/SUPRESSOR	1	$874.50	$874.50
560	GUN, ATTACHMENT, SILENCER/SUPRESSOR	1	$874.50	$874.50
560	GUN, ATTACHMENT, SILENCER/SUPRESSOR	1	$874.50	$874.50
560	GUN, ATTACHMENT, SILENCER/SUPRESSOR	1	$874.50	$874.50
560	GUN, ATTACHMENT, SILENCER/SUPRESSOR	1	$874.50	$874.50
560	GUN, ATTACHMENT, SILENCER/SUPRESSOR	1	$874.50	$874.50
560	GUN, ATTACHMENT, SILENCER/SUPRESSOR	1	$874.50	$874.50
560	GUN, ATTACHMENT, SILENCER/SUPRESSOR	1	$874.50	$874.50
560	GUN, ATTACHMENT, SILENCER/SUPRESSOR	1	$874.50	$874.50
560	GUN, ATTACHMENT, SILENCER/SUPRESSOR	1	$874.50	$874.50
560	GUN, ATTACHMENT, SILENCER/SUPRESSOR	1	$874.50	$874.50
560	GUN, ATTACHMENT, SILENCER/SUPRESSOR	1	$874.50	$874.50
560	GUN, ATTACHMENT, SILENCER/SUPRESSOR	1	$874.50	$874.50
560	GUN, PEPPERBALL	1	$824.59	$824.59

560	GUN, PEPPERBALL	1	$824.59	$824.59
560	GUN, PEPPERBALL	1	$824.59	$824.59
560	GUN, PEPPERBALL	1	$824.59	$824.59
560	GUN, PEPPERBALL	1	$824.59	$824.59
560	GUN, PEPPERBALL	1	$824.59	$824.59
560	GUN, PEPPERBALL	1	$824.59	$824.59
560	GUN, PEPPERBALL	1	$824.59	$824.59
560	GUN, PEPPERBALL	1	$824.59	$824.59
560	GUN, PEPPERBALL	1	$824.59	$824.59
560	GUN, PEPPERBALL	1	$824.59	$824.59
560	GUN, PEPPERBALL	1	$824.59	$824.59
560	GUN, PEPPERBALL, SEMI-AUTOMATIC	1	$1,492.59	$1,492.59
560	GUN, PEPPERBALL, SEMI-AUTOMATIC	1	$1,492.59	$1,492.59
560	GUN, PEPPERBALL, SEMI-AUTOMATIC	1	$1,492.59	$1,492.59
560	GUN, PEPPERBALL, SEMI-AUTOMATIC	1	$1,492.60	$1,492.60
560	GUN, PEPPERBALL, SEMI-AUTOMATIC	1	$1,492.60	$1,492.60
581	HALOGEN LIGHT, PORTABLE	1	$350.00	$350.00
882	HALOGEN LIGHT, PORTABLE	1	$350.00	$350.00
210	HAMMER, CONSTRUCTION	1	$49,043.38	$49,043.38
492	HANDCUFFS	23	$209.00	$4,807.00
570	HANDCUFFS	7	$209.00	$1,463.00
560	HANDHELD GRINDER	1	$125.00	$125.00
560	HANDHELD GRINDER	1	$125.00	$125.00
3103	HANDHELD GRINDER	1	$125.00	$125.00
3106	HANDHELD GRINDER	1	$125.00	$125.00
210	HANDTRUCK, 2-WHEEL	1	$145.00	$145.00
400	HANDTRUCK, 2-WHEEL	1	$145.00	$145.00
400	HANDTRUCK, 2-WHEEL	1	$145.00	$145.00
499	HANDTRUCK, 2-WHEEL	2	$145.00	$290.00
509	HANDTRUCK, 2-WHEEL	1	$145.00	$145.00
509	HANDTRUCK, 2-WHEEL	2	$145.00	$290.00
510	HANDTRUCK, 2-WHEEL	1	$145.00	$145.00
540	HANDTRUCK, 2-WHEEL	12	$145.00	$1,740.00
540	HANDTRUCK, 2-WHEEL	1	$145.00	$145.00
540	HANDTRUCK, 2-WHEEL	1	$145.00	$145.00
541	HANDTRUCK, 2-WHEEL	1	$145.00	$145.00
542	HANDTRUCK, 2-WHEEL	1	$145.00	$145.00
551	HANDTRUCK, 2-WHEEL	1	$145.00	$145.00
560	HANDTRUCK, 2-WHEEL	1	$145.00	$145.00
560	HANDTRUCK, 2-WHEEL	1	$145.00	$145.00
570	HANDTRUCK, 2-WHEEL	1	$145.00	$145.00
570	HANDTRUCK, 2-WHEEL	4	$145.00	$580.00
570	HANDTRUCK, 2-WHEEL	1	$145.00	$145.00
572	HANDTRUCK, 2-WHEEL	1	$145.00	$145.00
576	HANDTRUCK, 2-WHEEL	1	$145.00	$145.00
576	HANDTRUCK, 2-WHEEL	1	$145.00	$145.00
576	HANDTRUCK, 2-WHEEL	1	$145.00	$145.00
576	HANDTRUCK, 2-WHEEL	1	$145.00	$145.00
576	HANDTRUCK, 2-WHEEL	1	$145.00	$145.00
882	HANDTRUCK, 2-WHEEL	1	$145.00	$145.00
882	HANDTRUCK, 2-WHEEL	1	$145.00	$145.00
882	HANDTRUCK, 2-WHEEL	1	$145.00	$145.00
3101	HANDTRUCK, 2-WHEEL	1	$145.00	$145.00
3103	HANDTRUCK, 2-WHEEL	1	$145.00	$145.00
3106	HANDTRUCK, 2-WHEEL	2	$145.00	$290.00
210	HANDTRUCK, 4-WHEEL	1	$250.00	$250.00
400	HANDTRUCK, 4-WHEEL	1	$250.00	$250.00
450	HANDTRUCK, 4-WHEEL	1	$250.00	$250.00
494	HANDTRUCK, 4-WHEEL	1	$250.00	$250.00
499	HANDTRUCK, 4-WHEEL	1	$250.00	$250.00
503	HANDTRUCK, 4-WHEEL	5	$250.00	$1,250.00
509	HANDTRUCK, 4-WHEEL	1	$250.00	$250.00
509	HANDTRUCK, 4-WHEEL	2	$250.00	$500.00
540	HANDTRUCK, 4-WHEEL	1	$250.00	$250.00
540	HANDTRUCK, 4-WHEEL	1	$250.00	$250.00
553	HANDTRUCK, 4-WHEEL	1	$250.00	$250.00
560	HANDTRUCK, 4-WHEEL	1	$250.00	$250.00
560	HANDTRUCK, 4-WHEEL	1	$250.00	$250.00
560	HANDTRUCK, 4-WHEEL	1	$250.00	$250.00
570	HANDTRUCK, 4-WHEEL	5	$250.00	$1,250.00
576	HANDTRUCK, 4-WHEEL	2	$250.00	$500.00
576	HANDTRUCK, 4-WHEEL	1	$250.00	$250.00
581	HANDTRUCK, 4-WHEEL	1	$250.00	$250.00
3106	HANDTRUCK, 4-WHEEL	1	$250.00	$250.00
3106	HANDTRUCK, 4-WHEEL	3	$250.00	$750.00
3106	HANDTRUCK, 4-WHEEL	14	$250.00	$3,500.00

210	HANDTRUCK, CHAIRS	3	$250.00	$750.00
210	HANDTRUCK, CHAIRS	1	$250.00	$250.00
215	HANDTRUCK, CHAIRS	7	$250.00	$1,750.00
499	HANDTRUCK, CHAIRS	2	$250.00	$500.00
545	HANDTRUCK, CHAIRS	6	$250.00	$1,500.00
576	HANDTRUCK, CHAIRS	1	$250.00	$250.00
215	HANDTRUCK, TABLE	2	$280.00	$560.00
545	HANDTRUCK, TABLE	1	$280.00	$280.00
581	HAZMAT, BOOT	38	$100.00	$3,800.00
581	HAZMAT, WADERS	3	$70.00	$210.00
341	HEADSET, TELEPHONE	1	$250.00	$250.00
210	HEATER, PORTABLE	2	$135.00	$270.00
3107	HEATER, PORTABLE, FORCED AIR (250K-350K BTU)	1	$630.00	$630.00
560	HELMET, BALLISTIC/TACTICAL	1	$1,712.97	$1,712.97
560	HELMET, BALLISTIC/TACTICAL	1	$1,713.05	$1,713.05
560	HELMET, BALLISTIC/TACTICAL	1	$1,713.05	$1,713.05
560	HELMET, BALLISTIC/TACTICAL	1	$1,713.05	$1,713.05
560	HELMET, BALLISTIC/TACTICAL	1	$1,713.05	$1,713.05
560	HELMET, BALLISTIC/TACTICAL	1	$1,713.05	$1,713.05
560	HELMET, BALLISTIC/TACTICAL	1	$1,713.05	$1,713.05
560	HELMET, BALLISTIC/TACTICAL	1	$1,713.05	$1,713.05
560	HELMET, BALLISTIC/TACTICAL	1	$1,713.05	$1,713.05
560	HELMET, BALLISTIC/TACTICAL	1	$1,713.05	$1,713.05
560	HELMET, BALLISTIC/TACTICAL	1	$1,713.05	$1,713.05
560	HELMET, BALLISTIC/TACTICAL	1	$1,713.05	$1,713.05
560	HELMET, BALLISTIC/TACTICAL	1	$1,713.05	$1,713.05
560	HELMET, BALLISTIC/TACTICAL	1	$1,713.05	$1,713.05
560	HELMET, BALLISTIC/TACTICAL	1	$1,713.05	$1,713.05
560	HELMET, BALLISTIC/TACTICAL	1	$511.54	$511.54
560	HELMET, BALLISTIC/TACTICAL	1	$511.54	$511.54
560	HELMET, BALLISTIC/TACTICAL	1	$511.54	$511.54
560	HELMET, BALLISTIC/TACTICAL	1	$511.54	$511.54
560	HELMET, BALLISTIC/TACTICAL	1	$511.54	$511.54
560	HELMET, BALLISTIC/TACTICAL	1	$511.54	$511.54
560	HELMET, BALLISTIC/TACTICAL	1	$511.54	$511.54
560	HELMET, BALLISTIC/TACTICAL	1	$511.54	$511.54
560	HELMET, BALLISTIC/TACTICAL	1	$511.54	$511.54
560	HIGH, INTENSITY ILLUMINATOR	1	$160.00	$160.00
560	HIGH, INTENSITY ILLUMINATOR	6	$160.00	$960.00
402	HOLE PUNCH, 3, ELECTRIC	1	$150.00	$150.00
882	HOSE WASHER, AUTOMATIC	1	$10,140.00	$10,140.00
882	HOSE WASHER, AUTOMATIC	1	$10,140.00	$10,140.00
581	HOSE, FIRE, 1 INCH PER 50 FEET	4	$80.00	$320.00
503	HUB, EZ-008 SWITCH 8-PORT, 10 BASE-T	1	$679.00	$679.00
503	HUB, EZ-008 SWITCH 8-PORT, 10 BASE-T	1	$679.00	$679.00
560	HUMIDIFIER	1	$200.00	$200.00
540	ICE MAKER	1	$1,800.00	$1,800.00
3106	ICE MAKER	1	$2,450.00	$2,450.00
210	ICE MAKER, LARGE	1	$3,330.00	$3,330.00
509	ICE MAKER, LARGE	1	$800.00	$800.00
509	ICE MAKER, LARGE	1	$3,330.00	$3,330.00
541	ICE MAKER, LARGE	1	$3,330.00	$3,330.00
560	ICE MAKER, LARGE	1	$3,330.00	$3,330.00
570	ICE MAKER, LARGE	1	$3,330.00	$3,330.00
570	ICE MAKER, LARGE	1	$3,330.00	$3,330.00
576	ICE MAKER, LARGE	1	$3,330.00	$3,330.00
3103	ICE MAKER, LARGE	1	$3,330.00	$3,330.00
3106	ICE MAKER, LARGE	1	$3,768.07	$3,768.07
3107	ICE MAKER, LARGE	1	$3,330.00	$3,330.00
540	ICE MAKER, SMALL	1	$2,970.00	$2,970.00
560	ICE MAKER, SMALL	1	$2,970.00	$2,970.00
570	ICE MAKER, SMALL	1	$2,970.00	$2,970.00
540	ICE MAKER, U-LINE	1	$460.00	$460.00
560	IMAGER, DRIVER	1	$3,783.34	$3,783.34
560	IMAGING SYSTEM AND MOBILE CONVERSION KIT	1	$58,665.43	$58,665.43
560	INTERACTIVE PANEL, 55", TOUCHSCREEN	1	$3,000.00	$3,000.00
440	INTERACTIVE PANEL, 65", TOUCHSCREEN	1	$3,500.00	$3,500.00
554	INTERACTIVE PANEL, 75", TOUCHSCREEN	1	$4,500.00	$4,500.00
475	INTERACTIVE PANEL, 84", TOUCHSCREEN	1	$6,539.99	$6,539.99
475	INTERACTIVE PANEL, 84", TOUCHSCREEN	1	$6,539.99	$6,539.99
475	INTERACTIVE PANEL, 84", TOUCHSCREEN	1	$6,719.99	$6,719.99
570	INTERCOM SYSTEM	1	$2,500.00	$2,500.00
576	INTERCOM SYSTEM	1	$2,500.00	$2,500.00
494	INTERCOM, DOOR	1	$350.00	$350.00

560	INTERCOM, DOOR	2	$350.00	$700.00
540	INTRAOSSEUS INFUSION SYSTEM	1	$650.00	$650.00
560	INVESTIGATION LASER, PISTOL GRIP, DUAL COLOR	1	$24,995.00	$24,995.00
210	IPAD	1	$399.00	$399.00
210	IPAD	1	$614.06	$614.06
210	IPAD	1	$614.06	$614.06
210	IPAD	1	$614.06	$614.06
210	IPAD	1	$614.06	$614.06
210	IPAD	1	$614.06	$614.06
210	IPAD	1	$614.06	$614.06
210	IPAD	1	$535.65	$535.65
210	IPAD	1	$597.08	$597.08
210	IPAD	1	$597.08	$597.08
210	IPAD	1	$614.06	$614.06
210	IPAD	1	$597.08	$597.08
210	IPAD	1	$614.06	$614.06
210	IPAD	1	$614.06	$614.06
210	IPAD	1	$597.08	$597.08
210	IPAD	1	$597.08	$597.08
210	IPAD	1	$597.08	$597.08
210	IPAD	1	$614.06	$614.06
210	IPAD	1	$614.06	$614.06
210	IPAD	1	$614.06	$614.06
210	IPAD	1	$597.08	$597.08
210	IPAD	1	$597.08	$597.08
215	IPAD	1	$597.08	$597.08
341	IPAD	1	$735.08	$735.08
400	IPAD	1	$899.99	$899.99
402	IPAD	1	$329.00	$329.00
402	IPAD	1	$809.08	$809.08
405	IPAD	1	$329.99	$329.99
450	IPAD	1	$329.99	$329.99
450	IPAD	1	$329.99	$329.99
453	IPAD	1	$299.00	$299.00
492	IPAD	1	$1,293.00	$1,293

492	IPAD	1	$1,293.00	$1,293.00

492	IPAD	1	$1,293.00	$1,293.00

492	IPAD	1	$1,293.00	$1,293.00

503	IPAD	1	$899.99	$899.99
503	IPAD	1	$564.07	$564.07
503	IPAD	1	$564.07	$564.07
503	IPAD	1	$329.99	$329.99
503	IPAD	1	$329.99	$329.99
503	IPAD	1	$499.00	$499.00
503	IPAD	1	$564.07	$564.07
503	IPAD	1	$564.06	$564.06
503	IPAD	1	$564.07	$564.07
503	IPAD	1	$564.07	$564.07
503	IPAD	1	$564.07	$564.07
503	IPAD	1	$564.06	$564.06
503	IPAD	1	$564.06	$564.06
503	IPAD	1	$564.06	$564.06
503	IPAD	1	$564.06	$564.06
503	IPAD	1	$564.07	$564.07
503	IPAD	1	$649.99	$649.99
503	IPAD	1	$649.99	$649.99
503	IPAD	1	$809.08	$809.08
503	IPAD	1	$809.08	$809.08
503	IPAD	1	$564.07	$564.07
503	IPAD	1	$564.07	$564.07
503	IPAD	1	$564.06	$564.06
503	IPAD	1	$499.00	$499.00
503	IPAD	1	$484.00	$484.00
509	IPAD	1	$1,049.00	$1,049.00
509	IPAD	1	$1,049.00	$1,049.00
509	IPAD	1	$1,049.00	$1,049.00
509	IPAD	1	$1,049.00	$1,049.00
509	IPAD	1	$1,049.00	$1,049.00
510	IPAD	1	$399.00	$399.00
510	IPAD	1	$399.00	$399.00
510	IPAD	1	$399.00	$399.00
510	IPAD	1	$399.00	$399.00
540	IPAD	1	$528.83	$528.83
542	IPAD	1	$525.46	$525.46
542	IPAD	1	$525.46	$525.46
542	IPAD	1	$525.46	$525.46
545	IPAD	1	$499.00	$499.00
545	IPAD	1	$529.00	$529.00
545	IPAD	1	$529.00	$529.00
545	IPAD	1	$499.00	$499.00
545	IPAD	1	$499.00	$499.00
545	IPAD	1	$529.00	$529.00
545	IPAD	1	$1,293.00	$1,293.00
545	IPAD	1	$529.00	$529.00
560	IPAD	1	$429.00	$429.00
560	IPAD	1	$429.00	$429.00
560	IPAD	1	$429.00	$429.00
560	IPAD	1	$429.00	$429.00
560	IPAD	1	$2,048.00	$2,048.00
560	IPAD	1	$817.73	$817.73
560	IPAD	1	$550.00	$550.00
560	IPAD	1	$550.00	$550.00
560	IPAD	1	$499.00	$499.00
560	IPAD	1	$550.00	$550.00
560	IPAD	1	$429.00	$429.00
560	IPAD	1	$550.00	$550.00
560	IPAD	1	$649.99	$649.99
576	IPAD	1	$557.42	$557.42
576	IPAD	1	$557.42	$557.42
576	IPAD	1	$557.42	$557.42
576	IPAD	1	$557.42	$557.42
576	IPAD	1	$557.42	$557.42
576	IPAD	1	$557.42	$557.42
576	IPAD	1	$499.00	$499.00
576	IPAD	1	$557.42	$557.42
576	IPAD	1	$557.42	$557.42
576	IPAD	1	$499.00	$499.00
576	IPAD	1	$557.42	$557.42
576	IPAD	1	$557.42	$557.42
576	IPAD	1	$557.42	$557.42
576	IPAD	1	$557.42	$557.42
576	IPAD	1	$557.42	$557.42
576	IPAD	1	$557.42	$557.42
576	IPAD	1	$499.00	$499.00

576	IPAD	1	$557.42	$557.42
576	IPAD	1	$557.42	$557.42
576	IPAD	1	$499.00	$499.00
576	IPAD	1	$557.42	$557.42
576	IPAD	1	$557.42	$557.42
576	IPAD	1	$557.42	$557.42
576	IPAD	1	$557.42	$557.42
576	IPAD	1	$557.42	$557.42
576	IPAD	1	$557.42	$557.42
576	IPAD	1	$557.42	$557.42
576	IPAD	1	$499.00	$499.00
576	IPAD	1	$557.42	$557.42
576	IPAD	1	$499.00	$499.00
576	IPAD	1	$499.00	$499.00
576	IPAD	1	$499.00	$499.00
581	IPAD	1	$562.86	$562.86
591	IPAD	1	$329.00	$329.00
591	IPAD	1	$329.00	$329.00
591	IPAD	1	$329.00	$329.00
591	IPAD	1	$329.00	$329.00
591	IPAD	1	$299.00	$299.00
591	IPAD	1	$299.00	$299.00
591	IPAD	1	$329.00	$329.00
1000	IPAD	1	$525.46	$525.46
3103	IPAD	1	$399.00	$399.00
3103	IPAD	1	$399.00	$399.00
545	IV STAND, MEDICAL	1	$40.00	$40.00
210	JACK HAMMER, AIR, LARGE	1	$1,712.80	$1,712.80
560	JACK STAND	3	$165.00	$495.00
560	JACK STAND	4	$165.00	$660.00
882	JACK STAND	8	$165.00	$1,320.00
882	JACK STAND, 10 TON	1	$2,130.00	$2,130.00
882	JACK STAND, 10 TON	1	$2,130.00	$2,130.00
210	JACK STAND, 2 TON	2	$430.00	$860.00
210	JACK, HYDRAULIC	1	$200.00	$200.00
509	JACK, HYDRAULIC	1	$200.00	$200.00
882	JACK, HYDRAULIC	3	$200.00	$600.00
540	JACK, PALLET, HYDRAULIC, 1-3 TON	1	$660.00	$660.00
545	JACK, PALLET, HYDRAULIC, 1-3 TON	1	$600.00	$600.00
570	JACK, PALLET, HYDRAULIC, 1-3 TON	1	$600.00	$600.00
570	JACK, PALLET, HYDRAULIC, 1-3 TON	1	$600.00	$600.00
576	JACK, PALLET, HYDRAULIC, 1-3 TON	1	$684.90	$684.90
587	JACK, PALLET, HYDRAULIC, 1-3 TON	1	$600.00	$600.00
3107	JACK, PALLET, HYDRAULIC, 1-3 TON	1	$600.00	$600.00
210	JACK, PALLET, MOTORIZED	1	$11,865.60	$11,865.60
541	JACK, PALLET, MOTORIZED	2	$2,375.00	$4,750.00
882	JACK, PNEUMATIC, 20 TON	1	$2,000.00	$2,000.00
882	JACK, PNEUMATIC, 20 TON	1	$2,000.00	$2,000.00
882	JACK, PNEUMATIC, 20 TON	1	$2,000.00	$2,000.00
882	JACK, PNEUMATIC, 20 TON	1	$2,000.00	$2,000.00
560	JACK, SERVICE, HYDRAULIC, 10 TON	1	$1,567.50	$1,567.50
882	JACK, SERVICE, HYDRAULIC, 10 TON	1	$1,700.00	$1,700.00
882	JACK, SERVICE, HYDRAULIC, 10 TON	1	$1,700.00	$1,700.00
509	JACK, SERVICE, HYDRAULIC, 2 TON	1	$255.00	$255.00
553	JACK, SERVICE, HYDRAULIC, 2 TON	1	$255.00	$255.00
587	JACK, SERVICE, HYDRAULIC, 2 TON	1	$255.00	$255.00
882	JACK, SERVICE, HYDRAULIC, 2 TON	1	$255.00	$255.00
560	JACK, SERVICE, HYDRAULIC, 25 TON	1	$1,567.50	$1,567.50
882	JACK, SERVICE, HYDRAULIC, 25 TON	1	$1,695.00	$1,695.00
882	JACK, SERVICE, HYDRAULIC, 3-4 TON	1	$925.00	$925.00
882	JACK, SERVICE, HYDRAULIC, 3-4 TON	1	$925.00	$925.00
882	JACK, SERVICE, HYDRAULIC, 3-4 TON	1	$925.00	$925.00
560	JACK, TRANSMISSION, HEAVY DUTY, 1/2 TON	1	$935.00	$935.00
882	JACK, TRANSMISSION, HEAVY DUTY, 1/2 TON	1	$935.00	$935.00
560	K-9 VEHICLE CONTAINER (POLICE DOG)	1	$2,686.09	$2,686.09
545	KENNEL, DOG, 4 UNIT, MOBILE	1	$2,350.00	$2,350.00
545	KENNEL, DOG, 4 UNIT, MOBILE	1	$2,350.00	$2,350.00
545	KENNEL, DOG, 4 UNIT, MOBILE	1	$2,350.00	$2,350.00
545	KENNEL, DOG, 4 UNIT, MOBILE	1	$2,350.00	$2,350.00
545	KENNEL, DOG, 4 UNIT, MOBILE	1	$2,350.00	$2,350.00
545	KENNEL, DOG, 6 UNIT, MOBILE	1	$3,170.00	$3,170.00
545	KENNEL, DOG, 6 UNIT, MOBILE	1	$3,170.00	$3,170.00
545	KENNEL, DOG, 6 UNIT, MOBILE	1	$3,170.00	$3,170.00
545	KENNEL, DOG, 6 UNIT, MOBILE	1	$3,170.00	$3,170.00
545	KENNEL, DOG, 6 UNIT, MOBILE	1	$3,170.00	$3,170.00
545	KENNEL, DOG, 6 UNIT, MOBILE	1	$3,170.00	$3,170.00

545	KENNEL, DOG, 6 UNIT, MOBILE	1	$3,170.00	$3,170.00
545	KENNEL, DOG, 6 UNIT, MOBILE	1	$3,170.00	$3,170.00
545	KENNEL, DOG, 9 UNIT, MOBILE	1	$4,250.00	$4,250.00
545	KENNEL, DOG, 9 UNIT, MOBILE	1	$9,510.02	$9,510.02
545	KENNEL, DOG, 9 UNIT, MOBILE	1	$4,250.00	$4,250.00
545	KENNEL, DOG, 9 UNIT, MOBILE	1	$4,250.00	$4,250.00
545	KENNEL, DOG, 9 UNIT, MOBILE	1	$4,250.00	$4,250.00
545	KENNEL, DOG, 9 UNIT, MOBILE	1	$4,250.00	$4,250.00
545	KENNEL, DOG, 9 UNIT, MOBILE	1	$4,250.00	$4,250.00
545	KENNEL, DOG, 9 UNIT, MOBILE	1	$4,250.00	$4,250.00
545	KENNEL, DOG, SINGLE UNIT, MOBILE	1	$780.00	$780.00
545	KENNEL, DOG, SINGLE UNIT, MOBILE	1	$780.00	$780.00
545	KENNEL, DOG, SINGLE UNIT, MOBILE	1	$680.00	$680.00
545	KENNEL, DOG, SINGLE UNIT, MOBILE	1	$680.00	$680.00
545	KENNEL, DOG, SINGLE UNIT, MOBILE	1	$680.00	$680.00
545	KENNEL, DOG, SINGLE UNIT, MOBILE	1	$680.00	$680.00
545	KENNEL, DOG, SINGLE UNIT, MOBILE	1	$680.00	$680.00
545	KENNEL, DOG, SINGLE UNIT, MOBILE	1	$680.00	$680.00
545	KENNEL, DOG, SINGLE UNIT, MOBILE	1	$680.00	$680.00
545	KENNEL, DOG, SINGLE UNIT, MOBILE	1	$680.00	$680.00
545	KENNEL, DOG, SINGLE UNIT, MOBILE	1	$680.00	$680.00
560	KENNEL, DOG, SINGLE UNIT, MOBILE	1	$2,199.99	$2,199.99
560	KENNEL, DOG, SINGLE UNIT, MOBILE	1	$2,199.99	$2,199.99
576	KETTLE, STEAM DIRECT, TILTING, W/ LEG STAND, 40 GAL..	1	$3,450.00	$3,450.00
570	KETTLE, STEAM DIRECT, TILTING, W/ LEG STAND, 80 GAL.	1	$4,300.00	$4,300.00
570	KETTLE, STEAM DIRECT, TILTING, W/ LEG STAND, 80 GAL.	1	$4,300.00	$4,300.00
570	KETTLE, STEAM DIRECT, TILTING, W/ LEG STAND, 80 GAL.	1	$4,300.00	$4,300.00
509	KEY CUTTING MACHINE, COMMERCIAL	1	$2,600.00	$2,600.00
509	KEY CUTTING MACHINE, COMMERCIAL, HIGH-END	1	$6,550.00	$6,550.00
509	KEY MACHINE	1	$600.00	$600.00
509	KEY MACHINE	1	$600.00	$600.00
509	KEY MACHINE	1	$600.00	$600.00
210	KIOSK, BODY TEMPERATURE, W/ FACIAL RECOGNITION	1	$2,915.24	$2,915.24
210	KIOSK, BODY TEMPERATURE, W/ FACIAL RECOGNITION	1	$2,915.24	$2,915.24
210	KIOSK, BODY TEMPERATURE, W/ FACIAL RECOGNITION	1	$2,915.24	$2,915.24
215	KIOSK, BODY TEMPERATURE, W/ FACIAL RECOGNITION	1	$2,915.24	$2,915.24
453	KIOSK, BODY TEMPERATURE, W/ FACIAL RECOGNITION	1	$2,915.24	$2,915.24
492	KIOSK, BODY TEMPERATURE, W/ FACIAL RECOGNITION	1	$2,915.24	$2,915.24
503	KIOSK, BODY TEMPERATURE, W/ FACIAL RECOGNITION	1	$2,915.24	$2,915.24
503	KIOSK, BODY TEMPERATURE, W/ FACIAL RECOGNITION	1	$2,915.24	$2,915.24
503	KIOSK, BODY TEMPERATURE, W/ FACIAL RECOGNITION	1	$2,915.24	$2,915.24
503	KIOSK, BODY TEMPERATURE, W/ FACIAL RECOGNITION	1	$2,915.24	$2,915.24
503	KIOSK, BODY TEMPERATURE, W/ FACIAL RECOGNITION	1	$2,915.24	$2,915.24
503	KIOSK, BODY TEMPERATURE, W/ FACIAL RECOGNITION	1	$2,915.24	$2,915.24
503	KIOSK, BODY TEMPERATURE, W/ FACIAL RECOGNITION	1	$2,915.24	$2,915.24
503	KIOSK, BODY TEMPERATURE, W/ FACIAL RECOGNITION	1	$2,915.24	$2,915.24
540	KIOSK, BODY TEMPERATURE, W/ FACIAL RECOGNITION	1	$2,915.24	$2,915.24
540	KIOSK, BODY TEMPERATURE, W/ FACIAL RECOGNITION	1	$2,915.24	$2,915.24
541	KIOSK, BODY TEMPERATURE, W/ FACIAL RECOGNITION	1	$2,915.24	$2,915.24
545	KIOSK, BODY TEMPERATURE, W/ FACIAL RECOGNITION	1	$2,915.24	$2,915.24
545	KIOSK, BODY TEMPERATURE, W/ FACIAL RECOGNITION	1	$2,915.24	$2,915.24
545	KIOSK, BODY TEMPERATURE, W/ FACIAL RECOGNITION	1	$2,915.24	$2,915.24
560	KIOSK, BODY TEMPERATURE, W/ FACIAL RECOGNITION	1	$2,915.24	$2,915.24
560	KIOSK, BODY TEMPERATURE, W/ FACIAL RECOGNITION	1	$2,915.24	$2,915.24
560	KIOSK, BODY TEMPERATURE, W/ FACIAL RECOGNITION	1	$2,915.24	$2,915.24
560	KIOSK, BODY TEMPERATURE, W/ FACIAL RECOGNITION	1	$2,915.24	$2,915.24
570	KIOSK, BODY TEMPERATURE, W/ FACIAL RECOGNITION	1	$2,915.24	$2,915.24
576	KIOSK, BODY TEMPERATURE, W/ FACIAL RECOGNITION	1	$2,915.24	$2,915.24
630	KIOSK, BODY TEMPERATURE, W/ FACIAL RECOGNITION	1	$2,915.24	$2,915.24
882	KIOSK, BODY TEMPERATURE, W/ FACIAL RECOGNITION	1	$2,915.24	$2,915.24
3106	KIOSK, BODY TEMPERATURE, W/ FACIAL RECOGNITION	1	$2,915.24	$2,915.24
3106	KIOSK, BODY TEMPERATURE, W/ FACIAL RECOGNITION	1	$2,915.24	$2,915.24
499	KIOSK, CHECK-IN, W/ TICKET DISPENSER	1	$1,500.00	$1,500.00
499	KIOSK, CHECK-IN, W/ TICKET DISPENSER	1	$1,500.00	$1,500.00
499	KIOSK, CHECK-IN, W/ TICKET DISPENSER	1	$1,500.00	$1,500.00
499	KIOSK, CHECK-IN, W/ TICKET DISPENSER	1	$1,500.00	$1,500.00
572	KIOSK, CHECK-IN, W/ TICKET DISPENSER	1	$3,410.00	$3,410.00
572	KIOSK, CHECK-IN, W/ TICKET DISPENSER	1	$3,410.00	$3,410.00
503	KIOSK, DOCKET DISPLAY SYSTEM	1	$10,250.00	$10,250.00
3103	KIOSK, PAY STATION, AUTOMATIC	1	$19,100.00	$19,100.00
576	KITCHEN MIXER, ELECTRIC	1	$410.00	$410.00
453	LABEL & SIGN MAKER, EASY STEP	1	$325.00	$325.00
499	LABEL & SIGN MAKER, EASY STEP	1	$325.00	$325.00
499	LABEL & SIGN MAKER, EASY STEP	1	$325.00	$325.00

583	LABEL & SIGN MAKER, EASY STEP	2	$325.00	$650.00
630	LABEL & SIGN MAKER, EASY STEP	1	$325.00	$325.00
630	LABEL & SIGN MAKER, EASY STEP	1	$325.00	$325.00
403	LABEL MAKER, HANDHELD	4	$300.00	$1,200.00
403	LABEL MAKER, HANDHELD	1	$300.00	$300.00
494	LABEL MAKER, HANDHELD	1	$300.00	$300.00
495	LABEL MAKER, HANDHELD	1	$300.00	$300.00
509	LABEL MAKER, HANDHELD	1	$300.00	$300.00
540	LABEL MAKER, HANDHELD	3	$300.00	$900.00
581	LABEL MAKER, HANDHELD	1	$300.00	$300.00
583	LABEL MAKER, HANDHELD	1	$300.00	$300.00
509	LABEL/SIGN MAKER, EASY-STEP	1	$4,013.63	$4,013.63
509	LADDER, 9'-12'	1	$250.00	$250.00
540	LADDER, 9'-12'	1	$250.00	$250.00
587	LADDER, 9'-12'	1	$250.00	$250.00
503	LADDER, EXTENSION, 16'-24'	1	$400.00	$400.00
576	LADDER, EXTENSION, 16'-24'	1	$400.00	$400.00
509	LADDER, HORIZONTAL	1	$380.00	$380.00
540	LADDER, PLATFORM	1	$400.00	$400.00
560	LADDER, PLATFORM	1	$400.00	$400.00
210	LADDER, STEP, 2'-6'	2	$80.00	$160.00
211	LADDER, STEP, 2'-6'	1	$80.00	$80.00
400	LADDER, STEP, 2'-6'	1	$80.00	$80.00
402	LADDER, STEP, 2'-6'	1	$80.00	$80.00
404	LADDER, STEP, 2'-6'	1	$80.00	$80.00
404	LADDER, STEP, 2'-6'	1	$80.00	$80.00
437	LADDER, STEP, 2'-6'	1	$80.00	$80.00
451	LADDER, STEP, 2'-6'	1	$80.00	$80.00
451	LADDER, STEP, 2'-6'	1	$80.00	$80.00
494	LADDER, STEP, 2'-6'	1	$80.00	$80.00
499	LADDER, STEP, 2'-6'	2	$80.00	$160.00
499	LADDER, STEP, 2'-6'	1	$80.00	$80.00
503	LADDER, STEP, 2'-6'	1	$80.00	$80.00
503	LADDER, STEP, 2'-6'	1	$80.00	$80.00
503	LADDER, STEP, 2'-6'	1	$80.00	$80.00
503	LADDER, STEP, 2'-6'	1	$80.00	$80.00
503	LADDER, STEP, 2'-6'	1	$80.00	$80.00
503	LADDER, STEP, 2'-6'	1	$80.00	$80.00
503	LADDER, STEP, 2'-6'	1	$80.00	$80.00
509	LADDER, STEP, 2'-6'	1	$80.00	$80.00
509	LADDER, STEP, 2'-6'	1	$80.00	$80.00
509	LADDER, STEP, 2'-6'	1	$80.00	$80.00
510	LADDER, STEP, 2'-6'	2	$80.00	$160.00
540	LADDER, STEP, 2'-6'	2	$80.00	$160.00
540	LADDER, STEP, 2'-6'	1	$80.00	$80.00
540	LADDER, STEP, 2'-6'	1	$80.00	$80.00
545	LADDER, STEP, 2'-6'	1	$80.00	$80.00
551	LADDER, STEP, 2'-6'	1	$80.00	$80.00
553	LADDER, STEP, 2'-6'	1	$80.00	$80.00
560	LADDER, STEP, 2'-6'	1	$80.00	$80.00
560	LADDER, STEP, 2'-6'	1	$80.00	$80.00
560	LADDER, STEP, 2'-6'	1	$80.00	$80.00
560	LADDER, STEP, 2'-6'	1	$80.00	$80.00
560	LADDER, STEP, 2'-6'	1	$80.00	$80.00
560	LADDER, STEP, 2'-6'	1	$80.00	$80.00
560	LADDER, STEP, 2'-6'	1	$80.00	$80.00
560	LADDER, STEP, 2'-6'	1	$80.00	$80.00
560	LADDER, STEP, 2'-6'	1	$80.00	$80.00
560	LADDER, STEP, 2'-6'	1	$80.00	$80.00
570	LADDER, STEP, 2'-6'	1	$80.00	$80.00
570	LADDER, STEP, 2'-6'	2	$151.00	$302.00
576	LADDER, STEP, 2'-6'	1	$80.00	$80.00
576	LADDER, STEP, 2'-6'	1	$80.00	$80.00
576	LADDER, STEP, 2'-6'	1	$80.00	$80.00
576	LADDER, STEP, 2'-6'	1	$80.00	$80.00
576	LADDER, STEP, 2'-6'	1	$80.00	$80.00
581	LADDER, STEP, 2'-6'	2	$80.00	$160.00
581	LADDER, STEP, 2'-6'	1	$80.00	$80.00
587	LADDER, STEP, 2'-6'	2	$80.00	$160.00
630	LADDER, STEP, 2'-6'	1	$80.00	$80.00
3101	LADDER, STEP, 2'-6'	1	$80.00	$80.00
3101	LADDER, STEP, 2'-6'	1	$80.00	$80.00
210	LADDER, STEP, 8'-14'	1	$250.00	$250.00
499	LADDER, STEP, 8'-14'	1	$250.00	$250.00
503	LADDER, STEP, 8'-14'	1	$250.00	$250.00
503	LADDER, STEP, 8'-14'	1	$250.00	$250.00
503	LADDER, STEP, 8'-14'	1	$250.00	$250.00

509	LADDER, STEP, 8'-14'	1	$250.00	$250.00
509	LADDER, STEP, 8'-14'	5	$250.00	$1,250.00
509	LADDER, STEP, 8'-14'	2	$250.00	$500.00
509	LADDER, STEP, 8'-14'	1	$250.00	$250.00
540	LADDER, STEP, 8'-14'	1	$250.00	$250.00
541	LADDER, STEP, 8'-14'	2	$250.00	$500.00
560	LADDER, STEP, 8'-14'	1	$250.00	$250.00
570	LADDER, STEP, 8'-14'	1	$250.00	$250.00
576	LADDER, STEP, 8'-14'	2	$250.00	$500.00
576	LADDER, STEP, 8'-14'	1	$250.00	$250.00
576	LADDER, STEP, 8'-14'	1	$250.00	$250.00
587	LADDER, STEP, 8'-14'	2	$250.00	$500.00
882	LADDER, STEP, 8'-14'	1	$250.00	$250.00
882	LADDER, STEP, 8'-14'	1	$250.00	$250.00
3106	LADDER, STEP, 8'-14'	1	$250.00	$250.00
560	LAMINATOR, 25"-27"	1	$3,995.00	$3,995.00
581	LAMINATOR, 25"-27"	1	$1,650.00	$1,650.00
452	LAMINATOR, DESKTOP	1	$150.00	$150.00
497	LAMINATOR, DESKTOP	1	$150.00	$150.00
540	LAMINATOR, DESKTOP	2	$150.00	$300.00
560	LAMINATOR, DESKTOP	3	$150.00	$450.00
587	LAMINATOR, DESKTOP	1	$150.00	$150.00
440	LAMP, FLOOR	1	$100.00	$100.00
440	LAMP, FLOOR	1	$100.00	$100.00
630	LAMP, FLOOR	1	$100.00	$100.00
630	LAMP, FLOOR	1	$100.00	$100.00
553	LAMP, TABLE	1	$75.00	$75.00
581	LANTERN/FLOODLIGHT, LED	1	$320.00	$320.00
540	LARYNGOSCOPE, VIDEO, PORTABLE	1	$998.60	$998.60
540	LARYNGOSCOPE, VIDEO, PORTABLE	1	$1,490.00	$1,490.00
1000	LARYNGOSCOPE, VIDEO, PORTABLE	1	$998.60	$998.60
1000	LARYNGOSCOPE, VIDEO, PORTABLE	1	$998.60	$998.60
1000	LARYNGOSCOPE, VIDEO, PORTABLE	1	$916.67	$916.67
1000	LARYNGOSCOPE, VIDEO, PORTABLE	1	$1,490.00	$1,490.00
1000	LARYNGOSCOPE, VIDEO, PORTABLE	1	$998.60	$998.60
1000	LARYNGOSCOPE, VIDEO, PORTABLE	1	$998.60	$998.60
1000	LARYNGOSCOPE, VIDEO, PORTABLE	1	$998.60	$998.60
1000	LARYNGOSCOPE, VIDEO, PORTABLE	1	$1,490.00	$1,490.00
560	LAUNCHER, NON-LETHAL, TACTICAL	1	$1,019.04	$1,019.04
560	LAUNCHER, NON-LETHAL, TACTICAL	1	$1,019.04	$1,019.04
560	LAUNCHER, NON-LETHAL, TACTICAL	1	$1,019.04	$1,019.04
560	LAUNCHER, NON-LETHAL, TACTICAL	1	$2,851.51	$2,851.51
560	LAUNCHER, NON-LETHAL, TACTICAL	1	$2,851.51	$2,851.51
210	LEAF BLOWER	6	$200.00	$1,200.00
570	LEAF BLOWER	1	$200.00	$200.00
3101	LEAF BLOWER	2	$200.00	$400.00
3101	LEAF BLOWER	1	$200.00	$200.00
3103	LEAF BLOWER	1	$200.00	$200.00
3106	LEAF BLOWER	1	$200.00	$200.00
3107	LEAF BLOWER	1	$200.00	$200.00
3103	LEAF BLOWER, SELF-PROPELLED	1	$1,930.00	$1,930.00
3103	LEAF BLOWER, SELF-PROPELLED	1	$1,930.00	$1,930.00
3103	LEAF BLOWER, SELF-PROPELLED	1	$1,930.00	$1,930.00
581	LEAK CONTROL KIT, HAZ-MAT	7	$625.00	$4,375.00
215	LECTERN W/ SOUND, PORTABLE	1	$200.00	$200.00
213	LECTERN, FLOOR	1	$58.00	$58.00
425	LECTERN, FLOOR	1	$58.00	$58.00
427	LECTERN, FLOOR	2	$58.00	$116.00
428	LECTERN, FLOOR	1	$58.00	$58.00
436	LECTERN, FLOOR	1	$58.00	$58.00
437	LECTERN, FLOOR	1	$58.00	$58.00
438	LECTERN, FLOOR	1	$58.00	$58.00
439	LECTERN, FLOOR	1	$58.00	$58.00
441	LECTERN, FLOOR	1	$58.00	$58.00
452	LECTERN, FLOOR	1	$58.00	$58.00
454	LECTERN, FLOOR	1	$58.00	$58.00
475	LECTERN, FLOOR	1	$58.00	$58.00
475	LECTERN, FLOOR	1	$58.00	$58.00
494	LECTERN, FLOOR	1	$58.00	$58.00
494	LECTERN, FLOOR	1	$58.00	$58.00
499	LECTERN, FLOOR	1	$58.00	$58.00
540	LECTERN, FLOOR	1	$58.00	$58.00
541	LECTERN, FLOOR	1	$58.00	$58.00
551	LECTERN, FLOOR	1	$58.00	$58.00
560	LECTERN, FLOOR	1	$58.00	$58.00
560	LECTERN, FLOOR	1	$58.00	$58.00

560	LECTERN, FLOOR	1	$58.00	$58.00
560	LECTERN, FLOOR	1	$58.00	$58.00
560	LECTERN, FLOOR	1	$58.00	$58.00
560	LECTERN, FLOOR	1	$58.00	$58.00
560	LECTERN, FLOOR	1	$58.00	$58.00
560	LECTERN, FLOOR	1	$58.00	$58.00
570	LECTERN, FLOOR	1	$58.00	$58.00
3106	LECTERN, FLOOR	1	$58.00	$58.00
3106	LECTERN, FLOOR	1	$58.00	$58.00
438	LECTERN, SOUND	1	$445.00	$445.00
540	LECTERN, SOUND	1	$445.00	$445.00
560	LECTERN, SOUND	1	$445.00	$445.00
440	LECTERN, TABLETOP	1	$55.00	$55.00
452	LECTERN, TABLETOP	2	$55.00	$110.00
554	LECTERN, W/ OVERHEAD PROJECTOR SHELF	1	$475.00	$475.00
402	LENS, CAMERA, DIGITAL, 70-200MM	1	$1,950.00	$1,950.00
560	LENS, CAMERA, DIGITAL, ZOOM-WIDE ANGLE	1	$1,399.00	$1,399.00
509	LEVEL, SURVEYOR	1	$370.00	$370.00
3103	LEVELER/ SCRAPER, LAND	1	$2,500.00	$2,500.00
3107	LEVELER/ SCRAPER, LAND	1	$2,500.00	$2,500.00
882	LIFT, 2 POST, 5 TON, VEHICLE	1	$5,500.00	$5,500.00
882	LIFT, 2 POST, 6 TON, VEHICLE	1	$7,001.67	$7,001.67
882	LIFT, 2 POST, 9 TON, VEHICLE	1	$15,950.00	$15,950.00
882	LIFT, 2 POST, 9 TON, VEHICLE	1	$16,281.67	$16,281.67
560	LIFT, 4 POST, 15 TON, VEHICLE	1	$16,900.00	$16,900.00
882	LIFT, AIR, 10 TON	1	$7,000.00	$7,000.00
210	LIFT, BOOM, SELF-PROPELLED	1	$42,000.00	$42,000.00
1000	LIFT, HYDRAULIC, AMBULANCE COT	1	$23,400.00	$23,400.00
3106	LIFT, SCISSOR	1	$16,489.05	$16,489.05
509	LIFT, VERTICAL	1	$10,970.00	$10,970.00
570	LIGHT, MEDICAL EXAM	1	$150.00	$150.00
540	LIGHT, SOFTBOX	1	$100.00	$100.00
3106	LINE MARKER, DRY	1	$220.00	$220.00
210	LOADER, FRONT END	1	$117,065.30	$117,065.30
210	LOADER, FRONT END, HYDRAULIC ATTACHMENT	1	$5,000.00	$5,000.00
3106	LOADER, FRONT END, HYDRAULIC ATTACHMENT	1	$3,568.50	$3,568.50
210	LOADER, FRONT END, W/ BACKHOE	1	$81,167.00	$81,167.00
210	LOADER, FRONT END, W/ BACKHOE	1	$80,389.00	$80,389.00
210	LOADER, FRONT END, W/ BACKHOE	1	$125,628.00	$125,628.00
882	LOADER, FRONT END, W/ BACKHOE	1	$68,756.00	$68,756.00
210	LOADER, SKID-STEER	1	$51,881.00	$51,881.00
3103	LOADER, SKID-STEER	1	$41,689.80	$41,689.80
3106	LOADER, SKID-STEER	1	$66,088.61	$66,088.61
3106	LOADER, SKID-STEER	1	$47,049.12	$47,049.12
3107	LOADER, SKID-STEER	1	$38,000.00	$38,000.00
210	LOADER, TRACK, W/ RIPPER	1	$162,148.00	$162,148.00
210	LOADER, TRACK, W/ RIPPER	1	$193,755.00	$193,755.00
495	LOADER, TRACK, W/ RIPPER	1	$230,330.44	$230,330.44
210	LOADER, WHEEL	1	$72,500.00	$72,500.00
210	LOADER, WHEEL	1	$102,135.00	$102,135.00
210	LOADER, WHEEL	1	$183,490.00	$183,490.00
210	LOADER, WHEEL	1	$159,907.00	$159,907.00
210	LOADER, WHEEL	1	$189,563.00	$189,563.00
495	LOADER, WHEEL	1	$168,272.00	$168,272.00
341	LOCKER, 3 UNIT	1	$200.00	$200.00
503	LOCKER, 3 UNIT	1	$200.00	$200.00
545	LOCKER, 3 UNIT	2	$200.00	$400.00
570	LOCKER, 3 UNIT	6	$200.00	$1,200.00
570	LOCKER, 3 UNIT	3	$200.00	$600.00
540	LOCKER, DOUBLE UNIT	6	$152.00	$912.00
551	LOCKER, DOUBLE UNIT	1	$152.00	$152.00
552	LOCKER, DOUBLE UNIT	3	$152.00	$456.00
210	LOCKER, STUDENT, DOUBLE TIER, 1-6 OPENINGS	3	$300.00	$900.00
210	LOCKER, STUDENT, DOUBLE TIER, 2 OPENING	4	$300.00	$1,200.00
560	LOCKER, STUDENT, SINGLE TIER, 1-6 OPENINGS	1	$200.00	$200.00
3107	LOCKER, STUDENT, SINGLE TIER, 1-6 OPENINGS	1	$200.00	$200.00
540	LOCKER, STUDENT-SINGLE TIER, 1 OPENING	5	$100.00	$500.00
570	LOUNGER, NURSE	1	$465.00	$465.00
576	LOUNGER, NURSE	1	$465.00	$465.00
576	MACHINE, FINGERPRINT COMPARISON	1	$500.00	$500.00
405	MAGAZINE RACK	1	$75.00	$75.00
439	MAGAZINE RACK	1	$75.00	$75.00
499	MAGAZINE RACK	1	$75.00	$75.00
553	MAGAZINE RACK	1	$75.00	$75.00
554	MAGAZINE RACK	1	$75.00	$75.00
576	MAGAZINE RACK	1	$75.00	$75.00

560	MAGAZINE, EXPLOSIVE STORAGE, CABINET	1	$5,900.00	$5,900.00
560	MAGAZINE, EXPLOSIVE STORAGE, TOP-OPENING	1	$2,550.00	$2,550.00
560	MAGAZINE, EXPLOSIVE STORAGE, TOP-OPENING	1	$2,550.00	$2,550.00
560	MANIKIN, ADULT INTUBATION	1	$895.00	$895.00
540	MANIKIN, CPR	1	$620.00	$620.00
540	MANIKIN, CPR, ADULT, TORSO	14	$120.00	$1,680.00
540	MANIKIN, CPR, ADULT, TORSO	8	$120.00	$960.00
576	MANIKIN, CPR, ADULT, TORSO	53	$120.00	$6,360.00
540	MANIKIN, CPR, INFANT	8	$350.00	$2,800.00
540	MANIKIN, CPR, INFANT	4	$350.00	$1,400.00
540	MANIKIN, CPR, JUNIOR/ CHILD	1	$605.00	$605.00
541	MANIKIN, CPR, JUNIOR/ CHILD	1	$605.00	$605.00
541	MANIKIN, CPR, JUNIOR/ CHILD	1	$605.00	$605.00
541	MANIKIN, CPR, JUNIOR/ CHILD	1	$605.00	$605.00
541	MANIKIN, CPR, JUNIOR/ CHILD	1	$605.00	$605.00
540	MANIKIN, INFANT	2	$450.00	$900.00
540	MANIKIN, MEDICAL TRAINING	1	$2,740.00	$2,740.00
540	MANIKIN, MEDICAL TRAINING	1	$2,740.00	$2,740.00
540	MANIKIN, MEDICAL TRAINING	1	$2,740.00	$2,740.00
581	MANIKIN, MEDICAL TRAINING	1	$2,740.00	$2,740.00
540	MANIKIN, RESUSCITATION, INFANT	1	$1,740.00	$1,740.00
540	MANIKIN, RESUSCITATION, INFANT	1	$1,740.00	$1,740.00
540	MANIKINS, CPR, FAMILY PACK	1	$580.00	$580.00
540	MANIKINS, CPR, FAMILY PACK	1	$580.00	$580.00
576	MAP, 2 SET, U.S. & WORLD, WALL-MOUNTED	1	$245.00	$245.00
503	MASTER CABLE & ANTENNA ANALYZER	1	$7,937.02	$7,937.02
503	MASTER CABLE & ANTENNA ANALYZER	1	$33,180.00	$33,180.00
503	MASTER CABLE & ANTENNA ANALYZER	1	$30,450.00	$30,450.00
503	MASTER CABLE & ANTENNA ANALYZER	1	$30,870.75	$30,870.75
560	MAT, 2' X 6'	15	$60.00	$900.00
576	MAT, 2' X 6'	6	$60.00	$360.00
576	MAT, 4' X 6'	25	$100.00	$2,500.00
541	MATRIX SWITCHER, AUDIO/VIDEO	1	$1,095.00	$1,095.00
503	MATRIX SWITCHER, DIGITAL MEDIA	1	$18,400.00	$18,400.00
503	MATRIX SWITCHER, DIGITAL MEDIA	1	$18,400.00	$18,400.00
560	MATRIX SWITCHER, DIGITAL MEDIA	1	$18,400.00	$18,400.00
509	MEASURING WHEEL	1	$150.00	$150.00
560	MECHANIC CREEPER	2	$40.00	$80.00
570	METAL DETECTOR, HANDHELD	2	$80.00	$160.00
570	METAL DETECTOR, HANDHELD	4	$80.00	$320.00
570	METAL DETECTOR, HANDHELD	1	$80.00	$80.00
570	METAL DETECTOR, HANDHELD	8	$80.00	$640.00
570	METAL DETECTOR, HANDHELD	1	$80.00	$80.00
570	METAL DETECTOR, HANDHELD	1	$80.00	$80.00
403	MICROFICHE READER/PRINTER	1	$2,500.00	$2,500.00
403	MICROFICHE READER/PRINTER	1	$2,500.00	$2,500.00
503	MICROPHONE SYSTEM, WIRELESS	1	$1,000.00	$1,000.00
503	MICROPHONE SYSTEM, WIRELESS	1	$1,000.00	$1,000.00
503	MICROPHONE SYSTEM, WIRELESS	1	$1,000.00	$1,000.00
503	MICROPHONE SYSTEM, WIRELESS	1	$1,000.00	$1,000.00
503	MICROPHONE SYSTEM, WIRELESS	1	$1,000.00	$1,000.00
503	MICROPHONE SYSTEM, WIRELESS	1	$1,000.00	$1,000.00
400	MICROPHONE, ALL TYPES, W/ OR W/O STAND	1	$100.00	$100.00
438	MICROPHONE, ALL TYPES, W/ OR W/O STAND	3	$100.00	$300.00
439	MICROPHONE, ALL TYPES, W/ OR W/O STAND	2	$100.00	$200.00
451	MICROPHONE, ALL TYPES, W/ OR W/O STAND	4	$100.00	$400.00
454	MICROPHONE, ALL TYPES, W/ OR W/O STAND	3	$100.00	$300.00
499	MICROPHONE, ALL TYPES, W/ OR W/O STAND	2	$100.00	$200.00
540	MICROPHONE, ALL TYPES, W/ OR W/O STAND	1	$100.00	$100.00
541	MICROPHONE, ALL TYPES, W/ OR W/O STAND	2	$100.00	$200.00
551	MICROPHONE, ALL TYPES, W/ OR W/O STAND	1	$100.00	$100.00
560	MICROPHONE, ALL TYPES, W/ OR W/O STAND	1	$100.00	$100.00
576	MICROPHONE, ALL TYPES, W/ OR W/O STAND	1	$100.00	$100.00
581	MICROPHONE, ALL TYPES, W/ OR W/O STAND	1	$100.00	$100.00
581	MICROPHONE, ALL TYPES, W/ OR W/O STAND	1	$100.00	$100.00
581	MICROPHONE, ALL TYPES, W/ OR W/O STAND	1	$100.00	$100.00
3106	MICROPHONE, ALL TYPES, W/ OR W/O STAND	14	$100.00	$1,400.00
3106	MICROPHONE, ALL TYPES, W/ OR W/O STAND	6	$100.00	$600.00
570	MICROSCOPE, BINOCULAR, ELECTRONIC	1	$670.00	$670.00
210	MICROWAVE OVEN	1	$125.00	$125.00
210	MICROWAVE OVEN	2	$125.00	$250.00
210	MICROWAVE OVEN	1	$125.00	$125.00
210	MICROWAVE OVEN	1	$125.00	$125.00
211	MICROWAVE OVEN	1	$125.00	$125.00
213	MICROWAVE OVEN	1	$125.00	$125.00
214	MICROWAVE OVEN	1	$125.00	$125.00

400	MICROWAVE OVEN	1	$125.00	$125.00
402	MICROWAVE OVEN	1	$125.00	$125.00
405	MICROWAVE OVEN	1	$125.00	$125.00
438	MICROWAVE OVEN	1	$125.00	$125.00
440	MICROWAVE OVEN	1	$125.00	$125.00
440	MICROWAVE OVEN	1	$125.00	$125.00
441	MICROWAVE OVEN	1	$125.00	$125.00
450	MICROWAVE OVEN	1	$125.00	$125.00
450	MICROWAVE OVEN	1	$125.00	$125.00
451	MICROWAVE OVEN	1	$125.00	$125.00
452	MICROWAVE OVEN	1	$125.00	$125.00
453	MICROWAVE OVEN	1	$125.00	$125.00
475	MICROWAVE OVEN	2	$125.00	$250.00
492	MICROWAVE OVEN	1	$125.00	$125.00
494	MICROWAVE OVEN	1	$125.00	$125.00
495	MICROWAVE OVEN	1	$125.00	$125.00
495	MICROWAVE OVEN	2	$125.00	$250.00
497	MICROWAVE OVEN	1	$125.00	$125.00
499	MICROWAVE OVEN	1	$125.00	$125.00
499	MICROWAVE OVEN	2	$125.00	$250.00
499	MICROWAVE OVEN	1	$125.00	$125.00
503	MICROWAVE OVEN	1	$125.00	$125.00
509	MICROWAVE OVEN	1	$125.00	$125.00
509	MICROWAVE OVEN	1	$125.00	$125.00
540	MICROWAVE OVEN	2	$125.00	$250.00
540	MICROWAVE OVEN	2	$125.00	$250.00
540	MICROWAVE OVEN	2	$125.00	$250.00
540	MICROWAVE OVEN	1	$125.00	$125.00
540	MICROWAVE OVEN	1	$125.00	$125.00
541	MICROWAVE OVEN	1	$125.00	$125.00
541	MICROWAVE OVEN	1	$125.00	$125.00
541	MICROWAVE OVEN	2	$125.00	$250.00
545	MICROWAVE OVEN	2	$125.00	$250.00
545	MICROWAVE OVEN	1	$125.00	$125.00
551	MICROWAVE OVEN	2	$125.00	$250.00
551	MICROWAVE OVEN	1	$125.00	$125.00
552	MICROWAVE OVEN	1	$125.00	$125.00
553	MICROWAVE OVEN	1	$125.00	$125.00
560	MICROWAVE OVEN	1	$125.00	$125.00
560	MICROWAVE OVEN	2	$125.00	$250.00
560	MICROWAVE OVEN	1	$125.00	$125.00
560	MICROWAVE OVEN	2	$125.00	$250.00
560	MICROWAVE OVEN	1	$125.00	$125.00
560	MICROWAVE OVEN	2	$125.00	$250.00
560	MICROWAVE OVEN	1	$125.00	$125.00
570	MICROWAVE OVEN	1	$125.00	$125.00
570	MICROWAVE OVEN	4	$125.00	$500.00
570	MICROWAVE OVEN	1	$125.00	$125.00
570	MICROWAVE OVEN	2	$125.00	$250.00
570	MICROWAVE OVEN	1	$125.00	$125.00
570	MICROWAVE OVEN	1	$125.00	$125.00
570	MICROWAVE OVEN	1	$125.00	$125.00
576	MICROWAVE OVEN	1	$125.00	$125.00
576	MICROWAVE OVEN	1	$125.00	$125.00
576	MICROWAVE OVEN	1	$125.00	$125.00
576	MICROWAVE OVEN	1	$125.00	$125.00
576	MICROWAVE OVEN	1	$125.00	$125.00
576	MICROWAVE OVEN	1	$125.00	$125.00
576	MICROWAVE OVEN	3	$125.00	$375.00
576	MICROWAVE OVEN	1	$125.00	$125.00
576	MICROWAVE OVEN	1	$125.00	$125.00
576	MICROWAVE OVEN	1	$125.00	$125.00
576	MICROWAVE OVEN	1	$125.00	$125.00
576	MICROWAVE OVEN	1	$125.00	$125.00
576	MICROWAVE OVEN	1	$125.00	$125.00
581	MICROWAVE OVEN	1	$125.00	$125.00
587	MICROWAVE OVEN	1	$125.00	$125.00
591	MICROWAVE OVEN	1	$125.00	$125.00
591	MICROWAVE OVEN	1	$125.00	$125.00
591	MICROWAVE OVEN	1	$125.00	$125.00
665	MICROWAVE OVEN	1	$125.00	$125.00
576	MIXER, 30 QUART	1	$7,500.00	$7,500.00
540	MIXER, 6-CHANNEL	1	$500.00	$500.00
570	MIXER, 60 QUART	1	$12,530.00	$12,530.00
570	MIXER, 60 QUART	1	$12,530.00	$12,530.00
545	MIXER, SOUND SYSTEM	1	$2,175.00	$2,175.00

545	MIXER, SOUND SYSTEM	1	$2,175.00	$2,175.00
503	MODULATOR, AUDIO/ VIDEO	1	$995.00	$995.00
503	MODULATOR, AUDIO/ VIDEO	1	$995.00	$995.00
503	MODULATOR, AUDIO/ VIDEO	1	$995.00	$995.00
503	MODULATOR, AUDIO/ VIDEO	1	$995.00	$995.00
503	MODULATOR, AUDIO/ VIDEO	1	$995.00	$995.00
503	MODULATOR, AUDIO/ VIDEO	1	$995.00	$995.00
503	MODULATOR, AUDIO/ VIDEO	1	$995.00	$995.00
503	MODULATOR, AUDIO/ VIDEO	1	$995.00	$995.00
503	MODULATOR, AUDIO/ VIDEO	1	$995.00	$995.00
503	MODULATOR, AUDIO/ VIDEO	1	$995.00	$995.00
503	MODULATOR, AUDIO/ VIDEO	1	$995.00	$995.00
503	MODULATOR, AUDIO/ VIDEO	1	$995.00	$995.00
503	MODULATOR, AUDIO/ VIDEO	1	$995.00	$995.00
503	MODULATOR, AUDIO/ VIDEO	1	$995.00	$995.00
503	MODULATOR, AUDIO/ VIDEO	1	$995.00	$995.00
503	MODULATOR, AUDIO/ VIDEO	1	$995.00	$995.00
503	MODULATOR, AUDIO/ VIDEO	1	$995.00	$995.00
503	MODULATOR, AUDIO/ VIDEO	1	$995.00	$995.00
403	MONEY COUNTER, ELECTRIC, HIGH SPEED	1	$2,699.59	$2,699.59
450	MONEY COUNTER, ELECTRIC, HIGH SPEED	1	$600.00	$600.00
452	MONEY COUNTER, ELECTRIC, HIGH SPEED	1	$600.00	$600.00
452	MONEY COUNTER, ELECTRIC, HIGH SPEED	1	$600.00	$600.00
453	MONEY COUNTER, ELECTRIC, HIGH SPEED	1	$2,516.69	$2,516.69
453	MONEY COUNTER, ELECTRIC, HIGH SPEED	1	$2,458.63	$2,458.63
453	MONEY COUNTER, ELECTRIC, HIGH SPEED	1	$2,516.69	$2,516.69
453	MONEY COUNTER, ELECTRIC, HIGH SPEED	1	$2,516.69	$2,516.69
453	MONEY COUNTER, ELECTRIC, HIGH SPEED	1	$2,860.84	$2,860.84
453	MONEY COUNTER, ELECTRIC, HIGH SPEED	1	$2,860.84	$2,860.84
454	MONEY COUNTER, ELECTRIC, HIGH SPEED	1	$600.00	$600.00
497	MONEY COUNTER, ELECTRIC, HIGH SPEED	1	$6,433.00	$6,433.00
499	MONEY COUNTER, ELECTRIC, HIGH SPEED	1	$3,244.11	$3,244.11
499	MONEY COUNTER, ELECTRIC, HIGH SPEED	1	$2,198.70	$2,198.70
499	MONEY COUNTER, ELECTRIC, HIGH SPEED	1	$3,902.98	$3,902.98
499	MONEY COUNTER, ELECTRIC, HIGH SPEED	1	$2,505.68	$2,505.68
499	MONEY COUNTER, ELECTRIC, HIGH SPEED	1	$2,729.81	$2,729.81
499	MONEY COUNTER, ELECTRIC, HIGH SPEED	1	$2,737.55	$2,737.55
499	MONEY COUNTER, ELECTRIC, HIGH SPEED	1	$2,198.70	$2,198.70
499	MONEY COUNTER, ELECTRIC, HIGH SPEED	1	$2,198.70	$2,198.70
499	MONEY COUNTER, ELECTRIC, HIGH SPEED	1	$2,198.70	$2,198.70
499	MONEY COUNTER, ELECTRIC, HIGH SPEED	1	$2,722.93	$2,722.93
551	MONEY COUNTER, ELECTRIC, HIGH SPEED	1	$600.00	$600.00
210	MONITOR, 15"-29"	2	$200.00	$400.00
210	MONITOR, 15"-29"	1	$200.00	$200.00
210	MONITOR, 15"-29"	1	$200.00	$200.00
210	MONITOR, 15"-29"	1	$200.00	$200.00
210	MONITOR, 15"-29"	1	$200.00	$200.00
210	MONITOR, 15"-29"	2	$200.00	$400.00
210	MONITOR, 15"-29"	2	$200.00	$400.00
210	MONITOR, 15"-29"	1	$200.00	$200.00
210	MONITOR, 15"-29"	1	$200.00	$200.00
210	MONITOR, 15"-29"	1	$200.00	$200.00
210	MONITOR, 15"-29"	1	$200.00	$200.00
210	MONITOR, 15"-29"	1	$200.00	$200.00
210	MONITOR, 15"-29"	1	$200.00	$200.00
210	MONITOR, 15"-29"	1	$200.00	$200.00
210	MONITOR, 15"-29"	1	$200.00	$200.00
210	MONITOR, 15"-29"	2	$200.00	$400.00
210	MONITOR, 15"-29"	1	$200.00	$200.00
210	MONITOR, 15"-29"	1	$200.00	$200.00
210	MONITOR, 15"-29"	1	$200.00	$200.00
210	MONITOR, 15"-29"	1	$200.00	$200.00
210	MONITOR, 15"-29"	1	$200.00	$200.00
210	MONITOR, 15"-29"	2	$200.00	$400.00
210	MONITOR, 15"-29"	1	$200.00	$200.00
211	MONITOR, 15"-29"	2	$200.00	$400.00
211	MONITOR, 15"-29"	1	$200.00	$200.00
212	MONITOR, 15"-29"	1	$200.00	$200.00
213	MONITOR, 15"-29"	1	$200.00	$200.00
215	MONITOR, 15"-29"	2	$200.00	$400.00
215	MONITOR, 15"-29"	1	$200.00	$200.00
215	MONITOR, 15"-29"	1	$200.00	$200.00
215	MONITOR, 15"-29"	1	$200.00	$200.00
215	MONITOR, 15"-29"	1	$200.00	$200.00

341	MONITOR, 15"-29"	1	$200.00	$200.00
341	MONITOR, 15"-29"	2	$200.00	$400.00
341	MONITOR, 15"-29"	1	$200.00	$200.00
341	MONITOR, 15"-29"	2	$200.00	$400.00
341	MONITOR, 15"-29"	1	$200.00	$200.00
400	MONITOR, 15"-29"	2	$200.00	$400.00
400	MONITOR, 15"-29"	1	$200.00	$200.00
400	MONITOR, 15"-29"	1	$200.00	$200.00
400	MONITOR, 15"-29"	2	$200.00	$400.00
402	MONITOR, 15"-29"	2	$200.00	$400.00
402	MONITOR, 15"-29"	2	$200.00	$400.00
402	MONITOR, 15"-29"	2	$200.00	$400.00
402	MONITOR, 15"-29"	1	$200.00	$200.00
402	MONITOR, 15"-29"	2	$200.00	$400.00
402	MONITOR, 15"-29"	2	$200.00	$400.00
402	MONITOR, 15"-29"	2	$200.00	$400.00
402	MONITOR, 15"-29"	1	$200.00	$200.00
402	MONITOR, 15"-29"	2	$200.00	$400.00
402	MONITOR, 15"-29"	2	$200.00	$400.00
402	MONITOR, 15"-29"	1	$200.00	$200.00
402	MONITOR, 15"-29"	2	$200.00	$400.00
402	MONITOR, 15"-29"	2	$200.00	$400.00
402	MONITOR, 15"-29"	2	$200.00	$400.00
403	MONITOR, 15"-29"	1	$200.00	$200.00
403	MONITOR, 15"-29"	5	$200.00	$1,000.00
403	MONITOR, 15"-29"	9	$200.00	$1,800.00
403	MONITOR, 15"-29"	2	$200.00	$400.00
404	MONITOR, 15"-29"	1	$200.00	$200.00
404	MONITOR, 15"-29"	4	$200.00	$800.00
404	MONITOR, 15"-29"	1	$200.00	$200.00
404	MONITOR, 15"-29"	3	$200.00	$600.00
405	MONITOR, 15"-29"	1	$200.00	$200.00
405	MONITOR, 15"-29"	1	$200.00	$200.00
405	MONITOR, 15"-29"	2	$200.00	$400.00
405	MONITOR, 15"-29"	2	$200.00	$400.00
405	MONITOR, 15"-29"	2	$200.00	$400.00
405	MONITOR, 15"-29"	1	$200.00	$200.00
405	MONITOR, 15"-29"	2	$200.00	$400.00
425	MONITOR, 15"-29"	2	$200.00	$400.00
428	MONITOR, 15"-29"	1	$200.00	$200.00
436	MONITOR, 15"-29"	2	$200.00	$400.00
436	MONITOR, 15"-29"	2	$200.00	$400.00
436	MONITOR, 15"-29"	1	$200.00	$200.00
437	MONITOR, 15"-29"	1	$200.00	$200.00
437	MONITOR, 15"-29"	1	$200.00	$200.00
438	MONITOR, 15"-29"	2	$200.00	$400.00
439	MONITOR, 15"-29"	2	$200.00	$400.00
440	MONITOR, 15"-29"	2	$200.00	$400.00
440	MONITOR, 15"-29"	2	$200.00	$400.00
440	MONITOR, 15"-29"	2	$200.00	$400.00
440	MONITOR, 15"-29"	2	$200.00	$400.00
440	MONITOR, 15"-29"	2	$200.00	$400.00
440	MONITOR, 15"-29"	2	$200.00	$400.00
440	MONITOR, 15"-29"	1	$200.00	$200.00
440	MONITOR, 15"-29"	1	$200.00	$200.00
440	MONITOR, 15"-29"	4	$200.00	$800.00
440	MONITOR, 15"-29"	1	$200.00	$200.00
440	MONITOR, 15"-29"	1	$200.00	$200.00
440	MONITOR, 15"-29"	1	$200.00	$200.00
440	MONITOR, 15"-29"	1	$200.00	$200.00
440	MONITOR, 15"-29"	1	$200.00	$200.00
440	MONITOR, 15"-29"	1	$200.00	$200.00
440	MONITOR, 15"-29"	1	$200.00	$200.00
440	MONITOR, 15"-29"	2	$200.00	$400.00
440	MONITOR, 15"-29"	1	$200.00	$200.00
440	MONITOR, 15"-29"	3	$200.00	$600.00
440	MONITOR, 15"-29"	2	$200.00	$400.00
440	MONITOR, 15"-29"	2	$200.00	$400.00
440	MONITOR, 15"-29"	2	$200.00	$400.00
440	MONITOR, 15"-29"	2	$200.00	$400.00
440	MONITOR, 15"-29"	1	$200.00	$200.00
441	MONITOR, 15"-29"	1	$200.00	$200.00
450	MONITOR, 15"-29"	1	$200.00	$200.00
450	MONITOR, 15"-29"	33	$200.00	$6,600.00
450	MONITOR, 15"-29"	1	$200.00	$200.00
450	MONITOR, 15"-29"	1	$200.00	$200.00

451	MONITOR, 15"-29"	3	$200.00	$600.00
451	MONITOR, 15"-29"	1	$200.00	$200.00
451	MONITOR, 15"-29"	6	$200.00	$1,200.00
451	MONITOR, 15"-29"	4	$200.00	$800.00
451	MONITOR, 15"-29"	12	$200.00	$2,400.00
451	MONITOR, 15"-29"	1	$200.00	$200.00
451	MONITOR, 15"-29"	1	$200.00	$200.00
452	MONITOR, 15"-29"	3	$200.00	$600.00
452	MONITOR, 15"-29"	1	$200.00	$200.00
452	MONITOR, 15"-29"	1	$200.00	$200.00
452	MONITOR, 15"-29"	1	$200.00	$200.00
452	MONITOR, 15"-29"	1	$200.00	$200.00
453	MONITOR, 15"-29"	1	$200.00	$200.00
453	MONITOR, 15"-29"	2	$200.00	$400.00
453	MONITOR, 15"-29"	11	$200.00	$2,200.00
453	MONITOR, 15"-29"	1	$200.00	$200.00
453	MONITOR, 15"-29"	1	$200.00	$200.00
453	MONITOR, 15"-29"	3	$200.00	$600.00
453	MONITOR, 15"-29"	2	$200.00	$400.00
453	MONITOR, 15"-29"	4	$200.00	$800.00
454	MONITOR, 15"-29"	1	$200.00	$200.00
454	MONITOR, 15"-29"	2	$200.00	$400.00
454	MONITOR, 15"-29"	5	$200.00	$1,000.00
454	MONITOR, 15"-29"	1	$200.00	$200.00
454	MONITOR, 15"-29"	1	$200.00	$200.00
454	MONITOR, 15"-29"	1	$200.00	$200.00
454	MONITOR, 15"-29"	1	$200.00	$200.00
475	MONITOR, 15"-29"	7	$200.00	$1,400.00
475	MONITOR, 15"-29"	2	$200.00	$400.00
475	MONITOR, 15"-29"	1	$200.00	$200.00
475	MONITOR, 15"-29"	2	$200.00	$400.00
475	MONITOR, 15"-29"	2	$200.00	$400.00
475	MONITOR, 15"-29"	2	$200.00	$400.00
475	MONITOR, 15"-29"	2	$200.00	$400.00
475	MONITOR, 15"-29"	11	$200.00	$2,200.00
475	MONITOR, 15"-29"	2	$200.00	$400.00
475	MONITOR, 15"-29"	1	$200.00	$200.00
475	MONITOR, 15"-29"	2	$200.00	$400.00
475	MONITOR, 15"-29"	2	$200.00	$400.00
475	MONITOR, 15"-29"	1	$200.00	$200.00
475	MONITOR, 15"-29"	2	$200.00	$400.00
475	MONITOR, 15"-29"	2	$200.00	$400.00
475	MONITOR, 15"-29"	2	$200.00	$400.00
475	MONITOR, 15"-29"	1	$200.00	$200.00
475	MONITOR, 15"-29"	2	$200.00	$400.00
475	MONITOR, 15"-29"	1	$200.00	$200.00
475	MONITOR, 15"-29"	2	$200.00	$400.00
475	MONITOR, 15"-29"	2	$200.00	$400.00
475	MONITOR, 15"-29"	2	$200.00	$400.00
475	MONITOR, 15"-29"	3	$200.00	$600.00
475	MONITOR, 15"-29"	4	$200.00	$800.00
475	MONITOR, 15"-29"	3	$200.00	$600.00
475	MONITOR, 15"-29"	4	$200.00	$800.00
492	MONITOR, 15"-29"	1	$200.00	$200.00
492	MONITOR, 15"-29"	2	$200.00	$400.00
494	MONITOR, 15"-29"	2	$200.00	$400.00
494	MONITOR, 15"-29"	2	$200.00	$400.00
494	MONITOR, 15"-29"	2	$200.00	$400.00
494	MONITOR, 15"-29"	2	$200.00	$400.00
494	MONITOR, 15"-29"	2	$200.00	$400.00
494	MONITOR, 15"-29"	2	$200.00	$400.00
494	MONITOR, 15"-29"	2	$200.00	$400.00
494	MONITOR, 15"-29"	2	$200.00	$400.00
494	MONITOR, 15"-29"	2	$200.00	$400.00
494	MONITOR, 15"-29"	2	$200.00	$400.00
494	MONITOR, 15"-29"	2	$200.00	$400.00
494	MONITOR, 15"-29"	2	$200.00	$400.00
495	MONITOR, 15"-29"	1	$200.00	$200.00
495	MONITOR, 15"-29"	2	$200.00	$400.00
495	MONITOR, 15"-29"	2	$200.00	$400.00
495	MONITOR, 15"-29"	2	$200.00	$400.00
495	MONITOR, 15"-29"	2	$200.00	$400.00
495	MONITOR, 15"-29"	1	$200.00	$200.00
495	MONITOR, 15"-29"	1	$200.00	$200.00
495	MONITOR, 15"-29"	2	$200.00	$400.00
495	MONITOR, 15"-29"	2	$200.00	$400.00

495	MONITOR, 15"-29"	7	$200.00	$1,400.00
495	MONITOR, 15"-29"	6	$200.00	$1,200.00
495	MONITOR, 15"-29"	2	$200.00	$400.00
495	MONITOR, 15"-29"	1	$200.00	$200.00
495	MONITOR, 15"-29"	2	$200.00	$400.00
495	MONITOR, 15"-29"	1	$200.00	$200.00
495	MONITOR, 15"-29"	1	$200.00	$200.00
495	MONITOR, 15"-29"	1	$200.00	$200.00
497	MONITOR, 15"-29"	11	$200.00	$2,200.00
497	MONITOR, 15"-29"	3	$200.00	$600.00
497	MONITOR, 15"-29"	1	$200.00	$200.00
497	MONITOR, 15"-29"	1	$200.00	$200.00
497	MONITOR, 15"-29"	2	$200.00	$400.00
499	MONITOR, 15"-29"	2	$200.00	$400.00
499	MONITOR, 15"-29"	1	$200.00	$200.00
499	MONITOR, 15"-29"	1	$200.00	$200.00
499	MONITOR, 15"-29"	1	$200.00	$200.00
499	MONITOR, 15"-29"	1	$200.00	$200.00
499	MONITOR, 15"-29"	1	$200.00	$200.00
499	MONITOR, 15"-29"	1	$200.00	$200.00
499	MONITOR, 15"-29"	12	$200.00	$2,400.00
499	MONITOR, 15"-29"	1	$200.00	$200.00
499	MONITOR, 15"-29"	4	$200.00	$800.00
499	MONITOR, 15"-29"	1	$200.00	$200.00
499	MONITOR, 15"-29"	1	$200.00	$200.00
499	MONITOR, 15"-29"	8	$200.00	$1,600.00
503	MONITOR, 15"-29"	1	$200.00	$200.00
503	MONITOR, 15"-29"	8	$200.00	$1,600.00
503	MONITOR, 15"-29"	1	$200.00	$200.00
503	MONITOR, 15"-29"	1	$200.00	$200.00
503	MONITOR, 15"-29"	1	$200.00	$200.00
503	MONITOR, 15"-29"	1	$200.00	$200.00
503	MONITOR, 15"-29"	1	$200.00	$200.00
503	MONITOR, 15"-29"	1	$200.00	$200.00
503	MONITOR, 15"-29"	20	$200.00	$4,000.00
503	MONITOR, 15"-29"	1	$200.00	$200.00
503	MONITOR, 15"-29"	2	$200.00	$400.00
503	MONITOR, 15"-29"	1	$200.00	$200.00
503	MONITOR, 15"-29"	1	$200.00	$200.00
509	MONITOR, 15"-29"	1	$200.00	$200.00
509	MONITOR, 15"-29"	1	$200.00	$200.00
509	MONITOR, 15"-29"	1	$200.00	$200.00
509	MONITOR, 15"-29"	1	$200.00	$200.00
509	MONITOR, 15"-29"	1	$200.00	$200.00
509	MONITOR, 15"-29"	1	$200.00	$200.00
509	MONITOR, 15"-29"	2	$200.00	$400.00
509	MONITOR, 15"-29"	2	$200.00	$400.00
509	MONITOR, 15"-29"	4	$200.00	$800.00
509	MONITOR, 15"-29"	5	$200.00	$1,000.00
509	MONITOR, 15"-29"	1	$200.00	$200.00
509	MONITOR, 15"-29"	2	$200.00	$400.00
510	MONITOR, 15"-29"	3	$200.00	$600.00
510	MONITOR, 15"-29"	1	$200.00	$200.00
510	MONITOR, 15"-29"	1	$200.00	$200.00
510	MONITOR, 15"-29"	1	$200.00	$200.00
540	MONITOR, 15"-29"	1	$200.00	$200.00
540	MONITOR, 15"-29"	2	$200.00	$400.00
540	MONITOR, 15"-29"	5	$200.00	$1,000.00
540	MONITOR, 15"-29"	2	$200.00	$400.00
540	MONITOR, 15"-29"	1	$200.00	$200.00
540	MONITOR, 15"-29"	2	$200.00	$400.00
540	MONITOR, 15"-29"	2	$200.00	$400.00
540	MONITOR, 15"-29"	2	$200.00	$400.00
540	MONITOR, 15"-29"	2	$200.00	$400.00
540	MONITOR, 15"-29"	2	$200.00	$400.00
540	MONITOR, 15"-29"	2	$200.00	$400.00
540	MONITOR, 15"-29"	3	$200.00	$600.00
540	MONITOR, 15"-29"	1	$200.00	$200.00
540	MONITOR, 15"-29"	2	$200.00	$400.00
540	MONITOR, 15"-29"	3	$200.00	$600.00
540	MONITOR, 15"-29"	2	$200.00	$400.00
540	MONITOR, 15"-29"	4	$200.00	$800.00
540	MONITOR, 15"-29"	3	$200.00	$600.00
540	MONITOR, 15"-29"	2	$200.00	$400.00
540	MONITOR, 15"-29"	3	$200.00	$600.00
540	MONITOR, 15"-29"	2	$200.00	$400.00

540	MONITOR, 15"-29"	4	$200.00	$800.00
540	MONITOR, 15"-29"	1	$200.00	$200.00
540	MONITOR, 15"-29"	2	$200.00	$400.00
540	MONITOR, 15"-29"	2	$200.00	$400.00
540	MONITOR, 15"-29"	1	$200.00	$200.00
540	MONITOR, 15"-29"	1	$200.00	$200.00
540	MONITOR, 15"-29"	1	$200.00	$200.00
540	MONITOR, 15"-29"	2	$200.00	$400.00
540	MONITOR, 15"-29"	2	$200.00	$400.00
540	MONITOR, 15"-29"	3	$200.00	$600.00
540	MONITOR, 15"-29"	1	$200.00	$200.00
540	MONITOR, 15"-29"	1	$200.00	$200.00
541	MONITOR, 15"-29"	8	$200.00	$1,600.00
541	MONITOR, 15"-29"	1	$200.00	$200.00
541	MONITOR, 15"-29"	2	$200.00	$400.00
541	MONITOR, 15"-29"	8	$200.00	$1,600.00
541	MONITOR, 15"-29"	69	$200.00	$13,800.00
541	MONITOR, 15"-29"	23	$200.00	$4,600.00
541	MONITOR, 15"-29"	6	$200.00	$1,200.00
541	MONITOR, 15"-29"	1	$200.00	$200.00
541	MONITOR, 15"-29"	4	$200.00	$800.00
541	MONITOR, 15"-29"	64	$200.00	$12,800.00
541	MONITOR, 15"-29"	12	$200.00	$2,400.00
542	MONITOR, 15"-29"	1	$200.00	$200.00
542	MONITOR, 15"-29"	1	$200.00	$200.00
542	MONITOR, 15"-29"	1	$200.00	$200.00
542	MONITOR, 15"-29"	1	$200.00	$200.00
545	MONITOR, 15"-29"	1	$200.00	$200.00
545	MONITOR, 15"-29"	1	$200.00	$200.00
545	MONITOR, 15"-29"	1	$200.00	$200.00
551	MONITOR, 15"-29"	3	$200.00	$600.00
551	MONITOR, 15"-29"	5	$200.00	$1,000.00
551	MONITOR, 15"-29"	1	$200.00	$200.00
551	MONITOR, 15"-29"	1	$200.00	$200.00
551	MONITOR, 15"-29"	1	$200.00	$200.00
551	MONITOR, 15"-29"	1	$200.00	$200.00
551	MONITOR, 15"-29"	1	$200.00	$200.00
552	MONITOR, 15"-29"	6	$200.00	$1,200.00
552	MONITOR, 15"-29"	2	$200.00	$400.00
552	MONITOR, 15"-29"	1	$200.00	$200.00
552	MONITOR, 15"-29"	1	$200.00	$200.00
553	MONITOR, 15"-29"	2	$200.00	$400.00
553	MONITOR, 15"-29"	3	$200.00	$600.00
553	MONITOR, 15"-29"	1	$200.00	$200.00
553	MONITOR, 15"-29"	1	$200.00	$200.00
553	MONITOR, 15"-29"	2	$200.00	$400.00
553	MONITOR, 15"-29"	1	$200.00	$200.00
553	MONITOR, 15"-29"	3	$200.00	$600.00
554	MONITOR, 15"-29"	1	$200.00	$200.00
554	MONITOR, 15"-29"	1	$200.00	$200.00
554	MONITOR, 15"-29"	1	$200.00	$200.00
560	MONITOR, 15"-29"	1	$200.00	$200.00
560	MONITOR, 15"-29"	2	$200.00	$400.00
560	MONITOR, 15"-29"	2	$200.00	$400.00
560	MONITOR, 15"-29"	3	$200.00	$600.00
560	MONITOR, 15"-29"	2	$200.00	$400.00
560	MONITOR, 15"-29"	5	$200.00	$1,000.00
560	MONITOR, 15"-29"	4	$200.00	$800.00
560	MONITOR, 15"-29"	1	$200.00	$200.00
560	MONITOR, 15"-29"	3	$200.00	$600.00
560	MONITOR, 15"-29"	2	$200.00	$400.00
560	MONITOR, 15"-29"	1	$200.00	$200.00
560	MONITOR, 15"-29"	2	$200.00	$400.00
560	MONITOR, 15"-29"	2	$200.00	$400.00
560	MONITOR, 15"-29"	2	$200.00	$400.00
560	MONITOR, 15"-29"	2	$200.00	$400.00
560	MONITOR, 15"-29"	2	$200.00	$400.00
560	MONITOR, 15"-29"	1	$200.00	$200.00
560	MONITOR, 15"-29"	1	$200.00	$200.00
560	MONITOR, 15"-29"	1	$200.00	$200.00
560	MONITOR, 15"-29"	1	$200.00	$200.00
560	MONITOR, 15"-29"	1	$200.00	$200.00
560	MONITOR, 15"-29"	1	$200.00	$200.00
560	MONITOR, 15"-29"	1	$200.00	$200.00
560	MONITOR, 15"-29"	1	$200.00	$200.00
560	MONITOR, 15"-29"	1	$200.00	$200.00

560	MONITOR, 15"-29"	2	$200.00	$400.00
560	MONITOR, 15"-29"	2	$200.00	$400.00
560	MONITOR, 15"-29"	2	$200.00	$400.00
560	MONITOR, 15"-29"	2	$200.00	$400.00
560	MONITOR, 15"-29"	1	$200.00	$200.00
560	MONITOR, 15"-29"	1	$200.00	$200.00
560	MONITOR, 15"-29"	1	$200.00	$200.00
560	MONITOR, 15"-29"	1	$200.00	$200.00
560	MONITOR, 15"-29"	1	$200.00	$200.00
560	MONITOR, 15"-29"	2	$200.00	$400.00
560	MONITOR, 15"-29"	1	$200.00	$200.00
560	MONITOR, 15"-29"	2	$200.00	$400.00
560	MONITOR, 15"-29"	2	$200.00	$400.00
560	MONITOR, 15"-29"	2	$200.00	$400.00
560	MONITOR, 15"-29"	1	$200.00	$200.00
560	MONITOR, 15"-29"	2	$200.00	$400.00
560	MONITOR, 15"-29"	4	$200.00	$800.00
560	MONITOR, 15"-29"	4	$200.00	$800.00
560	MONITOR, 15"-29"	2	$200.00	$400.00
560	MONITOR, 15"-29"	3	$200.00	$600.00
560	MONITOR, 15"-29"	2	$200.00	$400.00
560	MONITOR, 15"-29"	1	$200.00	$200.00
560	MONITOR, 15"-29"	2	$200.00	$400.00
560	MONITOR, 15"-29"	1	$200.00	$200.00
560	MONITOR, 15"-29"	2	$200.00	$400.00
560	MONITOR, 15"-29"	1	$200.00	$200.00
560	MONITOR, 15"-29"	1	$200.00	$200.00
560	MONITOR, 15"-29"	1	$200.00	$200.00
560	MONITOR, 15"-29"	1	$200.00	$200.00
560	MONITOR, 15"-29"	1	$200.00	$200.00
560	MONITOR, 15"-29"	1	$200.00	$200.00
560	MONITOR, 15"-29"	1	$200.00	$200.00
560	MONITOR, 15"-29"	1	$200.00	$200.00
560	MONITOR, 15"-29"	3	$200.00	$600.00
560	MONITOR, 15"-29"	1	$200.00	$200.00
560	MONITOR, 15"-29"	1	$200.00	$200.00
560	MONITOR, 15"-29"	2	$200.00	$400.00
560	MONITOR, 15"-29"	2	$200.00	$400.00
560	MONITOR, 15"-29"	2	$200.00	$400.00
560	MONITOR, 15"-29"	1	$200.00	$200.00
560	MONITOR, 15"-29"	1	$200.00	$200.00
560	MONITOR, 15"-29"	1	$200.00	$200.00
560	MONITOR, 15"-29"	2	$200.00	$400.00
560	MONITOR, 15"-29"	1	$200.00	$200.00
560	MONITOR, 15"-29"	1	$200.00	$200.00
560	MONITOR, 15"-29"	1	$200.00	$200.00
560	MONITOR, 15"-29"	2	$200.00	$400.00
560	MONITOR, 15"-29"	11	$200.00	$2,200.00
560	MONITOR, 15"-29"	2	$200.00	$400.00
560	MONITOR, 15"-29"	1	$200.00	$200.00
560	MONITOR, 15"-29"	1	$200.00	$200.00
560	MONITOR, 15"-29"	4	$200.00	$800.00
560	MONITOR, 15"-29"	1	$200.00	$200.00
560	MONITOR, 15"-29"	2	$200.00	$400.00
560	MONITOR, 15"-29"	1	$200.00	$200.00
560	MONITOR, 15"-29"	1	$200.00	$200.00
570	MONITOR, 15"-29"	2	$200.00	$400.00
570	MONITOR, 15"-29"	2	$200.00	$400.00
570	MONITOR, 15"-29"	1	$200.00	$200.00
570	MONITOR, 15"-29"	1	$200.00	$200.00
570	MONITOR, 15"-29"	1	$200.00	$200.00
570	MONITOR, 15"-29"	2	$200.00	$400.00
570	MONITOR, 15"-29"	2	$200.00	$400.00
570	MONITOR, 15"-29"	8	$200.00	$1,600.00
570	MONITOR, 15"-29"	1	$200.00	$200.00
570	MONITOR, 15"-29"	4	$200.00	$800.00
570	MONITOR, 15"-29"	2	$200.00	$400.00
570	MONITOR, 15"-29"	1	$200.00	$200.00
570	MONITOR, 15"-29"	1	$200.00	$200.00
570	MONITOR, 15"-29"	2	$200.00	$400.00
570	MONITOR, 15"-29"	1	$200.00	$200.00
570	MONITOR, 15"-29"	1	$200.00	$200.00
570	MONITOR, 15"-29"	1	$200.00	$200.00
570	MONITOR, 15"-29"	1	$200.00	$200.00
570	MONITOR, 15"-29"	1	$200.00	$200.00

570	MONITOR, 15"-29"	1	$200.00	$200.00
570	MONITOR, 15"-29"	1	$200.00	$200.00
572	MONITOR, 15"-29"	1	$200.00	$200.00
572	MONITOR, 15"-29"	1	$200.00	$200.00
572	MONITOR, 15"-29"	1	$200.00	$200.00
572	MONITOR, 15"-29"	1	$200.00	$200.00
576	MONITOR, 15"-29"	2	$200.00	$400.00
576	MONITOR, 15"-29"	1	$200.00	$200.00
576	MONITOR, 15"-29"	2	$200.00	$400.00
576	MONITOR, 15"-29"	1	$200.00	$200.00
576	MONITOR, 15"-29"	2	$200.00	$400.00
576	MONITOR, 15"-29"	1	$200.00	$200.00
576	MONITOR, 15"-29"	2	$200.00	$400.00
576	MONITOR, 15"-29"	2	$200.00	$400.00
576	MONITOR, 15"-29"	1	$200.00	$200.00
576	MONITOR, 15"-29"	3	$200.00	$600.00
576	MONITOR, 15"-29"	1	$200.00	$200.00
576	MONITOR, 15"-29"	1	$200.00	$200.00
576	MONITOR, 15"-29"	1	$200.00	$200.00
576	MONITOR, 15"-29"	1	$200.00	$200.00
576	MONITOR, 15"-29"	2	$200.00	$400.00
576	MONITOR, 15"-29"	1	$200.00	$200.00
576	MONITOR, 15"-29"	1	$200.00	$200.00
576	MONITOR, 15"-29"	1	$200.00	$200.00
576	MONITOR, 15"-29"	1	$200.00	$200.00
576	MONITOR, 15"-29"	2	$200.00	$400.00
576	MONITOR, 15"-29"	2	$200.00	$400.00
576	MONITOR, 15"-29"	2	$200.00	$400.00
576	MONITOR, 15"-29"	2	$200.00	$400.00
576	MONITOR, 15"-29"	2	$200.00	$400.00
576	MONITOR, 15"-29"	2	$200.00	$400.00
576	MONITOR, 15"-29"	1	$200.00	$200.00
576	MONITOR, 15"-29"	2	$200.00	$400.00
576	MONITOR, 15"-29"	2	$200.00	$400.00
576	MONITOR, 15"-29"	1	$200.00	$200.00
576	MONITOR, 15"-29"	1	$200.00	$200.00
576	MONITOR, 15"-29"	2	$200.00	$400.00
576	MONITOR, 15"-29"	1	$200.00	$200.00
576	MONITOR, 15"-29"	1	$200.00	$200.00
576	MONITOR, 15"-29"	2	$200.00	$400.00
576	MONITOR, 15"-29"	3	$200.00	$600.00
576	MONITOR, 15"-29"	2	$200.00	$400.00
576	MONITOR, 15"-29"	1	$200.00	$200.00
576	MONITOR, 15"-29"	2	$200.00	$400.00
576	MONITOR, 15"-29"	2	$200.00	$400.00
576	MONITOR, 15"-29"	2	$200.00	$400.00
576	MONITOR, 15"-29"	1	$200.00	$200.00
576	MONITOR, 15"-29"	3	$200.00	$600.00
576	MONITOR, 15"-29"	4	$200.00	$800.00
576	MONITOR, 15"-29"	2	$200.00	$400.00
576	MONITOR, 15"-29"	2	$200.00	$400.00
576	MONITOR, 15"-29"	2	$200.00	$400.00
576	MONITOR, 15"-29"	1	$200.00	$200.00
576	MONITOR, 15"-29"	2	$200.00	$400.00
576	MONITOR, 15"-29"	2	$200.00	$400.00
576	MONITOR, 15"-29"	3	$200.00	$600.00
576	MONITOR, 15"-29"	1	$200.00	$200.00
576	MONITOR, 15"-29"	1	$200.00	$200.00
576	MONITOR, 15"-29"	1	$200.00	$200.00
576	MONITOR, 15"-29"	1	$200.00	$200.00
576	MONITOR, 15"-29"	1	$200.00	$200.00
576	MONITOR, 15"-29"	2	$200.00	$400.00
576	MONITOR, 15"-29"	2	$200.00	$400.00
576	MONITOR, 15"-29"	2	$200.00	$400.00
581	MONITOR, 15"-29"	1	$200.00	$200.00
581	MONITOR, 15"-29"	1	$200.00	$200.00
581	MONITOR, 15"-29"	1	$200.00	$200.00
581	MONITOR, 15"-29"	3	$200.00	$600.00
581	MONITOR, 15"-29"	6	$200.00	$1,200.00
581	MONITOR, 15"-29"	2	$200.00	$400.00
581	MONITOR, 15"-29"	1	$200.00	$200.00
583	MONITOR, 15"-29"	4	$200.00	$800.00
583	MONITOR, 15"-29"	1	$200.00	$200.00
583	MONITOR, 15"-29"	1	$200.00	$200.00
587	MONITOR, 15"-29"	1	$200.00	$200.00
587	MONITOR, 15"-29"	2	$200.00	$400.00

591	MONITOR, 15"-29"	3	$200.00	$600.00
591	MONITOR, 15"-29"	1	$200.00	$200.00
630	MONITOR, 15"-29"	1	$200.00	$200.00
630	MONITOR, 15"-29"	1	$200.00	$200.00
630	MONITOR, 15"-29"	1	$200.00	$200.00
630	MONITOR, 15"-29"	2	$200.00	$400.00
630	MONITOR, 15"-29"	1	$200.00	$200.00
630	MONITOR, 15"-29"	1	$200.00	$200.00
630	MONITOR, 15"-29"	2	$200.00	$400.00
630	MONITOR, 15"-29"	1	$200.00	$200.00
630	MONITOR, 15"-29"	1	$200.00	$200.00
630	MONITOR, 15"-29"	1	$200.00	$200.00
630	MONITOR, 15"-29"	2	$200.00	$400.00
630	MONITOR, 15"-29"	3	$200.00	$600.00
630	MONITOR, 15"-29"	2	$200.00	$400.00
630	MONITOR, 15"-29"	1	$200.00	$200.00
630	MONITOR, 15"-29"	1	$200.00	$200.00
661	MONITOR, 15"-29"	6	$200.00	$1,200.00
661	MONITOR, 15"-29"	1	$200.00	$200.00
882	MONITOR, 15"-29"	2	$200.00	$400.00
882	MONITOR, 15"-29"	4	$200.00	$800.00
882	MONITOR, 15"-29"	1	$200.00	$200.00
882	MONITOR, 15"-29"	3	$200.00	$600.00
3106	MONITOR, 15"-29"	1	$200.00	$200.00
3106	MONITOR, 15"-29"	1	$200.00	$200.00
3106	MONITOR, 15"-29"	1	$200.00	$200.00
438	MONITOR, 30"	1	$1,979.00	$1,979.00
440	MONITOR, 30"	1	$1,979.00	$1,979.00
503	MONITOR, 30"-42"	1	$650.00	$650.00
540	MONITOR, 30"-42"	1	$650.00	$650.00
553	MONITOR, 30"-42"	1	$650.00	$650.00
440	MONITOR, 33"	1	$590.00	$590.00
440	MONITOR, 33"	1	$590.00	$590.00
440	MONITOR, 33"	1	$590.00	$590.00
440	MONITOR, 33"	1	$590.00	$590.00
440	MONITOR, 33"	1	$590.00	$590.00
440	MONITOR, 33"	1	$590.00	$590.00
440	MONITOR, 33"	1	$590.00	$590.00
440	MONITOR, 33"	1	$590.00	$590.00
440	MONITOR, 33"	1	$590.00	$590.00
475	MONITOR, 33"	1	$590.00	$590.00
475	MONITOR, 33"	1	$590.00	$590.00
475	MONITOR, 33"	1	$590.00	$590.00
475	MONITOR, 33"	1	$590.00	$590.00
475	MONITOR, 33"	1	$590.00	$590.00
475	MONITOR, 33"	1	$590.00	$590.00
475	MONITOR, 33"	1	$590.00	$590.00
475	MONITOR, 33"	1	$590.00	$590.00
541	MONITOR, 33"	1	$590.00	$590.00
541	MONITOR, 33"	1	$590.00	$590.00
541	MONITOR, 33"	1	$590.00	$590.00
570	MONITOR, 33"	1	$590.00	$590.00
503	MONITOR, AUDIO	1	$885.00	$885.00
570	MONITOR, BLOOD PRESSURE	1	$2,100.00	$2,100.00
570	MONITOR, BLOOD PRESSURE	1	$2,100.00	$2,100.00
560	MONITOR, CAMERA-TOP, 7 INCH	1	$190.00	$190.00
570	MONITOR, CAMERA-TOP, 7 INCH	1	$190.00	$190.00
440	MONITOR, CURVED, 27"-32"	1	$350.00	$350.00
440	MONITOR, CURVED, 27"-32"	1	$350.00	$350.00
440	MONITOR, CURVED, 27"-32"	1	$350.00	$350.00
440	MONITOR, CURVED, 27"-32"	1	$350.00	$350.00
440	MONITOR, CURVED, 27"-32"	1	$350.00	$350.00
440	MONITOR, CURVED, 27"-32"	1	$350.00	$350.00
440	MONITOR, CURVED, 27"-32"	1	$350.00	$350.00
440	MONITOR, CURVED, 27"-32"	1	$350.00	$350.00
440	MONITOR, CURVED, 27"-32"	1	$350.00	$350.00
440	MONITOR, CURVED, 27"-32"	1	$350.00	$350.00
440	MONITOR, CURVED, 27"-32"	1	$350.00	$350.00
475	MONITOR, CURVED, 27"-32"	1	$350.00	$350.00
475	MONITOR, CURVED, 27"-32"	1	$350.00	$350.00
475	MONITOR, CURVED, 27"-32"	1	$350.00	$350.00
475	MONITOR, CURVED, 27"-32"	1	$350.00	$350.00
475	MONITOR, CURVED, 27"-32"	1	$350.00	$350.00
475	MONITOR, CURVED, 27"-32"	1	$350.00	$350.00
475	MONITOR, CURVED, 27"-32"	1	$350.00	$350.00

475	MONITOR, CURVED, 27"-32"	1	$350.00	$350.00
475	MONITOR, CURVED, 27"-32"	1	$350.00	$350.00
475	MONITOR, CURVED, 27"-32"	1	$350.00	$350.00
475	MONITOR, CURVED, 27"-32"	1	$350.00	$350.00
475	MONITOR, CURVED, 27"-32"	1	$350.00	$350.00
475	MONITOR, CURVED, 27"-32"	1	$350.00	$350.00
475	MONITOR, CURVED, 27"-32"	1	$350.00	$350.00
475	MONITOR, CURVED, 27"-32"	1	$350.00	$350.00
475	MONITOR, CURVED, 27"-32"	1	$350.00	$350.00
475	MONITOR, CURVED, 27"-32"	1	$350.00	$350.00
475	MONITOR, CURVED, 27"-32"	1	$350.00	$350.00
541	MONITOR, CURVED, 27"-32"	1	$350.00	$350.00
560	MONITOR, CURVED, 27"-32"	1	$350.00	$350.00
404	MONITOR, CURVED, 34"-37"	1	$980.00	$980.00
440	MONITOR, CURVED, 34"-37"	1	$980.00	$980.00
440	MONITOR, CURVED, 34"-37"	1	$980.00	$980.00
440	MONITOR, CURVED, 34"-37"	1	$832.90	$832.90
440	MONITOR, CURVED, 34"-37"	1	$980.00	$980.00
440	MONITOR, CURVED, 34"-37"	1	$980.00	$980.00
440	MONITOR, CURVED, 34"-37"	1	$980.00	$980.00
440	MONITOR, CURVED, 34"-37"	1	$980.00	$980.00
440	MONITOR, CURVED, 34"-37"	1	$832.90	$832.90
440	MONITOR, CURVED, 34"-37"	1	$980.00	$980.00
440	MONITOR, CURVED, 34"-37"	1	$980.00	$980.00
440	MONITOR, CURVED, 34"-37"	1	$980.00	$980.00
440	MONITOR, CURVED, 34"-37"	1	$980.00	$980.00
440	MONITOR, CURVED, 34"-37"	1	$832.90	$832.90
440	MONITOR, CURVED, 34"-37"	1	$980.00	$980.00
475	MONITOR, CURVED, 34"-37"	1	$832.90	$832.90
475	MONITOR, CURVED, 34"-37"	1	$980.00	$980.00
475	MONITOR, CURVED, 34"-37"	1	$980.00	$980.00
475	MONITOR, CURVED, 34"-37"	1	$980.00	$980.00
475	MONITOR, CURVED, 34"-37"	1	$980.00	$980.00
475	MONITOR, CURVED, 34"-37"	1	$980.00	$980.00
475	MONITOR, CURVED, 34"-37"	1	$980.00	$980.00
475	MONITOR, CURVED, 34"-37"	1	$980.00	$980.00
475	MONITOR, CURVED, 34"-37"	1	$980.00	$980.00
475	MONITOR, CURVED, 34"-37"	1	$980.00	$980.00
441	MONITOR, LED, 47"-65"	1	$2,000.00	$2,000.00
441	MONITOR, LED, 47"-65"	1	$2,000.00	$2,000.00
441	MONITOR, LED, 47"-65"	1	$2,000.00	$2,000.00
591	MONITOR, LED, 47"-65"	1	$2,000.00	$2,000.00
591	MONITOR, LED, 47"-65"	1	$2,000.00	$2,000.00
542	MONITOR, MULTI-GAS, WIRELESS	1	$1,936.00	$1,936.00
542	MONITOR, MULTI-GAS, WIRELESS	1	$4,460.00	$4,460.00
542	MONITOR, MULTI-GAS, WIRELESS	1	$3,354.12	$3,354.12
542	MONITOR, MULTI-GAS, WIRELESS	1	$7,460.00	$7,460.00
542	MONITOR, MULTI-THREAT, WIRELESS	1	$10,508.56	$10,508.56
542	MONITOR, MULTI-THREAT, WIRELESS	1	$15,738.65	$15,738.65
542	MONITOR, MULTI-THREAT, WIRELESS	1	$10,508.56	$10,508.56
542	MONITOR, MULTI-THREAT, WIRELESS	1	$15,738.65	$15,738.65
542	MONITOR, MULTI-THREAT, WIRELESS	1	$10,508.56	$10,508.56
542	MONITOR, MULTI-THREAT, WIRELESS	1	$10,508.56	$10,508.56
542	MONITOR, MULTI-THREAT, WIRELESS	1	$15,738.65	$15,738.65
542	MONITOR, MULTI-THREAT, WIRELESS	1	$1,500.00	$1,500.00
542	MONITOR, MULTI-THREAT, WIRELESS	1	$15,738.65	$15,738.65
542	MONITOR, MULTI-THREAT, WIRELESS	1	$10,508.56	$10,508.56
542	MONITOR, MULTI-THREAT, WIRELESS	1	$12,000.00	$12,000.00
570	MONITOR, TOUCHSCREEN, 30"-46"	1	$2,000.00	$2,000.00
560	MONITOR, VITAL SIGNS	1	$1,650.00	$1,650.00
560	MONITOR, VITAL SIGNS	1	$1,650.00	$1,650.00
560	MONITOR, VITAL SIGNS	1	$1,650.00	$1,650.00
560	MONITOR, VITAL SIGNS	1	$1,650.00	$1,650.00
570	MONITOR, VITAL SIGNS	1	$1,650.00	$1,650.00
545	MONITOR, VITAL SIGNS, VETERINARY	1	$3,409.69	$3,409.69
542	MONITOR/ DETECTOR, MULTI-GAS	1	$1,276.09	$1,276.09
542	MONITOR/ DETECTOR, MULTI-GAS	1	$1,550.00	$1,550.00
542	MONITOR/ DETECTOR, MULTI-GAS	1	$1,932.45	$1,932.45
542	MONITOR/ DETECTOR, MULTI-GAS	1	$1,276.09	$1,276.09
542	MONITOR/ DETECTOR, MULTI-GAS	1	$1,276.09	$1,276.09
542	MONITOR/ DETECTOR, MULTI-GAS	1	$1,550.00	$1,550.00
542	MONITOR/ DETECTOR, MULTI-GAS	1	$1,936.00	$1,936.00

542	MONITOR/ DETECTOR, MULTI-GAS	1	$1,276.09	$1,276.09
542	MONITOR/ DETECTOR, MULTI-GAS	1	$1,500.00	$1,500.00
542	MONITOR/ DETECTOR, MULTI-GAS	1	$1,276.09	$1,276.09
542	MONITOR/ DETECTOR, MULTI-GAS	1	$1,500.00	$1,500.00
581	MONITOR/ DETECTOR, MULTI-GAS	25	$1,550.00	$38,750.00
1000	MONITOR/ DETECTOR, MULTI-GAS	1	$934.56	$934.56
542	MONITOR/ DETECTOR, RADIATION	1	$2,100.00	$2,100.00
542	MONITOR/ DETECTOR, RADIATION	1	$2,437.50	$2,437.50
542	MONITOR/ DETECTOR, RADIATION	1	$2,437.50	$2,437.50
542	MONITOR/ DETECTOR, RADIATION	1	$1,000.00	$1,000.00
542	MONITOR/ DETECTOR, RADIATION	1	$2,900.00	$2,900.00
581	MONITOR/ DETECTOR, RADIATION	21	$2,100.00	$44,100.00
581	MOSCAD REMOTE TERMINAL UNIT	1	$900.00	$900.00
495	MOTORCYCLE, POLICE	1	$26,857.51	$26,857.51
495	MOTORCYCLE, POLICE	1	$26,857.50	$26,857.50
495	MOTORCYCLE, POLICE	1	$26,857.51	$26,857.51
495	MOTORCYCLE, POLICE	1	$17,153.82	$17,153.82
495	MOTORCYCLE, POLICE	1	$17,953.82	$17,953.82
495	MOTORCYCLE, POLICE	1	$17,953.82	$17,953.82
495	MOTORCYCLE, POLICE	1	$18,853.82	$18,853.82
495	MOTORCYCLE, POLICE	1	$28,552.90	$28,552.90
495	MOTORCYCLE, POLICE	1	$28,552.90	$28,552.90
495	MOTORCYCLE, POLICE	1	$29,097.66	$29,097.66
495	MOTORCYCLE, POLICE	1	$29,097.66	$29,097.66
210	MOTORGRADER	1	$204,603.00	$204,603.00
210	MOTORGRADER	1	$146,500.00	$146,500.00
210	MOTORGRADER	1	$183,624.60	$183,624.60
210	MOTORGRADER	1	$265,000.00	$265,000.00
210	MOTORGRADER	1	$215,390.00	$215,390.00
210	MOTORGRADER	1	$204,203.00	$204,203.00
210	MOTORGRADER	1	$239,811.00	$239,811.00
210	MOTORGRADER	1	$247,372.17	$247,372.17
210	MOTORGRADER	1	$249,170.05	$249,170.05
210	MOTORGRADER	1	$249,170.05	$249,170.05
495	MOTORGRADER	1	$260,022.00	$260,022.00
882	MOTORGRADER	1	$204,203.00	$204,203.00
882	MOTORGRADER	1	$240,939.58	$240,939.58
210	MOWER ATTACHMENT, SIDE BOOM ARM	1	$44,013.00	$44,013.00
210	MOWER ATTACHMENT, SIDE BOOM ARM	1	$16,500.00	$16,500.00
210	MOWER, BATWING, TOWED	1	$16,798.74	$16,798.74
210	MOWER, BATWING, TOWED	1	$16,689.96	$16,689.96
882	MOWER, BATWING, TOWED	1	$18,698.94	$18,698.94
882	MOWER, BATWING, TOWED	1	$16,500.00	$16,500.00
882	MOWER, BATWING, TOWED	1	$16,798.74	$16,798.74
882	MOWER, BATWING, TOWED	1	$17,051.08	$17,051.08
882	MOWER, BATWING, TOWED	1	$17,051.08	$17,051.08
3103	MOWER, BATWING, TOWED	1	$16,500.00	$16,500.00
3106	MOWER, BATWING, TOWED	1	$15,300.00	$15,300.00
210	MOWER, FLEX FINISH, TOWED	1	$22,354.80	$22,354.80
210	MOWER, FLEX FINISH, TOWED	1	$20,776.86	$20,776.86
882	MOWER, FLEX FINISH, TOWED	1	$20,776.86	$20,776.86
882	MOWER, FLEX FINISH, TOWED	1	$22,354.80	$22,354.80
509	MOWER, PUSH	1	$240.00	$240.00
210	MOWER, RIDING, ZERO-TURN	1	$11,588.00	$11,588.00
560	MOWER, RIDING, ZERO-TURN	1	$6,925.38	$6,925.38
882	MOWER, RIDING, ZERO-TURN	1	$9,010.00	$9,010.00
3101	MOWER, RIDING, ZERO-TURN	1	$10,960.00	$10,960.00
3101	MOWER, RIDING, ZERO-TURN	1	$14,100.00	$14,100.00
3103	MOWER, RIDING, ZERO-TURN	1	$25,050.00	$25,050.00
3103	MOWER, RIDING, ZERO-TURN	1	$15,830.00	$15,830.00
3103	MOWER, RIDING, ZERO-TURN	1	$12,723.94	$12,723.94
3106	MOWER, RIDING, ZERO-TURN	1	$12,743.94	$12,743.94
3107	MOWER, RIDING, ZERO-TURN	1	$12,851.29	$12,851.29
3101	MOWER, ROTARY OR DECK, TOWED	1	$3,850.00	$3,850.00
3101	MOWER, ROTARY OR DECK, TOWED	1	$3,450.00	$3,450.00
3103	MOWER, ROTARY OR DECK, TOWED	1	$4,548.78	$4,548.78
3103	MOWER, ROTARY, MULTI-SPINDLE, TOWED	1	$8,900.00	$8,900.00
3107	MOWER, ROTARY, MULTI-SPINDLE, TOWED	1	$5,545.00	$5,545.00
560	MOWER, WALK-BEHIND, INDUSTRIAL	1	$2,352.00	$2,352.00
509	MULTIMETER, BENCH TYPE	1	$945.00	$945.00
882	MULTIMETER, HANDHELD	1	$245.00	$245.00
503	MULTIPLEXER	1	$3,000.00	$3,000.00
503	MULTIPLEXER	1	$3,000.00	$3,000.00
503	MULTIPLEXER	1	$3,000.00	$3,000.00
576	MULTIPLEXER	1	$3,000.00	$3,000.00
576	MULTIPLEXER	1	$3,000.00	$3,000.00

576	MULTIPLEXER	1	$3,000.00	$3,000.00
509	NAIL/ BRAD DRIVER, AIR	1	$298.00	$298.00
509	NAILER, FINISH, AIR	2	$285.00	$570.00
545	NEBULIZER	1	$195.00	$195.00
545	NEBULIZER	1	$195.00	$195.00
560	NETWORK ATTACHED STORAGE (NAS), LOW-END	1	$3,250.00	$3,250.00
560	NETWORK ATTACHED STORAGE (NAS), LOW-END	1	$3,250.00	$3,250.00
503	NETWORK CABLE TESTER	1	$150.00	$150.00
503	NETWORK EQUIPMENT	1	$5,000.00	$5,000.00
503	NETWORK EQUIPMENT	1	$5,000.00	$5,000.00
570	OVEN, CONVECTION	1	$4,220.00	$4,220.00
570	OVEN, CONVECTION	1	$4,220.00	$4,220.00
570	OVEN, CONVECTION	1	$4,220.00	$4,220.00
570	OVEN, CONVECTION	1	$4,220.00	$4,220.00
576	OVEN, CONVECTION	1	$4,200.26	$4,200.26
576	OVEN, CONVECTION	1	$4,200.26	$4,200.26
570	OVEN, CONVECTION/ STEAMER COMBO	1	$18,500.00	$18,500.00
570	OVEN, CONVECTION/ STEAMER COMBO	1	$18,500.00	$18,500.00
570	OVEN, PROOFING/ CIRCULATING AIR	1	$3,000.00	$3,000.00
570	OVEN, PROOFING/ CIRCULATING AIR	1	$3,000.00	$3,000.00
570	OVEN, PROOFING/ CIRCULATING AIR	1	$3,000.00	$3,000.00
570	OVEN, STERILIZING	1	$400.00	$400.00
630	OVEN, STERILIZING	1	$400.00	$400.00
630	OVERBED UTILITY STAND	1	$275.00	$275.00
630	OVERBED UTILITY STAND	1	$275.00	$275.00
581	OVERPACK SALVAGE DRUM, HAZ-MAT	10	$220.00	$2,200.00
509	PAINT SPRAYER, AIRLESS	1	$600.00	$600.00
503	PALLET RACK, WAREHOUSE	1	$180.00	$180.00
214	PAPER CUTTER, HEAVY DUTY	1	$75.00	$75.00
403	PAPER CUTTER, HEAVY DUTY	1	$75.00	$75.00
404	PAPER CUTTER, HEAVY DUTY	1	$75.00	$75.00
499	PAPER CUTTER, HEAVY DUTY	1	$75.00	$75.00
499	PAPER CUTTER, HEAVY DUTY	1	$75.00	$75.00
545	PAPER CUTTER, HEAVY DUTY	1	$75.00	$75.00
554	PAPER CUTTER, HEAVY DUTY	1	$75.00	$75.00
560	PAPER CUTTER, HEAVY DUTY	1	$75.00	$75.00
560	PAPER CUTTER, HEAVY DUTY	1	$75.00	$75.00
576	PAPER CUTTER, HEAVY DUTY	2	$75.00	$150.00
587	PAPER CUTTER, HEAVY DUTY	1	$75.00	$75.00
630	PAPER CUTTER, HEAVY DUTY	1	$75.00	$75.00
3106	PAPER CUTTER, HEAVY DUTY	1	$75.00	$75.00
492	PAPER FOLDER/INSERTER	1	$4,110.00	$4,110.00
499	PAPER FOLDER/INSERTER	1	$10,990.19	$10,990.19
451	PAPER HOLE PUNCH, ELECTRIC	1	$469.00	$469.00
451	PAPER HOLE PUNCH, ELECTRIC	1	$469.00	$469.00
453	PAPER HOLE PUNCH, ELECTRIC	1	$469.00	$469.00
494	PAPER HOLE PUNCH, ELECTRIC	1	$469.00	$469.00
497	PAPER HOLE PUNCH, ELECTRIC	1	$469.00	$469.00
503	PAPER HOLE PUNCH, ELECTRIC	1	$469.00	$469.00
509	PAPER HOLE PUNCH, ELECTRIC	1	$469.00	$469.00
576	PAPER HOLE PUNCH, ELECTRIC	1	$469.00	$469.00
576	PAPER HOLE PUNCH, ELECTRIC	1	$469.00	$469.00
576	PAPER HOLE PUNCH, ELECTRIC	1	$469.00	$469.00
576	PAPER HOLE PUNCH, ELECTRIC	1	$469.00	$469.00
576	PAPER HOLE PUNCH, ELECTRIC	1	$469.00	$469.00
576	PAPER HOLE PUNCH, ELECTRIC	1	$469.00	$469.00
576	PAPER HOLE PUNCH, ELECTRIC	1	$469.00	$469.00
453	PAPER HOLE PUNCH/STAPLER, ELECTRIC	1	$500.00	$500.00
492	PAPER SHEET COUNTER, HIGH-VOLUME	1	$17,600.00	$17,600.00
492	PAPER SHEET COUNTER, HIGH-VOLUME	1	$17,600.00	$17,600.00
882	PARTS CLEANER, 15 GAL.	1	$655.00	$655.00
882	PARTS CLEANER, 15 GAL.	1	$655.00	$655.00
210	PAVER, ASPHALT	1	$317,600.00	$317,600.00
560	PELICAN CASE, QUAD CRISIS RESPONSE	1	$5,000.00	$5,000.00
560	PELICAN CASE, RESCUE PHONE	1	$1,500.00	$1,500.00
509	PERSONNEL LIFT, 300 LB.	1	$19,495.00	$19,495.00
576	PIANO	1	$2,000.00	$2,000.00
576	PIANO, UPRIGHT	1	$3,650.00	$3,650.00
576	PIANO, UPRIGHT	1	$3,650.00	$3,650.00
210	PIPE & CABLE LOCATOR	1	$7,950.00	$7,950.00
210	PIPE POWER DRIVE	1	$1,250.00	$1,250.00
552	PISTOL, TACTICAL	1	$454.00	$454.00
552	PISTOL, TACTICAL	1	$454.00	$454.00
560	PISTOL, TACTICAL	1	$476.00	$476.00
540	PLASTIC, SHELVING	1	$40.00	$40.00
560	PLASTIC, SHELVING	4	$40.00	$160.00

560	PLOTTER, CUTTING	1	$6,445.00	$6,445.00
3101	POLE PRUNER, GAS	1	$590.00	$590.00
3101	POLE PRUNER, GAS	1	$590.00	$590.00
3103	POLE PRUNER, GAS	1	$590.00	$590.00
581	POOL, DECONTAMINATION	10	$240.00	$2,400.00
3103	POST DRIVER, 4-STROKE	1	$760.00	$760.00
499	POSTAL MAILING MACHINE	1	$2,595.00	$2,595.00
540	POSTER CUTTER	1	$185.00	$185.00
540	POSTER CUTTER	1	$185.00	$185.00
560	POSTER CUTTER	1	$185.00	$185.00
3103	POWER BROOM	1	$1,150.00	$1,150.00
509	POWER LOGGER, 3-PHASE	1	$3,350.00	$3,350.00
560	POWER RACK	2	$299.00	$598.00
404	POWER SUPPLY, AC/DC	1	$250.00	$250.00
404	POWER SUPPLY, AC/DC	1	$250.00	$250.00
503	POWER SUPPLY, AC/DC	1	$250.00	$250.00
503	POWER SUPPLY, AC/DC	1	$250.00	$250.00
503	POWER SUPPLY, AC/DC	2	$250.00	$500.00
503	POWER SUPPLY, AC/DC	2	$250.00	$500.00
503	POWER SUPPLY, AC/DC	1	$250.00	$250.00
503	POWER SUPPLY, AC/DC	1	$250.00	$250.00
503	POWER SUPPLY, AC/DC	1	$250.00	$250.00
503	POWER SUPPLY, AC/DC	1	$250.00	$250.00
560	POWER SUPPLY, AC/DC	1	$250.00	$250.00
570	POWER SUPPLY, AC/DC	1	$250.00	$250.00
576	POWER SUPPLY, AC/DC	1	$250.00	$250.00
576	POWER SUPPLY, AC/DC	1	$250.00	$250.00
581	POWER SUPPLY, AC/DC	1	$250.00	$250.00
581	POWER SUPPLY, AC/DC	1	$250.00	$250.00
581	POWER SUPPLY, AC/DC	1	$250.00	$250.00
581	POWER SUPPLY, AC/DC	1	$250.00	$250.00
581	POWER SUPPLY, AC/DC	1	$250.00	$250.00
541	POWER SUPPLY, BACK-UPS, 2 OUTLETS	2	$90.00	$180.00
570	POWER SUPPLY, BACK-UPS, 2 OUTLETS	1	$90.00	$90.00
403	POWER SUPPLY, BACK-UPS, 6 OUTLETS	3	$390.00	$1,170.00
503	POWER SUPPLY, BACK-UPS, 6 OUTLETS	1	$390.00	$390.00
541	POWER SUPPLY, BACK-UPS, 6 OUTLETS	1	$390.00	$390.00
581	POWER SUPPLY, BACK-UPS, 6 OUTLETS	2	$390.00	$780.00
581	POWER SUPPLY, BACK-UPS, 6 OUTLETS	1	$390.00	$390.00
3106	POWER SUPPLY, BACK-UPS, 6 OUTLETS	1	$390.00	$390.00
581	POWER SUPPLY, COMPUTER	2	$300.00	$600.00
560	POWER SUPPLY, SMART-UPS, 1000 XL, TOWER MODEL, 120V	1	$420.00	$420.00
560	POWER SUPPLY, SMART-UPS, 1000 XL, TOWER MODEL, 120V	1	$420.00	$420.00
503	POWER SUPPLY, SMART-UPS, 2200 XL, TOWER MODEL, 120V	1	$830.00	$830.00
630	POWER SUPPLY, SMART-UPS, 2200 XL, TOWER MODEL, 208V	1	$905.00	$905.00
510	POWER SUPPLY, SMART-UPS, 4 OUTLETS	1	$325.00	$325.00
510	POWER SUPPLY, SMART-UPS, 4 OUTLETS	1	$325.00	$325.00
510	POWER SUPPLY, SMART-UPS, 4 OUTLETS	2	$325.00	$650.00
503	POWER SUPPLY, SMART-UPS, 6 OUTLETS	1	$1,426.17	$1,426.17
503	POWER SUPPLY, SMART-UPS, 6 OUTLETS	1	$1,232.29	$1,232.29
503	POWER SUPPLY, SMART-UPS, 6 OUTLETS	1	$1,232.29	$1,232.29
503	POWER SUPPLY, SMART-UPS, 6 OUTLETS	1	$1,232.29	$1,232.29
503	POWER SUPPLY, SMART-UPS, 6 OUTLETS	1	$699.00	$699.00
503	POWER SUPPLY, SMART-UPS, 6 OUTLETS	1	$1,646.62	$1,646.62
503	POWER SUPPLY, SMART-UPS, 6 OUTLETS	1	$1,646.62	$1,646.62
503	POWER SUPPLY, SMART-UPS, 6 OUTLETS	1	$699.00	$699.00
503	POWER SUPPLY, SMART-UPS, 6 OUTLETS	1	$699.00	$699.00
503	POWER SUPPLY, SMART-UPS, 6 OUTLETS	1	$699.00	$699.00
570	POWER SUPPLY, SMART-UPS, 6 OUTLETS	1	$699.00	$699.00
541	POWER SUPPLY, SMART-UPS, 750 XL, TOWER MODEL, 120V	1	$345.00	$345.00
503	POWER SUPPLY, SMART-UPS, 8 OUTLETS	1	$2,521.87	$2,521.87
503	POWER SUPPLY, SMART-UPS, 8 OUTLETS	1	$1,199.00	$1,199.00
503	POWER SUPPLY, SMART-UPS, 8 OUTLETS	1	$973.27	$973.27
503	POWER SUPPLY, SMART-UPS, 8 OUTLETS	1	$1,199.00	$1,199.00
503	POWER SUPPLY, SMART-UPS, 8 OUTLETS	1	$699.00	$699.00
503	POWER SUPPLY, SMART-UPS, 8 OUTLETS	1	$1,199.00	$1,199.00
503	POWER SUPPLY, SMART-UPS, 8 OUTLETS	1	$1,199.00	$1,199.00
503	POWER SUPPLY, SMART-UPS, 8 OUTLETS	1	$1,199.00	$1,199.00
503	POWER SUPPLY, SMART-UPS, 8 OUTLETS	1	$1,199.00	$1,199.00
503	POWER SUPPLY, SMART-UPS, 8 OUTLETS	1	$1,199.00	$1,199.00
503	POWER SUPPLY, SMART-UPS, 8 OUTLETS	1	$1,199.00	$1,199.00
503	POWER SUPPLY, SMART-UPS, 8 OUTLETS	1	$1,199.00	$1,199.00
503	POWER SUPPLY, SMART-UPS, 8 OUTLETS	1	$2,708.63	$2,708.63
503	POWER SUPPLY, SMART-UPS, 8 OUTLETS	1	$2,708.63	$2,708.63
503	POWER SUPPLY, SMART-UPS, 8 OUTLETS	1	$1,116.00	$1,116.00
503	POWER SUPPLY, SMART-UPS, 8 OUTLETS	1	$1,199.00	$1,199.00

503	POWER SUPPLY, SMART-UPS, 8 OUTLETS	1	$1,199.00	$1,199.00
503	POWER SUPPLY, SMART-UPS, 8 OUTLETS	1	$1,199.00	$1,199.00
503	POWER SUPPLY, SMART-UPS, 8 OUTLETS	1	$1,199.00	$1,199.00
503	POWER SUPPLY, SMART-UPS, 8 OUTLETS	1	$527.38	$527.38
503	POWER SUPPLY, SMART-UPS, 8 OUTLETS	1	$979.98	$979.98
581	POWER SUPPLY, SMART-UPS, 8 OUTLETS	1	$1,199.00	$1,199.00
441	POWER SUPPLY, SMART-UPS, RACKMOUNT	1	$1,250.00	$1,250.00
441	POWER SUPPLY, SMART-UPS, RACKMOUNT	1	$1,250.00	$1,250.00
503	POWER SUPPLY, SMART-UPS, RACKMOUNT	1	$1,401.45	$1,401.45
503	POWER SUPPLY, SMART-UPS, RACKMOUNT	1	$1,250.00	$1,250.00
503	POWER SUPPLY, SMART-UPS, RACKMOUNT	1	$1,250.00	$1,250.00
503	POWER SUPPLY, SMART-UPS, RACKMOUNT	1	$1,250.00	$1,250.00
503	POWER SUPPLY, SMART-UPS, RACKMOUNT	1	$1,250.00	$1,250.00
503	POWER SUPPLY, SMART-UPS, RACKMOUNT	1	$2,291.32	$2,291.32
503	POWER SUPPLY, SMART-UPS, RACKMOUNT	1	$2,291.32	$2,291.32
503	POWER SUPPLY, SMART-UPS, RACKMOUNT	1	$2,291.32	$2,291.32
503	POWER SUPPLY, SMART-UPS, RACKMOUNT	1	$1,080.26	$1,080.26
503	POWER SUPPLY, UNINTERRUPTED, (UPS)	1	$500.00	$500.00
503	POWER SUPPLY, UNINTERRUPTED, (UPS)	1	$500.00	$500.00
503	POWER SUPPLY, UNINTERRUPTED, (UPS)	1	$500.00	$500.00
503	POWER SUPPLY, UNINTERRUPTED, (UPS)	1	$500.00	$500.00
503	POWER SUPPLY, UNINTERRUPTED, (UPS)	1	$500.00	$500.00
503	POWER SUPPLY, UNINTERRUPTED, (UPS)	1	$3,657.15	$3,657.15
503	POWER SUPPLY, UNINTERRUPTED, (UPS)	1	$3,657.15	$3,657.15
503	POWER SUPPLY, UNINTERRUPTED, (UPS)	1	$3,657.15	$3,657.15
503	POWER SUPPLY, UNINTERRUPTED, (UPS)	1	$500.00	$500.00
503	POWER SUPPLY, UNINTERRUPTED, (UPS)	1	$500.00	$500.00
503	POWER SUPPLY, UNINTERRUPTED, (UPS)	1	$500.00	$500.00
503	POWER SUPPLY, UNINTERRUPTED, (UPS)	1	$500.00	$500.00
503	POWER SUPPLY, UNINTERRUPTED, (UPS)	1	$500.00	$500.00
541	POWER SUPPLY, UNINTERRUPTED, (UPS)	1	$500.00	$500.00
541	POWER SUPPLY, UNINTERRUPTED, (UPS)	1	$500.00	$500.00
581	POWER SUPPLY, UNINTERRUPTED, (UPS)	1	$500.00	$500.00
3106	POWER SUPPLY, UNINTERRUPTED, (UPS)	1	$500.00	$500.00
507	POWER SUPPLY, UNINTERRUPTED, TOWER	1	$11,000.00	$11,000.00
576	PRESENTATION SYSTEM, DIGITAL MEDIA	1	$4,500.00	$4,500.00
882	PRESS, PUNCH, METAL	1	$1,745.00	$1,745.00
882	PRESS, SHOP, 50 TON	1	$6,775.00	$6,775.00
509	PRESSING TOOL, COPPER, BATTERY-OPERATED	1	$2,750.67	$2,750.67
542	PRESSURE TEST KIT, GAS-TIGHT SUITS	1	$2,200.00	$2,200.00
542	PRESSURE TEST KIT, GAS-TIGHT SUITS	1	$2,200.00	$2,200.00
403	PRINTER, DOT MATRIX	1	$300.00	$300.00
581	PRINTER, DOT MATRIX	1	$300.00	$300.00
499	PRINTER, ID CARD	1	$2,080.00	$2,080.00
509	PRINTER, ID CARD	1	$1,768.00	$1,768.00
509	PRINTER, ID CARD	1	$3,250.00	$3,250.00
560	PRINTER, ID CARD	1	$2,080.00	$2,080.00
581	PRINTER, ID CARD	1	$2,080.00	$2,080.00
581	PRINTER, ID CARD	1	$2,080.00	$2,080.00
587	PRINTER, ID CARD	1	$2,080.00	$2,080.00
402	PRINTER, ID LABEL	1	$300.00	$300.00
402	PRINTER, ID LABEL	1	$300.00	$300.00
402	PRINTER, ID LABEL	1	$300.00	$300.00
452	PRINTER, ID LABEL	1	$300.00	$300.00
453	PRINTER, ID LABEL	2	$300.00	$600.00
454	PRINTER, ID LABEL	1	$300.00	$300.00
454	PRINTER, ID LABEL	1	$300.00	$300.00
499	PRINTER, ID LABEL	1	$300.00	$300.00
503	PRINTER, ID LABEL	4	$300.00	$1,200.00
560	PRINTER, ID LABEL	1	$300.00	$300.00
560	PRINTER, ID LABEL	1	$300.00	$300.00
560	PRINTER, ID LABEL	1	$300.00	$300.00
560	PRINTER, ID LABEL	1	$300.00	$300.00
560	PRINTER, ID LABEL	1	$300.00	$300.00
560	PRINTER, ID LABEL	1	$300.00	$300.00
572	PRINTER, ID LABEL	1	$300.00	$300.00
630	PRINTER, ID LABEL	1	$300.00	$300.00
450	PRINTER, INKJET	1	$60.00	$60.00
451	PRINTER, INKJET	5	$60.00	$300.00
451	PRINTER, INKJET	1	$60.00	$60.00
451	PRINTER, INKJET	1	$60.00	$60.00
454	PRINTER, INKJET	1	$60.00	$60.00
454	PRINTER, INKJET	1	$60.00	$60.00
454	PRINTER, INKJET	1	$60.00	$60.00
454	PRINTER, INKJET	1	$60.00	$60.00
495	PRINTER, INKJET	1	$60.00	$60.00

509	PRINTER, INKJET	1	$60.00	$60.00
509	PRINTER, INKJET	1	$60.00	$60.00
545	PRINTER, INKJET	1	$60.00	$60.00
551	PRINTER, INKJET	1	$60.00	$60.00
560	PRINTER, INKJET	1	$60.00	$60.00
570	PRINTER, INKJET	1	$60.00	$60.00
576	PRINTER, INKJET	1	$60.00	$60.00
576	PRINTER, INKJET	1	$60.00	$60.00
576	PRINTER, INKJET	1	$60.00	$60.00
576	PRINTER, INKJET	1	$60.00	$60.00
576	PRINTER, INKJET	1	$60.00	$60.00
576	PRINTER, INKJET	1	$60.00	$60.00
576	PRINTER, INKJET	1	$60.00	$60.00
576	PRINTER, INKJET	1	$60.00	$60.00
576	PRINTER, INKJET	2	$60.00	$120.00
576	PRINTER, INKJET	1	$60.00	$60.00
3101	PRINTER, INKJET	1	$60.00	$60.00
3106	PRINTER, INKJET	2	$60.00	$120.00
3106	PRINTER, INKJET	1	$60.00	$60.00
210	PRINTER, LASERJET	1	$522.49	$522.49
213	PRINTER, LASERJET	1	$660.00	$660.00
400	PRINTER, LASERJET	1	$584.59	$584.59
403	PRINTER, LASERJET	1	$906.31	$906.31
403	PRINTER, LASERJET	1	$738.47	$738.47
403	PRINTER, LASERJET	1	$906.31	$906.31
426	PRINTER, LASERJET	1	$660.00	$660.00
426	PRINTER, LASERJET	1	$660.00	$660.00
427	PRINTER, LASERJET	1	$562.75	$562.75
427	PRINTER, LASERJET	1	$660.00	$660.00
427	PRINTER, LASERJET	1	$566.36	$566.36
429	PRINTER, LASERJET	1	$755.47	$755.47
435	PRINTER, LASERJET	1	$660.00	$660.00
435	PRINTER, LASERJET	1	$668.78	$668.78
437	PRINTER, LASERJET	1	$666.69	$666.69
439	PRINTER, LASERJET	1	$660.00	$660.00
439	PRINTER, LASERJET	1	$660.00	$660.00
440	PRINTER, LASERJET	1	$660.00	$660.00
440	PRINTER, LASERJET	1	$949.99	$949.99
440	PRINTER, LASERJET	1	$660.00	$660.00
440	PRINTER, LASERJET	1	$660.00	$660.00
441	PRINTER, LASERJET	1	$659.43	$659.43
450	PRINTER, LASERJET	1	$660.00	$660.00
450	PRINTER, LASERJET	1	$660.00	$660.00
450	PRINTER, LASERJET	1	$660.00	$660.00
450	PRINTER, LASERJET	1	$660.00	$660.00
450	PRINTER, LASERJET	1	$949.99	$949.99
450	PRINTER, LASERJET	1	$660.00	$660.00
451	PRINTER, LASERJET	1	$660.00	$660.00
451	PRINTER, LASERJET	1	$660.00	$660.00
451	PRINTER, LASERJET	1	$807.49	$807.49
451	PRINTER, LASERJET	1	$660.00	$660.00
451	PRINTER, LASERJET	1	$660.00	$660.00
451	PRINTER, LASERJET	1	$660.00	$660.00
451	PRINTER, LASERJET	1	$660.00	$660.00
451	PRINTER, LASERJET	1	$1,803.80	$1,803.80
452	PRINTER, LASERJET	1	$660.00	$660.00
452	PRINTER, LASERJET	1	$617.36	$617.36
452	PRINTER, LASERJET	1	$660.00	$660.00
452	PRINTER, LASERJET	1	$617.36	$617.36
452	PRINTER, LASERJET	1	$660.00	$660.00
452	PRINTER, LASERJET	1	$1,147.77	$1,147.77
452	PRINTER, LASERJET	1	$967.50	$967.50
453	PRINTER, LASERJET	1	$660.00	$660.00
453	PRINTER, LASERJET	1	$827.83	$827.83
453	PRINTER, LASERJET	1	$551.67	$551.67
453	PRINTER, LASERJET	1	$551.67	$551.67
453	PRINTER, LASERJET	1	$551.67	$551.67
453	PRINTER, LASERJET	1	$551.67	$551.67
453	PRINTER, LASERJET	1	$551.67	$551.67
453	PRINTER, LASERJET	1	$660.00	$660.00
453	PRINTER, LASERJET	1	$551.67	$551.67
453	PRINTER, LASERJET	1	$551.67	$551.67
453	PRINTER, LASERJET	1	$551.67	$551.67
453	PRINTER, LASERJET	1	$551.67	$551.67
453	PRINTER, LASERJET	1	$551.67	$551.67

453	PRINTER, LASERJET	1	$660.00	$660.00
453	PRINTER, LASERJET	1	$551.67	$551.67
453	PRINTER, LASERJET	1	$660.00	$660.00
453	PRINTER, LASERJET	1	$551.67	$551.67
453	PRINTER, LASERJET	1	$551.67	$551.67
453	PRINTER, LASERJET	1	$551.67	$551.67
454	PRINTER, LASERJET	1	$593.75	$593.75
454	PRINTER, LASERJET	1	$660.00	$660.00
475	PRINTER, LASERJET	1	$660.00	$660.00
475	PRINTER, LASERJET	1	$949.99	$949.99
475	PRINTER, LASERJET	1	$660.00	$660.00
475	PRINTER, LASERJET	1	$660.00	$660.00
475	PRINTER, LASERJET	1	$660.00	$660.00
475	PRINTER, LASERJET	1	$660.00	$660.00
475	PRINTER, LASERJET	1	$660.00	$660.00
475	PRINTER, LASERJET	1	$660.00	$660.00
475	PRINTER, LASERJET	1	$660.00	$660.00
475	PRINTER, LASERJET	1	$660.00	$660.00
475	PRINTER, LASERJET	1	$1,111.49	$1,111.49
475	PRINTER, LASERJET	1	$660.00	$660.00
475	PRINTER, LASERJET	1	$1,086.00	$1,086.00
492	PRINTER, LASERJET	1	$660.00	$660.00
492	PRINTER, LASERJET	1	$573.21	$573.21
492	PRINTER, LASERJET	1	$543.15	$543.15
492	PRINTER, LASERJET	1	$660.00	$660.00
492	PRINTER, LASERJET	1	$660.00	$660.00
492	PRINTER, LASERJET	1	$660.00	$660.00
492	PRINTER, LASERJET	1	$660.00	$660.00
492	PRINTER, LASERJET	1	$660.00	$660.00
495	PRINTER, LASERJET	1	$660.00	$660.00
495	PRINTER, LASERJET	1	$660.00	$660.00
495	PRINTER, LASERJET	1	$777.44	$777.44
495	PRINTER, LASERJET	1	$583.81	$583.81
495	PRINTER, LASERJET	1	$583.81	$583.81
497	PRINTER, LASERJET	1	$784.65	$784.65
497	PRINTER, LASERJET	1	$660.00	$660.00
497	PRINTER, LASERJET	1	$759.99	$759.99
497	PRINTER, LASERJET	1	$664.99	$664.99
499	PRINTER, LASERJET	1	$412.47	$412.47
499	PRINTER, LASERJET	1	$739.69	$739.69
499	PRINTER, LASERJET	1	$660.00	$660.00
499	PRINTER, LASERJET	1	$1,340.22	$1,340.22
499	PRINTER, LASERJET	1	$742.85	$742.85
499	PRINTER, LASERJET	1	$1,340.22	$1,340.22
499	PRINTER, LASERJET	1	$1,578.35	$1,578.35
499	PRINTER, LASERJET	1	$742.85	$742.85
499	PRINTER, LASERJET	1	$700.00	$700.00
499	PRINTER, LASERJET	1	$660.00	$660.00
499	PRINTER, LASERJET	1	$660.00	$660.00
499	PRINTER, LASERJET	1	$997.00	$997.00
499	PRINTER, LASERJET	1	$706.99	$706.99
499	PRINTER, LASERJET	1	$1,340.22	$1,340.22
499	PRINTER, LASERJET	1	$660.00	$660.00
503	PRINTER, LASERJET	1	$594.93	$594.93
509	PRINTER, LASERJET	1	$1,387.12	$1,387.12
540	PRINTER, LASERJET	1	$660.00	$660.00
540	PRINTER, LASERJET	1	$660.00	$660.00
540	PRINTER, LASERJET	1	$660.00	$660.00
540	PRINTER, LASERJET	1	$599.30	$599.30
541	PRINTER, LASERJET	1	$551.11	$551.11
541	PRINTER, LASERJET	1	$551.11	$551.11
541	PRINTER, LASERJET	1	$551.11	$551.11
541	PRINTER, LASERJET	1	$551.11	$551.11
541	PRINTER, LASERJET	1	$551.11	$551.11
541	PRINTER, LASERJET	1	$551.11	$551.11
541	PRINTER, LASERJET	1	$660.00	$660.00
541	PRINTER, LASERJET	1	$660.00	$660.00
541	PRINTER, LASERJET	1	$660.00	$660.00
541	PRINTER, LASERJET	1	$660.00	$660.00
541	PRINTER, LASERJET	1	$660.00	$660.00
542	PRINTER, LASERJET	1	$556.83	$556.83
545	PRINTER, LASERJET	1	$660.00	$660.00
545	PRINTER, LASERJET	1	$1,942.97	$1,942.97
545	PRINTER, LASERJET	1	$949.99	$949.99

551	PRINTER, LASERJET	1	$766.32	$766.32
551	PRINTER, LASERJET	1	$412.47	$412.47
551	PRINTER, LASERJET	1	$415.14	$415.14
551	PRINTER, LASERJET	1	$415.14	$415.14
552	PRINTER, LASERJET	1	$589.55	$589.55
552	PRINTER, LASERJET	1	$584.59	$584.59
553	PRINTER, LASERJET	1	$660.00	$660.00
554	PRINTER, LASERJET	1	$541.49	$541.49
554	PRINTER, LASERJET	1	$660.00	$660.00
560	PRINTER, LASERJET	1	$660.00	$660.00
560	PRINTER, LASERJET	1	$660.00	$660.00
560	PRINTER, LASERJET	1	$660.00	$660.00
560	PRINTER, LASERJET	1	$660.00	$660.00
560	PRINTER, LASERJET	1	$836.37	$836.37
560	PRINTER, LASERJET	1	$660.00	$660.00
560	PRINTER, LASERJET	1	$660.00	$660.00
560	PRINTER, LASERJET	1	$660.00	$660.00
560	PRINTER, LASERJET	1	$820.13	$820.13
560	PRINTER, LASERJET	1	$588.54	$588.54
570	PRINTER, LASERJET	1	$660.00	$660.00
570	PRINTER, LASERJET	1	$660.00	$660.00
570	PRINTER, LASERJET	1	$660.00	$660.00
570	PRINTER, LASERJET	1	$660.00	$660.00
570	PRINTER, LASERJET	1	$660.00	$660.00
570	PRINTER, LASERJET	1	$326.57	$326.57
570	PRINTER, LASERJET	1	$660.00	$660.00
570	PRINTER, LASERJET	1	$326.57	$326.57
570	PRINTER, LASERJET	1	$326.57	$326.57
570	PRINTER, LASERJET	1	$358.93	$358.93
570	PRINTER, LASERJET	1	$660.00	$660.00
570	PRINTER, LASERJET	1	$809.39	$809.39
570	PRINTER, LASERJET	1	$944.29	$944.29
570	PRINTER, LASERJET	1	$1,161.99	$1,161.99
570	PRINTER, LASERJET	1	$660.00	$660.00
570	PRINTER, LASERJET	1	$660.00	$660.00
570	PRINTER, LASERJET	1	$660.00	$660.00
570	PRINTER, LASERJET	1	$660.00	$660.00
570	PRINTER, LASERJET	1	$660.00	$660.00
572	PRINTER, LASERJET	1	$660.00	$660.00
572	PRINTER, LASERJET	1	$660.00	$660.00
576	PRINTER, LASERJET	1	$660.00	$660.00
576	PRINTER, LASERJET	1	$660.00	$660.00
576	PRINTER, LASERJET	1	$660.00	$660.00
576	PRINTER, LASERJET	1	$660.00	$660.00
576	PRINTER, LASERJET	1	$660.00	$660.00
576	PRINTER, LASERJET	1	$660.00	$660.00
576	PRINTER, LASERJET	1	$660.00	$660.00
581	PRINTER, LASERJET	1	$660.00	$660.00
581	PRINTER, LASERJET	1	$660.00	$660.00
581	PRINTER, LASERJET	1	$660.00	$660.00
581	PRINTER, LASERJET	1	$950.60	$950.60
581	PRINTER, LASERJET	1	$660.00	$660.00
882	PRINTER, LASERJET	1	$660.00	$660.00
882	PRINTER, LASERJET	1	$788.15	$788.15
213	PRINTER, LASERJET, HIGH END	1	$1,200.00	$1,200.00
214	PRINTER, LASERJET, HIGH END	1	$1,200.00	$1,200.00
400	PRINTER, LASERJET, HIGH END	1	$1,200.00	$1,200.00
400	PRINTER, LASERJET, HIGH END	1	$1,200.00	$1,200.00
400	PRINTER, LASERJET, HIGH END	1	$904.36	$904.36
400	PRINTER, LASERJET, HIGH END	1	$1,332.98	$1,332.98
402	PRINTER, LASERJET, HIGH END	1	$1,200.00	$1,200.00
402	PRINTER, LASERJET, HIGH END	1	$1,200.00	$1,200.00
403	PRINTER, LASERJET, HIGH END	1	$788.15	$788.15
403	PRINTER, LASERJET, HIGH END	1	$906.31	$906.31
403	PRINTER, LASERJET, HIGH END	1	$906.31	$906.31
403	PRINTER, LASERJET, HIGH END	1	$906.31	$906.31
403	PRINTER, LASERJET, HIGH END	1	$788.15	$788.15
403	PRINTER, LASERJET, HIGH END	1	$788.15	$788.15
403	PRINTER, LASERJET, HIGH END	1	$788.15	$788.15
403	PRINTER, LASERJET, HIGH END	1	$788.15	$788.15
403	PRINTER, LASERJET, HIGH END	1	$1,191.00	$1,191.00
403	PRINTER, LASERJET, HIGH END	1	$738.47	$738.47
403	PRINTER, LASERJET, HIGH END	1	$755.47	$755.47
403	PRINTER, LASERJET, HIGH END	1	$1,455.89	$1,455.89
403	PRINTER, LASERJET, HIGH END	1	$1,455.89	$1,455.89
403	PRINTER, LASERJET, HIGH END	1	$906.31	$906.31

404	PRINTER, LASERJET, HIGH END	1	$755.89	$755.89
404	PRINTER, LASERJET, HIGH END	1	$1,200.00	$1,200.00
404	PRINTER, LASERJET, HIGH END	1	$642.75	$642.75
404	PRINTER, LASERJET, HIGH END	1	$796.97	$796.97
404	PRINTER, LASERJET, HIGH END	1	$738.47	$738.47
404	PRINTER, LASERJET, HIGH END	1	$736.95	$736.95
404	PRINTER, LASERJET, HIGH END	1	$755.47	$755.47
404	PRINTER, LASERJET, HIGH END	1	$796.97	$796.97
404	PRINTER, LASERJET, HIGH END	1	$820.13	$820.13
404	PRINTER, LASERJET, HIGH END	1	$820.13	$820.13
404	PRINTER, LASERJET, HIGH END	1	$820.13	$820.13
404	PRINTER, LASERJET, HIGH END	1	$755.47	$755.47
404	PRINTER, LASERJET, HIGH END	1	$1,200.00	$1,200.00
404	PRINTER, LASERJET, HIGH END	1	$755.89	$755.89
404	PRINTER, LASERJET, HIGH END	1	$755.89	$755.89
404	PRINTER, LASERJET, HIGH END	1	$755.89	$755.89
404	PRINTER, LASERJET, HIGH END	1	$755.89	$755.89
404	PRINTER, LASERJET, HIGH END	1	$755.89	$755.89
404	PRINTER, LASERJET, HIGH END	1	$755.89	$755.89
404	PRINTER, LASERJET, HIGH END	1	$755.89	$755.89
404	PRINTER, LASERJET, HIGH END	1	$755.89	$755.89
404	PRINTER, LASERJET, HIGH END	1	$1,200.00	$1,200.00
405	PRINTER, LASERJET, HIGH END	1	$1,200.00	$1,200.00
426	PRINTER, LASERJET, HIGH END	1	$961.00	$961.00
426	PRINTER, LASERJET, HIGH END	1	$820.13	$820.13
426	PRINTER, LASERJET, HIGH END	1	$1,139.99	$1,139.99
428	PRINTER, LASERJET, HIGH END	1	$788.15	$788.15
435	PRINTER, LASERJET, HIGH END	1	$698.00	$698.00
435	PRINTER, LASERJET, HIGH END	1	$820.13	$820.13
436	PRINTER, LASERJET, HIGH END	1	$1,200.00	$1,200.00
436	PRINTER, LASERJET, HIGH END	1	$820.13	$820.13
437	PRINTER, LASERJET, HIGH END	1	$1,200.00	$1,200.00
437	PRINTER, LASERJET, HIGH END	1	$1,190.00	$1,190.00
438	PRINTER, LASERJET, HIGH END	1	$777.84	$777.84
440	PRINTER, LASERJET, HIGH END	1	$949.99	$949.99
440	PRINTER, LASERJET, HIGH END	1	$1,088.00	$1,088.00
440	PRINTER, LASERJET, HIGH END	1	$926.49	$926.49
450	PRINTER, LASERJET, HIGH END	1	$904.36	$904.36
450	PRINTER, LASERJET, HIGH END	1	$755.47	$755.47
450	PRINTER, LASERJET, HIGH END	1	$779.95	$779.95
450	PRINTER, LASERJET, HIGH END	1	$796.97	$796.97
450	PRINTER, LASERJET, HIGH END	1	$1,023.69	$1,023.69
450	PRINTER, LASERJET, HIGH END	1	$874.29	$874.29
450	PRINTER, LASERJET, HIGH END	1	$1,088.00	$1,088.00
450	PRINTER, LASERJET, HIGH END	1	$779.86	$779.86
450	PRINTER, LASERJET, HIGH END	1	$779.95	$779.95
450	PRINTER, LASERJET, HIGH END	1	$776.64	$776.64
450	PRINTER, LASERJET, HIGH END	1	$938.42	$938.42
450	PRINTER, LASERJET, HIGH END	1	$920.90	$920.90
450	PRINTER, LASERJET, HIGH END	1	$938.42	$938.42
450	PRINTER, LASERJET, HIGH END	1	$776.64	$776.64
450	PRINTER, LASERJET, HIGH END	1	$1,023.69	$1,023.69
450	PRINTER, LASERJET, HIGH END	1	$755.47	$755.47
450	PRINTER, LASERJET, HIGH END	1	$938.42	$938.42
450	PRINTER, LASERJET, HIGH END	1	$938.42	$938.42
450	PRINTER, LASERJET, HIGH END	1	$938.42	$938.42
450	PRINTER, LASERJET, HIGH END	1	$938.42	$938.42
450	PRINTER, LASERJET, HIGH END	1	$755.47	$755.47
450	PRINTER, LASERJET, HIGH END	1	$938.42	$938.42
450	PRINTER, LASERJET, HIGH END	1	$938.42	$938.42
450	PRINTER, LASERJET, HIGH END	1	$1,200.00	$1,200.00
451	PRINTER, LASERJET, HIGH END	1	$930.77	$930.77
452	PRINTER, LASERJET, HIGH END	1	$1,359.16	$1,359.16
452	PRINTER, LASERJET, HIGH END	1	$1,342.73	$1,342.73
452	PRINTER, LASERJET, HIGH END	1	$1,342.73	$1,342.73
452	PRINTER, LASERJET, HIGH END	1	$1,339.87	$1,339.87
452	PRINTER, LASERJET, HIGH END	1	$1,342.73	$1,342.73
452	PRINTER, LASERJET, HIGH END	1	$1,359.16	$1,359.16
452	PRINTER, LASERJET, HIGH END	1	$1,342.73	$1,342.73
452	PRINTER, LASERJET, HIGH END	1	$1,342.73	$1,342.73
454	PRINTER, LASERJET, HIGH END	1	$755.47	$755.47
454	PRINTER, LASERJET, HIGH END	1	$820.13	$820.13
454	PRINTER, LASERJET, HIGH END	1	$923.04	$923.04
454	PRINTER, LASERJET, HIGH END	1	$923.04	$923.04
454	PRINTER, LASERJET, HIGH END	1	$769.87	$769.87
454	PRINTER, LASERJET, HIGH END	1	$820.13	$820.13

454	PRINTER, LASERJET, HIGH END	1	$769.87	$769.87
454	PRINTER, LASERJET, HIGH END	1	$755.47	$755.47
454	PRINTER, LASERJET, HIGH END	1	$820.13	$820.13
454	PRINTER, LASERJET, HIGH END	1	$820.13	$820.13
475	PRINTER, LASERJET, HIGH END	1	$1,200.00	$1,200.00
475	PRINTER, LASERJET, HIGH END	1	$1,088.00	$1,088.00
475	PRINTER, LASERJET, HIGH END	1	$949.99	$949.99
475	PRINTER, LASERJET, HIGH END	1	$1,200.00	$1,200.00
475	PRINTER, LASERJET, HIGH END	1	$1,111.49	$1,111.49
475	PRINTER, LASERJET, HIGH END	1	$971.27	$971.27
475	PRINTER, LASERJET, HIGH END	1	$905.28	$905.28
475	PRINTER, LASERJET, HIGH END	1	$1,200.00	$1,200.00
492	PRINTER, LASERJET, HIGH END	1	$1,200.00	$1,200.00
492	PRINTER, LASERJET, HIGH END	1	$608.23	$608.23
492	PRINTER, LASERJET, HIGH END	1	$3,548.09	$3,548.09
492	PRINTER, LASERJET, HIGH END	1	$749.33	$749.33
494	PRINTER, LASERJET, HIGH END	1	$1,042.33	$1,042.33
495	PRINTER, LASERJET, HIGH END	1	$1,013.59	$1,013.59
495	PRINTER, LASERJET, HIGH END	1	$1,200.00	$1,200.00
495	PRINTER, LASERJET, HIGH END	1	$1,196.99	$1,196.99
495	PRINTER, LASERJET, HIGH END	1	$788.15	$788.15
497	PRINTER, LASERJET, HIGH END	1	$1,200.00	$1,200.00
499	PRINTER, LASERJET, HIGH END	1	$1,200.00	$1,200.00
499	PRINTER, LASERJET, HIGH END	1	$1,200.00	$1,200.00
499	PRINTER, LASERJET, HIGH END	1	$1,166.85	$1,166.85
499	PRINTER, LASERJET, HIGH END	1	$949.99	$949.99
499	PRINTER, LASERJET, HIGH END	1	$997.00	$997.00
499	PRINTER, LASERJET, HIGH END	1	$755.47	$755.47
499	PRINTER, LASERJET, HIGH END	1	$1,017.30	$1,017.30
499	PRINTER, LASERJET, HIGH END	1	$1,706.19	$1,706.19
499	PRINTER, LASERJET, HIGH END	1	$997.00	$997.00
499	PRINTER, LASERJET, HIGH END	1	$1,139.99	$1,139.99
499	PRINTER, LASERJET, HIGH END	1	$1,200.00	$1,200.00
499	PRINTER, LASERJET, HIGH END	1	$967.50	$967.50
499	PRINTER, LASERJET, HIGH END	1	$1,200.00	$1,200.00
499	PRINTER, LASERJET, HIGH END	1	$585.55	$585.55
499	PRINTER, LASERJET, HIGH END	1	$1,677.65	$1,677.65
499	PRINTER, LASERJET, HIGH END	1	$1,200.00	$1,200.00
503	PRINTER, LASERJET, HIGH END	1	$1,200.00	$1,200.00
503	PRINTER, LASERJET, HIGH END	1	$783.12	$783.12
503	PRINTER, LASERJET, HIGH END	1	$889.27	$889.27
509	PRINTER, LASERJET, HIGH END	1	$755.47	$755.47
510	PRINTER, LASERJET, HIGH END	1	$1,200.00	$1,200.00
540	PRINTER, LASERJET, HIGH END	1	$1,544.00	$1,544.00
541	PRINTER, LASERJET, HIGH END	1	$1,200.00	$1,200.00
552	PRINTER, LASERJET, HIGH END	1	$1,200.00	$1,200.00
552	PRINTER, LASERJET, HIGH END	1	$1,200.00	$1,200.00
553	PRINTER, LASERJET, HIGH END	1	$1,200.00	$1,200.00
553	PRINTER, LASERJET, HIGH END	1	$1,200.00	$1,200.00
553	PRINTER, LASERJET, HIGH END	1	$796.97	$796.97
554	PRINTER, LASERJET, HIGH END	1	$1,201.38	$1,201.38
560	PRINTER, LASERJET, HIGH END	1	$904.36	$904.36
560	PRINTER, LASERJET, HIGH END	1	$634.15	$634.15
560	PRINTER, LASERJET, HIGH END	1	$1,229.10	$1,229.10
560	PRINTER, LASERJET, HIGH END	1	$1,200.00	$1,200.00
560	PRINTER, LASERJET, HIGH END	1	$1,200.00	$1,200.00
560	PRINTER, LASERJET, HIGH END	1	$1,200.00	$1,200.00
560	PRINTER, LASERJET, HIGH END	1	$1,200.00	$1,200.00
560	PRINTER, LASERJET, HIGH END	1	$1,397.00	$1,397.00
560	PRINTER, LASERJET, HIGH END	1	$733.00	$733.00
560	PRINTER, LASERJET, HIGH END	1	$1,200.00	$1,200.00
560	PRINTER, LASERJET, HIGH END	1	$1,393.64	$1,393.64
560	PRINTER, LASERJET, HIGH END	1	$1,200.00	$1,200.00
560	PRINTER, LASERJET, HIGH END	1	$1,200.00	$1,200.00
560	PRINTER, LASERJET, HIGH END	1	$1,166.85	$1,166.85
570	PRINTER, LASERJET, HIGH END	1	$1,200.00	$1,200.00
570	PRINTER, LASERJET, HIGH END	1	$1,161.99	$1,161.99
570	PRINTER, LASERJET, HIGH END	1	$1,161.99	$1,161.99
570	PRINTER, LASERJET, HIGH END	1	$1,200.00	$1,200.00
570	PRINTER, LASERJET, HIGH END	1	$1,200.00	$1,200.00
570	PRINTER, LASERJET, HIGH END	1	$1,200.00	$1,200.00
572	PRINTER, LASERJET, HIGH END	1	$755.47	$755.47
576	PRINTER, LASERJET, HIGH END	1	$796.97	$796.97
576	PRINTER, LASERJET, HIGH END	1	$1,154.94	$1,154.94
576	PRINTER, LASERJET, HIGH END	1	$1,200.00	$1,200.00
576	PRINTER, LASERJET, HIGH END	1	$669.32	$669.32

576	PRINTER, LASERJET, HIGH END	1	$1,111.49	$1,111.49
581	PRINTER, LASERJET, HIGH END	1	$1,200.00	$1,200.00
583	PRINTER, LASERJET, HIGH END	1	$1,200.00	$1,200.00
630	PRINTER, LASERJET, HIGH END	1	$1,200.00	$1,200.00
661	PRINTER, LASERJET, HIGH END	1	$755.47	$755.47
882	PRINTER, LASERJET, HIGH END	1	$755.47	$755.47
882	PRINTER, LASERJET, HIGH END	1	$1,200.00	$1,200.00
882	PRINTER, LASERJET, HIGH END	1	$930.77	$930.77
210	PRINTER, LASERJET, LOW END	1	$200.00	$200.00
210	PRINTER, LASERJET, LOW END	1	$200.00	$200.00
210	PRINTER, LASERJET, LOW END	1	$200.00	$200.00
210	PRINTER, LASERJET, LOW END	1	$200.00	$200.00
210	PRINTER, LASERJET, LOW END	1	$200.00	$200.00
210	PRINTER, LASERJET, LOW END	1	$200.00	$200.00
210	PRINTER, LASERJET, LOW END	1	$200.00	$200.00
210	PRINTER, LASERJET, LOW END	1	$200.00	$200.00
210	PRINTER, LASERJET, LOW END	1	$200.00	$200.00
210	PRINTER, LASERJET, LOW END	1	$200.00	$200.00
210	PRINTER, LASERJET, LOW END	1	$200.00	$200.00
210	PRINTER, LASERJET, LOW END	1	$200.00	$200.00
211	PRINTER, LASERJET, LOW END	1	$200.00	$200.00
211	PRINTER, LASERJET, LOW END	1	$200.00	$200.00
212	PRINTER, LASERJET, LOW END	1	$200.00	$200.00
212	PRINTER, LASERJET, LOW END	1	$200.00	$200.00
212	PRINTER, LASERJET, LOW END	1	$200.00	$200.00
213	PRINTER, LASERJET, LOW END	1	$200.00	$200.00
213	PRINTER, LASERJET, LOW END	1	$200.00	$200.00
215	PRINTER, LASERJET, LOW END	1	$200.00	$200.00
215	PRINTER, LASERJET, LOW END	1	$200.00	$200.00
400	PRINTER, LASERJET, LOW END	1	$330.75	$330.75
400	PRINTER, LASERJET, LOW END	1	$200.00	$200.00
402	PRINTER, LASERJET, LOW END	1	$200.00	$200.00
403	PRINTER, LASERJET, LOW END	1	$200.00	$200.00
403	PRINTER, LASERJET, LOW END	6	$200.00	$1,200.00
403	PRINTER, LASERJET, LOW END	1	$200.00	$200.00
403	PRINTER, LASERJET, LOW END	1	$200.00	$200.00
403	PRINTER, LASERJET, LOW END	1	$200.00	$200.00
403	PRINTER, LASERJET, LOW END	2	$200.00	$400.00
403	PRINTER, LASERJET, LOW END	1	$200.00	$200.00
404	PRINTER, LASERJET, LOW END	1	$200.00	$200.00
404	PRINTER, LASERJET, LOW END	10	$200.00	$2,000.00
425	PRINTER, LASERJET, LOW END	1	$200.00	$200.00
426	PRINTER, LASERJET, LOW END	1	$200.00	$200.00
426	PRINTER, LASERJET, LOW END	1	$200.00	$200.00
427	PRINTER, LASERJET, LOW END	1	$200.00	$200.00
427	PRINTER, LASERJET, LOW END	1	$200.00	$200.00
427	PRINTER, LASERJET, LOW END	1	$200.00	$200.00
427	PRINTER, LASERJET, LOW END	1	$200.00	$200.00
428	PRINTER, LASERJET, LOW END	1	$200.00	$200.00
428	PRINTER, LASERJET, LOW END	1	$200.00	$200.00
428	PRINTER, LASERJET, LOW END	1	$200.00	$200.00
429	PRINTER, LASERJET, LOW END	1	$200.00	$200.00
429	PRINTER, LASERJET, LOW END	1	$200.00	$200.00
429	PRINTER, LASERJET, LOW END	1	$200.00	$200.00
437	PRINTER, LASERJET, LOW END	1	$200.00	$200.00
437	PRINTER, LASERJET, LOW END	1	$200.00	$200.00
438	PRINTER, LASERJET, LOW END	1	$200.00	$200.00
438	PRINTER, LASERJET, LOW END	1	$200.00	$200.00
438	PRINTER, LASERJET, LOW END	1	$200.00	$200.00
439	PRINTER, LASERJET, LOW END	1	$200.00	$200.00
439	PRINTER, LASERJET, LOW END	1	$200.00	$200.00
440	PRINTER, LASERJET, LOW END	1	$200.00	$200.00
440	PRINTER, LASERJET, LOW END	1	$200.00	$200.00
440	PRINTER, LASERJET, LOW END	1	$200.00	$200.00
440	PRINTER, LASERJET, LOW END	1	$200.00	$200.00
440	PRINTER, LASERJET, LOW END	1	$200.00	$200.00
440	PRINTER, LASERJET, LOW END	1	$200.00	$200.00
440	PRINTER, LASERJET, LOW END	1	$200.00	$200.00
440	PRINTER, LASERJET, LOW END	1	$200.00	$200.00
440	PRINTER, LASERJET, LOW END	1	$200.00	$200.00
440	PRINTER, LASERJET, LOW END	1	$200.00	$200.00
440	PRINTER, LASERJET, LOW END	1	$200.00	$200.00
440	PRINTER, LASERJET, LOW END	1	$200.00	$200.00
440	PRINTER, LASERJET, LOW END	1	$200.00	$200.00
440	PRINTER, LASERJET, LOW END	1	$200.00	$200.00
440	PRINTER, LASERJET, LOW END	1	$200.00	$200.00
440	PRINTER, LASERJET, LOW END	1	$200.00	$200.00
440	PRINTER, LASERJET, LOW END	1	$200.00	$200.00
440	PRINTER, LASERJET, LOW END	1	$200.00	$200.00
440	PRINTER, LASERJET, LOW END	1	$200.00	$200.00
440	PRINTER, LASERJET, LOW END	1	$200.00	$200.00
440	PRINTER, LASERJET, LOW END	1	$200.00	$200.00
440	PRINTER, LASERJET, LOW END	1	$200.00	$200.00
440	PRINTER, LASERJET, LOW END	1	$200.00	$200.00
440	PRINTER, LASERJET, LOW END	1	$200.00	$200.00
440	PRINTER, LASERJET, LOW END	1	$200.00	$200.00
440	PRINTER, LASERJET, LOW END	1	$200.00	$200.00
440	PRINTER, LASERJET, LOW END	1	$200.00	$200.00

440	PRINTER, LASERJET, LOW END	1	$200.00	$200.00
440	PRINTER, LASERJET, LOW END	1	$200.00	$200.00
440	PRINTER, LASERJET, LOW END	1	$200.00	$200.00
440	PRINTER, LASERJET, LOW END	1	$200.00	$200.00
440	PRINTER, LASERJET, LOW END	1	$200.00	$200.00
440	PRINTER, LASERJET, LOW END	1	$200.00	$200.00
440	PRINTER, LASERJET, LOW END	1	$200.00	$200.00
440	PRINTER, LASERJET, LOW END	1	$249.41	$249.41
440	PRINTER, LASERJET, LOW END	1	$200.00	$200.00
440	PRINTER, LASERJET, LOW END	1	$200.00	$200.00
440	PRINTER, LASERJET, LOW END	1	$200.00	$200.00
440	PRINTER, LASERJET, LOW END	1	$200.00	$200.00
440	PRINTER, LASERJET, LOW END	1	$200.00	$200.00
440	PRINTER, LASERJET, LOW END	1	$200.00	$200.00
440	PRINTER, LASERJET, LOW END	1	$200.00	$200.00
440	PRINTER, LASERJET, LOW END	1	$200.00	$200.00
440	PRINTER, LASERJET, LOW END	1	$200.00	$200.00
440	PRINTER, LASERJET, LOW END	1	$249.41	$249.41
440	PRINTER, LASERJET, LOW END	1	$200.00	$200.00
440	PRINTER, LASERJET, LOW END	1	$200.00	$200.00
440	PRINTER, LASERJET, LOW END	1	$200.00	$200.00
440	PRINTER, LASERJET, LOW END	1	$200.00	$200.00
440	PRINTER, LASERJET, LOW END	1	$200.00	$200.00
440	PRINTER, LASERJET, LOW END	1	$200.00	$200.00
440	PRINTER, LASERJET, LOW END	1	$200.00	$200.00
440	PRINTER, LASERJET, LOW END	1	$200.00	$200.00
440	PRINTER, LASERJET, LOW END	1	$200.00	$200.00
440	PRINTER, LASERJET, LOW END	1	$200.00	$200.00
440	PRINTER, LASERJET, LOW END	1	$200.00	$200.00
440	PRINTER, LASERJET, LOW END	1	$200.00	$200.00
440	PRINTER, LASERJET, LOW END	1	$200.00	$200.00
440	PRINTER, LASERJET, LOW END	1	$200.00	$200.00
441	PRINTER, LASERJET, LOW END	1	$200.00	$200.00
450	PRINTER, LASERJET, LOW END	13	$200.00	$2,600.00
450	PRINTER, LASERJET, LOW END	1	$200.00	$200.00
450	PRINTER, LASERJET, LOW END	1	$660.00	$660.00
450	PRINTER, LASERJET, LOW END	1	$200.00	$200.00
450	PRINTER, LASERJET, LOW END	1	$200.00	$200.00
450	PRINTER, LASERJET, LOW END	1	$200.00	$200.00
450	PRINTER, LASERJET, LOW END	1	$200.00	$200.00
450	PRINTER, LASERJET, LOW END	1	$200.00	$200.00
451	PRINTER, LASERJET, LOW END	2	$200.00	$400.00
451	PRINTER, LASERJET, LOW END	2	$200.00	$400.00
451	PRINTER, LASERJET, LOW END	1	$200.00	$200.00
451	PRINTER, LASERJET, LOW END	5	$200.00	$1,000.00
451	PRINTER, LASERJET, LOW END	1	$200.00	$200.00
453	PRINTER, LASERJET, LOW END	1	$200.00	$200.00
453	PRINTER, LASERJET, LOW END	1	$200.00	$200.00
453	PRINTER, LASERJET, LOW END	1	$200.00	$200.00
453	PRINTER, LASERJET, LOW END	1	$200.00	$200.00
454	PRINTER, LASERJET, LOW END	1	$200.00	$200.00
475	PRINTER, LASERJET, LOW END	2	$200.00	$400.00
475	PRINTER, LASERJET, LOW END	1	$200.00	$200.00
475	PRINTER, LASERJET, LOW END	1	$200.00	$200.00
475	PRINTER, LASERJET, LOW END	1	$209.67	$209.67
475	PRINTER, LASERJET, LOW END	1	$207.39	$207.39
475	PRINTER, LASERJET, LOW END	1	$200.00	$200.00
475	PRINTER, LASERJET, LOW END	1	$200.00	$200.00
475	PRINTER, LASERJET, LOW END	1	$200.00	$200.00
475	PRINTER, LASERJET, LOW END	1	$200.00	$200.00
475	PRINTER, LASERJET, LOW END	1	$200.00	$200.00
475	PRINTER, LASERJET, LOW END	1	$200.00	$200.00
475	PRINTER, LASERJET, LOW END	1	$200.00	$200.00
475	PRINTER, LASERJET, LOW END	1	$200.00	$200.00
475	PRINTER, LASERJET, LOW END	1	$209.67	$209.67
475	PRINTER, LASERJET, LOW END	1	$200.00	$200.00
475	PRINTER, LASERJET, LOW END	1	$200.00	$200.00
475	PRINTER, LASERJET, LOW END	1	$200.00	$200.00
475	PRINTER, LASERJET, LOW END	1	$200.00	$200.00
475	PRINTER, LASERJET, LOW END	1	$200.00	$200.00
475	PRINTER, LASERJET, LOW END	1	$200.00	$200.00
475	PRINTER, LASERJET, LOW END	1	$200.00	$200.00
475	PRINTER, LASERJET, LOW END	1	$200.00	$200.00
475	PRINTER, LASERJET, LOW END	1	$200.00	$200.00

475	PRINTER, LASERJET, LOW END	1	$200.00	$200.00
475	PRINTER, LASERJET, LOW END	2	$200.00	$400.00
475	PRINTER, LASERJET, LOW END	1	$200.00	$200.00
492	PRINTER, LASERJET, LOW END	1	$200.00	$200.00
492	PRINTER, LASERJET, LOW END	1	$200.00	$200.00
492	PRINTER, LASERJET, LOW END	1	$200.00	$200.00
492	PRINTER, LASERJET, LOW END	1	$200.00	$200.00
492	PRINTER, LASERJET, LOW END	1	$200.00	$200.00
494	PRINTER, LASERJET, LOW END	1	$200.00	$200.00
495	PRINTER, LASERJET, LOW END	1	$200.00	$200.00
495	PRINTER, LASERJET, LOW END	1	$200.00	$200.00
495	PRINTER, LASERJET, LOW END	1	$200.00	$200.00
495	PRINTER, LASERJET, LOW END	1	$200.00	$200.00
497	PRINTER, LASERJET, LOW END	1	$200.00	$200.00
497	PRINTER, LASERJET, LOW END	3	$200.00	$600.00
497	PRINTER, LASERJET, LOW END	1	$200.00	$200.00
499	PRINTER, LASERJET, LOW END	1	$286.98	$286.98
499	PRINTER, LASERJET, LOW END	1	$286.98	$286.98
499	PRINTER, LASERJET, LOW END	1	$412.47	$412.47
499	PRINTER, LASERJET, LOW END	1	$200.00	$200.00
499	PRINTER, LASERJET, LOW END	1	$200.00	$200.00
499	PRINTER, LASERJET, LOW END	1	$200.00	$200.00
499	PRINTER, LASERJET, LOW END	1	$200.00	$200.00
499	PRINTER, LASERJET, LOW END	1	$200.00	$200.00
499	PRINTER, LASERJET, LOW END	3	$200.00	$600.00
499	PRINTER, LASERJET, LOW END	1	$200.00	$200.00
499	PRINTER, LASERJET, LOW END	1	$415.70	$415.70
499	PRINTER, LASERJET, LOW END	1	$200.00	$200.00
499	PRINTER, LASERJET, LOW END	1	$200.00	$200.00
499	PRINTER, LASERJET, LOW END	1	$200.00	$200.00
499	PRINTER, LASERJET, LOW END	1	$200.00	$200.00
499	PRINTER, LASERJET, LOW END	3	$200.00	$600.00
503	PRINTER, LASERJET, LOW END	2	$200.00	$400.00
503	PRINTER, LASERJET, LOW END	1	$200.00	$200.00
503	PRINTER, LASERJET, LOW END	1	$200.00	$200.00
503	PRINTER, LASERJET, LOW END	1	$200.00	$200.00
503	PRINTER, LASERJET, LOW END	1	$200.00	$200.00
503	PRINTER, LASERJET, LOW END	1	$200.00	$200.00
509	PRINTER, LASERJET, LOW END	1	$200.00	$200.00
509	PRINTER, LASERJET, LOW END	2	$200.00	$400.00
509	PRINTER, LASERJET, LOW END	1	$200.00	$200.00
509	PRINTER, LASERJET, LOW END	1	$200.00	$200.00
540	PRINTER, LASERJET, LOW END	1	$200.00	$200.00
540	PRINTER, LASERJET, LOW END	2	$200.00	$400.00
540	PRINTER, LASERJET, LOW END	1	$200.00	$200.00
540	PRINTER, LASERJET, LOW END	1	$200.00	$200.00
540	PRINTER, LASERJET, LOW END	1	$200.00	$200.00
540	PRINTER, LASERJET, LOW END	1	$200.00	$200.00
540	PRINTER, LASERJET, LOW END	1	$200.00	$200.00
540	PRINTER, LASERJET, LOW END	1	$200.00	$200.00
540	PRINTER, LASERJET, LOW END	1	$200.00	$200.00
540	PRINTER, LASERJET, LOW END	1	$200.00	$200.00
540	PRINTER, LASERJET, LOW END	1	$200.00	$200.00
540	PRINTER, LASERJET, LOW END	1	$200.00	$200.00
541	PRINTER, LASERJET, LOW END	1	$200.00	$200.00
541	PRINTER, LASERJET, LOW END	8	$200.00	$1,600.00
541	PRINTER, LASERJET, LOW END	2	$200.00	$400.00
541	PRINTER, LASERJET, LOW END	1	$200.00	$200.00
541	PRINTER, LASERJET, LOW END	2	$200.00	$400.00
541	PRINTER, LASERJET, LOW END	1	$200.00	$200.00
541	PRINTER, LASERJET, LOW END	1	$200.00	$200.00
542	PRINTER, LASERJET, LOW END	1	$200.00	$200.00
545	PRINTER, LASERJET, LOW END	1	$200.00	$200.00
545	PRINTER, LASERJET, LOW END	1	$200.00	$200.00
545	PRINTER, LASERJET, LOW END	1	$200.00	$200.00
545	PRINTER, LASERJET, LOW END	1	$200.00	$200.00
551	PRINTER, LASERJET, LOW END	1	$200.00	$200.00
551	PRINTER, LASERJET, LOW END	2	$200.00	$400.00
551	PRINTER, LASERJET, LOW END	1	$200.00	$200.00
551	PRINTER, LASERJET, LOW END	1	$200.00	$200.00
551	PRINTER, LASERJET, LOW END	1	$200.00	$200.00
551	PRINTER, LASERJET, LOW END	1	$200.00	$200.00
551	PRINTER, LASERJET, LOW END	1	$200.00	$200.00
551	PRINTER, LASERJET, LOW END	1	$200.00	$200.00
552	PRINTER, LASERJET, LOW END	1	$200.00	$200.00

552	PRINTER, LASERJET, LOW END	1	$200.00	$200.00
553	PRINTER, LASERJET, LOW END	1	$200.00	$200.00
553	PRINTER, LASERJET, LOW END	3	$200.00	$600.00
553	PRINTER, LASERJET, LOW END	1	$200.00	$200.00
553	PRINTER, LASERJET, LOW END	1	$200.00	$200.00
553	PRINTER, LASERJET, LOW END	1	$200.00	$200.00
553	PRINTER, LASERJET, LOW END	1	$200.00	$200.00
553	PRINTER, LASERJET, LOW END	1	$200.00	$200.00
553	PRINTER, LASERJET, LOW END	2	$200.00	$400.00
553	PRINTER, LASERJET, LOW END	1	$200.00	$200.00
553	PRINTER, LASERJET, LOW END	1	$200.00	$200.00
553	PRINTER, LASERJET, LOW END	1	$200.00	$200.00
553	PRINTER, LASERJET, LOW END	1	$200.00	$200.00
553	PRINTER, LASERJET, LOW END	1	$200.00	$200.00
554	PRINTER, LASERJET, LOW END	1	$200.00	$200.00
554	PRINTER, LASERJET, LOW END	1	$200.00	$200.00
560	PRINTER, LASERJET, LOW END	2	$200.00	$400.00
560	PRINTER, LASERJET, LOW END	1	$200.00	$200.00
560	PRINTER, LASERJET, LOW END	1	$200.00	$200.00
560	PRINTER, LASERJET, LOW END	1	$200.00	$200.00
560	PRINTER, LASERJET, LOW END	2	$200.00	$400.00
560	PRINTER, LASERJET, LOW END	1	$200.00	$200.00
560	PRINTER, LASERJET, LOW END	1	$200.00	$200.00
560	PRINTER, LASERJET, LOW END	1	$200.00	$200.00
560	PRINTER, LASERJET, LOW END	1	$200.00	$200.00
560	PRINTER, LASERJET, LOW END	1	$200.00	$200.00
560	PRINTER, LASERJET, LOW END	1	$200.00	$200.00
560	PRINTER, LASERJET, LOW END	1	$200.00	$200.00
560	PRINTER, LASERJET, LOW END	1	$200.00	$200.00
560	PRINTER, LASERJET, LOW END	3	$200.00	$600.00
560	PRINTER, LASERJET, LOW END	1	$200.00	$200.00
560	PRINTER, LASERJET, LOW END	1	$200.00	$200.00
560	PRINTER, LASERJET, LOW END	1	$200.00	$200.00
560	PRINTER, LASERJET, LOW END	1	$200.00	$200.00
570	PRINTER, LASERJET, LOW END	1	$200.00	$200.00
570	PRINTER, LASERJET, LOW END	1	$200.00	$200.00
570	PRINTER, LASERJET, LOW END	1	$599.99	$599.99
570	PRINTER, LASERJET, LOW END	1	$895.30	$895.30
570	PRINTER, LASERJET, LOW END	1	$200.00	$200.00
570	PRINTER, LASERJET, LOW END	1	$200.00	$200.00
570	PRINTER, LASERJET, LOW END	1	$200.00	$200.00
570	PRINTER, LASERJET, LOW END	1	$200.00	$200.00
570	PRINTER, LASERJET, LOW END	1	$200.00	$200.00
572	PRINTER, LASERJET, LOW END	1	$200.00	$200.00
572	PRINTER, LASERJET, LOW END	1	$200.00	$200.00
572	PRINTER, LASERJET, LOW END	1	$200.00	$200.00
576	PRINTER, LASERJET, LOW END	1	$200.00	$200.00
576	PRINTER, LASERJET, LOW END	1	$200.00	$200.00
576	PRINTER, LASERJET, LOW END	1	$200.00	$200.00
576	PRINTER, LASERJET, LOW END	1	$200.00	$200.00
576	PRINTER, LASERJET, LOW END	1	$200.00	$200.00
576	PRINTER, LASERJET, LOW END	1	$200.00	$200.00
576	PRINTER, LASERJET, LOW END	1	$200.00	$200.00
576	PRINTER, LASERJET, LOW END	1	$200.00	$200.00
576	PRINTER, LASERJET, LOW END	1	$200.00	$200.00
576	PRINTER, LASERJET, LOW END	1	$200.00	$200.00
576	PRINTER, LASERJET, LOW END	1	$200.00	$200.00
576	PRINTER, LASERJET, LOW END	1	$200.00	$200.00
576	PRINTER, LASERJET, LOW END	1	$200.00	$200.00
576	PRINTER, LASERJET, LOW END	2	$200.00	$400.00
576	PRINTER, LASERJET, LOW END	1	$200.00	$200.00
576	PRINTER, LASERJET, LOW END	1	$200.00	$200.00
576	PRINTER, LASERJET, LOW END	1	$200.00	$200.00
576	PRINTER, LASERJET, LOW END	1	$200.00	$200.00
576	PRINTER, LASERJET, LOW END	1	$200.00	$200.00
576	PRINTER, LASERJET, LOW END	1	$200.00	$200.00
576	PRINTER, LASERJET, LOW END	1	$200.00	$200.00
581	PRINTER, LASERJET, LOW END	1	$200.00	$200.00
581	PRINTER, LASERJET, LOW END	1	$200.00	$200.00
581	PRINTER, LASERJET, LOW END	5	$200.00	$1,000.00
581	PRINTER, LASERJET, LOW END	1	$200.00	$200.00
581	PRINTER, LASERJET, LOW END	1	$200.00	$200.00
583	PRINTER, LASERJET, LOW END	1	$200.00	$200.00

583	PRINTER, LASERJET, LOW END	1	$200.00	$200.00
591	PRINTER, LASERJET, LOW END	1	$200.00	$200.00
882	PRINTER, LASERJET, LOW END	1	$200.00	$200.00
882	PRINTER, LASERJET, LOW END	1	$200.00	$200.00
3101	PRINTER, LASERJET, LOW END	1	$200.00	$200.00
3103	PRINTER, LASERJET, LOW END	1	$200.00	$200.00
210	PRINTER, LASERJET, MULTI-FUNCTION	1	$440.00	$440.00
210	PRINTER, LASERJET, MULTI-FUNCTION	1	$440.00	$440.00
210	PRINTER, LASERJET, MULTI-FUNCTION	1	$440.00	$440.00
210	PRINTER, LASERJET, MULTI-FUNCTION	1	$440.00	$440.00
210	PRINTER, LASERJET, MULTI-FUNCTION	1	$440.00	$440.00
210	PRINTER, LASERJET, MULTI-FUNCTION	1	$440.00	$440.00
400	PRINTER, LASERJET, MULTI-FUNCTION	1	$440.00	$440.00
402	PRINTER, LASERJET, MULTI-FUNCTION	1	$440.00	$440.00
405	PRINTER, LASERJET, MULTI-FUNCTION	1	$440.00	$440.00
428	PRINTER, LASERJET, MULTI-FUNCTION	1	$869.39	$869.39
436	PRINTER, LASERJET, MULTI-FUNCTION	1	$440.00	$440.00
436	PRINTER, LASERJET, MULTI-FUNCTION	1	$440.00	$440.00
440	PRINTER, LASERJET, MULTI-FUNCTION	1	$440.00	$440.00
451	PRINTER, LASERJET, MULTI-FUNCTION	1	$675.44	$675.44
451	PRINTER, LASERJET, MULTI-FUNCTION	1	$675.44	$675.44
452	PRINTER, LASERJET, MULTI-FUNCTION	1	$499.35	$499.35
453	PRINTER, LASERJET, MULTI-FUNCTION	1	$440.00	$440.00
453	PRINTER, LASERJET, MULTI-FUNCTION	1	$440.00	$440.00
453	PRINTER, LASERJET, MULTI-FUNCTION	1	$346.17	$346.17
454	PRINTER, LASERJET, MULTI-FUNCTION	1	$440.00	$440.00
454	PRINTER, LASERJET, MULTI-FUNCTION	1	$440.00	$440.00
475	PRINTER, LASERJET, MULTI-FUNCTION	1	$440.00	$440.00
475	PRINTER, LASERJET, MULTI-FUNCTION	1	$440.00	$440.00
475	PRINTER, LASERJET, MULTI-FUNCTION	1	$440.00	$440.00
492	PRINTER, LASERJET, MULTI-FUNCTION	1	$440.00	$440.00
495	PRINTER, LASERJET, MULTI-FUNCTION	1	$440.00	$440.00
499	PRINTER, LASERJET, MULTI-FUNCTION	1	$440.00	$440.00
503	PRINTER, LASERJET, MULTI-FUNCTION	1	$440.00	$440.00
540	PRINTER, LASERJET, MULTI-FUNCTION	1	$440.00	$440.00
540	PRINTER, LASERJET, MULTI-FUNCTION	1	$440.00	$440.00
540	PRINTER, LASERJET, MULTI-FUNCTION	1	$440.00	$440.00
540	PRINTER, LASERJET, MULTI-FUNCTION	1	$440.00	$440.00
540	PRINTER, LASERJET, MULTI-FUNCTION	1	$440.00	$440.00
540	PRINTER, LASERJET, MULTI-FUNCTION	1	$440.00	$440.00
540	PRINTER, LASERJET, MULTI-FUNCTION	1	$440.00	$440.00
540	PRINTER, LASERJET, MULTI-FUNCTION	1	$440.00	$440.00
540	PRINTER, LASERJET, MULTI-FUNCTION	1	$440.00	$440.00
540	PRINTER, LASERJET, MULTI-FUNCTION	1	$440.00	$440.00
540	PRINTER, LASERJET, MULTI-FUNCTION	1	$440.00	$440.00
540	PRINTER, LASERJET, MULTI-FUNCTION	1	$440.00	$440.00
540	PRINTER, LASERJET, MULTI-FUNCTION	1	$440.00	$440.00
540	PRINTER, LASERJET, MULTI-FUNCTION	1	$440.00	$440.00
540	PRINTER, LASERJET, MULTI-FUNCTION	1	$440.00	$440.00
540	PRINTER, LASERJET, MULTI-FUNCTION	1	$440.00	$440.00
540	PRINTER, LASERJET, MULTI-FUNCTION	1	$440.00	$440.00
541	PRINTER, LASERJET, MULTI-FUNCTION	1	$440.00	$440.00
541	PRINTER, LASERJET, MULTI-FUNCTION	1	$440.00	$440.00
541	PRINTER, LASERJET, MULTI-FUNCTION	1	$440.00	$440.00
541	PRINTER, LASERJET, MULTI-FUNCTION	1	$440.00	$440.00
541	PRINTER, LASERJET, MULTI-FUNCTION	1	$440.00	$440.00
541	PRINTER, LASERJET, MULTI-FUNCTION	1	$440.00	$440.00
545	PRINTER, LASERJET, MULTI-FUNCTION	1	$440.00	$440.00
545	PRINTER, LASERJET, MULTI-FUNCTION	1	$440.00	$440.00
551	PRINTER, LASERJET, MULTI-FUNCTION	1	$440.00	$440.00
553	PRINTER, LASERJET, MULTI-FUNCTION	1	$440.00	$440.00
560	PRINTER, LASERJET, MULTI-FUNCTION	1	$465.89	$465.89
560	PRINTER, LASERJET, MULTI-FUNCTION	1	$485.66	$485.66
560	PRINTER, LASERJET, MULTI-FUNCTION	1	$440.00	$440.00
560	PRINTER, LASERJET, MULTI-FUNCTION	1	$440.00	$440.00
560	PRINTER, LASERJET, MULTI-FUNCTION	1	$440.00	$440.00
560	PRINTER, LASERJET, MULTI-FUNCTION	1	$485.66	$485.66
560	PRINTER, LASERJET, MULTI-FUNCTION	1	$494.04	$494.04
560	PRINTER, LASERJET, MULTI-FUNCTION	1	$440.00	$440.00
560	PRINTER, LASERJET, MULTI-FUNCTION	1	$440.00	$440.00
560	PRINTER, LASERJET, MULTI-FUNCTION	1	$487.61	$487.61
560	PRINTER, LASERJET, MULTI-FUNCTION	1	$440.00	$440.00
560	PRINTER, LASERJET, MULTI-FUNCTION	1	$487.61	$487.61
560	PRINTER, LASERJET, MULTI-FUNCTION	1	$440.00	$440.00
560	PRINTER, LASERJET, MULTI-FUNCTION	1	$440.00	$440.00
560	PRINTER, LASERJET, MULTI-FUNCTION	1	$440.00	$440.00
560	PRINTER, LASERJET, MULTI-FUNCTION	1	$440.00	$440.00

560	PRINTER, LASERJET, MULTI-FUNCTION	1	$466.91	$466.91
560	PRINTER, LASERJET, MULTI-FUNCTION	1	$440.00	$440.00
560	PRINTER, LASERJET, MULTI-FUNCTION	1	$440.00	$440.00
560	PRINTER, LASERJET, MULTI-FUNCTION	1	$440.00	$440.00
560	PRINTER, LASERJET, MULTI-FUNCTION	1	$440.00	$440.00
560	PRINTER, LASERJET, MULTI-FUNCTION	1	$440.00	$440.00
560	PRINTER, LASERJET, MULTI-FUNCTION	1	$465.89	$465.89
560	PRINTER, LASERJET, MULTI-FUNCTION	1	$465.89	$465.89
560	PRINTER, LASERJET, MULTI-FUNCTION	1	$440.00	$440.00
560	PRINTER, LASERJET, MULTI-FUNCTION	1	$440.00	$440.00
570	PRINTER, LASERJET, MULTI-FUNCTION	1	$450.04	$450.04
570	PRINTER, LASERJET, MULTI-FUNCTION	1	$450.04	$450.04
572	PRINTER, LASERJET, MULTI-FUNCTION	1	$440.00	$440.00
576	PRINTER, LASERJET, MULTI-FUNCTION	1	$440.00	$440.00
576	PRINTER, LASERJET, MULTI-FUNCTION	1	$440.00	$440.00
576	PRINTER, LASERJET, MULTI-FUNCTION	1	$440.00	$440.00
576	PRINTER, LASERJET, MULTI-FUNCTION	1	$440.00	$440.00
581	PRINTER, LASERJET, MULTI-FUNCTION	1	$440.00	$440.00
581	PRINTER, LASERJET, MULTI-FUNCTION	1	$440.00	$440.00
583	PRINTER, LASERJET, MULTI-FUNCTION	1	$440.00	$440.00
591	PRINTER, LASERJET, MULTI-FUNCTION	1	$381.88	$381.88
591	PRINTER, LASERJET, MULTI-FUNCTION	1	$381.88	$381.88
591	PRINTER, LASERJET, MULTI-FUNCTION	1	$381.88	$381.88
591	PRINTER, LASERJET, MULTI-FUNCTION	1	$381.88	$381.88
591	PRINTER, LASERJET, MULTI-FUNCTION	1	$440.00	$440.00
882	PRINTER, LASERJET, MULTI-FUNCTION	1	$440.00	$440.00
3101	PRINTER, LASERJET, MULTI-FUNCTION	1	$337.34	$337.34
210	PRINTER, LASERJET, MULTI-FUNCTION, HIGH-END	1	$850.00	$850.00
210	PRINTER, LASERJET, MULTI-FUNCTION, HIGH-END	1	$850.00	$850.00
210	PRINTER, LASERJET, MULTI-FUNCTION, HIGH-END	1	$850.00	$850.00
210	PRINTER, LASERJET, MULTI-FUNCTION, HIGH-END	1	$850.00	$850.00
210	PRINTER, LASERJET, MULTI-FUNCTION, HIGH-END	1	$526.29	$526.29
435	PRINTER, LASERJET, MULTI-FUNCTION, HIGH-END	1	$625.54	$625.54
436	PRINTER, LASERJET, MULTI-FUNCTION, HIGH-END	1	$850.00	$850.00
439	PRINTER, LASERJET, MULTI-FUNCTION, HIGH-END	1	$749.99	$749.99
441	PRINTER, LASERJET, MULTI-FUNCTION, HIGH-END	1	$850.00	$850.00
451	PRINTER, LASERJET, MULTI-FUNCTION, HIGH-END	1	$663.18	$663.18
451	PRINTER, LASERJET, MULTI-FUNCTION, HIGH-END	1	$499.35	$499.35
451	PRINTER, LASERJET, MULTI-FUNCTION, HIGH-END	1	$850.00	$850.00
451	PRINTER, LASERJET, MULTI-FUNCTION, HIGH-END	1	$671.83	$671.83
451	PRINTER, LASERJET, MULTI-FUNCTION, HIGH-END	1	$671.83	$671.83
451	PRINTER, LASERJET, MULTI-FUNCTION, HIGH-END	1	$671.83	$671.83
497	PRINTER, LASERJET, MULTI-FUNCTION, HIGH-END	1	$850.00	$850.00
503	PRINTER, LASERJET, MULTI-FUNCTION, HIGH-END	1	$850.00	$850.00
540	PRINTER, LASERJET, MULTI-FUNCTION, HIGH-END	1	$850.00	$850.00
540	PRINTER, LASERJET, MULTI-FUNCTION, HIGH-END	1	$850.00	$850.00
540	PRINTER, LASERJET, MULTI-FUNCTION, HIGH-END	1	$850.00	$850.00
552	PRINTER, LASERJET, MULTI-FUNCTION, HIGH-END	1	$490.76	$490.76
560	PRINTER, LASERJET, MULTI-FUNCTION, HIGH-END	1	$850.00	$850.00
560	PRINTER, LASERJET, MULTI-FUNCTION, HIGH-END	1	$850.00	$850.00
560	PRINTER, LASERJET, MULTI-FUNCTION, HIGH-END	1	$850.00	$850.00
560	PRINTER, LASERJET, MULTI-FUNCTION, HIGH-END	1	$735.06	$735.06
560	PRINTER, LASERJET, MULTI-FUNCTION, HIGH-END	1	$850.00	$850.00
591	PRINTER, LASERJET, MULTI-FUNCTION, HIGH-END	1	$668.74	$668.74
591	PRINTER, LASERJET, MULTI-FUNCTION, HIGH-END	1	$1,269.96	$1,269.96
591	PRINTER, LASERJET, MULTI-FUNCTION, HIGH-END	1	$749.99	$749.99
591	PRINTER, LASERJET, MULTI-FUNCTION, HIGH-END	1	$749.99	$749.99
425	PRINTER, LASERJET/ LED, MULTI-FUNCTION, HIGH-END	1	$2,280.00	$2,280.00
475	PRINTER, LASERJET/ LED, MULTI-FUNCTION, HIGH-END	1	$1,553.67	$1,553.67
403	PRINTER, PHOTO	1	$240.00	$240.00
541	PRINTER, PHOTO	1	$240.00	$240.00
581	PRINTER, PHOTO, COLOR, DIGITAL	1	$4,150.00	$4,150.00
440	PRINTER, POSTER	1	$3,700.00	$3,700.00
475	PRINTER, POSTER	1	$4,149.97	$4,149.97
541	PRINTER, POSTER	1	$3,700.00	$3,700.00
560	PRINTER, POSTER	1	$3,700.00	$3,700.00
560	PRINTER, POSTER	1	$3,700.00	$3,700.00
503	PRINTER, POSTER, HIGH-END	1	$7,665.00	$7,665.00
210	PRINTER, POSTER, MULTI-FUNCTION	1	$3,700.00	$3,700.00
509	PRINTER, POSTER, MULTI-FUNCTION	1	$8,606.31	$8,606.31
541	PRINTER, POSTER, MULTI-FUNCTION	1	$9,500.00	$9,500.00
210	PRINTER, POSTER, THERMAL	1	$15,575.00	$15,575.00
403	PRINTER, RECEIPT	2	$220.00	$440.00
403	PRINTER, RECEIPT	1	$220.00	$220.00
453	PRINTER, RECEIPT	2	$220.00	$440.00
453	PRINTER, RECEIPT	1	$220.00	$220.00

499	PRINTER, RECEIPT	1	$220.00	$220.00
499	PRINTER, RECEIPT	2	$220.00	$440.00
499	PRINTER, RECEIPT	1	$220.00	$220.00
499	PRINTER, RECEIPT	1	$220.00	$220.00
499	PRINTER, RECEIPT	1	$220.00	$220.00
510	PRINTER, RECEIPT	1	$220.00	$220.00
510	PRINTER, RECEIPT	1	$220.00	$220.00
510	PRINTER, RECEIPT	2	$220.00	$440.00
494	PRINTER, SCANNER, COPIER, ALL-IN-ONE	1	$90.00	$90.00
494	PRINTER, SCANNER, COPIER, ALL-IN-ONE	1	$90.00	$90.00
494	PRINTER, SCANNER, COPIER, ALL-IN-ONE	1	$90.00	$90.00
510	PRINTER, SCANNER, COPIER, ALL-IN-ONE	1	$90.00	$90.00
541	PRINTER, SCANNER, COPIER, ALL-IN-ONE	1	$90.00	$90.00
545	PRINTER, SCANNER, COPIER, ALL-IN-ONE	1	$90.00	$90.00
545	PRINTER, SCANNER, COPIER, ALL-IN-ONE	1	$90.00	$90.00
560	PRINTER, SCANNER, COPIER, ALL-IN-ONE	1	$90.00	$90.00
576	PRINTER, SCANNER, COPIER, ALL-IN-ONE	1	$90.00	$90.00
576	PRINTER, SCANNER, COPIER, ALL-IN-ONE	1	$90.00	$90.00
882	PRINTER, SCANNER, COPIER, ALL-IN-ONE	2	$90.00	$180.00
581	PRINTER, SCANNER, COPIER, ALL-IN-ONE, WIDE-FORMAT	1	$250.00	$250.00
210	PRINTER, SCANNER, COPIER, W/ FAX	1	$375.00	$375.00
213	PRINTER, SCANNER, COPIER, W/ FAX	1	$375.00	$375.00
405	PRINTER, SCANNER, COPIER, W/ FAX	1	$375.00	$375.00
405	PRINTER, SCANNER, COPIER, W/ FAX	1	$375.00	$375.00
405	PRINTER, SCANNER, COPIER, W/ FAX	1	$375.00	$375.00
405	PRINTER, SCANNER, COPIER, W/ FAX	1	$375.00	$375.00
440	PRINTER, SCANNER, COPIER, W/ FAX	1	$375.00	$375.00
453	PRINTER, SCANNER, COPIER, W/ FAX	1	$375.00	$375.00
503	PRINTER, SCANNER, COPIER, W/ FAX	1	$375.00	$375.00
540	PRINTER, SCANNER, COPIER, W/ FAX	1	$375.00	$375.00
541	PRINTER, SCANNER, COPIER, W/ FAX	1	$375.00	$375.00
542	PRINTER, SCANNER, COPIER, W/ FAX	1	$375.00	$375.00
542	PRINTER, SCANNER, COPIER, W/ FAX	1	$375.00	$375.00
542	PRINTER, SCANNER, COPIER, W/ FAX	1	$375.00	$375.00
551	PRINTER, SCANNER, COPIER, W/ FAX	1	$375.00	$375.00
551	PRINTER, SCANNER, COPIER, W/ FAX	1	$375.00	$375.00
560	PRINTER, SCANNER, COPIER, W/ FAX	1	$375.00	$375.00
560	PRINTER, SCANNER, COPIER, W/ FAX	1	$375.00	$375.00
570	PRINTER, SCANNER, COPIER, W/ FAX	1	$375.00	$375.00
576	PRINTER, SCANNER, COPIER, W/ FAX	1	$375.00	$375.00
576	PRINTER, SCANNER, COPIER, W/ FAX	1	$375.00	$375.00
581	PRINTER, SCANNER, COPIER, W/ FAX	1	$375.00	$375.00
583	PRINTER, SCANNER, COPIER, W/ FAX	1	$375.00	$375.00
427	PRINTER, SCANNER, COPIER, W/ FAX, HIGH-END	1	$650.00	$650.00
499	PRINTER, SCANNER, COPIER, W/ FAX, HIGH-END	1	$650.00	$650.00
541	PRINTER, SCANNER, COPIER, W/ FAX, HIGH-END	1	$650.00	$650.00
560	PRINTER, SCANNER, COPIER, W/ FAX, HIGH-END	1	$650.00	$650.00
560	PRINTER, SCANNER, COPIER, W/ FAX, HIGH-END	1	$650.00	$650.00
560	PRINTER, SCANNER, COPIER, W/ FAX, HIGH-END	1	$650.00	$650.00
560	PRINTER, SCANNER, COPIER, W/ FAX, HIGH-END	1	$650.00	$650.00
576	PRINTER, SCANNER, COPIER, W/ FAX, HIGH-END	1	$650.00	$650.00
587	PRINTER, SCANNER, COPIER, W/ FAX, HIGH-END	1	$650.00	$650.00
503	PRINTER, SCANNER, COPIER, W/ FAX, NETWORK	1	$2,400.00	$2,400.00
560	PRINTER/ CUTTER MACHINE, COLOR, WIDE-BODY	1	$17,340.00	$17,340.00
213	PROJECTOR, LCD, HIGH END	1	$4,500.00	$4,500.00
428	PROJECTOR, LCD, HIGH END	1	$4,500.00	$4,500.00
429	PROJECTOR, LCD, HIGH END	1	$4,500.00	$4,500.00
438	PROJECTOR, LCD, HIGH END	1	$4,500.00	$4,500.00
440	PROJECTOR, LCD, HIGH END	1	$4,500.00	$4,500.00
492	PROJECTOR, LCD, HIGH END	1	$4,500.00	$4,500.00
540	PROJECTOR, LCD, HIGH END	1	$4,500.00	$4,500.00
540	PROJECTOR, LCD, HIGH END	1	$4,500.00	$4,500.00
541	PROJECTOR, LCD, HIGH END	1	$4,500.00	$4,500.00
551	PROJECTOR, LCD, HIGH END	1	$4,500.00	$4,500.00
551	PROJECTOR, LCD, HIGH END	1	$4,500.00	$4,500.00
576	PROJECTOR, LCD, HIGH END	1	$8,936.69	$8,936.69
210	PROJECTOR, LCD, LOW END	1	$1,100.00	$1,100.00
211	PROJECTOR, LCD, LOW END	1	$857.73	$857.73
215	PROJECTOR, LCD, LOW END	1	$1,100.00	$1,100.00
400	PROJECTOR, LCD, LOW END	1	$1,100.00	$1,100.00
402	PROJECTOR, LCD, LOW END	1	$1,100.00	$1,100.00
402	PROJECTOR, LCD, LOW END	1	$509.98	$509.98
402	PROJECTOR, LCD, LOW END	1	$1,100.00	$1,100.00
404	PROJECTOR, LCD, LOW END	1	$1,072.00	$1,072.00
425	PROJECTOR, LCD, LOW END	1	$1,100.00	$1,100.00
426	PROJECTOR, LCD, LOW END	1	$1,100.00	$1,100.00

427	PROJECTOR, LCD, LOW END	1	$1,100.00	$1,100.00
436	PROJECTOR, LCD, LOW END	1	$1,100.00	$1,100.00
437	PROJECTOR, LCD, LOW END	1	$1,100.00	$1,100.00
450	PROJECTOR, LCD, LOW END	1	$1,360.24	$1,360.24
475	PROJECTOR, LCD, LOW END	1	$2,499.00	$2,499.00
475	PROJECTOR, LCD, LOW END	1	$2,438.73	$2,438.73
475	PROJECTOR, LCD, LOW END	1	$1,499.99	$1,499.99
475	PROJECTOR, LCD, LOW END	1	$1,499.99	$1,499.99
475	PROJECTOR, LCD, LOW END	1	$1,100.00	$1,100.00
492	PROJECTOR, LCD, LOW END	1	$1,154.23	$1,154.23
494	PROJECTOR, LCD, LOW END	1	$1,100.00	$1,100.00
499	PROJECTOR, LCD, LOW END	1	$1,100.00	$1,100.00
510	PROJECTOR, LCD, LOW END	1	$999.00	$999.00
510	PROJECTOR, LCD, LOW END	1	$1,100.00	$1,100.00
541	PROJECTOR, LCD, LOW END	1	$1,312.79	$1,312.79
541	PROJECTOR, LCD, LOW END	1	$1,312.79	$1,312.79
541	PROJECTOR, LCD, LOW END	1	$1,100.00	$1,100.00
541	PROJECTOR, LCD, LOW END	1	$1,100.00	$1,100.00
541	PROJECTOR, LCD, LOW END	1	$1,100.00	$1,100.00
551	PROJECTOR, LCD, LOW END	1	$1,100.00	$1,100.00
560	PROJECTOR, LCD, LOW END	1	$1,100.00	$1,100.00
560	PROJECTOR, LCD, LOW END	1	$1,100.00	$1,100.00
560	PROJECTOR, LCD, LOW END	1	$1,100.00	$1,100.00
560	PROJECTOR, LCD, LOW END	1	$1,100.00	$1,100.00
560	PROJECTOR, LCD, LOW END	1	$1,100.00	$1,100.00
572	PROJECTOR, LCD, LOW END	1	$1,100.00	$1,100.00
576	PROJECTOR, LCD, LOW END	1	$1,100.00	$1,100.00
581	PROJECTOR, LCD, LOW END	1	$1,100.00	$1,100.00
581	PROJECTOR, LCD, LOW END	1	$1,100.00	$1,100.00
581	PROJECTOR, LCD, LOW END	1	$1,100.00	$1,100.00
3106	PROJECTOR, LCD, LOW END	1	$1,851.15	$1,851.15
3106	PROJECTOR, LCD, LOW END	1	$1,695.00	$1,695.00
576	PROJECTOR, OVERHEAD	1	$310.00	$310.00
540	PROJECTOR, SLIDE-CAROUSEL	1	$350.00	$350.00
454	PUBLIC ADDRESS SYSTEM, HIGH END	1	$3,500.00	$3,500.00
503	PUBLIC ADDRESS SYSTEM, HIGH END	1	$3,500.00	$3,500.00
540	PUBLIC ADDRESS SYSTEM, HIGH END	1	$3,500.00	$3,500.00
3106	PUBLIC ADDRESS SYSTEM, HIGH END	1	$3,500.00	$3,500.00
3106	PUBLIC ADDRESS SYSTEM, HIGH END	1	$3,500.00	$3,500.00
3106	PUBLIC ADDRESS SYSTEM, HIGH END	1	$3,500.00	$3,500.00
3106	PUBLIC ADDRESS SYSTEM, HIGH END	1	$3,500.00	$3,500.00
402	PUBLIC ADDRESS SYSTEM, LOW END	1	$1,087.00	$1,087.00
452	PUBLIC ADDRESS SYSTEM, LOW END	1	$1,087.00	$1,087.00
581	PULLEY, ROPE, RESCUE	16	$300.00	$4,800.00
210	PUMP, EMULSION, SKID MOUNTED	1	$23,116.00	$23,116.00
540	PUMP, INFUSION	1	$2,000.00	$2,000.00
540	PUMP, INFUSION	1	$2,000.00	$2,000.00
540	PUMP, INFUSION	1	$2,000.00	$2,000.00
210	PUMP, TRASH WATER	1	$10,218.00	$10,218.00
210	PUMP, TRASH WATER, SMALL	1	$800.00	$800.00
210	PUMP, TRASH WATER, SMALL	1	$800.00	$800.00
560	PUMP, TRASH WATER, SMALL	1	$800.00	$800.00
3107	PUMP, TRASH WATER, SMALL	1	$800.00	$800.00
3103	PUMP, WATER	1	$750.00	$750.00
3103	PUMP, WATER	1	$750.00	$750.00
509	PURIFIER, AIR, SYSTEM	1	$1,100.00	$1,100.00
509	PURIFIER, AIR, SYSTEM	1	$1,100.00	$1,100.00
560	PURIFIER, AIR, SYSTEM	1	$1,100.00	$1,100.00
3101	QUICK HITCH, TRACTOR	1	$820.00	$820.00
503	RACK ENCLOSURE, COMPUTER	1	$1,965.17	$1,965.17
503	RACK ENCLOSURE, COMPUTER	1	$1,700.00	$1,700.00
503	RACK ENCLOSURE, COMPUTER	1	$1,700.00	$1,700.00
503	RACK ENCLOSURE, COMPUTER	1	$1,700.00	$1,700.00
503	RACK ENCLOSURE, COMPUTER	1	$1,965.17	$1,965.17
503	RACK ENCLOSURE, COMPUTER	1	$1,700.00	$1,700.00
503	RACK ENCLOSURE, COMPUTER	1	$1,700.00	$1,700.00
503	RACK ENCLOSURE, COMPUTER	1	$1,700.00	$1,700.00
503	RACK ENCLOSURE, COMPUTER	1	$1,700.00	$1,700.00
503	RACK ENCLOSURE, COMPUTER	1	$1,700.00	$1,700.00
503	RACK ENCLOSURE, COMPUTER	1	$1,700.00	$1,700.00
503	RACK ENCLOSURE, COMPUTER	1	$1,700.00	$1,700.00
503	RACK ENCLOSURE, COMPUTER	1	$1,700.00	$1,700.00
503	RACK ENCLOSURE, COMPUTER	1	$1,700.00	$1,700.00
503	RACK ENCLOSURE, COMPUTER	1	$1,700.00	$1,700.00

503	RACK ENCLOSURE, COMPUTER	1	$1,700.00	$1,700.00
503	RACK ENCLOSURE, COMPUTER	1	$1,700.00	$1,700.00
503	RACK ENCLOSURE, COMPUTER	1	$1,700.00	$1,700.00
503	RACK ENCLOSURE, COMPUTER	1	$1,700.00	$1,700.00
503	RACK ENCLOSURE, COMPUTER	1	$1,700.00	$1,700.00
215	RACK, BLUEPRINTS/MAPS	1	$425.00	$425.00
509	RACK, BLUEPRINTS/MAPS	1	$425.00	$425.00
509	RACK, BLUEPRINTS/MAPS	1	$425.00	$425.00
3106	RACK, BLUEPRINTS/MAPS	1	$425.00	$425.00
540	RACK, BULK STORAGE (PER SECTION)	10	$350.00	$3,500.00
540	RACK, BULK STORAGE (PER SECTION)	1	$350.00	$350.00
540	RACK, BULK STORAGE (PER SECTION)	29	$350.00	$10,150.00
587	RACK, BULK STORAGE (PER SECTION)	3	$350.00	$1,050.00
882	RACK, BULK STORAGE (PER SECTION)	4	$350.00	$1,400.00
882	RACK, BULK STORAGE (PER SECTION)	1	$350.00	$350.00
560	RACK, DUMBBELLS	2	$110.00	$220.00
560	RACK, PAPER ROLLS, LARGE	1	$400.00	$400.00
553	RACK, PARTS DISPLAY	1	$125.00	$125.00
587	RACK, PARTS DISPLAY	1	$125.00	$125.00
882	RACK, PARTS DISPLAY	3	$125.00	$375.00
570	RACK, PROPERTY	10	$50.00	$500.00
495	RACK, WIRE SHELVING 6'-8' HEIGHT	2	$350.00	$700.00
545	RACK, WIRE SHELVING 6'-8' HEIGHT	2	$350.00	$700.00
545	RACK, WIRE SHELVING 6'-8' HEIGHT	2	$350.00	$700.00
545	RACK, WIRE SHELVING 6'-8' HEIGHT	3	$350.00	$1,050.00
572	RACK, WIRE SHELVING 6'-8' HEIGHT	22	$350.00	$7,700.00
576	RACK, WIRE SHELVING 6'-8' HEIGHT	5	$350.00	$1,750.00
576	RACK, WIRE SHELVING 6'-8' HEIGHT	8	$350.00	$2,800.00
576	RACK, WIRE SHELVING 6'-8' HEIGHT	1	$350.00	$350.00
630	RACK, WIRE SHELVING 6'-8' HEIGHT	1	$350.00	$350.00
551	RADAR GUN, HANDHELD, POLICE	1	$3,170.00	$3,170.00
553	RADAR GUN, HANDHELD, POLICE	1	$3,170.00	$3,170.00
553	RADAR GUN, HANDHELD, POLICE	1	$3,170.00	$3,170.00
553	RADAR UNIT, DASH-MOUNTED, POLICE	1	$3,390.00	$3,390.00
553	RADAR UNIT, DASH-MOUNTED, POLICE	1	$3,390.00	$3,390.00
553	RADAR UNIT, DASH-MOUNTED, POLICE	1	$3,390.00	$3,390.00
581	RADIO INTERFACE UNIT, 6 CHANNEL, DISPATCH SYSTEM	1	$7,400.00	$7,400.00
581	RADIO INTERFACE UNIT, 6 CHANNEL, DISPATCH SYSTEM	1	$7,400.00	$7,400.00
581	RADIO INTERFACE UNIT, 6 CHANNEL, DISPATCH SYSTEM	1	$7,400.00	$7,400.00
581	RADIO INTERFACE UNIT, 6 CHANNEL, DISPATCH SYSTEM	1	$7,400.00	$7,400.00
507	RADIO REPEATER, BASE STATION, MOBILE	1	$12,000.00	$12,000.00
507	RADIO REPEATER, BASE STATION, MOBILE	1	$12,000.00	$12,000.00
507	RADIO REPEATER, BASE STATION, MOBILE	1	$17,987.25	$17,987.25
507	RADIO TOWER #1 & EQUIP, PRIME	1	$900,000.00	$900,000.00
507	RADIO TOWER #10 & EQUIP, CEDAR PARK S.	1	$1,300,000.00	$1,300,000.00
507	RADIO TOWER #2 & EQUIP, CEDAR PARK	1	$1,524,930.00	$1,524,930.00
507	RADIO TOWER #3 & EQUIP, THRALL	1	$1,524,930.00	$1,524,930.00
507	RADIO TOWER #4 & EQUIP, LIBERTY HILL	1	$1,524,930.00	$1,524,930.00
507	RADIO TOWER #5 & EQUIP	1	$1,600,000.00	$1,600,000.00
507	RADIO TOWER #6 & EQUIP	1	$1,600,000.00	$1,600,000.00
507	RADIO TOWER #7 & EQUIP, TOWER RD	1	$1,990,400.00	$1,990,400.00
507	RADIO TOWER #8 & EQUIP, GRANGER	1	$53,279.00	$53,279.00
507	RADIO TOWER #9 & EQUIP, TAYLOR	1	$1,957,050.00	$1,957,050.00
507	RADIO TOWER & EQUIP, FLORENCE	1	$1,509,879.50	$1,509,879.50
507	RADIO TOWER & EQUIP, LIME CREEK	1	$260,350.00	$260,350.00
560	RADIO, AM/FM, W/ CASSETTE/ CD, PORTABLE	1	$277.00	$277.00
552	RADIO, BASE STATION	1	$575.00	$575.00
581	RADIO, BASE STATION	1	$575.00	$575.00
210	RADIO, BASE STATION, DIGITAL	1	$3,600.00	$3,600.00
507	RADIO, BASE STATION, DIGITAL	1	$13,195.00	$13,195.00
540	RADIO, BASE STATION, DIGITAL	1	$6,428.72	$6,428.72
540	RADIO, BASE STATION, DIGITAL	1	$6,428.72	$6,428.72
540	RADIO, BASE STATION, DIGITAL	1	$6,428.72	$6,428.72
540	RADIO, BASE STATION, DIGITAL	1	$6,428.72	$6,428.72
540	RADIO, BASE STATION, DIGITAL	1	$6,428.72	$6,428.72
540	RADIO, BASE STATION, DIGITAL	1	$7,428.72	$7,428.72
540	RADIO, BASE STATION, DIGITAL	1	$6,428.72	$6,428.72
541	RADIO, BASE STATION, DIGITAL	1	$3,600.00	$3,600.00
541	RADIO, BASE STATION, DIGITAL	1	$5,557.00	$5,557.00
587	RADIO, BASE STATION, DIGITAL	1	$13,195.00	$13,195.00
587	RADIO, BASE STATION, DIGITAL	1	$13,195.00	$13,195.00
1000	RADIO, BASE STATION, DIGITAL	1	$3,600.00	$3,600.00
1000	RADIO, BASE STATION, DIGITAL	1	$7,000.00	$7,000.00
1000	RADIO, BASE STATION, DIGITAL	1	$3,600.00	$3,600.00
540	RADIO, BASE STATION, MOBILE	1	$1,480.00	$1,480.00
540	RADIO, BASE STATION, MOBILE	1	$1,480.00	$1,480.00

540	RADIO, BASE STATION, MOBILE	1	$1,480.00	$1,480.00
541	RADIO, BASE STATION, MOBILE	1	$1,480.00	$1,480.00
581	RADIO, BASE STATION, MOBILE	1	$1,480.00	$1,480.00
581	RADIO, BASE STATION, MOBILE	1	$1,480.00	$1,480.00
1000	RADIO, BASE STATION, MOBILE	1	$1,480.00	$1,480.00
1000	RADIO, BASE STATION, MOBILE	1	$1,480.00	$1,480.00
1000	RADIO, BASE STATION, MOBILE	1	$1,480.00	$1,480.00
1000	RADIO, BASE STATION, MOBILE	1	$1,480.00	$1,480.00
1000	RADIO, BASE STATION, MOBILE	1	$1,480.00	$1,480.00
1000	RADIO, BASE STATION, MOBILE	1	$1,480.00	$1,480.00
541	RADIO, CONSOLE	1	$8,601.94	$8,601.94
570	RADIO, CONSOLE	1	$5,417.47	$5,417.47
570	RADIO, CONSOLE	1	$5,417.47	$5,417.47
570	RADIO, CONSOLE	1	$5,417.47	$5,417.47
570	RADIO, CONSOLE	1	$7,000.00	$7,000.00
570	RADIO, CONSOLE	1	$7,000.00	$7,000.00
581	RADIO, MICROWAVE	1	$3,000.00	$3,000.00
581	RADIO, MICROWAVE	1	$3,000.00	$3,000.00
581	RADIO, MOBILE	24	$980.00	$23,520.00
581	RADIO, MOBILE	1	$980.00	$980.00
581	RADIO, MOBILE	1	$2,180.00	$2,180.00
581	RADIO, MOBILE	1	$2,180.00	$2,180.00
581	RADIO, MOBILE	1	$2,180.00	$2,180.00
1000	RADIO, MOBILE	1	$1,480.00	$1,480.00
581	RADIO, MOBILE, DIGITAL	1	$3,350.00	$3,350.00
581	RADIO, MOBILE, DIGITAL	1	$3,350.00	$3,350.00
1000	RADIO, MOBILE, DIGITAL	1	$4,229.29	$4,229.29
1000	RADIO, MOBILE, DIGITAL	1	$3,350.00	$3,350.00
1000	RADIO, MOBILE, DIGITAL	1	$3,350.00	$3,350.00
210	RADIO, MOBILE, DIGITAL, RUGGED	1	$5,900.00	$5,900.00
215	RADIO, MOBILE, DIGITAL, RUGGED	1	$5,900.00	$5,900.00
503	RADIO, MOBILE, DIGITAL, RUGGED	1	$4,897.01	$4,897.01
503	RADIO, MOBILE, DIGITAL, RUGGED	1	$4,786.86	$4,786.86
503	RADIO, MOBILE, DIGITAL, RUGGED	1	$4,786.86	$4,786.86
503	RADIO, MOBILE, DIGITAL, RUGGED	1	$4,786.86	$4,786.86
503	RADIO, MOBILE, DIGITAL, RUGGED	1	$6,428.72	$6,428.72
503	RADIO, MOBILE, DIGITAL, RUGGED	1	$5,377.82	$5,377.82
503	RADIO, MOBILE, DIGITAL, RUGGED	1	$5,377.82	$5,377.82
503	RADIO, MOBILE, DIGITAL, RUGGED	1	$5,377.82	$5,377.82
503	RADIO, MOBILE, DIGITAL, RUGGED	1	$5,377.82	$5,377.82
503	RADIO, MOBILE, DIGITAL, RUGGED	1	$5,377.82	$5,377.82
503	RADIO, MOBILE, DIGITAL, RUGGED	1	$5,377.82	$5,377.82
503	RADIO, MOBILE, DIGITAL, RUGGED	1	$5,377.82	$5,377.82
503	RADIO, MOBILE, DIGITAL, RUGGED	1	$5,377.82	$5,377.82
503	RADIO, MOBILE, DIGITAL, RUGGED	1	$6,328.72	$6,328.72
503	RADIO, MOBILE, DIGITAL, RUGGED	1	$6,328.72	$6,328.72
503	RADIO, MOBILE, DIGITAL, RUGGED	1	$4,897.01	$4,897.01
503	RADIO, MOBILE, DIGITAL, RUGGED	1	$4,897.01	$4,897.01
503	RADIO, MOBILE, DIGITAL, RUGGED	1	$4,897.01	$4,897.01
503	RADIO, MOBILE, DIGITAL, RUGGED	1	$4,786.86	$4,786.86
503	RADIO, MOBILE, DIGITAL, RUGGED	1	$4,897.01	$4,897.01
503	RADIO, MOBILE, DIGITAL, RUGGED	1	$4,897.01	$4,897.01
503	RADIO, MOBILE, DIGITAL, RUGGED	1	$6,256.66	$6,256.66
503	RADIO, MOBILE, DIGITAL, RUGGED	1	$4,786.86	$4,786.86
503	RADIO, MOBILE, DIGITAL, RUGGED	1	$4,897.01	$4,897.01
503	RADIO, MOBILE, DIGITAL, RUGGED	1	$5,377.82	$5,377.82
503	RADIO, MOBILE, DIGITAL, RUGGED	1	$5,377.82	$5,377.82
503	RADIO, MOBILE, DIGITAL, RUGGED	1	$5,377.82	$5,377.82
503	RADIO, MOBILE, DIGITAL, RUGGED	1	$5,377.82	$5,377.82
503	RADIO, MOBILE, DIGITAL, RUGGED	1	$4,897.01	$4,897.01
503	RADIO, MOBILE, DIGITAL, RUGGED	1	$4,786.86	$4,786.86
503	RADIO, MOBILE, DIGITAL, RUGGED	1	$4,897.01	$4,897.01
503	RADIO, MOBILE, DIGITAL, RUGGED	1	$4,897.01	$4,897.01
503	RADIO, MOBILE, DIGITAL, RUGGED	1	$5,855.65	$5,855.65
503	RADIO, MOBILE, DIGITAL, RUGGED	1	$5,255.70	$5,255.70
503	RADIO, MOBILE, DIGITAL, RUGGED	1	$5,255.70	$5,255.70
503	RADIO, MOBILE, DIGITAL, RUGGED	1	$5,255.70	$5,255.70
503	RADIO, MOBILE, DIGITAL, RUGGED	1	$5,255.70	$5,255.70
503	RADIO, MOBILE, DIGITAL, RUGGED	1	$5,255.70	$5,255.70
503	RADIO, MOBILE, DIGITAL, RUGGED	1	$5,255.70	$5,255.70
503	RADIO, MOBILE, DIGITAL, RUGGED	1	$5,255.70	$5,255.70
503	RADIO, MOBILE, DIGITAL, RUGGED	1	$5,255.70	$5,255.70
503	RADIO, MOBILE, DIGITAL, RUGGED	1	$5,255.70	$5,255.70
503	RADIO, MOBILE, DIGITAL, RUGGED	1	$5,255.70	$5,255.70

503	RADIO, MOBILE, DIGITAL, RUGGED	1	$5,255.70	$5,255.70
503	RADIO, MOBILE, DIGITAL, RUGGED	1	$6,487.55	$6,487.55
503	RADIO, MOBILE, DIGITAL, RUGGED	1	$6,487.55	$6,487.55
503	RADIO, MOBILE, DIGITAL, RUGGED	1	$6,487.55	$6,487.55
503	RADIO, MOBILE, DIGITAL, RUGGED	1	$5,855.65	$5,855.65
503	RADIO, MOBILE, DIGITAL, RUGGED	1	$5,855.65	$5,855.65
503	RADIO, MOBILE, DIGITAL, RUGGED	1	$5,855.65	$5,855.65
503	RADIO, MOBILE, DIGITAL, RUGGED	1	$5,855.65	$5,855.65
503	RADIO, MOBILE, DIGITAL, RUGGED	1	$5,855.65	$5,855.65
503	RADIO, MOBILE, DIGITAL, RUGGED	1	$5,855.65	$5,855.65
503	RADIO, MOBILE, DIGITAL, RUGGED	1	$5,377.82	$5,377.82
503	RADIO, MOBILE, DIGITAL, RUGGED	1	$5,377.82	$5,377.82
503	RADIO, MOBILE, DIGITAL, RUGGED	1	$5,377.82	$5,377.82
503	RADIO, MOBILE, DIGITAL, RUGGED	1	$5,377.82	$5,377.82
503	RADIO, MOBILE, DIGITAL, RUGGED	1	$5,614.96	$5,614.96
503	RADIO, MOBILE, DIGITAL, RUGGED	1	$5,614.96	$5,614.96
503	RADIO, MOBILE, DIGITAL, RUGGED	1	$5,666.33	$5,666.33
503	RADIO, MOBILE, DIGITAL, RUGGED	1	$5,666.33	$5,666.33
503	RADIO, MOBILE, DIGITAL, RUGGED	1	$4,926.51	$4,926.51
503	RADIO, MOBILE, DIGITAL, RUGGED	1	$4,897.01	$4,897.01
503	RADIO, MOBILE, DIGITAL, RUGGED	1	$4,926.51	$4,926.51
503	RADIO, MOBILE, DIGITAL, RUGGED	1	$4,926.51	$4,926.51
503	RADIO, MOBILE, DIGITAL, RUGGED	1	$4,926.51	$4,926.51
503	RADIO, MOBILE, DIGITAL, RUGGED	1	$6,328.72	$6,328.72
503	RADIO, MOBILE, DIGITAL, RUGGED	1	$6,328.72	$6,328.72
503	RADIO, MOBILE, DIGITAL, RUGGED	1	$5,377.82	$5,377.82
503	RADIO, MOBILE, DIGITAL, RUGGED	1	$5,377.82	$5,377.82
503	RADIO, MOBILE, DIGITAL, RUGGED	1	$6,328.72	$6,328.72
503	RADIO, MOBILE, DIGITAL, RUGGED	1	$6,428.72	$6,428.72
503	RADIO, MOBILE, DIGITAL, RUGGED	1	$4,926.51	$4,926.51
503	RADIO, MOBILE, DIGITAL, RUGGED	1	$5,377.82	$5,377.82
503	RADIO, MOBILE, DIGITAL, RUGGED	1	$5,255.70	$5,255.70
503	RADIO, MOBILE, DIGITAL, RUGGED	1	$5,855.65	$5,855.65
503	RADIO, MOBILE, DIGITAL, RUGGED	1	$6,162.97	$6,162.97
503	RADIO, MOBILE, DIGITAL, RUGGED	1	$5,900.00	$5,900.00
503	RADIO, MOBILE, DIGITAL, RUGGED	1	$5,900.00	$5,900.00
503	RADIO, MOBILE, DIGITAL, RUGGED	1	$5,900.00	$5,900.00
503	RADIO, MOBILE, DIGITAL, RUGGED	1	$7,000.00	$7,000.00
503	RADIO, MOBILE, DIGITAL, RUGGED	1	$5,900.00	$5,900.00
540	RADIO, MOBILE, DIGITAL, RUGGED	1	$5,900.00	$5,900.00
540	RADIO, MOBILE, DIGITAL, RUGGED	1	$5,900.00	$5,900.00
540	RADIO, MOBILE, DIGITAL, RUGGED	1	$5,900.00	$5,900.00
540	RADIO, MOBILE, DIGITAL, RUGGED	1	$5,900.00	$5,900.00
540	RADIO, MOBILE, DIGITAL, RUGGED	1	$5,900.00	$5,900.00
540	RADIO, MOBILE, DIGITAL, RUGGED	1	$4,150.64	$4,150.64
540	RADIO, MOBILE, DIGITAL, RUGGED	1	$7,000.00	$7,000.00
540	RADIO, MOBILE, DIGITAL, RUGGED	1	$1,480.00	$1,480.00
540	RADIO, MOBILE, DIGITAL, RUGGED	1	$7,000.00	$7,000.00
540	RADIO, MOBILE, DIGITAL, RUGGED	1	$7,000.00	$7,000.00
540	RADIO, MOBILE, DIGITAL, RUGGED	1	$5,900.00	$5,900.00
540	RADIO, MOBILE, DIGITAL, RUGGED	1	$6,428.72	$6,428.72
540	RADIO, MOBILE, DIGITAL, RUGGED	1	$7,000.00	$7,000.00
540	RADIO, MOBILE, DIGITAL, RUGGED	1	$7,000.00	$7,000.00
540	RADIO, MOBILE, DIGITAL, RUGGED	1	$5,900.00	$5,900.00
540	RADIO, MOBILE, DIGITAL, RUGGED	1	$7,000.00	$7,000.00
540	RADIO, MOBILE, DIGITAL, RUGGED	1	$5,900.00	$5,900.00
540	RADIO, MOBILE, DIGITAL, RUGGED	1	$6,428.72	$6,428.72
540	RADIO, MOBILE, DIGITAL, RUGGED	1	$6,428.72	$6,428.72
540	RADIO, MOBILE, DIGITAL, RUGGED	1	$5,900.00	$5,900.00
540	RADIO, MOBILE, DIGITAL, RUGGED	1	$5,900.00	$5,900.00
540	RADIO, MOBILE, DIGITAL, RUGGED	1	$5,900.00	$5,900.00
541	RADIO, MOBILE, DIGITAL, RUGGED	1	$7,000.00	$7,000.00
541	RADIO, MOBILE, DIGITAL, RUGGED	1	$5,900.00	$5,900.00
541	RADIO, MOBILE, DIGITAL, RUGGED	1	$5,900.00	$5,900.00
541	RADIO, MOBILE, DIGITAL, RUGGED	1	$5,900.00	$5,900.00
541	RADIO, MOBILE, DIGITAL, RUGGED	1	$5,900.00	$5,900.00
541	RADIO, MOBILE, DIGITAL, RUGGED	1	$5,900.00	$5,900.00
541	RADIO, MOBILE, DIGITAL, RUGGED	1	$5,900.00	$5,900.00
542	RADIO, MOBILE, DIGITAL, RUGGED	1	$5,900.00	$5,900.00
553	RADIO, MOBILE, DIGITAL, RUGGED	1	$5,900.00	$5,900.00
553	RADIO, MOBILE, DIGITAL, RUGGED	1	$5,900.00	$5,900.00
553	RADIO, MOBILE, DIGITAL, RUGGED	1	$5,900.00	$5,900.00
553	RADIO, MOBILE, DIGITAL, RUGGED	1	$5,900.00	$5,900.00
553	RADIO, MOBILE, DIGITAL, RUGGED	1	$4,897.01	$4,897.01
553	RADIO, MOBILE, DIGITAL, RUGGED	1	$4,897.01	$4,897.01
553	RADIO, MOBILE, DIGITAL, RUGGED	1	$4,897.01	$4,897.01

553	RADIO, MOBILE, DIGITAL, RUGGED	1	$4,897.01	$4,897.01

581	RADIO, MOBILE, DIGITAL, RUGGED	1	$5,417.47	$5,417.47
581	RADIO, MOBILE, DIGITAL, RUGGED	1	$6,162.97	$6,162.97
581	RADIO, MOBILE, DIGITAL, RUGGED	1	$6,162.97	$6,162.97
581	RADIO, MOBILE, DIGITAL, RUGGED	1	$6,328.72	$6,328.72
581	RADIO, MOBILE, DIGITAL, RUGGED	1	$6,162.97	$6,162.97
581	RADIO, MOBILE, DIGITAL, RUGGED	1	$5,900.00	$5,900.00

587	RADIO, MOBILE, DIGITAL, RUGGED	1	$5,377.82	$5,377.82
587	RADIO, MOBILE, DIGITAL, RUGGED	1	$5,377.82	$5,377.82
587	RADIO, MOBILE, DIGITAL, RUGGED	1	$5,377.82	$5,377.82
587	RADIO, MOBILE, DIGITAL, RUGGED	1	$5,377.82	$5,377.82
587	RADIO, MOBILE, DIGITAL, RUGGED	1	$5,377.82	$5,377.82
587	RADIO, MOBILE, DIGITAL, RUGGED	1	$5,377.82	$5,377.82
587	RADIO, MOBILE, DIGITAL, RUGGED	1	$5,377.82	$5,377.82
587	RADIO, MOBILE, DIGITAL, RUGGED	1	$5,377.82	$5,377.82
587	RADIO, MOBILE, DIGITAL, RUGGED	1	$5,377.82	$5,377.82
587	RADIO, MOBILE, DIGITAL, RUGGED	1	$5,377.82	$5,377.82
587	RADIO, MOBILE, DIGITAL, RUGGED	1	$5,377.82	$5,377.82
587	RADIO, MOBILE, DIGITAL, RUGGED	1	$5,377.82	$5,377.82
587	RADIO, MOBILE, DIGITAL, RUGGED	1	$5,377.82	$5,377.82
587	RADIO, MOBILE, DIGITAL, RUGGED	1	$5,377.82	$5,377.82
587	RADIO, MOBILE, DIGITAL, RUGGED	1	$5,377.82	$5,377.82
587	RADIO, MOBILE, DIGITAL, RUGGED	1	$5,377.82	$5,377.82
587	RADIO, MOBILE, DIGITAL, RUGGED	1	$5,377.82	$5,377.82
587	RADIO, MOBILE, DIGITAL, RUGGED	1	$5,377.82	$5,377.82
587	RADIO, MOBILE, DIGITAL, RUGGED	1	$5,377.82	$5,377.82
587	RADIO, MOBILE, DIGITAL, RUGGED	1	$5,377.82	$5,377.82
587	RADIO, MOBILE, DIGITAL, RUGGED	1	$5,377.82	$5,377.82
587	RADIO, MOBILE, DIGITAL, RUGGED	1	$4,786.86	$4,786.86
587	RADIO, MOBILE, DIGITAL, RUGGED	1	$4,897.01	$4,897.01
587	RADIO, MOBILE, DIGITAL, RUGGED	1	$6,064.96	$6,064.96
587	RADIO, MOBILE, DIGITAL, RUGGED	1	$6,064.96	$6,064.96
587	RADIO, MOBILE, DIGITAL, RUGGED	1	$5,377.82	$5,377.82
587	RADIO, MOBILE, DIGITAL, RUGGED	1	$5,377.82	$5,377.82
587	RADIO, MOBILE, DIGITAL, RUGGED	1	$4,897.01	$4,897.01
630	RADIO, MOBILE, DIGITAL, RUGGED	1	$5,900.00	$5,900.00
630	RADIO, MOBILE, DIGITAL, RUGGED	1	$4,897.01	$4,897.01
1000	RADIO, MOBILE, DIGITAL, RUGGED	1	$5,900.00	$5,900.00
1000	RADIO, MOBILE, DIGITAL, RUGGED	1	$7,000.00	$7,000.00
1000	RADIO, MOBILE, DIGITAL, RUGGED	1	$5,900.00	$5,900.00
1000	RADIO, MOBILE, DIGITAL, RUGGED	1	$5,900.00	$5,900.00
1000	RADIO, MOBILE, DIGITAL, RUGGED	1	$7,000.00	$7,000.00
1000	RADIO, MOBILE, DIGITAL, RUGGED	1	$4,897.01	$4,897.01
1000	RADIO, MOBILE, DIGITAL, RUGGED	1	$5,384.07	$5,384.07
1000	RADIO, MOBILE, DIGITAL, RUGGED	1	$5,384.07	$5,384.07
1000	RADIO, MOBILE, DIGITAL, RUGGED	1	$4,897.01	$4,897.01
1000	RADIO, MOBILE, DIGITAL, RUGGED	1	$4,897.01	$4,897.01
1000	RADIO, MOBILE, DIGITAL, RUGGED	1	$4,786.86	$4,786.86
1000	RADIO, MOBILE, DIGITAL, RUGGED	1	$4,897.01	$4,897.01
1000	RADIO, MOBILE, DIGITAL, RUGGED	1	$4,786.86	$4,786.86
1000	RADIO, MOBILE, DIGITAL, RUGGED	1	$4,897.01	$4,897.01
1000	RADIO, MOBILE, DIGITAL, RUGGED	1	$4,897.01	$4,897.01
1000	RADIO, MOBILE, DIGITAL, RUGGED	1	$4,897.01	$4,897.01
1000	RADIO, MOBILE, DIGITAL, RUGGED	1	$4,786.86	$4,786.86
1000	RADIO, MOBILE, DIGITAL, RUGGED	1	$4,897.01	$4,897.01
1000	RADIO, MOBILE, DIGITAL, RUGGED	1	$6,256.66	$6,256.66
1000	RADIO, MOBILE, DIGITAL, RUGGED	1	$4,897.01	$4,897.01
1000	RADIO, MOBILE, DIGITAL, RUGGED	1	$4,897.01	$4,897.01
1000	RADIO, MOBILE, DIGITAL, RUGGED	1	$5,900.00	$5,900.00
1000	RADIO, MOBILE, DIGITAL, RUGGED	1	$5,900.00	$5,900.00
1000	RADIO, MOBILE, DIGITAL, RUGGED	1	$5,384.07	$5,384.07
1000	RADIO, MOBILE, DIGITAL, RUGGED	1	$4,897.01	$4,897.01
1000	RADIO, MOBILE, DIGITAL, RUGGED	1	$5,384.07	$5,384.07
1000	RADIO, MOBILE, DIGITAL, RUGGED	1	$4,897.01	$4,897.01
1000	RADIO, MOBILE, DIGITAL, RUGGED	1	$6,256.66	$6,256.66
1000	RADIO, MOBILE, DIGITAL, RUGGED	1	$4,786.86	$4,786.86
1000	RADIO, MOBILE, DIGITAL, RUGGED	1	$4,786.86	$4,786.86
1000	RADIO, MOBILE, DIGITAL, RUGGED	1	$6,509.42	$6,509.42
1000	RADIO, MOBILE, DIGITAL, RUGGED	1	$4,897.01	$4,897.01
1000	RADIO, MOBILE, DIGITAL, RUGGED	1	$4,897.01	$4,897.01
1000	RADIO, MOBILE, DIGITAL, RUGGED	1	$6,256.66	$6,256.66
1000	RADIO, MOBILE, DIGITAL, RUGGED	1	$4,897.01	$4,897.01
1000	RADIO, MOBILE, DIGITAL, RUGGED	1	$6,256.66	$6,256.66
1000	RADIO, MOBILE, DIGITAL, RUGGED	1	$4,897.01	$4,897.01
1000	RADIO, MOBILE, DIGITAL, RUGGED	1	$4,897.01	$4,897.01
1000	RADIO, MOBILE, DIGITAL, RUGGED	1	$4,897.01	$4,897.01
1000	RADIO, MOBILE, DIGITAL, RUGGED	1	$4,897.01	$4,897.01
1000	RADIO, MOBILE, DIGITAL, RUGGED	1	$4,897.01	$4,897.01
1000	RADIO, MOBILE, DIGITAL, RUGGED	1	$4,897.01	$4,897.01
1000	RADIO, MOBILE, DIGITAL, RUGGED	1	$6,256.66	$6,256.66
1000	RADIO, MOBILE, DIGITAL, RUGGED	1	$4,897.01	$4,897.01
1000	RADIO, MOBILE, DIGITAL, RUGGED	1	$4,897.01	$4,897.01
1000	RADIO, MOBILE, DIGITAL, RUGGED	1	$4,897.01	$4,897.01
1000	RADIO, MOBILE, DIGITAL, RUGGED	1	$4,897.01	$4,897.01

1000	RADIO, MOBILE, DIGITAL, RUGGED	1	$4,897.01	$4,897.01
1000	RADIO, MOBILE, DIGITAL, RUGGED	1	$6,256.66	$6,256.66
1000	RADIO, MOBILE, DIGITAL, RUGGED	1	$4,897.01	$4,897.01
1000	RADIO, MOBILE, DIGITAL, RUGGED	1	$4,897.01	$4,897.01
1000	RADIO, MOBILE, DIGITAL, RUGGED	1	$4,897.01	$4,897.01
1000	RADIO, MOBILE, DIGITAL, RUGGED	1	$6,256.66	$6,256.66
1000	RADIO, MOBILE, DIGITAL, RUGGED	1	$4,897.01	$4,897.01
1000	RADIO, MOBILE, DIGITAL, RUGGED	1	$4,897.01	$4,897.01
1000	RADIO, MOBILE, DIGITAL, RUGGED	1	$4,897.01	$4,897.01
1000	RADIO, MOBILE, DIGITAL, RUGGED	1	$4,897.01	$4,897.01
1000	RADIO, MOBILE, DIGITAL, RUGGED	1	$4,897.01	$4,897.01
1000	RADIO, MOBILE, DIGITAL, RUGGED	1	$4,897.01	$4,897.01
1000	RADIO, MOBILE, DIGITAL, RUGGED	1	$4,897.01	$4,897.01
1000	RADIO, MOBILE, DIGITAL, RUGGED	1	$4,786.86	$4,786.86
1000	RADIO, MOBILE, DIGITAL, RUGGED	1	$4,897.01	$4,897.01
1000	RADIO, MOBILE, DIGITAL, RUGGED	1	$4,897.01	$4,897.01
1000	RADIO, MOBILE, DIGITAL, RUGGED	1	$5,384.07	$5,384.07
1000	RADIO, MOBILE, DIGITAL, RUGGED	1	$4,897.01	$4,897.01
1000	RADIO, MOBILE, DIGITAL, RUGGED	1	$5,384.07	$5,384.07
1000	RADIO, MOBILE, DIGITAL, RUGGED	1	$4,897.01	$4,897.01
1000	RADIO, MOBILE, DIGITAL, RUGGED	1	$5,384.07	$5,384.07
1000	RADIO, MOBILE, DIGITAL, RUGGED	1	$4,897.01	$4,897.01
1000	RADIO, MOBILE, DIGITAL, RUGGED	1	$5,900.00	$5,900.00
1000	RADIO, MOBILE, DIGITAL, RUGGED	1	$4,897.01	$4,897.01
1000	RADIO, MOBILE, DIGITAL, RUGGED	1	$4,897.01	$4,897.01
1000	RADIO, MOBILE, DIGITAL, RUGGED	1	$4,897.01	$4,897.01
1000	RADIO, MOBILE, DIGITAL, RUGGED	1	$4,786.86	$4,786.86
1000	RADIO, MOBILE, DIGITAL, RUGGED	1	$6,256.66	$6,256.66
1000	RADIO, MOBILE, DIGITAL, RUGGED	1	$6,256.66	$6,256.66
1000	RADIO, MOBILE, DIGITAL, RUGGED	1	$4,897.01	$4,897.01
1000	RADIO, MOBILE, DIGITAL, RUGGED	1	$6,256.66	$6,256.66
1000	RADIO, MOBILE, DIGITAL, RUGGED	1	$4,897.01	$4,897.01
1000	RADIO, MOBILE, DIGITAL, RUGGED	1	$5,384.07	$5,384.07
1000	RADIO, MOBILE, DIGITAL, RUGGED	1	$6,256.66	$6,256.66
1000	RADIO, MOBILE, DIGITAL, RUGGED	1	$4,897.01	$4,897.01
1000	RADIO, MOBILE, DIGITAL, RUGGED	1	$4,897.01	$4,897.01
1000	RADIO, MOBILE, DIGITAL, RUGGED	1	$5,384.07	$5,384.07
1000	RADIO, MOBILE, DIGITAL, RUGGED	1	$4,897.01	$4,897.01
1000	RADIO, MOBILE, DIGITAL, RUGGED	1	$4,897.01	$4,897.01
1000	RADIO, MOBILE, DIGITAL, RUGGED	1	$4,897.01	$4,897.01
1000	RADIO, MOBILE, DIGITAL, RUGGED	1	$4,897.01	$4,897.01
1000	RADIO, MOBILE, DIGITAL, RUGGED	1	$4,786.86	$4,786.86
1000	RADIO, MOBILE, DIGITAL, RUGGED	1	$4,897.01	$4,897.01
1000	RADIO, MOBILE, DIGITAL, RUGGED	1	$4,897.01	$4,897.01
1000	RADIO, MOBILE, DIGITAL, RUGGED	1	$4,897.01	$4,897.01
1000	RADIO, MOBILE, DIGITAL, RUGGED	1	$6,256.66	$6,256.66
1000	RADIO, MOBILE, DIGITAL, RUGGED	1	$4,897.01	$4,897.01
1000	RADIO, MOBILE, DIGITAL, RUGGED	1	$4,897.01	$4,897.01
1000	RADIO, MOBILE, DIGITAL, RUGGED	1	$4,897.01	$4,897.01
1000	RADIO, MOBILE, DIGITAL, RUGGED	1	$4,786.86	$4,786.86
1000	RADIO, MOBILE, DIGITAL, RUGGED	1	$4,897.01	$4,897.01
1000	RADIO, MOBILE, DIGITAL, RUGGED	1	$4,897.01	$4,897.01
1000	RADIO, MOBILE, DIGITAL, RUGGED	1	$4,897.01	$4,897.01
1000	RADIO, MOBILE, DIGITAL, RUGGED	1	$4,897.01	$4,897.01
1000	RADIO, MOBILE, DIGITAL, RUGGED	1	$4,897.01	$4,897.01
1000	RADIO, MOBILE, DIGITAL, RUGGED	1	$4,897.01	$4,897.01
1000	RADIO, MOBILE, DIGITAL, RUGGED	1	$4,897.01	$4,897.01
1000	RADIO, MOBILE, DIGITAL, RUGGED	1	$4,897.01	$4,897.01
1000	RADIO, MOBILE, DIGITAL, RUGGED	1	$4,786.86	$4,786.86
1000	RADIO, MOBILE, DIGITAL, RUGGED	1	$5,900.00	$5,900.00
1000	RADIO, MOBILE, DIGITAL, RUGGED	1	$5,900.00	$5,900.00
1000	RADIO, MOBILE, DIGITAL, RUGGED	1	$5,900.00	$5,900.00
1000	RADIO, MOBILE, DIGITAL, RUGGED	1	$7,000.00	$7,000.00
1000	RADIO, MOBILE, DIGITAL, RUGGED	1	$4,897.01	$4,897.01
1000	RADIO, MOBILE, DIGITAL, RUGGED	1	$7,000.00	$7,000.00
1000	RADIO, MOBILE, DIGITAL, RUGGED	1	$5,900.00	$5,900.00
1000	RADIO, MOBILE, DIGITAL, RUGGED	1	$5,900.00	$5,900.00
1000	RADIO, MOBILE, DIGITAL, RUGGED	1	$6,693.36	$6,693.36
1000	RADIO, MOBILE, DIGITAL, RUGGED	1	$5,900.00	$5,900.00
1000	RADIO, MOBILE, DIGITAL, RUGGED	1	$5,900.00	$5,900.00
1000	RADIO, MOBILE, DIGITAL, RUGGED	1	$5,900.00	$5,900.00
1000	RADIO, MOBILE, DIGITAL, RUGGED	1	$7,000.00	$7,000.00
1000	RADIO, MOBILE, DIGITAL, RUGGED	1	$5,900.00	$5,900.00
1000	RADIO, MOBILE, DIGITAL, RUGGED	1	$7,000.00	$7,000.00
1000	RADIO, MOBILE, DIGITAL, RUGGED	1	$7,000.00	$7,000.00
1000	RADIO, MOBILE, DIGITAL, RUGGED	1	$5,900.00	$5,900.00

1000	RADIO, MOBILE, DIGITAL, RUGGED	1	$4,897.01	$4,897.01
1000	RADIO, MOBILE, DIGITAL, RUGGED	1	$5,900.00	$5,900.00
1000	RADIO, MOBILE, DIGITAL, RUGGED	1	$5,900.00	$5,900.00
1000	RADIO, MOBILE, DIGITAL, RUGGED	1	$4,926.51	$4,926.51
1000	RADIO, MOBILE, DIGITAL, RUGGED	1	$4,926.51	$4,926.51
1000	RADIO, MOBILE, DIGITAL, RUGGED	1	$4,926.51	$4,926.51
1000	RADIO, MOBILE, DIGITAL, RUGGED	1	$5,900.00	$5,900.00
1000	RADIO, MOBILE, DIGITAL, RUGGED	1	$5,900.00	$5,900.00
1000	RADIO, MOBILE, DIGITAL, RUGGED	1	$4,897.01	$4,897.01
1000	RADIO, MOBILE, DIGITAL, RUGGED	1	$4,897.01	$4,897.01
1000	RADIO, MOBILE, DIGITAL, RUGGED	1	$4,897.01	$4,897.01
1000	RADIO, MOBILE, DIGITAL, RUGGED	1	$6,256.66	$6,256.66
1000	RADIO, MOBILE, DIGITAL, RUGGED	1	$4,897.01	$4,897.01
1000	RADIO, MOBILE, DIGITAL, RUGGED	1	$4,897.01	$4,897.01
1000	RADIO, MOBILE, DIGITAL, RUGGED	1	$4,897.01	$4,897.01
1000	RADIO, MOBILE, DIGITAL, RUGGED	1	$4,897.01	$4,897.01
1000	RADIO, MOBILE, DIGITAL, RUGGED	1	$7,000.00	$7,000.00
1000	RADIO, MOBILE, DIGITAL, RUGGED	1	$7,000.00	$7,000.00
1000	RADIO, MOBILE, DIGITAL, RUGGED	1	$7,000.00	$7,000.00
1000	RADIO, MOBILE, DIGITAL, RUGGED	1	$5,900.00	$5,900.00
1000	RADIO, MOBILE, DIGITAL, RUGGED	1	$5,900.00	$5,900.00
1000	RADIO, MOBILE, DIGITAL, RUGGED	1	$5,900.00	$5,900.00
1000	RADIO, MOBILE, DIGITAL, RUGGED	1	$5,900.00	$5,900.00
1000	RADIO, MOBILE, DIGITAL, RUGGED	1	$5,900.00	$5,900.00
1000	RADIO, MOBILE, DIGITAL, RUGGED	1	$5,900.00	$5,900.00
1000	RADIO, MOBILE, DIGITAL, RUGGED	1	$5,900.00	$5,900.00
1000	RADIO, MOBILE, DIGITAL, RUGGED	1	$5,900.00	$5,900.00
1000	RADIO, MOBILE, DIGITAL, RUGGED	1	$3,350.00	$3,350.00
1000	RADIO, MOBILE, DIGITAL, RUGGED	1	$5,900.00	$5,900.00
1000	RADIO, MOBILE, DIGITAL, RUGGED	1	$4,897.01	$4,897.01
1000	RADIO, MOBILE, DIGITAL, RUGGED	1	$4,897.01	$4,897.01
1000	RADIO, MOBILE, DIGITAL, RUGGED	1	$5,900.00	$5,900.00
1000	RADIO, MOBILE, DIGITAL, RUGGED	1	$5,900.00	$5,900.00
1000	RADIO, MOBILE, DIGITAL, RUGGED	1	$5,900.00	$5,900.00
1000	RADIO, MOBILE, DIGITAL, RUGGED	1	$5,900.00	$5,900.00
1000	RADIO, MOBILE, DIGITAL, RUGGED	1	$4,897.01	$4,897.01
1000	RADIO, MOBILE, DIGITAL, RUGGED	1	$5,900.00	$5,900.00
1000	RADIO, MOBILE, DIGITAL, RUGGED	1	$6,256.66	$6,256.66
1000	RADIO, MOBILE, DIGITAL, RUGGED	1	$4,897.01	$4,897.01
1000	RADIO, MOBILE, DIGITAL, RUGGED	1	$4,897.01	$4,897.01
1000	RADIO, MOBILE, DIGITAL, RUGGED	1	$4,897.01	$4,897.01
1000	RADIO, MOBILE, DIGITAL, RUGGED	1	$5,384.07	$5,384.07
1000	RADIO, MOBILE, DIGITAL, RUGGED	1	$5,384.07	$5,384.07
1000	RADIO, MOBILE, DIGITAL, RUGGED	1	$4,897.01	$4,897.01
210	RADIO, PORTABLE	1	$1,980.00	$1,980.00
210	RADIO, PORTABLE	1	$1,980.00	$1,980.00
560	RADIO, PORTABLE	1	$5,495.64	$5,495.64
560	RADIO, PORTABLE	1	$5,495.64	$5,495.64
560	RADIO, PORTABLE	1	$5,495.64	$5,495.64
583	RADIO, PORTABLE	1	$6,055.16	$6,055.16
1000	RADIO, PORTABLE	1	$1,980.00	$1,980.00
210	RADIO, PORTABLE, DIGITAL	1	$2,281.63	$2,281.63
210	RADIO, PORTABLE, DIGITAL	1	$2,281.63	$2,281.63
210	RADIO, PORTABLE, DIGITAL	1	$2,281.63	$2,281.63
210	RADIO, PORTABLE, DIGITAL	1	$2,281.63	$2,281.63
210	RADIO, PORTABLE, DIGITAL	1	$2,281.63	$2,281.63
210	RADIO, PORTABLE, DIGITAL	1	$2,281.63	$2,281.63
210	RADIO, PORTABLE, DIGITAL	1	$2,281.63	$2,281.63
210	RADIO, PORTABLE, DIGITAL	1	$2,281.63	$2,281.63
210	RADIO, PORTABLE, DIGITAL	1	$2,281.63	$2,281.63
210	RADIO, PORTABLE, DIGITAL	1	$2,281.63	$2,281.63
210	RADIO, PORTABLE, DIGITAL	1	$2,281.63	$2,281.63
210	RADIO, PORTABLE, DIGITAL	1	$2,281.63	$2,281.63
210	RADIO, PORTABLE, DIGITAL	1	$2,281.63	$2,281.63
210	RADIO, PORTABLE, DIGITAL	1	$2,281.63	$2,281.63
210	RADIO, PORTABLE, DIGITAL	1	$2,281.63	$2,281.63
210	RADIO, PORTABLE, DIGITAL	1	$2,281.63	$2,281.63
210	RADIO, PORTABLE, DIGITAL	1	$2,281.63	$2,281.63
210	RADIO, PORTABLE, DIGITAL	1	$2,281.63	$2,281.63
210	RADIO, PORTABLE, DIGITAL	1	$4,194.72	$4,194.72
210	RADIO, PORTABLE, DIGITAL	1	$4,194.72	$4,194.72
210	RADIO, PORTABLE, DIGITAL	1	$2,281.63	$2,281.63
210	RADIO, PORTABLE, DIGITAL	1	$2,281.63	$2,281.63
210	RADIO, PORTABLE, DIGITAL	1	$2,281.63	$2,281.63
210	RADIO, PORTABLE, DIGITAL	1	$2,281.63	$2,281.63

210	RADIO, PORTABLE, DIGITAL	1	$2,281.63	$2,281.63
210	RADIO, PORTABLE, DIGITAL	1	$2,281.63	$2,281.63
210	RADIO, PORTABLE, DIGITAL	1	$2,281.63	$2,281.63
210	RADIO, PORTABLE, DIGITAL	1	$2,281.63	$2,281.63
210	RADIO, PORTABLE, DIGITAL	1	$2,281.63	$2,281.63
210	RADIO, PORTABLE, DIGITAL	1	$2,281.63	$2,281.63
210	RADIO, PORTABLE, DIGITAL	1	$2,281.63	$2,281.63
210	RADIO, PORTABLE, DIGITAL	1	$2,281.63	$2,281.63
210	RADIO, PORTABLE, DIGITAL	1	$2,281.63	$2,281.63
210	RADIO, PORTABLE, DIGITAL	1	$2,281.63	$2,281.63
210	RADIO, PORTABLE, DIGITAL	1	$4,194.72	$4,194.72
210	RADIO, PORTABLE, DIGITAL	1	$4,194.72	$4,194.72
210	RADIO, PORTABLE, DIGITAL	1	$4,194.72	$4,194.72
210	RADIO, PORTABLE, DIGITAL	1	$4,194.72	$4,194.72
210	RADIO, PORTABLE, DIGITAL	1	$4,194.72	$4,194.72
210	RADIO, PORTABLE, DIGITAL	1	$2,281.63	$2,281.63
503	RADIO, PORTABLE, DIGITAL	1	$2,292.91	$2,292.91
503	RADIO, PORTABLE, DIGITAL	1	$2,281.63	$2,281.63
503	RADIO, PORTABLE, DIGITAL	1	$2,281.63	$2,281.63
503	RADIO, PORTABLE, DIGITAL	1	$2,281.63	$2,281.63
503	RADIO, PORTABLE, DIGITAL	1	$2,281.63	$2,281.63
509	RADIO, PORTABLE, DIGITAL	1	$2,281.63	$2,281.63
509	RADIO, PORTABLE, DIGITAL	1	$1,702.92	$1,702.92
509	RADIO, PORTABLE, DIGITAL	1	$1,702.92	$1,702.92
509	RADIO, PORTABLE, DIGITAL	1	$4,121.49	$4,121.49
509	RADIO, PORTABLE, DIGITAL	1	$4,121.49	$4,121.49
509	RADIO, PORTABLE, DIGITAL	1	$4,121.49	$4,121.49
509	RADIO, PORTABLE, DIGITAL	1	$3,421.72	$3,421.72
509	RADIO, PORTABLE, DIGITAL	1	$4,121.49	$4,121.49
509	RADIO, PORTABLE, DIGITAL	1	$4,121.49	$4,121.49
554	RADIO, PORTABLE, DIGITAL	1	$4,150.64	$4,150.64
560	RADIO, PORTABLE, DIGITAL	1	$1,702.93	$1,702.93
560	RADIO, PORTABLE, DIGITAL	1	$1,702.93	$1,702.93
560	RADIO, PORTABLE, DIGITAL	1	$1,702.92	$1,702.92
560	RADIO, PORTABLE, DIGITAL	1	$1,702.92	$1,702.92
560	RADIO, PORTABLE, DIGITAL	1	$1,702.92	$1,702.92
560	RADIO, PORTABLE, DIGITAL	1	$2,292.90	$2,292.90
560	RADIO, PORTABLE, DIGITAL	1	$1,702.92	$1,702.92
560	RADIO, PORTABLE, DIGITAL	1	$1,702.92	$1,702.92
560	RADIO, PORTABLE, DIGITAL	1	$2,044.66	$2,044.66
560	RADIO, PORTABLE, DIGITAL	1	$1,702.92	$1,702.92
560	RADIO, PORTABLE, DIGITAL	1	$1,702.92	$1,702.92
560	RADIO, PORTABLE, DIGITAL	1	$1,702.92	$1,702.92
560	RADIO, PORTABLE, DIGITAL	1	$1,702.92	$1,702.92
560	RADIO, PORTABLE, DIGITAL	1	$1,702.92	$1,702.92
560	RADIO, PORTABLE, DIGITAL	1	$1,702.92	$1,702.92
560	RADIO, PORTABLE, DIGITAL	1	$1,702.92	$1,702.92
560	RADIO, PORTABLE, DIGITAL	1	$1,702.92	$1,702.92
560	RADIO, PORTABLE, DIGITAL	1	$1,702.92	$1,702.92
560	RADIO, PORTABLE, DIGITAL	1	$1,702.92	$1,702.92
560	RADIO, PORTABLE, DIGITAL	1	$2,044.66	$2,044.66
560	RADIO, PORTABLE, DIGITAL	1	$4,229.29	$4,229.29
560	RADIO, PORTABLE, DIGITAL	1	$4,229.29	$4,229.29
570	RADIO, PORTABLE, DIGITAL	1	$1,702.92	$1,702.92
570	RADIO, PORTABLE, DIGITAL	1	$1,702.93	$1,702.93
570	RADIO, PORTABLE, DIGITAL	1	$2,489.79	$2,489.79
570	RADIO, PORTABLE, DIGITAL	1	$2,292.90	$2,292.90
570	RADIO, PORTABLE, DIGITAL	1	$2,489.79	$2,489.79
570	RADIO, PORTABLE, DIGITAL	1	$1,702.92	$1,702.92
570	RADIO, PORTABLE, DIGITAL	1	$1,702.93	$1,702.93
570	RADIO, PORTABLE, DIGITAL	1	$1,702.93	$1,702.93
570	RADIO, PORTABLE, DIGITAL	1	$2,044.66	$2,044.66
570	RADIO, PORTABLE, DIGITAL	1	$2,951.23	$2,951.23
570	RADIO, PORTABLE, DIGITAL	1	$2,044.66	$2,044.66
570	RADIO, PORTABLE, DIGITAL	1	$2,292.90	$2,292.90
570	RADIO, PORTABLE, DIGITAL	1	$1,702.93	$1,702.93
570	RADIO, PORTABLE, DIGITAL	1	$2,489.79	$2,489.79
570	RADIO, PORTABLE, DIGITAL	1	$1,702.93	$1,702.93
570	RADIO, PORTABLE, DIGITAL	1	$1,702.93	$1,702.93
570	RADIO, PORTABLE, DIGITAL	1	$1,702.92	$1,702.92
570	RADIO, PORTABLE, DIGITAL	1	$1,702.92	$1,702.92
570	RADIO, PORTABLE, DIGITAL	1	$1,702.93	$1,702.93
570	RADIO, PORTABLE, DIGITAL	1	$1,702.92	$1,702.92
570	RADIO, PORTABLE, DIGITAL	1	$2,489.79	$2,489.79
570	RADIO, PORTABLE, DIGITAL	1	$1,702.92	$1,702.92

570	RADIO, PORTABLE, DIGITAL	1	$1,702.93	$1,702.93
570	RADIO, PORTABLE, DIGITAL	1	$1,702.93	$1,702.93
570	RADIO, PORTABLE, DIGITAL	1	$1,702.93	$1,702.93
570	RADIO, PORTABLE, DIGITAL	1	$2,489.79	$2,489.79
570	RADIO, PORTABLE, DIGITAL	1	$2,489.79	$2,489.79
570	RADIO, PORTABLE, DIGITAL	1	$2,489.79	$2,489.79
570	RADIO, PORTABLE, DIGITAL	1	$2,044.66	$2,044.66
570	RADIO, PORTABLE, DIGITAL	1	$1,702.93	$1,702.93
570	RADIO, PORTABLE, DIGITAL	1	$1,702.92	$1,702.92
570	RADIO, PORTABLE, DIGITAL	1	$1,702.92	$1,702.92
570	RADIO, PORTABLE, DIGITAL	1	$1,702.92	$1,702.92
570	RADIO, PORTABLE, DIGITAL	1	$1,702.93	$1,702.93
570	RADIO, PORTABLE, DIGITAL	1	$2,489.79	$2,489.79
570	RADIO, PORTABLE, DIGITAL	1	$2,489.79	$2,489.79
570	RADIO, PORTABLE, DIGITAL	1	$1,702.93	$1,702.93
570	RADIO, PORTABLE, DIGITAL	1	$2,044.66	$2,044.66
570	RADIO, PORTABLE, DIGITAL	1	$2,489.79	$2,489.79
570	RADIO, PORTABLE, DIGITAL	1	$1,702.92	$1,702.92
570	RADIO, PORTABLE, DIGITAL	1	$1,702.93	$1,702.93
570	RADIO, PORTABLE, DIGITAL	1	$2,489.79	$2,489.79
570	RADIO, PORTABLE, DIGITAL	1	$2,044.66	$2,044.66
570	RADIO, PORTABLE, DIGITAL	1	$2,489.79	$2,489.79
570	RADIO, PORTABLE, DIGITAL	1	$2,489.79	$2,489.79
570	RADIO, PORTABLE, DIGITAL	1	$2,292.90	$2,292.90
570	RADIO, PORTABLE, DIGITAL	1	$2,292.90	$2,292.90
570	RADIO, PORTABLE, DIGITAL	1	$1,702.92	$1,702.92
570	RADIO, PORTABLE, DIGITAL	1	$1,702.92	$1,702.92
570	RADIO, PORTABLE, DIGITAL	1	$2,292.90	$2,292.90
570	RADIO, PORTABLE, DIGITAL	1	$1,702.92	$1,702.92
570	RADIO, PORTABLE, DIGITAL	1	$2,489.79	$2,489.79
570	RADIO, PORTABLE, DIGITAL	1	$2,292.90	$2,292.90
570	RADIO, PORTABLE, DIGITAL	1	$2,292.90	$2,292.90
570	RADIO, PORTABLE, DIGITAL	1	$2,489.79	$2,489.79
570	RADIO, PORTABLE, DIGITAL	1	$1,702.93	$1,702.93
570	RADIO, PORTABLE, DIGITAL	1	$2,489.79	$2,489.79
570	RADIO, PORTABLE, DIGITAL	1	$2,489.79	$2,489.79
570	RADIO, PORTABLE, DIGITAL	1	$1,702.92	$1,702.92
570	RADIO, PORTABLE, DIGITAL	1	$1,702.93	$1,702.93
570	RADIO, PORTABLE, DIGITAL	1	$1,702.93	$1,702.93
570	RADIO, PORTABLE, DIGITAL	1	$1,702.93	$1,702.93
570	RADIO, PORTABLE, DIGITAL	1	$2,489.79	$2,489.79
570	RADIO, PORTABLE, DIGITAL	1	$2,489.79	$2,489.79
570	RADIO, PORTABLE, DIGITAL	1	$1,702.93	$1,702.93
570	RADIO, PORTABLE, DIGITAL	1	$2,292.90	$2,292.90
570	RADIO, PORTABLE, DIGITAL	1	$2,489.79	$2,489.79
570	RADIO, PORTABLE, DIGITAL	1	$2,489.79	$2,489.79
570	RADIO, PORTABLE, DIGITAL	1	$1,702.92	$1,702.92
570	RADIO, PORTABLE, DIGITAL	1	$1,702.92	$1,702.92
570	RADIO, PORTABLE, DIGITAL	1	$1,702.92	$1,702.92
570	RADIO, PORTABLE, DIGITAL	1	$2,489.80	$2,489.80
570	RADIO, PORTABLE, DIGITAL	1	$2,489.79	$2,489.79
570	RADIO, PORTABLE, DIGITAL	1	$1,702.92	$1,702.92
570	RADIO, PORTABLE, DIGITAL	1	$1,702.93	$1,702.93
570	RADIO, PORTABLE, DIGITAL	1	$1,702.93	$1,702.93
570	RADIO, PORTABLE, DIGITAL	1	$1,702.93	$1,702.93
570	RADIO, PORTABLE, DIGITAL	1	$2,489.79	$2,489.79
570	RADIO, PORTABLE, DIGITAL	1	$1,702.92	$1,702.92
570	RADIO, PORTABLE, DIGITAL	1	$2,489.79	$2,489.79
570	RADIO, PORTABLE, DIGITAL	1	$2,292.90	$2,292.90
576	RADIO, PORTABLE, DIGITAL	1	$2,292.91	$2,292.91
576	RADIO, PORTABLE, DIGITAL	1	$2,292.91	$2,292.91
576	RADIO, PORTABLE, DIGITAL	1	$2,292.91	$2,292.91
576	RADIO, PORTABLE, DIGITAL	1	$2,292.91	$2,292.91
576	RADIO, PORTABLE, DIGITAL	1	$2,292.91	$2,292.91
576	RADIO, PORTABLE, DIGITAL	1	$2,292.91	$2,292.91
576	RADIO, PORTABLE, DIGITAL	1	$2,292.91	$2,292.91
576	RADIO, PORTABLE, DIGITAL	1	$2,292.91	$2,292.91
576	RADIO, PORTABLE, DIGITAL	1	$2,292.91	$2,292.91
576	RADIO, PORTABLE, DIGITAL	1	$2,292.91	$2,292.91
576	RADIO, PORTABLE, DIGITAL	1	$2,292.91	$2,292.91
576	RADIO, PORTABLE, DIGITAL	1	$2,292.91	$2,292.91
576	RADIO, PORTABLE, DIGITAL	1	$2,292.91	$2,292.91
576	RADIO, PORTABLE, DIGITAL	1	$2,292.91	$2,292.91
576	RADIO, PORTABLE, DIGITAL	1	$2,292.91	$2,292.91
576	RADIO, PORTABLE, DIGITAL	1	$2,292.91	$2,292.91
576	RADIO, PORTABLE, DIGITAL	1	$2,292.91	$2,292.91
576	RADIO, PORTABLE, DIGITAL	1	$2,292.91	$2,292.91

576	RADIO, PORTABLE, DIGITAL	1	$2,292.91	$2,292.91

210	RADIO, PORTABLE, RUGGED	1	$3,117.13	$3,117.13
341	RADIO, PORTABLE, RUGGED	1	$4,229.29	$4,229.29
341	RADIO, PORTABLE, RUGGED	1	$4,229.29	$4,229.29
440	RADIO, PORTABLE, RUGGED	1	$4,150.64	$4,150.64
440	RADIO, PORTABLE, RUGGED	1	$4,404.59	$4,404.59
440	RADIO, PORTABLE, RUGGED	1	$4,150.64	$4,150.64
440	RADIO, PORTABLE, RUGGED	1	$4,150.64	$4,150.64
440	RADIO, PORTABLE, RUGGED	1	$4,150.64	$4,150.64
440	RADIO, PORTABLE, RUGGED	1	$4,150.64	$4,150.64
440	RADIO, PORTABLE, RUGGED	1	$4,150.64	$4,150.64
452	RADIO, PORTABLE, RUGGED	1	$4,150.64	$4,150.64
475	RADIO, PORTABLE, RUGGED	1	$4,150.64	$4,150.64
475	RADIO, PORTABLE, RUGGED	1	$4,150.64	$4,150.64
475	RADIO, PORTABLE, RUGGED	1	$5,196.10	$5,196.10
475	RADIO, PORTABLE, RUGGED	1	$4,150.64	$4,150.64
475	RADIO, PORTABLE, RUGGED	1	$4,150.64	$4,150.64
475	RADIO, PORTABLE, RUGGED	1	$4,150.64	$4,150.64
503	RADIO, PORTABLE, RUGGED	1	$4,229.29	$4,229.29
503	RADIO, PORTABLE, RUGGED	1	$4,229.29	$4,229.29
503	RADIO, PORTABLE, RUGGED	1	$4,229.29	$4,229.29
503	RADIO, PORTABLE, RUGGED	1	$4,229.29	$4,229.29
503	RADIO, PORTABLE, RUGGED	1	$5,045.08	$5,045.08
503	RADIO, PORTABLE, RUGGED	1	$4,229.29	$4,229.29
503	RADIO, PORTABLE, RUGGED	1	$4,229.29	$4,229.29
503	RADIO, PORTABLE, RUGGED	1	$5,045.08	$5,045.08
503	RADIO, PORTABLE, RUGGED	1	$4,229.29	$4,229.29
503	RADIO, PORTABLE, RUGGED	1	$4,229.29	$4,229.29
503	RADIO, PORTABLE, RUGGED	1	$4,229.29	$4,229.29
503	RADIO, PORTABLE, RUGGED	1	$5,196.10	$5,196.10
503	RADIO, PORTABLE, RUGGED	1	$4,229.29	$4,229.29
503	RADIO, PORTABLE, RUGGED	1	$4,229.29	$4,229.29
503	RADIO, PORTABLE, RUGGED	1	$2,400.00	$2,400.00
503	RADIO, PORTABLE, RUGGED	1	$4,229.29	$4,229.29
503	RADIO, PORTABLE, RUGGED	1	$4,229.29	$4,229.29
503	RADIO, PORTABLE, RUGGED	1	$4,229.29	$4,229.29
503	RADIO, PORTABLE, RUGGED	1	$4,229.29	$4,229.29
503	RADIO, PORTABLE, RUGGED	1	$5,116.44	$5,116.44
503	RADIO, PORTABLE, RUGGED	1	$4,314.85	$4,314.85
503	RADIO, PORTABLE, RUGGED	1	$4,314.85	$4,314.85
503	RADIO, PORTABLE, RUGGED	1	$4,314.85	$4,314.85
503	RADIO, PORTABLE, RUGGED	1	$4,314.85	$4,314.85
503	RADIO, PORTABLE, RUGGED	1	$4,314.85	$4,314.85
503	RADIO, PORTABLE, RUGGED	1	$4,314.85	$4,314.85
503	RADIO, PORTABLE, RUGGED	1	$4,314.85	$4,314.85
503	RADIO, PORTABLE, RUGGED	1	$4,314.85	$4,314.85
503	RADIO, PORTABLE, RUGGED	1	$4,314.85	$4,314.85
503	RADIO, PORTABLE, RUGGED	1	$5,116.44	$5,116.44
503	RADIO, PORTABLE, RUGGED	1	$2,400.00	$2,400.00
503	RADIO, PORTABLE, RUGGED	1	$5,888.70	$5,888.70
503	RADIO, PORTABLE, RUGGED	1	$5,888.70	$5,888.70
503	RADIO, PORTABLE, RUGGED	1	$5,888.70	$5,888.70
503	RADIO, PORTABLE, RUGGED	1	$5,888.70	$5,888.70
503	RADIO, PORTABLE, RUGGED	1	$4,229.29	$4,229.29
503	RADIO, PORTABLE, RUGGED	1	$5,495.64	$5,495.64
503	RADIO, PORTABLE, RUGGED	1	$4,229.29	$4,229.29
503	RADIO, PORTABLE, RUGGED	1	$4,229.29	$4,229.29
503	RADIO, PORTABLE, RUGGED	1	$4,229.29	$4,229.29
509	RADIO, PORTABLE, RUGGED	1	$4,121.49	$4,121.49
540	RADIO, PORTABLE, RUGGED	1	$4,150.64	$4,150.64
540	RADIO, PORTABLE, RUGGED	1	$4,150.64	$4,150.64
540	RADIO, PORTABLE, RUGGED	1	$4,150.64	$4,150.64
540	RADIO, PORTABLE, RUGGED	1	$4,150.64	$4,150.64
540	RADIO, PORTABLE, RUGGED	1	$4,150.64	$4,150.64
540	RADIO, PORTABLE, RUGGED	1	$4,150.64	$4,150.64
540	RADIO, PORTABLE, RUGGED	1	$4,150.64	$4,150.64
540	RADIO, PORTABLE, RUGGED	1	$4,150.64	$4,150.64
540	RADIO, PORTABLE, RUGGED	1	$4,150.64	$4,150.64
540	RADIO, PORTABLE, RUGGED	1	$4,150.64	$4,150.64
540	RADIO, PORTABLE, RUGGED	1	$4,150.64	$4,150.64
540	RADIO, PORTABLE, RUGGED	1	$4,150.64	$4,150.64
540	RADIO, PORTABLE, RUGGED	1	$4,150.64	$4,150.64
540	RADIO, PORTABLE, RUGGED	1	$4,150.64	$4,150.64
540	RADIO, PORTABLE, RUGGED	1	$4,150.64	$4,150.64
540	RADIO, PORTABLE, RUGGED	1	$4,150.64	$4,150.64
540	RADIO, PORTABLE, RUGGED	1	$4,150.64	$4,150.64
540	RADIO, PORTABLE, RUGGED	1	$4,150.64	$4,150.64
540	RADIO, PORTABLE, RUGGED	1	$4,150.64	$4,150.64

540	RADIO, PORTABLE, RUGGED	1	$4,150.64	$4,150.64

541	RADIO, PORTABLE, RUGGED	1	$4,229.29	$4,229.29
541	RADIO, PORTABLE, RUGGED	1	$4,229.29	$4,229.29
541	RADIO, PORTABLE, RUGGED	1	$4,229.29	$4,229.29
541	RADIO, PORTABLE, RUGGED	1	$4,229.29	$4,229.29
541	RADIO, PORTABLE, RUGGED	1	$4,229.29	$4,229.29
541	RADIO, PORTABLE, RUGGED	1	$4,229.29	$4,229.29
541	RADIO, PORTABLE, RUGGED	1	$4,229.29	$4,229.29
541	RADIO, PORTABLE, RUGGED	1	$4,229.29	$4,229.29
541	RADIO, PORTABLE, RUGGED	1	$4,229.29	$4,229.29
541	RADIO, PORTABLE, RUGGED	1	$4,229.29	$4,229.29
541	RADIO, PORTABLE, RUGGED	1	$4,229.29	$4,229.29
541	RADIO, PORTABLE, RUGGED	1	$4,725.00	$4,725.00
541	RADIO, PORTABLE, RUGGED	1	$3,386.70	$3,386.70
541	RADIO, PORTABLE, RUGGED	1	$3,386.70	$3,386.70
541	RADIO, PORTABLE, RUGGED	1	$3,386.70	$3,386.70
541	RADIO, PORTABLE, RUGGED	1	$3,386.70	$3,386.70
541	RADIO, PORTABLE, RUGGED	1	$4,229.29	$4,229.29
541	RADIO, PORTABLE, RUGGED	1	$6,332.32	$6,332.32
541	RADIO, PORTABLE, RUGGED	1	$4,229.29	$4,229.29
542	RADIO, PORTABLE, RUGGED	1	$4,229.29	$4,229.29
542	RADIO, PORTABLE, RUGGED	1	$6,860.38	$6,860.38
542	RADIO, PORTABLE, RUGGED	1	$6,860.38	$6,860.38
551	RADIO, PORTABLE, RUGGED	1	$4,150.64	$4,150.64
551	RADIO, PORTABLE, RUGGED	1	$4,897.01	$4,897.01
551	RADIO, PORTABLE, RUGGED	1	$4,897.01	$4,897.01
551	RADIO, PORTABLE, RUGGED	1	$4,897.01	$4,897.01
551	RADIO, PORTABLE, RUGGED	1	$4,897.01	$4,897.01
551	RADIO, PORTABLE, RUGGED	1	$4,897.01	$4,897.01
551	RADIO, PORTABLE, RUGGED	1	$4,897.01	$4,897.01
551	RADIO, PORTABLE, RUGGED	1	$4,897.01	$4,897.01
551	RADIO, PORTABLE, RUGGED	1	$4,897.01	$4,897.01
551	RADIO, PORTABLE, RUGGED	1	$4,897.01	$4,897.01
551	RADIO, PORTABLE, RUGGED	1	$4,150.64	$4,150.64
552	RADIO, PORTABLE, RUGGED	1	$4,150.64	$4,150.64
552	RADIO, PORTABLE, RUGGED	1	$6,153.55	$6,153.55
552	RADIO, PORTABLE, RUGGED	1	$4,150.64	$4,150.64
552	RADIO, PORTABLE, RUGGED	1	$4,897.01	$4,897.01
552	RADIO, PORTABLE, RUGGED	1	$4,897.01	$4,897.01
552	RADIO, PORTABLE, RUGGED	1	$4,897.01	$4,897.01
552	RADIO, PORTABLE, RUGGED	1	$4,897.01	$4,897.01
552	RADIO, PORTABLE, RUGGED	1	$4,897.01	$4,897.01
552	RADIO, PORTABLE, RUGGED	1	$4,897.01	$4,897.01
552	RADIO, PORTABLE, RUGGED	1	$4,897.01	$4,897.01
552	RADIO, PORTABLE, RUGGED	1	$4,897.01	$4,897.01
552	RADIO, PORTABLE, RUGGED	1	$4,897.01	$4,897.01
552	RADIO, PORTABLE, RUGGED	1	$4,150.64	$4,150.64
552	RADIO, PORTABLE, RUGGED	1	$4,150.64	$4,150.64
552	RADIO, PORTABLE, RUGGED	1	$4,150.64	$4,150.64
552	RADIO, PORTABLE, RUGGED	1	$4,150.64	$4,150.64
552	RADIO, PORTABLE, RUGGED	1	$4,150.64	$4,150.64
552	RADIO, PORTABLE, RUGGED	1	$4,150.64	$4,150.64
552	RADIO, PORTABLE, RUGGED	1	$4,150.64	$4,150.64
553	RADIO, PORTABLE, RUGGED	1	$4,150.64	$4,150.64
553	RADIO, PORTABLE, RUGGED	1	$4,150.64	$4,150.64
553	RADIO, PORTABLE, RUGGED	1	$4,150.64	$4,150.64
553	RADIO, PORTABLE, RUGGED	1	$4,150.64	$4,150.64
553	RADIO, PORTABLE, RUGGED	1	$4,150.64	$4,150.64
554	RADIO, PORTABLE, RUGGED	1	$4,150.64	$4,150.64
554	RADIO, PORTABLE, RUGGED	1	$4,897.01	$4,897.01
554	RADIO, PORTABLE, RUGGED	1	$4,897.01	$4,897.01
554	RADIO, PORTABLE, RUGGED	1	$4,897.01	$4,897.01
554	RADIO, PORTABLE, RUGGED	1	$4,897.01	$4,897.01
554	RADIO, PORTABLE, RUGGED	1	$4,897.01	$4,897.01
554	RADIO, PORTABLE, RUGGED	1	$4,897.01	$4,897.01
554	RADIO, PORTABLE, RUGGED	1	$4,897.01	$4,897.01
554	RADIO, PORTABLE, RUGGED	1	$4,150.64	$4,150.64
554	RADIO, PORTABLE, RUGGED	1	$4,150.64	$4,150.64
554	RADIO, PORTABLE, RUGGED	1	$4,150.64	$4,150.64
554	RADIO, PORTABLE, RUGGED	1	$4,150.64	$4,150.64
554	RADIO, PORTABLE, RUGGED	1	$4,150.64	$4,150.64
554	RADIO, PORTABLE, RUGGED	1	$4,150.64	$4,150.64
554	RADIO, PORTABLE, RUGGED	1	$4,150.64	$4,150.64
554	RADIO, PORTABLE, RUGGED	1	$4,150.64	$4,150.64
554	RADIO, PORTABLE, RUGGED	1	$4,150.64	$4,150.64
554	RADIO, PORTABLE, RUGGED	1	$4,150.64	$4,150.64

554	RADIO, PORTABLE, RUGGED	1	$4,150.64	$4,150.64
560	RADIO, PORTABLE, RUGGED	1	$5,888.70	$5,888.70
560	RADIO, PORTABLE, RUGGED	1	$5,045.08	$5,045.08
560	RADIO, PORTABLE, RUGGED	1	$4,229.29	$4,229.29
560	RADIO, PORTABLE, RUGGED	1	$4,229.29	$4,229.29
560	RADIO, PORTABLE, RUGGED	1	$4,229.29	$4,229.29
560	RADIO, PORTABLE, RUGGED	1	$5,045.08	$5,045.08
560	RADIO, PORTABLE, RUGGED	1	$4,229.29	$4,229.29
560	RADIO, PORTABLE, RUGGED	1	$4,229.29	$4,229.29
560	RADIO, PORTABLE, RUGGED	1	$5,495.64	$5,495.64
560	RADIO, PORTABLE, RUGGED	1	$4,229.29	$4,229.29
560	RADIO, PORTABLE, RUGGED	1	$4,229.29	$4,229.29
560	RADIO, PORTABLE, RUGGED	1	$4,229.29	$4,229.29
560	RADIO, PORTABLE, RUGGED	1	$4,229.29	$4,229.29
560	RADIO, PORTABLE, RUGGED	1	$4,229.29	$4,229.29
560	RADIO, PORTABLE, RUGGED	1	$5,045.08	$5,045.08
560	RADIO, PORTABLE, RUGGED	1	$5,116.44	$5,116.44
560	RADIO, PORTABLE, RUGGED	1	$4,229.29	$4,229.29
560	RADIO, PORTABLE, RUGGED	1	$5,116.44	$5,116.44
560	RADIO, PORTABLE, RUGGED	1	$2,292.90	$2,292.90
560	RADIO, PORTABLE, RUGGED	1	$4,229.29	$4,229.29
560	RADIO, PORTABLE, RUGGED	1	$4,229.29	$4,229.29
560	RADIO, PORTABLE, RUGGED	1	$4,229.29	$4,229.29
560	RADIO, PORTABLE, RUGGED	1	$4,229.29	$4,229.29
560	RADIO, PORTABLE, RUGGED	1	$4,229.29	$4,229.29
560	RADIO, PORTABLE, RUGGED	1	$5,045.08	$5,045.08
560	RADIO, PORTABLE, RUGGED	1	$4,229.29	$4,229.29
560	RADIO, PORTABLE, RUGGED	1	$4,229.29	$4,229.29
560	RADIO, PORTABLE, RUGGED	1	$4,229.29	$4,229.29
560	RADIO, PORTABLE, RUGGED	1	$4,229.29	$4,229.29
560	RADIO, PORTABLE, RUGGED	1	$4,229.29	$4,229.29
560	RADIO, PORTABLE, RUGGED	1	$4,229.29	$4,229.29
560	RADIO, PORTABLE, RUGGED	1	$5,045.08	$5,045.08
560	RADIO, PORTABLE, RUGGED	1	$4,229.29	$4,229.29
560	RADIO, PORTABLE, RUGGED	1	$4,229.29	$4,229.29
560	RADIO, PORTABLE, RUGGED	1	$5,804.80	$5,804.80
560	RADIO, PORTABLE, RUGGED	1	$4,897.01	$4,897.01

560	RADIO, PORTABLE, RUGGED	1	$5,116.44	$5,116.44
560	RADIO, PORTABLE, RUGGED	1	$4,229.29	$4,229.29
560	RADIO, PORTABLE, RUGGED	1	$5,045.08	$5,045.08
560	RADIO, PORTABLE, RUGGED	1	$5,045.08	$5,045.08
560	RADIO, PORTABLE, RUGGED	1	$5,045.08	$5,045.08
560	RADIO, PORTABLE, RUGGED	1	$5,045.08	$5,045.08
560	RADIO, PORTABLE, RUGGED	1	$5,045.08	$5,045.08
560	RADIO, PORTABLE, RUGGED	1	$4,229.29	$4,229.29
570	RADIO, PORTABLE, RUGGED	1	$4,229.29	$4,229.29
570	RADIO, PORTABLE, RUGGED	1	$1,702.93	$1,702.93
570	RADIO, PORTABLE, RUGGED	1	$1,702.92	$1,702.92
570	RADIO, PORTABLE, RUGGED	1	$2,292.90	$2,292.90
570	RADIO, PORTABLE, RUGGED	1	$3,220.38	$3,220.38
581	RADIO, PORTABLE, RUGGED	1	$4,229.29	$4,229.29
581	RADIO, PORTABLE, RUGGED	1	$4,229.29	$4,229.29
581	RADIO, PORTABLE, RUGGED	1	$4,500.00	$4,500.00
581	RADIO, PORTABLE, RUGGED	1	$4,500.00	$4,500.00
581	RADIO, PORTABLE, RUGGED	1	$4,500.00	$4,500.00
581	RADIO, PORTABLE, RUGGED	1	$4,229.29	$4,229.29
581	RADIO, PORTABLE, RUGGED	1	$4,229.29	$4,229.29
587	RADIO, PORTABLE, RUGGED	1	$4,897.01	$4,897.01
587	RADIO, PORTABLE, RUGGED	1	$993.75	$993.75
587	RADIO, PORTABLE, RUGGED	1	$993.75	$993.75
587	RADIO, PORTABLE, RUGGED	1	$4,314.85	$4,314.85
630	RADIO, PORTABLE, RUGGED	1	$5,377.82	$5,377.82
630	RADIO, PORTABLE, RUGGED	1	$4,229.29	$4,229.29
630	RADIO, PORTABLE, RUGGED	1	$4,229.29	$4,229.29
1000	RADIO, PORTABLE, RUGGED	1	$4,150.64	$4,150.64
1000	RADIO, PORTABLE, RUGGED	1	$4,150.64	$4,150.64
1000	RADIO, PORTABLE, RUGGED	1	$4,150.64	$4,150.64
1000	RADIO, PORTABLE, RUGGED	1	$4,150.64	$4,150.64
1000	RADIO, PORTABLE, RUGGED	1	$4,150.64	$4,150.64
1000	RADIO, PORTABLE, RUGGED	1	$4,229.29	$4,229.29
1000	RADIO, PORTABLE, RUGGED	1	$4,229.29	$4,229.29
1000	RADIO, PORTABLE, RUGGED	1	$5,045.08	$5,045.08
1000	RADIO, PORTABLE, RUGGED	1	$4,229.29	$4,229.29
1000	RADIO, PORTABLE, RUGGED	1	$4,229.29	$4,229.29
1000	RADIO, PORTABLE, RUGGED	1	$4,897.01	$4,897.01
1000	RADIO, PORTABLE, RUGGED	1	$5,888.70	$5,888.70
1000	RADIO, PORTABLE, RUGGED	1	$4,229.29	$4,229.29
1000	RADIO, PORTABLE, RUGGED	1	$4,229.29	$4,229.29
1000	RADIO, PORTABLE, RUGGED	1	$4,229.29	$4,229.29
1000	RADIO, PORTABLE, RUGGED	1	$4,150.64	$4,150.64
1000	RADIO, PORTABLE, RUGGED	1	$4,150.64	$4,150.64
1000	RADIO, PORTABLE, RUGGED	1	$4,150.64	$4,150.64
1000	RADIO, PORTABLE, RUGGED	1	$4,150.64	$4,150.64
1000	RADIO, PORTABLE, RUGGED	1	$4,150.64	$4,150.64
1000	RADIO, PORTABLE, RUGGED	1	$4,229.29	$4,229.29
1000	RADIO, PORTABLE, RUGGED	1	$4,229.29	$4,229.29
1000	RADIO, PORTABLE, RUGGED	1	$4,229.29	$4,229.29
1000	RADIO, PORTABLE, RUGGED	1	$5,888.70	$5,888.70
1000	RADIO, PORTABLE, RUGGED	1	$4,229.29	$4,229.29
1000	RADIO, PORTABLE, RUGGED	1	$4,229.29	$4,229.29
1000	RADIO, PORTABLE, RUGGED	1	$4,229.29	$4,229.29
1000	RADIO, PORTABLE, RUGGED	1	$4,229.29	$4,229.29
1000	RADIO, PORTABLE, RUGGED	1	$4,229.29	$4,229.29
1000	RADIO, PORTABLE, RUGGED	1	$4,229.29	$4,229.29
1000	RADIO, PORTABLE, RUGGED	1	$4,150.64	$4,150.64
1000	RADIO, PORTABLE, RUGGED	1	$5,045.08	$5,045.08
1000	RADIO, PORTABLE, RUGGED	1	$4,229.29	$4,229.29
1000	RADIO, PORTABLE, RUGGED	1	$4,229.29	$4,229.29
1000	RADIO, PORTABLE, RUGGED	1	$4,229.29	$4,229.29
1000	RADIO, PORTABLE, RUGGED	1	$4,229.29	$4,229.29
1000	RADIO, PORTABLE, RUGGED	1	$4,229.29	$4,229.29
1000	RADIO, PORTABLE, RUGGED	1	$4,229.29	$4,229.29
1000	RADIO, PORTABLE, RUGGED	1	$4,229.29	$4,229.29
1000	RADIO, PORTABLE, RUGGED	1	$4,229.29	$4,229.29
1000	RADIO, PORTABLE, RUGGED	1	$4,314.85	$4,314.85
1000	RADIO, PORTABLE, RUGGED	1	$4,229.29	$4,229.29
1000	RADIO, PORTABLE, RUGGED	1	$5,888.70	$5,888.70
1000	RADIO, PORTABLE, RUGGED	1	$4,229.29	$4,229.29
1000	RADIO, PORTABLE, RUGGED	1	$4,229.29	$4,229.29
1000	RADIO, PORTABLE, RUGGED	1	$4,314.85	$4,314.85
1000	RADIO, PORTABLE, RUGGED	1	$4,229.29	$4,229.29
1000	RADIO, PORTABLE, RUGGED	1	$4,229.29	$4,229.29
1000	RADIO, PORTABLE, RUGGED	1	$5,888.70	$5,888.70

1000	RADIO, PORTABLE, RUGGED	1	$4,229.29	$4,229.29
1000	RADIO, PORTABLE, RUGGED	1	$4,229.29	$4,229.29
1000	RADIO, PORTABLE, RUGGED	1	$4,229.29	$4,229.29
1000	RADIO, PORTABLE, RUGGED	1	$4,229.29	$4,229.29
1000	RADIO, PORTABLE, RUGGED	1	$4,897.01	$4,897.01
1000	RADIO, PORTABLE, RUGGED	1	$4,229.29	$4,229.29
1000	RADIO, PORTABLE, RUGGED	1	$4,229.29	$4,229.29
1000	RADIO, PORTABLE, RUGGED	1	$4,229.29	$4,229.29
1000	RADIO, PORTABLE, RUGGED	1	$4,229.29	$4,229.29
1000	RADIO, PORTABLE, RUGGED	1	$4,229.29	$4,229.29
1000	RADIO, PORTABLE, RUGGED	1	$5,888.70	$5,888.70
1000	RADIO, PORTABLE, RUGGED	1	$4,229.29	$4,229.29
1000	RADIO, PORTABLE, RUGGED	1	$4,229.29	$4,229.29
1000	RADIO, PORTABLE, RUGGED	1	$4,229.29	$4,229.29
1000	RADIO, PORTABLE, RUGGED	1	$5,888.70	$5,888.70
1000	RADIO, PORTABLE, RUGGED	1	$4,229.29	$4,229.29
1000	RADIO, PORTABLE, RUGGED	1	$4,229.29	$4,229.29
1000	RADIO, PORTABLE, RUGGED	1	$5,045.08	$5,045.08
1000	RADIO, PORTABLE, RUGGED	1	$4,229.29	$4,229.29
1000	RADIO, PORTABLE, RUGGED	1	$4,229.29	$4,229.29
1000	RADIO, PORTABLE, RUGGED	1	$4,229.29	$4,229.29
1000	RADIO, PORTABLE, RUGGED	1	$4,229.29	$4,229.29
1000	RADIO, PORTABLE, RUGGED	1	$4,475.16	$4,475.16
1000	RADIO, PORTABLE, RUGGED	1	$4,229.29	$4,229.29
1000	RADIO, PORTABLE, RUGGED	1	$4,229.29	$4,229.29
1000	RADIO, PORTABLE, RUGGED	1	$4,229.29	$4,229.29
1000	RADIO, PORTABLE, RUGGED	1	$4,229.29	$4,229.29
1000	RADIO, PORTABLE, RUGGED	1	$4,229.29	$4,229.29
1000	RADIO, PORTABLE, RUGGED	1	$4,150.64	$4,150.64
1000	RADIO, PORTABLE, RUGGED	1	$5,460.60	$5,460.60
1000	RADIO, PORTABLE, RUGGED	1	$4,229.29	$4,229.29
1000	RADIO, PORTABLE, RUGGED	1	$4,150.64	$4,150.64
1000	RADIO, PORTABLE, RUGGED	1	$4,229.29	$4,229.29
1000	RADIO, PORTABLE, RUGGED	1	$4,229.29	$4,229.29
1000	RADIO, PORTABLE, RUGGED	1	$4,229.29	$4,229.29
1000	RADIO, PORTABLE, RUGGED	1	$4,229.29	$4,229.29
1000	RADIO, PORTABLE, RUGGED	1	$4,229.29	$4,229.29
1000	RADIO, PORTABLE, RUGGED	1	$4,229.29	$4,229.29
1000	RADIO, PORTABLE, RUGGED	1	$4,229.29	$4,229.29
1000	RADIO, PORTABLE, RUGGED	1	$4,229.29	$4,229.29
1000	RADIO, PORTABLE, RUGGED	1	$4,229.29	$4,229.29
1000	RADIO, PORTABLE, RUGGED	1	$4,229.29	$4,229.29
1000	RADIO, PORTABLE, RUGGED	1	$4,229.29	$4,229.29
1000	RADIO, PORTABLE, RUGGED	1	$4,229.29	$4,229.29
1000	RADIO, PORTABLE, RUGGED	1	$4,229.29	$4,229.29
1000	RADIO, PORTABLE, RUGGED	1	$4,229.29	$4,229.29
1000	RADIO, PORTABLE, RUGGED	1	$4,229.29	$4,229.29
1000	RADIO, PORTABLE, RUGGED	1	$4,229.29	$4,229.29
1000	RADIO, PORTABLE, RUGGED	1	$4,229.29	$4,229.29
1000	RADIO, PORTABLE, RUGGED	1	$4,229.29	$4,229.29
1000	RADIO, PORTABLE, RUGGED	1	$4,229.29	$4,229.29
1000	RADIO, PORTABLE, RUGGED	1	$4,229.29	$4,229.29
1000	RADIO, PORTABLE, RUGGED	1	$4,229.29	$4,229.29
1000	RADIO, PORTABLE, RUGGED	1	$4,229.29	$4,229.29
1000	RADIO, PORTABLE, RUGGED	1	$4,229.29	$4,229.29
1000	RADIO, PORTABLE, RUGGED	1	$4,229.29	$4,229.29
1000	RADIO, PORTABLE, RUGGED	1	$4,229.29	$4,229.29
1000	RADIO, PORTABLE, RUGGED	1	$4,229.29	$4,229.29
1000	RADIO, PORTABLE, RUGGED	1	$4,229.29	$4,229.29
1000	RADIO, PORTABLE, RUGGED	1	$4,229.29	$4,229.29
1000	RADIO, PORTABLE, RUGGED	1	$4,229.29	$4,229.29
1000	RADIO, PORTABLE, RUGGED	1	$4,229.29	$4,229.29
1000	RADIO, PORTABLE, RUGGED	1	$4,229.29	$4,229.29
1000	RADIO, PORTABLE, RUGGED	1	$4,229.29	$4,229.29
1000	RADIO, PORTABLE, RUGGED	1	$4,229.29	$4,229.29
1000	RADIO, PORTABLE, RUGGED	1	$4,229.29	$4,229.29
1000	RADIO, PORTABLE, RUGGED	1	$4,229.29	$4,229.29
1000	RADIO, PORTABLE, RUGGED	1	$4,229.29	$4,229.29
1000	RADIO, PORTABLE, RUGGED	1	$4,229.29	$4,229.29
1000	RADIO, PORTABLE, RUGGED	1	$4,229.29	$4,229.29
1000	RADIO, PORTABLE, RUGGED	1	$4,229.29	$4,229.29
1000	RADIO, PORTABLE, RUGGED	1	$4,229.29	$4,229.29
1000	RADIO, PORTABLE, RUGGED	1	$4,229.29	$4,229.29
1000	RADIO, PORTABLE, RUGGED	1	$4,229.29	$4,229.29
1000	RADIO, PORTABLE, RUGGED	1	$4,229.29	$4,229.29
1000	RADIO, PORTABLE, RUGGED	1	$4,229.29	$4,229.29
1000	RADIO, PORTABLE, RUGGED	1	$4,229.29	$4,229.29
1000	RADIO, PORTABLE, RUGGED	1	$4,229.29	$4,229.29
1000	RADIO, PORTABLE, RUGGED	1	$4,229.29	$4,229.29
1000	RADIO, PORTABLE, RUGGED	1	$4,229.29	$4,229.29
1000	RADIO, PORTABLE, RUGGED	1	$4,229.29	$4,229.29
1000	RADIO, PORTABLE, RUGGED	1	$4,150.64	$4,150.64
1000	RADIO, PORTABLE, RUGGED	1	$4,150.64	$4,150.64
1000	RADIO, PORTABLE, RUGGED	1	$4,150.64	$4,150.64
1000	RADIO, PORTABLE, RUGGED	1	$4,150.64	$4,150.64
1000	RADIO, PORTABLE, RUGGED	1	$4,150.64	$4,150.64
1000	RADIO, PORTABLE, RUGGED	1	$4,150.64	$4,150.64
1000	RADIO, PORTABLE, RUGGED	1	$4,150.64	$4,150.64
1000	RADIO, PORTABLE, RUGGED	1	$5,460.60	$5,460.60
1000	RADIO, PORTABLE, RUGGED	1	$4,229.29	$4,229.29
1000	RADIO, PORTABLE, RUGGED	1	$4,229.29	$4,229.29
1000	RADIO, PORTABLE, RUGGED	1	$4,229.29	$4,229.29
1000	RADIO, PORTABLE, RUGGED	1	$4,229.29	$4,229.29
1000	RADIO, PORTABLE, RUGGED	1	$4,229.29	$4,229.29
1000	RADIO, PORTABLE, RUGGED	1	$4,229.29	$4,229.29
1000	RADIO, PORTABLE, RUGGED	1	$5,196.10	$5,196.10
1000	RADIO, PORTABLE, RUGGED	1	$4,229.29	$4,229.29
1000	RADIO, PORTABLE, RUGGED	1	$4,229.29	$4,229.29
1000	RADIO, PORTABLE, RUGGED	1	$4,229.29	$4,229.29
1000	RADIO, PORTABLE, RUGGED	1	$4,229.29	$4,229.29
1000	RADIO, PORTABLE, RUGGED	1	$4,229.29	$4,229.29
1000	RADIO, PORTABLE, RUGGED	1	$4,229.29	$4,229.29
1000	RADIO, PORTABLE, RUGGED	1	$4,314.85	$4,314.85
1000	RADIO, PORTABLE, RUGGED	1	$4,229.29	$4,229.29
1000	RADIO, PORTABLE, RUGGED	1	$4,229.29	$4,229.29
1000	RADIO, PORTABLE, RUGGED	1	$4,229.29	$4,229.29

341	RADIO, PORTABLE, RUGGED, HIGH-END	1	$4,229.29	$4,229.29
475	RADIO, PORTABLE, RUGGED, HIGH-END	1	$6,214.96	$6,214.96
475	RADIO, PORTABLE, RUGGED, HIGH-END	1	$5,384.07	$5,384.07
475	RADIO, PORTABLE, RUGGED, HIGH-END	1	$5,384.07	$5,384.07
475	RADIO, PORTABLE, RUGGED, HIGH-END	1	$5,384.07	$5,384.07
475	RADIO, PORTABLE, RUGGED, HIGH-END	1	$5,384.06	$5,384.06
475	RADIO, PORTABLE, RUGGED, HIGH-END	1	$5,384.06	$5,384.06
503	RADIO, PORTABLE, RUGGED, HIGH-END	1	$6,055.16	$6,055.16
503	RADIO, PORTABLE, RUGGED, HIGH-END	1	$6,055.16	$6,055.16
503	RADIO, PORTABLE, RUGGED, HIGH-END	1	$6,055.16	$6,055.16
503	RADIO, PORTABLE, RUGGED, HIGH-END	1	$6,055.16	$6,055.16
503	RADIO, PORTABLE, RUGGED, HIGH-END	1	$6,055.16	$6,055.16
503	RADIO, PORTABLE, RUGGED, HIGH-END	1	$6,690.62	$6,690.62
503	RADIO, PORTABLE, RUGGED, HIGH-END	1	$6,690.62	$6,690.62
503	RADIO, PORTABLE, RUGGED, HIGH-END	1	$6,690.62	$6,690.62
503	RADIO, PORTABLE, RUGGED, HIGH-END	1	$6,055.16	$6,055.16
540	RADIO, PORTABLE, RUGGED, HIGH-END	1	$5,614.64	$5,614.64
540	RADIO, PORTABLE, RUGGED, HIGH-END	1	$5,614.64	$5,614.64
540	RADIO, PORTABLE, RUGGED, HIGH-END	1	$5,614.64	$5,614.64
540	RADIO, PORTABLE, RUGGED, HIGH-END	1	$5,384.07	$5,384.07
540	RADIO, PORTABLE, RUGGED, HIGH-END	1	$5,614.64	$5,614.64
540	RADIO, PORTABLE, RUGGED, HIGH-END	1	$5,614.64	$5,614.64
540	RADIO, PORTABLE, RUGGED, HIGH-END	1	$5,614.64	$5,614.64
540	RADIO, PORTABLE, RUGGED, HIGH-END	1	$5,384.07	$5,384.07
540	RADIO, PORTABLE, RUGGED, HIGH-END	1	$6,960.08	$6,960.08
540	RADIO, PORTABLE, RUGGED, HIGH-END	1	$5,614.64	$5,614.64
540	RADIO, PORTABLE, RUGGED, HIGH-END	1	$5,384.07	$5,384.07
540	RADIO, PORTABLE, RUGGED, HIGH-END	1	$5,384.07	$5,384.07
540	RADIO, PORTABLE, RUGGED, HIGH-END	1	$5,614.64	$5,614.64
540	RADIO, PORTABLE, RUGGED, HIGH-END	1	$5,614.64	$5,614.64
541	RADIO, PORTABLE, RUGGED, HIGH-END	1	$6,055.16	$6,055.16
541	RADIO, PORTABLE, RUGGED, HIGH-END	1	$6,055.16	$6,055.16
541	RADIO, PORTABLE, RUGGED, HIGH-END	1	$6,055.16	$6,055.16
541	RADIO, PORTABLE, RUGGED, HIGH-END	1	$7,395.19	$7,395.19
541	RADIO, PORTABLE, RUGGED, HIGH-END	1	$8,701.37	$8,701.37
541	RADIO, PORTABLE, RUGGED, HIGH-END	1	$6,055.16	$6,055.16
542	RADIO, PORTABLE, RUGGED, HIGH-END	1	$6,055.16	$6,055.16
542	RADIO, PORTABLE, RUGGED, HIGH-END	1	$6,055.16	$6,055.16
542	RADIO, PORTABLE, RUGGED, HIGH-END	1	$6,055.16	$6,055.16
542	RADIO, PORTABLE, RUGGED, HIGH-END	1	$6,055.16	$6,055.16
542	RADIO, PORTABLE, RUGGED, HIGH-END	1	$6,055.16	$6,055.16
542	RADIO, PORTABLE, RUGGED, HIGH-END	1	$6,055.16	$6,055.16
542	RADIO, PORTABLE, RUGGED, HIGH-END	1	$6,055.16	$6,055.16
542	RADIO, PORTABLE, RUGGED, HIGH-END	1	$6,055.16	$6,055.16
542	RADIO, PORTABLE, RUGGED, HIGH-END	1	$6,055.16	$6,055.16
542	RADIO, PORTABLE, RUGGED, HIGH-END	1	$6,055.16	$6,055.16
542	RADIO, PORTABLE, RUGGED, HIGH-END	1	$6,055.16	$6,055.16
542	RADIO, PORTABLE, RUGGED, HIGH-END	1	$6,055.16	$6,055.16
542	RADIO, PORTABLE, RUGGED, HIGH-END	1	$6,055.16	$6,055.16
542	RADIO, PORTABLE, RUGGED, HIGH-END	1	$6,055.16	$6,055.16
542	RADIO, PORTABLE, RUGGED, HIGH-END	1	$6,055.16	$6,055.16
542	RADIO, PORTABLE, RUGGED, HIGH-END	1	$6,055.16	$6,055.16
542	RADIO, PORTABLE, RUGGED, HIGH-END	1	$6,055.16	$6,055.16
542	RADIO, PORTABLE, RUGGED, HIGH-END	1	$6,055.16	$6,055.16
542	RADIO, PORTABLE, RUGGED, HIGH-END	1	$6,055.16	$6,055.16
542	RADIO, PORTABLE, RUGGED, HIGH-END	1	$6,055.16	$6,055.16
542	RADIO, PORTABLE, RUGGED, HIGH-END	1	$6,055.16	$6,055.16
542	RADIO, PORTABLE, RUGGED, HIGH-END	1	$6,055.16	$6,055.16
552	RADIO, PORTABLE, RUGGED, HIGH-END	1	$6,700.00	$6,700.00
554	RADIO, PORTABLE, RUGGED, HIGH-END	1	$6,517.99	$6,517.99
560	RADIO, PORTABLE, RUGGED, HIGH-END	1	$5,384.07	$5,384.07
560	RADIO, PORTABLE, RUGGED, HIGH-END	1	$5,384.07	$5,384.07
560	RADIO, PORTABLE, RUGGED, HIGH-END	1	$5,384.07	$5,384.07
560	RADIO, PORTABLE, RUGGED, HIGH-END	1	$5,384.07	$5,384.07
560	RADIO, PORTABLE, RUGGED, HIGH-END	1	$5,384.07	$5,384.07
560	RADIO, PORTABLE, RUGGED, HIGH-END	1	$5,384.07	$5,384.07
560	RADIO, PORTABLE, RUGGED, HIGH-END	1	$6,256.66	$6,256.66
560	RADIO, PORTABLE, RUGGED, HIGH-END	1	$6,256.66	$6,256.66
560	RADIO, PORTABLE, RUGGED, HIGH-END	1	$6,256.66	$6,256.66
560	RADIO, PORTABLE, RUGGED, HIGH-END	1	$6,256.66	$6,256.66
560	RADIO, PORTABLE, RUGGED, HIGH-END	1	$6,509.42	$6,509.42
576	RADIO, PORTABLE, RUGGED, HIGH-END	1	$5,384.07	$5,384.07
576	RADIO, PORTABLE, RUGGED, HIGH-END	1	$5,384.07	$5,384.07
581	RADIO, PORTABLE, RUGGED, HIGH-END	1	$6,055.16	$6,055.16
581	RADIO, PORTABLE, RUGGED, HIGH-END	1	$6,055.16	$6,055.16
581	RADIO, PORTABLE, RUGGED, HIGH-END	1	$6,055.16	$6,055.16

581	RADIO, PORTABLE, RUGGED, HIGH-END	1	$6,055.16	$6,055.16
581	RADIO, PORTABLE, RUGGED, HIGH-END	1	$6,055.16	$6,055.16
583	RADIO, PORTABLE, RUGGED, HIGH-END	1	$6,055.16	$6,055.16
587	RADIO, PORTABLE, RUGGED, HIGH-END	1	$5,384.07	$5,384.07
587	RADIO, PORTABLE, RUGGED, HIGH-END	1	$5,384.07	$5,384.07
1000	RADIO, PORTABLE, RUGGED, HIGH-END	1	$6,055.16	$6,055.16
492	RAIN COATS, POLICE	10	$75.00	$750.00
540	RANGE, ELECTRIC/GAS	1	$430.00	$430.00
551	RANGE, ELECTRIC/GAS	1	$430.00	$430.00
215	RECEIVER, GNSS	1	$2,183.13	$2,183.13
215	RECEIVER, GNSS	1	$2,183.13	$2,183.13
560	RECORDING SYSTEM, COVERT, AUDIO, CASSETTE	1	$950.00	$950.00
503	RECORDING SYSTEM, INTERROGATION, VIDEO/AUDIO	1	$31,294.00	$31,294.00
210	RECYCLER AND SOIL STABILIZER, PAVEMENT	1	$708,810.00	$708,810.00
440	REFRIGERATOR, COUNTERTOP	1	$250.00	$250.00
440	REFRIGERATOR, COUNTERTOP	1	$250.00	$250.00
454	REFRIGERATOR, COUNTERTOP	1	$250.00	$250.00
509	REFRIGERATOR, COUNTERTOP	1	$250.00	$250.00
540	REFRIGERATOR, COUNTERTOP	1	$250.00	$250.00
540	REFRIGERATOR, COUNTERTOP	1	$250.00	$250.00
542	REFRIGERATOR, COUNTERTOP	1	$250.00	$250.00
545	REFRIGERATOR, COUNTERTOP	1	$250.00	$250.00
545	REFRIGERATOR, COUNTERTOP	1	$250.00	$250.00
551	REFRIGERATOR, COUNTERTOP	1	$250.00	$250.00
554	REFRIGERATOR, COUNTERTOP	2	$250.00	$500.00
560	REFRIGERATOR, COUNTERTOP	1	$250.00	$250.00
570	REFRIGERATOR, COUNTERTOP	1	$250.00	$250.00
576	REFRIGERATOR, COUNTERTOP	1	$250.00	$250.00
576	REFRIGERATOR, COUNTERTOP	1	$250.00	$250.00
581	REFRIGERATOR, COUNTERTOP	2	$250.00	$500.00
583	REFRIGERATOR, COUNTERTOP	1	$250.00	$250.00
591	REFRIGERATOR, COUNTERTOP	1	$250.00	$250.00
591	REFRIGERATOR, COUNTERTOP	1	$250.00	$250.00
630	REFRIGERATOR, COUNTERTOP	1	$250.00	$250.00
630	REFRIGERATOR, COUNTERTOP	1	$250.00	$250.00
630	REFRIGERATOR, COUNTERTOP	1	$250.00	$250.00
630	REFRIGERATOR, COUNTERTOP	1	$250.00	$250.00
213	REFRIGERATOR, HOUSEHOLD, W/ ICEMAKER	1	$884.00	$884.00
213	REFRIGERATOR, HOUSEHOLD, W/ ICEMAKER	1	$884.00	$884.00
402	REFRIGERATOR, HOUSEHOLD, W/ ICEMAKER	1	$884.00	$884.00
453	REFRIGERATOR, HOUSEHOLD, W/ ICEMAKER	1	$884.00	$884.00
453	REFRIGERATOR, HOUSEHOLD, W/ ICEMAKER	1	$884.00	$884.00
475	REFRIGERATOR, HOUSEHOLD, W/ ICEMAKER	1	$884.00	$884.00
475	REFRIGERATOR, HOUSEHOLD, W/ ICEMAKER	1	$884.00	$884.00
494	REFRIGERATOR, HOUSEHOLD, W/ ICEMAKER	1	$884.00	$884.00
499	REFRIGERATOR, HOUSEHOLD, W/ ICEMAKER	1	$884.00	$884.00
503	REFRIGERATOR, HOUSEHOLD, W/ ICEMAKER	1	$884.00	$884.00
509	REFRIGERATOR, HOUSEHOLD, W/ ICEMAKER	1	$717.30	$717.30
510	REFRIGERATOR, HOUSEHOLD, W/ ICEMAKER	1	$1,080.00	$1,080.00
540	REFRIGERATOR, HOUSEHOLD, W/ ICEMAKER	1	$884.00	$884.00
540	REFRIGERATOR, HOUSEHOLD, W/ ICEMAKER	1	$884.00	$884.00
541	REFRIGERATOR, HOUSEHOLD, W/ ICEMAKER	1	$884.00	$884.00
541	REFRIGERATOR, HOUSEHOLD, W/ ICEMAKER	1	$884.00	$884.00
541	REFRIGERATOR, HOUSEHOLD, W/ ICEMAKER	1	$884.00	$884.00
545	REFRIGERATOR, HOUSEHOLD, W/ ICEMAKER	1	$884.00	$884.00
545	REFRIGERATOR, HOUSEHOLD, W/ ICEMAKER	1	$579.99	$579.99
545	REFRIGERATOR, HOUSEHOLD, W/ ICEMAKER	1	$1,425.65	$1,425.65
551	REFRIGERATOR, HOUSEHOLD, W/ ICEMAKER	1	$884.00	$884.00
553	REFRIGERATOR, HOUSEHOLD, W/ ICEMAKER	1	$884.00	$884.00
587	REFRIGERATOR, HOUSEHOLD, W/ ICEMAKER	1	$884.00	$884.00
3103	REFRIGERATOR, HOUSEHOLD, W/ ICEMAKER	1	$1,080.00	$1,080.00
3106	REFRIGERATOR, HOUSEHOLD, W/ ICEMAKER	1	$998.00	$998.00
3107	REFRIGERATOR, HOUSEHOLD, W/ ICEMAKER	1	$884.00	$884.00
3107	REFRIGERATOR, HOUSEHOLD, W/ ICEMAKER	1	$884.00	$884.00
210	REFRIGERATOR, HOUSEHOLD, W/O ICEMAKER	1	$400.00	$400.00
210	REFRIGERATOR, HOUSEHOLD, W/O ICEMAKER	1	$400.00	$400.00
210	REFRIGERATOR, HOUSEHOLD, W/O ICEMAKER	1	$400.00	$400.00
211	REFRIGERATOR, HOUSEHOLD, W/O ICEMAKER	1	$400.00	$400.00
214	REFRIGERATOR, HOUSEHOLD, W/O ICEMAKER	1	$400.00	$400.00

215	REFRIGERATOR, HOUSEHOLD, W/O ICEMAKER	2	$400.00	$800.00
404	REFRIGERATOR, HOUSEHOLD, W/O ICEMAKER	1	$400.00	$400.00
405	REFRIGERATOR, HOUSEHOLD, W/O ICEMAKER	1	$400.00	$400.00
440	REFRIGERATOR, HOUSEHOLD, W/O ICEMAKER	1	$400.00	$400.00
450	REFRIGERATOR, HOUSEHOLD, W/O ICEMAKER	1	$400.00	$400.00
451	REFRIGERATOR, HOUSEHOLD, W/O ICEMAKER	1	$400.00	$400.00
452	REFRIGERATOR, HOUSEHOLD, W/O ICEMAKER	1	$400.00	$400.00
454	REFRIGERATOR, HOUSEHOLD, W/O ICEMAKER	1	$400.00	$400.00
475	REFRIGERATOR, HOUSEHOLD, W/O ICEMAKER	1	$400.00	$400.00
492	REFRIGERATOR, HOUSEHOLD, W/O ICEMAKER	1	$400.00	$400.00
495	REFRIGERATOR, HOUSEHOLD, W/O ICEMAKER	1	$400.00	$400.00
495	REFRIGERATOR, HOUSEHOLD, W/O ICEMAKER	2	$400.00	$800.00
497	REFRIGERATOR, HOUSEHOLD, W/O ICEMAKER	1	$400.00	$400.00
497	REFRIGERATOR, HOUSEHOLD, W/O ICEMAKER	1	$400.00	$400.00
499	REFRIGERATOR, HOUSEHOLD, W/O ICEMAKER	1	$400.00	$400.00
499	REFRIGERATOR, HOUSEHOLD, W/O ICEMAKER	1	$400.00	$400.00
499	REFRIGERATOR, HOUSEHOLD, W/O ICEMAKER	1	$400.00	$400.00
499	REFRIGERATOR, HOUSEHOLD, W/O ICEMAKER	1	$400.00	$400.00
499	REFRIGERATOR, HOUSEHOLD, W/O ICEMAKER	1	$400.00	$400.00
503	REFRIGERATOR, HOUSEHOLD, W/O ICEMAKER	1	$400.00	$400.00
503	REFRIGERATOR, HOUSEHOLD, W/O ICEMAKER	1	$400.00	$400.00
503	REFRIGERATOR, HOUSEHOLD, W/O ICEMAKER	1	$400.00	$400.00
509	REFRIGERATOR, HOUSEHOLD, W/O ICEMAKER	1	$400.00	$400.00
509	REFRIGERATOR, HOUSEHOLD, W/O ICEMAKER	1	$400.00	$400.00
509	REFRIGERATOR, HOUSEHOLD, W/O ICEMAKER	1	$400.00	$400.00
540	REFRIGERATOR, HOUSEHOLD, W/O ICEMAKER	1	$400.00	$400.00
540	REFRIGERATOR, HOUSEHOLD, W/O ICEMAKER	1	$400.00	$400.00
540	REFRIGERATOR, HOUSEHOLD, W/O ICEMAKER	1	$400.00	$400.00
540	REFRIGERATOR, HOUSEHOLD, W/O ICEMAKER	2	$400.00	$800.00
540	REFRIGERATOR, HOUSEHOLD, W/O ICEMAKER	1	$400.00	$400.00
540	REFRIGERATOR, HOUSEHOLD, W/O ICEMAKER	1	$400.00	$400.00
540	REFRIGERATOR, HOUSEHOLD, W/O ICEMAKER	1	$400.00	$400.00
540	REFRIGERATOR, HOUSEHOLD, W/O ICEMAKER	1	$400.00	$400.00
540	REFRIGERATOR, HOUSEHOLD, W/O ICEMAKER	1	$400.00	$400.00
541	REFRIGERATOR, HOUSEHOLD, W/O ICEMAKER	1	$400.00	$400.00
545	REFRIGERATOR, HOUSEHOLD, W/O ICEMAKER	1	$400.00	$400.00
545	REFRIGERATOR, HOUSEHOLD, W/O ICEMAKER	1	$400.00	$400.00
545	REFRIGERATOR, HOUSEHOLD, W/O ICEMAKER	1	$400.00	$400.00
551	REFRIGERATOR, HOUSEHOLD, W/O ICEMAKER	2	$400.00	$800.00
552	REFRIGERATOR, HOUSEHOLD, W/O ICEMAKER	1	$400.00	$400.00
553	REFRIGERATOR, HOUSEHOLD, W/O ICEMAKER	1	$400.00	$400.00
554	REFRIGERATOR, HOUSEHOLD, W/O ICEMAKER	1	$400.00	$400.00
560	REFRIGERATOR, HOUSEHOLD, W/O ICEMAKER	1	$400.00	$400.00
560	REFRIGERATOR, HOUSEHOLD, W/O ICEMAKER	1	$400.00	$400.00
560	REFRIGERATOR, HOUSEHOLD, W/O ICEMAKER	1	$400.00	$400.00
560	REFRIGERATOR, HOUSEHOLD, W/O ICEMAKER	2	$400.00	$800.00
560	REFRIGERATOR, HOUSEHOLD, W/O ICEMAKER	1	$400.00	$400.00
570	REFRIGERATOR, HOUSEHOLD, W/O ICEMAKER	1	$400.00	$400.00
570	REFRIGERATOR, HOUSEHOLD, W/O ICEMAKER	1	$400.00	$400.00
570	REFRIGERATOR, HOUSEHOLD, W/O ICEMAKER	1	$400.00	$400.00
570	REFRIGERATOR, HOUSEHOLD, W/O ICEMAKER	1	$400.00	$400.00
570	REFRIGERATOR, HOUSEHOLD, W/O ICEMAKER	1	$400.00	$400.00
576	REFRIGERATOR, HOUSEHOLD, W/O ICEMAKER	1	$400.00	$400.00
576	REFRIGERATOR, HOUSEHOLD, W/O ICEMAKER	1	$400.00	$400.00
576	REFRIGERATOR, HOUSEHOLD, W/O ICEMAKER	1	$400.00	$400.00
576	REFRIGERATOR, HOUSEHOLD, W/O ICEMAKER	1	$400.00	$400.00
576	REFRIGERATOR, HOUSEHOLD, W/O ICEMAKER	1	$400.00	$400.00
576	REFRIGERATOR, HOUSEHOLD, W/O ICEMAKER	1	$400.00	$400.00
576	REFRIGERATOR, HOUSEHOLD, W/O ICEMAKER	1	$400.00	$400.00
576	REFRIGERATOR, HOUSEHOLD, W/O ICEMAKER	1	$400.00	$400.00
581	REFRIGERATOR, HOUSEHOLD, W/O ICEMAKER	2	$400.00	$800.00
581	REFRIGERATOR, HOUSEHOLD, W/O ICEMAKER	1	$400.00	$400.00
591	REFRIGERATOR, HOUSEHOLD, W/O ICEMAKER	1	$400.00	$400.00
591	REFRIGERATOR, HOUSEHOLD, W/O ICEMAKER	1	$400.00	$400.00
630	REFRIGERATOR, HOUSEHOLD, W/O ICEMAKER	1	$400.00	$400.00
630	REFRIGERATOR, HOUSEHOLD, W/O ICEMAKER	1	$400.00	$400.00
882	REFRIGERATOR, HOUSEHOLD, W/O ICEMAKER	1	$400.00	$400.00
3101	REFRIGERATOR, HOUSEHOLD, W/O ICEMAKER	1	$400.00	$400.00
3103	REFRIGERATOR, HOUSEHOLD, W/O ICEMAKER	1	$400.00	$400.00
570	REFRIGERATOR, PASS-THROUGH	1	$2,680.00	$2,680.00
570	REFRIGERATOR, REACH-IN, 1 SECTION	1	$5,175.00	$5,175.00
576	REFRIGERATOR, REACH-IN, 1 SECTION	1	$5,175.00	$5,175.00
576	REFRIGERATOR, REACH-IN, 1 SECTION	1	$5,175.00	$5,175.00
576	REFRIGERATOR, REACH-IN, 1 SECTION	1	$5,175.00	$5,175.00
665	REFRIGERATOR, REACH-IN, 1 SECTION	1	$5,175.00	$5,175.00

3106	REFRIGERATOR, REACH-IN, 1 SECTION	1	$5,175.00	$5,175.00
570	REFRIGERATOR, REACH-IN, 2 SECTION	1	$5,945.00	$5,945.00
570	REFRIGERATOR, REACH-IN, 2 SECTION	1	$5,945.00	$5,945.00
570	REFRIGERATOR, REACH-IN, 2 SECTION	1	$5,945.00	$5,945.00
3106	REFRIGERATOR, REACH-IN, 2 SECTION	1	$2,445.00	$2,445.00
3106	REFRIGERATOR, REACH-IN, 2 SECTION	1	$5,945.00	$5,945.00
540	REFRIGERATOR/ FREEZER, SIDE-BY-SIDE	1	$1,700.00	$1,700.00
540	REFRIGERATOR/ FREEZER, SIDE-BY-SIDE	1	$1,700.00	$1,700.00
560	REFRIGERATOR/ FREEZER, SIDE-BY-SIDE	1	$1,700.00	$1,700.00
570	REFRIGERATOR/ FREEZER, SIDE-BY-SIDE	1	$1,700.00	$1,700.00
587	REFRIGERATOR/ FREEZER, SIDE-BY-SIDE	1	$1,700.00	$1,700.00
507	REPEATER TOWER, FLORENCE	1	$11,774.57	$11,774.57
507	REPEATER TOWER, FLORENCE	1	$1,737,303.80	$1,737,303.80
541	REPEATER, RADIO	1	$5,000.00	$5,000.00
541	REPEATER, RADIO	1	$5,000.00	$5,000.00
541	REPEATER, RADIO	1	$2,670.61	$2,670.61
560	REPEATER, RADIO	1	$5,000.00	$5,000.00
581	REPEATER, RADIO	1	$5,000.00	$5,000.00
581	REPEATER, RADIO	1	$5,000.00	$5,000.00
581	REPEATER, RADIO	1	$5,000.00	$5,000.00
581	REPEATER, RADIO	1	$5,000.00	$5,000.00
581	REPEATER, RADIO	1	$5,000.00	$5,000.00
581	REPEATER, RADIO	1	$5,000.00	$5,000.00
540	RESUSCI ANNE - JUNIOR	5	$400.00	$2,000.00
540	RESUSCI ANNE - JUNIOR	1	$400.00	$400.00
210	RETROREFLECTOMETER	1	$16,600.00	$16,600.00
560	RIFLE	1	$625.00	$625.00
560	RIFLE	1	$649.95	$649.95
560	RIFLE	1	$689.00	$689.00
560	RIFLE	1	$768.95	$768.95
560	RIFLE	1	$649.95	$649.95
560	RIFLE	1	$649.95	$649.95
560	RIFLE	1	$649.95	$649.95
560	RIFLE	1	$649.95	$649.95
551	RIFLE, SEMI-AUTOMATIC/ ASSAULT	1	$1,095.00	$1,095.00
551	RIFLE, SEMI-AUTOMATIC/ ASSAULT	1	$1,185.50	$1,185.50
551	RIFLE, SEMI-AUTOMATIC/ ASSAULT	1	$1,185.50	$1,185.50
551	RIFLE, SEMI-AUTOMATIC/ ASSAULT	1	$861.79	$861.79
552	RIFLE, SEMI-AUTOMATIC/ ASSAULT	1	$870.45	$870.45
552	RIFLE, SEMI-AUTOMATIC/ ASSAULT	1	$870.45	$870.45
552	RIFLE, SEMI-AUTOMATIC/ ASSAULT	1	$870.45	$870.45
552	RIFLE, SEMI-AUTOMATIC/ ASSAULT	1	$870.45	$870.45
554	RIFLE, SEMI-AUTOMATIC/ ASSAULT	1	$552.94	$552.94
554	RIFLE, SEMI-AUTOMATIC/ ASSAULT	1	$552.94	$552.94
554	RIFLE, SEMI-AUTOMATIC/ ASSAULT	1	$1,119.00	$1,119.00
560	RIFLE, SEMI-AUTOMATIC/ ASSAULT	1	$880.45	$880.45
560	RIFLE, SEMI-AUTOMATIC/ ASSAULT	1	$880.45	$880.45
560	RIFLE, SEMI-AUTOMATIC/ ASSAULT	1	$880.45	$880.45
560	RIFLE, SEMI-AUTOMATIC/ ASSAULT	1	$880.45	$880.45
560	RIFLE, SEMI-AUTOMATIC/ ASSAULT	1	$880.45	$880.45
560	RIFLE, SEMI-AUTOMATIC/ ASSAULT	1	$880.45	$880.45
560	RIFLE, SEMI-AUTOMATIC/ ASSAULT	1	$870.45	$870.45
560	RIFLE, SEMI-AUTOMATIC/ ASSAULT	1	$870.45	$870.45
560	RIFLE, SEMI-AUTOMATIC/ ASSAULT	1	$799.75	$799.75
560	RIFLE, SEMI-AUTOMATIC/ ASSAULT	1	$799.75	$799.75
560	RIFLE, SEMI-AUTOMATIC/ ASSAULT	1	$799.75	$799.75
560	RIFLE, SEMI-AUTOMATIC/ ASSAULT	1	$799.75	$799.75
560	RIFLE, SEMI-AUTOMATIC/ ASSAULT	1	$799.75	$799.75
560	RIFLE, SEMI-AUTOMATIC/ ASSAULT	1	$799.75	$799.75
560	RIFLE, SEMI-AUTOMATIC/ ASSAULT	1	$799.75	$799.75
560	RIFLE, SEMI-AUTOMATIC/ ASSAULT	1	$783.15	$783.15
560	RIFLE, SEMI-AUTOMATIC/ ASSAULT	1	$783.15	$783.15
560	RIFLE, SEMI-AUTOMATIC/ ASSAULT	1	$783.15	$783.15
560	RIFLE, SEMI-AUTOMATIC/ ASSAULT	1	$783.15	$783.15
560	RIFLE, SEMI-AUTOMATIC/ ASSAULT	1	$783.15	$783.15
560	RIFLE, SEMI-AUTOMATIC/ ASSAULT	1	$783.15	$783.15
560	RIFLE, SEMI-AUTOMATIC/ ASSAULT	1	$783.15	$783.15
560	RIFLE, SEMI-AUTOMATIC/ ASSAULT	1	$788.15	$788.15
560	RIFLE, SEMI-AUTOMATIC/ ASSAULT	1	$788.15	$788.15
560	RIFLE, SEMI-AUTOMATIC/ ASSAULT	1	$788.15	$788.15
560	RIFLE, SEMI-AUTOMATIC/ ASSAULT	1	$788.15	$788.15
560	RIFLE, SEMI-AUTOMATIC/ ASSAULT	1	$788.15	$788.15
560	RIFLE, SEMI-AUTOMATIC/ ASSAULT	1	$788.15	$788.15
560	RIFLE, SEMI-AUTOMATIC/ ASSAULT	1	$788.15	$788.15

560	RIFLE, SEMI-AUTOMATIC/ ASSAULT	1	$788.15	$788.15
560	RIFLE, SEMI-AUTOMATIC/ ASSAULT	1	$788.15	$788.15
560	RIFLE, SEMI-AUTOMATIC/ ASSAULT	1	$783.51	$783.51
560	RIFLE, SEMI-AUTOMATIC/ ASSAULT	1	$783.51	$783.51
560	RIFLE, SEMI-AUTOMATIC/ ASSAULT	1	$783.51	$783.51
560	RIFLE, SEMI-AUTOMATIC/ ASSAULT	1	$783.51	$783.51
560	RIFLE, SEMI-AUTOMATIC/ ASSAULT	1	$783.51	$783.51
560	RIFLE, SEMI-AUTOMATIC/ ASSAULT	1	$783.51	$783.51
560	RIFLE, SEMI-AUTOMATIC/ ASSAULT	1	$783.51	$783.51
560	RIFLE, SEMI-AUTOMATIC/ ASSAULT	1	$783.51	$783.51
560	RIFLE, SEMI-AUTOMATIC/ ASSAULT	1	$783.51	$783.51
560	RIFLE, SEMI-AUTOMATIC/ ASSAULT	1	$783.51	$783.51
560	RIFLE, SEMI-AUTOMATIC/ ASSAULT	1	$1,254.75	$1,254.75
560	RIFLE, SEMI-AUTOMATIC/ ASSAULT	1	$1,254.75	$1,254.75
560	RIFLE, SEMI-AUTOMATIC/ ASSAULT	1	$1,254.75	$1,254.75
560	RIFLE, SEMI-AUTOMATIC/ ASSAULT	1	$1,254.75	$1,254.75
560	RIFLE, SEMI-AUTOMATIC/ ASSAULT	1	$1,254.75	$1,254.75
560	RIFLE, SEMI-AUTOMATIC/ ASSAULT	1	$1,254.75	$1,254.75
560	RIFLE, SEMI-AUTOMATIC/ ASSAULT	1	$1,254.75	$1,254.75
560	RIFLE, SEMI-AUTOMATIC/ ASSAULT	1	$1,254.75	$1,254.75
560	RIFLE, SEMI-AUTOMATIC/ ASSAULT	1	$2,000.00	$2,000.00
560	RIFLE, SEMI-AUTOMATIC/ ASSAULT	1	$2,119.00	$2,119.00
560	RIFLE, SEMI-AUTOMATIC/ ASSAULT	1	$800.00	$800.00
560	RIFLE, SEMI-AUTOMATIC/ ASSAULT	1	$800.00	$800.00
560	RIFLE, SEMI-AUTOMATIC/ ASSAULT	1	$800.00	$800.00
560	RIFLE, SEMI-AUTOMATIC/ ASSAULT	1	$2,164.13	$2,164.13
560	RIFLE, SEMI-AUTOMATIC/ ASSAULT	1	$2,164.13	$2,164.13
560	RIFLE, SEMI-AUTOMATIC/ ASSAULT	1	$2,164.13	$2,164.13
560	RIFLE, SEMI-AUTOMATIC/ ASSAULT	1	$2,164.13	$2,164.13
560	RIFLE, SEMI-AUTOMATIC/ ASSAULT	1	$2,164.13	$2,164.13
560	RIFLE, SEMI-AUTOMATIC/ ASSAULT	1	$2,164.13	$2,164.13
560	RIFLE, SEMI-AUTOMATIC/ ASSAULT	1	$2,164.13	$2,164.13
560	RIFLE, SEMI-AUTOMATIC/ ASSAULT	1	$2,164.13	$2,164.13
560	RIFLE, SEMI-AUTOMATIC/ ASSAULT	1	$2,164.13	$2,164.13
560	RIFLE, SEMI-AUTOMATIC/ ASSAULT	1	$2,164.13	$2,164.13
560	RIFLE, SEMI-AUTOMATIC/ ASSAULT	1	$2,164.13	$2,164.13
560	RIFLE, SEMI-AUTOMATIC/ ASSAULT	1	$2,164.13	$2,164.13
560	RIFLE, SEMI-AUTOMATIC/ ASSAULT	1	$2,089.23	$2,089.23
560	RIFLE, SEMI-AUTOMATIC/ ASSAULT	1	$2,089.23	$2,089.23
560	RIFLE, SEMI-AUTOMATIC/ ASSAULT	1	$2,089.23	$2,089.23
560	RIFLE, SEMI-AUTOMATIC/ ASSAULT	1	$2,089.23	$2,089.23
560	RIFLE, SEMI-AUTOMATIC/ ASSAULT	1	$2,089.23	$2,089.23
560	RIFLE, SEMI-AUTOMATIC/ ASSAULT	1	$2,089.23	$2,089.23
560	RIFLE, SEMI-AUTOMATIC/ ASSAULT	1	$2,089.23	$2,089.23
560	RIFLE, SEMI-AUTOMATIC/ ASSAULT	1	$2,089.23	$2,089.23
560	RIFLE, SEMI-AUTOMATIC/ ASSAULT	1	$2,089.23	$2,089.23
560	RIFLE, SEMI-AUTOMATIC/ ASSAULT	1	$2,089.23	$2,089.23
560	RIFLE, SEMI-AUTOMATIC/ ASSAULT	1	$1,970.00	$1,970.00
560	RIFLE, SEMI-AUTOMATIC/ ASSAULT	1	$1,970.00	$1,970.00
560	RIFLE, SEMI-AUTOMATIC/ ASSAULT	1	$2,053.29	$2,053.29
560	RIFLE, SEMI-AUTOMATIC/ ASSAULT	1	$2,053.29	$2,053.29
560	RIFLE, SEMI-AUTOMATIC/ ASSAULT	1	$1,299.98	$1,299.98
560	RIFLE, SEMI-AUTOMATIC/ ASSAULT	1	$639.00	$639.00
560	RIFLE, SEMI-AUTOMATIC/ ASSAULT	1	$639.00	$639.00
560	RIFLE, SEMI-AUTOMATIC/ ASSAULT	1	$639.00	$639.00
560	RIFLE, SEMI-AUTOMATIC/ ASSAULT	1	$753.41	$753.41
560	RIFLE, SEMI-AUTOMATIC/ ASSAULT	1	$753.41	$753.41
560	RIFLE, SEMI-AUTOMATIC/ ASSAULT	1	$599.00	$599.00
560	RIFLE, SEMI-AUTOMATIC/ ASSAULT	1	$599.00	$599.00
554	RIFLE, SHORT BARREL	1	$667.75	$667.75
554	RIFLE, SHORT BARREL	1	$667.75	$667.75
554	RIFLE, SHORT BARREL	1	$667.75	$667.75
554	RIFLE, SHORT BARREL	1	$667.75	$667.75
560	RIFLE, SHORT BARREL	1	$2,030.00	$2,030.00
560	RIFLE, SHORT BARREL	1	$2,030.00	$2,030.00
560	RIFLE, SHORT BARREL	1	$2,030.00	$2,030.00
560	RIFLE, SHORT BARREL	1	$2,030.00	$2,030.00
560	RIFLE, SHORT BARREL	1	$2,030.00	$2,030.00
560	RIFLE, SHORT BARREL	1	$2,030.00	$2,030.00
560	RIFLE, SHORT BARREL	1	$2,030.00	$2,030.00
560	RIFLE, SHORT BARREL	1	$2,030.00	$2,030.00
560	RIFLE, SHORT BARREL	1	$2,030.00	$2,030.00
560	RIFLE, SHORT BARREL	1	$2,030.00	$2,030.00
560	RIFLE, SHORT BARREL	1	$2,030.00	$2,030.00
560	RIFLE, SHORT BARREL	1	$2,030.00	$2,030.00

560	RIFLE, SHORT BARREL	1	$2,030.00	$2,030.00
560	RIFLE, SHORT BARREL	1	$2,030.00	$2,030.00
560	RIFLE, SHORT BARREL	1	$2,030.00	$2,030.00
560	RIFLE, SHORT BARREL	1	$2,030.00	$2,030.00
560	RIFLE, SHORT BARREL	1	$2,030.00	$2,030.00
560	RIFLE, SHORT BARREL	1	$2,030.00	$2,030.00
560	RIFLE, SHORT BARREL	1	$2,030.00	$2,030.00
560	RIFLE, SHORT BARREL	1	$2,030.00	$2,030.00
560	RIFLE, SHORT BARREL	1	$2,030.00	$2,030.00
560	RIFLE, SHORT BARREL	1	$2,030.00	$2,030.00
560	RIFLE, SHORT BARREL	1	$2,030.00	$2,030.00
560	RIFLE, SHORT BARREL	1	$2,030.00	$2,030.00
560	RIFLE, SHORT BARREL	1	$2,030.00	$2,030.00
560	RIFLE, SHORT BARREL	1	$2,030.00	$2,030.00
560	RIFLE, SHORT BARREL	1	$2,030.00	$2,030.00
560	RIFLE, SHORT BARREL	1	$2,030.00	$2,030.00
560	RIFLE, SHORT BARREL	1	$2,030.00	$2,030.00
560	RIFLE, SHORT BARREL	1	$2,030.00	$2,030.00
560	RIFLE, SHORT BARREL	1	$1,979.20	$1,979.20
560	RIFLE, SHORT BARREL	1	$1,979.20	$1,979.20
560	RIFLE, SHORT BARREL	1	$1,979.20	$1,979.20
560	RIFLE, SHORT BARREL	1	$1,979.20	$1,979.20
560	RIFLE, SHORT BARREL	1	$1,979.20	$1,979.20
560	RIFLE, TACTICAL/ SNIPER	1	$5,792.74	$5,792.74
560	RIFLE, TACTICAL/ SNIPER	1	$5,792.74	$5,792.74
560	RIFLE, TACTICAL/ SNIPER	1	$5,792.74	$5,792.74
560	RIFLE, TACTICAL/ SNIPER	1	$5,792.74	$5,792.74
560	RIFLE, TACTICAL/ SNIPER	1	$5,490.00	$5,490.00
560	RIFLE, TACTICAL/ SNIPER	1	$5,490.00	$5,490.00
560	RIFLE, TACTICAL/ SNIPER	1	$5,490.00	$5,490.00
560	RIFLE, TACTICAL/ SNIPER	1	$5,490.00	$5,490.00
560	ROLL APPLICATOR, HAND SQUEEZE (SIGN MAKER), 48"	1	$3,000.00	$3,000.00
3103	ROLLER, ASPHALT, SMALL	1	$6,407.60	$6,407.60
3106	ROLLER, ASPHALT, SMALL	1	$23,291.55	$23,291.55
210	ROLLER/ COMPACTOR, PNEUMATIC	1	$87,824.00	$87,824.00
210	ROLLER/ COMPACTOR, PNEUMATIC	1	$90,800.00	$90,800.00
210	ROLLER/ COMPACTOR, PNEUMATIC	1	$83,733.00	$83,733.00
210	ROLLER/ COMPACTOR, PNEUMATIC	1	$74,770.00	$74,770.00
210	ROLLER/ COMPACTOR, PNEUMATIC	1	$115,595.00	$115,595.00
210	ROLLER/ COMPACTOR, PNEUMATIC	1	$133,500.00	$133,500.00
210	ROLLER/ COMPACTOR, PNEUMATIC	1	$113,646.00	$113,646.00
210	ROLLER/ COMPACTOR, PNEUMATIC	1	$34,861.00	$34,861.00
210	ROLLER/ COMPACTOR, PNEUMATIC	1	$46,000.00	$46,000.00
210	ROLLER/ COMPACTOR, VIBRATORY, TANDEM	1	$130,530.00	$130,530.00
210	ROLLER/ COMPACTOR, VIBRATORY, TANDEM, SMALL	1	$40,686.00	$40,686.00
210	ROLLER/ COMPACTOR, VIBRATORY, TANDEM, SMALL	1	$61,894.00	$61,894.00
210	ROLLER/ COMPACTOR, VIBRATORY, TANDEM, SMALL	1	$61,894.00	$61,894.00
882	ROLLER/ COMPACTOR, VIBRATORY, TANDEM, SMALL	1	$61,894.00	$61,894.00
540	ROOM DIVIDER/PARTITION	1	$160.00	$160.00
540	ROOM DIVIDER/PARTITION	1	$160.00	$160.00
540	ROOM DIVIDER/PARTITION	1	$160.00	$160.00
560	ROOM DIVIDER/PARTITION	17	$160.00	$2,720.00
581	ROPE, RESCUE	12	$160.00	$1,920.00
495	ROTARY MIXER, ROAD RECLAIMER	1	$745,277.00	$745,277.00
509	ROUTER W/ MOTOR, HANDHELD	2	$231.00	$462.00
630	ROUTER, 1 1/2 HP W/ D-HANDLE BASE	1	$265.00	$265.00
541	ROUTER, BROADBAND, WIRELESS	1	$828.94	$828.94
541	ROUTER, COMPUTER	1	$3,000.00	$3,000.00
581	ROUTER, COMPUTER	1	$3,000.00	$3,000.00
581	ROUTER, COMPUTER	1	$3,000.00	$3,000.00
581	ROUTER, COMPUTER	1	$3,000.00	$3,000.00
581	ROUTER, COMPUTER	1	$3,000.00	$3,000.00
581	ROUTER, COMPUTER	1	$3,000.00	$3,000.00
581	ROUTER, COMPUTER	1	$3,000.00	$3,000.00
581	ROUTER, COMPUTER	1	$3,000.00	$3,000.00
581	ROUTER, COMPUTER	1	$3,000.00	$3,000.00
581	ROUTER, COMPUTER	1	$3,000.00	$3,000.00
581	ROUTER, COMPUTER	1	$3,000.00	$3,000.00
581	ROUTER, COMPUTER	1	$3,000.00	$3,000.00
581	ROUTER, COMPUTER	9	$3,000.00	$27,000.00
581	ROUTER, EDGE, ETHERNET	1	$29,500.00	$29,500.00
503	ROUTER, ETHERNET	1	$1,500.00	$1,500.00
503	ROUTER, ETHERNET	1	$6,500.00	$6,500.00
503	ROUTER, ETHERNET	1	$6,500.00	$6,500.00
503	ROUTER, ETHERNET	1	$1,500.00	$1,500.00
503	ROUTER, ETHERNET	1	$6,500.00	$6,500.00

503	ROUTER, ETHERNET	1	$6,500.00	$6,500.00
503	ROUTER, ETHERNET	1	$6,500.00	$6,500.00
503	ROUTER, ETHERNET	1	$6,500.00	$6,500.00
503	ROUTER, ETHERNET	1	$6,500.00	$6,500.00
503	ROUTER, ETHERNET	1	$6,500.00	$6,500.00
503	ROUTER, ETHERNET	1	$1,500.00	$1,500.00
503	ROUTER, ETHERNET	1	$1,500.00	$1,500.00
503	ROUTER, ETHERNET	1	$1,500.00	$1,500.00
503	ROUTER, ETHERNET	1	$1,500.00	$1,500.00
510	ROUTER, ETHERNET	1	$1,500.00	$1,500.00
503	ROUTER, FIBER OPTIC	1	$2,500.00	$2,500.00
503	ROUTER, FIBER OPTIC	1	$2,500.00	$2,500.00
503	ROUTER, FIBER OPTIC	1	$2,500.00	$2,500.00
503	ROUTER, FIBER OPTIC	1	$9,528.82	$9,528.82
581	ROUTER, HOTSPOT	1	$350.00	$350.00
503	ROUTER, INTEGRATED SERVICES, HIGH-END	1	$5,200.00	$5,200.00
581	ROUTER, INVERTED PIN	1	$3,585.00	$3,585.00
581	ROUTER, INVERTED PIN	1	$3,585.00	$3,585.00
540	ROUTER, WIRELESS	1	$65.00	$65.00
541	ROUTER, WIRELESS	1	$65.00	$65.00
542	ROUTER, WIRELESS, FOR GAS/ RADIATION DETECTORS	1	$2,900.00	$2,900.00
542	ROUTER, WIRELESS, FOR GAS/ RADIATION DETECTORS	1	$2,900.00	$2,900.00
542	ROUTER, WIRELESS, FOR GAS/ RADIATION DETECTORS	1	$2,310.00	$2,310.00
542	ROUTER, WIRELESS, FOR GAS/ RADIATION DETECTORS	1	$2,900.00	$2,900.00
560	ROWER, INCLINE	16	$320.00	$5,120.00
451	SAFE, LARGE	1	$950.00	$950.00
451	SAFE, LARGE	1	$950.00	$950.00
453	SAFE, LARGE	1	$950.00	$950.00
499	SAFE, LARGE	1	$950.00	$950.00
499	SAFE, LARGE	1	$950.00	$950.00
499	SAFE, LARGE	1	$950.00	$950.00
499	SAFE, LARGE	1	$950.00	$950.00
510	SAFE, LARGE	1	$601.41	$601.41
540	SAFE, LARGE	1	$950.00	$950.00
551	SAFE, LARGE	1	$950.00	$950.00
551	SAFE, LARGE	1	$950.00	$950.00
551	SAFE, LARGE	1	$950.00	$950.00
551	SAFE, LARGE	1	$950.00	$950.00
552	SAFE, LARGE	1	$950.00	$950.00
570	SAFE, LARGE	1	$950.00	$950.00
576	SAFE, LARGE	1	$950.00	$950.00
3101	SAFE, LARGE	1	$950.00	$950.00
3106	SAFE, LARGE	1	$950.00	$950.00
3107	SAFE, LARGE	1	$61.41	$61.41
400	SAFE, SMALL	1	$350.00	$350.00
403	SAFE, SMALL	2	$350.00	$700.00
450	SAFE, SMALL	1	$350.00	$350.00
475	SAFE, SMALL	2	$350.00	$700.00
494	SAFE, SMALL	1	$350.00	$350.00
495	SAFE, SMALL	1	$350.00	$350.00
499	SAFE, SMALL	1	$350.00	$350.00
499	SAFE, SMALL	1	$350.00	$350.00
499	SAFE, SMALL	2	$350.00	$700.00
499	SAFE, SMALL	2	$350.00	$700.00
499	SAFE, SMALL	1	$350.00	$350.00
509	SAFE, SMALL	1	$350.00	$350.00
540	SAFE, SMALL	1	$350.00	$350.00
541	SAFE, SMALL	1	$350.00	$350.00
541	SAFE, SMALL	1	$350.00	$350.00
551	SAFE, SMALL	1	$350.00	$350.00
551	SAFE, SMALL	1	$350.00	$350.00
552	SAFE, SMALL	1	$350.00	$350.00
552	SAFE, SMALL	1	$350.00	$350.00
552	SAFE, SMALL	1	$350.00	$350.00
552	SAFE, SMALL	1	$350.00	$350.00
554	SAFE, SMALL	1	$350.00	$350.00
554	SAFE, SMALL	1	$350.00	$350.00
554	SAFE, SMALL	1	$350.00	$350.00
560	SAFE, SMALL	1	$350.00	$350.00
560	SAFE, SMALL	1	$350.00	$350.00
560	SAFE, SMALL	1	$350.00	$350.00
560	SAFE, SMALL	1	$350.00	$350.00
560	SAFE, SMALL	1	$350.00	$350.00
570	SAFE, SMALL	1	$350.00	$350.00
576	SAFE, SMALL	1	$350.00	$350.00
509	SANDER, BELT, 4", HANDHELD	1	$140.00	$140.00

3101	SANDER, BELT/DISC, 4" X 6"	1	$135.00	$135.00
509	SANDER, RANDOM ORBITAL, V-SPEED	1	$190.00	$190.00
576	SANDER, RANDOM ORBITAL, V-SPEED	1	$190.00	$190.00
581	SATELLITE LOCATOR / TRACKER	1	$3,800.00	$3,800.00
503	SATELLITE RECEIVER	1	$2,183.12	$2,183.12
3101	SAW HORSE	2	$30.00	$60.00
509	SAW, BAND	2	$390.00	$780.00
3103	SAW, BAND	1	$390.00	$390.00
210	SAW, CHAIN	12	$385.00	$4,620.00
3101	SAW, CHAIN	3	$385.00	$1,155.00
3103	SAW, CHAIN	2	$385.00	$770.00
3107	SAW, CHAIN	2	$385.00	$770.00
210	SAW, CHAIN, PROFESSIONAL	1	$670.00	$670.00
210	SAW, CHAIN, PROFESSIONAL	1	$670.00	$670.00
210	SAW, CHAIN, PROFESSIONAL	1	$670.00	$670.00
3101	SAW, CHAIN, PROFESSIONAL	1	$504.00	$504.00
3101	SAW, CHAIN, PROFESSIONAL	1	$670.00	$670.00
3103	SAW, CHAIN, PROFESSIONAL	1	$875.50	$875.50
3103	SAW, CHAIN, PROFESSIONAL	1	$799.00	$799.00
3103	SAW, CHAIN, PROFESSIONAL	1	$670.00	$670.00
3103	SAW, CHAIN, PROFESSIONAL	1	$670.00	$670.00
3103	SAW, CHAIN, PROFESSIONAL	1	$670.00	$670.00
3103	SAW, CHAIN, PROFESSIONAL	1	$670.00	$670.00
3103	SAW, CHAIN, PROFESSIONAL	1	$670.00	$670.00
3103	SAW, CHAIN, PROFESSIONAL	1	$670.00	$670.00
3107	SAW, CHAIN, PROFESSIONAL	1	$670.00	$670.00
3107	SAW, CHAIN, PROFESSIONAL	1	$670.00	$670.00
210	SAW, CHOP	1	$260.00	$260.00
210	SAW, CHOP	1	$260.00	$260.00
509	SAW, CHOP	1	$260.00	$260.00
3103	SAW, CHOP	1	$260.00	$260.00
3107	SAW, CHOP	1	$260.00	$260.00
509	SAW, CIRCULAR BLADE	1	$230.00	$230.00
509	SAW, CIRCULAR, HANDHELD	1	$125.00	$125.00
509	SAW, CIRCULAR, HANDHELD	1	$125.00	$125.00
509	SAW, CIRCULAR, HANDHELD	2	$125.00	$250.00
509	SAW, CIRCULAR, HANDHELD	1	$125.00	$125.00
540	SAW, CIRCULAR, HANDHELD	1	$125.00	$125.00
581	SAW, CIRCULAR, HANDHELD	3	$125.00	$375.00
3101	SAW, CIRCULAR, HANDHELD	3	$125.00	$375.00
3103	SAW, CIRCULAR, HANDHELD	2	$125.00	$250.00
3106	SAW, CIRCULAR, HANDHELD	1	$125.00	$125.00
509	SAW, CIRCULAR, TABLE MODEL	1	$700.00	$700.00
882	SAW, CONCRETE	1	$2,000.00	$2,000.00
503	SAW, CORDLESS	1	$300.00	$300.00
541	SAW, CORDLESS	1	$300.00	$300.00
509	SAW, JIG, HAND HELD	1	$160.00	$160.00
560	SAW, JIG, HAND HELD	1	$160.00	$160.00
3101	SAW, JIG, HAND HELD	1	$160.00	$160.00
3106	SAW, JIG, HAND HELD	1	$160.00	$160.00
509	SAW, MITER WITH BOX, MANUAL	1	$100.00	$100.00
560	SAW, MITRE, COMPOUND	2	$340.00	$680.00
210	SAW, POLE	1	$540.00	$540.00
210	SAW, POLE	1	$540.00	$540.00
210	SAW, POLE	1	$540.00	$540.00
210	SAW, POLE	1	$540.00	$540.00
210	SAW, POLE	1	$540.00	$540.00
210	SAW, POLE	1	$540.00	$540.00
210	SAW, POLE	1	$540.00	$540.00
210	SAW, POLE	1	$540.00	$540.00
210	SAW, POLE	1	$540.00	$540.00
3103	SAW, POLE	1	$567.88	$567.88
3103	SAW, POLE	1	$540.00	$540.00
3103	SAW, POLE	1	$540.00	$540.00
3103	SAW, POLE	1	$540.00	$540.00
3107	SAW, POLE	1	$540.00	$540.00
3107	SAW, POLE	1	$540.00	$540.00
509	SAW, RADIAL ARM	1	$685.00	$685.00
509	SAW, RECIPROCATING	2	$130.00	$260.00
3103	SAW, RECIPROCATING	1	$130.00	$130.00
509	SAW, RECIPROCATING, ELECTRIC	1	$185.00	$185.00
509	SAW, SAWZALL, V-SPEED	1	$230.00	$230.00
3103	SAW, SAWZALL, V-SPEED	2	$230.00	$460.00
509	SAW, TILTING ARBOR, 10''	1	$2,199.00	$2,199.00
630	SCALE, INFANT	1	$450.00	$450.00
630	SCALE, INFANT	1	$450.00	$450.00

630	SCALE, INFANT	1	$450.00	$450.00
576	SCALE, KITCHEN	2	$215.00	$430.00
560	SCALE, MEDICAL	1	$320.00	$320.00
576	SCALE, MEDICAL	1	$320.00	$320.00
576	SCALE, MEDICAL	1	$320.00	$320.00
576	SCALE, MEDICAL	1	$320.00	$320.00
630	SCALE, MEDICAL	1	$320.00	$320.00
630	SCALE, MEDICAL	1	$320.00	$320.00
630	SCALE, MEDICAL	1	$320.00	$320.00
630	SCALE, MEDICAL	1	$320.00	$320.00
630	SCALE, MEDICAL	1	$320.00	$320.00
630	SCALE, MEDICAL	1	$320.00	$320.00
405	SCALE, SCIENTIFIC	1	$139.00	$139.00
494	SCALE, SCIENTIFIC	1	$139.00	$139.00
540	SCALE, SCIENTIFIC	1	$139.00	$139.00
560	SCALE, SCIENTIFIC	2	$139.00	$278.00
576	SCALE, SCIENTIFIC	2	$139.00	$278.00
545	SCALER/ POLISHER, DENTAL, VETERINARY	1	$5,051.70	$5,051.70
560	SCANNER, 3D, HANDHELD	1	$6,294.70	$6,294.70
560	SCANNER, 3D, HANDHELD	1	$6,294.70	$6,294.70
560	SCANNER, 3D, HANDHELD	1	$6,590.00	$6,590.00
453	SCANNER, BAR CODE READER, PEN/ WAND STYLE	3	$150.00	$450.00
453	SCANNER, BAR CODE READER, PEN/ WAND STYLE	3	$150.00	$450.00
570	SCANNER, BAR CODE READER, PEN/ WAND STYLE	1	$150.00	$150.00
450	SCANNER, BOOK	1	$475.00	$475.00
451	SCANNER, BOOK	1	$475.00	$475.00
451	SCANNER, BOOK	1	$475.00	$475.00
451	SCANNER, BOOK	10	$475.00	$4,750.00
451	SCANNER, BOOK	1	$475.00	$475.00
630	SCANNER, BOOK, BARCODE, SMALL	2	$475.00	$950.00
499	SCANNER, CHECK/ CURRENCY, HIGH SPEED	1	$950.00	$950.00
499	SCANNER, CHECK/ CURRENCY, HIGH SPEED	1	$2,722.93	$2,722.93
499	SCANNER, CHECK/ CURRENCY, HIGH SPEED	1	$950.00	$950.00
400	SCANNER, DOCUMENT	1	$427.09	$427.09
400	SCANNER, DOCUMENT	1	$405.58	$405.58
400	SCANNER, DOCUMENT	1	$405.58	$405.58
402	SCANNER, DOCUMENT	1	$890.00	$890.00
402	SCANNER, DOCUMENT	1	$890.00	$890.00
402	SCANNER, DOCUMENT	1	$890.00	$890.00
402	SCANNER, DOCUMENT	1	$890.00	$890.00
403	SCANNER, DOCUMENT	1	$718.30	$718.30
403	SCANNER, DOCUMENT	1	$668.94	$668.94
403	SCANNER, DOCUMENT	1	$680.80	$680.80
403	SCANNER, DOCUMENT	1	$858.43	$858.43
403	SCANNER, DOCUMENT	1	$858.43	$858.43
403	SCANNER, DOCUMENT	1	$890.00	$890.00
403	SCANNER, DOCUMENT	1	$637.13	$637.13
403	SCANNER, DOCUMENT	1	$901.41	$901.41
403	SCANNER, DOCUMENT	1	$11,662.50	$11,662.50
403	SCANNER, DOCUMENT	1	$522.00	$522.00
403	SCANNER, DOCUMENT	1	$11,662.50	$11,662.50
403	SCANNER, DOCUMENT	1	$890.00	$890.00
403	SCANNER, DOCUMENT	1	$637.13	$637.13
403	SCANNER, DOCUMENT	1	$665.20	$665.20
403	SCANNER, DOCUMENT	1	$890.00	$890.00
404	SCANNER, DOCUMENT	1	$858.43	$858.43
404	SCANNER, DOCUMENT	1	$522.00	$522.00
404	SCANNER, DOCUMENT	1	$637.13	$637.13
404	SCANNER, DOCUMENT	1	$665.20	$665.20
404	SCANNER, DOCUMENT	1	$665.20	$665.20
404	SCANNER, DOCUMENT	1	$665.20	$665.20
404	SCANNER, DOCUMENT	1	$665.20	$665.20
404	SCANNER, DOCUMENT	1	$665.20	$665.20
404	SCANNER, DOCUMENT	1	$890.00	$890.00
404	SCANNER, DOCUMENT	1	$718.30	$718.30
404	SCANNER, DOCUMENT	1	$890.00	$890.00
404	SCANNER, DOCUMENT	1	$665.52	$665.52
404	SCANNER, DOCUMENT	1	$665.52	$665.52
404	SCANNER, DOCUMENT	1	$718.30	$718.30
404	SCANNER, DOCUMENT	1	$890.00	$890.00
404	SCANNER, DOCUMENT	1	$890.00	$890.00
404	SCANNER, DOCUMENT	1	$890.00	$890.00
404	SCANNER, DOCUMENT	1	$890.00	$890.00
404	SCANNER, DOCUMENT	1	$890.00	$890.00
404	SCANNER, DOCUMENT	1	$890.00	$890.00
404	SCANNER, DOCUMENT	1	$890.00	$890.00

404	SCANNER, DOCUMENT	1	$890.00	$890.00
404	SCANNER, DOCUMENT	1	$890.00	$890.00
405	SCANNER, DOCUMENT	1	$459.87	$459.87
427	SCANNER, DOCUMENT	1	$890.00	$890.00
427	SCANNER, DOCUMENT	1	$890.00	$890.00
427	SCANNER, DOCUMENT	1	$890.00	$890.00
429	SCANNER, DOCUMENT	1	$890.00	$890.00
429	SCANNER, DOCUMENT	1	$890.00	$890.00
435	SCANNER, DOCUMENT	1	$822.02	$822.02
435	SCANNER, DOCUMENT	1	$890.00	$890.00
435	SCANNER, DOCUMENT	1	$880.31	$880.31
435	SCANNER, DOCUMENT	1	$880.31	$880.31
435	SCANNER, DOCUMENT	1	$890.00	$890.00
437	SCANNER, DOCUMENT	1	$890.00	$890.00
438	SCANNER, DOCUMENT	1	$641.83	$641.83
440	SCANNER, DOCUMENT	1	$890.00	$890.00
440	SCANNER, DOCUMENT	1	$892.15	$892.15
440	SCANNER, DOCUMENT	1	$2,149.88	$2,149.88
440	SCANNER, DOCUMENT	1	$890.00	$890.00
440	SCANNER, DOCUMENT	1	$2,152.90	$2,152.90
440	SCANNER, DOCUMENT	1	$890.00	$890.00
440	SCANNER, DOCUMENT	1	$890.00	$890.00
440	SCANNER, DOCUMENT	1	$890.00	$890.00
440	SCANNER, DOCUMENT	1	$890.00	$890.00
440	SCANNER, DOCUMENT	1	$890.00	$890.00
440	SCANNER, DOCUMENT	1	$890.00	$890.00
440	SCANNER, DOCUMENT	1	$890.00	$890.00
440	SCANNER, DOCUMENT	1	$890.00	$890.00
441	SCANNER, DOCUMENT	1	$720.00	$720.00
450	SCANNER, DOCUMENT	1	$890.00	$890.00
450	SCANNER, DOCUMENT	1	$890.00	$890.00
451	SCANNER, DOCUMENT	1	$829.95	$829.95
451	SCANNER, DOCUMENT	1	$829.95	$829.95
451	SCANNER, DOCUMENT	1	$890.00	$890.00
451	SCANNER, DOCUMENT	1	$892.65	$892.65
451	SCANNER, DOCUMENT	1	$821.32	$821.32
451	SCANNER, DOCUMENT	1	$892.65	$892.65
451	SCANNER, DOCUMENT	1	$829.95	$829.95
451	SCANNER, DOCUMENT	1	$891.67	$891.67
451	SCANNER, DOCUMENT	1	$821.32	$821.32
451	SCANNER, DOCUMENT	1	$829.95	$829.95
451	SCANNER, DOCUMENT	1	$890.00	$890.00
451	SCANNER, DOCUMENT	1	$610.31	$610.31
451	SCANNER, DOCUMENT	1	$610.31	$610.31
451	SCANNER, DOCUMENT	1	$892.65	$892.65
451	SCANNER, DOCUMENT	1	$610.31	$610.31
452	SCANNER, DOCUMENT	1	$821.32	$821.32
452	SCANNER, DOCUMENT	1	$890.00	$890.00
452	SCANNER, DOCUMENT	1	$2,833.61	$2,833.61
452	SCANNER, DOCUMENT	1	$890.00	$890.00
452	SCANNER, DOCUMENT	1	$821.32	$821.32
452	SCANNER, DOCUMENT	1	$2,833.61	$2,833.61
452	SCANNER, DOCUMENT	1	$2,833.61	$2,833.61
452	SCANNER, DOCUMENT	1	$821.32	$821.32
452	SCANNER, DOCUMENT	1	$903.67	$903.67
452	SCANNER, DOCUMENT	1	$940.37	$940.37
453	SCANNER, DOCUMENT	1	$1,463.51	$1,463.51
453	SCANNER, DOCUMENT	1	$1,463.51	$1,463.51
454	SCANNER, DOCUMENT	1	$1,455.21	$1,455.21
454	SCANNER, DOCUMENT	1	$1,455.21	$1,455.21
454	SCANNER, DOCUMENT	1	$1,455.21	$1,455.21
454	SCANNER, DOCUMENT	1	$883.67	$883.67
454	SCANNER, DOCUMENT	1	$1,429.53	$1,429.53
454	SCANNER, DOCUMENT	1	$890.00	$890.00
454	SCANNER, DOCUMENT	1	$1,429.53	$1,429.53
475	SCANNER, DOCUMENT	1	$886.07	$886.07
475	SCANNER, DOCUMENT	1	$850.82	$850.82
475	SCANNER, DOCUMENT	1	$849.04	$849.04
475	SCANNER, DOCUMENT	1	$886.07	$886.07
475	SCANNER, DOCUMENT	1	$850.82	$850.82
475	SCANNER, DOCUMENT	1	$849.04	$849.04
475	SCANNER, DOCUMENT	1	$849.04	$849.04
475	SCANNER, DOCUMENT	1	$849.04	$849.04
475	SCANNER, DOCUMENT	1	$849.04	$849.04
475	SCANNER, DOCUMENT	1	$850.82	$850.82
475	SCANNER, DOCUMENT	1	$857.83	$857.83

475	SCANNER, DOCUMENT	1	$896.76	$896.76
475	SCANNER, DOCUMENT	1	$890.00	$890.00
475	SCANNER, DOCUMENT	1	$890.00	$890.00
475	SCANNER, DOCUMENT	1	$886.07	$886.07
475	SCANNER, DOCUMENT	1	$849.04	$849.04
475	SCANNER, DOCUMENT	1	$890.00	$890.00
475	SCANNER, DOCUMENT	1	$890.00	$890.00
475	SCANNER, DOCUMENT	1	$890.00	$890.00
475	SCANNER, DOCUMENT	1	$860.40	$860.40
475	SCANNER, DOCUMENT	1	$859.43	$859.43
475	SCANNER, DOCUMENT	1	$896.76	$896.76
492	SCANNER, DOCUMENT	1	$509.14	$509.14
492	SCANNER, DOCUMENT	1	$509.14	$509.14
492	SCANNER, DOCUMENT	1	$509.14	$509.14
492	SCANNER, DOCUMENT	1	$509.14	$509.14
492	SCANNER, DOCUMENT	1	$509.14	$509.14
492	SCANNER, DOCUMENT	1	$509.14	$509.14
492	SCANNER, DOCUMENT	1	$509.14	$509.14
492	SCANNER, DOCUMENT	1	$509.14	$509.14
492	SCANNER, DOCUMENT	1	$509.14	$509.14
492	SCANNER, DOCUMENT	1	$509.14	$509.14
495	SCANNER, DOCUMENT	1	$890.00	$890.00
495	SCANNER, DOCUMENT	1	$880.00	$880.00
495	SCANNER, DOCUMENT	1	$890.00	$890.00
495	SCANNER, DOCUMENT	1	$890.00	$890.00
495	SCANNER, DOCUMENT	1	$746.89	$746.89
495	SCANNER, DOCUMENT	1	$880.00	$880.00
495	SCANNER, DOCUMENT	1	$654.07	$654.07
495	SCANNER, DOCUMENT	1	$654.07	$654.07
495	SCANNER, DOCUMENT	1	$654.07	$654.07
495	SCANNER, DOCUMENT	1	$654.07	$654.07
495	SCANNER, DOCUMENT	1	$654.07	$654.07
495	SCANNER, DOCUMENT	1	$654.07	$654.07
495	SCANNER, DOCUMENT	1	$867.71	$867.71
495	SCANNER, DOCUMENT	1	$746.89	$746.89
495	SCANNER, DOCUMENT	1	$746.89	$746.89
495	SCANNER, DOCUMENT	1	$746.89	$746.89
495	SCANNER, DOCUMENT	1	$880.00	$880.00
495	SCANNER, DOCUMENT	1	$890.00	$890.00
495	SCANNER, DOCUMENT	1	$890.00	$890.00
495	SCANNER, DOCUMENT	1	$654.07	$654.07
495	SCANNER, DOCUMENT	1	$654.07	$654.07
497	SCANNER, DOCUMENT	1	$821.32	$821.32
497	SCANNER, DOCUMENT	1	$821.32	$821.32
497	SCANNER, DOCUMENT	1	$890.00	$890.00
497	SCANNER, DOCUMENT	1	$821.32	$821.32
499	SCANNER, DOCUMENT	1	$898.35	$898.35
499	SCANNER, DOCUMENT	1	$898.35	$898.35
503	SCANNER, DOCUMENT	1	$852.76	$852.76
503	SCANNER, DOCUMENT	1	$890.00	$890.00
503	SCANNER, DOCUMENT	1	$852.76	$852.76
503	SCANNER, DOCUMENT	1	$10,686.64	$10,686.64
503	SCANNER, DOCUMENT	1	$890.00	$890.00
503	SCANNER, DOCUMENT	1	$1,455.21	$1,455.21
503	SCANNER, DOCUMENT	1	$676.07	$676.07
545	SCANNER, DOCUMENT	1	$665.06	$665.06
545	SCANNER, DOCUMENT	1	$653.12	$653.12
545	SCANNER, DOCUMENT	1	$653.12	$653.12
545	SCANNER, DOCUMENT	1	$659.33	$659.33
551	SCANNER, DOCUMENT	1	$1,375.46	$1,375.46
551	SCANNER, DOCUMENT	1	$896.76	$896.76
551	SCANNER, DOCUMENT	1	$1,375.46	$1,375.46
551	SCANNER, DOCUMENT	1	$896.76	$896.76
552	SCANNER, DOCUMENT	1	$570.94	$570.94
552	SCANNER, DOCUMENT	1	$538.56	$538.56
552	SCANNER, DOCUMENT	1	$538.56	$538.56
552	SCANNER, DOCUMENT	1	$538.56	$538.56
553	SCANNER, DOCUMENT	1	$858.99	$858.99
553	SCANNER, DOCUMENT	1	$879.99	$879.99
553	SCANNER, DOCUMENT	1	$858.99	$858.99
553	SCANNER, DOCUMENT	1	$890.00	$890.00
554	SCANNER, DOCUMENT	1	$1,433.08	$1,433.08
554	SCANNER, DOCUMENT	1	$1,433.08	$1,433.08
554	SCANNER, DOCUMENT	1	$848.43	$848.43
554	SCANNER, DOCUMENT	1	$848.43	$848.43

554	SCANNER, DOCUMENT	1	$940.22	$940.22
560	SCANNER, DOCUMENT	1	$859.43	$859.43
560	SCANNER, DOCUMENT	1	$890.00	$890.00
560	SCANNER, DOCUMENT	1	$896.76	$896.76
560	SCANNER, DOCUMENT	1	$900.31	$900.31
560	SCANNER, DOCUMENT	1	$855.89	$855.89
560	SCANNER, DOCUMENT	1	$895.00	$895.00
560	SCANNER, DOCUMENT	1	$895.00	$895.00
560	SCANNER, DOCUMENT	1	$886.07	$886.07
560	SCANNER, DOCUMENT	1	$886.07	$886.07
560	SCANNER, DOCUMENT	1	$880.00	$880.00
560	SCANNER, DOCUMENT	1	$855.59	$855.59
560	SCANNER, DOCUMENT	1	$895.67	$895.67
560	SCANNER, DOCUMENT	1	$896.76	$896.76
560	SCANNER, DOCUMENT	1	$848.43	$848.43
560	SCANNER, DOCUMENT	1	$886.07	$886.07
560	SCANNER, DOCUMENT	1	$653.12	$653.12
560	SCANNER, DOCUMENT	1	$2,155.69	$2,155.69
560	SCANNER, DOCUMENT	1	$890.00	$890.00
560	SCANNER, DOCUMENT	1	$890.00	$890.00
560	SCANNER, DOCUMENT	1	$880.00	$880.00
560	SCANNER, DOCUMENT	1	$896.75	$896.75
560	SCANNER, DOCUMENT	1	$653.12	$653.12
560	SCANNER, DOCUMENT	1	$880.00	$880.00
560	SCANNER, DOCUMENT	1	$896.76	$896.76
560	SCANNER, DOCUMENT	1	$886.07	$886.07
560	SCANNER, DOCUMENT	1	$890.00	$890.00
560	SCANNER, DOCUMENT	1	$409.05	$409.05
560	SCANNER, DOCUMENT	1	$409.05	$409.05
560	SCANNER, DOCUMENT	1	$653.12	$653.12
560	SCANNER, DOCUMENT	1	$409.05	$409.05
560	SCANNER, DOCUMENT	1	$883.30	$883.30
560	SCANNER, DOCUMENT	1	$499.25	$499.25
570	SCANNER, DOCUMENT	1	$860.40	$860.40
570	SCANNER, DOCUMENT	1	$857.83	$857.83
570	SCANNER, DOCUMENT	1	$881.85	$881.85
570	SCANNER, DOCUMENT	1	$653.12	$653.12
570	SCANNER, DOCUMENT	1	$890.00	$890.00
570	SCANNER, DOCUMENT	1	$896.76	$896.76
570	SCANNER, DOCUMENT	1	$903.67	$903.67
570	SCANNER, DOCUMENT	1	$890.00	$890.00
570	SCANNER, DOCUMENT	1	$896.76	$896.76
570	SCANNER, DOCUMENT	1	$890.00	$890.00
570	SCANNER, DOCUMENT	1	$821.32	$821.32
570	SCANNER, DOCUMENT	1	$857.83	$857.83
570	SCANNER, DOCUMENT	1	$890.00	$890.00
570	SCANNER, DOCUMENT	1	$903.67	$903.67
570	SCANNER, DOCUMENT	1	$902.59	$902.59
570	SCANNER, DOCUMENT	1	$720.00	$720.00
570	SCANNER, DOCUMENT	1	$890.00	$890.00
570	SCANNER, DOCUMENT	1	$903.67	$903.67
570	SCANNER, DOCUMENT	1	$903.67	$903.67
570	SCANNER, DOCUMENT	1	$890.00	$890.00
570	SCANNER, DOCUMENT	1	$890.00	$890.00
570	SCANNER, DOCUMENT	1	$902.59	$902.59
570	SCANNER, DOCUMENT	1	$902.59	$902.59
570	SCANNER, DOCUMENT	1	$903.67	$903.67
570	SCANNER, DOCUMENT	1	$4,059.37	$4,059.37
570	SCANNER, DOCUMENT	1	$902.59	$902.59
570	SCANNER, DOCUMENT	1	$857.83	$857.83
570	SCANNER, DOCUMENT	1	$896.76	$896.76
572	SCANNER, DOCUMENT	1	$890.00	$890.00
576	SCANNER, DOCUMENT	1	$890.00	$890.00
581	SCANNER, DOCUMENT	1	$890.00	$890.00
591	SCANNER, DOCUMENT	1	$880.31	$880.31
591	SCANNER, DOCUMENT	1	$929.99	$929.99
591	SCANNER, DOCUMENT	1	$672.32	$672.32
591	SCANNER, DOCUMENT	1	$829.95	$829.95
3103	SCANNER, DOCUMENT	1	$857.83	$857.83
403	SCANNER, DOCUMENT, DUPLEX, PROFESSIONAL	1	$5,431.39	$5,431.39
403	SCANNER, DOCUMENT, DUPLEX, PROFESSIONAL	1	$5,595.00	$5,595.00
403	SCANNER, DOCUMENT, DUPLEX, PROFESSIONAL	1	$5,595.00	$5,595.00
403	SCANNER, DOCUMENT, DUPLEX, PROFESSIONAL	1	$5,595.00	$5,595.00
428	SCANNER, DOCUMENT, DUPLEX, PROFESSIONAL	1	$660.00	$660.00
440	SCANNER, DOCUMENT, DUPLEX, PROFESSIONAL	1	$4,741.53	$4,741.53
450	SCANNER, DOCUMENT, DUPLEX, PROFESSIONAL	1	$4,584.35	$4,584.35

453	SCANNER, DOCUMENT, DUPLEX, PROFESSIONAL	1	$3,999.00	$3,999.00
453	SCANNER, DOCUMENT, DUPLEX, PROFESSIONAL	1	$4,200.00	$4,200.00
453	SCANNER, DOCUMENT, DUPLEX, PROFESSIONAL	1	$4,200.00	$4,200.00
453	SCANNER, DOCUMENT, DUPLEX, PROFESSIONAL	1	$3,999.00	$3,999.00
453	SCANNER, DOCUMENT, DUPLEX, PROFESSIONAL	1	$3,999.00	$3,999.00
453	SCANNER, DOCUMENT, DUPLEX, PROFESSIONAL	1	$3,999.00	$3,999.00
453	SCANNER, DOCUMENT, DUPLEX, PROFESSIONAL	1	$3,999.00	$3,999.00
453	SCANNER, DOCUMENT, DUPLEX, PROFESSIONAL	1	$3,999.00	$3,999.00
453	SCANNER, DOCUMENT, DUPLEX, PROFESSIONAL	1	$3,999.00	$3,999.00
453	SCANNER, DOCUMENT, DUPLEX, PROFESSIONAL	1	$5,595.00	$5,595.00
453	SCANNER, DOCUMENT, DUPLEX, PROFESSIONAL	1	$4,200.00	$4,200.00
453	SCANNER, DOCUMENT, DUPLEX, PROFESSIONAL	1	$3,999.00	$3,999.00
453	SCANNER, DOCUMENT, DUPLEX, PROFESSIONAL	1	$3,999.00	$3,999.00
492	SCANNER, DOCUMENT, DUPLEX, PROFESSIONAL	1	$8,489.35	$8,489.35
492	SCANNER, DOCUMENT, DUPLEX, PROFESSIONAL	1	$5,154.31	$5,154.31
495	SCANNER, DOCUMENT, DUPLEX, PROFESSIONAL	1	$5,595.00	$5,595.00
499	SCANNER, DOCUMENT, DUPLEX, PROFESSIONAL	1	$8,442.15	$8,442.15
570	SCANNER, DOCUMENT, DUPLEX, PROFESSIONAL	1	$4,968.33	$4,968.33
570	SCANNER, DOCUMENT, DUPLEX, PROFESSIONAL	1	$4,968.33	$4,968.33
570	SCANNER, DOCUMENT, DUPLEX, PROFESSIONAL	1	$5,803.96	$5,803.96
570	SCANNER, DOCUMENT, DUPLEX, PROFESSIONAL	1	$5,595.00	$5,595.00
570	SCANNER, DOCUMENT, DUPLEX, PROFESSIONAL	1	$5,232.70	$5,232.70
570	SCANNER, DOCUMENT, DUPLEX, PROFESSIONAL	1	$5,232.70	$5,232.70
576	SCANNER, DOCUMENT, DUPLEX, PROFESSIONAL	1	$5,595.00	$5,595.00
540	SCANNER, DOCUMENT, LOW-END	1	$370.00	$370.00
403	SCANNER, FLATBED, COLOR	2	$300.00	$600.00
403	SCANNER, FLATBED, COLOR	1	$300.00	$300.00
404	SCANNER, FLATBED, COLOR	9	$300.00	$2,700.00
405	SCANNER, FLATBED, COLOR	1	$300.00	$300.00
429	SCANNER, FLATBED, COLOR	1	$300.00	$300.00
454	SCANNER, FLATBED, COLOR	2	$300.00	$600.00
475	SCANNER, FLATBED, COLOR	1	$300.00	$300.00
475	SCANNER, FLATBED, COLOR	1	$300.00	$300.00
475	SCANNER, FLATBED, COLOR	1	$300.00	$300.00
509	SCANNER, FLATBED, COLOR	1	$300.00	$300.00
560	SCANNER, FLATBED, COLOR	1	$300.00	$300.00
560	SCANNER, FLATBED, COLOR	1	$300.00	$300.00
570	SCANNER, FLATBED, COLOR	1	$300.00	$300.00
560	SCANNER, FLATBED, COLOR, HIGH-END	1	$900.00	$900.00
451	SCANNER, FLATBED, COLOR, LOW-END	1	$120.00	$120.00
451	SCANNER, FLATBED, COLOR, LOW-END	1	$120.00	$120.00
451	SCANNER, FLATBED, COLOR, LOW-END	1	$120.00	$120.00
492	SCANNER, FLATBED, COLOR, LOW-END	1	$120.00	$120.00
503	SCANNER, FLATBED, COLOR, LOW-END	6	$120.00	$720.00
545	SCANNER, FLATBED, COLOR, LOW-END	1	$120.00	$120.00
499	SCANNER, HIGH PERFORMANCE, AUTOMATION	1	$62,287.00	$62,287.00
341	SCANNER, IMAGE	1	$860.40	$860.40
403	SCANNER, IMAGE	1	$2,050.00	$2,050.00
403	SCANNER, IMAGE	1	$2,050.00	$2,050.00
403	SCANNER, IMAGE	1	$2,050.00	$2,050.00
436	SCANNER, IMAGE	1	$2,068.79	$2,068.79
440	SCANNER, IMAGE	1	$2,152.90	$2,152.90
440	SCANNER, IMAGE	1	$2,149.88	$2,149.88
440	SCANNER, IMAGE	1	$2,161.07	$2,161.07
440	SCANNER, IMAGE	1	$2,023.63	$2,023.63
440	SCANNER, IMAGE	1	$2,587.05	$2,587.05
450	SCANNER, IMAGE	1	$2,117.53	$2,117.53
450	SCANNER, IMAGE	1	$2,144.04	$2,144.04
450	SCANNER, IMAGE	1	$2,050.00	$2,050.00
450	SCANNER, IMAGE	1	$2,050.00	$2,050.00
450	SCANNER, IMAGE	1	$2,093.38	$2,093.38
450	SCANNER, IMAGE	1	$2,116.47	$2,116.47
450	SCANNER, IMAGE	1	$2,116.47	$2,116.47
450	SCANNER, IMAGE	1	$2,155.69	$2,155.69
450	SCANNER, IMAGE	1	$2,144.04	$2,144.04
450	SCANNER, IMAGE	1	$2,116.47	$2,116.47
450	SCANNER, IMAGE	1	$2,142.67	$2,142.67
450	SCANNER, IMAGE	1	$2,140.63	$2,140.63
450	SCANNER, IMAGE	1	$2,140.63	$2,140.63
450	SCANNER, IMAGE	1	$2,050.00	$2,050.00
450	SCANNER, IMAGE	1	$2,155.69	$2,155.69
450	SCANNER, IMAGE	1	$2,050.00	$2,050.00
450	SCANNER, IMAGE	1	$2,222.53	$2,222.53
450	SCANNER, IMAGE	1	$2,222.53	$2,222.53
450	SCANNER, IMAGE	1	$2,140.63	$2,140.63
450	SCANNER, IMAGE	1	$2,262.56	$2,262.56

450	SCANNER, IMAGE	1	$2,215.43	$2,215.43
450	SCANNER, IMAGE	1	$2,222.53	$2,222.53
450	SCANNER, IMAGE	1	$2,165.37	$2,165.37
450	SCANNER, IMAGE	1	$2,262.56	$2,262.56
450	SCANNER, IMAGE	1	$2,165.46	$2,165.46
450	SCANNER, IMAGE	1	$2,068.79	$2,068.79
450	SCANNER, IMAGE	1	$2,117.53	$2,117.53
450	SCANNER, IMAGE	1	$2,050.00	$2,050.00
450	SCANNER, IMAGE	1	$2,050.00	$2,050.00
450	SCANNER, IMAGE	1	$2,215.43	$2,215.43
450	SCANNER, IMAGE	1	$2,222.53	$2,222.53
450	SCANNER, IMAGE	1	$2,222.53	$2,222.53
450	SCANNER, IMAGE	1	$2,125.93	$2,125.93
450	SCANNER, IMAGE	1	$2,050.00	$2,050.00
450	SCANNER, IMAGE	1	$2,050.00	$2,050.00
452	SCANNER, IMAGE	1	$2,833.61	$2,833.61
452	SCANNER, IMAGE	1	$2,833.61	$2,833.61
452	SCANNER, IMAGE	1	$2,040.37	$2,040.37
452	SCANNER, IMAGE	1	$2,833.61	$2,833.61
452	SCANNER, IMAGE	1	$2,050.00	$2,050.00
452	SCANNER, IMAGE	1	$2,023.63	$2,023.63
453	SCANNER, IMAGE	1	$2,587.05	$2,587.05
453	SCANNER, IMAGE	1	$2,587.05	$2,587.05
454	SCANNER, IMAGE	1	$1,457.55	$1,457.55
454	SCANNER, IMAGE	1	$1,423.26	$1,423.26
454	SCANNER, IMAGE	1	$1,457.55	$1,457.55
454	SCANNER, IMAGE	1	$1,423.26	$1,423.26
454	SCANNER, IMAGE	1	$1,488.00	$1,488.00
454	SCANNER, IMAGE	1	$1,423.26	$1,423.26
475	SCANNER, IMAGE	1	$857.83	$857.83
475	SCANNER, IMAGE	1	$857.83	$857.83
475	SCANNER, IMAGE	1	$860.40	$860.40
499	SCANNER, IMAGE	1	$2,050.00	$2,050.00
560	SCANNER, IMAGE	1	$891.67	$891.67
570	SCANNER, IMAGE	1	$2,042.76	$2,042.76
570	SCANNER, IMAGE	1	$2,590.00	$2,590.00
570	SCANNER, IMAGE	1	$2,144.04	$2,144.04
570	SCANNER, IMAGE	1	$2,050.00	$2,050.00
570	SCANNER, IMAGE	1	$2,161.07	$2,161.07
572	SCANNER, IMAGE	1	$2,838.59	$2,838.59
576	SCANNER, IMAGE	1	$2,144.04	$2,144.04
581	SCANNER, IMAGE	1	$2,050.00	$2,050.00
440	SCANNER, PHOTOGRAPH	1	$399.00	$399.00
454	SCANNER, TEST	1	$1,455.21	$1,455.21
581	SCANNER, TEST	1	$1,250.00	$1,250.00
570	SCBA BREATHING APPARATUS	1	$3,775.00	$3,775.00
570	SCBA BREATHING APPARATUS	1	$3,775.00	$3,775.00
570	SCBA BREATHING APPARATUS	1	$3,775.00	$3,775.00
570	SCBA BREATHING APPARATUS	1	$3,775.00	$3,775.00
570	SCBA BREATHING APPARATUS	1	$3,775.00	$3,775.00
570	SCBA BREATHING APPARATUS	1	$3,775.00	$3,775.00
570	SCBA BREATHING APPARATUS	1	$3,775.00	$3,775.00
570	SCBA BREATHING APPARATUS	1	$3,775.00	$3,775.00
581	SCBA BREATHING APPARATUS	12	$3,775.00	$45,300.00
542	SCBA BREATHING APPARATUS, W/ RECHARGE SYSTEM	1	$6,581.75	$6,581.75
542	SCBA BREATHING APPARATUS, W/ RECHARGE SYSTEM	1	$6,600.00	$6,600.00
542	SCBA BREATHING APPARATUS, W/ RECHARGE SYSTEM	1	$6,600.00	$6,600.00
542	SCBA BREATHING APPARATUS, W/ RECHARGE SYSTEM	1	$6,600.00	$6,600.00
542	SCBA BREATHING APPARATUS, W/ RECHARGE SYSTEM	1	$4,044.00	$4,044.00
542	SCBA BREATHING APPARATUS, W/ RECHARGE SYSTEM	1	$6,581.75	$6,581.75
542	SCBA BREATHING APPARATUS, W/ RECHARGE SYSTEM	1	$4,044.00	$4,044.00
542	SCBA BREATHING APPARATUS, W/ RECHARGE SYSTEM	1	$4,044.00	$4,044.00
542	SCBA BREATHING APPARATUS, W/ RECHARGE SYSTEM	1	$6,581.75	$6,581.75
542	SCBA BREATHING APPARATUS, W/ RECHARGE SYSTEM	1	$4,044.00	$4,044.00
542	SCBA BREATHING APPARATUS, W/ RECHARGE SYSTEM	1	$6,581.75	$6,581.75
542	SCBA BREATHING APPARATUS, W/ RECHARGE SYSTEM	1	$6,581.75	$6,581.75
542	SCBA CART, 2 CYLINDER	1	$1,200.00	$1,200.00
581	SCBA CART, 2 CYLINDER	2	$2,195.00	$4,390.00
542	SCBA SUPPLIED AIR RESPIRATOR, ESCAPE	1	$1,140.00	$1,140.00
581	SCBA SUPPLIED AIR RESPIRATOR, ESCAPE	4	$1,140.00	$4,560.00
542	SCENE LIGHT, LED, PORTABLE	1	$1,999.00	$1,999.00
542	SCENE LIGHT, LED, PORTABLE	1	$1,983.00	$1,983.00
560	SCOPE, RIFLE, TACTICAL	1	$1,049.90	$1,049.90
560	SCOPE, RIFLE, TACTICAL	1	$1,800.00	$1,800.00
560	SCOPE, RIFLE, TACTICAL	1	$1,800.00	$1,800.00
560	SCOPE, RIFLE, TACTICAL	1	$1,079.00	$1,079.00

560	SCOPE, RIFLE, TACTICAL	1	$3,253.58	$3,253.58
560	SCOPE, RIFLE, TACTICAL	1	$3,253.58	$3,253.58
560	SCOPE, RIFLE, TACTICAL	1	$3,253.58	$3,253.58
560	SCOPE, RIFLE, TACTICAL	1	$3,253.56	$3,253.56
560	SCRAPER, BOX BLADE	1	$515.00	$515.00
3101	SCRAPER, BOX BLADE	1	$1,995.00	$1,995.00
3103	SCRAPER, BOX BLADE	1	$1,995.00	$1,995.00
3107	SCRAPER, BOX BLADE	1	$515.00	$515.00
215	SCREEN, PROJECTION, MOTORIZED	1	$1,480.00	$1,480.00
425	SCREEN, PROJECTION, MOTORIZED	1	$3,750.00	$3,750.00
437	SCREEN, PROJECTION, MOTORIZED	1	$3,750.00	$3,750.00
494	SCREEN, PROJECTION, MOTORIZED	1	$3,750.00	$3,750.00
540	SCREEN, PROJECTION, MOTORIZED	1	$3,750.00	$3,750.00
540	SCREEN, PROJECTION, MOTORIZED	1	$3,750.00	$3,750.00
576	SCREEN, PROJECTION, MOTORIZED	1	$3,750.00	$3,750.00
581	SCREEN, PROJECTION, MOTORIZED	1	$3,750.00	$3,750.00
581	SCREEN, PROJECTION, MOTORIZED	1	$3,750.00	$3,750.00
402	SCREEN, PROJECTION, W/ TRIPOD	1	$150.00	$150.00
475	SCREEN, PROJECTION, W/ TRIPOD	4	$150.00	$600.00
210	SCREEN, PROJECTION, WALL MOUNT, 12' X 12'	1	$700.00	$700.00
400	SCREEN, PROJECTION, WALL MOUNT, 12' X 12'	1	$700.00	$700.00
402	SCREEN, PROJECTION, WALL MOUNT, 12' X 12'	1	$700.00	$700.00
426	SCREEN, PROJECTION, WALL MOUNT, 12' X 12'	1	$700.00	$700.00
427	SCREEN, PROJECTION, WALL MOUNT, 12' X 12'	1	$700.00	$700.00
428	SCREEN, PROJECTION, WALL MOUNT, 12' X 12'	1	$700.00	$700.00
440	SCREEN, PROJECTION, WALL MOUNT, 12' X 12'	1	$700.00	$700.00
475	SCREEN, PROJECTION, WALL MOUNT, 12' X 12'	1	$700.00	$700.00
499	SCREEN, PROJECTION, WALL MOUNT, 12' X 12'	1	$700.00	$700.00
499	SCREEN, PROJECTION, WALL MOUNT, 12' X 12'	1	$700.00	$700.00
499	SCREEN, PROJECTION, WALL MOUNT, 12' X 12'	1	$700.00	$700.00
551	SCREEN, PROJECTION, WALL MOUNT, 12' X 12'	1	$700.00	$700.00
551	SCREEN, PROJECTION, WALL MOUNT, 12' X 12'	1	$700.00	$700.00
551	SCREEN, PROJECTION, WALL MOUNT, 12' X 12'	1	$700.00	$700.00
551	SCREEN, PROJECTION, WALL MOUNT, 12' X 12'	1	$700.00	$700.00
560	SCREEN, PROJECTION, WALL MOUNT, 12' X 12'	1	$700.00	$700.00
560	SCREEN, PROJECTION, WALL MOUNT, 12' X 12'	1	$700.00	$700.00
581	SCREEN, PROJECTION, WALL MOUNT, 12' X 12'	1	$700.00	$700.00
215	SCREEN, PROJECTION, WALL/CEILING MOUNT	1	$89.00	$89.00
400	SCREEN, PROJECTION, WALL/CEILING MOUNT	1	$89.00	$89.00
551	SCREEN, PROJECTION, WALL/CEILING MOUNT	1	$89.00	$89.00
560	SCREEN, PROJECTION, WALL/CEILING MOUNT	1	$89.00	$89.00
560	SCREEN, PROJECTION, WALL/CEILING MOUNT	1	$89.00	$89.00
560	SCREEN, PROJECTION, WALL/CEILING MOUNT	1	$89.00	$89.00
576	SCREEN, PROJECTION, WALL/CEILING MOUNT	1	$89.00	$89.00
576	SCREEN, PROJECTION, WALL/CEILING MOUNT	1	$89.00	$89.00
576	SCREEN, PROJECTION, WALL/CEILING MOUNT	1	$89.00	$89.00
576	SCREEN, PROJECTION, WALL/CEILING MOUNT	1	$89.00	$89.00
576	SCREEN, PROJECTION, WALL/CEILING MOUNT	1	$89.00	$89.00
576	SCREEN, PROJECTION, WALL/CEILING MOUNT	1	$89.00	$89.00
576	SCREEN, PROJECTION, WALL/CEILING MOUNT	1	$89.00	$89.00
576	SCREEN, PROJECTION, WALL/CEILING MOUNT	1	$89.00	$89.00
576	SCREEN, PROJECTION, WALL/CEILING MOUNT	1	$89.00	$89.00
576	SCREEN, PROJECTION, WALL/CEILING MOUNT	1	$89.00	$89.00
576	SCREEN, PROJECTION, WALL/CEILING MOUNT	2	$89.00	$178.00
576	SCREEN, PROJECTION, WALL/CEILING MOUNT	1	$89.00	$89.00
576	SCREEN, PROJECTION, WALL/CEILING MOUNT	1	$89.00	$89.00
3106	SCRUBBER, FLOOR	1	$800.00	$800.00
210	SCRUBBER, FLOOR, AUTOSCRUBBER	1	$6,800.00	$6,800.00
570	SCRUBBER, FLOOR, AUTOSCRUBBER	1	$7,505.51	$7,505.51
570	SCRUBBER, FLOOR, AUTOSCRUBBER	1	$6,200.00	$6,200.00
882	SCRUBBER, FLOOR, AUTOSCRUBBER	1	$3,758.00	$3,758.00
570	SEALER, COMMERCIAL	1	$350.00	$350.00
581	SEARCH CAMERA, WIRELESS VIDEO SYSTEM	1	$21,995.00	$21,995.00
541	SECURITY GATE, ELECTRONIC, LIBRARY BOOK	1	$3,000.00	$3,000.00
560	SECURITY INSPECTION SCANNER, X-RAY	1	$27,820.00	$27,820.00
560	SECURITY INSPECTION SCANNER, X-RAY	1	$25,607.00	$25,607.00
560	SECURITY INSPECTION SCANNER, X-RAY	1	$22,000.00	$22,000.00
570	SECURITY INSPECTION SCANNER, X-RAY	1	$22,000.00	$22,000.00
570	SECURITY INSPECTION SCANNER, X-RAY	1	$22,000.00	$22,000.00
503	SECURITY MANAGEMENT APPLIANCE	1	$1,130.83	$1,130.83
503	SECURITY MANAGEMENT APPLIANCE	1	$2,154.66	$2,154.66
503	SECURITY MANAGEMENT APPLIANCE	1	$2,154.66	$2,154.66
503	SECURITY MANAGEMENT APPLIANCE	1	$2,154.66	$2,154.66
503	SECURITY MANAGEMENT APPLIANCE	1	$2,154.66	$2,154.66
503	SECURITY MANAGEMENT APPLIANCE	1	$2,154.66	$2,154.66

503	SECURITY MANAGEMENT APPLIANCE	1	$2,154.66	$2,154.66
503	SECURITY MANAGEMENT APPLIANCE	1	$2,154.66	$2,154.66
503	SECURITY MANAGEMENT APPLIANCE	1	$2,154.66	$2,154.66
503	SECURITY MANAGEMENT APPLIANCE	1	$2,154.66	$2,154.66
503	SECURITY MANAGEMENT APPLIANCE	1	$2,154.66	$2,154.66
499	SECURITY SYSTEM, AUDIO/ VIDEO SURVEILLANCE	1	$1,080.00	$1,080.00
503	SECURITY SYSTEM, AUDIO/ VIDEO SURVEILLANCE	1	$1,500.00	$1,500.00
503	SECURITY SYSTEM, AUDIO/ VIDEO SURVEILLANCE	1	$1,500.00	$1,500.00
503	SECURITY SYSTEM, AUDIO/ VIDEO SURVEILLANCE	1	$1,500.00	$1,500.00
503	SECURITY SYSTEM, AUDIO/ VIDEO SURVEILLANCE	1	$1,500.00	$1,500.00
503	SECURITY SYSTEM, AUDIO/ VIDEO SURVEILLANCE	1	$1,500.00	$1,500.00
503	SECURITY SYSTEM, DVR	1	$8,752.07	$8,752.07
503	SECURITY SYSTEM, DVR	1	$1,250.00	$1,250.00
503	SECURITY SYSTEM, DVR	1	$1,250.00	$1,250.00
503	SECURITY SYSTEM, DVR	1	$1,250.00	$1,250.00
503	SECURITY SYSTEM, DVR	1	$1,250.00	$1,250.00
503	SECURITY SYSTEM, DVR	1	$1,250.00	$1,250.00
560	SECURITY SYSTEM, DVR	1	$1,250.00	$1,250.00
560	SECURITY SYSTEM, DVR	1	$1,250.00	$1,250.00
576	SECURITY SYSTEM, DVR	1	$1,250.00	$1,250.00
576	SECURITY SYSTEM, DVR	1	$1,250.00	$1,250.00
560	SECURITY SYSTEM, HIGH-END	1	$9,075.00	$9,075.00
510	SECURITY SYSTEM, LOW-END	1	$1,700.00	$1,700.00
210	SEED DRILL, NOT-TILL, TOWED	1	$15,615.00	$15,615.00
503	SERVER, TIME, NETWORK	1	$4,800.00	$4,800.00
576	SERVING LINE, STEAM TABLE, 5-HOLE, 2 COOLERS	1	$4,400.00	$4,400.00
509	SEWER CAM AND EQUIPMENT	1	$2,018.09	$2,018.09
497	SHELF UNIT, ADJUSTABLE	1	$275.00	$275.00
499	SHELF UNIT, ADJUSTABLE	2	$275.00	$550.00
503	SHELF UNIT, ADJUSTABLE	9	$275.00	$2,475.00
540	SHELF UNIT, ADJUSTABLE	1	$275.00	$275.00
545	SHELF UNIT, ADJUSTABLE	1	$275.00	$275.00
545	SHELF UNIT, ADJUSTABLE	1	$275.00	$275.00
545	SHELF UNIT, ADJUSTABLE	5	$275.00	$1,375.00
545	SHELF UNIT, ADJUSTABLE	1	$275.00	$275.00
545	SHELF UNIT, ADJUSTABLE	1	$275.00	$275.00
560	SHELF UNIT, ADJUSTABLE	3	$275.00	$825.00
560	SHELF UNIT, ADJUSTABLE	14	$275.00	$3,850.00
560	SHELF UNIT, ADJUSTABLE	8	$275.00	$2,200.00
560	SHELF UNIT, ADJUSTABLE	1	$275.00	$275.00
570	SHELF UNIT, ADJUSTABLE	1	$275.00	$275.00
576	SHELF UNIT, ADJUSTABLE	1	$275.00	$275.00
576	SHELF UNIT, ADJUSTABLE	1	$275.00	$275.00
576	SHELF UNIT, ADJUSTABLE	1	$275.00	$275.00
576	SHELF UNIT, ADJUSTABLE	3	$275.00	$825.00
576	SHELF UNIT, ADJUSTABLE	6	$275.00	$1,650.00
576	SHELF UNIT, ADJUSTABLE	5	$275.00	$1,375.00
576	SHELF UNIT, ADJUSTABLE	1	$275.00	$275.00
576	SHELF UNIT, ADJUSTABLE	2	$275.00	$550.00
454	SHELF, CORNER	1	$150.00	$150.00
560	SHELF, CORNER	1	$150.00	$150.00
560	SHELF, CORNER	1	$150.00	$150.00
560	SHELF, CORNER	1	$150.00	$150.00
492	SHELVING, 4 SHELVES, MOBILE	11	$425.00	$4,675.00
540	SHELVING, 4 SHELVES, MOBILE	1	$425.00	$425.00
210	SHELVING, INDUSTRIAL	2	$185.00	$370.00
403	SHELVING, INDUSTRIAL	2	$185.00	$370.00
492	SHELVING, INDUSTRIAL	1	$185.00	$185.00
509	SHELVING, INDUSTRIAL	14	$185.00	$2,590.00
540	SHELVING, INDUSTRIAL	11	$185.00	$2,035.00
540	SHELVING, INDUSTRIAL	3	$185.00	$555.00
540	SHELVING, INDUSTRIAL	11	$185.00	$2,035.00
545	SHELVING, INDUSTRIAL	3	$185.00	$555.00
553	SHELVING, INDUSTRIAL	4	$185.00	$740.00
570	SHELVING, INDUSTRIAL	2	$185.00	$370.00
454	SHELVING, METAL ADJUSTABLE 12'	1	$160.00	$160.00
210	SHELVING, METAL, ADJUSTABLE, 6'	1	$85.00	$85.00
403	SHELVING, METAL, ADJUSTABLE, 6'	3	$85.00	$255.00
403	SHELVING, METAL, ADJUSTABLE, 6'	2	$85.00	$170.00
403	SHELVING, METAL, ADJUSTABLE, 6'	2	$85.00	$170.00
404	SHELVING, METAL, ADJUSTABLE, 6'	3	$85.00	$255.00
404	SHELVING, METAL, ADJUSTABLE, 6'	3	$85.00	$255.00
429	SHELVING, METAL, ADJUSTABLE, 6'	1	$85.00	$85.00
438	SHELVING, METAL, ADJUSTABLE, 6'	6	$85.00	$510.00
450	SHELVING, METAL, ADJUSTABLE, 6'	3	$85.00	$255.00
452	SHELVING, METAL, ADJUSTABLE, 6'	1	$85.00	$85.00

492	SHELVING, METAL, ADJUSTABLE, 6'	5	$85.00	$425.00
497	SHELVING, METAL, ADJUSTABLE, 6'	3	$85.00	$255.00
499	SHELVING, METAL, ADJUSTABLE, 6'	1	$85.00	$85.00
503	SHELVING, METAL, ADJUSTABLE, 6'	8	$85.00	$680.00
503	SHELVING, METAL, ADJUSTABLE, 6'	2	$85.00	$170.00
503	SHELVING, METAL, ADJUSTABLE, 6'	4	$85.00	$340.00
509	SHELVING, METAL, ADJUSTABLE, 6'	1	$85.00	$85.00
509	SHELVING, METAL, ADJUSTABLE, 6'	4	$85.00	$340.00
509	SHELVING, METAL, ADJUSTABLE, 6'	3	$85.00	$255.00
509	SHELVING, METAL, ADJUSTABLE, 6'	2	$85.00	$170.00
509	SHELVING, METAL, ADJUSTABLE, 6'	1	$85.00	$85.00
509	SHELVING, METAL, ADJUSTABLE, 6'	1	$85.00	$85.00
509	SHELVING, METAL, ADJUSTABLE, 6'	1	$85.00	$85.00
510	SHELVING, METAL, ADJUSTABLE, 6'	4	$85.00	$340.00
540	SHELVING, METAL, ADJUSTABLE, 6'	2	$85.00	$170.00
540	SHELVING, METAL, ADJUSTABLE, 6'	1	$85.00	$85.00
540	SHELVING, METAL, ADJUSTABLE, 6'	5	$85.00	$425.00
540	SHELVING, METAL, ADJUSTABLE, 6'	1	$85.00	$85.00
540	SHELVING, METAL, ADJUSTABLE, 6'	4	$85.00	$340.00
540	SHELVING, METAL, ADJUSTABLE, 6'	2	$85.00	$170.00
540	SHELVING, METAL, ADJUSTABLE, 6'	2	$85.00	$170.00
540	SHELVING, METAL, ADJUSTABLE, 6'	1	$85.00	$85.00
541	SHELVING, METAL, ADJUSTABLE, 6'	1	$85.00	$85.00
541	SHELVING, METAL, ADJUSTABLE, 6'	1	$85.00	$85.00
541	SHELVING, METAL, ADJUSTABLE, 6'	5	$85.00	$425.00
541	SHELVING, METAL, ADJUSTABLE, 6'	2	$85.00	$170.00
541	SHELVING, METAL, ADJUSTABLE, 6'	3	$85.00	$255.00
545	SHELVING, METAL, ADJUSTABLE, 6'	2	$85.00	$170.00
545	SHELVING, METAL, ADJUSTABLE, 6'	1	$85.00	$85.00
545	SHELVING, METAL, ADJUSTABLE, 6'	2	$85.00	$170.00
553	SHELVING, METAL, ADJUSTABLE, 6'	1	$85.00	$85.00
554	SHELVING, METAL, ADJUSTABLE, 6'	1	$85.00	$85.00
554	SHELVING, METAL, ADJUSTABLE, 6'	2	$85.00	$170.00
554	SHELVING, METAL, ADJUSTABLE, 6'	2	$85.00	$170.00
560	SHELVING, METAL, ADJUSTABLE, 6'	1	$85.00	$85.00
560	SHELVING, METAL, ADJUSTABLE, 6'	3	$85.00	$255.00
560	SHELVING, METAL, ADJUSTABLE, 6'	2	$85.00	$170.00
560	SHELVING, METAL, ADJUSTABLE, 6'	1	$85.00	$85.00
560	SHELVING, METAL, ADJUSTABLE, 6'	1	$85.00	$85.00
560	SHELVING, METAL, ADJUSTABLE, 6'	2	$85.00	$170.00
560	SHELVING, METAL, ADJUSTABLE, 6'	1	$85.00	$85.00
560	SHELVING, METAL, ADJUSTABLE, 6'	2	$85.00	$170.00
560	SHELVING, METAL, ADJUSTABLE, 6'	2	$85.00	$170.00
560	SHELVING, METAL, ADJUSTABLE, 6'	1	$85.00	$85.00
560	SHELVING, METAL, ADJUSTABLE, 6'	4	$85.00	$340.00
560	SHELVING, METAL, ADJUSTABLE, 6'	1	$85.00	$85.00
560	SHELVING, METAL, ADJUSTABLE, 6'	3	$85.00	$255.00
560	SHELVING, METAL, ADJUSTABLE, 6'	1	$85.00	$85.00
560	SHELVING, METAL, ADJUSTABLE, 6'	1	$85.00	$85.00
560	SHELVING, METAL, ADJUSTABLE, 6'	2	$85.00	$170.00
570	SHELVING, METAL, ADJUSTABLE, 6'	9	$85.00	$765.00
570	SHELVING, METAL, ADJUSTABLE, 6'	15	$85.00	$1,275.00
570	SHELVING, METAL, ADJUSTABLE, 6'	6	$85.00	$510.00
570	SHELVING, METAL, ADJUSTABLE, 6'	2	$85.00	$170.00
570	SHELVING, METAL, ADJUSTABLE, 6'	1	$85.00	$85.00
570	SHELVING, METAL, ADJUSTABLE, 6'	1	$85.00	$85.00
570	SHELVING, METAL, ADJUSTABLE, 6'	1	$85.00	$85.00
570	SHELVING, METAL, ADJUSTABLE, 6'	5	$85.00	$425.00
570	SHELVING, METAL, ADJUSTABLE, 6'	2	$85.00	$170.00
570	SHELVING, METAL, ADJUSTABLE, 6'	1	$85.00	$85.00
570	SHELVING, METAL, ADJUSTABLE, 6'	4	$85.00	$340.00
570	SHELVING, METAL, ADJUSTABLE, 6'	1	$85.00	$85.00
570	SHELVING, METAL, ADJUSTABLE, 6'	4	$85.00	$340.00
570	SHELVING, METAL, ADJUSTABLE, 6'	2	$85.00	$170.00
570	SHELVING, METAL, ADJUSTABLE, 6'	2	$85.00	$170.00
576	SHELVING, METAL, ADJUSTABLE, 6'	2	$85.00	$170.00
576	SHELVING, METAL, ADJUSTABLE, 6'	1	$85.00	$85.00
576	SHELVING, METAL, ADJUSTABLE, 6'	1	$85.00	$85.00
576	SHELVING, METAL, ADJUSTABLE, 6'	1	$85.00	$85.00
576	SHELVING, METAL, ADJUSTABLE, 6'	4	$85.00	$340.00
576	SHELVING, METAL, ADJUSTABLE, 6'	5	$85.00	$425.00
576	SHELVING, METAL, ADJUSTABLE, 6'	1	$85.00	$85.00
576	SHELVING, METAL, ADJUSTABLE, 6'	1	$85.00	$85.00
576	SHELVING, METAL, ADJUSTABLE, 6'	3	$85.00	$255.00
576	SHELVING, METAL, ADJUSTABLE, 6'	2	$85.00	$170.00
576	SHELVING, METAL, ADJUSTABLE, 6'	2	$85.00	$170.00

576	SHELVING, METAL, ADJUSTABLE, 6'	1	$85.00	$85.00
576	SHELVING, METAL, ADJUSTABLE, 6'	1	$85.00	$85.00
576	SHELVING, METAL, ADJUSTABLE, 6'	3	$85.00	$255.00
576	SHELVING, METAL, ADJUSTABLE, 6'	10	$85.00	$850.00
576	SHELVING, METAL, ADJUSTABLE, 6'	1	$85.00	$85.00
576	SHELVING, METAL, ADJUSTABLE, 6'	1	$85.00	$85.00
576	SHELVING, METAL, ADJUSTABLE, 6'	1	$85.00	$85.00
576	SHELVING, METAL, ADJUSTABLE, 6'	1	$85.00	$85.00
576	SHELVING, METAL, ADJUSTABLE, 6'	2	$85.00	$170.00
581	SHELVING, METAL, ADJUSTABLE, 6'	2	$85.00	$170.00
581	SHELVING, METAL, ADJUSTABLE, 6'	6	$85.00	$510.00
630	SHELVING, METAL, ADJUSTABLE, 6'	5	$85.00	$425.00
630	SHELVING, METAL, ADJUSTABLE, 6'	2	$85.00	$170.00
630	SHELVING, METAL, ADJUSTABLE, 6'	2	$85.00	$170.00
630	SHELVING, METAL, ADJUSTABLE, 6'	4	$85.00	$340.00
630	SHELVING, METAL, ADJUSTABLE, 6'	1	$85.00	$85.00
630	SHELVING, METAL, ADJUSTABLE, 6'	2	$85.00	$170.00
630	SHELVING, METAL, ADJUSTABLE, 6'	1	$85.00	$85.00
630	SHELVING, METAL, ADJUSTABLE, 6'	1	$85.00	$85.00
630	SHELVING, METAL, ADJUSTABLE, 6'	1	$85.00	$85.00
882	SHELVING, METAL, ADJUSTABLE, 6'	2	$85.00	$170.00
882	SHELVING, METAL, ADJUSTABLE, 6'	1	$85.00	$85.00
882	SHELVING, METAL, ADJUSTABLE, 6'	3	$85.00	$255.00
882	SHELVING, METAL, ADJUSTABLE, 6'	16	$85.00	$1,360.00
882	SHELVING, METAL, ADJUSTABLE, 6'	2	$85.00	$170.00
3101	SHELVING, METAL, ADJUSTABLE, 6'	2	$85.00	$170.00
3106	SHELVING, METAL, ADJUSTABLE, 6'	3	$85.00	$255.00
3106	SHELVING, METAL, ADJUSTABLE, 6'	2	$85.00	$170.00
3107	SHELVING, METAL, ADJUSTABLE, 6'	5	$85.00	$425.00
210	SHELVING, METAL, ADJUSTABLE, 8'	1	$120.00	$120.00
210	SHELVING, METAL, ADJUSTABLE, 8'	2	$120.00	$240.00
404	SHELVING, METAL, ADJUSTABLE, 8'	7	$120.00	$840.00
404	SHELVING, METAL, ADJUSTABLE, 8'	6	$120.00	$720.00
499	SHELVING, METAL, ADJUSTABLE, 8'	3	$120.00	$360.00
509	SHELVING, METAL, ADJUSTABLE, 8'	3	$120.00	$360.00
509	SHELVING, METAL, ADJUSTABLE, 8'	2	$120.00	$240.00
509	SHELVING, METAL, ADJUSTABLE, 8'	2	$120.00	$240.00
554	SHELVING, METAL, ADJUSTABLE, 8'	1	$120.00	$120.00
554	SHELVING, METAL, ADJUSTABLE, 8'	2	$120.00	$240.00
560	SHELVING, METAL, ADJUSTABLE, 8'	2	$120.00	$240.00
560	SHELVING, METAL, ADJUSTABLE, 8'	2	$120.00	$240.00
560	SHELVING, METAL, ADJUSTABLE, 8'	1	$120.00	$120.00
560	SHELVING, METAL, ADJUSTABLE, 8'	8	$120.00	$960.00
560	SHELVING, METAL, ADJUSTABLE, 8'	5	$120.00	$600.00
570	SHELVING, METAL, ADJUSTABLE, 8'	2	$120.00	$240.00
576	SHELVING, METAL, ADJUSTABLE, 8'	1	$120.00	$120.00
576	SHELVING, METAL, ADJUSTABLE, 8'	3	$120.00	$360.00
576	SHELVING, METAL, ADJUSTABLE, 8'	7	$120.00	$840.00
576	SHELVING, METAL, ADJUSTABLE, 8'	6	$120.00	$720.00
576	SHELVING, METAL, ADJUSTABLE, 8'	1	$120.00	$120.00
576	SHELVING, METAL, ADJUSTABLE, 8'	1	$120.00	$120.00
576	SHELVING, METAL, ADJUSTABLE, 8'	4	$120.00	$480.00
576	SHELVING, METAL, ADJUSTABLE, 8'	1	$120.00	$120.00
576	SHELVING, METAL, ADJUSTABLE, 8'	5	$120.00	$600.00
576	SHELVING, METAL, ADJUSTABLE, 8'	1	$120.00	$120.00
576	SHELVING, METAL, ADJUSTABLE, 8'	7	$120.00	$840.00
576	SHELVING, METAL, ADJUSTABLE, 8'	1	$120.00	$120.00
576	SHELVING, METAL, ADJUSTABLE, 8'	2	$120.00	$240.00
576	SHELVING, METAL, ADJUSTABLE, 8'	2	$120.00	$240.00
576	SHELVING, METAL, ADJUSTABLE, 8'	1	$120.00	$120.00
576	SHELVING, METAL, ADJUSTABLE, 8'	4	$120.00	$480.00
3106	SHELVING, METAL, ADJUSTABLE, 8'	1	$120.00	$120.00
551	SHIELD, BALLISTIC	1	$2,730.00	$2,730.00
551	SHOTGUN	1	$653.43	$653.43
551	SHOTGUN	1	$653.43	$653.43
551	SHOTGUN	1	$490.30	$490.30
551	SHOTGUN	1	$490.30	$490.30
554	SHOTGUN	1	$579.99	$579.99
554	SHOTGUN	1	$579.99	$579.99
554	SHOTGUN	1	$579.99	$579.99
560	SHOTGUN	1	$579.99	$579.99
560	SHOTGUN	1	$579.99	$579.99
560	SHOTGUN	1	$579.99	$579.99
570	SHOTGUN, TACTICAL	1	$522.50	$522.50
570	SHOTGUN, TACTICAL	1	$522.50	$522.50
570	SHOTGUN, TACTICAL	1	$522.50	$522.50

570	SHOTGUN, TACTICAL	1	$522.50	$522.50
570	SHOTGUN, TACTICAL	1	$522.50	$522.50
570	SHOTGUN, TACTICAL	1	$522.50	$522.50
570	SHOTGUN, TACTICAL	1	$522.50	$522.50
570	SHOTGUN, TACTICAL	1	$522.50	$522.50
581	SHOWER, DECONTAMINATION	11	$2,530.00	$27,830.00
542	SHOWER, DECONTAMINATION, MULTIPLE PERSON	1	$8,391.60	$8,391.60
542	SHOWER, DECONTAMINATION, MULTIPLE PERSON	1	$8,391.60	$8,391.60
581	SHOWER, DECONTAMINATION, MULTIPLE PERSON	4	$4,040.00	$16,160.00
210	SHREDDER, PAPER, DESK TOP	1	$150.00	$150.00
210	SHREDDER, PAPER, DESK TOP	1	$150.00	$150.00
213	SHREDDER, PAPER, DESK TOP	1	$150.00	$150.00
403	SHREDDER, PAPER, DESK TOP	1	$150.00	$150.00
436	SHREDDER, PAPER, DESK TOP	1	$150.00	$150.00
437	SHREDDER, PAPER, DESK TOP	1	$150.00	$150.00
499	SHREDDER, PAPER, DESK TOP	1	$150.00	$150.00
499	SHREDDER, PAPER, DESK TOP	1	$150.00	$150.00
540	SHREDDER, PAPER, DESK TOP	1	$150.00	$150.00
540	SHREDDER, PAPER, DESK TOP	1	$150.00	$150.00
540	SHREDDER, PAPER, DESK TOP	1	$150.00	$150.00
540	SHREDDER, PAPER, DESK TOP	1	$150.00	$150.00
540	SHREDDER, PAPER, DESK TOP	1	$150.00	$150.00
553	SHREDDER, PAPER, DESK TOP	1	$150.00	$150.00
560	SHREDDER, PAPER, DESK TOP	1	$150.00	$150.00
560	SHREDDER, PAPER, DESK TOP	1	$150.00	$150.00
560	SHREDDER, PAPER, DESK TOP	1	$150.00	$150.00
560	SHREDDER, PAPER, DESK TOP	1	$150.00	$150.00
560	SHREDDER, PAPER, DESK TOP	1	$150.00	$150.00
570	SHREDDER, PAPER, DESK TOP	1	$150.00	$150.00
570	SHREDDER, PAPER, DESK TOP	1	$150.00	$150.00
570	SHREDDER, PAPER, DESK TOP	1	$150.00	$150.00
570	SHREDDER, PAPER, DESK TOP	1	$150.00	$150.00
576	SHREDDER, PAPER, DESK TOP	1	$150.00	$150.00
576	SHREDDER, PAPER, DESK TOP	1	$150.00	$150.00
576	SHREDDER, PAPER, DESK TOP	1	$150.00	$150.00
576	SHREDDER, PAPER, DESK TOP	1	$150.00	$150.00
581	SHREDDER, PAPER, DESK TOP	1	$150.00	$150.00
583	SHREDDER, PAPER, DESK TOP	1	$150.00	$150.00
3106	SHREDDER, PAPER, DESK TOP	1	$150.00	$150.00
210	SHREDDER, PAPER, FLOOR MODEL	1	$475.00	$475.00
210	SHREDDER, PAPER, FLOOR MODEL	1	$475.00	$475.00
214	SHREDDER, PAPER, FLOOR MODEL	1	$475.00	$475.00
215	SHREDDER, PAPER, FLOOR MODEL	1	$475.00	$475.00
215	SHREDDER, PAPER, FLOOR MODEL	1	$475.00	$475.00
400	SHREDDER, PAPER, FLOOR MODEL	1	$475.00	$475.00
400	SHREDDER, PAPER, FLOOR MODEL	1	$475.00	$475.00
400	SHREDDER, PAPER, FLOOR MODEL	1	$475.00	$475.00
403	SHREDDER, PAPER, FLOOR MODEL	1	$475.00	$475.00
436	SHREDDER, PAPER, FLOOR MODEL	1	$475.00	$475.00
438	SHREDDER, PAPER, FLOOR MODEL	1	$475.00	$475.00
440	SHREDDER, PAPER, FLOOR MODEL	1	$475.00	$475.00
441	SHREDDER, PAPER, FLOOR MODEL	1	$475.00	$475.00
450	SHREDDER, PAPER, FLOOR MODEL	1	$475.00	$475.00
450	SHREDDER, PAPER, FLOOR MODEL	1	$475.00	$475.00
451	SHREDDER, PAPER, FLOOR MODEL	1	$475.00	$475.00
451	SHREDDER, PAPER, FLOOR MODEL	1	$475.00	$475.00
451	SHREDDER, PAPER, FLOOR MODEL	1	$475.00	$475.00
454	SHREDDER, PAPER, FLOOR MODEL	1	$475.00	$475.00
475	SHREDDER, PAPER, FLOOR MODEL	1	$475.00	$475.00
475	SHREDDER, PAPER, FLOOR MODEL	1	$475.00	$475.00
492	SHREDDER, PAPER, FLOOR MODEL	1	$475.00	$475.00
495	SHREDDER, PAPER, FLOOR MODEL	1	$475.00	$475.00
497	SHREDDER, PAPER, FLOOR MODEL	1	$475.00	$475.00
499	SHREDDER, PAPER, FLOOR MODEL	1	$475.00	$475.00
503	SHREDDER, PAPER, FLOOR MODEL	1	$475.00	$475.00
509	SHREDDER, PAPER, FLOOR MODEL	1	$475.00	$475.00
509	SHREDDER, PAPER, FLOOR MODEL	1	$475.00	$475.00
509	SHREDDER, PAPER, FLOOR MODEL	1	$475.00	$475.00
540	SHREDDER, PAPER, FLOOR MODEL	1	$475.00	$475.00
540	SHREDDER, PAPER, FLOOR MODEL	1	$475.00	$475.00
540	SHREDDER, PAPER, FLOOR MODEL	1	$475.00	$475.00
540	SHREDDER, PAPER, FLOOR MODEL	1	$475.00	$475.00
540	SHREDDER, PAPER, FLOOR MODEL	1	$475.00	$475.00
545	SHREDDER, PAPER, FLOOR MODEL	1	$475.00	$475.00
551	SHREDDER, PAPER, FLOOR MODEL	1	$475.00	$475.00
551	SHREDDER, PAPER, FLOOR MODEL	1	$475.00	$475.00

552	SHREDDER, PAPER, FLOOR MODEL	1	$475.00	$475.00
552	SHREDDER, PAPER, FLOOR MODEL	1	$475.00	$475.00
554	SHREDDER, PAPER, FLOOR MODEL	1	$475.00	$475.00
560	SHREDDER, PAPER, FLOOR MODEL	1	$475.00	$475.00
560	SHREDDER, PAPER, FLOOR MODEL	1	$475.00	$475.00
560	SHREDDER, PAPER, FLOOR MODEL	1	$475.00	$475.00
560	SHREDDER, PAPER, FLOOR MODEL	1	$475.00	$475.00
560	SHREDDER, PAPER, FLOOR MODEL	1	$475.00	$475.00
570	SHREDDER, PAPER, FLOOR MODEL	1	$475.00	$475.00
570	SHREDDER, PAPER, FLOOR MODEL	1	$475.00	$475.00
570	SHREDDER, PAPER, FLOOR MODEL	1	$475.00	$475.00
570	SHREDDER, PAPER, FLOOR MODEL	1	$475.00	$475.00
570	SHREDDER, PAPER, FLOOR MODEL	1	$475.00	$475.00
570	SHREDDER, PAPER, FLOOR MODEL	1	$475.00	$475.00
570	SHREDDER, PAPER, FLOOR MODEL	1	$475.00	$475.00
576	SHREDDER, PAPER, FLOOR MODEL	1	$475.00	$475.00
576	SHREDDER, PAPER, FLOOR MODEL	1	$475.00	$475.00
576	SHREDDER, PAPER, FLOOR MODEL	1	$475.00	$475.00
576	SHREDDER, PAPER, FLOOR MODEL	1	$475.00	$475.00
576	SHREDDER, PAPER, FLOOR MODEL	1	$475.00	$475.00
576	SHREDDER, PAPER, FLOOR MODEL	1	$475.00	$475.00
581	SHREDDER, PAPER, FLOOR MODEL	1	$475.00	$475.00
587	SHREDDER, PAPER, FLOOR MODEL	1	$475.00	$475.00
591	SHREDDER, PAPER, FLOOR MODEL	1	$475.00	$475.00
630	SHREDDER, PAPER, FLOOR MODEL	1	$475.00	$475.00
630	SHREDDER, PAPER, FLOOR MODEL	1	$475.00	$475.00
630	SHREDDER, PAPER, FLOOR MODEL	1	$475.00	$475.00
400	SHREDDER, PAPER, FLOOR MODEL, CROSS/STRIP-CUT	1	$2,231.00	$2,231.00
403	SHREDDER, PAPER, FLOOR MODEL, CROSS/STRIP-CUT	1	$1,454.95	$1,454.95
405	SHREDDER, PAPER, FLOOR MODEL, CROSS/STRIP-CUT	1	$800.00	$800.00
450	SHREDDER, PAPER, FLOOR MODEL, CROSS/STRIP-CUT	1	$1,549.98	$1,549.98
452	SHREDDER, PAPER, FLOOR MODEL, CROSS/STRIP-CUT	1	$1,150.00	$1,150.00
453	SHREDDER, PAPER, FLOOR MODEL, CROSS/STRIP-CUT	1	$1,933.00	$1,933.00
475	SHREDDER, PAPER, FLOOR MODEL, CROSS/STRIP-CUT	1	$1,450.00	$1,450.00
475	SHREDDER, PAPER, FLOOR MODEL, CROSS/STRIP-CUT	1	$691.19	$691.19
494	SHREDDER, PAPER, FLOOR MODEL, CROSS/STRIP-CUT	1	$1,150.00	$1,150.00
495	SHREDDER, PAPER, FLOOR MODEL, CROSS/STRIP-CUT	1	$1,150.00	$1,150.00
497	SHREDDER, PAPER, FLOOR MODEL, CROSS/STRIP-CUT	1	$1,150.00	$1,150.00
509	SHREDDER, PAPER, FLOOR MODEL, CROSS/STRIP-CUT	1	$725.06	$725.06
540	SHREDDER, PAPER, FLOOR MODEL, CROSS/STRIP-CUT	1	$1,150.00	$1,150.00
541	SHREDDER, PAPER, FLOOR MODEL, CROSS/STRIP-CUT	1	$1,450.00	$1,450.00
541	SHREDDER, PAPER, FLOOR MODEL, CROSS/STRIP-CUT	1	$2,231.00	$2,231.00
553	SHREDDER, PAPER, FLOOR MODEL, CROSS/STRIP-CUT	1	$1,108.14	$1,108.14
553	SHREDDER, PAPER, FLOOR MODEL, CROSS/STRIP-CUT	1	$806.59	$806.59
553	SHREDDER, PAPER, FLOOR MODEL, CROSS/STRIP-CUT	1	$1,769.99	$1,769.99
560	SHREDDER, PAPER, FLOOR MODEL, CROSS/STRIP-CUT	1	$734.23	$734.23
560	SHREDDER, PAPER, FLOOR MODEL, CROSS/STRIP-CUT	1	$1,150.00	$1,150.00
570	SHREDDER, PAPER, FLOOR MODEL, CROSS/STRIP-CUT	1	$2,207.99	$2,207.99
570	SHREDDER, PAPER, FLOOR MODEL, CROSS/STRIP-CUT	1	$514.58	$514.58
570	SHREDDER, PAPER, FLOOR MODEL, CROSS/STRIP-CUT	1	$2,207.99	$2,207.99
630	SHREDDER, PAPER, FLOOR MODEL, CROSS/STRIP-CUT	1	$1,150.00	$1,150.00
475	SHREDDER, PAPER, FLOOR MODEL, CROSS/STRIP-CUT, HEAVY DUTY	1	$2,105.00	$2,105.00
554	SHREDDER, PAPER, FLOOR MODEL, CROSS/STRIP-CUT, HEAVY DUTY	1	$2,260.00	$2,260.00
210	SHREDDER, TOWED	1	$3,280.00	$3,280.00
210	SHREDDER, TOWED	1	$20,714.04	$20,714.04
210	SHREDDER, TOWED	1	$20,714.04	$20,714.04
560	SHREDDER, TOWED	1	$3,280.00	$3,280.00
3103	SHREDDER, TOWED	1	$3,280.00	$3,280.00
492	SHRINK-WRAP MACHINE	1	$5,995.00	$5,995.00
494	SIGN, PEDESTAL	2	$150.00	$300.00
560	SIGN, PEDESTAL	2	$150.00	$300.00
503	SIGNAL BOOSTER, MULTI-CHANNEL, DIGITAL	1	$28,000.00	$28,000.00
503	SIGNAL BOOSTER, MULTI-CHANNEL, DIGITAL	1	$28,000.00	$28,000.00
503	SIGNAL BOOSTER, MULTI-CHANNEL, DIGITAL	1	$28,000.00	$28,000.00
540	SIGNAL BOOSTER, MULTI-CHANNEL, DIGITAL	1	$28,000.00	$28,000.00
540	SIMULATOR, BREATHING	1	$38,895.00	$38,895.00
560	SIMULATOR, DRIVING	1	$67,375.00	$67,375.00
560	SIMULATOR, DRIVING	1	$67,375.00	$67,375.00
560	SIMULATOR, FIREARM TRAINING	1	$30,750.00	$30,750.00
541	SIMULATOR, HAZ-MAT	1	$500.00	$500.00
540	SIMULATOR, HEART RHYTHM (ECG)	1	$611.42	$611.42
540	SIMULATOR, HEART RHYTHM (ECG)	1	$765.00	$765.00
540	SIMULATOR, HEART RHYTHM (ECG)	1	$765.00	$765.00
540	SIMULATOR, PERICARDIOCENTESIS	1	$1,185.55	$1,185.55
542	SIMULATOR, ROLLOVER, TANKER TRUCK	1	$7,920.00	$7,920.00

540	SIMULATOR, VITAL SIGNS	1	$11,373.81	$11,373.81
540	SIMULATOR, VITAL SIGNS	1	$7,756.39	$7,756.39
581	SITE CONTROLLER	1	$3,000.00	$3,000.00
581	SITE CONTROLLER	1	$3,000.00	$3,000.00
560	SKI MACHINE	1	$950.00	$950.00
540	SKILLS TRAINER, AIRWAY MANAGEMENT	1	$2,200.00	$2,200.00
560	SLED, WEIGHT	1	$195.00	$195.00
570	SLICER, MEAT, MANUAL	1	$1,200.00	$1,200.00
570	SLICER, MEAT, MANUAL	1	$1,920.00	$1,920.00
576	SLICER, MEAT, MANUAL	1	$1,920.00	$1,920.00
402	SMARTBOARD/ELECTRONIC WHITEBOARD	1	$2,000.00	$2,000.00
541	SMARTBOARD/ELECTRONIC WHITEBOARD	1	$2,000.00	$2,000.00
576	SMARTBOARD/ELECTRONIC WHITEBOARD	1	$2,000.00	$2,000.00
576	SMARTBOARD/ELECTRONIC WHITEBOARD	1	$2,000.00	$2,000.00
581	SMARTBOARD/ELECTRONIC WHITEBOARD	1	$1,900.12	$1,900.12
560	SMOKER, BBQ, HIGH-END	1	$1,600.00	$1,600.00
509	SNAKE, ELECTRIC (ROTO ROOTER)	1	$1,181.00	$1,181.00
509	SNAKE, ELECTRIC (ROTO ROOTER)	1	$1,500.00	$1,500.00
509	SNAKE, ELECTRIC (ROTO ROOTER)	1	$1,500.00	$1,500.00
400	SOFA, LARGE	1	$910.00	$910.00
439	SOFA, LARGE	1	$910.00	$910.00
452	SOFA, LARGE	1	$910.00	$910.00
475	SOFA, LARGE	1	$910.00	$910.00
499	SOFA, LARGE	1	$910.00	$910.00
540	SOFA, LARGE	1	$910.00	$910.00
540	SOFA, LARGE	1	$910.00	$910.00
540	SOFA, LARGE	1	$910.00	$910.00
552	SOFA, LARGE	1	$910.00	$910.00
554	SOFA, LARGE	1	$910.00	$910.00
400	SOFA, MEDIUM	1	$300.00	$300.00
440	SOFA, MEDIUM	1	$300.00	$300.00
440	SOFA, MEDIUM	2	$300.00	$600.00
440	SOFA, MEDIUM	1	$300.00	$300.00
475	SOFA, MEDIUM	1	$300.00	$300.00
475	SOFA, MEDIUM	2	$300.00	$600.00
492	SOFA, MEDIUM	1	$300.00	$300.00
551	SOFA, MEDIUM	1	$300.00	$300.00
554	SOFA, MEDIUM	1	$300.00	$300.00
554	SOFA, MEDIUM	1	$300.00	$300.00
554	SOFA, MEDIUM	1	$300.00	$300.00
554	SOFA, MEDIUM	1	$300.00	$300.00
560	SOFA, MEDIUM	1	$300.00	$300.00
560	SOFA, MEDIUM	1	$300.00	$300.00
576	SOFA, MEDIUM	1	$300.00	$300.00
581	SOFA, MEDIUM	1	$300.00	$300.00
341	SOFA, SMALL/MEDIUM	1	$250.00	$250.00
450	SOFA, SMALL/MEDIUM	1	$250.00	$250.00
560	SOFA, SMALL/MEDIUM	1	$250.00	$250.00
560	SOFA, SMALL/MEDIUM	1	$250.00	$250.00
581	SOFA, SMALL/MEDIUM	1	$250.00	$250.00
509	SOLDERING IRON/ GUN	1	$38.00	$38.00
587	SOLDERING/ DESOLDERING STATION	1	$5,026.31	$5,026.31
475	SPEAKER SYSTEM, W/ MICROPHONE, PORTABLE	2	$175.00	$350.00
540	SPEAKER TRIPOD	4	$350.00	$1,400.00
576	SPEAKER TRIPOD	4	$350.00	$1,400.00
435	SPEAKER, PA SYSTEM	1	$700.00	$700.00
560	SPEAKER, STEREO, SMALL	1	$350.00	$350.00
435	SPEAKER, TOWER/ COLUMN	1	$900.00	$900.00
435	SPEAKER, TOWER/ COLUMN	1	$900.00	$900.00
542	SPECTRUM ANALYZER, RADIO	1	$4,056.00	$4,056.00
3101	SPLITTER, LOG	1	$1,450.00	$1,450.00
3107	SPLITTER, LOG	1	$1,450.00	$1,450.00
581	SPLITTER/ COMBINER RADIO	1	$2,500.00	$2,500.00
581	SPLITTER/ COMBINER RADIO	1	$2,500.00	$2,500.00
581	SPLITTER/ COMBINER RADIO	1	$2,500.00	$2,500.00
581	SPLITTER/ COMBINER RADIO	1	$2,500.00	$2,500.00
495	SPORT UTILITY VEHICLE	1	$50,619.00	$50,619.00
495	SPORT UTILITY VEHICLE	1	$51,269.00	$51,269.00
495	SPORT UTILITY VEHICLE	1	$51,269.00	$51,269.00
495	SPORT UTILITY VEHICLE	1	$52,188.00	$52,188.00
495	SPORT UTILITY VEHICLE	1	$53,336.00	$53,336.00
495	SPORT UTILITY VEHICLE	1	$54,723.00	$54,723.00
495	SPORT UTILITY VEHICLE	1	$52,599.76	$52,599.76
495	SPORT UTILITY VEHICLE	1	$52,599.76	$52,599.76
495	SPORT UTILITY VEHICLE	1	$14,169.00	$14,169.00
495	SPORT UTILITY VEHICLE	1	$45,666.71	$45,666.71

495	SPORT UTILITY VEHICLE	1	$45,666.71	$45,666.71
495	SPORT UTILITY VEHICLE	1	$45,666.71	$45,666.71
495	SPORT UTILITY VEHICLE	1	$45,666.71	$45,666.71
495	SPORT UTILITY VEHICLE	1	$45,787.81	$45,787.81
495	SPORT UTILITY VEHICLE	1	$45,666.71	$45,666.71
495	SPORT UTILITY VEHICLE	1	$45,666.71	$45,666.71
495	SPORT UTILITY VEHICLE	1	$45,666.71	$45,666.71
495	SPORT UTILITY VEHICLE	1	$45,666.71	$45,666.71
495	SPORT UTILITY VEHICLE	1	$45,666.71	$45,666.71
495	SPORT UTILITY VEHICLE	1	$45,666.71	$45,666.71
495	SPORT UTILITY VEHICLE	1	$45,666.71	$45,666.71
495	SPORT UTILITY VEHICLE	1	$45,666.71	$45,666.71
495	SPORT UTILITY VEHICLE	1	$26,471.00	$26,471.00
495	SPORT UTILITY VEHICLE	1	$45,666.71	$45,666.71
495	SPORT UTILITY VEHICLE	1	$45,666.71	$45,666.71
495	SPORT UTILITY VEHICLE	1	$45,666.71	$45,666.71
495	SPORT UTILITY VEHICLE	1	$45,666.71	$45,666.71
495	SPORT UTILITY VEHICLE	1	$45,666.71	$45,666.71
495	SPORT UTILITY VEHICLE	1	$45,666.71	$45,666.71
495	SPORT UTILITY VEHICLE	1	$45,666.71	$45,666.71
495	SPORT UTILITY VEHICLE	1	$45,666.71	$45,666.71
495	SPORT UTILITY VEHICLE	1	$33,008.85	$33,008.85
495	SPORT UTILITY VEHICLE	1	$41,547.48	$41,547.48
495	SPORT UTILITY VEHICLE	1	$41,547.48	$41,547.48
495	SPORT UTILITY VEHICLE	1	$49,923.30	$49,923.30
495	SPORT UTILITY VEHICLE	1	$44,283.18	$44,283.18
495	SPORT UTILITY VEHICLE	1	$44,512.22	$44,512.22
495	SPORT UTILITY VEHICLE	1	$25,896.50	$25,896.50
495	SPORT UTILITY VEHICLE	1	$29,097.00	$29,097.00
495	SPORT UTILITY VEHICLE	1	$39,991.00	$39,991.00
495	SPORT UTILITY VEHICLE	1	$46,764.45	$46,764.45
495	SPORT UTILITY VEHICLE	1	$40,391.00	$40,391.00
495	SPORT UTILITY VEHICLE	1	$29,296.00	$29,296.00
495	SPORT UTILITY VEHICLE	1	$39,972.85	$39,972.85
495	SPORT UTILITY VEHICLE	1	$32,447.39	$32,447.39
495	SPORT UTILITY VEHICLE	1	$46,481.39	$46,481.39
495	SPORT UTILITY VEHICLE	1	$51,195.00	$51,195.00
495	SPORT UTILITY VEHICLE	1	$54,817.00	$54,817.00
495	SPORT UTILITY VEHICLE	1	$27,140.75	$27,140.75
495	SPORT UTILITY VEHICLE	1	$36,685.00	$36,685.00
495	SPORT UTILITY VEHICLE	1	$19,224.50	$19,224.50
495	SPORT UTILITY VEHICLE	1	$33,095.00	$33,095.00
495	SPORT UTILITY VEHICLE	1	$33,095.00	$33,095.00
495	SPORT UTILITY VEHICLE	1	$44,940.11	$44,940.11
495	SPORT UTILITY VEHICLE	1	$33,095.00	$33,095.00
495	SPORT UTILITY VEHICLE	1	$33,095.00	$33,095.00
495	SPORT UTILITY VEHICLE	1	$33,095.00	$33,095.00
495	SPORT UTILITY VEHICLE	1	$33,095.00	$33,095.00
495	SPORT UTILITY VEHICLE	1	$33,095.00	$33,095.00
495	SPORT UTILITY VEHICLE	1	$33,095.00	$33,095.00
495	SPORT UTILITY VEHICLE	1	$33,095.00	$33,095.00
495	SPORT UTILITY VEHICLE	1	$33,095.00	$33,095.00
495	SPORT UTILITY VEHICLE	1	$33,095.00	$33,095.00
495	SPORT UTILITY VEHICLE	1	$33,095.00	$33,095.00
495	SPORT UTILITY VEHICLE	1	$37,958.10	$37,958.10
495	SPORT UTILITY VEHICLE	1	$37,958.10	$37,958.10
495	SPORT UTILITY VEHICLE	1	$28,408.50	$28,408.50
495	SPORT UTILITY VEHICLE	1	$33,322.25	$33,322.25
495	SPORT UTILITY VEHICLE	1	$25,091.00	$25,091.00
495	SPORT UTILITY VEHICLE	1	$26,045.50	$26,045.50
495	SPORT UTILITY VEHICLE	1	$41,530.00	$41,530.00
495	SPORT UTILITY VEHICLE	1	$53,797.00	$53,797.00
495	SPORT UTILITY VEHICLE	1	$53,797.00	$53,797.00
495	SPORT UTILITY VEHICLE	1	$29,186.00	$29,186.00
495	SPORT UTILITY VEHICLE	1	$27,789.00	$27,789.00
495	SPORT UTILITY VEHICLE	1	$31,899.85	$31,899.85
495	SPORT UTILITY VEHICLE	1	$27,930.00	$27,930.00
495	SPORT UTILITY VEHICLE	1	$30,137.00	$30,137.00
495	SPORT UTILITY VEHICLE	1	$37,271.61	$37,271.61
495	SPORT UTILITY VEHICLE	1	$45,015.58	$45,015.58
495	SPORT UTILITY VEHICLE	1	$42,661.61	$42,661.61
495	SPORT UTILITY VEHICLE	1	$42,661.61	$42,661.61
495	SPORT UTILITY VEHICLE	1	$37,418.84	$37,418.84
495	SPORT UTILITY VEHICLE	1	$37,418.84	$37,418.84
495	SPORT UTILITY VEHICLE	1	$37,418.84	$37,418.84

495	SPORT UTILITY VEHICLE	1	$37,418.84	$37,418.84
495	SPORT UTILITY VEHICLE	1	$37,418.84	$37,418.84
495	SPORT UTILITY VEHICLE	1	$42,661.61	$42,661.61
495	SPORT UTILITY VEHICLE	1	$25,335.00	$25,335.00
495	SPORT UTILITY VEHICLE	1	$25,135.00	$25,135.00
495	SPORT UTILITY VEHICLE	1	$42,239.12	$42,239.12
495	SPORT UTILITY VEHICLE	1	$30,264.50	$30,264.50
495	SPORT UTILITY VEHICLE	1	$30,648.00	$30,648.00
495	SPORT UTILITY VEHICLE	1	$30,648.00	$30,648.00
495	SPORT UTILITY VEHICLE	1	$24,674.75	$24,674.75
495	SPORT UTILITY VEHICLE	1	$31,143.00	$31,143.00
495	SPORT UTILITY VEHICLE	1	$31,143.00	$31,143.00
495	SPORT UTILITY VEHICLE	1	$31,373.00	$31,373.00
495	SPORT UTILITY VEHICLE	1	$31,373.00	$31,373.00
495	SPORT UTILITY VEHICLE	1	$31,373.00	$31,373.00
495	SPORT UTILITY VEHICLE	1	$20,043.00	$20,043.00
495	SPORT UTILITY VEHICLE	1	$37,092.96	$37,092.96
495	SPORT UTILITY VEHICLE	1	$30,924.19	$30,924.19
495	SPORT UTILITY VEHICLE	1	$32,131.08	$32,131.08
495	SPORT UTILITY VEHICLE	1	$32,131.08	$32,131.08
495	SPORT UTILITY VEHICLE	1	$32,131.08	$32,131.08
495	SPORT UTILITY VEHICLE	1	$32,131.08	$32,131.08
495	SPORT UTILITY VEHICLE	1	$37,092.96	$37,092.96
495	SPORT UTILITY VEHICLE	1	$37,092.96	$37,092.96
495	SPORT UTILITY VEHICLE	1	$37,092.96	$37,092.96
495	SPORT UTILITY VEHICLE	1	$24,956.00	$24,956.00
495	SPORT UTILITY VEHICLE	1	$37,092.96	$37,092.96
495	SPORT UTILITY VEHICLE	1	$37,092.96	$37,092.96
495	SPORT UTILITY VEHICLE	1	$37,092.96	$37,092.96
495	SPORT UTILITY VEHICLE	1	$27,916.00	$27,916.00
495	SPORT UTILITY VEHICLE	1	$28,116.00	$28,116.00
495	SPORT UTILITY VEHICLE	1	$25,877.00	$25,877.00
495	SPORT UTILITY VEHICLE	1	$35,855.94	$35,855.94
495	SPORT UTILITY VEHICLE	1	$19,637.00	$19,637.00
495	SPORT UTILITY VEHICLE	1	$19,637.00	$19,637.00
495	SPORT UTILITY VEHICLE	1	$19,637.00	$19,637.00
495	SPORT UTILITY VEHICLE	1	$19,637.00	$19,637.00
495	SPORT UTILITY VEHICLE	1	$19,637.00	$19,637.00
495	SPORT UTILITY VEHICLE	1	$45,620.05	$45,620.05
495	SPORT UTILITY VEHICLE	1	$25,400.00	$25,400.00
495	SPORT UTILITY VEHICLE	1	$42,778.87	$42,778.87
495	SPORT UTILITY VEHICLE	1	$42,359.00	$42,359.00
495	SPORT UTILITY VEHICLE	1	$17,922.00	$17,922.00
495	SPORT UTILITY VEHICLE	1	$50,521.08	$50,521.08
495	SPORT UTILITY VEHICLE	1	$50,521.08	$50,521.08
495	SPORT UTILITY VEHICLE	1	$26,384.77	$26,384.77
495	SPORT UTILITY VEHICLE	1	$33,972.00	$33,972.00
495	SPORT UTILITY VEHICLE	1	$25,726.00	$25,726.00
495	SPORT UTILITY VEHICLE	1	$39,509.35	$39,509.35
495	SPORT UTILITY VEHICLE	1	$43,755.96	$43,755.96
495	SPORT UTILITY VEHICLE	1	$43,213.60	$43,213.60
495	SPORT UTILITY VEHICLE	1	$44,869.80	$44,869.80
495	SPORT UTILITY VEHICLE	1	$31,405.59	$31,405.59
495	SPORT UTILITY VEHICLE	1	$40,643.86	$40,643.86
495	SPORT UTILITY VEHICLE	1	$40,742.87	$40,742.87
495	SPORT UTILITY VEHICLE	1	$40,643.86	$40,643.86
495	SPORT UTILITY VEHICLE	1	$30,962.13	$30,962.13
495	SPORT UTILITY VEHICLE	1	$30,010.12	$30,010.12
495	SPORT UTILITY VEHICLE	1	$18,453.00	$18,453.00
495	SPORT UTILITY VEHICLE	1	$29,495.10	$29,495.10
495	SPORT UTILITY VEHICLE	1	$30,305.00	$30,305.00
495	SPORT UTILITY VEHICLE	1	$24,105.75	$24,105.75
495	SPORT UTILITY VEHICLE	1	$39,509.35	$39,509.35
495	SPORT UTILITY VEHICLE	1	$33,095.00	$33,095.00
495	SPORT UTILITY VEHICLE	1	$15,760.00	$15,760.00
495	SPORT UTILITY VEHICLE	1	$32,760.00	$32,760.00
495	SPORT UTILITY VEHICLE	1	$51,069.00	$51,069.00
495	SPORT UTILITY VEHICLE	1	$51,069.00	$51,069.00
495	SPORT UTILITY VEHICLE	1	$47,960.00	$47,960.00
495	SPORT UTILITY VEHICLE	1	$52,752.55	$52,752.55
495	SPORT UTILITY VEHICLE	1	$51,669.00	$51,669.00
495	SPORT UTILITY VEHICLE	1	$51,069.00	$51,069.00
495	SPORT UTILITY VEHICLE	1	$39,010.57	$39,010.57
495	SPORT UTILITY VEHICLE	1	$51,069.00	$51,069.00
495	SPORT UTILITY VEHICLE	1	$51,069.00	$51,069.00
495	SPORT UTILITY VEHICLE	1	$51,069.00	$51,069.00

495	SPORT UTILITY VEHICLE	1	$51,069.00	$51,069.00
495	SPORT UTILITY VEHICLE	1	$39,010.57	$39,010.57
495	SPORT UTILITY VEHICLE	1	$51,669.00	$51,669.00
495	SPORT UTILITY VEHICLE	1	$32,760.00	$32,760.00
495	SPORT UTILITY VEHICLE	1	$51,069.00	$51,069.00
495	SPORT UTILITY VEHICLE	1	$51,069.00	$51,069.00
495	SPORT UTILITY VEHICLE	1	$51,069.00	$51,069.00
495	SPORT UTILITY VEHICLE	1	$51,069.00	$51,069.00
495	SPORT UTILITY VEHICLE	1	$51,069.00	$51,069.00
495	SPORT UTILITY VEHICLE	1	$51,069.00	$51,069.00
495	SPORT UTILITY VEHICLE	1	$51,069.00	$51,069.00
495	SPORT UTILITY VEHICLE	1	$27,043.00	$27,043.00
495	SPORT UTILITY VEHICLE	1	$32,904.76	$32,904.76
495	SPORT UTILITY VEHICLE	1	$34,904.55	$34,904.55
495	SPORT UTILITY VEHICLE	1	$30,163.00	$30,163.00
495	SPORT UTILITY VEHICLE	1	$38,683.24	$38,683.24
495	SPORT UTILITY VEHICLE	1	$54,366.54	$54,366.54
495	SPORT UTILITY VEHICLE	1	$52,063.80	$52,063.80
495	SPORT UTILITY VEHICLE	1	$32,349.00	$32,349.00
495	SPORT UTILITY VEHICLE	1	$32,349.00	$32,349.00
495	SPORT UTILITY VEHICLE	1	$31,314.00	$31,314.00
495	SPORT UTILITY VEHICLE	1	$26,336.75	$26,336.75
495	SPORT UTILITY VEHICLE	1	$45,413.00	$45,413.00
495	SPORT UTILITY VEHICLE	1	$51,625.28	$51,625.28
495	SPORT UTILITY VEHICLE	1	$51,305.28	$51,305.28
495	SPORT UTILITY VEHICLE	1	$51,305.28	$51,305.28
495	SPORT UTILITY VEHICLE	1	$51,305.28	$51,305.28
495	SPORT UTILITY VEHICLE	1	$51,305.28	$51,305.28
495	SPORT UTILITY VEHICLE	1	$43,775.00	$43,775.00
495	SPORT UTILITY VEHICLE	1	$50,871.85	$50,871.85
495	SPORT UTILITY VEHICLE	1	$51,062.78	$51,062.78
495	SPORT UTILITY VEHICLE	1	$48,295.78	$48,295.78
495	SPORT UTILITY VEHICLE	1	$49,121.00	$49,121.00
495	SPORT UTILITY VEHICLE	1	$49,121.00	$49,121.00
495	SPORT UTILITY VEHICLE	1	$48,821.00	$48,821.00
495	SPORT UTILITY VEHICLE	1	$48,821.00	$48,821.00
495	SPORT UTILITY VEHICLE	1	$48,821.00	$48,821.00
495	SPORT UTILITY VEHICLE	1	$48,821.00	$48,821.00
495	SPORT UTILITY VEHICLE	1	$48,821.00	$48,821.00
495	SPORT UTILITY VEHICLE	1	$48,821.00	$48,821.00
495	SPORT UTILITY VEHICLE	1	$48,821.00	$48,821.00
495	SPORT UTILITY VEHICLE	1	$49,570.65	$49,570.65
495	SPORT UTILITY VEHICLE	1	$48,821.00	$48,821.00
495	SPORT UTILITY VEHICLE	1	$43,207.75	$43,207.75
495	SPORT UTILITY VEHICLE	1	$49,567.00	$49,567.00
495	SPORT UTILITY VEHICLE	1	$49,446.00	$49,446.00
495	SPORT UTILITY VEHICLE	1	$52,833.00	$52,833.00
495	SPORT UTILITY VEHICLE	1	$49,567.00	$49,567.00
495	SPORT UTILITY VEHICLE	1	$46,189.00	$46,189.00
495	SPORT UTILITY VEHICLE	1	$46,189.00	$46,189.00
495	SPORT UTILITY VEHICLE	1	$49,446.00	$49,446.00
495	SPORT UTILITY VEHICLE	1	$49,446.00	$49,446.00
495	SPORT UTILITY VEHICLE	1	$49,446.00	$49,446.00
495	SPORT UTILITY VEHICLE	1	$49,446.00	$49,446.00
495	SPORT UTILITY VEHICLE	1	$49,446.00	$49,446.00
495	SPORT UTILITY VEHICLE	1	$49,446.00	$49,446.00
495	SPORT UTILITY VEHICLE	1	$49,446.00	$49,446.00
495	SPORT UTILITY VEHICLE	1	$49,567.00	$49,567.00
495	SPORT UTILITY VEHICLE	1	$48,821.00	$48,821.00
495	SPORT UTILITY VEHICLE	1	$49,446.00	$49,446.00
495	SPORT UTILITY VEHICLE	1	$52,833.00	$52,833.00
495	SPORT UTILITY VEHICLE	1	$48,821.00	$48,821.00
495	SPORT UTILITY VEHICLE	1	$48,821.00	$48,821.00
495	SPORT UTILITY VEHICLE	1	$49,446.00	$49,446.00
495	SPORT UTILITY VEHICLE	1	$49,446.00	$49,446.00
495	SPORT UTILITY VEHICLE	1	$49,446.00	$49,446.00
495	SPORT UTILITY VEHICLE	1	$49,446.00	$49,446.00
495	SPORT UTILITY VEHICLE	1	$49,570.65	$49,570.65
495	SPORT UTILITY VEHICLE	1	$49,567.00	$49,567.00
495	SPORT UTILITY VEHICLE	1	$49,567.00	$49,567.00
495	SPORT UTILITY VEHICLE	1	$49,567.00	$49,567.00
495	SPORT UTILITY VEHICLE	1	$49,567.00	$49,567.00
495	SPORT UTILITY VEHICLE	1	$49,567.00	$49,567.00
495	SPORT UTILITY VEHICLE	1	$49,446.00	$49,446.00
495	SPORT UTILITY VEHICLE	1	$49,446.00	$49,446.00

495	SPORT UTILITY VEHICLE	1	$32,619.00	$32,619.00
495	SPORT UTILITY VEHICLE	1	$32,619.00	$32,619.00
495	SPORT UTILITY VEHICLE	1	$37,736.00	$37,736.00
495	SPORT UTILITY VEHICLE	1	$49,168.87	$49,168.87
495	SPORT UTILITY VEHICLE	1	$45,537.60	$45,537.60
495	SPORT UTILITY VEHICLE	1	$37,275.00	$37,275.00
495	SPORT UTILITY VEHICLE	1	$54,247.28	$54,247.28
495	SPORT UTILITY VEHICLE	1	$49,536.00	$49,536.00
495	SPORT UTILITY VEHICLE	1	$43,636.00	$43,636.00
495	SPORT UTILITY VEHICLE	1	$54,000.00	$54,000.00
495	SPORT UTILITY VEHICLE	1	$54,000.00	$54,000.00
495	SPORT UTILITY VEHICLE	1	$54,000.00	$54,000.00
495	SPORT UTILITY VEHICLE	1	$54,000.00	$54,000.00
495	SPORT UTILITY VEHICLE	1	$50,134.00	$50,134.00
495	SPORT UTILITY VEHICLE	1	$49,398.00	$49,398.00
495	SPORT UTILITY VEHICLE	1	$50,434.00	$50,434.00
495	SPORT UTILITY VEHICLE	1	$49,870.00	$49,870.00
495	SPORT UTILITY VEHICLE	1	$47,207.00	$47,207.00
495	SPORT UTILITY VEHICLE	1	$50,295.00	$50,295.00
495	SPORT UTILITY VEHICLE	1	$51,351.00	$51,351.00
495	SPORT UTILITY VEHICLE	1	$51,351.00	$51,351.00
495	SPORT UTILITY VEHICLE	1	$51,351.00	$51,351.00
495	SPORT UTILITY VEHICLE	1	$51,351.00	$51,351.00
495	SPORT UTILITY VEHICLE	1	$51,255.00	$51,255.00
495	SPORT UTILITY VEHICLE	1	$51,255.00	$51,255.00
495	SPORT UTILITY VEHICLE	1	$48,194.00	$48,194.00
495	SPORT UTILITY VEHICLE	1	$51,351.00	$51,351.00
495	SPORT UTILITY VEHICLE	1	$51,351.00	$51,351.00
495	SPORT UTILITY VEHICLE	1	$51,255.00	$51,255.00
495	SPORT UTILITY VEHICLE	1	$47,969.00	$47,969.00
495	SPORT UTILITY VEHICLE	1	$47,969.00	$47,969.00
495	SPORT UTILITY VEHICLE	1	$48,194.00	$48,194.00
495	SPORT UTILITY VEHICLE	1	$51,351.00	$51,351.00
495	SPORT UTILITY VEHICLE	1	$51,351.00	$51,351.00
495	SPORT UTILITY VEHICLE	1	$51,351.00	$51,351.00
495	SPORT UTILITY VEHICLE	1	$47,969.00	$47,969.00
495	SPORT UTILITY VEHICLE	1	$51,351.00	$51,351.00
495	SPORT UTILITY VEHICLE	1	$51,351.00	$51,351.00
495	SPORT UTILITY VEHICLE	1	$48,624.00	$48,624.00
495	SPORT UTILITY VEHICLE	1	$47,624.00	$47,624.00
495	SPORT UTILITY VEHICLE	1	$50,868.65	$50,868.65
495	SPORT UTILITY VEHICLE	1	$51,255.00	$51,255.00
495	SPORT UTILITY VEHICLE	1	$51,351.00	$51,351.00
495	SPORT UTILITY VEHICLE	1	$51,351.00	$51,351.00
495	SPORT UTILITY VEHICLE	1	$51,351.00	$51,351.00
495	SPORT UTILITY VEHICLE	1	$51,351.00	$51,351.00
495	SPORT UTILITY VEHICLE	1	$47,624.00	$47,624.00
495	SPORT UTILITY VEHICLE	1	$47,969.00	$47,969.00
495	SPORT UTILITY VEHICLE	1	$51,351.00	$51,351.00
495	SPORT UTILITY VEHICLE	1	$51,351.00	$51,351.00
495	SPORT UTILITY VEHICLE	1	$51,255.00	$51,255.00
495	SPORT UTILITY VEHICLE	1	$51,255.00	$51,255.00
495	SPORT UTILITY VEHICLE	1	$48,194.00	$48,194.00
495	SPORT UTILITY VEHICLE	1	$48,194.00	$48,194.00
495	SPORT UTILITY VEHICLE	1	$47,423.65	$47,423.65
495	SPORT UTILITY VEHICLE	1	$51,351.00	$51,351.00
495	SPORT UTILITY VEHICLE	1	$51,351.00	$51,351.00
495	SPORT UTILITY VEHICLE	1	$51,351.00	$51,351.00
495	SPORT UTILITY VEHICLE	1	$51,351.00	$51,351.00
495	SPORT UTILITY VEHICLE	1	$51,255.00	$51,255.00
495	SPORT UTILITY VEHICLE	1	$50,868.65	$50,868.65
495	SPORT UTILITY VEHICLE	1	$51,351.00	$51,351.00
495	SPORT UTILITY VEHICLE	1	$51,351.00	$51,351.00
495	SPORT UTILITY VEHICLE	1	$51,255.00	$51,255.00
495	SPORT UTILITY VEHICLE	1	$51,351.00	$51,351.00
495	SPORT UTILITY VEHICLE	1	$51,351.00	$51,351.00
495	SPORT UTILITY VEHICLE	1	$51,351.00	$51,351.00
495	SPORT UTILITY VEHICLE	1	$47,724.00	$47,724.00
495	SPORT UTILITY VEHICLE	1	$47,969.00	$47,969.00
495	SPORT UTILITY VEHICLE	1	$51,255.00	$51,255.00
495	SPORT UTILITY VEHICLE	1	$51,351.00	$51,351.00
495	SPORT UTILITY VEHICLE	1	$51,351.00	$51,351.00
495	SPORT UTILITY VEHICLE	1	$51,351.00	$51,351.00
495	SPORT UTILITY VEHICLE	1	$51,255.00	$51,255.00
495	SPORT UTILITY VEHICLE	1	$47,723.65	$47,723.65
495	SPORT UTILITY VEHICLE	1	$47,969.00	$47,969.00

495	SPORT UTILITY VEHICLE	1	$28,760.48	$28,760.48
495	SPORT UTILITY VEHICLE	1	$50,444.00	$50,444.00
495	SPORT UTILITY VEHICLE	1	$38,878.50	$38,878.50
495	SPORT UTILITY VEHICLE	1	$38,578.50	$38,578.50
495	SPORT UTILITY VEHICLE	1	$33,388.38	$33,388.38
495	SPORT UTILITY VEHICLE	1	$50,331.00	$50,331.00
495	SPORT UTILITY VEHICLE	1	$50,331.00	$50,331.00
495	SPORT UTILITY VEHICLE	1	$50,331.00	$50,331.00
495	SPORT UTILITY VEHICLE	1	$50,331.00	$50,331.00
495	SPORT UTILITY VEHICLE	1	$50,331.00	$50,331.00
495	SPORT UTILITY VEHICLE	1	$50,331.00	$50,331.00
495	SPORT UTILITY VEHICLE	1	$55,775.00	$55,775.00
495	SPORT UTILITY VEHICLE	1	$55,775.00	$55,775.00
495	SPORT UTILITY VEHICLE	1	$52,877.50	$52,877.50
495	SPORT UTILITY VEHICLE	1	$52,877.50	$52,877.50
495	SPORT UTILITY VEHICLE	1	$48,347.00	$48,347.00
495	SPORT UTILITY VEHICLE	1	$31,055.50	$31,055.50
495	SPORT UTILITY VEHICLE	1	$54,710.00	$54,710.00
495	SPORT UTILITY VEHICLE	1	$56,338.00	$56,338.00
495	SPORT UTILITY VEHICLE	1	$56,338.00	$56,338.00
495	SPORT UTILITY VEHICLE	1	$52,755.90	$52,755.90
495	SPORT UTILITY VEHICLE	1	$29,155.50	$29,155.50
495	SPORT UTILITY VEHICLE	1	$36,106.18	$36,106.18
495	SPORT UTILITY VEHICLE	1	$36,106.18	$36,106.18
495	SPORT UTILITY VEHICLE	1	$36,106.18	$36,106.18
495	SPORT UTILITY VEHICLE	1	$36,406.18	$36,406.18
495	SPORT UTILITY VEHICLE	1	$36,106.18	$36,106.18
495	SPORT UTILITY VEHICLE	1	$36,106.18	$36,106.18
495	SPORT UTILITY VEHICLE	1	$44,904.25	$44,904.25
495	SPORT UTILITY VEHICLE	1	$36,074.61	$36,074.61
495	SPORT UTILITY VEHICLE	1	$41,732.99	$41,732.99
495	SPORT UTILITY VEHICLE	1	$41,732.99	$41,732.99
495	SPORT UTILITY VEHICLE	1	$24,767.50	$24,767.50
495	SPORT UTILITY VEHICLE	1	$61,432.00	$61,432.00
495	SPORT UTILITY VEHICLE	1	$56,292.00	$56,292.00
495	SPORT UTILITY VEHICLE	1	$61,432.00	$61,432.00
495	SPORT UTILITY VEHICLE	1	$57,330.59	$57,330.59
495	SPORT UTILITY VEHICLE	1	$49,935.13	$49,935.13
495	SPORT UTILITY VEHICLE	1	$61,432.00	$61,432.00
495	SPORT UTILITY VEHICLE	1	$49,635.13	$49,635.13
495	SPORT UTILITY VEHICLE	1	$55,580.00	$55,580.00
495	SPORT UTILITY VEHICLE	1	$55,580.00	$55,580.00
553	SPORT UTILITY VEHICLE	1	$47,572.27	$47,572.27
1000	SPORT UTILITY VEHICLE	1	$33,920.00	$33,920.00
1000	SPORT UTILITY VEHICLE	1	$41,916.23	$41,916.23
540	SPOTLIGHT, THEATRE, MED/SMALL	1	$500.00	$500.00
540	SPOTLIGHT, THEATRE, SMALL	3	$100.00	$300.00
882	SPRAY GUN, AIR	4	$300.00	$1,200.00
540	SPRAYER, ELECTROSTATIC, HANDHELD, CORDLESS	1	$700.00	$700.00
570	SPRAYER, ELECTROSTATIC, HANDHELD, CORDLESS	1	$700.00	$700.00
560	SPRAYER, INSECTICIDE	1	$2,500.00	$2,500.00
560	SPRAYER, INSECTICIDE	1	$2,500.00	$2,500.00
3103	SPRAYER, INSECTICIDE	1	$1,795.00	$1,795.00
560	SPRAYER, INSECTICIDE, BACKPACK, 4 GAL.	1	$80.00	$80.00
3106	SPRAYER, INSECTICIDE, BACKPACK, 4 GAL.	1	$80.00	$80.00
3101	SPRAYER, TREE	1	$8,500.00	$8,500.00
3103	SPRAYER, WATER, SKID MOUNT, 50 GAL.	1	$9,643.45	$9,643.45
3106	SPRAYER, WATER, SKID MOUNT, 50 GAL.	1	$1,899.00	$1,899.00
210	SPREADER, SALT/ SAND, TAILGATE MOUNTED	1	$3,012.00	$3,012.00
210	SPREADER, SALT/ SAND, TAILGATE MOUNTED	1	$3,012.00	$3,012.00
210	SPREADER, SALT/ SAND, TAILGATE MOUNTED	1	$3,612.05	$3,612.05
210	SPREADER, SALT/ SAND, TAILGATE MOUNTED	1	$7,655.50	$7,655.50
210	SPREADER, SALT/ SAND, TAILGATE MOUNTED	1	$3,612.05	$3,612.05
210	SPREADER, SALT/ SAND, TAILGATE MOUNTED	1	$6,538.06	$6,538.06
210	SPREADER, SALT/ SAND, TAILGATE MOUNTED	1	$6,538.05	$6,538.05
210	SPREADER, SALT/ SAND, TAILGATE MOUNTED	1	$3,500.00	$3,500.00
210	SPREADER, SALT/ SAND, TAILGATE MOUNTED	1	$3,500.00	$3,500.00
210	SPREADER, SALT/ SAND, TAILGATE MOUNTED	1	$7,655.50	$7,655.50
210	SPREADER, SALT/ SAND, TAILGATE MOUNTED	1	$7,655.50	$7,655.50
576	SPRING LOADED TRAY CART	1	$450.00	$450.00
576	SPRING LOADED TRAY CART	1	$450.00	$450.00
560	SQUAT RACK	1	$269.00	$269.00
560	SQUAT RACK	1	$269.00	$269.00
576	STAGE, PORTABLE (SMALL)	8	$250.00	$2,000.00
540	STAIR CHAIR, EVACUATION	1	$2,674.00	$2,674.00
540	STAIR CHAIR, EVACUATION	1	$3,300.00	$3,300.00

540	STAIR CHAIR, EVACUATION	1	$3,300.00	$3,300.00
540	STAIR CHAIR, EVACUATION	1	$2,300.00	$2,300.00
1000	STAIR CHAIR, EVACUATION	1	$2,300.00	$2,300.00
1000	STAIR CHAIR, EVACUATION	1	$2,300.00	$2,300.00
1000	STAIR CHAIR, EVACUATION	1	$2,674.00	$2,674.00
882	STAND, ENGINE, 1/2 TON	1	$297.00	$297.00
440	STAPLE GUN	1	$150.00	$150.00
450	STAPLER, ELECTRIC	7	$80.00	$560.00
450	STAPLER, ELECTRIC	1	$80.00	$80.00
494	STAPLER, ELECTRIC	1	$80.00	$80.00
560	STAPLER, ELECTRIC	1	$80.00	$80.00
497	STAPLER, ELECTRIC, PROFESSIONAL	1	$269.00	$269.00
576	STEAMER, CONVECTION, COUNTERTOP	1	$3,360.00	$3,360.00
882	STEERING WHEEL PULLER	1	$350.00	$350.00
560	STEPPER/STAIR MASTER	1	$5,996.25	$5,996.25
560	STEPPER/STAIR MASTER	1	$6,226.50	$6,226.50
581	STOKES BASKET, RESCUE	3	$550.00	$1,650.00
210	STOOL, ADJUSTABLE HEIGHT	1	$70.00	$70.00
499	STOOL, ADJUSTABLE HEIGHT	1	$70.00	$70.00
553	STOOL, ADJUSTABLE HEIGHT	1	$70.00	$70.00
553	STOOL, ADJUSTABLE HEIGHT	2	$70.00	$140.00
560	STOOL, ADJUSTABLE HEIGHT	1	$70.00	$70.00
560	STOOL, ADJUSTABLE HEIGHT	1	$70.00	$70.00
576	STOOL, ADJUSTABLE HEIGHT	1	$70.00	$70.00
576	STOOL, ADJUSTABLE HEIGHT	1	$70.00	$70.00
576	STOOL, ADJUSTABLE HEIGHT	1	$70.00	$70.00
576	STOOL, ADJUSTABLE HEIGHT	1	$70.00	$70.00
630	STOOL, ADJUSTABLE HEIGHT	1	$70.00	$70.00
630	STOOL, ADJUSTABLE HEIGHT	1	$70.00	$70.00
630	STOOL, ADJUSTABLE HEIGHT	1	$70.00	$70.00
475	STOOL, LIBRARY, WOOD, PADDED	3	$125.00	$375.00
560	STORAGE RACK, STAINLESS STEEL	1	$85.00	$85.00
540	STOVE, 2 BURNER, W/ GRIDDLE	1	$400.00	$400.00
570	STOVE, 6 BURNER, 1 OVEN	1	$2,000.00	$2,000.00
576	STOVE, 6 BURNER, 1 OVEN	1	$2,000.00	$2,000.00
495	STREET SWEEPER	1	$232,843.50	$232,843.50
495	STREET SWEEPER	1	$232,843.50	$232,843.50
495	STREET SWEEPER	1	$232,843.50	$232,843.50
495	STREET SWEEPER	1	$188,016.00	$188,016.00
495	STREET SWEEPER	1	$180,681.00	$180,681.00
495	STREET SWEEPER	1	$215,536.50	$215,536.50
495	STREET SWEEPER	1	$279,955.00	$279,955.00
495	STREET SWEEPER	1	$279,955.00	$279,955.00
210	STREET SWEEPER, SMALL	1	$53,068.75	$53,068.75
210	STREET SWEEPER, SMALL	1	$46,676.82	$46,676.82
495	STREET SWEEPER, SMALL	1	$42,122.00	$42,122.00
495	STREET SWEEPER, SMALL	1	$53,068.75	$53,068.75
882	STREET SWEEPER, SMALL	1	$46,434.20	$46,434.20
540	STRETCHER, FOLDING	1	$485.00	$485.00
540	STRETCHER, FOLDING	1	$485.00	$485.00
210	STRIPER, PAVEMENT/FIELD, AIRLESS	1	$5,585.00	$5,585.00
210	STRIPER, PAVEMENT/FIELD, AIRLESS, MULTI-GUN	1	$8,002.73	$8,002.73
210	STRIPER, PAVEMENT/FIELD, AIRLESS, MULTI-GUN	1	$9,354.00	$9,354.00
210	STRIPER, PAVEMENT/FIELD, AIRLESS, MULTI-GUN	1	$8,975.00	$8,975.00
210	STRIPER, PAVEMENT/FIELD, AIRLESS, MULTI-GUN, RIDE-ON	1	$9,354.00	$9,354.00
3103	STRIPER, PAVEMENT/FIELD, AIRLESS, MULTI-GUN, RIDE-ON	1	$10,950.00	$10,950.00
3103	STRIPER, PAVEMENT/FIELD, AIRLESS, MULTI-GUN, RIDE-ON	1	$9,770.00	$9,770.00
3103	STRIPER, PAVEMENT/FIELD, AIRLESS, MULTI-GUN, RIDE-ON	1	$10,950.00	$10,950.00
540	STROBE LIGHTING, POWER PACK	1	$1,000.00	$1,000.00
882	STROKE HYDRAULIC CYLINDER SET, 5-TON	1	$620.00	$620.00
3107	STUMP GRINDER	1	$6,450.50	$6,450.50
540	SUCTION MACHINE, PORTABLE	1	$570.00	$570.00
540	SUCTION MACHINE, PORTABLE	1	$570.00	$570.00
540	SUCTION MACHINE, PORTABLE	1	$700.00	$700.00
540	SUCTION MACHINE, PORTABLE	1	$700.00	$700.00
540	SUCTION MACHINE, PORTABLE	1	$700.00	$700.00
540	SUCTION MACHINE, PORTABLE	1	$820.00	$820.00
540	SUCTION MACHINE, PORTABLE	1	$820.00	$820.00
540	SUCTION MACHINE, PORTABLE	1	$820.00	$820.00
540	SUCTION MACHINE, PORTABLE	1	$570.00	$570.00
540	SUCTION MACHINE, PORTABLE	1	$700.00	$700.00
540	SUCTION MACHINE, PORTABLE	1	$570.00	$570.00
540	SUCTION MACHINE, PORTABLE	1	$717.75	$717.75
540	SUCTION MACHINE, PORTABLE	1	$820.00	$820.00
540	SUCTION MACHINE, PORTABLE	1	$700.00	$700.00
570	SUCTION MACHINE, PORTABLE	1	$570.00	$570.00

570	SUCTION MACHINE, PORTABLE	1	$570.00	$570.00
1000	SUCTION MACHINE, PORTABLE	1	$570.00	$570.00
1000	SUCTION MACHINE, PORTABLE	1	$820.00	$820.00
1000	SUCTION MACHINE, PORTABLE	1	$570.00	$570.00
1000	SUCTION MACHINE, PORTABLE	1	$820.00	$820.00
1000	SUCTION MACHINE, PORTABLE	1	$570.00	$570.00
1000	SUCTION MACHINE, PORTABLE	1	$700.00	$700.00
581	SUIT, HAZMAT	44	$1,200.00	$52,800.00
560	SURVEY STATION, TOTAL	1	$36,998.00	$36,998.00
630	SWITCH, 12 PORT	1	$175.00	$175.00
541	SWITCH, 16 PORT	1	$350.00	$350.00
503	SWITCH, 16 PORT, POE	1	$330.00	$330.00
454	SWITCH, 24 PORT	1	$325.00	$325.00
581	SWITCH, 24 PORT	2	$325.00	$650.00
630	SWITCH, 24 PORT	2	$325.00	$650.00
503	SWITCH, 24 PORT, POE	1	$1,900.00	$1,900.00
503	SWITCH, 24 PORT, POE	1	$1,900.00	$1,900.00
503	SWITCH, 24 PORT, POE	1	$1,900.00	$1,900.00
503	SWITCH, 24 PORT, POE	1	$1,900.00	$1,900.00
503	SWITCH, 24 PORT, POE	1	$9,528.82	$9,528.82
503	SWITCH, 24 PORT, POE	1	$1,900.00	$1,900.00
503	SWITCH, 24 PORT, POE	1	$1,900.00	$1,900.00
503	SWITCH, 24 PORT, POE	1	$1,900.00	$1,900.00
503	SWITCH, 24 PORT, POE	1	$1,900.00	$1,900.00
503	SWITCH, 24 PORT, POE	1	$1,900.00	$1,900.00
503	SWITCH, 24 PORT, POE	1	$1,900.00	$1,900.00
503	SWITCH, 24 PORT, POE	1	$1,900.00	$1,900.00
503	SWITCH, 24 PORT, POE	1	$1,900.00	$1,900.00
503	SWITCH, 24 PORT, POE	1	$1,900.00	$1,900.00
503	SWITCH, 24 PORT, POE	1	$1,900.00	$1,900.00
503	SWITCH, 24 PORT, POE	1	$1,900.00	$1,900.00
503	SWITCH, 24 PORT, POE	1	$1,900.00	$1,900.00
503	SWITCH, 24 PORT, POE	1	$2,685.20	$2,685.20
503	SWITCH, 24 PORT, POE	1	$1,900.00	$1,900.00
503	SWITCH, 24 PORT, POE	1	$1,900.00	$1,900.00
503	SWITCH, 24 PORT, POE	1	$1,900.00	$1,900.00
503	SWITCH, 24 PORT, POE	1	$1,900.00	$1,900.00
503	SWITCH, 24 PORT, POE	1	$1,900.00	$1,900.00
503	SWITCH, 24 PORT, POE	1	$1,900.00	$1,900.00
503	SWITCH, 24 PORT, POE	1	$1,900.00	$1,900.00
503	SWITCH, 24 PORT, POE	1	$1,900.00	$1,900.00
503	SWITCH, 24 PORT, POE	1	$1,900.00	$1,900.00
503	SWITCH, 24 PORT, POE	1	$1,900.00	$1,900.00
503	SWITCH, 24 PORT, POE	1	$1,900.00	$1,900.00
503	SWITCH, 24 PORT, POE	1	$1,900.00	$1,900.00
503	SWITCH, 24 PORT, POE	1	$1,900.00	$1,900.00
503	SWITCH, 24 PORT, POE	1	$1,900.00	$1,900.00
503	SWITCH, 24 PORT, POE	1	$1,900.00	$1,900.00
503	SWITCH, 24 PORT, POE	1	$1,900.00	$1,900.00
503	SWITCH, 24 PORT, POE	1	$1,900.00	$1,900.00
503	SWITCH, 24 PORT, POE	1	$1,900.00	$1,900.00
503	SWITCH, 24 PORT, POE	1	$1,900.00	$1,900.00
503	SWITCH, 24 PORT, POE	1	$1,900.00	$1,900.00
503	SWITCH, 24 PORT, POE	1	$1,900.00	$1,900.00
503	SWITCH, 24 PORT, POE	1	$1,900.00	$1,900.00
503	SWITCH, 24 PORT, POE	1	$1,900.00	$1,900.00
503	SWITCH, 24 PORT, POE	1	$1,900.00	$1,900.00
503	SWITCH, 24 PORT, POE	1	$1,900.00	$1,900.00
503	SWITCH, 24 PORT, POE	1	$1,900.00	$1,900.00
503	SWITCH, 24 PORT, POE	1	$1,900.00	$1,900.00
503	SWITCH, 24 PORT, POE	1	$1,760.00	$1,760.00
570	SWITCH, 24 PORT, POE	1	$1,900.00	$1,900.00
581	SWITCH, 24 PORT, POE	1	$1,900.00	$1,900.00
581	SWITCH, 24 PORT, POE	1	$1,950.00	$1,950.00
3106	SWITCH, 24 PORT, POE	1	$1,900.00	$1,900.00
503	SWITCH, 48 PORT	1	$1,125.00	$1,125.00
503	SWITCH, 48 PORT	1	$1,125.00	$1,125.00
503	SWITCH, 48 PORT	1	$1,125.00	$1,125.00
503	SWITCH, 48 PORT	1	$1,125.00	$1,125.00
503	SWITCH, 48 PORT	1	$1,125.00	$1,125.00
503	SWITCH, 48 PORT	1	$1,125.00	$1,125.00
503	SWITCH, 48 PORT	1	$1,125.00	$1,125.00
503	SWITCH, 48 PORT	1	$1,125.00	$1,125.00
503	SWITCH, 48 PORT	1	$1,125.00	$1,125.00
503	SWITCH, 48 PORT	1	$1,125.00	$1,125.00
503	SWITCH, 48 PORT	1	$1,125.00	$1,125.00
503	SWITCH, 48 PORT	1	$1,125.00	$1,125.00
503	SWITCH, 48 PORT	1	$1,125.00	$1,125.00
503	SWITCH, 48 PORT	1	$1,125.00	$1,125.00
503	SWITCH, 48 PORT	1	$1,125.00	$1,125.00
503	SWITCH, 48 PORT	1	$1,125.00	$1,125.00
503	SWITCH, 48 PORT	1	$1,125.00	$1,125.00
503	SWITCH, 48 PORT	1	$1,125.00	$1,125.00
503	SWITCH, 48 PORT	1	$1,125.00	$1,125.00
503	SWITCH, 48 PORT	1	$1,125.00	$1,125.00
503	SWITCH, 48 PORT	1	$1,125.00	$1,125.00
503	SWITCH, 48 PORT	1	$1,125.00	$1,125.00
503	SWITCH, 48 PORT	1	$1,125.00	$1,125.00
503	SWITCH, 48 PORT	1	$1,125.00	$1,125.00
503	SWITCH, 48 PORT	1	$1,125.00	$1,125.00
503	SWITCH, 48 PORT	1	$1,125.00	$1,125.00
503	SWITCH, 48 PORT	1	$1,125.00	$1,125.00
503	SWITCH, 48 PORT	1	$1,125.00	$1,125.00
503	SWITCH, 48 PORT	1	$1,125.00	$1,125.00
503	SWITCH, 48 PORT	1	$1,125.00	$1,125.00
503	SWITCH, 48 PORT	1	$1,125.00	$1,125.00
503	SWITCH, 48 PORT	1	$1,125.00	$1,125.00
503	SWITCH, 48 PORT	1	$1,125.00	$1,125.00
503	SWITCH, 48 PORT	1	$1,125.00	$1,125.00
503	SWITCH, 48 PORT	1	$1,125.00	$1,125.00
503	SWITCH, 48 PORT	1	$1,125.00	$1,125.00
503	SWITCH, 48 PORT	1	$1,125.00	$1,125.00
503	SWITCH, 48 PORT	1	$1,125.00	$1,125.00

503	SWITCH, 48 PORT	1	$1,125.00	$1,125.00
503	SWITCH, 48 PORT	1	$1,125.00	$1,125.00
503	SWITCH, 48 PORT	1	$1,125.00	$1,125.00
503	SWITCH, 48 PORT	1	$1,125.00	$1,125.00
503	SWITCH, 48 PORT	1	$1,125.00	$1,125.00
503	SWITCH, 48 PORT	1	$1,125.00	$1,125.00
503	SWITCH, 48 PORT	1	$1,125.00	$1,125.00
503	SWITCH, 48 PORT	1	$1,125.00	$1,125.00
503	SWITCH, 48 PORT	1	$1,125.00	$1,125.00
503	SWITCH, 48 PORT	1	$1,125.00	$1,125.00
503	SWITCH, 48 PORT	1	$7,091.21	$7,091.21
503	SWITCH, 48 PORT	1	$1,125.00	$1,125.00
503	SWITCH, 48 PORT	1	$1,125.00	$1,125.00
581	SWITCH, 48 PORT	1	$1,170.60	$1,170.60
581	SWITCH, 48 PORT	1	$1,125.00	$1,125.00
630	SWITCH, 48 PORT	1	$1,125.00	$1,125.00
630	SWITCH, 48 PORT	1	$1,170.60	$1,170.60
441	SWITCH, 48 PORT, POE	1	$3,000.00	$3,000.00
441	SWITCH, 48 PORT, POE	1	$3,000.00	$3,000.00
441	SWITCH, 48 PORT, POE	1	$3,000.00	$3,000.00
441	SWITCH, 48 PORT, POE	1	$3,000.00	$3,000.00
441	SWITCH, 48 PORT, POE	1	$3,000.00	$3,000.00
441	SWITCH, 48 PORT, POE	1	$3,000.00	$3,000.00
441	SWITCH, 48 PORT, POE	1	$2,205.00	$2,205.00
441	SWITCH, 48 PORT, POE	1	$3,300.00	$3,300.00
441	SWITCH, 48 PORT, POE	1	$3,300.00	$3,300.00
441	SWITCH, 48 PORT, POE	1	$3,300.00	$3,300.00
441	SWITCH, 48 PORT, POE	1	$3,300.00	$3,300.00
441	SWITCH, 48 PORT, POE	1	$3,300.00	$3,300.00
441	SWITCH, 48 PORT, POE	1	$3,300.00	$3,300.00
503	SWITCH, 48 PORT, POE	1	$3,000.00	$3,000.00
503	SWITCH, 48 PORT, POE	1	$3,000.00	$3,000.00
503	SWITCH, 48 PORT, POE	1	$3,000.00	$3,000.00
503	SWITCH, 48 PORT, POE	1	$3,000.00	$3,000.00
503	SWITCH, 48 PORT, POE	1	$3,000.00	$3,000.00
503	SWITCH, 48 PORT, POE	1	$3,000.00	$3,000.00
503	SWITCH, 48 PORT, POE	1	$7,091.21	$7,091.21
503	SWITCH, 48 PORT, POE	1	$3,000.00	$3,000.00
503	SWITCH, 48 PORT, POE	1	$3,300.00	$3,300.00
503	SWITCH, 48 PORT, POE	1	$1,760.00	$1,760.00
503	SWITCH, 48 PORT, POE	1	$3,300.00	$3,300.00
503	SWITCH, 48 PORT, POE	1	$2,500.00	$2,500.00
503	SWITCH, 48 PORT, POE	1	$3,300.00	$3,300.00
503	SWITCH, 48 PORT, POE	1	$3,300.00	$3,300.00
503	SWITCH, 48 PORT, POE	1	$3,300.00	$3,300.00
503	SWITCH, 48 PORT, POE	1	$3,000.00	$3,000.00
503	SWITCH, 48 PORT, POE	1	$3,000.00	$3,000.00
503	SWITCH, 48 PORT, POE	1	$3,000.00	$3,000.00
503	SWITCH, 48 PORT, POE	1	$3,000.00	$3,000.00
503	SWITCH, 48 PORT, POE	1	$3,000.00	$3,000.00
503	SWITCH, 48 PORT, POE	1	$3,000.00	$3,000.00
503	SWITCH, 48 PORT, POE	1	$3,000.00	$3,000.00
503	SWITCH, 48 PORT, POE	1	$3,000.00	$3,000.00
503	SWITCH, 48 PORT, POE	1	$3,000.00	$3,000.00
503	SWITCH, 48 PORT, POE	1	$3,000.00	$3,000.00
503	SWITCH, 48 PORT, POE	1	$3,000.00	$3,000.00
503	SWITCH, 48 PORT, POE	1	$3,300.00	$3,300.00
503	SWITCH, 48 PORT, POE	1	$3,000.00	$3,000.00
503	SWITCH, 48 PORT, POE	1	$3,000.00	$3,000.00
503	SWITCH, 48 PORT, POE	1	$3,000.00	$3,000.00
503	SWITCH, 48 PORT, POE	1	$3,000.00	$3,000.00
503	SWITCH, 48 PORT, POE	1	$3,000.00	$3,000.00
503	SWITCH, 48 PORT, POE	1	$3,000.00	$3,000.00
503	SWITCH, 48 PORT, POE	1	$3,000.00	$3,000.00
503	SWITCH, 48 PORT, POE	1	$3,000.00	$3,000.00
503	SWITCH, 48 PORT, POE	1	$6,127.76	$6,127.76
503	SWITCH, 48 PORT, POE	1	$6,127.76	$6,127.76
503	SWITCH, 48 PORT, POE	1	$6,127.76	$6,127.76
503	SWITCH, 48 PORT, POE	1	$6,127.76	$6,127.76
503	SWITCH, 48 PORT, POE	1	$6,931.03	$6,931.03
503	SWITCH, 48 PORT, POE	1	$6,931.03	$6,931.03
503	SWITCH, 48 PORT, POE	1	$3,000.00	$3,000.00
503	SWITCH, 48 PORT, POE	1	$3,000.00	$3,000.00
503	SWITCH, 48 PORT, POE	1	$3,300.00	$3,300.00
503	SWITCH, 48 PORT, POE	1	$2,205.00	$2,205.00
503	SWITCH, 48 PORT, POE	1	$3,300.00	$3,300.00
503	SWITCH, 48 PORT, POE	1	$3,000.00	$3,000.00

503	SWITCH, 48 PORT, POE	1	$3,300.00	$3,300.00
503	SWITCH, 48 PORT, POE	1	$3,000.00	$3,000.00
503	SWITCH, 48 PORT, POE	1	$3,000.00	$3,000.00
503	SWITCH, 48 PORT, POE	1	$3,000.00	$3,000.00
503	SWITCH, 48 PORT, POE	1	$3,000.00	$3,000.00
503	SWITCH, 48 PORT, POE	1	$3,000.00	$3,000.00
503	SWITCH, 48 PORT, POE	1	$3,300.00	$3,300.00
503	SWITCH, 48 PORT, POE	1	$3,300.00	$3,300.00
503	SWITCH, 48 PORT, POE	1	$3,300.00	$3,300.00
503	SWITCH, 48 PORT, POE	1	$2,500.00	$2,500.00
503	SWITCH, 48 PORT, POE	1	$2,500.00	$2,500.00
503	SWITCH, 48 PORT, POE	1	$2,500.00	$2,500.00
503	SWITCH, 48 PORT, POE	1	$3,000.00	$3,000

503	SWITCH, 48 PORT, POE	1	$3,000.00	$3,000.00

503	SWITCH, MODULAR	1	$2,500.00	$2,500.00
503	SWITCH, MODULAR	1	$2,500.00	$2,500.00
503	SWITCH, MODULAR	1	$2,500.00	$2,500.00
503	SWITCH, MODULAR	1	$2,500.00	$2,500.00
503	SWITCH, MODULAR	1	$2,500.00	$2,500.00
503	SWITCH, MODULAR	1	$2,500.00	$2,500.00
503	SWITCH, MODULAR	1	$2,500.00	$2,500.00
503	SWITCH, MODULAR	1	$2,500.00	$2,500.00
503	SWITCH, MODULAR	1	$2,500.00	$2,500.00
503	SWITCH, MODULAR	1	$2,500.00	$2,500.00
503	SWITCH, VOICE, IP PHONE SYSTEM	1	$800.00	$800.00
576	SYNTHESIZER	1	$1,900.00	$1,900.00
503	SYSTEM, COMMUNICATION (911)	1	$37,043.85	$37,043.85
503	SYSTEM, COMMUNICATION (911)	1	$5,400.00	$5,400.00
581	SYSTEM, COMMUNICATION (911)	1	$5,400.00	$5,400.00
403	SYSTEM, FILE, SPACE SAVER	1	$2,800.00	$2,800.00
404	SYSTEM, FILE, SPACE SAVER	1	$2,800.00	$2,800.00
404	SYSTEM, FILE, SPACE SAVER	1	$2,800.00	$2,800.00
440	SYSTEM, FILE, SPACE SAVER	14	$2,800.00	$39,200.00
440	SYSTEM, FILE, SPACE SAVER	4	$2,800.00	$11,200.00
452	SYSTEM, FILE, SPACE SAVER	1	$2,800.00	$2,800.00
454	SYSTEM, FILE, SPACE SAVER	1	$2,800.00	$2,800.00
475	SYSTEM, FILE, SPACE SAVER	1	$2,800.00	$2,800.00
509	SYSTEM, FILE, SPACE SAVER	4	$2,800.00	$11,200.00
509	SYSTEM, FILE, SPACE SAVER	3	$2,800.00	$8,400.00
560	SYSTEM, FILE, SPACE SAVER	1	$90,949.86	$90,949.86
570	SYSTEM, FILE, SPACE SAVER	8	$2,800.00	$22,400.00
576	SYSTEM, FILE, SPACE SAVER	1	$2,800.00	$2,800.00
576	SYSTEM, FILE, SPACE SAVER	1	$2,800.00	$2,800.00
630	SYSTEM, FILE, SPACE SAVER	1	$2,800.00	$2,800.00
576	TABLE	1	$150.00	$150.00
587	TABLE	2	$150.00	$300.00
576	TABLE, AIR HOCKEY	1	$1,335.00	$1,335.00
576	TABLE, AIR HOCKEY	1	$1,335.00	$1,335.00
213	TABLE, BOARDROOM, W/ POWER	1	$3,970.00	$3,970.00
540	TABLE, BOARDROOM, W/ POWER	1	$3,970.00	$3,970.00
576	TABLE, CAFETERIA, FOLDING, W/ SEATS	1	$950.00	$950.00
576	TABLE, CAFETERIA, FOLDING, W/ SEATS	1	$950.00	$950.00
576	TABLE, CAFETERIA, FOLDING, W/ SEATS	1	$950.00	$950.00
576	TABLE, CAFETERIA, FOLDING, W/ SEATS	1	$950.00	$950.00
576	TABLE, CAFETERIA, FOLDING, W/O SEATS	1	$490.00	$490.00
576	TABLE, CAFETERIA, FOLDING, W/O SEATS	2	$490.00	$980.00
576	TABLE, CAFETERIA, FOLDING, W/O SEATS	5	$490.00	$2,450.00
450	TABLE, CARREL, 2- UNIT	1	$350.00	$350.00
540	TABLE, CARREL, COMPUTER	7	$300.00	$2,100.00
214	TABLE, COFFEE	1	$255.00	$255.00
400	TABLE, COFFEE	1	$255.00	$255.00
440	TABLE, COFFEE	1	$255.00	$255.00
475	TABLE, COFFEE	2	$255.00	$510.00
492	TABLE, COFFEE	1	$255.00	$255.00
492	TABLE, COFFEE	1	$255.00	$255.00
495	TABLE, COFFEE	2	$255.00	$510.00
499	TABLE, COFFEE	1	$255.00	$255.00
499	TABLE, COFFEE	1	$255.00	$255.00
540	TABLE, COFFEE	1	$255.00	$255.00
540	TABLE, COFFEE	1	$255.00	$255.00
560	TABLE, COFFEE	1	$255.00	$255.00
576	TABLE, COFFEE	1	$255.00	$255.00
576	TABLE, COFFEE	1	$255.00	$255.00
576	TABLE, COFFEE	2	$255.00	$510.00
213	TABLE, COFFEE, WICKER/RATTAN	1	$210.00	$210.00
437	TABLE, COMPUTER	1	$265.00	$265.00
438	TABLE, COMPUTER	1	$265.00	$265.00
450	TABLE, COMPUTER	1	$265.00	$265.00
492	TABLE, COMPUTER	1	$265.00	$265.00
494	TABLE, COMPUTER	1	$265.00	$265.00
494	TABLE, COMPUTER	1	$265.00	$265.00
497	TABLE, COMPUTER	1	$265.00	$265.00
499	TABLE, COMPUTER	1	$265.00	$265.00
499	TABLE, COMPUTER	1	$265.00	$265.00
503	TABLE, COMPUTER	1	$265.00	$265.00
503	TABLE, COMPUTER	1	$265.00	$265.00
503	TABLE, COMPUTER	2	$265.00	$530.00
503	TABLE, COMPUTER	8	$265.00	$2,120.00
509	TABLE, COMPUTER	1	$265.00	$265.00
509	TABLE, COMPUTER	1	$265.00	$265.00

509	TABLE, COMPUTER	1	$265.00	$265.00
540	TABLE, COMPUTER	1	$265.00	$265.00
540	TABLE, COMPUTER	1	$265.00	$265.00
540	TABLE, COMPUTER	1	$265.00	$265.00
542	TABLE, COMPUTER	1	$265.00	$265.00
553	TABLE, COMPUTER	1	$265.00	$265.00
554	TABLE, COMPUTER	1	$265.00	$265.00
560	TABLE, COMPUTER	1	$265.00	$265.00
560	TABLE, COMPUTER	1	$265.00	$265.00
560	TABLE, COMPUTER	1	$265.00	$265.00
570	TABLE, COMPUTER	1	$265.00	$265.00
570	TABLE, COMPUTER	2	$265.00	$530.00
570	TABLE, COMPUTER	1	$265.00	$265.00
570	TABLE, COMPUTER	1	$265.00	$265.00
576	TABLE, COMPUTER	1	$265.00	$265.00
576	TABLE, COMPUTER	1	$265.00	$265.00
576	TABLE, COMPUTER	1	$265.00	$265.00
576	TABLE, COMPUTER	1	$265.00	$265.00
576	TABLE, COMPUTER	1	$265.00	$265.00
576	TABLE, COMPUTER	1	$265.00	$265.00
576	TABLE, COMPUTER	1	$265.00	$265.00
576	TABLE, COMPUTER	1	$265.00	$265.00
581	TABLE, COMPUTER	1	$265.00	$265.00
581	TABLE, COMPUTER	46	$265.00	$12,190.00
591	TABLE, COMPUTER	1	$265.00	$265.00
630	TABLE, COMPUTER	1	$265.00	$265.00
882	TABLE, COMPUTER	1	$265.00	$265.00
576	TABLE, COMPUTER, TWO POSITION	4	$490.00	$1,960.00
576	TABLE, COMPUTER, TWO POSITION	2	$490.00	$980.00
576	TABLE, COMPUTER, TWO POSITION	3	$490.00	$1,470.00
576	TABLE, COMPUTER, TWO POSITION	6	$490.00	$2,940.00
576	TABLE, COMPUTER, TWO POSITION	4	$490.00	$1,960.00
576	TABLE, COMPUTER, TWO POSITION	2	$490.00	$980.00
576	TABLE, COMPUTER, TWO POSITION	6	$490.00	$2,940.00
210	TABLE, CONFERENCE	1	$515.00	$515.00
210	TABLE, CONFERENCE	1	$515.00	$515.00
210	TABLE, CONFERENCE	1	$515.00	$515.00
210	TABLE, CONFERENCE	1	$515.00	$515.00
211	TABLE, CONFERENCE	1	$515.00	$515.00
213	TABLE, CONFERENCE	1	$515.00	$515.00
213	TABLE, CONFERENCE	1	$515.00	$515.00
215	TABLE, CONFERENCE	1	$515.00	$515.00
215	TABLE, CONFERENCE	2	$515.00	$1,030.00
400	TABLE, CONFERENCE	1	$515.00	$515.00
400	TABLE, CONFERENCE	1	$515.00	$515.00
400	TABLE, CONFERENCE	2	$515.00	$1,030.00
402	TABLE, CONFERENCE	1	$515.00	$515.00
402	TABLE, CONFERENCE	1	$915.00	$915.00
402	TABLE, CONFERENCE	1	$515.00	$515.00
402	TABLE, CONFERENCE	1	$515.00	$515.00
402	TABLE, CONFERENCE	1	$515.00	$515.00
402	TABLE, CONFERENCE	1	$915.00	$915.00
402	TABLE, CONFERENCE	1	$515.00	$515.00
402	TABLE, CONFERENCE	1	$515.00	$515.00
405	TABLE, CONFERENCE	1	$515.00	$515.00
405	TABLE, CONFERENCE	1	$915.00	$915.00
425	TABLE, CONFERENCE	1	$515.00	$515.00
425	TABLE, CONFERENCE	2	$515.00	$1,030.00
426	TABLE, CONFERENCE	1	$515.00	$515.00
427	TABLE, CONFERENCE	1	$515.00	$515.00
428	TABLE, CONFERENCE	1	$515.00	$515.00
429	TABLE, CONFERENCE	1	$515.00	$515.00
436	TABLE, CONFERENCE	1	$515.00	$515.00
437	TABLE, CONFERENCE	1	$515.00	$515.00
438	TABLE, CONFERENCE	1	$515.00	$515.00
440	TABLE, CONFERENCE	1	$515.00	$515.00
441	TABLE, CONFERENCE	1	$515.00	$515.00
451	TABLE, CONFERENCE	1	$515.00	$515.00
452	TABLE, CONFERENCE	1	$515.00	$515.00
453	TABLE, CONFERENCE	1	$915.00	$915.00
453	TABLE, CONFERENCE	1	$515.00	$515.00
453	TABLE, CONFERENCE	1	$515.00	$515.00
454	TABLE, CONFERENCE	1	$515.00	$515.00
454	TABLE, CONFERENCE	1	$515.00	$515.00
475	TABLE, CONFERENCE	1	$515.00	$515.00
475	TABLE, CONFERENCE	1	$515.00	$515.00

492	TABLE, CONFERENCE	1	$515.00	$515.00
494	TABLE, CONFERENCE	1	$515.00	$515.00
494	TABLE, CONFERENCE	1	$515.00	$515.00
494	TABLE, CONFERENCE	1	$515.00	$515.00
499	TABLE, CONFERENCE	1	$515.00	$515.00
499	TABLE, CONFERENCE	1	$515.00	$515.00
503	TABLE, CONFERENCE	1	$515.00	$515.00
503	TABLE, CONFERENCE	1	$915.00	$915.00
509	TABLE, CONFERENCE	1	$515.00	$515.00
509	TABLE, CONFERENCE	1	$515.00	$515.00
510	TABLE, CONFERENCE	1	$515.00	$515.00
540	TABLE, CONFERENCE	1	$515.00	$515.00
540	TABLE, CONFERENCE	1	$515.00	$515.00
540	TABLE, CONFERENCE	1	$515.00	$515.00
540	TABLE, CONFERENCE	1	$515.00	$515.00
541	TABLE, CONFERENCE	2	$515.00	$1,030.00
541	TABLE, CONFERENCE	1	$515.00	$515.00
541	TABLE, CONFERENCE	4	$515.00	$2,060.00
551	TABLE, CONFERENCE	1	$515.00	$515.00
551	TABLE, CONFERENCE	1	$515.00	$515.00
551	TABLE, CONFERENCE	1	$515.00	$515.00
553	TABLE, CONFERENCE	1	$515.00	$515.00
554	TABLE, CONFERENCE	1	$515.00	$515.00
560	TABLE, CONFERENCE	1	$515.00	$515.00
560	TABLE, CONFERENCE	1	$515.00	$515.00
560	TABLE, CONFERENCE	1	$515.00	$515.00
560	TABLE, CONFERENCE	1	$515.00	$515.00
560	TABLE, CONFERENCE	1	$515.00	$515.00
560	TABLE, CONFERENCE	1	$515.00	$515.00
560	TABLE, CONFERENCE	1	$515.00	$515.00
560	TABLE, CONFERENCE	1	$515.00	$515.00
560	TABLE, CONFERENCE	1	$515.00	$515.00
560	TABLE, CONFERENCE	1	$515.00	$515.00
570	TABLE, CONFERENCE	1	$515.00	$515.00
576	TABLE, CONFERENCE	1	$515.00	$515.00
576	TABLE, CONFERENCE	1	$515.00	$515.00
576	TABLE, CONFERENCE	1	$515.00	$515.00
576	TABLE, CONFERENCE	1	$515.00	$515.00
576	TABLE, CONFERENCE	1	$515.00	$515.00
576	TABLE, CONFERENCE	1	$515.00	$515.00
581	TABLE, CONFERENCE	1	$515.00	$515.00
581	TABLE, CONFERENCE	1	$515.00	$515.00
581	TABLE, CONFERENCE	1	$515.00	$515.00
583	TABLE, CONFERENCE	1	$515.00	$515.00
587	TABLE, CONFERENCE	1	$515.00	$515.00
591	TABLE, CONFERENCE	1	$515.00	$515.00
591	TABLE, CONFERENCE	1	$515.00	$515.00
630	TABLE, CONFERENCE	1	$515.00	$515.00
630	TABLE, CONFERENCE	1	$515.00	$515.00
3106	TABLE, CONFERENCE	1	$515.00	$515.00
540	TABLE, DINING	1	$250.00	$250.00
212	TABLE, DINING, W/ CHAIRS, COMPLETE	1	$690.00	$690.00
540	TABLE, DINING, W/ CHAIRS, COMPLETE	1	$690.00	$690.00
540	TABLE, DINING, W/ CHAIRS, COMPLETE	1	$690.00	$690.00
210	TABLE, DRAFTING	1	$435.00	$435.00
215	TABLE, END	2	$60.00	$120.00
341	TABLE, END	2	$60.00	$120.00
400	TABLE, END	2	$150.00	$300.00
402	TABLE, END	1	$150.00	$150.00
403	TABLE, END	1	$150.00	$150.00
405	TABLE, END	1	$150.00	$150.00
437	TABLE, END	1	$150.00	$150.00
440	TABLE, END	2	$150.00	$300.00
440	TABLE, END	1	$150.00	$150.00
440	TABLE, END	1	$150.00	$150.00
451	TABLE, END	1	$150.00	$150.00
452	TABLE, END	1	$150.00	$150.00
452	TABLE, END	1	$150.00	$150.00
495	TABLE, END	1	$150.00	$150.00
499	TABLE, END	1	$150.00	$150.00
540	TABLE, END	1	$150.00	$150.00
540	TABLE, END	1	$150.00	$150.00
540	TABLE, END	2	$60.00	$120.00
540	TABLE, END	2	$150.00	$300.00

540	TABLE, END	2	$150.00	$300.00
540	TABLE, END	1	$150.00	$150.00
540	TABLE, END	1	$150.00	$150.00
540	TABLE, END	1	$150.00	$150.00
540	TABLE, END	1	$150.00	$150.00
540	TABLE, END	1	$150.00	$150.00
540	TABLE, END	3	$150.00	$450.00
540	TABLE, END	2	$150.00	$300.00
541	TABLE, END	1	$150.00	$150.00
553	TABLE, END	1	$150.00	$150.00
554	TABLE, END	1	$150.00	$150.00
554	TABLE, END	1	$150.00	$150.00
560	TABLE, END	1	$150.00	$150.00
560	TABLE, END	2	$150.00	$300.00
560	TABLE, END	1	$150.00	$150.00
560	TABLE, END	1	$150.00	$150.00
560	TABLE, END	1	$150.00	$150.00
560	TABLE, END	1	$150.00	$150.00
560	TABLE, END	1	$150.00	$150.00
560	TABLE, END	1	$150.00	$150.00
570	TABLE, END	2	$150.00	$300.00
572	TABLE, END	2	$150.00	$300.00
576	TABLE, END	1	$150.00	$150.00
576	TABLE, END	1	$150.00	$150.00
576	TABLE, END	6	$150.00	$900.00
576	TABLE, END	8	$150.00	$1,200.00
576	TABLE, END	1	$150.00	$150.00
576	TABLE, END	5	$150.00	$750.00
581	TABLE, END	1	$150.00	$150.00
630	TABLE, END	1	$150.00	$150.00
882	TABLE, END	1	$150.00	$150.00
570	TABLE, EXAMINING	1	$2,100.00	$2,100.00
630	TABLE, EXAMINING	1	$2,100.00	$2,100.00
630	TABLE, EXAMINING	1	$2,100.00	$2,100.00
210	TABLE, FOLDING	7	$120.00	$840.00
210	TABLE, FOLDING	31	$120.00	$3,720.00
210	TABLE, FOLDING	2	$120.00	$240.00
210	TABLE, FOLDING	1	$120.00	$120.00
215	TABLE, FOLDING	27	$120.00	$3,240.00
215	TABLE, FOLDING	1	$120.00	$120.00
400	TABLE, FOLDING	18	$120.00	$2,160.00
402	TABLE, FOLDING	1	$120.00	$120.00
402	TABLE, FOLDING	1	$120.00	$120.00
404	TABLE, FOLDING	1	$120.00	$120.00
405	TABLE, FOLDING	1	$120.00	$120.00
429	TABLE, FOLDING	1	$120.00	$120.00
453	TABLE, FOLDING	1	$120.00	$120.00
453	TABLE, FOLDING	1	$120.00	$120.00
453	TABLE, FOLDING	1	$120.00	$120.00
454	TABLE, FOLDING	1	$120.00	$120.00
475	TABLE, FOLDING	1	$120.00	$120.00
492	TABLE, FOLDING	1	$120.00	$120.00
492	TABLE, FOLDING	4	$120.00	$480.00
497	TABLE, FOLDING	1	$120.00	$120.00
499	TABLE, FOLDING	2	$120.00	$240.00
503	TABLE, FOLDING	81	$120.00	$9,720.00
503	TABLE, FOLDING	1	$120.00	$120.00
503	TABLE, FOLDING	11	$120.00	$1,320.00
503	TABLE, FOLDING	5	$120.00	$600.00
503	TABLE, FOLDING	1	$120.00	$120.00
503	TABLE, FOLDING	1	$120.00	$120.00
509	TABLE, FOLDING	2	$120.00	$240.00
509	TABLE, FOLDING	1	$120.00	$120.00
509	TABLE, FOLDING	1	$120.00	$120.00
509	TABLE, FOLDING	1	$120.00	$120.00
509	TABLE, FOLDING	1	$120.00	$120.00
510	TABLE, FOLDING	1	$120.00	$120.00
540	TABLE, FOLDING	1	$120.00	$120.00
540	TABLE, FOLDING	1	$120.00	$120.00
540	TABLE, FOLDING	2	$120.00	$240.00
540	TABLE, FOLDING	4	$120.00	$480.00
540	TABLE, FOLDING	2	$120.00	$240.00
540	TABLE, FOLDING	3	$120.00	$360.00
540	TABLE, FOLDING	1	$120.00	$120.00
541	TABLE, FOLDING	2	$120.00	$240.00
541	TABLE, FOLDING	1	$120.00	$120.00

541	TABLE, FOLDING	1	$120.00	$120.00
541	TABLE, FOLDING	1	$120.00	$120.00
545	TABLE, FOLDING	2	$120.00	$240.00
545	TABLE, FOLDING	21	$120.00	$2,520.00
545	TABLE, FOLDING	1	$120.00	$120.00
545	TABLE, FOLDING	1	$120.00	$120.00
551	TABLE, FOLDING	1	$120.00	$120.00
552	TABLE, FOLDING	1	$120.00	$120.00
552	TABLE, FOLDING	5	$120.00	$600.00
553	TABLE, FOLDING	1	$120.00	$120.00
554	TABLE, FOLDING	1	$120.00	$120.00
554	TABLE, FOLDING	1	$120.00	$120.00
554	TABLE, FOLDING	1	$120.00	$120.00
560	TABLE, FOLDING	1	$120.00	$120.00
560	TABLE, FOLDING	2	$120.00	$240.00
560	TABLE, FOLDING	1	$120.00	$120.00
560	TABLE, FOLDING	16	$120.00	$1,920.00
560	TABLE, FOLDING	3	$120.00	$360.00
560	TABLE, FOLDING	1	$120.00	$120.00
560	TABLE, FOLDING	14	$120.00	$1,680.00
560	TABLE, FOLDING	3	$120.00	$360.00
560	TABLE, FOLDING	1	$120.00	$120.00
560	TABLE, FOLDING	1	$120.00	$120.00
560	TABLE, FOLDING	1	$120.00	$120.00
560	TABLE, FOLDING	1	$120.00	$120.00
560	TABLE, FOLDING	4	$120.00	$480.00
560	TABLE, FOLDING	1	$120.00	$120.00
560	TABLE, FOLDING	3	$120.00	$360.00
560	TABLE, FOLDING	3	$120.00	$360.00
560	TABLE, FOLDING	16	$120.00	$1,920.00
560	TABLE, FOLDING	1	$120.00	$120.00
570	TABLE, FOLDING	1	$120.00	$120.00
570	TABLE, FOLDING	1	$120.00	$120.00
570	TABLE, FOLDING	1	$120.00	$120.00
570	TABLE, FOLDING	15	$120.00	$1,800.00
570	TABLE, FOLDING	3	$120.00	$360.00
570	TABLE, FOLDING	1	$120.00	$120.00
570	TABLE, FOLDING	1	$120.00	$120.00
570	TABLE, FOLDING	2	$120.00	$240.00
570	TABLE, FOLDING	1	$120.00	$120.00
570	TABLE, FOLDING	1	$120.00	$120.00
570	TABLE, FOLDING	6	$120.00	$720.00
570	TABLE, FOLDING	3	$120.00	$360.00
570	TABLE, FOLDING	2	$120.00	$240.00
572	TABLE, FOLDING	1	$120.00	$120.00
576	TABLE, FOLDING	2	$120.00	$240.00
576	TABLE, FOLDING	5	$120.00	$600.00
576	TABLE, FOLDING	1	$120.00	$120.00
576	TABLE, FOLDING	1	$120.00	$120.00
576	TABLE, FOLDING	1	$120.00	$120.00
576	TABLE, FOLDING	1	$120.00	$120.00
576	TABLE, FOLDING	1	$120.00	$120.00
576	TABLE, FOLDING	13	$120.00	$1,560.00
576	TABLE, FOLDING	1	$120.00	$120.00
581	TABLE, FOLDING	5	$120.00	$600.00
581	TABLE, FOLDING	2	$120.00	$240.00
587	TABLE, FOLDING	2	$120.00	$240.00
591	TABLE, FOLDING	1	$120.00	$120.00
630	TABLE, FOLDING	1	$120.00	$120.00
630	TABLE, FOLDING	5	$120.00	$600.00
630	TABLE, FOLDING	1	$120.00	$120.00
630	TABLE, FOLDING	1	$120.00	$120.00
630	TABLE, FOLDING	1	$120.00	$120.00
630	TABLE, FOLDING	6	$120.00	$720.00
882	TABLE, FOLDING	1	$120.00	$120.00
3101	TABLE, FOLDING	1	$120.00	$120.00
3103	TABLE, FOLDING	2	$120.00	$240.00
3106	TABLE, FOLDING	4	$120.00	$480.00
3106	TABLE, FOLDING	7	$120.00	$840.00
3106	TABLE, FOLDING	1	$120.00	$120.00
3106	TABLE, FOLDING	37	$120.00	$4,440.00
3106	TABLE, FOLDING	53	$120.00	$6,360.00
3106	TABLE, FOLDING	16	$120.00	$1,920.00
3106	TABLE, FOLDING	25	$120.00	$3,000.00
3106	TABLE, FOLDING	1	$120.00	$120.00
3106	TABLE, FOLDING	4	$120.00	$480.00

3106	TABLE, FOLDING	9	$120.00	$1,080.00
3107	TABLE, FOLDING	2	$120.00	$240.00
494	TABLE, FOLDING, 3 FT.	9	$85.00	$765.00
213	TABLE, FOLDING, 5 FT.	35	$135.00	$4,725.00
402	TABLE, FOLDING, 5 FT.	4	$135.00	$540.00
402	TABLE, FOLDING, 5 FT.	14	$135.00	$1,890.00
494	TABLE, FOLDING, 5 FT.	12	$135.00	$1,620.00
509	TABLE, FOLDING, 5 FT.	3	$135.00	$405.00
540	TABLE, FOLDING, 5 FT.	24	$135.00	$3,240.00
540	TABLE, FOLDING, 5 FT.	6	$135.00	$810.00
540	TABLE, FOLDING, 5 FT.	12	$135.00	$1,620.00
560	TABLE, FOLDING, 5 FT.	25	$135.00	$3,375.00
560	TABLE, FOLDING, 5 FT.	14	$135.00	$1,890.00
560	TABLE, FOLDING, 5 FT.	2	$135.00	$270.00
560	TABLE, FOLDING, 5 FT.	12	$135.00	$1,620.00
560	TABLE, FOLDING, 5 FT.	36	$135.00	$4,860.00
665	TABLE, FOLDING, 5 FT.	14	$135.00	$1,890.00
3106	TABLE, FOOD PREPARATION	1	$537.00	$537.00
576	TABLE, FOOD PREPARATION, HIGH END	1	$840.00	$840.00
576	TABLE, FOOD PREPARATION, HIGH END	1	$840.00	$840.00
576	TABLE, FOOD PREPARATION, HIGH END	1	$840.00	$840.00
576	TABLE, FOOD PREPARATION, HIGH END	1	$840.00	$840.00
576	TABLE, FOOD PREPARATION, HIGH END	1	$840.00	$840.00
3103	TABLE, FOOD PREPARATION, HIGH END	1	$840.00	$840.00
3103	TABLE, FOOD PREPARATION, HIGH END	1	$840.00	$840.00
576	TABLE, FOOSBALL	1	$585.00	$585.00
576	TABLE, FOOSBALL	1	$585.00	$585.00
576	TABLE, FOOSBALL	1	$585.00	$585.00
210	TABLE, GENERAL PURPOSE	1	$130.00	$130.00
494	TABLE, GENERAL PURPOSE	2	$130.00	$260.00
495	TABLE, GENERAL PURPOSE	1	$130.00	$130.00
541	TABLE, GENERAL PURPOSE	1	$130.00	$130.00
553	TABLE, GENERAL PURPOSE	2	$130.00	$260.00
560	TABLE, GENERAL PURPOSE	1	$130.00	$130.00
570	TABLE, GENERAL PURPOSE	2	$130.00	$260.00
576	TABLE, GENERAL PURPOSE	1	$130.00	$130.00
576	TABLE, GENERAL PURPOSE	1	$130.00	$130.00
560	TABLE, HEXAGONAL	1	$164.00	$164.00
576	TABLE, MEDICAL TREATMENT	1	$480.00	$480.00
576	TABLE, MEDICAL TREATMENT	1	$480.00	$480.00
576	TABLE, MEDICAL TREATMENT	1	$480.00	$480.00
576	TABLE, MEDICAL TREATMENT	1	$480.00	$480.00
630	TABLE, MEDICAL TREATMENT	1	$480.00	$480.00
630	TABLE, MEDICAL TREATMENT	1	$480.00	$480.00
630	TABLE, MEDICAL TREATMENT	1	$480.00	$480.00
402	TABLE, OCCASIONAL, WICKER/RATTAN	1	$100.00	$100.00
402	TABLE, OCCASIONAL, WICKER/RATTAN	1	$100.00	$100.00
453	TABLE, OCCASIONAL, WICKER/RATTAN	1	$100.00	$100.00
437	TABLE, OVAL	1	$250.00	$250.00
499	TABLE, OVAL	1	$250.00	$250.00
541	TABLE, OVAL	1	$250.00	$250.00
560	TABLE, OVAL	1	$250.00	$250.00
560	TABLE, OVAL	1	$250.00	$250.00
630	TABLE, OVAL	1	$250.00	$250.00
440	TABLE, OVAL, 7'	1	$250.00	$250.00
499	TABLE, OVAL, 7'	1	$250.00	$250.00
560	TABLE, OVAL, 7'	1	$250.00	$250.00
576	TABLE, OVAL, 7'	1	$250.00	$250.00
560	TABLE, PICNIC	2	$180.00	$360.00
214	TABLE, PRINTER	1	$200.00	$200.00
402	TABLE, PRINTER	1	$200.00	$200.00
402	TABLE, PRINTER	1	$200.00	$200.00
439	TABLE, PRINTER	1	$200.00	$200.00
451	TABLE, PRINTER	1	$200.00	$200.00
451	TABLE, PRINTER	1	$200.00	$200.00
540	TABLE, PRINTER	1	$200.00	$200.00
210	TABLE, RECTANGULAR	1	$165.00	$165.00
210	TABLE, RECTANGULAR	1	$165.00	$165.00
210	TABLE, RECTANGULAR	1	$165.00	$165.00
212	TABLE, RECTANGULAR	1	$165.00	$165.00
215	TABLE, RECTANGULAR	1	$165.00	$165.00
215	TABLE, RECTANGULAR	1	$165.00	$165.00
341	TABLE, RECTANGULAR	1	$165.00	$165.00
341	TABLE, RECTANGULAR	1	$165.00	$165.00
341	TABLE, RECTANGULAR	1	$165.00	$165.00
400	TABLE, RECTANGULAR	1	$165.00	$165.00

403	TABLE, RECTANGULAR	1	$165.00	$165.00
403	TABLE, RECTANGULAR	1	$165.00	$165.00
404	TABLE, RECTANGULAR	1	$165.00	$165.00
425	TABLE, RECTANGULAR	2	$165.00	$330.00
428	TABLE, RECTANGULAR	1	$165.00	$165.00
429	TABLE, RECTANGULAR	1	$165.00	$165.00
436	TABLE, RECTANGULAR	2	$165.00	$330.00
437	TABLE, RECTANGULAR	3	$165.00	$495.00
438	TABLE, RECTANGULAR	2	$165.00	$330.00
439	TABLE, RECTANGULAR	2	$165.00	$330.00
440	TABLE, RECTANGULAR	1	$165.00	$165.00
441	TABLE, RECTANGULAR	2	$165.00	$330.00
450	TABLE, RECTANGULAR	6	$165.00	$990.00
450	TABLE, RECTANGULAR	2	$165.00	$330.00
451	TABLE, RECTANGULAR	1	$165.00	$165.00
451	TABLE, RECTANGULAR	1	$165.00	$165.00
451	TABLE, RECTANGULAR	2	$165.00	$330.00
452	TABLE, RECTANGULAR	2	$165.00	$330.00
452	TABLE, RECTANGULAR	6	$165.00	$990.00
453	TABLE, RECTANGULAR	1	$165.00	$165.00
454	TABLE, RECTANGULAR	2	$165.00	$330.00
454	TABLE, RECTANGULAR	2	$165.00	$330.00
475	TABLE, RECTANGULAR	1	$165.00	$165.00
475	TABLE, RECTANGULAR	1	$165.00	$165.00
475	TABLE, RECTANGULAR	1	$165.00	$165.00
475	TABLE, RECTANGULAR	2	$165.00	$330.00
475	TABLE, RECTANGULAR	2	$165.00	$330.00
475	TABLE, RECTANGULAR	1	$165.00	$165.00
475	TABLE, RECTANGULAR	11	$165.00	$1,815.00
492	TABLE, RECTANGULAR	1	$165.00	$165.00
492	TABLE, RECTANGULAR	2	$165.00	$330.00
492	TABLE, RECTANGULAR	2	$165.00	$330.00
494	TABLE, RECTANGULAR	1	$165.00	$165.00
495	TABLE, RECTANGULAR	1	$165.00	$165.00
495	TABLE, RECTANGULAR	2	$165.00	$330.00
495	TABLE, RECTANGULAR	1	$165.00	$165.00
497	TABLE, RECTANGULAR	1	$165.00	$165.00
497	TABLE, RECTANGULAR	1	$165.00	$165.00
499	TABLE, RECTANGULAR	3	$165.00	$495.00
499	TABLE, RECTANGULAR	10	$165.00	$1,650.00
499	TABLE, RECTANGULAR	1	$165.00	$165.00
499	TABLE, RECTANGULAR	1	$165.00	$165.00
503	TABLE, RECTANGULAR	1	$165.00	$165.00
503	TABLE, RECTANGULAR	1	$165.00	$165.00
503	TABLE, RECTANGULAR	4	$165.00	$660.00
503	TABLE, RECTANGULAR	1	$165.00	$165.00
503	TABLE, RECTANGULAR	1	$165.00	$165.00
503	TABLE, RECTANGULAR	1	$165.00	$165.00
503	TABLE, RECTANGULAR	1	$165.00	$165.00
503	TABLE, RECTANGULAR	2	$165.00	$330.00
509	TABLE, RECTANGULAR	1	$165.00	$165.00
509	TABLE, RECTANGULAR	1	$165.00	$165.00
509	TABLE, RECTANGULAR	1	$165.00	$165.00
509	TABLE, RECTANGULAR	1	$165.00	$165.00
509	TABLE, RECTANGULAR	1	$165.00	$165.00
509	TABLE, RECTANGULAR	1	$165.00	$165.00
509	TABLE, RECTANGULAR	1	$165.00	$165.00
509	TABLE, RECTANGULAR	2	$165.00	$330.00
509	TABLE, RECTANGULAR	3	$165.00	$495.00
509	TABLE, RECTANGULAR	2	$165.00	$330.00
510	TABLE, RECTANGULAR	1	$165.00	$165.00
540	TABLE, RECTANGULAR	1	$165.00	$165.00
541	TABLE, RECTANGULAR	8	$165.00	$1,320.00
541	TABLE, RECTANGULAR	2	$165.00	$330.00
541	TABLE, RECTANGULAR	1	$165.00	$165.00
545	TABLE, RECTANGULAR	2	$165.00	$330.00
551	TABLE, RECTANGULAR	26	$165.00	$4,290.00
551	TABLE, RECTANGULAR	1	$165.00	$165.00
551	TABLE, RECTANGULAR	1	$165.00	$165.00
552	TABLE, RECTANGULAR	1	$165.00	$165.00
554	TABLE, RECTANGULAR	1	$165.00	$165.00
554	TABLE, RECTANGULAR	1	$165.00	$165.00
560	TABLE, RECTANGULAR	1	$165.00	$165.00
560	TABLE, RECTANGULAR	1	$165.00	$165.00
560	TABLE, RECTANGULAR	4	$165.00	$660.00
560	TABLE, RECTANGULAR	1	$165.00	$165.00

560	TABLE, RECTANGULAR	24	$165.00	$3,960.00
560	TABLE, RECTANGULAR	4	$165.00	$660.00
560	TABLE, RECTANGULAR	1	$165.00	$165.00
560	TABLE, RECTANGULAR	1	$165.00	$165.00
560	TABLE, RECTANGULAR	1	$165.00	$165.00
560	TABLE, RECTANGULAR	2	$165.00	$330.00
560	TABLE, RECTANGULAR	2	$165.00	$330.00
560	TABLE, RECTANGULAR	2	$165.00	$330.00
560	TABLE, RECTANGULAR	1	$165.00	$165.00
560	TABLE, RECTANGULAR	1	$165.00	$165.00
560	TABLE, RECTANGULAR	1	$165.00	$165.00
560	TABLE, RECTANGULAR	1	$165.00	$165.00
560	TABLE, RECTANGULAR	2	$165.00	$330.00
560	TABLE, RECTANGULAR	1	$165.00	$165.00
560	TABLE, RECTANGULAR	2	$165.00	$330.00
560	TABLE, RECTANGULAR	1	$165.00	$165.00
560	TABLE, RECTANGULAR	1	$165.00	$165.00
560	TABLE, RECTANGULAR	1	$165.00	$165.00
570	TABLE, RECTANGULAR	1	$165.00	$165.00
570	TABLE, RECTANGULAR	1	$165.00	$165.00
570	TABLE, RECTANGULAR	1	$165.00	$165.00
570	TABLE, RECTANGULAR	5	$165.00	$825.00
570	TABLE, RECTANGULAR	1	$165.00	$165.00
570	TABLE, RECTANGULAR	1	$165.00	$165.00
570	TABLE, RECTANGULAR	1	$165.00	$165.00
570	TABLE, RECTANGULAR	1	$165.00	$165.00
570	TABLE, RECTANGULAR	1	$165.00	$165.00
570	TABLE, RECTANGULAR	3	$165.00	$495.00
570	TABLE, RECTANGULAR	1	$165.00	$165.00
570	TABLE, RECTANGULAR	1	$165.00	$165.00
572	TABLE, RECTANGULAR	1	$165.00	$165.00
576	TABLE, RECTANGULAR	1	$165.00	$165.00
576	TABLE, RECTANGULAR	1	$165.00	$165.00
576	TABLE, RECTANGULAR	1	$165.00	$165.00
576	TABLE, RECTANGULAR	1	$165.00	$165.00
576	TABLE, RECTANGULAR	1	$165.00	$165.00
576	TABLE, RECTANGULAR	1	$165.00	$165.00
576	TABLE, RECTANGULAR	1	$165.00	$165.00
576	TABLE, RECTANGULAR	1	$165.00	$165.00
576	TABLE, RECTANGULAR	1	$165.00	$165.00
576	TABLE, RECTANGULAR	1	$165.00	$165.00
576	TABLE, RECTANGULAR	3	$165.00	$495.00
576	TABLE, RECTANGULAR	1	$165.00	$165.00
576	TABLE, RECTANGULAR	2	$165.00	$330.00
576	TABLE, RECTANGULAR	2	$165.00	$330.00
576	TABLE, RECTANGULAR	3	$165.00	$495.00
576	TABLE, RECTANGULAR	1	$165.00	$165.00
576	TABLE, RECTANGULAR	1	$165.00	$165.00
576	TABLE, RECTANGULAR	3	$165.00	$495.00
576	TABLE, RECTANGULAR	1	$165.00	$165.00
576	TABLE, RECTANGULAR	16	$165.00	$2,640.00
576	TABLE, RECTANGULAR	1	$165.00	$165.00
576	TABLE, RECTANGULAR	1	$165.00	$165.00
576	TABLE, RECTANGULAR	1	$165.00	$165.00
576	TABLE, RECTANGULAR	2	$165.00	$330.00
576	TABLE, RECTANGULAR	1	$165.00	$165.00
576	TABLE, RECTANGULAR	1	$165.00	$165.00
576	TABLE, RECTANGULAR	1	$165.00	$165.00
576	TABLE, RECTANGULAR	5	$165.00	$825.00
576	TABLE, RECTANGULAR	1	$165.00	$165.00
576	TABLE, RECTANGULAR	1	$165.00	$165.00
576	TABLE, RECTANGULAR	1	$165.00	$165.00
576	TABLE, RECTANGULAR	3	$165.00	$495.00
576	TABLE, RECTANGULAR	2	$165.00	$330.00
581	TABLE, RECTANGULAR	1	$165.00	$165.00
581	TABLE, RECTANGULAR	1	$165.00	$165.00
591	TABLE, RECTANGULAR	1	$165.00	$165.00
591	TABLE, RECTANGULAR	8	$165.00	$1,320.00
630	TABLE, RECTANGULAR	1	$165.00	$165.00
630	TABLE, RECTANGULAR	1	$165.00	$165.00
630	TABLE, RECTANGULAR	2	$165.00	$330.00
661	TABLE, RECTANGULAR	1	$165.00	$165.00
882	TABLE, RECTANGULAR	1	$165.00	$165.00
882	TABLE, RECTANGULAR	1	$165.00	$165.00
3101	TABLE, RECTANGULAR	1	$180.00	$180.00
3107	TABLE, RECTANGULAR	2	$165.00	$330.00

437	TABLE, ROLLING, PORTABLE	2	$100.00	$200.00
451	TABLE, ROLLING, PORTABLE	1	$100.00	$100.00
454	TABLE, ROLLING, PORTABLE	1	$100.00	$100.00
503	TABLE, ROLLING, PORTABLE	1	$100.00	$100.00
560	TABLE, ROLLING, PORTABLE	1	$100.00	$100.00
560	TABLE, ROLLING, PORTABLE	1	$100.00	$100.00
560	TABLE, ROLLING, PORTABLE	1	$100.00	$100.00
576	TABLE, ROLLING, PORTABLE	1	$100.00	$100.00
576	TABLE, ROLLING, PORTABLE	1	$100.00	$100.00
576	TABLE, ROLLING, PORTABLE	1	$100.00	$100.00
576	TABLE, ROLLING, PORTABLE	2	$100.00	$200.00
576	TABLE, ROLLING, PORTABLE	20	$100.00	$2,000.00
576	TABLE, ROLLING, PORTABLE	1	$100.00	$100.00
630	TABLE, ROLLING, PORTABLE	1	$100.00	$100.00
630	TABLE, ROLLING, PORTABLE	1	$100.00	$100.00
211	TABLE, ROUND	1	$180.00	$180.00
211	TABLE, ROUND	1	$180.00	$180.00
214	TABLE, ROUND	1	$180.00	$180.00
214	TABLE, ROUND	1	$180.00	$180.00
215	TABLE, ROUND	1	$180.00	$180.00
215	TABLE, ROUND	1	$180.00	$180.00
400	TABLE, ROUND	1	$180.00	$180.00
403	TABLE, ROUND	1	$180.00	$180.00
403	TABLE, ROUND	1	$180.00	$180.00
404	TABLE, ROUND	1	$180.00	$180.00
404	TABLE, ROUND	1	$180.00	$180.00
404	TABLE, ROUND	1	$180.00	$180.00
404	TABLE, ROUND	2	$180.00	$360.00
428	TABLE, ROUND	1	$180.00	$180.00
428	TABLE, ROUND	1	$180.00	$180.00
435	TABLE, ROUND	1	$180.00	$180.00
435	TABLE, ROUND	1	$180.00	$180.00
436	TABLE, ROUND	1	$180.00	$180.00
440	TABLE, ROUND	1	$180.00	$180.00
441	TABLE, ROUND	1	$180.00	$180.00
441	TABLE, ROUND	1	$180.00	$180.00
441	TABLE, ROUND	1	$180.00	$180.00
452	TABLE, ROUND	1	$180.00	$180.00
453	TABLE, ROUND	1	$180.00	$180.00
453	TABLE, ROUND	1	$180.00	$180.00
453	TABLE, ROUND	1	$180.00	$180.00
454	TABLE, ROUND	1	$180.00	$180.00
454	TABLE, ROUND	1	$180.00	$180.00
475	TABLE, ROUND	1	$180.00	$180.00
475	TABLE, ROUND	1	$180.00	$180.00
492	TABLE, ROUND	3	$180.00	$540.00
494	TABLE, ROUND	1	$180.00	$180.00
494	TABLE, ROUND	1	$180.00	$180.00
494	TABLE, ROUND	1	$180.00	$180.00
494	TABLE, ROUND	2	$180.00	$360.00
494	TABLE, ROUND	1	$180.00	$180.00
495	TABLE, ROUND	1	$180.00	$180.00
495	TABLE, ROUND	1	$180.00	$180.00
495	TABLE, ROUND	1	$180.00	$180.00
495	TABLE, ROUND	2	$180.00	$360.00
495	TABLE, ROUND	3	$180.00	$540.00
497	TABLE, ROUND	1	$180.00	$180.00
499	TABLE, ROUND	1	$180.00	$180.00
499	TABLE, ROUND	1	$180.00	$180.00
499	TABLE, ROUND	1	$180.00	$180.00
503	TABLE, ROUND	1	$180.00	$180.00
503	TABLE, ROUND	1	$180.00	$180.00
509	TABLE, ROUND	1	$180.00	$180.00
509	TABLE, ROUND	2	$180.00	$360.00
509	TABLE, ROUND	2	$180.00	$360.00
510	TABLE, ROUND	1	$180.00	$180.00
510	TABLE, ROUND	1	$180.00	$180.00
540	TABLE, ROUND	4	$180.00	$720.00
540	TABLE, ROUND	1	$180.00	$180.00
540	TABLE, ROUND	1	$180.00	$180.00
540	TABLE, ROUND	1	$180.00	$180.00
541	TABLE, ROUND	1	$180.00	$180.00
541	TABLE, ROUND	1	$180.00	$180.00
541	TABLE, ROUND	2	$180.00	$360.00
541	TABLE, ROUND	1	$180.00	$180.00
542	TABLE, ROUND	1	$180.00	$180.00

542	TABLE, ROUND	1	$180.00	$180.00
542	TABLE, ROUND	1	$180.00	$180.00
551	TABLE, ROUND	1	$180.00	$180.00
552	TABLE, ROUND	1	$180.00	$180.00
554	TABLE, ROUND	1	$180.00	$180.00
554	TABLE, ROUND	1	$180.00	$180.00
560	TABLE, ROUND	1	$180.00	$180.00
560	TABLE, ROUND	1	$180.00	$180.00
560	TABLE, ROUND	1	$180.00	$180.00
560	TABLE, ROUND	1	$180.00	$180.00
560	TABLE, ROUND	1	$180.00	$180.00
560	TABLE, ROUND	1	$180.00	$180.00
560	TABLE, ROUND	1	$180.00	$180.00
560	TABLE, ROUND	1	$180.00	$180.00
560	TABLE, ROUND	1	$180.00	$180.00
560	TABLE, ROUND	1	$180.00	$180.00
560	TABLE, ROUND	1	$180.00	$180.00
570	TABLE, ROUND	1	$180.00	$180.00
576	TABLE, ROUND	1	$180.00	$180.00
576	TABLE, ROUND	1	$180.00	$180.00
576	TABLE, ROUND	2	$180.00	$360.00
576	TABLE, ROUND	2	$180.00	$360.00
576	TABLE, ROUND	1	$180.00	$180.00
576	TABLE, ROUND	2	$180.00	$360.00
576	TABLE, ROUND	1	$180.00	$180.00
576	TABLE, ROUND	1	$180.00	$180.00
576	TABLE, ROUND	1	$180.00	$180.00
576	TABLE, ROUND	1	$180.00	$180.00
576	TABLE, ROUND	1	$180.00	$180.00
576	TABLE, ROUND	1	$180.00	$180.00
576	TABLE, ROUND	1	$180.00	$180.00
581	TABLE, ROUND	1	$180.00	$180.00
581	TABLE, ROUND	1	$180.00	$180.00
583	TABLE, ROUND	1	$180.00	$180.00
587	TABLE, ROUND	1	$180.00	$180.00
587	TABLE, ROUND	1	$180.00	$180.00
587	TABLE, ROUND	4	$180.00	$720.00
591	TABLE, ROUND	1	$180.00	$180.00
3103	TABLE, ROUND	1	$180.00	$180.00
3103	TABLE, ROUND	1	$180.00	$180.00
3106	TABLE, ROUND	1	$180.00	$180.00
3106	TABLE, ROUND	11	$180.00	$1,980.00
402	TABLE, ROUND, 60"	1	$175.00	$175.00
402	TABLE, ROUND, 60"	1	$175.00	$175.00
540	TABLE, ROUND, 60"	4	$175.00	$700.00
509	TABLE, SHOP	2	$300.00	$600.00
509	TABLE, SHOP	2	$300.00	$600.00
541	TABLE, SHOP	1	$300.00	$300.00
560	TABLE, SHOP	2	$300.00	$600.00
560	TABLE, SHOP	3	$300.00	$900.00
576	TABLE, SHOP	1	$300.00	$300.00
882	TABLE, SHOP	1	$300.00	$300.00
882	TABLE, SHOP	2	$300.00	$600.00
882	TABLE, SHOP	6	$300.00	$1,800.00
3106	TABLE, SHOP	1	$300.00	$300.00
210	TABLE, SQUARE	1	$156.00	$156.00
210	TABLE, SQUARE	1	$156.00	$156.00
210	TABLE, SQUARE	1	$156.00	$156.00
210	TABLE, SQUARE	1	$156.00	$156.00
215	TABLE, SQUARE	2	$156.00	$312.00
404	TABLE, SQUARE	2	$156.00	$312.00
437	TABLE, SQUARE	1	$156.00	$156.00
437	TABLE, SQUARE	1	$156.00	$156.00
438	TABLE, SQUARE	1	$156.00	$156.00
441	TABLE, SQUARE	1	$156.00	$156.00
454	TABLE, SQUARE	1	$156.00	$156.00
454	TABLE, SQUARE	1	$156.00	$156.00
492	TABLE, SQUARE	1	$156.00	$156.00
499	TABLE, SQUARE	1	$156.00	$156.00
499	TABLE, SQUARE	1	$156.00	$156.00
499	TABLE, SQUARE	2	$156.00	$312.00
503	TABLE, SQUARE	1	$156.00	$156.00
503	TABLE, SQUARE	1	$156.00	$156.00
540	TABLE, SQUARE	1	$156.00	$156.00
554	TABLE, SQUARE	1	$156.00	$156.00
560	TABLE, SQUARE	1	$156.00	$156.00

560	TABLE, SQUARE	1	$156.00	$156.00
560	TABLE, SQUARE	1	$156.00	$156.00
560	TABLE, SQUARE	1	$156.00	$156.00
560	TABLE, SQUARE	1	$156.00	$156.00
560	TABLE, SQUARE	15	$156.00	$2,340.00
560	TABLE, SQUARE	2	$156.00	$312.00
570	TABLE, SQUARE	1	$156.00	$156.00
576	TABLE, SQUARE	2	$156.00	$312.00
576	TABLE, SQUARE	2	$156.00	$312.00
576	TABLE, SQUARE	3	$156.00	$468.00
576	TABLE, SQUARE	2	$156.00	$312.00
576	TABLE, SQUARE	2	$156.00	$312.00
576	TABLE, SQUARE	3	$156.00	$468.00
576	TABLE, SQUARE	3	$156.00	$468.00
576	TABLE, SQUARE	2	$156.00	$312.00
576	TABLE, SQUARE	2	$156.00	$312.00
591	TABLE, SQUARE	2	$156.00	$312.00
3101	TABLE, SQUARE	1	$156.00	$156.00
545	TABLE, SURGICAL, VETERINARY	1	$2,480.00	$2,480.00
545	TABLE, SURGICAL, VETERINARY	1	$3,877.88	$3,877.88
545	TABLE, SURGICAL, VETERINARY	1	$2,480.00	$2,480.00
576	TABLE, TENNIS/PING-PONG	1	$300.00	$300.00
402	TABLE, TRAPEZOID	2	$114.00	$228.00
402	TABLE, TRAPEZOID	1	$114.00	$114.00
402	TABLE, TRAPEZOID	3	$114.00	$342.00
503	TABLE, TRAPEZOID	1	$114.00	$114.00
503	TABLE, TRAPEZOID	1	$114.00	$114.00
560	TABLE, TRAPEZOID	1	$114.00	$114.00
576	TABLE, TRAPEZOID	1	$114.00	$114.00
630	TABLE, TRAPEZOID	1	$114.00	$114.00
441	TABLE, TRIANGLE	1	$100.00	$100.00
510	TABLE, TYPEWRITER	1	$50.00	$50.00
552	TABLE, WELDING, W/ VISE	1	$450.00	$450.00
436	TABLET, NON IPAD	1	$1,509.07	$1,509.07
503	TABLET, NON IPAD	1	$440.00	$440.00
540	TABLET, NON IPAD	1	$2,072.70	$2,072.70
426	TABLET, NON-IPAD, HIGH-END	1	$1,094.80	$1,094.80
429	TABLET, NON-IPAD, HIGH-END	1	$1,094.80	$1,094.80
436	TABLET, NON-IPAD, HIGH-END	1	$1,094.80	$1,094.80
440	TABLET, NON-IPAD, HIGH-END	1	$1,729.98	$1,729.98
440	TABLET, NON-IPAD, HIGH-END	1	$1,100.00	$1,100.00
440	TABLET, NON-IPAD, HIGH-END	1	$1,100.00	$1,100.00
492	TABLET, NON-IPAD, HIGH-END	1	$1,100.00	$1,100.00
492	TABLET, NON-IPAD, HIGH-END	1	$1,951.00	$1,951.00
503	TABLET, NON-IPAD, HIGH-END	1	$1,100.00	$1,100.00
509	TACHOMETER/ DWELLMETER	1	$137.00	$137.00
560	TACTICAL ASSULT TRAINING SUIT	1	$2,160.00	$2,160.00
560	TACTICAL TRAINING, BREACHING & SHOOTING	1	$1,800.00	$1,800.00
3103	TANK, FISHING	1	$3,500.00	$3,500.00
210	TANK, STORAGE, EMULSION	1	$56,472.00	$56,472.00
210	TANK, STORAGE, EMULSION	1	$62,741.86	$62,741.86
210	TANK, STORAGE, EMULSION	1	$62,741.86	$62,741.86
210	TANK, WATER, 10K GAL.	1	$25,012.00	$25,012.00
882	TAP AND DIE SET	1	$165.00	$165.00
551	TASER	1	$1,608.00	$1,608.00
551	TASER	1	$1,608.00	$1,608.00
551	TASER	1	$1,608.00	$1,608.00
551	TASER	1	$1,608.00	$1,608.00
551	TASER	1	$1,553.56	$1,553.56
551	TASER	1	$1,553.56	$1,553.56
551	TASER	1	$1,553.54	$1,553.54
551	TASER	1	$1,553.56	$1,553.56
551	TASER	1	$1,553.56	$1,553.56
551	TASER	1	$1,553.56	$1,553.56
552	TASER	1	$1,163.09	$1,163.09
552	TASER	1	$1,585.17	$1,585.17
552	TASER	1	$1,585.17	$1,585.17
552	TASER	1	$1,585.17	$1,585.17
552	TASER	1	$1,057.57	$1,057.57
552	TASER	1	$1,057.57	$1,057.57
552	TASER	1	$1,057.57	$1,057.57
554	TASER	1	$1,163.09	$1,163.09
554	TASER	1	$1,046.78	$1,046.78
554	TASER	1	$1,046.78	$1,046.78
554	TASER	1	$1,046.78	$1,046.78
554	TASER	1	$700.00	$700.00

554	TASER	1	$1,553.56	$1,553.56
554	TASER	1	$1,553.56	$1,553.56
554	TASER	1	$1,553.56	$1,553.56
554	TASER	1	$1,553.56	$1,553.56
554	TASER	1	$1,553.56	$1,553.56
554	TASER	1	$1,553.54	$1,553.54
560	TASER	1	$1,215.00	$1,215.00

560	TASER	1	$1,704.33	$1,704.33
560	TASER	1	$1,704.33	$1,704.33
560	TASER	1	$1,704.33	$1,704.33
560	TASER	1	$1,704.33	$1,704.33
560	TASER	1	$1,704.33	$1,704.33
560	TASER	1	$1,704.33	$1,704.33
560	TASER	1	$1,704.33	$1,704.33
560	TASER	1	$1,704.33	$1,704.33
560	TASER	1	$1,704.33	$1,704.33
560	TASER	1	$1,704.33	$1,704.33
560	TASER	1	$1,704.33	$1,704.33
560	TASER	1	$1,404.37	$1,404.37
560	TASER	1	$1,404.37	$1,404.37
560	TASER	1	$1,404.37	$1,404.37
560	TASER	1	$1,404.37	$1,404.37
560	TASER	1	$1,404.37	$1,404.37
560	TASER	1	$1,404.37	$1,404.37
560	TASER	1	$1,404.37	$1,404.37
560	TASER	1	$1,404.37	$1,404.37
560	TASER	1	$1,404.37	$1,404.37
560	TASER	1	$1,404.38	$1,404.38
560	TASER	1	$1,148.40	$1,148.40
560	TASER	1	$1,148.40	$1,148.40
560	TASER	1	$1,148.40	$1,148.40
560	TASER	1	$1,148.40	$1,148.40
560	TASER	1	$1,148.40	$1,148.40
560	TASER	1	$1,148.40	$1,148.40
560	TASER	1	$1,148.40	$1,148.40
560	TASER	1	$1,148.40	$1,148.40
560	TASER	1	$1,148.40	$1,148.40
560	TASER	1	$983.44	$983.44
560	TASER	1	$983.44	$983.44
560	TASER	1	$983.44	$983.44
560	TASER	1	$983.44	$983.44
560	TASER	1	$983.44	$983.44
560	TASER	1	$983.44	$983.44
560	TASER	1	$983.44	$983.44
560	TASER	1	$983.44	$983.44
560	TASER	1	$983.44	$983.44
560	TASER	1	$983.44	$983.44
560	TASER	1	$1,157.00	$1,157.00
560	TASER	1	$1,463.00	$1,463.00
560	TASER	1	$1,310.35	$1,310.35
560	TASER	1	$1,310.35	$1,310.35
560	TASER	1	$1,310.35	$1,310.35
560	TASER	1	$1,310.35	$1,310.35
560	TASER	1	$1,189.19	$1,189.19
560	TASER	1	$1,189.19	$1,189.19
560	TASER	1	$1,310.35	$1,310.35
560	TASER	1	$1,739.00	$1,739.00
560	TASER	1	$1,746.20	$1,746.20
560	TASER	1	$350.00	$350.00
560	TASER	1	$799.95	$799.95
560	TASER	1	$809.95	$809.95
560	TASER	1	$809.95	$809.95
560	TASER	1	$1,189.19	$1,189.19
560	TASER	1	$1,189.19	$1,189.19
560	TASER	1	$1,189.19	$1,189.19
570	TASER	1	$1,220.00	$1,220.00
570	TASER	1	$1,220.00	$1,220.00
570	TASER	1	$1,220.00	$1,220.00
570	TASER	1	$1,220.00	$1,220.00
570	TASER	1	$1,220.00	$1,220.00
570	TASER	1	$1,220.00	$1,220.00
570	TASER	1	$1,220.00	$1,220.00
570	TASER	1	$1,220.00	$1,220.00
570	TASER	1	$1,220.00	$1,220.00
570	TASER	1	$1,220.00	$1,220.00
570	TASER	1	$1,220.00	$1,220.00
570	TASER	1	$1,220.00	$1,220.00
570	TASER	1	$1,220.00	$1,220.00
570	TASER	1	$1,220.00	$1,220.00
570	TASER	1	$1,220.00	$1,220.00
570	TASER	1	$1,220.00	$1,220.00
570	TASER	1	$1,220.00	$1,220.00

570	TASER	1	$1,220.00	$1,220.00
570	TASER	1	$1,220.00	$1,220.00
570	TASER	1	$1,220.00	$1,220.00
570	TASER	1	$1,220.00	$1,220.00
570	TASER	1	$1,220.00	$1,220.00
570	TASER	1	$1,220.00	$1,220.00
570	TASER	1	$1,220.00	$1,220.00
570	TASER	1	$1,220.00	$1,220.00
570	TASER	1	$1,220.00	$1,220.00
570	TASER	1	$1,220.00	$1,220.00
570	TASER	1	$1,220.00	$1,220.00
570	TASER	1	$1,220.00	$1,220.00
570	TASER	1	$1,220.00	$1,220.00
570	TASER	1	$1,220.00	$1,220.00
570	TASER	1	$1,220.00	$1,220.00
570	TASER	1	$1,220.00	$1,220.00
570	TASER	1	$1,220.00	$1,220.00
570	TASER	1	$1,220.00	$1,220.00
570	TASER	1	$1,220.00	$1,220.00
570	TASER	1	$1,220.00	$1,220.00
570	TASER	1	$1,220.00	$1,220.00
570	TASER	1	$1,220.00	$1,220.00
570	TASER	1	$1,220.00	$1,220.00
570	TASER	1	$1,220.00	$1,220.00
570	TASER	1	$1,220.00	$1,220.00
570	TASER	1	$1,220.00	$1,220.00
570	TASER	1	$1,220.00	$1,220.00
570	TASER	1	$1,220.00	$1,220.00
570	TASER	1	$1,220.00	$1,220.00
570	TASER	1	$1,220.00	$1,220.00
570	TASER	1	$1,220.00	$1,220.00
570	TASER	1	$1,220.00	$1,220.00
570	TASER	1	$1,220.00	$1,220.00
570	TASER	1	$1,220.00	$1,220.00
570	TASER	1	$1,220.00	$1,220.00
570	TASER	1	$1,220.00	$1,220.00
570	TASER	1	$1,220.00	$1,220.00
570	TASER	1	$1,780.20	$1,780.20
570	TASER	1	$1,780.20	$1,780.20
570	TASER	1	$1,780.20	$1,780.20
570	TASER	1	$1,780.20	$1,780.20
570	TASER	1	$1,780.20	$1,780.20
570	TASER	1	$1,780.20	$1,780.20
570	TASER	1	$1,780.20	$1,780.20
570	TASER	1	$1,780.20	$1,780.20
570	TASER	1	$1,780.20	$1,780.20
570	TASER	1	$1,780.20	$1,780.20
570	TASER	1	$3,963.00	$3,963.00
570	TASER	1	$3,963.00	$3,963.00
570	TASER	1	$1,187.94	$1,187.94
570	TASER	1	$1,187.94	$1,187.94
570	TASER	1	$1,187.94	$1,187.94
570	TASER	1	$1,187.94	$1,187.94
570	TASER	1	$1,187.94	$1,187.94
570	TASER	1	$1,187.94	$1,187.94
570	TASER SYSTEM, STUNBELT	1	$1,153.33	$1,153.33
570	TASER SYSTEM, STUNBELT	1	$1,153.34	$1,153.34
570	TASER SYSTEM, STUNBELT	1	$1,153.33	$1,153.33
400	TEA MAKER	1	$50.00	$50.00
402	TELECONFERENCING SYSTEM	1	$1,995.00	$1,995.00
405	TELECONFERENCING SYSTEM	1	$1,995.00	$1,995.00
437	TELECONFERENCING SYSTEM	1	$1,995.00	$1,995.00
438	TELECONFERENCING SYSTEM	1	$1,995.00	$1,995.00
441	TELECONFERENCING SYSTEM	1	$1,995.00	$1,995.00
475	TELECONFERENCING SYSTEM	1	$1,995.00	$1,995.00
494	TELECONFERENCING SYSTEM	1	$1,595.00	$1,595.00
494	TELECONFERENCING SYSTEM	1	$1,995.00	$1,995.00
509	TELECONFERENCING SYSTEM	1	$1,595.00	$1,595.00
540	TELECONFERENCING SYSTEM	1	$1,595.00	$1,595.00
583	TELECONFERENCING SYSTEM	1	$1,595.00	$1,595.00
591	TELECONFERENCING SYSTEM	1	$1,995.00	$1,995.00
492	TELEPHONE, CELLULAR	1	$50.00	$50.00
503	TELEPHONE, CELLULAR	1	$50.00	$50.00
503	TELEPHONE, CELLULAR	1	$50.00	$50.00
503	TELEPHONE, CELLULAR	1	$50.00	$50.00
503	TELEPHONE, CELLULAR	1	$50.00	$50.00
452	TELEPHONE, CONFERENCE, FULL DUPLEX	1	$385.00	$385.00
452	TELEPHONE, CONFERENCE, FULL DUPLEX	1	$385.00	$385.00
452	TELEPHONE, CONFERENCE, FULL DUPLEX	1	$385.00	$385.00
452	TELEPHONE, CONFERENCE, FULL DUPLEX	1	$385.00	$385.00
453	TELEPHONE, CONFERENCE, FULL DUPLEX	1	$385.00	$385.00
454	TELEPHONE, CONFERENCE, FULL DUPLEX	1	$385.00	$385.00
454	TELEPHONE, CONFERENCE, FULL DUPLEX	1	$385.00	$385.00
454	TELEPHONE, CONFERENCE, FULL DUPLEX	1	$385.00	$385.00

454	TELEPHONE, CONFERENCE, FULL DUPLEX	1	$385.00	$385.00
454	TELEPHONE, CONFERENCE, FULL DUPLEX	1	$385.00	$385.00
495	TELEPHONE, CONFERENCE, FULL DUPLEX	1	$385.00	$385.00
495	TELEPHONE, CONFERENCE, FULL DUPLEX	1	$385.00	$385.00
495	TELEPHONE, CONFERENCE, FULL DUPLEX	1	$385.00	$385.00
497	TELEPHONE, CONFERENCE, FULL DUPLEX	4	$385.00	$1,540.00
499	TELEPHONE, CONFERENCE, FULL DUPLEX	1	$385.00	$385.00
509	TELEPHONE, CONFERENCE, FULL DUPLEX	1	$385.00	$385.00
541	TELEPHONE, CONFERENCE, FULL DUPLEX	1	$385.00	$385.00
541	TELEPHONE, CONFERENCE, FULL DUPLEX	1	$385.00	$385.00
576	TELEPHONE, CONFERENCE, FULL DUPLEX	1	$385.00	$385.00
576	TELEPHONE, CONFERENCE, FULL DUPLEX	1	$385.00	$385.00
581	TELEPHONE, CONFERENCE, FULL DUPLEX	1	$385.00	$385.00
581	TELEPHONE, CONFERENCE, FULL DUPLEX	1	$385.00	$385.00
583	TELEPHONE, CONFERENCE, FULL DUPLEX	1	$385.00	$385.00
210	TELEPHONE, DESKTOP	1	$75.00	$75.00
210	TELEPHONE, DESKTOP	5	$75.00	$375.00
210	TELEPHONE, DESKTOP	1	$75.00	$75.00
210	TELEPHONE, DESKTOP	2	$75.00	$150.00
210	TELEPHONE, DESKTOP	2	$75.00	$150.00
210	TELEPHONE, DESKTOP	1	$75.00	$75.00
210	TELEPHONE, DESKTOP	2	$75.00	$150.00
210	TELEPHONE, DESKTOP	1	$75.00	$75.00
210	TELEPHONE, DESKTOP	1	$75.00	$75.00
210	TELEPHONE, DESKTOP	1	$75.00	$75.00
210	TELEPHONE, DESKTOP	1	$75.00	$75.00
210	TELEPHONE, DESKTOP	2	$75.00	$150.00
210	TELEPHONE, DESKTOP	1	$75.00	$75.00
210	TELEPHONE, DESKTOP	1	$75.00	$75.00
210	TELEPHONE, DESKTOP	1	$75.00	$75.00
210	TELEPHONE, DESKTOP	1	$75.00	$75.00
210	TELEPHONE, DESKTOP	1	$75.00	$75.00
210	TELEPHONE, DESKTOP	1	$75.00	$75.00
210	TELEPHONE, DESKTOP	1	$75.00	$75.00
210	TELEPHONE, DESKTOP	1	$75.00	$75.00
210	TELEPHONE, DESKTOP	1	$75.00	$75.00
210	TELEPHONE, DESKTOP	1	$75.00	$75.00
210	TELEPHONE, DESKTOP	1	$75.00	$75.00
210	TELEPHONE, DESKTOP	1	$75.00	$75.00
210	TELEPHONE, DESKTOP	1	$75.00	$75.00
210	TELEPHONE, DESKTOP	1	$75.00	$75.00
210	TELEPHONE, DESKTOP	1	$75.00	$75.00
210	TELEPHONE, DESKTOP	1	$75.00	$75.00
210	TELEPHONE, DESKTOP	1	$75.00	$75.00
210	TELEPHONE, DESKTOP	2	$75.00	$150.00
210	TELEPHONE, DESKTOP	2	$75.00	$150.00
210	TELEPHONE, DESKTOP	1	$75.00	$75.00
210	TELEPHONE, DESKTOP	1	$75.00	$75.00
210	TELEPHONE, DESKTOP	1	$75.00	$75.00
210	TELEPHONE, DESKTOP	1	$75.00	$75.00
210	TELEPHONE, DESKTOP	1	$75.00	$75.00
210	TELEPHONE, DESKTOP	1	$75.00	$75.00
211	TELEPHONE, DESKTOP	1	$75.00	$75.00
211	TELEPHONE, DESKTOP	1	$75.00	$75.00
211	TELEPHONE, DESKTOP	1	$75.00	$75.00
211	TELEPHONE, DESKTOP	1	$75.00	$75.00
211	TELEPHONE, DESKTOP	1	$75.00	$75.00
212	TELEPHONE, DESKTOP	1	$75.00	$75.00
212	TELEPHONE, DESKTOP	1	$75.00	$75.00
212	TELEPHONE, DESKTOP	1	$75.00	$75.00
213	TELEPHONE, DESKTOP	1	$75.00	$75.00
213	TELEPHONE, DESKTOP	1	$75.00	$75.00
215	TELEPHONE, DESKTOP	2	$75.00	$150.00
215	TELEPHONE, DESKTOP	2	$75.00	$150.00
341	TELEPHONE, DESKTOP	3	$75.00	$225.00
341	TELEPHONE, DESKTOP	1	$75.00	$75.00
341	TELEPHONE, DESKTOP	2	$75.00	$150.00
341	TELEPHONE, DESKTOP	1	$75.00	$75.00
341	TELEPHONE, DESKTOP	1	$75.00	$75.00
341	TELEPHONE, DESKTOP	1	$75.00	$75.00
341	TELEPHONE, DESKTOP	1	$75.00	$75.00
341	TELEPHONE, DESKTOP	2	$75.00	$150.00
400	TELEPHONE, DESKTOP	1	$75.00	$75.00
400	TELEPHONE, DESKTOP	1	$75.00	$75.00
400	TELEPHONE, DESKTOP	1	$75.00	$75.00
400	TELEPHONE, DESKTOP	1	$75.00	$75.00
400	TELEPHONE, DESKTOP	1	$75.00	$75.00
400	TELEPHONE, DESKTOP	1	$75.00	$75.00

400	TELEPHONE, DESKTOP	1	$75.00	$75.00
400	TELEPHONE, DESKTOP	2	$75.00	$150.00
400	TELEPHONE, DESKTOP	1	$75.00	$75.00
400	TELEPHONE, DESKTOP	1	$75.00	$75.00
400	TELEPHONE, DESKTOP	1	$75.00	$75.00
400	TELEPHONE, DESKTOP	1	$75.00	$75.00
402	TELEPHONE, DESKTOP	1	$75.00	$75.00
402	TELEPHONE, DESKTOP	1	$75.00	$75.00
402	TELEPHONE, DESKTOP	1	$75.00	$75.00
402	TELEPHONE, DESKTOP	1	$75.00	$75.00
402	TELEPHONE, DESKTOP	1	$75.00	$75.00
402	TELEPHONE, DESKTOP	1	$75.00	$75.00
402	TELEPHONE, DESKTOP	1	$75.00	$75.00
402	TELEPHONE, DESKTOP	1	$75.00	$75.00
403	TELEPHONE, DESKTOP	1	$75.00	$75.00
403	TELEPHONE, DESKTOP	9	$75.00	$675.00
403	TELEPHONE, DESKTOP	2	$75.00	$150.00
403	TELEPHONE, DESKTOP	1	$75.00	$75.00
403	TELEPHONE, DESKTOP	2	$75.00	$150.00
403	TELEPHONE, DESKTOP	1	$75.00	$75.00
404	TELEPHONE, DESKTOP	1	$75.00	$75.00
404	TELEPHONE, DESKTOP	1	$75.00	$75.00
404	TELEPHONE, DESKTOP	2	$75.00	$150.00
404	TELEPHONE, DESKTOP	1	$75.00	$75.00
404	TELEPHONE, DESKTOP	1	$75.00	$75.00
404	TELEPHONE, DESKTOP	6	$75.00	$450.00
404	TELEPHONE, DESKTOP	1	$75.00	$75.00
404	TELEPHONE, DESKTOP	9	$75.00	$675.00
405	TELEPHONE, DESKTOP	1	$75.00	$75.00
405	TELEPHONE, DESKTOP	1	$75.00	$75.00
405	TELEPHONE, DESKTOP	1	$75.00	$75.00
405	TELEPHONE, DESKTOP	1	$75.00	$75.00
405	TELEPHONE, DESKTOP	1	$75.00	$75.00
425	TELEPHONE, DESKTOP	1	$75.00	$75.00
425	TELEPHONE, DESKTOP	1	$75.00	$75.00
425	TELEPHONE, DESKTOP	1	$75.00	$75.00
425	TELEPHONE, DESKTOP	1	$75.00	$75.00
426	TELEPHONE, DESKTOP	1	$75.00	$75.00
426	TELEPHONE, DESKTOP	1	$75.00	$75.00
426	TELEPHONE, DESKTOP	1	$75.00	$75.00
426	TELEPHONE, DESKTOP	1	$75.00	$75.00
427	TELEPHONE, DESKTOP	2	$75.00	$150.00
427	TELEPHONE, DESKTOP	1	$75.00	$75.00
428	TELEPHONE, DESKTOP	1	$75.00	$75.00
428	TELEPHONE, DESKTOP	1	$75.00	$75.00
429	TELEPHONE, DESKTOP	1	$75.00	$75.00
429	TELEPHONE, DESKTOP	1	$75.00	$75.00
429	TELEPHONE, DESKTOP	2	$75.00	$150.00
435	TELEPHONE, DESKTOP	5	$75.00	$375.00
435	TELEPHONE, DESKTOP	1	$75.00	$75.00
436	TELEPHONE, DESKTOP	1	$75.00	$75.00
436	TELEPHONE, DESKTOP	1	$75.00	$75.00
436	TELEPHONE, DESKTOP	1	$75.00	$75.00
437	TELEPHONE, DESKTOP	1	$75.00	$75.00
437	TELEPHONE, DESKTOP	1	$75.00	$75.00
437	TELEPHONE, DESKTOP	1	$75.00	$75.00
438	TELEPHONE, DESKTOP	1	$75.00	$75.00
438	TELEPHONE, DESKTOP	1	$75.00	$75.00
438	TELEPHONE, DESKTOP	1	$75.00	$75.00
439	TELEPHONE, DESKTOP	1	$75.00	$75.00
439	TELEPHONE, DESKTOP	1	$75.00	$75.00
439	TELEPHONE, DESKTOP	1	$75.00	$75.00
440	TELEPHONE, DESKTOP	1	$75.00	$75.00
440	TELEPHONE, DESKTOP	1	$75.00	$75.00
440	TELEPHONE, DESKTOP	1	$75.00	$75.00
440	TELEPHONE, DESKTOP	1	$75.00	$75.00
440	TELEPHONE, DESKTOP	1	$75.00	$75.00
440	TELEPHONE, DESKTOP	1	$75.00	$75.00
440	TELEPHONE, DESKTOP	1	$75.00	$75.00
440	TELEPHONE, DESKTOP	1	$75.00	$75.00
440	TELEPHONE, DESKTOP	1	$75.00	$75.00
440	TELEPHONE, DESKTOP	1	$75.00	$75.00
440	TELEPHONE, DESKTOP	1	$75.00	$75.00
440	TELEPHONE, DESKTOP	1	$75.00	$75.00

440	TELEPHONE, DESKTOP	1	$75.00	$75.00

475	TELEPHONE, DESKTOP	1	$75.00	$75.00
475	TELEPHONE, DESKTOP	1	$75.00	$75.00
475	TELEPHONE, DESKTOP	1	$75.00	$75.00
475	TELEPHONE, DESKTOP	1	$75.00	$75.00
475	TELEPHONE, DESKTOP	1	$75.00	$75.00
475	TELEPHONE, DESKTOP	1	$75.00	$75.00
475	TELEPHONE, DESKTOP	1	$75.00	$75.00
475	TELEPHONE, DESKTOP	1	$75.00	$75.00
475	TELEPHONE, DESKTOP	1	$75.00	$75.00
475	TELEPHONE, DESKTOP	1	$75.00	$75.00
475	TELEPHONE, DESKTOP	1	$75.00	$75.00
475	TELEPHONE, DESKTOP	1	$75.00	$75.00
475	TELEPHONE, DESKTOP	1	$75.00	$75.00
475	TELEPHONE, DESKTOP	1	$75.00	$75.00
475	TELEPHONE, DESKTOP	1	$75.00	$75.00
475	TELEPHONE, DESKTOP	1	$75.00	$75.00
475	TELEPHONE, DESKTOP	1	$75.00	$75.00
475	TELEPHONE, DESKTOP	1	$75.00	$75.00
475	TELEPHONE, DESKTOP	1	$75.00	$75.00
475	TELEPHONE, DESKTOP	1	$75.00	$75.00
475	TELEPHONE, DESKTOP	1	$75.00	$75.00
475	TELEPHONE, DESKTOP	1	$75.00	$75.00
475	TELEPHONE, DESKTOP	2	$75.00	$150.00
475	TELEPHONE, DESKTOP	2	$75.00	$150.00
475	TELEPHONE, DESKTOP	1	$75.00	$75.00
475	TELEPHONE, DESKTOP	2	$75.00	$150.00
492	TELEPHONE, DESKTOP	5	$75.00	$375.00
492	TELEPHONE, DESKTOP	2	$75.00	$150.00
492	TELEPHONE, DESKTOP	1	$75.00	$75.00
492	TELEPHONE, DESKTOP	1	$75.00	$75.00
494	TELEPHONE, DESKTOP	1	$75.00	$75.00
494	TELEPHONE, DESKTOP	1	$75.00	$75.00
494	TELEPHONE, DESKTOP	1	$75.00	$75.00
494	TELEPHONE, DESKTOP	1	$75.00	$75.00
494	TELEPHONE, DESKTOP	1	$75.00	$75.00
494	TELEPHONE, DESKTOP	1	$75.00	$75.00
494	TELEPHONE, DESKTOP	1	$75.00	$75.00
494	TELEPHONE, DESKTOP	1	$75.00	$75.00
494	TELEPHONE, DESKTOP	1	$75.00	$75.00
494	TELEPHONE, DESKTOP	1	$75.00	$75.00
495	TELEPHONE, DESKTOP	1	$75.00	$75.00
495	TELEPHONE, DESKTOP	1	$75.00	$75.00
495	TELEPHONE, DESKTOP	1	$75.00	$75.00
495	TELEPHONE, DESKTOP	1	$75.00	$75.00
495	TELEPHONE, DESKTOP	1	$75.00	$75.00
495	TELEPHONE, DESKTOP	2	$75.00	$150.00
495	TELEPHONE, DESKTOP	1	$75.00	$75.00
495	TELEPHONE, DESKTOP	1	$75.00	$75.00
495	TELEPHONE, DESKTOP	1	$75.00	$75.00
495	TELEPHONE, DESKTOP	1	$75.00	$75.00
495	TELEPHONE, DESKTOP	1	$75.00	$75.00
495	TELEPHONE, DESKTOP	1	$75.00	$75.00
495	TELEPHONE, DESKTOP	1	$75.00	$75.00
495	TELEPHONE, DESKTOP	6	$75.00	$450.00
495	TELEPHONE, DESKTOP	2	$75.00	$150.00
495	TELEPHONE, DESKTOP	1	$75.00	$75.00
495	TELEPHONE, DESKTOP	1	$75.00	$75.00
495	TELEPHONE, DESKTOP	1	$75.00	$75.00
495	TELEPHONE, DESKTOP	1	$75.00	$75.00
495	TELEPHONE, DESKTOP	1	$75.00	$75.00
495	TELEPHONE, DESKTOP	1	$75.00	$75.00
497	TELEPHONE, DESKTOP	6	$75.00	$450.00
497	TELEPHONE, DESKTOP	1	$75.00	$75.00
497	TELEPHONE, DESKTOP	1	$75.00	$75.00
499	TELEPHONE, DESKTOP	1	$75.00	$75.00
499	TELEPHONE, DESKTOP	28	$75.00	$2,100.00
499	TELEPHONE, DESKTOP	1	$75.00	$75.00
499	TELEPHONE, DESKTOP	4	$75.00	$300.00
499	TELEPHONE, DESKTOP	1	$75.00	$75.00
499	TELEPHONE, DESKTOP	3	$75.00	$225.00
499	TELEPHONE, DESKTOP	1	$75.00	$75.00
499	TELEPHONE, DESKTOP	1	$75.00	$75.00
499	TELEPHONE, DESKTOP	1	$75.00	$75.00
499	TELEPHONE, DESKTOP	1	$75.00	$75.00
499	TELEPHONE, DESKTOP	1	$75.00	$75.00
499	TELEPHONE, DESKTOP	4	$75.00	$300.00

499	TELEPHONE, DESKTOP	2	$75.00	$150.00
499	TELEPHONE, DESKTOP	1	$75.00	$75.00
499	TELEPHONE, DESKTOP	1	$75.00	$75.00
499	TELEPHONE, DESKTOP	6	$75.00	$450.00
499	TELEPHONE, DESKTOP	1	$75.00	$75.00
499	TELEPHONE, DESKTOP	1	$75.00	$75.00
499	TELEPHONE, DESKTOP	5	$75.00	$375.00
499	TELEPHONE, DESKTOP	1	$75.00	$75.00
499	TELEPHONE, DESKTOP	1	$75.00	$75.00
499	TELEPHONE, DESKTOP	8	$75.00	$600.00
503	TELEPHONE, DESKTOP	1	$75.00	$75.00
503	TELEPHONE, DESKTOP	5	$75.00	$375.00
503	TELEPHONE, DESKTOP	1	$75.00	$75.00
503	TELEPHONE, DESKTOP	2	$75.00	$150.00
503	TELEPHONE, DESKTOP	5	$75.00	$375.00
503	TELEPHONE, DESKTOP	1	$75.00	$75.00
503	TELEPHONE, DESKTOP	1	$75.00	$75.00
503	TELEPHONE, DESKTOP	1	$75.00	$75.00
503	TELEPHONE, DESKTOP	12	$75.00	$900.00
503	TELEPHONE, DESKTOP	1	$75.00	$75.00
503	TELEPHONE, DESKTOP	1	$75.00	$75.00
503	TELEPHONE, DESKTOP	1	$75.00	$75.00
503	TELEPHONE, DESKTOP	2	$75.00	$150.00
503	TELEPHONE, DESKTOP	1	$75.00	$75.00
503	TELEPHONE, DESKTOP	1	$75.00	$75.00
503	TELEPHONE, DESKTOP	1	$75.00	$75.00
503	TELEPHONE, DESKTOP	6	$75.00	$450.00
503	TELEPHONE, DESKTOP	1	$75.00	$75.00
503	TELEPHONE, DESKTOP	1	$75.00	$75.00
503	TELEPHONE, DESKTOP	2	$75.00	$150.00
503	TELEPHONE, DESKTOP	1	$75.00	$75.00
503	TELEPHONE, DESKTOP	1	$75.00	$75.00
503	TELEPHONE, DESKTOP	3	$75.00	$225.00
503	TELEPHONE, DESKTOP	1	$75.00	$75.00
503	TELEPHONE, DESKTOP	1	$75.00	$75.00
509	TELEPHONE, DESKTOP	1	$75.00	$75.00
540	TELEPHONE, DESKTOP	1	$75.00	$75.00
540	TELEPHONE, DESKTOP	1	$75.00	$75.00
540	TELEPHONE, DESKTOP	1	$75.00	$75.00
540	TELEPHONE, DESKTOP	1	$75.00	$75.00
540	TELEPHONE, DESKTOP	1	$75.00	$75.00
540	TELEPHONE, DESKTOP	1	$75.00	$75.00
540	TELEPHONE, DESKTOP	1	$75.00	$75.00
540	TELEPHONE, DESKTOP	1	$75.00	$75.00
540	TELEPHONE, DESKTOP	1	$75.00	$75.00
540	TELEPHONE, DESKTOP	2	$75.00	$150.00
540	TELEPHONE, DESKTOP	1	$75.00	$75.00
540	TELEPHONE, DESKTOP	1	$75.00	$75.00
540	TELEPHONE, DESKTOP	1	$75.00	$75.00
540	TELEPHONE, DESKTOP	1	$75.00	$75.00
540	TELEPHONE, DESKTOP	1	$75.00	$75.00
540	TELEPHONE, DESKTOP	1	$75.00	$75.00
540	TELEPHONE, DESKTOP	1	$75.00	$75.00
540	TELEPHONE, DESKTOP	1	$75.00	$75.00
540	TELEPHONE, DESKTOP	1	$75.00	$75.00
540	TELEPHONE, DESKTOP	1	$75.00	$75.00
540	TELEPHONE, DESKTOP	1	$75.00	$75.00
540	TELEPHONE, DESKTOP	2	$75.00	$150.00
540	TELEPHONE, DESKTOP	2	$75.00	$150.00
540	TELEPHONE, DESKTOP	1	$75.00	$75.00
540	TELEPHONE, DESKTOP	1	$75.00	$75.00
540	TELEPHONE, DESKTOP	1	$75.00	$75.00
540	TELEPHONE, DESKTOP	1	$75.00	$75.00
540	TELEPHONE, DESKTOP	1	$75.00	$75.00
541	TELEPHONE, DESKTOP	2	$75.00	$150.00
541	TELEPHONE, DESKTOP	7	$75.00	$525.00
541	TELEPHONE, DESKTOP	13	$75.00	$975.00
541	TELEPHONE, DESKTOP	4	$75.00	$300.00
541	TELEPHONE, DESKTOP	4	$75.00	$300.00
541	TELEPHONE, DESKTOP	1	$75.00	$75.00
541	TELEPHONE, DESKTOP	1	$75.00	$75.00
541	TELEPHONE, DESKTOP	1	$75.00	$75.00
541	TELEPHONE, DESKTOP	1	$75.00	$75.00
541	TELEPHONE, DESKTOP	1	$75.00	$75.00
541	TELEPHONE, DESKTOP	20	$75.00	$1,500.00
541	TELEPHONE, DESKTOP	6	$75.00	$450.00

542	TELEPHONE, DESKTOP	1	$75.00	$75.00
542	TELEPHONE, DESKTOP	1	$515.00	$515.00
542	TELEPHONE, DESKTOP	1	$75.00	$75.00
542	TELEPHONE, DESKTOP	1	$75.00	$75.00
542	TELEPHONE, DESKTOP	1	$75.00	$75.00
545	TELEPHONE, DESKTOP	3	$75.00	$225.00
545	TELEPHONE, DESKTOP	1	$75.00	$75.00
545	TELEPHONE, DESKTOP	1	$75.00	$75.00
545	TELEPHONE, DESKTOP	1	$75.00	$75.00
545	TELEPHONE, DESKTOP	1	$75.00	$75.00
545	TELEPHONE, DESKTOP	1	$75.00	$75.00
551	TELEPHONE, DESKTOP	1	$75.00	$75.00
551	TELEPHONE, DESKTOP	1	$75.00	$75.00
551	TELEPHONE, DESKTOP	8	$75.00	$600.00
551	TELEPHONE, DESKTOP	1	$75.00	$75.00
551	TELEPHONE, DESKTOP	1	$75.00	$75.00
551	TELEPHONE, DESKTOP	1	$75.00	$75.00
551	TELEPHONE, DESKTOP	1	$75.00	$75.00
551	TELEPHONE, DESKTOP	1	$75.00	$75.00
552	TELEPHONE, DESKTOP	1	$75.00	$75.00
552	TELEPHONE, DESKTOP	1	$75.00	$75.00
552	TELEPHONE, DESKTOP	7	$75.00	$525.00
552	TELEPHONE, DESKTOP	2	$75.00	$150.00
552	TELEPHONE, DESKTOP	2	$75.00	$150.00
553	TELEPHONE, DESKTOP	1	$75.00	$75.00
553	TELEPHONE, DESKTOP	3	$75.00	$225.00
553	TELEPHONE, DESKTOP	1	$75.00	$75.00
553	TELEPHONE, DESKTOP	1	$75.00	$75.00
553	TELEPHONE, DESKTOP	1	$75.00	$75.00
553	TELEPHONE, DESKTOP	8	$75.00	$600.00
554	TELEPHONE, DESKTOP	1	$75.00	$75.00
554	TELEPHONE, DESKTOP	1	$75.00	$75.00
554	TELEPHONE, DESKTOP	1	$75.00	$75.00
554	TELEPHONE, DESKTOP	1	$75.00	$75.00
554	TELEPHONE, DESKTOP	1	$75.00	$75.00
554	TELEPHONE, DESKTOP	1	$75.00	$75.00
554	TELEPHONE, DESKTOP	1	$75.00	$75.00
554	TELEPHONE, DESKTOP	1	$75.00	$75.00
560	TELEPHONE, DESKTOP	1	$75.00	$75.00
560	TELEPHONE, DESKTOP	1	$75.00	$75.00
560	TELEPHONE, DESKTOP	1	$75.00	$75.00
560	TELEPHONE, DESKTOP	1	$75.00	$75.00
560	TELEPHONE, DESKTOP	1	$75.00	$75.00
560	TELEPHONE, DESKTOP	2	$75.00	$150.00
560	TELEPHONE, DESKTOP	2	$75.00	$150.00
560	TELEPHONE, DESKTOP	1	$75.00	$75.00
560	TELEPHONE, DESKTOP	1	$75.00	$75.00
560	TELEPHONE, DESKTOP	2	$75.00	$150.00
560	TELEPHONE, DESKTOP	1	$75.00	$75.00
560	TELEPHONE, DESKTOP	1	$75.00	$75.00
560	TELEPHONE, DESKTOP	1	$75.00	$75.00
560	TELEPHONE, DESKTOP	1	$75.00	$75.00
560	TELEPHONE, DESKTOP	1	$75.00	$75.00
560	TELEPHONE, DESKTOP	1	$75.00	$75.00
560	TELEPHONE, DESKTOP	2	$75.00	$150.00
560	TELEPHONE, DESKTOP	1	$75.00	$75.00
560	TELEPHONE, DESKTOP	1	$75.00	$75.00
560	TELEPHONE, DESKTOP	1	$75.00	$75.00
560	TELEPHONE, DESKTOP	1	$75.00	$75.00
560	TELEPHONE, DESKTOP	1	$75.00	$75.00
560	TELEPHONE, DESKTOP	1	$75.00	$75.00
560	TELEPHONE, DESKTOP	2	$75.00	$150.00
560	TELEPHONE, DESKTOP	6	$75.00	$450.00
560	TELEPHONE, DESKTOP	1	$75.00	$75.00
560	TELEPHONE, DESKTOP	2	$75.00	$150.00
560	TELEPHONE, DESKTOP	1	$75.00	$75.00
560	TELEPHONE, DESKTOP	1	$75.00	$75.00
560	TELEPHONE, DESKTOP	2	$75.00	$150.00
560	TELEPHONE, DESKTOP	1	$75.00	$75.00
560	TELEPHONE, DESKTOP	1	$75.00	$75.00
560	TELEPHONE, DESKTOP	1	$75.00	$75.00

560	TELEPHONE, DESKTOP	1	$75.00	$75.00
560	TELEPHONE, DESKTOP	1	$75.00	$75.00
560	TELEPHONE, DESKTOP	1	$75.00	$75.00
560	TELEPHONE, DESKTOP	1	$75.00	$75.00
560	TELEPHONE, DESKTOP	3	$75.00	$225.00
560	TELEPHONE, DESKTOP	2	$75.00	$150.00
560	TELEPHONE, DESKTOP	1	$75.00	$75.00
560	TELEPHONE, DESKTOP	1	$75.00	$75.00
560	TELEPHONE, DESKTOP	1	$75.00	$75.00
560	TELEPHONE, DESKTOP	1	$75.00	$75.00
560	TELEPHONE, DESKTOP	1	$75.00	$75.00
560	TELEPHONE, DESKTOP	1	$75.00	$75.00
560	TELEPHONE, DESKTOP	1	$75.00	$75.00
560	TELEPHONE, DESKTOP	2	$75.00	$150.00
560	TELEPHONE, DESKTOP	1	$75.00	$75.00
560	TELEPHONE, DESKTOP	1	$75.00	$75.00
560	TELEPHONE, DESKTOP	1	$75.00	$75.00
560	TELEPHONE, DESKTOP	1	$75.00	$75.00
560	TELEPHONE, DESKTOP	1	$75.00	$75.00
560	TELEPHONE, DESKTOP	1	$75.00	$75.00
560	TELEPHONE, DESKTOP	1	$75.00	$75.00
560	TELEPHONE, DESKTOP	1	$75.00	$75.00
560	TELEPHONE, DESKTOP	1	$75.00	$75.00
560	TELEPHONE, DESKTOP	1	$75.00	$75.00
560	TELEPHONE, DESKTOP	1	$75.00	$75.00
560	TELEPHONE, DESKTOP	2	$75.00	$150.00
560	TELEPHONE, DESKTOP	1	$75.00	$75.00
560	TELEPHONE, DESKTOP	1	$75.00	$75.00
560	TELEPHONE, DESKTOP	1	$75.00	$75.00
560	TELEPHONE, DESKTOP	1	$75.00	$75.00
560	TELEPHONE, DESKTOP	1	$75.00	$75.00
560	TELEPHONE, DESKTOP	1	$75.00	$75.00
560	TELEPHONE, DESKTOP	1	$75.00	$75.00
560	TELEPHONE, DESKTOP	1	$75.00	$75.00
560	TELEPHONE, DESKTOP	1	$75.00	$75.00
560	TELEPHONE, DESKTOP	1	$75.00	$75.00
560	TELEPHONE, DESKTOP	1	$75.00	$75.00
560	TELEPHONE, DESKTOP	1	$75.00	$75.00
560	TELEPHONE, DESKTOP	1	$75.00	$75.00
560	TELEPHONE, DESKTOP	1	$75.00	$75.00
560	TELEPHONE, DESKTOP	1	$75.00	$75.00
560	TELEPHONE, DESKTOP	1	$75.00	$75.00
560	TELEPHONE, DESKTOP	1	$75.00	$75.00
560	TELEPHONE, DESKTOP	1	$75.00	$75.00
560	TELEPHONE, DESKTOP	1	$75.00	$75.00
560	TELEPHONE, DESKTOP	16	$75.00	$1,200.00
560	TELEPHONE, DESKTOP	2	$75.00	$150.00
560	TELEPHONE, DESKTOP	1	$75.00	$75.00
560	TELEPHONE, DESKTOP	1	$75.00	$75.00
560	TELEPHONE, DESKTOP	1	$75.00	$75.00
560	TELEPHONE, DESKTOP	3	$75.00	$225.00
560	TELEPHONE, DESKTOP	1	$75.00	$75.00
570	TELEPHONE, DESKTOP	3	$75.00	$225.00
570	TELEPHONE, DESKTOP	1	$75.00	$75.00
570	TELEPHONE, DESKTOP	4	$75.00	$300.00
570	TELEPHONE, DESKTOP	1	$75.00	$75.00
570	TELEPHONE, DESKTOP	1	$75.00	$75.00
570	TELEPHONE, DESKTOP	2	$75.00	$150.00
570	TELEPHONE, DESKTOP	2	$75.00	$150.00
570	TELEPHONE, DESKTOP	1	$75.00	$75.00
570	TELEPHONE, DESKTOP	6	$75.00	$450.00
570	TELEPHONE, DESKTOP	1	$75.00	$75.00
570	TELEPHONE, DESKTOP	1	$75.00	$75.00
570	TELEPHONE, DESKTOP	4	$75.00	$300.00
570	TELEPHONE, DESKTOP	1	$75.00	$75.00
570	TELEPHONE, DESKTOP	4	$75.00	$300.00
570	TELEPHONE, DESKTOP	1	$75.00	$75.00
570	TELEPHONE, DESKTOP	1	$75.00	$75.00
570	TELEPHONE, DESKTOP	1	$75.00	$75.00
570	TELEPHONE, DESKTOP	2	$75.00	$150.00
570	TELEPHONE, DESKTOP	1	$75.00	$75.00
570	TELEPHONE, DESKTOP	1	$75.00	$75.00
570	TELEPHONE, DESKTOP	1	$75.00	$75.00
570	TELEPHONE, DESKTOP	2	$75.00	$150.00
570	TELEPHONE, DESKTOP	1	$75.00	$75.00
570	TELEPHONE, DESKTOP	2	$75.00	$150.00
570	TELEPHONE, DESKTOP	2	$75.00	$150.00
570	TELEPHONE, DESKTOP	4	$75.00	$300.00

570	TELEPHONE, DESKTOP	1	$75.00	$75.00
570	TELEPHONE, DESKTOP	1	$75.00	$75.00
570	TELEPHONE, DESKTOP	1	$75.00	$75.00
570	TELEPHONE, DESKTOP	1	$75.00	$75.00
570	TELEPHONE, DESKTOP	2	$75.00	$150.00
570	TELEPHONE, DESKTOP	1	$75.00	$75.00
570	TELEPHONE, DESKTOP	1	$75.00	$75.00
570	TELEPHONE, DESKTOP	2	$75.00	$150.00
570	TELEPHONE, DESKTOP	2	$75.00	$150.00
570	TELEPHONE, DESKTOP	1	$75.00	$75.00
570	TELEPHONE, DESKTOP	1	$75.00	$75.00
570	TELEPHONE, DESKTOP	1	$75.00	$75.00
570	TELEPHONE, DESKTOP	2	$75.00	$150.00
570	TELEPHONE, DESKTOP	3	$75.00	$225.00
570	TELEPHONE, DESKTOP	3	$75.00	$225.00
570	TELEPHONE, DESKTOP	1	$75.00	$75.00
570	TELEPHONE, DESKTOP	1	$75.00	$75.00
570	TELEPHONE, DESKTOP	1	$75.00	$75.00
570	TELEPHONE, DESKTOP	1	$75.00	$75.00
572	TELEPHONE, DESKTOP	1	$75.00	$75.00
572	TELEPHONE, DESKTOP	1	$75.00	$75.00
572	TELEPHONE, DESKTOP	3	$75.00	$225.00
572	TELEPHONE, DESKTOP	4	$75.00	$300.00
572	TELEPHONE, DESKTOP	1	$75.00	$75.00
572	TELEPHONE, DESKTOP	1	$75.00	$75.00
572	TELEPHONE, DESKTOP	1	$75.00	$75.00
572	TELEPHONE, DESKTOP	1	$75.00	$75.00
572	TELEPHONE, DESKTOP	1	$75.00	$75.00
576

576	TELEPHONE, DESKTOP	1	$75.00	$75.00
576	TELEPHONE, DESKTOP	2	$75.00	$150.00
576	TELEPHONE, DESKTOP	1	$75.00	$75

591	TELEPHONE, DESKTOP	1	$75.00	$75.00
591	TELEPHONE, DESKTOP	1	$75.00	$75.00
591	TELEPHONE, DESKTOP	2	$75.00	$150.00
591	TELEPHONE, DESKTOP	1	$75.00	$75.00
591	TELEPHONE, DESKTOP	1	$75.00	$75.00
591	TELEPHONE, DESKTOP	2	$75.00	$150.00
591	TELEPHONE, DESKTOP	1	$75.00	$75.00
591	TELEPHONE, DESKTOP	1	$75.00	$75.00
630	TELEPHONE, DESKTOP	1	$75.00	$75.00
630	TELEPHONE, DESKTOP	1	$75.00	$75.00
630	TELEPHONE, DESKTOP	1	$75.00	$75.00
630	TELEPHONE, DESKTOP	3	$75.00	$225.00
630	TELEPHONE, DESKTOP	1	$75.00	$75.00
630	TELEPHONE, DESKTOP	1	$75.00	$75.00
630	TELEPHONE, DESKTOP	1	$75.00	$75.00
630	TELEPHONE, DESKTOP	1	$75.00	$75.00
630	TELEPHONE, DESKTOP	1	$75.00	$75.00
630	TELEPHONE, DESKTOP	1	$75.00	$75.00
630	TELEPHONE, DESKTOP	2	$75.00	$150.00
630	TELEPHONE, DESKTOP	1	$75.00	$75.00
630	TELEPHONE, DESKTOP	1	$75.00	$75.00
630	TELEPHONE, DESKTOP	1	$75.00	$75.00
630	TELEPHONE, DESKTOP	1	$75.00	$75.00
630	TELEPHONE, DESKTOP	2	$75.00	$150.00
630	TELEPHONE, DESKTOP	1	$75.00	$75.00
630	TELEPHONE, DESKTOP	4	$75.00	$300.00
630	TELEPHONE, DESKTOP	1	$75.00	$75.00
630	TELEPHONE, DESKTOP	1	$75.00	$75.00
630	TELEPHONE, DESKTOP	1	$75.00	$75.00
630	TELEPHONE, DESKTOP	1	$75.00	$75.00
630	TELEPHONE, DESKTOP	1	$75.00	$75.00
630	TELEPHONE, DESKTOP	1	$75.00	$75.00
630	TELEPHONE, DESKTOP	1	$75.00	$75.00
630	TELEPHONE, DESKTOP	1	$75.00	$75.00
630	TELEPHONE, DESKTOP	1	$75.00	$75.00
630	TELEPHONE, DESKTOP	1	$75.00	$75.00
630	TELEPHONE, DESKTOP	3	$75.00	$225.00
630	TELEPHONE, DESKTOP	1	$75.00	$75.00
630	TELEPHONE, DESKTOP	2	$75.00	$150.00
630	TELEPHONE, DESKTOP	1	$75.00	$75.00
630	TELEPHONE, DESKTOP	1	$75.00	$75.00
630	TELEPHONE, DESKTOP	1	$75.00	$75.00
630	TELEPHONE, DESKTOP	1	$75.00	$75.00
630	TELEPHONE, DESKTOP	1	$75.00	$75.00
661	TELEPHONE, DESKTOP	6	$75.00	$450.00
661	TELEPHONE, DESKTOP	1	$75.00	$75.00
882	TELEPHONE, DESKTOP	3	$75.00	$225.00
882	TELEPHONE, DESKTOP	1	$75.00	$75.00
882	TELEPHONE, DESKTOP	1	$75.00	$75.00
3101	TELEPHONE, DESKTOP	1	$75.00	$75.00
3106	TELEPHONE, DESKTOP	1	$75.00	$75.00
3106	TELEPHONE, DESKTOP	1	$75.00	$75.00
3106	TELEPHONE, DESKTOP	1	$75.00	$75.00
3106	TELEPHONE, DESKTOP	1	$75.00	$75.00
3106	TELEPHONE, DESKTOP	1	$75.00	$75.00
3106	TELEPHONE, DESKTOP	1	$75.00	$75.00
402	TELEPROMPTER	1	$1,000.00	$1,000.00
540	TELEPROMPTER	1	$1,000.00	$1,000.00
570	TELEVISION 13"-20 W/DVD/VCR"	1	$175.00	$175.00
570	TELEVISION 13"-20 W/DVD/VCR"	1	$175.00	$175.00
429	TELEVISION 13"-20"	1	$150.00	$150.00
440	TELEVISION 13"-20"	2	$150.00	$300.00
499	TELEVISION 13"-20"	1	$150.00	$150.00
540	TELEVISION 13"-20"	1	$150.00	$150.00
540	TELEVISION 13"-20"	1	$150.00	$150.00
540	TELEVISION 13"-20"	1	$150.00	$150.00
540	TELEVISION 13"-20"	1	$150.00	$150.00
541	TELEVISION 13"-20"	1	$150.00	$150.00
541	TELEVISION 13"-20"	2	$150.00	$300.00
541	TELEVISION 13"-20"	1	$150.00	$150.00
541	TELEVISION 13"-20"	1	$150.00	$150.00
560	TELEVISION 13"-20"	1	$150.00	$150.00
560	TELEVISION 13"-20"	1	$150.00	$150.00
560	TELEVISION 13"-20"	1	$150.00	$150.00
560	TELEVISION 13"-20"	1	$150.00	$150.00

560	TELEVISION 13"-20"	1	$150.00	$150.00
560	TELEVISION 13"-20"	1	$150.00	$150.00
560	TELEVISION 13"-20"	1	$150.00	$150.00
560	TELEVISION 13"-20"	2	$150.00	$300.00
560	TELEVISION 13"-20"	1	$150.00	$150.00
560	TELEVISION 13"-20"	1	$150.00	$150.00
570	TELEVISION 13"-20"	1	$150.00	$150.00
576	TELEVISION 13"-20"	1	$150.00	$150.00
576	TELEVISION 13"-20"	2	$150.00	$300.00
576	TELEVISION 13"-20"	1	$150.00	$150.00
576	TELEVISION 13"-20"	2	$150.00	$300.00
576	TELEVISION 13"-20"	1	$150.00	$150.00
576	TELEVISION 13"-20"	1	$150.00	$150.00
576	TELEVISION 13"-20"	1	$150.00	$150.00
576	TELEVISION 13"-20"	1	$150.00	$150.00
576	TELEVISION 13"-20"	1	$150.00	$150.00
576	TELEVISION 13"-20"	4	$150.00	$600.00
576	TELEVISION 13"-20"	4	$150.00	$600.00
576	TELEVISION 13"-20"	1	$150.00	$150.00
576	TELEVISION 13"-20"	1	$150.00	$150.00
576	TELEVISION 13"-20"	1	$150.00	$150.00
576	TELEVISION 13"-20"	1	$150.00	$150.00
576	TELEVISION 13"-20"	1	$150.00	$150.00
576	TELEVISION 13"-20"	1	$150.00	$150.00
576	TELEVISION 13"-20"	1	$150.00	$150.00
576	TELEVISION 13"-20"	1	$150.00	$150.00
576	TELEVISION 13"-20"	1	$150.00	$150.00
581	TELEVISION 13"-20"	1	$150.00	$150.00
581	TELEVISION 13"-20"	1	$150.00	$150.00
576	TELEVISION STAND, W/ DOORS, WOOD	2	$300.00	$600.00
341	TELEVISION, 20"-30"	1	$250.00	$250.00
440	TELEVISION, 20"-30"	1	$250.00	$250.00
440	TELEVISION, 20"-30"	1	$250.00	$250.00
450	TELEVISION, 20"-30"	1	$250.00	$250.00
454	TELEVISION, 20"-30"	1	$250.00	$250.00
475	TELEVISION, 20"-30"	3	$250.00	$750.00
509	TELEVISION, 20"-30"	1	$250.00	$250.00
540	TELEVISION, 20"-30"	1	$250.00	$250.00
540	TELEVISION, 20"-30"	1	$250.00	$250.00
540	TELEVISION, 20"-30"	1	$250.00	$250.00
540	TELEVISION, 20"-30"	4	$250.00	$1,000.00
540	TELEVISION, 20"-30"	1	$250.00	$250.00
540	TELEVISION, 20"-30"	1	$250.00	$250.00
540	TELEVISION, 20"-30"	1	$250.00	$250.00
541	TELEVISION, 20"-30"	2	$250.00	$500.00
541	TELEVISION, 20"-30"	1	$250.00	$250.00
541	TELEVISION, 20"-30"	2	$250.00	$500.00
551	TELEVISION, 20"-30"	1	$250.00	$250.00
551	TELEVISION, 20"-30"	1	$250.00	$250.00
554	TELEVISION, 20"-30"	1	$250.00	$250.00
560	TELEVISION, 20"-30"	1	$250.00	$250.00
560	TELEVISION, 20"-30"	1	$250.00	$250.00
570	TELEVISION, 20"-30"	1	$250.00	$250.00
576	TELEVISION, 20"-30"	1	$250.00	$250.00
576	TELEVISION, 20"-30"	1	$250.00	$250.00
576	TELEVISION, 20"-30"	1	$250.00	$250.00
576	TELEVISION, 20"-30"	1	$250.00	$250.00
576	TELEVISION, 20"-30"	1	$250.00	$250.00
576	TELEVISION, 20"-30"	1	$250.00	$250.00
576	TELEVISION, 20"-30"	1	$250.00	$250.00
576	TELEVISION, 20"-30"	1	$250.00	$250.00
576	TELEVISION, 20"-30"	1	$250.00	$250.00
576	TELEVISION, 20"-30"	1	$250.00	$250.00
576	TELEVISION, 20"-30"	1	$250.00	$250.00
581	TELEVISION, 20"-30"	1	$250.00	$250.00
581	TELEVISION, 20"-30"	1	$250.00	$250.00
581	TELEVISION, 20"-30"	2	$250.00	$500.00
583	TELEVISION, 20"-30"	2	$250.00	$500.00
570	TELEVISION, 20"-30", W/ DVD/VCR	1	$275.00	$275.00
214	TELEVISION, 30"-40"	1	$350.00	$350.00
426	TELEVISION, 30"-40"	1	$350.00	$350.00
426	TELEVISION, 30"-40"	2	$350.00	$700.00
427	TELEVISION, 30"-40"	1	$350.00	$350.00
427	TELEVISION, 30"-40"	2	$350.00	$700.00
428	TELEVISION, 30"-40"	1	$350.00	$350.00

428	TELEVISION, 30"-40"	2	$350.00	$700.00
436	TELEVISION, 30"-40"	2	$350.00	$700.00
437	TELEVISION, 30"-40"	2	$350.00	$700.00
438	TELEVISION, 30"-40"	1	$350.00	$350.00
452	TELEVISION, 30"-40"	1	$350.00	$350.00
453	TELEVISION, 30"-40"	1	$350.00	$350.00
453	TELEVISION, 30"-40"	1	$350.00	$350.00
453	TELEVISION, 30"-40"	1	$350.00	$350.00
475	TELEVISION, 30"-40"	4	$350.00	$1,400.00
492	TELEVISION, 30"-40"	1	$350.00	$350.00
499	TELEVISION, 30"-40"	1	$350.00	$350.00
499	TELEVISION, 30"-40"	1	$350.00	$350.00
503	TELEVISION, 30"-40"	1	$350.00	$350.00
503	TELEVISION, 30"-40"	1	$350.00	$350.00
503	TELEVISION, 30"-40"	1	$350.00	$350.00
503	TELEVISION, 30"-40"	2	$350.00	$700.00
503	TELEVISION, 30"-40"	1	$350.00	$350.00
503	TELEVISION, 30"-40"	1	$350.00	$350.00
540	TELEVISION, 30"-40"	1	$350.00	$350.00
540	TELEVISION, 30"-40"	1	$350.00	$350.00
540	TELEVISION, 30"-40"	1	$350.00	$350.00
540	TELEVISION, 30"-40"	1	$350.00	$350.00
540	TELEVISION, 30"-40"	1	$350.00	$350.00
540	TELEVISION, 30"-40"	1	$350.00	$350.00
540	TELEVISION, 30"-40"	2	$350.00	$700.00
541	TELEVISION, 30"-40"	2	$350.00	$700.00
541	TELEVISION, 30"-40"	1	$350.00	$350.00
541	TELEVISION, 30"-40"	4	$350.00	$1,400.00
541	TELEVISION, 30"-40"	1	$350.00	$350.00
541	TELEVISION, 30"-40"	2	$350.00	$700.00
541	TELEVISION, 30"-40"	2	$350.00	$700.00
541	TELEVISION, 30"-40"	1	$350.00	$350.00
541	TELEVISION, 30"-40"	1	$350.00	$350.00
542	TELEVISION, 30"-40"	1	$350.00	$350.00
552	TELEVISION, 30"-40"	1	$350.00	$350.00
552	TELEVISION, 30"-40"	1	$350.00	$350.00
560	TELEVISION, 30"-40"	1	$350.00	$350.00
560	TELEVISION, 30"-40"	1	$350.00	$350.00
560	TELEVISION, 30"-40"	2	$350.00	$700.00
560	TELEVISION, 30"-40"	1	$350.00	$350.00
560	TELEVISION, 30"-40"	1	$350.00	$350.00
560	TELEVISION, 30"-40"	1	$350.00	$350.00
560	TELEVISION, 30"-40"	1	$350.00	$350.00
560	TELEVISION, 30"-40"	1	$350.00	$350.00
560	TELEVISION, 30"-40"	1	$350.00	$350.00
560	TELEVISION, 30"-40"	1	$350.00	$350.00
560	TELEVISION, 30"-40"	1	$350.00	$350.00
560	TELEVISION, 30"-40"	1	$350.00	$350.00
560	TELEVISION, 30"-40"	1	$350.00	$350.00
570	TELEVISION, 30"-40"	7	$350.00	$2,450.00
570	TELEVISION, 30"-40"	1	$350.00	$350.00
570	TELEVISION, 30"-40"	1	$350.00	$350.00
570	TELEVISION, 30"-40"	2	$350.00	$700.00
570	TELEVISION, 30"-40"	2	$350.00	$700.00
570	TELEVISION, 30"-40"	1	$350.00	$350.00
572	TELEVISION, 30"-40"	1	$350.00	$350.00
576	TELEVISION, 30"-40"	1	$350.00	$350.00
576	TELEVISION, 30"-40"	1	$350.00	$350.00
576	TELEVISION, 30"-40"	1	$350.00	$350.00
576	TELEVISION, 30"-40"	1	$350.00	$350.00
576	TELEVISION, 30"-40"	7	$350.00	$2,450.00
581	TELEVISION, 30"-40"	2	$350.00	$700.00
581	TELEVISION, 30"-40"	1	$350.00	$350.00
581	TELEVISION, 30"-40"	1	$350.00	$350.00
581	TELEVISION, 30"-40"	1	$350.00	$350.00
581	TELEVISION, 30"-40"	1	$350.00	$350.00
583	TELEVISION, 30"-40"	1	$350.00	$350.00
583	TELEVISION, 30"-40"	2	$350.00	$700.00
583	TELEVISION, 30"-40"	1	$350.00	$350.00
587	TELEVISION, 30"-40"	1	$350.00	$350.00
630	TELEVISION, 30"-40"	3	$350.00	$1,050.00
630	TELEVISION, 30"-40"	1	$350.00	$350.00
630	TELEVISION, 30"-40"	1	$350.00	$350.00
475	TELEVISION, 30"-40", W/ DVD/VCR	1	$375.00	$375.00
210	TELEVISION, 40"-50"	1	$600.00	$600.00
210	TELEVISION, 40"-50"	1	$600.00	$600.00

210	TELEVISION, 40"-50"	1	$600.00	$600.00
210	TELEVISION, 40"-50"	1	$600.00	$600.00
210	TELEVISION, 40"-50"	1	$600.00	$600.00
210	TELEVISION, 40"-50"	1	$600.00	$600.00
210	TELEVISION, 40"-50"	1	$600.00	$600.00
400	TELEVISION, 40"-50"	1	$600.00	$600.00
402	TELEVISION, 40"-50"	1	$600.00	$600.00
402	TELEVISION, 40"-50"	1	$600.00	$600.00
402	TELEVISION, 40"-50"	1	$600.00	$600.00
402	TELEVISION, 40"-50"	1	$600.00	$600.00
402	TELEVISION, 40"-50"	1	$600.00	$600.00
405	TELEVISION, 40"-50"	1	$600.00	$600.00
426	TELEVISION, 40"-50"	1	$600.00	$600.00
440	TELEVISION, 40"-50"	1	$4,769.10	$4,769.10
440	TELEVISION, 40"-50"	1	$600.00	$600.00
440	TELEVISION, 40"-50"	1	$600.00	$600.00
451	TELEVISION, 40"-50"	1	$600.00	$600.00
453	TELEVISION, 40"-50"	1	$600.00	$600.00
475	TELEVISION, 40"-50"	1	$600.00	$600.00
475	TELEVISION, 40"-50"	1	$600.00	$600.00
475	TELEVISION, 40"-50"	1	$600.00	$600.00
475	TELEVISION, 40"-50"	1	$600.00	$600.00
475	TELEVISION, 40"-50"	1	$600.00	$600.00
499	TELEVISION, 40"-50"	1	$600.00	$600.00
499	TELEVISION, 40"-50"	1	$600.00	$600.00
503	TELEVISION, 40"-50"	1	$600.00	$600.00
509	TELEVISION, 40"-50"	1	$600.00	$600.00
509	TELEVISION, 40"-50"	1	$600.00	$600.00
509	TELEVISION, 40"-50"	1	$600.00	$600.00
509	TELEVISION, 40"-50"	1	$600.00	$600.00
540	TELEVISION, 40"-50"	1	$600.00	$600.00
540	TELEVISION, 40"-50"	1	$600.00	$600.00
540	TELEVISION, 40"-50"	1	$600.00	$600.00
541	TELEVISION, 40"-50"	1	$600.00	$600.00
541	TELEVISION, 40"-50"	1	$600.00	$600.00
541	TELEVISION, 40"-50"	1	$600.00	$600.00
541	TELEVISION, 40"-50"	1	$600.00	$600.00
541	TELEVISION, 40"-50"	1	$600.00	$600.00
541	TELEVISION, 40"-50"	1	$600.00	$600.00
541	TELEVISION, 40"-50"	1	$600.00	$600.00
541	TELEVISION, 40"-50"	1	$600.00	$600.00
542	TELEVISION, 40"-50"	1	$699.99	$699.99
552	TELEVISION, 40"-50"	1	$600.00	$600.00
554	TELEVISION, 40"-50"	1	$777.00	$777.00
560	TELEVISION, 40"-50"	1	$600.00	$600.00
560	TELEVISION, 40"-50"	1	$600.00	$600.00
560	TELEVISION, 40"-50"	1	$600.00	$600.00
560	TELEVISION, 40"-50"	1	$600.00	$600.00
560	TELEVISION, 40"-50"	1	$600.00	$600.00
570	TELEVISION, 40"-50"	1	$600.00	$600.00
570	TELEVISION, 40"-50"	1	$600.00	$600.00
570	TELEVISION, 40"-50"	1	$600.00	$600.00
570	TELEVISION, 40"-50"	1	$600.00	$600.00
570	TELEVISION, 40"-50"	1	$600.00	$600.00
570	TELEVISION, 40"-50"	1	$600.00	$600.00
570	TELEVISION, 40"-50"	1	$600.00	$600.00
570	TELEVISION, 40"-50"	1	$600.00	$600.00
570	TELEVISION, 40"-50"	1	$799.98	$799.98
570	TELEVISION, 40"-50"	1	$600.00	$600.00
570	TELEVISION, 40"-50"	1	$600.00	$600.00
572	TELEVISION, 40"-50"	1	$600.00	$600.00
581	TELEVISION, 40"-50"	1	$600.00	$600.00
581	TELEVISION, 40"-50"	1	$600.00	$600.00
583	TELEVISION, 40"-50"	1	$600.00	$600.00
591	TELEVISION, 40"-50"	1	$600.00	$600.00
661	TELEVISION, 40"-50"	1	$600.00	$600.00
661	TELEVISION, 40"-50"	1	$600.00	$600.00
661	TELEVISION, 40"-50"	1	$600.00	$600.00
661	TELEVISION, 40"-50"	1	$600.00	$600.00
665	TELEVISION, 40"-50"	1	$600.00	$600.00
212	TELEVISION, 50"-60"	1	$999.99	$999.99
436	TELEVISION, 50"-60"	1	$710.96	$710.96
440	TELEVISION, 50"-60"	1	$1,200.00	$1,200.00
440	TELEVISION, 50"-60"	1	$1,200.00	$1,200.00
453	TELEVISION, 50"-60"	1	$1,200.00	$1,200.00
475	TELEVISION, 50"-60"	1	$1,200.00	$1,200.00

499	TELEVISION, 50"-60"	1	$2,243.99	$2,243.99
503	TELEVISION, 50"-60"	1	$696.99	$696.99
503	TELEVISION, 50"-60"	1	$1,200.00	$1,200.00
503	TELEVISION, 50"-60"	1	$1,200.00	$1,200.00
503	TELEVISION, 50"-60"	1	$1,200.00	$1,200.00
540	TELEVISION, 50"-60"	1	$1,200.00	$1,200.00
541	TELEVISION, 50"-60"	1	$1,200.00	$1,200.00
541	TELEVISION, 50"-60"	1	$1,200.00	$1,200.00
541	TELEVISION, 50"-60"	1	$1,200.00	$1,200.00
541	TELEVISION, 50"-60"	1	$1,200.00	$1,200.00
541	TELEVISION, 50"-60"	1	$1,200.00	$1,200.00
541	TELEVISION, 50"-60"	1	$1,200.00	$1,200.00
541	TELEVISION, 50"-60"	1	$1,200.00	$1,200.00
541	TELEVISION, 50"-60"	1	$1,200.00	$1,200.00
551	TELEVISION, 50"-60"	1	$1,200.00	$1,200.00
551	TELEVISION, 50"-60"	1	$637.96	$637.96
551	TELEVISION, 50"-60"	1	$1,200.00	$1,200.00
554	TELEVISION, 50"-60"	1	$2,000.00	$2,000.00
560	TELEVISION, 50"-60"	1	$1,200.00	$1,200.00
560	TELEVISION, 50"-60"	1	$1,200.00	$1,200.00
560	TELEVISION, 50"-60"	1	$1,200.00	$1,200.00
560	TELEVISION, 50"-60"	1	$1,200.00	$1,200.00
560	TELEVISION, 50"-60"	1	$1,200.00	$1,200.00
560	TELEVISION, 50"-60"	1	$1,200.00	$1,200.00
560	TELEVISION, 50"-60"	1	$1,200.00	$1,200.00
560	TELEVISION, 50"-60"	1	$1,200.00	$1,200.00
560	TELEVISION, 50"-60"	1	$1,200.00	$1,200.00
560	TELEVISION, 50"-60"	1	$4,147.34	$4,147.34
560	TELEVISION, 50"-60"	1	$4,147.34	$4,147.34
560	TELEVISION, 50"-60"	1	$4,147.34	$4,147.34
560	TELEVISION, 50"-60"	1	$1,200.00	$1,200.00
570	TELEVISION, 50"-60"	1	$1,200.00	$1,200.00
576	TELEVISION, 50"-60"	1	$1,200.00	$1,200.00
576	TELEVISION, 50"-60"	1	$1,200.00	$1,200.00
576	TELEVISION, 50"-60"	1	$1,200.00	$1,200.00
576	TELEVISION, 50"-60"	1	$1,200.00	$1,200.00
576	TELEVISION, 50"-60"	1	$1,200.00	$1,200.00
576	TELEVISION, 50"-60"	1	$1,200.00	$1,200.00
576	TELEVISION, 50"-60"	1	$1,200.00	$1,200.00
576	TELEVISION, 50"-60"	1	$1,200.00	$1,200.00
576	TELEVISION, 50"-60"	1	$1,200.00	$1,200.00
581	TELEVISION, 50"-60"	1	$1,200.00	$1,200.00
581	TELEVISION, 50"-60"	1	$929.98	$929.98
581	TELEVISION, 50"-60"	1	$1,200.00	$1,200.00
581	TELEVISION, 50"-60"	1	$1,200.00	$1,200.00
581	TELEVISION, 50"-60"	1	$1,200.00	$1,200.00
581	TELEVISION, 50"-60"	1	$1,200.00	$1,200.00
581	TELEVISION, 50"-60"	1	$1,200.00	$1,200.00
581	TELEVISION, 50"-60"	1	$1,200.00	$1,200.00
583	TELEVISION, 50"-60"	1	$1,200.00	$1,200.00
3106	TELEVISION, 50"-60"	1	$1,200.00	$1,200.00
3106	TELEVISION, 50"-60"	1	$1,200.00	$1,200.00
3106	TELEVISION, 50"-60"	1	$1,200.00	$1,200.00
3106	TELEVISION, 50"-60"	1	$940.00	$940.00
3106	TELEVISION, 50"-60"	1	$940.00	$940.00
3106	TELEVISION, 50"-60"	1	$940.00	$940.00
3106	TELEVISION, 50"-60"	1	$940.00	$940.00
3106	TELEVISION, 50"-60"	1	$940.00	$940.00
3106	TELEVISION, 50"-60"	1	$940.00	$940.00
3106	TELEVISION, 50"-60"	1	$940.00	$940.00
3106	TELEVISION, 50"-60"	1	$940.00	$940.00
3106	TELEVISION, 50"-60"	1	$940.00	$940.00
3106	TELEVISION, 50"-60"	1	$940.00	$940.00
3106	TELEVISION, 50"-60"	1	$940.00	$940.00
541	TELEVISION, 60", TOUCHSCREEN	1	$3,200.00	$3,200.00
210	TELEVISION, 60"-70"	1	$2,000.00	$2,000.00
211	TELEVISION, 60"-70"	1	$896.99	$896.99
213	TELEVISION, 60"-70"	1	$2,000.00	$2,000.00
215	TELEVISION, 60"-70"	1	$2,000.00	$2,000.00
215	TELEVISION, 60"-70"	1	$2,000.00	$2,000.00
400	TELEVISION, 60"-70"	1	$896.99	$896.99
402	TELEVISION, 60"-70"	1	$2,000.00	$2,000.00
403	TELEVISION, 60"-70"	1	$2,000.00	$2,000.00
405	TELEVISION, 60"-70"	1	$2,000.00	$2,000.00
425	TELEVISION, 60"-70"	1	$2,000.00	$2,000.00
426	TELEVISION, 60"-70"	1	$2,000.00	$2,000.00

427	TELEVISION, 60"-70"	1	$2,000.00	$2,000.00
428	TELEVISION, 60"-70"	1	$2,000.00	$2,000.00
428	TELEVISION, 60"-70"	1	$2,000.00	$2,000.00
428	TELEVISION, 60"-70"	1	$2,000.00	$2,000.00
428	TELEVISION, 60"-70"	1	$2,000.00	$2,000.00
429	TELEVISION, 60"-70"	1	$2,000.00	$2,000.00
429	TELEVISION, 60"-70"	1	$2,000.00	$2,000.00
429	TELEVISION, 60"-70"	1	$2,000.00	$2,000.00
429	TELEVISION, 60"-70"	1	$2,000.00	$2,000.00
435	TELEVISION, 60"-70"	1	$2,000.00	$2,000.00
435	TELEVISION, 60"-70"	1	$2,000.00	$2,000.00
435	TELEVISION, 60"-70"	1	$2,000.00	$2,000.00
435	TELEVISION, 60"-70"	1	$2,000.00	$2,000.00
435	TELEVISION, 60"-70"	1	$2,000.00	$2,000.00
435	TELEVISION, 60"-70"	1	$2,000.00	$2,000.00
435	TELEVISION, 60"-70"	1	$2,000.00	$2,000.00
436	TELEVISION, 60"-70"	1	$2,000.00	$2,000.00
436	TELEVISION, 60"-70"	1	$2,000.00	$2,000.00
436	TELEVISION, 60"-70"	1	$2,000.00	$2,000.00
436	TELEVISION, 60"-70"	1	$2,000.00	$2,000.00
437	TELEVISION, 60"-70"	1	$2,000.00	$2,000.00
438	TELEVISION, 60"-70"	1	$2,000.00	$2,000.00
440	TELEVISION, 60"-70"	1	$2,000.00	$2,000.00
441	TELEVISION, 60"-70"	1	$2,000.00	$2,000.00
450	TELEVISION, 60"-70"	1	$2,000.00	$2,000.00
451	TELEVISION, 60"-70"	1	$2,000.00	$2,000.00
451	TELEVISION, 60"-70"	1	$2,000.00	$2,000.00
451	TELEVISION, 60"-70"	1	$2,000.00	$2,000.00
452	TELEVISION, 60"-70"	1	$2,000.00	$2,000.00
452	TELEVISION, 60"-70"	1	$2,000.00	$2,000.00
453	TELEVISION, 60"-70"	1	$2,000.00	$2,000.00
453	TELEVISION, 60"-70"	1	$2,000.00	$2,000.00
453	TELEVISION, 60"-70"	1	$2,000.00	$2,000.00
454	TELEVISION, 60"-70"	1	$2,000.00	$2,000.00
475	TELEVISION, 60"-70"	1	$2,000.00	$2,000.00
475	TELEVISION, 60"-70"	1	$2,000.00	$2,000.00
492	TELEVISION, 60"-70"	1	$2,000.00	$2,000.00
492	TELEVISION, 60"-70"	1	$2,000.00	$2,000.00
492	TELEVISION, 60"-70"	1	$2,000.00	$2,000.00
492	TELEVISION, 60"-70"	1	$2,000.00	$2,000.00
499	TELEVISION, 60"-70"	1	$2,000.00	$2,000.00
499	TELEVISION, 60"-70"	1	$2,000.00	$2,000.00
499	TELEVISION, 60"-70"	1	$896.99	$896.99
499	TELEVISION, 60"-70"	1	$2,000.00	$2,000.00
503	TELEVISION, 60"-70"	1	$2,000.00	$2,000.00
503	TELEVISION, 60"-70"	1	$2,000.00	$2,000.00
509	TELEVISION, 60"-70"	1	$896.99	$896.99
509	TELEVISION, 60"-70"	1	$2,000.00	$2,000.00
509	TELEVISION, 60"-70"	1	$2,000.00	$2,000.00
510	TELEVISION, 60"-70"	1	$799.99	$799.99
540	TELEVISION, 60"-70"	1	$2,000.00	$2,000.00
540	TELEVISION, 60"-70"	1	$2,000.00	$2,000.00
540	TELEVISION, 60"-70"	1	$2,000.00	$2,000.00
540	TELEVISION, 60"-70"	1	$2,000.00	$2,000.00
541	TELEVISION, 60"-70"	1	$2,000.00	$2,000.00
541	TELEVISION, 60"-70"	1	$2,000.00	$2,000.00
541	TELEVISION, 60"-70"	1	$2,000.00	$2,000.00
541	TELEVISION, 60"-70"	1	$2,000.00	$2,000.00
541	TELEVISION, 60"-70"	1	$2,000.00	$2,000.00
541	TELEVISION, 60"-70"	1	$2,000.00	$2,000.00
541	TELEVISION, 60"-70"	1	$2,000.00	$2,000.00
541	TELEVISION, 60"-70"	1	$2,000.00	$2,000.00
541	TELEVISION, 60"-70"	1	$2,000.00	$2,000.00
541	TELEVISION, 60"-70"	1	$2,000.00	$2,000.00
545	TELEVISION, 60"-70"	1	$2,000.00	$2,000.00
545	TELEVISION, 60"-70"	1	$600.00	$600.00
551	TELEVISION, 60"-70"	1	$2,000.00	$2,000.00
551	TELEVISION, 60"-70"	1	$3,332.00	$3,332.00
553	TELEVISION, 60"-70"	1	$2,000.00	$2,000.00
554	TELEVISION, 60"-70"	1	$2,000.00	$2,000.00
554	TELEVISION, 60"-70"	1	$2,000.00	$2,000.00
560	TELEVISION, 60"-70"	1	$896.99	$896.99
560	TELEVISION, 60"-70"	1	$2,000.00	$2,000.00
560	TELEVISION, 60"-70"	1	$2,000.00	$2,000.00
560	TELEVISION, 60"-70"	1	$2,000.00	$2,000.00
560	TELEVISION, 60"-70"	1	$2,000.00	$2,000.00

560	TELEVISION, 60"-70"	1	$2,000.00	$2,000.00
560	TELEVISION, 60"-70"	1	$2,000.00	$2,000.00
560	TELEVISION, 60"-70"	1	$2,000.00	$2,000.00
560	TELEVISION, 60"-70"	1	$2,000.00	$2,000.00
570	TELEVISION, 60"-70"	1	$2,000.00	$2,000.00
576	TELEVISION, 60"-70"	1	$2,000.00	$2,000.00
587	TELEVISION, 60"-70"	1	$896.99	$896.99
591	TELEVISION, 60"-70"	1	$2,000.00	$2,000.00
665	TELEVISION, 60"-70"	1	$2,000.00	$2,000.00
3106	TELEVISION, 60"-70"	1	$2,105.00	$2,105.00
3106	TELEVISION, 60"-70"	1	$2,105.00	$2,105.00
453	TELEVISION, 70", TOUCHSCREEN	1	$4,500.00	$4,500.00
210	TELEVISION, 70"-80"	1	$2,991.99	$2,991.99
210	TELEVISION, 70"-80"	1	$2,991.99	$2,991.99
210	TELEVISION, 70"-80"	1	$2,991.99	$2,991.99
210	TELEVISION, 70"-80"	1	$2,991.99	$2,991.99
213	TELEVISION, 70"-80"	1	$3,500.00	$3,500.00
213	TELEVISION, 70"-80"	1	$3,500.00	$3,500.00
213	TELEVISION, 70"-80"	1	$3,500.00	$3,500.00
213	TELEVISION, 70"-80"	1	$3,500.00	$3,500.00
214	TELEVISION, 70"-80"	1	$799.99	$799.99
215	TELEVISION, 70"-80"	1	$3,500.00	$3,500.00
341	TELEVISION, 70"-80"	1	$3,500.00	$3,500.00
402	TELEVISION, 70"-80"	1	$3,500.00	$3,500.00
452	TELEVISION, 70"-80"	1	$3,500.00	$3,500.00
452	TELEVISION, 70"-80"	1	$3,500.00	$3,500.00
453	TELEVISION, 70"-80"	1	$3,500.00	$3,500.00
475	TELEVISION, 70"-80"	1	$3,500.00	$3,500.00
494	TELEVISION, 70"-80"	1	$3,500.00	$3,500.00
503	TELEVISION, 70"-80"	1	$3,500.00	$3,500.00
503	TELEVISION, 70"-80"	1	$3,500.00	$3,500.00
503	TELEVISION, 70"-80"	1	$3,500.00	$3,500.00
509	TELEVISION, 70"-80"	1	$3,500.00	$3,500.00
540	TELEVISION, 70"-80"	1	$3,500.00	$3,500.00
540	TELEVISION, 70"-80"	1	$3,500.00	$3,500.00
540	TELEVISION, 70"-80"	1	$3,500.00	$3,500.00
540	TELEVISION, 70"-80"	1	$3,500.00	$3,500.00
540	TELEVISION, 70"-80"	1	$3,500.00	$3,500.00
540	TELEVISION, 70"-80"	1	$3,500.00	$3,500.00
541	TELEVISION, 70"-80"	1	$3,500.00	$3,500.00
541	TELEVISION, 70"-80"	1	$3,500.00	$3,500.00
541	TELEVISION, 70"-80"	1	$3,500.00	$3,500.00
551	TELEVISION, 70"-80"	1	$922.88	$922.88
560	TELEVISION, 70"-80"	1	$1,990.00	$1,990.00
560	TELEVISION, 70"-80"	1	$3,500.00	$3,500.00
560	TELEVISION, 70"-80"	1	$3,500.00	$3,500.00
560	TELEVISION, 70"-80"	1	$3,500.00	$3,500.00
560	TELEVISION, 70"-80"	1	$3,500.00	$3,500.00
570	TELEVISION, 70"-80"	1	$1,577.00	$1,577.00
576	TELEVISION, 70"-80"	1	$3,500.00	$3,500.00
576	TELEVISION, 70"-80"	1	$3,500.00	$3,500.00
576	TELEVISION, 70"-80"	1	$3,500.00	$3,500.00
576	TELEVISION, 70"-80"	1	$3,500.00	$3,500.00
583	TELEVISION, 70"-80"	1	$3,500.00	$3,500.00
587	TELEVISION, 70"-80"	1	$3,500.00	$3,500.00
587	TELEVISION, 70"-80"	1	$3,500.00	$3,500.00
587	TELEVISION, 70"-80"	1	$3,500.00	$3,500.00
661	TELEVISION, 70"-80"	1	$3,500.00	$3,500.00
541	TELEVISION, 80"-90"	1	$2,000.00	$2,000.00
541	TENT, POPUP (10' X 10')	1	$250.00	$250.00
581	TENT, POPUP (10' X 10')	1	$250.00	$250.00
542	TEST AND CALIBRATION SYSTEM, GAS MONITOR	1	$1,750.00	$1,750.00
542	TEST AND CALIBRATION SYSTEM, GAS MONITOR	1	$2,700.00	$2,700.00
542	TEST AND CALIBRATION SYSTEM, GAS MONITOR	1	$2,100.00	$2,100.00
542	TEST AND CALIBRATION SYSTEM, GAS MONITOR	1	$1,317.50	$1,317.50
542	TEST AND CALIBRATION SYSTEM, GAS MONITOR	1	$1,348.50	$1,348.50
542	TEST AND CALIBRATION SYSTEM, GAS MONITOR	1	$2,100.00	$2,100.00
542	TEST AND CALIBRATION SYSTEM, GAS MONITOR	1	$2,100.00	$2,100.00
542	TEST AND CALIBRATION SYSTEM, GAS MONITOR	1	$2,100.00	$2,100.00
542	TEST AND CALIBRATION SYSTEM, GAS MONITOR	1	$2,700.00	$2,700.00
542	TEST AND CALIBRATION SYSTEM, GAS MONITOR	1	$2,100.00	$2,100.00
542	TEST AND CALIBRATION SYSTEM, GAS MONITOR	1	$2,100.00	$2,100.00
542	TEST AND CALIBRATION SYSTEM, GAS MONITOR	1	$2,100.00	$2,100.00
542	TEST AND CALIBRATION SYSTEM, GAS MONITOR	1	$1,750.00	$1,750.00
542	TEST AND CALIBRATION SYSTEM, GAS MONITOR	1	$2,100.00	$2,100.00
542	TEST AND CALIBRATION SYSTEM, GAS MONITOR	1	$2,100.00	$2,100.00

542	TEST AND CALIBRATION SYSTEM, GAS MONITOR	1	$1,317.50	$1,317.50
542	TEST AND CALIBRATION SYSTEM, GAS MONITOR	1	$2,700.00	$2,700.00
581	TEST AND CALIBRATION SYSTEM, GAS MONITOR	3	$1,550.00	$4,650.00
560	TEST ENCLOSURE, FORENSIC, CELLULAR	1	$2,400.00	$2,400.00
509	THERMOMETER, DIGITAL, HANDHELD	3	$153.00	$459.00
509	THREADING MACHINE, PIPE/BOLT 1/8" - 2"	1	$3,020.00	$3,020.00
560	THROW PHONE SYSTEM	1	$17,500.00	$17,500.00
503	TICKET WRITER, HANDHELD	1	$2,008.23	$2,008.23
503	TICKET WRITER, HANDHELD	1	$2,011.50	$2,011.50
503	TICKET WRITER, HANDHELD	1	$2,011.50	$2,011.50
503	TICKET WRITER, HANDHELD	1	$2,011.50	$2,011.50
503	TICKET WRITER, HANDHELD	1	$2,011.50	$2,011.50
503	TICKET WRITER, HANDHELD	1	$2,011.50	$2,011.50
503	TICKET WRITER, HANDHELD	1	$2,011.50	$2,011.50
503	TICKET WRITER, HANDHELD	1	$2,011.50	$2,011.50
503	TICKET WRITER, HANDHELD	1	$2,011.50	$2,011.50
503	TICKET WRITER, HANDHELD	1	$2,011.50	$2,011.50
560	TICKET WRITER, HANDHELD	1	$2,008.23	$2,008.23
560	TICKET WRITER, HANDHELD	1	$2,008.23	$2,008.23
560	TICKET WRITER, HANDHELD	1	$2,008.23	$2,008.23
560	TICKET WRITER, HANDHELD	1	$2,008.23	$2,008.23
560	TICKET WRITER, HANDHELD	1	$2,008.23	$2,008.23
560	TICKET WRITER, HANDHELD	1	$2,008.23	$2,008.23
560	TICKET WRITER, HANDHELD	1	$2,008.23	$2,008.23
560	TICKET WRITER, HANDHELD	1	$2,008.23	$2,008.23
560	TICKET WRITER, HANDHELD	1	$2,008.23	$2,008.23
560	TICKET WRITER, HANDHELD	1	$2,008.23	$2,008.23
560	TICKET WRITER, HANDHELD	1	$2,008.23	$2,008.23
560	TICKET WRITER, HANDHELD	1	$2,008.23	$2,008.23
560	TICKET WRITER, HANDHELD	1	$2,008.23	$2,008.23
560	TICKET WRITER, HANDHELD	1	$2,008.23	$2,008.23
3106	TILLER, SMALL	1	$290.00	$290.00
210	TILLER, TOWED	1	$1,849.99	$1,849.99
3101	TILLER, TOWED	1	$1,500.00	$1,500.00
3101	TILLER, TOWED	1	$3,724.00	$3,724.00
451	TIME CLOCK	1	$337.00	$337.00
451	TIME CLOCK	1	$337.00	$337.00
551	TIME CLOCK	1	$337.00	$337.00
570	TIME CLOCK	1	$337.00	$337.00
570	TIME CLOCK	1	$337.00	$337.00
576	TIME CLOCK	1	$337.00	$337.00
583	TIME CLOCK	1	$337.00	$337.00
210	TIME CLOCK, BIOMETRIC	1	$1,834.57	$1,834.57
210	TIME CLOCK, BIOMETRIC	1	$1,834.57	$1,834.57
210	TIME CLOCK, BIOMETRIC	1	$3,065.68	$3,065.68
475	TIME CLOCK, BIOMETRIC	1	$2,500.00	$2,500.00
475	TIME CLOCK, BIOMETRIC	1	$2,500.00	$2,500.00
494	TIME CLOCK, BIOMETRIC	1	$2,500.00	$2,500.00
503	TIME CLOCK, BIOMETRIC	1	$2,644.84	$2,644.84
503	TIME CLOCK, BIOMETRIC	1	$2,895.65	$2,895.65
503	TIME CLOCK, BIOMETRIC	1	$3,090.50	$3,090.50
503	TIME CLOCK, BIOMETRIC	1	$2,500.00	$2,500.00
503	TIME CLOCK, BIOMETRIC	1	$2,644.84	$2,644.84
509	TIME CLOCK, BIOMETRIC	1	$2,895.65	$2,895.65
560	TIME CLOCK, BIOMETRIC	1	$2,500.00	$2,500.00
560	TIME CLOCK, BIOMETRIC	1	$2,895.65	$2,895.65
560	TIME CLOCK, BIOMETRIC	1	$3,065.68	$3,065.68
570	TIME CLOCK, BIOMETRIC	1	$3,065.68	$3,065.68
570	TIME CLOCK, BIOMETRIC	1	$2,645.00	$2,645.00
570	TIME CLOCK, BIOMETRIC	1	$2,644.84	$2,644.84
570	TIME CLOCK, BIOMETRIC	1	$2,644.84	$2,644.84
576	TIME CLOCK, BIOMETRIC	1	$2,500.00	$2,500.00
882	TIME CLOCK, BIOMETRIC	1	$2,500.00	$2,500.00
452	TIME CLOCK, W/ DATE STAMP	1	$840.00	$840.00
452	TIME CLOCK, W/ DATE STAMP	1	$840.00	$840.00
453	TIME CLOCK, W/ DATE STAMP	1	$723.00	$723.00
453	TIME CLOCK, W/ DATE STAMP	1	$664.50	$664.50
509	TIME CLOCK, W/ DATE STAMP	1	$2,644.84	$2,644.84
553	TIME CLOCK, W/ DATE STAMP	1	$873.68	$873.68
583	TIME CLOCK, W/ DATE STAMP	1	$840.00	$840.00
882	TIRE CHANGER	1	$3,145.00	$3,145.00
882	TIRE CHANGER, RIM CLAMP	1	$4,660.00	$4,660.00
882	TIRE CHANGER, TRUCK	1	$31,684.70	$31,684.70
210	TOASTER OVEN	1	$185.00	$185.00

540	TOASTER OVEN	1	$185.00	$185.00
540	TOOL BOX, 3 DRAWER/1 STORAGE, MOBILE	1	$330.00	$330.00
882	TOOL BOX, 5 DRAWER, MOBILE	1	$405.00	$405.00
541	TOOL BOX, MOBILE	1	$940.00	$940.00
560	TOOL BOX, MOBILE	1	$940.00	$940.00
882	TOOL BOX, MOBILE	1	$940.00	$940.00
882	TOOL BOX, MOBILE	1	$940.00	$940.00
882	TOOL BOX, MOBILE	1	$940.00	$940.00
882	TOOL BOX, MOBILE	1	$940.00	$940.00
3103	TOOL BOX, MOBILE	1	$940.00	$940.00
3107	TOOL BOX, MOBILE	1	$548.00	$548.00
587	TOOL BOX, ROLLER CABINET	1	$305.00	$305.00
882	TOOL BOX, ROLLER CABINET	2	$305.00	$610.00
210	TOOL BOX, W/ TOOLS	1	$420.00	$420.00
509	TOOL BOX, W/ TOOLS	1	$420.00	$420.00
509	TOOL BOX, W/ TOOLS	2	$420.00	$840.00
540	TOOL BOX, W/ TOOLS	1	$420.00	$420.00
3103	TOOL BOX, W/ TOOLS	1	$420.00	$420.00
3106	TOOL BOX, W/ TOOLS	2	$420.00	$840.00
3107	TOOL BOX, W/ TOOLS	1	$420.00	$420.00
503	TOOL BOX, W/O TOOLS	4	$115.00	$460.00
570	TOOL BOX, W/O TOOLS	2	$115.00	$230.00
509	TOOL CHEST, 10 DRAWER	2	$385.00	$770.00
882	TOOL CHEST, 12 DRAWER, WITH TOOLS	1	$7,092.00	$7,092.00
882	TOOL CHEST, 12 DRAWER, WITH TOOLS	1	$7,092.00	$7,092.00
581	TOOL SET, NON-SPARKING	1	$685.00	$685.00
560	TOOLBOX, LICENSE PLATE READER, COVERT	1	$6,000.00	$6,000.00
3103	TOPDRESSER	1	$17,966.67	$17,966.67
3106	TOPDRESSER	1	$17,510.00	$17,510.00
560	TRACKING DEVICE, GPS	1	$1,150.00	$1,150.00
560	TRACKING DEVICE, GPS	1	$1,150.00	$1,150.00
560	TRACKING DEVICE, GPS	1	$1,150.00	$1,150.00
560	TRACKING DEVICE, GPS	1	$1,150.00	$1,150.00
560	TRACKING DEVICE, GPS	1	$1,150.00	$1,150.00
560	TRACKING DEVICE, GPS	1	$1,150.00	$1,150.00
210	TRACTOR, 100+ HP	1	$54,749.00	$54,749.00
210	TRACTOR, 100+ HP	1	$59,791.65	$59,791.65
210	TRACTOR, 100+ HP	1	$42,661.22	$42,661.22
210	TRACTOR, 100+ HP	1	$56,195.71	$56,195.71
210	TRACTOR, 100+ HP	1	$56,195.71	$56,195.71
210	TRACTOR, 100+ HP	1	$60,056.74	$60,056.74
210	TRACTOR, 100+ HP	1	$60,056.74	$60,056.74
210	TRACTOR, 100+ HP	1	$103,655.01	$103,655.01
210	TRACTOR, 100+ HP	1	$43,129.97	$43,129.97
495	TRACTOR, 100+ HP	1	$60,056.74	$60,056.74
882	TRACTOR, 100+ HP	1	$59,791.64	$59,791.64
882	TRACTOR, 100+ HP	1	$47,488.54	$47,488.54
882	TRACTOR, 100+ HP	1	$47,488.54	$47,488.54
882	TRACTOR, 100+ HP	1	$52,192.75	$52,192.75
3101	TRACTOR, 19-29 HP	1	$18,005.70	$18,005.70
3103	TRACTOR, 19-29 HP	1	$1,614.49	$1,614.49
3103	TRACTOR, 19-29 HP	1	$46,042.50	$46,042.50
560	TRACTOR, 40-54 HP	1	$23,886.00	$23,886.00
882	TRACTOR, 40-54 HP	1	$33,500.00	$33,500.00
3103	TRACTOR, 40-54 HP	1	$23,523.00	$23,523.00
3106	TRACTOR, 40-54 HP	1	$22,186.57	$22,186.57
3101	TRACTOR, 55-74 HP	1	$40,759.30	$40,759.30
210	TRACTOR, 75-99 HP	1	$33,294.75	$33,294.75
210	TRACTOR, 75-99 HP	1	$33,294.75	$33,294.75
210	TRACTOR, 75-99 HP	1	$14,251.00	$14,251.00
210	TRACTOR, 75-99 HP	1	$20,713.00	$20,713.00
210	TRACTOR, 75-99 HP	1	$33,294.75	$33,294.75
882	TRACTOR, 75-99 HP	1	$18,063.73	$18,063.73
3106	TRACTOR, 75-99 HP	1	$38,951.37	$38,951.37
3106	TRACTOR, 75-99 HP	1	$40,785.03	$40,785.03
210	TRACTOR, W/ FRONT LOADER	1	$47,763.10	$47,763.10
210	TRAFFIC RECORDER, AUTOMATIC	1	$1,195.00	$1,195.00
210	TRAFFIC RECORDER, AUTOMATIC	1	$1,195.00	$1,195.00
210	TRAFFIC RECORDER, AUTOMATIC	1	$1,395.00	$1,395.00
210	TRAFFIC RECORDER, AUTOMATIC	1	$1,195.00	$1,195.00
210	TRAFFIC RECORDER, AUTOMATIC	1	$1,350.00	$1,350.00
210	TRAFFIC RECORDER, AUTOMATIC	1	$1,350.00	$1,350.00
210	TRAFFIC RECORDER, AUTOMATIC	1	$1,350.00	$1,350.00
210	TRAFFIC RECORDER, AUTOMATIC	1	$1,350.00	$1,350.00
210	TRAFFIC RECORDER, AUTOMATIC	1	$1,350.00	$1,350.00

210	TRAFFIC RECORDER, AUTOMATIC	1	$1,350.00	$1,350.00
210	TRAFFIC RECORDER, AUTOMATIC	1	$1,350.00	$1,350.00
210	TRAFFIC RECORDER, AUTOMATIC	1	$1,350.00	$1,350.00
210	TRAFFIC RECORDER, AUTOMATIC	1	$1,350.00	$1,350.00
210	TRAFFIC RECORDER, AUTOMATIC	1	$1,350.00	$1,350.00
210	TRAFFIC RECORDER, AUTOMATIC	1	$1,350.00	$1,350.00
495	TRAILER, 10'	1	$1,375.00	$1,375.00
210	TRAILER, ARROW BOARD	1	$3,795.00	$3,795.00
210	TRAILER, ARROW BOARD	1	$3,995.00	$3,995.00
210	TRAILER, ARROW BOARD	1	$4,700.00	$4,700.00
495	TRAILER, BOAT	1	$3,166.00	$3,166.00
495	TRAILER, CANOE/ KAYAK	1	$1,834.50	$1,834.50
495	TRAILER, CARGO	1	$2,950.00	$2,950.00
495	TRAILER, CARGO	1	$2,600.00	$2,600.00
495	TRAILER, CARGO	1	$2,270.00	$2,270.00
495	TRAILER, CARGO	1	$2,385.00	$2,385.00
495	TRAILER, CARGO	1	$1,646.00	$1,646.00
495	TRAILER, CARGO	1	$6,151.00	$6,151.00
495	TRAILER, CARGO	1	$2,609.31	$2,609.31
495	TRAILER, CARGO	1	$9,345.00	$9,345.00
495	TRAILER, CARGO	1	$23,574.88	$23,574.88
495	TRAILER, CARGO	1	$32,452.75	$32,452.75
495	TRAILER, DUMP	1	$37,584.00	$37,584.00
495	TRAILER, DUMP	1	$9,131.00	$9,131.00
3103	TRAILER, DUMP	1	$33,750.00	$33,750.00
495	TRAILER, DUMP, BELLY	1	$30,636.00	$30,636.00
495	TRAILER, DUMP, BELLY	1	$28,458.00	$28,458.00
495	TRAILER, DUMP, BELLY	1	$31,973.00	$31,973.00
495	TRAILER, DUMP, BELLY	1	$31,973.00	$31,973.00
3107	TRAILER, DUMP, BELLY	1	$34,558.00	$34,558.00
495	TRAILER, DUMP, LIVE BOTTOM	1	$81,347.00	$81,347.00
495	TRAILER, DUMP, LIVE BOTTOM	1	$81,347.00	$81,347.00
495	TRAILER, DUMP, SMALL	1	$7,602.00	$7,602.00
3103	TRAILER, DUMP, SMALL	1	$6,300.00	$6,300.00
495	TRAILER, ENCLOSED	1	$5,811.00	$5,811.00
495	TRAILER, ENCLOSED	1	$43,318.78	$43,318.78
581	TRAILER, ENCLOSED	1	$18,500.00	$18,500.00
495	TRAILER, FLATBED	1	$15,673.73	$15,673.73
495	TRAILER, FLATBED	1	$16,334.44	$16,334.44
495	TRAILER, FLATBED	1	$5,317.46	$5,317.46
495	TRAILER, FLATBED	1	$6,752.90	$6,752.90
495	TRAILER, FLATBED	1	$5,857.33	$5,857.33
495	TRAILER, FLATBED, TILTING	1	$13,899.00	$13,899.00
495	TRAILER, FLATBED, TILTING	1	$23,103.00	$23,103.00
495	TRAILER, GOOSENECK, LOW BED	1	$82,553.30	$82,553.30
495	TRAILER, LICENSE PLATE READER	1	$48,375.00	$48,375.00
495	TRAILER, LICENSE PLATE READER	1	$48,375.00	$48,375.00
560	TRAILER, LICENSE PLATE READER	1	$44,982.00	$44,982.00
495	TRAILER, LIVESTOCK, 15'-20'	1	$12,955.00	$12,955.00
210	TRAILER, MESSAGE BOARD	1	$14,350.00	$14,350.00
210	TRAILER, MESSAGE BOARD	1	$14,971.00	$14,971.00
210	TRAILER, MESSAGE BOARD	1	$16,875.00	$16,875.00
210	TRAILER, MESSAGE BOARD	1	$16,875.00	$16,875.00
495	TRAILER, MESSAGE BOARD	1	$15,295.04	$15,295.04
495	TRAILER, MESSAGE BOARD	1	$15,295.05	$15,295.05
882	TRAILER, MESSAGE BOARD	1	$14,971.00	$14,971.00
882	TRAILER, MESSAGE BOARD	1	$14,350.00	$14,350.00
882	TRAILER, MESSAGE/ ARROW BOARD	1	$14,989.00	$14,989.00
882	TRAILER, MESSAGE/ ARROW BOARD	1	$16,450.00	$16,450.00
495	TRAILER, RADAR	1	$8,265.00	$8,265.00
495	TRAILER, RADAR	1	$8,265.00	$8,265.00
210	TRAILER, RADAR SPEED SIGN	1	$5,999.00	$5,999.00
210	TRAILER, RADAR SPEED SIGN	1	$14,500.00	$14,500.00
210	TRAILER, RADAR SPEED SIGN	1	$18,550.00	$18,550.00
210	TRAILER, RADAR SPEED SIGN	1	$18,550.00	$18,550.00
210	TRAILER, RADAR SPEED SIGN	1	$18,550.00	$18,550.00
210	TRAILER, RADAR SPEED SIGN	1	$18,550.00	$18,550.00
495	TRAILER, RADAR SPEED SIGN	1	$5,999.00	$5,999.00
495	TRAILER, TAG	1	$21,922.00	$21,922.00
495	TRAILER, TAG	1	$30,349.76	$30,349.76
495	TRAILER, TILT DECK	1	$5,228.50	$5,228.50
495	TRAILER, TILT DECK	1	$4,937.77	$4,937.77
210	TRAILER, TRAFFIC LIGHT, W/ FLAGGER, AUTOMATED	1	$10,975.00	$10,975.00
210	TRAILER, TRAFFIC LIGHT, W/ FLAGGER, AUTOMATED	1	$10,975.00	$10,975.00
210	TRAILER, TRAFFIC LIGHT, W/ FLAGGER, AUTOMATED	1	$11,950.00	$11,950.00
210	TRAILER, TRAFFIC LIGHT, W/ FLAGGER, AUTOMATED	1	$11,950.00	$11,950.00

210	TRAILER, TRAFFIC LIGHT, W/ FLAGGER, AUTOMATED	1	$16,450.00	$16,450.00
210	TRAILER, TRAFFIC LIGHT, W/ FLAGGER, AUTOMATED	1	$16,450.00	$16,450.00
210	TRAILER, TRAFFIC LIGHT, W/ FLAGGER, AUTOMATED	1	$15,900.00	$15,900.00
210	TRAILER, TRAFFIC LIGHT, W/ FLAGGER, AUTOMATED	1	$15,900.00	$15,900.00
210	TRAILER, UTILITY	1	$1,537.00	$1,537.00
210	TRAILER, UTILITY	1	$1,537.00	$1,537.00
210	TRAILER, UTILITY	1	$2,197.00	$2,197.00
495	TRAILER, UTILITY	1	$4,413.00	$4,413.00
495	TRAILER, UTILITY	1	$4,413.00	$4,413.00
495	TRAILER, UTILITY	1	$4,503.00	$4,503.00
495	TRAILER, UTILITY	1	$1,535.00	$1,535.00
495	TRAILER, UTILITY	1	$1,895.00	$1,895.00
495	TRAILER, UTILITY	1	$4,692.95	$4,692.95
495	TRAILER, UTILITY	1	$4,475.00	$4,475.00
495	TRAILER, UTILITY	1	$2,375.00	$2,375.00
495	TRAILER, UTILITY	1	$3,495.00	$3,495.00
495	TRAILER, UTILITY	1	$2,600.00	$2,600.00
495	TRAILER, UTILITY	1	$3,200.00	$3,200.00
495	TRAILER, UTILITY	1	$5,270.00	$5,270.00
495	TRAILER, UTILITY	1	$2,425.00	$2,425.00
495	TRAILER, UTILITY	1	$3,401.00	$3,401.00
495	TRAILER, UTILITY	1	$3,048.97	$3,048.97
495	TRAILER, UTILITY	1	$49,941.02	$49,941.02
495	TRAILER, UTILITY	1	$23,452.49	$23,452.49
210	TRAILER, W/ ASPHALT PATCHER	1	$39,432.56	$39,432.56
210	TRAILER, W/ ASPHALT PATCHER	1	$49,841.00	$49,841.00
210	TRAILER, W/ SEWER JETTER	1	$36,960.75	$36,960.75
210	TRAILER, W/ TRAFFIC SIGN	1	$4,550.00	$4,550.00
495	TRAILER, WATER	1	$6,610.00	$6,610.00
495	TRAILER, WATER	1	$6,935.00	$6,935.00
495	TRAILER, WATER	1	$16,310.00	$16,310.00
882	TRAILER, WATER	1	$5,600.00	$5,600.00
540	TRAINER, AIRWAY MANAGEMENT, ADULT	1	$1,120.00	$1,120.00
540	TRAINER, AIRWAY MANAGEMENT, ADULT	1	$1,120.00	$1,120.00
540	TRAINER, AIRWAY MANAGEMENT, ADULT	1	$1,120.00	$1,120.00
540	TRAINER, AIRWAY MANAGEMENT, ADULT	1	$1,120.00	$1,120.00
540	TRAINER, AIRWAY MANAGEMENT, ADULT	1	$1,120.00	$1,120.00
540	TRAINER, AIRWAY MANAGEMENT, ADULT	1	$1,120.00	$1,120.00
540	TRAINER, AIRWAY MANAGEMENT, ADULT	1	$1,120.00	$1,120.00
540	TRAINER, HUMERUS INTRAOSSEOUS	1	$350.00	$350.00
540	TRAINER, HUMERUS INTRAOSSEOUS	1	$350.00	$350.00
540	TRAINER, IV, HAND	1	$270.00	$270.00
560	TRAINING BAG, MARTIAL ARTS	2	$200.00	$400.00
560	TRAINING DUMMY, ARREST CONTROL	1	$4,200.00	$4,200.00
560	TRAINING DUMMY, ARREST CONTROL	1	$4,200.00	$4,200.00
492	TRAINING KIT, DRUG IDENTIFICATION	1	$150.00	$150.00
540	TRAINING SIMULATOR, CHILD CAR SEAT	1	$1,995.00	$1,995.00
540	TRAINING SIMULATOR, CHILD CAR SEAT	1	$1,995.00	$1,995.00
540	TRAINING SIMULATOR, CHILD CAR SEAT	1	$1,995.00	$1,995.00
540	TRAINING SIMULATOR, CHILD CAR SEAT	1	$2,490.00	$2,490.00
560	TRAMPOLINE, INDOOR, SMALL	1	$340.00	$340.00
499	TRASH CAN, LARGE, W/ WHEELS	2	$100.00	$200.00
509	TRASH CAN, LARGE, W/ WHEELS	1	$100.00	$100.00
545	TRASH CAN, LARGE, W/ WHEELS	1	$100.00	$100.00
570	TRASH CAN, LARGE, W/ WHEELS	1	$100.00	$100.00
570	TRASH CAN, LARGE, W/ WHEELS	1	$100.00	$100.00
630	TRASH CAN, LARGE, W/ WHEELS	1	$100.00	$100.00
540	TRAUMA AIR PANTS	1	$970.00	$970.00
540	TRAUMA AIR PANTS	1	$970.00	$970.00
576	TRAY, OVERBED, SERVING	1	$50.00	$50.00
576	TRAY, OVERBED, SERVING	1	$50.00	$50.00
540	TREADMILL	1	$2,320.00	$2,320.00
541	TREADMILL	1	$2,320.00	$2,320.00
541	TREADMILL	1	$2,320.00	$2,320.00
560	TREADMILL	1	$2,320.00	$2,320.00
576	TREADMILL	1	$1,299.99	$1,299.99
576	TREADMILL	1	$1,299.99	$1,299.99
440	TRIPOD, CAMERA	2	$200.00	$400.00
503	TRIPOD, CAMERA	1	$200.00	$200.00
540	TRIPOD, CAMERA	8	$200.00	$1,600.00
560	TRIPOD, CAMERA	2	$200.00	$400.00
560	TRIPOD, CAMERA	1	$200.00	$200.00
560	TRIPOD, CAMERA	1	$200.00	$200.00
570	TRIPOD, CAMERA	1	$200.00	$200.00
545	TRIPOD, INSTRUCTIONAL, LARGE	3	$50.00	$150.00
509	TRIPOD, LEVELER/ TRANSIT	2	$149.00	$298.00

581	TRIPOD, SURVEYOR	1	$145.00	$145.00
495	TRUCK, ASPHALT DISTRIBUTER	1	$182,775.65	$182,775.65
495	TRUCK, ASPHALT DISTRIBUTER	1	$158,135.00	$158,135.00
495	TRUCK, ASPHALT DISTRIBUTER	1	$141,650.00	$141,650.00
495	TRUCK, ASPHALT DISTRIBUTER	1	$161,670.88	$161,670.88
495	TRUCK, ASPHALT DISTRIBUTER	1	$185,949.90	$185,949.90
495	TRUCK, BUCKET LIFT	1	$64,941.82	$64,941.82
495	TRUCK, DUMP	1	$121,875.00	$121,875.00
495	TRUCK, DUMP	1	$121,875.00	$121,875.00
495	TRUCK, DUMP	1	$86,178.00	$86,178.00
495	TRUCK, DUMP	1	$86,578.00	$86,578.00
495	TRUCK, DUMP	1	$122,275.00	$122,275.00
495	TRUCK, DUMP	1	$121,875.00	$121,875.00
495	TRUCK, DUMP	1	$119,814.00	$119,814.00
495	TRUCK, DUMP	1	$63,200.00	$63,200.00
495	TRUCK, DUMP	1	$120,340.00	$120,340.00
495	TRUCK, DUMP	1	$120,340.00	$120,340.00
495	TRUCK, DUMP	1	$84,138.00	$84,138.00
495	TRUCK, DUMP	1	$61,375.00	$61,375.00
495	TRUCK, DUMP	1	$70,978.00	$70,978.00
495	TRUCK, DUMP	1	$79,486.00	$79,486.00
495	TRUCK, DUMP	1	$87,491.00	$87,491.00
495	TRUCK, DUMP	1	$81,150.00	$81,150.00
495	TRUCK, DUMP	1	$81,150.00	$81,150.00
495	TRUCK, DUMP	1	$87,563.00	$87,563.00
495	TRUCK, DUMP	1	$81,975.00	$81,975.00
495	TRUCK, DUMP	1	$81,975.00	$81,975.00
495	TRUCK, DUMP	1	$82,375.00	$82,375.00
495	TRUCK, DUMP	1	$123,745.00	$123,745.00
495	TRUCK, DUMP	1	$123,745.00	$123,745.00
495	TRUCK, DUMP	1	$128,956.00	$128,956.00
495	TRUCK, DUMP	1	$128,956.00	$128,956.00
495	TRUCK, DUMP	1	$314,569.00	$314,569.00
495	TRUCK, DUMP, 3-4 TON	1	$39,935.00	$39,935.00
495	TRUCK, DUMP, W/ BRUSH CHIPPER BED	1	$55,496.00	$55,496.00
495	TRUCK, DUMP, W/ BRUSH CHIPPER BED	1	$43,085.00	$43,085.00
495	TRUCK, DUMP, W/ BRUSH CHIPPER BED	1	$33,438.20	$33,438.20
495	TRUCK, ENCLOSED	1	$37,326.00	$37,326.00
495	TRUCK, ENCLOSED	1	$51,863.92	$51,863.92
495	TRUCK, FLATBED	1	$35,754.80	$35,754.80
495	TRUCK, FLATBED	1	$28,738.00	$28,738.00
495	TRUCK, FLATBED	1	$60,476.37	$60,476.37
495	TRUCK, FLATBED, DUMP	1	$26,946.00	$26,946.00
495	TRUCK, FLATBED, DUMP	1	$26,946.00	$26,946.00
495	TRUCK, MOBILE COMMAND	1	$308,280.00	$308,280.00
495	TRUCK, MOBILE COMMAND	1	$400,695.85	$400,695.85
581	TRUCK, MOBILE COMMAND	1	$492,392.37	$492,392.37
495	TRUCK, PICK-UP	1	$25,978.00	$25,978.00
495	TRUCK, PICK-UP	1	$32,140.50	$32,140.50
495	TRUCK, PICK-UP	1	$34,505.50	$34,505.50
495	TRUCK, PICK-UP	1	$37,786.15	$37,786.15
495	TRUCK, PICK-UP	1	$47,970.95	$47,970.95
495	TRUCK, PICK-UP	1	$30,812.25	$30,812.25
495	TRUCK, PICK-UP	1	$29,534.30	$29,534.30
495	TRUCK, PICK-UP	1	$30,812.25	$30,812.25
495	TRUCK, PICK-UP, 1 TON	1	$32,917.00	$32,917.00
495	TRUCK, PICK-UP, 1 TON	1	$32,411.28	$32,411.28
495	TRUCK, PICK-UP, 1 TON	1	$43,714.70	$43,714.70
495	TRUCK, PICK-UP, 1 TON	1	$45,190.00	$45,190.00
495	TRUCK, PICK-UP, 1 TON	1	$26,705.00	$26,705.00
495	TRUCK, PICK-UP, 1 TON	1	$33,277.00	$33,277.00
495	TRUCK, PICK-UP, 1 TON	1	$30,513.25	$30,513.25
495	TRUCK, PICK-UP, 1 TON	1	$24,411.00	$24,411.00
495	TRUCK, PICK-UP, 1 TON	1	$24,411.00	$24,411.00
495	TRUCK, PICK-UP, 1 TON	1	$24,411.00	$24,411.00
495	TRUCK, PICK-UP, 1 TON	1	$39,975.00	$39,975.00
495	TRUCK, PICK-UP, 1 TON	1	$21,399.60	$21,399.60
495	TRUCK, PICK-UP, 1 TON	1	$52,538.00	$52,538.00
495	TRUCK, PICK-UP, 1 TON	1	$36,929.10	$36,929.10
495	TRUCK, PICK-UP, 1 TON	1	$36,129.10	$36,129.10
495	TRUCK, PICK-UP, 1 TON	1	$52,446.29	$52,446.29
495	TRUCK, PICK-UP, 1 TON	1	$36,915.30	$36,915.30
495	TRUCK, PICK-UP, 1 TON	1	$36,831.30	$36,831.30
495	TRUCK, PICK-UP, 1 TON	1	$36,915.30	$36,915.30
495	TRUCK, PICK-UP, 1 TON	1	$36,531.30	$36,531.30
495	TRUCK, PICK-UP, 1 TON	1	$30,357.00	$30,357.00

495	TRUCK, PICK-UP, 1 TON	1	$56,982.57	$56,982.57
495	TRUCK, PICK-UP, 1/2 TON	1	$7,836.30	$7,836.30
495	TRUCK, PICK-UP, 1/2 TON	1	$14,061.00	$14,061.00
495	TRUCK, PICK-UP, 1/2 TON	1	$16,868.26	$16,868.26
495	TRUCK, PICK-UP, 1/2 TON	1	$27,449.90	$27,449.90
495	TRUCK, PICK-UP, 1/2 TON	1	$24,055.00	$24,055.00
495	TRUCK, PICK-UP, 1/2 TON	1	$27,989.00	$27,989.00
495	TRUCK, PICK-UP, 1/2 TON	1	$27,989.00	$27,989.00
495	TRUCK, PICK-UP, 1/2 TON	1	$27,989.00	$27,989.00
495	TRUCK, PICK-UP, 1/2 TON	1	$27,509.00	$27,509.00
495	TRUCK, PICK-UP, 1/2 TON	1	$28,558.00	$28,558.00
495	TRUCK, PICK-UP, 1/2 TON	1	$22,745.00	$22,745.00
495	TRUCK, PICK-UP, 1/2 TON	1	$29,851.00	$29,851.00
495	TRUCK, PICK-UP, 1/2 TON	1	$20,848.00	$20,848.00
495	TRUCK, PICK-UP, 1/2 TON	1	$21,293.00	$21,293.00
495	TRUCK, PICK-UP, 1/2 TON	1	$21,293.00	$21,293.00
495	TRUCK, PICK-UP, 1/2 TON	1	$23,960.50	$23,960.50
495	TRUCK, PICK-UP, 1/2 TON	1	$37,785.00	$37,785.00
495	TRUCK, PICK-UP, 1/2 TON	1	$28,121.24	$28,121.24
495	TRUCK, PICK-UP, 1/2 TON	1	$25,573.00	$25,573.00
495	TRUCK, PICK-UP, 1/2 TON	1	$24,973.24	$24,973.24
495	TRUCK, PICK-UP, 1/2 TON	1	$26,982.50	$26,982.50
495	TRUCK, PICK-UP, 1/2 TON	1	$17,260.00	$17,260.00
495	TRUCK, PICK-UP, 1/2 TON	1	$25,573.00	$25,573.00
495	TRUCK, PICK-UP, 1/2 TON	1	$21,789.00	$21,789.00
495	TRUCK, PICK-UP, 1/2 TON	1	$8,900.00	$8,900.00
495	TRUCK, PICK-UP, 1/2 TON	1	$22,824.00	$22,824.00
495	TRUCK, PICK-UP, 1/2 TON	1	$22,824.00	$22,824.00
495	TRUCK, PICK-UP, 1/2 TON	1	$15,919.00	$15,919.00
495	TRUCK, PICK-UP, 1/2 TON	1	$20,223.01	$20,223.01
495	TRUCK, PICK-UP, 1/2 TON	1	$18,020.00	$18,020.00
495	TRUCK, PICK-UP, 1/2 TON	1	$15,813.00	$15,813.00
495	TRUCK, PICK-UP, 1/2 TON	1	$16,791.00	$16,791.00
495	TRUCK, PICK-UP, 1/2 TON	1	$16,013.00	$16,013.00
495	TRUCK, PICK-UP, 1/2 TON	1	$16,876.75	$16,876.75
495	TRUCK, PICK-UP, 1/2 TON	1	$20,414.15	$20,414.15
495	TRUCK, PICK-UP, 1/2 TON	1	$20,627.75	$20,627.75
495	TRUCK, PICK-UP, 1/2 TON	1	$20,669.14	$20,669.14
495	TRUCK, PICK-UP, 1/2 TON	1	$21,127.74	$21,127.74
495	TRUCK, PICK-UP, 1/2 TON	1	$27,395.77	$27,395.77
495	TRUCK, PICK-UP, 1/2 TON	1	$40,934.00	$40,934.00
495	TRUCK, PICK-UP, 1/2 TON	1	$38,249.00	$38,249.00
495	TRUCK, PICK-UP, 1/2 TON	1	$12,145.00	$12,145.00
495	TRUCK, PICK-UP, 1/2 TON	1	$21,770.00	$21,770.00
495	TRUCK, PICK-UP, 1/2 TON	1	$21,616.00	$21,616.00
495	TRUCK, PICK-UP, 1/2 TON	1	$22,993.00	$22,993.00
495	TRUCK, PICK-UP, 1/2 TON	1	$18,926.79	$18,926.79
495	TRUCK, PICK-UP, 1/2 TON	1	$15,994.00	$15,994.00
495	TRUCK, PICK-UP, 1/2 TON	1	$21,035.25	$21,035.25
495	TRUCK, PICK-UP, 1/2 TON	1	$16,873.00	$16,873.00
495	TRUCK, PICK-UP, 1/2 TON	1	$640.00	$640.00
495	TRUCK, PICK-UP, 1/2 TON	1	$15,987.00	$15,987.00
495	TRUCK, PICK-UP, 1/2 TON	1	$27,665.00	$27,665.00
495	TRUCK, PICK-UP, 1/2 TON	1	$27,665.00	$27,665.00
495	TRUCK, PICK-UP, 1/2 TON	1	$27,665.00	$27,665.00
495	TRUCK, PICK-UP, 1/2 TON	1	$27,218.00	$27,218.00
495	TRUCK, PICK-UP, 1/2 TON	1	$28,461.00	$28,461.00
495	TRUCK, PICK-UP, 1/2 TON	1	$24,738.00	$24,738.00
495	TRUCK, PICK-UP, 1/2 TON	1	$23,786.75	$23,786.75
495	TRUCK, PICK-UP, 1/2 TON	1	$29,535.56	$29,535.56
495	TRUCK, PICK-UP, 1/2 TON	1	$29,853.24	$29,853.24
495	TRUCK, PICK-UP, 1/2 TON	1	$29,535.56	$29,535.56
495	TRUCK, PICK-UP, 1/2 TON	1	$29,968.75	$29,968.75
495	TRUCK, PICK-UP, 1/2 TON	1	$25,906.00	$25,906.00
495	TRUCK, PICK-UP, 1/2 TON	1	$26,007.25	$26,007.25
495	TRUCK, PICK-UP, 1/2 TON	1	$26,007.25	$26,007.25
495	TRUCK, PICK-UP, 1/2 TON	1	$26,007.25	$26,007.25
495	TRUCK, PICK-UP, 1/2 TON	1	$32,043.75	$32,043.75
495	TRUCK, PICK-UP, 1/2 TON	1	$28,120.00	$28,120.00
495	TRUCK, PICK-UP, 1/2 TON	1	$35,633.80	$35,633.80
495	TRUCK, PICK-UP, 1/2 TON	1	$35,333.80	$35,333.80
495	TRUCK, PICK-UP, 1/2 TON	1	$91,818.50	$91,818.50
495	TRUCK, PICK-UP, 1/2 TON	1	$34,184.00	$34,184.00
495	TRUCK, PICK-UP, 1/2 TON	1	$52,347.00	$52,347.00
495	TRUCK, PICK-UP, 1/2 TON	1	$45,447.00	$45,447.00
495	TRUCK, PICK-UP, 3/4 TON	1	$34,120.00	$34,120.00

495	TRUCK, PICK-UP, 3/4 TON	1	$34,522.16	$34,522.16
495	TRUCK, PICK-UP, 3/4 TON	1	$32,908.80	$32,908.80
495	TRUCK, PICK-UP, 3/4 TON	1	$24,403.00	$24,403.00
495	TRUCK, PICK-UP, 3/4 TON	1	$24,403.00	$24,403.00
495	TRUCK, PICK-UP, 3/4 TON	1	$29,884.00	$29,884.00
495	TRUCK, PICK-UP, 3/4 TON	1	$30,493.90	$30,493.90
495	TRUCK, PICK-UP, 3/4 TON	1	$24,646.00	$24,646.00
495	TRUCK, PICK-UP, 3/4 TON	1	$22,531.83	$22,531.83
495	TRUCK, PICK-UP, 3/4 TON	1	$22,531.84	$22,531.84
495	TRUCK, PICK-UP, 3/4 TON	1	$25,590.80	$25,590.80
495	TRUCK, PICK-UP, 3/4 TON	1	$24,470.24	$24,470.24
495	TRUCK, PICK-UP, 3/4 TON	1	$24,470.24	$24,470.24
495	TRUCK, PICK-UP, 3/4 TON	1	$24,470.24	$24,470.24
495	TRUCK, PICK-UP, 3/4 TON	1	$24,470.24	$24,470.24
495	TRUCK, PICK-UP, 3/4 TON	1	$24,470.24	$24,470.24
495	TRUCK, PICK-UP, 3/4 TON	1	$24,470.24	$24,470.24
495	TRUCK, PICK-UP, 3/4 TON	1	$24,470.24	$24,470.24
495	TRUCK, PICK-UP, 3/4 TON	1	$27,214.44	$27,214.44
495	TRUCK, PICK-UP, 3/4 TON	1	$27,027.47	$27,027.47
495	TRUCK, PICK-UP, 3/4 TON	1	$27,027.47	$27,027.47
495	TRUCK, PICK-UP, 3/4 TON	1	$31,593.75	$31,593.75
495	TRUCK, PICK-UP, 3/4 TON	1	$25,593.00	$25,593.00
495	TRUCK, PICK-UP, 3/4 TON	1	$23,660.24	$23,660.24
495	TRUCK, PICK-UP, 3/4 TON	1	$25,993.00	$25,993.00
495	TRUCK, PICK-UP, 3/4 TON	1	$23,326.89	$23,326.89
495	TRUCK, PICK-UP, 3/4 TON	1	$23,326.91	$23,326.91
495	TRUCK, PICK-UP, 3/4 TON	1	$23,326.91	$23,326.91
495	TRUCK, PICK-UP, 3/4 TON	1	$23,326.91	$23,326.91
495	TRUCK, PICK-UP, 3/4 TON	1	$23,326.91	$23,326.91
495	TRUCK, PICK-UP, 3/4 TON	1	$23,326.91	$23,326.91
495	TRUCK, PICK-UP, 3/4 TON	1	$22,128.24	$22,128.24
495	TRUCK, PICK-UP, 3/4 TON	1	$23,923.24	$23,923.24
495	TRUCK, PICK-UP, 3/4 TON	1	$25,335.25	$25,335.25
495	TRUCK, PICK-UP, 3/4 TON	1	$25,335.25	$25,335.25
495	TRUCK, PICK-UP, 3/4 TON	1	$20,000.00	$20,000.00
495	TRUCK, PICK-UP, 3/4 TON	1	$20,000.00	$20,000.00
495	TRUCK, PICK-UP, 3/4 TON	1	$20,000.00	$20,000.00
495	TRUCK, PICK-UP, 3/4 TON	1	$20,400.00	$20,400.00
495	TRUCK, PICK-UP, 3/4 TON	1	$26,043.00	$26,043.00
495	TRUCK, PICK-UP, 3/4 TON	1	$33,354.30	$33,354.30
495	TRUCK, PICK-UP, 3/4 TON	1	$28,718.00	$28,718.00
495	TRUCK, PICK-UP, 3/4 TON	1	$28,718.00	$28,718.00
495	TRUCK, PICK-UP, 3/4 TON	1	$28,718.00	$28,718.00
495	TRUCK, PICK-UP, 3/4 TON	1	$20,075.25	$20,075.25
495	TRUCK, PICK-UP, 3/4 TON	1	$23,500.00	$23,500.00
495	TRUCK, PICK-UP, 3/4 TON	1	$27,126.33	$27,126.33
495	TRUCK, PICK-UP, 3/4 TON	1	$19,838.85	$19,838.85
495	TRUCK, PICK-UP, 3/4 TON	1	$26,235.42	$26,235.42
495	TRUCK, PICK-UP, 3/4 TON	1	$28,186.00	$28,186.00
495	TRUCK, PICK-UP, 3/4 TON	1	$25,024.00	$25,024.00
495	TRUCK, PICK-UP, 3/4 TON	1	$25,024.00	$25,024.00
495	TRUCK, PICK-UP, 3/4 TON	1	$25,024.00	$25,024.00
495	TRUCK, PICK-UP, 3/4 TON	1	$34,502.00	$34,502.00
495	TRUCK, PICK-UP, 3/4 TON	1	$35,315.00	$35,315.00
495	TRUCK, PICK-UP, 3/4 TON	1	$33,983.69	$33,983.69
495	TRUCK, PICK-UP, 3/4 TON	1	$32,385.00	$32,385.00
495	TRUCK, PICK-UP, 3/4 TON	1	$26,825.00	$26,825.00
495	TRUCK, PICK-UP, 3/4 TON	1	$26,441.00	$26,441.00
495	TRUCK, PICK-UP, 3/4 TON	1	$30,880.00	$30,880.00
495	TRUCK, PICK-UP, 3/4 TON	1	$27,961.21	$27,961.21
495	TRUCK, PICK-UP, 3/4 TON	1	$38,421.22	$38,421.22
495	TRUCK, ROLL-OFF	1	$168,885.00	$168,885.00
495	TRUCK, SEMI TRACTOR	1	$259,361.00	$259,361.00
495	TRUCK, SEMI TRACTOR	1	$128,646.00	$128,646.00
495	TRUCK, SEMI TRACTOR	1	$95,558.00	$95,558.00
495	TRUCK, SEMI TRACTOR	1	$95,558.00	$95,558.00
495	TRUCK, SEMI TRACTOR	1	$88,418.00	$88,418.00
495	TRUCK, SEMI TRACTOR	1	$88,418.00	$88,418.00
495	TRUCK, SEMI TRACTOR	1	$35,113.00	$35,113.00
495	TRUCK, SEMI TRACTOR	1	$102,623.00	$102,623.00
495	TRUCK, SEMI TRACTOR	1	$102,623.00	$102,623.00
495	TRUCK, SEMI TRACTOR	1	$82,850.00	$82,850.00
495	TRUCK, SEMI TRACTOR	1	$87,172.00	$87,172.00
495	TRUCK, SEMI TRACTOR	1	$139,068.00	$139,068.00
495	TRUCK, SEMI TRACTOR	1	$201,474.30	$201,474.30
495	TRUCK, SEMI TRACTOR	1	$102,129.00	$102,129.00

495	TRUCK, SEMI TRACTOR	1	$91,640.00	$91,640.00
495	TRUCK, SEMI TRACTOR	1	$108,233.00	$108,233.00
495	TRUCK, SEMI TRACTOR	1	$128,903.00	$128,903.00
495	TRUCK, SPRAYER, HERBICIDE	1	$87,713.45	$87,713.45
495	TRUCK, SPRAYER, HERBICIDE	1	$65,397.00	$65,397.00
495	TRUCK, UTILITY	1	$23,519.75	$23,519.75
495	TRUCK, UTILITY	1	$107,702.08	$107,702.08
495	TRUCK, UTILITY	1	$110,370.00	$110,370.00
495	TRUCK, W/ EXCAVATOR	1	$294,775.00	$294,775.00
495	TRUCK, W/ WINCH	1	$45,539.00	$45,539.00
495	TRUCK, WATER TANKER	1	$96,598.00	$96,598.00
495	TRUCK, WATER TANKER	1	$128,773.00	$128,773.00
495	TRUCK, WATER TANKER	1	$48,450.00	$48,450.00
495	TRUCK, WATER TANKER	1	$85,963.00	$85,963.00
495	TRUCK, WATER TANKER	1	$41,817.00	$41,817.00
495	TRUCK, WATER TANKER	1	$38,163.33	$38,163.33
495	TRUCK, WATER TANKER	1	$41,817.00	$41,817.00
503	TUNER, STEREO	1	$550.00	$550.00
503	TUNER, STEREO	1	$550.00	$550.00
503	TUNER, STEREO	1	$550.00	$550.00
503	TUNER, STEREO	1	$550.00	$550.00
503	TUNER, STEREO	1	$550.00	$550.00
503	TUNER, STEREO	1	$550.00	$550.00
581	TURNOUT/BUNKER GEAR, FIRE, FACEPIECE/MASK	16	$370.00	$5,920.00
400	TYPEWRITER, ELECTRIC, HIGH END	1	$600.00	$600.00
403	TYPEWRITER, ELECTRIC, LOW END	3	$350.00	$1,050.00
403	TYPEWRITER, ELECTRIC, LOW END	1	$350.00	$350.00
437	TYPEWRITER, ELECTRIC, LOW END	1	$350.00	$350.00
452	TYPEWRITER, ELECTRIC, LOW END	1	$350.00	$350.00
454	TYPEWRITER, ELECTRIC, LOW END	1	$350.00	$350.00
509	TYPEWRITER, ELECTRIC, LOW END	1	$350.00	$350.00
509	TYPEWRITER, ELECTRIC, LOW END	1	$350.00	$350.00
576	TYPEWRITER, ELECTRIC, LOW END	1	$350.00	$350.00
540	ULTRASOUND MACHINE, PORTABLE	1	$3,200.00	$3,200.00
540	ULTRASOUND MACHINE, PORTABLE	1	$3,200.00	$3,200.00
540	ULTRASOUND MACHINE, PORTABLE	1	$3,200.00	$3,200.00
545	ULTRASOUND MACHINE, PORTABLE, VETERINARY	1	$3,000.00	$3,000.00
570	ULTRASOUND/ ELECTROTHERAPY COMBO UNIT	1	$37,539.12	$37,539.12
581	UPGRADE PROJECT, RMC #3	1	$330,000.00	$330,000.00
437	UTILITY CART	2	$185.00	$370.00
452	UTILITY CART	2	$185.00	$370.00
499	UTILITY CART	1	$185.00	$185.00
560	UTILITY CART	1	$185.00	$185.00
570	UTILITY CART	1	$185.00	$185.00
570	UTILITY CART	17	$185.00	$3,145.00
570	UTILITY CART	2	$185.00	$370.00
576	UTILITY CART	2	$185.00	$370.00
540	VACUUM PACKAGING MACHINE	1	$3,055.83	$3,055.83
560	VACUUM PACKAGING MACHINE	1	$2,000.00	$2,000.00
570	VACUUM PACKAGING MACHINE	1	$2,000.00	$2,000.00
570	VACUUM PACKAGING MACHINE	1	$2,000.00	$2,000.00
545	VACUUM, 3.5 GALLON	1	$80.00	$80.00
540	VACUUM, BACKPACK	1	$335.00	$335.00
499	VACUUM, CARPET, INDUSTRIAL	1	$180.00	$180.00
509	VACUUM, CARPET, INDUSTRIAL	1	$180.00	$180.00
509	VACUUM, CARPET, INDUSTRIAL	1	$180.00	$180.00
404	VACUUM, CARPET, UPRIGHT	1	$200.00	$200.00
451	VACUUM, CARPET, UPRIGHT	1	$200.00	$200.00
495	VACUUM, CARPET, UPRIGHT	1	$200.00	$200.00
503	VACUUM, CARPET, UPRIGHT	1	$200.00	$200.00
509	VACUUM, CARPET, UPRIGHT	3	$200.00	$600.00
509	VACUUM, CARPET, UPRIGHT	1	$200.00	$200.00
509	VACUUM, CARPET, UPRIGHT	1	$200.00	$200.00
509	VACUUM, CARPET, UPRIGHT	1	$200.00	$200.00
509	VACUUM, CARPET, UPRIGHT	1	$200.00	$200.00
540	VACUUM, CARPET, UPRIGHT	1	$200.00	$200.00
541	VACUUM, CARPET, UPRIGHT	3	$200.00	$600.00
554	VACUUM, CARPET, UPRIGHT	1	$200.00	$200.00
560	VACUUM, CARPET, UPRIGHT	1	$200.00	$200.00
560	VACUUM, CARPET, UPRIGHT	1	$200.00	$200.00
560	VACUUM, CARPET, UPRIGHT	1	$200.00	$200.00
570	VACUUM, CARPET, UPRIGHT	4	$200.00	$800.00
572	VACUUM, CARPET, UPRIGHT	1	$200.00	$200.00
630	VACUUM, CARPET, UPRIGHT	1	$200.00	$200.00
630	VACUUM, CARPET, UPRIGHT	1	$200.00	$200.00
542	VACUUM, HAZARDOUS MATERIALS	1	$872.71	$872.71

581	VACUUM, HAZARDOUS MATERIALS	1	$1,525.00	$1,525.00
509	VACUUM, MANUAL, HANDHELD	1	$50.00	$50.00
560	VACUUM, MANUAL, HANDHELD	1	$50.00	$50.00
542	VACUUM, MERCURY RECOVERY	1	$2,853.69	$2,853.69
509	VACUUM, WET/ DRY, INDUSTRIAL	1	$870.00	$870.00
509	VACUUM, WET/ DRY, INDUSTRIAL	1	$870.00	$870.00
509	VACUUM, WET/ DRY, INDUSTRIAL	1	$870.00	$870.00
210	VACUUM, WET/ DRY, LOW END	1	$250.00	$250.00
509	VACUUM, WET/ DRY, LOW END	1	$250.00	$250.00
509	VACUUM, WET/ DRY, LOW END	2	$250.00	$500.00
509	VACUUM, WET/ DRY, LOW END	2	$250.00	$500.00
540	VACUUM, WET/ DRY, LOW END	1	$250.00	$250.00
540	VACUUM, WET/ DRY, LOW END	1	$250.00	$250.00
541	VACUUM, WET/ DRY, LOW END	1	$250.00	$250.00
553	VACUUM, WET/ DRY, LOW END	1	$250.00	$250.00
560	VACUUM, WET/ DRY, LOW END	1	$250.00	$250.00
560	VACUUM, WET/ DRY, LOW END	1	$250.00	$250.00
560	VACUUM, WET/ DRY, LOW END	1	$250.00	$250.00
560	VACUUM, WET/ DRY, LOW END	1	$250.00	$250.00
570	VACUUM, WET/ DRY, LOW END	5	$250.00	$1,250.00
570	VACUUM, WET/ DRY, LOW END	1	$250.00	$250.00
576	VACUUM, WET/ DRY, LOW END	1	$250.00	$250.00
576	VACUUM, WET/ DRY, LOW END	1	$250.00	$250.00
576	VACUUM, WET/ DRY, LOW END	2	$250.00	$500.00
576	VACUUM, WET/ DRY, LOW END	1	$250.00	$250.00
581	VACUUM, WET/ DRY, LOW END	1	$250.00	$250.00
882	VACUUM, WET/ DRY, LOW END	1	$250.00	$250.00
3101	VACUUM, WET/ DRY, LOW END	1	$250.00	$250.00
3106	VACUUM, WET/ DRY, LOW END	1	$250.00	$250.00
581	VALVE, EMERGENCY OFFLOADING	1	$1,625.00	$1,625.00
495	VAN, 15-PASSENGER	1	$25,963.00	$25,963.00
495	VAN, CARGO	1	$16,107.00	$16,107.00
495	VAN, CARGO	1	$41,818.00	$41,818.00
495	VAN, CARGO	1	$30,610.00	$30,610.00
495	VAN, CARGO	1	$31,010.00	$31,010.00
495	VAN, CARGO	1	$46,211.66	$46,211.66
495	VAN, CARGO	1	$55,643.17	$55,643.17
495	VAN, CARGO	1	$30,863.00	$30,863.00
495	VAN, CARGO	1	$49,304.12	$49,304.12
495	VAN, CARGO	1	$28,430.00	$28,430.00
495	VAN, CARGO, HYBRID	1	$25,974.00	$25,974.00
495	VAN, PASSENGER	1	$26,837.00	$26,837.00
495	VAN, PASSENGER	1	$26,072.00	$26,072.00
495	VAN, PASSENGER	1	$26,072.00	$26,072.00
495	VAN, PASSENGER	1	$20,816.56	$20,816.56
495	VAN, PASSENGER	1	$20,906.00	$20,906.00
495	VAN, PASSENGER	1	$18,018.50	$18,018.50
495	VAN, PASSENGER	1	$6,766.95	$6,766.95
495	VAN, PASSENGER	1	$23,355.39	$23,355.39
495	VAN, PASSENGER	1	$18,359.00	$18,359.00
495	VAN, PASSENGER	1	$23,185.55	$23,185.55
495	VAN, PASSENGER	1	$21,209.00	$21,209.00
495	VAN, PASSENGER	1	$27,368.00	$27,368.00
495	VAN, PASSENGER	1	$22,627.00	$22,627.00
495	VAN, PASSENGER	1	$48,323.00	$48,323.00
495	VAN, PASSENGER	1	$31,866.00	$31,866.00
495	VAN, PASSENGER	1	$29,622.52	$29,622.52
495	VAN, PASSENGER	1	$37,578.00	$37,578.00
495	VAN, PASSENGER	1	$25,826.00	$25,826.00
440	VCR, TIME LAPSE	1	$70.00	$70.00
427	VCR, VIDEO CASSETTE RECORDER/PLAYER	1	$50.00	$50.00
438	VCR, VIDEO CASSETTE RECORDER/PLAYER	1	$50.00	$50.00
440	VCR, VIDEO CASSETTE RECORDER/PLAYER	1	$50.00	$50.00
440	VCR, VIDEO CASSETTE RECORDER/PLAYER	1	$50.00	$50.00
570	VCR, VIDEO CASSETTE RECORDER/PLAYER	1	$50.00	$50.00
572	VCR, VIDEO CASSETTE RECORDER/PLAYER	1	$50.00	$50.00
576	VCR, VIDEO CASSETTE RECORDER/PLAYER	2	$50.00	$100.00
576	VCR, VIDEO CASSETTE RECORDER/PLAYER	1	$50.00	$50.00
576	VCR, VIDEO CASSETTE RECORDER/PLAYER	1	$50.00	$50.00
576	VCR, VIDEO CASSETTE RECORDER/PLAYER	2	$50.00	$100.00
576	VCR, VIDEO CASSETTE RECORDER/PLAYER	1	$50.00	$50.00
576	VCR, VIDEO CASSETTE RECORDER/PLAYER	3	$50.00	$150.00
210	VEHICLE, ALL TERRAIN, ATV/ UTV	1	$13,668.72	$13,668.72
210	VEHICLE, ALL TERRAIN, ATV/ UTV	1	$7,038.02	$7,038.02
210	VEHICLE, ALL TERRAIN, ATV/ UTV	1	$12,500.00	$12,500.00
560	VEHICLE, ALL TERRAIN, ATV/ UTV	1	$9,324.41	$9,324.41

560	VEHICLE, ALL TERRAIN, ATV/ UTV	1	$8,655.96	$8,655.96
882	VEHICLE, ALL TERRAIN, ATV/ UTV	1	$12,830.00	$12,830.00
882	VEHICLE, ALL TERRAIN, ATV/ UTV	1	$11,171.31	$11,171.31
3101	VEHICLE, ALL TERRAIN, ATV/ UTV	1	$10,328.80	$10,328.80
3101	VEHICLE, ALL TERRAIN, ATV/ UTV	1	$15,943.17	$15,943.17
3103	VEHICLE, ALL TERRAIN, ATV/ UTV	1	$14,713.20	$14,713.20
3103	VEHICLE, ALL TERRAIN, ATV/ UTV	1	$15,573.69	$15,573.69
3103	VEHICLE, ALL TERRAIN, ATV/ UTV	1	$13,926.65	$13,926.65
3103	VEHICLE, ALL TERRAIN, ATV/ UTV	1	$15,573.69	$15,573.69
3103	VEHICLE, ALL TERRAIN, ATV/ UTV	1	$15,898.17	$15,898.17
3103	VEHICLE, ALL TERRAIN, ATV/ UTV	1	$17,154.00	$17,154.00
3106	VEHICLE, ALL TERRAIN, ATV/ UTV	1	$15,083.62	$15,083.62
3107	VEHICLE, ALL TERRAIN, ATV/ UTV	1	$13,686.19	$13,686.19
3107	VEHICLE, ALL TERRAIN, ATV/ UTV	1	$14,237.07	$14,237.07
3107	VEHICLE, ALL TERRAIN, ATV/ UTV	1	$14,713.20	$14,713.20
495	VEHICLE, ARMORED	1	$269,776.00	$269,776.00
540	VENTILATOR, TRANSPORT, W/ CPAP	1	$7,136.34	$7,136.34
540	VENTILATOR, TRANSPORT, W/ CPAP	1	$6,200.00	$6,200.00
540	VENTILATOR, TRANSPORT, W/ CPAP	1	$6,200.00	$6,200.00
540	VENTILATOR, TRANSPORT, W/ CPAP	1	$7,443.20	$7,443.20
540	VENTILATOR, TRANSPORT, W/ CPAP	1	$7,136.34	$7,136.34
540	VENTILATOR, TRANSPORT, W/ CPAP	1	$7,443.20	$7,443.20
540	VENTILATOR, TRANSPORT, W/ CPAP	1	$7,136.34	$7,136.34
540	VENTILATOR, TRANSPORT, W/ CPAP	1	$6,200.00	$6,200.00
540	VENTILATOR, TRANSPORT, W/ CPAP	1	$6,200.00	$6,200.00
540	VENTILATOR, TRANSPORT, W/ CPAP	1	$6,200.00	$6,200.00
540	VENTILATOR, TRANSPORT, W/ CPAP	1	$6,200.00	$6,200.00
540	VENTILATOR, TRANSPORT, W/ CPAP	1	$7,443.20	$7,443.20
1000	VENTILATOR, TRANSPORT, W/ CPAP	1	$7,136.34	$7,136.34
1000	VENTILATOR, TRANSPORT, W/ CPAP	1	$7,136.36	$7,136.36
1000	VENTILATOR, TRANSPORT, W/ CPAP	1	$7,443.20	$7,443.20
1000	VENTILATOR, TRANSPORT, W/ CPAP	1	$6,200.00	$6,200.00
1000	VENTILATOR, TRANSPORT, W/ CPAP	1	$7,443.20	$7,443.20
1000	VENTILATOR, TRANSPORT, W/ CPAP	1	$7,443.20	$7,443.20
1000	VENTILATOR, TRANSPORT, W/ CPAP	1	$7,443.20	$7,443.20
1000	VENTILATOR, TRANSPORT, W/ CPAP	1	$7,136.34	$7,136.34
1000	VENTILATOR, TRANSPORT, W/ CPAP	1	$7,136.34	$7,136.34
492	VEST, BULLETPROOF	4	$350.00	$1,400.00
507	VHF PAGING EQUIPMENT, THRALL	1	$84,113.00	$84,113.00
882	VIBRATORY COMPACTOR, PLATE	1	$2,450.00	$2,450.00
3107	VIBRATORY COMPACTOR, PLATE	1	$1,850.00	$1,850.00
400	VIDEO CONFERENCING SMART CAMERA, 360 DEGREE	1	$1,000.00	$1,000.00
451	VIDEO CONFERENCING SMART CAMERA, 360 DEGREE	1	$2,604.20	$2,604.20
451	VIDEO CONFERENCING SMART CAMERA, 360 DEGREE	1	$2,604.20	$2,604.20
492	VIDEO CONFERENCING SYSTEM	1	$5,100.00	$5,100.00
503	VIDEO CONFERENCING SYSTEM	1	$9,500.00	$9,500.00
503	VIDEO CONFERENCING SYSTEM	1	$5,100.00	$5,100.00
503	VIDEO CONFERENCING SYSTEM	1	$9,500.00	$9,500.00
545	VIDEO CONFERENCING SYSTEM	1	$696.99	$696.99
541	VIDEO CONTROLLER	1	$130.00	$130.00
541	VIDEO CONTROLLER	1	$130.00	$130.00
576	VOLLEYBALL STANDARDS/UPRIGHTS	2	$150.00	$300.00
509	VOLTAGE CONTINUITY TESTER	1	$95.00	$95.00
509	VOLTMETER, ANALOG	1	$325.00	$325.00
492	VOTING BALLET SCANNER	1	$4,300.00	$4,300.00
492	VOTING BALLET SCANNER	1	$4,300.00	$4,300.00
492	VOTING BALLET SCANNER	1	$4,300.00	$4,300.00
492	VOTING BALLET SCANNER	1	$4,300.00	$4,300.00
492	VOTING BALLET SCANNER	1	$4,300.00	$4,300.00
492	VOTING BALLET SCANNER	1	$4,300.00	$4,300.00
492	VOTING BALLET SCANNER	1	$4,300.00	$4,300.00
492	VOTING BALLET SCANNER	1	$4,300.00	$4,300.00
492	VOTING BALLET SCANNER	1	$4,300.00	$4,300.00
492	VOTING BALLET SCANNER	1	$4,300.00	$4,300.00
492	VOTING BALLET SCANNER	1	$4,300.00	$4,300.00
492	VOTING BALLET SCANNER	1	$4,300.00	$4,300.00
492	VOTING BALLET SCANNER	1	$4,300.00	$4,300.00
492	VOTING BALLET SCANNER	1	$4,300.00	$4,300.00
492	VOTING BALLET SCANNER	1	$4,300.00	$4,300.00
492	VOTING BALLET SCANNER	1	$4,300.00	$4,300.00
492	VOTING BALLET SCANNER	1	$4,300.00	$4,300.00
492	VOTING BALLET SCANNER	1	$4,300.00	$4,300.00
492	VOTING BALLET SCANNER	1	$4,300.00	$4,300.00
492	VOTING BALLET SCANNER	1	$4,300.00	$4,300.00
492	VOTING BALLET SCANNER	1	$4,300.00	$4,300.00
492	VOTING BALLET SCANNER	1	$4,300.00	$4,300.00
492	VOTING BALLET SCANNER	1	$4,300.00	$4,300.00
492	VOTING BALLET SCANNER	1	$4,300.00	$4,300.00

492	VOTING BALLET SCANNER	1	$4,300.00	$4,300.00

492	VOTING BALLET SCANNER	1	$4,300.00	$4,300.00

492	VOTING MACHINE	1	$3,200.00	$3,200.00

492	VOTING MACHINE	1	$3,200.00	$3,200.00

492	VOTING MACHINE	1	$3,200.00	$3,200.00

492	VOTING MACHINE	1	$3,200.00	$3,200.00

492	VOTING MACHINE	1	$3,200.00	$3,200.00

492	VOTING MACHINE	1	$3,200.00	$3,200.00

492	VOTING MACHINE	1	$3,200.00	$3,200.00

492	VOTING MACHINE	1	$3,200.00	$3,200.00

492	VOTING MACHINE	1	$3,200.00	$3,200.00

492	VOTING MACHINE	1	$3,200.00	$3,200.00

492	VOTING, CURBSIDE CART	1	$850.00	$850.00

492	VOTING, PRINTER, BALLOT MARKER	1	$725.00	$725.00

492	VOTING, PRINTER, BALLOT MARKER	1	$725.00	$725.00

492	VOTING, PRINTER, BALLOT MARKER	1	$725.00	$725.00

540	WARMER, BLOOD/ IV FLUIDS	1	$5,500.00	$5,500.00
540	WARMER, BLOOD/ IV FLUIDS	1	$5,500.00	$5,500.00
570	WARMER, FOOD, TABLETOP, 2 LIGHTS	1	$210.00	$210.00
545	WARMING UNIT, PATIENT	1	$852.50	$852.50
3106	WASHER, HIGH PRESSURE, 3000 PSI	1	$3,200.00	$3,200.00
3106	WASHER, HIGH PRESSURE, 3000 PSI	1	$3,200.00	$3,200.00
560	WASHER, HIGH PRESSURE, ELECTRIC	1	$785.00	$785.00
570	WASHER, HIGH PRESSURE, ELECTRIC, 1000 PSI	3	$495.00	$1,485.00
570	WASHER, HIGH PRESSURE, ELECTRIC, 1000 PSI	1	$495.00	$495.00
560	WASHER, HIGH PRESSURE, ELECTRIC, 1500 PSI	1	$1,550.00	$1,550.00
509	WASHER, HIGH PRESSURE, GAS ENG, 1000 PSI	1	$2,825.00	$2,825.00
3103	WASHER, HIGH PRESSURE, GAS ENG, 1000 PSI	1	$2,825.00	$2,825.00
3107	WASHER, HIGH PRESSURE, GAS ENG, 1000 PSI	1	$1,847.54	$1,847.54
3101	WASHER, HIGH PRESSURE, GAS ENG, 3000 PSI	1	$6,650.00	$6,650.00
210	WASHER, HIGH PRESSURE, GAS ENG, 3500 PSI	1	$4,170.00	$4,170.00
210	WASHER, HIGH PRESSURE, TRAILER MOUNTED	1	$4,165.00	$4,165.00
553	WASHER, PARTS	1	$300.00	$300.00
3103	WASHER, PRESSURE, STEAM	1	$5,773.26	$5,773.26
210	WASHER, PRESSURE, TRAILER MOUNTED	1	$11,750.06	$11,750.06
210	WASHER, PRESSURE, TRAILER MOUNTED	1	$15,472.38	$15,472.38
545	WASHER/ EXTRACTOR, COMMERCIAL	1	$7,292.67	$7,292.67
545	WASHER/ EXTRACTOR, COMMERCIAL	1	$7,292.67	$7,292.67
545	WASHER/ EXTRACTOR, COMMERCIAL	1	$7,292.67	$7,292.67
570	WASHER/ EXTRACTOR, COMMERCIAL	1	$22,013.14	$22,013.14
570	WASHER/ EXTRACTOR, COMMERCIAL	1	$22,013.14	$22,013.14
570	WASHER/ EXTRACTOR, COMMERCIAL	1	$22,013.14	$22,013.14
570	WASHER/ EXTRACTOR, COMMERCIAL	1	$22,013.14	$22,013.14
576	WASHING MACHINE, COMMERCIAL, 30-45 LBS.	1	$3,925.00	$3,925.00
545	WASHING MACHINE, COMMERCIAL, 50-65 LBS.	1	$6,500.00	$6,500.00
576	WASHING MACHINE, COMMERCIAL, 50-65 LBS.	1	$9,600.45	$9,600.45
576	WASHING MACHINE, COMMERCIAL, 50-65 LBS.	1	$6,116.00	$6,116.00
540	WASHING MACHINE, HOUSEHOLD, HIGH-END	1	$900.00	$900.00
576	WASHING MACHINE, HOUSEHOLD, HIGH-END	1	$990.00	$990.00
3107	WASHING MACHINE, HOUSEHOLD, HIGH-END	1	$651.47	$651.47
540	WASHING MACHINE, HOUSEHOLD, LOW-END	1	$450.00	$450.00
540	WASHING MACHINE, HOUSEHOLD, LOW-END	1	$450.00	$450.00
541	WASHING MACHINE, HOUSEHOLD, LOW-END	1	$450.00	$450.00
560	WASHING MACHINE, HOUSEHOLD, LOW-END	1	$450.00	$450.00
560	WASHING MACHINE, HOUSEHOLD, LOW-END	1	$450.00	$450.00
570	WASHING MACHINE, HOUSEHOLD, LOW-END	1	$450.00	$450.00
570	WASHING MACHINE, HOUSEHOLD, LOW-END	1	$450.00	$450.00
576	WASHING MACHINE, HOUSEHOLD, LOW-END	1	$450.00	$450.00
540	WATER COOLER, PORTABLE	1	$350.00	$350.00
560	WATER DISPENSER/COOLER	1	$160.00	$160.00
560	WEAPON SIGHT, HOLOGRAPHIC	1	$815.13	$815.13
560	WEAPON SIGHT, HOLOGRAPHIC	1	$815.13	$815.13
560	WEAPON SIGHT, HOLOGRAPHIC	1	$815.13	$815.13
560	WEAPON SIGHT, HOLOGRAPHIC	1	$815.13	$815.13
560	WEAPON SIGHT, HOLOGRAPHIC	1	$815.13	$815.13
560	WEAPON SIGHT, HOLOGRAPHIC	1	$815.13	$815.13
560	WEAPON SIGHT, HOLOGRAPHIC	1	$815.13	$815.13
560	WEAPON SIGHT, HOLOGRAPHIC	1	$815.13	$815.13
560	WEAPON SIGHT, HOLOGRAPHIC	1	$815.13	$815.13
560	WEAPON SIGHT, HOLOGRAPHIC	1	$815.13	$815.13
560	WEAPON SIGHT, HOLOGRAPHIC	1	$815.13	$815.13
560	WEAPON SIGHT, HOLOGRAPHIC	1	$815.13	$815.13
560	WEAPON SIGHT, HOLOGRAPHIC	1	$500.40	$500.40
560	WEAPON SIGHT, HOLOGRAPHIC	1	$500.40	$500.40
581	WEATHER STATION	1	$650.00	$650.00
542	WEATHER STATION, DIGITAL	1	$1,100.00	$1,100.00
581	WEATHER STATION, DIGITAL	2	$1,100.00	$2,200.00
210	WEEDEATER/ TRIMMER	8	$325.00	$2,600.00
510	WEEDEATER/ TRIMMER	1	$325.00	$325.00
560	WEEDEATER/ TRIMMER	5	$325.00	$1,625.00
3101	WEEDEATER/ TRIMMER	3	$325.00	$975.00
3106	WEEDEATER/ TRIMMER	1	$325.00	$325.00
3103	WEEDEATER/ TRIMMER, HEAVY-DUTY	1	$660.00	$660.00
3103	WEEDEATER/ TRIMMER, HEAVY-DUTY	1	$660.00	$660.00
3103	WEEDEATER/ TRIMMER, HEAVY-DUTY	1	$660.00	$660.00
560	WEIGHT BENCH PRESS, COMPETITION	1	$300.00	$300.00
576	WEIGHT BENCH, ADJUSTABLE, FLAT TO INCLINE	2	$229.00	$458.00
560	WEIGHT BENCH, STANDARD	1	$155.00	$155.00
560	WEIGHT MACHINE, CHEST PRESS	1	$2,106.00	$2,106.00
541	WEIGHT MACHINE, MULTI-STATION	1	$4,595.00	$4,595.00
541	WEIGHT MACHINE, MULTI-STATION	1	$4,595.00	$4,595.00
560	WEIGHT MACHINE, MULTI-STATION, HIGH-END	1	$7,500.00	$7,500.00

560	WEIGHT MACHINE, MULTI-STATION, HIGH-END	1	$13,010.40	$13,010.40
560	WEIGHT MACHINE, SQUAT, HACK SQUAT	1	$1,490.00	$1,490.00
560	WEIGHT MACHINE. T-BAR ROW, SEATED	3	$415.00	$1,245.00
560	WEIGHT MACHINE. T-BAR ROW, SEATED	1	$415.00	$415.00
560	WEIGHT SET, DUMBBELL	1	$660.00	$660.00
560	WEIGHT SET, DUMBBELL	1	$660.00	$660.00
560	WEIGHT SET, DUMBBELL	1	$660.00	$660.00
560	WEIGHT SET, PLATES	1	$450.00	$450.00
3106	WELDER, ENGINE DRIVEN, GAS	1	$6,317.91	$6,317.91
210	WELDER, GAS, TRAILER MOUNTED, PORTABLE	1	$4,733.00	$4,733.00
509	WELDER, MIG	1	$1,330.00	$1,330.00
509	WELDER, MIG	1	$1,330.00	$1,330.00
3107	WELDER, MIG	1	$857.59	$857.59
3106	WELDER, MIG, W/ WIRE FEEDER	1	$2,580.00	$2,580.00
3106	WELDER, MIG, W/ WIRE FEEDER, 130 AMP	1	$669.00	$669.00
3103	WELDER, MIG, W/ WIRE FEEDER, 150 AMP	1	$930.00	$930.00
882	WELDER, MIG, W/ WIRE FEEDER, 200/250 AMP	1	$2,025.08	$2,025.08
882	WELDER, OXY/ ACETYLENE OUTFIT	1	$290.00	$290.00
882	WELDER, PLASMA CUTTING	1	$3,165.00	$3,165.00
509	WELDER, STICK, IDEALARC, 225 AC	1	$490.00	$490.00
560	WELDER, STICK, IDEALARC, 225 AC	1	$490.00	$490.00
882	WELDER, STICK, IDEALARC, 225 AC	1	$490.00	$490.00
210	WELDER, STICK, IDEALARC, 225/125 AC/DC	1	$650.00	$650.00
882	WELDER, TIG/ MIG	1	$1,880.00	$1,880.00
3103	WELDER, TIG/ MIG	1	$629.00	$629.00
210	WELDER/ GENERATOR, PORTABLE, GAS, TRAILER MOUNTED	1	$2,500.00	$2,500.00
503	WELDER/ GENERATOR, PORTABLE, GAS, TRAILER MOUNTED	1	$7,900.00	$7,900.00
882	WELDING HOOD/ FACE SHIELD	2	$80.00	$160.00
882	WHEEL ALIGNMENT RACK, COMPLETE	1	$2,000.00	$2,000.00
882	WHEEL ALIGNMENT SYSTEM	1	$46,180.00	$46,180.00
882	WHEEL BALANCER, COMPUTER	1	$7,920.00	$7,920.00
882	WHEEL BALANCER, COMPUTERIZED, HIGH END	1	$18,612.15	$18,612.15
560	WHEELBARROW	1	$60.00	$60.00
576	WHEELBARROW	2	$60.00	$120.00
576	WHEELBARROW	1	$60.00	$60.00
3101	WHEELBARROW	4	$60.00	$240.00
3106	WHEELBARROW	1	$60.00	$60.00
545	WHEELCHAIR	1	$385.00	$385.00
570	WHEELCHAIR	5	$385.00	$1,925.00
570	WHEELCHAIR	1	$385.00	$385.00
494	WIRELESS ACCESS POINT	1	$650.00	$650.00
494	WIRELESS ACCESS POINT	1	$650.00	$650.00
497	WIRELESS ACCESS POINT	1	$400.00	$400.00
499	WIRELESS ACCESS POINT	1	$400.00	$400.00
499	WIRELESS ACCESS POINT	1	$400.00	$400.00
503	WIRELESS ACCESS POINT	1	$724.63	$724.63

540	WIRELESS ACCESS POINT	1	$2,154.66	$2,154.66
540	WIRELESS ACCESS POINT	1	$2,154.66	$2,154.66
553	WIRELESS ACCESS POINT	1	$650.00	$650.00
560	WIRELESS ACCESS POINT	1	$400.00	$400.00
560	WIRELESS ACCESS POINT	1	$400.00	$400.00
560	WIRELESS ACCESS POINT	1	$400.00	$400.00
560	WIRELESS ACCESS POINT	1	$650.00	$650.00
560	WIRELESS ACCESS POINT	1	$650.00	$650.00
560	WIRELESS ACCESS POINT	1	$650.00	$650.00
560	WIRELESS ACCESS POINT	1	$650.00	$650.00
560	WIRELESS ACCESS POINT	1	$650.00	$650.00
570	WIRELESS ACCESS POINT	8	$400.00	$3,200.00
576	WIRELESS ACCESS POINT	1	$650.00	$650.00
503	WIRELESS ACCESS PORT	1	$1,500.00	$1,500.00
541	WIRELESS ACCESS PORT	1	$1,500.00	$1,500.00
560	WIRELESS ACCESS PORT	1	$1,500.00	$1,500.00
630	WIRELESS ACCESS PORT	1	$1,500.00	$1,500.00
3106	WIRELESS ACCESS PORT	1	$1,500.00	$1,500.00
3106	WIRELESS ACCESS PORT	1	$1,500.00	$1,500.00
3106	WIRELESS ACCESS PORT	1	$1,500.00	$1,500.00
3106	WIRELESS, TRANSMITTER RECEIVER	1	$400.00	$400.00
509	WRENCH, RATCHET, AIR	1	$200.00	$200.00
570	X-RAY DEVICE, HANDHELD, DENTAL	1	$6,195.00	$6,195.00
570	X-RAY DEVICE, HANDHELD, DENTAL	1	$6,195.00	$6,195.00
545	X-RAY, VETERINARY, PORTABLE	1	$35,980.00	$35,980.00
210	ZIPPER, ASPHALT (RECLAIMER)	1	$248,625.40	$248,625.40
				$113,555,997.76

Commissioners Court - Regular Session **9.**

Meeting Date: 05/23/2023

Resolution Supporting Application to TxDOT's 2023 Transportation Alternatives Call For Projects

Submitted For: Russell Fishbeck **Submitted By:** Russell Fishbeck, Parks

Department: Parks

Agenda Category: Consent

Information

Agenda Item

Discuss, consider and take appropriate action on a Resolution Supporting Williamson County's Application to the Texas Department of Transportation's 2023 Transportation Alternatives Set-Aside (TA) Call For Projects.

Background

On April 11, 2023, Commissioners Court authorized the Parks Department to apply for the Texas Department of Transportation's 2023 Transportation Alternatives Set-Aside (TA) grant. The grant request is for approximately $5,491,000 to fund the planning, design, engineering, construction and construction administration and of an approximate 1.5 mile, 10' shared-use concrete path that will complete the connection of the existing western portion of the Brushy Creek Regional Trail along Hairy Man Road with the eastern portion of the Brushy Creek Regional Trail in Round Rock. The project scope also includes one creek crossing, as well as a paved lighted parking area with restroom, trailhead and access to the Brushy Creek Regional Trail. This project will ultimately provide trail connection between Cedar Park and Round Rock, while enhancing connectivity with residential and commercial areas. Grant match requirement is 20% (approximately $1,100,000) and is anticipated to come from available Park Bond funds (P551).

Fiscal Impact

From/To	Acct No.	Description	Amount

Attachments

Brushy Creek Regional Trail Extension Project Map

Williamson County Resolution Supporting Grant Application

Form Review

Inbox	Reviewed By	Date
County Judge Exec Asst.	Becky Pruitt	05/18/2023 08:59 AM
Form Started By: Russell Fishbeck		Started On: 05/12/2023 02:59 PM
Final Approval Date: 05/18/2023		

Williamson County_Brushy Creek Trail Extension

Williamson_County_Brushy_Creek...


West SUP Connection

SUP

East SUP Connection

Paved Parking Area & Restroom

Connector Trail

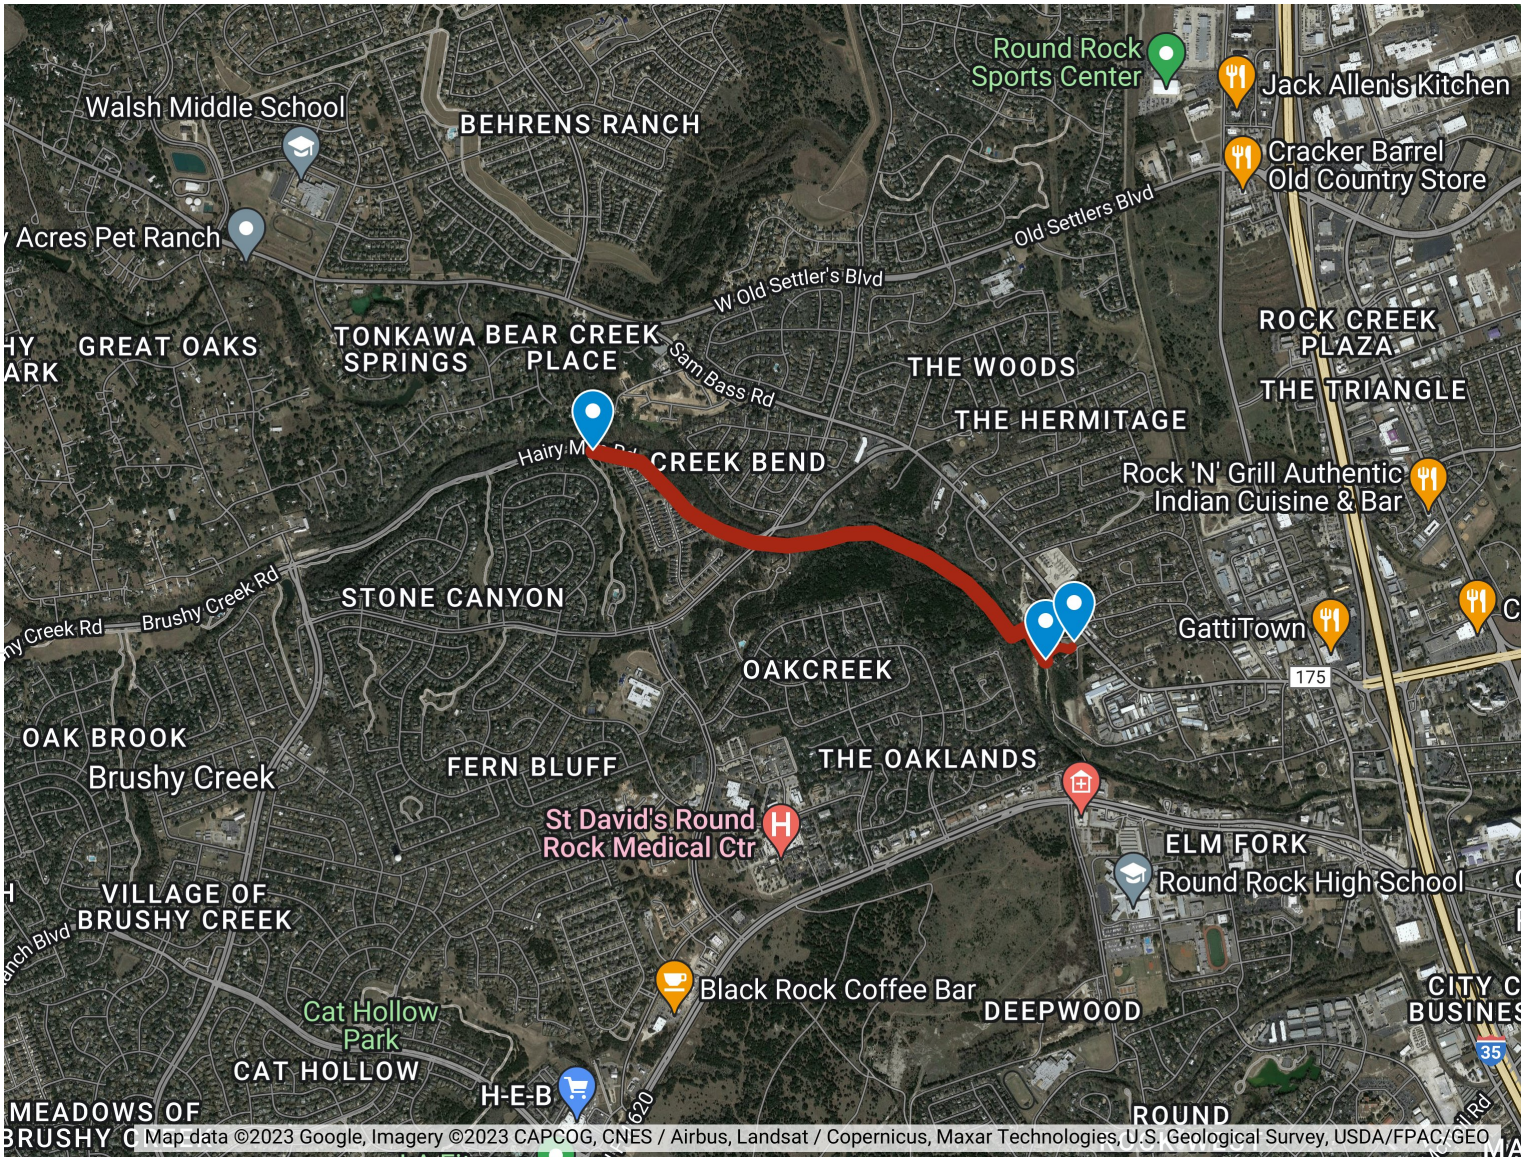

A RESOLUTION SUPPORTING WILLIAMSON COUNTY'S APPLICATION TO THE TEXAS DEPARTMENT OF TRANSPORTATION'S 2023 TRANSPORTATION ALTERNATIVES SET-ASIDE (TA) CALL FOR PROJECTS

WHEREAS, the Texas Department of Transportation issued a call for projects in December 2022 for communities to apply for funding assistance through the Transportation Alternatives Set-Aside (TA) Program; and

WHEREAS, the TA funds may be used for development of preliminary engineering (plans, specifications, and estimates and environmental documentation) and construction of pedestrian and/or bicycle infrastructure. The TA funds require a local match, comprised of cash or Transportation Development Credits (TDCs), if eligible. Williamson County would be responsible for all non-reimbursable costs and 100% of overruns, if any, for TA funds; and

NOW, THEREFORE, BE IT RESOLVED BY THE COMMISSIONERS COURT OF WILLIAMSON COUNTY THAT: Williamson County supports funding of the project as described in the 2023 TA Detailed Application (including the preliminary engineering budget, if any, construction budget, the department's direct state cost for oversight, and the required local match, if any) and is willing to commit to the project's development, implementation, construction, maintenance, management, and financing. Williamson County is willing and able to enter into an agreement with the department by resolution or ordinance, should the project be selected for funding.

DULY PASSED by majority vote of all members of the Commissioners Court of Williamson County on the date set forth below.

By: _____

Printed Name: _____

Representative Capacity: As Presiding Officer
of the Williamson County
Commissioners Court

Date: _____ ____, 20_____

Commissioners Court - Regular Session **10.**

Meeting Date: 05/23/2023

Austin Vineyard Church Vehicle Reimbursement Agreement for County Sheriff

Submitted For: Mike Gleason **Submitted By:** Starla Hall, Sheriff

Department: Sheriff

Agenda Category: Consent

Information

Agenda Item

Discuss, consider and take appropriate action regarding approval and receipt of Vehicle Reimbursement Agreement with Austin Vineyard Church for off duty contracting of County Sheriff Deputies to be effective May 27, 2023 (Church located in Precinct #1 at 13208 Morris Rd., Austin)

Background

This agreement gives permission for Austin Vineyard Church to contract County Sheriff Deputies in a private capacity and the County to invoice them for deputies' vehicle usage for traffic control at the food pantry event. This agreement will begin on May 27, 2023 then every 4th Saturday of each month thereafter and will terminate on September 30, 2023.

Fiscal Impact

From/To	Acct No.	Description	Amount

Attachments

Austin Vineyard Church

Form Review

Inbox	Reviewed By	Date
County Judge Exec Asst.	Becky Pruitt	05/17/2023 01:34 PM
Form Started By: Starla Hall		Started On: 05/17/2023 12:07 PM
Final Approval Date: 05/17/2023		

STATE OF TEXAS	§	**VEHICLE REIMBURSEMENT**
	§	**AGREEMENT WITH**
	§	**NON-GOVERNMENTAL**
	§	**ORGANIZATION**
	§	**REGARDING OFF-DUTY**
COUNTY OF WILLIAMSON	§	**CONTRACTING OF COUNTY DEPUTIES**

(Special Event Form)

This Vehicle Reimbursement Agreement with Non-Governmental Organization Regarding Off-Duty Contracting of County Deputies (hereinafter, "AGREEMENT") is entered into by and between the company/organization set forth on the signature page below (hereinafter, "NON-GOVERNMENTAL ORGANIZATION") in the State of Texas, and Williamson County, Texas (hereinafter, "COUNTY") a political subdivision of the State of Texas, and the Williamson County Law Enforcement Agency set forth on the signature page below (hereinafter, "LEA").

For and in consideration of the permission given by COUNTY for the NON-GOVERNMENTAL ORGANIZATION to contract in a private capacity DEPUTIES of the LEA (hereinafter "DEPUTIES"), while DEPUTIES are not on duty with and for the COUNTY, it is hereby agreed as follows:

1. It is mutually agreed that while the DEPUTIES are working for the NON-GOVERNMENTAL ORGANIZATION, the DEPUTIES' primary responsibility is the enforcement of Federal and State laws and COUNTY Ordinances or Regulations to protect life and property and to keep the peace. The DEPUTIES are not allowed to enforce NON-GOVERNMENTAL ORGANIZATION policies or rules. DEPUTIES are at all times subject to the rules and policies of the LEA. ***NON-GOVERNMENTAL ORGANIZATION expressly acknowledges and agrees that such DEPUTIES are at all times independent contractors of the NON-GOVERNMENTAL ORGANIZATION when contracted by the NON-GOVERNMENTAL ORGANIZATION.***

2. **It is understood by the NON-GOVERNMENTAL ORGANIZATION that the COUNTY shall retain the right to withdraw at any time its permission for the DEPUTIES to work in a private capacity (including the right to terminate this agreement at any time).** If the permission of the COUNTY is withdrawn, the NON-GOVERNMENTAL ORGANIZATION agrees to terminate its contracting relationships with DEPUTIES. The NON-GOVERNMENTAL ORGANIZATION, as part of this AGREEMENT, binds itself to release and hold harmless the COUNTY from any liability or claim for damages in the event such permission is withdrawn by the COUNTY.

3. Prior to the beginning of DEPUTIES contracting with the NON-GOVERNMENTAL ORGANIZATION, the NON-GOVERNMENTAL ORGANIZATION shall obtain event general liability insurance for the 24-hour period covering each day of the event. Such temporary policy shall be from a company authorized to do business in the State of Texas with minimum amounts of Ten Thousand Dollars ($10,000) per occurrence for property damage, One Hundred Thousand Dollars ($100,000) per person, and Three Hundred Thousand Dollars ($300,000) per occurrence for personal injury. COUNTY SHALL BE NAMED AS AN ADDITIONAL INSURED UNDER THIS COVERAGE.

4. The term of this AGREEMENT shall be for the day or days of the event as follows: May 27, 2023 then every 4th Saturday of each month thereafter, and shall terminate on the last day of the event. Any extension of this AGREEMENT must be set forth in writing and signed by both parties.

5. State law requires that law enforcement personnel conducting "off-duty" work must be both "full time" and "entitled" to fringe benefits. Tex. Occup. Code Sec. 1702.322(A) & (B)(i). Thus, part-time deputies and "reserve" officers may not conduct "off-duty" work.

6. The COUNTY agrees that each of the DEPUTIES will be properly insured with automobile liability insurance while operating the patrol vehicle in accordance with Section 612.005(b) of the Texas Government Code, and any other applicable laws.

7. COUNTY agrees to invoice NON-GOVERNMENTAL ORGANIZATION for the reimbursement amounts for deputy vehicle usage at the rate of **$12.00 per hour per vehicle** (to cover NON-GOVERNMENTAL ORGANIZATION's fair share of costs for fuel, maintenance, and yearly premiums on automobile insurance).

8. NON-GOVERNMENTAL ORGANIZATION agrees to log and maintain all times that vehicles are allotted to off-duty work, whether actually used or parked, for each vehicle used by DEPUTIES. NON-GOVERNMENTAL ORGANIZATION shall provide such vehicle time records to COUNTY and LEA as soon as possible after conclusion of the event. COUNTY will invoice based on the total usage and rate, as set forth in Paragraph 7, and NON-GOVERNMENTAL ORGANIZATION will pay such invoice within ten (10) days of the invoice date. Reporting must be submitted to:

LEA: At the address set forth on signature page below.

COUNTY: Williamson County Auditor's Office
Attn: Finance Director
710 Main Street, Suite 301
Georgetown, Texas 78626

9. NON-GOVERNMENTAL ORGANIZATION agrees that it shall pay deputies directly and file 1099 forms with the Internal Revenue Service.

10. Each party to this AGREEMENT, in the performance of this AGREEMENT, shall act in an individual capacity and not as agents, employees, partners, joint ventures or associates of one another.

11. Nothing in this AGREEMENT shall be deemed to waive, modify or amend any legal defense available at law or in equity to COUNTY, its past or present officers, employees, or agents, nor to create any legal rights or claim on behalf of any third party. COUNTY does not waive, modify, or alter to any extent whatsoever the availability of the defense of governmental immunity under the laws of the State of Texas and of the United States.

NON-GOVERNMENTAL ORGANIZATION:

Name of Organization: Austin Vineyard Church

Signature: Alexia Rinehart

Printed Name: Alexia Rinehart

Title: Executive Administrator

Date: April 27, 2023

WILLIAMSON COUNTY LAW ENFORCEMENT AGENCY:

Name of Office: Sheriff

Printed Name of Official: Michael T Gleason

Signature of Official: Michael T. Gleason

Date: May 17, 2023

Address of Office: 508 S. Rock St.
Georgetown, TX 78626

COUNTERPART SIGNATURE PAGE
REGARDING COUNTY-VEHICLE USE
DURING OFF-DUTY SERVICES OF
COUNTY DEPTUIES

TO BE EXECUTED BY COUNTY COMMISSIONERS COURT FOR
CONFIRMATION OF BUDGETARY AUTHORIZATION
RELATED TO USE OF
VEHICLES FOR OFF-DUTY WORK[1]

WILLIAMSON COUNTY COMMISSIONERS COURT:

By: _____
Williamson County Judge or
Presiding Officer, Williamson County Commissioners Court
710 Main Street, Suite 105
Georgetown, Texas 78626

Date: _____ _____, 20____

[1] Including, but not limited to fuel, insurance, and maintenance of county-owned assets.

Commissioners Court - Regular Session **11.**

Meeting Date: 05/23/2023

Santa Rita Master Community Vehicle Reimbursement Agreement for County Sheriff

Submitted For: Mike Gleason **Submitted By:** Starla Hall, Sheriff

Department: Sheriff

Agenda Category: Consent

Information

Agenda Item

Discuss, consider and take appropriate action regarding approval and receipt of Vehicle Reimbursement Agreement with Santa Rita Master Community for off duty contracting of County Sheriff Deputies to be effective May 27, 2023 (located in Liberty Hill)

Background

This agreement gives permission for Santa Rita Master Community to contract County Sheriff Deputies in a private capacity and the County to invoice them for deputies' vehicle usage for traffic control. This agreement is for a one time event that will begin on May 27, 2023.

Fiscal Impact

From/To	Acct No.	Description	Amount

Attachments

Santa Rita

Form Review

Inbox	Reviewed By	Date
County Judge Exec Asst.	Becky Pruitt	05/18/2023 11:51 AM
Form Started By: Starla Hall		Started On: 05/18/2023 11:40 AM
Final Approval Date: 05/18/2023		

STATE OF TEXAS	§	**VEHICLE REIMBURSEMENT**
	§	**AGREEMENT WITH**
	§	**NON-GOVERNMENTAL**
	§	**ORGANIZATION**
	§	**REGARDING OFF-DUTY**
COUNTY OF WILLIAMSON	§	**CONTRACTING OF COUNTY DEPUTIES**

(Special Event Form)

This Vehicle Reimbursement Agreement with Non-Governmental Organization Regarding Off-Duty Contracting of County Deputies (hereinafter, "AGREEMENT") is entered into by and between the company/organization set forth on the signature page below (hereinafter, "NON-GOVERNMENTAL ORGANIZATION") in the State of Texas, and Williamson County, Texas (hereinafter, "COUNTY") a political subdivision of the State of Texas, and the Williamson County Law Enforcement Agency set forth on the signature page below (hereinafter, "LEA").

For and in consideration of the permission given by COUNTY for the NON-GOVERNMENTAL ORGANIZATION to contract in a private capacity DEPUTIES of the LEA (hereinafter "DEPUTIES"), while DEPUTIES are not on duty with and for the COUNTY, it is hereby agreed as follows:

1. It is mutually agreed that while the DEPUTIES are working for the NON-GOVERNMENTAL ORGANIZATION, the DEPUTIES' primary responsibility is the enforcement of Federal and State laws and COUNTY Ordinances or Regulations to protect life and property and to keep the peace. The DEPUTIES are not allowed to enforce NON-GOVERNMENTAL ORGANIZATION policies or rules. DEPUTIES are at all times subject to the rules and policies of the LEA. ***NON-GOVERNMENTAL ORGANIZATION expressly acknowledges and agrees that such DEPUTIES are at all times independent contractors of the NON-GOVERNMENTAL ORGANIZATION when contracted by the NON-GOVERNMENTAL ORGANIZATION.***

2. **It is understood by the NON-GOVERNMENTAL ORGANIZATION that the COUNTY shall retain the right to withdraw at any time its permission for the DEPUTIES to work in a private capacity (including the right to terminate this agreement at any time).** If the permission of the COUNTY is withdrawn, the NON-GOVERNMENTAL ORGANIZATION agrees to terminate its contracting relationships with DEPUTIES. The NON-GOVERNMENTAL ORGANIZATION, as part of this AGREEMENT, binds itself to release and hold harmless the COUNTY from any liability or claim for damages in the event such permission is withdrawn by the COUNTY.

3. Prior to the beginning of DEPUTIES contracting with the NON-GOVERNMENTAL ORGANIZATION, the NON-GOVERNMENTAL ORGANIZATION shall obtain event general liability insurance for the 24-hour period covering each day of the event. Such temporary policy shall be from a company authorized to do business in the State of Texas with minimum amounts of Ten Thousand Dollars ($10,000) per occurrence for property damage, One Hundred Thousand Dollars ($100,000) per person, and Three Hundred Thousand Dollars ($300,000) per occurrence for personal injury. COUNTY SHALL BE NAMED AS AN ADDITIONAL INSURED UNDER THIS COVERAGE.

4. The term of this AGREEMENT shall be for the day or days of the event as follows: May 27, 2023, and shall terminate on the last day of the event. Any extension of this AGREEMENT must be set forth in writing and signed by both parties.

5. State law requires that law enforcement personnel conducting "off-duty" work must be both "full time" and "entitled" to fringe benefits. Tex. Occup. Code Sec. 1702.322(A) & (B)(i). Thus, part-time deputies and "reserve" officers may not conduct "off-duty" work.

6. The COUNTY agrees that each of the DEPUTIES will be properly insured with automobile liability insurance while operating the patrol vehicle in accordance with Section 612.005(b) of the Texas Government Code, and any other applicable laws.

7. COUNTY agrees to invoice NON-GOVERNMENTAL ORGANIZATION for the reimbursement amounts for deputy vehicle usage at the rate of **$12.00 per hour per vehicle** (to cover NON-GOVERNMENTAL ORGANIZATION's fair share of costs for fuel, maintenance, and yearly premiums on automobile insurance).

8. NON-GOVERNMENTAL ORGANIZATION agrees to log and maintain all times that vehicles are allotted to off-duty work, whether actually used or parked, for each vehicle used by DEPUTIES. NON-GOVERNMENTAL ORGANIZATION shall provide such vehicle time records to COUNTY and LEA as soon as possible after conclusion of the event. COUNTY will invoice based on the total usage and rate, as set forth in Paragraph 7, and NON-GOVERNMENTAL ORGANIZATION will pay such invoice within ten (10) days of the invoice date. Reporting must be submitted to:

LEA: At the address set forth on signature page below.

COUNTY: Williamson County Auditor's Office
Attn: Finance Director
710 Main Street, Suite 301
Georgetown, Texas 78626

9. NON-GOVERNMENTAL ORGANIZATION agrees that it shall pay deputies directly and file 1099 forms with the Internal Revenue Service.

10. Each party to this AGREEMENT, in the performance of this AGREEMENT, shall act in an individual capacity and not as agents, employees, partners, joint ventures or associates of one another.

11. Nothing in this AGREEMENT shall be deemed to waive, modify or amend any legal defense available at law or in equity to COUNTY, its past or present officers, employees, or agents, nor to create any legal rights or claim on behalf of any third party. COUNTY does not waive, modify, or alter to any extent whatsoever the availability of the defense of governmental immunity under the laws of the State of Texas and of the United States.

NON-GOVERNMENTAL ORGANIZATION:

Name of Organization: Santa Rita Master Community

Signature: Becca Beasley

Printed Name: Rebecca Beasley

Title: Director of Engagement

Date: May 17, 2023

WILLIAMSON COUNTY LAW ENFORCEMENT AGENCY:

Name of Office: Sheriff

Printed Name of Official: Michael T. Gleason

Signature of Official: Michael T. Gleason

Date: May 18, 2023

Address of Office: 508 S. Rock St.
Georgetown, TX 78626

COUNTERPART SIGNATURE PAGE
REGARDING COUNTY-VEHICLE USE
DURING OFF-DUTY SERVICES OF
COUNTY DEPTUIES

TO BE EXECUTED BY COUNTY COMMISSIONERS COURT FOR
CONFIRMATION OF BUDGETARY AUTHORIZATION
RELATED TO USE OF
VEHICLES FOR OFF-DUTY WORK[1]

WILLIAMSON COUNTY COMMISSIONERS COURT:

By: _____
Williamson County Judge or
Presiding Officer, Williamson County Commissioners Court
710 Main Street, Suite 105
Georgetown, Texas 78626

Date: _____ _____, 20____

[1] Including, but not limited to fuel, insurance, and maintenance of county-owned assets.

Commissioners Court - Regular Session **12.**

Meeting Date: 05/23/2023

Authorize Issuing RFQ #23RFSQ79 Williamson County Groundwater Study for Commissioner Pct 2

Submitted For: Joy Simonton **Submitted By:** Gretchen Glenn, Purchasing

Department: Purchasing

Agenda Category: Consent

Information

Agenda Item

Discuss, consider, and take appropriate action on authorizing the Purchasing Agent to advertise and receive sealed qualifications for Consulting Services for the Williamson County Groundwater Study under RFQ #23RFSQ79. Funding source is 445P.

Background

Williamson County is soliciting Statements of Qualifications (SOQ) from qualified individuals or firms to develop a detailed hydrogeologic conceptual model and groundwater flow model of the Trinity Aquifer within Williamson County east of I-35 to compliment and complete the study being done west of I-35. Funding Source is 445P. Point of Contact is Kathy Pierce.

Fiscal Impact

From/To	Acct No.	Description	Amount

Attachments

No file(s) attached.

Form Review

Inbox	Reviewed By	Date
Purchasing (Originator)	Joy Simonton	05/17/2023 04:00 PM
County Judge Exec Asst.	Becky Pruitt	05/18/2023 09:02 AM
Form Started By: Gretchen Glenn		Started On: 05/15/2023 02:06 PM
Final Approval Date: 05/18/2023		

Commissioners Court - Regular Session **13.**

Meeting Date: 05/23/2023

Approval of Purchase of Annual Support for The Sherrif's App from OCV LLC (Custom Mobile Apps) for the Williamson County Sheriff's Office

Submitted For: Joy Simonton **Submitted By:** Mary Watson, Purchasing

Department: Purchasing

Agenda Category: Consent

Information

Agenda Item

Discuss, consider and take appropriate action on approving the purchase #2023206 between Williamson County and OCV, LLC (Custom Mobile Apps) and exempting OCV, LLC from competitive bidding requirements established by Texas Local Government Code Discretionary Exemptions Section § 262.024 (a)(7)(D) [captive replacement parts or components for equipment] in the amount of $9,995.00.

Background

The approval of this purchase will benefit the Williamson County Sheriff's Office with the continued annual support to maintain The Sheriff's App already in use on the staff cell phones, and upgrade to current iOS and Android standards, host any internal feeds and database structures, and provide customer support. The platform is an interactive app developed to help improve communication with area residents. The Mobile County Sheriff App allows residents to connect with the Mobile Sheriff's Office by reporting crimes, submitting tips, and other interactive features, as well as providing the community the latest public safety news and information.
Term is 5/1/2023 through 4/30/2024. Budget and IT have reviewed this renewal. Funding Source is 01.0100.0503.004505 as per FY23 budget. The department point of contact is Virginia Johnson.

Fiscal Impact

From/To	Acct No.	Description	Amount

Attachments

OCV, LLC Redacted Quote

Form Review

Inbox	Reviewed By	Date
Purchasing (Originator)	Joy Simonton	05/17/2023 03:50 PM
County Judge Exec Asst.	Becky Pruitt	05/18/2023 08:57 AM
Form Started By: Mary Watson		Started On: 05/09/2023 01:39 PM
Final Approval Date: 05/18/2023		

OCV, LLC. (Custom Mobile Apps)
PO Box 2010
Opelika, AL 36803
800-381-8321
accounts@myocv.com
http://www.myocv.com

INVOICE

BILL TO
Williamson County Sheriff's Office
508 S. Rock St.
Georgetown, TX 78626

[redacted]
DATE 04/13/2023
DUE DATE 05/31/2023
TERMS Net 30

SALES REP
Kevin Cummings

DESCRIPTION	ACTIVITY	QTY	RATE	AMOUNT
Annual support fee to maintain app and upgrade to current iOS and Android standards, host any internal feeds and database structures, and provide customer support. (5/1/2023 - 4/30/2024)	**Annual Renewal Fee**	1	9,995.00	9,995.00

Payments and other mail may be sent to our new address:
OCV, LLC
PO Box #3387
Auburn, AL 36831

BALANCE DUE **$9,995.00**

Please contact Accounts@myocv.com with any invoicing questions.
For technical support, please contact Support@myocv.com.

Thank you for doing business with OCV, LLC!

Commissioners Court - Regular Session **14.**

Meeting Date: 05/23/2023

Approval of Purchase for Furniture from Core Office Interiors for the Williamson County Sheriff's Office

Submitted For: Joy Simonton **Submitted By:** Mary Watson, Purchasing

Department: Purchasing

Agenda Category: Consent

Information

Agenda Item

Discuss, consider, and take appropriate action on approving purchase #2023208 between Williamson County and Core Office Interiors for the amount of $7,416.16 pursuant to BuyBoard contract #667-22, and authorizing the execution of the quote.

Background

The approval of this quote will benefit the Williamson County Sheriff's Office with the purchase of thirteen (13) replacement task chairs for Media Tech, Warrants, Grant Writer, PIO, & DAWG Training Center. The attached describes the chairs and details of delivery. Legal, Contract Audit and Budget have reviewed this quote. Funding source is 01.0100.0560.003005 as per FY23 budget. The department point of contact is Mary Johnson.

Fiscal Impact

From/To	Acct No.	Description	Amount

Attachments

Core Office Furniture Redacted Quote

Form Review

Inbox	Reviewed By	Date
Purchasing (Originator)	Joy Simonton	05/17/2023 03:52 PM
County Judge Exec Asst.	Becky Pruitt	05/18/2023 08:58 AM
Form Started By: Mary Watson		Started On: 05/12/2023 10:31 AM
Final Approval Date: 05/18/2023		

CORE office interiors

Remit To Info:
10300 Metric Blvd STE 200
Austin, TX 78758
ACH R&T: [redacted]
ACH Account: [redacted]

Contact Accounts Receivable at ar@coreoi.com

Quote

CORE Office Interiors - Austin
10300 Metric Blvd Ste 200
Austin, TX 78758-4966
Phone: 512.832.6400
Email: orders-austin@coreoi.com
https://www.coreoi.com/

Order Number	[redacted]
Date	05/11/2023
Proposal Valid Through	06/10/2023
Customer PO No	
Customer Name	Williamson County Sherrif's Office
Salesperson	Scott Slaughter
Project Number	
Terms	DUE UPON RECEIPT
Page	1 of 2

TO
Williamson County Sherrif's Office
508 S Rock Street
Georgetown, TX 78626

ATTN: Virginia Johnson
Phone: 512-943-1316
Email: SO-AP@wilco.org

SHIP TO
Williamson County Sherrif's Office
508 S Rock Street
Georgetown, TX 78626

ATTN: Mary Johnson
Phone: 512-943-1313
Email: mjohnson@wilco.org

Prepared for : Mary Johnson

BuyBoard 667-22

Line	Quantity	Description	Unit Price	Extended Amount
1	4.00 Each	HON INDUSTRIES HIWMRA--.Y2-.F-.H-.0S-$(9COM)-.S209597XP-.AL-.SB-.T IGN 2 MID-BACK REACTIV .Y2:Advanced Synchro- Tilt .F:Fixed .H:Hard Caster .0S:Charcoal $(9COM):Gr 9 COM Uph .S209597XP:BrisaDistressed/Lasso/HTS/PAT .AL:Adj Lumbar-matches frame color .SB:Standard Base .T:Black	531.44	2,125.76
2	6.00 Each	HON INDUSTRIES HIWMMKD--.Y2-.A-.H-.IM-$(1)-.CU-10-.BL-.SB-.T Ignition 2 Task Mid-back, ilira back .Y2:Advanced Synchro-Tilt .A:Height and Width Adj. Arm .H:Hard Caster .IM:4-Way Black $(1):Gr 1 UPH .CU:Centurion 10:Black .BL:Black Adjustable Lumbar .SB:Standard Base .T:Black	423.07	2,538.42
3	3.00 Each	HON INDUSTRIES HIWMBT--.Y4-.V-.A-.IM-$(1)-.CU-10-.BL-.SB-.T-.N Ign 2.0 Big & Tall 4-way Mesh .Y4:Synchro-Tilt .V:All-Adjustable Arm .A:All Surface Caster .IM:4-Way Black $(1):Gr 1 UPH .CU:Centurion	670.64	2,011.92

CORE office interiors

Remit To Info:
10300 Metric Blvd STE 200
Austin, TX 78758
ACH R&T: [redacted]
ACH Account: [redacted]

Contact Accounts Receivable at ar@coreoi.com

Quote

CORE Office Interiors - Austin
10300 Metric Blvd Ste 200
Austin, TX 78758-4966
Phone: 512.832.6400
Email: orders-austin@coreoi.com
https://www.coreoi.com/

Order Number	[redacted]
Date	05/11/2023
Proposal Valid Through	06/10/2023
Customer PO No	
Customer Name	Williamson County Sherrif's Office
Salesperson	Scott Slaughter
Project Number	
Terms	DUE UPON RECEIPT
Page	2 of 2

		10:Black .BL:Black Adjustable Lumbar .SB:Standard Base .T:Black .N:No Headrest		
4	1.00 Each	CORE Office Interiors - SERVICES LABOR Small Deliveries/Milk Run Delivery - Schedule for Fridays Our standard delivery includes the receiving, inspection, delivery of product provided by CORE Office Interiors. This is a single-phase delivery. All product on this order will be delivered the Friday after receipt of all items. The following items are included as part of your furniture order: (13) Hon task chairs - ignition mid back reactive - 4 - ignition2 mid back mesh - 6 - ignition 2 big & tall - 3	406.25	406.25
6	1.00 Each	CORE Office Interiors CONTINGENCY FEE Contingency fee	333.81	333.81
			Order Sub-Total :	$7,416.16
			TOTAL ORDER :	**$7,416.16**

PLEASE REVIEW THIS QUOTATION AND NOTIFY US PROMPTLY OF ANY CORRECTIONS REQUIRED

THANK YOU FOR THE OPPORTUNITY TO BE OF SERVICE

Signature: _____

Name: _____

Title: _____

Date: _____

Commissioners Court - Regular Session **15.**

Meeting Date: 05/23/2023

Approval of Services Contract for Market Salary Research from Trupp HR, Inc. for IT Department

Submitted For: Joy Simonton **Submitted By:** Mary Watson, Purchasing

Department: Purchasing

Agenda Category: Consent

Information

Agenda Item

Discuss, consider, and take appropriate action on approving the Services Contract #2023205 between Williamson County and Trupp HR, Inc. for the total amount of $19,500.00, and authorizing the execution of the agreement.

Background

The approval of this Services contract will benefit the IT Services department with a market study to ensure salaries are competitive with the relevant market and inform recommendations for placement into the department salary structure(s). A total of three (3) quotes were received from vendors and Trupp HR, Inc. was selected. The attached proposal contains information regarding the study to be performed. Legal, Contract Audit, IT and Budget have reviewed this Proposal. Funding source is 01.0100.0503.004100 as per FY23 budget. The department points of contact are Alison Gleason and Richard Semple.

Fiscal Impact

From/To	Acct No.	Description	Amount

Attachments

Trupp HR Service Contract

Form Review

Inbox	Reviewed By	Date
Purchasing (Originator)	Joy Simonton	05/17/2023 03:34 PM
County Judge Exec Asst.	Becky Pruitt	05/18/2023 08:57 AM
Form Started By: Mary Watson		Started On: 05/08/2023 10:49 AM
Final Approval Date: 05/18/2023		

WILLIAMSON COUNTY
SERVICES CONTRACT
(Trupp HR**)**

Important Notice: County Purchase Orders and Contracts constitute expenditures of public funds, and all vendors are hereby placed on notice that any quotes, invoices or any other forms that seek to unilaterally impose contractual or quasicontractual terms are subject to the extent authorized by Texas law, including but not limited to the Texas Constitution, the Texas Government Code, the Texas Local Government Code, the Texas Transportation Code, the Texas Health & Safety Code, and Opinions of the Texas Attorney General relevant to local governmental entities.

THIS SERVICES CONTRACT (hereinafter "Contract") is made and entered into by and between **Williamson County, Texas** ("County"), a political subdivision of the State of Texas, acting herein by and through its governing body, and **Trupp HR, Inc.** (hereinafter "Service Provider"), both of which are referred to herein as the parties. The County agrees to engage Service Provider as an independent contractor, to provide certain services pursuant to the following terms, conditions, and restrictions:

I.

Services: Service Provider shall provide services *as an independent contractor* pursuant to terms and policies of the Williamson County Commissioners Court. Service Provider expressly acknowledges that he, she, or it is not an employee of the County. The services include but are not limited to the services and work described in the attached Work Statement being marked as **Exhibit "A,"** which is incorporated herein to the extent the Work Statement meets or exceeds the requirements of County's solicitation, if applicable.

Should the County choose to add services in addition to those described in **Exhibit "A"**, such additional services shall be described in a separate written amendment to this Contract wherein the additional services shall be described, and the parties shall set forth the amount of compensation to be paid by the County for the additional services. Service Provider shall not begin any additional services and the County shall not be obligated to pay for any additional services unless a written amendment to this Contract has been signed by both parties.

Service Provider represents that Service Provider (including Service Provider's agents, employees, volunteers, and subcontractors, as applicable) possess all certifications, licenses, inspections, and permits required by law to carry out the services and work described in **Exhibit "A."** The Service Provider shall, upon written (including electronic) request, provide proof of valid licensure.

II.

Effective Date and Term: This Contract shall be in full force and effect as of the date of the last party's execution below and shall continue for twelve (12) months, unless terminated earlier in accordance with this Contract.

III.

Consideration and Compensation: Service Provider will be compensated based on a fixed rate as set out in **Exhibit "A"** upon final completion of the services as determined by County. The not-to-exceed amount under this Contract is Nineteen Thousand Five Hundred Dollars ($19,500.00), unless amended by a change order and approved by Williamson County Commissioners Court.

Payment for goods and services shall be governed by Chapter 2251 of the Texas Government Code. An invoice shall be deemed overdue the 31st day after the later of (1) the date the County receives the goods under the contract; (2) the date the performance of the service under the contract is completed; or (3) the date the Williamson County Auditor receives an invoice for the goods or services. Interest charges for any overdue payments shall be paid by the County in accordance with Texas Government Code Section 2251.025. More specifically, the rate of interest that shall accrue on a late payment is the rate in effect on September 1 of the County's fiscal year in which the payment becomes due. The said rate in effect on September 1 shall be equal to the sum of one percent (1%); and (2) the prime rate published in the Wall Street Journal on the first day of July of the preceding fiscal year that does not fall on a Saturday or Sunday.

The County is a political subdivision under the laws of the State of Texas and claims exemption for sale and use taxes. The County agrees to provide exemption certificates to Service Provider upon request.

IV.

No Agency Relationship & Indemnification: It is understood and agreed that Service Provider shall not in any sense be considered a partner or joint venturer with the County, nor shall Service Provider hold itself out as an agent or official representative of the County. Service Provider shall be considered an independent contractor for the purpose of this Contract and shall in no manner incur any expense or liability on behalf of the County other than what may be expressly allowed under this Contract. The County will not be liable for any loss, cost, expense or damage, whether indirect, incidental, punitive, exemplary, consequential of any kind whatsoever for any acts by Service Provider or failure to act relating to the services being provided.

V.

INDEMNIFICATION - EMPLOYEE PERSONAL INJURY CLAIMS: TO THE FULLEST EXTENT PERMITTED BY LAW, THE SERVICE PROVIDER SHALL INDEMNIFY, DEFEND (WITH COUNSEL OF THE COUNTY'S CHOOSING), AND HOLD HARMLESS THE COUNTY, AND THE COUNTY'S EMPLOYEES, AGENTS, REPRESENTATIVES, PARTNERS, OFFICERS, AND DIRECTORS (COLLECTIVELY, THE "INDEMNITEES") AND SHALL ASSUME ENTIRE RESPONSIBILITY AND LIABILITY (OTHER THAN AS A RESULT OF INDEMNITEES' GROSS NEGLIGENCE) FOR ANY CLAIM OR ACTION BASED ON OR ARISING OUT OF THE PERSONAL INJURY, OR DEATH, OF ANY EMPLOYEE OF THE SERVICE PROVIDER, OR OF ANY SUBCONTRACTOR, OR OF ANY OTHER ENTITY FOR WHOSE ACTS THEY MAY BE LIABLE, WHICH OCCURRED OR WAS ALLEGED TO HAVE OCCURRED ON THE WORK SITE OR IN CONNECTION WITH THE PERFORMANCE OF THE WORK. SERVICE PROVIDER HEREBY INDEMNIFIES THE INDEMNITEES EVEN TO THE EXTENT THAT SUCH PERSONAL INJURY WAS CAUSED OR ALLEGED TO HAVE BEEN CAUSED BY THE SOLE, COMPARATIVE OR CONCURRENT

NEGLIGENCE OF THE STRICT LIABILITY OF ANY INDEMNIFIED PARTY. THIS INDEMNIFICATION SHALL NOT BE LIMITED TO DAMAGES, COMPENSATION, OR BENEFITS PAYABLE UNDER INSURANCE POLICIES, WORKERS COMPENSATION ACTS, DISABILITY BENEFITS ACTS, OR OTHER EMPLOYEES BENEFIT ACTS.

INDEMNIFICATION - OTHER THAN EMPLOYEE PERSONAL INJURY CLAIMS: TO THE FULLEST EXTENT PERMITTED BY LAW, SERVICE PROVIDER SHALL INDEMNIFY, DEFEND (WITH COUNSEL OF THE COUNTY'S CHOOSING), AND HOLD HARMLESS THE COUNTY, AND THE COUNTY'S EMPLOYEES, AGENTS, REPRESENTATIVES, PARTNERS, OFFICERS, AND DIRECTORS (COLLECTIVELY, THE "INDEMNITEES") FROM AND AGAINST CLAIMS, DAMAGES, LOSSES AND EXPENSES, INCLUDING BUT NOT LIMITED TO ATTORNEYS' FEES, ARISING OUT OF OR ALLEGED TO BE RESULTING FROM THE PERFORMANCE OF THIS AGREEMENT OR THE WORK DESCRIBED HEREIN, TO THE EXTENT CAUSED BY THE NEGLIGENCE, ACTS, ERRORS, OR OMISSIONS OF SERVICE PROVIDER OR ITS SUBCONTRACTORS, ANYONE EMPLOYED BY THEM OR ANYONE FOR WHOSE ACTS THEY MAY BE LIABLE, REGARDLESS OF WHETHER OR NOT SUCH CLAIM, DAMAGE, LOSS OR EXPENSE IS CAUSED IN WHOLE OR IN PART BY A PARTY INDEMNIFIED HEREUNDER.

VI.

No Waiver of Sovereign Immunity or Powers: Nothing in this Contract will be deemed to constitute a waiver of sovereign immunity or powers of the County, the Williamson County Commissioners Court, or the Williamson County Judge.

VII.

Compliance With All Laws: Service Provider agrees and will comply with any and all local, state or federal requirements with respect to the services rendered. Any alterations, additions, or deletions to the terms of the Contract that are required by changes in federal, state or local law or regulations are automatically incorporated into the Contract without written amendment hereto, and shall become effective on the date designed by such law or by regulation.

VIII.

Termination: This Contract may be terminated at any time at the option of either party, without future or prospective liability for performance, upon giving thirty (30) days written notice thereof.

IX.

Venue and Applicable Law: Venue of this Contract shall be Williamson County, Texas, and the laws of the State of Texas shall govern all terms and conditions.

X.

Severability: In case any one or more of the provisions contained in this Contract shall for any reason be held to be invalid, illegal, or unenforceable in any respect, such invalidity, illegality, or unenforceability shall not affect any other provision in this Contract and this Contract shall be construed as if such invalid, illegal, or unenforceable provision had never been contained in it.

XI.

Right to Audit: Service Provider agrees that the County or its duly authorized representatives shall, until the expiration of three (3) years after final payment under this Contract, have access to and the right to examine and photocopy any and all books, documents, papers and records of Service Provider which are directly pertinent to the services to be performed under this Contract for the purposes of making audits, examinations, excerpts, and transcriptions. Service Provider agrees that the County shall have access during normal working hours to all necessary Service Provider facilities and shall be provided adequate and appropriate workspace in order to conduct audits in compliance with the provisions of this section. The County shall give Service Provider reasonable advance notice of intended audits.

XII.

Good Faith Clause: Service Provider agrees to act in good faith in the performance of this Contract.

XIII.

No Assignment: Service Provider may not assign this Contract.

XIV.

Confidentiality: Service Provider expressly agrees that he or she will not use any incidental confidential information that may be obtained while working in a governmental setting for his or her own benefit, and agrees that he or she will not enter any unauthorized areas or access confidential information and he or she will not disclose any information to unauthorized third parties, and will take care to guard the security of the information at all times.

XV.

Foreign Terrorist Organizations: Service Provider represents and warrants that it is not engaged in business with Iran, Sudan, or a foreign terrorist organization, as prohibited by Section 2252.152 of the Texas Government Code.

XVI.

Public Information: Service Provider understands that County will comply with the Texas Public information Act as interpreted by judicial ruling and opinions of the Attorney General of the State of Texas. Information, documentation, and other material in connection with this Purchase Order or any resulting contract may be subject to public disclosure pursuant to the Texas Public Information Act.

XVII.

Damage to County Property: Service Provider shall be liable for all damage to county-owned, leased, or occupied property and equipment caused by Service Provider and its employees, agents, subcontractors, and suppliers, including any delivery or transporting company, in connection

with any performance pursuant to this Contract. Service Provider shall notify County in writing of any such damage within one (1) calendar day.

XVIII.

Media Releases: Service Provider shall not use County's name, logo, or other likeness in any press release, marketing materials, or other announcement without the County's prior written approval.

XIX.

Authorized Expenses: In the event County authorizes, in advance and in writing, reimbursement of non-labor expenses related to the services subject of this Contract, County will pay such actual non-labor expenses in strict accordance with the Williamson County Vendor Reimbursement Policy (as amended), which is incorporated into and made a part of this Contract by reference. The Williamson County Vendor Reimbursement Policy can be found at: WilliamsonCountyVendorReimbursementPolicyMarch2023.pdf (wilco.org). Invoices requesting reimbursement for authorized non-labor expenses must be accompanied by copies of the provider's invoice and clearly set forth the actual cost of the expenses, without markup.

XX.

Entire Contract & Incorporated Documents; Conflicting Terms: This Contract constitutes the entire Contract between the parties and may not be modified or amended other than by a written instrument executed by both parties. Documents expressly incorporated into this Contract include the following:

A. As described in the attached Work Statement and being marked **Exhibit "A,"** which is incorporated to the extent the Work Statement meets or exceeds the requirements of County's solicitation, if applicable; and
B. The cooperative purchasing contract or agreement applicable to this Contract, if any, set out on the signature page hereinbelow.

The County reserves the right and sole discretion to determine the controlling provisions where there is any conflict between the terms of this Contract and the terms of any other purchase order(s), contract(s) or any document attached hereto as exhibits relating to the services and goods subject of this Contract.

XXI.

County Judge or Presiding Officer Authorized to Sign Contract: The presiding officer of the County's governing body who is authorized to execute this instrument by order duly recorded may execute this Contract on behalf of the County.

[SIGNATURE PAGE TO FOLLOW]

WITNESS that this Contract shall be effective as of the date of the last party's execution below.

WILLIAMSON COUNTY:

_____
Judge Bill Gravell, Jr.
County Judge

Date: _____ ___, 20____

SERVICE PROVIDER:

Trupp HR, Inc.
Name of Service Provider

DocuSigned by:
Jean Roque
541587520A8E4D5...
Authorized Signature

Jean Roque
Printed Name

Date: May 9, 2023

Cooperative Purchasing Contract or Agreement (if applicable): _____

trüpp

Services Agreement

Exhibit A

WORK STATEMENT

Client: ***Williamson County***

Overview of Services: *Trupp HR* will provide its services in accordance with the terms outlined below. Refer to proposal dated April 17, 2023 for additional information.

ACTIVITY	ESTIMATED UNITS	UNIT RATE	TOTAL ESTIMATED COST
Project Launch + Management	10 Hours	$195.00 per hour	$1,950.00
Market Salary Research	30 Jobs	$585.00 per job	$17,550.00
		TOTAL	**$19,500.00**

Travel time associated with client projects will be billed at the project hourly rate unless otherwise agreed upon. Other client-approved expenses will be billed separately. Provision of these services does not include legal advice.

Commissioners Court - Regular Session **16.**

Meeting Date: 05/23/2023

Approval of Renewal #1 for Contract #22IFB116 Asphalt Mixes with Texas Materials and Lone Star Paving for Road an Bridge Department

Submitted For: Joy Simonton **Submitted By:** Kim Chappius, Purchasing

Department: Purchasing

Agenda Category: Consent

Information

Agenda Item

Discuss, consider and take appropriate action on approving the renewal of contract #22IFB116 Asphalt Mixes, renewal period #1, for the same pricing, terms and conditions as the existing contract that was awarded to Texas Materials and Lone Star Paving Company for the 12-month term of July 19, 2023 - July 18, 2024, and authorizing execution of the renewal agreements.

Background

This is the first extension for this contract. The Road and Bridge Department has confirmed that the vendor met all of the County requirements on this contract and requests renewal. The Funding Source: 01.0200.0210.003597 and 01.0200.0210.003550. The Department Point of Contact is Terron Evertson.

Fiscal Impact

From/To	Acct No.	Description	Amount

Attachments

Renewal #1 Forms and Price Tab

Form Review

Inbox	Reviewed By	Date
Purchasing (Originator)	Joy Simonton	05/17/2023 03:59 PM
County Judge Exec Asst.	Becky Pruitt	05/18/2023 09:01 AM
Form Started By: Kim Chappius		Started On: 05/15/2023 11:52 AM
Final Approval Date: 05/18/2023		

WILLIAMSON COUNTY

Purchasing Department

Summary Agreement for Renewal of Williamson County Contract

Contract Number:	22IFB116	**Department:**	ROAD AND BRIDGE
Vendor Name:	TEXAS MATERIALS		
Purpose/Intended Use of Product or Service (summary):			
RENEWAL #1 ASPHALT MIXES			
Type of Contract:	IFB	**Start Date:**	7/19/2023
Purchasing Contact:	KIM CHAPPIUS	**End Date:**	7/18/2024
Department Contact:	KELLY MURPHY		

- **Williamson County wishes to extend this bid/proposal for the same pricing, terms, and conditions as the existing contract.**
- PLEASE INCLUDE THE FOLLOWING:
  - COMPLETED 1295 FORM; AND
  - RENEWED INSURANCE CERTIFICATE IF IT WAS REQUIRED IN BID/PROPOSAL.
- **Extend Contract for the 1ST of TWO (2) ONE (1) year renewal option periods:**

Renewal Option Period 2	
Renewal Option Period 1	JULY 19, 2023 – JULY 18, 2024
Initial Contract Period	JULY 19, 2022 – JULY 18, 2023

BY SIGNING BELOW, THE PARTIES AGREE TO THE TERMS OF EXTENSION SET FORTH AS STATED ABOVE

Vendor TEXAS MATERIALS

Name Bailey Lewis

Title Sales Manager

Signature _____

Date 4-20-23

Williamson County, 710 Main St., Georgetown, TX 78626

Bill Gravell, Jr

Williamson County Judge

Signature _____

Date _____

BID TABULATION
22IFB116 ASPHALT MIXES
WILLIAMSON COUNTY- TEXAS

		Texas Materials Group, Inc. Bailey Lewis	
DESCRIPTION	UNIT	UNIT PRICING - DELIVERED	UNIT PRICING - PICKED UP
Hot Mix Asphalt Concrete Pavement Type B PG 64-22 SAC B, TX DOT ITEM # 340	Ton		N/A
Hot Mix Asphalt Concrete Pavement Type B PG 64-22 SAC B, TX DOT ITEM # 340 with 20% UNFRACTIONATED RAP	Ton		$ 105.00
Hot Mix Asphalt Concrete Pavement Type B PG 64-22 SAC B, TX DOT ITEM # 340 with 20% FRACTIONATED RAP	Ton		$ 105.00
Hot Mix Asphalt Concrete Pavement Type B PG 64-22 SAC B, TX DOT ITEM # 340 with 30% FRACTIONATED RAP	Ton		$ 105.00
Hot Mix Asphalt Concrete Pavement Type C PG 70-22 SAC B, TX DOT ITEM # 340	Ton		N/A
Hot Mix Asphalt Concrete Pavement Type C PG 70-22 SAC B, TX DOT ITEM # 340 with 10% FRACTIONATED OR UNFRACTIONATED RAP	Ton		$ 115.00
Hot Mix Asphalt Concrete Pavement Type D PG 70-22 SAC B TX DOT ITEM # 340	Ton		N/A
Hot Mix Asphalt Concrete Pavement Type D PG 70-22 SAC B TX DOT ITEM # 340 with 10% FRACTIONATED OR UNFRACTIONATED RAP	Ton		$ 115.00
Hot Mix Cold Lay Type D SAC B TX DOT ITEM #334 To reach 95% Lab Density	Ton		$ 115.00
Hot Mix Cold Lay Black Base Type B TX DOT ITEM #334 To reach 95% Lab Density	Ton		$ 115.00
Hot Mix Cold Lay Type D SAC B TX DOT ITEM #334 To reach 95% Lab Density	Ton	$ 135.00	
Hot Mix Cold Lay Black Base Type B TX DOT ITEM #334 To reach 95% Lab Density	Ton	$ 135.00	

Purchasing Department

Summary Agreement for Renewal of Williamson County Contract

Contract Number:	22IFB116	**Department:**	ROAD AND BRIDGE
Vendor Name:	ASPHALT INC LLC dba LONE STAR PAVING		
Purpose/Intended Use of Product or Service (summary):			
RENEWAL #1 ASPHALT MIXES			
Type of Contract:	IFB	**Start Date:**	7/19/2023
Purchasing Contact:	KIM CHAPPIUS	**End Date:**	7/18/2024
Department Contact:	KELLY MURPHY		

- **Williamson County wishes to extend this bid/proposal for the same pricing, terms, and conditions as the existing contract.**
- PLEASE INCLUDE THE FOLLOWING:
  - COMPLETED 1295 FORM; AND
  - RENEWED INSURANCE CERTIFICATE IF IT WAS REQUIRED IN BID/PROPOSAL.
- **Extend Contract for the 1ST of TWO (2) ONE (1) year renewal option periods:**

Renewal Option Period 2	
Renewal Option Period 1	JULY 19, 2023 – JULY 18, 2024
Initial Contract Period	JULY 19, 2022 – JULY 18, 2023

BY SIGNING BELOW, THE PARTIES AGREE TO THE TERMS OF EXTENSION SET FORTH AS STATED ABOVE

Vendor Asphalt Inc dba Lonestar Paving

Name Tony Bermudez

Title Operations Manager

Signature Tony Bermudez

Date 5-14-23

Williamson County, 710 Main St., Georgetown, TX 78626

Bill Gravell, Jr

Williamson County Judge

Signature _____

Date _____

BID TABULATION

22IFB116 ASPHALT MIXES

WILLIAMSON COUNTY- TEXAS

		Asphalt Inc LLC, dba Lone Star Paving Tony Bermudez	
DESCRIPTION	**UNIT**	**UNIT PRICING - DELIVERED**	**UNIT PRICING - PICKED UP**
Hot Mix Asphalt Concrete Pavement Type B PG 64-22 SAC B, TX DOT ITEM # 340	Ton		$ 84.00
Hot Mix Asphalt Concrete Pavement Type B PG 64-22 SAC B, TX DOT ITEM # 340 with 20% UNFRACTIONATED RAP	Ton		$ 76.50
Hot Mix Asphalt Concrete Pavement Type B PG 64-22 SAC B, TX DOT ITEM # 340 with 20% FRACTIONATED RAP	Ton		$ 75.50
Hot Mix Asphalt Concrete Pavement Type B PG 64-22 SAC B, TX DOT ITEM # 340 with 30% FRACTIONATED RAP	Ton		$ 67.25
Hot Mix Asphalt Concrete Pavement Type C PG 70-22 SAC B, TX DOT ITEM # 340	Ton		$ 99.00
Hot Mix Asphalt Concrete Pavement Type C PG 70-22 SAC B, TX DOT ITEM # 340 with 10% FRACTIONATED OR UNFRACTIONATED RAP	Ton		$ 87.75
Hot Mix Asphalt Concrete Pavement Type D PG 70-22 SAC B TX DOT ITEM # 340	Ton		$ 100.00
Hot Mix Asphalt Concrete Pavement Type D PG 70-22 SAC B TX DOT ITEM # 340 with 10% FRACTIONATED OR UNFRACTIONATED RAP	Ton		$ 93.25
Hot Mix Cold Lay Type D SAC B TX DOT ITEM #334 To reach 95% Lab Density	Ton		$ 101.00
Hot Mix Cold Lay Black Base Type B TX DOT ITEM #334 To reach 95% Lab Density	Ton		$ 101.00
Hot Mix Cold Lay Type D SAC B TX DOT ITEM #334 To reach 95% Lab Density	Ton	$ 115.00	
Hot Mix Cold Lay Black Base Type B TX DOT ITEM #334 To reach 95% Lab Density	Ton	$ 115.00	

Minimum Order Quantities
Item 340- Hot Mix Asphalt Concrete Pavement Mixes (Type B, Type C, Type D)- 200 Tons
Item 334- Hot Mix Cold Lay (Type B & Type D) - Minimums are Not Applicable

Commissioners Court - Regular Session **17.**

Meeting Date: 05/23/2023

Alliance 2576 WA2 SA3 On Call Traffic Engr Svcs

Submitted For: Robert Daigh **Submitted By:** Vicky Edwards, Infrastructure

Department: Infrastructure

Agenda Category: Consent

Information

Agenda Item

Discuss, consider and take appropriate action on Supplemental Work Authorization No 3 to Work Authorization No 2 under Williamson County Contract between Alliance Transportation Group, Inc. and Williamson County dated March 10, 2020 for On Call Traffic Engineering Services. This supplemental is to increase the maximum amount payable to $175,000.00. Funding source: 01.0200.0210.004100.

Background

Fiscal Impact

From/To	Acct No.	Description	Amount

Attachments

Alliance 2576 WA2 SA3 On Call Traffic Engr Svcs

Form Review

Inbox	Reviewed By	Date
Hal Hawes	Hal Hawes	05/16/2023 08:39 AM
County Judge Exec Asst.	Becky Pruitt	05/17/2023 09:53 AM
Form Started By: Vicky Edwards		Started On: 05/15/2023 02:24 PM
Final Approval Date: 05/17/2023		

SUPPLEMENTAL WORK AUTHORIZATION NO. __3_
TO
WORK AUTHORIZATION NO. __2__

WILLIAMSON COUNTY ROAD AND BRIDGE PROJECT:
On Call Traffic Engineering Services

This Supplemental Work Authorization No. _3__ to Work Authorization No. _2___ is made pursuant to the terms and conditions of the Williamson County Contract for Engineering Services, being dated March 10, 2020 ("Contract") and entered into by and between Williamson County, Texas, a political subdivision of the State of Texas, (the "County") and Alliance Transportation Group, Inc. (the "Firm").

WHEREAS, the County and the Firm executed Work Authorization No. __2__ dated effective February 9, 2021 (the "Work Authorization");

WHEREAS, pursuant to the Contract, amendments, changes and modifications to a fully executed Work Authorization shall be made in the form of a Supplemental Work Authorization; and

WHEREAS, it has become necessary to amend, change and modify the Work Authorization.

AGREEMENT

NOW, THEREFORE, premises considered, the County and the Firm agree that the Work Authorization shall be amended, changed and modified as follows:

I. The maximum amount payable for services under the Work Authorization is hereby increased from $125,000.00 to $175,000.00. The revised Work Schedule is attached hereto as Attachment "C" (must be attached).

County believes it has sufficient funds currently available and authorized for expenditure to finance the costs of this Supplemental Work Authorization. Firm understands and agrees that County's payment of amounts under this Supplemental Work Authorization is contingent on the County receiving appropriations or other expenditure authority sufficient to allow the County, in the exercise of reasonable administrative discretion, to continue to make payments under the Supplemental Work Authorization. It is further understood and agreed by Firm that County shall have the right to terminate this Supplemental Work Authorization at the end of any County fiscal year if the governing body of County does not appropriate sufficient funds as determined by County's budget for the fiscal year in question. County may effect such termination by giving written notice of termination to Firm.

Except as otherwise amended by prior or future Supplemental Work Authorizations, all other terms of the Work Authorization are unchanged and will remain in full force and effect.

This Supplemental Work Authorization does not waive the parties' responsibilities and obligations provided under the Contract.

IN WITNESS WHEREOF, the County and the Firm have executed this Supplemental Work Authorization, in duplicate, to be effective as of the date of the last party's execution below.

FIRM:

By: _____
Signature

James Michael Heath
Printed Name

President
Title

5.15.2023
Date

COUNTY:

By: _____
Signature

Bill Gravell, Jr.
Printed Name

County Judge
Title

_____
Date

Attachment C - Work Schedule

Alliance Transportation Group, Inc. will provide a work schedule for the assigned tasks

Commissioners Court - Regular Session **18.**

Meeting Date: 05/23/2023

Cash Construction 22IFB127 CO 1 Cross Culverts

Submitted For: Terron Evertson **Submitted By:** Vicky Edwards, Infrastructure

Department: Infrastructure

Agenda Category: Consent

Information

Agenda Item

Discuss, consider and take appropriate action on Change Order No 1 to contract number 22IFB127 for Cash Construction in the amount of $73,520.80 for Cross Culvert Replacements. Funding source: 01.0200.0210.003599.

Background

This Change Order is a balancing Change Order. All work has been completed. The original contract amount was $1,751,359.00. With the addition of this Change Order in the amount of $73,520.80, the final contract amount will be $1,824,879.80.

Fiscal Impact

From/To	Acct No.	Description	Amount

Attachments

Cash Construction 22IFB127 CO 1 Cross Culverts

Form Review

Inbox	Reviewed By	Date
Hal Hawes	Hal Hawes	05/16/2023 09:59 AM
County Judge Exec Asst.	Becky Pruitt	05/17/2023 09:55 AM
Form Started By: Vicky Edwards		Started On: 05/16/2023 09:33 AM
Final Approval Date: 05/17/2023		

WILLIAMSON COUNTY, TEXAS

CHANGE ORDER NUMBER: 1

1. CONTRACTOR: Cash Construction Co. Inc.

2. Change Order Work Limits: Sta. _____ to Sta. _____

3. Type of Change(on federal-aid non-exempt projects): Minor (Major/Minor)

4. Reasons: 2E (3 Max. - In order of importance - Primary first)

Project:	22IFB127
Roadway:	*Cross Culvert Rplacements*
Purchase Order Number:	

5. Describe the work being revised:

Miscellaneous difference in site conditions.

6. Work to be performed in accordance with Items: All

7. New or revised plan sheet(s) are attached and numbered: N/A

8. New Special Provisions to the contract are attached: ☐ Yes ☑ No

9. New Special Provisions to Item N/A No. N/A, Special Specification Item N/A are attached.

Each signatory hereby warrants that each has the authority to execute this Change Order (CO).

The contractor must sign the Change Order and, by doing so, agrees to waive any and all claims for additional compensation due to any and all other expenses; additional changes for time, overhead and profit; or loss of compensation as a result of this change.

THE CONTRACTOR Date 5/8/2023

By _____

Typed/Printed Name Hunter Driskell

Typed/Printed Title Project Manager

The following information must be provided

Time Ext. #: _____ Days added on this CO: 20 Working Days

Amount increased by this change order: $73,520.80

RECOMMENDED FOR EXECUTION:

5/8/23
Project Manager / Construction Observer — Date

5/15/23
Design Engineer — Date

5/6/23
Program Manager — Date

Design Engineer's Seal:

STATE OF TEXAS
KON Q. KWAN
90584
LICENSED
PROFESSIONAL ENGINEER

County Commissioner Precinct 1 — Date
☐ APPROVED ☐ REQUEST APPROVAL

County Commissioner Precinct 2 — Date
☐ APPROVED ☐ REQUEST APPROVAL

County Commissioner Precinct 3 — Date
☐ APPROVED ☐ REQUEST APPROVAL

County Commissioner Precinct 4 — Date
☐ APPROVED ☐ REQUEST APPROVAL

☐ County Judge — Date
APPROVED

WILLIAMSON COUNTY, TEXAS

Change Order 1 *Project #* 22IFB127

TABLE B: Contract Items

ITEM		DESCRIPTION	UNIT	ORIGINAL + PREVIOUSLY REVISED		ADD or (DEDUCT)		NEW		
				UNIT PRICE	QUANTITY	ITEM COST	QUANTITY	QUANTITY	ITEM COST	OVERRUN/ UNDERRUN
100	6001	PREPARING ROW	AC	$6,300.00	3.50	$22,050.00	0.00	3.50	$22,050.00	$0.00
106	6002	OBLITERATING ABANDONED ROAD	SY	$13.00	3,279.00	$42,627.00	0.00	3,279.00	$42,627.00	$0.00
110	6001	EXCAVATION (ROADWAY)	CY	$13.00	649.00	$8,437.00	278.00	927.00	$12,051.00	$3,614.00
110	6002	EXCAVATION (CHANNEL)	CY	$13.00	17,326.00	$225,238.00	0.00	17,326.00	$225,238.00	$0.00
132	6001	EMBANKMENT (FINAL)(ORD COMP)(TY A)	CY	$13.00	1,130.00	$14,690.00	163.00	1,293.00	$16,809.00	$2,119.00
247	6233	FL BS (CMP IN PLACE)(TY A GR 1-2)(12")	SY	$28.00	2,739.00	$76,692.00	1,686.20	4,425.20	$123,905.60	$47,213.60
340	6106	D-GR HMA(SQ) TY-D PG64-22	TON	$280.00	299.00	$83,720.00	179.14	478.14	$133,879.20	$50,159.20
400	6002	STRUCT EXCAV (BOX)	CY	$1.00	1,330.00	$1,330.00	0.00	1,330.00	$1,330.00	$0.00
400	6003	STRUCT EXCAV (PIPE)	CY	$1.00	161.00	$161.00	0.00	161.00	$161.00	$0.00
402	6001	TRENCH EXCAVATION PROTECTION	LF	$2.00	120.00	$240.00	0.00	120.00	$240.00	$0.00
460	6022	CMP (GAL STL 72 IN)	LF	$460.00	60.00	$27,600.00	0.00	60.00	$27,600.00	$0.00
462	6020	CONC BOX CULV (8 FT X 5 FT)	LF	$1,050.00	145.00	$152,250.00	0.00	145.00	$152,250.00	$0.00
462	6021	CONC BOX CULV (8 FT X 6 FT)	LF	$1,150.00	40.00	$46,000.00	0.00	40.00	$46,000.00	$0.00
462	6022	CONC BOX CULV (8 FT X 7 FT)	LF	$1,200.00	180.00	$216,000.00	0.00	180.00	$216,000.00	$0.00
466	6015	HEADWALL (CH-FW-0) (DIA=72 IN)	EA	$21,000.00	4.00	$84,000.00	0.00	4.00	$84,000.00	$0.00
466	6172	WINGWALL (PW-1) (HW=11FT)	EA	$95,000.00	1.00	$95,000.00	0.00	1.00	$95,000.00	$0.00
466	6173	WINGWALL (PW-1) (HW=12FT)	EA	$103,000.00	1.00	$103,000.00	0.00	1.00	$103,000.00	$0.00
466	6182	WINGWALL (PW-1) (HW=7FT)	EA	$69,000.00	2.00	$138,000.00	0.00	2.00	$138,000.00	$0.00
466	6184	WINGWALL (PW-1) (HW=9FT)	EA	$86,000.00	2.00	$172,000.00	0.00	2.00	$172,000.00	$0.00
496	6006	REMOV STR (HEADWALL)	EA	$4,000.00	8.00	$32,000.00	0.00	8.00	$32,000.00	$0.00
496	6007	REMOV STR (PIPE)	LF	$75.00	230.00	$17,250.00	35.00	265.00	$19,875.00	$2,625.00
500	6001	MOBILIZATION	LS	$56,000.00	1.00	$56,000.00	0.00	1.00	$56,000.00	$0.00
502	6001	BARRICADES, SIGNS AND TRAFFIC HANDLING	MO	$19,000.00	3.00	$57,000.00	1.00	4.00	$76,000.00	$19,000.00
506	6002	ROCK FILTER DAMS (INSTALL) (TY 2)	LF	$30.00	265.00	$7,950.00	(68.00)	197.00	$5,910.00	($2,040.00)
506	6011	ROCK FILTER DAMS (REMOVE)	LF	$20.00	265.00	$5,300.00	(68.00)	197.00	$3,940.00	($1,360.00)
506	6038	TEMP SEDMT CONT FENCE (INSTALL)	LF	$5.00	260.00	$1,300.00	(15.00)	245.00	$1,225.00	($75.00)
506	6039	TEMP SEDMT CONT FENCE (REMOVE)	LF	$1.00	260.00	$260.00	(15.00)	245.00	$245.00	($15.00)
506	6040	BIODEG EROSN CONT LOGS (INSTL) (8")	LF	$5.00	837.00	$4,185.00	(837.00)	0.00	$0.00	($4,185.00)
506	6043	BIODEG EROSN CONT LOGS (REMOVE)	LF	$1.00	837.00	$837.00	(837.00)	0.00	$0.00	($837.00)
530	6004	DRIVEWAYS (CONC)	SY	$119.00	33.00	$3,927.00	(18.00)	15.00	$1,785.00	($2,142.00)
530	6005	DRIVEWAYS (ACP)	SY	$26.00	394.00	$10,244.00	(241.00)	153.00	$3,978.00	($6,266.00)
550	6003	CHAIN LINK FENCE (REMOVE)	LF	$10.00	1,367.00	$13,670.00	(734.00)	633.00	$6,330.00	($7,340.00)
552	6003	WIRE FENCE (TY C)	LF	$25.00	1,078.00	$26,950.00	(1,078.00)	0.00	$0.00	($26,950.00)
644	6060	INS SM RD SN SUP & AM TY TWT (1) WS (P)	EA	$500.00	3.00	$1,500.00	0.00	3.00	$1,500.00	$0.00
644	6076	REMOVE SM RD SN SUP&AM	EA	$393.00	7.00	$2,751.00	0.00	7.00	$2,751.00	$0.00
666	6047	REFL PAV MRKTY I (W) 24" (SLD) (090MIL)	LF	$40.00	30.00	$1,200.00	0.00	30.00	$1,200.00	$0.00
						$1,751,359.00			$1,824,879.80	$73,520.80

CHANGE ORDER REASON(S) CODE CHART

1. Design Error or Omission	1A. Incorrect PS&E 1B. Other
2. Differing Site Conditions (unforeseeable)	2A. Dispute resolution (expense caused by conditions and/or resulting delay) 2B. Unavailable material 2C. New development (conditions changing after PS&E completed) 2D. Environmental remediation 2E. Miscellaneous difference in site conditions (unforeseeable)(Item 9) 2F. Site conditions altered by an act of nature 2G. Unadjusted utility (unforeseeable) 2H. Unacquired Right-of-Way (unforeseeable) 2I. Additional safety needs (unforeseeable) 2J. Other
3. County Convenience	3A. Dispute resolution (not resulting from error in plans or differing site conditions) 3B. Public relations improvement 3C. Implementation of a Value Engineering finding 3D. Achievement of an early project completion 3E. Reduction of future maintenance 3F. Additional work desired by the County 3G. Compliance requirements of new laws and/or policies 3H. Cost savings opportunity discovered during construction 3I. Implementation of improved technology or better process 3J. Price adjustment on finished work (price reduced in exchange for acceptance) 3K. Addition of stock account or material supplied by state provision 3L. Revising safety work/measures desired by the County 3M. Other
4. Third Party Accommodation	4A. Failure of a third party to meet commitment 4B. Third party requested work 4C. Compliance requirements of new laws and/or policies (impacting third party) 4D. Other
5. Contractor Convenience	5A. Contractor exercises option to change the traffic control plan 5B. Contractor requested change in the sequence and/or method of work 5C. Payment for Partnering workshop 5D. Additional safety work/measures desired by the contractor 5E. Other
6. Untimely ROW/Utilities	6A. Right-of-Way not clear (third party responsibility for ROW) 6B. Right-of-Way not clear (County responsibility for ROW) 6C. Utilities not clear 6D. Other

Commissioners Court - Regular Session **19.**

Meeting Date: 05/23/2023

Chasco Constructors 22IFB108 CO1 Chandler Creek Subdivision

Submitted For: Terron Evertson **Submitted By:** Vicky Edwards, Infrastructure

Department: Infrastructure

Agenda Category: Consent

Information

Agenda Item

Discuss, consider and take appropriate action on Change Order No 1 to contract number 22IFB108 for Chasco Contractors in the amount of $74,672.60 for Chandler Creek Subdivision Roadway & Drainage Improvements. Funding source: P488

Background

This Change Order is a balancing Change Order. All work has been completed. The original contract amount was $729,929.00. With the addition of this Change Order in the amount of $74,672.60, the final contract amount will be $804,601.60.

Fiscal Impact

From/To	Acct No.	Description	Amount

Attachments

Chasco Constructors 22IFB108 CO1 Chandler Creek Subdivision

Form Review

Inbox	Reviewed By	Date
Hal Hawes	Hal Hawes	05/16/2023 09:59 AM
County Judge Exec Asst.	Becky Pruitt	05/17/2023 01:33 PM
Form Started By: Vicky Edwards		Started On: 05/16/2023 09:33 AM
Final Approval Date: 05/17/2023		

WILLIAMSON COUNTY, TEXAS

CHANGE ORDER NUMBER: 1

1. CONTRACTOR: Chasco Contractors

2. Change Order Work Limits: Sta. _____ to Sta. _____

3. Type of Change(on federal-aid non-exempt projects): Minor (Major/Minor)

4. Reasons: 2E (3 Max. - In order of importance - Primary first)

Project: 22IFB108

Roadway: *Chandler Creek Roadway and Drainage Improvements*

Purchase Order Number: _____

5. Describe the work being revised:

Miscellaneous difference in site conditions.

6. Work to be performed in accordance with Items: All

7. New or revised plan sheet(s) are attached and numbered: N/A

8. New Special Provisions to the contract are attached: ☐ Yes ☑ No

9. New Special Provisions to Item N/A No. N/A, Special Specification Item N/A are attached.

Each signatory hereby warrants that each has the authority to execute this Change Order (CO).

The contractor must sign the Change Order and, by doing so, agrees to waive any and all claims for additional compensation due to any and all other expenses; additional changes for time, overhead and profit; or loss of compensation as a result of this change.

THE CONTRACTOR Date 05.8.23

By _____

Typed/Printed Name CHARLES KING

Typed/Printed Title VP

The following information must be provided

Time Ext. #: _____ Days added on this CO: _____

Amount increased by this change order: $74,672.60

RECOMMENDED FOR EXECUTION:

5/9/23
Project Manager / Construction Observer — Date

5/15/23
Design Engineer — Date

5/16/23
Program Manager — Date

Design Engineer's Seal:

STATE OF TEXAS
KON Q. KWAN
90584
LICENSED
PROFESSIONAL ENGINEER

County Commissioner Precinct 1 — Date
☐ APPROVED ☐ REQUEST APPROVAL

County Commissioner Precinct 2 — Date
☐ APPROVED ☐ REQUEST APPROVAL

County Commissioner Precinct 3 — Date
☐ APPROVED ☐ REQUEST APPROVAL

County Commissioner Precinct 4 — Date
☐ APPROVED ☐ REQUEST APPROVAL

☐ County Judge — Date
APPROVED

WILLIAMSON COUNTY, TEXAS

Change Order 1 *Project #* 22IFB108

TABLE B: Contract Items

				ORIGINAL + PREVIOUSLY REVISED		ADD or (DEDUCT)		NEW		
	ITEM	DESCRIPTION	UNIT	UNIT PRICE	QUANTITY	ITEM COST	QUANTITY	QUANTITY	ITEM COST	OVERRUN/ UNDERRUN
1	104 6015	REMOVING CONC (SIDEWALKS)	SY	$12.00	475.00	$5,700.00	0.00	475.00	$5,700.00	$0.00
2	104 6017	REMOVING CONC (DRIVEWAYS)	SY	$16.00	526.00	$8,416.00	327.00	853.00	$13,648.00	$5,232.00
3	104 6022	REMOVING CONC (CURB AND GUTTER)	LF	$10.00	981.00	$9,810.00	0.00	981.00	$9,810.00	$0.00
4	105 6020	REMOVING STAB BASE & ASPH PAV (12")	SY	$25.00	3,132.00	$78,300.00	1,161.00	4,293.00	$107,325.00	$29,025.00
5	160 6003	FURNISHING AND PLACING TOPSOIL (4")	SY	$3.00	662.00	$1,986.00	0.00	662.00	$1,986.00	$0.00
6	162 6002	BLOCK SODDING	SY	$6.00	662.00	$3,972.00	0.00	662.00	$3,972.00	$0.00
7	168 6001	VEGETATIVE WATERING	MG	$25.00	58.00	$1,450.00	(38.00)	20.00	$500.00	($950.00)
8	247 6044	FL BS (CMP IN PLC)(TY A GR 4)(FNAL POS)	CY	$90.00	957.00	$86,130.00	0.00	957.00	$86,130.00	$0.00
9	260 6002	LIME (HYDRATED LIME (SLURRY))	TON	$180.00	57.00	$10,260.00	0.00	57.00	$10,260.00	$0.00
10	260 6073	LIME TRT (SUBGRADE)(8")	SY	$13.00	3,132.00	$40,716.00	0.00	3,132.00	$40,716.00	$0.00
11	310 6005	PRIME COAT (AE-P)	GAL	$11.50	627.00	$7,210.50	(307.00)	320.00	$3,680.00	($3,530.50)
12	316 6175	AGGR(TY-B GR-4 SAC-B)	CY	$440.00	19.00	$8,360.00	0.00	19.00	$8,360.00	$0.00
13	316 6466	ASPH(CHFRS-2P OR CRS-2P)	GAL	$8.00	783.00	$6,264.00	(33.00)	750.00	$6,000.00	($264.00)
14	340 6011	D-GR HMA(SQ) TY-B PG64-22	TON	$140.00	606.00	$84,840.00	21.71	627.71	$87,879.40	$3,039.40
15	640 6122	D-GR HMA(SQ) TY-D PG70-22	TON	$180.00	303.00	$54,540.00	(9.61)	293.39	$52,810.20	($1,729.80)
16	432 6001	RIPRAP (CONC) (4")	CY	$490.00	76.00	$37,240.00	0.00	76.00	$37,240.00	$0.00
17	465 6207	INLET (COMPL)(CURB)(TY 1)(10')	EA	$8,000.00	3.00	$24,000.00	0.00	3.00	$24,000.00	$0.00
18	479 6001	ADJUSTING MANHOLES	EA	$1,000.00	4.00	$4,000.00	0.00	4.00	$4,000.00	$0.00
19	496 6002	REMOV STR (INLET) (CURB)	EA	$1,000.00	3.00	$3,000.00	0.00	3.00	$3,000.00	$0.00
20	500 6001	MOBILIZATION	LS	$70,615.00	1.00	$70,615.00	0.00	1.00	$70,615.00	$0.00
21	502 6001	BARRICADES, SIGNS AND TRAFFIC HANDLING	MO	$3,000.00	3.00	$9,000.00	0.00	3.00	$9,000.00	$0.00
22	506 6038	TEMP SEDMT CONT FENCE (INSTALL)	LF	$5.00	1,115.00	$5,575.00	0.00	1,115.00	$5,575.00	$0.00
23	506 6039	TEMP SEDMT CONT FENCE (REMOVE)	LF	$0.50	1,115.00	$557.50	1.00	1,116.00	$558.00	$0.50
24	506 6041	BIODEG EROSN CONT LOGS (INSTL) (12")	LF	$12.00	72.00	$864.00	0.00	72.00	$864.00	$0.00
25	506 6043	BIODEG EROSN CONT LOGS (REMOVE)	LF	$1.00	72.00	$72.00	0.00	72.00	$72.00	$0.00
26	529 6008	CONC CURB & GUTTER (TY II)	LF	$36.00	981.00	$35,316.00	0.00	981.00	$35,316.00	$0.00
27	530 6004	DRIVEWAYS (CONC)	SY	$135.00	543.00	$73,305.00	310.00	853.00	$115,155.00	$41,850.00
28	531 6002	CONC SIDEWALKS (5")	SY	$100.00	486.00	$48,600.00	0.00	486.00	$48,600.00	$0.00
29	5001 6001	GEOGRID BASE REINFORCEMENT (TY I)	SY	$2.50	3,132.00	$7,830.00	0.00	3,132.00	$7,830.00	$0.00
30	7043 6001	ADJUST EXISTING VALVE BOX	EA	$1,000.00	2.00	$2,000.00	2.00	4.00	$4,000.00	$2,000.00
						$729,929.00			$804,601.60	$74,672.60

CHANGE ORDER REASON(S) CODE CHART

1. Design Error or Omission	1A. Incorrect PS&E 1B. Other
2. Differing Site Conditions (unforeseeable)	2A. Dispute resolution (expense caused by conditions and/or resulting delay) 2B. Unavailable material 2C. New development (conditions changing after PS&E completed) 2D. Environmental remediation 2E. Miscellaneous difference in site conditions (unforeseeable)(Item 9) 2F. Site conditions altered by an act of nature 2G. Unadjusted utility (unforeseeable) 2H. Unacquired Right-of-Way (unforeseeable) 2I. Additional safety needs (unforeseeable) 2J. Other
3. County Convenience	3A. Dispute resolution (not resulting from error in plans or differing site conditions) 3B. Public relations improvement 3C. Implementation of a Value Engineering finding 3D. Achievement of an early project completion 3E. Reduction of future maintenance 3F. Additional work desired by the County 3G. Compliance requirements of new laws and/or policies 3H. Cost savings opportunity discovered during construction 3I. Implementation of improved technology or better process 3J. Price adjustment on finished work (price reduced in exchange for acceptance) 3K. Addition of stock account or material supplied by state provision 3L. Revising safety work/measures desired by the County 3M. Other
4. Third Party Accommodation	4A. Failure of a third party to meet commitment 4B. Third party requested work 4C. Compliance requirements of new laws and/or policies (impacting third party) 4D. Other
5. Contractor Convenience	5A. Contractor exercises option to change the traffic control plan 5B. Contractor requested change in the sequence and/or method of work 5C. Payment for Partnering workshop 5D. Additional safety work/measures desired by the contractor 5E. Other
6. Untimely ROW/Utilities	6A. Right-of-Way not clear (third party responsibility for ROW) 6B. Right-of-Way not clear (County responsibility for ROW) 6C. Utilities not clear 6D. Other

Commissioners Court - Regular Session **20.**

Meeting Date: 05/23/2023

Preliminary plat for the Santa Rita Ranch Phase 7C subdivision – Pcts 2 and 3

Submitted For: Terron Evertson **Submitted By:** Adam Boatright, Infrastructure

Department: Infrastructure **Division:** Road & Bridge

Agenda Category: Consent

Information

Agenda Item

Discuss, consider and take appropriate action on approval of the preliminary plat for the Santa Rita Ranch Phase 7C subdivision – Precincts 2 and 3.

Background

This proposed subdivision consists of 344 single family lots, 7 open space lots, 1 future LHISD school site and 12,311 linear feet of new public roads on 100.98 acres.

Timeline

2022-12-20 – Initial submittal of the preliminary plat
2023-01-19 – 1st review complete with comments
2023-04-21 – 2nd submittal of preliminary plat
2023-05-04 – 2nd review complete with comments
2023-05-08 – 3rd submittal of preliminary plat
2023-05-17 – 3rd review complete with comments clear
2023-05-18 – preliminary plat placed on the May 23, 2023 Commissioners Court agenda for consideration

---

Fiscal Impact


From/To	Acct No.	Description	Amount

Attachments

preliminary plat - Santa Rita Ranch Ph 7C


Form Review

Inbox	Reviewed By	Date
County Judge Exec Asst.	Becky Pruitt	05/18/2023 10:59 AM
Form Started By: Adam Boatright		Started On: 05/18/2023 10:13 AM
Final Approval Date: 05/18/2023		

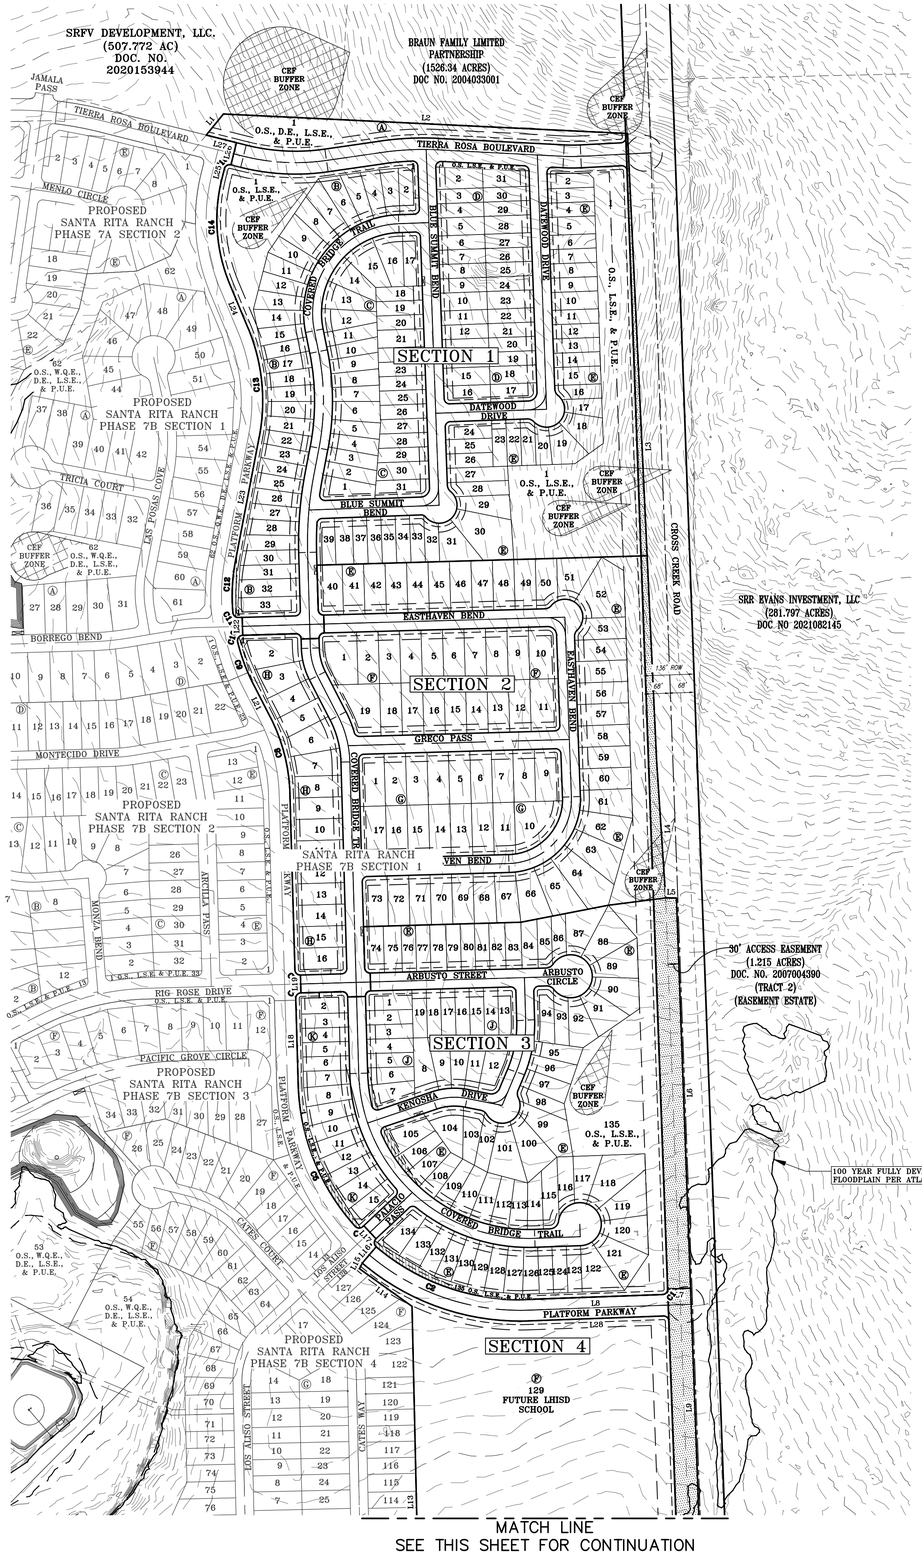

Line Table		
Line #	Bearing	Length
L1	S19°10'08.51"W	76.15
L2	S72°46'13.92"W	1130.79
L3	N22°39'11.41"W	1753.75
L4	N23°46'35.32"W	385.72
L5	S70°48'19.67"W	29.96
L6	N22°04'44.69"W	1091.38
L7	N67°55'15.31"E	63.83
L8	N67°55'15.30"E	376.28
L9	N22°04'44.86"W	668.00
L10	N23°26'35.99"W	448.43
L11	N66°29'29.56"E	30.03
L12	N67°55'07.78"E	775.34
L13	S21°18'20.86"E	1094.70
L14	S74°23'03.27"E	180.44
L15	S06°13'54.75"W	17.59
L16	S20°22'49.07"W	60.00
L17	S63°06'27.63"E	50.00
L18	N21°37'47.10"W	239.66
L19	N21°37'47.10"W	50.00
L20	N21°37'47.10"W	492.80
L21	N47°12'26.11"W	101.55
L22	N21°37'47.10"W	50.00
L23	N09°09'35.73"W	350.87
L24	N42°36'40.84"W	132.86
L25	N05°55'07.33"W	28.63
L26	N05°55'07.33"W	64.00
L27	S84°04'52.67"W	87.20
L28	S67°55'15.31"W	376.28

Curve Table					
Curve #	Radius	Tangent	Delta	Chord	Arc Length
C1	23.56	15.00	089°59'59"	21.21	23.56
C2	459.45	240.85	042°27'34"	449.01	459.45
C3	25.27	16.81	096°30'43"	22.38	25.27
C4	23.84	15.28	091°04'42"	21.41	23.84
C5	437.17	228.11	040°23'58"	428.17	437.17
C6	23.56	15.00	090°00'00"	21.21	23.56
C7	23.56	15.00	090°00'00"	21.21	23.56
C8	223.21	113.49	025°34'39"	221.36	223.21
C9	127.71	64.15	013°33'00"	127.41	127.71
C10	26.71	18.53	102°01'39"	23.32	26.71
C11	22.72	14.18	086°47'23"	20.61	22.72
C12	147.78	74.36	015°40'48"	147.32	147.78
C13	309.43	159.27	033°27'05"	305.06	309.43
C14	300.99	155.86	036°41'34"	295.87	300.99
C15	23.56	15.00	090°00'00"	21.21	23.56
C16	503.92	264.16	042°27'34"	492.47	503.92
C17	23.56	15.00	090°00'00"	21.21	23.56

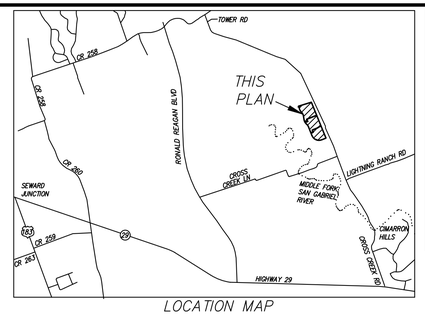


LOCATION MAP

LEGEND

17	LOT NUMBER
(A)	BLOCK NUMBER
	BUILDING SETBACK LINE
	EASEMENT LINE
	BOUNDARY LINE
	100-YR FEMA FLOODPLAIN
	ATLAS 14 100-YR FLOODPLAIN
O.S.	OPEN SPACE
L.S.E.	LANDSCAPE EASEMENT
W.Q.E.	WATER QUALITY EASEMENT
D.E.	DRAINAGE EASEMENT
P.U.E.	PUBLIC UTILITY EASEMENT
B.L.	BUILDING LINE SETBACK
	MAILBOX KIOSK
	FUTURE CROSS CREEK ROAD ROW DEDICATION

TOTAL OF LOTS	353
SINGLE FAMILY LOTS:	344
O.S., D.E., P.U.E. & L.S.E LOTS:	1
O.S., P.U.E. & L.S.E LOTS:	7
FUTURE LHISD SCHOOL LOT	1

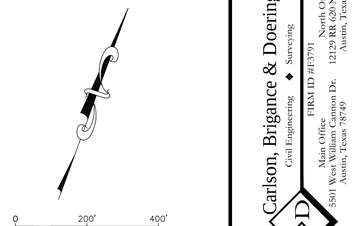

SCALE: 1" = 200'

DATE: DECEMBER 20, 2022

OWNER:
SANTA RITA C7 INVESTMENTS, LLC
1700 CROSS CREEK LANE
LIBERTY HILL, TX 78642

DEVELOPER:
SANTA RITA KC, LLC
1700 CROSS CREEK LANE
LIBERTY HILL, TX 78642

ENGINEER & SURVEYOR:
CARLSON, BRIGANCE & DOERING, INC.
5701 WEST WILLIAM CANNON DRIVE
AUSTIN, TEXAS 78749
(512) 280-5160 phone
(512) 280-5165 fax

TOTAL ACREAGE: 100.98 ACRES
SURVEY: B. MANLOVE SURVEY, ABSTRACT NO. 417

GENERAL:

1. BEARINGS ARE BASED ON THE TEXAS COORDINATE SYSTEM, CENTRAL ZONE (4203), NAD83.
2. THIS SUBDIVISION LIES WITHIN THE CITY OF LIBERTY HILL EXTRA-TERRITORIAL JURISDICTION.
3. IT IS THE RESPONSIBILITY OF THE OWNER, NOT THE COUNTY, TO ASSURE COMPLIANCE WITH PROVISIONS OF ALL APPLICABLE STATE, FEDERAL AND LOCAL LAWS, AND REGULATIONS RELATING TO PLATTING AND DEVELOPMENT OF THIS PROPERTY. THE COUNTY ASSUMES NO RESPONSIBILITY FOR THE ACCURACY OF REPRESENTATIONS BY OTHER PARTIES IN THIS PLAT. FLOODPLAIN DATA, IN PARTICULAR, MAY CHANGE. IT IS FURTHER UNDERSTOOD THAT THE OWNERS OF THE TRACT OF LAND COVERED BY THIS PLAT MUST INSTALL AT THEIR OWN EXPENSE ALL TRAFFIC CONTROL DEVICES AND SIGNAGE THAT MAY BE REQUIRED BEFORE THE ROADS IN THE SUBDIVISION HAVE FINALLY BEEN ACCEPTED FOR MAINTENANCE BY THE COUNTY.
4. THE FOLLOWING LOTS MAY NOT BE FURTHER SUBDIVIDED: LOTS 2-8, 9-31 AND 33 BLOCK B; LOTS 2-5, 7-11, 17-20, 21-29 AND 31 BLOCK C, LOTS 3, 4, 6-9, 11-14, 16, 17, 19-22, 24-27 AND 29-31 BLOCK D; LOTS 2-4, 6-9, 11-14, 16-37, 39, 51, 74, 76-96, 98-102, 114-132 AND 134 BLOCK E; LOTS 1-6 AND 9-19 BLOCK J, AND LOTS 2-13 AND 15 BLOCK K.
5. THIS SUBDIVISION IS VESTED TO THE WILLIAMSON COUNTY SUBDIVISION REGULATIONS DATED DECEMBER 7, 2021.
6. THIS SUBDIVISION WILL NOT ACCESS PRIVATE CROSS CREEK ROAD UNTIL FUTURE ARTERIAL CROSS CREEK ROAD HAS BEEN CONSTRUCTED AND OPEN TO THE PUBLIC.

DRAINAGE AND FLOODPLAIN:

7. THE DEVELOPED 100-YR FLOODPLAIN BY ATLAS 14 SHOWN ON THE PRELIMINARY PLAT WAS DETERMINED BY A STUDY PREPARED BY CARLSON, BRIGANCE & DOERING, INC. DATED DECEMBER 2, 2022. PORTIONS OF THIS SUBDIVISION ARE ENCROACHED BY A SPECIAL FLOOD HAZARD AREA(S) INUNDATED BY THE 100-YEAR (1% CHANCE) FLOOD AS IDENTIFIED BY THE U.S. FEDERAL EMERGENCY MANAGEMENT AGENCY FLOOD INSURANCE RATE MAP, COMMUNITY PANEL NO. 48491C0275E, EFFECTIVE DATE SEPTEMBER 26,2008 AND THE FEMA L.O.M.R. NO 16-06-0501P, EFFECTIVE MARCH 2, 2017 FOR WILLIAMSON COUNTY, TEXAS.


WATER AND WASTEWATER:

8. WATER SERVICE IS PROVIDED BY: WILLIAMSON COUNTY MUD 19G/GEORGETOWN UTILITY SYSTEMS
9. WASTEWATER SERVICE IS PROVIDED BY: WILLIAMSON COUNTY MUD 19G/CITY OF LIBERTY HILL.

ROADWAY AND RIGHT OF WAY:

10. ELECTRIC SERVICE IS PROVIDED BY: PEC
11. SIDEWALKS SHALL BE MAINTAINED BY THE HOMEOWNER'S ASSOCIATION.
12. DRIVEWAY ACCESS TO LOTS WITHIN THIS SUBDIVISION FROM SIDE STREETS IS PROHIBITED.

STREET NAME	MAINTENANCE AUTHORITY	R.O.W. WIDTH	PAVEMENT WIDTH	SIDEWALKS	DESIGN SPEED	LINEAR FEET	CLASS	TYPE
ARBUSTO STREET	PUBLIC	50'	33' FACE TO FACE	4'	25 MPH	**626**	LOCAL	URBAN
ARBUSTO CIRCLE	PUBLIC	50'	33' FACE TO FACE	4'	25 MPH	**130**	LOCAL	URBAN
BLUE SUMMIT BEND	PUBLIC	50'	33' FACE TO FACE	4'	25 MPH	**1,360**	LOCAL	URBAN
COVERED BRIDGE TRAIL	PUBLIC	50'	33' FACE TO FACE	4'	25 MPH	**3,499**	LOCAL	URBAN
DATEWOOD DRIVE	PUBLIC	50'	33' FACE TO FACE	4'	25 MPH	**1,021**	LOCAL	URBAN
EASTHAVEN BEND	PUBLIC	50'	33' FACE TO FACE	4'	25 MPH	**2,124**	LOCAL	URBAN
GRECO PASS	PUBLIC	50'	33' FACE TO FACE	4'	25 MPH	**618**	LOCAL	URBAN
KENOSHA DRIVE	PUBLIC	50'	33' FACE TO FACE	4'	25 MPH	**658**	LOCAL	URBAN
PALACIA PASS	PUBLIC	50'	40' FACE TO FACE	4'	25 MPH	**163**	LOCAL	URBAN
PLATFORM PARKWAY	PUBLIC	60'	40' FACE TO FACE	4'	25 MPH	**941**	MINOR COLLECTOR	URBAN
TERRA ROSA BOULEVARD	PUBLIC	64'	44' FACE TO FACE	4'	35 MPH	**1,171**	MINOR COLLECTOR	URBAN
TOTAL LINEAR FOOTAGE OF STREETS:						**12,311 L.F.**		

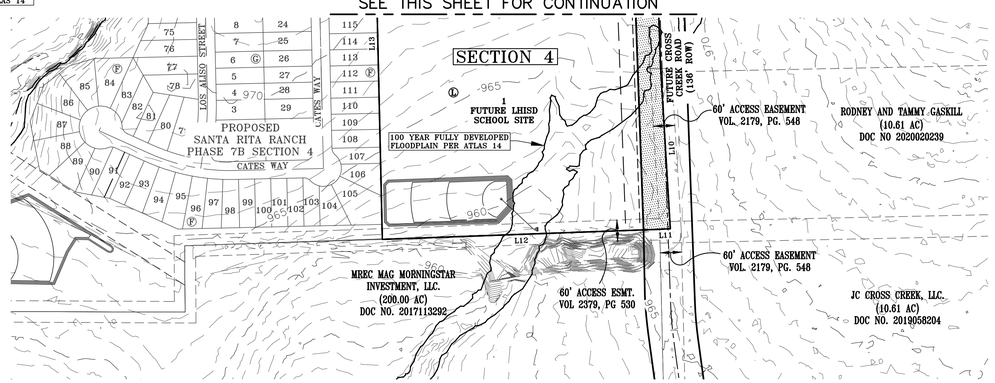

Carlson, Brigance & Doering, Inc.
Civil Engineering ◆ Surveying
FIRM ID #F3791
Main Office: 5501 West William Cannon Dr. Austin, Texas 78749
North Office: 121 29 RR 620 N. #200-600 Austin, Texas 78726
Phone No. (512) 280-5160 Fax No. (512) 280-5165

DESIGNED BY: SPC
DRAFTED BY: MB
DATE
REVISION

SHEET NAME: OVERALL PRELIMINARY PLAT
JOB NAME: SANTA RITA RANCH PHASE 7C
PROJECT: PRELIMINARY PLAT

STATE OF TEXAS
STEVEN P. CATES
93648
PROFESSIONAL ENGINEER
CARLSON, BRIGANCE & DOERING, INC.
ID# F3791
5-8-2023

DATE: FEB 2023
JOB NUMBER: 5493
SHEET: 1 OF 4
SHEET NO.: 1

FILE PATH:J:\ACCD\5493\dwg\5493-PRELIMINARY PLAT.dwg - May 08, 2023 - 2:52pm



LEGEND

17	LOT NUMBER
(A)	BLOCK NUMBER
	BUILDING SETBACK LINE
	EASEMENT LINE
	BOUNDARY LINE
	100-YR FEMA FLOODPLAIN
	ATLAS 14 100-YR FLOODPLAIN
O.S.	OPEN SPACE
L.S.E.	LANDSCAPE EASEMENT
W.Q.E.	WATER QUALITY EASEMENT
D.E.	DRAINAGE EASEMENT
P.U.E.	PUBLIC UTILITY EASEMENT
B.L.	BUILDING LINE SETBACK
	MAILBOX KIOSK
	FUTURE CROSS CREEK ROAD ROW DEDICATION

TOTAL OF LOTS	353
SINGLE FAMILY LOTS:	344
O.S., D.E., P.U.E. & L.S.E LOTS:	1
O.S., P.U.E. & L.S.E LOTS:	7
FUTURE LHISD SCHOOL LOT	1

0 100' 200'

SCALE: 1" = 100'

DESIGNED BY: SPC
DRAFTED BY: MB

DATE
REVISION


Carlson, Brigance & Doering, Inc.
Civil Engineering ◆ Surveying
FIRM ID #F3791
Main Office
5501 West William Cannon Dr. (512) 280-5160 Fax No. (512) 280-5165
Austin, Texas 78749
North Office
12129 RR 620 N. #300
Austin, Texas 78750
Phone No. (512) 280-5160

SHEET NAME: PRELIMINARY PLAT 100 SCALE
JOB NAME: SANTA RITA RANCH PHASE 7C
PROJECT: PRELIMINARY PLAT

STATE OF TEXAS
STEVEN P. CATES
93648
LICENSED PROFESSIONAL ENGINEER
CARLSON, BRIGANCE & DOERING, INC.
ID# F3791
5-8-2023

DATE: FEB 2023
JOB NUMBER: 5493
SHEET: 2 OF 4
SHEET NO.: 2

FILE PATH:J:\ACD\5493\dwg\5493-PRELIMINARY PLAT.dwg - May 08, 2023 - 2:50pm

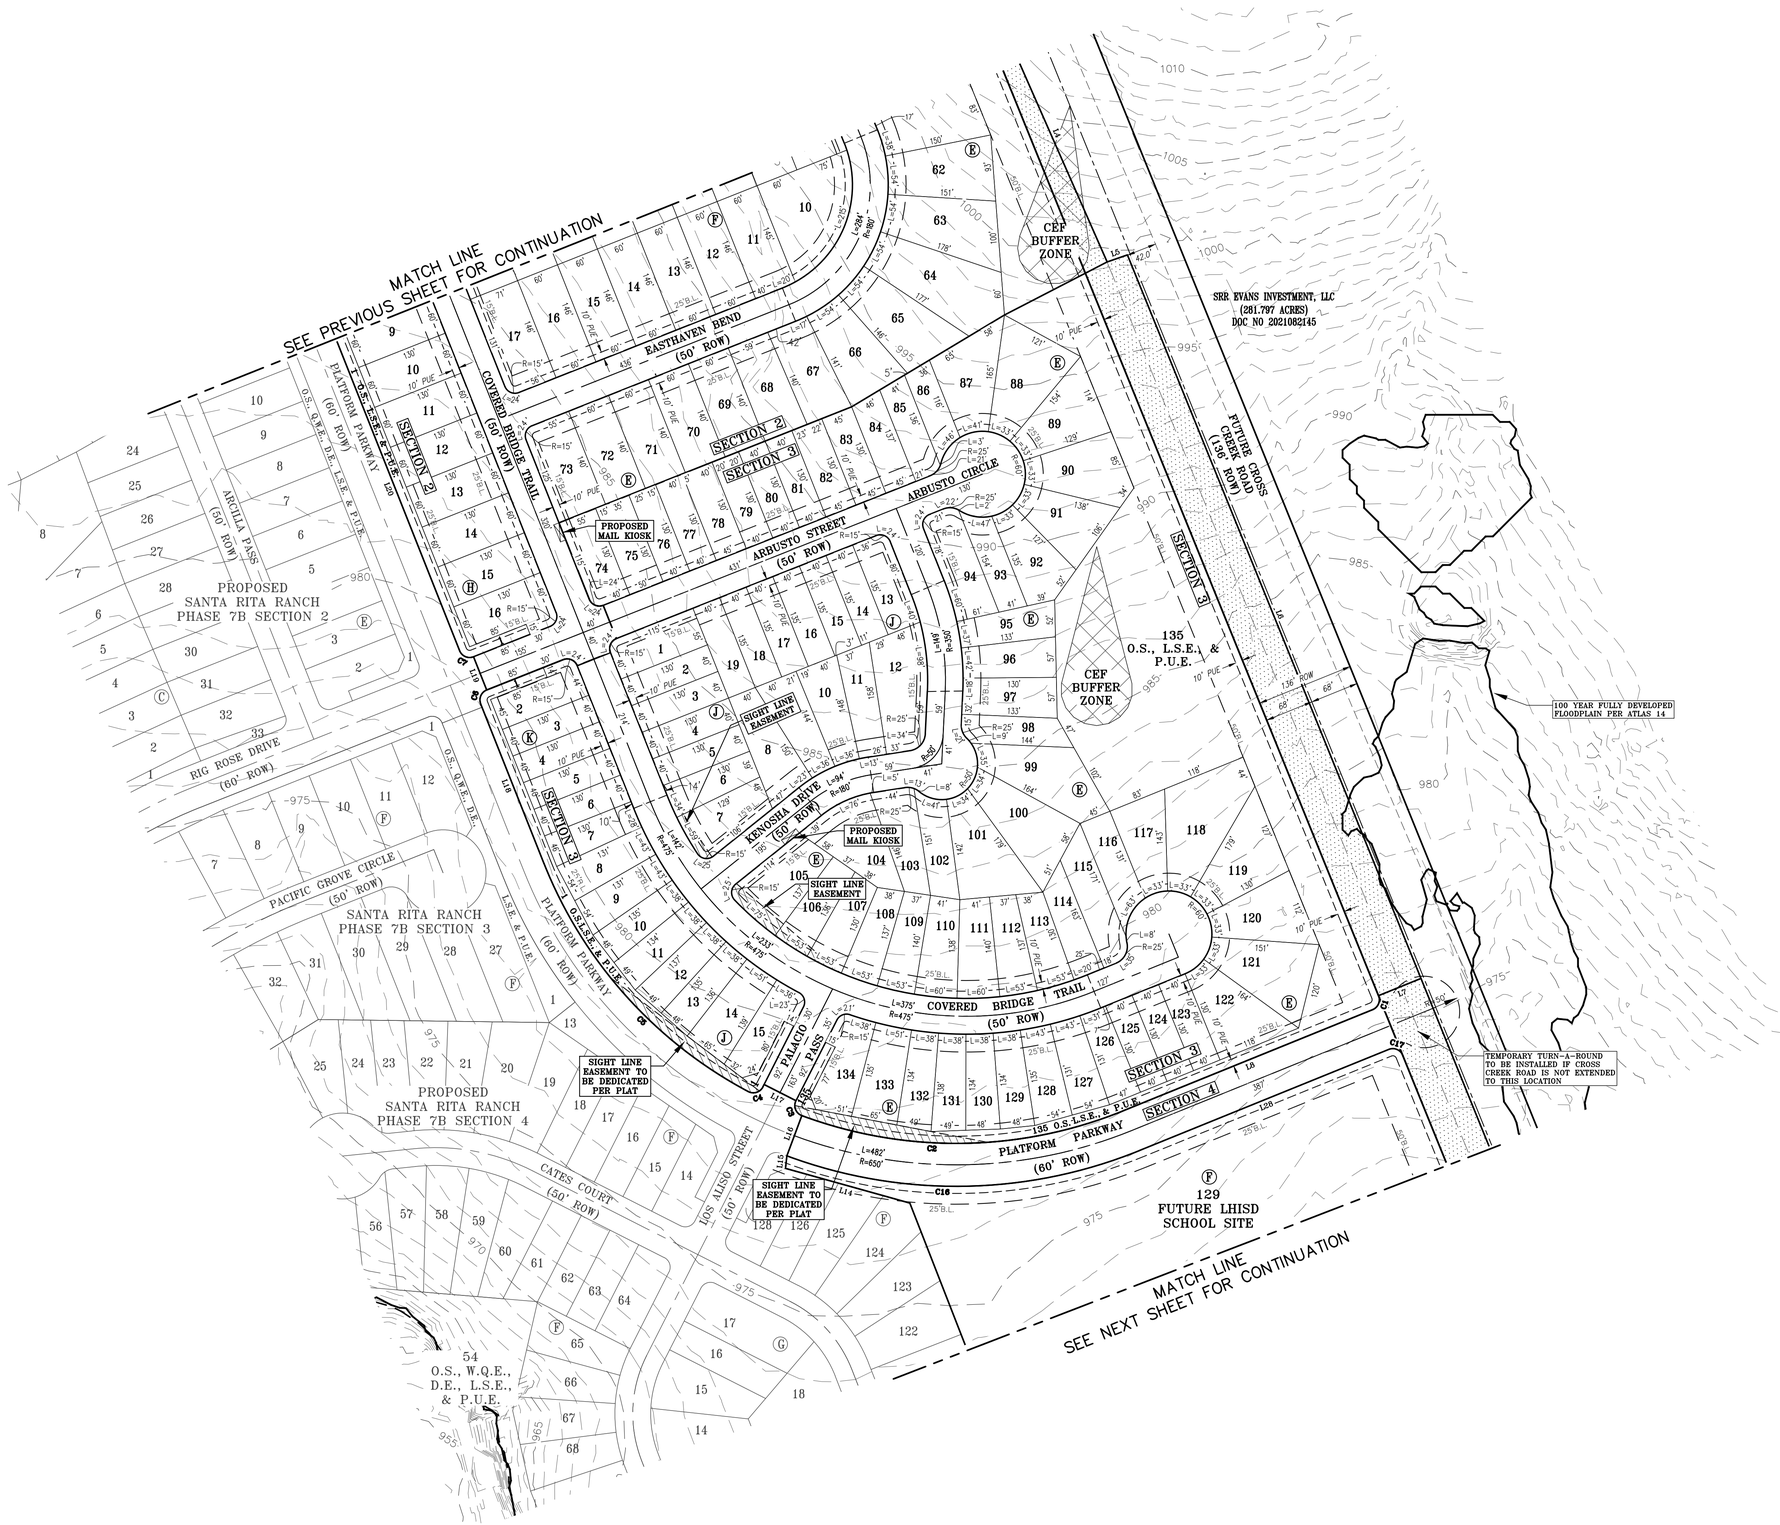

LEGEND

17	LOT NUMBER
(A)	BLOCK NUMBER
	BUILDING SETBACK LINE
	EASEMENT LINE
	BOUNDARY LINE
	100-YR FEMA FLOODPLAIN
	ATLAS 14 100-YR FLOODPLAIN
O.S.	OPEN SPACE
L.S.E.	LANDSCAPE EASEMENT
W.Q.E.	WATER QUALITY EASEMENT
D.E.	DRAINAGE EASEMENT
P.U.E.	PUBLIC UTILITY EASEMENT
B.L.	BUILDING LINE SETBACK
	MAILBOX KIOSK
	FUTURE CROSS CREEK ROAD ROW DEDICATION

TOTAL OF LOTS	353
SINGLE FAMILY LOTS:	344
O.S., D.E., P.U.E. & L.S.E LOTS:	1
O.S., P.U.E. & L.S.E LOTS:	7
FUTURE LHISD SCHOOL LOT	1

0 100' 200'

SCALE: 1" = 100'

DESIGNED BY: SPC | DRAFTED BY: MB

DATE

REVISION

Carlson, Brigance & Doering, Inc.
Civil Engineering ◆ Surveying
FIRM ID #F3791
Main Office: 5501 West William Cannon Dr. Austin, Texas 78749 Phone No. (512) 280-5160
North Office: 12129 RR 620 N. Suite 600 Austin, Texas 78750 Fax No. (512) 280-5165

SHEET NAME: PRELIMINARY PLAT 100 SCALE

JOB NAME: SANTA RITA RANCH PHASE 7C

PROJECT: PRELIMINARY PLAT

STATE OF TEXAS
STEVEN P. CATES
93648
LICENSED PROFESSIONAL ENGINEER

CARLSON, BRIGANCE & DOERING, INC.
@# F3791

5-8-2023


DATE: FEB 2023

JOB NUMBER: 5493

SHEET: 3 OF 4

SHEET NO.: 3

FILE PATH: J:\ACAD\5493\dwg\5493-PRELIMINARY PLAT.dwg - May 08, 2023 - 2:50pm

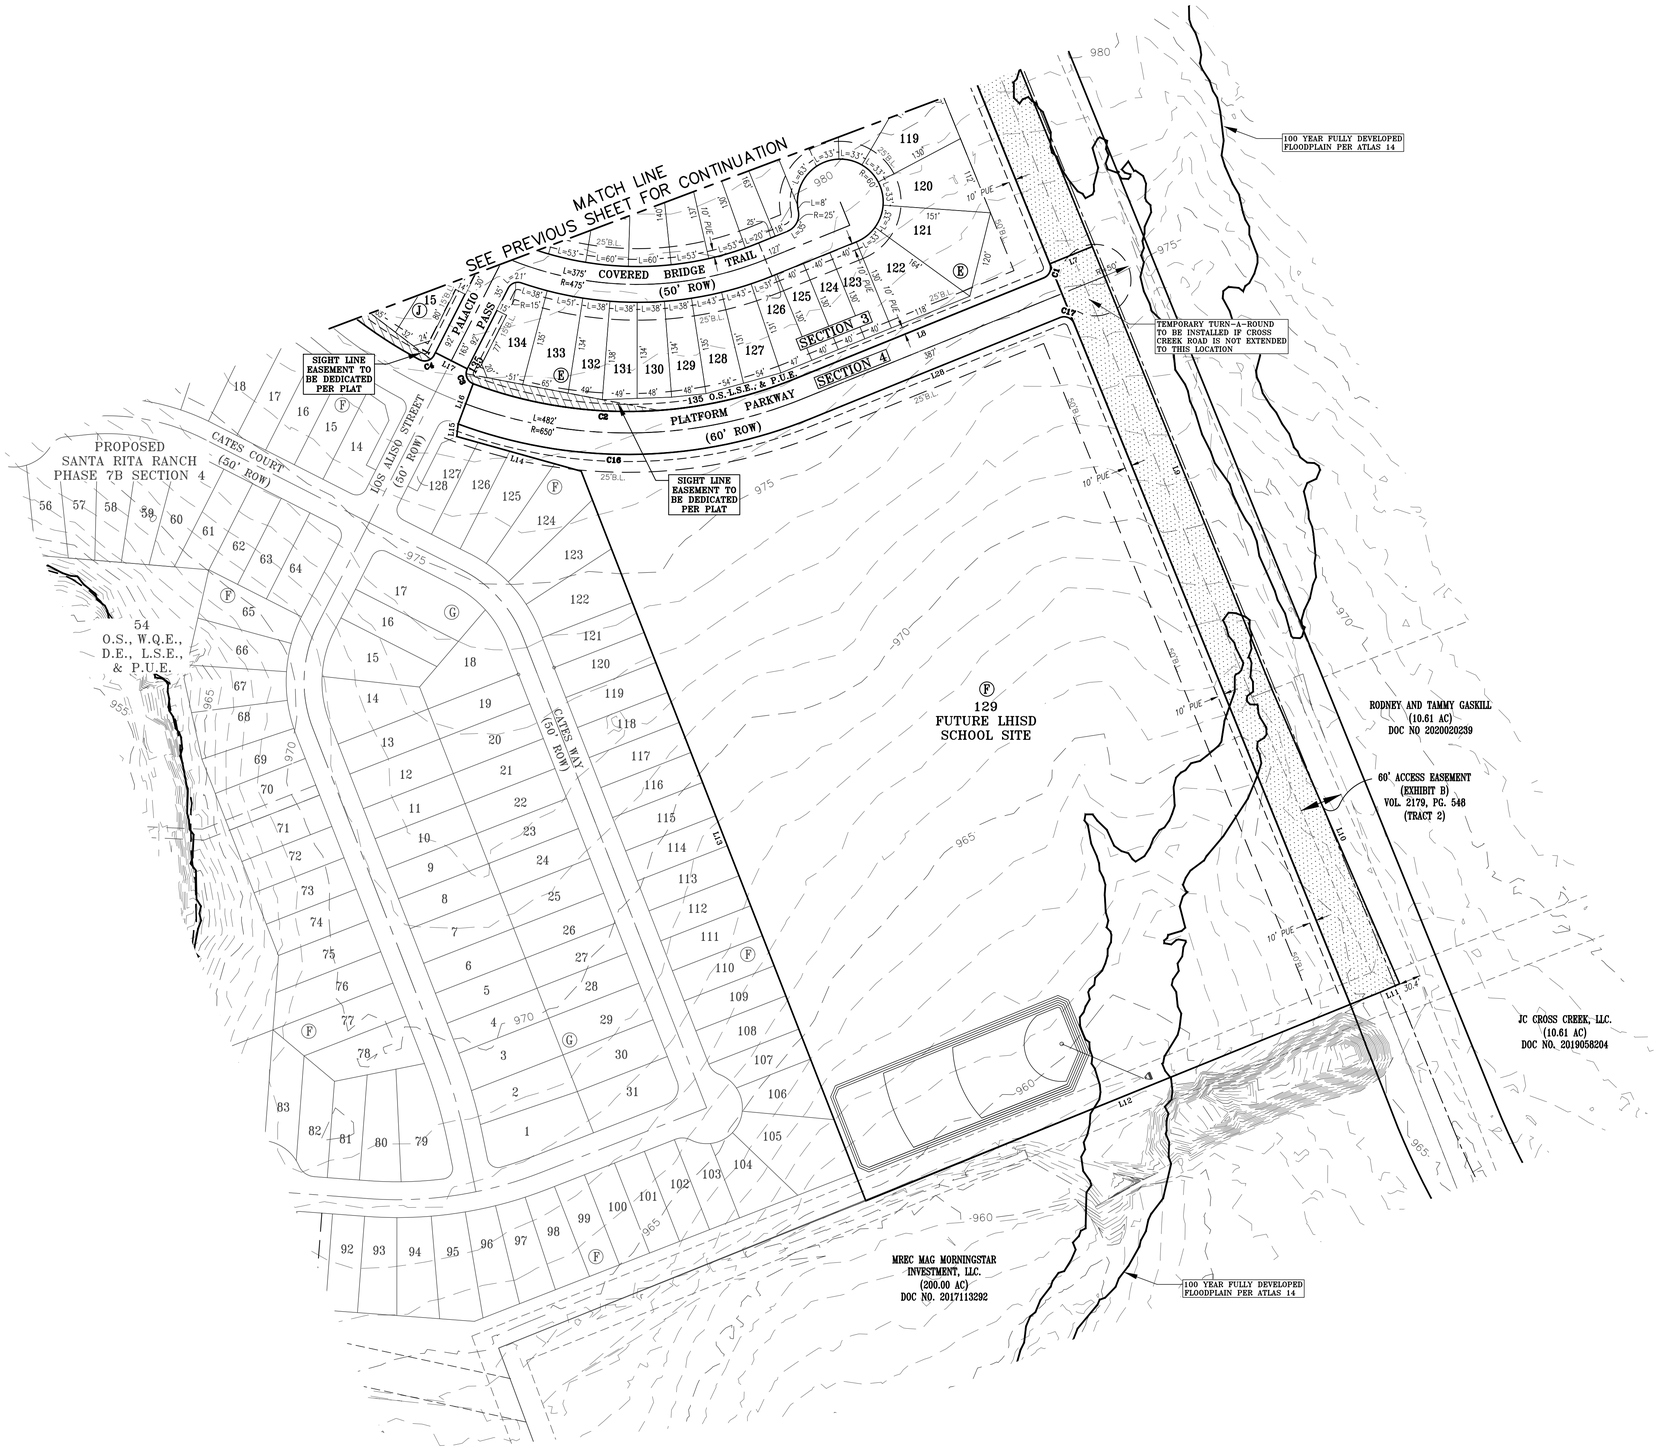

LEGEND

17	LOT NUMBER
Ⓐ	BLOCK NUMBER
	BUILDING SETBACK LINE
	EASEMENT LINE
	BOUNDARY LINE
	100-YR FEMA FLOODPLAIN
	ATLAS 14 100-YR FLOODPLAIN
O.S.	OPEN SPACE
L.S.E.	LANDSCAPE EASEMENT
W.Q.E.	WATER QUALITY EASEMENT
D.E.	DRAINAGE EASEMENT
P.U.E.	PUBLIC UTILITY EASEMENT
B.L.	BUILDING LINE SETBACK
	MAILBOX KIOSK
	FUTURE CROSS CREEK ROAD ROW DEDICATION

TOTAL OF LOTS	353
SINGLE FAMILY LOTS:	344
O.S., D.E., P.U.E. & L.S.E LOTS:	1
O.S., P.U.E. & L.S.E LOTS:	7
FUTURE LHISD SCHOOL LOT	1

0 100' 200'

SCALE: 1" = 100'

DESIGNED BY: SPC

DRAFTED BY: MB

DATE

REVISION

Carlson, Brigance & Doering, Inc.
Civil Engineering ◆ Surveying
FIRM ID #F3791
Main Office
5501 West William Cannon Dr. 78749
Austin, Texas 78749
Phone No. (512) 280-5160
North Office
12129 RR 620 N. Suite 600
Austin, Texas 78750
Fax No. (512) 280-5165

SHEET NAME: PRELIMINARY PLAT 100 SCALE

JOB NAME: SANTA RITA RANCH PHASE 7C

PROJECT: PRELIMINARY PLAT

STATE OF TEXAS
STEVEN P. CATES
93648
LICENSED
PROFESSIONAL ENGINEER

CARLSON, BRIGANCE & DOERING, INC.
ID# F-3791

5-8-2023

DATE
FEB 2023

JOB NUMBER
5493

SHEET
4 OF 4

SHEET NO.
4

FILE PATH: J:\ACD\5493\dwg\5493-PRELIMINARY PLAT.dwg - May 08, 2023 - 2:50pm

Commissioners Court - Regular Session **21.**

Meeting Date: 05/23/2023

Indigent/Abandoned Burial

Submitted For: Bill Gravell **Submitted By:** Andrea Schiele, County Judge

Department: County Judge

Agenda Category: Regular Agenda Items

Information

Agenda Item

Discuss, consider and take any necessary action to approve an Order for Interment by cremation of deceased (Jeanie Mullins Bowie) who passed away in Williamson County, Texas where there has been an inquest by the Justice of the Peace Pct 1 and the County has discretion to inter, pursuant to Tex. Health & Safety Code § 711.002(e), and authorize Beck Funeral Home to move forward with interment.

Background

Fiscal Impact

From/To	Acct No.	Description	Amount

Attachments

Order for Interment

Form Review

Inbox	Reviewed By	Date
County Judge Exec Asst. (Originator)	Becky Pruitt	05/15/2023 12:42 PM
Form Started By: Andrea Schiele		Started On: 05/15/2023 12:35 PM
Final Approval Date: 05/15/2023		

STATE OF TEXAS §
§
COUNTY OF WILLIAMSON §

ORDER OF COMMISSIONERS COURT
OF WILLIAMSON COUNTY, TEXAS
AUTHORIZING INTERMINT
OF DECEDENT'S REMAINS
(Jeanie Mullins Bowie)

Pursuant to the Laws and Rules of the State of Texas, the Texas Health & Safety Code, Chapter 711, Section 711.002(e), and the common law granting the County authority to regulate the public health and safety, the Commissioners Court of Williamson County finds that:

Jeanie Mullins Bowie (SSN xxx-xx-7211) passed away on September 21, 2022, at the age of 60, at her residence located in Round Rock, Williamson County, Texas.

The Court finds that the magistrate conducting the inquest shall inter the remains pursuant to Texas Health & Safety Code, Chapter 711, Section 711.002(e) and in this case the Justice of the Peace, Pct. 1 of Williamson County, Texas has signed the death certificate after an inquest and requested funding for an indigent burial for disposition of the deceased's body.

The Court also finds that there has been an investigation to obtain information regarding next of kin and the ability to pay for interment expense. However, all attempts to contact any known next of kin of the deceased's family

- 1 -

have failed to identify any responsible or known next of kin with the ability to pay for necessary expenses. In the facts presented in this case, the deceased's body has either become abandoned or those with the ability to pay are unable to do so.

The Court finds that this case involves either an abandoned body or is qualified for indigent burial; therefore, the duty to cover the costs of interment falls to Williamson County.

IT IS THEREFORE ORDERED THAT the deceased body shall be interred based on the request of the magistrate in this case (*i.e.*, permanent disposition of remains by entombment, burial, or placement in a niche).

IT IS FURTHER ORDERED THAT costs of cremation of the deceased be paid by Williamson County, Texas in accordance with its policies and regulations. Beck Funeral Home is granted authority to cremate the deceased.

Signed and entered this ____ day of May, 2023.

_____
Hon. Bill Gravell
Williamson County Judge

Commissioners Court - Regular Session **22.**

Meeting Date: 05/23/2023

Indigent/Abandoned Burial

Submitted For: Bill Gravell **Submitted By:** Andrea Schiele, County Judge

Department: County Judge

Agenda Category: Regular Agenda Items

Information

Agenda Item

Discuss, consider and take any necessary action to approve an Order for Interment by cremation of deceased (Gary Emerson Clarke Jr.) who passed away in Williamson County, Texas where there has been an inquest by the Justice of the Peace Pct 2 and the County has discretion to inter, pursuant to Tex. Health & Safety Code § 711.002(e), and authorize Beck Funeral Home to move forward with interment.

Background

Fiscal Impact

From/To	Acct No.	Description	Amount

Attachments

Order for Interment

Form Review

Inbox	Reviewed By	Date
County Judge Exec Asst. (Originator)	Becky Pruitt	05/19/2023 08:26 AM
Form Started By: Andrea Schiele		Started On: 05/19/2023 08:18 AM
Final Approval Date: 05/19/2023		

STATE OF TEXAS §
§
COUNTY OF WILLIAMSON §

ORDER OF COMMISSIONERS COURT
OF WILLIAMSON COUNTY, TEXAS
AUTHORIZING INTERMINT
OF DECEDENT'S REMAINS
(Gary Emerson Clarke Jr.)

Pursuant to the Laws and Rules of the State of Texas, the Texas Health & Safety Code, Chapter 711, Section 711.002(e), and the common law granting the County authority to regulate the public health and safety, the Commissioners Court of Williamson County finds that:

Gary Emerson Clarke Jr. (SSN xxx-xx-6609) passed away on May 1, 2023, at the age of 56, at his residence located in Williamson County, Texas.

The Court finds that the magistrate conducting the inquest shall inter the remains pursuant to Texas Health & Safety Code, Chapter 711, Section 711.002(e) and in this case the Justice of the Peace, Pct. 2 of Williamson County, Texas has signed the death certificate after an inquest and requested funding for an indigent burial for disposition of the deceased's body.

The Court also finds that there has been an investigation to obtain information regarding next of kin and the ability to pay for interment expense. However, all attempts to contact any known next of kin of the deceased's family have failed to identify any responsible or known next of kin with the ability to pay

- 1 -

for necessary expenses. In the facts presented in this case, the deceased's body has either become abandoned or those with the ability to pay are unable to do so.

The Court finds that this case involves either an abandoned body or is qualified for indigent burial; therefore, the duty to cover the costs of interment falls to Williamson County.

IT IS THEREFORE ORDERED THAT the deceased body shall be interred based on the request of the magistrate in this case (*i.e.,* permanent disposition of remains by entombment, burial, or placement in a niche).

IT IS FURTHER ORDERED THAT costs of cremation of the deceased be paid by Williamson County, Texas in accordance with its policies and regulations. Beck Funeral Home is granted authority to cremate the deceased.

Signed and entered this ____ day of May, 2023.

_____
Hon. Bill Gravell
Williamson County Judge

Commissioners Court - Regular Session **23.**

Meeting Date: 05/23/2023

EMS Week

Submitted By: Michael Knipstein, EMS

Department: EMS

Agenda Category: Regular Agenda Items

Information

Agenda Item

Discuss, consider and take appropriate action on approving the resolution for Williamson County EMS proclaiming May 21-26, 2023 as Emergency Medical Services Week.

Background

Consider approving the WilCo EMS resolution recognizing May 16-22, 2023 as Emergency Medical Services Week. EMS is a vital public service. The WilCo EMS System is ready to provide lifesaving care to those in need 24-hours a day, seven days a week; and access to quality emergency care improves the survival and recovery rate of those experiencing sudden illness or injury.

Fiscal Impact

From/To	Acct No.	Description	Amount

Attachments

EMS Week

Form Review

Inbox	Reviewed By	Date
County Judge Exec Asst.	Becky Pruitt	05/09/2023 11:21 AM
Form Started By: Michael Knipstein		Started On: 05/08/2023 08:31 AM
Final Approval Date: 05/09/2023		

State of Texas
County of Williamson
Know all men by these presents:

THAT ON THIS, the 23rd day of May 2023, the Commissioners' Court of Williamson County, Texas, met in duly called session at the Courthouse in Georgetown, with the following members present;

Bill Gravell, Jr., County Judge
Terry Cook, Commissioner, Precinct One
Cynthia Long, Commissioner, Precinct Two
Valerie Covey, Commissioner, Precinct Three
Russ Boles, Commissioner, Precinct Four

And at said meeting, among other business, the Court considered the following

RESOLUTION

WHEREAS, emergency medical services is a vital public service; and

WHEREAS, the members of the Williamson County EMS system are ready to provide lifesaving care to those in need 24 hours a day, seven days a week; and

WHEREAS, the Williamson County Emergency Communications 911 telecommunicators and their peers throughout the county ensure lifesaving help is a phone call away; and

WHEREAS, access to quality emergency care dramatically improves the survival and recovery rate of those who experience sudden illness or injury; and

WHEREAS, the emergency medical services system consists of emergency medical technicians at Williamson County EMS and its partner first responder organizations; and

WHEREAS, the members of emergency medical services teams, whether career or volunteer, engage in thousands of hours of specialized training and continuing education to enhance their lifesaving skills; and

WHEREAS, it is appropriate to recognize the value and the accomplishments of emergency medical services providers by designating Emergency Medical Services Week; now

THEREFORE, Be It Resolved that the Williamson County Commissioners Court declares the week of May 16-26, 2023, as

EMERGENCY MEDICAL SERVICES WEEK

We encourage the community to get to know their EMS providers.

RESOLVED THIS 23rd DAY OF MAY 2023

Attest: _____
Bill Gravell, Jr.
Williamson County Judge

Commissioners Court - Regular Session **24.**

Meeting Date: 05/23/2023

Yellow House Foundation ARPA Agreement

Submitted For: Cynthia Long **Submitted By:** Kathy Pierce, Commissioner Pct. #2

Department: Commissioner Pct. #2

Agenda Category: Regular Agenda Items

Information

Agenda Item

Discuss, consider and take appropriate action on subrecipient agreement with Yellow House Foundation to support recovery of individuals with alcohol and substance abuse disorders with American Rescue Plan Act (ARPA) funding.

Background

The incidence of alcohol and substance abuse have increased dramatically in recent years, including deaths from overdose. On April 11th, the Commissioners Court approved an allocation of $301,000 for Yellow House Foundation to support the recovery of individuals with alcohol and substance abuse problems. Yellow House Foundation will support the recovery process of individuals by offering a minimum of forty 12-Step Recovery meetings per week. Yellow House will provide a location for peer support, education, and recovery meetings. They will also help raise awareness of recovery solutions and be available for individuals court ordered to attend recovery meetings. The agreement has been reviewed by Legal and the Auditor's Office.

Fiscal Impact

From/To	Acct No.	Description	Amount

Attachments

Signed Agreement YHF

Form Review

Inbox	Reviewed By	Date
County Judge Exec Asst.	Becky Pruitt	05/18/2023 09:14 AM
Form Started By: Kathy Pierce		Started On: 05/17/2023 04:30 PM
Final Approval Date: 05/18/2023		

SUBRECIPIENT AGREEMENT BETWEEN WILLIAMSON COUNTY AND YELLOW HOUSE FOUNDATION FOR THE SUPPORT OF SOBRIETY & PANDEMIC IMPACT PROJECT

WITH FUNDING FROM: THE AMERICAN RESCUE PLAN ACT (ARPA) (A.L.N. 21.027)

This Subrecipient Agreement ("Agreement") is between Williamson County (the "COUNTY"), a political subdivision of the State of Texas, and the Yellow House Foundation ("SUBRECIPIENT"), a Texas nonprofit 501(c)3 tax-exempt organization, (collectively, the "Parties"), and shall be effective on May 1, 2023 ("Effective Date"). The Parties have reviewed this Agreement and agree to the following:

WHEREAS, on March 11, 2020, the World Health Organization declared COVID-19 a worldwide pandemic; and

WHEREAS, on March 11, 2021, President Joseph Biden signed the American Rescue Plan Act ("ARPA") to provide support to the State and local governments to respond to the financial impacts of COVID-19 pandemic; and

WHEREAS, the State and Local Fiscal Recovery Funds ("SLFRF FUNDS") authorized the ARPA (A.L.N. #21.027) to be used to mitigate the ongoing effects of COVID-19 and support the nation's pandemic recovery; and

WHEREAS, the COUNTY has received SLFRF FUNDS to respond to the continuous impact of COVID-19 as outlined in the Final Rule promulgated by the Department of Treasury ("Treasury"); and

WHEREAS, Treasury has issued guidance for the use of SLFRF FUNDS (31 CFR Part 35 and may be found at: https://www.govinfo.gov/content/pkg/FR-2022-01-27/pdf/2022-00292.pdf) and will continue to issue guidance and clarification on the appropriate use of these funds; and

WHEREAS, the COUNTY and SUBRECIPIENT find that SLFRF FUNDS distributed in accordance with this Agreement shall meet the eligible uses outlined in the Treasury's Final Rule, and additional guidance; and

WHEREAS, the COUNTY and SUBRECIPIENT find that the program(s) or project(s) and related expenditures outlined in this Agreement is/are eligible under current SLFRF FUNDS guidance and rules promulgated by the U.S. Treasury and find that the program(s) or project(s) outlined herein will mitigate the ongoing effects of COVID-19 and support pandemic recovery in Williamson County.

THEREFORE, the Parties agree as follows:

I.
GENERAL OVERVIEW

The COUNTY has in good faith determined that this Agreement serves a public purpose. This public purpose includes, but is not limited to, the Subrecipient's efforts to meet the additional needs and services of the community, specifically providing critical support or public interest benefits to local residents as follows:

Subrecipient will provide a safe secular location for recovery from alcohol and substance abuse in Williamson County. The Subrecipient will provide a location for meetings that will be available seven (7) days per week, and peer support for individuals and families suffering from substance disorders, which have increased as a result of the coronavirus pandemic. Groups will be offered for Alcoholics Anonymous, Al-Anon, Alateen, Cocaine Anonymous, Primary Purpose, Nicotine Anonymous, and Spanish Speaking Alcoholics Anonymous. Subrecipient's location will provide meetings, counseling, events and social activities to individuals practicing the 12-Step Recovery program.

Additional Scope of Services is set forth in Appendix A, which is attached hereto and incorporated as if copied in full.

The Program Outcomes and Project Budget is set forth in Appendix B, which is attached hereto and incorporated as if copied in full.

II.
PAYMENT

The COUNTY shall make available an amount of up to **$301,000 (THREE HUNDRED AND ONE THOUSAND DOLLARS)** to SUBRECIPIENT from the COUNTY's SLFRF FUNDS to reimburse SUBRECIPIENT for expenses related to eligible uses of SLFRF FUNDS as outlined in the Treasury's Final Rule, reflected in Appendix B, and in accordance with the terms and conditions outlined below:

Williamson County approves and pays reimbursement requests within thirty (30) days of receipt of a complete request. Errors in the reimbursement request, including insufficient documentation, may result in payment delays. SUBRECIPIENT is responsible for submitting a complete and accurate reimbursement request. Payment is considered made on the date postmarked.

Each reimbursement request must contain the following supporting documentation:

i. Signed Request for Reimbursement (RFR) form
ii. List with non-identifiable information that includes number of clients assisted with shelter and related services provided
iii. General Ledger (monthly, generated from SUBRECIPIENT's accounting system) coinciding with RFR
iv. Timesheets and Payroll Reports (monthly, generated from SUBRECIPIENT's payroll system) if budget included personnel

v. Invoices of all other expenditures
vi. Proof of payment of all expenditures

III.
TERM/TERMINATION

This Agreement shall become effective upon signature by both Parties and shall continue in full force and effect until December 31, 2026 unless terminated earlier in accordance with this Agreement. If at any time SUBRECIPIENT state contract is suspended or revoked, or if SUBRECIPIENT becomes excluded, debarred, or suspended from any federal program, this Agreement automatically terminates effective on the date of the suspension, revocation, or exclusion, and SUBRECIPIENT must submit a final, formal statement in the manner set out above and below requesting payment.

The County may immediately terminate this Agreement, without prior notice, if SUBRECIPIENT fails to perform any obligation found herein and the failure:

i. Creates a potential threat to health or safety: or
ii. Violated a law, ordinance, or regulation designed to protect health or safety.

Either party may terminate this Agreement without cause giving ninety (90) days written notice to the other party. Upon receipt of notice to terminate, SUBRECIPIENT shall discontinue all services in connection with the performance of this Agreement and shall proceed to promptly cancel all existing orders and contracts insofar as such orders to contracts are chargeable to this Agreement. Any and all assets purchased under this Agreement shall transfer to the County for purposes outlined herein.

Within ninety (90) days after receipt of a notice of termination, SUBRECIPIENT agrees to submit an invoice showing, in detail, the services performed under this Agreement up to and including the date of termination.

Force Majeure: In the event that either Party is unable to perform its any of its obligation under the Agreement or to enjoy any of the benefits because of natural disaster, global pandemic, actions or decrees of governmental bodies or communication line failure not the fault of the affected party (referred to as a "Force Majeure Event"), the party who has been so affected immediately agrees to give notice to the other part and agrees to do everything possible to resume performance. Upon receipt of such notice, the Agreement is immediately suspended. If the period of nonperformance exceeds ten (10) calendar days from the receipt of notice of the Force Majeure Event, the Party whose ability to perform has not been affected may terminate the Agreement immediately by giving written notice to the other Party.

IV.
AMENDMENTS

This Contract may not be amended without a written agreement; however, SUBRECIPIENT may move up to 10% of allocated funds within any budget category without written approval of the COUNTY, except for Equipment or Indirect Cost budget line items, if the movement is consistent

with the budget in Appendix B. To move any amount over and above a cumulative total of 10% of allocated funds within any budget category, SUBRECIPIENT must submit a written request to COUNTY and receive written approval of same.

V.
STANDARDS FOR FINANCIAL MANAGEMENT

In accordance with 2 CFR 200 – Uniform Administrative Requirements, Cost Principles, and Audit Requirements for Federal Awards, SUBRECIPIENT will develop, implement and maintain financial management and control systems, which include at a minimum accurate payroll, accounting and financial reporting records, cost source documentation, effective internal and budgetary controls, and determination of reasonableness, allowability and allocability of costs, and timely and appropriate audits and resolution findings.

SUBRECIPIENT shall maintain an effective accounting system, which will:

i. Identify and record valid transactions
ii. Record transactions to the proper accounting period in which transactions occurred
iii. Describe transactions in sufficient detail to permit proper classification
iv. Maintain records that permit the tracing of funds to a level of detail that establishes that the funds have been used in compliance with contract requirements
v. Adequately identify the source and application of funds of each grant contract
vi. Generate current and accurate financial reports in accordance with contract requirements

VI.
MONITORING

SUBRECIPIENT agrees that COUNTY will, until the expiration of the federal retention period as referenced in 2 CFR 200.334, have access to and the right to examine at reasonable times any directly pertinent books, papers, and records (hard copy, as well as computer generated data) of the sub-recipient involving transactions related to this Agreement. This right to audit also extends to any obligations assigned to any subcontracts or agreements formed between SUBRECIPIENT and any subcontractors to the extent that those subcontracts or agreements relate to fulfillment of SUBRECIPIENT's obligations to COUNTY under this Agreement. The SUBRECIPIENT agrees that COUNTY will have access during normal working hours to all necessary facilities, staff, and workspace to conduct audits. The COUNTY will provide the SUBRECIPIENT with reasonable advance notice of intended audits. The SUBRECIPIENT must provide records within ten (10) business days or a mutually agreed upon timeline. SUBRECIPIENT may withhold any information that it is mandated to withhold to comply with state or federal law.

VII.
ALLOWABLE COSTS

COUNTY payment to SUBRECIPIENT does not preclude COUNTY from determining that certain costs were ineligible for reimbursement. If the COUNTY determines that a cost the COUNTY has

paid for is ineligible for reimbursement, the SUBRECIPIENT will refund the ineligible amount to the COUNTY. COUNTY will determine whether costs submitted by SUBRECIPIENT are allowable and eligible for reimbursement. If COUNTY has paid funds to SUBRECIPIENT for unallowable or ineligible costs, COUNTY will notify SUBRECIPIENT in writing, and SUBRECIPIENT shall return the funds to COUNTY within thirty (30) calendar days of the date of this written notice. COUNTY may withhold all or part of any payments to SUBRECIPIENT to offset reimbursement for any unallowable or ineligible expenditure that SUBRECIPIENT has not refunded to COUNTY, or if required financial report(s) are not submitted by the due date(s).

VIII.
INDEPENDENT SINGLE OR PROGRAM SPECIFIC AUDIT

If SUBRECIPIENT, within SUBRECIPIENT'S fiscal year, expends a total amount of at least SEVEN HUNDRED FIFTY THOUSAND DOLLARS ($750,000) in federal funds awarded, SUBRECIPIENT shall have a single audit or program-specific audit in accordance with the 2 CFR 200. The $750,000 federal threshold amount includes federal funds passed through by way of State and local agency awards.

IX.
EQUIPMENT

Any purchase of equipment must be consistent with the Uniform Guidance at 2 CFR Part 200 Subpart D. Equipment acquired under this Agreement must be used for the originally authorized purpose. Consistent with 2 CFR 200.313, any equipment acquired using federal funds shall vest in the non-Federal entity.

Procedures for managing equipment must meet the following requirements:

i. Property records must be maintained that include a description of the property, a serial number or other identification number, the source of funding for the property, name of title holder, acquisition date, cost of the property, percentage of Federal participation in the project costs for the Federal award under which the property was acquired, the location, use and condition of the property, and any ultimate disposition data including the date of disposal and sale price of the property.

ii. A physical inventory of the property must be taken, and the results reconciled with the property records at least once every two years.

iii. A control system must be developed to ensure adequate safeguards to prevent loss, damage, or theft of the property. Any loss, damage, or theft must be investigated.

iv. Adequate maintenance procedures must be developed to keep the property in good condition.

v. If the non-Federal entity is authorized or required to sell the property, proper sales procedures must be established to ensure the highest possible return.

Disposition. When original or replacement equipment acquired under this Agreement is no longer needed or in use for the project or program outlined herein, SUBRECIPIENT must request disposition instructions from the COUNTY.

X.
LEGAL COMPLIANCE, PERFORMANCE MEASUREMENT, AND REQUIRED REPORTING

SUBRECIPIENT shall comply with all applicable federal, state and local laws and regulations governing the expenditure of funds under this Agreement, including but not limited to additional requirements for U.S. Department of The Treasury Coronavirus Local Fiscal Recovery Fund award terms and conditions compliance related to the American Rescue Plan Act (ARPA) (A.L.N. 21.027). SUBRECIPIENT shall submit to the Williamson County Auditor's office all necessary invoicing and appropriate documentation evidencing expenditures and that said expenditures are Allowable Expenditures. Allowable Expenditures are limited to those expenditures shown in Appendix B. Additional reports and documentation may be required as requested by COUNTY in the approved format.

XI.
DEBARMENT AND SYSTEM FOR AWARD MANAGEMENT

SUBRECIPIENT is not entitled to receive payment under this Agreement for services performed by any personnel who have been excluded, debarred, or suspended under a federal program, unless given explicit permission by the COUNTY. SUBRECIPIENT agrees to maintain an active registration in the System for Award Management (SAM.gov)

XII.
INDEPENDENT CONTRACTORS

It is understood that any relationship created by this Agreement between the Parties shall be that of independent contractors. Under no circumstances shall either Party be deemed an employee of the other nor shall either Party act as an agent of the other Party. Any and all joint venture, joint enterprise, or partnership status is hereby expressly denied, and the Parties expressly state that they have not formed expressly or impliedly a joint venture, joint enterprise, or partnership.

XIII.
SUBCONTRACTING AUTHORITY

SUBRECIPIENT may enter into contracts as necessary for the performance of the scope of services outlined in this Agreement. SUBRECIPIENT agrees to act in good faith and shall comply with all applicable purchasing laws in choosing subcontractors and executing any contracts pursuant to this Agreement.

XIV.
DOCUMENTATION

SUBRECIPIENT shall keep and maintain, for a period not less than five (5) years after December 31, 2026, any and all records relating to use of the SLFRF FUNDS described herein.

XV.
FORM 1295 COMPLIANCE

SUBRECIPIENT acknowledges and agrees that it has fully, accurately, and completely disclosed all interested parties and has acknowledged the completeness of this disclosure by filing Form 1295 "Certificate of Interested Parties" with the Texas Ethics Commission ***if required*** by Texas Government Code Section 2252.908, as amended.

XVI.
NOTICE

Any notice required or permitted to be delivered hereunder shall be deemed to have been given when personally delivered, or if mailed, seventy-two hours after deposit of the same in the United States Mail, postage prepaid, certified, or registered, return receipt requested, properly addressed to the Parties hereto at the respective addresses set forth below, or at such other addresses as they shall specify by written notice delivered to the following addresses:

County;

County Judge
710 Main Street, Suite 101
Georgetown, Texas 78628

and

County Auditor
710 Main Street, Suite 301
Georgetown, Texas 78628

Subrecipient:

YELLOW HOUSE FOUNDATION
c/o Board Chair – Demariee Anderson
151 S. Bell Boulevard
Cedar Park, TX 78613

XVII.
SEVERABILITY

In case any one or more of the provisions contained in this Agreement shall for any reason be held to be invalid, illegal, or unenforceable in any respect, such invalidity, illegality, or unenforceability shall not affect any other provision in this Agreement and this Agreement shall be construed as if such invalid, illegal, or unenforceable provision had never been contained in it.

XVIII.
VENUE AND APPLICABLE LAW

Venue of this Agreement shall be Williamson County, Texas, and the laws of the State of Texas shall govern all terms and conditions.

XIX.
ENTIRE AGREEMENT

This Agreement represents the entire understanding between the Parties and supersedes all prior representations.

WITNESS that this Agreement shall be effective as of the date of the last party's execution below.

WILLIAMSON COUNTY:

_____
Authorized Signature

_____
Printed Name

Date: _____ ____, 2023

SUBRECIPIENT:

Yellow House Foundation

Demariee Anderson
Authorized Signature

Demariee Anderson
Printed Name

Date: May 9th ____, 2023

APPENDIX A – Scope of Services

Subrecipient will provide a safe secular location for recovery from alcohol and substance abuse in Williamson County. The Subrecipient will provide a location for meetings that will be available seven (7) days per week, and peer support for individuals and families suffering from substance disorders, which have increased as a result of the coronavirus pandemic. Groups will be offered for Alcoholics Anonymous, Al-Anon, Alateen, Cocaine Anonymous, Primary Purpose, Nicotine Anonymous and Spanish Speaking Alcohol Anonymous. Subrecipient's location will provide meetings, counseling, events and social activities to individuals practicing the 12-Step Recovery program. Subrecipient will complete construction of a new 6,175 square foot building on Leander Drive in Leander, Texas to further facilitate recovery of individuals and provide a location for peer support activities. Subrecipient will hold a minimum of forty (40) meetings per week, which will be available to any individual with substance abuse problems, regardless of race, creed, color or ethnicity. Subrecipient will also provide peer support for individuals ordered to attend recovery meetings by Williamson County Judges and to raise awareness of recovery solutions.

APPENDIX B – Program Outcome and Project Budget/Allowable Expenses

(Incorporated herein as if copied in full)

FUNDING METRICS and OUTCOMES:

Number of Peer Support Meetings/month	Minimum 125 meetings/month
Attendance of Support Meetings/month	On Average 3,300/month

YELLOW HOUSE PEER SUPPORT BUDGET	**2023 – 2024 BUDGET**
Temporary Location Rent (Oct. 2022 – Nov. 2023)	$114,000
Temporary Location Repairs	$ 48,000
Infrastructure/Electrical Connection	$ 32,000
Contracted Building Maintenance Services	$ 24,000
Mortgage Payments (Jan. 2024 – Dec. 2024)	$ 60,000
Telephone/Internet	$ 1,000
Utilities (Water, waste water, electric, trash)	$ 22,000
TOTAL	**$301,000**

Commissioners Court - Regular Session **25.**

Meeting Date: 05/23/2023

Family Eldercare ARPA Agreement

Submitted For: Cynthia Long **Submitted By:** Kathy Pierce, Commissioner Pct. #2

Department: Commissioner Pct. #2

Agenda Category: Regular Agenda Items

Information

Agenda Item

Discuss, consider and take appropriate action on subrecipient agreement with Family Eldercare to provide supportive services and transition of unhoused individuals to housing stability with American Rescue Plan Act (ARPA) funding.

Background

Family Eldercare will partner with Mobile Loaves and Fishes (MLF) and provide wrap-around support services for unhoused Williamson County residents. They will coordinate with MLF and assist with the application process for housing of eligible Williamson County residents at Community First Village. The allocation for funding was approved by the Commissioners Court on April 11th. The agreement has been reviewed by Legal and the Auditor's Office.

Fiscal Impact

From/To	Acct No.	Description	Amount

Attachments

Signed Agreement Family Eldercare

Form Review

Inbox	Reviewed By	Date
County Judge Exec Asst.	Becky Pruitt	05/18/2023 09:16 AM
Form Started By: Kathy Pierce		Started On: 05/17/2023 05:35 PM
Final Approval Date: 05/18/2023		

SUBRECIPIENT AGREEMENT BETWEEN WILLIAMSON COUNTY AND FAMILY ELDERCARE FOR HOUSING AND PREVENTION OF HOMELESSNESS

WITH FUNDING FROM: THE AMERICAN RESCUE PLAN ACT (ARPA) (A.L.N. 21.027)

This Subrecipient Agreement ("Agreement") is between Williamson County (the "COUNTY"), a political subdivision of the State of Texas, and Family Eldercare ("SUBRECIPIENT"), a Texas nonprofit 501(c)3 tax-exempt organization, (collectively, the "Parties"), and shall be effective on May 1, 2023 ("Effective Date"). The Parties have reviewed this Agreement and agree to the following:

WHEREAS, on March 11, 2020, the World Health Organization declared COVID-19 a worldwide pandemic; and

WHEREAS, on March 11, 2021, President Joseph Biden signed the American Rescue Plan Act ("ARPA") to provide support to the State and local governments to respond to the financial impacts of COVID-19 pandemic; and

WHEREAS, the State and Local Fiscal Recovery Funds ("SLFRF FUNDS") authorized the ARPA (A.L.N. #21.027) to be used to mitigate the ongoing effects of COVID-19 and support the nation's pandemic recovery; and

WHEREAS, the COUNTY has received SLFRF FUNDS to respond to the continuous impact of COVID-19 as outlined in the Final Rule promulgated by the Department of Treasury ("Treasury"); and

WHEREAS, Treasury has issued guidance for the use of SLFRF FUNDS (31 CFR Part 35 and may be found at: https://www.govinfo.gov/content/pkg/FR-2022-01-27/pdf/2022-00292.pdf) and will continue to issue guidance and clarification on the appropriate use of these funds; and

WHEREAS, the COUNTY and SUBRECIPIENT find that SLFRF FUNDS distributed in accordance with this Agreement shall meet the eligible uses outlined in the Treasury's Final Rule, and additional guidance; and

WHEREAS, the COUNTY and SUBRECIPIENT find that the program(s) or project(s) and related expenditures outlined in this Agreement is/are eligible under current SLFRF FUNDS guidance and rules promulgated by the U.S. Treasury and find that the program(s) or project(s) outlined herein will mitigate the ongoing effects of COVID-19 and support pandemic recovery in Williamson County.

THEREFORE, the Parties agree as follows:

I.
GENERAL OVERVIEW

The COUNTY has in good faith determined that this Agreement serves a public purpose. This public purpose includes, but is not limited to, the Subrecipient's efforts to meet the additional needs and services of the community, specifically providing critical support or public interest benefits to local residents as follows:

Subrecipient will provide an array of wrap-around supportive services to support housing stability for identified individuals to reduce homelessness and increase housing sustainability for individuals in Williamson County. Services may include outreach and engagement, rapid rehousing, housing navigation, housing retention, homeless prevention, benefits enrollment, SOAR Navigation and financial assistance. Services will be individualized to meet the needs of identified participants.

Additional Scope of Services is set forth in Appendix A, which is attached hereto and incorporated as if copied in full.

The Program or Project Budget is set forth in Appendix B, which is attached hereto and incorporated as if copied in full.

II.
PAYMENT

The COUNTY shall make available an amount of up to **$600,000 (SIX HUNDRED THOUSAND DOLLARS)** to SUBRECIPIENT from the COUNTY's SLFRF FUNDS to reimburse SUBRECIPIENT for expenses related to eligible uses of SLFRF FUNDS as outlined in the Treasury's Final Rule, reflected in Appendix B, and in accordance with the terms and conditions outlined below:

Williamson County approves and pays reimbursement requests within thirty (30) days of receipt of a complete request. Errors in the reimbursement request, including insufficient documentation, may result in payment delays. SUBRECIPIENT is responsible for submitting a complete and accurate reimbursement request. Payment is considered made on the date postmarked.

Each reimbursement request must contain the following supporting documentation:

i. Signed Request for Reimbursement (RFR) form
ii. List with non-identifiable information that includes number of clients assisted with shelter and related services provided
iii. General Ledger (monthly, generated from SUBRECIPIENT's accounting system) coinciding with RFR
iv. Timesheets and Payroll Reports (monthly, generated from SUBRECIPIENT's payroll system) if budget included personnel
v. Invoices of all other expenditures
vi. Proof of payment of all expenditures

III.
TERM/TERMINATION

This Agreement shall become effective upon signature by both Parties and shall continue in full force and effect until December 31, 2026, unless terminated earlier in accordance with this Agreement. If at any time SUBRECIPIENT state contract is suspended or revoked, or if SUBRECIPIENT becomes excluded, debarred, or suspended from any federal program, this Agreement automatically terminates effective on the date of the suspension, revocation, or exclusion, and SUBRECIPIENT must submit a final, formal statement in the manner set out above and below requesting payment.

The County may immediately terminate this Agreement, without prior notice, if SUBRECIPIENT fails to perform any obligation found herein and the failure:

i. Creates a potential threat to health or safety: or
ii. Violated a law, ordinance, or regulation designed to protect health or safety.

Either party may terminate this Agreement without cause giving ninety (90) days written notice to the other party. Upon receipt of notice to terminate, SUBRECIPIENT shall discontinue all services in connection with the performance of this Agreement and shall proceed to promptly cancel all existing orders and contracts insofar as such orders to contracts are chargeable to this Agreement. Any and all assets purchased under this Agreement shall transfer to the County for purposes outlined herein.

Within ninety (90) days after receipt of a notice of termination, SUBRECIPIENT agrees to submit an invoice showing, in detail, the services performed under this Agreement up to and including the date of termination.

Force Majeure: In the event that either Party is unable to perform its any of its obligation under the Agreement or to enjoy any of the benefits because of natural disaster, global pandemic, actions or decrees of governmental bodies or communication line failure not the fault of the affected party (referred to as a "Force Majeure Event"), the party who has been so affected immediately agrees to give notice to the other part and agrees to do everything possible to resume performance. Upon receipt of such notice, the Agreement is immediately suspended. If the period of nonperformance exceeds ten (10) calendar days from the receipt of notice of the Force Majeure Event, the Party whose ability to perform has not been affected may terminate the Agreement immediately by giving written notice to the other Party.

IV.
AMENDMENTS

This Contract may not be amended without a written agreement; however, SUBRECIPIENT may move up to 10% of allocated funds within any budget category without written approval of the COUNTY, except for Equipment or Indirect Cost budget line items, if the movement is consistent with the budget in Appendix B. To move any amount over and above a cumulative total of 10% of allocated funds within any budget category, SUBRECIPIENT must submit a written request to COUNTY and receive written approval of same.

V.
STANDARDS FOR FINANCIAL MANAGEMENT

In accordance with 2 CFR 200 – Uniform Administrative Requirements, Cost Principles, and Audit Requirements for Federal Awards, SUBRECIPIENT will develop, implement and maintain financial management and control systems, which include at a minimum accurate payroll, accounting and financial reporting records, cost source documentation, effective internal and budgetary controls, and determination of reasonableness, allowability and allocability of costs, and timely and appropriate audits and resolution findings.

SUBRECIPIENT shall maintain an effective accounting system, which will:

i. Identify and record valid transactions
ii. Record transactions to the proper accounting period in which transactions occurred
iii. Describe transactions in sufficient detail to permit proper classification
iv. Maintain records that permit the tracing of funds to a level of detail that establishes that the funds have been used in compliance with contract requirements
v. Adequately identify the source and application of funds of each grant contract
vi. Generate current and accurate financial reports in accordance with contract requirements

VI.
MONITORING

SUBRECIPIENT agrees that COUNTY will, until the expiration of the federal retention period as referenced in 2 CFR 200.334, have access to and the right to examine at reasonable times any directly pertinent books, papers, and records (hard copy, as well as computer generated data) of the sub-recipient involving transactions related to this Agreement. This right to audit also extends to any obligations assigned to any subcontracts or agreements formed between SUBRECIPIENT and any subcontractors to the extent that those subcontracts or agreements relate to fulfillment of SUBRECIPIENT's obligations to COUNTY under this Agreement. The SUBRECIPIENT agrees that COUNTY will have access during normal working hours to all necessary facilities, staff, and workspace to conduct audits. The COUNTY will provide the SUBRECIPIENT with reasonable advance notice of intended audits. The SUBRECIPIENT must provide records within ten (10) business days or a mutually agreed upon timeline. SUBRECIPIENT may withhold any information that it is mandated to withhold to comply with state or federal law.

VII.
ALLOWABLE COSTS

COUNTY payment to SUBRECIPIENT does not preclude COUNTY from determining that certain costs were ineligible for reimbursement. If the COUNTY determines that a cost the COUNTY has paid for is ineligible for reimbursement, the SUBRECIPIENT will refund the ineligible amount to the COUNTY. COUNTY will determine whether costs submitted by SUBRECIPIENT are allowable and eligible for reimbursement. If COUNTY has paid funds to SUBRECIPIENT for unallowable or

ineligible costs, COUNTY will notify SUBRECIPIENT in writing, and SUBRECIPIENT shall return the funds to COUNTY within thirty (30) calendar days of the date of this written notice. COUNTY may withhold all or part of any payments to SUBRECIPIENT to offset reimbursement for any unallowable or ineligible expenditure that SUBRECIPIENT has not refunded to COUNTY, or if required financial report(s) are not submitted by the due date(s).

VIII.
INDEPENDENT SINGLE OR PROGRAM SPECIFIC AUDIT

If SUBRECIPIENT, within SUBRECIPIENT'S fiscal year, expends a total amount of at least SEVEN HUNDRED FIFTY THOUSAND DOLLARS ($750,000) in federal funds awarded, SUBRECIPIENT shall have a single audit or program-specific audit in accordance with the 2 CFR 200. The $750,000 federal threshold amount includes federal funds passed through by way of State and local agency awards.

IX.
EQUIPMENT

Any purchase of equipment must be consistent with the Uniform Guidance at 2 CFR Part 200 Subpart D. Equipment acquired under this Agreement must be used for the originally authorized purpose. Consistent with 2 CFR 200.313, any equipment acquired using federal funds shall vest in the non-Federal entity.

Procedures for managing equipment must meet the following requirements:

i. Property records must be maintained that include a description of the property, a serial number or other identification number, the source of funding for the property, name of title holder, acquisition date, cost of the property, percentage of Federal participation in the project costs for the Federal award under which the property was acquired, the location, use and condition of the property, and any ultimate disposition data including the date of disposal and sale price of the property.

ii. A physical inventory of the property must be taken, and the results reconciled with the property records at least once every two years.

iii. A control system must be developed to ensure adequate safeguards to prevent loss, damage, or theft of the property. Any loss, damage, or theft must be investigated.

iv. Adequate maintenance procedures must be developed to keep the property in good condition.

v. If the non-Federal entity is authorized or required to sell the property, proper sales procedures must be established to ensure the highest possible return.

Disposition. When original or replacement equipment acquired under this Agreement is no longer needed or in use for the project or program outlined herein, SUBRECIPIENT must request disposition instructions from the COUNTY.

X.
LEGAL COMPLIANCE, PERFORMANCE MEASUREMENT, AND REQUIRED REPORTING

SUBRECIPIENT shall comply with all applicable federal, state and local laws and regulations governing the expenditure of funds under this Agreement, including but not limited to additional requirements for U.S. Department of The Treasury Coronavirus Local Fiscal Recovery Fund award terms and conditions compliance related to the American Rescue Plan Act (ARPA) (A.L.N. 21.027). SUBRECIPIENT shall submit to the Williamson County Auditor's office all necessary invoicing and appropriate documentation evidencing expenditures and that said expenditures are Allowable Expenditures. Allowable Expenditures are limited to those expenditures shown in Appendix B. Additional reports and documentation may be required as requested by COUNTY in the approved format.

XI.
DEBARMENT AND SYSTEM FOR AWARD MANAGEMENT

SUBRECIPIENT is not entitled to receive payment under this Agreement for services performed by any personnel who have been excluded, debarred, or suspended under a federal program, unless given explicit permission by the COUNTY. SUBRECIPIENT agrees to maintain an active registration in the System for Award Management (SAM.gov)

XII.
INDEPENDENT CONTRACTORS

It is understood that any relationship created by this Agreement between the Parties shall be that of independent contractors. Under no circumstances shall either Party be deemed an employee of the other nor shall either Party act as an agent of the other Party. Any and all joint venture, joint enterprise, or partnership status is hereby expressly denied, and the Parties expressly state that they have not formed expressly or impliedly a joint venture, joint enterprise, or partnership.

XIII.
SUBCONTRACTING AUTHORITY

SUBRECIPIENT may enter into contracts as necessary for the performance of the scope of services outlined in this Agreement. SUBRECIPIENT agrees to act in good faith and shall comply with all applicable purchasing laws in choosing subcontractors and executing any contracts pursuant to this Agreement.

XIV.
DOCUMENTATION

SUBRECIPIENT shall keep and maintain, for a period not less than five (5) years after December 31, 2026, any and all records relating to use of the SLFRF FUNDS described herein.

XV.
FORM 1295 COMPLIANCE

SUBRECIPIENT acknowledges and agrees that it has fully, accurately, and completely disclosed all interested parties and has acknowledged the completeness of this disclosure by filing Form 1295 "Certificate of Interested Parties" with the Texas Ethics Commission ***if required*** by Texas Government Code Section 2252.908, as amended.

XVI.
NOTICE

Any notice required or permitted to be delivered hereunder shall be deemed to have been given when personally delivered, or if mailed, seventy-two hours after deposit of the same in the United States Mail, postage prepaid, certified, or registered, return receipt requested, properly addressed to the Parties hereto at the respective addresses set forth below, or at such other addresses as they shall specify by written notice delivered to the following addresses:

County;

County Judge
710 Main Street, Suite 101
Georgetown, Texas 78628

and

County Auditor
710 Main Street, Suite 301
Georgetown, Texas 78628

Subrecipient:

Family Eldercare
c/o Aaron Alarcon – C.E.O.
1700 Rutherford Lane
Austin, TX 78754

XVII.
SEVERABILITY

In case any one or more of the provisions contained in this Agreement shall for any reason be held to be invalid, illegal, or unenforceable in any respect, such invalidity, illegality, or unenforceability shall not affect any other provision in this Agreement and this Agreement shall be construed as if such invalid, illegal, or unenforceable provision had never been contained in it.

XVIII.
VENUE AND APPLICABLE LAW

Venue of this Agreement shall be Williamson County, Texas, and the laws of the State of Texas shall govern all terms and conditions.

XIX.
ENTIRE AGREEMENT

This Agreement represents the entire understanding between the Parties and supersedes all prior representations.

WITNESS that this Agreement shall be effective as of the date of the last party's execution below.

WILLIAMSON COUNTY:	**SUBRECIPIENT:**
	Family Eldercare
_____	_____
Authorized Signature	Authorized Signature
_____	Dr. Aaron Alarcon, CEO
Printed Name	Printed Name
Date: _____ ___, 2023	Date: 05/10 ___, 2023

APPENDIX A – Scope of Services

Project Goals and Objectives:
Family Eldercare will transition unhoused or at-risk individuals from Williamson County into permanent housing at Community First Village and other housing sites. Family Eldercare will provide an array of supportive services to support housing stability for identified individuals. The goal is to reduce homelessness and increase housing sustainability for individuals in Williamson County. The objective is to house at minimum twenty-five (25) individuals during the term of this agreement; of which fifteen (15) individuals will obtain housing at Community First Village.

Project Description:
The project is in partnership with Community First Village where individuals will have an opportunity to live in a thriving community. Family Eldercare will provide wraparound services designed to meet the needs of individuals unhoused or at risk of homelessness. Homeless prevention services will be given to individuals living on a fixed income seeking to increase income to increase housing sustainability. Individualized essential services may include some or all of the following:

- Outreach and Engagement
- Rapid Rehousing
- Housing Navigation
- Housing Retention
- Homeless Prevention
- Benefits Enrollment and SOAR Navigation
- Financial Assistance

Service Delivery:
Program staff will work closely with Williamson County officials, law enforcement and crisis response teams to identify individuals for referral to the project. Family Eldercare staff will conduct initial outreach to establish contact with each identified client and begin the enrollment process. This outreach and engagement phase will help to develop a client-centered approach to help the client with housing related goals. After enrollment the client will be active in services according to their need. Staff will provide the core components of rapid rehousing which includes: 1) housing navigation and placement, 2) administration of financial assistance as needed, and 3) provision of case management services to address the goals outlined in the individual service plan.

APPENDIX B – Program or Project Budget/Allowable Expenses

(Incorporated herein as if copied in full)

FUNDING METRICS AND OUTCOMES:

Provide housing support services	25 individuals
Locate housing for Williamson County homeless	10 individuals
Obtain housing for Williamson County homeless in Community First Village	15 individuals

FAMILY ELDERCARE BUDGET	**2023 -2024 BUDGET**
Supportive Housing Services ($24,000/individual x 25 individuals)	$600,000
TOTAL NOT TO EXCEED	**$600,000**

Commissioners Court - Regular Session **26.**

Meeting Date: 05/23/2023

Mobile Loaves and Fishes ARPA Agreement

Submitted For: Cynthia Long **Submitted By:** Kathy Pierce, Commissioner Pct. #2

Department: Commissioner Pct. #2

Agenda Category: Regular Agenda Items

Information

Agenda Item

Discuss, consider and take appropriate action on subrecipient agreement with Mobile Loaves & Fishes (MLF) for infrastructure and access to housing for Williamson County residents at Community First! Village with American Rescue Plan Act (ARPA) funding.

Background

Mobile Loaves & Fishes has a successful nationally recognized initiative to empower communities to help with the prevention of homelessness. This agreement will help provide housing of homeless Williamson County residents in microhomes and Park Model RV homes at Community First! Village. The funding for this agreement was approved on April 11th by the Commissioners Court. The agreement has been reviewed by Legal and the Auditor's Office.

Fiscal Impact

From/To	Acct No.	Description	Amount

Attachments

Signed Agreement MLF

Form Review

Inbox	Reviewed By	Date
County Judge Exec Asst.	Becky Pruitt	05/18/2023 09:19 AM
Form Started By: Kathy Pierce		Started On: 05/17/2023 05:59 PM
Final Approval Date: 05/18/2023		

SUBRECIPIENT AGREEMENT BETWEEN WILLIAMSON COUNTY AND MOBILE LOAVES & FISHES FOR HOUSING AND PREVENTION OF HOMELESSNESS

WITH FUNDING FROM: THE AMERICAN RESCUE PLAN ACT (ARPA) (A.L.N. 21.027)

This Subrecipient Agreement ("Agreement") is between Williamson County (the "COUNTY"), a political subdivision of the State of Texas, and Mobile Loaves & Fishes ("SUBRECIPIENT"), a Texas nonprofit 501(c)3 tax-exempt organization, (collectively, the "Parties"), and shall be effective on May 1, 2023 ("Effective Date"). The Parties have reviewed this Agreement and agree to the following:

WHEREAS, on March 11, 2020, the World Health Organization declared COVID-19 a worldwide pandemic; and

WHEREAS, on March 11, 2021, President Joseph Biden signed the American Rescue Plan Act ("ARPA") to provide support to the State and local governments to respond to the financial impacts of COVID-19 pandemic; and

WHEREAS, the State and Local Fiscal Recovery Funds ("SLFRF FUNDS") authorized the ARPA (A.L.N. #21.027) to be used to mitigate the ongoing effects of COVID-19 and support the nation's pandemic recovery; and

WHEREAS, the COUNTY has received SLFRF FUNDS to respond to the continuous impact of COVID-19 as outlined in the Final Rule promulgated by the Department of Treasury ("Treasury"); and

WHEREAS, Treasury has issued guidance for the use of SLFRF FUNDS (31 CFR Part 35 and may be found at: https://www.govinfo.gov/content/pkg/FR-2022-01-27/pdf/2022-00292.pdf) and will continue to issue guidance and clarification on the appropriate use of these funds; and

WHEREAS, the COUNTY and SUBRECIPIENT find that SLFRF FUNDS distributed in accordance with this Agreement shall meet the eligible uses outlined in the Treasury's Final Rule, and additional guidance; and

WHEREAS, the COUNTY and SUBRECIPIENT find that the program(s) or project(s) and related expenditures outlined in this Agreement is/are eligible under current SLFRF FUNDS guidance and rules promulgated by the U.S. Treasury and find that the program(s) or project(s) outlined herein will mitigate the ongoing effects of COVID-19 and support pandemic recovery in Williamson County.

THEREFORE, the Parties agree as follows:

I.
GENERAL OVERVIEW

The COUNTY has in good faith determined that this Agreement serves a public purpose. This public purpose includes, but is not limited to, the Subrecipient's efforts to meet the additional needs and services of the community, specifically providing critical support or public interest benefits to local residents as follows:

Subrecipient will empower communities to help with the prevention of homelessness. Subrecipient will shelter, cultivate community, and promote dignity for people experiencing homelessness. Under this agreement, the SUBRECIPIENT will be providing infrastructure, including site preparation, water and wastewater lines, electrical connectivity, drainage and roadway infrastructure, required to support the construction of five hundred (500) microhomes and Park Model RV homes in Phase 3 of the Community First! Village. Amenities provided at Community First! Village are described in Appendix A. Wrap-around community services, including applications for housing at Community First! Village for eligible program participants, will be provided by Family Eldercare through a separate agreement.

Additional Scope of Services is set forth in Appendix A, which is attached hereto and incorporated as if copied in full.

The Program or Project Budget is set forth in Appendix B, which is attached hereto and incorporated as if copied in full.

II.
PAYMENT

The COUNTY shall make available an amount of up to **$1,400,000 (ONE MILLION AND FOUR HUNDRED THOUSAND DOLLARS)** to SUBRECIPIENT from the COUNTY's SLFRF FUNDS to reimburse SUBRECIPIENT for expenses related to eligible uses of SLFRF FUNDS as outlined in the Treasury's Final Rule, reflected in Appendix B, and in accordance with the terms and conditions outlined below:

Williamson County approves and pays reimbursement requests within thirty (30) days of receipt of a complete request. Errors in the reimbursement request, including insufficient documentation, may result in payment delays. SUBRECIPIENT is responsible for submitting a complete and accurate reimbursement request. Payment is considered made on the date postmarked.

Each reimbursement request must contain the following supporting documentation:

i. Signed Request for Reimbursement (RFR) form
ii. List with non-identifiable information that includes number of clients assisted with shelter
iii. General Ledger (monthly, generated from SUBRECIPIENT's accounting system) coinciding with RFR
iv. Timesheets and Payroll Reports (monthly, generated from SUBRECIPIENT's payroll system) if budget included personnel

v. Invoices of all other expenditures
vi. Proof of payment of all expenditures

III.
TERM/TERMINATION

This Agreement shall become effective upon signature by both Parties and shall continue in full force and effect until December 31, 2026 unless terminated earlier in accordance with this Agreement. If at any time SUBRECIPIENT state contract is suspended or revoked, or if SUBRECIPIENT becomes excluded, debarred, or suspended from any federal program, this Agreement automatically terminates effective on the date of the suspension, revocation, or exclusion, and SUBRECIPIENT must submit a final, formal statement in the manner set out above and below requesting payment.

The County may immediately terminate this Agreement, without prior notice, if SUBRECIPIENT fails to perform any obligation found herein and the failure:

i. Creates a potential threat to health or safety: or
ii. Violated a law, ordinance, or regulation designed to protect health or safety.

Either party may terminate this Agreement without cause giving ninety (90) days written notice to the other party. Upon receipt of notice to terminate, SUBRECIPIENT shall discontinue all services in connection with the performance of this Agreement and shall proceed to promptly cancel all existing orders and contracts insofar as such orders to contracts are chargeable to this Agreement. Any and all assets purchased under this Agreement shall transfer to the County for purposes outlined herein.

Within ninety (90) days after receipt of a notice of termination, SUBRECIPIENT agrees to submit an invoice showing, in detail, the services performed under this Agreement up to and including the date of termination.

Force Majeure: In the event that either Party is unable to perform its any of its obligation under the Agreement or to enjoy any of the benefits because of natural disaster, global pandemic, actions or decrees of governmental bodies or communication line failure not the fault of the affected party (referred to as a "Force Majeure Event"), the party who has been so affected immediately agrees to give notice to the other part and agrees to do everything possible to resume performance. Upon receipt of such notice, the Agreement is immediately suspended. If the period of nonperformance exceeds ten (10) calendar days from the receipt of notice of the Force Majeure Event, the Party whose ability to perform has not been affected may terminate the Agreement immediately by giving written notice to the other Party.

IV.
AMENDMENTS

This Contract may not be amended without a written agreement; however, SUBRECIPIENT may move up to 10% of allocated funds within any budget category without written approval of the COUNTY, except for Equipment or Indirect Cost budget line items, if the movement is consistent

with the budget in Appendix B. To move any amount over and above a cumulative total of 10% of allocated funds within any budget category, SUBRECIPIENT must submit a written request to COUNTY and receive written approval of same.

V.
STANDARDS FOR FINANCIAL MANAGEMENT

In accordance with 2 CFR 200 – Uniform Administrative Requirements, Cost Principles, and Audit Requirements for Federal Awards, SUBRECIPIENT will develop, implement and maintain financial management and control systems, which include at a minimum accurate payroll, accounting and financial reporting records, cost source documentation, effective internal and budgetary controls, and determination of reasonableness, allowability and allocability of costs, and timely and appropriate audits and resolution findings.

SUBRECIPIENT shall maintain an effective accounting system, which will:

i. Identify and record valid transactions
ii. Record transactions to the proper accounting period in which transactions occurred
iii. Describe transactions in sufficient detail to permit proper classification
iv. Maintain records that permit the tracing of funds to a level of detail that establishes that the funds have been used in compliance with contract requirements
v. Adequately identify the source and application of funds of each grant contract
vi. Generate current and accurate financial reports in accordance with contract requirements

VI.
MONITORING

SUBRECIPIENT agrees that COUNTY will, until the expiration of the federal retention period as referenced in 2 CFR 200.334, have access to and the right to examine at reasonable times any directly pertinent books, papers, and records (hard copy, as well as computer generated data) of the sub-recipient involving transactions related to this Agreement. This right to audit also extends to any obligations assigned to any subcontracts or agreements formed between SUBRECIPIENT and any subcontractors to the extent that those subcontracts or agreements relate to fulfillment of SUBRECIPIENT's obligations to COUNTY under this Agreement. The SUBRECIPIENT agrees that COUNTY will have access during normal working hours to all necessary facilities, staff, and workspace to conduct audits. The COUNTY will provide the SUBRECIPIENT with reasonable advance notice of intended audits. The SUBRECIPIENT must provide records within ten (10) business days or a mutually agreed upon timeline. SUBRECIPIENT may withhold any information that it is mandated to withhold to comply with state or federal law.

VII.
ALLOWABLE COSTS

COUNTY payment to SUBRECIPIENT does not preclude COUNTY from determining that certain costs were ineligible for reimbursement. If the COUNTY determines that a cost the COUNTY has

paid for is ineligible for reimbursement, the SUBRECIPIENT will refund the ineligible amount to the COUNTY. COUNTY will determine whether costs submitted by SUBRECIPIENT are allowable and eligible for reimbursement. If COUNTY has paid funds to SUBRECIPIENT for unallowable or ineligible costs, COUNTY will notify SUBRECIPIENT in writing, and SUBRECIPIENT shall return the funds to COUNTY within thirty (30) calendar days of the date of this written notice. COUNTY may withhold all or part of any payments to SUBRECIPIENT to offset reimbursement for any unallowable or ineligible expenditure that SUBRECIPIENT has not refunded to COUNTY, or if required financial report(s) are not submitted by the due date(s).

VIII.
INDEPENDENT SINGLE OR PROGRAM SPECIFIC AUDIT

If SUBRECIPIENT, within SUBRECIPIENT'S fiscal year, expends a total amount of at least SEVEN HUNDRED FIFTY THOUSAND DOLLARS ($750,000) in federal funds awarded, SUBRECIPIENT shall have a single audit or program-specific audit in accordance with the 2 CFR 200. The $750,000 federal threshold amount includes federal funds passed through by way of State and local agency awards.

IX.
EQUIPMENT

Any purchase of equipment must be consistent with the Uniform Guidance at 2 CFR Part 200 Subpart D. Equipment acquired under this Agreement must be used for the originally authorized purpose. Consistent with 2 CFR 200.313, any equipment acquired using federal funds shall vest in the non-Federal entity.

Procedures for managing equipment must meet the following requirements:

i. Property records must be maintained that include a description of the property, a serial number or other identification number, the source of funding for the property, name of title holder, acquisition date, cost of the property, percentage of Federal participation in the project costs for the Federal award under which the property was acquired, the location, use and condition of the property, and any ultimate disposition data including the date of disposal and sale price of the property.

ii. A physical inventory of the property must be taken, and the results reconciled with the property records at least once every two years.

iii. A control system must be developed to ensure adequate safeguards to prevent loss, damage, or theft of the property. Any loss, damage, or theft must be investigated.

iv. Adequate maintenance procedures must be developed to keep the property in good condition.

v. If the non-Federal entity is authorized or required to sell the property, proper sales procedures must be established to ensure the highest possible return.

Disposition. When original or replacement equipment acquired under this Agreement is no longer needed or in use for the project or program outlined herein, SUBRECIPIENT must request disposition instructions from the COUNTY.

X.
LEGAL COMPLIANCE, PERFORMANCE MEASUREMENT, AND REQUIRED REPORTING

SUBRECIPIENT shall comply with all applicable federal, state and local laws and regulations governing the expenditure of funds under this Agreement, including but not limited to additional requirements for U.S. Department of The Treasury Coronavirus Local Fiscal Recovery Fund award terms and conditions compliance related to the American Rescue Plan Act (ARPA) (A.L.N. 21.027). SUBRECIPIENT shall submit to the Williamson County Auditor's office all necessary invoicing and appropriate documentation evidencing expenditures and that said expenditures are Allowable Expenditures. Allowable Expenditures are limited to those expenditures shown in Appendix B. Additional reports and documentation may be required as requested by COUNTY in the approved format.

XI.
DEBARMENT AND SYSTEM FOR AWARD MANAGEMENT

SUBRECIPIENT is not entitled to receive payment under this Agreement for services performed by any personnel who have been excluded, debarred, or suspended under a federal program, unless given explicit permission by the COUNTY. SUBRECIPIENT agrees to maintain an active registration in the System for Award Management (SAM.gov)

XII.
INDEPENDENT CONTRACTORS

It is understood that any relationship created by this Agreement between the Parties shall be that of independent contractors. Under no circumstances shall either Party be deemed an employee of the other nor shall either Party act as an agent of the other Party. Any and all joint venture, joint enterprise, or partnership status is hereby expressly denied, and the Parties expressly state that they have not formed expressly or impliedly a joint venture, joint enterprise, or partnership.

XIII.
SUBCONTRACTING AUTHORITY

SUBRECIPIENT may enter into contracts as necessary for the performance of the scope of services outlined in this Agreement. SUBRECIPIENT agrees to act in good faith and shall comply with all applicable purchasing laws in choosing subcontractors and executing any contracts pursuant to this Agreement.

XIV.
DOCUMENTATION

SUBRECIPIENT shall keep and maintain, for a period not less than five (5) years after December 31, 2026, any and all records relating to use of the SLFRF FUNDS described herein.

XV.
FORM 1295 COMPLIANCE

SUBRECIPIENT acknowledges and agrees that it has fully, accurately, and completely disclosed all interested parties and has acknowledged the completeness of this disclosure by filing Form 1295 "Certificate of Interested Parties" with the Texas Ethics Commission ***if required*** by Texas Government Code Section 2252.908, as amended.

XVI.
NOTICE

Any notice required or permitted to be delivered hereunder shall be deemed to have been given when personally delivered, or if mailed, seventy-two hours after deposit of the same in the United States Mail, postage prepaid, certified, or registered, return receipt requested, properly addressed to the Parties hereto at the respective addresses set forth below, or at such other addresses as they shall specify by written notice delivered to the following addresses:

County;

County Judge
710 Main Street, Suite 101
Georgetown, Texas 78628

and

County Auditor
710 Main Street, Suite 301
Georgetown, Texas 78628

Subrecipient:

MOBILE LOAVES & FISHES
c/o Laura Griebel – Director of Neighbor Partnership
9301 Hog Eye Road, Suite 950
Austin, TX 78724

XVII.
SEVERABILITY

In case any one or more of the provisions contained in this Agreement shall for any reason be held to be invalid, illegal, or unenforceable in any respect, such invalidity, illegality, or unenforceability shall not affect any other provision in this Agreement and this Agreement shall be construed as if such invalid, illegal, or unenforceable provision had never been contained in it.

XVIII.
VENUE AND APPLICABLE LAW

Venue of this Agreement shall be Williamson County, Texas, and the laws of the State of Texas shall govern all terms and conditions.

XIX.
ENTIRE AGREEMENT

This Agreement represents the entire understanding between the Parties and supersedes all prior representations.

WITNESS that this Agreement shall be effective as of the date of the last party's execution below.

WILLIAMSON COUNTY:

_____
Authorized Signature

_____
Printed Name

Date: _____ ____, 2023

SUBRECIPIENT:

~~Mobile Loaves & Fishes~~

_____
Authorized Signature

_____
Printed Name

Date: May 16, 2023

APPENDIX A – Scope of Services

Major activities of this investment include:

- Phase 3 site preparation, installation of water and wastewater lines, electrical connectivity, drainage and roadway infrastructure, required to support the construction of five hundred (500) Microhomes and Park Model RV homes in Phase 3 of the Community First Village.
- Microhomes will be approximately 250-300 square feet, slab on grade duplexes. Laundry, restrooms and kitchens are shared facilities separate and apart from the microhomes.
- Park Model RV's, that include bathrooms and kitchens will also be included in Phase III
- MLF will provide access to fifteen (15) microhomes or Park Model RV units in Phase One, Phase Two, or Phase Three of Community First! Villages for eligible Williamson County residents.
- MLF will partner with Family Eldercare under their exiting MOU to provide wrap-around participant support services to coordinate housing for eligible Williamson County residents at Community First! Village, Phase One and Phase Two. MLF will provide housing at Community First Village within forty-five (45) days of submission of a completed application and eligibility determination to the MLF Neighbor Care Team for review.

Construction/Project Milestone	**Target Timeline**
Infrastructure construction for Community First Village – Phase 3. Phase 3 Office building and Community Services Building.	Construction start: Spring 2023 Estimated Construction Completion: December 2024
Construction of Microhomes and Park Model RV housing units in Community First Village – Phase 3.	Construction start: Spring 2024
Leasing and occupancy for Phase 3 begins	Fall 2024
Housing in existing Microhomes or Park Model RV Homes in Phase One and Phase Two Community First! Village for Williamson County eligible residents.	Upon execution of agreement and based upon eligibility of individuals through separate agreement.

APPENDIX B – Program or Project Budget/Allowable Expenses

(Incorporated herein as if copied in full)

FUNDING METRICS AND OUTCOMES:

Completion of Infrastructure supporting housing construction	December 2024
Completion of Micro Homes and Park Model RV Homes	15 (minimum)

MOBILE LOAVES & FISHES BUDGET	**2023 -2024 BUDGET**
Infrastructure/Site Preparation	$1,100,000
Microhomes and Park Model RV Homes	$ 300,000
TOTAL	**$1,400,000**

Commissioners Court - Regular Session **27.**

Meeting Date: 05/23/2023

Arizona Industrial Development (Valor Public Schools Project)

Submitted By: Julie Kiley, County Auditor

Department: County Auditor

Agenda Category: Regular Agenda Items

Information

Agenda Item

Discuss, consider and take any appropriate action regarding a resolution relating to a public hearing and approving financing by Arizona Industrial Development Authority for the benefit of Valor Public Schools and related matters in compliance with Section 147(f) of the Internal Revenue Code (Note: The proposed resolution approving the bonds does not create any liability for Williamson County).

Background

Attached is a letter providing details regarding this bond issuance. Section 147(f) of the Internal Revenue Code provides the Bonds must be approved by: (1) the governmental unity which issued such bond, or on behalf of which such bond was issued; and (2) generally, each governmental entity having jurisdiction over the area in which the facility financed by the proceeds of such bond is located. Item (2) is where Williamson County is involved because Valor Public Schools is building in Williamson County. Further, the approval must include a public hearing following reasonable public notice of the bond issuance. This requirement is commonly known as the "TEFRA requirement" because it was originally added to the Code by the Tax Equity and Fiscal Responsibility Act of 1982 (TEFRA). Documentation supporting the notice and public hearing is attached. The bonds are not a liability of Williamson County.

Fiscal Impact

From/To	Acct No.	Description	Amount

Attachments

Arizona Industrial Development Authority-Valor Public Schools Resolution

Affidavit of Publisher-Arizonia Industrial Development Authority-Valor Public Schools

Certificate of Public Hearing-Arizonia Industrial Development Authority-Valor Public Schools

Memo-Arizonia Industrial Development Authority-Valor Public Schools

Form Review

Inbox	Reviewed By	Date
County Judge Exec Asst.	Becky Pruitt	05/18/2023 09:27 AM
Form Started By: Julie Kiley		Started On: 05/17/2023 08:32 PM
Final Approval Date: 05/18/2023		

CERTIFICATE FOR RESOLUTION

THE STATE OF TEXAS

COUNTY OF WILLIAMSON

We, the undersigned officers of the Williamson County, Texas (the "*County*"), hereby certify as follows:

1. **THE COMMISSIONERS COURT OF THE COUNTY CONVENED IN A REGULAR MEETING ON _____, 2023 (THE "*MEETING*"), AT THE DESIGNATED MEETING PLACE, AND THE ROLL WAS CALLED OF THE DULY CONSTITUTED OFFICERS AND MEMBERS OF SAID COMMISSIONERS COURT, TO WIT:**

Bill Gravell	County Judge
Terry Cook	Commissioner, Precinct 1
Cynthia Long	Commissioner, Precinct 2
Valerie Covey	Commissioner, Precinct 3
Russ Boles	Commissioner, Precinct 4

and all of said persons were present, except _____, thus constituting a quorum. Whereupon, among other business, the following was transacted at said Meeting: a written

RESOLUTION RELATING TO A PUBLIC HEARING AND APPROVING FINANCING BY ARIZONA INDUSTRIAL DEVELOPMENT AUTHORITY FOR THE BENEFIT OF VALOR PUBLIC SCHOOLS AND RELATED MATTERS

(the "*Resolution*") was duly introduced for the consideration of said Commissioners Court. It was then duly moved and seconded that said Resolution be adopted and, after due discussion, said motion, carrying with it the adoption of said Resolution, prevailed and carried by the following vote:

AYES: All members of the Commissioners Court shown present above voted "Aye," except as provided below:

NAYS: __

ABSTENTIONS: __

2. **THAT A TRUE, FULL AND CORRECT COPY OF THE AFORESAID RESOLUTION ADOPTED AT THE MEETING DESCRIBED IN THE ABOVE AND FOREGOING PARAGRAPH IS ATTACHED TO AND FOLLOWS THIS CERTIFICATE; THAT SAID RESOLUTION HAS BEEN DULY RECORDED IN SAID COMMISSIONERS COURT'S MINUTES OF SAID MEETING; THAT THE ABOVE**

AND FOREGOING PARAGRAPH IS A TRUE, FULL AND CORRECT EXCERPT FROM SAID COMMISSIONERS COURT'S MINUTES OF SAID MEETING PERTAINING TO THE ADOPTION OF SAID RESOLUTION; THAT THE PERSONS NAMED IN THE ABOVE AND FOREGOING PARAGRAPH ARE THE DULY CHOSEN, QUALIFIED AND ACTING OFFICERS AND MEMBERS OF SAID COMMISSIONERS COURT AS INDICATED THEREIN; THAT EACH OF THE OFFICERS AND MEMBERS OF SAID COMMISSIONERS COURT WAS DULY AND SUFFICIENTLY NOTIFIED OFFICIALLY AND PERSONALLY, IN ADVANCE, OF THE TIME, PLACE AND PURPOSE OF THE AFORESAID MEETING, AND THAT SAID RESOLUTION WOULD BE INTRODUCED AND CONSIDERED FOR ADOPTION AT SAID MEETING, AND EACH OF SAID OFFICERS AND MEMBERS CONSENTED, IN ADVANCE, TO THE HOLDING OF SAID MEETING FOR SUCH PURPOSE, AND THAT SAID MEETING WAS OPEN TO THE PUBLIC AND PUBLIC NOTICE OF THE TIME, PLACE AND PURPOSE OF SAID MEETING WAS GIVEN, ALL AS REQUIRED BY CHAPTER 551, TEXAS GOVERNMENT CODE.

3. **THAT THE COUNTY JUDGE OF THE COUNTY HAS APPROVED AND HEREBY APPROVES THE AFORESAID RESOLUTION; THAT THE COUNTY JUDGE AND THE COUNTY CLERK OF THE COUNTY HAVE DULY SIGNED SAID RESOLUTION; AND THAT THE COUNTY JUDGE AND THE COUNTY CLERK HEREBY DECLARE THAT THEIR SIGNING OF THIS CERTIFICATE SHALL CONSTITUTE THE SIGNING OF THE ATTACHED AND FOLLOWING COPY OF SAID RESOLUTION FOR ALL PURPOSES.**

SIGNED AND SEALED _____, 2023.

_____	_____
County Clerk	County Judge

(SEAL)

RESOLUTION RELATING TO A PUBLIC HEARING AND APPROVING FINANCING BY ARIZONA INDUSTRIAL DEVELOPMENT AUTHORITY FOR THE BENEFIT OF VALOR PUBLIC SCHOOLS AND RELATED MATTERS

THE STATE OF TEXAS
COUNTY OF WILLIAMSON

WHEREAS, the County of Williamson, Texas (the "*County*") has been informed that the Arizona Industrial Development Authority (the "*Corporation*") created by Constitution and laws of the State of Arizona, including the Industrial Development Financing Act, Title 35, Chapter 5, Articles 1 through 5, Arizona Revised Statutes, as amended (Sections 35-701 through 35-761, inclusive) ("*State Law*") will issue Charter School Revenue Bonds, in one or more series from time to time (the "*Bonds*") to be issued pursuant to a plan of financing within the meaning of Section 147(f)(2)(C) of the Internal Revenue Code of 1986, as amended (the "*Code*") in the maximum aggregate principal amount of $26,000,000, the Bonds are expected to be part of a larger issuance of bonds for the benefit of multiple charter schools in multiple states, whereby the proceeds of the Bonds be loaned to Equitable Facilities Fund, Inc., a Delaware nonstock corporation described in Section 501(c)(3) of the Code ("*EFF*"), or Equitable School Revolving Fund, LLC, a Delaware limited liability company affiliate of EFF that is disregarded for federal tax purposes (together with EFF, the "*Lender*") and the Lender will use the proceeds of the Bonds to make a loan to Valor Public Schools (the "*Borrower*") for the purpose of financing and refinancing the Project (the "*Financing*");

WHEREAS, the Corporation is authorized by State Law to provide the Financing for educational facilities and the Bonds issued to the Corporation constitute contractual arrangements in which the Corporation is authorized by State Law to participate in;

WHEREAS, the Bonds are being issued for the purpose of (a) the financing and refinancing of the acquisition, construction, expansion, remodeling, renovation, improvement, furnishing and/or equipping of educational facilities located at 11720 S. MoPac Expressway, Austin, Texas and 290 County Road 267, Georgetown, Texas (the "*Project*"); and (b) paying a portion of the costs of issuance of the Bonds;

WHEREAS, section 147(f) of the Internal Revenue Code of 1986, as amended (the "*Code*") requires that the issuance of any qualified 501(c)(3) obligations be approved by either the governing body of the County or the chief elected executive officer of the County after a public hearing following reasonable public notice;

WHEREAS, attached hereto as Exhibit A is a Publisher's Affidavit certifying that notice of the public hearing was published in a newspaper of general circulation in the County as required by section 147(f) of the Code;

WHEREAS, attached hereto as Exhibit B is Certificate of Public Hearing regarding the conduct of the Public Hearing; and

THEREFORE, BE IT RESOLVED BY THE COMMISSIONERS COURT OF WILLIAMSON COUNTY, TEXAS THAT:

Section 1. The County hereby specifically approves the Bonds and the Project solely for the purpose of satisfying the requirements of section 147(f) of the Code and for no other purpose and is not to be construed as an undertaking by the County. The Bonds shall not constitute a liability, an indebtedness or obligation of the County nor shall any of the assets of the County be pledged to the payment of the Bonds.

Section 2. This Resolution shall become effective immediately upon its passage.

EXHIBIT A

PUBLISHER'S AFFIDAVIT

EXHIBIT B

CERTIFICATE OF PUBLIC HEARING

Affidavit of Publisher to Publication of Legal Notice

THE STATE OF TEXAS
COUNTY OF WILLIAMSON
IN THE MATTER OF

Orrick
Notice of Public Hearing on May 8, 2023 With Respect to Not to Exceed $26,000,000 of Charter School Revenue Bonds

The Williamson County Sun/Sunday Sun, newspapers of general circulation, have been continuously and regularly published for a period of not less than one year in the County of WILLIAMSON, Texas, preceding the date of the above-referenced notice. Said notice was published in said paper as follows:

First insertion 30th day of April, 2023
Second insertion _____ day of May, 2023
Third insertion _____ day of May, 2023
Fourth insertion _____ day of May, 2023

Ellen Greeney
Newspaper Representative
Subscribed and sworn to before me, this
3rd day of May, 2023.

Witness my hand and official seal.

Dawn Steele, Notary Public
My Commission Expires August 26, 2024

DAWN R. STEELE NOTARY PUBLIC STATE OF TEXAS ID 384195-3 08-26-2024

NOTICE OF PUBLIC HEARING WITH RESPECT TO NOT TO EXCEED $26,000,000 OF CHARTER SCHOOL REVENUE BONDS

NOTICE IS HEREBY GIVEN that on May 8, 2023, a public hearing held on behalf of Travis County, Texas and Williamson County, Texas as required by Section 147(f) of the Internal Revenue Code of 1986 (the "Code"), will be held on behalf of Valor Public Schools (the "Corporation") with respect to the proposed issuance by the Arizona Industrial Development Authority, a nonprofit corporation designated as a political subdivision of the State of Arizona ("AZIDA"), of its Charter School Revenue Bonds or by another authorized issuer of tax-exempt bonds (an "Alternate Issuer"), in either case, to be issued pursuant to a plan of financing within the meaning of Section 147(f)(2)(C) of the Code in one or more series from time to time (the "Bonds"), in an amount not to exceed $26,000,000 with respect to the Project (as defined below). The hearing will commence at 10:00 a.m. CST or as soon thereafter as the matter can be heard, via toll free telephonic means accessible to the general public as described below.

The Bonds are expected to be part of a larger issuance of bonds for the benefit of multiple charter schools in multiple states. The proceeds from the sale of the larger issuance of bonds will be loaned to Equitable Facilities Fund, Inc., a Delaware nonstock corporation described in Section 501(c)(3) of the Code ("EFF"), or Equitable School Revolving Fund, LLC, a Delaware limited liability company affiliate of EFF that is disregarded for federal tax purposes (together with EFF, the "Lender"). The proceeds from the sale of the Bonds will finance a loan by the Lender to the Corporation. The Corporation is a duly organized and validly existing Texas nonprofit corporation described in Section 501(c)(3) of the Code. The loan to be made by the Lender will finance and/or refinance the acquisition, construction, expansion, remodeling, renovation, improvement, furnishing and/or equipping of educational facilities located at 11720 S. MoPac Expressway, Austin, Texas, ($13,000,000) and 290 County Road 267, Georgetown, Texas ($13,000,000) (the "Project"), and pay costs associated with closing the loan.

The Bonds will be special limited obligations of AZIDA or the Alternate Issuer payable solely from the loan repayments to be made by the Lender to AZIDA or the Alternate Issuer, respectively, and certain funds and accounts established by the bond indenture for the Bonds. The principal of and interest on the Bonds will not constitute obligations of the Corporation, the State of Texas or any political subdivision thereof, by AZIDA or the State of Arizona, or by the Alternate Issuer or the state or political subdivision on behalf of which it issues bonds. The Bonds will not constitute a debt or a loan of credit or a pledge of the full faith and credit or taxing power of the State of Texas or any political subdivision thereof, of AZIDA or the State of Arizona, or of the Alternate Issuer or the state or political subdivision on behalf of which it issues bonds, within the meaning of any state constitutional provision or statutory limitation and shall never constitute or give rise to a pecuniary liability of the State of Texas, AZIDA or the State of Arizona, or the Alternate Issuer or the state or political subdivision on behalf of which it issues bonds.

The public hearing will be conducted in a manner that provides a reasonable opportunity for persons with differing views on both the issuance of the Bonds and the financing of the Project to be heard and to present their oral and written comments. Members of the public may listen to and contribute to any discussion during the hearing by dialing: 1-877-211-3621, entering conference code: 886739. Persons wishing to participate should submit a written request to speak to astephens@orrick.com at least 24 hours before the hearing; however, the hearing officer will also provide time for additional comments during the hearing. Written comments should be delivered at the public hearing or mailed to Orrick Herrington & Sutcliffe LLP, 609 Main Street, 40th Floor, Houston, Texas 77002 Attention: Amanda Stephens, for receipt not later than the date and time of the hearing. This notice is published and the hearing is held in satisfaction of the requirements of Section 147(f) of the Code.

CERTIFICATE OF PUBLIC HEARING

I, the undersigned, hereby certify in connection with a series of proposed loans and/or bonds to be issued by the Arizona Industrial Development Authority (the "*Authority*") to be loaned to Equitable Facilities Fund, Inc., a Delaware nonstock corporation described in Section 501(c)(3) of the Code ("*EFF*"), or Equitable School Revolving Fund, LLC, a Delaware limited liability company affiliate of EFF that is disregarded for federal tax purposes (together with EFF, the "*Lender*") in an aggregate principal amount not to exceed $26,000,000 (the "*Obligations*"), as follows:

1. I served as Hearing Officer for the Authority for the purpose of conducting a public hearing on the Obligations and the use of the proceeds thereof pursuant to a plan of finance for the purpose of financing and refinancing the acquisition, construction, expansion, remodeling, renovation, improvement, furnishing and/or equipping of educational facilities located at 11720 S. MoPac Expressway, Austin, Texas ($13,000,000) and 290 County Road 267, Georgetown, Texas ($13,000,000) (the "*Project*").

2. Such hearing was conducted commencing at 10:00 a.m. on May 8, 2023 via toll free telephonic means accessible to the general public by dialing 1-877-211-3621 and entering conference code 886739.

3. At the time for the commencement of the hearing, comments, either orally or in writing, were publicly requested on the Project to be financed with proceeds of the Obligations and on the making of the Obligations.

4. At the hearing,

[X] no persons presented comments orally or in writing.

[ ] the comments summarized in Exhibit B-1 were made orally by the persons listed therein.

[ ] the written comments attached hereto were presented.

5. No time limitations were imposed on any public comments.

IN WITNESS WHEREOF, I have hereunto set my hand this May 8, 2023.

Hearing Officer

Exhibit A - Names and Comments of Persons Attending Public Hearing

EXHIBIT A

NAMES AND COMMENTS OF PERSONS ATTENDING PUBLIC HEARING

None.

Memo

To County Judge of Williamson County, Texas

From Amanda Stephens, Orrick, Herrington & Sutcliffe LLP

Date May 11, 2023

Re Equitable Facilities Fund, Inc. loan

This memo provides information regarding Equitable Facilities Fund, Inc., a Delaware nonstock corporation described in Section 501(c)(3) of the Code ("EFF"), Equitable School Revolving Fund, LLC, a Delaware limited liability company affiliate of EFF that is disregarded for federal tax purposes ("ESRF") and the Arizona Industrial Development Authority (the "Authority") in connection with a loan to Valor Public Schools (the "Corporation") for the purpose of financing the costs of the Project (as defined below) in the Williamson County, Texas.

I. EFF Loan Program Overview

Orrick represents a nonprofit organization called Equitable Facilities Fund, Inc. It is a Delaware nonstock nonprofit corporation that has received 501(c)(3) tax-exempt status as a public charity. EFF is initially funded by philanthropic contributions, and is organized to make low-cost, long-term, fixed rate loans to charter schools for facilities through either a direct lending program or the purchase of bonds (the "School Credit Facilities"). The EFF program is set up as a revolving loan fund, so that over time as existing School Credit Facilities are repaid, the loan repayment revenues can be used to make new School Credit Facilities. On August 29, 2019, EFF issued $111,725,000 of tax-exempt bonds (the "Series 2019 Bonds"), on August 27, 2020 issued $122,710,000 of tax-exempt bonds (the "Series 2020 Bonds"), on October 20, 2021 issued $122,895,000 of tax-exempt bonds (the "Series 2021 Bonds") and on August 30, 2022 issued $153,525,000 of tax-exempt bonds (the "Series 2022 Bonds") to leverage the revenue streams from the portfolio (or pool) of School Credit Facilities, and will continue to issue bonds pursuant to a multi-year plan of finance in order to originate more loans to charter schools (the "EFF Bonds"). As an example of how the revenue stream is leveraged, with $200 million in original philanthropic contributions to the loan fund, plus about $500 million in total issuance of EFF Bonds, EFF could make upwards of $700 million in School Credit Facilities. Depending on the locations of the projects financed by the School Credit Facilities over time, EFF will issue the EFF Bonds using various conduit issuers in various jurisdictions, and possibly use a national conduit issuer that has authority to finance projects in multiple jurisdictions. EFF will use the proceeds of the EFF Bonds to reimburse itself for School Credit Facilities it previously originated, in order to make additional School Credit Facilities.

EFF's goals are twofold: (1) directly save schools money by providing low-cost facilities financing, and (2) indirectly save schools money by transforming the public capital market for charter school financing through introducing competitive dynamics and catalyzing lower bond yields for all charter schools. To achieve the first goal, EFF hopes to issue the EFF Bonds with an "A" category credit rating and borrow at "A" category rates, which it accomplished with the Series 2019 Bonds, Series 2020 Bonds and Series 2021 Bonds. Then, EFF will pass on the "A" category borrowing rates through to its School Credit Facility borrowers

(subject to certain spreads designed to cover operating costs of EFF and manage credit risks of the School Credit Facility pool).

EFF maintains headquarters in New York City, with about a dozen employees, and has all required regulatory approvals to act as a lender in the various jurisdictions where it makes School Credit Facilities.

II. Roles of EFF and ESRF

In order to obtain an "A" category rating on the EFF Bonds, the pool of School Credit Facilities must meet specific rating criteria established by the major credit rating agencies, which include a requirement that the School Credit Facilities be held in a bankruptcy-remote special purpose entity, separate from EFF. EFF created a subsidiary for this purpose, Equitable School Revolving Fund, LLC, a single member Delaware limited liability company whose sole member is EFF ("ESRF"), and that is a disregarded entity for federal income tax purposes. ESRF is organized exclusively to support EFF and, the board of ESRF is appointed by the board of EFF. ESRF will end up owning all School Credit Facilities, and ESRF will be the borrower on any EFF Bonds that may be issued from time to time to reimburse the costs of originating School Credit Facilities.

Even though EFF and ESRF are under common control and organized for the same purposes, the formality associated with each School Credit Facility closing is necessary for purposes of meeting the rating criteria and achieving the goal of issuing the EFF Bonds with the highest possible credit rating at the lowest possible borrowing rates.

III. Role of Charter School

The role of the charter school in any School Credit Facility transaction will be as borrower, or to the extent there is a family of related entities to the charter school that includes a separate property-owning entity, the charter school may be a tenant in a facility that is owned by a related party landlord, with the landlord entity serving as borrower on the School Credit Facility.

The Corporation applied to EFF for a loan. The loan to the Corporation will (i) finance and refinance the acquisition, construction, expansion, remodeling, renovation, improvement, furnishing and/or equipping of educational facilities located at 11720 S. MoPac Expressway, Austin, Texas and 290 County Road 267, Georgetown, Texas (the "Project), and (ii) pay costs associated with the closing of the loan.

IV. Role of the Authority

As stated above, EFF intends to raise additional funds (beyond the original philanthropic contributions) for the purpose of originating School Credit Facilities through the issuance from time to time of EFF Bonds. The EFF Bonds could be issued through any conduit governmental issuer that has requisite authority to finance the charter school projects for which the School Credit Facilities have been originated. It is anticipated that EFF will make School Credit Facilities in any of jurisdictions in the US that authorize public charter schools. Currently, 43 states and the District of Columbia authorize charter schools.

The Authority has been identified as the conduit issuer for EFF Bonds because the proceeds of bonds issued by the Authority can be used to reimburse EFF for School Credit Facilities originated in any jurisdiction of the US. Thus, e.g., if EFF has made School Credit Facilities in Tennessee, California, Texas and Arizona, and then seeks to reimburse itself from EFF Bond proceeds for all of those School Credit Facilities, it could do so from a single issue of EFF Bonds through the Authority. This approach is more economically- and time-efficient than seeking to issue EFF Bonds through local conduit issuers in each of those states for the same purpose. Moreover, the sale of one large series of EFF Bonds garners more favorable bond pricing as compared to the sale of multiple smaller series of EFF Bonds through local conduit issuers.

EFF's revolving loan program is established through a Master Trust Indenture that will credit enhance ESRF's conduit revenue bond repayment obligations. The EFF Bonds can be issued through any duly authorized conduit governmental issuer. Thus, over time, EFF may or may not issue the EFF Bonds through the Authority. EFF may issue EFF Bonds through one or more other conduit governmental issuers. EFF will evaluate the alternatives and structure the issuance of EFF Bonds in due course, as the pool of School Credit Facilities takes shape over time. Several factors will guide that decision process.

In connection with the Corporation transaction, EFF has asked the Corporation to obtain local governmental approval (TEFRA) from the Williamson County, Texas for issuance of EFF Bonds by the Authority. It is possible, however, that EFF could issue EFF Bonds through a Texas conduit issuer to reimburse School Credit Facilities made in Texas.

V. TEFRA

The Tax Equity and Fiscal Responsibility Act of 1982 (TEFRA) and Section 147(f) of the Internal Revenue Code of 1986 (the "Code") require public approval of tax-exempt obligations issued by a nonprofit corporation. Each governmental unit having jurisdiction over the area in which any project facility is located must approve the tax-exempt obligation. Such approval is solely for the purposes of compliance with TEFRA and Section 147(f) of the Code. Such approval is not (1) a representation or warranty by the governmental until that the financing will be paid or that any obligations assumed by any of the parties under the instruments delivered in connection with the financing will in fact be performed; (2) a pledge of the faith and credit of or by the governmental unit; or (3) a representation or warranty by the governmental until concerning the validity of the corporate existence of any corporation or the validity of the financing.

Since EFF and ESRF are nonprofit corporations expecting to issue tax-exempt obligations through the Authority in the future based off the School Credit Facilities, EFF and ESRF need to obtain TEFRA approvals from each governmental unit in each jurisdiction where they issue School Credit Facilities.

In compliance with the Code, notice will be published that will provide that members of the public are invited to a hearing to be held by the Corporation. The public will be given the opportunity to present comments to the proposed financing at the hearing or in writing.

VI. Conclusion

I will conclude with a brief description (or case study) of the first EFF loan which closed in October 2018. The table below was prepared by EFF and shows (column titled "EFF Loan") the final terms of the School Credit Facility from EFF to Soulsville Charter School, in Memphis, Tennessee. Soulsville's story is, like many high performing charter schools, nothing short of amazing. Soulsville is a top performing public charter high school program, oriented around the history and culture of the southern portion of Memphis, known as "Soulsville", and in particular the Stax Records Studio (where Otis Redding, Isaac Hayes, Aretha Franklin and many others made their careers). I was fortunate to visit Soulsville Charter School and can't express how wonderful the facilities, staff and programs are.

The column titled "Tax-Exempt Bond Option" presents market-based assumptions about the school's potential alternative financing option using publicly offered bonds issued through a local conduit issuer. The comparison data is further validated by the fact that Soulsville engaged a bond finance team to explore and present projected bond terms prior to executing the EFF loan.

	Tax-Exempt Bond Option	EFF Loan	Savings
Project Cost	$10,046,456	$10,046,456	
Costs of Issuance	$600,000	$283,650	$316,350
Debt Service Reserve Fund	$851,256	$0	$851,256
Par Amount of Obligation	**$11,500,000**	**$10,330,106**	**$1,169,894**
30 Year MMD - Day of Pricing	3.41%	3.41%	n/a
Coupon	6.16%	4.99%	1.17%
Spread to MMD	2.75%	1.58%	1.17%
*Average Annual Payment	$820,200	$664,986	$155,213
***Total Debt Service**	$24,605,986	$19,929,269	**$4,676,718**

**Net of Debt Service Reserve Fund used to repay last maturity*

The bottom line is this: EFF and Orrick hope to deliver results like those shown above to Texas charter schools – saving them millions of dollars on facilities financing transactions, allowing those same dollars to be applied to their important work of providing education, instead of paying interest and transaction costs.

Commissioners Court - Regular Session **28.**

Meeting Date: 05/23/2023

Opioid Litigation - Allergan Defendants Settlement

Submitted By: Hal Hawes, General Counsel

Department: General Counsel

Agenda Category: Regular Agenda Items

Information

Agenda Item

Discuss, consider, and take appropriate action on authorizing the Williamson County Judge to execute the settlement participation and release forms regarding settlement offers from Allergan Finance LLC and Allergan Limited ("Allergan Defendants") in the matter of Texas opioid multi-district litigation for Williamson County in the matter of *County of Williamson v. Purdue Pharma, Inc., et al.,* MDL PRETRIAL CAUSE NO. 2018-63587, in the 152d District Court of Harris County, Texas.

Background

Fiscal Impact

From/To	Acct No.	Description	Amount

Attachments

Allergan Settlement Documents

Form Review

Inbox	Reviewed By	Date
County Judge Exec Asst.	Becky Pruitt	05/15/2023 12:40 PM
Form Started By: Hal Hawes		Started On: 05/15/2023 11:22 AM
Final Approval Date: 05/15/2023		

Exhibit B

TEXAS ADDENDUM SUBDIVISION PARTICIPATION FORM AND RELEASE

Texas Political Subdivision: Williamson County, Texas	State: Texas
Authorized Official: Judge Bill Gravell, Jr., Williamson County Judge	
Address 1: 710 Main Street	
Address 2: Suite 101	
City, State, Zip: Georgetown, Texas 78626	
Phone: (512) 943-1550	
Email: ctyjudge@wilco.org	

The governmental entity identified above ("Texas Political Subdivision"), in order to obtain and in consideration for the benefits provided to the Texas Political Subdivision pursuant to the Allergan-Texas Statewide Opioid Settlement Addendum ("Allergan Texas Addendum"), and acting through the undersigned authorized official, hereby elects to participate in the Allergan Texas Addendum, release all Released Claims against all Released Entities, and agrees as follows.

1. The Texas Political Subdivision above is aware of and has reviewed the Allergan Texas Addendum, understands that all terms in this Election and Release have the meanings defined therein, and agrees that by this Election, the Political Subdivision elects to participate in the Allergan Texas Addendum as provided therein.

2. The Texas Political Subdivision shall immediately cease any and all litigation activities as to the Released Entities and Released Claims and, within 14 days of executing this Participation Form, its counsel shall work with Allergan's counsel to dismiss with prejudice any Released Claims that it has filed against Released Entities.

3. The Texas Political Subdivision agrees to the terms of the Allergan Texas Addendum pertaining to Political Subdivisions as provided therein.

4. By agreeing to the terms of the Allergan Texas Addendum and becoming a Releasor, the Texas Political Subdivision is entitled to the benefits provided therein, including, if applicable, monetary payments beginning after the Effective Date of the Release.

5. The Texas Political Subdivision agrees to use any monies it receives through the Allergan Texas Addendum solely for the purposes provided therein.

6. The Texas Political Subdivision submits to the exclusive jurisdiction and authority of the Texas Consolidated Litigation Court as defined in the Allergan Texas Addendum. For the avoidance of doubt, nothing contained in this Participation Form, or the Allergan Texas Addendum constitutes consent to jurisdiction, express or implied, over the governmental entity or its selected counsel to the jurisdiction of any other court (including without limitation MDL 2804, the MDL 2804 Fee Panel, the MDL 2804 Enforcement Committee, or the Court in which any Texas Consent Judgment is filed) for any purpose whatsoever.

7. The Texas Political Subdivision has the right to enforce the Allergan Texas Addendum in the Texas Consolidated Litigation Court as provided therein.

8. The Texas Political Subdivision, as a Participating Subdivision, hereby becomes a Releasor for all purposes in the Allergan Texas Addendum and along with all departments, agencies, divisions, boards, commissions, districts, instrumentalities of any kind and attorneys, and any person in their official capacity whether elected or appointed to serve any of the foregoing and any agency, person, or other entity claiming by or through any of the foregoing, and any other entity identified in the definition of Releasor, provides for a release to the fullest extent of its authority. As a Releasor, the Texas Political Subdivision hereby absolutely, unconditionally, and irrevocably covenants not to bring, file, or claim, or to cause, assist in bringing, or permit to be brought, filed, or claimed, or to otherwise seek to establish liability for any Released Claims against any Released Entity in any forum whatsoever. The releases provided for in the Allergan Texas Addendum are intended by the Parties to be broad and shall be interpreted so as to give the Released Entities the broadest possible bar against any liability relating in any way to Released Claims and extend to the full extent of the power of the Texas Political Subdivision to release claims. The Allergan Texas Addendum shall be a complete bar to any Released Claim.

9. In connection with the releases provided for in the Allergan Texas Addendum, each Texas Political Subdivision expressly waives, releases, and forever discharges any and all provisions, rights, and benefits conferred by any law of any state or territory of the United States or other jurisdiction, or principle of common law, which is similar, comparable, or equivalent to § 1542 of the California Civil Code, which reads:

> **General Release; extent.** A general release does not extend to claims that the creditor or releasing party does not know or suspect to exist in his or her favor at the time of executing the release that, if known by him or her, would have materially affected his or her settlement with the debtor or released party.

A Releasor may hereafter discover facts other than or different from those which it knows, believes, or assumes to be true with respect to the Released Claims, but each Texas Political Subdivision hereby expressly waives and fully, finally, and forever settles, releases and discharges, upon the Effective Date, any and all Released Claims that may exist as of such date but which Releasors do not know or suspect to exist,

whether through ignorance, oversight, error, negligence or through no fault whatsoever, and which, if known, would materially affect the Texas Political Subdivision's decision to participate in the Allergan Texas Addendum.

10. The Texas Political Subdivision acknowledges, agrees, and understands that the Settlement Amount in the Section of the Allergan Texas Addendum entitled Base and Incentive Payments for the benefit of the Participating Texas Political Subdivision, is less than or equal to the amount, in the aggregate, of the Alleged Harms allegedly suffered by the governmental entity, constitutes restitution and remediation for damage or harm allegedly caused by Allergan in order to restore, in whole or part, the governmental entity to the same position or condition that it would be in had it not suffered the Alleged Harms; and constitutes restitution and remediation for damage or harm allegedly caused by the potential violation of a law and/or is an amount paid to come into compliance with the law.

11. Nothing herein is intended to modify in any way the terms of the Allergan Texas Addendum Agreement, to which the Texas Political Subdivision hereby agrees. To the extent this Election and Release is interpreted differently from the Allergan Texas Addendum, the Allergan Texas Addendum controls.

I have all necessary power and authorization to execute this Election and Release on behalf of the Texas Political Subdivision.

Signature: _____

Name: Judge Bill Gravell, Jr.

Title: Williamson County Judge

Date: May 23, 2023

Commissioners Court - Regular Session **29.**

Meeting Date: 05/23/2023

Public Hearing ESD 13

Submitted By: Hal Hawes, General Counsel

Department: General Counsel

Agenda Category: Regular Agenda Items

Information

Agenda Item

Conduct a public hearing regarding the establishment of Williamson County Emergency Services District No. 13, including but not limited to acceptance of Petition for Creation of Emergency Services District No. 13, and calling for an election on November 7, 2023, regarding creation of said District and imposition of a maximum tax rate of ten cents per hundred-dollar valuation.

Background

On April 11, 2023, the Commissioners Court set the date, time and place for a public hearing regarding the creation of Williamson County Emergency Services District No. 13.

Fiscal Impact

From/To	Acct No.	Description	Amount

Attachments

Accept of Petition Notice of Hearing

Order Granting Petition for Creation of ESD No. 13

Order of Election to Create ESD No. 13

Form Review

Inbox	Reviewed By	Date
County Judge Exec Asst.	Becky Pruitt	05/18/2023 09:15 AM
Form Started By: Hal Hawes		Started On: 05/17/2023 05:19 PM
Final Approval Date: 05/18/2023		

ACCEPTANCE OF PETITION
AND
NOTICE OF PUBLIC HEARING FOR CREATION OF WILLIAMSON COUNTY EMERGENCY SERVICES DISTRICT NO. 13

WHEREAS, on the 1st day of December, 2022, the Williamson County Judge accepted a Petition to Create Williamson County Emergency Services District No. 13, and

WHEREAS, said Petition is in proper form as required by Section 775.013 of the Texas Health and Safety Code, and

WHEREAS, pursuant to Section 775.015 of the Texas Health and Safety Code, the Commissioners Court is required to set a date, time and place for a public hearing to consider the Petition.

NOW THEREFORE, the Williamson County Commissioners Court hereby notifies the public of the following:

1. That the creation of the Williamson County Emergency Services District No. 13 is proposed,

2. That the District is to be created and is to operate under Article III, Section 48-e, of the Texas Constitution, as proposed by S.J.R. No. 27, Acts of the 70th Legislature, Regular Session, 1987, and adopted by the voters at an election held November 3, 1987.

3. That the name of the District shall be the Williamson County Emergency Services District No. 13.

4. That the boundaries of said District are as stated in the Petition.

5. That the public hearing shall be on the 23rd day of May, 2023, at the Williamson County Commissioners Court, 710 Main Street, Georgetown, Texas 78626 at 10:00 am.

6. That each person who has an interest in the creation of the District may attend the hearing and present grounds for or against creation of the District.

Bill Gravell (Apr 11, 2023 16:56 CDT)
Bill Gravell, Jr., County Judge

Attested by:

Nancy E. Rister
Nancy Rister, County Clerk

ORDER GRANTING PETITION

WHEREAS, pursuant to Chapter 775 of the Texas Health and Safety Code (the "Code"), a petition has been received by the County Judge requesting the Commissioners Court to consider the creation of the Williamson County Emergency Services District No. 13, and

WHEREAS, a public hearing regarding said petition has been called, noticed and posted pursuant to Section 775.015 of the Code, and

WHEREAS, a public hearing occurred on the 23rd day of May 2023, and

WHEREAS, the Commissioners Court of Williamson County, Texas now makes the following findings:

1. That the creation of the Williamson County Emergency Services District# 13 (the "District") is feasible, and will promote the public health, safety, welfare and convenience of the persons residing in said District.
2. That the boundaries of said District shall be as shown in the petition and as described in Exhibit A, attached hereto.
3. That the District lies within the extraterritorial jurisdiction of the City of Austin, which has consented to the creation of the District, and that the proposed District would not meet the requirements stated in Section 775.017(a) of the Code if the territory within said district was excluded from the District.
4. That the petition has been signed by the requisite number of registered voters within the district.
5. That the petition is hereby granted and approved.
6. That an election regarding the creation of the District and imposition of a tax rate of no more than ten cents per one hundred dollar valuation shall be called.

Be it so ordered on this, the 23rd day of May, 2023.

_____

Judge Bill Gravell Jr.,
Williamson County Judge
As Presiding Officer of the Williamson County
Commissioners Court

ORDER OF ELECTION TO CREATE WILLIAMSON COUNTY EMERGENCY SERVICES DISTRICT NO. 13

THE STATE OF TEXAS §

COUNTY OF WILLIAMSON §

WHEREAS, the Williamson County Judge received a petition for the creation of Williamson County Emergency Services District No. 13, on December 1, 2022 (the "Petition"), a copy of the Petition is attached hereto as **Exhibit A** and incorporated herein for all purposes;

WHEREAS, Christopher J. Davis Election Administrator of Williamson County, certified on May 15, 2023 that he had examined the Petition and determined that of the 221 signatures on the Petition, 100 voters were found to be qualified voters of Williamson County, a copy of which certification is attached hereto as **Exhibit B** and incorporated herein for all purposes;

WHEREAS, the Petition was presented to the Williamson County Commissioners Court on May 23, 2023, and was determined by the Commissioners Court to be consistent with the requirements set forth in section 775.013 of the Texas Health and Safety Code ("Code");

WHEREAS, the proposed district is entirely within the extraterritorial jurisdiction of the City of Austin, on December 14, 2022, the petitioners requested written consent from the City of Austin to include the City's extraterritorial jurisdiction in the proposed district;

WHEREAS, the City Council for the City of Austin considered the petitioners' request to include the City's extraterritorial jurisdiction within the proposed district and provided its written consent to the request on January 26, 2023, a copy of which consent is attached hereto as **Exhibit C** and incorporated herein for all purposes;

WHEREAS, the proposed district overlaps Williamson County Emergency Services District No. 1, and in accordance with section 775.018 (h) and (g) of the Code, the County Judge will send to the Board of Commissioners of the Williamson County Emergency Services District No. 1 a copy of the Petition and requested to adopt a statement before the date of the election required by this section that specifies the types of emergency services the existing district will provide or continue to provide in the overlapping territory if the proposed district is created.

WHEREAS, the Commissioners Court set a public hearing on May 23, 2023, for an election to be held to determine whether or not the proposed district shall be created within the boundaries set forth in the Petition and illustrated in the map in Exhibit B of the Petition;

WHEREAS, the Williamson County Clerk has provided notice of the hearing stating the following:

(i) that creation of a district is proposed;

(ii) that the district is to be created and is to operate under Article III, Section 48-e of the Texas Constitution as proposed by S.J.R. No. 27, Acts of the 70th Legislature, Regular Session, 1987, and adopted by the voters at an election on November 3, 1987;

(iii) the name of the proposed district;
(iv) the district's boundaries as stated in the petition;
(v) the place, date, and time of the hearing; and
(vi) that each person who has an interest in the creation of the district may attend the hearing and present grounds for or against creation of the district;

WHEREAS, in accordance with section 775.015 (e) of the Code, the Williamson County Sheriff has posted one copy of the Notice of the hearing at the courthouse door at least 21 days before May 23, 2023, the date on which the hearing will be held which is evidenced in the Return of Notice attached hereto as **Exhibit D** and incorporated herein for all purposes;

WHEREAS, in accordance with section 775.015 (e) of the Code, the Williamson County Sheriff has also published Notice in a newspaper of general circulation in the proposed district once a week for two consecutive weeks with the first publication at least 21 days before May 23, 2023, the date on which the hearing will be held which is evidenced in the Return of Notice attached hereto as **Exhibit E** and incorporated herein for all purposes;

WHEREAS, the Williamson County Commissioners Court has exclusive jurisdiction pursuant to section 775.016 (c) of the Code to determine each issue relating to the creation of the proposed district, including the authority to issue incidental orders it considers proper in relation to the issues before the Commissioners Court;

WHEREAS, satisfactory proof has been made to the Commissioners Court, and it finds that:

(i) The Petition is in proper form and conforms to the requirements of sections 775.0112 and 775.013 of the Code.

(ii) The petitioners have deposited with the County Clerk an amount of money equal to the amount required by section 775.013 (b) of the Code for the costs related to the proposed creation of the district.

(iii) The Petition is signed by at least 100 qualified voters who own taxable real property in the territory of the proposed district.

NOW, THEREFORE, THE WILLIAMSON COUNTY COMMISSIONERS COURT DOES HEREBY ORDER THAT:

Section 1. Truth of Recitals. The matters and facts set out in the preamble of this Order are hereby found and declared to be true and correct.

Section 2. Election Ordered. An election shall be held within the territory described in the Petition, Exhibit A and illustrated in the map in Exhibit B to the Petition, attached hereto and incorporated herein for all purposes, during the hours of the early voting period (October 23 through November 3, 2023) and on Election Day, November 7, 2023, between the hours of 7:00 a.m. and 7:00 p.m. within said territory to decide whether or not to create the District and approve the authority to levy a tax allowed by Section 48-e, Article III, Texas Constitution on the ad valorem property situated in said district at a rate not to exceed Ten Cents (10¢) on the One Hundred Dollars ($100.00) valuation for the support thereof.

Section 3. Boundaries of District. If a majority those voters voting in the election to form Williamson County Emergency Services District No. 13 approve the formation of Williamson County Emergency Services District No. 13, the boundaries of Williamson County Emergency Services District No. 13 shall be the territory described in Exhibit A and illustrated in the map in Exhibit B to the petition for the creation of this district, which is attached to this order as Exhibit A.

Section 4. Right to Vote. At the election, the voters residing within the territory described in Exhibit A and illustrated in the map in Exhibit B to that petition shall vote on whether to create the Williamson County Emergency Services District No. 13, composed of and including the territory within the boundaries described in Exhibit A and illustrated in the map in Exhibit B to that petition and whether to impose the tax allowed by Section 48-e, Article III, Texas Constitution on the ad valorem property situated in said district at a rate not to exceed Ten Cents (10¢) on the One Hundred Dollars ($100.00) valuation for the support thereof.

Section 5. Method of Voting. Voting in the election for the proposition shall be by the voting method authorized for use in Williamson County, which shall conform to the requirements of the Texas Election Code. The voting method used in the election shall include the following ballot:

OFFICIAL BALLOT

Place an "X" in the square beside the statement indicating the way you wish to vote.

PROPOSITION

( ) FOR ( ) AGAINST

THE CREATION OF WILLIAMSON COUNTY EMERGENCY SERVICES DISTRICT NO. 13 AND ADOPTION OF A TAX ON THE AD VALOREM PROPERTY SITUATED IN SAID DISTRICT AT A RATE NOT TO EXCEED TEN CENTS ON THE ONE HUNDRED DOLLARS VALUATION FOR THE SUPPORT OF THE DISTRICT.

Section 6. Compliance with the Election Code. All aspects of the election on the proposed creation of Williamson County Emergency Services District No. 13 shall be conducted in accordance with the provisions of the Texas Election Code and any related orders approved by the Commissioners Court for the election to be held on November 7, 2023. These aspects include at least language interpretation assistance, early voting and election day polling place locations, election personnel.

Early voting in the election by personal appearance shall occur on the dates and at the times established by the Williamson County Elections Administrator. The early voting clerk's mailing address to which ballot applications and ballots to be voted by mail shall be sent is:

Christopher J. Davis
Williamson County Elections Administrator
301 SE Inner Loop Ste. 104
Georgetown, TX 78626.

Early voting by personal appearance for said election shall be conducted at the early voting polling places to be designated by the Williamson Elections Admistrator.

Section 7. Notice of Election. Notice of the election shall be given by publishing a substantial copy of the election order once a week for two consecutive weeks in a newspaper of general circulation in Williamson County, not earlier than the 30th day or later than the 10th day before election day.

Not later than the 21st day before election day, a copy of the notice, which must include the location of each polling place, shall be posted on the bulletin board used for posting notices of the meetings of the Commissioners Court of Williamson County, Texas.

The person posting the notice shall make a record at the time of posting stating the date and place of posting. That person shall sign the record and deliver it to the County Judge of Williamson County, Texas.

Section 8. Conduct of Election and Canvass of Election Returns. The election on the proposed creation of Williamson County Emergency Services District No. 13 shall be conducted in accordance with the provisions of the Texas Election Code and any related orders approved by the

Commissioners Court for the election to be held on November 7, 2023. The Williamson County Elections Administrator, Christopher J. Davis, shall conduct or supervise the conduct of the election, including early voting.

Election returns shall be canvassed in accordance with Chapter 67 of the Texas Election Code. Election results shall be declared in accordance with section 775.019 of the Code.

Be it so ordered on this, the 23rd day of May, 2023.

_____

Judge Bill Gravell Jr.
Williamson County Judge
As Presiding Officer of the Williamson County
Commissioners Court

Exhibit A

Petition for Creation
of
Emergency Services District

See Attached

RECEIVED 12/1/22 AR8

PETITION FOR CREATION OF EMERGENCY SERVICES DISTRICT

THE STATE OF TEXAS	§	**IN THE COMMISSIONER'S COURT**
	§	
	§	**OF**
	§	
COUNTY OF WILLIAMSON	§	**WILLIAMSON COUNTY, TEXAS**

TO THE HONORABLE COUNTY JUDGE AND COMMISSIONERS OF SAID COURT:

NOW COME 100 or more qualified voters who own taxable real property in Williamson County, Texas pursuant to Texas Health & Safety Code, Section 775.011, requesting the creation of an Emergency Services District and would respectfully show the following:

I.

That the proposed Williamson County Emergency Services District No. 13 (the "District") will be created and operated under the provisions of Article III, Section 48-e of the Constitution of Texas and Chapter 775 of the Health & Safety Code of the State of Texas.

II.

That the name of the proposed District shall be "WILLIAMSON COUNTY EMERGENCY SERVICES DISTRICT NO. 13."

III.

That the area of the District will overlap Williamson County Emergency Services District No. 1 located in Williamson County (the "Overlapping District"), and will generally include all or portions of the city limits of the City of Austin, and portions of the extraterritorial jurisdiction of the City of Austin. The boundaries of the District are more particularly described by the description attached as **Exhibit "A"**, which is attached hereto and incorporated herein for all purposes, and generally shown on the attached sketch in **Exhibit "B"**.


RECEIVED

IV.

The District will provide emergency medical services in response to any emergency situation in accordance with the authority granted to emergency services districts under Chapter 775 of the Texas Health & Safety Code, but the District will not provide any services provided by the existing Overlapping District, as set forth in the statement of services to be provided in accordance with Section 775.018(g) of the Texas Health and Safety Code by that district.

V.

The creation of the District complies with Section 775.0205 of the Texas Health & Safety Code. The petitioners request that the County deliver a copy of this petition to the Board of Commissioners of the Overlapping District and request a statement of services in accordance with Section 775.018(g) of the Texas Health & Safety Code.

VI.

That Scott Artmann, who resides at 12516 Red Sparrow, Austin, Texas 78729, Jeff Christensen, who resides at 12520 Red Sparrow, Austin, Texas 78729, and Kean Chan, who resides at 12522 Red Sparrow, Austin, Texas 78729, petitioners herein, agree and obligate themselves to pay the cost incident to the formation of the District, including the costs of publishing notices, election costs, and other necessary and incidental expenses, such cost not to exceed one hundred fifty ($150.00) dollars for Williamson County.

VII.

The city of Austin is the only municipality whose consent must be obtained under Section 775.014 of the Texas Health & Safety Code.

VIII.

The signatures required by the Texas Health & Safety Code, Section 775.011, for the creation of Williamson County Emergency Services District No. 13 are attached on **Exhibit "C"** respectively.

WHEREFORE, PREMISES CONSIDERED, Petitioners pray that such notices be issued by the County Clerk of Williamson County as required by law; that a public hearing be held on this petition in the county; that a copy of this petition be sent to Williamson County Emergency Services District No. 1 together with a request for a statement of services; and that, after the hearing, the Commissioners Court of Williamson County grant this petition and call a special election regarding the creation of the District.

RESPECTFULLY SUBMITTED this 1 day of December, ~~2021~~ 2022

PETITIONERS:

By: _____
Printed Name: Scott Artmann

By: _____
Printed Name: Jeff Christensen

By: _____
Printed Name: Kean Chan

Exhibit "A"

Description of Proposed Williamson County Emergency Services District No. 13

Boundary Description

The boundaries of the proposed emergency services district are coterminous with the existing boundaries of Williamson County Emergency Services District No. 1.

Exhibit B
Map of Proposed
Williamson County Emergency Services District No. 13

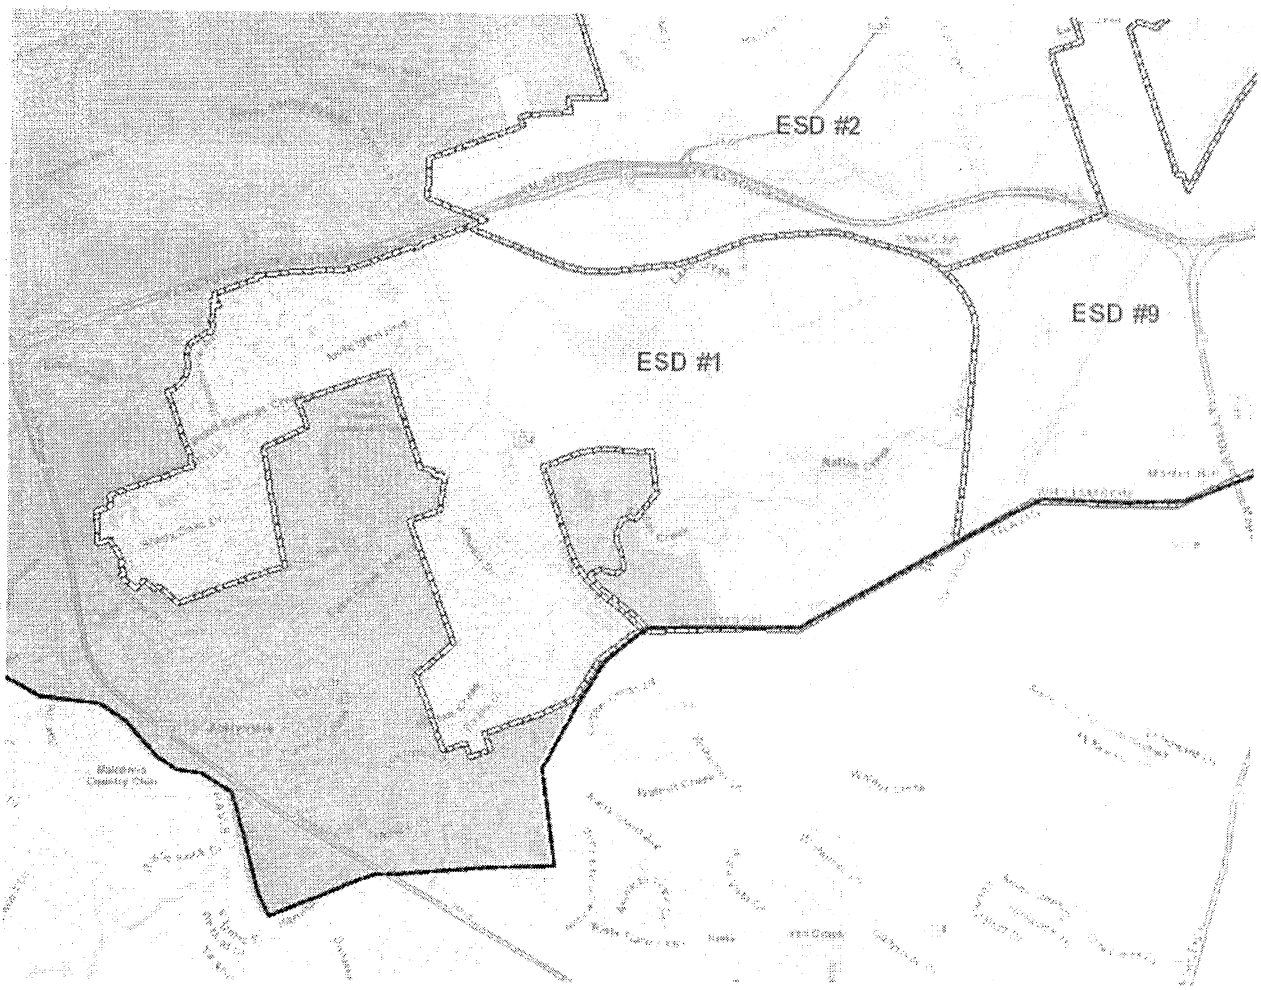


Exhibit B

Certificate
of
Voter Registration

See Attached

(B)

WILLIAMSON COUNTY
1848

Christopher Davis
ELECTIONS ADMINISTRATOR

May 16, 2023

The Honorable Bill Gravell, County Judge
The Honorable Terry Cook, County Commissioner, Precinct 1
The Honorable Cynthia Long, County Commissioner, Precinct 2
The Honorable Valerie Covey, County Commissioner, Precinct
The Honorable Russ Boles, County Commissioner, Precinct 4
710 Main Street
Georgetown, TX 78626

Dear Judge and Commissioners,

A Petition for the Creation of Williamson County Emergency Services District No. 13 was issued on December 1, 2022 and was filed in the office of the Elections Administrator on December 5, 2022.

In accordance with Section 775.011 of the Texas Health and Safety Code, I hereby certify that the total number of signatures on said Petition is greater than 100 and that the number of signatures of qualified voters is sufficient for the Commissioners Court to order an election on this issue.

Signed this 16th day of May, 2023 for submission on the Agenda for the May 23, 2023 Commissioners Court regular session.

Chris Davis
Elections Administrator, Williamson County

WILLIAMSON COUNTY
301 S.E. Inner Loop, Suite 104
Georgetown, Texas 78626
Phone 512.943.1630
Fax 512.943.1634
Email cidavis@wilco.org

Exhibit C

Written Consent
of
Austin, Texas

Health and Safety Code, section 775.014

See Attached

C

RESOLUTION NO. 20230126-082

WHEREAS, the City of Austin, Texas (the "City"), has received the petition, attached as Exhibit A, and a letter requesting the City's consent to the creation of an emergency services district ("District"), proposed to be known as Williamson County Emergency Services District No. 13, which includes a portion of the extraterritorial jurisdiction of the City within Williamson County; and

WHEREAS, the City desires to grant its written consent to the inclusion of its extraterritorial jurisdiction that is within the proposed District; **NOW, THEREFORE,**

BE IT RESOLVED BY THE CITY COUNCIL OF THE CITY OF AUSTIN:

The City gives its written consent to the creation of the District, proposed to be known as Williamson County Emergency Services District No. 13, and to the inclusion of the extraterritorial jurisdiction of the City that is within the boundaries of the District as more particularly described in Exhibit A. This consent is valid for a period of six months from the date of its adoption.

ADOPTED: January 26, 2023 **ATTEST:** Stephanie Hall for
Myrna Rios
City Clerk

Exhibit D

Return of Sheriff Executing Notice

(Courthouse Posting)

See Attached

D

ACCEPTANCE OF PETITION
AND
NOTICE OF PUBLIC HEARING FOR CREATION OF WILLIAMSON COUNTY EMERGENCY SERVICES DISTRICT NO. 13

WHEREAS, on the 1st day of December, 2022, the Williamson County Judge accepted a Petition to Create Williamson County Emergency Services District No. 13, and

WHEREAS, said Petition is in proper form as required by Section 775.013 of the Texas Health and Safety Code, and

WHEREAS, pursuant to Section 775.015 of the Texas Health and Safety Code, the Commissioners Court is required to set a date, time and place for a public hearing to consider the Petition.

NOW THEREFORE, the Williamson County Commissioners Court hereby notifies the public of the following:

1. That the creation of the Williamson County Emergency Services District No. 13 is proposed,

2. That the District is to be created and is to operate under Article III, Section 48-e, of the Texas Constitution, as proposed by S.J.R. No. 27, Acts of the 70th Legislature, Regular Session, 1987, and adopted by the voters at an election held November 3, 1987.

3. That the name of the District shall be the Williamson County Emergency Services District No. 13.

4. That the boundaries of said District are as stated in the Petition.

5. That the public hearing shall be on the 23rd day of May, 2023, at the Williamson County Commissioners Court, 710 Main Street, Georgetown, Texas 78626 at 10:00 am.

6. That each person who has an interest in the creation of the District may attend the hearing and present grounds for or against creation of the District.

Bill Gravell (Apr 11, 2023 16:56 CDT)
Bill Gravell, Jr., County Judge

Attested by:

Nancy E. Rister
Nancy Rister, County Clerk

CERTIFICATION OF NOTICE REGARDING PUBLIC HEARING FOR CREATION OF WILLIAMSON COUNTY EMERGENCY SERVICES DISTRICT NO. 13

I certify that this notice of the public hearing set for May 23, 2023, at the Williamson County Commissioners Court, 710 Main Street, Georgetown, Texas 78626 at 10:00 a.m. was posted at the Williamson County Courthouse and the Williamson County Sheriff's Office website on April 18, 2023, at 12:00 p.m.

Gracie Perez
Public Information Officer
Williamson County Sheriff's Office

Exhibit E

Return of Sheriff Executing Notice

(Publication in Newspaper)

See Attached

Affidavit of Publisher to Publication of Legal Notice

THE STATE OF TEXAS
COUNTY OF WILLIAMSON
IN THE MATTER OF

Jollyville Fire Department
Acceptance of Petition and Notice of Public Hearing For Creation of Williamson County Emergency Services District No. 13

The Williamson County Sun/Sunday Sun, newspapers of general circulation, have been continuously and regularly published for a period of not less than one year in the County of WILLIAMSON, Texas, preceding the date of the above-referenced notice. Said notice was published in said paper as follows:

First insertion 26th day of April, 2023
Second insertion 3rd day of May, 2023
Third insertion _____ day of May, 2023
Fourth insertion _____ day of May, 2023

Ellen Greeney
Newspaper Representative
Subscribed and sworn to before me, this
30th day of May, 2023.

Witness my hand and official seal.

Dawn Steele, Notary Public
My Commission Expires August 26, 2024

DAWN R. STEELE NOTARY PUBLIC STATE OF TEXAS ID 384195-5 08-26-2024

ACCEPTANCE OF PETITION AND NOTICE OF PUBLIC HEARING FOR CREATION OF WILLIAMSON COUNTY EMERGENCY SERVICES DISTRICT NO. 13

WHEREAS, on the 1st Day of December, 2022, the Williamson County Judge accepted a Petition to Create Williamson County Emergency Services District No. 13, and
WHEREAS, said Petition is in proper form as required by Section 775.013 of the Texas Health and Safety Code, and
WHEREAS, pursuant to Section 775.015 of the Texas Health and Safety Code, the Commissioners Court is required to set a date, time and place for a public hearing to consider the Petition.
NOW THEREFORE, the Williamson County Commissioners Court hereby notifies the public of the following:
1. That the creation of the Williamson County Emergency Services District No. 13 is proposed.
2. That the District is to be created and is to operate under Article III, Section 48-e, of the of the Texas Constitution, as proposed by S.J.R. No. 27, Acts of the 70th Legislature, Regular Session, 1987, and adopted by the voters at an election held November 3, 1987.
3. That the name of the District shall be the Williamson County Emergency Services District No. 13.
4. That the boundaries of said District are as stated in the Petition.
5. That the public hearing shall be on the 23rd day of May, 2023, at the Williamson County Commissioners Court, 710 Main Street, Georgetown, Texas 78626 at 10:00 am.
6. That each person who has an interest in the creation of the District may attend the hearing and present grounds for or against creation of the District.
/s/ Bill Gravell Jr.
Bill Gravell (Apr. 11, 2023 16:36 CDT)
Bill Gravell, Jr., County Judge
Attested by:
/s/ Nancy E. Rister
Nancy Rister, County Clerk

Commissioners Court - Regular Session **30.**

Meeting Date: 05/23/2023

Granting Petition Order of Election

Submitted By: Hal Hawes, General Counsel

Department: General Counsel

Agenda Category: Regular Agenda Items

Information

Agenda Item

Discuss, consider and take appropriate action on the establishment of Williamson County Emergency Services District No. 13, including but not limited to acceptance of Petition for Creation of Emergency Services District No. 13, and calling for an election on November 7, 2023 regarding creation of said District and imposition of a maximum tax rate of ten cents per hundred dollar valuation.

Background

On April 11, 2023, the Commissioners Court set the date, time and place for a public hearing regarding the creation of Williamson County Emergency Services District No. 13.

Fiscal Impact

From/To	Acct No.	Description	Amount

Attachments

Accept of Petition Notice of Hearing

Order Granting Petition for Creation of ESD No. 13

Order of Election to Create ESD No. 13

Form Review

Inbox	Reviewed By	Date
County Judge Exec Asst.	Becky Pruitt	05/18/2023 09:15 AM
Form Started By: Hal Hawes		Started On: 05/17/2023 05:29 PM
Final Approval Date: 05/18/2023		

ACCEPTANCE OF PETITION
AND
NOTICE OF PUBLIC HEARING FOR CREATION OF WILLIAMSON COUNTY EMERGENCY SERVICES DISTRICT NO. 13

WHEREAS, on the 1st day of December, 2022, the Williamson County Judge accepted a Petition to Create Williamson County Emergency Services District No. 13, and

WHEREAS, said Petition is in proper form as required by Section 775.013 of the Texas Health and Safety Code, and

WHEREAS, pursuant to Section 775.015 of the Texas Health and Safety Code, the Commissioners Court is required to set a date, time and place for a public hearing to consider the Petition.

NOW THEREFORE, the Williamson County Commissioners Court hereby notifies the public of the following:

1. That the creation of the Williamson County Emergency Services District No. 13 is proposed,

2. That the District is to be created and is to operate under Article III, Section 48-e, of the Texas Constitution, as proposed by S.J.R. No. 27, Acts of the 70th Legislature, Regular Session, 1987, and adopted by the voters at an election held November 3, 1987.

3. That the name of the District shall be the Williamson County Emergency Services District No. 13.

4. That the boundaries of said District are as stated in the Petition.

5. That the public hearing shall be on the 23rd day of May, 2023, at the Williamson County Commissioners Court, 710 Main Street, Georgetown, Texas 78626 at 10:00 am.

6. That each person who has an interest in the creation of the District may attend the hearing and present grounds for or against creation of the District.

Bill Gravell (Apr 11, 2023 16:56 CDT)
Bill Gravell, Jr., County Judge

Attested by:

Nancy E. Rister
Nancy Rister, County Clerk

ORDER GRANTING PETITION

WHEREAS, pursuant to Chapter 775 of the Texas Health and Safety Code (the "Code"), a petition has been received by the County Judge requesting the Commissioners Court to consider the creation of the Williamson County Emergency Services District No. 13, and

WHEREAS, a public hearing regarding said petition has been called, noticed and posted pursuant to Section 775.015 of the Code, and

WHEREAS, a public hearing occurred on the 23rd day of May 2023, and

WHEREAS, the Commissioners Court of Williamson County, Texas now makes the following findings:

1. That the creation of the Williamson County Emergency Services District# 13 (the "District") is feasible, and will promote the public health, safety, welfare and convenience of the persons residing in said District.
2. That the boundaries of said District shall be as shown in the petition and as described in Exhibit A, attached hereto.
3. That the District lies within the extraterritorial jurisdiction of the City of Austin, which has consented to the creation of the District, and that the proposed District would not meet the requirements stated in Section 775.017(a) of the Code if the territory within said district was excluded from the District.
4. That the petition has been signed by the requisite number of registered voters within the district.
5. That the petition is hereby granted and approved.
6. That an election regarding the creation of the District and imposition of a tax rate of no more than ten cents per one hundred dollar valuation shall be called.

Be it so ordered on this, the 23rd day of May, 2023.

_____

Judge Bill Gravell Jr.,
Williamson County Judge
As Presiding Officer of the Williamson County
Commissioners Court

ORDER OF ELECTION TO CREATE WILLIAMSON COUNTY EMERGENCY SERVICES DISTRICT NO. 13

THE STATE OF TEXAS §

COUNTY OF WILLIAMSON §

WHEREAS, the Williamson County Judge received a petition for the creation of Williamson County Emergency Services District No. 13, on December 1, 2022 (the "Petition"), a copy of the Petition is attached hereto as **Exhibit A** and incorporated herein for all purposes;

WHEREAS, Christopher J. Davis Election Administrator of Williamson County, certified on May 15, 2023 that he had examined the Petition and determined that of the 221 signatures on the Petition, 100 voters were found to be qualified voters of Williamson County, a copy of which certification is attached hereto as **Exhibit B** and incorporated herein for all purposes;

WHEREAS, the Petition was presented to the Williamson County Commissioners Court on May 23, 2023, and was determined by the Commissioners Court to be consistent with the requirements set forth in section 775.013 of the Texas Health and Safety Code ("Code");

WHEREAS, the proposed district is entirely within the extraterritorial jurisdiction of the City of Austin, on December 14, 2022, the petitioners requested written consent from the City of Austin to include the City's extraterritorial jurisdiction in the proposed district;

WHEREAS, the City Council for the City of Austin considered the petitioners' request to include the City's extraterritorial jurisdiction within the proposed district and provided its written consent to the request on January 26, 2023, a copy of which consent is attached hereto as **Exhibit C** and incorporated herein for all purposes;

WHEREAS, the proposed district overlaps Williamson County Emergency Services District No. 1, and in accordance with section 775.018 (h) and (g) of the Code, the County Judge will send to the Board of Commissioners of the Williamson County Emergency Services District No. 1 a copy of the Petition and requested to adopt a statement before the date of the election required by this section that specifies the types of emergency services the existing district will provide or continue to provide in the overlapping territory if the proposed district is created.

WHEREAS, the Commissioners Court set a public hearing on May 23, 2023, for an election to be held to determine whether or not the proposed district shall be created within the boundaries set forth in the Petition and illustrated in the map in Exhibit B of the Petition;

WHEREAS, the Williamson County Clerk has provided notice of the hearing stating the following:

(i) that creation of a district is proposed;

(ii) that the district is to be created and is to operate under Article III, Section 48-e of the Texas Constitution as proposed by S.J.R. No. 27, Acts of the 70th Legislature, Regular Session, 1987, and adopted by the voters at an election on November 3, 1987;

(iii) the name of the proposed district;
(iv) the district's boundaries as stated in the petition;
(v) the place, date, and time of the hearing; and
(vi) that each person who has an interest in the creation of the district may attend the hearing and present grounds for or against creation of the district;

WHEREAS, in accordance with section 775.015 (e) of the Code, the Williamson County Sheriff has posted one copy of the Notice of the hearing at the courthouse door at least 21 days before May 23, 2023, the date on which the hearing will be held which is evidenced in the Return of Notice attached hereto as **Exhibit D** and incorporated herein for all purposes;

WHEREAS, in accordance with section 775.015 (e) of the Code, the Williamson County Sheriff has also published Notice in a newspaper of general circulation in the proposed district once a week for two consecutive weeks with the first publication at least 21 days before May 23, 2023, the date on which the hearing will be held which is evidenced in the Return of Notice attached hereto as **Exhibit E** and incorporated herein for all purposes;

WHEREAS, the Williamson County Commissioners Court has exclusive jurisdiction pursuant to section 775.016 (c) of the Code to determine each issue relating to the creation of the proposed district, including the authority to issue incidental orders it considers proper in relation to the issues before the Commissioners Court;

WHEREAS, satisfactory proof has been made to the Commissioners Court, and it finds that:

(i) The Petition is in proper form and conforms to the requirements of sections 775.0112 and 775.013 of the Code.

(ii) The petitioners have deposited with the County Clerk an amount of money equal to the amount required by section 775.013 (b) of the Code for the costs related to the proposed creation of the district.

(iii) The Petition is signed by at least 100 qualified voters who own taxable real property in the territory of the proposed district.

NOW, THEREFORE, THE WILLIAMSON COUNTY COMMISSIONERS COURT DOES HEREBY ORDER THAT:

Section 1. Truth of Recitals. The matters and facts set out in the preamble of this Order are hereby found and declared to be true and correct.

Section 2. Election Ordered. An election shall be held within the territory described in the Petition, Exhibit A and illustrated in the map in Exhibit B to the Petition, attached hereto and incorporated herein for all purposes, during the hours of the early voting period (October 23 through November 3, 2023) and on Election Day, November 7, 2023, between the hours of 7:00 a.m. and 7:00 p.m. within said territory to decide whether or not to create the District and approve the authority to levy a tax allowed by Section 48-e, Article III, Texas Constitution on the ad valorem property situated in said district at a rate not to exceed Ten Cents (10¢) on the One Hundred Dollars ($100.00) valuation for the support thereof.

Section 3. Boundaries of District. If a majority those voters voting in the election to form Williamson County Emergency Services District No. 13 approve the formation of Williamson County Emergency Services District No. 13, the boundaries of Williamson County Emergency Services District No. 13 shall be the territory described in Exhibit A and illustrated in the map in Exhibit B to the petition for the creation of this district, which is attached to this order as Exhibit A.

Section 4. Right to Vote. At the election, the voters residing within the territory described in Exhibit A and illustrated in the map in Exhibit B to that petition shall vote on whether to create the Williamson County Emergency Services District No. 13, composed of and including the territory within the boundaries described in Exhibit A and illustrated in the map in Exhibit B to that petition and whether to impose the tax allowed by Section 48-e, Article III, Texas Constitution on the ad valorem property situated in said district at a rate not to exceed Ten Cents (10¢) on the One Hundred Dollars ($100.00) valuation for the support thereof.

Section 5. Method of Voting. Voting in the election for the proposition shall be by the voting method authorized for use in Williamson County, which shall conform to the requirements of the Texas Election Code. The voting method used in the election shall include the following ballot:

OFFICIAL BALLOT

Place an "X" in the square beside the statement indicating the way you wish to vote.

PROPOSITION

( ) FOR ( ) AGAINST

THE CREATION OF WILLIAMSON COUNTY EMERGENCY SERVICES DISTRICT NO. 13 AND ADOPTION OF A TAX ON THE AD VALOREM PROPERTY SITUATED IN SAID DISTRICT AT A RATE NOT TO EXCEED TEN CENTS ON THE ONE HUNDRED DOLLARS VALUATION FOR THE SUPPORT OF THE DISTRICT.

Section 6. Compliance with the Election Code. All aspects of the election on the proposed creation of Williamson County Emergency Services District No. 13 shall be conducted in accordance with the provisions of the Texas Election Code and any related orders approved by the Commissioners Court for the election to be held on November 7, 2023. These aspects include at least language interpretation assistance, early voting and election day polling place locations, election personnel.

Early voting in the election by personal appearance shall occur on the dates and at the times established by the Williamson County Elections Administrator. The early voting clerk's mailing address to which ballot applications and ballots to be voted by mail shall be sent is:

Christopher J. Davis
Williamson County Elections Administrator
301 SE Inner Loop Ste. 104
Georgetown, TX 78626.

Early voting by personal appearance for said election shall be conducted at the early voting polling places to be designated by the Williamson Elections Admistrator.

Section 7. Notice of Election. Notice of the election shall be given by publishing a substantial copy of the election order once a week for two consecutive weeks in a newspaper of general circulation in Williamson County, not earlier than the 30th day or later than the 10th day before election day.

Not later than the 21st day before election day, a copy of the notice, which must include the location of each polling place, shall be posted on the bulletin board used for posting notices of the meetings of the Commissioners Court of Williamson County, Texas.

The person posting the notice shall make a record at the time of posting stating the date and place of posting. That person shall sign the record and deliver it to the County Judge of Williamson County, Texas.

Section 8. Conduct of Election and Canvass of Election Returns. The election on the proposed creation of Williamson County Emergency Services District No. 13 shall be conducted in accordance with the provisions of the Texas Election Code and any related orders approved by the

Commissioners Court for the election to be held on November 7, 2023. The Williamson County Elections Administrator, Christopher J. Davis, shall conduct or supervise the conduct of the election, including early voting.

Election returns shall be canvassed in accordance with Chapter 67 of the Texas Election Code. Election results shall be declared in accordance with section 775.019 of the Code.

Be it so ordered on this, the 23rd day of May, 2023.

_____

Judge Bill Gravell Jr.
Williamson County Judge
As Presiding Officer of the Williamson County
Commissioners Court

Exhibit A

Petition for Creation
of
Emergency Services District

See Attached

RECEIVED 12/1/22 AR8

PETITION FOR CREATION OF EMERGENCY SERVICES DISTRICT

THE STATE OF TEXAS	§	**IN THE COMMISSIONER'S COURT**
	§	
	§	**OF**
	§	
COUNTY OF WILLIAMSON	§	**WILLIAMSON COUNTY, TEXAS**

TO THE HONORABLE COUNTY JUDGE AND COMMISSIONERS OF SAID COURT:

NOW COME 100 or more qualified voters who own taxable real property in Williamson County, Texas pursuant to Texas Health & Safety Code, Section 775.011, requesting the creation of an Emergency Services District and would respectfully show the following:

I.

That the proposed Williamson County Emergency Services District No. 13 (the "District") will be created and operated under the provisions of Article III, Section 48-e of the Constitution of Texas and Chapter 775 of the Health & Safety Code of the State of Texas.

II.

That the name of the proposed District shall be "WILLIAMSON COUNTY EMERGENCY SERVICES DISTRICT NO. 13."

III.

That the area of the District will overlap Williamson County Emergency Services District No. 1 located in Williamson County (the "Overlapping District"), and will generally include all or portions of the city limits of the City of Austin, and portions of the extraterritorial jurisdiction of the City of Austin. The boundaries of the District are more particularly described by the description attached as **Exhibit "A"**, which is attached hereto and incorporated herein for all purposes, and generally shown on the attached sketch in **Exhibit "B"**.


RECEIVED

IV.

The District will provide emergency medical services in response to any emergency situation in accordance with the authority granted to emergency services districts under Chapter 775 of the Texas Health & Safety Code, but the District will not provide any services provided by the existing Overlapping District, as set forth in the statement of services to be provided in accordance with Section 775.018(g) of the Texas Health and Safety Code by that district.

V.

The creation of the District complies with Section 775.0205 of the Texas Health & Safety Code. The petitioners request that the County deliver a copy of this petition to the Board of Commissioners of the Overlapping District and request a statement of services in accordance with Section 775.018(g) of the Texas Health & Safety Code.

VI.

That Scott Artmann, who resides at 12516 Red Sparrow, Austin, Texas 78729, Jeff Christensen, who resides at 12520 Red Sparrow, Austin, Texas 78729, and Kean Chan, who resides at 12522 Red Sparrow, Austin, Texas 78729, petitioners herein, agree and obligate themselves to pay the cost incident to the formation of the District, including the costs of publishing notices, election costs, and other necessary and incidental expenses, such cost not to exceed one hundred fifty ($150.00) dollars for Williamson County.

VII.

The city of Austin is the only municipality whose consent must be obtained under Section 775.014 of the Texas Health & Safety Code.

VIII.

The signatures required by the Texas Health & Safety Code, Section 775.011, for the creation of Williamson County Emergency Services District No. 13 are attached on **Exhibit "C"** respectively.

WHEREFORE, PREMISES CONSIDERED, Petitioners pray that such notices be issued by the County Clerk of Williamson County as required by law; that a public hearing be held on this petition in the county; that a copy of this petition be sent to Williamson County Emergency Services District No. 1 together with a request for a statement of services; and that, after the hearing, the Commissioners Court of Williamson County grant this petition and call a special election regarding the creation of the District.

RESPECTFULLY SUBMITTED this 1 day of December, ~~2021~~ 2022

PETITIONERS:

By: _____
Printed Name: Scott Artmann

By: _____
Printed Name: Jeff Christensen

By: _____
Printed Name: Kean Chan

Exhibit "A"

Description of Proposed Williamson County Emergency Services District No. 13

Boundary Description

The boundaries of the proposed emergency services district are coterminous with the existing boundaries of Williamson County Emergency Services District No. 1.

Exhibit B
Map of Proposed
Williamson County Emergency Services District No. 13

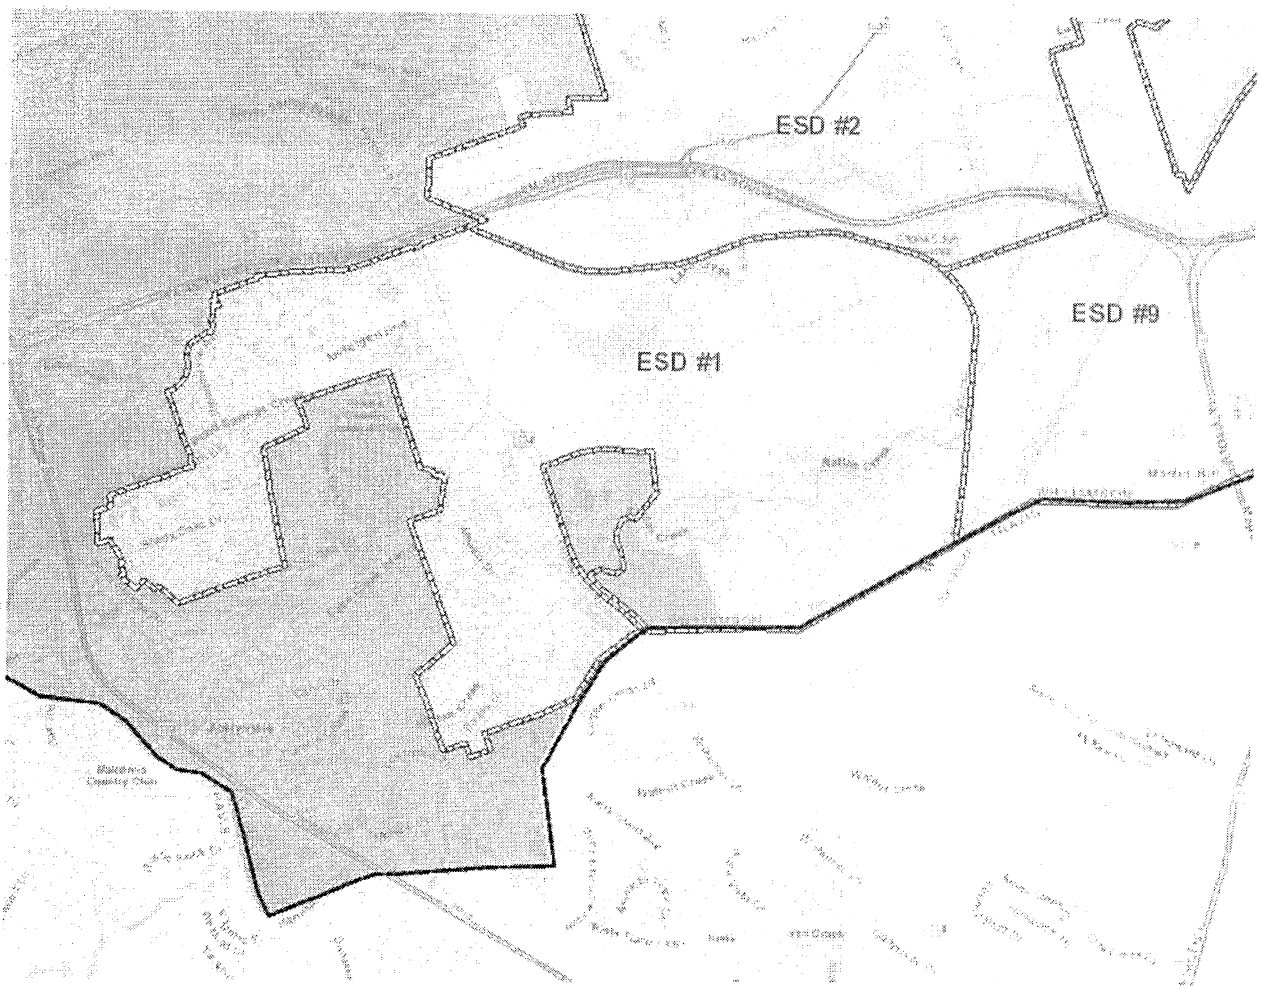


Exhibit B

Certificate
of
Voter Registration

See Attached

(B)

WILLIAMSON COUNTY
1848

Christopher Davis
ELECTIONS ADMINISTRATOR

May 16, 2023

The Honorable Bill Gravell, County Judge
The Honorable Terry Cook, County Commissioner, Precinct 1
The Honorable Cynthia Long, County Commissioner, Precinct 2
The Honorable Valerie Covey, County Commissioner, Precinct
The Honorable Russ Boles, County Commissioner, Precinct 4
710 Main Street
Georgetown, TX 78626

Dear Judge and Commissioners,

A Petition for the Creation of Williamson County Emergency Services District No. 13 was issued on December 1, 2022 and was filed in the office of the Elections Administrator on December 5, 2022.

In accordance with Section 775.011 of the Texas Health and Safety Code, I hereby certify that the total number of signatures on said Petition is greater than 100 and that the number of signatures of qualified voters is sufficient for the Commissioners Court to order an election on this issue.

Signed this 16th day of May, 2023 for submission on the Agenda for the May 23, 2023 Commissioners Court regular session.

Chris Davis
Elections Administrator, Williamson County

WILLIAMSON COUNTY
301 S.E. Inner Loop, Suite 104
Georgetown, Texas 78626
Phone 512.943.1630
Fax 512.943.1634
Email cidavis@wilco.org

Exhibit C

Written Consent
of
Austin, Texas

Health and Safety Code, section 775.014

See Attached

C

RESOLUTION NO. 20230126-082

WHEREAS, the City of Austin, Texas (the "City"), has received the petition, attached as Exhibit A, and a letter requesting the City's consent to the creation of an emergency services district ("District"), proposed to be known as Williamson County Emergency Services District No. 13, which includes a portion of the extraterritorial jurisdiction of the City within Williamson County; and

WHEREAS, the City desires to grant its written consent to the inclusion of its extraterritorial jurisdiction that is within the proposed District; **NOW, THEREFORE,**

BE IT RESOLVED BY THE CITY COUNCIL OF THE CITY OF AUSTIN:

The City gives its written consent to the creation of the District, proposed to be known as Williamson County Emergency Services District No. 13, and to the inclusion of the extraterritorial jurisdiction of the City that is within the boundaries of the District as more particularly described in Exhibit A. This consent is valid for a period of six months from the date of its adoption.

ADOPTED: January 26, 2023 **ATTEST:** Stephanie Hall for
Myrna Rios
City Clerk

Exhibit D

Return of Sheriff Executing Notice

(Courthouse Posting)

See Attached

D

ACCEPTANCE OF PETITION
AND
NOTICE OF PUBLIC HEARING FOR CREATION OF WILLIAMSON COUNTY EMERGENCY SERVICES DISTRICT NO. 13

WHEREAS, on the 1st day of December, 2022, the Williamson County Judge accepted a Petition to Create Williamson County Emergency Services District No. 13, and

WHEREAS, said Petition is in proper form as required by Section 775.013 of the Texas Health and Safety Code, and

WHEREAS, pursuant to Section 775.015 of the Texas Health and Safety Code, the Commissioners Court is required to set a date, time and place for a public hearing to consider the Petition.

NOW THEREFORE, the Williamson County Commissioners Court hereby notifies the public of the following:

1. That the creation of the Williamson County Emergency Services District No. 13 is proposed,

2. That the District is to be created and is to operate under Article III, Section 48-e, of the Texas Constitution, as proposed by S.J.R. No. 27, Acts of the 70th Legislature, Regular Session, 1987, and adopted by the voters at an election held November 3, 1987.

3. That the name of the District shall be the Williamson County Emergency Services District No. 13.

4. That the boundaries of said District are as stated in the Petition.

5. That the public hearing shall be on the 23rd day of May, 2023, at the Williamson County Commissioners Court, 710 Main Street, Georgetown, Texas 78626 at 10:00 am.

6. That each person who has an interest in the creation of the District may attend the hearing and present grounds for or against creation of the District.

Bill Gravell (Apr 11, 2023 16:56 CDT)
Bill Gravell, Jr., County Judge

Attested by:

Nancy E. Rister
Nancy Rister, County Clerk

CERTIFICATION OF NOTICE REGARDING PUBLIC HEARING FOR CREATION OF WILLIAMSON COUNTY EMERGENCY SERVICES DISTRICT NO. 13

I certify that this notice of the public hearing set for May 23, 2023, at the Williamson County Commissioners Court, 710 Main Street, Georgetown, Texas 78626 at 10:00 a.m. was posted at the Williamson County Courthouse and the Williamson County Sheriff's Office website on April 18, 2023, at 12:00 p.m.

Gracie Perez
Public Information Officer
Williamson County Sheriff's Office

Exhibit E

Return of Sheriff Executing Notice

(Publication in Newspaper)

See Attached

Affidavit of Publisher to Publication of Legal Notice

THE STATE OF TEXAS
COUNTY OF WILLIAMSON
IN THE MATTER OF

Jollyville Fire Department
Acceptance of Petition and Notice of Public Hearing For Creation of Williamson County Emergency Services District No. 13

The Williamson County Sun/Sunday Sun, newspapers of general circulation, have been continuously and regularly published for a period of not less than one year in the County of WILLIAMSON, Texas, preceding the date of the above-referenced notice. Said notice was published in said paper as follows:

First insertion 26th day of April, 2023
Second insertion 3rd day of May, 2023
Third insertion _____ day of May, 2023
Fourth insertion _____ day of May, 2023

Ellen Greeney
Newspaper Representative
Subscribed and sworn to before me, this
30th day of May, 2023.

Witness my hand and official seal.

Dawn Steele, Notary Public
My Commission Expires August 26, 2024

DAWN R. STEELE NOTARY PUBLIC STATE OF TEXAS ID 384195-5 08-26-2024

ACCEPTANCE OF PETITION AND NOTICE OF PUBLIC HEARING FOR CREATION OF WILLIAMSON COUNTY EMERGENCY SERVICES DISTRICT NO. 13

WHEREAS, on the 1st Day of December, 2022, the Williamson County Judge accepted a Petition to Create Williamson County Emergency Services District No. 13, and
WHEREAS, said Petition is in proper form as required by Section 775.013 of the Texas Health and Safety Code, and
WHEREAS, pursuant to Section 775.015 of the Texas Health and Safety Code, the Commissioners Court is required to set a date, time and place for a public hearing to consider the Petition.
NOW THEREFORE, the Williamson County Commissioners Court hereby notifies the public of the following:
1. That the creation of the Williamson County Emergency Services District No. 13 is proposed.
2. That the District is to be created and is to operate under Article III, Section 48-e, of the of the Texas Constitution, as proposed by S.J.R. No. 27, Acts of the 70th Legislature, Regular Session, 1987, and adopted by the voters at an election held November 3, 1987.
3. That the name of the District shall be the Williamson County Emergency Services District No. 13.
4. That the boundaries of said District are as stated in the Petition.
5. That the public hearing shall be on the 23rd day of May, 2023, at the Williamson County Commissioners Court, 710 Main Street, Georgetown, Texas 78626 at 10:00 am.
6. That each person who has an interest in the creation of the District may attend the hearing and present grounds for or against creation of the District.
/s/ Bill Gravell Jr.
Bill Gravell (Apr. 11, 2023 16:36 CDT)
Bill Gravell, Jr., County Judge
Attested by:
/s/ Nancy E. Rister
Nancy Rister, County Clerk

Commissioners Court - Regular Session **31.**

Meeting Date: 05/23/2023

Award of RFP #23RFP58 Williamson County Flood Modeling System to Codestream Solutions Pty

Submitted For: Joy Simonton **Submitted By:** Johnny Grimaldo, Purchasing

Department: Purchasing

Agenda Category: Regular Agenda Items

Information

Agenda Item

Discuss, consider, and take appropriate action on awarding RFP #23RFP58 Flood Modeling System to Codestream Solutions Pty Ltd ACN 618 015 731 (trading as FloodMapp) in the amount of $279,680.00 for Emergency Management and authorize the execution of the Services Contract. Funding Source is P383.

Background

Williamson County sent out twenty-five (25) notifications and received one (1) response. This platform shall provide a real time Flood Modeling System for Williamson County to aid in situation awareness that supports tactical decisions. After evaluations and negotiations, the evaluation team is recommending the county award this contract to Codestream Solutions Pty Ltd ACN 618 015 731 (trading as FloodMapp). The Exhibit A for RFP #23RFP58 Flood Modeling is marked as Proprietary and Confidential. Included is the signed Services Contract without the Exhibit A. Exhibit A is on file with the Purchasing Department, Legal Department and Emergency Management. The funding source is Road Bonds P383 and the point of contact is Michael Shoe.

Fiscal Impact

From/To	Acct No.	Description	Amount

Attachments

Services Contract

Recommendation Letter

Scoring

Form Review

Inbox	Reviewed By	Date
Purchasing (Originator)	Joy Simonton	05/18/2023 10:46 AM
County Judge Exec Asst.	Becky Pruitt	05/18/2023 10:57 AM
Form Started By: Johnny Grimaldo		Started On: 05/17/2023 04:24 PM
Final Approval Date: 05/18/2023		

DocuSign Envelope ID: 216CE881-071E-4DC7-A623-7E05E95CCF08

WILLIAMSON COUNTY
SERVICES CONTRACT

(Codestream Solutions Pty Ltd ACN 618 015 731)

Important Notice: County Purchase Orders and Contracts constitute expenditures of public funds, and all vendors are hereby placed on notice that any quotes, invoices or any other forms that seek to unilaterally impose contractual or quasicontractual terms are subject to the extent authorized by Texas law, including but not limited to the Texas Constitution, the Texas Government Code, the Texas Local Government Code, the Texas Transportation Code, the Texas Health & Safety Code, and Opinions of the Texas Attorney General relevant to local governmental entities.

THIS SERVICES CONTRACT (hereinafter "Contract") is made and entered into by and between **Williamson County, Texas** ("County"), a political subdivision of the State of Texas, acting herein by and through its governing body, and **Codestream Solutions Pty Ltd ACN 618 015 731 (trading as FloodMapp)**(hereinafter "Service Provider"), both of which are referred to herein as the parties. The County agrees to engage Service Provider as an independent contractor, to provide certain services pursuant to the following terms, conditions, and restrictions:

I.

Services: Service Provider shall provide services *as an independent contractor* pursuant to terms and policies of the Williamson County Commissioners Court. Service Provider expressly acknowledges that he, she, or it is not an employee of the County. The services include, but are not limited to, the services and work described in the attached Proposal being marked as **Exhibit "A,"** which is incorporated herein to the extent the Proposal meets or exceeds the requirements of County's solicitation, if applicable.

Should the County choose to add services in addition to those described, such additional services shall be described in a separate written amendment to this Contract wherein the additional services shall be described, and the parties shall set forth the amount of compensation to be paid by the County for the additional services. Service Provider shall not begin any additional services and the County shall not be obligated to pay for any additional services unless a written amendment to this Contract has been signed by both parties.

Service Provider represents that Service Provider (including Service Provider's agents, employees, volunteers, and subcontractors, as applicable) possess all certifications, licenses, inspections, and permits required by law to carry out the services and work described. The Service Provider shall, upon written (including electronic) request, provide proof of valid licensure.

II.

Effective Date and Term: This Contract shall be in full force and effect as of the date of

DocuSign Envelope ID: 216CE881-071E-4DC7-A623-7E05E95CCF08

the last party's execution below and shall continue for Twelve (12) months ("Initial Term"), unless

DocuSign Envelope ID: 216CE881-071E-4DC7-A623-7E05E95CCF08

terminated earlier pursuant to this Contract. At the end of the Initial Term of this Contract, the parties, upon mutual agreement, shall have the option to renew this Contract for three (3) additional one (1) year terms, with the terms and conditions remaining the same. The total period of the contract, including all terms, shall not exceed four (4) years.

Exercise of the renewal option is at the County's sole discretion and shall be conditioned, as a minimum, on the Contractor's performance of this Agreement and subject to the availability of funds. The County, if it desires to exercise its renewal option, will provide notice to the Contactor of its election to renew. The renewal term shall be considered separate and shall require exercise of the renewal option should the County choose to renew this Contract. The County and the Service Provider agree that termination shall be the Service Provider's sole remedy if the County choose not to extend this Contract for an additional one (1) year term.

III.

Consideration and Compensation: Service Provider will be compensated based on a fixed rate for the specific project herein, as set for in **Exhibit "A"**. The amount of compensation paid to Service Provider for the Initial Term shall be capped and paid in the amount not to exceed Two Hundred Seventy-Nine Thousand Six Hundred and Eighty Dollars ($279,680.00), unless amended by a change order and approved by Williamson County Commissioners Court. If the County desires to exercise its renewal option, the amount of compensation to be paid shall be capped at One Hundred Fifty Thousand Six Hundred and Ninety-Six ($150,696.00) per renewal term.

Payment for services shall be governed by Chapter 2251 of the Texas Government Code. An invoice shall be deemed overdue the 31st day after the later of (1) the date the County receives the goods under the contract; (2) the date the performance of the service under the contract is completed; or (3) the date the Williamson County Auditor receives an invoice for the goods or services. Interest charges for any overdue payments shall be paid by the County in accordance with Texas Government Code Section 2251.025. More specifically, the rate of interest that shall accrue on a late payment is the rate in effect on September 1 of the County's fiscal year in which the payment becomes due. The said rate in effect on September 1 shall be equal to the sum of one percent (1%); and (2) the prime rate published in the Wall Street Journal on the first day of July of the preceding fiscal year that does not fall on a Saturday or Sunday.

This Contract is subject to funding availability and award of grant funds. In the event sufficient grant funds become reduced or unavailable, the County may terminate this Contract without penalty or expense to the County. The County shall be the final authority as to the availability of funds and how available funds will be allotted.

IV.

Insurance: Service Provider shall provide and maintain, until the services covered in this Contract is completed and accepted by the County, the minimum insurance coverage in the minimum amounts as described below. Coverage shall be written on an occurrence basis by companies authorized and admitted to do business in the State of Texas and rated A- or better by A.M. Best Company or otherwise acceptable to the County and name the County as an additional insured.

DocuSign Envelope ID: 216CE881-071E-4DC7-A623-7E05E95CCF08

Type of Coverage	Limits of Liability
a. Worker's Compensation	Statutory
b. Employer's Liability	
Bodily Injury by Accident	$500,000 Ea. Accident
Bodily Injury by Disease	$500,000 Ea. Employee
Bodily Injury by Disease	$500,000 Policy Limit

c. Comprehensive general liability including completed operations and contractual liability insurance for bodily injury, death, or property damages in the following amounts:

COVERAGE	PER PERSON	PER OCCURRENCE
Comprehensive General Liability (*including premises, completed operations and contractual*)	$1,000,000	$1,000,000
Aggregate policy limits:		$2,000,000

[Intentionally Omitted]

Service Provider, as an independent contractor, meets the qualifications of an "Independent Contractor" under Texas Worker's Compensation Act, Texas Labor Code, Section 406.141, and must provide its employees, agents and sub-subcontractors worker's compensation coverage. Contactor shall not be entitled to worker's compensation coverage or any other type of insurance coverage held by the County.

Upon execution of this Contract, Service Provider shall provide the County with insurance certificates evidencing compliance with the insurance requirements of this Contract.

V.

No Agency Relationship & Indemnification: It is understood and agreed that Service Provider shall not in any sense be considered a partner or joint venturer with the County, nor shall Service Provider hold itself out as an agent or official representative of the County. Service Provider shall be considered an independent contractor for the purpose of this Contract and shall in no manner incur any expense or liability on behalf of the County other than what may be expressly allowed

DocuSign Envelope ID: 216CE881-071E-4DC7-A623-7E05E95CCF08

under this Contract. The County will not be liable for any loss, cost, expense, or damage, whether indirect, incidental, punitive, exemplary, consequential of any kind whatsoever for any acts by Service Provider or failure to act relating to the services being provided.

VI.

INDEMNIFICATION - EMPLOYEE PERSONAL INJURY CLAIMS: TO THE FULLEST EXTENT PERMITTED BY LAW, THE SERVICE PROVIDER SHALL INDEMNIFY, DEFEND (WITH COUNSEL OF THE COUNTY'S CHOOSING), AND HOLD HARMLESS THE COUNTY, AND THE COUNTY'S EMPLOYEES, AGENTS, REPRESENTATIVES, PARTNERS, OFFICERS, AND DIRECTORS (COLLECTIVELY, THE "INDEMNITEES") AND SHALL ASSUME ENTIRE RESPONSIBILITY AND LIABILITY (OTHER THAN AS A RESULT OF INDEMNITEES' GROSS NEGLIGENCE) FOR ANY CLAIM OR ACTION BASED ON OR ARISING OUT OF THE PERSONAL INJURY, OR DEATH, OF ANY EMPLOYEE OF THE SERVICE PROVIDER, OR OF ANY SUBCONTRACTOR, OR OF ANY OTHER ENTITY FOR WHOSE ACTS THEY MAY BE LIABLE, WHICH OCCURRED OR WAS ALLEGED TO HAVE OCCURRED ON THE WORK SITE OR IN CONNECTION WITH THE PERFORMANCE OF THE WORK. SERVICE PROVIDER HEREBY INDEMNIFIES THE INDEMNITEES EVEN TO THE EXTENT THAT SUCH PERSONAL INJURY WAS CAUSED OR ALLEGED TO HAVE BEEN CAUSED BY THE SOLE, COMPARATIVE OR CONCURRENT NEGLIGENCE OF THE STRICT LIABILITY OF ANY INDEMNIFIED PARTY. THIS INDEMNIFICATION SHALL NOT BE LIMITED TO DAMAGES, COMPENSATION, OR BENEFITS PAYABLE UNDER INSURANCE POLICIES, WORKERS COMPENSATION ACTS, DISABILITY BENEFITS ACTS, OR OTHER EMPLOYEES BENEFIT ACTS.

INDEMNIFICATION - OTHER THAN EMPLOYEE PERSONAL INJURY CLAIMS: TO THE FULLEST EXTENT PERMITTED BY LAW, SERVICE PROVIDER SHALL INDEMNIFY, DEFEND (WITH COUNSEL OF THE COUNTY'S CHOOSING), AND HOLD HARMLESS THE COUNTY, AND THE COUNTY'S EMPLOYEES, AGENTS, REPRESENTATIVES, PARTNERS, OFFICERS, AND DIRECTORS (COLLECTIVELY, THE "INDEMNITEES") FROM AND AGAINST CLAIMS, DAMAGES, LOSSES AND EXPENSES, INCLUDING BUT NOT LIMITED TO ATTORNEYS' FEES, ARISING OUT OF OR ALLEGED TO BE RESULTING FROM THE PERFORMANCE OF THIS AGREEMENT OR THE WORK DESCRIBED HEREIN, TO THE EXTENT CAUSED BY THE NEGLIGENCE, ACTS, ERRORS, OR OMISSIONS OF SERVICE PROVIDER OR ITS SUBCONTRACTORS, ANYONE EMPLOYED BY THEM OR ANYONE FOR WHOSE ACTS THEY MAY BE LIABLE, REGARDLESS OF WHETHER OR NOT SUCH CLAIM, DAMAGE, LOSS OR EXPENSE IS CAUSED IN WHOLE OR IN PART BY A PARTY INDEMNIFIED HEREUNDER.

VII.

No Waiver of Sovereign Immunity or Powers: Nothing in this Contract will be deemed to constitute a waiver of sovereign immunity or powers of the County, the Williamson County Commissioners Court, or the Williamson County Judge.

VIII.

Compliance With All Laws: Service Provider agrees and will comply with any and all local, state or federal requirements with respect to the services rendered. Any alterations, additions, or deletions to the terms of the Contract that are required by changes in federal, state or local law or regulations are automatically incorporated into the Contract without written amendment hereto and shall become effective on the date designed by such law or by regulation.

DocuSign Envelope ID: 216CE881-071E-4DC7-A623-7E05E95CCF08

IX.

Termination: This Contract may be terminated at any time at the option of either party, without future or prospective liability for performance, upon giving thirty (30) days written notice thereof.

X.

Additional Rights and Remedies: Nothing contained herein shall be constructed as a limitation on such other rights and remedies available to the parties under law or in equity which may now or in the future be applicable.

XI.

Venue and Applicable Law: Venue of this Contract shall be Williamson County, Texas, and the laws of the State of Texas shall govern all terms and conditions.

XII.

Severability: In case any one or more of the provisions contained in this Contract shall for any reason be held to be invalid, illegal, or unenforceable in any respect, such invalidity, illegality, or unenforceability shall not affect any other provision in this Contract and this Contract shall be construed as if such invalid, illegal, or unenforceable provision had never been contained in it.

XIII.

Equal Opportunity Clause: Service Provider agrees to comply with the requirements of all applicable state, federal, and local laws, rules, regulations, ordinances, and Executive Orders prohibiting and or relating to discrimination. Service Provider shall not discriminate based on race, color, religion, sex, national origin, age, and handicap.

XIV.

Right to Audit: Service Provider agrees that the County or its duly authorized representatives shall, until the expiration of three (3) years after final payment under this Contract, have access to and the right to examine and photocopy any and all books, documents, papers and records of Service Provider which are directly pertinent to the services to be performed under this Contract for the purposes of making audits, examinations, excerpts, and transcriptions. Service Provider agrees that the County shall have access during normal working hours to all necessary Service Provider facilities and shall be provided adequate and appropriate workspace in order to conduct audits in compliance with the provisions of this section. The County shall give Service Provider reasonable advance notice of intended audits.

XV.

Good Faith Clause: Service Provider agrees to act in good faith in the performance of this Contract.

DocuSign Envelope ID: 216CE881-071E-4DC7-A623-7E05E95CCF08

XVI.

No Assignment: Service Provider may not assign this Contract.

XVII.

Confidentiality: Service Provider expressly agrees that he or she will not use any incidental confidential information that may be obtained while working in a governmental setting for his or her own benefit, and agrees that he or she will not enter any unauthorized areas or access confidential information and he or she will not disclose any information to unauthorized third parties, and will take care to guard the security of the information at all times.

XVIII.

Foreign Terrorist Organizations: Service Provider represents and warrants that it is not engaged in business with Iran, Sudan, or a foreign terrorist organization, as prohibited by Section 2252.152 of the Texas Government Code.

XIX.

Public Information: Service Provider understands that County will comply with the Texas Public information Act as interpreted by judicial ruling and opinions of the Attorney General of the State of Texas. Information, documentation, and other material in connection with this Purchase Order or any resulting contract may be subject to public disclosure pursuant to the Texas Public Information Act.

XX.

Damage to County Property: Service Provider shall be liable for all damage to county-owned, leased, or occupied property and equipment caused by Service Provider and its employees, agents, subcontractors, and suppliers, including any delivery or transporting company, in connection with any performance pursuant to this Contract. Service Provider shall notify County in writing of any such damage within one (1) calendar day.

XXI.

Media Releases: Service Provider shall not use County's name, logo, or other likeness in any press release, marketing materials, or other announcement without the County's prior written approval.

XXII.

Authorized Expenses: In the event County authorizes, in advance and in writing, reimbursement of non-labor expenses related to the services subject of this Contract, County will pay such actual non-labor expenses in strict accordance with the Williamson County Vendor Reimbursement Policy (as amended), which is incorporated into and made a part of this Contract

DocuSign Envelope ID: 216CE881-071E-4DC7-A623-7E05E95CCF08

by reference. The Williamson County Vendor Reimbursement Policy can be found at: WilliamsonCountyVendorReimbursementPolicyMarch2023.pdf (wilco.org) . Invoices requesting reimbursement for authorized non-labor expenses must be accompanied by copies of the provider's invoice and clearly set forth the actual cost of the expenses, without markup.

XXIII.

Entire Contract & Incorporated Documents; Conflicting Terms: This Contract constitutes the entire Contract between the parties and may not be modified or amended other than by a written instrument executed by both parties. Documents expressly incorporated into this Contract include the following:

A. As described in the attached Proposal, and being marked **Exhibit "A;"**
B. The Request for Proposal (23RFP58); and
C. Insurance certificates evidencing coverages required herein above.

The County reserves the right and sole discretion to determine the controlling provisions where there is any conflict between the terms of this Contract and the terms of any other purchase order(s), contract(s) or any document attached hereto as exhibits relating to the services and goods subject of this Contract.

XXIV.

County Judge or Presiding Officer Authorized to Sign Contract: The presiding officer of the County's governing body who is authorized to execute this instrument by order duly recorded may execute this Contract on behalf of the County.

[SIGNATURE PAGE TO FOLLOW]

DocuSign Envelope ID: 216CE881-071E-4DC7-A623-7E05E95CCF08

WITNESS that this Contract shall be effective as of the date of the last party's execution below.

WILLIAMSON COUNTY:

_____
Judge Bill Gravell, Jr.
County Judge

Date: _____, 20____

SERVICE PROVIDER:

Codestream Solutions Pty Ltd ACN 618 015 731
Name of Service Provider

DocuSigned by:
Juliette Murphy
Authorized Signature

Juliette Murphy
Printed Name

Date: 17 May, 2023

DocuSign Envelope ID: 216CE881-071E-4DC7-A623-7E05E95CCF08

EXHIBIT "A"

WILLIAMSON COUNTY
1848

Williamson County Office of
Emergency Management
911 Tracy Chambers Lane
Georgetown, Texas 78626
512-943-1911
oem@wilco.org

April 18, 2023

To: Purchasing

Re: 23RFP58 Recommendation

The recommendation from the RFP Evaluation Committee is to award the Flood Monitoring Contract to FloodMapp effective May 5, 2023. This evaluation is based on all items outlined in the evaluation criteria in 23RFP58. Proposal pricing is within the current budget for these services.

FloodMapp was the only vendor to submit for the proposal and has proven their capability to predict flood monitoring with other agencies. FloodMapp is an Australian owned and internationally operated company in with offices located throughout the U.S. They have experience working on, installing, and maintaining a future, current, and post flood map that will be used by first responders to protect the public.

The Office of Emergency Management recommends that the Williamson County Commissioners Court award the contract based on the committee's evaluation.

Sincerely,

Michael Shoe
Director of Emergency Management
Williamson County

Scoring Summary

Active Submissions

	Total	Qualifications	Experience on similar projects	Project Methodology	References
Supplier	**/ 100 pts**	**/ 30 pts**	**/ 30 pts**	**/ 20 pts**	**/ 10 pts**
FloodMapp	100 pts	30 pts	30 pts	20 pts	10 pts

	Pricing
Supplier	**/ 10 pts**
FloodMapp	10 pts

Commissioners Court - Regular Session **32.**

Meeting Date: 05/23/2023

Facilities Management Department Update- Winter/Spring 2023

Submitted For: Dale Butler **Submitted By:** Wendy Danzo, Facilities Management

Department: Facilities Management

Agenda Category: Regular Agenda Items

Information

Agenda Item

Receive a status update for the Facilities Department.

Background

Fiscal Impact

From/To	Acct No.	Description	Amount

Attachments

No file(s) attached.

Form Review

Inbox	Reviewed By	Date
County Judge Exec Asst.	Becky Pruitt	05/18/2023 09:30 AM
Form Started By: Wendy Danzo		Started On: 05/17/2023 03:31 PM
Final Approval Date: 05/18/2023		

Commissioners Court - Regular Session **33.**

Meeting Date: 05/23/2023

Children's Advocacy Center (P530) - Vaughn Change Order 13

Submitted For: Dale Butler **Submitted By:** Christy Matoska, Facilities Managemen

Department: Facilities Management

Agenda Category: Regular Agenda Items

Information

Agenda Item

Discuss, consider and take appropriate action on J.T. Vaughn Construction, Change Order No. 13 for the Williamson County Children's Advocacy Center Addition (P530), in the amount of $81,552.00. Contract substantial completion will be unchanged. Funding Source is P530.

Background

This change order is for changes in scope as requested by client. Department point of contact is Sr. Project Manager, Angel Gomez.

Fiscal Impact

From/To	Acct No.	Description	Amount

Attachments

Wilco CAC_CO 013

Form Review

Inbox	Reviewed By	Date
County Judge Exec Asst.	Becky Pruitt	05/18/2023 09:08 AM
Form Started By: Christy Matoska		Started On: 05/16/2023 09:19 AM
Final Approval Date: 05/18/2023		

AIA® Document G701® – 2017

Change Order

PROJECT: *(Name and address)* Williamson County Children's Advocacy Center 1811 SE Inner Loop Georgetown, TX 78626	**CONTRACT INFORMATION:** Contract For: General Construction Date: 11/23/2021	**CHANGE ORDER INFORMATION:** Change Order Number: 013 Date: 05/08/23
OWNER: *(Name and address)* Williamson County, Texas 710 Main Street, Suite 101 Georgetown, TX 78626	**ARCHITECT:** *(Name and address)* BLGY Architecture 8001 Centre Park Drive, Suite 150 Austin, TX 78754	**CONTRACTOR:** *(Name and address)* J. T. Vaughn Construction 10355 Westpark Drive Houston, Texas 77042

THE CONTRACT IS CHANGED AS FOLLOWS:
(Insert a detailed description of the change and, if applicable, attach or reference specific exhibits. Also include agreed upon adjustments attributable to executed Construction Change Directives.)
Change Order No. 013 includes the below listed Vaughn Change Proposals No. 0027, 0028, 0030, and 0031. Additionally, a credit is included for Williamson County Utilities Invoices #1882494-52509287 and #1882494-52509296. This is deducted from Vaughn's Fee for the following Change Proposals. For Vaughn Project No. 2860-01.

- CP No. 0027 - ASI 30 Concrete Revisions	$ 3,018.00
- CP No. 0028 - ASI 29 and ASI 37R Drainage Revisions	$ 8,042.00
- CP No. 0030 - Signage Allowance Reconciliation	$ 4,729.00
- CP No. 0031 - WRP Reconciliation	$ 64,926.00
Reconcile Utilities Invoice #123028 (ref. OCO 011)	$ 837.00

The original Contract Sum was	$ 7,749,572.00
The net change by previously authorized Change Orders	$ 691,417.00
The Contract Sum prior to this Change Order was	$ 8,440,989.00
The Contract Sum will be increased by this Change Order in the amount of	$ 81,552.00
The new Contract Sum including this Change Order will be	$ 8,522,541.00

The Contract Time will be unchanged by zero (0) days.
The new date of Substantial Completion will be 04/20/23

NOTE: This Change Order does not include adjustments to the Contract Sum or Guaranteed Maximum Price, or the Contract Time, that have been authorized by Construction Change Directive until the cost and time have been agreed upon by both the Owner and Contractor, in which case a Change Order is executed to supersede the Construction Change Directive.

NOT VALID UNTIL SIGNED BY THE ARCHITECT, CONTRACTOR AND OWNER.

BLGY Architecture **ARCHITECT** *(Firm name)*	J. T. Vaughn Construction, LLC **CONTRACTOR** *(Firm name)*	Williamson County, Texas **OWNER** *(Firm name)*
SIGNATURE	**SIGNATURE**	**SIGNATURE**
Brody Harris, Architect **PRINTED NAME AND TITLE**	Mike Simpson, Director of Controls **PRINTED NAME AND TITLE**	**PRINTED NAME AND TITLE**
5/9/23 **DATE**	5/9/23 **DATE**	**DATE**

AIA Document G701 – 2017. Copyright © 1979, 1987, 2000 , 2001 and 2017. All rights reserved. "The American Institute of Architects," "American Institute of Architects," "AIA," the AIA Logo, and "AIA Contract Documents" are trademarks of The American Institute of Architects. This document was produced at 09:58:48 ET on 05/09/2023 under Order No.4104238267 which expires on 12/11/2023, is not for resale, is licensed for one-time use only, and may only be used in accordance with the AIA Contract Documents® Terms of Service. To report copyright violations, e-mail docinfo@aiacontracts.com.
User Notes: (3B9ADA5D)

VAUGHN
CONSTRUCTION

1811 SE Inner Loop
Georgetown, TX
78626

T: (512) 663-7461

April 17, 2023

Brody Harris
BLGY Architecture
8001 Centre Park Dr. Suite 150
Austin, TX 78754

Re: Children's Advocacy Center
Job No: 286001

Subj: Change Proposal No. 286001-0027

Dear Sir or Madam:

We respectfully submit our proposal for an increase to our contract in the amount of $3,018 (three thousand eighteen) dollars to provide concrete revisions in accordance with ASI 30 issued by BLGY dated 12/22/22 for the above referenced project.

This proposal excludes the rubber surface play area.

Our price is valid for Fourteen (14) days

Please indicate your acceptance of this change proposal by signing and returning one copy of the attached Form B breakdown of our cost.

Very truly yours,
VAUGHN CONSTRUCTION

Doug Boram

Attachments: Sub Back-up & ASI 030 Narrative

CC: Angel Gomez

FORM B

PROJECT: **Children's Advocacy Center**

CHANGE PROPOSAL NO: **286001-0027**

QUOTATION :

Item	Labor	Materials	Subs	Total
Vaughn Construction : Fee (5.5%)	$0.00	$157.00	$0.00	$157.00
4Gen Concrete Inc (24):	$0.00	$0.00	$2,861.00	$2,861.00
Totals	$0.00	$157.00	$2,861.00	$3,018.00

TOTAL **$3,018.00**

TIME EXTENSION TO CONTRACT: 18 Days

Submitted Date: **4/18/2023**

Accepted

By:_____

Date:_____

VAUGHN CONSTRUCTION

By:_____
Doug Boram

Proposal Valid for 14 Days

4Gen Concrete, Inc

8947 FM 2244 Rd. Suite 101
Austin, TX 78746
Phone: 512-263-9480
Fax: 512-263-9487

To :
Clayton Coleman
Vaughn Construction

Date :
March 2, 2023

Project :
Williamson County Children's Advocacy Center

From :
Nathan Boltz

Change Order #9

Scope:
Revisions to advocate and break courtyards

Deduct sidewalk and mow strip	-592.00	sf	$5.45	-$3,226.40
Add sidewalk and mow strip	1,117.00	sf	$5.45	$6,087.65
	Subtotal			$2,861.25

Note: Per plans CAC.ASI.30. Unit Price accounts for increased concrete price.

Total Bid **$2,861.25**

Please sign and return this form to authorize said work to proceed.

Contractor has 7 days to respond to 4Gen Concrete, Inc. After which, the above quoted price will no longer be valid.

Printed Name _____
Title _____

Signature _____
Date _____

Thank you,

Nathan Boltz

8001 Centre Park Dr.
Suite 150
Austin, TX 78754
512.977.0390 t
512.977.0838 f
www.blgy.com

ARCHITECT'S SUPPLEMENTAL INSTRUCTION *(ASI)*

PROJECT: **Wilco Children's Advocacy Center – Addition** ASI NO: **30**

PROJECT NO: **22002.0**

TO: **Doug Boram** DATE: **12/22/2022**

This Architectural Supplemental Instruction is issued for the purpose of providing information or clarification to the Contract Documents. The work shall be carried out in accordance with the following supplemental instructions issued in accordance with the Contract Documents without change in Contract Sum or Contract Time. Indicate your acceptance of these instructions as consistent with the Contract Documents and return signed copy to the Owner and Architect.

INSTRUCTION(S): **Landscaping and Yard area modifications**

See attached revised Architectural sheet A1.02 and A1.05

Also see attached revised Landscape sheets LA-0.00 and LA-1.01

Below are some options for the rubber play surface.

https://sustainablesurfacing.com/uploads/files/polystar-tumbleturf-brochure.pdf

https://adventureturf.com/prefabricated-rubber-playground-tiles/

https://www.sofsurfaces.com/durasafe

Issued By: **BLGY, Inc.**

Brody Harris/ Sita Lakshminarayan

Accepted By:

CM Vaughn Construction

Date:

Copies: **Angel Gomez, Project Manager**

Wilco

VAUGHN
CONSTRUCTION

1811 SE Inner Loop
Georgetown, TX
78626

T: (512) 663-7461

May 08, 2023

Brody Harris
BLGY Architecture
8001 Centre Park Dr. Suite 150
Austin, TX 78754

Re: Children's Advocacy Center

Job No: 286001

Subj: Change Proposal No. 286001-0028

Dear Sir or Madam:

We respectfully submit our proposal for an increase to our contract in the amount of $8,042 (eight thousand forty-two) dollars to provide civil drainage revisions in accordance with ASI 29 issued by BLGY on 12/15/2022 and civil grading and drainage revisions in accordance with ASI 37R issued by BLGY on 01/24/23 for the above referenced project.

It is assumed in this proposal that the scope of this work can be completed without impact to the existing contract's revised substantial completion date, 04/20/2023. If factors such as material procurement, proposal approval time, etc. cause the scope to impact substantial completion, a separate proposal will be made to claim a time extension to the contract and associated General Conditions.

Our price is valid for Fourteen (14) days

Please indicate your acceptance of this change proposal by signing and returning one copy of the attached Form B breakdown of our cost.

Very truly yours,
VAUGHN CONSTRUCTION

Doug Boram

Attachments: Sub Back-Up, ASI 29 and 37R Narratives

CC: Angel Gomez

FORM B

PROJECT: **Children's Advocacy Center**

CHANGE PROPOSAL NO: **286001-0028**

QUOTATION :

Item	Labor	Materials	Subs	Total
Texas Quality Services, LLC (25): ASI 29 Drainage Revisions	$0.00	$0.00	$4,523.00	$4,523.00
Champion Site Prep, Inc. (18): ASI 37R Grading Revisions	$0.00	$0.00	$3,069.00	$3,069.00
Vaughn Construction : Sub Default Insurance (1% of Champion)	$0.00	$31.00	$0.00	$31.00
Vaughn Construction : Fee - 5.5%	$0.00	$419.00	$0.00	$419.00
Totals	$0.00	$450.00	$7,592.00	$8,042.00

Insurance, Tax, Benefits on Labor	$0.00
Overhead	$0.00
Fee on Subs	$0.00
Fee on JTV	$0.00
Bond	$0.00
Remodel Tax	$0.00
TOTAL	**$8,042.00**

TIME EXTENSION TO CONTRACT: 0 Days

Submitted Date: **5/8/2023**

Accepted

By:_____

Date:_____

VAUGHN CONSTRUCTION

By: _____
Doug Boram

Proposal Valid for 14 Days

HVAC • PLUMBING • UTILITIES • MED GAS • BACK FLOW TESTING

Texas Quality Services LLC
322 Southland Dr
Burnet, TX 78611

Office: 512.243.5335
Fax: 512.243.6425
info@texasqualityservices.com

WWW.TEXASQUALITYSERVICES.COM TACLA00028865C | M38328 | BP0014375

SUBCONTRACTOR REQUEST FOR CHANGE ORDER

Date: 2/6/2023 **Subcontractor C.O. #:** 3

Project: Childrens Advocacy

General Contractor: Vaughn Construction

TQS Contact: Randall Reese **Phone:** 512-689-5220

In connection with our Subcontract for work to be performed at the above project, the following change has been requested.

Description of Work or Discrepancy on Drawing:
Added storm drain pipe not shown in civil drawings for the roof drains. Est 72 ft 6"

Change Order Breakdown:

LABOR

How many Labors	1	How many hours	24.00	Cost per hour	$35.00	
How many pipe layer	1	How many hours	12.00	Cost per hour	$41.00	
How many Operators	1	How many hours	12.00	Cost per hour	$43.00	
How many Foreman	1	How many hours	12.00	Cost per hour	$47.00	
				Total Cost		$2,412.00

MATERIAL

Item:	pipe	Cost:	$700.00	
Item:		Cost:		
Item:		Cost:		
Item:		Cost:		
		Total Material Cost		$700.00

EQUIPMENT

Equipment Rental:	SKID STEER	Cost:	$500.00	
Equipment Rental:	MINI EXCAVATOR	Cost:	$500.00	
Other (describe):		Cost:		
Other (describe):		Cost:		
Other (describe):		Cost:		
Other (describe):		Cost:		
		Total Miscellaneous Cost		$1,000.00

Subtotal		$4,112.00
Overhead & Profit	10%	$411.20
Total Change Order Request		$4,523.20

The conditions hereinbefore referred to are as follows:

- The aforementioned changes, and work affected thereby shall be performed under the same terms and conditions that are included in the original contract unless stated otherwise.
- This change order includes all materals, labor, tools, equipment, supervision and related taxes necessary to perform the above-mentioned work.

Submitted by: Randall Reese Title: Utility Manager Date: 2/6/2023

CHAMPION SITE PREP

6301 N. IH 35

GEORGETOWN, TX 78633

(512) 863-3453 / WWW.IDIGDIRT.COM

ADDITIONAL WORK / CHANGE AUTHORIZATION

JOEY@IDIGDIRT.COM

ASI 37 Grading Revisions : Wilco CAC

DATE:	01/26/23	**JOB NAME:**	Wilco CAC
TO:	Vaughn Construction	**ESTIMATOR:**	JC
ATTN:	Clayton Coleman	**LOCATION:**	Georgetown

	DESCRIPTION	QTY	UNIT	RATE	
1.	Backhoe w/ Operator	10	HR	$148.00	$1,480.00
2.	Skid Steer w/ Operator	10	HR	$131.00	$1,310.00
~~**3.**~~	~~Curlex (TY 2)~~	~~2500~~	~~SF~~	~~$1.75~~	~~$4,375.00~~

				SUBTOTAL:	$ 2,790
	OH&P	1	10%		$ 279
				TOTAL:	$ 3069

Description of Work:

The scope items above include items not part of overhead including: FUEL, OIL, GREASE, MAINTENANCE, INSURANCE, SMALL TOOLS, LIGHT TRUCKS, SURVEY/CAD EQUIPMENT, AND OVERTIME IF APPLICABLE.

NOTE: Pricing per GC REQUEST. Scope not listed above is not included. Price is valid for 30 days.

ACCEPTANCE OF PROPOSAL- The above prices, specifications and conditions are satisfactory and are hereby accepted.

AUTHORIZED SIGNATURE **DATE OF ACCEPTANCE**

8001 Centre Park Dr.
Suite 150
Austin, TX 78754
512.977.0390 t
512.977.0838 f
www.blgy.com

ARCHITECT'S SUPPLEMENTAL INSTRUCTION *(ASI)*

PROJECT: **Wilco Children's Advocacy Center – Addition** ASI NO: **29**

PROJECT NO: **22002.0**

TO: **Doug Boram** DATE: **12/15/2022**

This Architectural Supplemental Instruction is issued for the purpose of providing information or clarification to the Contract Documents. The work shall be carried out in accordance with the following supplemental instructions issued in accordance with the Contract Documents without change in Contract Sum or Contract Time. Indicate your acceptance of these instructions as consistent with the Contract Documents and return signed copy to the Owner and Architect.

INSTRUCTION(S): **Entry Plaza Modifications**

See attached revised Architectural sheet A1.03 ALT this will replace A1.03 when procing is approved.

Also see attached revised Structural sheets S2.01C and S3.13

Issued By: **BLGY, Inc.**

Brody Harris/ Sita Lakshminarayan

Accepted By:

CM Vaughn Construction

Date:

Copies: **Angel Gomez, Project Manager**

Wilco

8001 Centre Park Dr.
Suite 150
Austin, TX 78754
512.977.0390 t
512.977.0838 f
www.blgy.com

ARCHITECT'S SUPPLEMENTAL INSTRUCTION *(ASI)*

PROJECT: **Wilco Children's Advocacy Center – Addition** ASI NO: **37R**

PROJECT NO: **22002.0**

TO: **Doug Boram** DATE: **1/24/2023**

This Architectural Supplemental Instruction is issued for the purpose of providing information or clarification to the Contract Documents. The work shall be carried out in accordance with the following supplemental instructions issued in accordance with the Contract Documents without change in Contract Sum or Contract Time. Indicate your acceptance of these instructions as consistent with the Contract Documents and return signed copy to the Owner and Architect.

INSTRUCTION(S): **Grading Clarifications**

See attached revised Civil sheet C 13

Issued By: **BLGY, Inc.**

Brody Harris/ Sita Lakshminarayan

Accepted By:

CM Vaughn Construction

Date:

Copies: **Angel Gomez, Project Manager**

Wilco

VAUGHN CONSTRUCTION

1811 SE Inner Loop
Georgetown, TX
78626

T: (512) 663-7461

April 10, 2023

Brody Harris
BLGY Architecture
8001 Centre Park Dr. Suite 150
Austin, TX 78754

Re: Children's Advocacy Center

Job No: 286001

Subj: Change Proposal No. 286001-0030

Dear Sir or Madam:

We respectfully submit our proposal for an increase to our contract in the amount of $4,729 (four thousand seven hundred twenty-nine) dollars to provide overages to the Signage Allowance for buyout of the exterior and interior logo signage for the above referenced project.

Due to material lead times in combination with the timing of approval of the signage, the logo signage will not be completed before the project substantial completion date of 4/20/23.

Our price is valid for Fourteen (14) days

Please indicate your acceptance of this change proposal by signing and returning one copy of the attached Form B breakdown of our cost.

Very truly yours,
VAUGHN CONSTRUCTION

Doug Boram

Attachments: Sub Back-Up

CC: Angel Gomez

FORM B

PROJECT: **Children's Advocacy Center**

CHANGE PROPOSAL NO: **286001-0030**

QUOTATION :

Item	Labor	Materials	Subs	Total
Sign Resource Management, Inc. (30): Logo Signage Overage	$0.00	$0.00	$4,189.00	$4,189.00
Sign Resource Management, Inc. (30): ID Signage Changes	$0.00	$0.00	$294.00	$294.00
Vaughn Construction : Fee (5.5%)	$0.00	$246.00	$0.00	$246.00
Totals	$0.00	$246.00	$4,483.00	$4,729.00

TOTAL **$4,729.00**

TIME EXTENSION TO CONTRACT: 0 Days

Submitted Date: **4/10/2023**

Accepted

By:_____

Date:_____

VAUGHN CONSTRUCTION

By: _____
Doug Boram

Proposal Valid for 14 Days

SRM
SIGN RESOURCE MANAGEMENT

WILCO CHILDREN'S ADVOCACY CENTER
SIGNAGE: LOGOS EXTERIOR/INTERIOR

FROM: Marianne Koons
512-863-9929 Ph/512-863-9939 Fx

DATE: 3-13-23

TO: Clayton Coleman, Vaughn Construction

DESCRIPTION	SIZE	QTY	UNIT COST	EXTENDED TOTAL	NOTES
WILCO CHILDREN'S ADVOCACY CENTER					
EXTERIOR/INTERIOR LOGOS					
EXTERIOR LOGO					
Painted Aluminum w/Painted Graphics	6'0" x 6'0" x 1/4"	1	$ 2,800.00	$ 2,800.00	
INTERIOR LOGOS					
Painted Acrylic w/Painted Graphics	6'0" x 6'0" x 1/4"	2	$ 1,950.00	$ 3,900.00	
Installation - All above			$ 1,295.00	$ 1,295.00	
				$ 7,995.00	TOTAL BUDGET - ALL LOGOS as detailed



$3,806 (AA-02: Remainder of Signage Allowance)
$4,189 (CP#30: Signage Allowance Overage)
$7,995

Sign Resource Management, Inc.
217 S. River St., Ste 101
Seguin, TX 78155

Phone: 512-863-9929
Fax: 512-863-9939
Email: mkoons@srmtx.com

SRM
SIGN RESOURCE MANAGEMENT

Wilco Children's Advocacy Center
CO Budget Rev 1 Room Sign Changes

TO: Clayton Coleman
EMAIL: WColeman@vaughnconstruction.com
DATE: March 20, 2023
FROM: Marianne Koons

DESCRIPTION	SIZE	QTY	UNIT COST	EXTENDED TOTAL	NOTES
Room Identification					***Current Contract Breakdown***
Type I	6" x 7"	43	$ 59.50	$ 2,558.50	
Type II - w/insert	6" x 7"	12	$ 77.50	$ 930.00	Scaled Measurements - Quoted 3D SignEdge; price includes 1 color paint
Type III - Restroom	9" x 10-1/2"	8	$ 108.00	$ 864.00	
Additional paint colors per each		6	$ 81.00	$ 486.00	
		69		$ 4,838.50	
Installation		1	$ 875.00	$ 875.00	
				$ 5,713.50	**Total Room Identification**

DESCRIPTION	SIZE	QTY	UNIT COST	EXTENDED TOTAL	NOTES
					Paint color charge removed; all one color set.
Room Identification					***Budget changes per returned submittal/sign type changes.***
Type I	6" x 7"	8	$ 59.50	$ 476.00	
Type II - w/insert	6" x 7"	47	$ 77.50	$ 3,642.50	
Type III - Restroom	9" x 10-1/2"	8	$ 108.00	$ 864.00	
Backers for Glass Mounts	6" x 7"	10	$ 15.00	$ 150.00	
		73		$ 5,132.50	
Installation		1	$ 875.00	$ 875.00	
				$ 6,007.50	**Total Room Identification**
				$ 5,713.50	**Total in Current Contract/Room Signs**
				$ 294.00	**CO ADD for Sign Changes**

Sign Resource Management, Inc.
217 S. River Street, Suite 101
Seguin, TX 78155

Phone: 512-863-9929
Fax: 512-863-9939

VAUGHN
CONSTRUCTION

1811 SE Inner Loop
Georgetown, TX
78626

T: (512) 663-7461

May 08, 2023

Brody Harris
BLGY Architecture
8001 Centre Park Dr. Suite 150
Austin, TX 78754

Re: Children's Advocacy Center

Job No: 286001

Subj: Change Proposal No. 286001-0031

Dear Sir or Madam:

We respectfully submit our proposal for an increase to our contract in the amount of $64,926 (sixty-four thousand nine hundred twenty-six) dollars to provide WRP Reconciliation for the above referenced project.

This change proposal is for reconciliation of WRP revisions. The railing, column wraps, and sound masking scope additions/revisions are expected to be complete after the substantial completion date, 4/20/23. There are no claims for additional days or general conditions in this proposal.

Our price is valid for Fourteen (14) days

Please indicate your acceptance of this change proposal by signing and returning one copy of the attached Form B breakdown of our cost.

Very truly yours,
VAUGHN CONSTRUCTION

Doug Boram

Attachments: Sub Back-Up

CC: Angel Gomez

FORM B

PROJECT: Children's Advocacy Center

CHANGE PROPOSAL NO: 286001-0031

QUOTATION :

Item	Labor	Materials	Subs	Total
MIL, Ltd. (1001): CP #12 - SE Step Rails	$0.00	$0.00	$1,740.00	$1,740.00
MIL, Ltd. (1001): CP #13 - Plaza Trough	$0.00	$0.00	$2,002.00	$2,002.00
Jewel's Commercial Cleaning, LLC (1): CP #1 - Final Clean Additions	$0.00	$0.00	$2,970.00	$2,970.00
Empire Acero, LLC (3): CP #10 - Steel Modifications	$0.00	$0.00	$1,115.00	$1,115.00
The Glass House, Inc. (7): CP #7 - Additional Flashing	$0.00	$0.00	$1,998.00	$1,998.00
Standard Drywall, Inc. (8): CP #20 - Sun Shade Clip Install	$0.00	$0.00	$12,816.00	$12,816.00
Standard Drywall, Inc. (8): CP #21/30/31 - Miscellaneous Drywall Revisions	$0.00	$0.00	$4,115.00	$4,115.00
Standard Drywall, Inc. (8): CP #43 - Large Conference Room Cloud Ceiling Revision	$0.00	$0.00	$849.00	$849.00
Standard Drywall, Inc. (8): CP #44 - RFI 61 Grid Revisions	$0.00	$0.00	$425.00	$425.00
Central Texas Finishers, LLC (11): CP #11 - Clear Seal Interview Frames	$0.00	$0.00	$237.00	$237.00
Central Texas Finishers, LLC (11): CP #12 - Paint Window Sills	$0.00	$0.00	$329.00	$329.00
DRP Group, LLC (12): CP #20 - Toilet Partition Revisions	$0.00	$0.00	$1,980.00	$1,980.00
Doyle Electric, LLC (15): CP #19 - Motorized Shade Circuit	$0.00	$0.00	$582.00	$582.00
Doyle Electric, LLC (15): CP #20/21 - Additional Pathways	$0.00	$0.00	$1,909.00	$1,909.00
Doyle Electric, LLC (15): CP #22 - Upsize Water Heater Breaker	$0.00	$0.00	$1,580.00	$1,580.00
Doyle Electric, LLC (15): CP #23 - Refeed AC Unit	$0.00	$0.00	$261.00	$261.00
Doyle Electric, LLC (15): CP #25 - Additional Fire Alarm Pathway	$0.00	$0.00	$340.00	$340.00
Britt Rice Construction Company, L.P. (16): CP #4 - Sound Masking	$0.00	$0.00	$7,859.00	$7,859.00
A K Fuquay Construction (19): CP #2 - Construction Entrance Credit	$0.00	$0.00	$(1,350.00)	$(1,350.00)
Red & White Greenery, Inc. (20): CP #5 - Additional Bed Excavation	$0.00	$0.00	$3,000.00	$3,000.00
Red & White Greenery, Inc. (20): CP #6 - Gates and Hinges	$0.00	$0.00	$9,296.00	$9,296.00
Texas Traditions Group, LLC (26): CP #7 - Column Wraps	$0.00	$0.00	$11,883.00	$11,883.00

FORM B

PROJECT: **Children's Advocacy Center**

CHANGE PROPOSAL NO: **286001-0031**

QUOTATION :

Item	Labor	Materials	Subs	Total
Waterproofers, LLC (27): CP #9 - Sun Shade Clip Flashing	$0.00	$0.00	$2,387.00	$2,387.00
Waterproofers, LLC (27): CP #10 - Caulk Doors	$0.00	$0.00	$1,190.00	$1,190.00
Waterproofers, LLC (27): CP #11 - Caulk Brick to Hardie	$0.00	$0.00	$2,502.00	$2,502.00
Vaughn Construction : Fee - 5.5% of items after WRP Reconciliation Deduction	$0.00	$3,384.00	$0.00	$3,384.00
Vaughn Construction : WRP Reconciliation	$0.00	$(11,106.00)	$0.00	$(11,106.00)
Southwest Geo-Solutions, Inc (21): Additional SWPPP Inspection	$0.00	$0.00	$300.00	$300.00
Vaughn Construction : Sub Default Insurance (1.25% of SDI, Myrex, and Doyle)	$0.00	$333.00	$0.00	$333.00
Totals	$0.00	$(7,389.00)	$72,315.00	$64,926.00

Insurance, Tax, Benefits on Labor	$0.00
Overhead	$0.00
Fee on Subs	$0.00
Fee on JTV	$0.00
Bond	$0.00
Remodel Tax	$0.00
TOTAL	**$64,926.00**

TIME EXTENSION TO CONTRACT: 0 Days

Submitted Date: **5/8/2023**

Accepted

By:_____

Date:_____

VAUGHN CONSTRUCTION

By: _____
Doug Boram

Proposal Valid for 14 Days

INVOICE



Jewel's Commercial Cleaning, LLC.
4730 Shavano Oak Suite #211
San Antonio, TX 78249

julia@jccml.us
(210) 888-6130

Vaughn Construction - SA

Bill to
Vaughn Construction - SA
1400 Universal City Blvd, Universal City, TX 78148

Invoice details
Change Order 001 - Additional Clean

	Product or service		Amount
1.	**Cleaning Fee** Wilco CAC - Final Clean - Crew of 8 - Final Clean: Broom Clean of all exposed hard and resilient floors. Clean all architectural woodwork. Clean all doors and polish hardware. Clean all walls, electrical fixtures, switches, wall outlets, light fixtures, wall vents, grills, diffusers, and registers. Vacuum all carpeted areas. Clean all toilets, sink fixtures, dispensers, and accessories. Clean finishes free of dust, stains, films and other foreign substances. Polish reflective surfaces to clear shine. Clean all window sills, windows, and frames.	1 unit × $2,700.00	$2,700.00
2.	**OH&P** 10%	1 unit × $270.00	$270.00

Total **$2,970.00**

EMPIRE ACERO

Subcontractor Change Proposal Cover Sheet

(To Be Completed All Subcontractors, Suppliers & Contractors Associated with the Change Proposal)

Project No. & Name: WILCO CHILDREN'S ADVOCACY CENTER | Date: 3/22/2023 | Revision:

Contractor Name: VAUGHN CONSTRUCTION | Job No: VAUG 5248 | Proposal No: CP 14

Project Mananger: CRAIG TROE

Description of Change: T&M #4

Description	Quantity	Unit	Equipment Cost	Unit Cost	Labor	Material & Equipment	Subcontract Work
Foreman	1	6		$ 66.00	$ 396.00	$ -	
Ironworker	1	6		$ 58.00	$ 348.00	$ -	
				$ -	$ -	$ -	
				$ -	$ -	$ -	
				$ -	$ -	$ -	
Rig Truck	1	6	$ 45.00	$ -	$ -	$ 270.00	
Forklift			$ 100.00	$ -	$ -	$ -	
Crane			$ 150.00	$ -	$ -	$ -	
Lift / Work Platform			$ 45.00	$ -	$ -	$ -	
Fire Protection				$ -	$ -	$ -	
				$ -	$ -	$ -	
				$ -	$ -	$ -	
				SUBTOTAL	$ 744.00	$ 270.00	$ -

Work performed by Subcontractors own employees			$ 1,014.00
FEE (includes Profit and Overhead)	10.0%		$ 101.40
Managing subcontracted work		**SUBTOTAL**	$ -
FEE (includes Profit and Overhead)	7.5%		$ -
		BOND RATE 0.00%	$ -
		TOTAL FOR THIS CHANGE PROPOSAL	**$ 1,115**

If the foregoing is acceptable we will need you to sign below accepting the pricing so we can mobilize and begin the work.
By signing you confirm that a formal change order will be issued for these charges in a timely manner.
Pricing good for 30 days.

Representative

Date

Empire Steel Erectors, L.P.
2227 Wilson Road
Humble, Texas 77396
P: +12815487377

Project: A-VAUG-5248 - WILCO - Children's Advocacy Center
1811 S.E. Inner Loop
Georgetown, Texas 78626
P: 713-984-4254

T&M Ticket #4

Performed on	Mar 22, 2023	**Reference #**	
		Ordered by	Shawn Baggett (Vaughn Construction)
Status	Closed		
Description	Redrilling holes into the sunshade frames to match existing wall clips.		

Labor (2)

Employee	Hours
John Carter (Empire Steel Erectors, L.P.)	6.0
Chason Carter (Empire Steel Erectors, L.P.)	6.0
Total:	12.0

Equipment (1)

Equipment	Description	Unit	Quantity
Rig Truck		hours	6.0
		Total:	6.0

Attachments



3F67D2B5-7D90-4044-87A2-4B728257F135.jpg



651267C9-1C97-4C1B-9442-2BB6EFAC0164.jpg



58445E6A-5C74-4AE4-A460-6AAB2D1E3D82.jpg




CECBD046-269E-49A1-9486-2BB6494050AC.jpg



C6C09949-BFD7-4647-82EF-DE93FB30F9E2.jpg



A0B5705F-7E68-49F1-B162-61EE587BB180.jpg

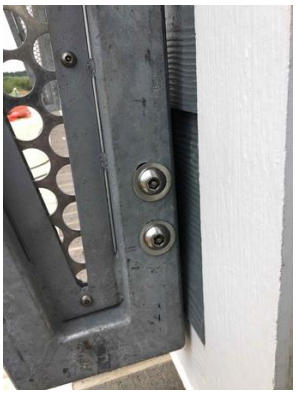

7236613E-8C37-43E5-96A0-38EFDD1018E6.jpg



EB13C9E3-8F8E-4EA9-AA96-04788839FE63.jpg



DCE4697A-D73B-43ED-8111-E4F75F2840CF.jpg



D4E09A38-CB30-4EEF-A067-6B5EE8F796CF.jpg



9FA83B9E-4FE4-4EA6-8B0B-30FF0AD4B719.jpg



35DB24EC-A0D5-4602-9C29-795E5B523E67.jpg



72B7D3F6-D8B9-4FE2-9711-DD8A1D1DDAA0.jpg



8426CC4C-7B0E-47FC-A894-339B1A695F03.jpg



1970F1E4-5008-49D2-94E4-D1753995205C.jpg



979A3938-B555-4076-B776-B686FF00E425.jpg



596EA32F-94C0-4BFD-AC39-4F713C2C710B.jpg



6870659E-22BC-483D-B3CB-8650E2F78388.jpg



913800BD-C392-4D07-B901-E486F9517774.jpg

Approvals



Mar 29, 2023


COMPANY SIGNATURE **DATE**
John Carter
Empire Steel Erectors, L.P.



Mar 29, 2023

CUSTOMER SIGNATURE **DATE**
Shawn Baggett
Vaughn Construction

Notes

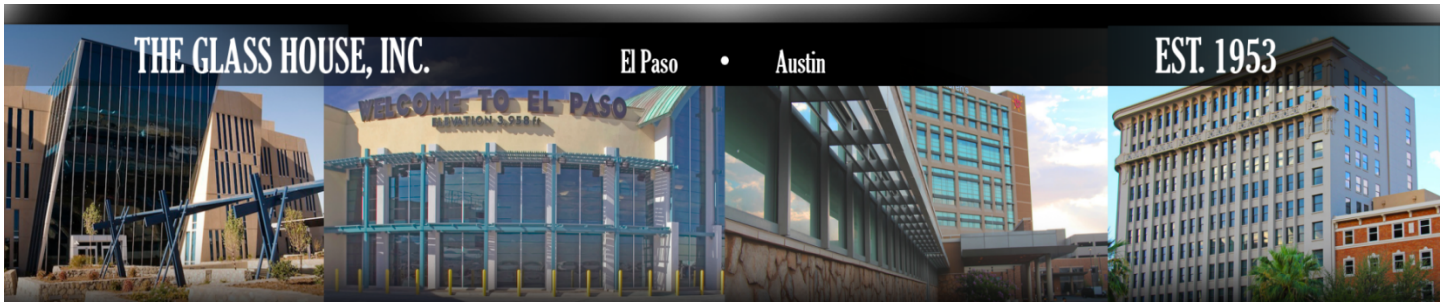

5Mar2023

JOB: **Vaughn Construction/Children's Advocacy Center**
286001-0007

RE: **Supply Head and Sill Flashing**
TGH COR #07

GENTLEMEN:

PLEASE ISSUE A CHANGE ORDER TO OUR CONTRACT TO MAKE CHANGES AS FOLLOWS:

- Per Vaughn's request via email on 2/18/2023. Supply additional brake metal flashings.
  Oscar,
  I need 10 more pieces of flashing. Several pieces get damaged and these are critical to getting the exterior skin completed. If you could have them expedited that would be appreciated. Feel free to call with any questions.

QUALIFICATIONS:

- *Includes (+/-) 100 LF of .050 brake metal matching storefront finish.*
- *Supply only – no installation labor.*
- *Material to be supplied bent in 120" long pieces.*
- *Please allow 2-3 Weeks lead times for material after COR has been approved and the order has been released. (Keep in mind lead times might extend as we have seen due to historical material supply)*

COR TOTAL ***$1,998.00***

ALL OTHER TGH PROPOSAL TERMS AND CONDITIONS REMAIN UNCHANGED

*******Due to historic material supply conditions this change order pricing is good for ten (10) days from proposal date*******

QUESTIONS CONCERNING THIS COR SHOULD BE DIRECTED TO:
Abraham Davalos
The Glass House, Inc.
El Paso / Austin
915-704-0042 cell
adavalos@glasshousetexas.com

REQUEST FOR CHANGE ORDER

Ref.# TX8013-020
External/RCO#
GC Ref#
Date Oct 25, 2022
Job # TX8013

To: **VAUGHN CONSTRUCTION**
10355 WESTPARK DRIVE
HOUSTON, TX 77042
Phone: (281) 808-7772 Fax: (713) 243-8350

Project: **WILCO CHILDREN'S ADVOCACY CENTER**
1811 S.E. Inner Loop
Georgetown, TX 78626

Contact: Doug Boram

Description: **Sunshade clip install**

Labor	Phase	Cost Code	Quantity	UOM	Unit Total	Rate	Total
General Foreman	00	501	16.00	Hrs	16.00	50.00	$800.00
Extra Work	00	511	236.00	Hrs	236.00	42.00	$9,912.00
						Total Labor	**$10,712.00**

Material	Phase	Cost Code	Size	Quantity	UOM	Unit Price	Total
6" STUD 1 5/8" FLANGE (68 MIL) 14GA G90		601	12'	5.00	PCS	6,930.00 MLF	$415.80
						Total Material	**$415.80**

Equipment	Phase	Cost Code	Quantity	UOM	Unit Price	Total
40' ARTICULATING BOOM-2WD ELEC - JLG E400AJPN - Genie Z-40/23N	00	750	0.50	EA	1,050.00 EA	$525.00
					Total Equipment	**$525.00**

AUTHORIZED BY: Doug Boram
ON BEHALF OF: VAUGHN CONSTRUCTION
PROJECT MANAGER: JEREMY A RIDDLE
ESTIMATOR: TRENT E PATTESON

Labor Total:	**$10,712.00**	
Material Total:	**$415.80**	
Sub Trade Total:	**$0.00**	
Cleanup Total:	**$0.00**	
Equipment Total:	**$525.00**	
Misc. Total:	**$0.00**	
Sub Total:	**$11,652.80**	
Mark Up:	**$1,163.20**	9.98%
Total:	**$12,816.00**	

STANDARD DRYWALL, INC.
EXTRA WORK AUTHORIZATION

63967

JOB NO.	JOB NAME	CUSTOMER	AUTH TO PROCEED	START DATE	FINISH DT
Tx8013	Wilco CAC	Vaughn		12/17/22	1-17-23

DESCRIPTION OF WORK:

Per request of Shawn B. SDI worked installing sun shade clips. all this including 2 saturday's 12-12-22 and 1-7-23

MATERIAL

QTY	DESCRIPTION
310	S-DD10-18 x 3/4
5 pcs	600S125-68 x 12'
220	1-1/4 Self tapers

SUBTOTAL

SALES TAX @ %

TOTAL MATERIAL COST

LABOR

TRADE	R	OT	DT	PT	DP	RATE	AMOUNT
SUPERVISION	16						
CARPENTER	23½						
TAPER							
LATHER							
PLASTERER							
HODCARRIER							
LABORER							

TOTAL LABOR COST

MISCELLANEOUS

QTY	DESCRIPTION	AMOUNT
	TRUCKING	
	EQUIPMENT RENTAL	
1	boom lift 40'	
1	2770RT	

TOTAL MISCELLANEOUS COST

SUMMARY

DESCRIPTION	AMOUNT
TOTAL MATERIAL	
TOTAL LABOR	
TOTAL MISCELLANEOUS	
OVERHEAD & PROFIT	
BOND	
GRAND TOTAL	

AUTHORIZED BY S. Baggett

CUSTOMER WORK AUTHORIZATION NO.

SDI REPRESENTATIVE Diego C

COMPANY Vaughn

WORK TO BE CONTINUED? YES [ ] NO [ ]

IF YES, CONTINUED ON EWA NO.

PRINT Diego C

White - Office • Canary - Project Manager • Pink - General Contractor • Goldenrod - Foreman

REQUEST FOR CHANGE ORDER

Ref.# TX8013-021
External/RCO#
GC Ref#
Date Oct 26, 2022
Job # TX8013

To: **VAUGHN CONSTRUCTION**
10355 WESTPARK DRIVE
HOUSTON, TX 77042
Phone: (281) 808-7772 Fax: (713) 243-8350

Project: **WILCO CHILDREN'S ADVOCACY CENTER**
1811 S.E. Inner Loop
Georgetown, TX 78626

Contact: Doug Boram

Description: **RFI 77 - revisions to get existing wall and new wall at Room 169 to align**

Labor	Phase	Cost Code	Quantity	UOM	Unit Total	Rate	Total
General Foreman	00	501	2.00	Hrs	2.00	50.00	$100.00
Cleanup All	00	507	1.00	Hrs	1.00	42.00	$42.00
Stocking	00	508	1.00	Hrs	1.00	42.00	$42.00
Frame All	02	155	4.00	Hrs	4.00	42.00	$168.00
Demolition	02	184	12.00	Hrs	12.00	42.00	$504.00
					Total Labor		**$856.00**

Material	Phase	Cost Code	Size	Quantity	UOM	Unit Price	Total
5/8" TYPE "X" DRYWALL X58	00	600	4'X10'	2.00	SHT	.378 SQFT	$30.24
4" STUD 1 1/4" FLANGE (33 MIL) 20GA	00	600	10'	5.00	PCS	1.7115 FT	$85.58
						Total Material	**$115.82**

AUTHORIZED BY: Doug Boram
ON BEHALF OF: VAUGHN CONSTRUCTION
PROJECT MANAGER: JEREMY A RIDDLE
ESTIMATOR: TRENT E PATTESON

Labor Total:	**$856.00**	
Material Total:	**$115.82**	
Sub Trade Total:	**$0.00**	
Cleanup Total:	**$0.00**	
Equipment Total:	**$0.00**	
Misc. Total:	**$0.00**	
Sub Total:	**$971.82**	
Markup:	**$97.18**	10.00%
Total:	**$1,069.00**	

REQUEST FOR CHANGE ORDER

Ref.# TX8013-030
External/RCO#
GC Ref#
Date Jan 02, 2023
Job # TX8013

To: **VAUGHN CONSTRUCTION**
10355 WESTPARK DRIVE
HOUSTON, TX 77042
Phone: (281) 808-7772 Fax: (713) 243-8350

Project: **WILCO CHILDREN'S ADVOCACY CENTER**
1811 S.E. Inner Loop
Georgetown, TX 78626

Contact: Doug Boram

Description: **Replace drywall in room #122**

Labor	Phase	Cost Code	Quantity	UOM	Unit Total	Rate	Total
General Foreman	00	501	1.00	Hrs	1.00	50.00	$50.00
Extra Work	00	511	8.00	Hrs	8.00	42.00	$336.00
					Total Labor		**$386.00**

Material	Phase	Cost Code	Size	Quantity	UOM	Unit Price	Total
GOLD BOND MOISTURE RESISTANT XP 5/8"			4'X8'	4.00	SHT	.4725 SQFT	$60.48
						Total Material	**$60.48**

AUTHORIZED BY: Doug Boram
ON BEHALF OF: VAUGHN CONSTRUCTION
PROJECT MANAGER: JEREMY A RIDDLE
ESTIMATOR: TRENT E PATTESON

Labor Total:	**$386.00**	
Material Total:	**$60.48**	
Sub Trade Total:	**$0.00**	
Cleanup Total:	**$0.00**	
Equipment Total:	**$0.00**	
Misc. Total:	**$0.00**	
Sub Total:	**$446.48**	
Mark Up:	**$44.52**	9.97%
Total:	**$491.00**	

STANDARD DRYWALL, INC.
EXTRA WORK AUTHORIZATION

63965

JOB NO.	JOB NAME	CUSTOMER	AUTH TO PROCEED	START DATE	FINISH DT
Tx 8013	Wilco C.A.C	Vaughn		12-12-22	12-12-22

DESCRIPTION OF WORK:

Per request of Vaughn. SDI replace drywall at room #122 (Mold tough)

MATERIAL

QTY	DESCRIPTION
4 pcs	4'x8'x5/8 Mold tough
200	1-1/2" drywall screws

SUBTOTAL
SALES TAX @ %
TOTAL MATERIAL COST

LABOR

TRADE	R	OT	DT	PT	DP	RATE	AMOUNT
SUPERVISION	1						
CARPENTER	8						
TAPER							
LATHER							
PLASTERER							
HODCARRIER							
LABORER							

TOTAL LABOR COST

MISCELLANEOUS

QTY	DESCRIPTION	AMOUNT
	TRUCKING	
	EQUIPMENT RENTAL	

TOTAL MISCELLANEOUS COST

SUMMARY

DESCRIPTION	AMOUNT
TOTAL MATERIAL	
TOTAL LABOR	
TOTAL MISCELLANEOUS	
OVERHEAD & PROFIT	
BOND	
GRAND TOTAL	

AUTHORIZED BY: Scott S. Bowers
CUSTOMER WORK AUTHORIZATION NO.
SDI REPRESENTATIVE: Diego C

COMPANY: Vaughn
WORK TO BE CONTINUED? YES [ ] NO [X]
IF YES, CONTINUED ON EWA NO.
PRINT: Diego C

White - Office • Canary - Project Manager • Pink - General Contractor • Goldenrod - Foreman

REQUEST FOR CHANGE ORDER

Ref.# TX8013-031
External/RCO#
GC Ref#
Date Jan 02, 2023
Job # TX8013

To: **VAUGHN CONSTRUCTION**
10355 WESTPARK DRIVE
HOUSTON, TX 77042
Phone: (281) 808-7772 Fax: (713) 243-8350

Project: **WILCO CHILDREN'S ADVOCACY CENTER**
1811 S.E. Inner Loop
Georgetown, TX 78626

Contact: Doug Boram

Description: **EWA 63966 - RFI 88R1**

Labor	Phase	Cost Code	Quantity	UOM	Unit Total	Rate	Total
General Foreman	00	501	3.00	Hrs	3.00	50.00	$150.00
Extra Work	00	511	26.00	Hrs	26.00	42.00	$1,092.00
						Total Labor	**$1,242.00**

Material	Phase	Cost Code	Size	Quantity	UOM	Unit Price	Total
1" SHAFTWALL LINER USG MOLDTOUGH	00	600	10'	2.00	EA	1.2075 SQFT	$48.30
						Total Material	**$48.30**

AUTHORIZED BY: Doug Boram
ON BEHALF OF: VAUGHN CONSTRUCTION
PROJECT MANAGER: JEREMY A RIDDLE
ESTIMATOR: TRENT E PATTESON

Labor Total:	**$1,242.00**	
Material Total:	**$48.30**	
Sub Trade Total:	**$0.00**	
Cleanup Total:	**$0.00**	
Equipment Total:	**$0.00**	
Misc. Total:	**$0.00**	
Sub Total:	**$1,290.30**	
Mark Up:	**$128.70**	9.97%
Total:	**$1,419.00**	

STANDARD DRYWALL, INC.
EXTRA WORK AUTHORIZATION

63966

JOB NO.	JOB NAME	CUSTOMER	AUTH TO PROCEED	START DATE	FINISH DT
Tx 8013	Wilco C AC	Vaughn		12-5-22	12-19-22

DESCRIPTION OF WORK:

Per request of shawn B. from Vaughn
SDI fixed shaft wall per RFI #88R1

MATERIAL

QTY	DESCRIPTION
[redacted] pcs	[redacted]
2 pcs	2'x10'x1" shaft liner
30 pcs	1-5/8 self tapers

SUBTOTAL	
SALES TAX @ %	
TOTAL MATERIAL COST	

LABOR

TRADE	R	OT	DT	PT	DP	RATE	AMOUNT
SUPERVISION	3						
CARPENTER	26						
TAPER							
LATHER							
PLASTERER							
HODCARRIER							
LABORER							

TOTAL LABOR COST

MISCELLANEOUS

QTY	DESCRIPTION	AMOUNT
	TRUCKING	
	EQUIPMENT RENTAL	

TOTAL MISCELLANEOUS COST

SUMMARY

DESCRIPTION	AMOUNT
TOTAL MATERIAL	
TOTAL LABOR	
TOTAL MISCELLANEOUS	
OVERHEAD & PROFIT	
BOND	
GRAND TOTAL	

AUTHORIZED BY: S. Bartlett
CUSTOMER WORK AUTHORIZATION NO.:
SDI REPRESENTATIVE: Diego C

COMPANY: Vaughn
WORK TO BE CONTINUED? YES [ ] NO [X]
IF YES, CONTINUED ON EWA NO.:
PRINT: Diego C.

White - Office • Canary - Project Manager • Pink - General Contractor • Goldenrod - Foreman

REQUEST FOR CHANGE ORDER

Ref.# TX8013-043
External/RCO#
GC Ref#
Date Mar 21, 2023
Job # TX8013

To: **VAUGHN CONSTRUCTION**
10355 WESTPARK DRIVE
HOUSTON, TX 77042
Phone: (281) 808-7772 Fax: (713) 243-8350

Project: **WILCO CHILDREN'S ADVOCACY CENTER**
1811 S.E. Inner Loop
Georgetown, TX 78626

Contact: Doug Boram

Description: **Move upper ceiling cloud in conference room**

Labor	Phase	Cost Code	Quantity	UOM	Unit Total	Rate	Total
General Foreman	00	501	2.00	Hrs	2.00	50.00	$100.00
Extra Work	00	511	16.00	Hrs	16.00	42.00	$672.00
					Total Labor		**$772.00**

AUTHORIZED BY: Doug Boram
ON BEHALF OF: VAUGHN CONSTRUCTION
PROJECT MANAGER: JEREMY A RIDDLE
ESTIMATOR: TRENT E PATTESON

Labor Total:	**$772.00**	
Material Total:	**$0.00**	
Sub Trade Total:	**$0.00**	
Cleanup Total:	**$0.00**	
Equipment Total:	**$0.00**	
Misc. Total:	**$0.00**	
Sub Total:	**$772.00**	
Mark Up:	**$77.00**	9.97%
Total:	**$849.00**	

STANDARD DRYWALL, INC.
EXTRA WORK AUTHORIZATION

63973

JOB NO.	JOB NAME	CUSTOMER	AUTH TO PROCEED	START DATE	FINISH DT
Tx 023	Wilco CAC	Vaughn		2-11-23	2-11-23

DESCRIPTION OF WORK:

At the request of Shawn B. SDI moved the upper ceiling clouds at the large conference room

MATERIAL

QTY	DESCRIPTION

SUBTOTAL	
SALES TAX @ %	
TOTAL MATERIAL COST	

LABOR

TRADE	R	OT	DT	PT	DP	RATE	AMOUNT
SUPERVISION	2						
CARPENTER	16						
TAPER							
LATHER							
PLASTERER							
HODCARRIER							
LABORER							
TOTAL LABOR COST							

MISCELLANEOUS

QTY	DESCRIPTION	AMOUNT
	TRUCKING	
	EQUIPMENT RENTAL	
TOTAL MISCELLANEOUS COST		

SUMMARY

DESCRIPTION	AMOUNT
TOTAL MATERIAL	
TOTAL LABOR	
TOTAL MISCELLANEOUS	
OVERHEAD & PROFIT	
BOND	
GRAND TOTAL	

AUTHORIZED BY: S Brett S. Ballett

CUSTOMER WORK AUTHORIZATION NO.:

SDI REPRESENTATIVE: Diego C

COMPANY: Vaughn

WORK TO BE CONTINUED? YES [ ] NO [X]

IF YES, CONTINUED ON EWA NO.:

PRINT: Diego C

White - Office • Canary - Project Manager • Pink - General Contractor • Goldenrod - Foreman

REQUEST FOR CHANGE ORDER

Ref.# TX8013-044
External/RCO#
GC Ref#
Date Mar 21, 2023
Job # TX8013

To: **VAUGHN CONSTRUCTION**
10355 WESTPARK DRIVE
HOUSTON, TX 77042
Phone: (281) 808-7772 Fax: (713) 243-8350

Project: **WILCO CHILDREN'S ADVOCACY CENTER**
1811 S.E. Inner Loop
Georgetown, TX 78626

Contact: Doug Boram

Description: **EWA 64277 - RFI 61**

Labor	Phase	Cost Code	Quantity	UOM	Unit Total	Rate	Total
General Foreman	00	501	1.00	Hrs	1.00	50.00	$50.00
Extra Work	00	511	8.00	Hrs	8.00	42.00	$336.00
					Total Labor		**$386.00**

AUTHORIZED BY: Doug Boram
ON BEHALF OF: VAUGHN CONSTRUCTION
PROJECT MANAGER: JEREMY A RIDDLE
ESTIMATOR: TRENT E PATTESON

Labor Total:	**$386.00**	
Material Total:	**$0.00**	
Sub Trade Total:	**$0.00**	
Cleanup Total:	**$0.00**	
Equipment Total:	**$0.00**	
Misc. Total:	**$0.00**	
Sub Total:	**$386.00**	
Mark Up:	**$39.00**	10.10%
Total:	**$425.00**	

STANDARD DRYWALL, INC.
EXTRA WORK AUTHORIZATION

64277

JOB NO.	JOB NAME	CUSTOMER	AUTH TO PROCEED	START DATE	FINISH DT
Tx8013	Wilco CAC	Vaughn		3-1-23	3-2-23

DESCRIPTION OF WORK:

At the request of Shawn B. SDI worked on RFI #61

MATERIAL

QTY	DESCRIPTION

SUBTOTAL	
SALES TAX @ %	
TOTAL MATERIAL COST	

LABOR

TRADE	R	OT	DT	PT	DP	RATE	AMOUNT
SUPERVISION	1						
CARPENTER	8						
TAPER							
LATHER							
PLASTERER							
HODCARRIER							
LABORER							

TOTAL LABOR COST	

MISCELLANEOUS

QTY	DESCRIPTION	AMOUNT
	TRUCKING	
	EQUIPMENT RENTAL	
	TOTAL MISCELLANEOUS COST	

SUMMARY

DESCRIPTION	AMOUNT
TOTAL MATERIAL	
TOTAL LABOR	
TOTAL MISCELLANEOUS	
OVERHEAD & PROFIT	
BOND	
GRAND TOTAL	

AUTHORIZED BY: S. Bartlett S. Bartlett

CUSTOMER WORK AUTHORIZATION NO.:

SDI REPRESENTATIVE: Diego C

COMPANY: Vaughn

WORK TO BE CONTINUED? YES [ ] NO [X]

IF YES, CONTINUED ON EWA NO.:

PRINT: Diego C

White - Office • Canary - Project Manager • Pink - General Contractor • Goldenrod - Foreman

CENTRAL TEXAS FINISHERS
QUALITY. ON TIME!

8534 Apache Rd. Converse Texas 78109
Project Manager- Enrique Sapien
es@centraltexasfinishers.com
915.249.5678

T&M Estimate

Project Name: WILCO CHILDRENS ADVOCACY CENTER
Date: 4/5/2023
Contractor Name: CTF
Change No.
Description: WINDOW FRAME SEALER

Item #	Description	Quantity	Unit	Unit Cost	Labor	Material & Equipment	Equipment
	Labor						
	BENJAMIN SANCHEZ	6.0	HR	$ 25.11	$ 151		
	5-Apr		HR		$ -		
			HR		$ -		
			HR		$ -		
	Materials						
	MINWAX CLEAR PU WOOD SEALER SG	1.0	GL	$ 64.85		$ 64.85	
						$ -	
						$	
						$ -	
						$ -	
						$ -	
						$ -	
						$ -	
	Equipment						
							$ -
							$ -
							$ -
							$ -
							$ -
				SUBTOTAL	$ 150.66	$ 64.85	$ -
							$ 215.51

Overhead and Profit (15% for up to $10,000 Subtotal)	**SUBTOTAL**	$ 215.51
10.0%		$ 21.55
Overhead and Profit (10% for $10,000 - $20,000 Subtotal)	**SUBTOTAL**	$ -
10.0%		$ -
Overhead and Profit (7.5% for over $20,000 Subtotal)	**SUBTOTAL**	$ -
7.5%		$ -
TOTAL FOR THIS CHANGE PROPOSAL		**$ 237.06**

CENTRAL TEXAS FINISHERS
QUALITY. ON TIME!

8534 Apache Rd. Converse Texas 78109
Project Manager- Enrique Sapien
es@centraltexasfinishers.com
915.249.5678

T&M Estimate

Project Name: WILCO CHILDRENS ADVOCACY CENTER
Date: 4/6/2023
Contractor Name: CTF
Change No.
Description: WINDOW SILL PAINT

Item #	Description	Quantity	Unit	Unit Cost	Labor	Material & Equipment	Equipment
	Labor						
	GILBERT MARTINEZ JR		HR		$ -		
	5-Apr	3.0	HR	$ 25.11	$ 75		
	6-Apr	4.0	HR	$ 25.11	$ 100		
			HR		$ -		
	Materials						
	SW EXTREME BOND PRIMER	1.0	GL	$ 55.99		$ 55.99	
	SW PROMAR 200 LOW VOC INTERIOR PAINT	1.0	GL	$ 67.99		$ 67.99	
						$	
						$ -	
						$ -	
						$ -	
						$ -	
						$ -	
	Equipment						
							$ -
							$ -
							$ -
							$ -
							$ -
				SUBTOTAL	$ 175.77	$ 123.98	$ -
							$ 299.75

Overhead and Profit (15% for up to $10,000 Subtotal)	**SUBTOTAL**	$ 299.75
10.0%		$ 29.98
Overhead and Profit (10% for $10,000 - $20,000 Subtotal)	**SUBTOTAL**	$ -
10.0%		$ -
Overhead and Profit (7.5% for over $20,000 Subtotal)	**SUBTOTAL**	$ -
7.5%		$ -
TOTAL FOR THIS CHANGE PROPOSAL		**$ 329.73**

Southern Specialty & Accessory, LLC
4250 Cedarbrush Drive • Dallas, Texas 75229 • 214-470-5821
MBE Certification #HMMB92903N1019 • HUB Certification #1463618387400 • DBE Certification #HMDB20659Y0920

August 8, 2022

Re: Wilco CAC Changer order #2
Georgetown, TX

Dear Joseph,

For the above-referenced project and per the plans provided by BLGY Architecture, we propose the following prices for the following items:

Material Cost Escalation: $ 1,830
OH&P (8.2%): $ 150

Toilet Partitions **$1,980.00**

Total $1,980.00

Inclusions:

- One Mobilization to field measure and one to install everything
- Southern Specialty & Accessory will not install grab bars, baby changing stations or shower seats without the necessary and proper wood blocking
- Manufacturer's Standard colors on all items
- ***CHANGE IN PANEL SIZE & MANUFACTURER PRICE INCREASE**

Exclusions:

- Blocking of walls
- P & P Bonds
- Permits
- Tax

These prices are good for 30 days and are subject to review if there are any changes to the above referenced plans. Should you have any questions please do not hesitate to call.

Sincerely,

Jose Mora
972-821-8901

Doyle Electric, LLC
917 Sixth St
Marble Falls, Texas 78654
Phone: 512-743-5534

Request for Change Order

4/6/2023

TO:
Vaughn Construction
Doug Boram
Houston, Texas 77042

JOB:
Project: Wilco Children's Advocacy Center
1811 SE Inner Loop
Georgetown, TX 78626

Change Order Number: 593-18

CHANGE ORDER INFORMATION: Power to Motorized Shades

WORK DESCRIPTION: Includes labor and material for additional power to motorized shades.

The total amount of this Change Order is: **$582.00**

Total Number of Working Days: **1**

Exclusions:
- **Tax**
- **Sheetrock Repair**
- **Paint**
- **Grid Repair**
- **Schedule Delays**
- **Additional Caulking**
- **Plugs/Sealing of sleeves**
- **Access Panels**

Sincerely,

Dustin Doyle

Dustin Doyle
Doyle Electric, LLC
512-743-5534

Item#	Description	Qty	Price	Price Unit	Ext Price	Labor	Labor Unit	Ext Labor
9856	Cut-in Box with F Clips	1.00	5.70	E	5.70	1.00	E	0.00
9857	Electrician	3.00	0.00	C	0.00	1.00	E	3.00
					5.70			**3.00**

Change Order Summary	
Material Total	$5.70
Material Subtotal	**$5.70**
Electrician Hours	3.00
Electrican per Hour with Burden	$38.77
Overtime Electrician Hours	0.00
OT Electrican per Hour with Burden	$57.38
Superintedent Hours	1.00
Superintedent per Hour with Burden	$63.88
OT Superintedent Hours	0.00
OT Superintedent per Hour with Burden	$94.54
Labor Subtotal	***$180.19***
Consumables (6% of material)	*$0.34*
Project Management (5% of labor)	*$9.01*
Safety ($0.50 per labor hour)	*$1.50*
Equipment	*$332.00*
Subcontractors	*$0.00*
Direct Costs Subtotals	***$342.85***
Total Costs Subtotal	$528.74
Overhead/Profit (10%)	$52.87
CHANGE ORDER TOTAL	**$582**

Doyle Electric, LLC
917 Sixth St
Marble Falls, Texas 78654
Phone: 512-743-5534

Request for Change Order

4/6/2023

TO:
Vaughn Construction
Doug Boram
Houston, Texas 77042

JOB:
Project: Wilco Children's Advocacy Center
1811 SE Inner Loop
Georgetown, TX 78626

Change Order Number: 593-19

CHANGE ORDER INFORMATION: Relocate Receptacles per RFI 90

WORK DESCRIPTION: Includes labor and material for relocation of receptacles per RFI 90.

The total amount of this Change Order is: **$780.00**

Total Number of Working Days: **1**

Exclusions:
- **Tax**
- **Sheetrock Repair**
- **Paint**
- **Grid Repair**
- **Schedule Delays**
- **Additional Caulking**
- **Plugs/Sealing of sleeves**
- **Access Panels**

Sincerely,

Dustin Doyle

Dustin Doyle
Doyle Electric, LLC
512-743-5534

Item#	Description	Qty	Price	Price Unit	Ext Price	Labor	Labor Unit	Ext Labor
9856	Electrician	7.50	0.00	C	0.00	1.00	E	7.50
					0.00			**7.50**

Change Order Summary	
Material Total	$0.00
Material Subtotal	**$0.00**
Electrician Hours	7.50
Electrican per Hour with Burden	$38.77
Overtime Electrician Hours	0.00
OT Electrican per Hour with Burden	$57.38
Superintedent Hours	1.00
Superintedent per Hour with Burden	$63.88
OT Superintedent Hours	0.00
OT Superintedent per Hour with Burden	$94.54
Labor Subtotal	***$354.66***
Consumables (6% of material)	*$0.00*
Project Management (5% of labor)	*$17.73*
Safety ($0.50 per labor hour)	*$4.25*
Equipment	*$332.00*
Subcontractors	*$0.00*
Direct Costs Subtotals	***$353.98***
Total Costs Subtotal	$708.64
Overhead/Profit (10%)	$70.86
CHANGE ORDER TOTAL	**$780**

Doyle Electric, LLC
917 Sixth St
Marble Falls, Texas 78654
Phone: 512-743-5534

Request for Change Order

4/6/2023

TO:
Vaughn Construction
Doug Boram
Houston, Texas 77042

JOB:
Project: Wilco Children's Advocacy Center
1811 SE Inner Loop
Georgetown, TX 78626

Change Order Number: 593-20

CHANGE ORDER INFORMATION: Additional AV Conduit in Conference Rm 160

WORK DESCRIPTION: Includes material and labor for additional AV conduit required in Conference Rm 160

The total amount of this Change Order is: **$1,129.00**

Total Number of Working Days: **1**

Exclusions:
- **Tax**
- **Sheetrock Repair**
- **Paint**
- **Grid Repair**
- **Schedule Delays**
- **Additional Caulking**
- **Plugs/Sealing of sleeves**
- **Access Panels**

Sincerely,

Dustin Doyle

Dustin Doyle
Doyle Electric, LLC
512-743-5534

Item#	Description	Qty	Price	Price Unit	Ext Price	Labor	Labor Unit	Ext Labor
1003	1-1/4" EMT	30.00	330.08	C	99.02	6.20	C	0.00
1005	2" EMT	30.00	472.78	C	141.83	8.00	C	0.00
1567	1-1/4" Compression Steel Coupling	3.00	322.10	C	9.66	0.50	E	0.00
1569	2" Compression Steel Coupling	3.00	637.92	C	19.14	0.70	E	0.00
1609	1-1/4" Plastic Bushing	2.00	69.23	C	1.38	0.17	E	0.00
1611	2" Plastic Bushing	2.00	162.53	C	3.25	0.27	E	0.00
2373	1-1/4" Unistrut Strap	4.00	279.02	C	11.16	14.00	C	0.00
2375	2" Unistrut Strap	4.00	339.31	C	13.57	20.00	C	0.00
3078	1/8" Poly Pull Line	80.00	33.44	M	2.68	3.50	M	0.00
5932	Unistrut (Deep)	10.00	1150.04	C	115.04	20.00	C	0.00
5935	Cut 12 Gauge 1-5/8x1-5/8 Channel (labor)	5.00	0.00	E	0.00	0.26	E	0.00
					416.74			**4.50**

Change Order Summary	
Material Total	$416.74
Material Subtotal	**$416.74**
Electrician Hours	4.50
Electrican per Hour with Burden	$38.77
Overtime Electrician Hours	0.00
OT Electrican per Hour with Burden	$57.38
Superintedent Hours	1.00
Superintedent per Hour with Burden	$63.88
OT Superintedent Hours	0.00
OT Superintedent per Hour with Burden	$94.54
Labor Subtotal	***$238.35***
Consumables (6% of material)	*$25.00*
Project Management (5% of labor)	*$11.92*
Safety ($0.50 per labor hour)	*$2.75*
Equipment	*$332.00*
Subcontractors	*$0.00*
Direct Costs Subtotals	***$371.67***
Total Costs Subtotal	$1,026.75
Overhead/Profit (10%)	$102.68
CHANGE ORDER TOTAL	**$1,129**

Doyle Electric, LLC
917 Sixth St
Marble Falls, Texas 78654
Phone: 512-743-5534

Request for Change Order

4/7/2023

TO:
Vaughn Construction
Doug Boram
Houston, Texas 77042

JOB:
Project: Wilco Children's Advocacy Center
1811 SE Inner Loop
Georgetown, TX 78626

Change Order Number: 593-21

CHANGE ORDER INFORMATION: Upgrade Water Heater Circuit

WORK DESCRIPTION: Includes material and labor for upgrading water heater circuit due to higher amperage needed.

The total amount of this Change Order is: **$1,580.00**

Total Number of Working Days: **1**

Exclusions:
- **Tax**
- **Sheetrock Repair**
- **Paint**
- **Grid Repair**
- **Schedule Delays**
- **Additional Caulking**
- **Plugs/Sealing of sleeves**
- **Access Panels**

Sincerely,

Dustin Doyle

Dustin Doyle
Doyle Electric, LLC
512-743-5534

Item#	Description	Qty	Price	Price Unit	Ext Price	Labor	Labor Unit	Ext Labor
2662	#8 THHN CU Stranded Wire	160.00	573.78	M	91.80	0.00	M	0.00
3238	60A/3P 600V HD Fus Safety Sw-Nema 1	1.00	465.81	E	465.81	0.00	E	0.00
3339	40A 600V RK5 Time Delay Fuse	3.00	34.42	E	103.26	0.00	E	0.00
3959	40A 3P 120/240V Bolt-On Circuit Breaker	1.00	67.40	E	67.40	0.00	E	0.00
9857	Electrician	3.00	0.00	C	0.00	0.00	E	6.50
					728.27			**6.50**

Change Order Summary	
Material Total	$728.27
Material Subtotal	**$728.27**
Electrician Hours	4.00
Electrican per Hour with Burden	$38.77
Overtime Electrician Hours	0.00
OT Electrican per Hour with Burden	$57.38
Superintedent Hours	2.50
Superintedent per Hour with Burden	$63.88
OT Superintedent Hours	0.00
OT Superintedent per Hour with Burden	$94.54
Labor Subtotal	***$314.78***
Consumables (6% of material)	*$43.70*
Project Management (5% of labor)	*$15.74*
Safety ($0.50 per labor hour)	*$1.50*
Equipment	*$332.00*
Subcontractors	*$0.00*
Direct Costs Subtotals	***$392.94***
Total Costs Subtotal	$1,435.99
Overhead/Profit (10%)	$143.60
CHANGE ORDER TOTAL	**$1,580**

Doyle Electric, LLC
917 Sixth St
Marble Falls, Texas 78654
Phone: 512-743-5534

Request for Change Order

4/7/2023

TO:
Vaughn Construction
Doug Boram
Houston, Texas 77042

JOB:
Project: Wilco Children's Advocacy Center
1811 SE Inner Loop
Georgetown, TX 78626

Change Order Number: 593-22

CHANGE ORDER INFORMATION: Refeed CU at North Mechanical Yard

WORK DESCRIPTION: Includes material and labor for refeeding condenser at North Mechanical Yard.

The total amount of this Change Order is: **$261.00**

Total Number of Working Days: **1**

Exclusions:
- **Tax**
- **Sheetrock Repair**
- **Paint**
- **Grid Repair**
- **Schedule Delays**
- **Additional Caulking**
- **Plugs/Sealing of sleeves**
- **Access Panels**

Sincerely,

Dustin Doyle

Dustin Doyle
Doyle Electric, LLC
512-743-5534

Item#	Description	Qty	Price	Price Unit	Ext Price	Labor	Labor Unit	Ext Labor
2662	#10 THHN CU Stranded Wire	40.00	307.67	M	12.31	0.00	M	0.00
1269	3/4" Liquidtite Conduit	6.00	521.81	C	31.31	0.00	E	0.00
9857	Electrician	3.00	0.00	C	0.00	0.00	E	3.00
					43.62			**3.00**

Change Order Summary	
Material Total	$43.62
Material Subtotal	**$43.62**
Electrician Hours	3.00
Electrican per Hour with Burden	$38.77
Overtime Electrician Hours	0.00
OT Electrican per Hour with Burden	$57.38
Superintedent Hours	1.00
Superintedent per Hour with Burden	$63.88
OT Superintedent Hours	0.00
OT Superintedent per Hour with Burden	$94.54
Labor Subtotal	***$180.19***
Consumables (6% of material)	*$2.62*
Project Management (5% of labor)	*$9.01*
Safety ($0.50 per labor hour)	*$2.00*
Equipment	*$0.00*
Subcontractors	*$0.00*
Direct Costs Subtotals	***$13.63***
Total Costs Subtotal	$237.43
Overhead/Profit (10%)	$23.74
CHANGE ORDER TOTAL	**$261**

Doyle Electric, LLC
917 Sixth St
Marble Falls, Texas 78654
Phone: 512-743-5534

Request for Change Order

4/7/2023

TO:
Vaughn Construction
Doug Boram
Houston, Texas 77042

JOB:
Project: Wilco Children's Advocacy Center
1811 SE Inner Loop
Georgetown, TX 78626

Change Order Number: 593-24

CHANGE ORDER INFORMATION: Additional FA Conduit between New and Existing Building

WORK DESCRIPTION: Includes material and labor for additional conduit between new and existing building.

The total amount of this Change Order is: **$340.00**

Total Number of Working Days: **1**

Exclusions:
- **Tax**
- **Sheetrock Repair**
- **Paint**
- **Grid Repair**
- **Schedule Delays**
- **Additional Caulking**
- **Plugs/Sealing of sleeves**
- **Access Panels**

Sincerely,

Dustin Doyle

Dustin Doyle
Doyle Electric, LLC
512-743-5534

Item#	Description	Qty	Price	Price Unit	Ext Price	Labor	Labor Unit	Ext Labor
1001	3/4" EMT	20.00	106.04	C	21.21	0.00	C	0.00
1545	3/4" Set Screw Steel Conn	7.00	346.50	C	24.26	0.00	E	0.00
2339	3/4" 1-Hole Strap	2.00	55.24	C	1.10	0.00	C	0.00
2477	4-11/16" Square Box Comb KO's	3.00	6945.20	M	20.84	0.00	E	0.00
6163	Anchors	7.00	30.00	C	2.10	0.00	E	0.00
6197	3\4" Bushing	3.00	0.93	E	2.79	0.00	E	0.00
9857	Electrician	4.00	0.00	C	0.00	0.00	E	4.00
					72.29			**4.00**

Change Order Summary	
Material Total	$72.29
Material Subtotal	**$72.29**
Electrician Hours	4.00
Electrican per Hour with Burden	$38.77
Overtime Electrician Hours	0.00
OT Electrican per Hour with Burden	$57.38
Superintedent Hours	1.00
Superintedent per Hour with Burden	$63.88
OT Superintedent Hours	0.00
OT Superintedent per Hour with Burden	$94.54
Labor Subtotal	***$218.96***
Consumables (6% of material)	*$4.34*
Project Management (5% of labor)	*$10.95*
Safety ($0.50 per labor hour)	*$2.50*
Equipment	*$0.00*
Subcontractors	*$0.00*
Direct Costs Subtotals	***$17.79***
Total Costs Subtotal	$309.03
Overhead/Profit (10%)	$30.90
CHANGE ORDER TOTAL	**$340**

Carroll Systems
Voice & Data Structured Cabling
4603 COMMERCIAL PARK DRIVE ▪ AUSTIN, TEXAS 78724

April 17, 2023

PROPOSAL

Submitted to: Vaughn Construction

Project Name: Wilco Advocacy Center-Sound Masking

Location: Georgetown, Texas

SCOPE OF WORK

This proposal covers custom sound masking systems. Carroll Systems is a MPS Certified Installer and can offer a manufacture warranty.

Custom sound masking system to include:

1.) Install 1, networkable, 4x M24 4 channel MPS control module in the server room or other discreet location. Master control module and power supply requires a standard 115v outlet plug. Install **14**, full-spectrum voice arrest speakers per included design drawing. Speaker placement design focuses on coverage of the primary open corridor area. The conference room, and private offices break room are excluded and the open corridor area are indicated by (Red, Blue & Purple dots). The grid pattern allows consistent and pleasant sound masking sound throughout the treated space.

2.) "Adaptive Technology" allows the system to automatically make volume adjustments according to the current sound/voice/noise level. Quite simply – it ramps up the sound masking volume when it's noisy, and scales it back when it's not. This feature also provides additional energy savings. This optional feature would include **0** sensors to be installed centrally in exposed ceiling in the open office area.

3.) All work will be performed during normal working hours.

4.) A 1–2-hour onsite training will be scheduled before “go-live”.

- ✓ State-of-the art, software-driven sound masking system utilizing full-range, plenum installed speakers installed in a grid pattern to provide focused and comfortable sound masking throughout the designated treated areas.
- ✓ Available Adaptive Technology control. Ceiling-installed sensors automatically adjust the volume level of the sound masking depending on the current voice/noise level of the treated space. Patented technology – available in no other sound masking system currently in production
- ✓ 5-year warranty on all system components
- ✓ I.P. addressable – System can be controlled from any wireless notebook computer (or desktop) that logs onto the sound masking wireless network – or via optional touchpad.
- ✓ Fully expandable and re-configurable. Additional controllers/speakers/zones can be added in the future at a reduced cost.
- ✓ No tuning, maintenance, or updating required - truly “set and forget.”
- ✓ Fully detailed wiring diagram highlighting zone, speaker, controller, and sensor placement
- ✓ We provide a Project Manager to oversee the project.

Pricing

Description	Price
Materials	$5,137.00
Labor	$2,722.00
Total	**$7,859.00**

Material

QTY	UM	MANF.	PART #	DESCRIPTION
1000	ea	ReelSimple	112000-09	18/2 AWG Wire CMP
4	ea	MPS	VA-SURF4	VoiceArrest Surface Mount Speaker-4"
10	ea	MPS	VA-DIRB	VoiceArrest Plenum Speaker Black
1	ea	MPS	VA-24PKG	VA-24 Controller Package
1	ea	0	0	Velcro
1	ea	Spec Seal	SSP100	Fire Putty
20	ea	Panduit	JP75W-L20	J Hooks
1	lot	0	0	10-9900 MISC

PROVISIONS

Any additional work not specified in this scope of work or any additional work request from customer may result in a change order.

This proposal does not include bond costs. Carroll Systems is bondable and can obtain a bond upon contact award if desired by customer.

Lift Rental is included in the cost will be needed to route cable and mount speakers in heigh ceiling areas. Floor coverings to be provided by Vaughn and laid out by Carroll Systems as needed to shuffle lift.

This quotation is based on asbestos-free environment.

Project delays outside of Carroll System's control, including but not limited to delay by other trades or customer, could result in additional cost to customer.
This proposal pricing is good for a period of 30 days.

This quotation assumes that detailed "As-Built" drawings (floor plans), key sheets, cable/jack configuration including all existing inside and outside cable plant will be provided by customer and will be ready prior to cable installations.

This quotation assumes that all existing and new conduits are properly sized and that any new conduits, power poles, core holes, floor or wall penetrations, and floor boxes will be provided by other vendors and will be ready prior to cable installation.

ACCEPTANCE

We hereby propose to furnish material and labor - complete in accordance with the enclosed scope of work for the sum of:

Seven Thousand Eight Hundred Fifty-Nine Dollars and 00/100

$7,859.00

Payment to be made as follows: Net 30 days

Sales tax: Exempt: __X___ Resale ____ Taxable: _____

All material is guaranteed to be as specified. All work to be completed in a workmanlike manner according to standard practices. Any alteration or deviation from enclosed specifications involving extra costs will be executed only upon written orders, and will become an extra charge over and above the estimate. All agreements contingent upon strikes, accidents or delays beyond our control. Owner to carry fire, tornado and other necessary insurance. Our employees are fully covered by Workmen's Compensation Insurance.

Authorized Signature: _____
Note: This proposal may be withdrawn by us if not accepted within Thirty (30) days.

Acceptance of Proposal: The above prices, specifications and conditions are satisfactory and are hereby accepted. You are authorized to do the work as specified. Payment will be made as outlined above.


_____ _____
Date of Acceptance Signature

_____
Signature

Respectfully,

Richard Wehr
Project Manager
Carroll Systems

O 512-927-1200
F 512-927-1355
C 512-844-2197

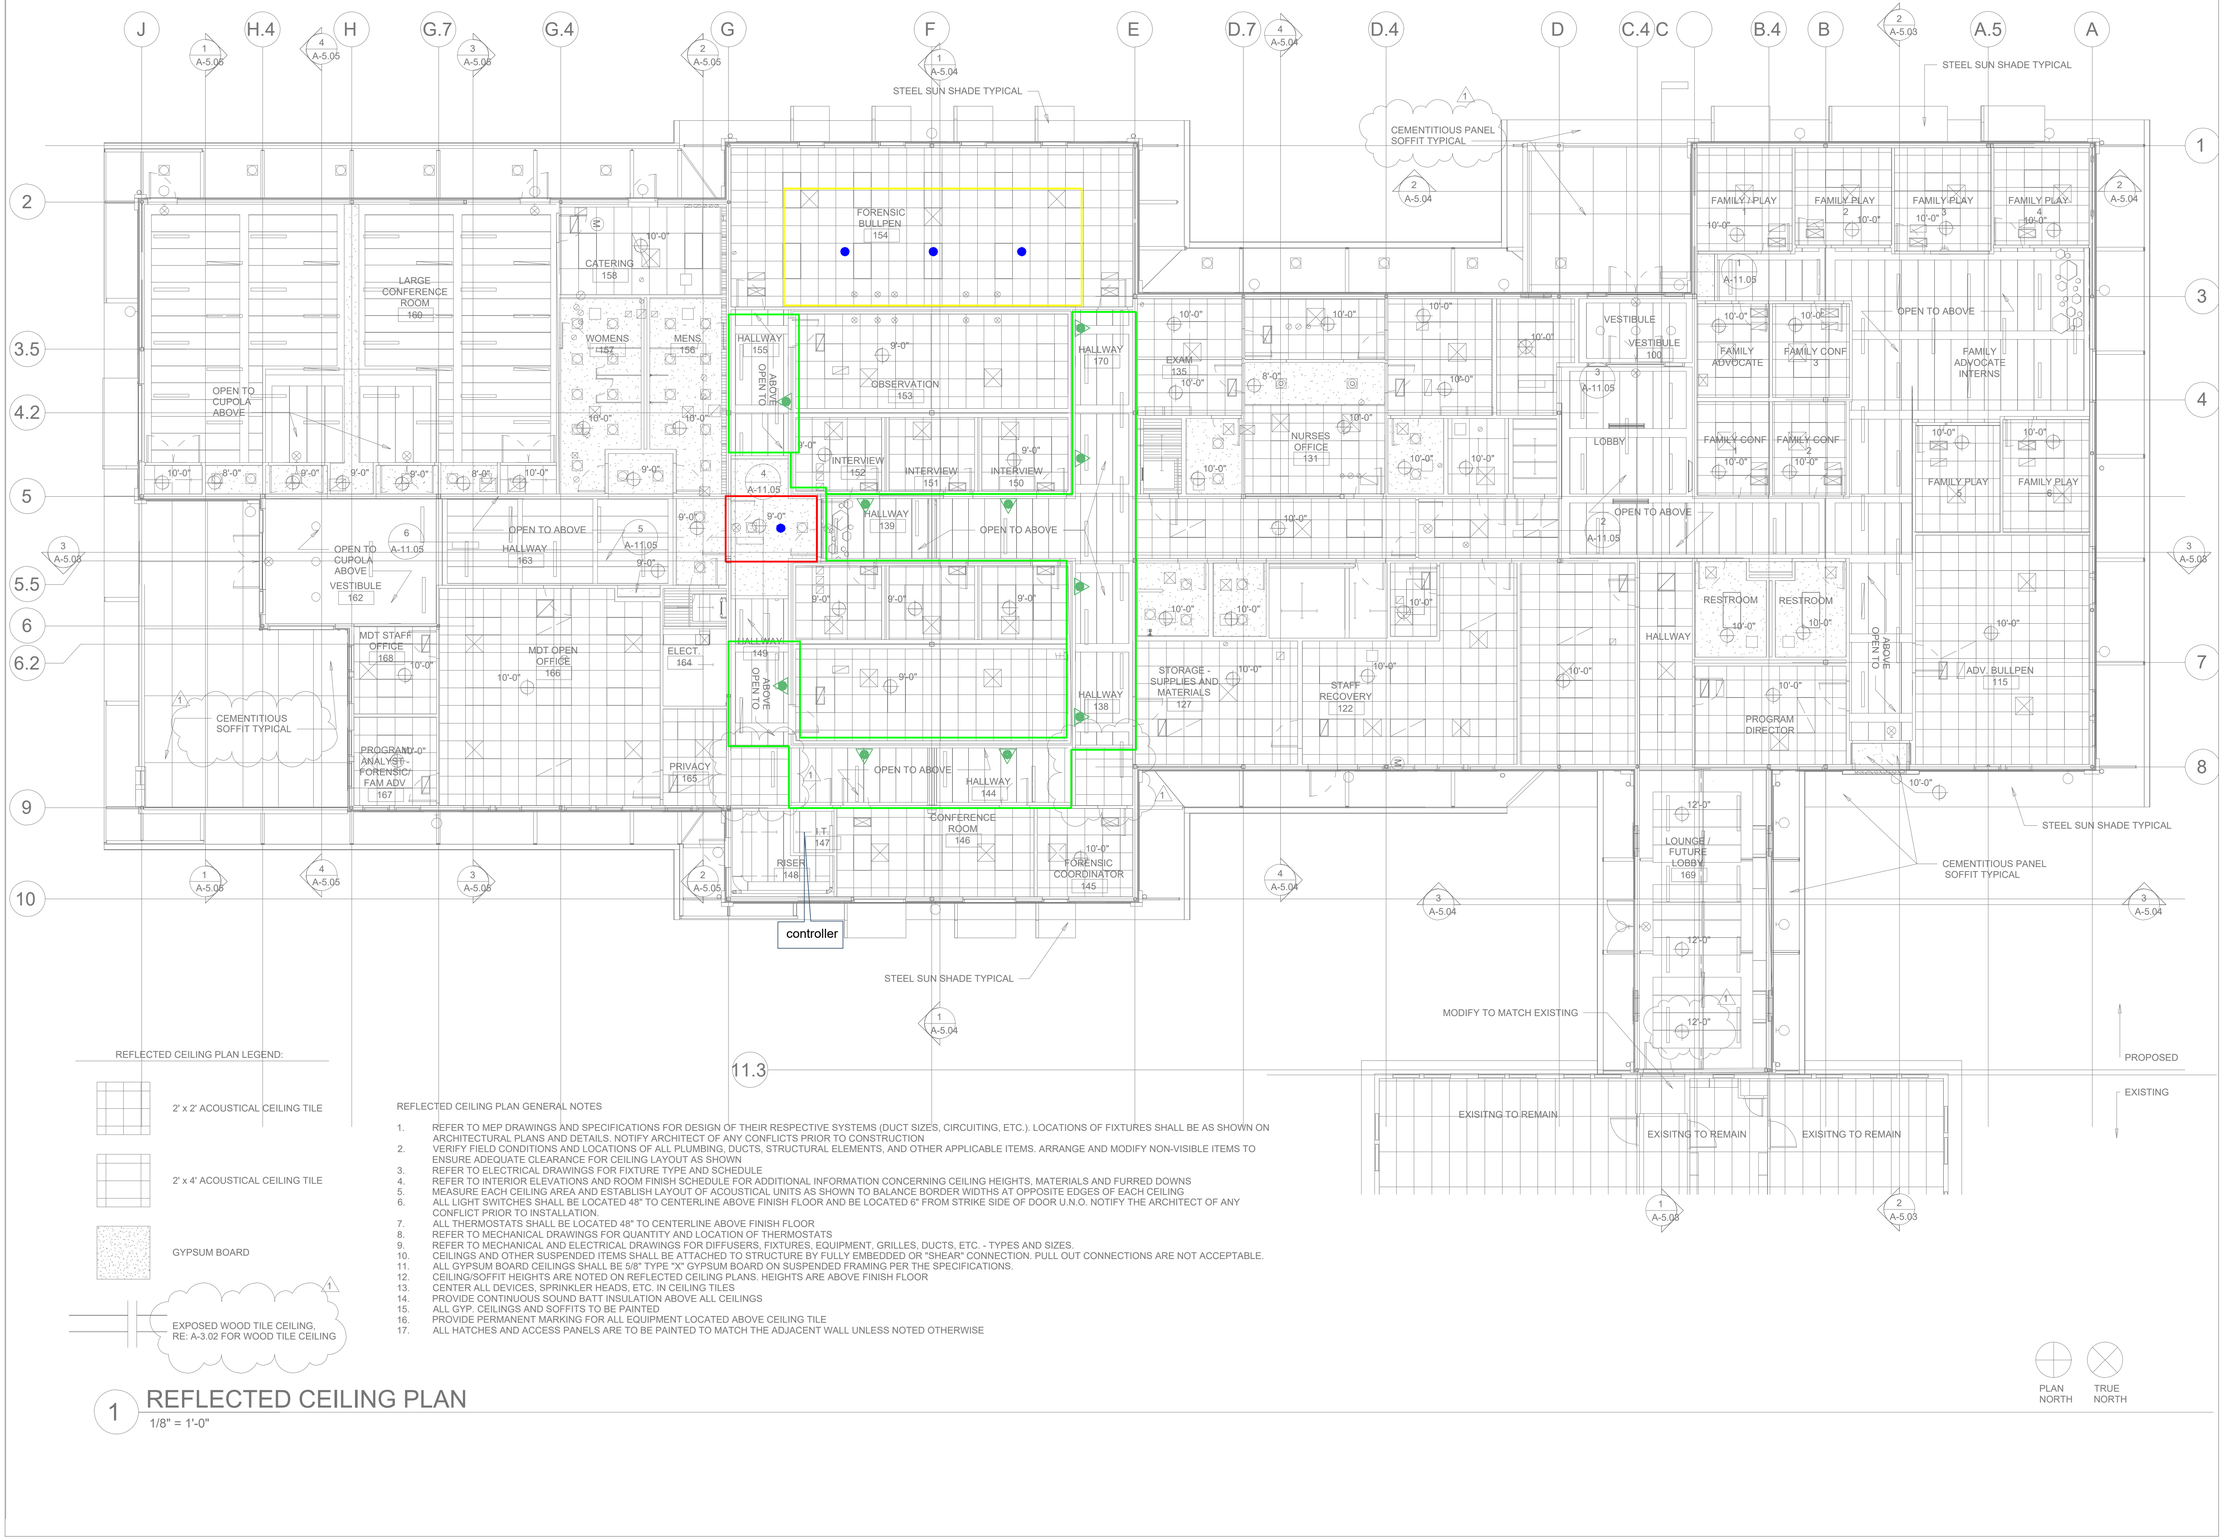

REFLECTED CEILING PLAN LEGEND:

- 2' x 2' ACOUSTICAL CEILING TILE
- 2' x 4' ACOUSTICAL CEILING TILE
- GYPSUM BOARD
- EXPOSED WOOD TILE CEILING, RE: A-3.02 FOR WOOD TILE CEILING

REFLECTED CEILING PLAN GENERAL NOTES

1. REFER TO MEP DRAWINGS AND SPECIFICATIONS FOR DESIGN OF THEIR RESPECTIVE SYSTEMS (DUCT SIZES, CIRCUITING, ETC.). LOCATIONS OF FIXTURES SHALL BE AS SHOWN ON ARCHITECTURAL PLANS AND DETAILS. NOTIFY ARCHITECT OF ANY CONFLICTS PRIOR TO CONSTRUCTION
2. VERIFY FIELD CONDITIONS AND LOCATIONS OF ALL PLUMBING, DUCTS, STRUCTURAL ELEMENTS, AND OTHER APPLICABLE ITEMS. ARRANGE AND MODIFY NON-VISIBLE ITEMS TO ENSURE ADEQUATE CLEARANCE FOR CEILING LAYOUT AS SHOWN
3. REFER TO ELECTRICAL DRAWINGS FOR FIXTURE TYPE AND SCHEDULE
4. REFER TO INTERIOR ELEVATIONS AND ROOM FINISH SCHEDULE FOR ADDITIONAL INFORMATION CONCERNING CEILING HEIGHTS, MATERIALS AND FURRED DOWNS
5. MEASURE EACH CEILING AREA AND ESTABLISH LAYOUT OF ACOUSTICAL UNITS AS SHOWN TO BALANCE BORDER WIDTHS AT OPPOSITE EDGES OF EACH CEILING
6. ALL LIGHT SWITCHES SHALL BE LOCATED 48" TO CENTERLINE ABOVE FINISH FLOOR AND BE LOCATED 6" FROM STRIKE SIDE OF DOOR U.N.O. NOTIFY THE ARCHITECT OF ANY CONFLICT PRIOR TO INSTALLATION.
7. ALL THERMOSTATS SHALL BE LOCATED 48" TO CENTERLINE ABOVE FINISH FLOOR
8. REFER TO MECHANICAL DRAWINGS FOR QUANTITY AND LOCATION OF THERMOSTATS
9. REFER TO MECHANICAL AND ELECTRICAL DRAWINGS FOR DIFFUSERS, FIXTURES, EQUIPMENT, GRILLES, DUCTS, ETC. - TYPES AND SIZES.
10. CEILINGS AND OTHER SUSPENDED ITEMS SHALL BE ATTACHED TO STRUCTURE BY FULLY EMBEDDED OR "SHEAR" CONNECTION. PULL OUT CONNECTIONS ARE NOT ACCEPTABLE.
11. ALL GYPSUM BOARD CEILINGS SHALL BE 5/8" TYPE "X" GYPSUM BOARD ON SUSPENDED FRAMING PER THE SPECIFICATIONS.
12. CEILING/SOFFIT HEIGHTS ARE NOTED ON REFLECTED CEILING PLANS. HEIGHTS ARE ABOVE FINISH FLOOR
13. CENTER ALL DEVICES, SPRINKLER HEADS, ETC. IN CEILING TILES
14. PROVIDE CONTINUOUS SOUND BATT INSULATION ABOVE ALL CEILINGS
15. ALL GYP. CEILINGS AND SOFFITS TO BE PAINTED
16. PROVIDE PERMANENT MARKING FOR ALL EQUIPMENT LOCATED ABOVE CEILING TILE
17. ALL HATCHES AND ACCESS PANELS ARE TO BE PAINTED TO MATCH THE ADJACENT WALL UNLESS NOTED OTHERWISE

PLAN NORTH

TRUE NORTH

1 REFLECTED CEILING PLAN

1/8" = 1'-0"

	Equipment	Qty
	VA-SPK plenum	0
	VA-DIR-B exposed	10
	VA-FLAT	0
	VA-HDN	0
	VA-SURF4W	4
S	VA-SEN	0
	VA-VibX	0
VK	VA-CTRL	0

Rev.	Date	By
A	3/29/2023	GW
B	4/5/2023	GW
C	4/12/2023	GW
D	4/14/2023	GW

Carroll Systems LP - Austin

Childrens Advocacy Center

MPS Acoustics
McKinney, TX
Trenton, TX
866-557-8438

A K FUQUAY CONSTRUCTION

CERTIFIED WBE/DBE

Main office: P.O. Box 310335 New Braunfels, TX 78131 Phone (512) 260-9899 Fax (512) 260-9009
www.fuquay.com

CHANGE ORDER

DATE March 31, 2023

PROJECT WILCO CHILDREN'S ADVOCACY CENTER ADDITION

WE PROPOSE TO PROVIDE ALL THE MATERIALS, LABOR, EQUIPMENT AND SUPERVISION NECESSARY TO COMPLETE THE FOLLOWING ITEMS FOR THE PROJECT REFERENCED ABOVE.

ITEM NUMBER/ DESCRIPTION	ESTIMATED QUANTITY	UNIT PRICE	ESTIMATED COST
Please send over a deductive change order for the construction entrance that will not be done. Thanks, Jason			
*CONSTRUCTION ENTRANCE *12X50, Underlined with fabric*	1 EA	$ 1,350.00 EA	$ 1,350.00

CONT PAGE 2

RED & WHITE GREENERY, INC.

P. O. BOX 126
GEORGETOWN, TX 78627

Estimate

Date	Estimate #
3/24/2023	033426BS

Project
T&M Excavation
P.O. No.

Name / Address
WILCO Children's Advocacy Center 1811 SE Inner Loop Georgetown, TX. 78626

Description	Qty	Unit of Measure...	Rate	Total
Field Request for T&M Bed Excavation 3.16.23				
Labor for Excavation of Beds	40	mh	43.50	1,740.00
Skid Loader (2 for 1 day)	1	days	819.00	819.00
Mini Excavator	1	days	441.00	441.00
spoils spread onsite				

Subtotal	$3,000.00
Sales Tax (8.25%)	$0.00
Total	$3,000.00

Phone #	Fax #	Web Site
512-930-4707	512-869-2521	www.rwgreenery.com

RED & WHITE GREENERY, INC.

P. O. BOX 126
GEORGETOWN, TX 78627

Estimate

Date	Estimate #
3/27/2023	033427BS

Project
ASI 30 Addition- Fencing Changes
P.O. No.

Name / Address
WILCO Children's Advocacy Center 1811 SE Inner Loop Georgetown, TX. 78626

Description	Qty	Unit of Measure...	Rate	Total
ASI 30 dated 12.21.22- Fencing Change/Addition of Gates				
Addition of (2) 4' Standard Walk Gates, (1) Double 8' Standard Maintenance Gates, (2) Egress Standard Walk Gates prepped for ADA compliant hardware supplied by others.	1	ls	7,266.14	7,266.14
Alternate #1- Provide Self closing Hinges for ADA Gates if hardware installer does not provide self closing hinges with package. ADD- $2,030.00				

Subtotal	$7,266.14
Sales Tax (8.25%)	$0.00
Total	$7,266.14

Phone #	Fax #	Web Site
512-930-4707	512-869-2521	www.rwgreenery.com

Texas Traditions Roofing, LLC
508 Cedar Drive
Georgetown, TX 78628

License #: 03-0321

Recommendation Provided To:
Vaughn Construction
6604 N Lamar Blvd.
Austin, TX 78752
512-663-7461
dougboram@vaughnconstruction.com

Date Provided:
April 17, 2023

Recommendation Provided by:
Jameson Riser
559-779-1207

Scope:
Custom Metal Column Wraps at two (2) locations.

Base Price: **$ 11,883**
Price Valid for 60 days.

Inclusions:
Wrap column with insulation.
Install custom metal column wraps in Berridge 22-gauge Cityscape finish.

Exclusions:
Fire proofing.
Framing of the columns.
Round perforated metal mesh panels.
16-gauge metal.
Any other work not mentioned above.


GAF
CERTIFIED
MAINTENANCE
PROFESSIONAL
GAF
MASTER
ELITE
RESIDENTIAL
ROOFING CONTRACTOR


NATIONAL ROOFING
MEMBER
CONTRACTORS ASSOCIATION


BBB
ACCREDITED
BUSINESS

AQUATECH WATERPROOFING

CONTRACT CHANGE ORDER

Project Name: Williamson County CAC

Project Number:

Date: 3/10/2023

To: Vaughn

Attn: Clayton

CCO No.

Description: ***Re-Flashing Sun Clips***

Line items:	**Amount:**
Labor	$ 987.00
Material (+lift time)	$ 1,400.00
Subtotal:	**$ 2,387.00**
This CCO:	$ 2,387.00

Aquatech Waterproofing

Brent Clay 3-10-23

Name Date

Vaughn

Name Date

AQUATECH WATERPROOFING

CONTRACT CHANGE ORDER

Project Name: Wilco CAC
Project Number:

Date: 4/5/2023

To: Vaughn
Attn: Clayton Coleman

CCO No.

Description: ***Hollow Door Frames and wide expansion joint***

Line items:	**Amount:**	
Labor	$	732.00
Material	$	350.00
OH and Profit	$	108.20
Subtotal:	**$**	**1,190.20**
Original Contract:		
Previous CCO's:		
This CCO:	$	1,190.20
Total Contract:	**$**	**1,190.20**

Signature Block:

Aquatech Waterproofing

Brent C Hughes 4/5/23
Name Date

Vaughn

Name Date

AQUATECH WATERPROOFING

CONTRACT CHANGE ORDER

Project Name: Wilco CAC

Project Number:

Date: 4/18/2023

To: Vaughn

Attn: Clayton

CCO No.

Description: ***Caulk trim to masonry***

Line items:	**Amount:**
Labor	$ 1,175.00
Material	$ 1,100.00
OH and Profit	$ 227.50
Subtotal:	**$ 2,502.50**
This CCO:	$ 2,502.50

Aquatech Waterproofing

Brent C Hagee 4/18/23

Name Date

Vaughn

Name Date

MYREX INDUSTRIES

Fabricators of Commercial and Industrial Steel

City of Houston Certified #367
1912 Buschong St. Houston, TX 77039
(713) 691-5200 Main Fax (713) 691-3355 Sales Fax (713) 691-4646

*** CHANGE ORDER REQUEST ***

DATE OF CHANGE ORDER	March 16, 2023
DATE OF LAST REVISION	
MYREX JOB NO.	11804
MYREX CHANGE NO.	-012
CUSTOMER CHANGE ORDER OR RFI NO.	Email Request
PROJECT	Wilco Children's Advocacy Center
CONTRACTOR NAME	Vaughn Construction (ATX)
PROJECT MANAGER	Doug Boram
JOB SITE PHONE	
JOB SITE FAX	

PLEASE PROCESS A CHANGE ORDER TO OUR PURCHASE ORDER FOR THE EXTRA WORK DESCRIBED BELOW:

Added 2 line rail at concrete steps

All material will be painted with one coat of Myrex standard shop primer with SSPC-SP2 cleaning u.n.o.

Materials					Material Amount	250.00
Fabrication	Manhours	10.00	Hourly Rate	55.00	Fabrication Labor	55 0.00
Detailing	Manhours	5.00	Hourly Rate	60.00	Detailing Time	300.00
Project Mgr	Manhours		Hourly Rate		Project Mgr Time	0.00
					Freight	350.00

ITEM DESCRIPTIONS AND AMOUNTS: Galvanizing, Miscellaneous, Buyouts, etc.

Galvaning	150.00

See Page 2 for Grand Total

	Subtotal from Page 1	1,600.00
5.00%	Overhead	80.00
5.00%	Profit	80.00
	Erection	
	Erection Overhead/Profit	0.00

NOTES

CHANGE TOTALS

	Change Amount	**1,760.00**
	Tax Amount	**0.00**

GRAND TOTAL	**1,760.00**

The status of this Change Order is ***Unapproved***

Approved = Myrex has received formal Change Order.

Unapproved = Myrex has been authorized to proceed, with formal Change Order to follow.

Quoted only = Myrex has not been authorized to proceed.

PIP = Pricing In Progress.

Please initial here _____ to verify Change Order status.

MYREX INDUSTRIES

Ryan Sevcik


Vaughn Construction (ATX)

Authorized Signature


DUE TO VOLATILITY IN THE CURRENT STEEL MARKET THE PRICE QUOTED ON THIS CHANGE ORDER WILL BE SUBJECT TO POSSIBLE ESCALATION IF THE ORDER IS NOT RECEIVED IN 24 HOURS.

EXTRA WORK WILL NOT BE PERFORMED UNTIL A SIGNED COPY OF THIS REQUEST IS RETURNED TO MYREX INDUSTRIES.

THE CHANGES QUOTED HEREIN WILL IMPACT THE MYREX PRODUCTION SCHEDULE BY A MINIMUM OF 2.00 WORKING DAYS.

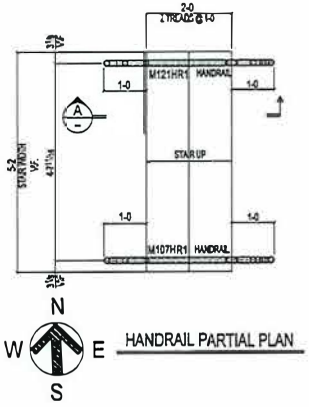

HANDRAIL PARTIAL PLAN

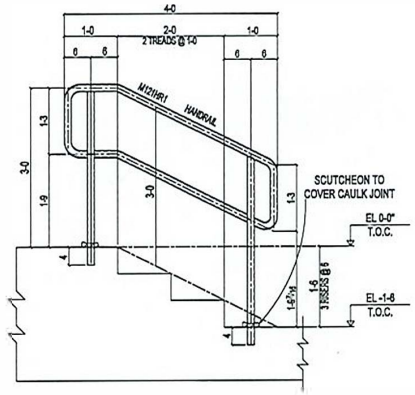

SECTION A

CERTIFIED WELDING FABRICATOR

AISC CERTIFIED FABRICATOR

NOTE: UNLESS OTHERWISE SPECIFIED, ALL WELDING TO BE PERFORMED IN ACCORDANCE WITH AWS D1.1 WITH E7XXX LH FILLER METAL

NOTE * IMPORTANT * NOTE
We will not accept charges for labor, materials, or corrective work unless duly authorized.

CONSTRUCTION ISSUE				APPROVAL ISSUE			
REV. NO.	DESCRIPTION	MADE	DATE	REV. NO.	DESCRIPTION	MADE	DATE
				B	FOR APPROVAL	KDF	05-04-22
				A	FOR APPROVAL	KDF	03-04-22

SURFACE PREP.:
FINISH:

MYREX INDUSTRIES
CITY OF HOUSTON CERTIFIED # 937, 388 & 939

DRAWN BY KDF DATE 03-22
DESIGNED BY RRP DATE 03-22
REVISED BY DATE

CUSTOMER VAUGHN CONSTRUCTION (ATX)
PROJECT WILCO CHILDREN'S ADVOCACY CENTER
LOCATION GEORGETOWN, TX

JOB# 11804
SHEET# ME103
REV.# B

KDF 11804

04 May 2022 10:47:52

MYREX INDUSTRIES

Fabricators of Commercial and Industrial Steel

City of Houston Certified #367
1912 Buschong St. Houston, TX 77039
(713) 691-5200 Main Fax (713) 691-3355 Sales Fax (713) 691-4646

*** CHANGE ORDER REQUEST ***

DATE OF CHANGE ORDER	April 6, 2023
DATE OF LAST REVISION	
MYREX JOB NO.	11804
MYREX CHANGE NO.	-013
CUSTOMER CHANGE ORDER OR RFI NO.	Email Request
PROJECT	Wilco Children's Advocacy Center
CONTRACTOR NAME	Vaughn Construction (ATX)
PROJECT MANAGER	Doug Boram
JOB SITE PHONE	
JOB SITE FAX	

PLEASE PROCESS A CHANGE ORDER TO OUR PURCHASE ORDER FOR THE EXTRA WORK DESCRIBED BELOW:

Additional diamond plate for mechanical trough covers

All material will be painted with one coat of Myrex standard shop primer with SSPC-SP2 cleaning u.n.o.

Materials					Material Amount	350.00
Fabrication	Manhours	6.00	Hourly Rate	55.00	Fabrication Labor	330.00
Detailing	Manhours	4.00	Hourly Rate	60.00	Detailing Time	240.00
Project Mgr	Manhours		Hourly Rate		Project Mgr Time	0.00
					Freight	650.00

ITEM DESCRIPTIONS AND AMOUNTS: Galvanizing, Miscellaneous, Buyouts, etc.

Galvanizing	250.00

See Page 2 for Grand Total

		Subtotal from Page 1	1,820.00
	5.00%	Overhead	91.00
	5.00%	Profit	91.00
		Erection	
		Erection Overhead/Profit	0.00

NOTES

CHANGE TOTALS

Change Amount	**2,002.00**	
Tax Amount	**0.00**	

GRAND TOTAL **2,002.00**

The status of this Change Order is ***Unapproved***

Approved = Myrex has received formal Change Order.

Unapproved = Myrex has been authorized to proceed, with formal Change Order to follow.

Quoted only = Myrex has not been authorized to proceed.

PIP = Pricing In Progress.

Please initial here _____ to verify Change Order status.

MYREX INDUSTRIES **Vaughn Construction (ATX)**

_____ _____

Ryan Sevcik **Authorized Signature**

DUE TO VOLATILITY IN THE CURRENT STEEL MARKET THE PRICE QUOTED ON THIS CHANGE ORDER WILL BE SUBJECT TO POSSIBLE ESCALATION IF THE ORDER IS NOT RECEIVED IN 24 HOURS.

EXTRA WORK WILL NOT BE PERFORMED UNTIL A SIGNED COPY OF THIS REQUEST IS RETURNED TO MYREX INDUSTRIES.

THE CHANGES QUOTED HEREIN WILL IMPACT THE MYREX PRODUCTION SCHEDULE BY A MINIMUM OF 0.00 WORKING DAYS.

Commissioners Court - Regular Session **34.**

Meeting Date: 05/23/2023

Award of RFP #23RFP50 and RFP #23RFP51 Maintenance, Repair Service, Inspection, & Testing of

Submitted For: Joy Simonton **Submitted By:** Gretchen Glenn, Purchasing

Department: Purchasing

Agenda Category: Regular Agenda Items

Information

Agenda Item

Discuss, consider, and take appropriate action on awarding RFP #23RFP50 and RFP #23RFP51 Maintenance, Repair Service, Inspection, & Testing of Environmental Systems Technology (EST) and Honeywell Brand Devices on an “as needed” basis to Blackhawk Fire and Safety, LLC and authorizing the execution of the agreement.

Background

Williamson County sent out over seventy-five hundred (7,500) notifications with thirty (30) document takers and six (6) submitting firms (two (2) submitting firms were deemed non-responsive). The qualified responses were reviewed and, the evaluation team recommends Blackhawk Fire and Safety, LLC be awarded the Maintenance, Repair Service, Inspection, & Testing of Environmental Systems Technology (EST) and Honeywell Brand Devices on an “as needed” basis for Williamson County contracts RFP #23RFP50 and RFP #23RFP51. The contract terms will begin October 1, 2023, and shall continue until September 30, 2025, with the option to renew for four (4) additional twelve (12) month terms with the terms and conditions remaining the same. These two RFPs were combined into one services agreement as they are for the same terms and conditions, awarded to the same vendor but for different brands. Estimated budget is $400,000.00. Funding Sources are 01.0100.0509.4500, 01.0100.0509.004509, and 01.0100.0509.004510. Christi Stromberg is the Point of Contact.

Fiscal Impact

From/To	Acct No.	Description	Amount

Attachments

Recommendation Letter 23RFP50

Recommendation Letter 23RFP51

Services Contract

Score Sheet 23RFP50

Score Sheet 23RFP51

Form Review

Inbox	Reviewed By	Date
Purchasing (Originator)	Joy Simonton	05/17/2023 04:03 PM
County Judge Exec Asst.	Becky Pruitt	05/18/2023 09:03 AM
Form Started By: Gretchen Glenn		Started On: 05/15/2023 04:01 PM
Final Approval Date: 05/18/2023		

Williamson County Facilities
3101 SE Inner Loop
Georgetown, Texas 78626
512-943-1599
512-930-3313 Fax
facilities@wilco.org

Date: Tuesday, April 25, 2023

To: Williamson County Purchasing Department

Re: 23RFP50 – EST Devices Solicitation Recommendations

The recommendation from the RFP Evaluation Committee is to award the Maintenance and Repair Services and Inspection and Testing of Engineering Systems Technology Inc (EST) Brand Name Devices for Williamson County contract to Blackhawk Fire and Safety, LLC effective October 1, 2023. This evaluation was based on the evaluation criteria as outlined in solicitation number 23RFP50. Proposal pricing is within budget for these services.

Blackhawk Fire and Safety, headquarter office located in Pflugerville, Texas, and has been in business since 2020. Blackhawk employs properly licensed staff in the applicable fields to ensure the contract can be fully inspected and tested as detailed in the solicitation. Presently, Blackhawk is working with Williamson County Facilities Management staff on various repair projects similar in nature to the contract solicitation. Blackhawk has been working with Williamson County Facilities Management staff since 2022. Blackhawk demonstrated experience working with multiple municipalities with scope of work that included but not limited to fire suppression systems; pre-action systems; fire hydrants; backflows; kitchen hoods; water supply systems; fire sprinkler systems to include inspections, testing and repairs.

Williamson County Facilities Management Department recommends that the Williamson County Commissioners Court award the contract to Blackhawk Fire and Safety, LLC based on the committee's recommendation.

Sincerely,

Dale Butler
Senior Director
Williamson County Facilities Management

Williamson County Facilities
3101 SE Inner Loop
Georgetown, Texas 78626
512-943-1599
512-930-3313 Fax
facilities@wilco.org

Date: Tuesday, April 25, 2023

To: Williamson County Purchasing Department

Re: 23RFP51 – Honeywell Devices Solicitation Recommendations

The recommendation from the RFP Evaluation Committee is to award the Maintenance and Repair Services and Inspection and Testing of Honeywell Brand Name Devices for Williamson County contract to Blackhawk Fire and Safety, LLC effective October 1, 2023. This evaluation was based on the evaluation criteria as outlined in solicitation number 23RFP51. Proposal pricing is within budget for these services.

Blackhawk Fire and Safety, headquarter office located in Pflugerville, Texas, and has been in business since 2020. Blackhawk employs properly licensed staff in the applicable fields to ensure the contract can be fully inspected and tested as detailed in the solicitation. Presently, Blackhawk is working with Williamson County Facilities Management staff on various repair projects similar in nature to the contract solicitation. Blackhawk has been working with Williamson County Facilities Management staff since 2022. Blackhawk demonstrated experience working with multiple municipalities with scope of work that included but not limited to fire suppression systems; pre-action systems; fire hydrants; backflows; kitchen hoods; water supply systems; fire sprinkler systems to include inspections, testing and repairs.

Williamson County Facilities Management Department recommends that the Williamson County Commissioners Court award the contract to Blackhawk Fire and Safety, LLC based on the committee's recommendation.

Sincerely,

Dale Butler
Senior Director
Williamson County Facilities Management

WILLIAMSON COUNTY
SERVICES CONTRACT
(Blackhawk Fire and Safety, LLC)

Important Notice: County Purchase Orders and Contracts constitute expenditures of public funds, and all vendors are hereby placed on notice that any quotes, invoices or any other forms that seek to unilaterally impose contractual or quasicontractual terms are subject to the extent authorized by Texas law, including but not limited to the Texas Constitution, the Texas Government Code, the Texas Local Government Code, the Texas Transportation Code, the Texas Health & Safety Code, and Opinions of the Texas Attorney General relevant to local governmental entities.

THIS SERVICES CONTRACT (hereinafter "Contract") is made and entered into by and between **Williamson County, Texas** ("County"), a political subdivision of the State of Texas, acting herein by and through its governing body, and **Blackhawk Fire and Safety, LLC** (hereinafter "Service Provider"), both of which are referred to herein as the parties. The County agrees to engage Service Provider as an independent contractor, to provide certain services pursuant to the following terms, conditions, and restrictions:

I.

Services: Service Provider shall provide services *as an independent contractor* pursuant to terms and policies of the Williamson County Commissioners Court. Service Provider expressly acknowledges that he, she, or it is not an employee of the County. The services include, but are not limited to the following:

(a) As described in the **Service Provider's Response to 23RFP50**, which is incorporated herein as if copied in full; and
(b) As described in the **Service Provider's Response to 23RFP51**, which is incorporated herein as if copied in full.

Should the County choose to add services in addition to those described, such additional services shall be described in a separate written amendment to this Contract wherein the additional services shall be described, and the parties shall set forth the amount of compensation to be paid by the County for the additional services. Service Provider shall not begin any additional services and the County shall not be obligated to pay for any additional services unless a written amendment to this Contract has been signed by both parties.

Service Provider represents that Service Provider (including Service Provider's agents, employees, volunteers, and subcontractors, as applicable) possess all certifications, licenses, inspections, and permits required by law to carry out the services and work described. The Service Provider shall, upon written (including electronic) request, provide proof of valid licensure.

II.

Effective Date and Term: This Contract shall be in full force and effect when signed by all parties. The contract term shall begin October 1, 2023, and shall continue until September 30, 2025 ("Initial Term"), unless terminated earlier pursuant to this Contract. At the end of the Initial Term of this

Contract, the parties, upon mutual agreement, shall have the option to renew this Contract for four (4) additional twelve (12) month terms, with the terms and conditions remaining the same. The total period of the contract, including all terms, shall not exceed seventy-two (72) months.

Exercise of the renewal option is at the County's sole discretion and shall be conditioned, as a minimum, on the Contractor's performance of this Agreement and subject to the availability of funds. The County, if it desires to exercise its renewal option, will provide notice to the Contactor of its election to renew. The renewal term shall be considered separate and shall require exercise of the renewal option should the County choose to renew this Contract. The County and the Service Provider agree that termination shall be the Service Provider's sole remedy if the County choose not to extend this Contract for an additional twelve (12) month term.

III.

Consideration and Compensation: Service Provider will be compensated based on the fee schedule and pricing included in **Service Provider's Response to 23RFP50** and **Service Provider's Response to 23RFP51** (Exhibit C to Response).

Payment for services shall be governed by Chapter 2251 of the Texas Government Code. An invoice shall be deemed overdue the 31st day after the later of (1) the date the County receives the goods under the contract; (2) the date the performance of the service under the contract is completed; or (3) the date the Williamson County Auditor receives an invoice for the goods or services. Interest charges for any overdue payments shall be paid by the County in accordance with Texas Government Code Section 2251.025. More specifically, the rate of interest that shall accrue on a late payment is the rate in effect on September 1 of the County's fiscal year in which the payment becomes due. The said rate in effect on September 1 shall be equal to the sum of one percent (1%); and (2) the prime rate published in the Wall Street Journal on the first day of July of the preceding fiscal year that does not fall on a Saturday or Sunday.

This Contract is subject to funding availability and award of grant funds. In the event sufficient grant funds become reduced or unavailable, the County may terminate this Contract without penalty or expense to the County. The County shall be the final authority as to the availability of funds and how available funds will be allotted.

IV.

Insurance: Service Provider shall provide and maintain, until the services covered in this Contract is completed and accepted by the County, the minimum insurance coverage in the minimum amounts as described below. Coverage shall be written on an occurrence basis by companies authorized and admitted to do business in the State of Texas and rated A- or better by A.M. Best Company or otherwise acceptable to the County and name the County as an additional insured.

	Type of Coverage	**Limits of Liability**
a.	Worker's Compensation	Statutory
b.	Employer's Liability	

Bodily Injury by Accident	$500,000 Ea. Accident
Bodily Injury by Disease	$500,000 Ea. Employee
Bodily Injury by Disease	$500,000 Policy Limit

c. Comprehensive general liability including completed operations and contractual liability insurance for bodily injury, death, or property damages in the following amounts:

COVERAGE	PER PERSON	PER OCCURRENCE
Comprehensive General Liability (*including premises, completed operations and contractual*)	$1,000,000	$1,000,000
Aggregate policy limits:		$2,000,000

d. Comprehensive automobile and auto liability insurance (covering owned, hired, leased and non-owned vehicles):

COVERAGE	PER PERSON	PER OCCURRENCE
Bodily injury (including death)	$1,000,000	$1,000,000
Property damage	$1,000,000	$1,000,000
Aggregate policy limits		No aggregate limit

Service Provider, as an independent contractor, meets the qualifications of an "Independent Contractor" under Texas Worker's Compensation Act, Texas Labor Code, Section 406.141, and must provide its employees, agents and sub-subcontractors worker's compensation coverage. Contactor shall not be entitled to worker's compensation coverage or any other type of insurance coverage held by the County.

Upon execution of this Contract, Service Provider shall provide the County with insurance certificates evidencing compliance with the insurance requirements of this Contract.

V.

No Agency Relationship & Indemnification: It is understood and agreed that Service Provider shall not in any sense be considered a partner or joint venturer with the County, nor shall Service Provider hold itself out as an agent or official representative of the County. Service Provider shall be considered an independent contractor for the purpose of this Contract and shall in no manner incur any expense or liability on behalf of the County other than what may be expressly allowed under this Contract. The County will not be liable for any loss, cost, expense, or damage, whether indirect, incidental, punitive, exemplary, consequential of any kind whatsoever for any acts by Service Provider or failure to act relating to the services being provided.

VI.

INDEMNIFICATION - EMPLOYEE PERSONAL INJURY CLAIMS: TO THE FULLEST EXTENT PERMITTED BY LAW, THE SERVICE PROVIDER SHALL INDEMNIFY, DEFEND (WITH COUNSEL OF THE COUNTY'S CHOOSING), AND HOLD HARMLESS THE COUNTY, AND THE COUNTY'S EMPLOYEES, AGENTS, REPRESENTATIVES, PARTNERS, OFFICERS, AND DIRECTORS (COLLECTIVELY, THE "INDEMNITEES") AND SHALL ASSUME ENTIRE RESPONSIBILITY AND LIABILITY (OTHER THAN AS A RESULT OF INDEMNITEES' GROSS NEGLIGENCE) FOR ANY CLAIM OR ACTION BASED ON OR ARISING OUT OF THE PERSONAL INJURY, OR DEATH, OF ANY EMPLOYEE OF THE SERVICE PROVIDER, OR OF ANY SUBCONTRACTOR, OR OF ANY OTHER ENTITY FOR WHOSE ACTS THEY MAY BE LIABLE, WHICH OCCURRED OR WAS ALLEGED TO HAVE OCCURRED ON THE WORK SITE OR IN CONNECTION WITH THE PERFORMANCE OF THE WORK. SERVICE PROVIDER HEREBY INDEMNIFIES THE INDEMNITEES EVEN TO THE EXTENT THAT SUCH PERSONAL INJURY WAS CAUSED OR ALLEGED TO HAVE BEEN CAUSED BY THE SOLE, COMPARATIVE OR CONCURRENT NEGLIGENCE OF THE STRICT LIABILITY OF ANY INDEMNIFIED PARTY. THIS INDEMNIFICATION SHALL NOT BE LIMITED TO DAMAGES, COMPENSATION, OR BENEFITS PAYABLE UNDER INSURANCE POLICIES, WORKERS COMPENSATION ACTS, DISABILITY BENEFITS ACTS, OR OTHER EMPLOYEES BENEFIT ACTS.

INDEMNIFICATION - OTHER THAN EMPLOYEE PERSONAL INJURY CLAIMS: TO THE FULLEST EXTENT PERMITTED BY LAW, SERVICE PROVIDER SHALL INDEMNIFY, DEFEND (WITH COUNSEL OF THE COUNTY'S CHOOSING), AND HOLD HARMLESS THE COUNTY, AND THE COUNTY'S EMPLOYEES, AGENTS, REPRESENTATIVES, PARTNERS, OFFICERS, AND DIRECTORS (COLLECTIVELY, THE "INDEMNITEES") FROM AND AGAINST CLAIMS, DAMAGES, LOSSES AND EXPENSES, INCLUDING BUT NOT LIMITED TO ATTORNEYS' FEES, ARISING OUT OF OR ALLEGED TO BE RESULTING FROM THE PERFORMANCE OF THIS AGREEMENT OR THE WORK DESCRIBED HEREIN, TO THE EXTENT CAUSED BY THE NEGLIGENCE, ACTS, ERRORS, OR OMISSIONS OF SERVICE PROVIDER OR ITS SUBCONTRACTORS, ANYONE EMPLOYED BY THEM OR ANYONE FOR WHOSE ACTS THEY MAY BE LIABLE, REGARDLESS OF WHETHER OR NOT SUCH CLAIM, DAMAGE, LOSS OR EXPENSE IS CAUSED IN WHOLE OR IN PART BY A PARTY INDEMNIFIED HEREUNDER.

VII.

No Waiver of Sovereign Immunity or Powers: Nothing in this Contract will be deemed to constitute a waiver of sovereign immunity or powers of the County, the Williamson County Commissioners Court, or the Williamson County Judge.

VIII.

Compliance With All Laws: Service Provider agrees and will comply with any and all local, state or federal requirements with respect to the services rendered. Any alterations, additions, or deletions to the terms of the Contract that are required by changes in federal, state or local law or regulations are automatically incorporated into the Contract without written amendment hereto and shall become effective on the date designed by such law or by regulation.

IX.

Termination: This Contract may be terminated at any time at the option of either party, without future or prospective liability for performance, upon giving thirty (30) days written notice thereof. In the event of termination, the County will only be liable for its pro rata share of services rendered and good actually received.

X.

Additional Rights and Remedies: Nothing contained herein shall be constructed as a limitation on such other rights and remedies available to the parties under law or in equity which may now or in the future be applicable.

XI.

Venue and Applicable Law: Venue of this Contract shall be Williamson County, Texas, and the laws of the State of Texas shall govern all terms and conditions.

XII.

Severability: In case any one or more of the provisions contained in this Contract shall for any reason be held to be invalid, illegal, or unenforceable in any respect, such invalidity, illegality, or unenforceability shall not affect any other provision in this Contract and this Contract shall be construed as if such invalid, illegal, or unenforceable provision had never been contained in it.

XIII.

Equal Opportunity Clause: Service Provider agrees to comply with the requirements of all applicable state, federal, and local laws, rules, regulations, ordinances, and Executive Orders prohibiting and or relating to discrimination. Service Provider shall not discriminate based on race, color, religion, sex, national origin, age, and handicap.

XIV.

Right to Audit: Service Provider agrees that the County or its duly authorized representatives shall, until the expiration of three (3) years after final payment under this Contract, have access to and the right to examine and photocopy any and all books, documents, papers and records of Service Provider which are directly pertinent to the services to be performed under this Contract for the purposes of making audits, examinations, excerpts, and transcriptions. Service Provider agrees that the County shall have access during normal working hours to all necessary Service Provider facilities and shall be provided adequate and appropriate workspace in order to conduct audits in compliance with the provisions of this section. The County shall give Service Provider reasonable advance notice of intended audits.

XV.

Good Faith Clause: Service Provider agrees to act in good faith in the performance of this Contract.

XVI.

No Assignment: Service Provider may not assign this Contract.

XVII.

Confidentiality: Service Provider expressly agrees that he or she will not use any incidental confidential information that may be obtained while working in a governmental setting for his or her own benefit, and agrees that he or she will not enter any unauthorized areas or access confidential information and he or she will not disclose any information to unauthorized third parties, and will take care to guard the security of the information at all times.

XVIII.

Foreign Terrorist Organizations: Service Provider represents and warrants that it is not engaged in business with Iran, Sudan, or a foreign terrorist organization, as prohibited by Section 2252.152 of the Texas Government Code.

XIX.

Public Information: Service Provider understands that County will comply with the Texas Public information Act as interpreted by judicial ruling and opinions of the Attorney General of the State of Texas. Information, documentation, and other material in connection with this Purchase Order or any resulting contract may be subject to public disclosure pursuant to the Texas Public Information Act.

XX.

Damage to County Property: Service Provider shall be liable for all damage to county-owned, leased, or occupied property and equipment caused by Service Provider and its employees, agents, subcontractors, and suppliers, including any delivery or transporting company, in connection with any performance pursuant to this Contract. Service Provider shall notify County in writing of any such damage within one (1) calendar day.

XXI.

Media Releases: Service Provider shall not use County's name, logo, or other likeness in any press release, marketing materials, or other announcement without the County's prior written approval.

XXII.

Authorized Expenses: In the event County authorizes, in advance and in writing, reimbursement of non-labor expenses related to the services subject of this Contract, County will pay such actual non-labor expenses in strict accordance with the Williamson County Vendor Reimbursement Policy (as amended), which is incorporated into and made a part of this Contract by reference. The Williamson County Vendor Reimbursement Policy can be found at: WilliamsonCountyVendorReimbursementPolicyMarch2023.pdf (wilco.org) . Invoices requesting reimbursement for authorized non-labor expenses must be accompanied by copies of the provider's invoice and clearly set forth the actual cost of the expenses, without markup.

XXIII.

Entire Contract & Incorporated Documents; Conflicting Terms: This Contract constitutes the entire Contract between the parties and may not be modified or amended other than by a written instrument executed by both parties. Documents expressly incorporated (as if copied in full) into this Contract include the following:

A. This Contract;
B. Request for Proposal 23RFP50, including terms and conditions;
C. Request for Proposal 23RFP51, including terms and conditions;
D. Service Provider's Response to 23RFP50;
E. Service Provider's Response to 23RFP51; and
F. Insurance certificates evidencing coverages required herein above.

The County reserves the right and sole discretion to determine the controlling provisions where there is any conflict between the terms of this Contract and the terms of any other purchase order(s), contract(s) or any document attached hereto as exhibits relating to the services and goods subject of this Contract.

XXIV.

County Judge or Presiding Officer Authorized to Sign Contract: The presiding officer of the County's governing body who is authorized to execute this instrument by order duly recorded may execute this Contract on behalf of the County.

[SIGNATURE PAGE TO FOLLOW]

WITNESS that this Contract shall be effective as of the date of the last party's execution below.

WILLIAMSON COUNTY:

_____
Judge Bill Gravell, Jr.
County Judge

Date: _____ ___, 20____

SERVICE PROVIDER:

Blackhawk Fire and Safety, LLC
Name of Service Provider

_____
Authorized Signature

Brad Hollingsworth
Printed Name

Date: May 8, 2023

Williamson County 23RFP50 - EST Devices Maintenance & Repair Service & Inspection & Testing Evaluation Date 4/17/2023				
Evaluation Criteria	**Max Points**		**Blackhawk Fire & Safety, LLC**	**Johnson Controls Fire Protection, LP**
Company Information	5		5.0	5.0
Respondent Questinaire	30		24.3	30.0
Compensation and Fees	30		30.0	22.1
Responsiveness	15		15.0	15.0
Value Added Services	10		10.0	10.0
Products, Service and Solutions Offered	5		5.0	5.0
References	5		3.3	0.0
Litigation History	P/F		P	P
Total	**100**		**92.6**	**87.1**

Compensation

22380 30373

Williamson County 23RFP51 - Honeywell Devices Maintenance & Repair Service & Inspection & Testing Evaluation Date 4/17/2023			
Evaluation Criteria	**Max Points**	**Blackhawk Fire & Safety, LLC**	**Johnson Controls Fire Protection, LP**
Company Information	5	5.0	5.0
Respondent Questinaire	30	24.3	30.0
Compensation and Fees	30	30.0	18.7
Responsiveness	15	15.0	15.0
Value Added Services	10	10.0	10.0
Products, Service and Solutions Offered	5	5.0	5.0
References	5	3.3	0.0
Litigation History	P/F	P	P
Total	**100**	**92.6**	**83.7**

Compensation	
$ 37,345.00	$ 59,956.00

Commissioners Court - Regular Session **35.**

Meeting Date: 05/23/2023

Approval for Extension of Contract #2023158 for Emergency Debris Monitoring with Tetra Tech, Inc. for Road and Bridge Department

Submitted For: Joy Simonton **Submitted By:** Gretchen Glenn, Purchasing

Department: Purchasing

Agenda Category: Regular Agenda Items

Information

Agenda Item

Discuss, consider and take appropriate action on approving a twenty-eight (28) day extension to contract #2023158 (approved on 4/4/23 Commissioners Court Agenda #34) with Tetra Tech, Inc. for Emergency Disaster Debris Monitoring due to winter storm Mara in order to allow additional time to complete expected work and authorizing the execution of the extension.

Background

The Emergency Services Agreement #2023158 for Debris Monitoring is set to expire sixty (60) days from the Notice To Proceed dated 3/28/2023, which will be 5/26/23. The extension of the agreement is to allow additional time to complete the process of addressing debris caused by winter storm Mara which may include, but not limited to, emergency field debris monitoring services, related management, and accounting services. Funding Source is 01.0100.0409.004987. Department point of contact: Terron Evertson

Fiscal Impact

From/To	Acct No.	Description	Amount

Attachments

Extension Agreement

Form Review

Inbox	Reviewed By	Date
Purchasing (Originator)	Joy Simonton	05/18/2023 10:54 AM
County Judge Exec Asst.	Becky Pruitt	05/18/2023 10:57 AM
Form Started By: Gretchen Glenn		Started On: 05/17/2023 04:10 PM
Final Approval Date: 05/18/2023		

EXTENSION AGREEMENT

County: Williamson County, Texas, a political subdivision of the State of Texas

Vendor: Tetra Tech, Inc.

Agreement Subject of this Extension Agreement:

Emergency Agreement for Disaster Debris Monitoring Services dated effective March 27, 2023, by and between Vendor and County (the "Agreement").

Agreement to Extend Agreement:

The initial term of the Agreement commenced on the effective date of the Agreement, which was March 28, 2023, and was to continue until May 26, 2023, which was sixty (60) days from the said effective date. Vendor and County hereby agree to extend the Contract until June 25, 2023 ("Extended Term").

Amendment of Agreement Terms, Covenants and Conditions

To the extent that any terms, covenants or conditions of the Agreement contradict or conflict with the terms of this Extension Agreement, the terms of this Extension Agreement shall control. All other existing terms, covenants and conditions of the Agreement shall remain in full force and effect during the Extended Term and any extended term thereafter.

IN WITNESS WHEREOF, the parties hereto have duly executed and delivered this Extension Agreement to be effective as of the date of the last party's execution below.

VENDOR:

Tetra Tech, Inc.

By: _____
Jonathan Burgiel
Printed Name: Business Unit President

Representative
Capacity: _____

Date: May 18 ____, 20 23

COUNTY:

Williamson County, Texas

By: _____
Bill Gravell, Jr.,
Williamson County Judge

Date: _____ ____, 20____

Commissioners Court - Regular Session **36.**

Meeting Date: 05/23/2023

Approval of Extension and Amendment of Contract #2023159 for Emergency Debris Removal with Ceres Environmenta Services, Inc. for Road and Bridge

Submitted For: Joy Simonton **Submitted By:** Gretchen Glenn, Purchasing

Department: Purchasing

Agenda Category: Regular Agenda Items

Information

Agenda Item

Discuss, consider and take appropriate action on approving a twenty-eight (28) day extension and amendment to contract #2023159 (approved on 4/4/23 Commissioners Court Agenda Item #33) to increase the not-to-exceed amount to $4,351,980.85, with Ceres Environmental Services, Inc. for Emergency Disaster Debris Removal due to winter storm Mara in order to allow additional time to complete expected work, and authorizing the execution of the extension.

Background

The Emergency Services Agreement #2023159 for Debris Removal is set to expire sixty (60) days from the Notice To Proceed dated 3/29/2023, which will be 5/28/23. The extension of the agreement is to allow additional time to complete the process of addressing debris caused by winter storm Mara which may include, but is not limited to, the removal of debris from public property; removal of debris from public streets and rights-of-way; processing and disposal of debris, as well as to increase the not-to-exceed amount by $1,000,000.00. Funding Source is 01.0100.0409.004987. Department point of contact: Terron Evertson

Fiscal Impact

From/To	Acct No.	Description	Amount

Attachments

Extension Amendment

Form Review

Inbox	Reviewed By	Date
Purchasing (Originator)	Joy Simonton	05/18/2023 10:51 AM
County Judge Exec Asst.	Becky Pruitt	05/18/2023 10:58 AM
Form Started By: Gretchen Glenn		Started On: 05/17/2023 04:31 PM
Final Approval Date: 05/18/2023		

AMENDMENT AND EXTENSION AGREEMENT

County: Williamson County, Texas, a political subdivision of the State of Texas

Vendor: Ceres Environmental Services, Inc.

Contract Subject of this Amendment and Extension Agreement:

Exigent Circumstances Debris Management Services Contract dated effective March 27, 2023, by and between Vendor and County (the "Contract").

Agreement to Extend Contract:

The initial term of the Contract commenced on March 29, 2023 upon issuance of Notice to Proceed and was to continue until May 28, 2023, which was sixty (60) days from the said Notice to Proceed. Vendor and County hereby agree to extend the Contract until June 25, 2023 ("Extended Term").

Agreement to Increase Not to Exceed Amount

Paragraph 3 - Not to Exceed Amount of the Agreement shall be amended and supplanted by the following provision:

The Contract is based on unit prices as set forth in the Price Schedule, Exhibit C. The not-to-exceed amount under this Contract is four million three hundred fifty-one thousand nine hundred eighty and eighty-five cents ($4,351,980.85) unless amended and approved by the Williamson County Commissioners Court.

Amendment of Contract Terms, Covenants and Conditions

To the extent that any terms, covenants or conditions of the Contract contradict or conflict with the terms of this Amendment and Extension Agreement, the terms of this Amendment and Extension Agreement shall control. All other existing terms, covenants and conditions of the Contract shall remain in full force and effect during the Extended Term and any extended term thereafter.

IN WITNESS WHEREOF, the parties hereto have duly executed and delivered this Amendment and Extension Agreement to be effective as of the date of the last party's execution below.

VENDOR:

Ceres Environmental Services, Inc.

By: _____

Printed Name: Tia Laurie

Representative
Capacity: Corporate Secretary

Date: May 18 ___, 2023

COUNTY:

Williamson County, Texas

By: _____
Bill Gravell, Jr.,
Williamson County Judge

Date: _____ ____, 20____

Commissioners Court - Regular Session **37.**

Meeting Date: 05/23/2023

Cobb Fendley 1811-273 Contract Amend No 2 On Call Utility Coordination

Submitted For: Robert Daigh **Submitted By:** Vicky Edwards, Infrastructure

Department: Infrastructure

Agenda Category: Regular Agenda Items

Information

Agenda Item

Discuss, consider and take appropriate action on Contract Amendment No 2 under Williamson County Contract for Engineering Services between Cobb Fendley & Associates, Inc. and Williamson County dated June 16, 2019 for Utility Coordination for All Williamson County Activities Not Related to Road Bond Activities RFQ 1811-273. This Contract Amendment No 2 is to update the rate schedule. Funding source: 01.0200.0210.004100.

Background

Fiscal Impact

From/To	Acct No.	Description	Amount

Attachments

Cobb Fendley 1811-273 Contract Amend No 2 On Call Utility Coordination

---

Form Review

Inbox	Reviewed By	Date
Hal Hawes	Hal Hawes	05/15/2023 09:13 AM
County Judge Exec Asst.	Becky Pruitt	05/15/2023 09:34 AM
Form Started By: Vicky Edwards		Started On: 05/15/2023 08:47 AM
Final Approval Date: 05/15/2023		

CONTRACT AMENDMENT NO. 2
TO
WILLIAMSON COUNTY CONTRACT FOR ENGINEERING SERVICES

WILLIAMSON COUNTY ROAD AND BRIDGE PROJECT: Utility Coordination for All Williamson County Activities Not Related to Road Bond Activities RFQ 1811-273 **("Project")**

THIS CONTRACT AMENDMENT NO. 2 to Williamson County Contract for Engineering Services is by and between Williamson County, Texas, a political subdivision of the State of Texas, (the "County") and Cobb, Fendley & Associates, Inc. (the "Engineer") and becomes effective as of the date of the last party's execution below.

WHEREAS, the County and the Engineer executed the Williamson County Contract for Engineering Services dated effective July 16, 2019 (the "Contract");

WHEREAS, pursuant to Article 14 of the Contract, the terms of the Contract may be modified by a written fully executed Contract Amendment;

WHEREAS, the "Compensation Cap" under Article 5 of the Contract limits the maximum amount payable under the Contract to $1,000,000.00; and,

WHEREAS, the Rate Schedule in Exhibit D of the Contract are limited to the rates noted in said Exhibit D; and,

WHEREAS, it has become necessary to amend the Contract.

AGREEMENT

NOW, THEREFORE, premises considered, the County and the Engineer agree that the Contract is amended as follows:

I. The hourly rates in the original Exhibit D are hereby amended for the addition of a Utility Coordination Subconsultant, GGE Design and Consulting, LLC, as shown in the attached (must be attached).

All other terms of the Contract are unchanged and will remain in full force and effect.

IN WITNESS WHEREOF, the County and the Engineer have executed this Contract Amendment, in duplicate, to be effective as of the date of the last party's execution below.

ENGINEER:

By: Sandra G Khoury
Signature

Sandra G. Khoury, P.E.
Printed Name

Executive Vice President
Title

May 15, 2023
Date

COUNTY:

By: _____
Signature

_____
Printed Name

_____
Title

_____
Date

EXHIBIT D

RATE SCHEDULE

GGE Design and Consulting, LLC
Effective March 2023

UTILITY COORDINATION & ENGINEERING

Project Manager	$193.20/HR
Sr. Project Engineer	$151.20/HR
CAD Technician	$73.50/HR
Sr. CAD Technician	$98.70/HR
Administrative	$52.50/HR

REIMBURSABLE EXPENSES

Out of town travel reimbursement (meals, lodging, etc.) will be in accordance with the Williamson County Vendor Reimbursement Policy

CPI Rate Adjustments: Rates will remain firm for the initial first year of the Contract and such rates shall be deemed the "Initial Base Rates". Engineer must request rate adjustments, in writing at least thirty (30) days prior to each annual anniversary date of the Contract and any rate changes will take effect on the first day following the prior year. If Engineer fails to request a CPI rate adjustment, as set forth herein, the adjustment will be effective thirty (30) days after the County receives Engineer's written request. No retroactive rate adjustments will be allowed.

Price adjustments will be made in accordance with changes in the U.S. Department of Labor Consumer Price Index (CPI-U) for ALL Urban Consumers, AL Items, South Region (Base 1982-84 = 100).

The rate adjustment will be determined by multiplying the Initial Base Rates by a fraction, the numerator of which is the index for most recently released index before each annual anniversary date of the Contract and the denominator of which is the index number for the first month of the Contract (the index number for the month in which the Contract was originally executed). If the products are greater than the Initial Base Rates, County will pay the greater amounts as the rates during the successive year until the next rate adjustment. Rates for each successive year will never be less than the Initial Base Rates.

Commissioners Court - Regular Session **38.**

Meeting Date: 05/23/2023

23IFB21 Ronald Reagan Blvd. at Elizabeth Park Temporary Signals - Change Order #1

Submitted By: Julissa Vasquez, Road Bond

Department: Road Bond

Agenda Category: Regular Agenda Items

Information

Agenda Item

Discuss, consider, and take appropriate action regarding Change Order No. 1 in the amount of $28,245.75 for Project 23IFB21 Ronald Reagan Blvd. at Elizabeth Park Temporary Signals (The Levy Company) P: 336 Funding Source: Road Bond.

Background

This Change Order will compensate the contractor for quantity adjustments needed due to changes in the field condition. The plans have been revised to span the electric service over the Enterprise gas line versus going underground with the lines.

This Change Order also compensates the contractor for installing and maintaining a temporary controller cabinet that is needed due to the long lead-time on the delivery of the permanent cabinet. This will allow for the signals to be activated immediately rather than later in the year when the new cabinet is scheduled to be delivered.

Multiple items will be added by this Change Order. Please see attached Change Order.

This Change Order results in a net increase of $28,245.75 to the Contract amount, for an adjusted Contract total of $245,147.97. The original Contract amount was $216,902.22. As a result of this and all Change Orders to-date, $28,245.75 has been added to the Contract, resulting in a 13% net increase in the overall Contract cost.

Fiscal Impact

From/To	Acct No.	Description	Amount

Attachments

23IFB21-Elizabeth Park Temp Signals CO#1

Form Review

Inbox	Reviewed By	Date
County Judge Exec Asst.	Becky Pruitt	05/18/2023 09:46 AM
Form Started By: Julissa Vasquez		Started On: 05/17/2023 10:51 AM
Final Approval Date: 05/18/2023		

WILLIAMSON COUNTY, TEXAS
CHANGE ORDER NUMBER: 1

Project:	***23IFB21***
Roadway:	***RR at Elizabeth Parkway Temp Signals***
CSJ Number:	

1. CONTRACTOR: **The Levy Company**
2. Change Order Work Limits: Sta. **490+00** to Sta. **520+00**
3. Type of Change(on federal-aid non-exempt projects): **Minor** (Major/Minor)
4. Reasons: **2G** (3 Max. - In order of importance - Primary first)
5. Describe the work being revised:

2. Unadjusted utility (unforeseeable). 2G. Other: This Change Order will add and remove items from the project due to unforeseen changes in field conditions. The project conditions have been altered since the initial design and this Change Order will correct these issues. This Change order will also compensate the contractor for installing a temporary controller so that the signal can be activated immediately rather than waiting on the permanent controller which has a long lead-time for delivery.

6. Work to be performed in accordance with Items: **See Attached**
7. New or revised plan sheet(s) are attached and numbered: **2,7,8**
8. New Special Provisions/Specifications to the contract are attached: ☐ Yes ☑ No
9. New Special Provisions to Item N/A No. N/A, Special Specification Item N/A are attached.

Each signatory hereby warrants that each has the authority to execute this Change Order (CO).

The contractor must sign the Change Order and, by doing so, agrees to waive any and all claims for additional compensation due to any and all other expenses; additional changes for time, overhead and profit; or loss of compensation as a result of this change.

THE CONTRACTOR Date 5/16/2023

By Andrew Hardy

Typed/Printed Name Andrew Hardy

Typed/Printed Title Project Coordinator

The following information must be provided

Time Ext. #: **N/A** Days added on this CO: **N/A**

Amount added by this change order: **$28,245.75**

RECOMMENDED FOR EXECUTION:

Project Manager — 5/16/2023 Date

N/A
Design Engineer Date

Program Manager — 5/16/2023 Date

Design Engineer's Seal:

County Commissioner Precinct 1 Date
☐ APPROVED ☐ REQUEST APPROVAL

County Commissioner Precinct 2 Date
☐ APPROVED ☐ REQUEST APPROVAL

County Commissioner Precinct 3 Date
☐ APPROVED ☐ REQUEST APPROVAL

County Commissioner Precinct 4 Date
☐ APPROVED ☐ REQUEST APPROVAL

County Judge Date
☐ APPROVED

WILLIAMSON COUNTY, TEXAS

1 *Project # Ronald Reagan at Elizabeth Park Temp Signals*

TABLE A: Force Account Work and Materials Placed into Stock

	LABOR	HOURLY RATE			HOURLY RATE

TABLE B: Contract Items:

				ORIGINAL + PREVIOUSLY REVISED		ADD or (DEDUCT)	NEW		
ITEM	DESCRIPTION	UNIT	UNIT PRICE	QUANTITY	ITEM COST	QUANTITY	QUANTITY	ITEM COST	OVERRUN/ UNDERRUN
618-6029	CONDT (PVC) (SCH 40) (3")	LF	$20.00	860.00	$17,200.00	(675.00)	185.00	$3,700.00	($13,500.00)
618-6070	CONDT (RM) (2")	LF	$38.00	25.00	$950.00	65.00	90.00	$3,420.00	$2,470.00
620-6007	ELEC CONDR (NO.8) BARE	LF	$1.70	205.00	$348.50	(10.00)	195.00	$331.50	($17.00)
620-6008	ELEC CONDR (NO.8) INSULATED	LF	$1.70	1,910.00	$3,247.00	1,010.00	2,920.00	$4,964.00	$1,717.00
620-6009	ELEC CONDR (NO.6) BARE	LF	$2.00	185.00	$370.00	(165.00)	20.00	$40.00	($330.00)
620-6010	ELEC CONDR (NO.6) INSULATED	LF	$2.00	370.00	$740.00	255.00	625.00	$1,250.00	$510.00
625-6003	ZINC-COAT STL WIRE STRAND (3/8")	LF	$3.50	1,610.00	$5,635.00	115.00	1,725.00	$6,037.50	$402.50
628-6145	ELC SRV TY D 120/240 060(NS)SS(E)SP(O)	EA	$8,500.00	1.00	$8,500.00	(1.00)	0.00	$0.00	($8,500.00)
666-6126	REFL PAV MRK TY I (Y) 4" (SLD) (100MIL)	LF	$1.20	1,550.00	$1,860.00	10.00	1,560.00	$1,872.00	$12.00
684-6010	TRF SIG CBL (TY A) (12 AWG)(5 CONDR)	LF	$2.75	2,480.00	$6,820.00	35.00	2,515.00	$6,916.25	$96.25
627-6002	TIMBER POLE (CL 2) 40 FT	EA	$5,300.00	0.00	$0.00	2.00	2.00	$10,600.00	$10,600.00
628-WC01	ELC SRV TY D 120/240 060(NS)SS(E)EX(U)	EA	$8,700.00	0.00	$0.00	1.00	1.00	$8,700.00	$8,700.00
618-6023	CONDT (PVC) (SCH 40) (2")	LF	$65.00	0.00	$0.00	25.00	25.00	$1,625.00	$1,625.00
618-6074	CONDT (RM) (3")	LF	$76.00	0.00	$0.00	60.00	60.00	$4,560.00	$4,560.00
680-WC01	TEMP SIGNAL CONTROLLER/CABINET	EA	$19,900.00	0.00	$0.00	1.00	1.00	$19,900.00	$19,900.00
					$45,670.50			$73,916.25	$28,245.75

CHANGE ORDER REASON(S) CODE CHART

1. Design Error or Omission	1A. Incorrect PS&E 1B. Other
2. Differing Site Conditions (unforeseeable)	2A. Dispute resolution (expense caused by conditions and/or resulting delay) 2B. Unavailable material 2C. New development (conditions changing after PS&E completed) 2D. Environmental remediation 2E. Miscellaneous difference in site conditions (unforeseeable)(Item 9) 2F. Site conditions altered by an act of nature 2G. Unadjusted utility (unforeseeable) 2H. Unacquired Right-of-Way (unforeseeable) 2I. Additional safety needs (unforeseeable) 2J. Other
3. County Convenience	3A. Dispute resolution (not resulting from error in plans or differing site conditions) 3B. Public relations improvement 3C. Implementation of a Value Engineering finding 3D. Achievement of an early project completion 3E. Reduction of future maintenance 3F. Additional work desired by the County 3G. Compliance requirements of new laws and/or policies 3H. Cost savings opportunity discovered during construction 3I. Implementation of improved technology or better process 3J. Price adjustment on finished work (price reduced in exchange for acceptance) 3K. Addition of stock account or material supplied by state provision 3L. Revising safety work/measures desired by the County 3M. Other
4. Third Party Accommodation	4A. Failure of a third party to meet commitment 4B. Third party requested work 4C. Compliance requirements of new laws and/or policies (impacting third party) 4D. Other
5. Contractor Convenience	5A. Contractor exercises option to change the traffic control plan 5B. Contractor requested change in the sequence and/or method of work 5C. Payment for Partnering workshop 5D. Additional safety work/measures desired by the contractor 5E. Other
6. Untimely ROW/Utilities	6A. Right-of-Way not clear (third party responsibility for ROW) 6B. Right-of-Way not clear (County responsibility for ROW) 6C. Utilities not clear 6D. Other

Williamson County Road Bond Program

Ronald Reagan at Elizabeth Park Temporary Signals
Williamson County Project No. 23IFB21

Change Order No. 1

Reason for Change

This Change Order will compensate the contractor for quantity adjustments needed due to changes in the field condition. The plans have been revised to span the electric service over the Enterprise gas line versus going underground with the lines.

This Change Order also compensates the contractor for installing and maintaining a temporary controller cabinet due to the lead-time on the delivery of the permanent cabinet. This will allow for the signals to be activated immediately rather than later in the year when the new cabinet is scheduled to be delivered.

The following is a list of new items required for this Change Order.

ITEM	DESCRIPTION	QUANTITY	UNIT
627-6002	TIMBER POLE (CL 2) 40 FT	2.00	EA
628-WC01	ELC SRV TY D 120/240 060(NS)SS(E)EX(U)	1.00	EA
618-6023	CONDT (PVC) (SCH 40) (2")	25.00	LF
618-6074	CONDT (RM) (3")	60.00	LF
680-WC01	TEMP SIGNAL CONTROLLER/CABINET	1.00	EA

This Change Order results in a net increase of $28,245.75 to the Contract amount, for an adjusted Contract total of $245,147.97. The original Contract amount was $216,902.22. As a result of this and all Change Orders to-date, $28,245.75 has been added to the Contract, resulting in a 13% net increase in the overall Contract cost.

HNTB Corporation

Oscar Salazar-Bueno, P.E.

16294 IH 35 N.
Selma TX 78154
210.497.4500 phone
210-653-2835 fax

April 19, 2023

Mr. Randy Ehresman, P.E.
HNTB

Re: Owner - Williamson County
Project - Ronald Reagan Blvd Temp Traffic Signal
Project #23IFB21
Levy Job #2023-887
Field Change – Revised Traffic Signal

Dear Mr. Ehresman:

We offer the attached field change price proposal to account for the changes made to plan shts 2, 7 & 8 in order to address the issues with routing power to the signal intersection. The attached summary table details the quantity changes to the original contract bid items because of the plan revisons, and incorporates corrections made by the Levy team to plan sht 8 (see attached). Furthermore, we have added pricing for five new bid items. An explanation of each new bid item is included below:

1. TIMBER POLE (CL 2) 40 FT – Added timber poles for routing power overhead between electrical service enclosure & signal controller (poles A1 & A2 on plan sht 7). Includes a down guy for each pole.
2. TEMP SIGNAL CONTROLLER/CABINET – Provide & install a used signal controller & cabinet mounted to the permanent controller foundation. Temp controller is needed to run the signal system until such time as the permanent controller is available. Permanent controller has a long lead-time. Item includes removal of the temp controller cabinet when no longer needed. Item also includes maintaining the signal system for up to 9 months while waiting for the permanent controller to arrive. Maintenance is to cover the correction of any issues stemming from equipment failures or workmanship and any preventative maintenance steps required. Maintenance does not include issues caused by a 3rd party (e.g. public vehicle accident, Acts of God, damages caused by a contractor, vandalism).
3. ELC SRV TY D 120/240 060(NS)SS(E)EX(U) – Provide & install electrical service enclosure onto one of the 40' timber poles mentioned above. Item includes tie-in of conduits to bottom of enclosure. Conduit riser going up the pole to be paid separately. Item also includes installing a main breaker enclosure onto the existing PEC power pedestal. PEC to provide & install meter on existing pedestal.
4. CONDT (PVC)(SCH 40)(2") – Short conduits runs at the foot of each 40' timber pole for the purpose of routing power wiring.
5. CONDT (RM)(3") – Conduit risers with weather heads mounted to timber signal poles to separate signal cables & detections cables from power cables.

Sincerely,

Andy Ajas, P.E.
The Levy Company, Inc.

THE LEVY COMPANY, INC.

OWNER: Williamson County
PROJECT: Ronald Reagan Blvd - Temp Signals
PROJECT #: 23IFB21
LEVY JOB NO. 2022-887

FIELD CHANGE: REVISE TRAFFIC SIGNALS DATE: 4/19/2023

ITEM	DESCRIPTION	UNIT	ORIG PLUS PREV REVISED QUANT	FC QUANT	NEW TOTAL QUANT	UNIT PRICE	FC AMOUNT
0300-6001	CONDT (PVC) (SCH 40) (3")	LF	860.00	-675.00	185.00	$20.00	-$13,500.00
0400-6001	CONDT (RM) (2")	LF	25.00	65.00	90.00	$38.00	$2,470.00
0500-6001	ELEC CONDR (NO.8) BARE	LF	205.00	-10.00	195.00	$1.70	-$17.00
0600-6001	ELEC CONDR (NO.8) INSULATED	LF	1,910.00	1,010.00	2,920.00	$1.70	$1,717.00
0700-6001	ELEC CONDR (NO.6) BARE	LF	185.00	-165.00	20.00	$2.00	-$330.00
0800-6001	ELEC CONDR (NO.6) INSULATED	LF	370.00	255.00	625.00	$2.00	$510.00
1000-6001	ZINC-COAT STL WIRE STRAND (3/8")	LF	1,610.00	115.00	1,725.00	$3.50	$402.50
1100-6001	ELC SRV TY D 120/240 060(NS)SS(E)SP(O)	EA	1.00	-1.00	0.00	$8,500.00	-$8,500.00
1900-6001	REFL PAV MRK TY I (Y) 4" (SLD) (100MIL)	LF	1,550.00	10.00	1,560.00	$1.20	$12.00
3300-6001	TRF SIG CBL (TY A)(12 AWG)(5 CONDR)	LF	2,480.00	35.00	2,515.00	$2.75	$96.25
	TIMBER POLE (CL 2) 40 FT	EA	0.00	2.00	2.00	$5,300.00	$10,600.00
	TEMP SIGNAL CONTROLLER/CABINET	EA	0.00	1.00	1.00	$19,900.00	$19,900.00
	ELC SRV TY D 120/240 060(NS)SS(E)EX(U)	EA	0.00	1.00	1.00	$8,700.00	$8,700.00
	CONDT (PVC) (SCH 40) (2")	LF	0.00	25.00	25.00	$65.00	$1,625.00
	CONDT (RM) (3")	LF	0.00	60.00	60.00	$76.00	$4,560.00
	TOTAL FIELD CHANGE AMOUNT						$28,245.75

SUMMARY OF SIGNAL QUANTITIES												
ITEM:	0618	0618	0620	0620	0620	0620	0624	0625	0627	0628	*0680
DESC. CODE:	6029	6070	6007	6008	6009	6010	6010	6003	6002	6145	6002
SHT NO.	CONDT (PVC) (SCH 40) (3")	CONDT (RM) (2")	ELEC CONDR (NO. 8) BARE	ELEC CONDR (NO. 8) INSULATED	ELEC CONDR (NO. 6) BARE	ELEC CONDR (NO. 6) INSULATED	GROUND BOX TY D (162922) W/ APRON	ZINC-COAT STL WIRE STRAND (3/8")	TIMBER POLE (CL 2) 40 FT	ELC SRV TY D 120/240 060 (NS) SS(E) SP (O)	INSTALL HWY TRF SIG (ISOLATED)
	LF	LF	LF	LF	LF	LF	EA	LF	EA	EA	EA
1 OF 1	840	105	195	2280	175	935	2	1840	2	1	1
PROJECT TOTALS	840	105	195	2280	175	935	2	1840	2	1	1

1 1

* TIMBER POLES ARE SUBSIDIARY TO ITEM 680.

SUMMARY OF SIGNAL QUANTITIES												
ITEM:	0682	0682	0682	0682	0682	0682	0682	0682	0684	0684	0690	6306
DESC. CODE:	6001	6002	6003	6004	6005	6006	6051	6052	6010	6049	6137	6002
SHT NO.	VEH SIG SEC (12") LED (G RN)	VEH SIG SEC (12") LED (G RN ARW)	VEH SIG SEC (12") LED (Y EL)	VEH SIG SEC (12") LED (Y EL ARW)	VEH SIG SEC (12") LED (R ED)	VEH SIG SEC (12") LED (R ED ARW)	BACKPLATE W/REFL BRDR (3 SEC) ALUM	BACKPLATE W/REFL BRDR (4 SEC) ALUM	TRF SIG CBL (TY A) (12 AWG) (5 CONDR)	TRF SIG CBL (TY A) (16 AWG) (3 CONDR)	VIVDS CABLE (INSTALL)	VIVDS CAM ASSY FXD LNS
	EA	EA	EA	EA	EA	EA	EA	EA	LF	LF	LF	EA
1 OF 1	6	3	6	1	6	1	5	2	2480	1325	1325	3
PROJECT TOTALS	6	3	6	1	6	1	5	2	2480	1325	1325	3

SUMMARY OF SMALL SIGNS AND PAVEMENT MARKING QUANTITIES												
ITEM:	0636	0644	0644	0666	0666	0666	0666	0666	0672	0677	0677	0677
DESC. CODE:	6007	6001	6004	6006	6012	6036	6048	6126	6009	6001	6003	6008
SHT NO.	REPLACE EXISTING ALUMINUM SIGNS (TY A)	IN SM RD SN SUP&AM TY10BWG (1) SA (P)	IN SM RD SN SUP&AM TY10BWG (1) SA (T)	REFL PAV MRK TY I (W) 4" (DOT) (100MIL)	REFL PAV MRK TY I (W) 4" (SLD) (100MIL)	REFL PAV MRK TY I (W) 8" (SLD) (100MIL)	REFL PAV MRK TY I (W) 24" (SLD) (100MIL)	REFL PAV MRK TY I (Y) 4" (SLD) (100MIL)	REFL PAV MRKR TY II-A-A	ELIM EXT PAV MRK & MRKS (4")	ELIM EXT PAV MRK & MRKS (8")	ELIM EXT PAV MRK & MRKS (ARROW)
	SF	EA	EA	LF	LF	LF	LF	LF	EA	LF	LF	EA
1 OF 3			1					995	100	215		1
2 OF 3	9	1		37	30	95	85	565	44	317	300	1
3 OF 3		1	1									
PROJECT TOTALS	9	2	2	37	30	95	85	1560	144	532	300	2

NO.	REVISION	BY	DATE
1	CHANGE ORDER NO.1	DAB	3/10/2023

Williamson County 1848


ATG ALLIANCE TRANSPORTATION GROUP
TBPE Firm Registration No. F-812
11701 Stonehollow Dr | Suite 100 | Austin, TX 78758
Phone: 512-821-2081 | Fax: 512-821-2085

RONALD REAGAN BLVD. AT ELIZABETH PARK BLVD.


SUMMARY OF QUANTITIES

Designed: ATG	FED. RD. DIV. NO.	STATE	FEDERAL AID PROJECT NO.			HIGHWAY NO.
Checked: ATG	X	TEXAS	SEE TITLE SHEET			TITLE SHEET
Drawn: ATG	DIST.	COUNTY	CONTROL NO.	SECTION NO.	JOB NO.	SHEET NO.
Checked: ATG		WILLIAMSON				2

cpybw_ANSIB.tbl
cpypdf_ANSIB.pltcfg
pw:/
3/10/2023 9:10:31 AM DBurnett
pw:/

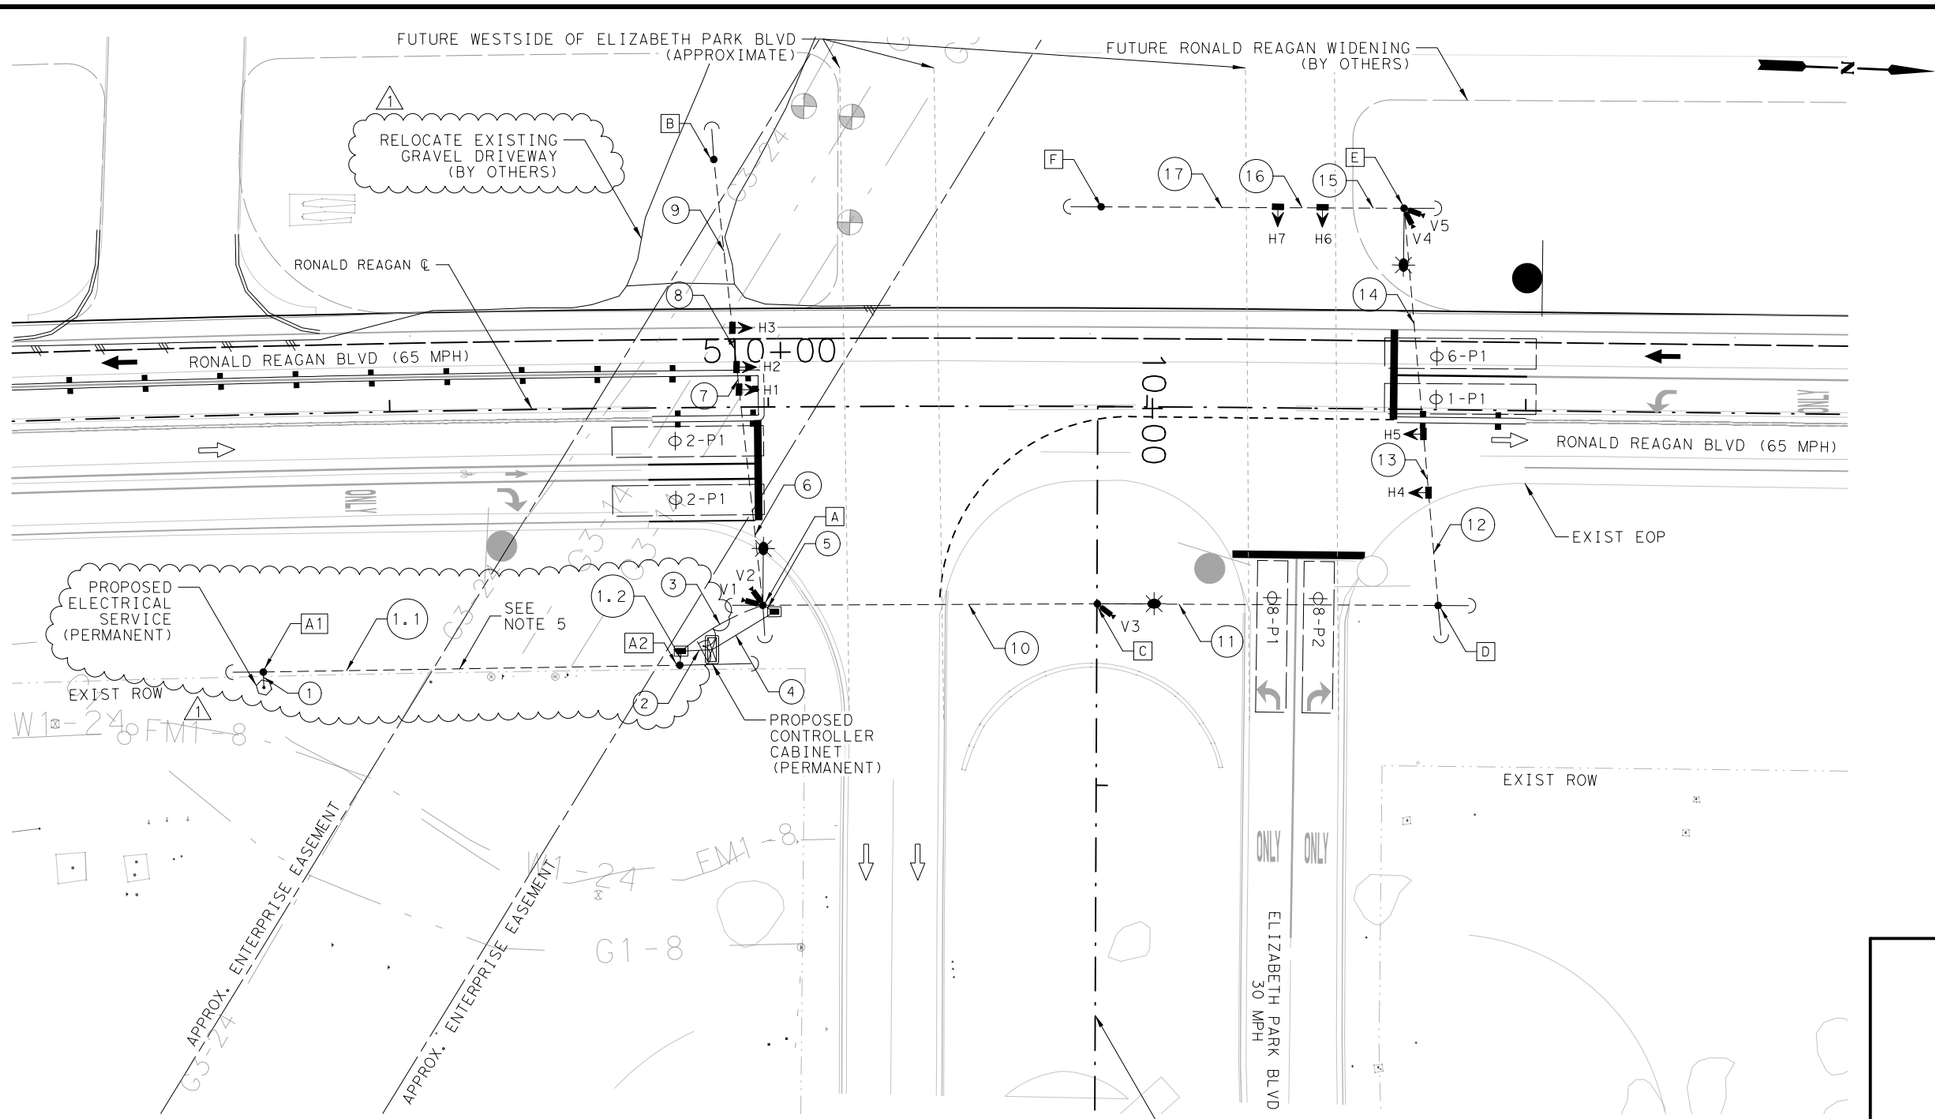

PROP SIGNAL HEADS (ITEM 682)

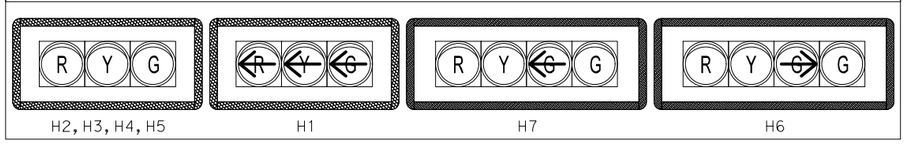


POLE DETAILS AND LOCATIONS

POLE ID.	POLE TYPE	POLE HT (FT)	LUM ARM (FT)	ALIGNMENT	STATION	OFFSET
A1	TIMBER	40		℄ RR_EXISTING	508+65.0	68.0' RT
1 A2	TIMBER	40		℄ RR_EXISTING	509+76.0	68.0' RT
A	TIMBER	50	8	℄ RR_EXISTING	509+98.0	52.5' RT
B	TIMBER	50		℄ RR_EXISTING	509+86.0	65.5' LT
C	TIMBER	50	8	℄ RR_EXISTING	510+87.0	52.0' RT
D	TIMBER	50		℄ RR_EXISTING	511+77.0	52.0' RT
E	TIMBER	50	8	℄ RR_EXISTING	511+67.0	53.0' LT
F	TIMBER	50		℄ RR_EXISTING	510+88.0	52.5' LT

PHASING DIAGRAM

RING 1

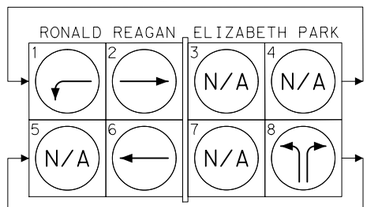

RING 2

NOTES:

1. LOCATION OF UNDERGROUND UTILITIES IS APPROXIMATE. CONTRACTOR SHALL CALL "TEXAS ONE CALL" (800-245-4545) PRIOR TO EXCAVATION.
2. FOR POWER SETUP, COORDINATE WITH PEDERNALES ELECTRIC COOPERATIVE, INC (PEC). PHONE: 1-800-868-4791
3. VIVDS ARE SHOWN DIAGRAMMATICALLY. CONTRACTOR TO VERIFY VIVDS ARE MOUNTED AND ORIENTED TO CAPTURE DESIRED DETECTION ZONE.
4. CONTRACTOR TO INSTALL 48" GUY SPREADER TO AVOID ANY CONFLICTING GUY ANCHOR LOCATIONS.
5. AERIAL SPAN WIRE CONNECTING POLES A1-A2 SHALL BE 25' MINIMUM VERTICAL CLEARANCE TO EXISTING GRADE.

STATE OF TEXAS
DOUGLAS BURNETT JR.
140757
LICENSED PROFESSIONAL ENGINEER
03.10.23

NO.	REVISION	BY	DATE
1	CHANGE ORDER NO.1	DAB	3/10/2023

Williamson County 1848

ATG ALLIANCE TRANSPORTATION GROUP
TBPE Firm Registration No. F-812
11701 Stonehollow Dr | Suite 100 | Austin, TX 78758
Phone: 512-821-2081 | Fax: 512-821-2085

RONALD REAGAN BLVD. AT ELIZABETH PARK BLVD

TEMPORARY SIGNAL LAYOUT

Designed:	ATG	FED. RD. DIV. NO.	STATE	FEDERAL AID PROJECT NO.			HIGHWAY NO.
Checked:	ATG	X	TEXAS	SEE TITLE SHEET			TITLE SHEET
Drawn:	ATG	DIST.	COUNTY	CONTROL NO.	SECTION NO.	JOB NO.	SHEET NO.
Checked:	ATG		WILLIAMSON				7

cpybw_ANSIB.tbl
cpydr_ANSIB.pltcfg
pw:/
3/10/2023 9:10:38 AM DBurnett
pw:/

CONDUCTOR AND CONDUIT SCHEDULE

RUN NO.	RUN LENGTH (FT)	CONDUIT 3" SCH40 PVC TRENCH	CONDUIT 2" RM POLE MNT	AERIAL SPAN WIRE 3/8" GUY	POWER/GROUND #8 AWG (BARE)	POWER/GROUND #8 AWG (INS)	POWER/GROUND #6 AWG (BARE)	POWER/GROUND #6 AWG (INS)	SIGNAL 5/C #12 AWG	VIVDS 3/C #16 AWG	VIVDS CABLE
1	40		1-30'			2 6		3			
1.1	115			2 1		2 6		3 △1			
1.2	40		1-30'			2 6		3			
2	175 ~~20~~	2					1	2			
3	195 ~~70~~	2 1-10'			1	2 6					
4	25	4							7	5	5
5	~~25~~ 35'	1-5'	1-30'			3 0			7	5	5
6*	125			2					3		
7	20			2					2		
8	25			2					1		
9	55			2							
10	105			2		3 4			4	3	3
11*	155			2		3 2+100			4	2	2
12	45			2		3 2			4	2	2
13	30			2		3 2			3	2	2
14*	125			2		3 2+100			2	2	2
15	35			2					2		
16	25			2					1		
17	60			2							
New Totals		185'	90'	1725'		2920	20	625	2515	1325	1325
TOTALS		840	105	1840	195	2235	175	935	2445	1275	1275
Difference		-655'	-15'	-115'		+685		-△1310	+70	+50	+50

2"Sch 40 Trench: 1-10' | 1-10' | 1-5' | 25' | 0 | +25

3" RM Pole Mnt: 1-30' | 1-30' | 60' | 0 | +60

* 50 FT ADDITIONAL LENGTH ADDED FOR FUTURE TCP PREPARATION. COIL AND MOUNT SLACK TO ADJACENT POLE.

Refer to the redline mark-ups submitted by the contractor. Clean sheet from Engineer dated 3/10/23 is superseded.

CONDUCTORS/CABLE IN CABINET (LF)			
5/C (SIGNAL)	3/C (VIVDS)	COAX (VIVDS)	NO. 8 BARE
35	25	25	5

SIGNAL POLE CONDUCTOR QUANTITIES

POLE	TYPE	VIVDS CABLE 3C#16	VIVDS CABLE COAXIAL	ILL INS #8 C
POLE A	TIMBER	10	10	15
POLE B	TIMBER			
POLE C	TIMBER	5	5	15
POLE D	TIMBER			
POLE E	TIMBER	10	10	15
POLE F	TIMBER			
	TOTALS (LF)	25	25	45

ELIZABETH PARK BLVD TEMP SIGNAL QUANTITY

BID CODE		DESCRIPTION	UNIT	QTY
0618	6029	CONDT (PVC) (SCH 40) (3")	LF	860
0618	6070	CONDT (RM) (2")	LF	25
0620	6007	ELEC CONDR (NO. 8) BARE	LF	205
0620	6008	ELEC CONDR (NO. 8) INSULATED	LF	1910
0620	6009	ELEC CONDR (NO. 6) BARE	LF	185
0620	6010	ELEC CONDR (NO. 6) INSULATED	LF	370
0624	6010	GROUND BOX TY D (162922) W/APRON	EA	2
0625	6003	ZINC-COAT STL WIRE STRAND (3/8")	LF	1610
0628	6145	ELC SRV TY D 120/240 060 (NS) SS (E) SP (O)	EA	1
0680	6002	INSTALL HWY TRF SIG (ISOLATED)	EA	1
0682	6001	VEH SIG SEC (12") LED (GRN)	EA	6
0682	6002	VEH SIG SEC (12") LED (GRN ARW)	EA	3
0682	6003	VEH SIG SEC (12") LED (YEL)	EA	6
0682	6004	VEH SIG SEC (12") LED (YEL ARW)	EA	1
0682	6005	VEH SIG SEC (12") LED (RED)	EA	6
0682	6006	VEH SIG SEC (12") LED (RED ARW)	EA	1
0682	6051	BACKPLATE W/REFL BRDR (3 SEC) ALUM	EA	5
0682	6052	BACKPLATE W/REFL BRDR (4 SEC) ALUM	EA	2
0684	6010	TRF SIG CBL (TY A) (12 AWG) (5 CONDR)	LF	2480
0684	6049	TRF SIG CBL (TY A) (16 AWG) (3 CONDR)	LF	1325
0690	6137	VIVDS CABLE (INSTALL)	LF	1325
6306	6002	VIVDS CAM ASSY FXD LNS	EA	3

CABLE TERMINATION CHART

CONDR COLOR	CABLE 1	CABLE 2	CABLE 3	CABLE 4	CABLE 5	CABLE 6	CABLE 7
	HEAD 1 TO CNTRL 5 CONDR	HEAD 2 TO CNTRL 5 CONDR	HEAD 3 TO CNTRL 5 CONDR	HEAD 4 TO CNTRL 5 CONDR	HEAD 5 TO CNTRL 5 CONDR	HEAD 6 TO CNTRL 5 CONDR	HEAD7 TO CNTRL 5 CONDR
BLACK	H3 Y ARW PHASE 1	H4 Y PHASE 6	H5 Y PHASE 6	H1 Y PHASE 2	H2 Y PHASE 2	H6 Y PHASE 8	H7 Y PHASE 8
WHITE	SIGNAL COMMON	SIGNAL COMMON	SIGNAL COMMON	SIGNAL COMMON	SIGNAL COMMON	SIGNAL COMMON	SIGNAL COMMON
RED	H3 R ARW PHASE 1	H4 R PHASE 6	H5 R PHASE 6	H1 R PHASE 2	H2 R PHASE 2	H6 R PHASE 8	H7 R PHASE 8
GREEN	H3 G ARW PHASE 1	H4 G PHASE 6	H5 G PHASE 6	H1 G PHASE 2	H2 G PHASE 2	H6 G (G ARW) PHASE 8	H7 G (G ARW) PHASE 8
ORANGE	SPARE	SPARE	SPARE	SPARE	SPARE	SPARE	SPARE

ELECTRICAL SERVICE DATA

Elec. Service ID	Electrical Service Description	Service *Conduit Size	Service Conductors No./Size	Safety Switch Amps	Main Ckt. Bkr. Pole/Amps	Lighting Contactor Amps	Panelbd/ Loadcenter Amp Rating	Branch Circuit ID	Branch Ckt. Bkr. Pole/Amps	Branch Circuit Amps	KVA Load
NO. 1	ELC SRV TY D 120/240 060 (NS) SS (E) SP (O)	1 1/4"	3/#6	N/A	2P/60	N/A	100	SIGNAL	2P/30	23	6
								LIGHTING	2P/15	2.13	

STATE OF TEXAS
DOUGLAS BURNETT JR.
140757
LICENSED PROFESSIONAL ENGINEER
03.10.23
Doug Burnett

NO.	REVISION	BY	DATE
△1	CHANGE ORDER NO.1	DAB	3/10/2023

WILLIAMSON COUNTY 1848

ATG ALLIANCE TRANSPORTATION GROUP
TBPE Firm Registration No. F-812
11701 Stonehollow Dr | Suite 100 | Austin, TX 78758
Phone: 512-821-2081 | Fax: 512-821-2085

RONALD REAGAN BLVD. AT ELIZABETH PARK BLVD

TEMPORARY SIGNAL DETAILS AND SUMMARY

Designed:	ATG	FED. RD. DIV. NO.	STATE	FEDERAL AID PROJECT NO.			HIGHWAY NO.
Checked:	ATG	X	TEXAS	SEE TITLE SHEET			TITLE SHEET
Drawn:	ATG	DIST.	COUNTY	CONTROL NO.	SECTION NO.	JOB NO.	SHEET NO.
Checked:	ATG		WILLIAMSON				8

cpybw_ANSIB.tbl
cpypdf_ANSIB.pltcfg
pw:/
DBurnett
3/10/2023 9:10:45 AM
pw:/

SUPERSEDED

Refer to redline mark-ups submitted by the contractor. This sheet is superseded.

CONDUCTOR AND CONDUIT SCHEDULE

RUN NO.	RUN LENGTH (FT)	CONDUIT		AERIAL SPAN WIRE	POWER/GROUND				SIGNAL	VIVDS	
		3" SCH40 PVC TRENCH	2" RM POLE MNT	WIRE STRAND 3/8" GUY	#8 AWG (BARE)	#8 AWG (INS)	#6 AWG (BARE)	#6 AWG (INS)	5/C #12 AWG	3/C #16 AWG	CABLE
1	40		1			2		3			
1.1	115			2		2		3 △1			
1.2	40		1			2		3			
2	175	2					1	2			
3	195	2			1	2					
4	25	4							7	5	5
5	25		1			3			7	5	5
6*	125			2					3		
7	20			2					2		
8	25			2					1		
9	55			2							
10	105			2		3			4	3	3
11*	155			2		3			4	2	2
12	45			2		3			4	2	2
13	30			2		3			3	2	2
14*	125			2		3			2	2	2
15	35			2					2		
16	25			2					1		
17	60			2							
TOTALS		840	105	1840	195	2235	175	935 △1	2445	1275	1275

* 50 FT ADDITIONAL LENGTH ADDED FOR FUTURE TCP PREPARATION. COIL AND MOUNT SLACK TO ADJACENT POLE.

CONDUCTORS/CABLE IN CABINET (LF)			
5/C (SIGNAL)	3/C (VIVDS)	COAX (VIVDS)	NO. 8 BARE
35	25	25	5

ELIZABETH PARK BLVD TEMP SIGNAL QUANTITY

BID CODE		DESCRIPTION	UNIT	QTY
0618	6029	CONDT (PVC) (SCH 40) (3")	LF	860
0618	6070	CONDT (RM) (2")	LF	25
0620	6007	ELEC CONDR (NO.8) BARE	LF	205
0620	6008	ELEC CONDR (NO.8) INSULATED	LF	1910
0620	6009	ELEC CONDR (NO.6) BARE	LF	185
0620	6010	ELEC CONDR (NO.6) INSULATED	LF	370
0624	6010	GROUND BOX TY D (162922)W/APRON	EA	2
0625	6003	ZINC-COAT STL WIRE STRAND (3/8")	LF	1610
0628	6145	ELC SRV TY D 120/240 060(NS)SS(E)SP(O)	EA	1
0680	6002	INSTALL HWY TRF SIG (ISOLATED)	EA	1
0682	6001	VEH SIG SEC (12")LED(GRN)	EA	6
0682	6002	VEH SIG SEC (12")LED(GRN ARW)	EA	3
0682	6003	VEH SIG SEC (12")LED(YEL)	EA	6
0682	6004	VEH SIG SEC (12")LED(YEL ARW)	EA	1
0682	6005	VEH SIG SEC (12")LED(RED)	EA	6
0682	6006	VEH SIG SEC (12")LED(RED ARW)	EA	1
0682	6051	BACKPLATE W/REFL BRDR(3 SEC)ALUM	EA	5
0682	6052	BACKPLATE W/REFL BRDR(4 SEC)ALUM	EA	2
0684	6010	TRF SIG CBL (TY A)(12 AWG)(5 CONDR)	LF	2480
0684	6049	TRF SIG CBL (TY A)(16 AWG)(3 CONDR)	LF	1325
0690	6137	VIVDS CABLE (INSTALL)	LF	1325
6306	6002	VIVDS CAM ASSY FXD LNS	EA	3

SIGNAL POLE CONDUCTOR QUANTITIES

POLE	TYPE	VIVDS CABLE		ILL INS
		3C#16	COAXIAL	#8 C
POLE A	TIMBER	10	10	15
POLE B	TIMBER			
POLE C	TIMBER	5	5	15
POLE D	TIMBER			
POLE E	TIMBER	10	10	15
POLE F	TIMBER			
	TOTALS (LF)	25	25	45

CABLE TERMINATION CHART

CONDR COLOR	CABLE 1	CABLE 2	CABLE 3	CABLE 4	CABLE 5	CABLE 6	CABLE 7
	HEAD 1 TO CNTRL 5 CONDR	HEAD 2 TO CNTRL 5 CONDR	HEAD 3 TO CNTRL 5 CONDR	HEAD 4 TO CNTRL 5 CONDR	HEAD 5 TO CNTRL 5 CONDR	HEAD 6 TO CNTRL 5 CONDR	HEAD7 TO CNTRL 5 CONDR
BLACK	H3 Y ARW PHASE 1	H4 Y PHASE 6	H5 Y PHASE 6	H1 Y PHASE 2	H2 Y PHASE 2	H6 Y PHASE 8	H7 Y PHASE 8
WHITE	SIGNAL COMMON	SIGNAL COMMON	SIGNAL COMMON	SIGNAL COMMON	SIGNAL COMMON	SIGNAL COMMON	SIGNAL COMMON
RED	H3 R ARW PHASE 1	H4 R PHASE 6	H5 R PHASE 6	H1 R PHASE 2	H2 R PHASE 2	H6 R PHASE 8	H7 R PHASE 8
GREEN	H3 G ARW PHASE 1	H4 G PHASE 6	H5 G PHASE 6	H1 G PHASE 2	H2 G PHASE 2	H6 G(G ARW) PHASE 8	H7 G(G ARW) PHASE 8
ORANGE	SPARE	SPARE	SPARE	SPARE	SPARE	SPARE	SPARE

ELECTRICAL SERVICE DATA

Elec. Service ID	Electrical Service Description	Service *Conduit Size	Service Conductors No./Size	Safety Switch Amps	Main Ckt. Bkr. Pole/Amps	Lighting Contactor Amps	Panelbd/ Loadcenter Amp Rating	Branch Dircuit ID	Branch Ckt. Bkr. Pole/Amps	Branch Circuit Amps	KVA Load
NO.1	ELC SRV TY D 120/240 060 (NS)SS(E)SP(O)	1 1/4"	3/#6	N/A	2P/60	N/A	100	SIGNAL	2P/30	23	6
								LIGHTING	2P/15	2.13	

STATE OF TEXAS
DOUGLAS BURNETT JR.
140757
LICENSED
PROFESSIONAL ENGINEER
03.10.23

NO.	REVISION	BY	DATE
1	CHANGE ORDER NO.1	DAB	3/10/2023

Williamson County 1848

ATG ALLIANCE TRANSPORTATION GROUP
TBPE Firm Registration No. F-812
11701 Stonehollow Dr | Suite 100 | Austin, TX 78758
Phone: 512-821-2081 | Fax: 512-821-2085

RONALD REAGAN BLVD. AT ELIZABETH PARK BLVD

TEMPORARY SIGNAL DETAILS AND SUMMARY

Designed:	ATG	FED. RD. DIV. NO.	STATE	FEDERAL AID PROJECT NO.				HIGHWAY NO.
Checked:	ATG	X	TEXAS	SEE TITLE SHEET				TITLE SHEET
Drawn:	ATG	DIST.	COUNTY	CONTROL NO.	SECTION NO.	JOB NO.		SHEET NO.
Checked:	ATG		WILLIAMSON					8

cpybw_ANSIB.tbl
cpypdf_ANSIB.plt
pw:/

DBurnett

3/10/2023 9:10:45 AM

pw:/

Commissioners Court - Regular Session **39.**

Meeting Date: 05/23/2023

Utility Coordination Corridor & Road Bond CFA Contract Amendment No. 5

Submitted By: Marie Walters, Road Bond

Department: Road Bond

Agenda Category: Regular Agenda Items

Information

Agenda Item

Discuss, consider and take appropriate action on a Contract Amendment No. 5 to the Utility Coordination/Relocation Services contract between Williamson County and Cobb, Fendley & Associates, Inc. relating to the Corridor and Road Bond Programs. Projects: On-Call Fund Source: Corridor & Road Bonds

Background

The Contract Amendment No. 5 adds a new sub-consultant, Balcones Geotechnical, to the Exhibit D - Rate Schedule of the Master Contract. No other changes are proposed at this time.

Fiscal Impact

From/To	Acct No.	Description	Amount

Attachments

OnCallUC-CFA-PSAAmendment5

Form Review

Inbox	Reviewed By	Date
County Judge Exec Asst.	Becky Pruitt	05/18/2023 11:47 AM
Form Started By: Marie Walters		Started On: 05/17/2023 04:24 PM
Final Approval Date: 05/18/2023		

CONTRACT AMENDMENT NO. 5
TO
WILLIAMSON COUNTY CONTRACT FOR ENGINEERING SERVICES

WILLIAMSON COUNTY ROAD BOND PROJECT:
Utility Coordination for the Corridor & Road Bond Program ("Project")

THIS CONTRACT AMENDMENT NO. 5 to Williamson County Contract for Engineering Services is by and between Williamson County, Texas, a political subdivision of the State of Texas, (the "County") and Cobb, Fendley & Associates, Inc. (the "Engineer") and becomes effective as of the date of the last party's execution below.

WHEREAS, the County and the Engineer executed the Williamson County Contract for Engineering Services dated effective July 16, 2019 (the "Contract");

WHEREAS, pursuant to Article 14 of the Contract, the terms of the Contract may be modified by a written fully executed Contract Amendment;

WHEREAS, the "Compensation Cap" under Article 5 of the Contract limits the maximum amount payable under the Contract to $8,500,000.00; and,

WHEREAS, the Rate Schedule in Exhibit D of the Contract are limited to the rates noted in said Exhibit D; and,

WHEREAS, it has become necessary to amend the Contract.

AGREEMENT

NOW, THEREFORE, premises considered, the County and the Engineer agree that the Contract is amended as follows:

I. The hourly rates in the original Exhibit D of the Contract are hereby amended for the addition of a geotechnical subconsultant, Balcones Geotechnical, to support utility design services, as shown in the attached revised Exhibit D (must be attached).

All other terms of the Contract are unchanged and will remain in full force and effect.

IN WITNESS WHEREOF, the County and the Engineer have executed this Contract Amendment, in duplicate, to be effective as of the date of the last party's execution below.

ENGINEER:	**COUNTY:**
By: _____	By: _____
Signature	Signature
Sandra G. Khoury, P.E.	_____
Printed Name	Printed Name
Executive Vice President	_____
Title	Title
May 15, 2023	_____
Date	Date

APPROVED
By Christen Eschberger at 9:46 am, May 18, 2023

EXHIBIT D

RATE SCHEDULE

Cobb, Fendley & Associates, Inc.
Effective October 2022

Senior Project Manager	$272.94/HR
Senior Engineer	$226.48/HR
Project Engineer III	$197.45/HR
Project Engineer II	$174.22/HR
Project Engineer I	$145.18/HR
Senior Technician	$168.41/HR
Technician III	$145.18/HR
Technician II	$133.57/HR
Technician I	$110.34/HR
Licensed State Land Surveyor	$272.94/HR
Registered Professional Land Surveyor	$197.45/HR
4 Person Field Services Crew	$220.68/HR
3 Person Field Services Crew	$197.45/HR
2 Person Field Services Crew	$168.41/HR
1 Person Field Services Crew	$139.37/HR
2 Person Hy-Drone Crew	$394.89/HR
2 Person UAV Drone Crew	$272.94/HR
Field Construction Observer	$127.76/HR
Senior Utility Specialist	$180.02/HR
Utility Specialist	$145.18/HR
GIS Manager	$197.45/HR
GIS Analyst	$139.37/HR
Right-of-Way Project Manager	$272.94/HR
Right-of-Way Agent	$162.60/HR
Administrative	$121.95/HR
Clerical	$92.92/HR

SUBSURFACE UTILITY ENGINEERING

One-Man Designating Crew (4-Hour Minimum)	$127.76/HR
Two-Man Designating Crew (4-Hour Minimum)	$197.45/HR
Vacuum Excavation Truck with 2 Technicians (Vac 3000 & 4000) (4-Hour Minimum)	$342.63/HR
Vacuum Excavation Truck with 2 Technicians (Vac 6000) (4-Hour Minimum)	$365.86/HR
Ground Penetrating Radar with 1 Technician (4-Hour Minimum)	$301.98/HR
Closed Circuit Television (CCTV) with 2 Technicians	$325.21.HR
Traffic Control Officer	At Cost
Traffic Control (Lane Closures, etc.)	At Cost
Permits (Local, State, etc.)	At Cost
Designation & Traffic Control Vehicles	$3.50/Mile
Location Vehicles	$6.50/Mile

Approved 10/5/2022
PSA Amendment #4

EXHIBIT D

RATE SCHEDULE
(continued)

Cobb, Fendley & Associates, Inc.
Effective October 2022

REIMBURSABLE EXPENSES

Consultant or Specialty Contractor (Outside Firm) ..... At Cost
Courier, Special Equipment Rental ..... At Cost
Mileage (Standard Car or Truck) ..... IRS Approved Rate
Per Diem for Out of Town Travel (Per Day/Person) ..... IRS Approved Rate
Title Plant Charges ..... At Cost
Other Misc. Expenses Related to the Project ..... At Cost
In-House Reproduction:

- Copies (Up to 11" x 17") $0.15/Each
- Color Prints (Up to 11" x 17") $1.50/Each
- Color Prints (Up to 11" x 17") ..... $3.00/Sq. Ft.
- Bluelines (All Sizes) $1.00/Each
- Bond Prints (All Sizes) $2.00/Each

Approved 7/16/2019 PSA

EXHIBIT D

RATE SCHEDULE
(continued)

Hydro Spy, LLC
Effective October 2022

SUBSURFACE UTILITY ENGINEERING (HYDRO-VAC)

Round Trip Mobilization	$1,120.00/day
Pot Hole &Trench Excavations w/ Backfill	$3,820.00/day
Traffic Control Officer	At Cost
Traffic Control (Lane Closures, etc.)	At Cost
Permits (Local, State, etc.)	At Cost

REIMBURSABLE EXPENSES

Out of town travel reimbursement (meals, lodging, etc.) will be in accordance with the Williamson County Vendor Reimbursement Policy

Approved 7/16/2019 PSA

EXHIBIT D

RATE SCHEDULE
(continued)

Clean Harbors Environmental Services, Inc.
Effective October 2022

SUBSURFACE UTILITY ENGINEERING (HYDRO-VAC)

Hydrovac - Tri-Drive with Operator & Helper (4-Hour Minimum).....$215.00/HR
3rd Party Backfill & Restoration (as required) .....At Cost
Dump Fee.....$140.00/Each
Water.....$36.00/LOAD
Traffic Control Officer.....At Cost
Traffic Control (Lane Closures, etc.).....At Cost
Permits (Local, State, etc.).....At Cost
Location Vehicles $6.50/Mile

REIMBURSABLE EXPENSES

Out of town travel reimbursement (meals, lodging, etc.) will be in accordance with the Williamson County Vendor Reimbursement Policy

Approved 7/21/2020
PSA Amendment #1

EXHIBIT D

RATE SCHEDULE
(continued)

Badger Daylighting Corporation
Effective October 2022

SUBSURFACE UTILITY ENGINEERING (HYDRO-VAC)

Badger Hydrovac with Operator (10-hour port to port day)	$2,380.00/DAY
Badger Hydrovac with Operator Overtime (any time over 10-hour day)	$265.00/HR
Additional Operator (remote job or backfill work)	$50.00/HR
Additional Operator Overtime (remote work or backfill work over 10-hours)	$65.00/HR
3rd Party Service (Backfilling) (as required by job)	At Cost
Traffic Control Officer	At Cost
Traffic Control (Lane Closures, etc.)	At Cost
Permits (Local, State, etc.)	At Cost
Location Vehicles	$6.50/Mile

REIMBURSABLE EXPENSES

Out of town travel reimbursement (meals, lodging, etc.) will be in accordance with the Williamson County Vendor Reimbursement Policy

Approved 7/21/2020
PSA Amendment #1

EXHIBIT D

RATE SCHEDULE
(continued)

Underground Services, Inc. (SOFTDIG)
Effective October 2022

SUBSURFACE UTILITY ENGINEERING (HYDRO-VAC)

Two-man Designation Crew_QL-B (4-Hour Minimum).....$175.00/HR
Vacuum Excavation Truck with 2 Technicians_QL-A (4-Hour Minimum).....$295.00/HR
Mobilization & Demobilization.....$100/HR
Pavement Coring..... $60.00/CORE
Flag Person.....$65.00/HR
Traffic Control Officer.....At Cost
Traffic Control (Lane Closures, etc.).....At Cost
Permits (Local, State, etc.).....At Cost

REIMBURSABLE EXPENSES

Out of town travel reimbursement (meals, lodging, etc.) will be in accordance with the Williamson County Vendor Reimbursement Policy

Approved 7/21/2020
PSA Amendment #1

EXHIBIT D

RATE SCHEDULE
(continued)

The Rios Group, Inc.
Effective October 2022

SUBSURFACE UTILITY ENGINEERING

Utility Designation/Investigation/Mapping (1,000 LF Minimum)	$1.76/LF
Test Hole 0 Feet - 5Feet	$1,315.00/EA
Test Hole Over 5 Feet to 8 Feet	$1,600.00/EA
Test Hole Over 8 Feet to 13 Feet	$1,995.00/EA
Test Hole Over 13 Feet to 20 Feet	$2,575.00/EA
Test Hole Over 20 Feet	$3,025.00/EA
Pavement Coring	$370.00/EA
Permits (Local, State, etc.)	At Cost
Traffic Control Plans, Signs, Barricades	At Cost
Select Backfill and pavement restoration	At Cost
Vacuum excavation truck mobilization and demobilization	$5.00/mile
Designating and/or other survey vehicle mobilization and demobilization	$2.25/mile
Traffic control vehicle mobilization and demobilization	$2.00/mile

REIMBURSABLE EXPENSES

Out of town travel reimbursement (meals, lodging, etc.) will be in accordance with the Williamson County Vendor Reimbursement Policy

Approved 10/5/2022
PSA Amendment #4

EXHIBIT D

RATE SCHEDULE
(continued)

McGray & McGray Land Surveyors, Inc.
Effective October 2022

SURVEYING

One Person (1) Field Crew	$120.75/HR
Two Person (2) Field Crew	$173.25/HR
Three Person (3) Field Crew	$204.75/HR
One Person (1) GPS/RTK Crew	$173.25/HR
Two Person (2) GPS/RTK Crew	$231.00/HR
Three Person (3) GPS/RTK Crew	$262.50/HR
Terrestrial LIBAR Scanner	$100/HR
Additional Crew/Rod Person	$47.25/HR
Flagger	$47.25/HR
UAS LiBAR Unit-day rate	$4,500.00
Mobile Mapping Unit-day rate	$9,000.00

REIMBURSABLE EXPENSES

Out of town travel reimbursement (meals, lodging, etc.) will be in accordance with the Williamson County Vendor Reimbursement Policy

Approved 10/5/2022
PSA Amendment #4

EXHIBIT D

RATE SCHEDULE
(continued)

Landmark Surveying, LP
Effective October 2022

SURVEYING

Three Person (3) Field Crew.....$208.00/HR
Two Person (2) Field Crew.....$182.00/HR

REIMBURSABLE EXPENSES

Out of town travel reimbursement (meals, lodging, etc.) will be in accordance with the Williamson County Vendor Reimbursement Policy

Approved 10/5/2022
PSA Amendment #4

EXHIBIT D

RATE SCHEDULE
(continued)

GGE Design and Consulting, LLC
Effective October 2022

UTILITY COORDINATION & ENGINEERING

Project Manager	$193.20/HR
Sr. Project Engineer	$151.20/HR
CAD Technician	$73.50/HR
Sr. CAD Technician	$98.70/HR
Administrative	$52.50/HR

REIMBURSABLE EXPENSES

Out of town travel reimbursement (meals, lodging, etc.) will be in accordance with the Williamson County Vendor Reimbursement Policy

Approved 10/5/2022
PSA Amendment #4

EXHIBIT D

RATE SCHEDULE
(continued)

Balcones Geotechnical
Effective May 2023

New Sub-Consultant

ENGGINEERING & REPORTING

Principal	$225.00/HR
Senior Geotechnical Engineer	$195.00/HR
Project Engineer	$135.00/HR
Drafter	$75.00/HR
Administrative	$75.00/HR

LABORATORY SOIL TESTING

Atterberg Limits	$75.00/EA
Grain Size Analysis (Includes Percent Passing #200 Sieve)	$70.00/EA
Unconfined Compressive Strength	$75.00/EA
Corrosion Suite (pH, Sol. Chlorides, Sulfates, Box Resistivity)	$450.00/HR

FIELD EXPLORATION

Field Coordination (Staking of Borings, One-Call, Planning)	$75.00/HR
Logger	$75.00/HR
Transportation Cost – Trip Charge	$65.00/Trip
Mobilization (drill rig and support equipment, truck rig)	$550.00/EA
Water Hauling	$175.00/EA
Drilling and Sampling (Soil Boring)	$22.00/FT
Drilling and Sampling (Rock Coring)	$32.00/FT
Backfill Boreholes	$6.00/FT

REIMBURSABLE EXPENSES

Out of town travel reimbursement (meals, lodging, etc.) will be in accordance with the Williamson County Vendor Reimbursement Policy

CPI Rate Adjustments: Rates will remain firm for the initial first year of the Contract and such rates shall be deemed the "Initial Base Rates". Engineer must request rate adjustments, in writing at least thirty (30) days prior to each annual anniversary date of the Contract and any rate changes will take effect on the first day following the prior year. If Engineer fails to request a CPI rate adjustment, as set forth herein, the adjustment will be effective thirty (30) days after the County receives Engineer's written request. No retroactive rate adjustments will be allowed.

Price adjustments will be made in accordance with changes in the U.S. Department of Labor Consumer Price Index (CPI-U) for ALL Urban Consumers, AL Items, South Region (Base 1982-84 = 100).

The rate adjustment will be determined by multiplying the Initial Base Rates by a fraction, the numerator of which is the index for most recently released index before each annual anniversary date of the Contract and the denominator of which is the index number for the first month of the Contract (the index number for the month in which the Contract was originally executed). If the products are greater than the Initial Base Rates, County will pay the greater amounts as the rates during the successive year until the next rate adjustment. Rates for each successive year will never be less than the Initial Base Rates.

Commissioners Court - Regular Session **40.**

Meeting Date: 05/23/2023

Traffic Engineering On-Call KHA Contract Amendment No. 1

Submitted By: Marie Walters, Road Bond

Department: Road Bond

Agenda Category: Regular Agenda Items

Information

Agenda Item

Discuss, consider and take appropriate action on a Contract Amendment No. 1 to the On-Call Traffic Engineering Services contract between Williamson County and Kimley Horn & Associates, Inc. relating to the Road Bond Program. Project: On-Call Fund Source: Road Bonds

Background

This Contract Amendment No. 1 amends the Exhibit D - Rate Schedule in the Master Contract using the CPI Adjustment Calculation. No other changes are proposed at this time.

Fiscal Impact

From/To	Acct No.	Description	Amount

Attachments

OnCallTrafficENG-KHA-PSAAmendment01

Form Review

Inbox	Reviewed By	Date
County Judge Exec Asst.	Becky Pruitt	05/18/2023 11:48 AM
Form Started By: Marie Walters		Started On: 05/17/2023 04:29 PM
Final Approval Date: 05/18/2023		

CONTRACT AMENDMENT NO. _1_
TO
WILLIAMSON COUNTY CONTRACT FOR ENGINEERING SERVICES

WILLIAMSON COUNTY ROAD BOND PROJECT:
"ON-CALL" TRAFFIC ENGINEERING SERVICES ("Project")

THIS CONTRACT AMENDMENT NO. 1 to Williamson County Contract for Engineering Services is by and between Williamson County, Texas, a political subdivision of the State of Texas, (the "County") and KIMLEY-HORN AND ASSOCIATES, INC. (the "Engineer") and becomes effective as of the date of the last party's execution below.

WHEREAS, the County and the Engineer executed the Williamson County Contract for Engineering Services dated effective March 10, 2020 (the "Contract");

WHEREAS, pursuant to Article 14 of the Contract, the terms of the Contract may be modified by a written fully executed Contract Amendment;

WHEREAS, the "Compensation Cap" under Article 5 of the Contract limits the maximum amount payable under the Contract to $300,000.00; and,

WHEREAS, the Rate Schedule in Exhibit D of the Contract are limited to the rates noted in said Exhibit D; and,

WHEREAS, it has become necessary to amend the Contract.

AGREEMENT

NOW, THEREFORE, premises considered, the County and the Engineer agree that the Contract is amended as follows:

I. The hourly Rates in the original Exhibit D of the Contract are hereby amended as shown in the attached revised Exhibit D (must be attached).

All other terms of the Contract are unchanged and will remain in full force and effect.

IN WITNESS WHEREOF, the County and the Engineer have executed this Contract Amendment, to be effective as of the date of the last party's execution below.

ENGINEER:

By: _____
Signature

Brian C. Boecker
Printed Name

Senior Vice President
Title

5/17/2023
Date

COUNTY:

By: _____
Signature

_____
Printed Name

_____
Title

_____
Date

APPROVED
By Christen Eschberger at 9:44 am, May 18, 2023

CONTRACT AMENDMENT NO. _1_
TO
WILLIAMSON COUNTY CONTRACT FOR ENGINEERING SERVICES

Exhibit D
Hourly Rates

CPI ADJUSTMENT CALCULATION

March 2020 PSA SIGNED	248.136	Consumer Price Index, South Region – March 2020 : Southeast Information Office : U.S. Bureau of Labor Statistics (bls.gov)
Mar-23	293.358	Consumer Price Index, South Region — March 2023 : Southeast Information Office : U.S. Bureau of Labor Statistics (bls.gov)
DELTA	18.22%	

CPI Rate Adjustments: Rates will remain firm for the initial first year of the Contract and such rates shall be deemed the "Initial Base Rates". Engineer must request rate adjustments, in writing, at least thirty (30) days prior to each annual anniversary date of the Contract and any rate changes will take effect on the first day following the prior year. If Engineer fails to request a CPI rate adjustment, as set forth herein, the adjustment will be effective thirty (30) days after the County receives Engineer's written request. No retroactive rate adjustments will be allowed. All rates adjustments and modifications shall be set forth in a written fully executed Contract Amendment.

Price adjustments will be made in accordance with changes in the U.S. Department of Labor Consumer Price Index (CPI-U) for All Urban Consumers, All Items, South Region (Base 1982-84 = 100).

The rate adjustment will be determined by multiplying the Initial Base Rates by a fraction, the numerator of which is the index number for most recently released index before each annual anniversary date of the Contract and the denominator of which is the index number for the first month of the Contract (the index number for the month in which the Contract was originally executed). If the products are greater than the Initial Base Rates, County will pay the greater amounts as the rates during the successive year until the next rate adjustment. Rates for each successive year will never be less than the Initial Base Rates.

Kimley-Horn & Associates, Inc.		
Direct Labor		
CATEGORY	**Current Rate Schedule**	**Proposed Rate Schedule**
Senior Engineer I / Senior Professional I	$210.00	**$248.00**
Senior Engineer II / Senior Professional II	$255.00	**$301.00**
Professional	$165.00	**$195.00**
Analyst	$145.00	**$171.00**
Senior Designer	$150.00	**$177.00**
CAD Technician	$115.00	**$136.00**
Senior Support Staff	$110.00	**$130.00**
Support Staff	$95.00	**$112.00**
DIRECT EXPENSES		
Postage & shipping (metered/bulk) / month	$150.00	**$177.00**
Materials and Shipping / per package	$35.00	**$41.00**
Overnight Mail - oversized box / each	$40.00	**$47.00**
Courier Services / each	$40.00	**$47.00**
Photocopies B/W (8 1/2" X 11") / each	$0.10	**$0.12**
Photocopies B/W (11" X 17") / each	$0.20	**$0.24**
Photocopies Color (8 1/2" X 11") / each	$0.75	**$0.89**
Photocopies Color (11" X 17") / each	$1.25	**$1.48**
Digital Ortho Plotting / sheet	$2.50	**$2.96**
Plots (B/W on Bond) / square foot	$1.00	**$1.18**
Plots (Color on Bond) / square foot	$2.00	**$2.36**
Plots (Color on Photographic Paper) / square foot	$5.50	**$6.50**
Color Graphics on Foam Board / square foot	$5.50	**$6.50**
Presentation Boards up to 48" X 60" Color Mounted / each	$75.00	**$89.00**
Outside Printing - Reports (Includes labor and supplies) / each report	$50.00	**$59.00**
Report Binding and Tabbing (Includes labor and supplies) / each	$10.00	**$12.00**
Reproduction of CD/DVD / each	$30.00	**$35.00**
CDs/DVDs / each	$2.00	**$2.36**
Cardstock Color (8 1/2" x 11") / each	$2.00	**$2.36**
4" X 6" Digital Color Print / picture	$0.50	**$0.59**
Historical Aerial Images (Photographs, Negatives, Maps) / each	$100.00	**$118.00**
Aerial Photographs (1" = 500' scale) / each	$50.00	**$59.00**
Maps and Map Records / each	$2.00	**$2.36**
Environmental Field Supplies (lathes, stakes, flagging, spray paint, etc.) / day	$51.00	**$60.00**
Noise Meter Rental / per day	$80.00	**$95.00**
GPS Receiver (rates applied to actual time GPS units are in use) / hour	$25.00	**$30.00**

Commissioners Court - Regular Session **41.**

Meeting Date: 05/23/2023

CR 332 Letter Agreement for Utility Easements

Submitted For: Charlie Crossfield **Submitted By:** Charlie Crossfield, Road Bond

Department: Road Bond

Agenda Category: Regular Agenda Items

Information

Agenda Item

Discuss, consider and take appropriate action on a letter agreement with Crescenciano Alvarado and Maria Castillo for a waterline and electric aerial utility easement needed on CR 332 (Parcel 2E). Funding Source: Road Bonds P366

Background

Fiscal Impact

From/To	Acct No.	Description	Amount

Attachments

Agreement

Form Review

Inbox	Reviewed By	Date
County Judge Exec Asst.	Becky Pruitt	05/18/2023 09:23 AM
Form Started By: Charlie Crossfield		Started On: 05/17/2023 03:58 PM
Final Approval Date: 05/18/2023		

Sheets & Crossfield, PLLC

ATTORNEYS AT LAW

309 East Main Street • Round Rock, TX 78664-5246

Phone 512-738-8725 (D) • fax 512-255-8986

don@scrrlaw.com

May 10, 2023

Via e-mail
Crescenciano Alvarado and Maria A. Castillo
1440 CR 332
Jarrell, TX 76537

Re: CR 332-Waterline and Electric Aerial Utility Easements
Parcel No.: 2E

Dear Mr. and Mrs. Thomas:

Please allow this letter to set out my understanding regarding our Agreement for the acquisition of a waterline easement to Lone Star Regional Water Authority and an electric aerial easement to Bartlett Electric Cooperative, Inc. in and across a portion of your property and required as part of Williamson County's proposed improvements to CR 332 ("Project").

By execution of this letter the parties agree as follows:

1. In return for Owner's delivery to WMCO of a fully executed and acknowledged Waterline Easement ad Electric Aerial Right of Way Easement ("Easements") in and to 0.0.29 acre of land, and in the form as set out in Exhibits "A & B" attached hereto and incorporated herein, WMCO shall pay Owner the sum of **$5,323.00** in cash or other good funds.

2. If requested by Williamson County, the Closing and completion of this transaction shall take place at Longhorn Title Company ("Title Company") within thirty (30) days after full execution of this Agreement, or at other date and time agreed to between the parties.

Upon request, the Owner shall provide reasonable assistance, at no cost to Owner, to cause the Title Company to issue a policy of title insurance, with standard printed exceptions, to County in completion of this transaction. County shall be responsible for all fees and costs associated with this transaction, except that each party shall be responsible for any attorney's fees they incur. Owner shall assist County and Title Company with any curative measures or mortgage lien consent or subordination required as a condition of the Closing.

If this meets with your understanding, please execute this letter where indicated and return it to me, and we will have this approved and signed by the County and process this for payment and Closing as quickly as possible.

Please feel free to contact me at any time if you have any questions or concerns about these issues.

Very truly yours,

Don Childs
Sheets & Crossfield, PLLC

AGREED:

By:_____
Crescenciano Alvarado

Date: 05/12/2023

By:_____
Maria A. Castillo

Date: 05/12/2023

ACCEPTED AND AGREED BY COUNTY:

Williamson County

By:_____
Bill Gravell, Jr.
Williamson County Judge

Date:_____

EXHIBIT “A” FORM OF EASEMENT FOLLOWS

WATER LINE EASEMENT

Notice of confidentiality rights: If you are a natural person, you may remove or strike any or all of the following information from any instrument that transfers an interest in real property before it is filed for record in the public records: your Social Security number or your driver's license number.

STATE OF TEXAS

COUNTY OF WILLIAMSON

KNOW ALL MEN BY THESE PRESENTS, that Crescenciano Alvarado and Maria A. Castillo (the "**Grantor**"), for and in consideration of the sum of Ten Dollars ($10.00) and other good and valuable consideration paid to Grantor by Lone Star Regional Water Authority (the "**Grantee**") whose address is P.O. Box 554, Jarrell, Texas 76537 Attn: General Manager, the receipt and sufficiency of which is hereby acknowledged, and for which no lien, express or implied, is retained, has GRANTED, SOLD and CONVEYED and by these presents does GRANT, SELL, and CONVEY unto the Grantee and its successors and assigns, an irrevocable, non-exclusive, permanent and perpetual water line easement (the "**Easement**") to survey, install, construct, operate, maintain, inspect, repair, replace, modify, upgrade, relocate, add, and remove water line facilities and other related facilities and equipment which may consist of multiple lines, pipes or conduits, and all incidental surface and subsurface apparatus, equipment, appurtenances and facilities, including, but not limited to valves, fittings, connections, hydrants, taps, meters, air vents, manholes, corrosion control equipment and related items necessary for access to or protection of the installed improvements (the "**Facilities**") over, across, under, and upon that **.029 acre (1,258 square foot)** tract of land, together with free, uninterrupted and continuous non-exclusive access to and from the Easement over and across such other portions of property owned by Grantor as may be necessary for ingress, egress and regress by Grantee, its employees, agents and contractors to and from the Easement (the "**Access Easement**"), provided however the right to use such Access Easement shall only be effective if there is no reasonably available access to the permanent easement area from a public right of way.

The Easement hereby granted shall be located on the property further described by metes and bounds and sketch as shown on Exhibit "A", which is attached hereto and incorporated herein for all purposes.

The consideration recited herein shall constitute payment in full for all damages sustained by Grantor by reason of the installation of the Facilities. Grantee may engage in all activities as may be necessary, requisite, convenient or appropriate in connection with the Easements and the Facilities. Grantee's rights shall include, without limitation, the right to clear and remove trees, growth, shrubbery, grass, ground cover and other vegetation and improvements from within the Easement which in the opinion of Grantee interfere with or damage the Facilities, and the right to bring materials to and to bring and operate such

equipment thereupon as may be necessary or appropriate to effectuate the purposes for which the Easements are granted. Grantee will, at all times after performing any work in connection with the Easement, remove debris generated by Grantee from the Easements and restore the surface grade and native ground cover necessary to prevent erosion of the Easements to substantially similar conditions as existed prior to the undertaking of any such work; provided however, the Grantee shall not be: (a) required to repair or replace any trees, growth, shrubbery, other vegetation or improvements removed by Grantee from the Easements or damaged by Grantee in the course of the proper exercise of its permitted rights pursuant to this Water Line Easement except as identified herein; or (b) liable for the value of any other trees, growth, shrubbery, other vegetation or improvements, except for planted crops, removed by Grantee from the Easements or damaged by Grantee in the course of the proper exercise of its permitted rights pursuant to this Water Line Easement.

Grantor expressly reserves the right to use the surface of the Easements for purposes that do not directly or indirectly interfere with, interrupt or impair Grantee's use of the Easements or directly or indirectly interfere with or damage the Facilities, including specifically aerial only (no poles) electric facilities. Grantor further specifically reserves the rights to use, construct, reconstruct, allow, or maintain streets, sidewalks, roads or driveways, fences and gates, water lines, aerial electric (no poles) and dry utility service lines at such place or places as Grantor may from time to time hereafter select for public or private use, on, over and across the Easement at any angle not less than forty-five (45) degrees to Grantee's water lines; provided however, without the prior consent of Grantee the Grantor shall not: (a) install or construct any permanent structures or improvements on the permanent Easement; or (b) install any vegetation in the permanent Easement other than grass, ground cover, and crops;

Grantor, its successors or assigns, shall not install or construct wastewater lines, gas pipelines, or petroleum pipelines (i) above Grantee's water lines, (ii) at an angle less than 45 degrees to Grantee's water lines, or (iii) with a separation distance of less than two feet from Grantee's water lines, without prior consent of Grantee.

This conveyance is made and accepted subject to any and all conditions and restrictions, if any, relating to the hereinabove described property to the extent, and only to the extent, that the same may still be in force and effect and shown of record in the office of the County Clerk of Williamson County, Texas.

Grantor represents to Grantee that: (i) Grantor is the current owner of the property which will be subject to the Easements; (ii) Grantor is authorized to grant the Easements without obtaining the prior consent of any party; and (iii) the Easements are not and will not be subject to any prior liens of record or other liens securing financial or other obligations of Grantor.

The Easement herein granted shall be perpetual and shall run with the land, and the terms and provisions of this Water Line Easement shall be binding on Grantor and Grantee and their respective heirs, administrators and executors or successors and assigns, as applicable. Nothing herein shall be deemed nor construed to be a dedication of the Easements for use by the general public or a conveyance of Grantor's fee estate in the Easements.

TO HAVE AND TO HOLD, subject to the matters set forth herein, the Easements unto the Grantee, its successor and assigns, together with all and singular the rights and appurtenances thereto in anywise belonging, including all necessary rights to ingress, egress, and regress and the right to assign said Easements or any portion thereof. Grantor does hereby bind Grantor and Grantor's heirs, administrators, executors or successors and assigns, as applicable, to WARRANT AND FOREVER DEFEND, all and singular the said Easements and other rights described herein unto Grantee, its successors and assigns, against every person whomsoever lawfully claiming or the claim the same or any part thereof.

Grantor expressly acknowledges and consents to Grantee's assignment of undivided interests in this Water Line Easement to Sonterra Municipal Utility District and Jarrell-Schwertner Water Supply Corporation for the purposes of installing and maintaining water lines owned and operated by Sonterra Municipal Utility District and Jarrell-Schwertner Water Supply Corporation in addition to Grantee's Facilities.

[signature pages follow]

Executed this _____ day of _____, 2023

GRANTOR:

_____
Crescenciano Alvarado

_____
Maria A. Castillo

STATE OF TEXAS
COUNTY OF WILLIAMSON

This instrument was acknowledged before me on this _____ day of _____, 2023 by Cresceniano Alvarado and Maria A. Castillo.

_____
Notary Public, State of Texas

After Recording, Return to:

S.D. Kallman, LP
1106 S Mays St. Ste. 101
Round Rock, TX 78664

EXHIBIT____
PROPERTY DESCRIPTION FOR PARCEL 2-E

DESCRIPTION OF A 0.029 ACRE (1,258 SQUARE FOOT) PARCEL OF LAND SITUATED IN THE G.A. SCHNEIDER SURVEY, ABSTRACT NO. 579 (UNVERIFIED) IN WILLIAMSON COUNTY, TEXAS, BEING A PORTION OF THE REMAINDER OF THAT CALLED LOT 1, BLOCK "A" (5.96 ACRES) OF THE FINAL PLAT OF ALVARADO SUBDIVISION RECORDED IN DOCUMENT NO. 2020038195 OF THE OFFICIAL PUBLIC RECORDS OF WILLIAMSON COUNTY, TEXAS, DESCRIBED IN WARRANTY DEED TO CRESCENCIANO ALVARDO AND MARIA A. CASTILLO RECORDED IN DOCUMENT NO. 2017071910 OF THE OFFICIAL PUBLIC RECORDS OF WILLIAMSON COUNTY, TEXAS, SAID 0.029 ACRE (1,258 SQUARE FOOT) PARCEL BEING MORE PARTICULARLY DESCRIBED BY METES AND BOUNDS AS FOLLOWS:

BEGINNING at an iron rod with aluminum cap stamped "WILLIAMSON COUNTY" set, 68.00 feet right of County Road (C.R.) 332 baseline station 33+02.90, in the existing curving easterly Right-of-Way (ROW) line of C.R. 332 (ROW width varies), having grid coordinates of N=10,270,364.24 E=3,158,314.71, being in the northwesterly corner of said remainder of Lot 1, same being the southwesterly corner of the remainder of that called 8.23 acre tract of land described in General Warranty Deed with Vendors Lien to Djuanus Keith Thomas and wife Staci Thomas, recorded in Document No. 2017066397 of the Official Public Records of Williamson County, Texas, for the northwesterly corner and **POINT OF BEGINNING** of the herein described parcel;

1) **THENCE,** departing said existing ROW line, with the common boundary line of said remainder of Lot 1, and said remainder of the 8.23 acre tract**, 68°36'10" E**, for a distance of **25.07** feet to a calculated point, for the northeasterly corner of the herein described parcel, and from which an iron rod with plastic cap stamped "FOREST 1847" found, in and the westerly line of that called 230.22 acre tract described in a Special Warranty Deed to WBW Single Land Investment, LLC-Series 111 recorded in Document No. 2019092046 of the Official Public Records of Williamson County, being the northeasterly corner of said remainder of Lot 1, same being the southeasterly corner of said remainder of the 8.23 acre tract, bears N 68°36'10" E, with said common line at a distance of 1,467.34 feet;

2) **THENCE,** departing said remainder of the 8.23 acre tract, through the interior of said remainder of Lot 1, with the easterly proposed curving easement line to the left having a radius of **3,907.00** feet, a delta angle of **00°44'17",** an arc length of **50.33** et, and a chord which bears **S 17°33'42" E,** a distance of **50.33** feet to a calculated point, in the southerly boundary line of said remainder of Lot 1, same being the northerly boundary line of the remainder of that called 7.59 acre tract of land described in a General Warranty Deed to Mario Solis and Rosa Solis recorded in Document No. 2019045511 of the Official Public Records of Williamson County, Texas, for the southeasterly corner of the herein described parcel;

3) **THENCE,** with the common boundary line of said remainder of Lot 1 and said remainder of the 7.59 acre tract, **S 68°36'10" W**, for a distance of **25.05** feet to an iron rod with aluminum cap stamped "WILLIAMSON COUNTY" set, 68.00 feet right of C.R. 332 baseline station 32+51.70, in said existing curving easterly ROW, for the southwesterly corner of the herein described parcel;

4) **THENCE**, departing said remainder of the 7.59 acre tract, with said existing easterly ROW line, being the westerly line of said remainder of Lot 1, along said curve to the right having a radius of **3,932.00** feet, a delta angle of **00°44'00",** an arc length of **50.33** feet, and a chord which bears **N 17°35'10" W,** a distance of **50.33** feet to the **POINT OF BEGINNING**, containing 0.029 acres, (1,258 square feet) of land, more or less.

This property description is accompanied by a separate parcel plat.

All bearings recited herein are based on the Texas State Plane Coordinate System, Central Zone No. 4203, NAD 83.

THE STATE OF TEXAS §
§ KNOW ALL MEN BY THESE PRESENTS:
COUNTY OF WILLIAMSON §

That I, M Stephen Truesdale, a Registered Professional Land Surveyor, do hereby certify that the above description is true and correct and that the property described herein was determined by a survey made on the ground under my direct supervision.

WITNESS MY HAND AND SEAL at Round Rock, Williamson County, Texas.


M. Stephen Truesdale 27 FEB 2023

M. Stephen Truesdale Date
Registered Professional Land Surveyor No. 4933
Licensed State Land Surveyor
Inland Geodetics
Firm Registration No: 100591-00
1504 Chisholm Trail Road, Suite 103
Round Rock, TX 78681



EXHIBIT " "

PLAT TO ACCOMPANY PARCEL DESCRIPTION

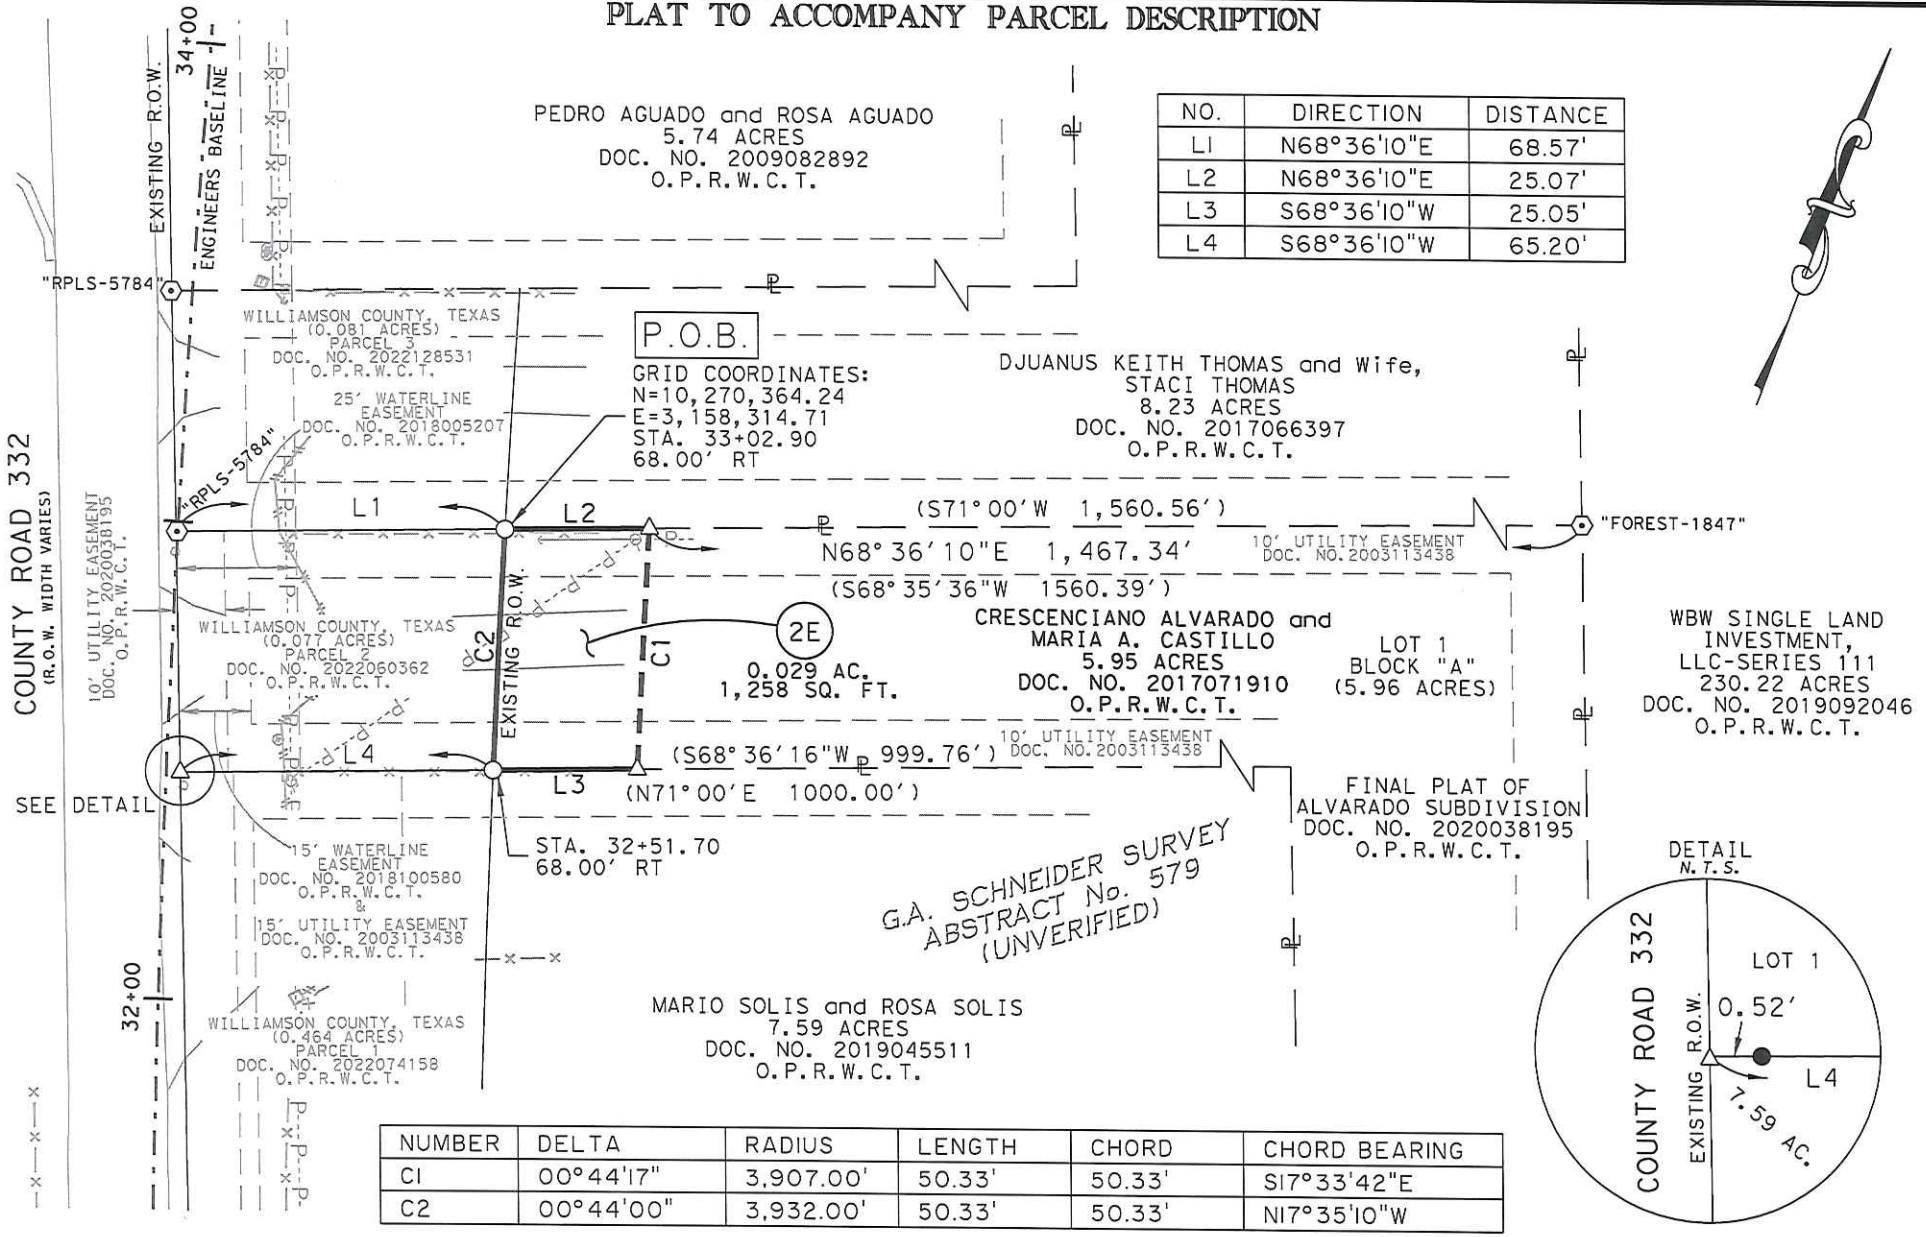

NO.	DIRECTION	DISTANCE
L1	N68°36'10"E	68.57'
L2	N68°36'10"E	25.07'
L3	S68°36'10"W	25.05'
L4	S68°36'10"W	65.20'

NUMBER	DELTA	RADIUS	LENGTH	CHORD	CHORD BEARING
C1	00°44'17"	3,907.00'	50.33'	50.33'	S17°33'42"E
C2	00°44'00"	3,932.00'	50.33'	50.33'	N17°35'10"W

REV: 02/13/2023

INLAND GEODETICS
PROFESSIONAL LAND SURVEYORS
1504 CHISHOLM TRAIL RD. STE. 103
ROUND ROCK, TX. 78681
PH. (512) 238-1200, FAX (512) 238-1251
FIRM REGISTRATION NO. 100591-00

PARCEL PLAT SHOWING PROPERTY OF

CRESCENCIANO ALVARADO and MARIA A. CASTILLO

SCALE	PROJECT	COUNTY
1" = 40'	COUNTY ROAD 332	WILLIAMSON

PARCEL 2E
0.029 ACRES
1,258 Sq. Ft.

S:\SEILER-LANKES\CR 332\PARCELS\PARCEL 2 ALVARADO-CASTILLO\EASEMENT\ALVARADO-CASTILLO-ESMT-REV.dgn

EXHIBIT " "

PLAT TO ACCOMPANY PARCEL DESCRIPTION

LEGEND

○	IRON ROD WITH ALUMINUM CAP STAMPED "WILLIAMSON COUNTY" SET
⊙	IRON ROD WITH PLASTIC OR ALUMINUM CAP FOUND - AS NOTED
●	1/2" IRON ROD FOUND
△	CALCULATED POINT
▲	MAG NAIL FOUND
℄	PROPERTY LINE
	DENOTES COMMON OWNERSHIP
	LINE BREAK
P.O.B.	POINT OF BEGINNING
( )	RECORD INFORMATION
P.R.W.C.T.	PLAT RECORDS WILLIAMSON COUNTY, TEXAS
D.R.W.C.T.	DEED RECORDS WILLIAMSON COUNTY, TEXAS
O.R.W.C.T.	OFFICIAL RECORDS WILLIAMSON COUNTY, TEXAS
O.P.R.W.C.T.	OFFICIAL PUBLIC RECORDS WILLIAMSON COUNTY, TEXAS

1) All bearings shown hereon are based on grid bearing. All distances are surface distances. Coordinates are surface values based on the Texas State Plane Coordinate System, NAD 83, Central Zone.

THE SURVEY SHOWN HEREON WAS PREPARED IN CONJUNCTION WITH THAT COMMITMENT FOR TITLE INSURANCE GF NO.GT2100234, ISSUED BY TEXAN TITLE INSURANCE COMPANY, EFFECTIVE DATE NOVEMBER 8, 2021, ISSUE DATE NOVEMBER 17, 2021.

1. RESTRICTIVE COVENANTS: DOCUMENT NOS. 2020038195, 2003113438, 2005084004, OF THE OFFICIAL PUBLIC RECORDS OF WILLIAMSON COUNTY, TEXAS, SUBJECT TO.

10C. 15 FOOT UTILITY EASEMENT ALONG THE FRONT AND REAR LOT LINES AND 10 FOOT EASEMENT ALONG EACH SIDE LOT LINE AS SET OUT IN RESTRICTIONS RECORDED IN DOCUMENT NO. 2003113438, OF THE OFFICIAL PUBLIC RECORDS OF WILLIAMSON COUNTY, TEXAS, AFFECTS AS SHOWN.

D. DECLARENT RESERVES THE RIGHT TO LOCATE, CONSTRUCT, ERECT AND MAINTAIN OR CAUSE TO BE LOCATED, CONSTRUCTED, ERECTED AND MAINTAINED IN AND ON ANY AREAS OWNED BY DECLARENT PIPELINES, CONDUITS, WIRES AND IMPROVEMENTS RELATING TO A PUBLIC UTILITY FUNCTION WITH THE RIGHT OF ACCESS TO THE SAME AT ANY TIME FOR THE PURPOSE OF REPAIR AND MAINTENANCE AS SET OUT IN RESTRICTIONS RECORDED IN DOCUMENT NO. 2003113438, OF THE OFFICIAL PUBLIC RECORDS OF WILLIAMSON COUNTY, TEXAS, SUBJECT TO.

F. BUILDING SETBACK LINES AS SET OUT IN RESTRICTIONS RECORDED IN DOCUMENT NO. 2003113438, OF THE OFFICIAL PUBLIC RECORDS OF WILLIAMSON COUNTY, TEXAS, SUBJECT TO.

G. ELECTRIC UTILITY EASEMENT TO BARTLETT ELECTRIC COOPERATIVE, INC., RECORDED IN VOLUME 2309, PAGE 180, OF THE OFFICIAL RECORDS OF WILLIAMSON COUNTY, TEXAS, FROM ITS DESCRIPTION CAN NOT BE LOCATED.

H. EASEMENT TO BARTLETT ELECTRIC COOPERATIVE INC., RECORDED IN DOCUMENT NO. 2006016024, OF THE OFFICIAL PUBLIC RECORDS OF WILLIAMSON COUNTY, TEXAS, DOES NOT AFFECT.

I. A 10 FOOT WIDE PUBLIC UTILITY EASEMENT IS RESERVED ALONG ALL STREET FRONTAGES AS STATED ON PLAT RECORDED IN DOCUMENT NO. 2020038195, OF THE OFFICIAL PUBLIC RECORDS OF WILLIAMSON COUNTY, TEXAS, DOES NOT AFFECT AS SHOWN.

J. AN ELECTRIC TRANSMISSION AND DISTRIBUTION LINE AND ELECTRIC UTILITY EASEMENT TO THIS PROPERTY AS STATED ON PLAT RECORDED IN DOCUMENT NO. 2020038195, OF THE OFFICIAL PUBLIC RECORDS OF WILLIAMSON COUNTY, TEXAS, FROM ITS DESCRIPTION CAN NOT BE LOCATED.

K. WATER LINE EASEMENT TO LONE STAR REGIONAL WATER AUTHORITY RECORDED IN DOCUMENT NO. 2018005207, OF THE OFFICIAL PUBLIC RECORDS OF WILLIAMSON COUNTY, TEXAS, DOES NOT AFFECT AS SHOWN.

M. RIGHT OF WAY EASEMENT TO JARRELL-SCHWERTNER WATER SUPPLY CORPORATION RECORDED IN DOCUMENT NO. 2018100580, OF THE OFFICIAL PUBLIC RECORDS OF WILLIAMSON COUNTY, TEXAS, DOES NOT AFFECT AS SHOWN.

I HEREBY CERTIFY THAT THIS PLAT IS TRUE AND CORRECT AND THAT THE PROPERTY SHOWN HEREON WAS DETERMINED BY A SURVEY MADE ON THE GROUND UNDER MY DIRECT SUPERVISION.

M. Stephen Truesdale 27 FEB 2023

M. STEPHEN TRUESDALE DATE
REGISTERED PROFESSIONAL LAND SURVEYOR NO. 4933
LICENSED STATE LAND SURVEYOR
INLAND GEODETICS
FIRM REGISTRATION NO. 100591-00
1504 CHISHOLM TRAIL ROAD, SUITE 103
ROUND ROCK, TEXAS 78681

STATE OF TEXAS REGISTERED M. STEPHEN TRUESDALE 4933 PROFESSIONAL LAND SURVEYOR

REV: 02/13/2023

INLAND GEODETICS
PROFESSIONAL LAND SURVEYORS
1504 CHISHOLM TRAIL RD. STE. 103
ROUND ROCK, TX. 78681
PH. (512) 238-1200, FAX (512) 238-1251
FIRM REGISTRATION NO. 100591-00

PARCEL PLAT SHOWING PROPERTY OF

CRESCENCIANO ALVARADO and MARIA A. CASTILLO

SCALE	PROJECT	COUNTY
1" = 40'	COUNTY ROAD 332	WILLIAMSON

PARCEL 2E
0.029 ACRES
1,258 Sq. Ft.

S:\SEILER-LANKES\CR 332\PARCELS\PARCEL 2 ALVARADO-CASTILLO\EASEMENT\ALVARADO-CASTILLO-ESMT-REV.dgn

EXHIBIT “B” FORM OF EASEMENT FOLLOWS

ELECTRIC AERIAL RIGHT-OF-WAY EASEMENT
AND COVENANT OF ACCESS

STATE OF TEXAS §
§ KNOW ALL MEN BY THESE PRESENTS:
COUNTY OF WILLIAMSON §

That Crescenciano Alvarado and Maria A. Castillo, of Williamson County, Texas (hereinafter referred to as "Grantor," whether one or more), for the provision of electric service or other good and valuable consideration received the receipt and sufficiency of which is deemed valuable to Grantor and which is hereby expressly acknowledged and accepted by Grantor from Bartlett Electric Cooperative, Inc., a Texas electric cooperative corporation, whose mailing address is P. O. Box 200, Bartlett, Texas 76511, and physical address of 27492 Highway 95, Bartlett, Texas 76511 (hereinafter referred to as "Cooperative"), does hereby grant and convey unto the Cooperative, its successors and assigns, an aerial easement and right-of-way for above-ground facilities to include, but not be limited to, one or more electric lines and communication devices and/or lines or cables, crossarms, insulators, pole mounted equipment and supports for pole mounted equipment to overhang aerially but not physically touch Grantor's property for electric operations and/or maintenance, each consisting of a variable number of wires and circuits, and all necessary and desirable appurtenances and attachments including, but not limited to, conductors, wires, racks, and equipment over, across, along and upon all that certain land in Williamson County, Texas (hereinafter referred to as "Grantor's Property") more particularly described in Exhibit "A" attached hereto and incorporated herein by reference for all purposes (the "Aerial Easement").

The Aerial Easement and its rights and privileges herein granted shall include the right to any additional working space about or near the Aerial Easement as may be reasonably necessary, together with the right of pedestrian and/or vehicular ingress and egress over, across, along, and upon Grantor's Property and Grantor's adjoining land to or from the Aerial Easement for the purposes of providing electric utility service to Grantor and/or others (overhead), including, but not limited to, placing, constructing, reconstructing, operating, inspecting, patrolling, maintaining, removing, improving, upgrading, modifying, increasing or reducing the capability of, and relocating electric and/or communication lines and/or devices, or distribution facilities or equipment, as well as reading any meter or performing any act relating to the provision of utility service.

This Aerial Easement, together with all rights and privileges herein granted, shall be a covenant running with the land for the benefit of the Cooperative, its successors and assigns, and may be assigned in whole, or in part, as the Cooperative may desire. Grantor covenants that Grantor, Grantor's heirs, successors and assigns shall facilitate and assist Cooperative personnel in exercising Cooperative's rights and privileges herein described at all reasonable times.

The width of the Aerial Easement, described in Exhibit A, shall be throughout the area of the Grantor's Property over which the Cooperative's facilities overhang aerially which unobstructed aerial easement and right of way shall be limited to and extend from a plane fifteen feet (15' 0") above ground level upward from the surface of the Property, so long as such use also complies with any clearance or separation distances required by the National Electrical Safety Code or other applicable state or local statute or permitting requirements. This unobstructed Aerial Easement begins at a plane at ground level and extends infinitely upward. It is understood, however, that Cooperative shall have no right to erect any structures on the above-described Aerial Easement but may overhang such Aerial Easement with facilities attached to structures which are located on property or right-of-way adjacent to Grantor's Property. The Cooperative shall also have the right to access so much of the remainder of the Grantor's Property as may be reasonably necessary to install, maintain, repair, and/or remove facilities that may at any time be necessary, at Cooperative's sole discretion, for the purpose herein specified.

Should the Grantor erect locked gates or other barriers that include, but not limited to, hostile dogs, the Grantor will provide the Cooperative with convenient means to circumvent the barrier for access without notice. Refusal on the part of the Grantor to provide reasonable access for the above purposes may, at the Cooperative's option, be sufficient cause for discontinuance of service. Alternatively, the Cooperative may move the metering location and other facilities and charge Grantor the cost of relocating all facilities.

The Cooperative shall have the right to clear the Aerial Easement of all obstructions or to prevent possible interference with or hazards to the safety, operation, and reliability of any of said lines and/or facilities or devices, including, but not limited to, trimming, cutting down, and/or chemically treating trees, undergrowth, and shrubbery within the Aerial Easement or within such proximity of the Cooperative's facilities so as to be hazardous to such facilities. Grantor shall not construct or locate any structure, building, trailer, or any other obstruction, including, but not limited to, impound any water or place any temporary or permanent erection of any mast-type equipment or appurtenances, stock tanks, dams, storage piles, swimming pools, antenna, spas, water wells, and/or oil wells within the Aerial Easement that will violate any applicable safety codes or interfere with Cooperative's rights and privileges as herein granted. Cooperative has the right to install, use, maintain, and lock access gates, and to remove or prevent construction on the Aerial Easement of any or all structures, buildings, trailers, and/or any other obstructions at Grantor's expense.

Grantor agrees that the consideration received by the Grantor includes consideration for all damages for the initial construction of the Cooperative's facilities on the Grantor's Property as well as all damages, if any, to the Grantor's Property which may occur in the future after the initial construction of the Cooperative's facilities on the Grantor's Property, directly resulting from the Cooperative's exercise of any of its rights herein granted. The Cooperative shall not be liable for any damages caused by maintaining the Aerial Easement clear of trees, undergrowth, brush and obstructions.

Grantor warrants that Grantor is the owner of Grantor's Property and has the right to execute this instrument. Grantor warrants that there are no liens existing against Grantor's Property other than the following liens:

_____

_____

Grantor agrees that all of Cooperative's facilities installed over Grantor's Property shall remain the sole property of Cooperative, removable at the sole option of the Cooperative.

TO HAVE AND TO HOLD the Aerial Easement and rights unto the Cooperative, its successors and assigns, until all of the Cooperative's lines and facilities shall be abandoned by a fully executed and recorded release of Grantor's Property by the Cooperative and not by removal of any or all Cooperative facilities, and in that event the Aerial Easement shall cease and all rights herein granted shall terminate and revert to Grantor, Grantor's heirs, successors or assigns; AND GRANTOR HEREBY BINDS GRANTOR, AND GRANTOR'S HEIRS, EXECUTORS, ADMINISTRATORS, AND SUCCESSORS, TO WARRANT AND FOREVER DEFEND THE AERIAL EASEMENT AND RIGHTS HEREIN GRANTED UNTO THE COOPERATIVE, ITS SUCCESSORS AND ASSIGNS, AGAINST EVERY PERSON WHOMSOEVER LAWFULLY CLAIMING OR TO CLAIM THE SAME OR ANY PART THEREOF.

Executed this the _____ day of _____, 2023.

_____ _____

Cresceniano Alvarado Maria A. Castillo

ACKNOWLEDGEMENT

THE STATE OF TEXAS §
§
COUNTY OF_____ §

This instrument was acknowledged before me on the_____day of_____, 20____, by_____, the person(s) named as Grantor(s) on the first page of this document.

_____
Notary Public, State of Texas

ACKNOWLEDGEMENT

THE STATE OF TEXAS §
§
COUNTY OF_____ §

This instrument was acknowledged before me on the_____day of_____, 20____, by_____, the person(s) named as Grantor(s) on the first page of this document.

_____
Notary Public, State of Texas

****

DO NOT WRITE BELOW THIS LINE RESERVED SPACE BELOW FOR RECORDING AT COUNTY

EXHIBIT____
PROPERTY DESCRIPTION FOR PARCEL 2-E

DESCRIPTION OF A 0.029 ACRE (1,258 SQUARE FOOT) PARCEL OF LAND SITUATED IN THE G.A. SCHNEIDER SURVEY, ABSTRACT NO. 579 (UNVERIFIED) IN WILLIAMSON COUNTY, TEXAS, BEING A PORTION OF THE REMAINDER OF THAT CALLED LOT 1, BLOCK "A" (5.96 ACRES) OF THE FINAL PLAT OF ALVARADO SUBDIVISION RECORDED IN DOCUMENT NO. 2020038195 OF THE OFFICIAL PUBLIC RECORDS OF WILLIAMSON COUNTY, TEXAS, DESCRIBED IN WARRANTY DEED TO CRESCENCIANO ALVARDO AND MARIA A. CASTILLO RECORDED IN DOCUMENT NO. 2017071910 OF THE OFFICIAL PUBLIC RECORDS OF WILLIAMSON COUNTY, TEXAS, SAID 0.029 ACRE (1,258 SQUARE FOOT) PARCEL BEING MORE PARTICULARLY DESCRIBED BY METES AND BOUNDS AS FOLLOWS:

BEGINNING at an iron rod with aluminum cap stamped "WILLIAMSON COUNTY" set, 68.00 feet right of County Road (C.R.) 332 baseline station 33+02.90, in the existing curving easterly Right-of-Way (ROW) line of C.R. 332 (ROW width varies), having grid coordinates of N=10,270,364.24 E=3,158,314.71, being in the northwesterly corner of said remainder of Lot 1, same being the southwesterly corner of the remainder of that called 8.23 acre tract of land described in General Warranty Deed with Vendors Lien to Djuanus Keith Thomas and wife Staci Thomas, recorded in Document No. 2017066397 of the Official Public Records of Williamson County, Texas, for the northwesterly corner and **POINT OF BEGINNING** of the herein described parcel;

1) **THENCE,** departing said existing ROW line, with the common boundary line of said remainder of Lot 1, and said remainder of the 8.23 acre tract**, 68°36'10" E**, for a distance of **25.07** feet to a calculated point, for the northeasterly corner of the herein described parcel, and from which an iron rod with plastic cap stamped "FOREST 1847" found, in and the westerly line of that called 230.22 acre tract described in a Special Warranty Deed to WBW Single Land Investment, LLC-Series 111 recorded in Document No. 2019092046 of the Official Public Records of Williamson County, being the northeasterly corner of said remainder of Lot 1, same being the southeasterly corner of said remainder of the 8.23 acre tract, bears N 68°36'10" E, with said common line at a distance of 1,467.34 feet;

2) **THENCE,** departing said remainder of the 8.23 acre tract, through the interior of said remainder of Lot 1, with the easterly proposed curving easement line to the left having a radius of **3,907.00** feet, a delta angle of **00°44'17",** an arc length of **50.33** et, and a chord which bears **S 17°33'42" E,** a distance of **50.33** feet to a calculated point, in the southerly boundary line of said remainder of Lot 1, same being the northerly boundary line of the remainder of that called 7.59 acre tract of land described in a General Warranty Deed to Mario Solis and Rosa Solis recorded in Document No. 2019045511 of the Official Public Records of Williamson County, Texas, for the southeasterly corner of the herein described parcel;

3) **THENCE,** with the common boundary line of said remainder of Lot 1 and said remainder of the 7.59 acre tract, **S 68°36'10" W**, for a distance of **25.05** feet to an iron rod with aluminum cap stamped "WILLIAMSON COUNTY" set, 68.00 feet right of C.R. 332 baseline station 32+51.70, in said existing curving easterly ROW, for the southwesterly corner of the herein described parcel;

4) **THENCE**, departing said remainder of the 7.59 acre tract, with said existing easterly ROW line, being the westerly line of said remainder of Lot 1, along said curve to the right having a radius of **3,932.00** feet, a delta angle of **00°44'00",** an arc length of **50.33** feet, and a chord which bears **N 17°35'10" W,** a distance of **50.33** feet to the **POINT OF BEGINNING**, containing 0.029 acres, (1,258 square feet) of land, more or less.

This property description is accompanied by a separate parcel plat.

All bearings recited herein are based on the Texas State Plane Coordinate System, Central Zone No. 4203, NAD 83.

THE STATE OF TEXAS §
§ KNOW ALL MEN BY THESE PRESENTS:
COUNTY OF WILLIAMSON §

That I, M Stephen Truesdale, a Registered Professional Land Surveyor, do hereby certify that the above description is true and correct and that the property described herein was determined by a survey made on the ground under my direct supervision.

WITNESS MY HAND AND SEAL at Round Rock, Williamson County, Texas.


M. Stephen Truesdale 27 FEB 2023

M. Stephen Truesdale Date
Registered Professional Land Surveyor No. 4933
Licensed State Land Surveyor
Inland Geodetics
Firm Registration No: 100591-00
1504 Chisholm Trail Road, Suite 103
Round Rock, TX 78681



EXHIBIT " "

PLAT TO ACCOMPANY PARCEL DESCRIPTION

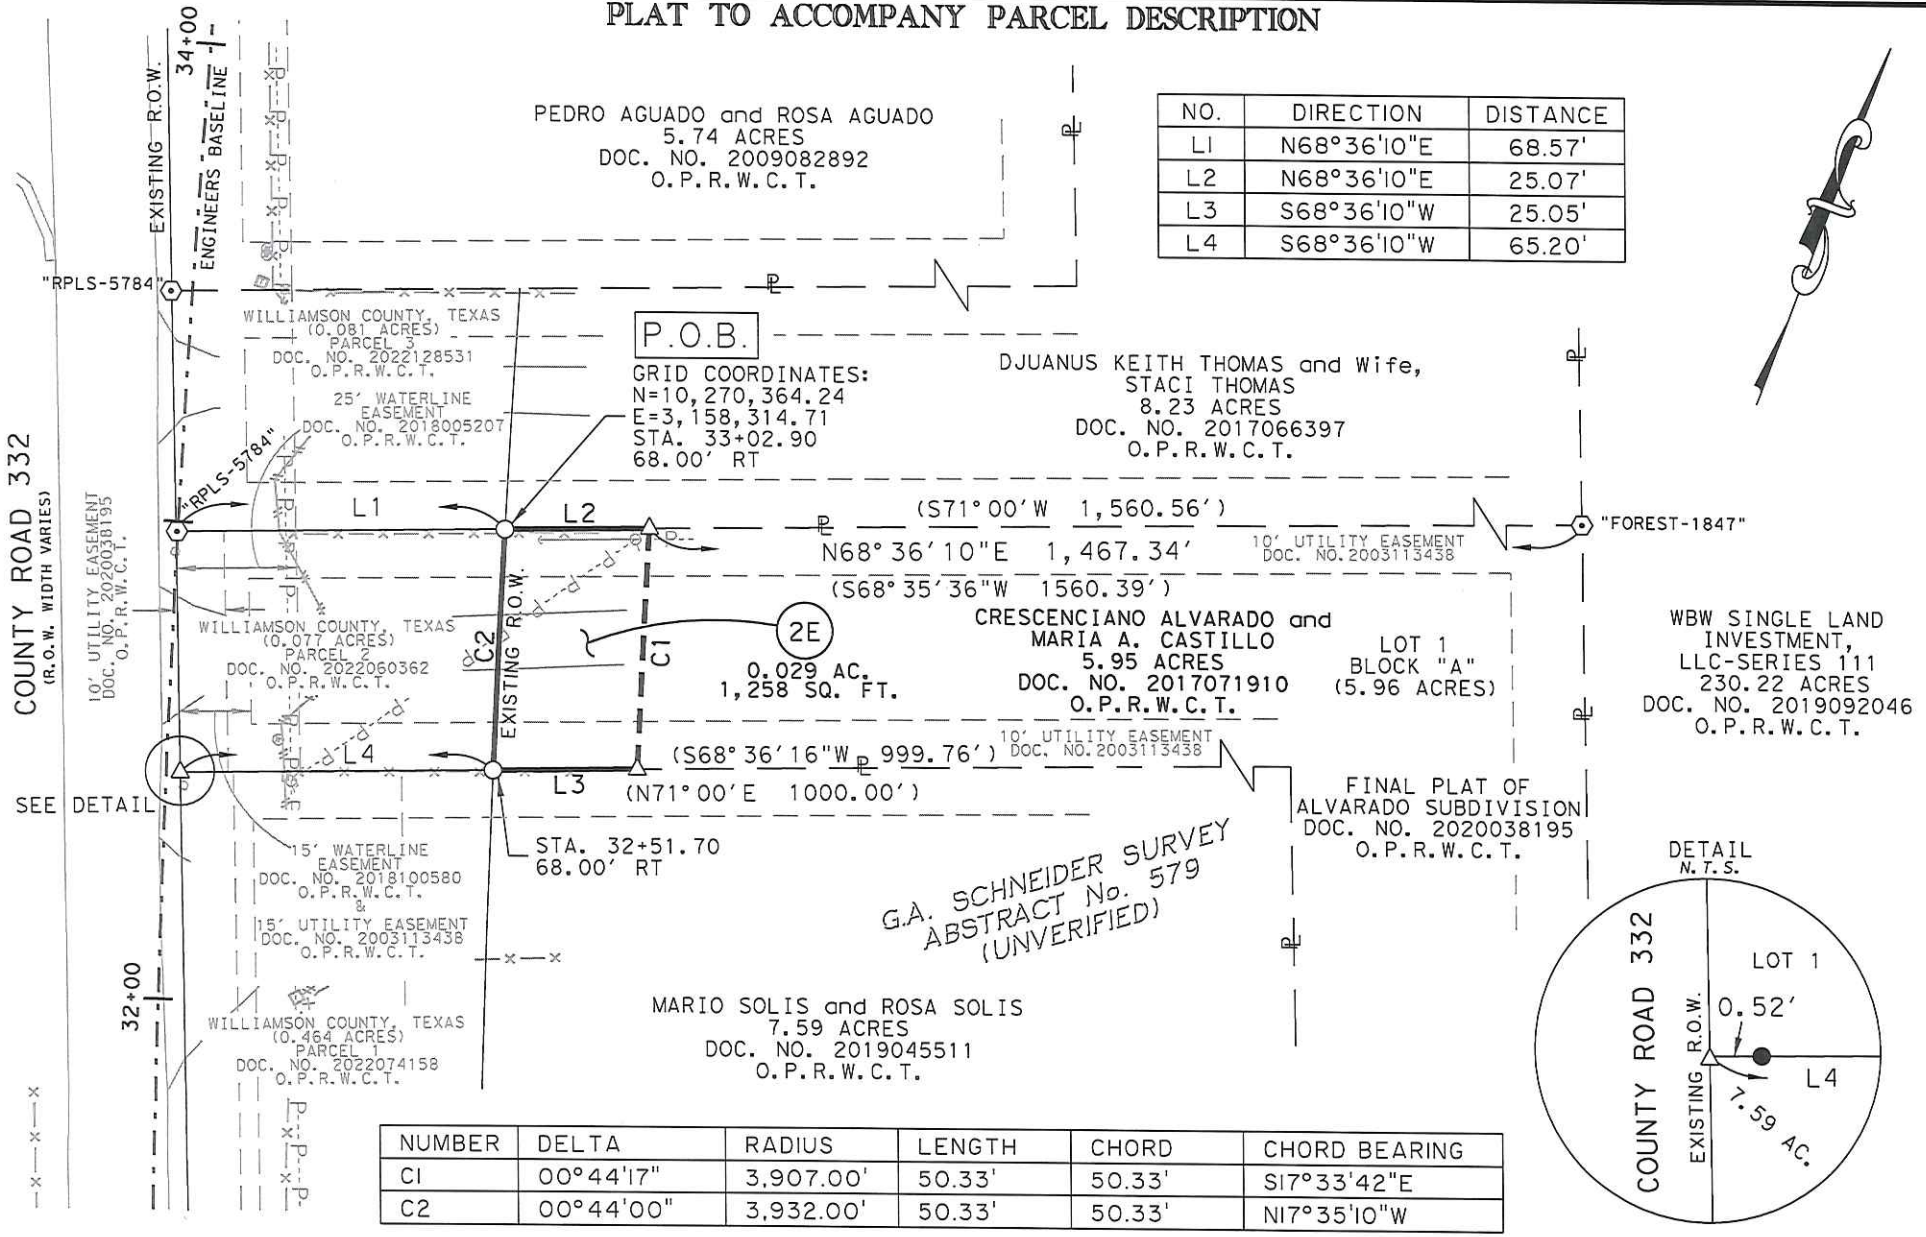

NO.	DIRECTION	DISTANCE
L1	N68°36'10"E	68.57'
L2	N68°36'10"E	25.07'
L3	S68°36'10"W	25.05'
L4	S68°36'10"W	65.20'

NUMBER	DELTA	RADIUS	LENGTH	CHORD	CHORD BEARING
C1	00°44'17"	3,907.00'	50.33'	50.33'	S17°33'42"E
C2	00°44'00"	3,932.00'	50.33'	50.33'	N17°35'10"W

REV: 02/13/2023

INLAND GEODETICS
PROFESSIONAL LAND SURVEYORS
1504 CHISHOLM TRAIL RD. STE. 103
ROUND ROCK, TX. 78681
PH. (512) 238-1200, FAX (512) 238-1251
FIRM REGISTRATION NO. 100591-00

PARCEL PLAT SHOWING PROPERTY OF

CRESCENCIANO ALVARADO and MARIA A. CASTILLO

SCALE	PROJECT	COUNTY
1" = 40'	COUNTY ROAD 332	WILLIAMSON

PARCEL 2E
0.029 ACRES
1,258 Sq. Ft.

S:\SEILER-LANKES\CR 332\PARCELS\PARCEL 2 ALVARADO-CASTILLO\EASEMENT\ALVARADO-CASTILLO-ESMT-REV.dgn

EXHIBIT " "

PLAT TO ACCOMPANY PARCEL DESCRIPTION

LEGEND

○	IRON ROD WITH ALUMINUM CAP STAMPED "WILLIAMSON COUNTY" SET
⊙	IRON ROD WITH PLASTIC OR ALUMINUM CAP FOUND - AS NOTED
●	1/2" IRON ROD FOUND
△	CALCULATED POINT
▲	MAG NAIL FOUND
℄	PROPERTY LINE
	DENOTES COMMON OWNERSHIP
	LINE BREAK
P.O.B.	POINT OF BEGINNING
( )	RECORD INFORMATION
P.R.W.C.T.	PLAT RECORDS WILLIAMSON COUNTY, TEXAS
D.R.W.C.T.	DEED RECORDS WILLIAMSON COUNTY, TEXAS
O.R.W.C.T.	OFFICIAL RECORDS WILLIAMSON COUNTY, TEXAS
O.P.R.W.C.T.	OFFICIAL PUBLIC RECORDS WILLIAMSON COUNTY, TEXAS

1) All bearings shown hereon are based on grid bearing. All distances are surface distances. Coordinates are surface values based on the Texas State Plane Coordinate System, NAD 83, Central Zone.

THE SURVEY SHOWN HEREON WAS PREPARED IN CONJUNCTION WITH THAT COMMITMENT FOR TITLE INSURANCE GF NO.GT2100234, ISSUED BY TEXAN TITLE INSURANCE COMPANY, EFFECTIVE DATE NOVEMBER 8, 2021, ISSUE DATE NOVEMBER 17, 2021.

1. RESTRICTIVE COVENANTS: DOCUMENT NOS. 2020038195, 2003113438, 2005084004, OF THE OFFICIAL PUBLIC RECORDS OF WILLIAMSON COUNTY, TEXAS, SUBJECT TO.

10C. 15 FOOT UTILITY EASEMENT ALONG THE FRONT AND REAR LOT LINES AND 10 FOOT EASEMENT ALONG EACH SIDE LOT LINE AS SET OUT IN RESTRICTIONS RECORDED IN DOCUMENT NO. 2003113438, OF THE OFFICIAL PUBLIC RECORDS OF WILLIAMSON COUNTY, TEXAS, AFFECTS AS SHOWN.

D. DECLARENT RESERVES THE RIGHT TO LOCATE, CONSTRUCT, ERECT AND MAINTAIN OR CAUSE TO BE LOCATED, CONSTRUCTED, ERECTED AND MAINTAINED IN AND ON ANY AREAS OWNED BY DECLARENT PIPELINES, CONDUITS, WIRES AND IMPROVEMENTS RELATING TO A PUBLIC UTILITY FUNCTION WITH THE RIGHT OF ACCESS TO THE SAME AT ANY TIME FOR THE PURPOSE OF REPAIR AND MAINTENANCE AS SET OUT IN RESTRICTIONS RECORDED IN DOCUMENT NO. 2003113438, OF THE OFFICIAL PUBLIC RECORDS OF WILLIAMSON COUNTY, TEXAS, SUBJECT TO.

F. BUILDING SETBACK LINES AS SET OUT IN RESTRICTIONS RECORDED IN DOCUMENT NO. 2003113438, OF THE OFFICIAL PUBLIC RECORDS OF WILLIAMSON COUNTY, TEXAS, SUBJECT TO.

G. ELECTRIC UTILITY EASEMENT TO BARTLETT ELECTRIC COOPERATIVE, INC., RECORDED IN VOLUME 2309, PAGE 180, OF THE OFFICIAL RECORDS OF WILLIAMSON COUNTY, TEXAS, FROM ITS DESCRIPTION CAN NOT BE LOCATED.

H. EASEMENT TO BARTLETT ELECTRIC COOPERATIVE INC., RECORDED IN DOCUMENT NO. 2006016024, OF THE OFFICIAL PUBLIC RECORDS OF WILLIAMSON COUNTY, TEXAS, DOES NOT AFFECT.

I. A 10 FOOT WIDE PUBLIC UTILITY EASEMENT IS RESERVED ALONG ALL STREET FRONTAGES AS STATED ON PLAT RECORDED IN DOCUMENT NO. 2020038195, OF THE OFFICIAL PUBLIC RECORDS OF WILLIAMSON COUNTY, TEXAS, DOES NOT AFFECT AS SHOWN.

J. AN ELECTRIC TRANSMISSION AND DISTRIBUTION LINE AND ELECTRIC UTILITY EASEMENT TO THIS PROPERTY AS STATED ON PLAT RECORDED IN DOCUMENT NO. 2020038195, OF THE OFFICIAL PUBLIC RECORDS OF WILLIAMSON COUNTY, TEXAS, FROM ITS DESCRIPTION CAN NOT BE LOCATED.

K. WATER LINE EASEMENT TO LONE STAR REGIONAL WATER AUTHORITY RECORDED IN DOCUMENT NO. 2018005207, OF THE OFFICIAL PUBLIC RECORDS OF WILLIAMSON COUNTY, TEXAS, DOES NOT AFFECT AS SHOWN.

M. RIGHT OF WAY EASEMENT TO JARRELL-SCHWERTNER WATER SUPPLY CORPORATION RECORDED IN DOCUMENT NO. 2018100580, OF THE OFFICIAL PUBLIC RECORDS OF WILLIAMSON COUNTY, TEXAS, DOES NOT AFFECT AS SHOWN.

I HEREBY CERTIFY THAT THIS PLAT IS TRUE AND CORRECT AND THAT THE PROPERTY SHOWN HEREON WAS DETERMINED BY A SURVEY MADE ON THE GROUND UNDER MY DIRECT SUPERVISION.

M. Stephen Truesdale 27 FEB 2023

M. STEPHEN TRUESDALE DATE
REGISTERED PROFESSIONAL LAND SURVEYOR NO. 4933
LICENSED STATE LAND SURVEYOR
INLAND GEODETICS
FIRM REGISTRATION NO. 100591-00
1504 CHISHOLM TRAIL ROAD, SUITE 103
ROUND ROCK, TEXAS 78681

STATE OF TEXAS REGISTERED M. STEPHEN TRUESDALE 4933 PROFESSIONAL LAND SURVEYOR

REV: 02/13/2023

INLAND GEODETICS
PROFESSIONAL LAND SURVEYORS
1504 CHISHOLM TRAIL RD. STE. 103
ROUND ROCK, TX. 78681
PH. (512) 238-1200, FAX (512) 238-1251
FIRM REGISTRATION NO. 100591-00

PARCEL PLAT SHOWING PROPERTY OF

CRESCENCIANO ALVARADO and MARIA A. CASTILLO

SCALE	PROJECT	COUNTY
1" = 40'	COUNTY ROAD 332	WILLIAMSON

PARCEL 2E
0.029 ACRES
1,258 Sq. Ft.

S:\SEILER-LANKES\CR 332\PARCELS\PARCEL 2 ALVARADO-CASTILLO\EASEMENT\ALVARADO-CASTILLO-ESMT-REV.dgn

Commissioners Court - Regular Session **42.**

Meeting Date: 05/23/2023

ILA with City of Liberty Hill

Submitted For: Charlie Crossfield **Submitted By:** Charlie Crossfield, Road Bond

Department: Road Bond

Agenda Category: Regular Agenda Items

Information

Agenda Item

Discuss, consider and take appropriate action on an Interlocal Agreement with the City of Liberty Hill regarding the Liberty Hill (SH 29) Bypass project. Funding Source: Road Bonds P346

Background

Fiscal Impact

From/To	Acct No.	Description	Amount

Attachments

ILA

Form Review

Inbox	Reviewed By	Date
County Judge Exec Asst.	Becky Pruitt	05/18/2023 09:24 AM
Form Started By: Charlie Crossfield		Started On: 05/17/2023 04:01 PM
Final Approval Date: 05/18/2023		

INTERLOCAL AGREEMENT BY AND BETWEEN LIBERTY HILL, TEXAS AND WILLIAMSON COUNTY, TEXAS

THE STATE OF TEXAS §
§ KNOW ALL MEN BY THESE PRESENTS:
COUNTY OF WILLIAMSON §

This Interlocal Agreement ("Agreement") is entered into between the City of Liberty Hill, Texas (the "City") and Williamson County, Texas (the "County"), both political subdivisions of the State of Texas. In this Agreement, the City and the County are sometimes individually referred to as "a Party" and collectively as "the Parties".

WHEREAS, V.T.C.A., Government Code, Chapter 791, the Texas Interlocal Corporation Act provides that any one or more public agencies may contract with each other for the performance of governmental functions or services for the prevention and protection of the health and safety of the inhabitants of this State and the mutual benefit of the Parties; and

WHEREAS, the City has prioritized the construction of traffic signal projects within the City, as outlined herein; and

WHEREAS, the County is in the process of acquiring right-of-way for the Liberty Hill Bypass (the "Bypass"); and

WHEREAS, the City and the County desire to cooperate regarding the mutual responsibilities, obligations and duties as stated herein;

NOW THEREFORE, in consideration of the foregoing premises and the mutual promises and agreements contained in this Agreement, the Parties agree as follows:

I.
Purpose

The general purpose of this Agreement is to provide for (1) the exchange of certain real properties owned by the Parties, and (2) the County reimbursement to the City for costs of up to $272,950 to construct one traffic signal project at either the intersection of SH 29 and Stonewall Ranch or the intersection of SH 29 and Bailey Lane.

II.
City Obligations

2.01 In return for the considerations stated herein, the City shall take all legal actions necessary to convey fee simple title to the County of the approximately nine (9) acre tract described in Exhibit "A" on or before April 28,2023 ("9-Acre Tract").

2.02 In conjunction with the construction of the Bypass, the County will construct a cul-de-sac terminating Stubblefield Lane to prevent access to the Bypass. The cul-de-sac will be approximately 0.29 acres at the location shown on Exhibit "B", attached hereto. After construction

completion of the cul-de-sac, the City shall annex and maintain the approximately 1,200' feet of Stubblefield Drive up to and including the cul-de-sac when the City annexes and/or owns 50% of frontage abutting this section of Stubblefield Lane.

III.
County Obligations

3.01 The County will convey to the City fee simple title to an approximately 125' by 125' foot tract to be utilized by the City for the installation of a City wastewater lift station (the "Lift Station Tract"). The exact location of the Lift Station Tract will be within the property described in Exhibit "B", as determined by the Parties at a later date. The closing of the Lift Station Tract shall occur simultaneously with the closing of the 9- Acre Tract. The City will construct and maintain secure fencing around the perimeter of the Lift Station Tract after construction and will maintain the fence in perpetuity. The County will allow access to the Lift Station Tract from the Bypass after the Bypass is constructed.

3.02 The County will reimburse the City up to and no more than $272,950 for costs associated with the installation of one traffic signal and related construction at either the intersection of SH 29 and Stonewall Ranch or the intersection of SH 29 and Bailey Lane. The reimbursement will be payable after the County receives and approves invoices after construction is completed. Payment shall be made pursuant to the Texas Prompt Payment Act.

3.03 The County shall commence construction of the Bypass within 12 months of the execution of this Agreement by both Parties and substantially complete construction within 24 months after construction is commenced, both subject to Force Majeure, as defined herein.

IV.
Disputes

4.01 Material Breach: Notice and Opportunity to Cure.

(a) In the event that one Party believes that another Party has materially breached one of the provisions of this Agreement, the non-defaulting Party will make written demand to cure and give the defaulting Party up to 30 days to cure such material breach or, if the curative action cannot reasonably be completed within 30 days, the defaulting Party will commence the curative action within 30 days and thereafter diligently pursue the curative action to completion. Notwithstanding the foregoing, any matters specified in the default notice which may be cured solely by the payment of money must be cured within 10 days after receipt of the notice. This applicable time period must pass before the non-defaulting Party may initiate any remedies available to the non-defaulting party due to such breach.

(b) Any non-defaulting Party will mitigate direct or consequential damage arising from any breach or default to the extent reasonably possible under the circumstances.

(c) The Parties agree that they will negotiate in good faith to resolve any disputes and may engage in non-binding mediation, arbitration or other alternative dispute resolution methods as recommended by the laws of the State of Texas.

4.02 Equitable Relief. In recognition that failure in the performance of the Parties' respective obligations could not be adequately compensated in money damages alone, the Parties agree that after providing notice and an opportunity to cure in accordance with Section 4.01 above, the Parties shall have the right to request any court, agency or other governmental authority of appropriate jurisdiction to grant any and all remedies which are appropriate to assure conformance to the provisions of this Agreement.

4.03 Agreement's Remedies Not Exclusive. The provisions of this Agreement providing remedies in the event of a Party's breach are not intended to be exclusive remedies. The Parties retain, except to the extent released or waived by the express terms of this Agreement, all rights at law and in equity to enforce the terms of this Agreement.

V.
General Provisions

5.01 Authority. This Agreement is made in part under the authority conferred in Chapter 791, Texas Government Code.

5.02 Term. This Agreement shall commence upon execution of this Agreement and shall end upon the completion of the County Project and acceptance of the public improvements by the City.

5.03 Severability. The provisions of this Agreement are severable and, if any provision of this Agreement is held to be invalid for any reason by a court or agency of competent jurisdiction, the remainder of this Agreement will not be affected and this Agreement will be construed as if the invalid portion had never been contained herein.

5.04 Payments from Current Revenues. Any payments required to be made by a Party under this Agreement will be paid from current revenues or other funds lawfully available to the Party for such purpose.

5.05 Cooperation. The Parties agree to cooperate at all times in good faith to effectuate the purposes and intent of this Agreement.

5.06 Entire Agreement. This Agreement contains the entire agreement of the Parties regarding the subject matter hereof and supersedes all prior or contemporaneous understandings or representations, whether oral or written, regarding the subject matter and only relates to those portions of the County Project shown in the plans attached hereto as Exhibit "A".

5.07 Amendments. Any amendment of this Agreement must be in writing and will be effective if signed by the authorized representatives of the Parties.

5.08 Applicable Law; Venue. This Agreement will be construed in accordance with Texas law. Venue for any action arising hereunder will be in Williamson County, Texas.

5.09 Notices. Any notices given under this Agreement will be effective if (i) forwarded to a Party by hand-delivery; (ii) transmitted to a Party by confirmed telecopy; or (iii) deposited with the U.S. Postal Service, postage prepaid, certified, to the address of the Party indicated below:

CITY: City of Liberty Hill, Texas
926 Loop 332
Liberty Hill, Texas, 78642
Telephone: (512) 778-5449

COUNTY: Williamson County, Texas
710 S. Main St.
Georgetown, TX 78626
Attn: William Gravell, Jr.
Telephone: (512) 943-1550
Facsimile: (512) 943-1662

5.10 Counterparts; Effect of Partial Execution. This Agreement may be executed simultaneously in multiple counterparts, each of which will be deemed an original, but all of which will constitute the same instrument.

5.11 Authority. Each Party represents and warrants that it has the full right, power and authority to execute this Agreement.

5.12 Force Majeure. If, by reason of force majeure, any Party is rendered unable, in whole or in part, to carry out its obligations under this Agreement, the Party whose performance is so affected must give notice and the full particulars of such force majeure to the other Parties within a reasonable time after the occurrence of the event or cause relied upon, and the obligation of the Party giving such notice, will, to the extent it is affected by such force majeure, be suspended during the continuance of the inability but for no longer period. The Party claiming force majeure must endeavor to remove or overcome such inability with all reasonable dispatch. The term "*force majeure*" means Acts of God, strikes, lockouts, or other industrial disturbances, acts of the public enemy, orders of any kind of the government of the United States or the State of Texas, or of any court or agency of competent jurisdiction or any civil or military authority, insurrection, riots, epidemics, landslides, lightning, earthquake, fires, hurricanes, storms, floods, washouts, droughts, arrests, restraints of government and people, civil disturbances, vandalism, explosions, breakage or accidents to machinery, pipelines or canals, or inability on the part of a Party to perform due to any other causes not reasonably within the control of the Party claiming such inability

5.13 Effective Date. This Agreement is executed to be effective on the date the last Party signs this Agreement.

(SIGNATURES ON FOLLOWING PAGE)

CITY OF LIBERTY HILL, TEXAS

By: Liz Branigan
Liz Branigan, Mayor

ATTEST:

By: Elaine Simpson
City Secretary
City Secretary

THE STATE OF TEXAS §
§
COUNTY OF WILLIAMSON §

THIS INSTRUMENT was acknowledged before me on this 24th day of April, 2023, by Liz Branigan, as Mayor of the City of Liberty Hill, a Texas home-rule city, on behalf of said City.

REBECCA SUE HUBENAK-HARKNESS
Notary Public - State of Texas
ID # 10289564
Comm. Exp. 07/21/2025

Rebecca Hubenak-Harkness
Notary Public, State of Texas

WILLIAMSON COUNTY, TEXAS

By:_____
William Gravell, Jr., County Judge


ATTEST:


By:_____
Nancy Rister, County Clerk

THE STATE OF TEXAS §
§
COUNTY OF WILLIAMSON §

THIS INSTRUMENT was acknowledged before me on this _____ day of _____, 2023, by William Gravell, Jr., County Judge of Williamson County, Texas, on behalf of said County.

_____
Notary Public, State of Texas

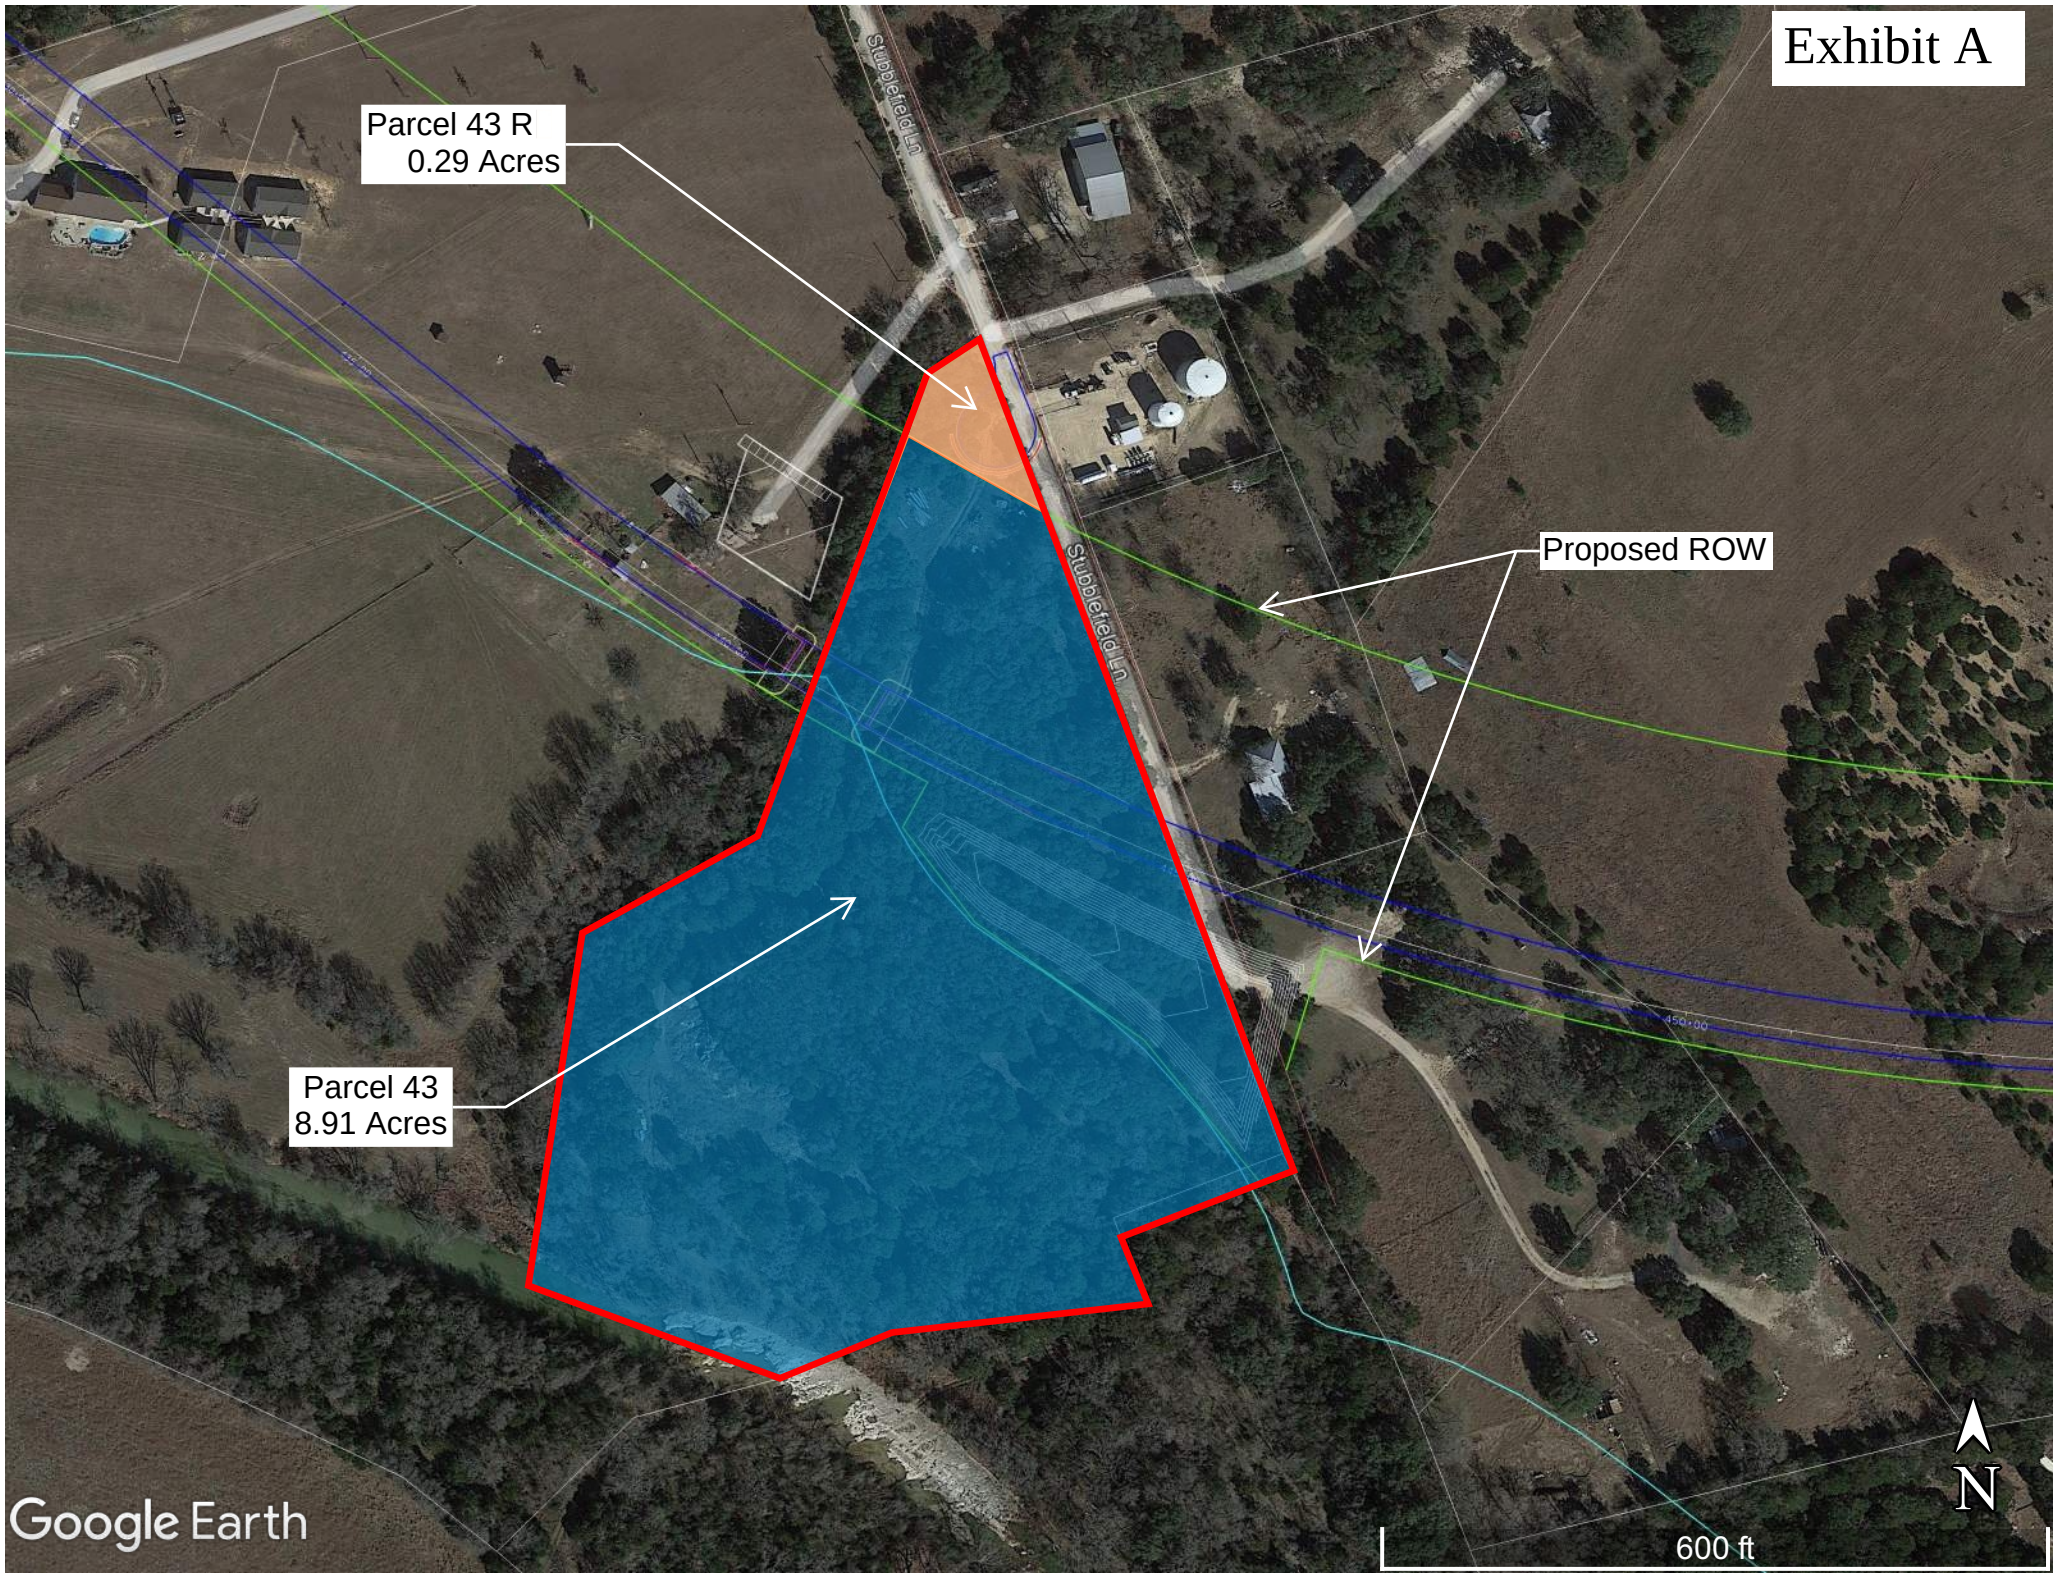
Exhibit A
Parcel 43 R
0.29 Acres
Proposed ROW
Parcel 43
8.91 Acres
Stubblefield Ln
Stubblefield Ln
N
600 ft
Google Earth

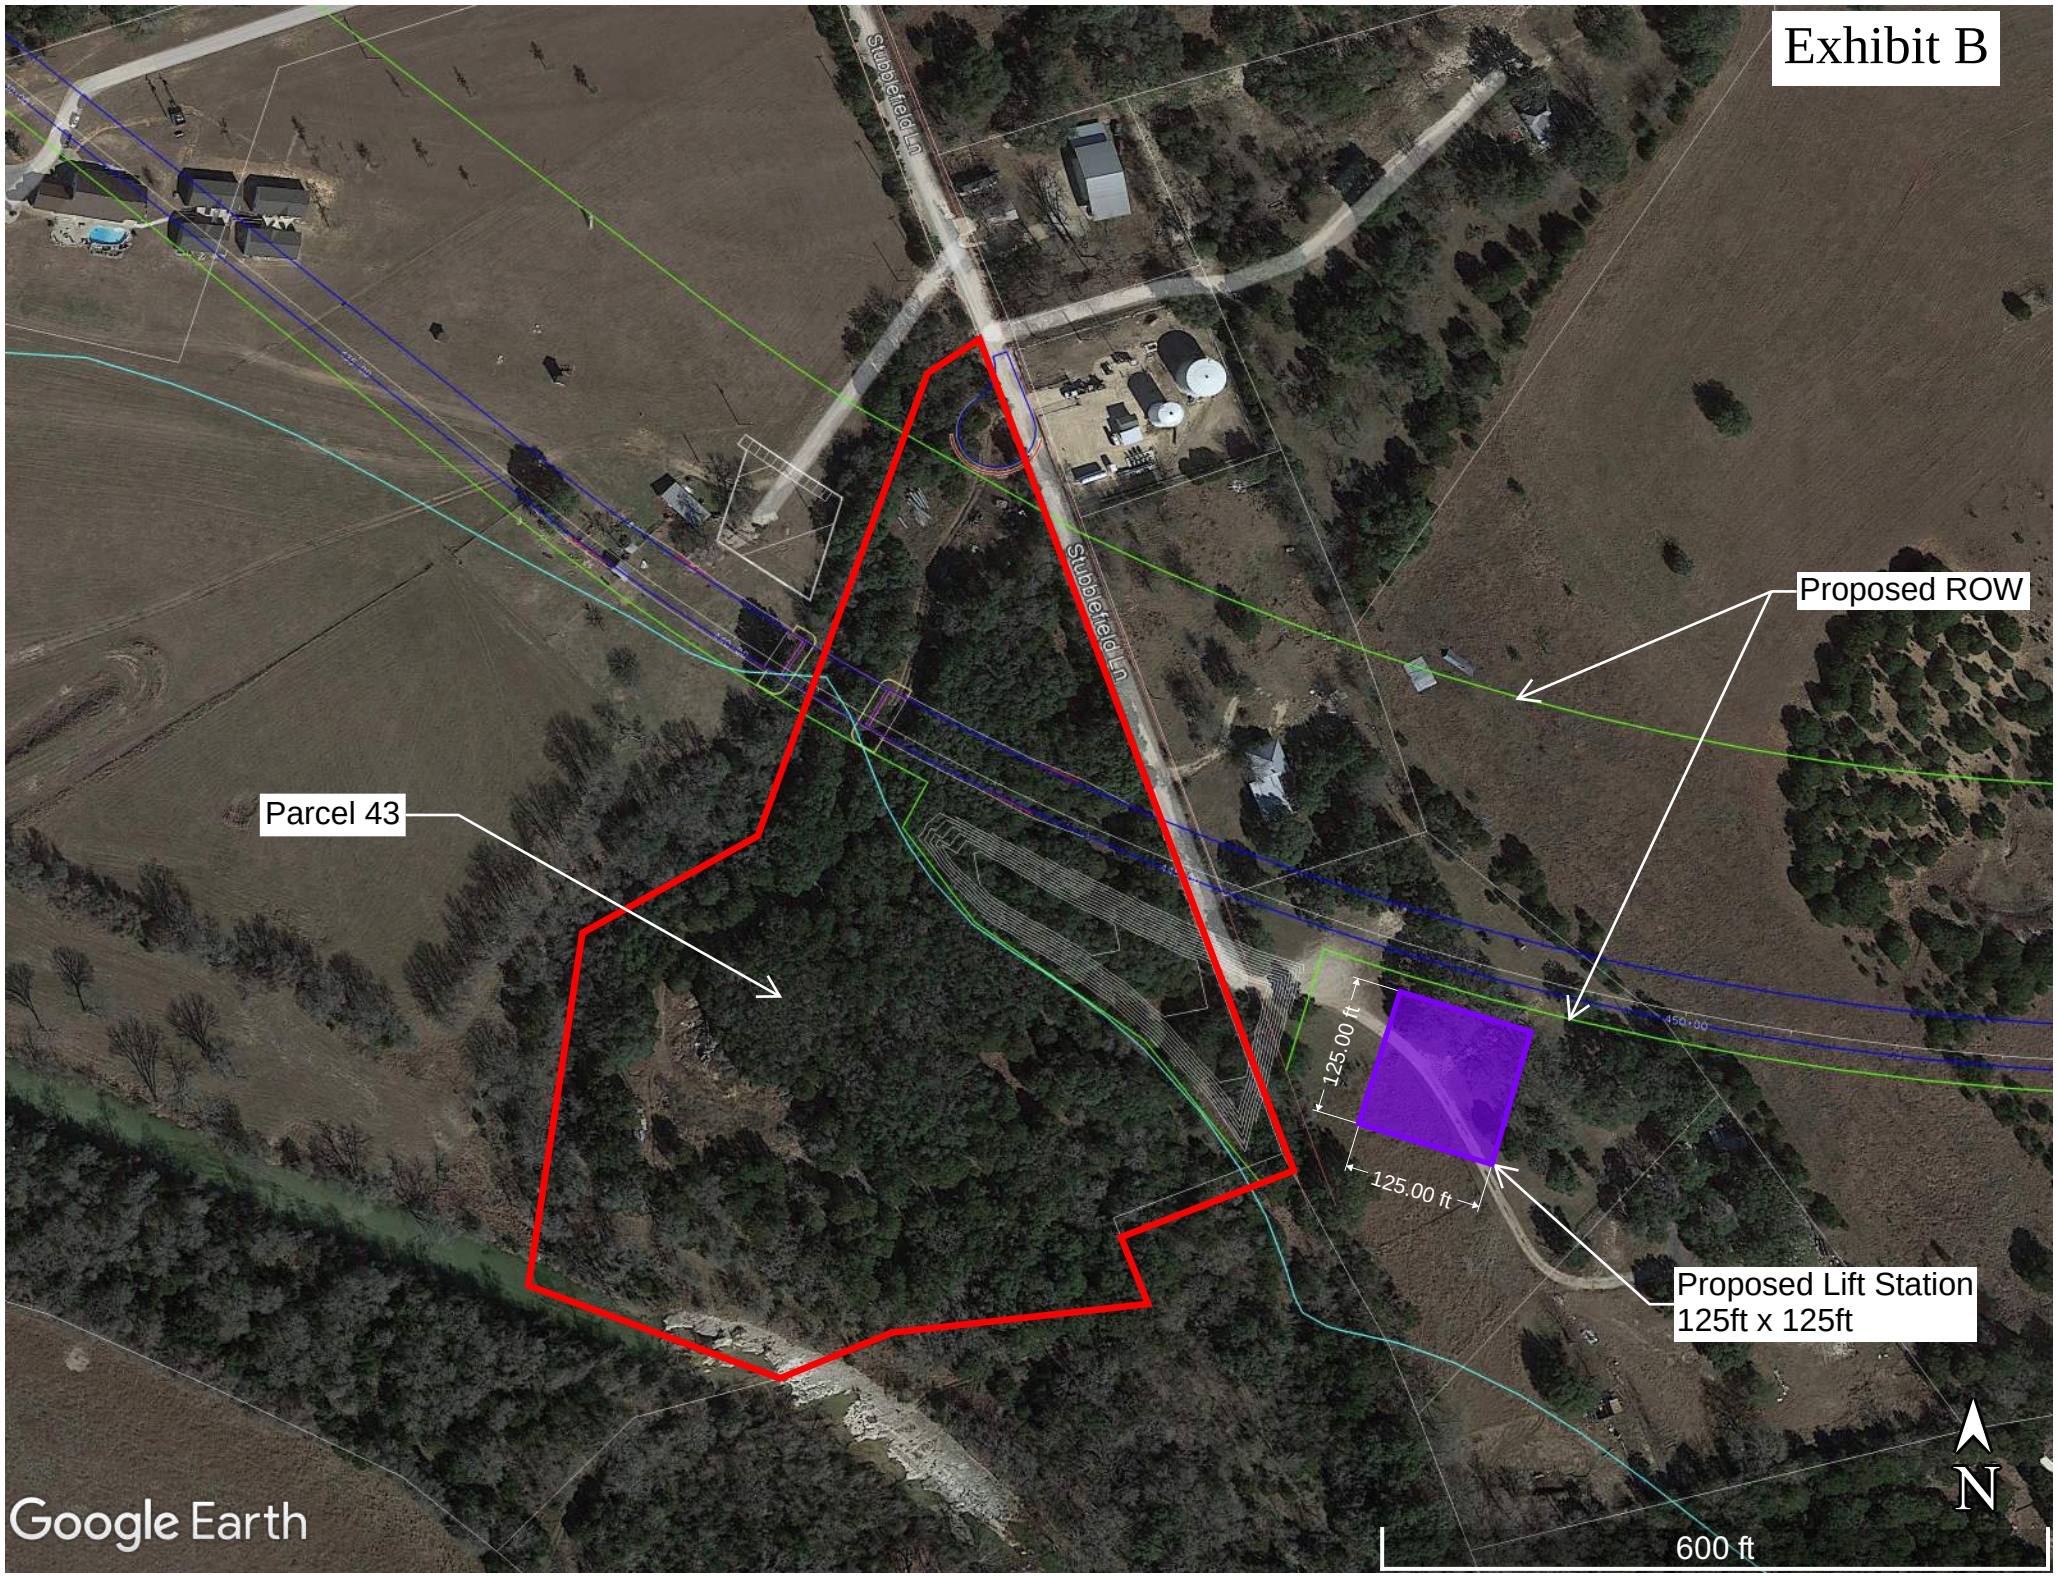
Exhibit B
Stubblefield Ln
Stubblefield Ln
Proposed ROW
Parcel 43
125.00 ft
125.00 ft
Proposed Lift Station
125ft x 125ft
N
600 ft
Google Earth

Commissioners Court - Regular Session **43.**

Meeting Date: 05/23/2023

Northgate Acceptance

Submitted For: Charlie Crossfield **Submitted By:** Charlie Crossfield, Road Bond

Department: Road Bond

Agenda Category: Regular Agenda Items

Information

Agenda Item

Discuss, consider and take appropriate action on an Acceptance of Right of way for Future Arterial Road and Abandonment of prescriptive rights for portion of Old County Road 214 with River Oaks Partners II, LLC.

Background

Fiscal Impact

From/To	Acct No.	Description	Amount

Attachments

River Oaks Conveyance

Exhibit A

Exhibit B

Form Review

Inbox	Reviewed By	Date
County Judge Exec Asst.	Becky Pruitt	05/18/2023 11:54 AM
Form Started By: Charlie Crossfield		Started On: 05/18/2023 11:40 AM
Final Approval Date: 05/18/2023		

ACCEPTANCE OF RIGHT-OF-WAY FOR FUTURE ARTERIAL ROAD AND ABANDONMENT OF PRESCRPTIVE RIGHTS FOR PORTION OF OLD COUNTY ROAD 214

This Agreement ("Agreement") to accept future arterial road right-of-way and abandoning old CR 214 is made by and between RIVER OAKS LAND PARTNERS II, LLC ("Developer") and Williamson County, Texas ("County").

RECITALS

WHEREAS, on July 27, 2021, the Parties entered into a Development Agreement (July 27, 2021 Agreement) which, among other considerations, required the Developer to dedicate approximately 21.63 acres to the County, free and clear of any liens, to be utilized as right-of-way for new CR 214 and for the County to abandon approximately 3.19 acres, which is a portion of old CR 214; and

WHEREAS, the Developer has previously dedicated by final plat 16.95 acres to the County as right-of-way for the new CR 214, and

WHEREAS, the Parties have completed the surveys for the dedication of approximately 5.95 acres, which is attached hereto as Exhibit "A", and for the abandonment of a portion of CR 214, which is attached hereto as Exhibit "B"; and

NOW THEREFORE, for and in consideration of the promises and considerations previously made, the County and the Developer agree as follows:

I.

1. The Developer hereby agrees to convey to the County and the County accepts approximately 5.95 acres to be utilized as future arterial road right-of-way, said conveyance being described in Exhibit "A", attached hereto.

2. The County hereby abandons all prescriptive rights and any other interests held by the County to that portion of CR 214, being approximately 4.15 acres described in Exhibit "B", attached hereto. The County Judge is authorized to execute a Release of Prescriptive Easement at a later date.

3. All other provisions of the July 21, 2021 Agreement remain in full force and effect.

SIGNED this ____ day of _____, 2023 ("Effective Date").

(Signatures on following pages)

WILLIAMSON COUNTY

By:_____

Bill Gravell, Jr. County Judge

Date:_____

THE STATE OF TEXAS §
§
COUNTY OF _____ §

This instrument was acknowledged before me on the ____ day of _____, 2023, by Bill Gravell, Jr, County Judge.

_____

(SEAL) Notary Public Signature

Attest:

_____

Nancy Rister, County Clerk

RIVER OAKS LAND PARTNERS II, LLC

By: _____


Its: Vice President

Date: 5/18/23

THE STATE OF TEXAS §
§
COUNTY OF WILLIAMSON §

This instrument was acknowledged before me on May 18, 2023, by Grant Rollo, as Vice President and on behalf of River Oaks Land Partners, II, LLC.

(SEAL)

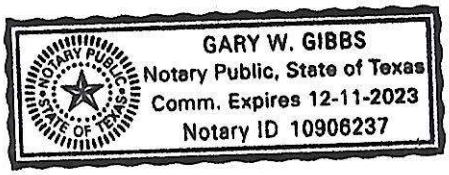

_____
Gary W. Gibbs
Notary Public Signature

LSI LANDESIGN SERVICES, INC.
10090 W Highway 29 | Liberty Hill, Texas 78642
TBPLS Firm No. 10001800 | 512-238-7901 office

EXHIBIT " A "
METES AND BOUNDS DESCRIPTION

BEING 5.95 ACRES OF LAND, SURVEYED BY LANDESIGN SERVICES, INC., SITUATED IN THE JAMES HACKETT SURVEY, ABSTRACT NO. 312, THE WILLIAM H. MCCULLOUGH SURVEY, ABSTRACT NO. 465, AND THE J.H. LEE SURVEY, ABSTRACT NO. 835, ALL IN WILLIAMSON COUNTY, TEXAS; BEING A PORTION OF THE REMAINDER OF A CALLED 678.09 ACRE TRACT OF LAND DESCRIBED AS TRACT 1 IN A SPECIAL WARRANTY DEED TO RIVER OAKS LAND PARTNERS II, LLC, RECORDED IN DOCUMENT NO. 2021137550 OF THE OFFICIAL PUBLIC RECORDS OF WILLIAMSON COUNTY, TEXAS (O.P.R.W.C.T.); AND BEING MORE PARTICULARLY DESCRIBED BY METES AND BOUNDS AS FOLLOWS:

COMMENCING at a Calculated Point in the existing Easterly right-of-way line of County Road No. 214 (R.O.W. Varies), for the Westerly common corner of the remainder of said 678.09 acre tract and of Lot 51, Block E, ESTATES AT NORTHGATE PHASE 1 SECTION 3, a subdivision of record in Document No. 2022031088 of said O.P.R.W.C.T., from which a 1/2-inch rebar with cap stamped "FOREST RPLS 1847" found bears North 65°27'38" West a distance of 2.25 feet, also from which a 1/2-inch rebar found in the existing Easterly right-of-way line of said County Road No. 214 and the common Westerly line of Lot 53, said Block E, bears along a curve to the Left having a radius of 1372.36 feet, an arc length of 31.58 feet, a delta angle of 01°19'06", and a chord which bears South 26°55'42" West a distance of 31.58 feet;

THENCE with the existing Easterly right-of-way line of said County Road No. 214 and the common Westerly line of the remainder of said 678.09 acre tract, along a curve to the Right having a radius of 1372.36 feet, an arc length of 59.11 feet, a delta angle of 02°28'04", and a chord which bears North 28°49'17" East a distance of 59.10 feet to a 1/2-inch rebar with cap stamped "LSI SURVEY" set, for the **POINT OF BEGINNING** of the herein described tract;

THENCE continuing with the existing Easterly right-of-way line of said County Road No. 214 and the common Westerly line of the remainder of said 678.09 acre tract, the following two (2) courses and distances:

1. Along a curve to the **Right** having a radius of **1372.36** feet, an arc length of **226.75** feet, a delta angle of **09°28'00"**, and a chord which bears **North 34°47'19" East** a distance of **226.49** feet to a 60D nail found; and

2. **North 39°23'11" East** a distance of **66.81** feet to a 1/2-inch rebar with cap stamped "LSI SURVEY" set, from which a 60D nail found in the existing Easterly right-of-way line of said County Road No. 214 and the common Westerly line of the remainder of said 678.09 acre tract, bears North 39°23'11" East a distance of 211.52 feet;

THENCE **South 07°40'00" East** over and across the remainder of said 678.09 acre tract a distance of **178.97** feet to a 1/2-inch rebar with cap stamped "LSI SURVEY" set;

THENCE **South 65°28'04" East** continuing over and across the remainder of said 678.09 acre tract, at a distance of 45.09 feet pass a corner of a called 57.98 acre tract of land described in a Special Warranty Deed to Tri Pointe Homes Texas, Inc., recorded in Document No. 2021138739 of said O.P.R.W.C.T. and continuing with the South line of said 57.98 acre tract for a total distance of **194.51** feet to a 1/2-inch rebar with cap stamped "LSI SURVEY" set;

South 67°32'14" East continuing with the South line of said 57.98 acre tract a distance of **51.61** feet to a 1/2-inch rebar with cap stamped "LSI SURVEY" set for the Southeast corner of said 57.98 acre tract;

THENCE over and across the remainder of said 678.09 acre tract, the following five (5) courses and distances:

1. **South 24°31'50" West** a distance of **0.59** feet to a 1/2-inch rebar with cap stamped "LSI SURVEY" set;

2. **South 65°13'01" East** a distance of **342.73** feet to a 1/2-inch rebar with cap stamped "LSI SURVEY" set;

3. **South 65°19'30" East** a distance of **338.85** feet to a 1/2-inch rebar with cap stamped "LSI SURVEY" set;

4. **South 65°25'48" East** a distance of **701.53** feet to a 1/2-inch rebar with cap stamped "LSI SURVEY" set; and

5. **South 56°04'42" East** a distance of **79.59** feet to a 1/2-inch rebar with cap stamped "LSI SURVEY" set in the South line of the remainder of said 678.09 acre tract and the common North line of a called 95.34 acre tract of land described in a General Warranty Deed to Watson Ranch, LTD, recorded in Document No. 2009017881 of said O.P.R.W.C.T.;

THENCE **South 69°14'58" West** with the South line of the remainder of said 678.09 acre tract and the common North line of a called 95.34 acre tract, a distance of **201.12** feet to a 1/2-inch rebar found for a corner of the remainder of said 678.09 acre tract and the common Northwest corner of said 95.34 acre tract;

THENCE over and across the remainder of said 678.09 acre tract, the following eight (8) courses and distances:

1. **North 63°01'21" West** a distance of **238.42** feet to a 1/2-inch rebar with cap stamped "LSI SURVEY" set;

2. **North 63°24'29" West** a distance of **245.91** feet to a 1/2-inch rebar with cap stamped "LSI SURVEY" set;

3. **North 64°35'43" West** a distance of **85.80** feet to a 1/2-inch rebar with cap stamped "LSI SURVEY" set;

4. **North 65°25'48" West** a distance of **69.00** feet to a 1/2-inch rebar with cap stamped "LSI SURVEY" set;

5. **North 65°19'30" West** a distance of **339.10** feet to a 1/2-inch rebar with cap stamped "LSI SURVEY" set;

6. **North 65°13'00" West** a distance of **342.53** feet to a 1/2-inch rebar with cap stamped "LSI SURVEY" set;

7. **North 66°53'13" West** a distance of **51.31** feet to a 1/2-inch rebar with cap stamped "LSI SURVEY" set; and

8. **North 65°28'04" West** a distance of **347.33** feet to the **POINT OF BEGINNING** and containing 5.95 acres of land more or less.

This project is referenced for all bearing and coordinate basis to the Texas State Plane Coordinate System, North American Datum of 1983 (NAD83 - 2011 adjustment), Central Zone (4203).

Distances and Areas shown hereon are surface values represented in U.S. Survey Feet based on site calibration, holding the following points:

1. A 1/2-inch rebar for the common corner of Lot 57, Block A, The Hidden Creek Estates and the 846.46 acre tract.
2. A 1/2-inch rebar with capped marked "FOREST 1847" on the North line of the 846.46 acre tract and the South line of a 232.61 acre tract described in Vol. 845, Pg. 441, D.R.W.C.T.
3. A 1/2-inch rebar with capped marked "FOREST 1847" on the West line of the 846.46 acre tract and the intersection of County Road no. 214 with San Gabriel Ranch Road.
4. A 1/2-inch rebar with capped marked "CS LTD" for the Northwest corner of Lot 2, Block B, Estates of Northgate, Phase 1, Section 1 and in the West row line of County Road No 214.
5. A nail found in a 30" live oak for the Southeast corner of the 846.46 acre tract and in the North line of a part of a called 8.255 acre tract described in Doc. No. 9721391, O.P.R.W.C.T.
6. A 1/2-inch rebar on the East line of the 846.46 acre tract and in the West line of a called 40.13 acre tract described in Vol. 2541, Pg. 236 of the D.R.W.C.T.

As shown on ALTA/NSPS land title survey of 846.46 acres prepared by Forest Surveying and Mapping Company, dated July 19, 2016.


This property description was prepared from an on-the-ground survey performed under my supervision and is accompanied by a separate plat of even date. The field work was completed in April, 2023.

Frank W. Funk 05/18/2023

Frank W. Funk
Registered Professional Land Surveyor
State of Texas No. 6803




Job Number: 18-032
Attachments: CAD Drawing: K:\18032 - Northgate Ranch\CAD\DWGs\NG Future Arterial.dwg

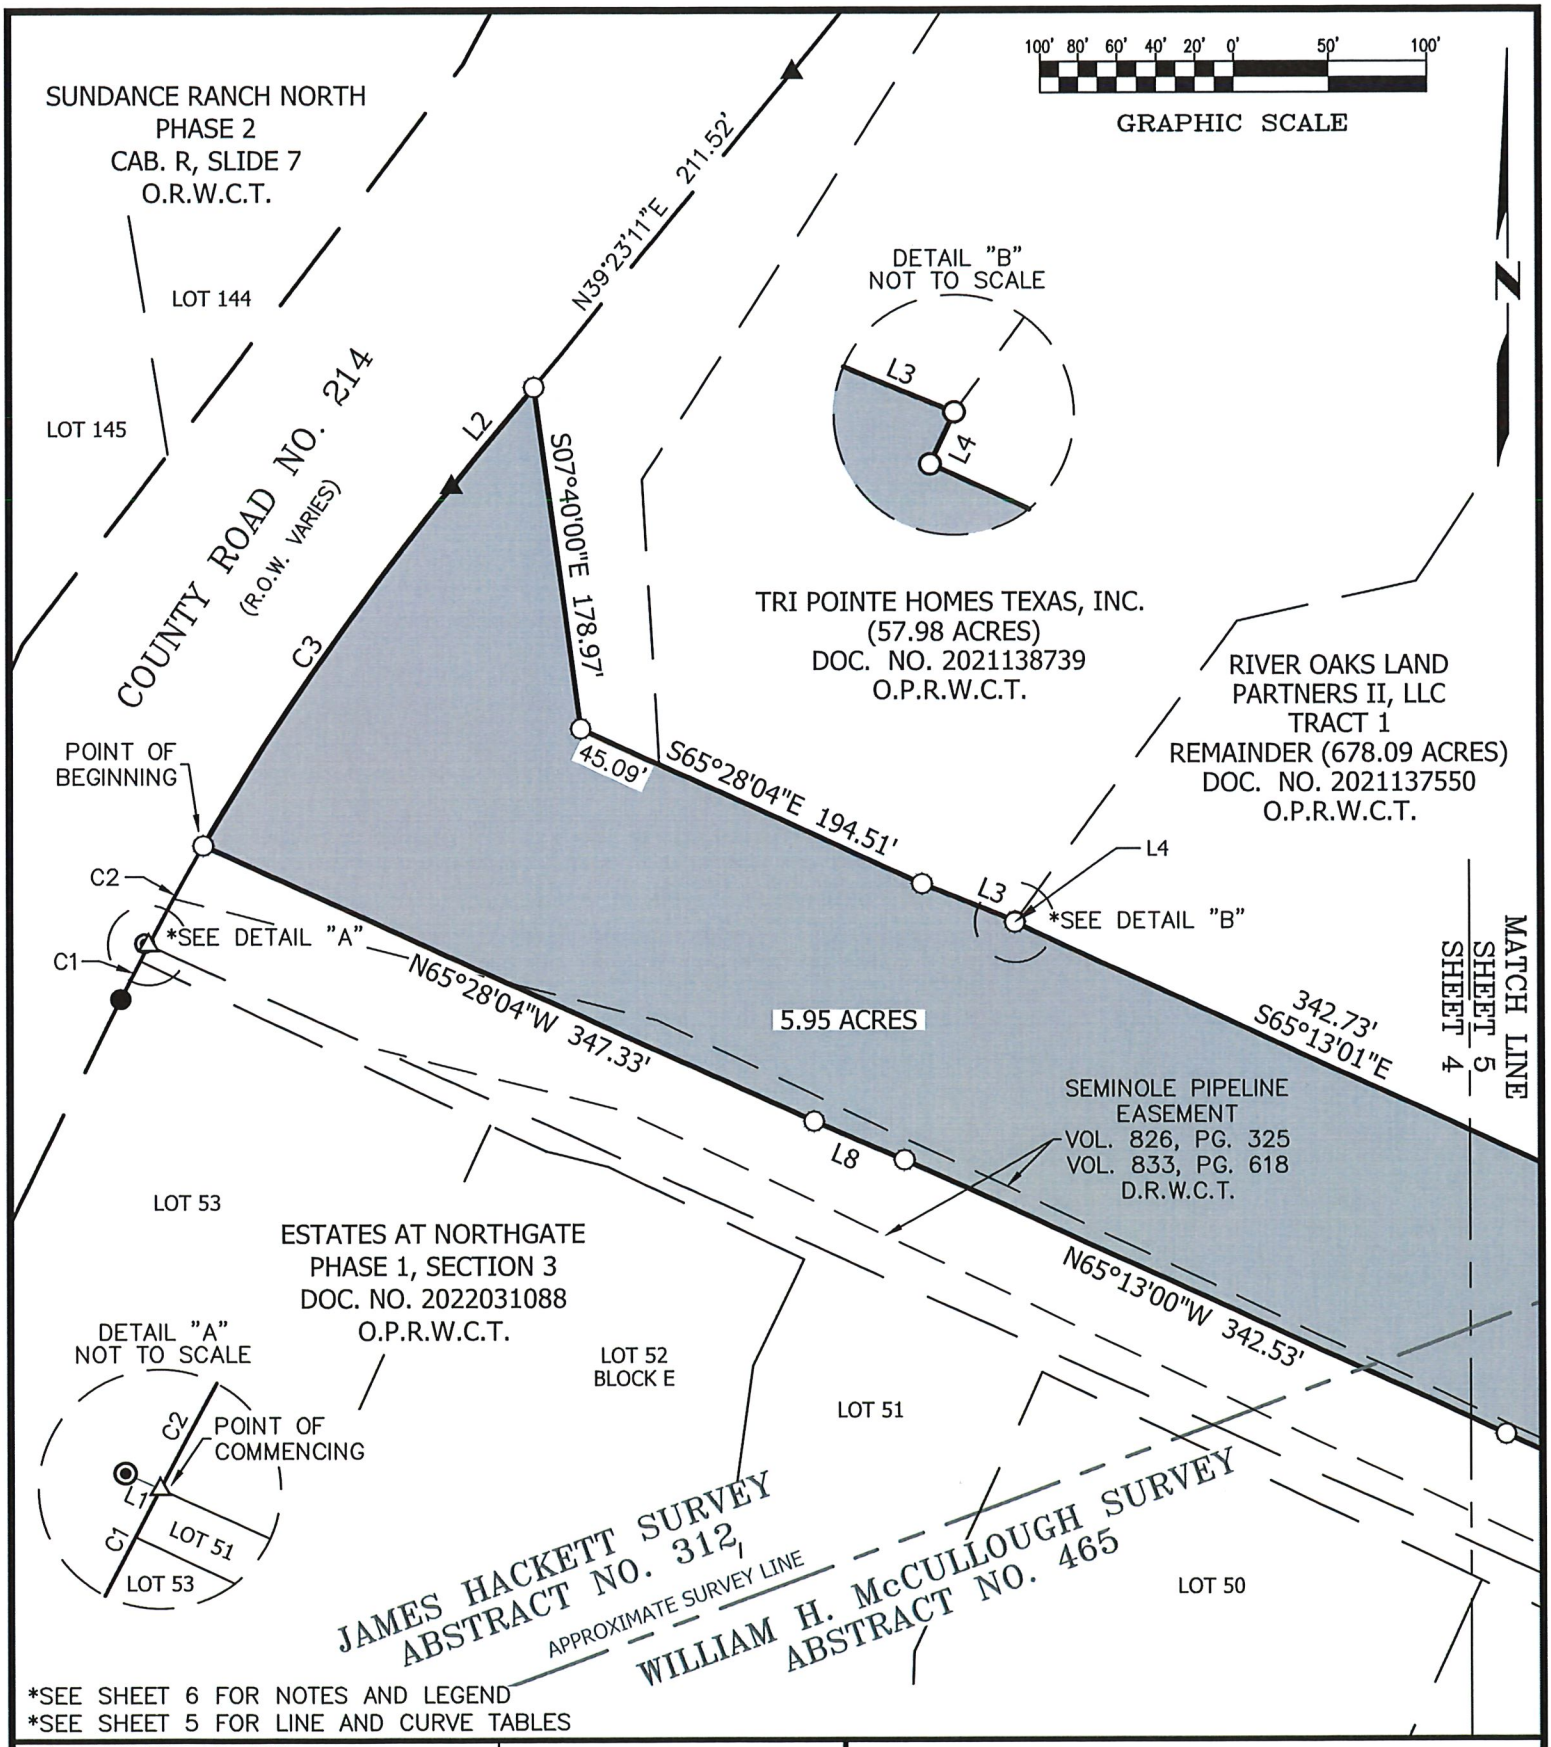

*SEE SHEET 6 FOR NOTES AND LEGEND
*SEE SHEET 5 FOR LINE AND CURVE TABLES

JOB NUMBER: 18-032	DATE: 05/18/23		
PROJECT NAME: NORTHGATE RANCH			
DRAWING NAME: NG FUTURE ARTERIAL			
DRAWING FILE PATH: K:\18032 - NORTHGATE RANCH\CAD\DWGS			
METES AND BOUNDS FILE PATH: K:\18032 - NORTHGATE RANCH\DESCRIPTIONS			
RPLS: FWF	TECH: JRM	PARTY CHIEF: N/A	CHK BY: HAS
SHEET 04 of 06	FIELDBOOKS N/A	SCALE:1"= 100'	

LSI LANDESIGN SERVICES, INC.
10090 W HIGHWAY 29, LIBERTY HILL, TEXAS 78642
TBPELS FIRM NO. 10001800
512-238-7901

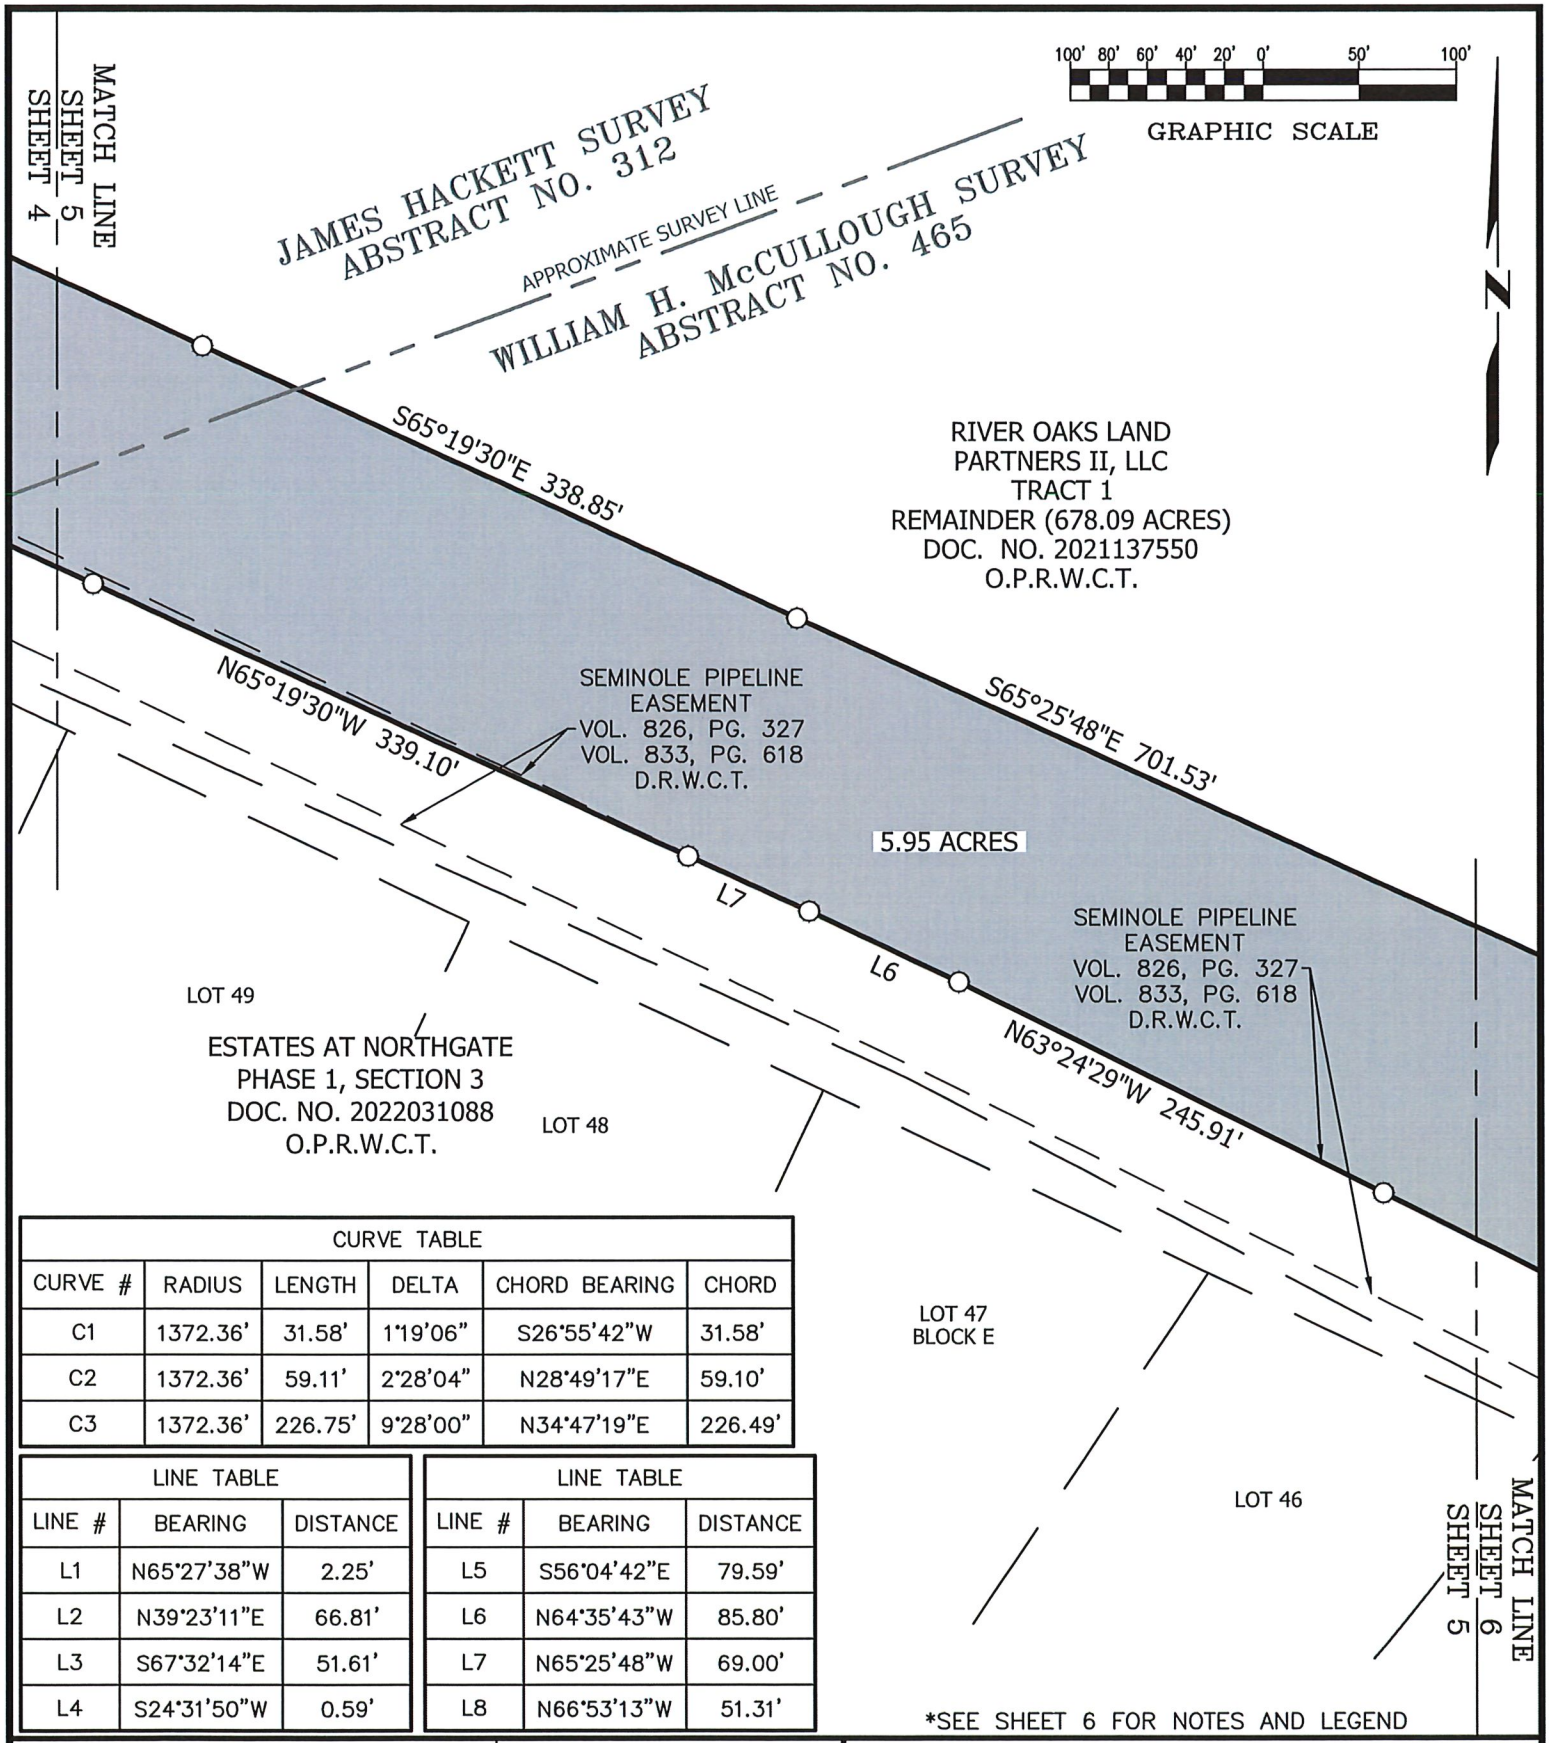

CURVE TABLE					
CURVE #	RADIUS	LENGTH	DELTA	CHORD BEARING	CHORD
C1	1372.36'	31.58'	1°19'06"	S26°55'42"W	31.58'
C2	1372.36'	59.11'	2°28'04"	N28°49'17"E	59.10'
C3	1372.36'	226.75'	9°28'00"	N34°47'19"E	226.49'


LINE TABLE		
LINE #	BEARING	DISTANCE
L1	N65°27'38"W	2.25'
L2	N39°23'11"E	66.81'
L3	S67°32'14"E	51.61'
L4	S24°31'50"W	0.59'

LINE TABLE		
LINE #	BEARING	DISTANCE
L5	S56°04'42"E	79.59'
L6	N64°35'43"W	85.80'
L7	N65°25'48"W	69.00'
L8	N66°53'13"W	51.31'

*SEE SHEET 6 FOR NOTES AND LEGEND

JOB NUMBER: 18-032	DATE: 05/18/23		
PROJECT NAME: NORTHGATE RANCH			
DRAWING NAME: NG FUTURE ARTERIAL			
DRAWING FILE PATH: K:\18032 - NORTHGATE RANCH\CAD\DWGS			
METES AND BOUNDS FILE PATH: K:\18032 - NORTHGATE RANCH\DESCRIPTIONS			
RPLS: FWF	TECH: JRM	PARTY CHIEF: N/A	CHK BY: HAS
SHEET 05 of 06	FIELDBOOKS N/A		SCALE:1"= 100'

LSI LANDESIGN SERVICES, INC.
10090 W HIGHWAY 29, LIBERTY HILL, TEXAS 78642
TBPELS FIRM NO. 10001800
512-238-7901

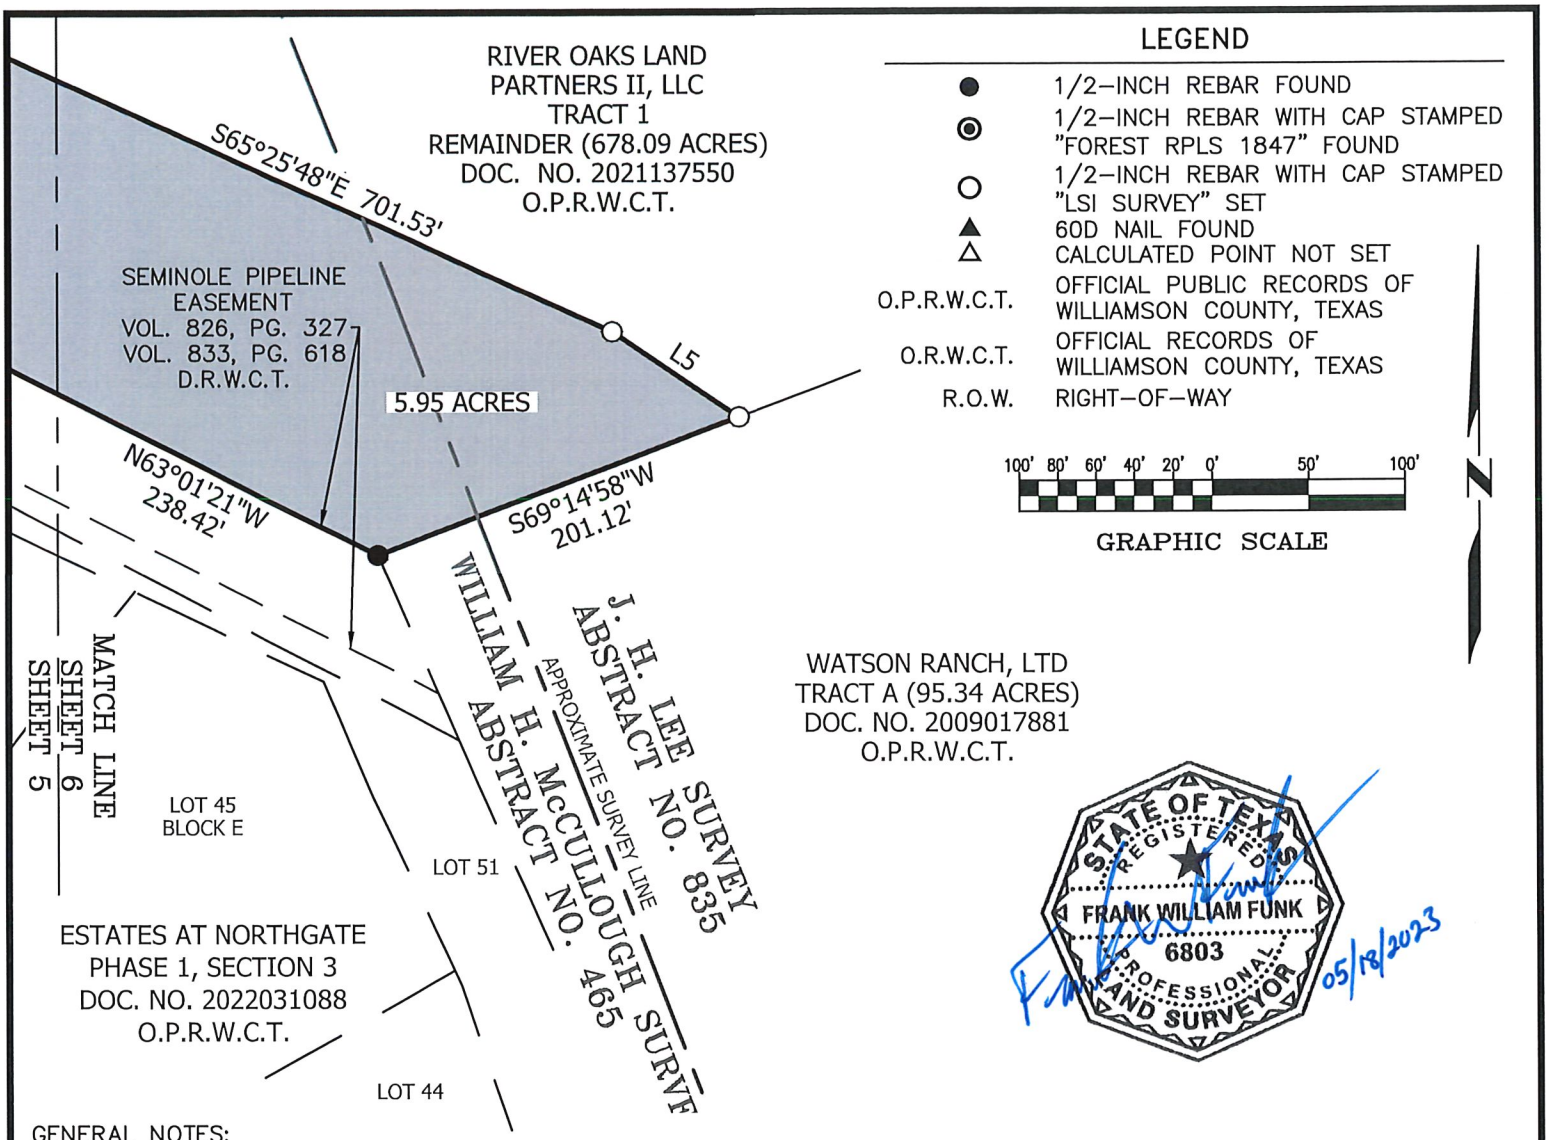

GENERAL NOTES:

THIS PROJECT IS REFERENCED FOR ALL BEARING AND COORDINATE BASIS TO THE TEXAS STATE PLANE COORDINATE SYSTEM, NORTH AMERICAN DATUM OF 1983 (NAD83 – 2011 ADJUSTMENT), CENTRAL ZONE (4203).

DISTANCES AND AREAS SHOWN HEREON ARE SURFACE VALUES REPRESENTED IN U.S. SURVEY FEET BASED ON SITE CALIBRATION, HOLDING THE FOLLOWING POINTS:

1. A 1/2-INCH REBAR FOR THE COMMON CORNER OF LOT 57, BLOCK A, THE HIDDEN CREEK ESTATES AND THE 846.46 ACRE TRACT.
2. A 1/2-INCH REBAR WITH CAPPED MARKED "FOREST 1847" ON THE NORTH LINE OF THE 846.46 ACRE TRACT AND THE SOUTH LINE OF A 232.61 ACRE TRACT DESCRIBED IN VOL. 845, PG. 441, D.R.W.C.T.
3. A 1/2-INCH REBAR WITH CAPPED MARKED "FOREST 1847" ON THE WEST LINE OF THE 846.46 ACRE TRACT AND THE INTERSECTION OF COUNTY ROAD NO. 214 WITH SAN GABRIEL RANCH ROAD.
4. A 1/2-INCH REBAR WITH CAPPED MARKED "CS LTD" FOR THE NORTHWEST CORNER OF LOT 2, BLOCK B, ESTATES OF NORTHGATE, PHASE 1, SECTION 1 AND IN THE WEST ROW LINE OF COUNTY ROAD NO 214.
5. A NAIL FOUND IN A 30" LIVE OAK FOR THE SOUTHEAST CORNER OF THE 846.46 ACRE TRACT AND IN THE NORTH LINE OF A PART OF A CALLED 8.255 ACRE TRACT DESCRIBED IN DOC, NO. 9721391, O.P.R.W.C.T.
6. A 1/2-INCH REBAR ON THE EAST LINE OF THE 846.46 ACRE TRACT AND IN THE WEST LINE OF A CALLED 40.13 ACRE TRACT DESCRIBED IN VOL. 2541, PG. 236 OF THE D.R.W.C.T.

AS SHOWN ON ALTA/NSPS LAND TITLE SURVEY OF 846.46 ACRES PREPARED BY FOREST SURVEYING AND MAPPING COMPANY, DATED JULY 19, 2016.

JOB NUMBER: 18-032		DATE: 05/18/23	
PROJECT NAME: NORTHGATE RANCH			
DRAWING NAME: NG FUTURE ARTERIAL			
DRAWING FILE PATH: K:\18032 – NORTHGATE RANCH\CAD\DWGS			
METES AND BOUNDS FILE PATH: K:\18032 – NORTHGATE RANCH\DESCRIPTIONS			
RPLS: FWF	TECH: JRM	PARTY CHIEF: N/A	CHK BY: HAS
SHEET 06 of 06	FIELDBOOKS N/A		SCALE:1"= 100'

LSI LANDESIGN SERVICES, INC.
10090 W HIGHWAY 29, LIBERTY HILL, TEXAS 78642
TBPELS FIRM NO. 10001800
512-238-7901

EXHIBIT B : ABANDONMENT PORTION OF CR 214

LANDESIGN SERVICES, INC.
1220 McNeil Road, Suite 200 | Round Rock, Texas 78681
TBPLS Firm No. 10001800 | 512-238-7901 office

EXHIBIT "B"
METES AND BOUNDS DESCRIPTION

BEING 4.15 ACRES OF LAND, SURVEYED BY LANDESIGN SERVICES, INC., SITUATED IN THE JAMES HACKETT SURVEY, ABSTRACT NO. 312, AND THE JOHN MCDEVITT SURVEY, ABSTRACT NO. 415, BOTH IN WILLIAMSON COUNTY, TEXAS, BEING A PORTION OF THE REMAINDER OF A CALLED 846.46 ACRE TRACT OF LAND REFERENCED AS TRACT 1 IN A SPECIAL WARRANTY DEED TO TEXAS LAND FUND NO. 6, L.P., RECORDED IN DOCUMENT NO. 2008064005 AND DESCRIBED IN DOCUMENT NO. 2008076591 BOTH OF THE OFFICIAL PUBLIC RECORDS OF WILLIAMSON COUNTY, TEXAS (O.P.R.W.C.T.), AND BEING MORE PARTICULARLY DESCRIBED BY METES AND BOUNDS AS FOLLOWS:

BEGINNING at a 1/2-inch rebar with cap stamped "CS LTD" found for a corner of the remainder of said 846.46 acre tract and the common North corner of a called 0.45 of one acre tract of land described as PARCEL 6C in a Special Warranty Deed to Williamson County, Texas, recorded in Document No. 2009093312 of said O.P.R.W.C.T., from which a 1/2-inch rebar with cap stamped "CS LTD" found for the East corner of said PARCEL 6C and a common corner of the remainder of said 846.46 acre tract, bears South 50°35'36" East a distance of 66.05 feet;

THENCE with the Northwest line of said PARCEL 6C and a common line of the remainder of said 846.46 acre tract, the following four (4) courses and distances:

1. **South 46°09'31" West** a distance of **49.06** feet to a 1/2-inch rebar with cap stamped "CS LTD" found;

2. **South 44°21'51" West** a distance of **53.53** feet to a Calculated Point;

3. **South 43°27'42" West** a distance of **91.32** feet to a Calculated Point; and

4. **South 41°50'37" West** a distance of **31.53** feet to a Calculated Point for the Northwest corner of said PARCEL 6C and the common North corner of a called 3.43 acre tract of land described as PARCEL 3E in said Document No. 2009093312, also being in the West line of the remainder of said 846.46 acre tract and the common existing East right-of-way line of San Gabriel Ranch Road (R.O.W. Varies);

THENCE with the West line of the remainder of said 846.46 acre tract and the common existing East right-of-way line of said San Gabriel Ranch Road, the following two (2) courses and distances:

1. **North 05°55'55" West** a distance of **81.36** feet to a 1/2-inch rebar with cap stamped "FOREST 1847" found; and

2. **North 05°40'37" West** a distance of **12.90** feet to a Calculated Point;

THENCE over and across the remainder of said 846.46 acre tract, the following thirty (30) courses and distances:

1. **North 48°45'06" East** at a distance of 301.58 feet passing a 1/2-inch rebar found for the South corner of LOT 1, LONGHORN SUBDIVISION, a subdivision of record in Cab. G, Slide 96 of the Plat Records of Williamson County, Texas (P.R.W.C.T.), at a distance of 450.55 feet passing a 1/2-inch rebar with cap stamped "FOREST 1847" found for the East corner of said LOT 1, continuing over and across the remainder of said 846.46 acre tract for a total distance of **563.57** feet to a Calculated Point;

2. **North 27°30'52" East** a distance of **126.94** feet to a Calculated Point;

3. **North 17°01'38" East** a distance of **38.71** feet to a Calculated Point;

4. **North 19°47'30" East** a distance of **240.67** feet to a Calculated Point;

5. **North 16°12'52" East** a distance of **511.24** feet to a Calculated Point;

6. **North 23°33'37" East** a distance of **278.47** feet to a Calculated Point;

7. **North 32°04'09" East** a distance of **201.53** feet to a Calculated Point;

8. **North 37°46'13" East** a distance of **200.99** feet to a Calculated Point;

9. **North 49°07'55" East** a distance of **280.78** feet to a Calculated Point;

10. **North 59°25'33" East** a distance of **115.31** feet to a Calculated Point;

11. **North 65°53'47" East** a distance of **357.13** feet to a Calculated Point;

12. **North 67°10'31" East** a distance of **319.26** feet to a Calculated Point;

13. Along a curve to the **Right** having a radius of **804.94** feet, an arc length of **128.90** feet, a delta angle of **09°10'30"**, and a chord which bears **North 71°48'43" East** a distance of **128.76** feet to a Calculated Point;

14. **North 76°23'58" East** a distance of **128.64** feet to a Calculated Point;

15. **North 82°51'01" East** a distance of **496.61** feet to a Calculated Point;

16. **South 07°33'40" East** a distance of **59.75** feet to a Calculated Point;

17. **South 84°06'22" West** a distance of **186.32** feet to a Calculated Point;

18. **South 86°12'36" West** a distance of **273.35** feet to a Calculated Point;

19. **South 78°48'37" West** a distance of **105.43** feet to a Calculated Point;

20. **South 74°23'41" West** a distance of **135.91** feet to a Calculated Point;

21. **South 66°25'14" West** a distance of **718.34** feet to a Calculated Point;

22. **South 60°08'38" West** a distance of **101.76** feet to a Calculated Point;

23. **South 49°38'29" West** a distance of **212.36** feet to a Calculated Point;

24. **South 42°35'37" West** a distance of **139.61** feet to a Calculated Point;

25. **South 33°45'38" West** a distance of **324.32** feet to a Calculated Point;

26. **South 25°30'44" West** a distance of **207.76** feet to a Calculated Point;

27. **South 15°40'09" West** a distance of **314.14** feet to a Calculated Point;

28. **South 17°49'41" West** a distance of **252.33** feet to a Calculated Point;

29. **South 20°21'37" West** a distance of **398.91** feet to a Calculated Point; and

30. **South 46°14'11" West** a distance of **424.97** feet to the **POINT OF BEGINNING** and containing 4.15 acres of land more or less.

This project is referenced for all bearing and coordinate basis to the Texas State Plane Coordinate System, North American Datum of 1983 (NAD83 - 2011 adjustment), Central Zone (4203).

Distances and Areas shown hereon are surface values represented in U.S. Survey Feet based on site calibration, holding the following points:

1. A 1/2-inch rebar for the common corner of Lot 57, Block A, The Hidden Creek Estates and the 846.46 acre tract.
2. A 1/2-inch rebar with capped marked "FOREST 1847" on the North line of the 846.46 acre tract and the South line of a 232.61 acre tract described in Vol. 845, Pg. 441, D.R.W.C.T.
3. A 1/2-inch rebar with capped marked "FOREST 1847" on the West line of the 846.46 acre tract and the intersection of County Road no. 214 with San Gabriel Ranch Road.
4. A 1/2-inch rebar with capped marked "CS LTD" for the Northwest corner of Lot 2, Block B, Estates of Northgate, Phase 1, Section 1 and in the West row line of County Road No 214.
5. A nail found in a 30" live oak for the Southeast corner of the 846.46 acre tract and in the North line of a part of a called 8.255 acre tract described in Doc. No. 9721391, O.P.R.W.C.T.
6. A 1/2-inch rebar on the East line of the 846.46 acre tract and in the West line of a called 40.13 acre tract described in Vol. 2541, Pg. 236 of the D.R.W.C.T.

As shown on ALTA/NSPS land title survey of 846.46 acres prepared by Forest Surveying and Mapping Company, dated July 19, 2016.


This property description was prepared from an on-the-ground survey performed under my supervision and is accompanied by a separate plat of even date. The field work was completed in June, 2021.

07/02/2021

Travis S. Tabor
Registered Professional Land Surveyor
State of Texas No. 6428




Job Number: 18-032
Attachments: CAD Drawing: L:\18032 - Northgate Ranch\CAD\DWGs\Northgate EX CR 124.dwg

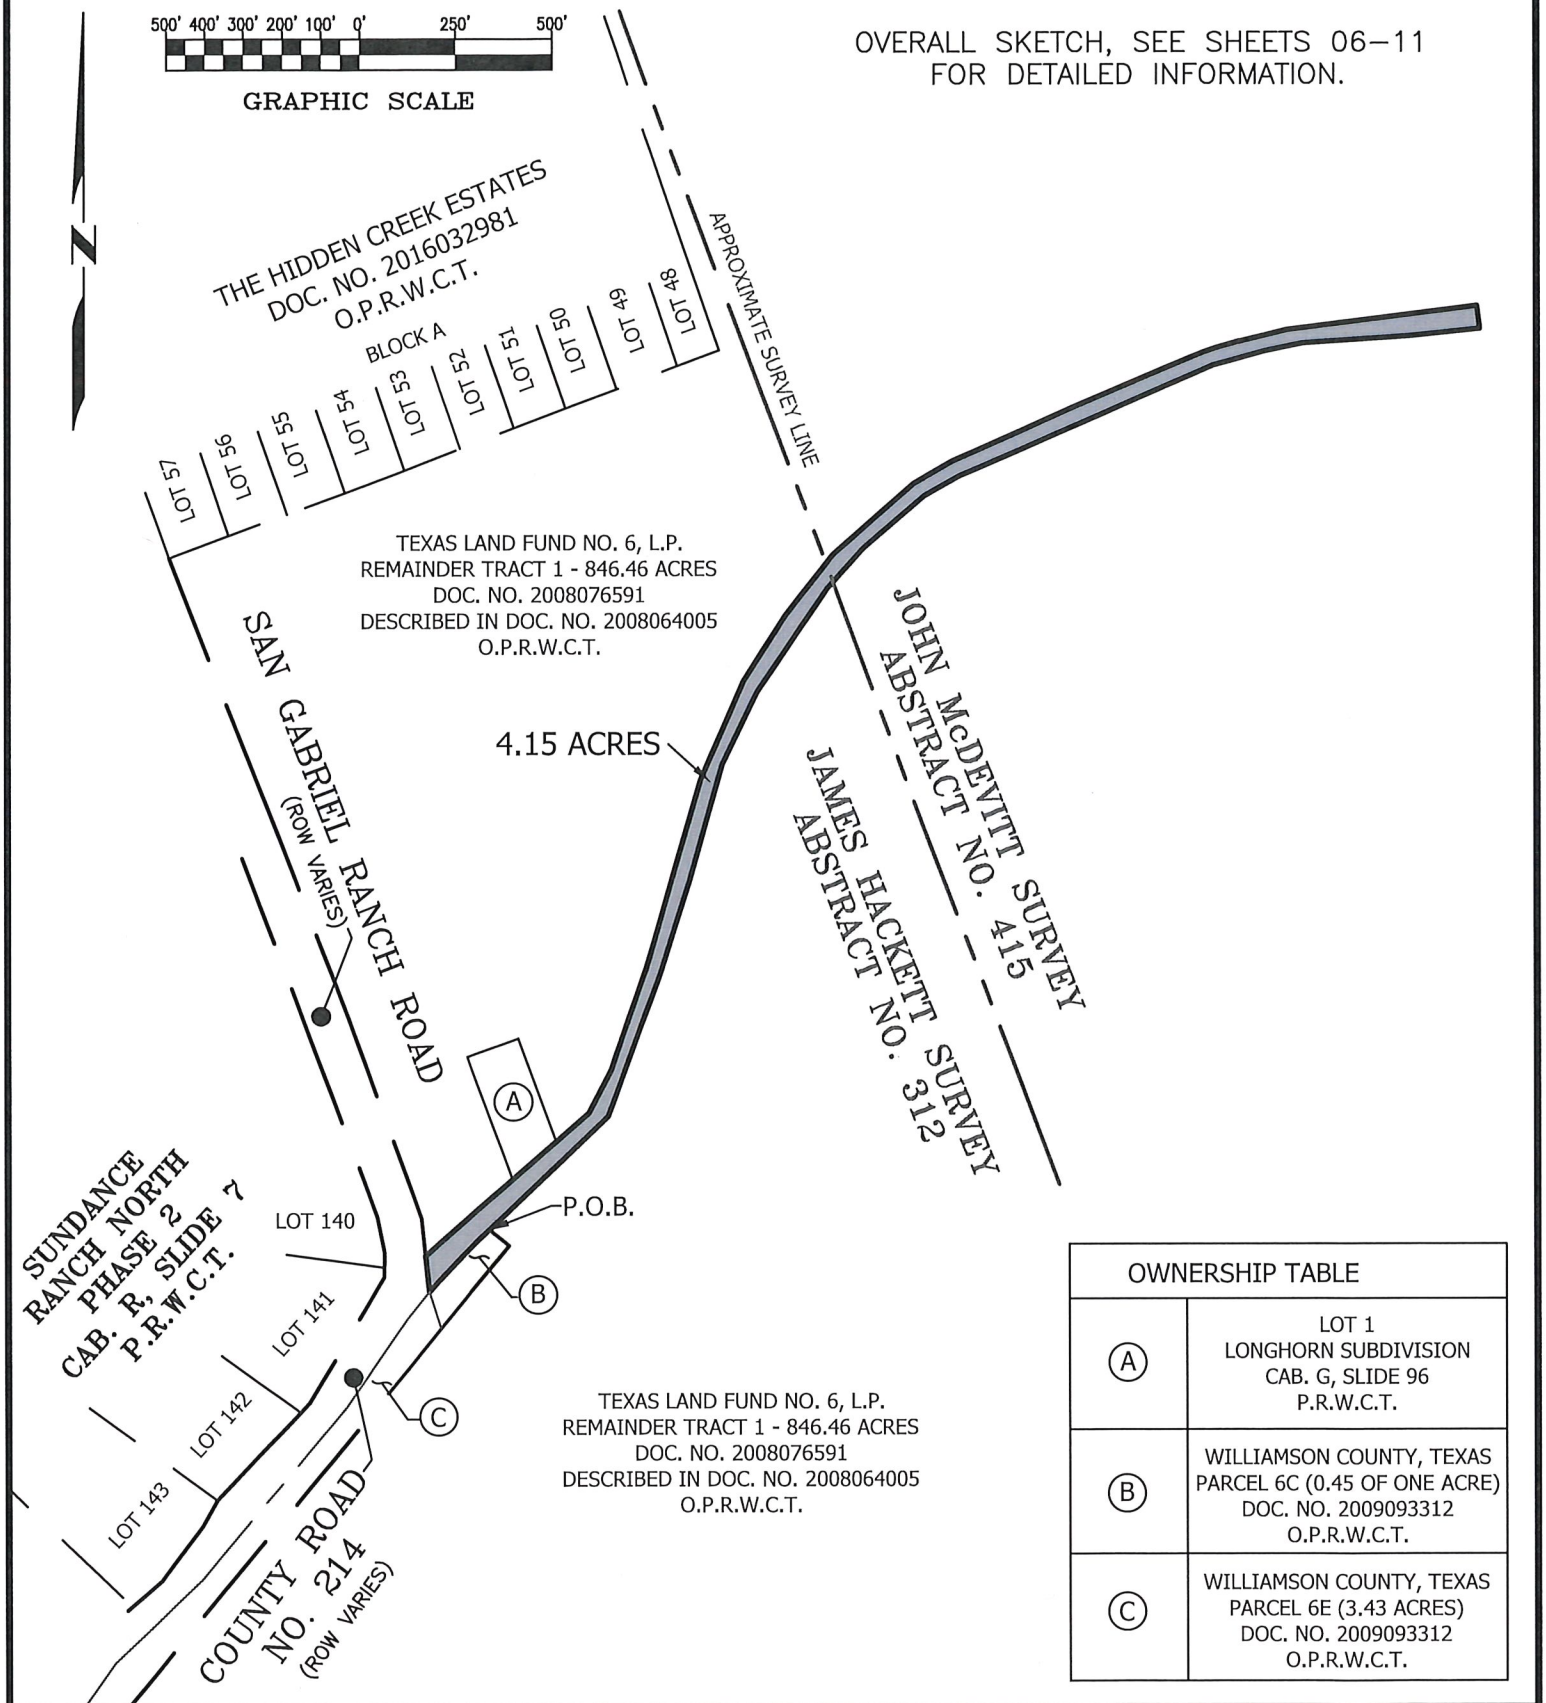

OWNERSHIP TABLE	
A	LOT 1 LONGHORN SUBDIVISION CAB. G, SLIDE 96 P.R.W.C.T.
B	WILLIAMSON COUNTY, TEXAS PARCEL 6C (0.45 OF ONE ACRE) DOC. NO. 2009093312 O.P.R.W.C.T.
C	WILLIAMSON COUNTY, TEXAS PARCEL 6E (3.43 ACRES) DOC. NO. 2009093312 O.P.R.W.C.T.

JOB NUMBER: 18–032		DATE: 06/30/2021	
PROJECT NAME: NORTHGATE RANCH			
DRAWING NAME: NORTHGATE EX CR 214			
DRAWING FILE PATH: K:\18032 – NORTHGATE RANCH\CAD\DWGS			
METES AND BOUNDS FILE PATH: K:\18032 – NORTHGATE RANCH\DESCRIPTIONS			
RPLS: TST	TECH: JRM	PARTY CHIEF: N/A	CHK BY: HAS
SHEET 05 of 11	FIELDBOOKS N/A		SCALE:1"= 500'


LSI LANDESIGN SERVICES, INC.
10090 W HIGHWAY 29, LIBERTY HILL, TEXAS 78642
TBPELS FIRM NO. 10001800
512-238-7901

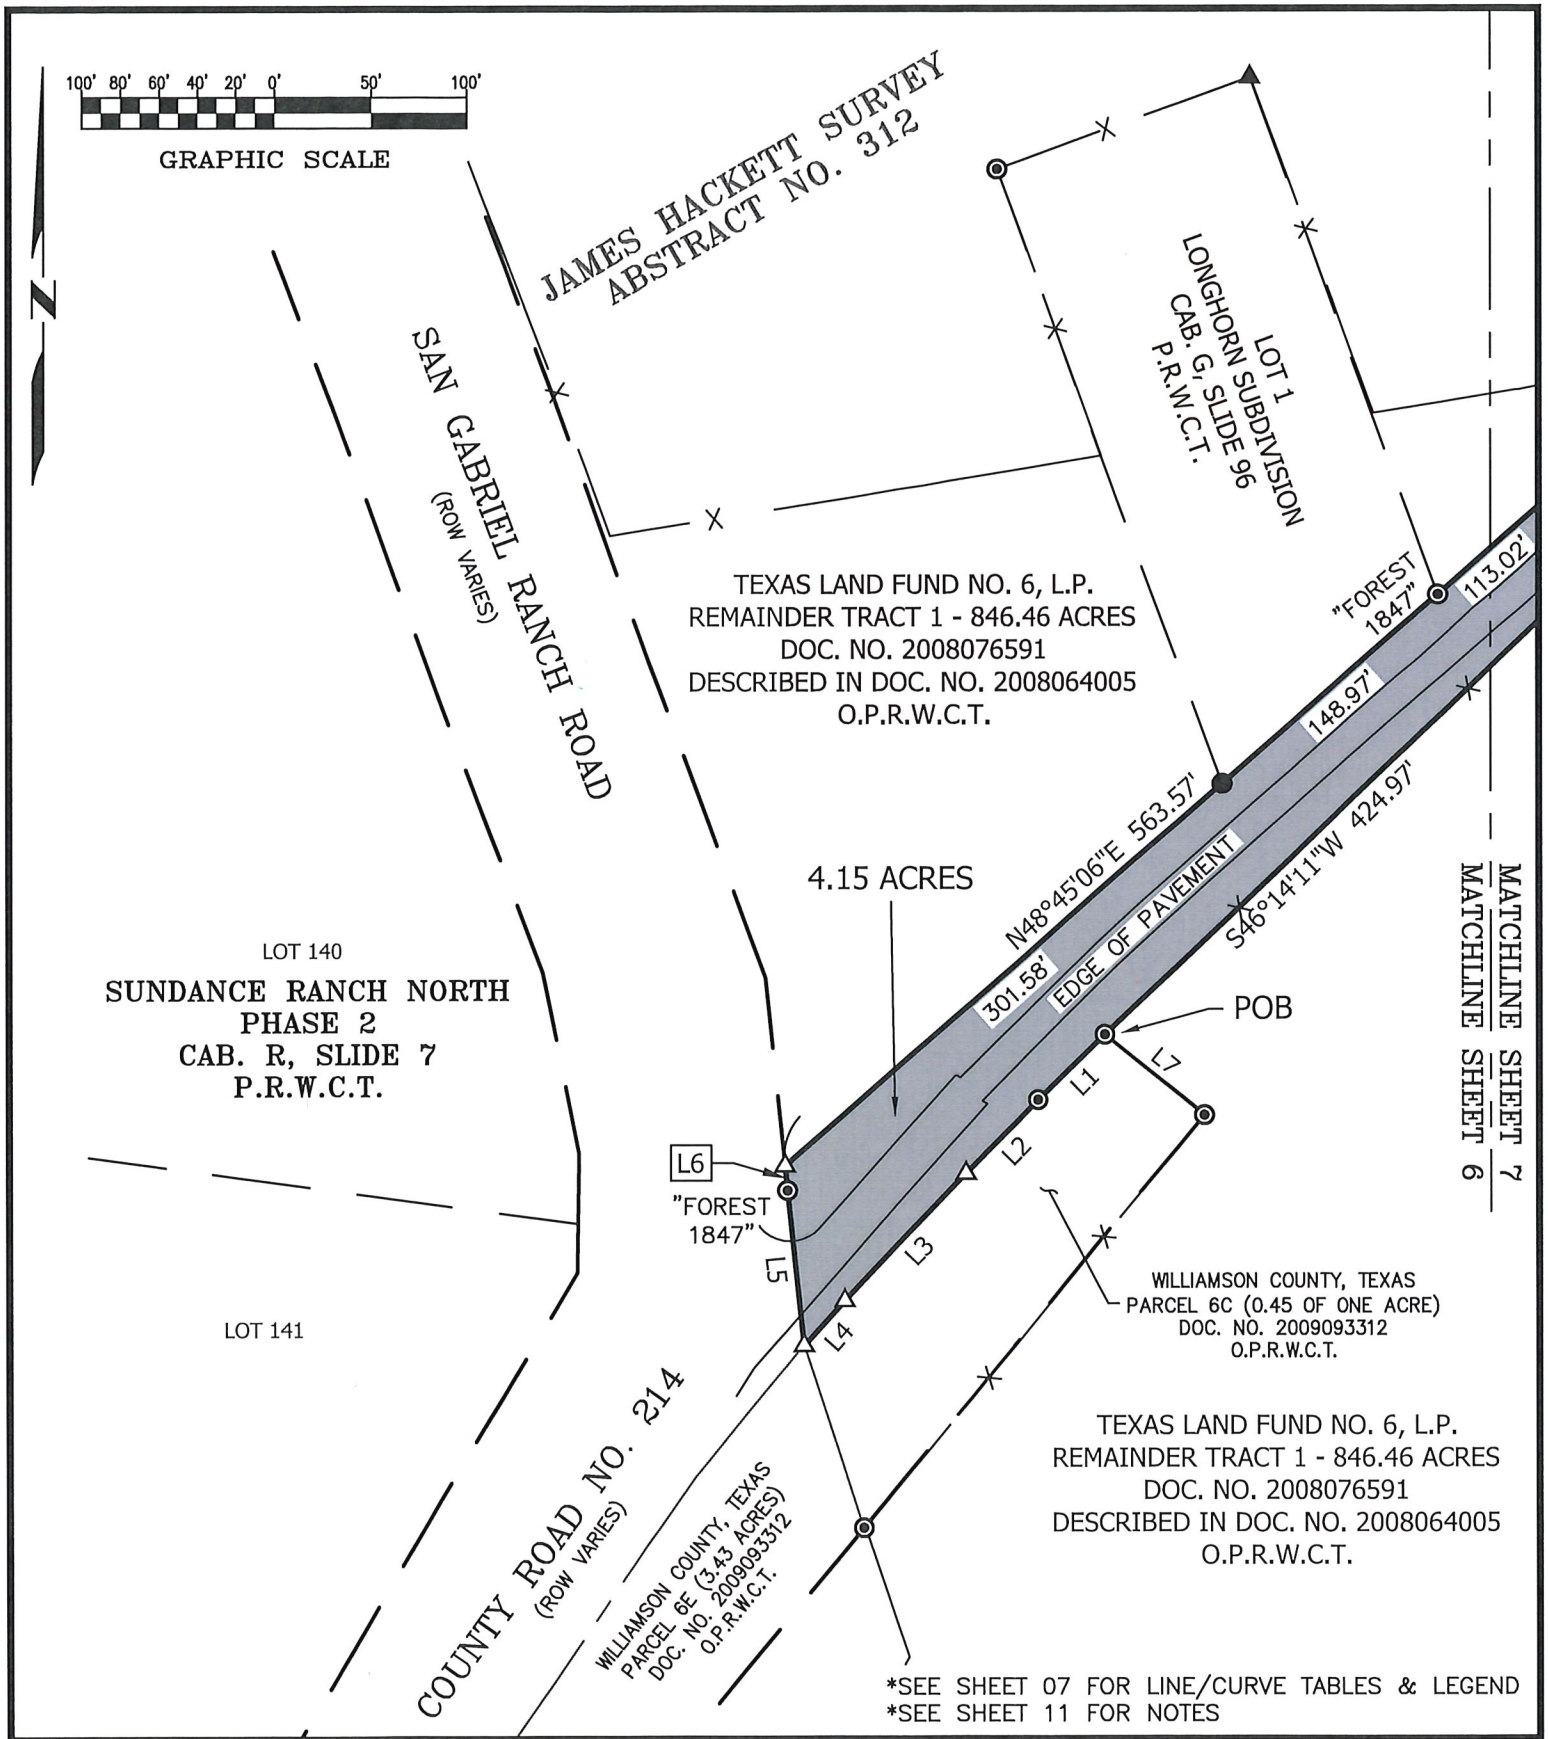

*SEE SHEET 07 FOR LINE/CURVE TABLES & LEGEND
*SEE SHEET 11 FOR NOTES

JOB NUMBER: 18–032	DATE: 06/30/2021		
PROJECT NAME: NORTHGATE RANCH			
DRAWING NAME: NORTHGATE EX CR 214			
DRAWING FILE PATH: K:\18032 – NORTHGATE RANCH\CAD\DWGS			
METES AND BOUNDS FILE PATH: K:\18032 – NORTHGATE RANCH\DESCRIPTIONS			
RPLS: TST	TECH: JRM	PARTY CHIEF: N/A	CHK BY: HAS
SHEET 06 of 11	FIELDBOOKS N/A	SCALE:1"= 100'	

LSI LANDESIGN SERVICES, INC.
10090 W HIGHWAY 29, LIBERTY HILL, TEXAS 78642
TBPELS FIRM NO. 10001800
512-238-7901

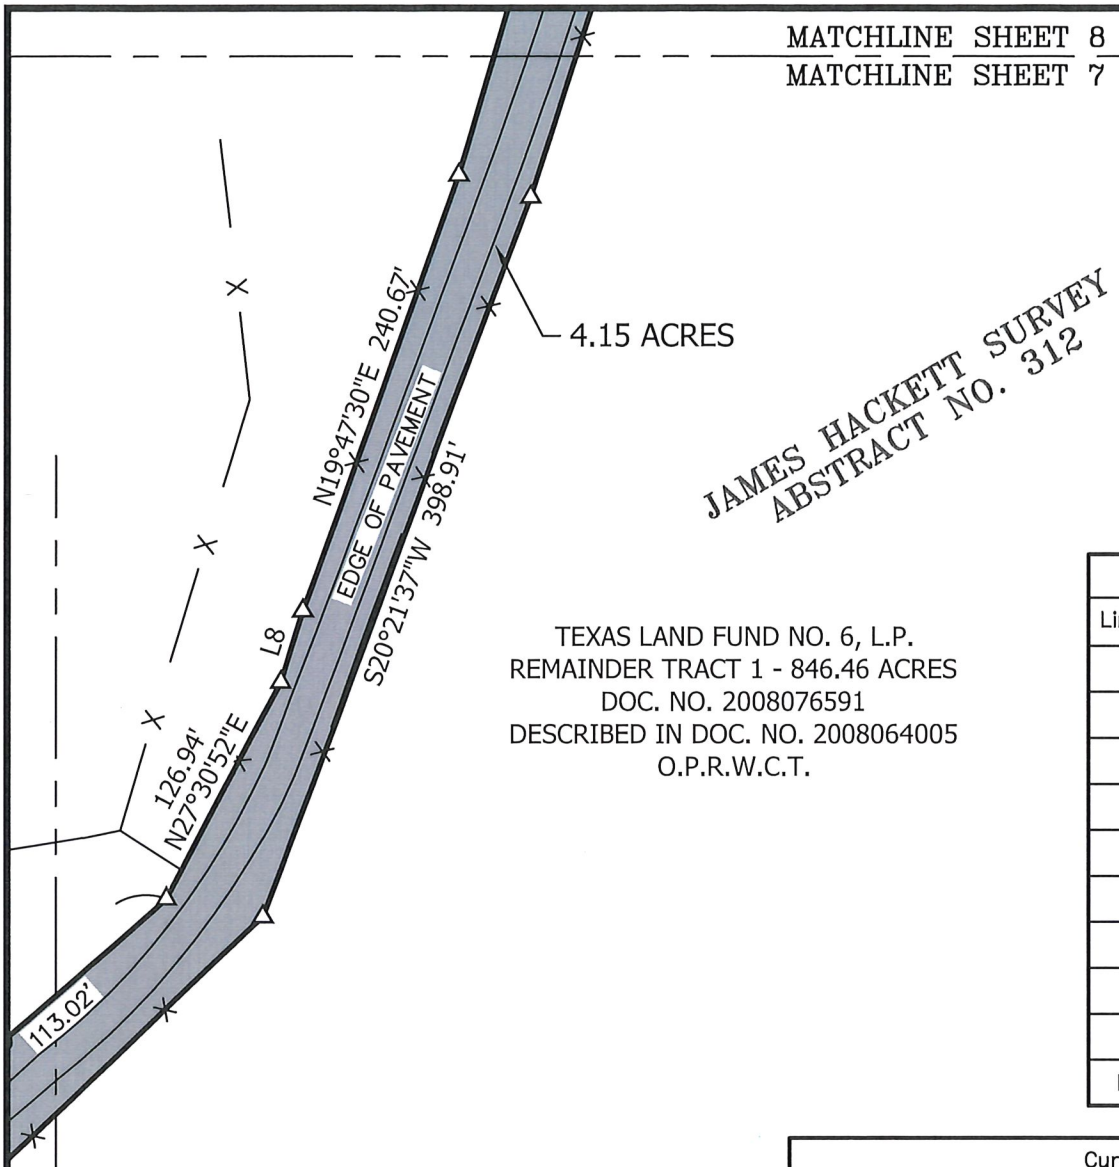

Line Table		
Line #	Direction	Length
L1	S46° 09' 31"W	49.06'
L2	S44° 21' 51"W	53.53'
L3	S43° 27' 42"W	91.32'
L4	S41° 50' 37"W	31.53'
L5	N05° 55' 55"W	81.36'
L6	N05° 40' 37"W	12.90'
L7	S50° 35' 36"E	66.05'
L8	N17° 01' 38"E	38.71'
L9	S07° 33' 40"E	59.75'
L10	S78° 48' 37"W	105.43'

Curve Table					
Curve #	Radius	Length	Delta	Chord Bearing	Chord
C1	804.94'	128.90'	9°10'30"	N71° 48' 43"E	128.76'

MATCHLINE SHEET 7
MATCHLINE SHEET 6


LEGEND

●	1/2" REBAR FOUND (OR AS NOTED)
◉	1/2" REBAR WITH CAP FOUND WITH CAP MARKED "CSLTD" (OR AS NOTED)
▲	60D NAIL FOUND (OR AS NOTED)
△	CALCULATED POINT NOT SET
O.R.W.C.T.	OFFICIAL RECORDS OF WILLIAMSON COUNTY, TEXAS
O.P.R.W.C.T.	OFFICIAL PUBLIC RECORDS OF WILLIAMSON COUNTY, TEXAS
D.R.W.C.T.	DEED RECORDS OF WILLIAMSON COUNTY, TEXAS
P.R.W.C.T.	PLAT RECORDS OF WILLIAMSON COUNTY, TEXAS
P.O.B.	POINT OF BEGINNING
—— X ——	WIRE FENCE

*SEE SHEET 11 FOR NOTES

JOB NUMBER: 18–032	DATE: 06/30/2021		
PROJECT NAME: NORTHGATE RANCH			
DRAWING NAME: NORTHGATE EX CR 214			
DRAWING FILE PATH: K:\18032 – NORTHGATE RANCH\CAD\DWGS			
METES AND BOUNDS FILE PATH: K:\18032 – NORTHGATE RANCH\DESCRIPTIONS			
RPLS: TST	TECH: JRM	PARTY CHIEF: N/A	CHK BY: HAS
SHEET 07 of 11	FIELDBOOKS N/A		SCALE:1"= 100'

LSI LANDESIGN SERVICES, INC.
10090 W HIGHWAY 29, LIBERTY HILL, TEXAS 78642
TBPELS FIRM NO. 10001800
512-238-7901

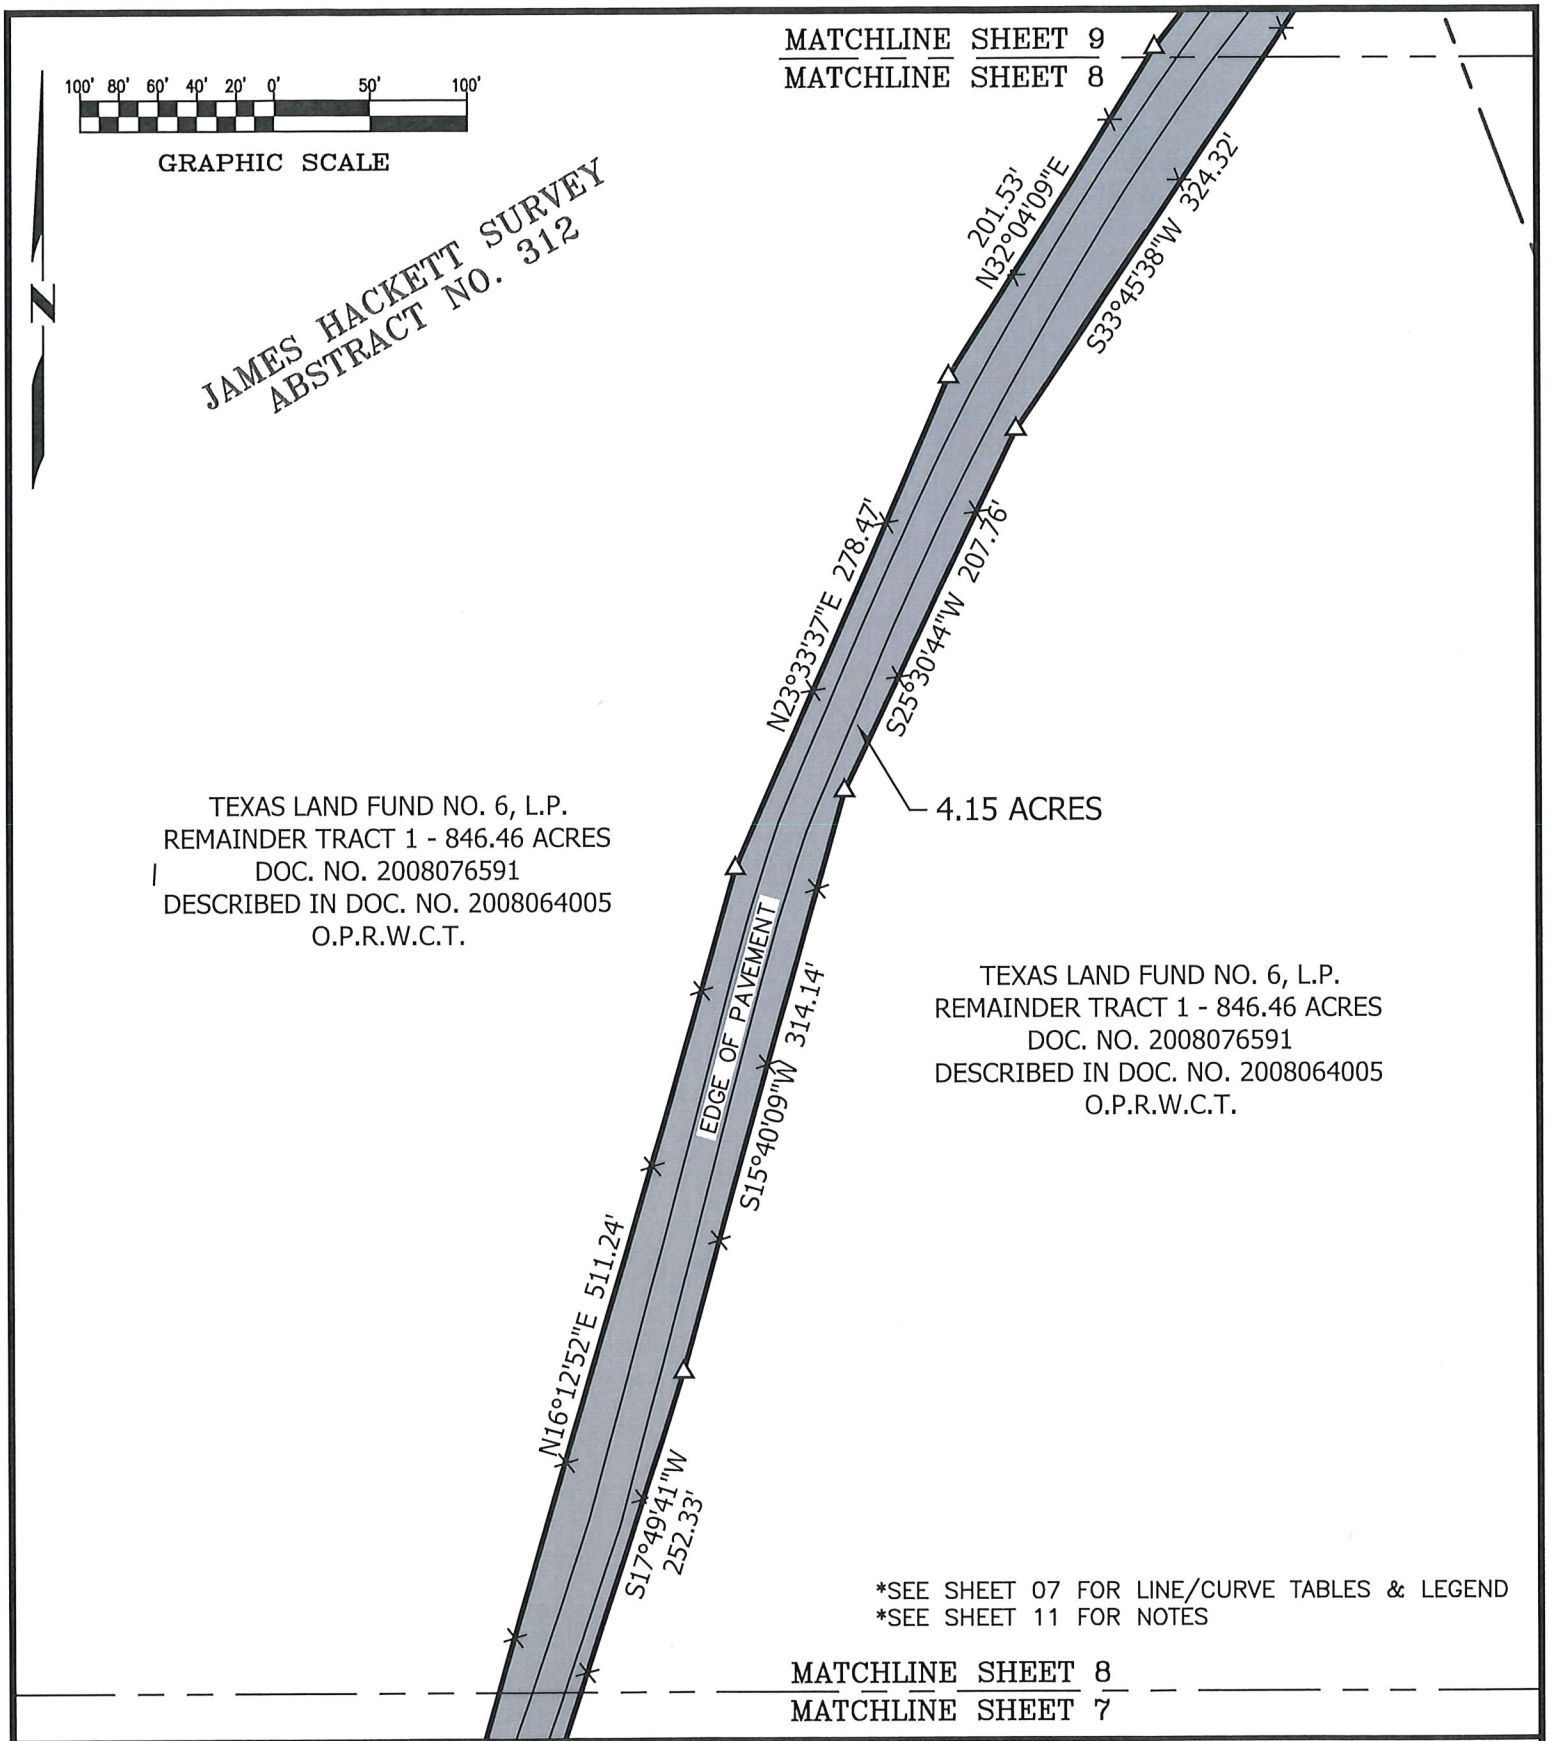

JOB NUMBER: 18-032	DATE: 06/30/2021		
PROJECT NAME: NORTHGATE RANCH			
DRAWING NAME: NORTHGATE EX CR 214			
DRAWING FILE PATH: K:\18032 – NORTHGATE RANCH\CAD\DWGS			
METES AND BOUNDS FILE PATH: K:\18032 – NORTHGATE RANCH\DESCRIPTIONS			
RPLS: TST	TECH: JRM	PARTY CHIEF: N/A	CHK BY: HAS
SHEET 08 of 11	FIELDBOOKS N/A		SCALE:1"= 100'

LSI LANDESIGN SERVICES, INC.
10090 W HIGHWAY 29, LIBERTY HILL, TEXAS 78642
TBPELS FIRM NO. 10001800
512-238-7901

*SEE SHEET 07 FOR LINE/CURVE TABLES & LEGEND
*SEE SHEET 11 FOR NOTES

100' 80' 60' 40' 20' 0' 50' 100'

GRAPHIC SCALE

N

JOHN McDEVITT SURVEY
ABSTRACT NO. 415

JAMES HACKETT SURVEY
ABSTRACT NO. 312

APPROXIMATE SURVEY LINE

TEXAS LAND FUND NO. 6, L.P.
REMAINDER TRACT 1 - 846.46 ACRES
DOC. NO. 2008076591
DESCRIBED IN DOC. NO. 2008064005
O.P.R.W.C.T.

357.13'
N65°53'47"E

115.31'
N59°25'33"E

S60°08'38"W
101.76'

N49°07'55"E 280.78'

S49°38'29"W 212.36'

EDGE OF PAVEMENT

4.15 ACRES

N37°46'13"E 200.99'

S42°35'37"W
139.61'


TEXAS LAND FUND NO. 6, L.P.
REMAINDER TRACT 1 - 846.46 ACRES
DOC. NO. 2008076591
DESCRIBED IN DOC. NO. 2008064005
O.P.R.W.C.T.

MATCHLINE SHEET 10
MATCHLINE SHEET 9

MATCHLINE SHEET 9
MATCHLINE SHEET 8

JOB NUMBER: 18–032		DATE: 06/30/2021	
PROJECT NAME: NORTHGATE RANCH			
DRAWING NAME: NORTHGATE EX CR 214			
DRAWING FILE PATH: K:\18032 – NORTHGATE RANCH\CAD\DWGS			
METES AND BOUNDS FILE PATH: K:\18032 – NORTHGATE RANCH\DESCRIPTIONS			
RPLS: TST	TECH: JRM	PARTY CHIEF: N/A	CHK BY: HAS
SHEET 09 of 11	FIELDBOOKS N/A		SCALE:1"= 100'


LSI LANDESIGN SERVICES, INC.
10090 W HIGHWAY 29, LIBERTY HILL, TEXAS 78642
TBPELS FIRM NO. 10001800
512-238-7901

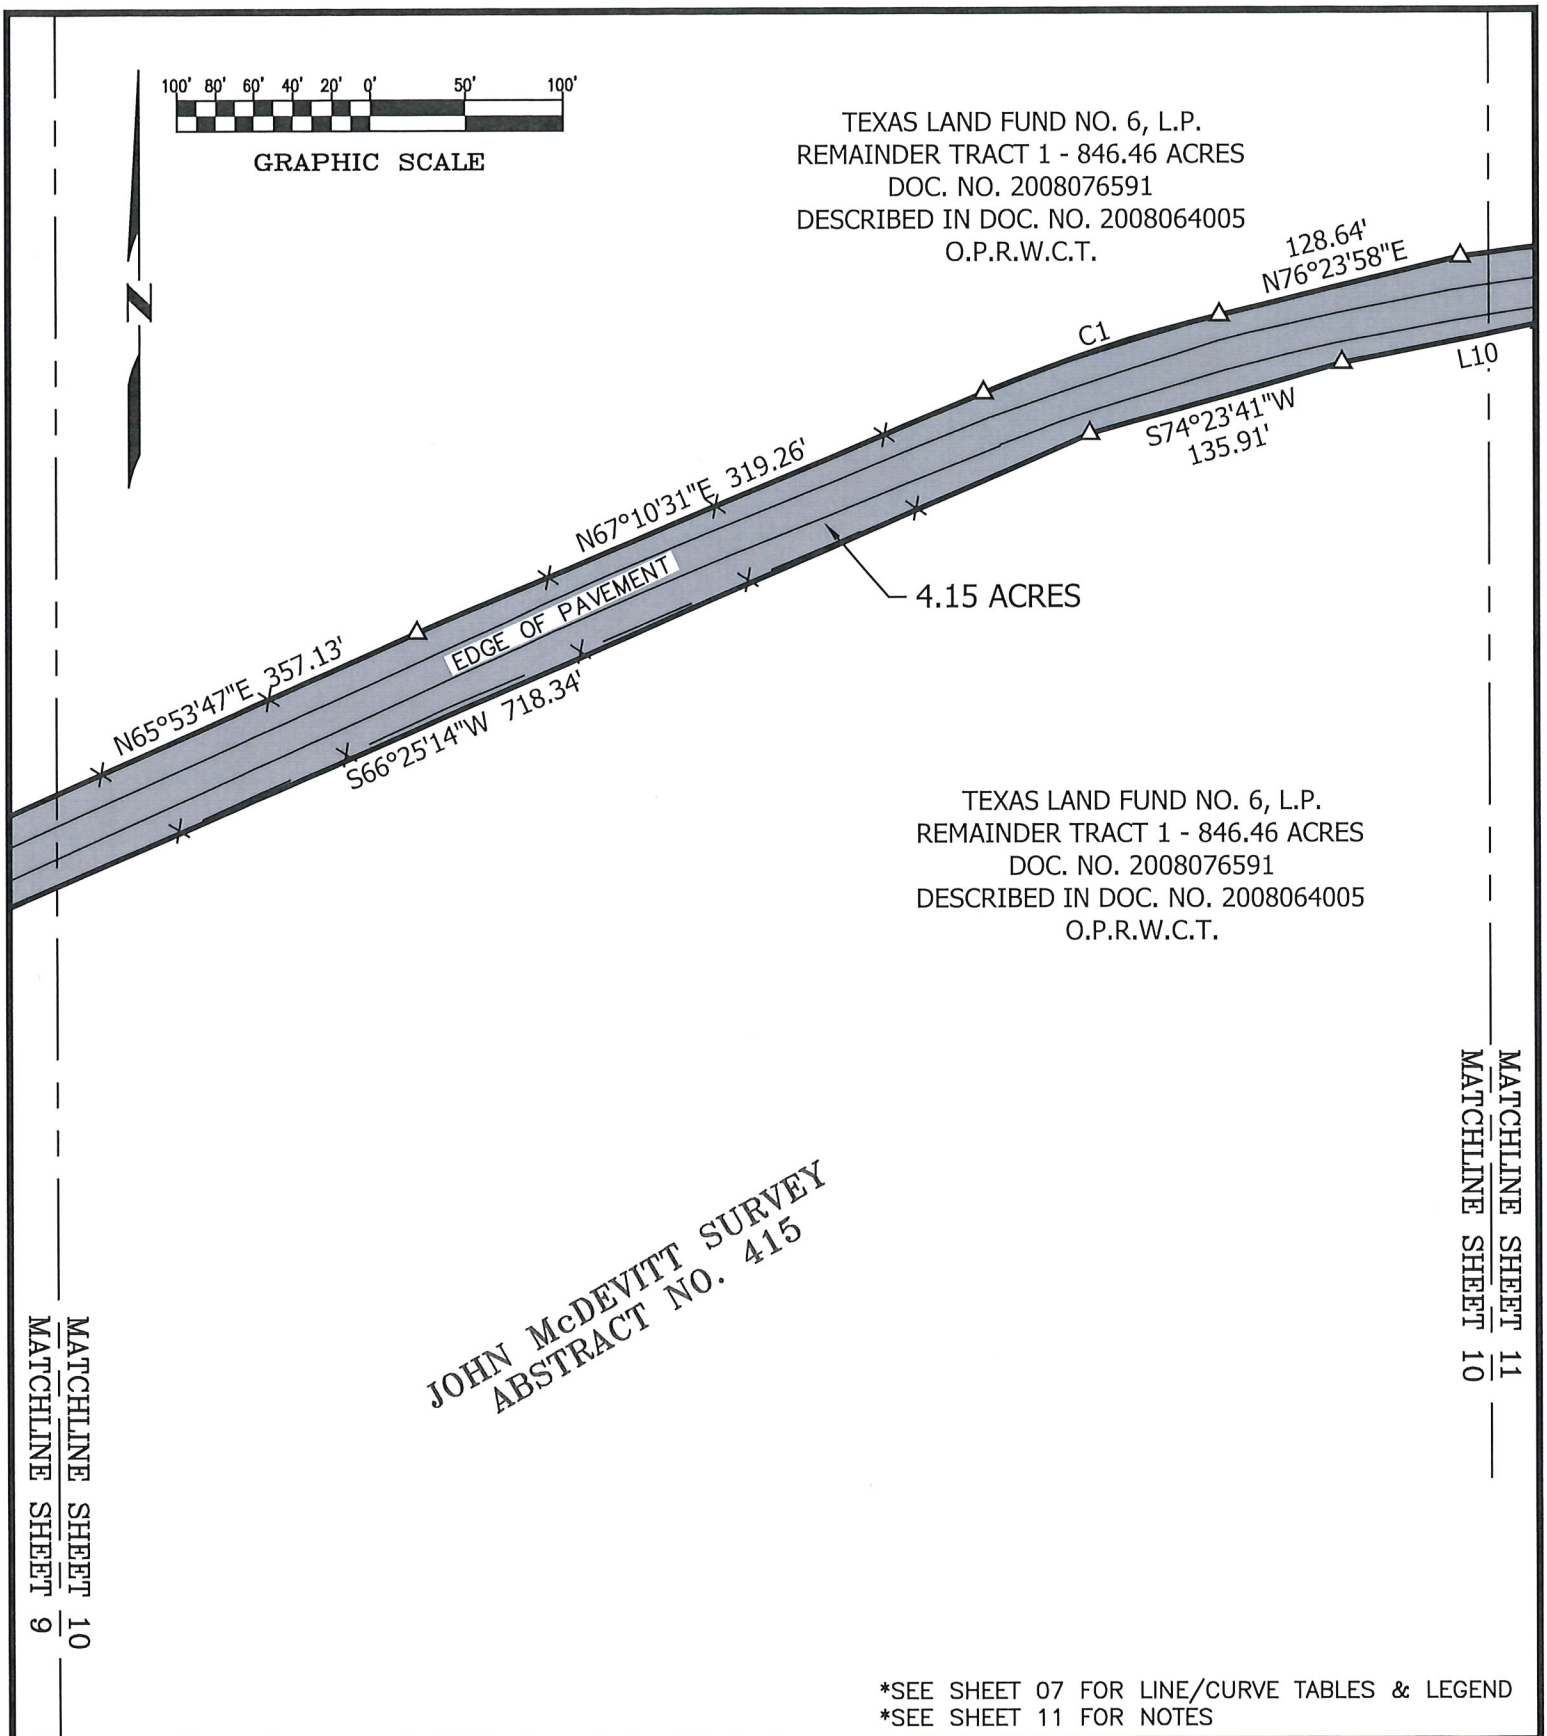

*SEE SHEET 07 FOR LINE/CURVE TABLES & LEGEND
*SEE SHEET 11 FOR NOTES

JOB NUMBER: 18-032	DATE: 06/30/2021		
PROJECT NAME: NORTHGATE RANCH			
DRAWING NAME: NORTHGATE EX CR 214			
DRAWING FILE PATH: K:\18032 - NORTHGATE RANCH\CAD\DWGS			
METES AND BOUNDS FILE PATH: K:\18032 - NORTHGATE RANCH\DESCRIPTIONS			
RPLS: TST	TECH: JRM	PARTY CHIEF: N/A	CHK BY: HAS
SHEET 10 of 11	FIELDBOOKS N/A		SCALE:1"= 100'

LSI LANDESIGN SERVICES, INC.
10090 W HIGHWAY 29, LIBERTY HILL, TEXAS 78642
TBPELS FIRM NO. 10001800
512-238-7901

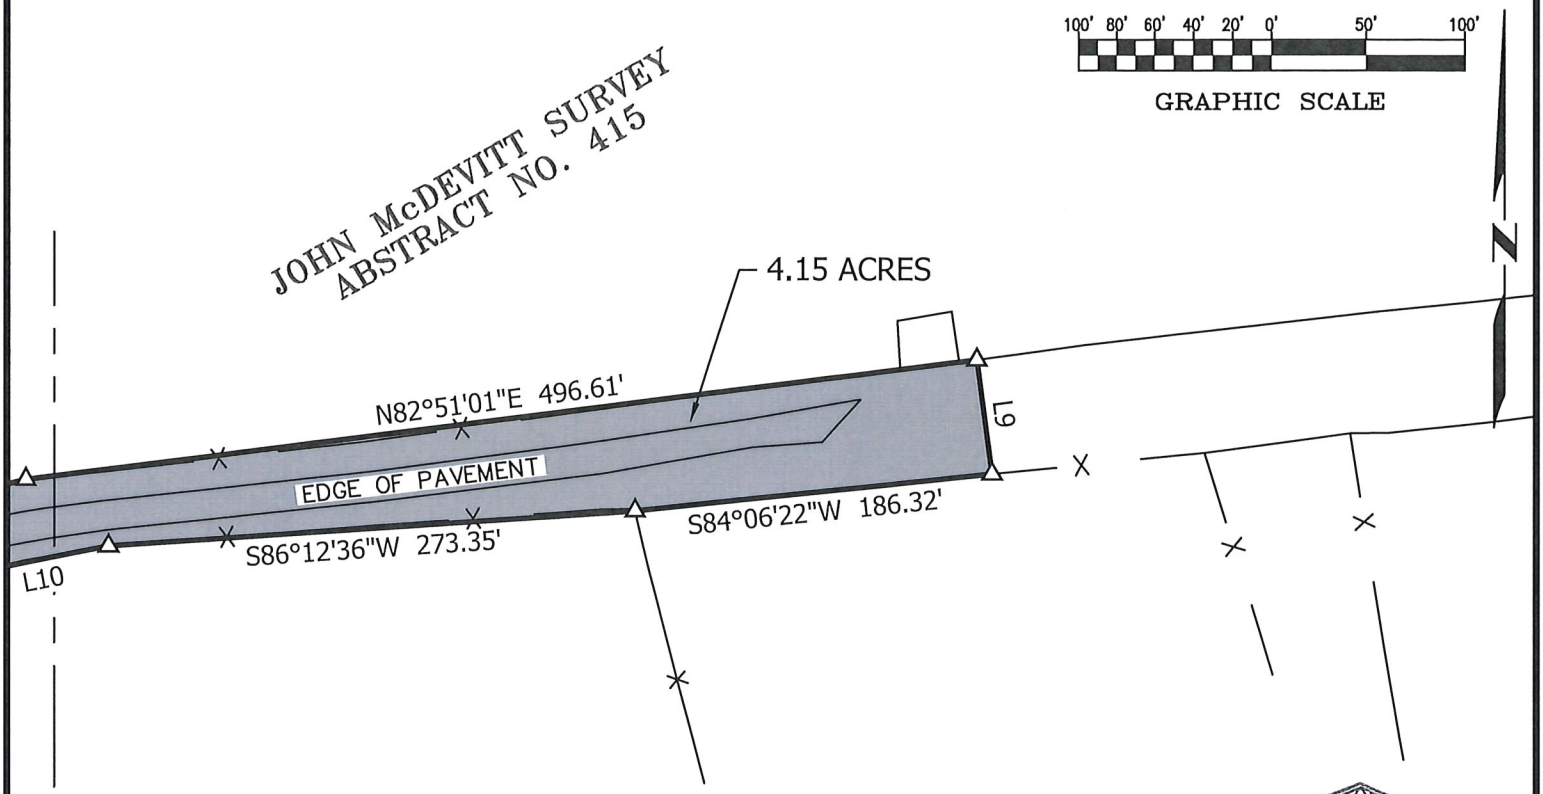

TEXAS LAND FUND NO. 6, L.P.
REMAINDER TRACT 1 - 846.46 ACRES
DOC. NO. 2008076591
DESCRIBED IN DOC. NO. 2008064005
O.P.R.W.C.T.

STATE OF TEXAS
REGISTERED
TRAVIS S. TABOR
6428
PROFESSIONAL
LAND SURVEYOR

07/02/2021

GENERAL NOTES:

THIS PROJECT IS REFERENCED FOR ALL BEARING AND COORDINATE BASIS TO THE TEXAS STATE PLANE COORDINATE SYSTEM, NORTH AMERICAN DATUM OF 1983 (NAD83 – 2011 ADJUSTMENT), CENTRAL ZONE (4203).

DISTANCES AND AREAS SHOWN HEREON ARE SURFACE VALUES REPRESENTED IN U.S. SURVEY FEET BASED ON SITE CALIBRATION, HOLDING THE FOLLOWING POINTS:

1. A 1/2–INCH REBAR FOR THE COMMON CORNER OF LOT 57, BLOCK A, THE HIDDEN CREEK ESTATES AND THE 846.46 ACRE TRACT.
2. A 1/2–INCH REBAR WITH CAPPED MARKED "FOREST 1847" ON THE NORTH LINE OF THE 846.46 ACRE TRACT AND THE SOUTH LINE OF A 232.61 ACRE TRACT DESCRIBED IN VOL. 845, PG. 441, D.R.W.C.T.
3. A 1/2–INCH REBAR WITH CAPPED MARKED "FOREST 1847" ON THE WEST LINE OF THE 846.46 ACRE TRACT AND THE INTERSECTION OF COUNTY ROAD NO. 214 WITH SAN GABRIEL RANCH ROAD.
4. A 1/2–INCH REBAR WITH CAPPED MARKED "CS LTD" FOR THE NORTHWEST CORNER OF LOT 2, BLOCK B, ESTATES OF NORTHGATE, PHASE 1, SECTION 1 AND IN THE WEST ROW LINE OF COUNTY ROAD NO 214.
5. A NAIL FOUND IN A 30" LIVE OAK FOR THE SOUTHEAST CORNER OF THE 846.46 ACRE TRACT AND IN THE NORTH LINE OF A PART OF A CALLED 8.255 ACRE TRACT DESCRIBED IN DOC, NO. 9721391, O.P.R.W.C.T.
6. A 1/2–INCH REBAR ON THE EAST LINE OF THE 846.46 ACRE TRACT AND IN THE WEST LINE OF A CALLED 40.13 ACRE TRACT DESCRIBED IN VOL. 2541, PG. 236 OF THE D.R.W.C.T.

AS SHOWN ON ALTA/NSPS LAND TITLE SURVEY OF 846.46 ACRES PREPARED BY FOREST SURVEYING AND MAPPING COMPANY, DATED JULY 19, 2016.

MATCHLINE SHEET 10 | MATCHLINE SHEET 11

JOB NUMBER: 18–032		DATE: 06/30/2021	
PROJECT NAME: NORTHGATE RANCH			
DRAWING NAME: NORTHGATE EX CR 214			
DRAWING FILE PATH: K:\18032 – NORTHGATE RANCH\CAD\DWGS			
METES AND BOUNDS FILE PATH: K:\18032 – NORTHGATE RANCH\DESCRIPTIONS			
RPLS: TST	TECH: JRM	PARTY CHIEF: N/A	CHK BY: HAS
SHEET 11 of 11	FIELDBOOKS N/A		SCALE:1"= 100'

LSI LANDESIGN SERVICES, INC.
10090 W HIGHWAY 29, LIBERTY HILL, TEXAS 78642
TBPELS FIRM NO. 10001800
512-238-7901

Commissioners Court - Regular Session **44.**

Meeting Date: 05/23/2023

MUD's

Submitted By: Becky Pruitt, County Judge

Department: County Judge

Agenda Category: Regular Agenda Items

Information

Agenda Item

Discuss, consider, and take appropriate action on Consent and Development Agreements between Williamson County and proposed Municipal Utility Districts who have applications and bills filed and pending with the 88th Texas Legislature, to include but not be limited to Williamson County MUD No. 46, Williamson County MUD No. 49 and Williamson Bell MUD No. 1.

Background

Fiscal Impact

From/To	Acct No.	Description	Amount

Attachments

No file(s) attached.

Form Review

Inbox	Reviewed By	Date
County Judge Exec Asst. (Originator)	Becky Pruitt	05/19/2023 08:26 AM
Form Started By: Becky Pruitt		Started On: 05/19/2023 08:18 AM
Final Approval Date: 05/19/2023		

Commissioners Court - Regular Session **46.**

Meeting Date: 05/23/2023

Executive Session

Submitted For: Charlie Crossfield **Submitted By:** Charlie Crossfield, Road Bond

Department: Road Bond

Agenda Category: Executive Session

Information

Agenda Item

Discuss real estate matters (EXECUTIVE SESSION as per VTCA Govt. Code sec. 551.072 Deliberation Regarding Real Estate Property if deliberation in an open meeting would have a detrimental effect on the position of the governmental body in negotiations with third person.)

A. Real Estate Owned by Third Parties

Preliminary discussions relating to proposed or potential purchase or lease of property owned by third parties

a) Discuss the acquisition of real property: CR 332
b) Discuss the acquisition of real property for County Facilities.
c) Discuss the acquisition of real property for CR 255.
d) Discuss the acquisition of real property for CR 111.
e) Discuss the acquisition of real property for Corridor H
f) Discuss the acquisition of real property for future SH 29 corridor.
g) Discuss the acquisition of right-of-way for Hero Way.
h) Discuss the acquisition of right-of-way for Corridor C.
i) Discuss the acquisition of right-of-way for Corridor F.
j) Discuss the acquisition of right-of-way for Corridor D.
k) Discuss the acquisition of right-of-way for SE Loop/Corridor A.
l) Discuss the acquisition of right-of-way for Reagan extension.
m) Discuss the acquisition of drainage/detention easements for real property North of WMCO Juvenile Detention Center
n) Discuss acquisition of right of way for Corridor E.
o) Discuss acquisition of right of way for Liberty Hill Bypass.
p) Discuss the acquisition of 321 Ed Schmidt Blvd., #300, Hutto, Texas

B. Property or Real Estate owned by Williamson County

Preliminary discussions relating to proposed or potential sale or lease of property owned by the County

a) Discuss County owned real estate containing underground water rights and interests.
b) Discuss possible uses and/or sale of property owned by Williamson County on Main St. between 3rd and 4th Streets. (Formerly occupied by WCCHD)
c) Discuss the sale of property located adjacent to the existing Williamson County EMS Bay/SO and MOT building at 1801 E. Settlers Boulevard, Round Rock, Texas
d) Sale of property located 747 County Rd. 138 Hutto, Texas

C. Discuss the Williamson County Reimbursement Agreement for Construction of San Gabriel Blvd. and New Hope Road with the City of Leander and TIRZ #1

Background

Fiscal Impact

From/To	Acct No.	Description	Amount

Attachments

No file(s) attached.

Form Review

Inbox	Reviewed By	Date
County Judge Exec Asst.	Becky Pruitt	05/18/2023 09:24 AM
Form Started By: Charlie Crossfield		Started On: 05/17/2023 04:08 PM
Final Approval Date: 05/18/2023		

Commissioners Court - Regular Session **47.**

Meeting Date: 05/23/2023

Economic Development

Submitted For: Charlie Crossfield **Submitted By:** Charlie Crossfield, Road Bond

Department: Road Bond

Agenda Category: Executive Session

Information

Agenda Item

Discussion regarding economic development negotiations pursuant to Texas Government Code, Section 551.087: Business prospect(s) that may locate or expand within Williamson County.

a) Project Fittipaldi
b) Project Acropolis
c) Project World
d) Project Mellencamp
e) Project Corgi
f) Project Anniversary
g) Project Glee
h) Project Skyfall
i) Project Stamper
j) Project Soul Train

Background

Fiscal Impact

From/To	Acct No.	Description	Amount

Attachments

No file(s) attached.

Form Review

Inbox	Reviewed By	Date
County Judge Exec Asst.	Becky Pruitt	05/18/2023 09:24 AM
Form Started By: Charlie Crossfield		Started On: 05/17/2023 04:08 PM
Final Approval Date: 05/18/2023		