# NOTICE TO THE PUBLIC
# WILLIAMSON COUNTY COMMISSIONERS COURT
# Commissioners Courtroom
# 710 S. Main Street, Georgetown
# June 17, 2025
# 9:30 A.M.

The Commissioners Court of Williamson County, Texas will meet in Regular Session at the above location, date, and time to consider the items set forth below. It is the intent of the Commissioners Court to have a quorum physically present at the meeting. Up to two (2) Commissioners Court members may participate by videoconference call in accordance with the Texas Open Meetings Act.

**1.** Review and approval of minutes.

**2.** Hear County Auditor concerning invoices, bills, Quick Check Report, wire transfers and electronic payments submitted for payment and take appropriate action including, but not limited to approval for payment provided said items are found by the County Auditor to be legal obligations of the county.

**CONSENT AGENDA**
The Consent Agenda includes non-controversial and routine items that the Court may act on with one single vote. The Judge or a Commissioner may pull any item from the consent agenda in order that the court discuss and act upon it individually as part of the Regular Agenda.
(Items 3 – 30)

**3.** Discuss, consider, and take appropriate action on a line item transfer for Emergency Medical Services.

## Fiscal Impact

| From/To | Acct No. | Description | Amount |
|---|---|---|---|
| From | 0100-0540-003307 | Pharmaceuticals | 5,000 |
| | | | |
| To | 0100-0540-003010 | Computer Equipment | 5,000 |

**4.** Discuss, consider and take appropriate action on approving compensation changes, position title changes, position grade changes, and any corresponding line item transfers.

**5.** Discuss, consider, and take appropriate action on approving property tax collections for the month of May 2025 for the Williamson County Tax Assessor/Collector.

**6.** Discuss, consider and take appropriate action to approve Justice of the Peace, Pct. 3, May 2025 Monthly Report in compliance with Code of Criminal Procedure § 103.005.

**7.** Discuss, consider and take appropriate action on a Commercial Real Estate Listing Agreement between Williamson County and McAllister & Associates relating to the lease of the county's property located at 9769 HWY 29 W, Georgetown, Texas, 78628.

**8.** Discuss, consider, and take appropriate action on approving pricing agreement #2025262 between Williamson County and TransUnion Risk and Alternative Data Solutions, Inc. (TRADS) for TLOxp, a customized search and locate tool for law enforcement agents in the amount of $300.00 per month with a 12-month term without auto-renewal, and authorizing the execution of the pricing agreement.

**9.** Discuss, consider, and take appropriate action on approving the filing of the FY2026-2027 Community Supervision and Corrections Department (Adult Probation) Biennial Budgets.

**10.** Discuss, consider, and take appropriate action on approving the Interlocal Cooperative Purchasing Agreement (ILA) #2025263 between Williamson County and the City of Liberty Hill, Texas, and authorizing the execution of the agreement.

**11.** Discuss, consider, and take appropriate action on approving the Interlocal Cooperative Purchasing Agreement (ILA) #2025264 between Williamson County and the City of Jarrell, Texas, and authorizing the execution of the agreement.

**12.** Discuss, consider, and take appropriate action on approving the Services and Goods Agreement #2025243 between Williamson County and Netsync Network Solutions Inc. for the Webex App Deployment Project in the amount of $17,500.00 pursuant to DIR Contract #DIR-CPO-4866 and authorizing the execution of the agreement.

**13.** Discuss, consider, and take appropriate action on approving the Service and Goods Agreement #2025260 between Williamson County and A3 Communications, Inc dba BryComm for the Fiber Maintenance Project at the Inner Loop Annex at 301 S.E. Inner Loop, Georgetown, Tx 78626 in the amount of $33,560.00 and authorizing the execution of this agreement pursuant to DIR cooperative contract #DIR-CPO-4777.

**14.** Discuss, consider, and take appropriate action on approving the Master Service Agreement, #2025225, between Williamson County and AUSTIN HLK II INC., DBA Austin Pressure Wash for Pressure Washing Services in the not-to-exceed amount of $19,500.00 and authorizing the execution of the agreement.

**15.** Discuss, consider, and take appropriate action on approving the Master Service Agreement, #2025229 with Mayans Concrete, LLC and Williamson County for concrete repair and service work in the not-to-exceed amount of $19,500.00 and authorizing the execution of the agreement.

**16.** Discuss, consider, and take appropriate action on authorizing the Purchasing Agent to advertise and receive sealed responses for the provision of as-needed plumbing services for Williamson County’s owned premises under RFP #25RFP66.

**17.** Discuss, consider, and take appropriate action on authorizing the Purchasing Agent to advertise and receive sealed responses for the provision of as-needed septic systems services for Williamson County's owned premises under RFP #25RFP67.

**18.** Discuss, consider and take appropriate action on Work Authorization No 1 in the amount of $30,000.00 to expire on December 31, 2026, under the Williamson County Contract for Engineering Services between Rodriguez Engineering Laboratories LLC and Williamson County dated March 19, 2024, for Materials Testing and Geotechnical Engineering Services. Funding source: 01.0200.0210.004160.

**19.** Discuss, consider and take appropriate action on approval of the amended plat for the Lariat Section 14-16, Lots 9-11, Block BC subdivision – Precinct 2.

**20.** Discuss, consider and take appropriate action on approval of the final plat for the Saddleback at Santa Rita Ranch Phase 2 Section 1 subdivision – Precinct 2.

**21.** Discuss, consider and take appropriate action on approval of the preliminary plat for the Santa Rita Ranch Northwest Phase 2 subdivision – Precinct 2.

**22.** Discuss, consider and take appropriate action on approval of the final plat for the Santa Rita Ranch Phase 7B Section 3 subdivision – Precinct 2.

**23.** Discuss, consider and take appropriate action on approval of the revised preliminary plat for the Oasis at 337 RV Park private subdivision (revision 1) – Precinct 4.

**24.** Discuss, consider, and take appropriate action on awarding IFB #25IFB46 to MA Smith Contracting Co., Inc. for Wilco Way (Tracy Chambers Lane) Extension Project for HNTB in the amount of $2,706,129.45 and authorize execution of this agreement, the funding source is P640.

**25.** Discuss, consider, and take appropriate action on Supplemental No. 1 to Work Authorization No. 3 to the Corridor H – Sam Bass Road contract executed on March 13, 2017, between Williamson County and K. Friese & Associates, Inc. relating to the 2013 Road Bond Program. Project: P462 Fund Source: Road Bonds

**26.** Discuss, consider, and take appropriate action on Supplemental No. 1 to Work Authorization No. 5 to the County Road 123 contract executed on May 9, 2024, between Williamson County and SWCA Environmental Consultants relating to the 2023 Road Bond Program. Project: P682 Fund Source: Road Bonds

**27.** Discuss, consider, and take appropriate action on Supplemental No. 3 to Work Authorization No. 1 to the CR 458 contract executed on March 19, 2024, between Williamson County and Lockwood, Andrews & Newman, Inc. relating to the 2023 Road Bond Program. Project: P678 Fund Source: Road Bonds

**28.** Discuss, consider, and take appropriate action on Supplemental No. 1 to Work Authorization No. 1 to the Ronald Reagan Boulevard Segment C1 contract executed on March 19, 2024, between Williamson County and CP&Y, Inc. DBA STV Infrastructure relating to the 2023 Road Bond Program. Project: P671 Fund Source: Road Bonds

**29.** Discuss, consider, and take appropriate action on Supplemental No. 2 to Work Authorization No. 1 to the CR 305 contract executed March 19, 2024, between Williamson County and RS&H, Inc. relating to the 2023 Road Bond Program. Project: P686 Fund Source: Road Bonds

**30.** Discuss, consider, and take appropriate action on Supplemental No. 1 to Work Authorization No. 1 to the CR 258 contract executed March 19, 2024, between Williamson County and American Structurepoint, Inc. relating to the 2023 Road Bond Program. Project: P665 Fund Source: Road Bonds

## REGULAR AGENDA

**31.** Discuss, consider, and take appropriate action on the engagement of the law firm of Bickerstaff Heath Delgado Acosta LLP to represent the Williamson County defendants in relation to the matter of Cause No. 25-1280-C26; Blake Sanabria, et al. v. Williamson County, et al.; In the 26th Judicial District Court of Williamson County, Texas; and exemption of these services from the competitive bid/proposal requirements of the County Purchasing Act pursuant to the discretionary exemption for personal or professional services, as set forth under Texas Local Government Code § 262.024(a)(4).

**32.** The Interlocal Agreements (ILAs) will allow the Williamson County Expo Center in Taylor to be considered, based on availability, as a location for establishing a Family Assistance Center following a Public Safety Incident (PSI) at schools in Granger or Thrall.

**33.** Discuss, consider and take appropriate action on acknowledging the 2025 Annual Asset Inventory Report as conducted by Records Consultants, Inc. (RCI) to fulfill the requirement of the Purchasing Agent to produce an annual asset report for the county, pursuant to Tx. Local Gov't Code 262.011. (i).

**34.** Discuss, consider, and take appropriate action on an Agreement between Williamson County and the YMCA of Central Texas for Funding of the Twin Lakes Park RCI Adventure Course and Parking Project to facilitate the development of the project at the Twin Lakes Park.

**35.** Discuss, consider and take appropriate action on revisions to the Parks Department's Sports Courts and Field Use and Rental Procedures for the Southwest Williamson County Regional Park.

**36.** Discuss, consider and take appropriate action on the revised Parks Department reservation cancellation and refund policy, effective August 11, 2025, to coincide with the Fall 2025 sports seasons.

**37.** Discuss, consider, and take appropriate action on approving the Master Service Agreement #2025233 between Williamson County and HVAC RNTL, LLC for as-needed Rental and Delivery of HVAC Equipment in the not-to-exceed amount of Five-Hundred Thousand Dollars ($500,000.00) pursuant to TIPS Cooperative Contract #240102 and authorize execution of the agreement.

**38.** Receive the June 2025 Construction Summary Report and PowerPoint Presentation.

**39.** Discuss, consider and take appropriate action on Contract Amendment No 2 under Williamson County Contract for Engineering Services between Rodriguez Engineering Laboratories LLC and Williamson County dated March 19, 2024, for Materials Testing and Geotechnical Engineering Services. Funding source: 01.0200.0210.004160.

**40.** Discuss, consider and take appropriate action on Contract Amendment No 1 under Williamson County Contract for Engineering Services between Rodriguez Engineering Laboratories LLC and Williamson County dated March 19, 2024, for Liquid Asphalt Testing. Funding source: 01.0200.0210.004160.

**41.** Discuss, consider and take appropriate action on awarding IFB #25IFB29 Signs and Markers to the lowest responsive bidder, Centerline Supply, Inc., for specific bid items as noted in the Award Recommendation Letter.

**42.** Discuss, consider and take appropriate action on awarding IFB #25IFB29 Signs and Markers to the lowest responsive bidder, Newman Signs, Inc., for specific bid items as noted in the Award Recommendation Letter.

**43.** Discuss, consider and take appropriate action on awarding IFB #25IFB29 Signs and Markers to the lowest responsive bidder, Osburn Associates, Inc., to specific bid items as noted in the Award Recommendation Letter.

**44.** Discuss, consider and take appropriate action on awarding IFB #25IFB29 Signs and Markers to the lowest responsive bidder, Pathmark Traffic Equipment LLC, for specific bid category items as noted in the Award Recommendation Letter.

**45.** Discuss, consider, and take appropriate action regarding Change Order No. 3 in the amount of $39,200.00 for Project 25IFB6 Bagdad ROW Clearing (Loop 332 to CR 281) (Rotten Apple Services, LLC) P: 343 Funding Source: 2019 Road Bond in Commissioner Precinct 2.

**46.** Discuss, consider and take appropriate action on a real estate contract with CHV Liberty Hill 29 Property Owner, LLC. to acquire 0.537 AC needed as right of way on the Seward Junction NE Loop project (Parcel 25). Funding Source: TANS P588.

**47.** Discuss, consider and take appropriate action on a Resolution and Advance Funding Agreement with TXDoT regarding the construction of a Walking Path and Installing Landscape and Scenic Enhancements on the Campus of Tippit Middle School in Williamson County, Texas as part of the Green Ribbon Mitigation Project. Funding Source: TANS P326

**EXECUTIVE SESSION**

***"The Commissioners Court for Williamson County reserves the right to adjourn into executive session at any time during the course of this meeting to discuss any of the matters listed above, as authorized by Texas Government Code Sections 551.071 (Consultations with Attorney), 551.072 (Deliberations regarding Real Property), 551.073 (Deliberations regarding Gifts and Donations), 551.074 (Personnel Matters), 551.076 (Deliberations regarding Security Devices) and 551.087 (Deliberations regarding Economic Development Negotiations)."***

**48.** Discuss real estate matters (EXECUTIVE SESSION as per VTCA Govt. Code sec. 551.072 Deliberation
Regarding Real Estate Property if deliberation in an open meeting would have a detrimental effect on the position of the governmental body in negotiations with a third person.)

A. Real Estate Owned by Third Parties
Preliminary discussions relating to the proposed or potential purchase or lease of property owned by third parties:

a) Discuss the acquisition of real property: Bud Stockton Dr.
b) Discuss the acquisition of real property for CR 143
c) Discuss the acquisition of real property for County Facilities.
d) Discuss the acquisition of real property for CR 255.
e) Discuss the acquisition of real property for SH 195 @ Ronald Reagan.
f) Discuss the acquisition of real property for the future SH 29 corridor.
g) Discuss the acquisition of right-of-way for Hero Way.
h) Discuss the acquisition of right-of-way for E. Wilco Highway.
i) Discuss the acquisition of right-of-way for Corridor A-2.
j) Discuss the acquisition of right-of-way for Corridor B
k) Discuss the acquisition of right-of-way for Corridor C.
l) Discuss the acquisition of right-of-way for Corridor D.
m) Discuss the acquisition of right-of-way for Corridor E.
n) Discuss the acquisition of right-of-way for Corridor F
o) Discuss the acquisition of right-of-way for Corridor H
p) Discuss the acquisition of right of way for Corridor J.
q) Discuss the acquisition of right of way for Arterial K.
r) Discuss the acquisition of right of way for Corridor I.
s) Discuss the acquisition of right-of-way for Ronald Reagan Widening.
t) Discuss the acquisition of right-of-way for CR 313.
u) Discuss the acquisition of right of way for Bagdad Road/CR 279.
v) Discuss the acquisition of right of way for CR 314.
w) Discuss the acquisition of real property for the Seward Junction Loop
x) Discuss the acquisition of real property for CR 110N
y) Discuss the acquisition of real property for CR 175.
z) Discuss the acquisition of real property for Liberty Hill Bypass.

aa) Discuss the acquisition of real property for the Long Range Transportation Plan.
bb) Discuss property located at 9500 Lake Creek Parkway, Austin, TX 78717
cc) Discuss the acquisition of real property for Williamson County Justice Center and Corrections Facilities
dd) Discuss the acquisition of real property in downtown Georgetown.
ee) Discuss the acquisition of real property for the Brushy Creek Regional Trail Project.

B. Property or Real Estate owned by Williamson County
Preliminary discussions relating to the proposed or potential sale or lease of property owned by the County
a) Discuss County-owned real estate containing underground water rights and interests.
b) Discuss possible uses of property owned by Williamson County on Main St. between 3rd and 4th Streets. (Formerly occupied by WCCHD)
c) Sale of property located at 747 County Rd. 138 Hutto, Texas
d) Discuss Blue Springs Blvd. property
e) Discuss potential sale of the Williamson County-owned properties within the downtown Georgetown area.

**49.** Discussion regarding economic development negotiations pursuant to the Texas Government Code, Section 551.087:

Business prospect(s) that may locate or expand within Williamson County.

a) Project Skyfall
b) Project Garden
c) Project School Bus
d) Project Lunch Lady
e) Project Sequoia
f) Project Saturn Rings

**50.** Discuss pending or contemplated litigation, settlement matters and other confidential attorney-client legal matters (EXECUTIVE SESSION as per Section 551.071, Texas Government Code, "Consultation with Attorney"), including the following:

**a. Litigation:**

1. Lawsuits and administrative complaints filed, served and/or received following the Williamson County Commissioners Court agenda submittal deadline
2. Cause No. 19-0850-C368; County of Williamson vs. Purdue Pharma, LP et al., In the District Court of Williamson County, Texas/County of Williamson v. Purdue Pharma, L.P., et al., MDL PRETRIAL CAUSE NO. 2018-63587, in the 152d District Court of Harris County, Texas
3. Civil Action No. 1:21-cv-00074-LY; Scott Phillip Lewis v. Williamson County, Texas; In the United States District Court for the Western District of Texas, Austin Division
4. Civil Action No. 1:22-cv-00254-RP; Rodney A. Hurdsman, #0217082 v. Mike Gleason, et al.; In the United States District Court for the Western District of Texas, Austin Division
5. Cause No. 22-1213-C425; Williamson County, Texas v. Ritter Botkin Prime Construction Company, Inc. and Argonaut Insurance Company; In the 425th Judicial District Court of Williamson County, Texas
6. Cause No. 22-1359-C368; Williamson County, Texas v. Ritter, Botkin Prime Construction Company, Inc. and Great American Insurance Company of New York; In the 368th Judicial Court of Williamson County, Texas
7. Cause No. 23-1061-C368; Heather Lorenzen v. Williamson County; In the 368th Judicial District Court of Williamson County, Texas
8. Civil Action No. 1:23-cv-01120; Jeremy Story v. Williamson County, Texas, et al.; In the United States District Court for the Western District of Texas, Austin Division
9. Civil Action No. 1:24-cv-00318-DII; Laura Pressley et al. v. Jane Nelson et al.; In the United States District Court for the Western District of Texas, Austin Division
10. Cause No. 23-2566-C480; Williamson County, Texas v. DM Medical Billings, LLC and Dina Mueller; In the 480th Judicial District Court; Williamson County, Texas
11. Cause No. 24-1887-C26; Ivory Deon Hornsby v. Williamson County, et al.; In the 26th Judicial District Court of Williamson County, Texas
12. Civil Action No. 1:24-cv-01183; Johnny Joe Tijerina v. Andrew Rodriguez, et al.; in the United States District Court for the Western District of Texas, Austin Division
13. Civil Action No. 1:24-cv-1043-DII; Luis J. Ortiz Hernandez v. Williamson County, Texas; in the United States District Court for the Western District of Texas, Austin Division
14. Cause No. 24-2467-C425; Carlos Turcios, et al. v. Williamson County, et al.; In the 425th Judicial District Court of Williamson County, Texas
15. Cause No. 24-2687-C395; Paul Johnson v. Williamson County Tax Office; In the 395th Judicial District Court of Williamson County, Texas
16. Cause No. 24-3042-C26; Susann Wirkes v. Chinogringo Properties, LLC, et al., In the 26th Judicial District Court of Williamson County, Texas
17. Cause No. 25-0488-C425; Williamson County, Siena Municipal Utility District No. 1, and Siena Municipal Utility District No. 2 v. The Cameron County Housing Finance Corporation, In the 425th Judicial District of Williamson County, Texas
18. Cause No. 25-0456-C368; Ryan Markowski v. The State of Texas, et al.; In the 368th Judicial District Court of Williamson County, Texas
19. Cause No. 24-2170-C395; Lakeside Apartments Round Rock TX LLC, Enclave Apartments Round Rock TX LLC, Lynd Living Legends Apartments LLC, and Lynd Living Legends at Lakeline Apartments LLC v. Williamson Central Appraisal District, In the 395th Judicial District, Williamson

County
20. Cause No. 25-1280-C26; Blake Sanabria, et al., vs. Williamson County, et al.; In the 26th Judicial District Court of Williamson County, Texas

**b. Administrative Complaints:**

1. EEOC Charge No.: 451-2025-02018; J.S.

**c. Claims:**

1. Claim No. 09252024-560-347 - auto liability claim by Madisyn Grace Thomas for an incident occurring on or about 09/25/2024.

**d. Other:**

1. Legal matters relating to U.S. Fish and Wildlife Service's Final Rule Designating Critical Habitat for the Georgetown and Salado Salamanders.
2. Legal matter pertaining to the regulation of firearms on Williamson County premises.
3. Legal matters pertaining to grants compliance.
4. Legal matters relating to the lease of Williamson County's property located at 9769 HWY 29 W, Georgetown, Texas.
5. Legal matters relating to right-of-way acquisition in The Place Subdivision.
6. Legal matters relating to a 7.42-acre tract owned by Williamson County in the Breakaway Park Subdivision.

**51.** Discuss security assessments or deployments relating to information resource technology; network security information as described by Texas Gov't Code Section 2059.055(b); and/or (3) the deployment, or specific occasions for implementation, of security personnel, critical infrastructure, or security devices. (Executive Session as per Texas Gov't. Code § 551.089).

REGULAR AGENDA (continued)

**52.** Discuss, consider, and take appropriate action on setting dates for holding Special Sessions of the Williamson County Commissioners Court.

**53.** Discuss pending or contemplated litigation, settlement matters and other confidential attorney-client legal matters (EXECUTIVE SESSION as per Section 551.071, Texas Government Code, "Consultation with Attorney"), including the following:

**a. Litigation:**

1. Lawsuits and administrative complaints filed, served and/or received following the Williamson County Commissioners Court agenda submittal deadline
2. Cause No. 19-0850-C368; County of Williamson vs. Purdue Pharma, LP et al., In the District Court of Williamson County, Texas/County of Williamson v. Purdue Pharma, L.P., et al., MDL PRETRIAL CAUSE NO. 2018-63587, in the 152d District Court of Harris County, Texas
3. Civil Action No. 1:21-cv-00074-LY; Scott Phillip Lewis v. Williamson County, Texas; In the United States District Court for the Western District of Texas, Austin Division
4. Civil Action No. 1:22-cv-00254-RP; Rodney A. Hurdsman, #0217082 v. Mike Gleason, et al.; In the United States District Court for the Western District of Texas, Austin Division
5. Cause No. 22-1213-C425; Williamson County, Texas v. Ritter Botkin Prime Construction Company, Inc. and Argonaut Insurance Company; In the 425th Judicial District Court of Williamson County, Texas
6. Cause No. 22-1359-C368; Williamson County, Texas v. Ritter, Botkin Prime Construction Company, Inc. and Great American Insurance Company of New York; In the 368th Judicial Court of Williamson County, Texas
7. Cause No. 23-1061-C368; Heather Lorenzen v. Williamson County; In the 368th Judicial District Court of Williamson County, Texas
8. Civil Action No. 1:23-cv-01120; Jeremy Story v. Williamson County, Texas, et al.; In the United States District Court for the Western District of Texas, Austin Division
9. Civil Action No. 1:24-cv-00318-DII; Laura Pressley et al. v. Jane Nelson et al.; In the United

States District Court for the Western District of Texas, Austin Division

10. Cause No. 23-2566-C480; Williamson County, Texas v. DM Medical Billings, LLC and Dina Mueller; In the 480th Judicial District Court; Williamson County, Texas

11. Cause No. 24-1887-C26; Ivory Deon Hornsby v. Williamson County, et al.; In the 26th Judicial District Court of Williamson County, Texas

12. Civil Action No. 1:24-cv-01183; Johnny Joe Tijerina v. Andrew Rodriguez, et al.; in the United States District Court for the Western District of Texas, Austin Division

13. Civil Action No. 1:24-cv-1043-DII; Luis J. Ortiz Hernandez v. Williamson County, Texas; in the United States District Court for the Western District of Texas, Austin Division

14. Cause No. 24-2467-C425; Carlos Turcios, et al. v. Williamson County, et al; In the 425th Judicial District Court of Williamson County, Texas

15. Cause No. 24-2687-C395; Paul Johnson v. Williamson County Tax Office; In the 395th Judicial District Court of Williamson County, Texas

16. Cause No. 24-3042-C26; Susann Wirkes v. Chinogringo Properties, LLC, et al., In the 26th Judicial District Court of Williamson County, Texas

17. Cause No. 25-0488-C425; Williamson County, Siena Municipal Utility District No. 1, and Siena Municipal Utility District No. 2 v. The Cameron County Housing Finance Corporation, In the 425th Judicial District of Williamson County, Texas

18. Cause No. 25-0456-C368; Ryan Markowski v. The State of Texas, et al.; In the 368th Judicial District Court of Williamson County, Texas

19. Cause No. 24-2170-C395; Lakeside Apartments Round Rock TX LLC, Enclave Apartments Round Rock TX LLC, Lynd Living Legends Apartments LLC, and Lynd Living Legends at Lakeline Apartments LLC v. Williamson Central Appraisal District, In the 395th Judicial District, Williamson County

20. Cause No. 25-1280-C26; Blake Sanabria, et al., vs. Williamson County, et. al.; In the 26th Judicial District Court of Williamson County, Texas

**b. Administrative Complaints:**

1. EEOC Charge No.: 451-2025-02018; J.S.

**c. Claims:**

1. Claim No. 09252024-560-347 - auto liability claim by Madisyn Grace Thomas for incident occurring on or about 09/25/2024.

**d. Other:**

1. Legal matters relating to U.S. Fish and Wildlife Service's Final Rule Designating Critical Habitat for the Georgetown and Salado Salamanders.
2. Legal matter pertaining to regulation of firearms on Williamson County premises.
3. Legal matters pertaining to grants compliance.
4. Legal matters relating to the lease of Williamson County's property located at 9769 HWY 29 W, Georgetown, Texas.
5. Legal matters relating to right-of-way acquisition in The Place Subdivision.
6. Legal matters relating to a 7.42-acre tract owned by Williamson County in the Breakaway Park Subdivision.

**54.** Comments from Commissioners.

**55.** Public Comment Period. The Commissioners Court will conduct a Public Comment Period to allow members of the public to address the Court regarding matters pertaining to or affecting Williamson County but that do not appear as an Agenda Item on a meeting's Agenda. During such Public Comment Period, speakers shall be limited to a maximum of two (2) minutes to make his/her remarks and the maximum overall discussion time allowed for the Public Comment Period, regardless of the number of members of the public wishing to address the Court during such period, shall be limited to ten (10) minutes. Speaking time, to the extent possible, will be evenly allocated among speakers should more than five (5) speakers desire to speak during the Public Comment Period. Please note that the members of the Court may not comment at the meeting about matters that are not on the agenda.

_____
Steven Snell, County Judge

This notice of meeting was posted in the locked box located on the south side of the Williamson County Courthouse, a place readily accessible to the general public at all times, on the 13th day of June 2025 at 12:00 pm and remained posted for at least 72 continuous hours preceding the scheduled time of said meeting.

**Commissioners Court - Regular Session** **3.**

**Meeting Date:** 06/17/2025

Line item transfer for Panasonic Toughbook repairs

**Submitted By:** John Gonzales, EMS

**Department:** EMS

**Agenda Category:** Consent

## Information

### Agenda Item

Discuss, consider, and take appropriate action on a line item transfer for Emergency Medical Services.

### Background

This line item transfer is to cover repairs to damaged Panasonic Toughbooks used on ambulances responding to 911 calls.

## Fiscal Impact

| From/To | Acct No. | Description | Amount |
|---|---|---|---|
| From | 0100-0540-003307 | Pharmaceuticals | 5,000 |
| | | | |
| To | 0100-0540-003010 | Computer Equipment | 5,000 |

## Attachments

*No file(s) attached.*

## Form Review

| Inbox | Reviewed By | Date |
|---|---|---|
| County Judge Exec Asst. | Delia Colon | 06/06/2025 12:01 PM |
| Budget Office | Saira Hernandez | 06/06/2025 02:17 PM |
| Form Started By: John Gonzales | | Started On: 06/05/2025 02:34 PM |
| Final Approval Date: 06/06/2025 | | |

**Commissioners Court - Regular Session** **4.**

**Meeting Date:** 06/17/2025

Compensation Items

**Submitted By:** Kayla Marek, Human Resources

**Department:** Human Resources

**Agenda Category:** Consent

## Information

### Agenda Item

Discuss, consider and take appropriate action on approving compensation changes, position title changes, position grade changes, and any corresponding line item transfers.

### Background

See attached documentation for details.

## Fiscal Impact

| From/To | Acct No. | Description | Amount |
|---|---|---|---|

## Attachments

Merit Report

Merit LIT

## Form Review

| Inbox | Reviewed By | Date |
|---|---|---|
| Human Resources (Originator) | Allen Frederick | 06/11/2025 10:37 AM |
| County Judge Exec Asst. | Delia Colon | 06/11/2025 10:40 AM |
| Budget Office | Saira Hernandez | 06/11/2025 12:12 PM |
| Form Started By: Kayla Marek | | Started On: 06/11/2025 09:51 AM |
| Final Approval Date: 06/11/2025 | | |

| Department | Position | Emp Num | Current Annual Salary | Merit Amt | Merit % | New Annual Salary | Lump-sum Merit | Pay Proposal Reason | Effective Date of Change |
|---|---|---|---|---|---|---|---|---|---|
| County Clerk Judicial | Deputy County Clerk.0672.001100. | 16408 | $46,704.32 | $1,029.70 | 2.20 | $47,734.02 | - | MERIT | 20-Jun-25 |

| | | | | (TO) | (FROM) |
|---|---|---|---|---|---|
| **entity** | **fund** | **dept** | **object** | **dr** | **cr** |
| 01 | 0100 | 0404 | 001100 | 1,029.70 | |
| 01 | 0100 | 0404 | 002010 | 78.77 | |
| 01 | 0100 | 0404 | 002020 | 165.27 | |
| 01 | 0100 | 8002 | 001130 | | 1,029.70 |
| 01 | 0100 | 8002 | 002010 | | 78.77 |
| 01 | 0100 | 8002 | 002020 | | 165.27 |

**Commissioners Court - Regular Session** **5.**

**Meeting Date:** 06/17/2025

Property Tax Collections – May 2025

**Submitted For:** Larry Gaddes

**Submitted By:** Rebecca Bruton, County Tax Assessor Collector

**Department:** County Tax Assessor Collector

**Agenda Category:** Consent

---

**Information**

**Agenda Item**

Discuss, consider, and take appropriate action on approving property tax collections for the month of May 2025 for the Williamson County Tax Assessor/Collector.

**Background**

---

**Fiscal Impact**

| From/To | Acct No. | Description | Amount |
|---|---|---|---|

**Attachments**

050125-053125 GWI-RFM

050125-053125 GWI-RFM graph

---

**Form Review**

| Inbox | Reviewed By | Date |
|---|---|---|
| County Judge Exec Asst. | Delia Colon | 06/11/2025 10:42 AM |
| Form Started By: Rebecca Bruton | | Started On: 06/11/2025 10:25 AM |
| Final Approval Date: 06/11/2025 | | |

# YEAR TO DATE - COLLECTION REPORT
## Williamson County - GWI/RFM Property Taxes
## May 31, 2025

| **Williamson County General Fund** | Tax Roll | Adjustments | Adjusted Tax Roll | Current Tax Collected | Penalty & Interest Collected | Variance | Uncollected Balance | YTD Collected | YTD Percent Collected | YTD Percent Collected w/P&I | YTD Percent Collected w/P&I & Prior Years |
|---|---|---|---|---|---|---|---|---|---|---|---|
| 2024 | $459,890,613.70 | ($2,560,355.04) | $457,330,258.66 | $1,263,619.13 | $102,653.51 | $517.54 | $5,567,127.15 | $451,763,131.51 | 98.78% | 98.95% | 98.78% |
| 2023 & Prior | $4,214,726.82 | ($3,616,347.99) | $598,378.83 | ($1,264,006.02) | $15,048.18 | $192.02 | $2,728,731.20 | ($2,130,352.37) | -356.02% | -313.78% | |
| Rollbacks | $811,847.39 | $605,136.65 | $1,416,984.04 | $65,574.81 | $0.00 | $0.00 | $341,500.30 | $1,075,483.74 | 75.90% | 75.94% | |
| Total All | $464,917,187.91 | ($5,571,566.38) | $459,345,621.53 | $65,187.92 | $117,701.69 | $709.56 | $8,637,358.65 | $450,708,262.88 | 98.12% | 98.35% | |

| **Williamson County RFM** | Tax Roll | Adjustments | Adjusted Tax Roll | Current Tax Collected | Penalty & Interest Collected | Variance | Uncollected Balance | YTD Collected | YTD Percent Collected | YTD Percent Collected w/P&I | YTD Percent Collected w/P&I & Prior Years |
|---|---|---|---|---|---|---|---|---|---|---|---|
| 2024 | $58,537,185.60 | ($258,325.71) | $58,278,859.89 | $173,215.51 | $12,988.61 | $64.52 | $696,668.24 | $57,582,191.65 | 98.80% | 98.97% | 98.81% |
| 2023 & Prior | $490,413.73 | ($425,365.67) | $65,048.06 | ($154,580.21) | $1,250.19 | $23.48 | $302,384.20 | ($237,336.14) | -364.86% | -316.91% | |
| Rollbacks | $82,906.04 | $66,343.98 | $149,250.02 | $7,579.64 | $0.00 | $0.00 | $37,941.65 | $111,308.37 | 74.58% | 74.62% | |
| Total All | $59,110,505.37 | ($617,347.40) | $58,493,157.97 | $26,214.94 | $14,238.80 | $88.00 | $1,036,994.09 | $57,456,163.88 | 98.23% | 98.45% | |

2024 COMBINED MONTHLY BREAKDOWN

| | | | | | | | | |
|---|---|---|---|---|---|---|---|---|
| Oct-24 | $518,427,799.30 | $379.67 | $518,428,178.97 | $11,522,952.32 | $0.00 | $94.78 | $506,603,656.15 | $11,824,522.82 |
| Nov-24 | $518,428,178.97 | -$256,458.39 | $518,171,720.58 | $21,481,122.67 | $0.00 | $0.63 | $484,866,074.46 | $33,305,646.12 |
| Dec-24 | $518,171,720.58 | -$241,142.83 | $517,930,577.75 | $247,180,786.70 | $0.00 | -$13.07 | $237,444,158.00 | $280,486,419.75 |
| Jan-25 | $517,930,577.75 | -$382,266.69 | $517,548,311.06 | $212,266,018.53 | $411.35 | -$166.93 | $24,796,039.71 | $492,752,271.35 |
| Feb-25 | $517,548,311.06 | -$580,141.60 | $516,968,169.46 | $9,652,334.57 | $364,983.91 | -$53,241.79 | $14,616,805.33 | $502,351,364.13 |
| Mar-25 | $516,968,169.46 | -$447,486.53 | $516,520,682.93 | $4,033,720.05 | $248,102.15 | $1,313.18 | $10,134,285.57 | $506,386,397.36 |
| Apr-25 | $516,520,682.93 | -$985.41 | $516,519,697.52 | $1,520,939.80 | $151,774.52 | $569.60 | $8,611,791.06 | $507,907,906.46 |
| May-25 | $516,519,697.52 | -$910,578.97 | $515,609,118.55 | $1,436,834.64 | $115,642.12 | $582.06 | $6,263,795.39 | $509,345,323.16 |

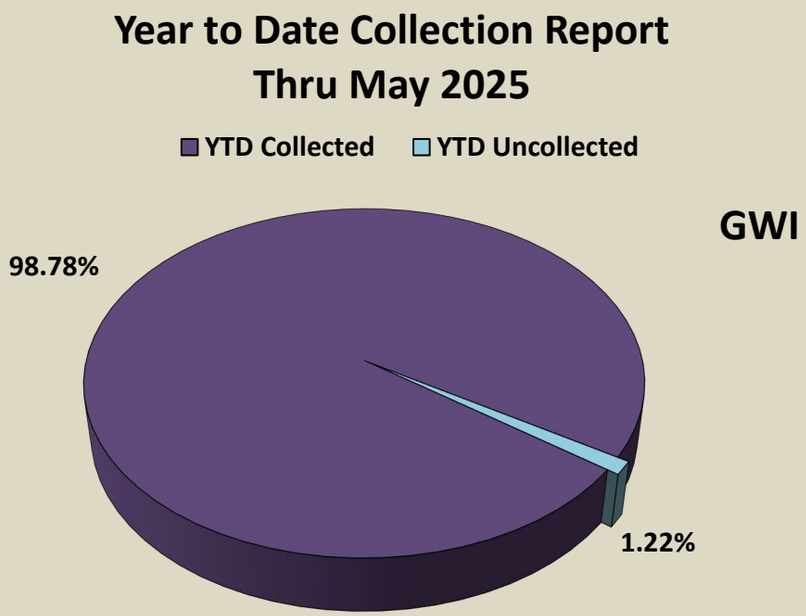
Year to Date Collection Report
Thru May 2025
YTD Collected
YTD Uncollected
GWI
98.78%
1.22%

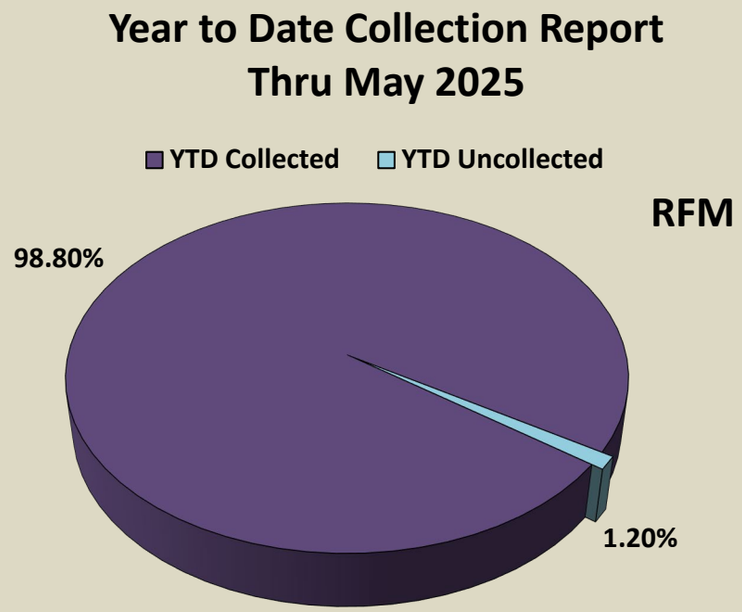
Year to Date Collection Report
Thru May 2025
YTD Collected
YTD Uncollected
RFM
98.80%
1.20%

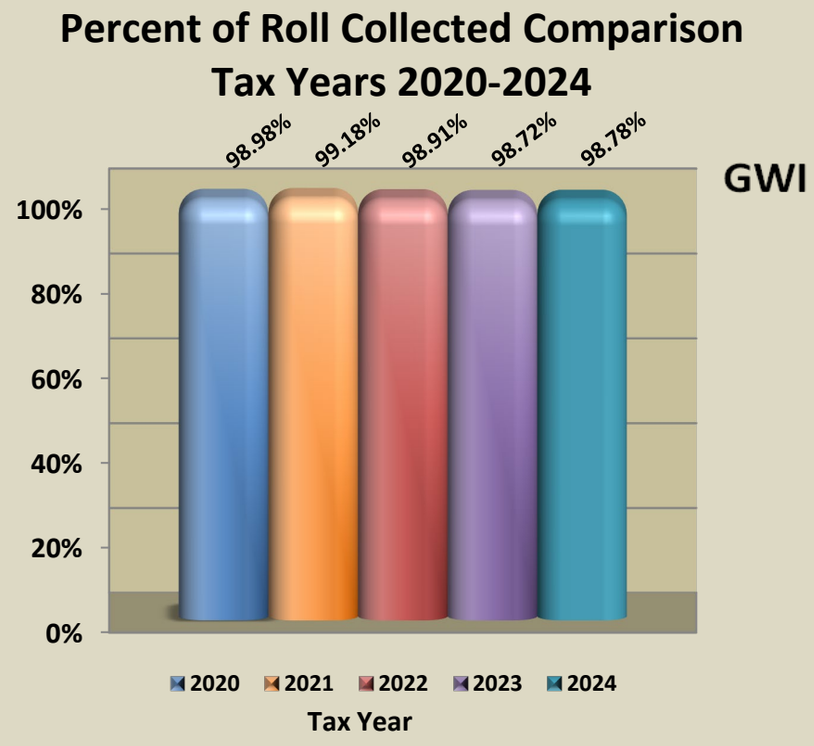
Percent of Roll Collected Comparison
Tax Years 2020-2024
GWI
98.98%
99.18%
98.91%
98.72%
98.78%
100%
80%
60%
40%
20%
0%
2020
2021
2022
2023
2024
Tax Year

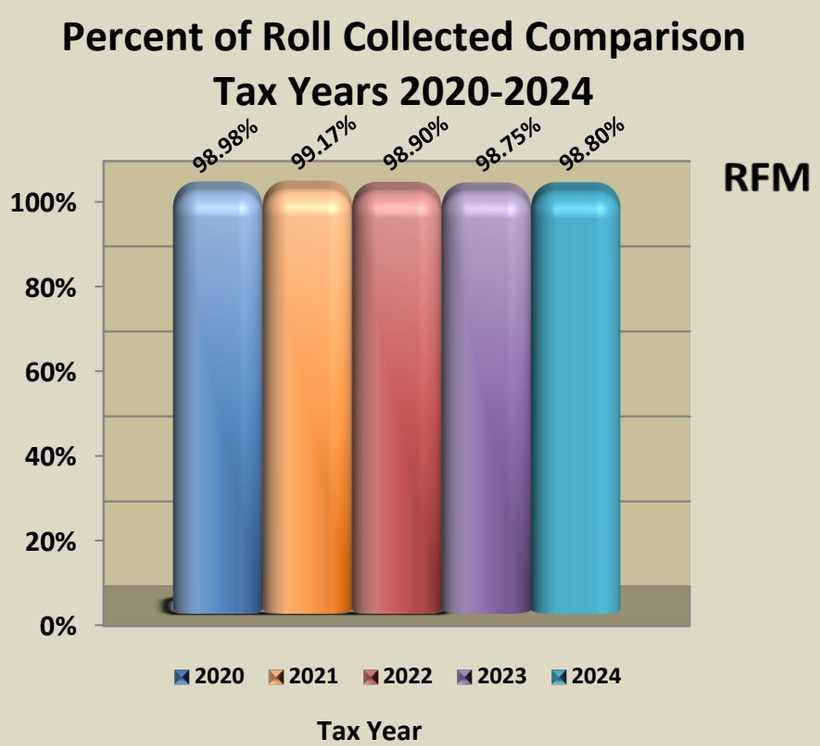
Percent of Roll Collected Comparison
Tax Years 2020-2024
RFM
98.98%
99.17%
98.90%
98.75%
98.80%
100%
80%
60%
40%
20%
0%
2020
2021
2022
2023
2024
Tax Year

**Commissioners Court - Regular Session** **6.**

**Meeting Date:** 06/17/2025

Justice of the Peace 3 May 2025 Monthly Report

**Submitted For:** Evelyn McLean **Submitted By:** Mary Alcala, J.P. Pct. #3

**Department:** J.P. Pct. #3

**Agenda Category:** Consent

## Information

### Agenda Item

Discuss, consider and take appropriate action to approve Justice of the Peace, Pct. 3, May 2025 Monthly Report in compliance with Code of Criminal Procedure § 103.005.

### Background

## Fiscal Impact

| From/To | Acct No. | Description | Amount |
|---|---|---|---|

## Attachments

CCP 103 - May 2025

## Form Review

| Inbox | Reviewed By | Date |
|---|---|---|
| County Judge Exec Asst. | Delia Colon | 06/11/2025 11:04 AM |
| Form Started By: Mary Alcala | | Started On: 06/11/2025 10:57 AM |
| Final Approval Date: 06/11/2025 | | |

**IN COMPLIANCE WITH ARTICLE 103**
**CODE OF CRIMINAL PROCEDURE**

**THE STATE OF TEXAS**
**COUNTY OF WILLIAMSON**

**Before me, the undersigned authority, on this day personally appeared Evelyn McLean, Justice of the Peace, Precinct 3, Williamson County, who, on her oath, stated that the attached report of money collected is a true and correct report for the month of May 2025.**

JUSTICE OF THE PEACE PCT. 3 WILLIAMSON COUNTY, TEXAS

**EVELYN McLEAN**
**JUSTICE OF THE PEACE**
**PRECINCT THREE**

**On this** 2nd **day of June 2025, to certify which witness my hand and seal of office.**

**NOTARY PUBLIC**
**in and for the State of Texas**

NOTARY PUBLIC STATE OF TEXAS
MARY ALCALA
Notary Public, State of Texas
Comm. Expires 04-21-2029
Notary ID 133030414

# Payment Report - G/L and Fund Summary

TXWILLIAMSONPROD

Transaction Date: **05/01/2025 - 05/31/2025** Case Categories: **Civil**
Locations: **JP3** Payment Type: **Cash Bond Deposit; E-Filing Payment; ...**

| G/L Account | G/L Account Number | Fee Totals |
|---|---|---|
| **0100 - General Fund** | | |
| 01-0100-0000-341803 - FEES OF OFFICE, JP PCT-3 | L-004-3-01-0100-0000-341803: 01-0100-0000-341803 - FEES OF OFFICE, JP PCT #3 | 162.00 |
| 01-0100-0000-341901 - CIVIL FEES/OFFICE, CONST 1 | L-004-3-01-0100-0000-341901: 01-0100-0000-341901 - Fees of Office, Const. PCT #1 | 80.00 |
| 01-0100-0000-341903 - CIVIL FEES/OFFICE, CONST 3 | L-004-3-01-0100-0000-341903: 01-0100-0000-341903 - Fees of Office, Const. PCT #3 | 10,640.00 |
| 01-0100-0000-341904 - CIVIL FEES/OFFICE, CONST 4 | L-004-3-01-0100-0000-341904: 01-0100-0000-341904 - Fees of Office, Const. PCT #4 | 200.00 |
| | **0100 - General Fund Total:** | **11,082.00** |
| | **Fee Totals for All Funds:** | **11,082.00** |

# Payment Report - Fee Code Summary



Transaction Date: **05/01/2025 - 05/31/2025** Case Categories: **Civil**
Locations: **JP3**

Payment Type: **Cash Bond Deposit; E-Filing Payment; ...**

**Fee Code Summary**

| Code Word | Description | Gross | | Positive Adjustments | | Negative Adjustments | | Net | |
|---|---|---|---|---|---|---|---|---|---|
| | | Amount | Number | Amount | Number | Amount | Number | Amount | Number |
| AB | Abstract | 10.00 | 1 | 0.00 | 0 | 0.00 | 0 | 10.00 | 1 |
| CCOP | Civil Copies | 44.00 | 18 | 0.00 | 0 | 0.00 | 0 | 44.00 | 18 |
| CERT | Certified Copy | 6.00 | 3 | 0.00 | 0 | 0.00 | 0 | 6.00 | 3 |
| CONT1 | Constable Service Fee Pct #1 | 80.00 | 1 | 0.00 | 0 | 0.00 | 0 | 80.00 | 1 |
| CONT3 | Constable Service Fee Pct #3 | 7,840.00 | 77 | 0.00 | 0 | 0.00 | 0 | 7,840.00 | 77 |
| JURY | Jury Fee | 22.00 | 1 | 0.00 | 0 | 0.00 | 0 | 22.00 | 1 |
| WEXEC | Writ of Execution | 15.00 | 3 | 0.00 | 0 | 0.00 | 0 | 15.00 | 3 |
| WPOSS | Writ of Possession | 65.00 | 13 | 0.00 | 0 | 0.00 | 0 | 65.00 | 13 |
| WSF3 | Constable #3 - Writ Service Fee | 2,800.00 | 14 | 0.00 | 0 | 0.00 | 0 | 2,800.00 | 14 |
| WSF4 | Constable #4 - Writ Service Fee | 200.00 | 1 | 0.00 | 0 | 0.00 | 0 | 200.00 | 1 |

| Fee Code Summary Totals | Gross | | Positive Adjustments | | Negative Adjustments | | Net | |
|---|---|---|---|---|---|---|---|---|
| | Amount | Number | Amount | Number | Amount | Number | Amount | Number |
| | 11,082.00 | 132 | 0.00 | 0 | 0.00 | 0 | 11,082.00 | 132 |

# Payment Report - G/L and Fund Summary

TXWILLIAMSONPROD

Transaction Date: **05/01/2025 - 05/31/2025** Case Categories: **Criminal**
Locations: **JP3** Payment Type: **Cash Bond Deposit; E-Filing Payment; ...**

| G/L Account | G/L Account Number | Fee Totals |
|---|---|---|
| **0100 - General Fund** | | |
| 01-0100-0000-207017 - Collections Agency Fee | L-004-3-01-0100-0000-207017: 01-0100-0000-207017 - Collections Agency Fee | 9,911.40 |
| 01-0100-0000-209600 - FINES DUE TO TX PARKS WILDLIFE | L-004-3-01-0100-0000-209600: 01-0100-0000-209600 - FINES DUE TO TX PARKS WILDLIFE | 730.66 |
| 01-0100-0000-341200 - Sheriff Fees (WILCO) | L-004-3-01-0100-0000-341200: 01-0100-0000-341200 - Sheriff Fees (WILCO) | 82.61 |
| 01-0100-0000-341803 - FEES OF OFFICE, JP PCT-3 | L-004-3-01-0100-0000-341803: 01-0100-0000-341803 - FEES OF OFFICE, JP PCT #3 | 9,008.33 |
| 01-0100-0000-341913 - CRIMINAL FEES/OFFICE, CONST 3 | L-004-3-01-0100-0000-341913: 01-0100-0000-341913 - Fees of Office, Crim. Const PCT #3 | 679.37 |
| 01-0100-0000-351303 - FINES, JP PCT-3 | L-004-3-01-0100-0000-351303: 01-0100-0000-351303 - FINES, JP PCT #3 | 110,836.31 |
| 01-0100-0000-370500 - Miscellaneous Revenue | L-004-3-01-0100-0000-370500: 01-0100-0000-370500 - Miscellaneous Revenue | 3.50 |
| | **0100 - General Fund Total:** | **131,252.18** |
| **0361 - JP Security Fund** | | |
| 01-0361-0000-341153 - JP 3 SECURITY FEES | L-004-3-01-0361-0000-341153: 01-0361-0000-341153 - JP 3 SECURITY FEES | 89.25 |
| | **0361 - JP Security Fund Total:** | **89.25** |
| **0365 - Child Safety Fund** | | |
| 01-0365-0000-341161 - JP CHILD SAFETY FEE | L-004-3-01-0365-0000-341161: 01-0365-0000-341161 - JP CHILD SAFETY FEE | 46.30 |
| | **0365 - Child Safety Fund Total:** | **46.30** |
| **0367 - JP-3 Truancy Program Fund** | | |
| 01-0367-0000-370000 - JP-3 Truancy Program Fees | L-004-3-01-0367-0000-370000: 01-0367-0000-370000 - JP-3 Truancy Program Fee | 111.63 |
| | **0367 - JP-3 Truancy Program Fund Total:** | **111.63** |
| **0372 - Justice Court Technology Fund** | | |
| 01-0372-0000-341143 - JP 3 TECHNOLOGY FEES | L-004-3-01-0372-0000-341143: 01-0372-0000-341143 - JP #3 TECHNOLOGY FEES | 89.33 |
| | **0372 - Justice Court Technology Fund Total:** | **89.33** |

# Payment Report - G/L and Fund Summary



Transaction Date: **05/01/2025 - 05/31/2025** Case Categories: **Criminal**
Locations: **JP3**

Payment Type: **Cash Bond Deposit; E-Filing Payment; ...**

| G/L Account | G/L Account Number | Fee Totals |
|---|---|---|
| **0399 - State Agency Fund** | | |
| 01-0399-0000-208033 - JP 3 Truancy Prev/Diversion - State | L-004-3-01-0399-0000-208033: 01-0399-0000-208033 - JP 3 Truancy Prev/Diversion - State | 42.64 |
| 01-0399-0000-208160 - CCC FEES DUE TO STATE COMP | L-004-3-01-0399-0000-208160: 01-0399-0000-208160 - Consolidated Court Costs | 892.97 |
| 01-0399-0000-208235 - JURY SERVICE FEES DUE TO STATE | L-004-3-01-0399-0000-208235: 01-0399-0000-208235 - Jury Service Fee | 89.31 |
| 01-0399-0000-208352 - CRIMINAL JUDICIAL SUPPORT DUE | L-004-3-01-0399-0000-208352: 01-0399-0000-208352 - Support of the Judiciary Fund | 133.90 |
| 01-0399-0000-208400 - DPS ARREST FEES DUE TO STATE | L-004-3-01-0399-0000-208400: 01-0399-0000-208400 - Texas Highway Patrol Arrest Fees | 229.03 |
| 01-0399-0000-208415 - MOVING VIOLATION FEE DUE TO ST | L-004-3-01-0399-0000-208415: 01-0399-0000-208415 - Moving Violation Fee Due to State | 1.36 |
| 01-0399-0000-208425 - ST TRAFFIC FEES DUE TO STATE | L-004-3-01-0399-0000-208425: 01-0399-0000-208425 - State Traffic Fee | 156.16 |
| 01-0399-0000-208703 - INDIGENT DEF FEES - DUE TO ST | L-004-3-01-0399-0000-208703: 01-0399-0000-208703 - Indigent Defense Fee | 44.66 |
| 01-0399-0000-208720 - SEATBELT FINES | L-004-3-01-0399-0000-208720: 01-0399-0000-208720 - Seatbelt Fines | 676.29 |
| 01-0399-0000-208750 - TLFTA FEES DUE TO STATE COMP | L-004-3-01-0399-0000-208750: 01-0399-0000-208750 - Traffic Law Failure To Appear | 292.64 |
| 01-0399-0000-208850 - WEIGHT VIOLATION FINES DUE TO | L-004-3-01-0399-0000-208850: 01-0399-0000-208850 - Weight Violation Fines | 2,348.22 |
| 01-0399-0000-208860 - TIME PYMT FEES DUE TO STATE | L-004-3-01-0399-0000-208860: 01-0399-0000-208860 - Time Payment | 30.15 |
| | **0399 - State Agency Fund Total:** | **4,937.33** |
| **JP BOND** | | |
| 01-0100-0000-207020 - JP3 Bond Liability Account | L-004-3-02-00002: JP3 Registry Bond Account Liability | 280.00 |
| | **JP BOND Total:** | **280.00** |
| | **Fee Totals for All Funds:** | **136,806.02** |

# Payment Report - Fee Code Summary

TXWILLIAMSONPROD

Transaction Date: **05/01/2025 - 05/31/2025** Case Categories: **Criminal**
Locations: **JP3**

Payment Type: **Cash Bond Deposit; E-Filing Payment; ...**

**Fee Code Summary**

| Code Word | Description | Gross | | Positive Adjustments | | Negative Adjustments | | Net | |
|---|---|---|---|---|---|---|---|---|---|
| | | Amount | Number | Amount | Number | Amount | Number | Amount | Number |
| AFDPS | Arrest Fee - DPS (CCP 102.011) | 79.03 | 25 | 0.00 | 0 | 0.00 | 0 | 79.03 | 25 |
| AFSO | Arrest Fee - Sheriff's Office (CCP 102.011) | 32.61 | 9 | 0.00 | 0 | 0.00 | 0 | 32.61 | 9 |
| CB | Cash Bond | 280.00 | 2 | 0.00 | 0 | 0.00 | 0 | 280.00 | 2 |
| CCC | Consolidated Court Costs [Loc. Gov't Code, 133.102] | 892.97 | 34 | 0.00 | 0 | 0.00 | 0 | 892.97 | 34 |
| CFINE | County Fine | 110,836.31 | 1,002 | 0.00 | 0 | 0.00 | 0 | 110,836.31 | 1,002 |
| CHS | Courthouse Security Fee (CCP 102.017) | 66.93 | 34 | 0.00 | 0 | 0.00 | 0 | 66.93 | 34 |
| CHSJC | JP Security Fee (CCP 102.017) | 22.32 | 34 | 0.00 | 0 | 0.00 | 0 | 22.32 | 34 |
| COLLFEE | Collection Agency Fee | 9,911.40 | 157 | 0.00 | 0 | 0.00 | 0 | 9,911.40 | 157 |
| COPIES | Certified Copies | 2.00 | 1 | 0.00 | 0 | 0.00 | 0 | 2.00 | 1 |
| CSFF | Child Safety Fee (CCP 102.014(d)) | 40.00 | 2 | 0.00 | 0 | 0.00 | 0 | 40.00 | 2 |
| CSSF | Child Safety School Fee (CCP 102.014(c)) | 46.30 | 2 | 0.00 | 0 | 0.00 | 0 | 46.30 | 2 |
| DDF | Deferred Disposition Fee | 8,939.50 | 64 | 0.00 | 0 | 0.00 | 0 | 8,939.50 | 64 |
| FNTC1 | Child Safety Seat Fine Trauma Center | 676.29 | 11 | 0.00 | 0 | 0.00 | 0 | 676.29 | 11 |
| IDF | Indigent Defense Fee (LGC 133.107) | 44.66 | 34 | 0.00 | 0 | 0.00 | 0 | 44.66 | 34 |
| JCTF | Justice Court Technology Fee (CCP 102.0173) | 89.33 | 34 | 0.00 | 0 | 0.00 | 0 | 89.33 | 34 |
| JFR | Jury Reimbursement Fee (CCP 102.0045) | 89.31 | 34 | 0.00 | 0 | 0.00 | 0 | 89.31 | 34 |
| JTP | Juvenile Truancy Program (CCP 102.0174) | 111.63 | 34 | 0.00 | 0 | 0.00 | 0 | 111.63 | 34 |
| JTPDC | Juvenile Truancy Prev/Diversion Due to County (CCP 102.015) | 21.32 | 33 | 0.00 | 0 | 0.00 | 0 | 21.32 | 33 |
| JTPDS | Juvenile Truancy Prev/Diversion Due to State (CCP 102.015) | 21.32 | 33 | 0.00 | 0 | 0.00 | 0 | 21.32 | 33 |
| JUSFC | Judicial Support Fund - County (LGC 133.105) | 13.37 | 34 | 0.00 | 0 | 0.00 | 0 | 13.37 | 34 |
| JUSFS | Judicial Support Fund - State (LGC 133.105) | 120.53 | 34 | 0.00 | 0 | 0.00 | 0 | 120.53 | 34 |
| LT10 | Overpayments < $10 | 3.50 | 2 | 0.00 | 0 | 0.00 | 0 | 3.50 | 2 |
| MVF | Moving Violation Fee (CCP 102.022) | 1.36 | 21 | 0.00 | 0 | 0.00 | 0 | 1.36 | 21 |
| OMNI | OMNI Fee | 58.51 | 17 | 0.00 | 0 | 0.00 | 0 | 58.51 | 17 |
| OMNIC | OMNI Fee - County | 39.03 | 17 | 0.00 | 0 | 0.00 | 0 | 39.03 | 17 |
| OMNIS | OMNI Fee - State | 195.10 | 17 | 0.00 | 0 | 0.00 | 0 | 195.10 | 17 |
| SFC3 | Service/Arrest Fee - Const. 3 | 51.20 | 10 | 0.00 | 0 | 0.00 | 0 | 51.20 | 10 |
| SFMCWV | State Fine - Motor Carrier Weight Violation | 2,348.22 | 16 | 0.00 | 0 | 0.00 | 0 | 2,348.22 | 16 |
| SFOC | Service Fee - Out of County | 11.22 | 2 | 0.00 | 0 | 0.00 | 0 | 11.22 | 2 |
| STF | State Traffic Fee (TC 542.4031) | 156.16 | 11 | 0.00 | 0 | 0.00 | 0 | 156.16 | 11 |

# Payment Report - Fee Code Summary

TXWILLIAMSONPROD

Transaction Date: **05/01/2025 - 05/31/2025** Case Categories: **Criminal**
Locations: **JP3**

Payment Type: **Cash Bond Deposit; E-Filing Payment; ...**

| Fee Code Summary | | | | | | | | | |
|---|---|---|---|---|---|---|---|---|---|
| **Code Word** | **Description** | **Gross** | | **Positive Adjustments** | | **Negative Adjustments** | | **Net** | |
| | | **Amount** | **Number** | **Amount** | **Number** | **Amount** | **Number** | **Amount** | **Number** |
| TPC | Time Payment Fee - County | 12.50 | 1 | 0.00 | 0 | 0.00 | 0 | 12.50 | 1 |
| TPS | Time Payment Fee - State | 17.65 | 3 | 0.00 | 0 | 0.00 | 0 | 17.65 | 3 |
| TPWF | Texas P&W Fine | 730.66 | 10 | 0.00 | 0 | 0.00 | 0 | 730.66 | 10 |
| UFA | Uniform Traffic Act (TC 542.403) | 15.61 | 11 | 0.00 | 0 | 0.00 | 0 | 15.61 | 11 |
| WARC3 | Warrant Fee - Constable Pct. 3 | 628.17 | 14 | 0.00 | 0 | 0.00 | 0 | 628.17 | 14 |
| WCSO | Williamson County Sheriff | 50.00 | 1 | 0.00 | 0 | 0.00 | 0 | 50.00 | 1 |
| WFDPS | Warrant Fee - DPS | 150.00 | 3 | 0.00 | 0 | 0.00 | 0 | 150.00 | 3 |
| **Fee Code Summary Totals** | | **Gross** | | **Positive Adjustments** | | **Negative Adjustments** | | **Net** | |
| | | **Amount** | **Number** | **Amount** | **Number** | **Amount** | **Number** | **Amount** | **Number** |
| | | 136,806.02 | 1,803 | 0.00 | 0 | 0.00 | 0 | 136,806.02 | 1,803 |

**Commissioners Court - Regular Session** **7.**

**Meeting Date:** 06/17/2025

McAllister Listing Ag

**Submitted By:** Hal Hawes, General Counsel

**Department:** General Counsel

**Agenda Category:** Consent

## Information

### Agenda Item

Discuss, consider and take appropriate action on a Commercial Real Estate Listing Agreement between Williamson County and McAllister & Associates relating to the lease of the county's property located at 9769 HWY 29 W, Georgetown, Texas, 78628.

### Background

## Fiscal Impact

| From/To | Acct No. | Description | Amount |
|---|---|---|---|

## Attachments

McAllister & Assoc Listing Agreement

## Form Review

| Inbox | Reviewed By | Date |
|---|---|---|
| County Judge Exec Asst. | Delia Colon | 06/12/2025 08:17 AM |
| Form Started By: Hal Hawes | | Started On: 06/12/2025 08:06 AM |
| Final Approval Date: 06/12/2025 | | |

McALLISTER
&ASSOCIATES
REAL ESTATE SERVICES

**COMMERCIAL REAL ESTATE LISTING AGREEMENT**
**EXCLUSIVE RIGHT TO LEASE OR RENT**

To McAllister & Associates, BROKER, Austin, Texas;

For and in consideration of the mutual agreement herein, by and between **Williamson County, Texas**, hereinafter called OWNER, and McAllister & Associates hereinafter called BROKER, whereby the OWNER or its duly authorized agent does hereby authorize and irrevocably give unto BROKER, the exclusive right and agency to Lease or Rent the following Property upon the following terms and conditions or on such other terms as approved by OWNER:

The residential house located at 9769 HWY 29 W, Georgetown, Texas, 78628, along with the improvements located thereon. The improvements consist of a +/- 480 s/f detached game room located adjacent to the rear covered porch of the house and a +/- 1200 s/f detached garage/storage (without electricity) located near the house that contains a 12 X 18 covered storage located along the rear, fenced area between the house(collectively the "Property"). The acreage surrounding the house and improvements shall not be included in the lease.

LISTING LEASE RATE: OWNER lists the Property for a base rate of $1,328.47 per month with Tenant responsible for Taxes, Insurance and Maintenance.

GENERAL CONDITIONS of PROPOSED LEASES: TAXES and INSURANCE. Tenant shall be responsible for the payment of real property taxes and building insurance (fire and extended coverage); Tenant shall be responsible for insurance coverage on its personal property situated on or about the Property. Tenant shall provide a comprehensive public liability insurance policy protecting OWNER against all claims or demands that may arise or be claimed on account of Tenant's use of the Property, in an amount of at least Five Hundred Thousand Dollars ($500,000.00), per occurrence of accident and/or injury, for injuries to persons and damages to real and/or personal property. Said insurance shall be written by a company or companies acceptable to OWNER, authorized to engage in the business of general liability insurance in the state of Texas, and name OWNER as an additional insured. Furthermore, said insurance shall be primary as to any other existing, valid, and collectible insurance. Tenant shall deliver to OWNER annual certificates demonstrating that said insurance is paid up and copies of the insurance policies issued by the insurance companies.

UTILITIES. Tenant shall be responsible for the payment of any and all utilities;

MAINTENANCE. OWNER shall be responsible for slab and structural maintenance of the building, limited to the roof and exterior walls. Tenant shall be responsible for any and all other general maintenance and repairs including the interior walls, windows, electrical, mechanical and HVAC systems. Otherwise, Tenant shall be responsible for any and all maintenance of the Property, in all respects.

OWNER agrees to pay BROKER a Brokerage Fee equal to six percent (6%) the total rent to be paid during the term of the lease. Such Brokerage Fee shall be paid to BROKER upon the date Tenant begins to pay the monthly rent to OWNER, as applicable:

If OWNER subsequently extends or renews a lease or rental agreement with a tenant procured by BROKER under the terms of this Listing Agreement, OWNER shall pay BROKER an additional Brokers Fee equal to six percent (6%) of the total rent to be paid during such extension or renewal at the time such extension or renewal commences, provided BROKER has performed brokerage services typical to the renewal of a commercial lease agreement.

If within one hundred twenty (120) days after the termination of this Listing Agreement (the Protection Period) OWNER leases or rents or agrees to lease or rent the Property to any person whose attention has been called to the Property by BROKER, any other broker, or OWNER during the term of this Listing Agreement, or to any person with whom BROKER, any other broker, or OWNER negotiated the lease of the Property during the term of this Listing Agreement, OWNER shall pay BROKER the Broker's Fee and any additional fees as provided herein, provided BROKER, prior to or within five (5) days after the termination of this Listing Agreement, has delivered or sent by regular or certified mail to OWNER written notice naming the persons whose attention has been called to the Property during the term of this Listing Agreement. If during the term of the Protection Period such lease occurs while the Property is listed exclusively with another Texas licensed real estate broker this paragraph shall not apply and OWNER shall not be obligated to pay Broker's Fee. The term "person" as used herein shall be broadly construed to include any individual or entity in any capacity.

OWNER does hereby certify and represent OWNER as having a fee simple title to and peaceable possession of the Property with all improvements and fixtures thereon, and the legal authority and capability to lease or rent such Property by indefeasible title. OWNER further certifies and represents that the Property has no known latent defects, other than the following; **none known**

BROKER represents that it is a licensed Texas Real Estate Broker(TREC Corporate Broker's license No. 403756-15), a member in good standing with the following associations: National Association of REALTORS(NAR); Texas Association of REALTORS(TAR); Austin Board of REALTORS(AROR); Central Texas Commercial Brokers(CTCB); Austin Multiple Listing Service(AMLS); Real Estate Council of Austin(RECA); Austin Commercial Real Estate Society(ACRES); Certified Commercial Investment Member(CCIM); Commercial Leasing Brokers Association(CLBA); International Council of Shopping Centers(ICSC). OWNER agrees that all members of said organizations may act in association with BROKER in procuring or attempting to procure a tenant for the above-described Property. BROKER hereby promises and agrees to use its best efforts in attempting to lease or rent the Property in accordance with the terms and conditions of this Agreement. In pursuit of such efforts, BROKER is hereby authorized to advertise the Property using the marketing and advertising services described in the McAllister & Associates Company Profile. OWNER covenants to refrain from negotiation with any prospective purchasers or their agents or representatives who may contact OWNER directly and shall direct all such prospects and their agents or representatives to BROKER.

This Listing Agreement may be executed simultaneously or in multiple counterparts by electronic facsimile(FAX), and/or electronic mailed(e-mailed) .pdf images of original signatures of the parties, which when taken together shall constitute one original document.

This Listing Agreement shall commence on the date of the last party's execution below, and shall automatically terminate at 11:59 p.m. on the one year anniversary of the Listing Agreement.

BROKER:

M[C]ALLISTER & ASSOCIATES

By: _____
Marci Cannon marci@matexas.com

Date: June 11, 2025

201 Barton Springs Road
Austin, Texas 78704
(512)422-5870 FAX(512) 472-2905

OWNER:

**WILLIAMSON COUNTY, TEXAS**

By: _____
As Presiding Officer, Williamson County Commissioners Court

Date: _____, 2025

710 Main Street, Suite 101
Georgetown, Texas 78626
(512)943-1550 ctyjudge@wilco.org

**Commissioners Court - Regular Session** **8.**

**Meeting Date:** 06/17/2025

Approval of Pricing Agreement for TLOxp by TransUnion Risk and Alternative Data Solutions, Inc. for the Constables Office at Precinct #4

**Submitted For:** Joy Simonton **Submitted By:** Sandra Malcolm, Purchasing

**Department:** Purchasing

**Agenda Category:** Consent

## Information

### Agenda Item

Discuss, consider, and take appropriate action on approving pricing agreement #2025262 between Williamson County and TransUnion Risk and Alternative Data Solutions, Inc. (TRADS) for TLOxp, a customized search and locate tool for law enforcement agents in the amount of $300.00 per month with a 12-month term without auto-renewal, and authorizing the execution of the pricing agreement.

### Background

Approving this agreement with TransUnion will benefit Williamson County Constables Precinct #4 with the latest, most accurate data to ensure that proper identification is made while using multi-jurisdictional search tools designed for law enforcement. The Subscriber Agreement was approved in Commissioner's Court on March 25, 2025, at $300.00 per month for 500 transactions. The Pricing Agreement submitted here provides detail for the monthly fee. This Pricing Agreement is required to be signed before the account can be activated and was submitted by the vendor after the approval of the Subscriber Agreement. This agreement has been approved by Contract Audit and General Counsel. The funding is 01.0100.0554.004210 for FY25. Origination #2893. The department's point of contact is Brian Olson. This vendor is publicly traded, therefore a 1295 form will not be required.

## Fiscal Impact

| From/To | Acct No. | Description | Amount |
|---|---|---|---|

## Attachments

Pricing Agreement

## Form Review

| Inbox | Reviewed By | Date |
|---|---|---|
| County Judge Exec Asst. | Delia Colon | 06/09/2025 10:10 AM |
| Purchasing (Originator) | Joy Simonton | 06/10/2025 10:13 AM |
| Purchasing (Originator) | Joy Simonton | 06/10/2025 10:14 AM |
| Form Started By: Sandra Malcolm | | Started On: 06/05/2025 08:48 AM |
| Final Approval Date: 06/10/2025 | | |

TransUnion

**PRICING SUPPLEMENT**

This Pricing Supplement and attached Pricing Sheet (collectively, the "Supplement") is incorporated into and supplements the then-current Law Enforcement Agency Subscriber Agreement ("Agreement") between TransUnion Risk and Alternative Data Solutions, Inc. ("TRADS") and the below-identified Agency ("Agency"). The Agency agrees as follows:

1. **Effective Date; Term.** The Effective Date of this Supplement is specified in the Pricing Sheet. This Supplement shall commence upon the Effective Date and continue for the period specified in the Pricing Sheet ("Supplement Term"). Upon expiration of the Supplement Term, the Agreement will continue in effect in accordance with the terms therein, absent this Supplement, subject to TRADS's then-current fees and charges for the TRADS Services accessed thereafter. TRADS reserves the right to terminate this Supplement for convenience at any time.

2. **Fees and Charges**. Agency agrees to be bound by this Supplement and agrees to pay all fees and charges set forth in the Pricing Sheet during the Supplement Term.

3. **Miscellaneous.** In the event of a conflict between the terms of this Pricing Supplement and any prior pricing supplement, agreement or understanding with respect to the TRADS Services identified herein, the terms of this Pricing Supplement shall supersede, control and otherwise replace. In the event any one or more provisions of this Supplement, or the Pricing Sheet, is held to be invalid or unenforceable, the enforceability of any remaining provision(s) shall be unimpaired. All capitalized terms used but not defined in this Supplement will have the same meanings given to them in the Agreement. Except as provided in this Supplement, all other terms the Agreement shall remain in full force and effect in accordance with its terms. In the event of a conflict between the terms of the Agreement and this Supplement, the terms of this Supplement will apply.

[Remainder of page intentionally left blank. Signature page follow on the attached Pricing Sheet]

TransUnion

## PRICING SHEET to Pricing Supplement

| | |
|---|---|
| **"Agency":** Williamson County Constable Pct 4 - TX.<br><br>**Agency ID:** 235215.<br><br>**TRADS Services:** TLOxp® Online - Non-Batch LE Flat Rate.<br><br>**Effective Date:** 06/01/2025<br><br>**Supplement Term:** 12 month(s) without auto-renewal. | **"Monthly Fee":** USD 300.00<br><br>**"Number of Monthly Transactions":** 500<br><br>The Monthly Fee includes the Number of Monthly Transactions, subject to the Excluded Items and Transactional Overage Pricing. Should Agency not submit the Number of Monthly Transactions, Agency shall not receive a refund of the Monthly Fees paid. Unused Number of Monthly Transactions do not rollover into a subsequent month. |

**INCLUDED SEARCHES AND REPORTS:**

The Monthly Fee includes all searches and reports currently offered through the TRADS Services as of the Effective Date, with the exception of the searches and reports listed below ("Excluded Items"), unless checked, in which case, the checked items are included in the Monthly Fee.

| | | | |
|---|---|---|---|
| | TruLookup Social Media Comprehensive Report | X | TruLookup Comprehensive Report – Person |
| X | TruLookup Super Reverse Phone Lookup | X | TruLookup Comprehensive Report – Business |
| X | TruLookup Relationship Mapping | X | TruLookup Address Report |
| X | TruLookup Real-Time Phone Carrier Search | X | TruLookup Locate with Assets Report |
| | TruLookup Real-Time Arrests & Incarcerations | X | TruLookup Phone Report |
| | TruLookup Household Search | | |
| | TruLookup Motor Vehicle Report | | TruLookup Predictive Attributes Suite |

The Excluded Items are subject to TRADS' then-current fees and charges (unless a price is specified above) on a per Transaction basis, subject to Agency's data access rights. The fees and charges for Excluded Items are in addition to the Monthly Fee. TRADS reserves the right to exclude (as Excluded Items) future released searches and/or reports from the Monthly Fee.

**TRANSACTIONAL OVERAGE PRICING:**

Transactions exceeding the Number of Monthly Transactions are subject to overage pricing ("Transactional Overage Pricing") at TRADS' then-current fees and charges on a per Transaction basis, unless specified otherwise below and subject to Agency's data access rights. Transactional Overage Pricing is in addition to the Monthly Fee.

"Transactions" means any information returned by TRADS in response to a search query (whether in the form of search results or reports).

Agency acknowledges and agrees that Agency's signature on this page constitutes agreement to and acceptance of this Supplement in its entirety.

**Williamson County Constable Pct 4 - TX**
("Agency")

By: _____
Representative

_____
Full Name

_____
Title

_____
Date Signed

**Commissioners Court - Regular Session** **9.**

**Meeting Date:** 06/17/2025

Approve the filling of FY2026-2027 CSCD Biennial Budgets

**Submitted For:** Melissa Ramos **Submitted By:** Melissa Ramos, Adult Probation

**Department:** Adult Probation

**Agenda Category:** Consent

## Information

### Agenda Item

Discuss, consider, and take appropriate action on approving the filing of the FY2026-2027 Community Supervision and Corrections Department (Adult Probation) Biennial Budgets.

### Background

In accordance with LGC 140.004, the CSCD shall file a copy of the proposed budget with the Commissioners' Court. The Williamson County CSCD budgets will be presented to the Williamson County Judiciary for final approval on July 02, 2025.

## Fiscal Impact

| From/To | Acct No. | Description | Amount |
|---|---|---|---|

## Attachments

CSCD Budgets

## Form Review

| Inbox | Reviewed By | Date |
|---|---|---|
| County Judge Exec Asst. | Delia Colon | 06/12/2025 10:19 AM |
| Form Started By: Melissa Ramos | | Started On: 06/11/2025 09:21 AM |
| Final Approval Date: 06/12/2025 | | |

**WILLIAMSON COUNTY**
**COMMUNITY SUPERVISION and**
**CORRECTIONS DEPARTMENT**
**(ADULT PROBATION)**
**301 S.E. Inner Loop Road**
**P.O. Box 251**
**Georgetown, TX 78627-0251**
**Phone: (512) 943-3500**
**Fax: (512) 943-3510**

**JAMESON PENNINGTON**
**CSCD EXECUTIVE DIRECTOR**

---

To: Williamson County Commissioners Court

From: Jameson Pennington, Williamson County CSCD Director

Re: FY26-27 Biennial TDCJ-CJAD Initial Budgets

Date: June 17, 2025

Attached are the Community Supervision and Corrections Department TDCJ-CJAD Initial Budgets for the FY 26-27 biennium. In accordance with LGC 140.004 these Williamson County CSCD budgets will be presented to the Williamson County Judiciary on July 02, 2025, in the 425th District Courtroom in the Williamson County Justice Center. Feel free to contact me if you have any questions regarding these CSCD budgets.

Respectfully,

Jameson Pennington
Executive Director
Williamson County CSCD
512-943-3564
jameson.pennington@wilcotx.gov

**TEXAS DEPARTMENT OF CRIMINAL JUSTICE**
**Community Justice Assistance Division**
**INITIAL BUDGET - 2026/2027 BIENNIUM**
**DATE RECEIVED: 06/17/2025**

APPROVED BY: _____ DATE APPROVED: _____

Louie Golden, TDCJ-CJAD Budget Director
Yoko Watabe, Senior Budget Analyst
Alyssa Garza, Senior Budget Analyst

| CSCD: | Program: | Funding Type: | Other Funding Type: | Current Status: | Status Date: |
|---|---|---|---|---|---|
| Williamson | 900 - Basic Supervision | BS | | Editable | 06/17/2025 |

| FISCAL YEARS: | 2026 | 2027 |
|---|---|---|
| REVENUE: | | |
| TDCJ Funding | $ 1,664,114 | $ 1,664,114 |
| SAFPF Payments (Basic Supervision Only) | $ 5,000 | $ 5,000 |
| Comm. Sup. Fees Collected (Basic Sup. Only) | $ 1,600,000 | $ 1,600,000 |
| Payments By Program Participants | $ 300,000 | $ 300,000 |
| Interest Income (Basic Supervision Only) | $ 50,000 | $ 50,000 |
| Carry Over from Previous Fiscal Year | $ 1,050,944 | $ 1,050,944 |
| Other Revenue | $ 165,000 | $ 165,000 |
| Basic Supervision Interfund Transfer [+ or -] | $ -1,259,682 | $ -1,259,682 |
| CCP Jnterfund Transfer [+ or-] | $ 0 | $ 0 |
| TOTAL REVENUE: | $ 3,575,376 | $ 3,575,376 |
| EXPENDITURES: | | |
| Salaries/Fringe Benefits | $ 3,281,552 | $ 3,281,552 |
| - Full Time Salaries | | |
| - Part Time Salaries | | |
| - Fringe Benefits | | |
| Travel/Furnished Transportation | $ 28,500 | $ 28,500 |
| Contract Services for Offenders | $ 13,550 | $ 13,550 |
| Professional Fees | $ 144,814 | $ 144,814 |
| Supplies & Operating Expenses | $ 55,000 | $ 55,000 |
| Facilities | $ 0 | $ 0 |
| Utilities | $ 18,000 | $ 18,000 |
| Equipment | $ 33,960 | $ 33,960 |
| TOTAL EXPENDITURES: | $ 3,575,376 | $ 3,575,376 |

# TEXAS DEPARTMENT OF CRIMINAL JUSTICE
## Community Justice Assistance Division
## INITIAL BUDGET - 2026/2027 BIENNIUM
## DATE RECEIVED: 06/17/2025

APPROVED BY: _____ DATE APPROVED: _____

Louie Golden, TDCJ-CJAD Budget Director
Yoko Watabe, Senior Budget Analyst
Alyssa Garza, Senior Budget Analyst

| CSCD: | Program: | Funding Type: | Other Funding Type: | Current Status: | Status Date: |
|---|---|---|---|---|---|
| Williamson | 2 - Central Texas Treatment Center | DP | | Editable | 06/17/2025 |

| FISCAL YEARS: | 2026 | 2027 |
|---|---|---|
| REVENUE: | | |
| TDCJ Funding | $ 2,420,000 | $ 2,420,000 |
| SAFPF Payments (Basic Supervision Only) | $ 0 | $ 0 |
| Comm. Sup. Fees Collected (Basic Sup. Only) | $ 0 | $ 0 |
| Payments By Program Participants | $ 0 | $ 0 |
| Interest Income (Basic Supervision Only) | $ 0 | $ 0 |
| Carry Over from Previous Fiscal Year | $ 0 | $ 0 |
| Other Revenue | $ 0 | $ 0 |
| Basic Supervision Interfund Transfer [+ or -] | $ 443,734 | $ 443,734 |
| CCP Jnterfund Transfer [+ or-] | $ 0 | $ 0 |
| TOTAL REVENUE: | $ 2,863,734 | $ 2,863,734 |
| EXPENDITURES: | | |
| Salaries/Fringe Benefits | $ 2,087,300 | $ 2,087,300 |
| - Full Time Salaries | | |
| - Part Time Salaries | | |
| - Fringe Benefits | | |
| Travel/Furnished Transportation | $ 18,500 | $ 18,500 |
| Contract Services for Offenders | $ 4,000 | $ 4,000 |
| Professional Fees | $ 61,314 | $ 61,314 |
| Supplies & Operating Expenses | $ 475,000 | $ 475,000 |
| Facilities | $ 133,000 | $ 133,000 |
| Utilities | $ 70,000 | $ 70,000 |
| Equipment | $ 14,620 | $ 14,620 |
| TOTAL EXPENDITURES: | $ 2,863,734 | $ 2,863,734 |

**TEXAS DEPARTMENT OF CRIMINAL JUSTICE**
**Community Justice Assistance Division**
**INITIAL BUDGET - 2026/2027 BIENNIUM**
**DATE RECEIVED: 06/17/2025**

APPROVED BY: _____ DATE APPROVED: _____

Louie Golden, TDCJ-CJAD Budget Director
Yoko Watabe, Senior Budget Analyst
Alyssa Garza, Senior Budget Analyst

| CSCD: | Program: | Funding Type: | Other Funding Type: | Current Status: | Status Date: |
|---|---|---|---|---|---|
| Williamson | 30 - DWI/Drug Court (PTR Funding) | DP | | Editable | 06/17/2025 |

| FISCAL YEARS: | 2026 | 2027 |
|---|---|---|
| REVENUE: | | |
| TDCJ Funding | $ 36,787 | $ 36,787 |
| SAFPF Payments (Basic Supervision Only) | $ 0 | $ 0 |
| Comm. Sup. Fees Collected (Basic Sup. Only) | $ 0 | $ 0 |
| Payments By Program Participants | $ 0 | $ 0 |
| Interest Income (Basic Supervision Only) | $ 0 | $ 0 |
| Carry Over from Previous Fiscal Year | $ 0 | $ 0 |
| Other Revenue | $ 0 | $ 0 |
| Basic Supervision Interfund Transfer [+ or -] | $ 152,431 | $ 152,431 |
| CCP Jnterfund Transfer [+ or-] | $ 0 | $ 0 |
| TOTAL REVENUE: | $ 189,218 | $ 189,218 |
| EXPENDITURES: | | |
| Salaries/Fringe Benefits | $ 182,670 | $ 182,670 |
| - Full Time Salaries | | |
| - Part Time Salaries | | |
| - Fringe Benefits | | |
| Travel/Furnished Transportation | $ 1,250 | $ 1,250 |
| Contract Services for Offenders | $ 600 | $ 600 |
| Professional Fees | $ 3,078 | $ 3,078 |
| Supplies & Operating Expenses | $ 650 | $ 650 |
| Facilities | $ 0 | $ 0 |
| Utilities | $ 720 | $ 720 |
| Equipment | $ 250 | $ 250 |
| TOTAL EXPENDITURES: | $ 189,218 | $ 189,218 |

# TEXAS DEPARTMENT OF CRIMINAL JUSTICE
## Community Justice Assistance Division
## INITIAL BUDGET - 2026/2027 BIENNIUM
## DATE RECEIVED: 06/17/2025

APPROVED BY: _____ DATE APPROVED: _____

Louie Golden, TDCJ-CJAD Budget Director
Yoko Watabe, Senior Budget Analyst
Alyssa Garza, Senior Budget Analyst

| CSCD: | Program: | Funding Type: | Other Funding Type: | Current Status: | Status Date: |
|---|---|---|---|---|---|
| Williamson | 14 - Mental Health Caseload | DP | | Editable | 06/17/2025 |

| FISCAL YEARS: | 2026 | 2027 |
|---|---|---|
| REVENUE: | | |
| TDCJ Funding | $ 67,606 | $ 67,606 |
| SAFPF Payments (Basic Supervision Only) | $ 0 | $ 0 |
| Comm. Sup. Fees Collected (Basic Sup. Only) | $ 0 | $ 0 |
| Payments By Program Participants | $ 0 | $ 0 |
| Interest Income (Basic Supervision Only) | $ 0 | $ 0 |
| Carry Over from Previous Fiscal Year | $ 0 | $ 0 |
| Other Revenue | $ 0 | $ 0 |
| Basic Supervision Interfund Transfer [+ or -] | $ 0 | $ 0 |
| CCP Interfund Transfer [+ or -] | $ 0 | $ 0 |
| TOTAL REVENUE: | $ 67,606 | $ 67,606 |
| EXPENDITURES: | | |
| Salaries/Fringe Benefits | $ 61,469 | $ 61,469 |
| - Full Time Salaries | | |
| - Part Time Salaries | | |
| - Fringe Benefits | | |
| Travel/Furnished Transportation | $ 1400 | $ 1400 |
| Contract Services for Offenders | $ 200 | $ 200 |
| Professional Fees | $ 3000 | $ 3000 |
| Supplies & Operating Expenses | $ 1287 | $ 1287 |
| Facilities | $ 0 | $ 0 |
| Utilities | $ 0 | $ 0 |
| Equipment | $ 250 | $ 250 |
| TOTAL EXPENDITURES: | $ 67,606 | $ 67,606 |

# TEXAS DEPARTMENT OF CRIMINAL JUSTICE
## Community Justice Assistance Division
## INITIAL BUDGET - 2026/2027 BIENNIUM
## DATE RECEIVED: 06/17/2025

APPROVED BY: _____ DATE APPROVED: _____

Louie Golden, TDCJ-CJAD Budget Director
Yoko Watabe, Senior Budget Analyst
Alyssa Garza, Senior Budget Analyst

| CSCD: | Program: | Funding Type: | Other Funding Type: | Current Status: | Status Date: |
|---|---|---|---|---|---|
| Williamson | 28 - Substance Abuse Reentry Caseload | DP | | Editable | 06/17/2025 |

| FISCAL YEARS: | 2026 | 2027 |
|---|---|---|
| REVENUE: | | |
| TDCJ Funding | $ 70,000 | $ 70,000 |
| SAFPF Payments (Basic Supervision Only) | $ 0 | $ 0 |
| Comm. Sup. Fees Collected (Basic Sup. Only) | $ 0 | $ 0 |
| Payments By Program Participants | $ 0 | $ 0 |
| Interest Income (Basic Supervision Only) | $ 0 | $ 0 |
| Carry Over from Previous Fiscal Year | $ 0 | $ 0 |
| Other Revenue | $ 0 | $ 0 |
| Basic Supervision Interfund Transfer [+ or -] | $ 0 | $ 0 |
| CCP Interfund Transfer [+ or -] | $ 0 | $ 0 |
| TOTAL REVENUE: | $ 70,000 | $ 70,000 |
| EXPENDITURES: | | |
| Salaries/Fringe Benefits | $ 60,858 | $ 60,416 |
| - Full Time Salaries | | |
| - Part Time Salaries | | |
| - Fringe Benefits | | |
| Travel/Furnished Transportation | $ 1,500 | $ 1,500 |
| Contract Services for Offenders | $ 720 | $ 720 |
| Professional Fees | $ 1,994 | $ 1,994 |
| Supplies & Operating Expenses | $ 3458 | $ 3458 |
| Facilities | $ 0 | $ 0 |
| Utilities | $ 720 | $ 720 |
| Equipment | $ 750 | $ 750 |
| TOTAL EXPENDITURES: | $ 70,000 | $ 70,000 |

**TEXAS DEPARTMENT OF CRIMINAL JUSTICE**
**Community Justice Assistance Division**
**INITIAL BUDGET - 2026/2027 BIENNIUM**
**DATE RECEIVED: 06/17/2025**

APPROVED BY: _____ DATE APPROVED: _____

Louie Golden, TDCJ-CJAD Budget Director
Yoko Watabe, Senior Budget Analyst
Alyssa Garza, Senior Budget Analyst

| CSCD: | Program: | Funding Type: | Other Funding Type: | Current Status: | Status Date: |
|---|---|---|---|---|---|
| Williamson | 31 - Veterans Treatment Court (PTR Funding) | DP | | Editable | 06/17/2025 |

| FISCAL YEARS: | 2026 | 2027 |
|---|---|---|
| REVENUE: | | |
| TDCJ Funding | $ 41,000 | $ 41,000 |
| SAFPF Payments (Basic Supervision Only) | $ 0 | $ 0 |
| Comm. Sup. Fees Collected (Basic Sup. Only) | $ 0 | $ 0 |
| Payments By Program Participants | $ 0 | $ 0 |
| Interest Income (Basic Supervision Only) | $ 0 | $ 0 |
| Carry Over from Previous Fiscal Year | $ 0 | $ 0 |
| Other Revenue | $ 0 | $ 0 |
| Basic Supervision Interfund Transfer [+ or -] | $ 68,534 | $ 68,534 |
| CCP Interfund Transfer [+ or -] | $ 0 | $ 0 |
| TOTAL REVENUE: | $ 109,524 | $ 109,524 |
| EXPENDITURES: | | |
| Salaries/Fringe Benefits | $ 104,380 | $ 104,380 |
| - Full Time Salaries | | |
| - Part Time Salaries | | |
| - Fringe Benefits | | |
| Travel/Furnished Transportation | $ 750 | $ 750 |
| Contract Services for Offenders | $ 480 | $ 480 |
| Professional Fees | $ 2,244 | $ 2,244 |
| Supplies & Operating Expenses | $ 700 | $ 700 |
| Facilities | $ 0 | $ 0 |
| Utilities | $ 720 | $ 720 |
| Equipment | $ 250 | $ 250 |
| TOTAL EXPENDITURES: | $ 109,524 | $ 109,524 |

# TEXAS DEPARTMENT OF CRIMINAL JUSTICE
## Community Justice Assistance Division
## INITIAL BUDGET - 2026/2027 BIENNIUM
## DATE RECEIVED: 06/17/2025

APPROVED BY: _____ DATE APPROVED: _____

Louie Golden, TDCJ-CJAD Budget Director
Yoko Watabe, Senior Budget Analyst
Alyssa Garza, Senior Budget Analyst

| CSCD: | Program: | Funding Type: | Other Funding Type: | Current Status: | Status Date: |
|---|---|---|---|---|---|
| Williamson | 33 - MH Specialized Caseload (PTR Funding) | DP | | Editable | 06/17/2025 |

| FISCAL YEARS: | 2026 | 2075 |
|---|---|---|
| REVENUE: | | |
| TDCJ Funding | $ 36,787 | $ 36,787 |
| SAFPF Payments (Basic Supervision Only) | $ 0 | $ 0 |
| Comm. Sup. Fees Collected (Basic Sup. Only) | $ 0 | $ 0 |
| Payments By Program Participants | $ 0 | $ 0 |
| Interest Income (Basic Supervision Only) | $ 0 | $ 0 |
| Carry Over from Previous Fiscal Year | $ 0 | $ 0 |
| Other Revenue | $ 0 | $ 0 |
| Basic Supervision Interfund Transfer [+ or -] | $ 0 | $ 0 |
| CCP Interfund Transfer [+ or -] | $ 0 | $ 0 |
| TOTAL REVENUE: | $ 36,787 | $ 36,787 |
| EXPENDITURES: | | |
| Salaries/Fringe Benefits | $ 31,217 | $ 31,217 |
| - Full Time Salaries | | |
| - Part Time Salaries | | |
| - Fringe Benefits | | |
| Travel/Furnished Transportation | $ 500 | $ 500 |
| Contract Services for Offenders | $ 60 | $ 60 |
| Professional Fees | $ 3,494 | $ 3,494 |
| Supplies & Operating Expenses | $ 546 | $ 546 |
| Facilities | $ 0 | $ 0 |
| Utilities | $ 720 | $ 720 |
| Equipment | $ 250 | $ 250 |
| TOTAL EXPENDITURES: | $ 36,787 | $ 36,787 |

# TEXAS DEPARTMENT OF CRIMINAL JUSTICE
## Community Justice Assistance Division
## INITIAL BUDGET - 2026/2027 BIENNIUM
## DATE RECEIVED: 06/17/2025

APPROVED BY: _____ DATE APPROVED: _____

Louie Golden, TDCJ-CJAD Budget Director
Yoko Watabe, Senior Budget Analyst
Alyssa Garza, Senior Budget Analyst

| CSCD: | Program: | Funding Type: | Other Funding Type: | Current Status: | Status Date: |
|---|---|---|---|---|---|
| Williamson | 12 - Ignition Interlock Caseload | CCP | | Editable | 06/17/2025 |

| FISCAL YEARS: | 2026 | 2027 |
|---|---|---|
| REVENUE: | | |
| TDCJ Funding | $ 380,000 | $ 380,000 |
| SAFPF Payments (Basic Supervision Only) | $ 0 | $ 0 |
| Comm. Sup. Fees Collected (Basic Sup. Only) | $ 0 | $ 0 |
| Payments By Program Participants | $ 0 | $ 0 |
| Interest Income (Basic Supervision Only) | $ 0 | $ 0 |
| Carry Over from Previous Fiscal Year | $ 0 | $ 0 |
| Other Revenue | $ 0 | $ 0 |
| Basic Supervision Interfund Transfer [+ or -] | $ 207,399 | $ 207,399 |
| CCP Interfund Transfer [+ or -] | $ 0 | $ 0 |
| TOTAL REVENUE: | $ 587,399 | $ 587,399 |
| EXPENDITURES: | | |
| Salaries/Fringe Benefits | $ 566,185 | $ 566,185 |
| - Full Time Salaries | | |
| - Part Time Salaries | | |
| - Fringe Benefits | | |
| Travel/Furnished Transportation | $ 2,000 | $ 2,000 |
| Contract Services for Offenders | $ 600 | $ 600 |
| Professional Fees | $ 8,914 | $ 8,914 |
| Supplies & Operating Expenses | $ 9,200 | $ 9,200 |
| Facilities | $ 0 | $ 0 |
| Utilities | $ 0 | $ 0 |
| Equipment | $ 500 | $ 500 |
| TOTAL EXPENDITURES: | $ 587,399 | $ 587,399 |

# TEXAS DEPARTMENT OF CRIMINAL JUSTICE
## Community Justice Assistance Division
## INITIAL BUDGET - 2026/2027 BIENNIUM
## DATE RECEIVED: 06/17/2025

APPROVED BY: _____ DATE APPROVED: _____

Louie Golden, TDCJ-CJAD Budget Director
Yoko Watabe, Senior Budget Analyst
Alyssa Garza, Senior Budget Analyst

| CSCD: | Program: | Funding Type: | Other Funding Type: | Current Status: | Status Date: |
|---|---|---|---|---|---|
| Williamson | 9 - Substance Abuse Caseload Program | CCP | | Editable | 06/17/2025 |

| FISCAL YEARS: | 2026 | 2027 |
|---|---|---|
| REVENUE: | | |
| TDCJ Funding | $ 58,326 | $ 58,326 |
| SAFPF Payments (Basic Supervision Only) | $ 0 | $ 0 |
| Comm. Sup. Fees Collected (Basic Sup. Only) | $ 0 | $ 0 |
| Payments By Program Participants | $ 0 | $ 0 |
| Interest Income (Basic Supervision Only) | $ 0 | $ 0 |
| Carry Over from Previous Fiscal Year | $ 0 | $ 0 |
| Other Revenue | $ 0 | $ 0 |
| Basic Supervision Interfund Transfer [+ or -] | $ 0 | $ 0 |
| CCP Jnterfund Transfer [+ or-] | $ 0 | $ 0 |
| TOTAL REVENUE: | $ 58,326 | $ 58,326 |
| EXPENDITURES: | | |
| Salaries/Fringe Benefits | $ 52,952 | $ 52,952 |
| - Full Time Salaries | | |
| - Part Time Salaries | | |
| - Fringe Benefits | | |
| Travel/Furnished Transportation | $ 750 | $ 750 |
| Contract Services for Offenders | $ 60 | $ 60 |
| Professional Fees | $ 2,244 | $ 2,244 |
| Supplies & Operating Expenses | $ 1,100 | $ 1,100 |
| Facilities | $ 0 | $ 0 |
| Utilities | $ 720 | $ 720 |
| Equipment | $ 500 | $ 500 |
| TOTAL EXPENDITURES: | $ 58,326 | $ 58,326 |

**TEXAS DEPARTMENT OF CRIMINAL JUSTICE**
**Community Justice Assistance Division**
**INITIAL BUDGET - 2026/2027 BIENNIUM**
**DATE RECEIVED: 06/17/2025**

APPROVED BY: _____ DATE APPROVED: _____

Louie Golden, TDCJ-CJAD Budget Director
Yoko Watabe, Senior Budget Analyst
Alyssa Garza, Senior Budget Analyst

| CSCD: | Program: | Funding Type: | Other Funding Type: | Current Status: | Status Date: |
|---|---|---|---|---|---|
| Williamson | 8 - Sex Offender Supervision Unit | CCP | | Editable | 06/17/2025 |

| FISCAL YEARS: | 2026 | 2027 |
|---|---|---|
| REVENUE: | | |
| TDCJ Funding | $ 172,000 | $ 172,000 |
| SAFPF Payments (Basic Supervision Only) | $ 0 | $ 0 |
| Comm. Sup. Fees Collected (Basic Sup. Only) | $ 0 | $ 0 |
| Payments By Program Participants | $ 0 | $ 0 |
| Interest Income (Basic Supervision Only) | $ 0 | $ 0 |
| Carry Over from Previous Fiscal Year | $ 0 | $ 0 |
| Other Revenue | $ 0 | $ 0 |
| Basic Supervision Interfund Transfer [+ or -] | $ 71,666 | $ 71,666 |
| CCP Jnterfund Transfer [+ or-] | $ 0 | $ 0 |
| TOTAL REVENUE: | $ 243,666 | $ 243,666 |
| EXPENDITURES: | | |
| Salaries/Fringe Benefits | $ 230,018 | $ 230,018 |
| - Full Time Salaries | | |
| - Part Time Salaries | | |
| - Fringe Benefits | | |
| Travel/Furnished Transportation | $ 1,000 | $ 1,000 |
| Contract Services for Offenders | $ 8,320 | $ 8,320 |
| Professional Fees | $ 3,578 | $ 3,578 |
| Supplies & Operating Expenses | $ 500 | $ 500 |
| Facilities | $ 0 | $ 0 |
| Utilities | $ 0 | $ 0 |
| Equipment | $ 250 | $ 250 |
| TOTAL EXPENDITURES: | $ 243,666 | $ 243,666 |

**TEXAS DEPARTMENT OF CRIMINAL JUSTICE**
**Community Justice Assistance Division**
**INITIAL BUDGET - 2026/2027 BIENNIUM**
**DATE RECEIVED: 06/17/2025**

APPROVED BY: _____ DATE APPROVED: _____

Louie Golden, TDCJ-CJAD Budget Director
Yoko Watabe, Senior Budget Analyst
Alyssa Garza, Senior Budget Analyst

| CSCD: | Program: | Funding Type: | Other Funding Type: | Current Status: | Status Date: |
|---|---|---|---|---|---|
| Williamson | 29 - Assessment Unit | CCP | | Editable | 06/17/2025 |

| FISCAL YEARS: | 2026 | 2027 |
|---|---|---|
| REVENUE: | | |
| TDCJ Funding | $ 40,786 | $ 40,786 |
| SAFPF Payments (Basic Supervision Only) | $ 0 | $ 0 |
| Comm. Sup. Fees Collected (Basic Sup. Only) | $ 0 | $ 0 |
| Payments By Program Participants | $ 0 | $ 0 |
| Interest Income (Basic Supervision Only) | $ 0 | $ 0 |
| Carry Over from Previous Fiscal Year | $ 0 | $ 0 |
| Other Revenue | $ 0 | $ 0 |
| Basic Supervision Interfund Transfer [+ or -] | $ 80,585 | $ 80,585 |
| CCP Jnterfund Transfer [+ or-] | $ 0 | $ 0 |
| TOTAL REVENUE: | $ 121,371 | $ 121,371 |
| EXPENDITURES: | | |
| Salaries/Fringe Benefits | $ 115,643 | $ 108,228 |
| - Full Time Salaries | | |
| - Part Time Salaries | | |
| - Fringe Benefits | | |
| Travel/Furnished Transportation | $ 1,000 | $ 1,000 |
| Contract Services for Offenders | $ 0 | $ 0 |
| Professional Fees | $ 3,478 | $ 3,478 |
| Supplies & Operating Expenses | $ 1,000 | $ 1,000 |
| Facilities | $ 0 | $ 0 |
| Utilities | $ 0 | $ 0 |
| Equipment | $ 250 | $ 250 |
| TOTAL EXPENDITURES: | $ 121,371 | $ 121,371 |

**TEXAS DEPARTMENT OF CRIMINAL JUSTICE**
**Community Justice Assistance Division**
**INITIAL BUDGET - 2026/2027 BIENNIUM**
**DATE RECEIVED: 06/17/2025**

APPROVED BY: _____ DATE APPROVED: _____

Louie Golden, TDCJ-CJAD Budget Director
Yoko Watabe, Senior Budget Analyst
Alyssa Garza, Senior Budget Analyst

| CSCD: | Program: | Funding Type: | Other Funding Type: | Current Status: | Status Date: |
|---|---|---|---|---|---|
| Williamson | 18 - Williamson County TAIP | TAIP | | Editable | 06/17/2025 |

| FISCAL YEARS: | 2026 | 2027 |
|---|---|---|
| REVENUE: | | |
| TDCJ Funding | $ 100,000 | $ 100,000 |
| SAFPF Payments (Basic Supervision Only) | $ 0 | $ 0 |
| Comm. Sup. Fees Collected (Basic Sup. Only) | $ 0 | $ 0 |
| Payments By Program Participants | $ 0 | $ 0 |
| Interest Income (Basic Supervision Only) | $ 0 | $ 0 |
| Carry Over from Previous Fiscal Year | $ 0 | $ 0 |
| Other Revenue | $ 0 | $ 0 |
| Basic Supervision Interfund Transfer [+ or -] | $ 235,343 | $ 235,343 |
| CCP Jnterfund Transfer [+ or-] | $ 0 | $ 0 |
| TOTAL REVENUE: | $ 335,343 | $ 335,343 |
| EXPENDITURES: | | |
| Salaries/Fringe Benefits | $ 325,827 | $ 325,827 |
| - Full Time Salaries | | |
| - Part Time Salaries | | |
| - Fringe Benefits | | |
| Travel/Furnished Transportation | $ 500 | $ 500 |
| Contract Services for Offenders | $ 0 | $ 0 |
| Professional Fees | $ 6,546 | $ 6,546 |
| Supplies & Operating Expenses | $ 1,500 | $ 1,500 |
| Facilities | $ 0 | $ 0 |
| Utilities | $ 720 | $ 720 |
| Equipment | $ 250 | $ 250 |
| TOTAL EXPENDITURES: | $ 335,343 | $ 335,343 |

**Commissioners Court - Regular Session** **10.**

**Meeting Date:** 06/17/2025

Approval of Interlocal Cooperative Purchasing Agreement between Williamson County and the City of Liberty Hill - Countywide

**Submitted For:** Joy Simonton **Submitted By:** Kerstin Hancock, Purchasing

**Department:** Purchasing

**Agenda Category:** Consent

## Information

### Agenda Item

Discuss, consider, and take appropriate action on approving the Interlocal Cooperative Purchasing Agreement (ILA) #2025263 between Williamson County and the City of Liberty Hill, Texas, and authorizing the execution of the agreement.

### Background

Approval of this Interlocal Agreement will allow Williamson County and the City of Liberty Hill to utilize each other's goods and services contracts that have been competitively solicited. Contract Audit and General Counsel have reviewed the agreement. Orig ID #2743. The point of contact is Kerstin Hancock. A 1295 is not required.

## Fiscal Impact

| From/To | Acct No. | Description | Amount |
|---|---|---|---|

## Attachments

Cooperative Purchasing Agreement City of Liberty Hill

## Form Review

| Inbox | Reviewed By | Date |
|---|---|---|
| Purchasing (Originator) | Joy Simonton | 06/10/2025 10:17 AM |
| County Judge Exec Asst. | Delia Colon | 06/10/2025 10:56 AM |
| Form Started By: Kerstin Hancock | | Started On: 06/05/2025 08:57 AM |
| Final Approval Date: 06/10/2025 | | |

# INTERLOCAL
# PURCHASING COOPERATIVE AGREEMENT
# BETWEEN WILLIAMSON COUNTY AND
# CITY OF LIBERTY HILL, TEXAS

This Interlocal Purchasing Cooperative Agreement ("Agreement") is by and between Williamson County, Texas, a political subdivision of the State of Texas ("Williamson County") acting by and through their authorized officers and the City of Liberty Hill, Texas, ("Liberty Hill") a Texas home rule municipal corporation. Williamson County and Liberty Hill are referred to herein collectively as the "Parties" and individually as "Party".

## RECITALS:

**WHEREAS**, this Agreement is authorized by Chapter 791 of the Texas Government Code and Subchapter F, Chapter 271, Texas Local Government Code; and

**WHEREAS**, Section 271.102 of the TEX. LOC. GOV'T CODE authorizes a local government to participate in a Cooperative Purchasing Program with another local government or a local cooperative organization; and

**WHEREAS**, a local government that purchases goods and services pursuant to a Cooperative Purchasing Program with another local government satisfies the requirement of the local government to seek competitive bids for the purchase of the goods, services and materials; and

**WHEREAS,** except for competitively bid contracts that are renewable, each Party has and will on an annual basis obtain competitive bids for the purchase of goods and services; and

**WHEREAS**, the Parties desire to enter into a Cooperative Purchasing Program which will allow each Party to purchase goods and services under each other's competitively bid contracts and/or competitively bid contracts that have been procured by either Party through a Cooperative Purchasing Program established with another local government pursuant to Subchapter F, Chapter 271 of the Tex. Loc. Gov't Code;

**WHEREAS**, the Parties, in performing governmental functions or in paying for the performance of governmental functions hereunder shall make that performance or those payments from current revenues legally available to that Party;

**WHEREAS**, the governing bodies of each Party find that the subject of this Agreement is necessary for the benefit of the public and that each party has the legal authority to perform and to provide the governmental function or service which is the subject matter of this Agreement; furthermore, the governing bodies find that the performance of this Agreement is in the common and best interest of both Parties; and that

the division of cost fairly compensates the performing Party for the services under this Agreement.

**NOW THEREFORE**, in consideration of the mutual covenants and promises contained herein, the Parties agree as follows:

## ARTICLE I
## PURPOSE

The purpose of this Agreement is to establish a Cooperative Purchasing Program between the Parties, which will allow each party to purchase goods and services under each other's competitively bid contracts and/or competitively bid contracts that have been procured by either Party through a Cooperative Purchasing Program established with another local government pursuant to Subchapter F, Chapter 271 of the TEX. LOC. GOV'T CODE.

## ARTICLE II
## TERM

The term of this Agreement shall be for a period of one (1) year commencing on the last date of execution hereof ("Effective Date"). Thereafter, this Agreement shall automatically renew for successive periods of one (1) year each under the terms and conditions stated herein, unless sooner terminated as provided herein.

## ARTICLE III
## TERMINATION

Either Party may terminate this Agreement by providing thirty (30) days prior written notice to the other Party.

## ARTICLE IV
## PURCHASING

The City Manager of Liberty Hill or his/her designee is authorized to act on behalf of Liberty Hill in all matters relating to this Cooperative Purchasing Program and the Williamson County Judge or his designee is authorized to act on behalf of Williamson County in all matters relating to this Cooperative Purchasing Program. Each Party shall make payments directly to the vendor under a contract made pursuant to Subchapter F, Chapter 271 of the TEX. LOC. GOV'T CODE. Each Party shall be responsible for the respective vendor's compliance with provisions relating to the quality of items and terms of delivery.

## ARTICLE V
## MISCELLANEOUS

5.1 **Relationship of Parties**: Each Party to this Agreement, in the performance of this Agreement, shall act in an individual capacity and not as agents, employees, partners, joint ventures or associates of one another. The employees or agents of one Party shall not be deemed or construed to be the employees or agents of the other Party for any purposes whatsoever.

5.2 **Notice**: Any notice required or permitted to be delivered hereunder shall be deemed received when sent in the United States Mail, Postage Prepaid, Certified Mail, Return Receipt Requested, or by hand-delivery or facsimile transmission addressed to the respective party at the address set forth below the signature of the party.

5.3 **Amendment**: This Agreement may be amended by the mutual written agreement of both parties hereto.

5.4 **Severability**: In the event any one or more of the provisions contained in this Agreement shall for any reason be held to be invalid, illegal, or unenforceable in any respect, such invalidity, illegality, or unenforceability shall not affect the other provisions, and the Agreement shall be construed as if such invalid, illegal, or unenforceable provision had never been contained in this Agreement.

5.5 **Assignment**: No Party to this Agreement may assign or transfer its interest in or obligations under this Agreement without the prior written consent of all Parties to this Agreement.

5.6 **No Third Party Beneficiaries**: This Agreement is for the sole and exclusive benefit of the Parties hereto, and nothing in this Agreement, express or implied, is intended to confer or shall be construed as conferring upon any other person any rights, remedies or any other type or types of benefits.

5.7 **Compliance with Laws**: Each party to this Agreement shall comply with all federal, state, and local laws, statutes, ordinances, rules and regulations, and the orders and decrees of any courts or administrative bodies or tribunals in any matter affecting the performance of this Agreement.

5.8 **Construction**: Each party to this Agreement acknowledges that it and its counsel have reviewed this Agreement and that the normal rules of construction are not applicable and there will be no presumption that any ambiguities will be resolved against the drafting party in the interpretation of this Agreement.

5.9 **No Waiver of Immunities**: Nothing in this Agreement shall be deemed to waive, modify or amend any legal defense available at law or in equity to either party or their past or present officers, employees, or agents or employees, nor to create any legal rights or claim on behalf of any third party. Neither Party hereby waives, modifies, or alters to any

extent whatsoever the availability of the defense of governmental immunity under the laws of the State of Texas and of the United States.

5.10 **Governing Law**: Each Party to this Agreement hereby agrees and acknowledges that venue and jurisdiction of any suit, right, or cause of action arising out of or in connection with this Agreement shall lie exclusively in Williamson County, Texas. Furthermore, this Agreement shall be governed by and construed in accordance with the laws of the State of Texas, excluding, however, its choice of law rules.

5.11 **Entire Agreement**: This Agreement represents the entire agreement among the Parties with respect to the subject matter covered by this Agreement. There is no other collateral, oral or written agreement between the parties that in any manner relates to the subject matter of this Agreement.

5.12 **Recitals**: The recitals to this Agreement are incorporated herein.

5.13 **Counterparts**: This Agreement may be executed in any number of counterparts, each of whom shall be deemed an original and constitute one and the same instrument.

**EXECUTED** this 28 day of May, 2025.

**LIBERTY HILL, TEXAS**

By: _____

Printed Name: Paul Brandenburg

Title: City Manager

Address: 926 Main St.

Liberty Hill, Texas 78642

**EXECUTED** this ____ day of _____, 20___.

**WILLIAMSON COUNTY, TEXAS**

By: _____

STEVEN SNELL
WILLIAMSON COUNTY JUDGE
710 Main Street, Suite 101
Georgetown, Texas 78626

**Commissioners Court - Regular Session** **11.**

**Meeting Date:** 06/17/2025

Approval of Interlocal Cooperative Purchasing Agreement between Williamson County and the City of Jarrell-Countywide

**Submitted For:** Joy Simonton **Submitted By:** Kerstin Hancock, Purchasing

**Department:** Purchasing

**Agenda Category:** Consent

## Information

### Agenda Item

Discuss, consider, and take appropriate action on approving the Interlocal Cooperative Purchasing Agreement (ILA) #2025264 between Williamson County and the City of Jarrell, Texas, and authorizing the execution of the agreement.

### Background

Approval of this Interlocal Agreement will allow Williamson County and the City of Jarrell to utilize each other's goods and services contracts that have been competitively solicited. Contract Audit and General Counsel have reviewed the agreement. Orig ID #2743. The point of contact is Kerstin Hancock. A 1295 is not required.

## Fiscal Impact

| From/To | Acct No. | Description | Amount |
|---|---|---|---|

## Attachments

Cooperative Purchasing ILA City of Jarrell

## Form Review

| Inbox | Reviewed By | Date |
|---|---|---|
| Purchasing (Originator) | Joy Simonton | 06/10/2025 11:15 AM |
| County Judge Exec Asst. | Delia Colon | 06/10/2025 11:21 AM |
| Form Started By: Kerstin Hancock | | Started On: 06/05/2025 10:00 AM |
| Final Approval Date: 06/10/2025 | | |

# PURCHASING COOPERATIVE
# INTERLOCAL AGREEMENT
# BETWEEN WILLIAMSON COUNTY, TEXAS AND
# CITY OF JARRELL, TEXAS

This Purchasing Cooperative Interlocal Agreement ("Agreement") is by and between Williamson County, Texas, a political subdivision of the State of Texas ("Williamson County") acting by and through their authorized officers and the City of Jarrell, ("Jarrell") a Texas General Law Type A city. Williamson County and Jarrell are referred to herein collectively as the "Parties" and individually as "Party".

## RECITALS:

**WHEREAS**, this Agreement is authorized by Chapter 791 of the Texas Government Code and Subchapter F, Chapter 271, Texas Local Government Code; and

**WHEREAS**, Section 271.102 of the TEX. LOC. GOV'T CODE authorizes a local government to participate in a Cooperative Purchasing Program with another local government or a local cooperative organization; and

**WHEREAS**, a local government that purchases goods and services pursuant to a Cooperative Purchasing Program with another local government satisfies the requirement of the local government to seek competitive bids for the purchase of the goods, services and materials; and

**WHEREAS,** except for competitively bid contracts that are renewable, each Party has and will on an annual basis obtain competitive bids for the purchase of goods and services; and

**WHEREAS**, the Parties desire to enter into a Cooperative Purchasing Program which will allow each Party to purchase goods and services under each other's competitively bid contracts and/or competitively bid contracts that have been procured by either Party through a Cooperative Purchasing Program established with another local government pursuant to Subchapter F, Chapter 271 of the Tex. Loc. Gov't Code;

**WHEREAS**, the Parties, in performing governmental functions or in paying for the performance of governmental functions hereunder shall make that performance or those payments from current revenues legally available to that Party;

**WHEREAS**, the governing bodies of each Party find that the subject of this Agreement is necessary for the benefit of the public and that each party has the legal authority to perform and to provide the governmental function or service which is the subject matter of this Agreement; furthermore, the governing bodies find that the performance of this Agreement is in the common and best interest of both Parties; and that the division of cost fairly compensates the performing Party for the services under this Agreement.

**NOW THEREFORE**, in consideration of the mutual covenants and promises contained herein, the Parties agree as follows:

## ARTICLE I
## PURPOSE

The purpose of this Agreement is to establish a Cooperative Purchasing Program between the Parties, which will allow each party to purchase goods and services under each other's competitively bid contracts and/or competitively bid contracts that have been procured by either Party through a Cooperative Purchasing Program established with another local government pursuant to Subchapter F, Chapter 271 of the TEX. LOC. GOV'T CODE.

## ARTICLE II
## TERM

The term of this Agreement shall be for a period of one (1) year commencing on the last date of execution hereof ("Effective Date"). Thereafter, this Agreement shall automatically renew for successive periods of one (1) year each under the terms and conditions stated herein, unless sooner terminated as provided herein.

## ARTICLE III
## TERMINATION

Either Party may terminate this Agreement by providing thirty (30) days prior written notice to the other Party.

## ARTICLE IV
## PURCHASING

The Mayor of Jarrell or his designee is authorized to act on behalf of Jarrell in all matters relating to this Cooperative Purchasing Program and the Williamson County Judge or his designee is authorized to act on behalf of Williamson County in all matters relating to this Cooperative Purchasing Program. Each Party shall make payments directly to the vendor under a contract made pursuant to Subchapter F, Chapter 271 of the TEX. LOC. GOV'T CODE. Each Party shall be responsible for the respective vendor's compliance with provisions relating to the quality of items and terms of delivery.

## ARTICLE V
## MISCELLANEOUS

5.1 **Relationship of Parties**: Each Party to this Agreement, in the performance of this Agreement, shall act in an individual capacity and not as agents, employees, partners, joint ventures or associates of one another. The employees or agents of one Party shall not be deemed or construed to be the employees or agents of the other Party for any purposes whatsoever.

5.2 **Notice**: Any notice required or permitted to be delivered hereunder shall be deemed received when sent in the United States Mail, Postage Prepaid, Certified Mail, Return Receipt Requested, or by hand-delivery or facsimile transmission addressed to the respective party at the address set forth below the signature of the party.

5.3 **Amendment**: This Agreement may be amended by the mutual written agreement of both parties hereto.

5.4 **Severability**: In the event any one or more of the provisions contained in this Agreement shall for any reason be held to be invalid, illegal, or unenforceable in any respect, such invalidity, illegality, or unenforceability shall not affect the other provisions, and the Agreement shall be construed as if such invalid, illegal, or unenforceable provision had never been contained in this Agreement.

5.5 **Assignment**: No Party to this Agreement may assign or transfer its interest in or obligations under this Agreement without the prior written consent of all Parties to this Agreement.

5.6 **No Third Party Beneficiaries**: This Agreement is for the sole and exclusive benefit of the Parties hereto, and nothing in this Agreement, express or implied, is intended to confer or shall be construed as conferring upon any other person any rights, remedies or any other type or types of benefits.

5.7 **Compliance with Laws**: Each party to this Agreement shall comply with all federal, state, and local laws, statutes, ordinances, rules and regulations, and the orders and decrees of any courts or administrative bodies or tribunals in any matter affecting the performance of this Agreement.

5.8 **Construction**: Each party to this Agreement acknowledges that it and its counsel have reviewed this Agreement and that the normal rules of construction are not applicable and there will be no presumption that any ambiguities will be resolved against the drafting party in the interpretation of this Agreement.

5.9 **No Waiver of Immunities**: Nothing in this Agreement shall be deemed to waive, modify or amend any legal defense available at law or in equity to either party or their past or present officers, employees, or agents or employees, nor to create any legal rights or claim on behalf of any third party. Neither Party hereby waives, modifies, or alters to any extent whatsoever the availability of the defense of governmental immunity under the laws of the State of Texas and of the United States.

5.10 **Governing Law**: Each Party to this Agreement hereby agrees and acknowledges that venue and jurisdiction of any suit, right, or cause of action arising out of or in connection with this Agreement shall lie exclusively in Williamson County, Texas. Furthermore, this Agreement shall be governed by and construed in accordance with the laws of the State of Texas, excluding, however, its choice of law rules.

5.11 **Entire Agreement**: This Agreement represents the entire agreement among the Parties with respect to the subject matter covered by this Agreement. There is no other

collateral, oral or written agreement between the parties that in any manner relates to the subject matter of this Agreement.

5.12 **Recitals**: The recitals to this Agreement are incorporated herein.

5.13 **Counterparts**: This Agreement may be executed in any number of counterparts, each of whom shall be deemed an original and constitute one and the same instrument.

**EXECUTED** this 6th day of May, 2025.

**JARRELL, TEXAS**

By: _____

Printed Name: Patrick Sherek

Title: Mayor

Address: 1161 Town Center Blvd.

Jarrell, TX 76537

**EXECUTED** this ____ day of _____, 20___.

**WILLIAMSON COUNTY, TEXAS**

By: _____

STEVEN SNELL
WILLIAMSON COUNTY JUDGE
710 Main Street, Suite 101
Georgetown, Texas 78626

**Commissioners Court - Regular Session** **12.**

**Meeting Date:** 06/17/2025

Approval of Services and Goods Agreement with Netsync Network Solutions, Inc. for Information Services

**Submitted For:** Joy Simonton **Submitted By:** Sandra Malcolm, Purchasing

**Department:** Purchasing

**Agenda Category:** Consent

## Information

### Agenda Item

Discuss, consider, and take appropriate action on approving the Services and Goods Agreement #2025243 between Williamson County and Netsync Network Solutions Inc. for the Webex App Deployment Project in the amount of $17,500.00 pursuant to DIR Contract #DIR-CPO-4866 and authorizing the execution of the agreement.

### Background

This Agreement will provide for Netsync Network Solutions, Inc. "Netsync" to develop a Cisco Webex App. The goal of this project is to set up the Cisco Webex app as a replacement for the Cisco Jabber client. Netsync will handle the configuration of Cisco Webex Control Hub and Cisco Unified Communication Manager for softphone calling with the Webex App. The funding source will be 01.0100.0503.004100 for FY25. Origination #2777. The department's point of contact is Rory Tierney.

## Fiscal Impact

| From/To | Acct No. | Description | Amount |
|---|---|---|---|

## Attachments

Service Agreement and Quote

1295 Form

## Form Review

| Inbox | Reviewed By | Date |
|---|---|---|
| Purchasing (Originator) | Joy Simonton | 06/10/2025 09:29 AM |
| County Judge Exec Asst. | Delia Colon | 06/10/2025 09:54 AM |
| Form Started By: Sandra Malcolm | | Started On: 05/22/2025 03:17 PM |
| Final Approval Date: 06/10/2025 | | |

# WILLIAMSON COUNTY
# SERVICES AND GOODS CONTRACT
NETSYNC NETWORK SOLUTIONS, INC.
(Quote No. [redacted]

**Important Notice: County Purchase Orders and Contracts constitute expenditures of public funds, and all vendors are hereby placed on notice that any quotes, invoices or any other forms that seek to unilaterally impose contractual or quasicontractual terms are subject to the extent authorized by Texas law, including but not limited to the Texas Constitution, the Texas Government Code, the Texas Local Government Code, the Texas Transportation Code, the Texas Health & Safety Code, and Opinions of the Texas Attorney General relevant to local governmental entities.**

**THIS SERVICES AND GOODS CONTRACT** (hereinafter "Contract") is made and entered into by and between **Williamson County, Texas** ("County" or "Client"), a political subdivision of the State of Texas, acting herein by and through its governing body, and **Netsync Network Solutions, Inc.** (hereinafter "Service Provider" or "NetSync"), both of which are referred to herein as the parties. The County agrees to engage Service Provider as an independent contractor, to provide certain services described herein pursuant to the following terms, conditions, and restrictions:

**I.**

**Services:** Service Provider shall provide services *as an independent contractor* pursuant to terms and policies of the Williamson County Commissioners Court. Service Provider expressly acknowledges that he, she, or it is not an employee of the County. The service includes the work described in the attached **Statement of Work dated May 06, 2025** being marked as **Exhibit "A,"** which is incorporated herein.

Should the County choose to add services in addition to those described in **Exhibit "A,"** such additional services shall be described in a separate written amendment to this Contract wherein the additional services shall be described, and the parties shall set forth the amount of compensation to be paid by the County for the additional services. Service Provider shall not begin any additional services and the County shall not be obligated to pay for any additional services unless a written amendment to this Contract has been signed by both parties.

Service Provider represents that Service Provider (including Service Provider's agents, employees, volunteers, and subcontractors, as applicable) possess all certifications, licenses, inspections, and permits required by law to carry out the services and work described in **Exhibit "A."** The Service Provider shall, upon written (including electronic) request, provide proof of valid licensure.



Document Ref: AWTQV-DX5WL-K2QQ5-IEBSG

## II.

**Goods:** Service Provider shall supply the County the goods described in Exhibit "A," provided to the extent it meets or exceeds the County's solicitation, if applicable.

Should the County choose to purchase goods in addition to those described in Exhibit "A,", such additional goods shall be described in a separate written amendment wherein the additional goods shall be described, and the parties shall set forth the amount of compensation to be paid by the County for the additional goods. Service Provider shall not provide any additional goods, and the County shall not be obligated to pay for any additional goods unless a written amendment has been signed by both parties.

## III.

**Effective Date and Term:** This Contract shall be in full force and effect as of the date of the last party's execution below and shall continue until the Project Completion Date or when terminated pursuant to this Contract, whichever event occurs first. The Project Completion Date is defined as the date by which all services and obligations outlined in Exhibit "A" shall be fully performed and delivered to the satisfaction of the County. The parties acknowledge and agree that the Project Completion Date is initially set to be on or before September 30, 2025, however this date may be amended at the sole discretion of the County. Upon successful completion of the services as described in Exhibit "A", this contract shall automatically terminate without further obligation from either party, except as otherwise expressly provided herein.

## IV.

**Consideration and Compensation:** Service Provider will be compensated based on a fixed sum as set out in **Quote** [redacted] being marked as **Exhibit "B,"** which is incorporated herein and in accordance with DIR COOP contract number DIR-CPO-4866. The not-to-exceed amount for the life of this contract shall be Seventeen Thousand, Five Hundred Dollars ($17,500.00).

Payment for goods and services shall be governed by Chapter 2251 of the Texas Government Code. An invoice shall be deemed overdue the 31st day after the later of (1) the date the County receives the goods under the contract; (2) the date the performance of the service under the contract is completed; or (3) the date the Williamson County Auditor receives an invoice for the goods or services. Interest charges for any overdue payments shall be paid by the County in accordance with Texas Government Code Section 2251.025. More specifically, the rate of interest that shall accrue on a late payment is the rate in effect on September 1 of the County's fiscal year in which the payment becomes due. The said rate in effect on September 1 shall be equal to the sum of one percent (1%); and (2) the prime rate published in the Wall Street Journal on the first day of July of the preceding fiscal year that does not fall on a Saturday or Sunday.

The County is a political subdivision under the laws of the State of Texas and claims exemption from sales and use taxes under Tex. Tax Code Ann. §151.309, as amended. The County agrees to provide exemption certificates to Service Provider upon request. Likewise, the County is neither liable for any taxes, charges, or fees assessed against Service Provider for the supplies or products provided or any Services rendered.



Document Ref: AWTQV-DX5WL-K2QQ5-IEBSG

## V.

**Insurance:** Service Provider shall provide and maintain, until the services covered in this Contract is completed and accepted by the County, the minimum insurance coverage in the minimum amounts as described below. Coverage shall be written on an occurrence basis by companies authorized and admitted to do business in the State of Texas and rated A- or better by A.M. Best Company or otherwise acceptable to the County and name the County as an additional insured.

| Type of Coverage | Limits of Liability |
|---|---|
| a. Worker's Compensation | Statutory |
| b. Employer's Liability | |
| Bodily Injury by Accident | $500,000 Ea. Accident |
| Bodily Injury by Disease | $500,000 Ea. Employee |
| Bodily Injury by Disease | $500,000 Policy Limit |

c. Comprehensive general liability including completed operations and contractual liability insurance for bodily injury, death, or property damages in the following amounts:

| COVERAGE | PER PERSON | PER OCCURRENCE |
|---|---|---|
| Comprehensive General Liability (*including premises, completed operations and contractual*) | $1,000,000 | $1,000,000 |
| Aggregate policy limits: | | $2,000,000 |

d. Comprehensive automobile and auto liability insurance (covering owned, hired, leased and non-owned vehicles):

| COVERAGE | PER PERSON | PER OCCURRENCE |
|---|---|---|
| Bodily injury (including death) | $1,000,000 | $1,000,000 |
| Property damage | $1,000,000 | $1,000,000 |
| Aggregate policy limits | | No aggregate limit |

Service Provider, as an independent contractor, meets the qualifications of an "Independent Contractor" under Texas Worker's Compensation Act, Texas Labor Code, Section 406.141, and must provide its employees, agents, and sub-subcontractors worker's compensation coverage. Contactor shall not be entitled to worker's compensation coverage or any other type of insurance coverage held by the County.

Upon execution of this Contract, Service Provider shall provide the County with insurance certificates evidencing compliance with the insurance requirements of this Contract.



Document Ref: AWTQV-DX5WL-K2QQ5-IEBSG

## VI.

**No Agency Relationship & Indemnification:** It is understood and agreed that Service Provider shall not in any sense be considered a partner or joint venturer with the County, nor shall Service Provider hold itself out as an agent or official representative of the County. Service Provider shall be considered an independent contractor for the purpose of this Contract and shall in no manner incur any expense or liability on behalf of the County other than what may be expressly allowed under this Contract. The County will not be liable for any loss, cost, expense, or damage, whether indirect, incidental, punitive, exemplary, consequential of any kind whatsoever for any acts by Service Provider or failure to act relating to the services being provided.

## VII.

**INDEMNIFICATION - EMPLOYEE PERSONAL INJURY CLAIMS:** TO THE FULLEST EXTENT PERMITTED BY LAW, THE SERVICE PROVIDER SHALL INDEMNIFY, DEFEND (WITH COUNSEL OF THE COUNTY'S CHOOSING), AND HOLD HARMLESS THE COUNTY, AND THE COUNTY'S EMPLOYEES, AGENTS, REPRESENTATIVES, PARTNERS, OFFICERS, AND DIRECTORS (COLLECTIVELY, THE "INDEMNITEES") AND SHALL ASSUME ENTIRE RESPONSIBILITY AND LIABILITY (OTHER THAN AS A RESULT OF INDEMNITEES' GROSS NEGLIGENCE) FOR ANY CLAIM OR ACTION BASED ON OR ARISING OUT OF THE PERSONAL INJURY, OR DEATH, OF ANY EMPLOYEE OF THE SERVICE PROVIDER, OR OF ANY SUBCONTRACTOR, OR OF ANY OTHER ENTITY FOR WHOSE ACTS THEY MAY BE LIABLE, WHICH OCCURRED OR WAS ALLEGED TO HAVE OCCURRED ON THE WORK SITE OR IN CONNECTION WITH THE PERFORMANCE OF THE WORK. SERVICE PROVIDER HEREBY INDEMNIFIES THE INDEMNITEES EVEN TO THE EXTENT THAT SUCH PERSONAL INJURY WAS CAUSED OR ALLEGED TO HAVE BEEN CAUSED BY THE SOLE, COMPARATIVE OR CONCURRENT NEGLIGENCE OF THE STRICT LIABILITY OF ANY INDEMNIFIED PARTY. THIS INDEMNIFICATION SHALL NOT BE LIMITED TO DAMAGES, COMPENSATION, OR BENEFITS PAYABLE UNDER INSURANCE POLICIES, WORKERS COMPENSATION ACTS, DISABILITY BENEFITS ACTS, OR OTHER EMPLOYEES BENEFIT ACTS.

**INDEMNIFICATION - OTHER THAN EMPLOYEE PERSONAL INJURY CLAIMS:** TO THE FULLEST EXTENT PERMITTED BY LAW, SERVICE PROVIDER SHALL INDEMNIFY, DEFEND (WITH COUNSEL OF THE COUNTY'S CHOOSING), AND HOLD HARMLESS THE COUNTY, AND THE COUNTY'S EMPLOYEES, AGENTS, REPRESENTATIVES, PARTNERS, OFFICERS, AND DIRECTORS (COLLECTIVELY, THE "INDEMNITEES") FROM AND AGAINST CLAIMS, DAMAGES, LOSSES AND EXPENSES, INCLUDING BUT NOT LIMITED TO ATTORNEYS' FEES, ARISING OUT OF OR ALLEGED TO BE RESULTING FROM THE PERFORMANCE OF THIS AGREEMENT OR THE WORK DESCRIBED HEREIN, TO THE EXTENT CAUSED BY THE NEGLIGENCE, ACTS, ERRORS, OR OMISSIONS OF SERVICE PROVIDER OR ITS SUBCONTRACTORS, ANYONE EMPLOYED BY THEM OR ANYONE FOR WHOSE ACTS THEY MAY BE LIABLE, REGARDLESS OF WHETHER OR NOT SUCH CLAIM, DAMAGE, LOSS OR EXPENSE IS CAUSED IN WHOLE OR IN PART BY A PARTY INDEMNIFIED HEREUNDER.

## VIII.

**No Waiver of Sovereign Immunity or Powers:** Nothing in this Contract will be deemed to constitute a waiver of sovereign immunity or powers of the County, the Williamson County Commissioners Court, or the Williamson County Judge.



Document Ref: AWTQV-DX5WL-K2QQ5-IEBSG

Additionally, the parties agree that under the Constitution and laws of the State of Texas, the County cannot enter into an agreement whereby the County agrees to indemnify or hold harmless another party; therefore, all references of any kind to County defending, indemnifying, holding, or saving harmless Service Provider for any reason are hereby deleted.

**IX.**

**Compliance With All Laws:** Service Provider agrees and will comply with all local, state, or federal requirements with respect to the services rendered. Any alterations, additions, or deletions to the terms of the Contract that are required by changes in federal, state, or local law or regulations are automatically incorporated into the Contract without written amendment hereto and shall become effective on the date designed by such law or by regulation.

**X.**

**Termination:** This Contract may be terminated at any time at the option of either party, without future or prospective liability for performance, upon giving thirty (30) days written notice thereof.

**XI.**

**Venue and Applicable Law:** Venue of this Contract shall be Williamson County, Texas, and the laws of the State of Texas shall govern all terms and conditions.

**XII.**

**Severability:** In case any one or more of the provisions contained in this Contract shall for any reason be held to be invalid, illegal, or unenforceable in any respect, such invalidity, illegality, or unenforceability shall not affect any other provision in this Contract and this Contract shall be construed as if such invalid, illegal, or unenforceable provision had never been contained in it.

**XIII.**

**Right to Audit:** Service Provider agrees that the County or its duly authorized representatives shall, until the expiration of three (3) years after final payment under this Contract, have access to and the right to examine and photocopy any and all books, documents, papers and records of Service Provider which are directly pertinent to the services to be performed under this Contract for the purposes of making audits, examinations, excerpts, and transcriptions. Service Provider agrees that the County shall have access during normal working hours to all necessary Service Provider facilities and shall be provided adequate and appropriate workspace in order to conduct audits in compliance with the provisions of this section. The County shall give Service Provider reasonable advance notice of intended audits.

**XIV.**

**Good Faith Clause:** Service Provider agrees to act in good faith in the performance of this Contract.



Document Ref: AWTQV-DX5WL-K2QQ5-IEBSG

**XV.**

**No Assignment:** Service Provider may not assign this Contract.

**XVI.**

**Confidentiality:** Service Provider expressly agrees that he or she will not use any incidental confidential information that may be obtained while working in a governmental setting for his or her own benefit, and agrees that he or she will not enter any unauthorized areas or access confidential information and he or she will not disclose any information to unauthorized third parties, and will take care to guard the security of the information at all times.

**XVII.**

**Foreign Terrorist Organizations:** Service Provider represents and warrants that it is not engaged in business with Iran, Sudan, or a foreign terrorist organization, as prohibited by Section 2252.152 of the Texas Government Code.

**XVIII.**

**Public Information:** Service Provider understands that County will comply with the Texas Public information Act as interpreted by judicial ruling and opinions of the Attorney General of the State of Texas. Information, documentation, and other material in connection with this Purchase Order or any resulting contract may be subject to public disclosure pursuant to the Texas Public Information Act.

**XIX.**

**Damage to County Property:** Service Provider shall be liable for all damage to county-owned, leased, or occupied property and equipment caused by Service Provider and its employees, agents, subcontractors, and suppliers, including any delivery, or transporting company, in connection with any performance pursuant to this Contract. Service Provider shall notify County in writing of any such damage within one (1) calendar day.

**XX.**

**Media Releases:** Service Provider shall not use County's name, logo, or other likeness in any press release, marketing materials, or other announcement without the County's prior written approval.

**XXI.**

**Authorized Expenses:** In the event County authorizes, in advance and in writing, reimbursement of non-labor expenses related to the services subject of this Contract, County will pay such actual non-labor expenses in strict accordance with the Williamson County Vendor Reimbursement Policy (as amended), which is incorporated into and made a part of this Contract by reference. The Williamson County Vendor Reimbursement Policy can be found at: WilliamsonCountyVendorReimbursementPolicyMarch2023.pdf (wilco.org). Invoices requesting



Document Ref: AWTQV-DX5WL-K2QQ5-IEBSG

reimbursement for authorized non-labor expenses must be accompanied by copies of the provider's invoice and clearly set forth the actual cost of the expenses, without markup.

**XXII.**

**Entire Contract & Incorporated Documents; Conflicting Terms**: This Contract constitutes the entire Contract between the parties and may not be modified or amended other than by a written instrument executed by both parties. Documents expressly incorporated into this Contract include the following:

A. Statement of Work dated May 06, 2025 marked as **Exhibit "A"**;
B. Quote [redacted], marked as **Exhibit "B"**;
C. The cooperative purchasing DIR-CPO-4866, incorporated by reference;
D. Insurance certificates evidencing coverages required herein above and
E. Any Amendments agreed to by both parties.

The County reserves the right and sole discretion to determine the controlling provisions where there is any conflict between the terms of this Contract and the terms of any other purchase order(s), contract(s) or any document attached hereto as exhibits relating to the services and goods subject of this Contract.

**XXIII.**

**County Judge or Presiding Officer Authorized to Sign Contract:** The presiding officer of the County's governing body who is authorized to execute this instrument by order duly recorded may execute this Contract on behalf of the County.

WITNESS that this Contract shall be effective as of the date of the last party's execution below.

**WILLIAMSON COUNTY:**

_____
Authorized Signature

_____
County Judge/Presiding Officer

Date: _____, _____ 20___

**Netsync Network Solutions, Inc.:**

Nicole Nordhougen
Authorized Signature

Nicole Nordhougen
Printed Name

Date: 06 / 03 / 2025 20___

**Approved as to Legal Form**
HAL HAWES
General Counsel, Commissioners Court
Date: Jun 04 2025 Time: 10:26 am

**Reviewed by Contract Audit**
SARA GREER, CGAP
Contract Auditor
Williamson County Auditor's Office
Date: Jun 04 2025 Time: 7:50 am



Document Ref: AWTQV-DX5WL-K2QQ5-IEBSG

# Exhibit “A”

## Statement of Work dated May 06, 2025

Document Ref: AWTQV-DX5WL-K2QQ5-IEBSG

NETSYNC

# Statement of Work

## Webex App Deployment

May 6, 2025

Prepared for:

Williamson County

This statement of work (SOW) contains confidential information provided by Netsync Network Solutions and is intended solely for the listed recipient. The recipient agrees to maintain this information in confidence and will not reproduce or otherwise disclose this information to anyone outside the group directly responsible for evaluation of this document.

# Table of Contents

Contact Information ..... 3
Project Summary ..... 3
Project Objectives ..... 3
Project Scope and Phases ..... 4
Discovery ..... 4
*Kickoff Meeting* ..... 4
Planning ..... 4
*Equipment Receipt, Staging, and Delivery* ..... 4
Implementation ..... 4
Testing and Validation ..... 5
Knowledge Transfer ..... 5
Project Prerequisites ..... 6
Project Management ..... 6
Project Management Office (PMO) Project Lifecycle ..... 7
Project Updates ..... 7
Project Scope Change Requests ..... 7
Project Documentation ..... 8
Deliverables Acceptance ..... 8
Project Risks and Assumptions ..... 9
Service Level Agreement ..... 9
Hours of Operation ..... 9
Pricing and Fees ..... 10
Fee Type ..... 10
Invoicing Type ..... 10
Project Milestones ..... 10
Agreed By ..... 11
About Netsync ..... 12
Appendix ..... 13
Bill of Materials (BOM) ..... 13



Document Ref: AWTQV-DX5WL-K2QQ5-IEBSG

# Contact Information

| | | | |
|---|---|---|---|
| **Client Contact** | Rory Tierney | 512.943.1457 (o) | rory.tierney@wilcotx.gov |
| **Netsync Account Manager** | David Tijerina | 512.413.7998 (m) | dtijerina@netsync.com |
| **Netsync SOW Author** | Christopher Puyear | 940.367.2162 (m) | cpuyear@netsync.com |
| **Netsync Project Manager** | | | |
| **Netsync Lead Engineer** | | | |

# Project Summary

Williamson County ("Client"), headquartered in Georgetown TX, requested that Netsync Network Solutions ("Netsync") submit a statement of work (SOW) outlining Client's upcoming Webex App Deployment project.

The purpose of this project is to configure the Cisco Webex App to replace the Cisco Jabber client. Netsync will configure Cisco Webex Control Hub and Cisco Unified Communications Manager (CUCM) for softphone calling with the Cisco Webex App. Deployment of the Cisco Webex application to end-user devices will be Client's responsibility. Client must provide a list of users that will need softphone capabilities within the Cisco Webex App for proper configuration. The Cisco Webex App will use the same device type (Client Services Framework) as the Cisco Jabber client in CUCM. All licensing is Client's responsibility.

# Project Objectives

- Discover and plan for Webex App configuration and deployment.
- Configure Webex Control Hub for hybrid calling.
- Verify Cisco Expressway Configuration for off-network Webex App usage.
- Upgrade Cisco Expressway as required.
- Configure Single Sign On (SSO) on appropriate applications.
- Implement configuration changes for proper Webex App softphone calling.
- Perform testing and validation of successful implementation.
- Provide up to eight hours of Day 1 support.



Document Ref: AWTQV-DX5WL-K2QQ5-IEBSG

# Project Scope and Phases

## Discovery

### Kickoff Meeting

1. Netsync will conduct a kickoff meeting:
    a. Identify and introduce key stakeholders, who will participate in developing the definition of requirements for success.
    b. Identify project goals, success criteria, and timeline, including but not limited to:
        i. Review SOW.
        ii. Confirm contacts needed to gain entry and perform work in the buildings.
        iii. Confirm any holidays or “non-working” hours for the installation.
        iv. Confirm any Client-required change control processes and any potential impacts that these processes may have on the installation schedule.
        v. Schedule technical discovery meeting(s).
        vi. Review and discuss invoicing preferences and applicable billing milestones.

## Planning

1. Netsync will work with Client to verify access for appropriate systems.
2. Netsync will work with Client to develop a test plan and obtain Client approval and signature.

### Equipment Receipt, Staging, and Delivery

No equipment will be received as part of this project. This is a services-only project.

## Implementation

Implementation will begin only after Discovery and Planning are 100% complete. Client representative must be onsite to receive hardware and sign packing slip prior to installation.

1. Netsync will configure Webex Control Hub for hybrid calling.
    a. Enable users in Webex Control Hub, up to 50, for Webex app calling by enabling the proper licensing.
    b. Enable hybrid calling in Webex Control Hub.
2. Client may need to verify and claim their domain in Control Hub for proper functionality.
    a. Netsync can work with Client to set up proper DNS records.
3. SSO will need to be configured for the proper domain when users log in to the Webex App.
4. Netsync will verify Cisco Expressway configuration.
    a. For users that want to use the Webex App when not connected to the local Williamson County network, they will connect through the Cisco Expressway cluster using Mobile and Remote Access.
        i. Netsync will verify the configuration of the Expressway cluster and remedy any issues that may be present.



Document Ref: AWTQV-DX5WL-K2QQ5-IEBSG

ii. If any SSL certificates are required, Client will be responsible for the purchase of these certificates.
iii. Netsync will upgrade the Expressway cluster, if required.

5. Netsync will verify that SSO is configured and functional for Webex Control Hub and Communications Manager.
    a. If SSO is not functional or configured, then Client will need to assist with the proper configuration and will need to provide a supported Identity Provider (IdP).
6. Netsync will configure Cisco Unified Communications Manager as appropriate for the Cisco Webex App.
    a. Client is already using the Client Services Framework (CSF) device type, TCT (iOS) device type and BOT (Android) device type for the current Cisco Jabber deployment. The Cisco Webex App uses the same device types.
    b. Up to 50 Webex App devices will be configured at a maximum for this project. Client must provide a list of appropriate users.
    c. Client has requested that Netsync set up two groups as part of this project:
        i. 15 users of various device types will be set up as a test pilot.
        ii. An additional 35 users will be set up after completion of the test pilot.

## Testing and Validation

Netsync will test functions as described in the pre-approved test plan.

## Knowledge Transfer

1. Netsync will provide four hours of knowledge transfer for up to five Client attendees. Before the project start, Netsync will work with Client to define the specific location, the schedule, and any additional topics for the knowledge transfer session(s). The following topics will be covered:
    a. Features of products and technologies as deployed in the solution.
    b. Review of the as-built documentation to familiarize Client with the overall solution and key configuration details.
    c. Basic administration and common operational tasks.
    d. Reinstallation and/or reconfiguration in case of failure.
    e. Monitoring, testing, and maintaining the products deployed in the solution.
    f. Warranty and support procedures for all products deployed in the solution.
    g. Additional Client questions or topic requests.
2. If it is determined that the duration of knowledge transfer requested by Client will exceed the hours stated above, then Netsync can provide supplementary session(s) at an additional hourly rate.

**Note**: Knowledge transfer is intended to provide familiarity and conceptual understanding of the specific technologies deployed within this SOW. It is not intended to be comprehensive technical training. The included session(s) may not provide Client all of the necessary knowledge and skills to fully manage, monitor, and maintain the solution. Netsync recommends formal training from the solution vendor(s) to address those needs.



Document Ref: AWTQV-DX5WL-K2QQ5-IEBSG

# Project Prerequisites

1. Client will provide Netsync all necessary hardware and information on current environment.
2. Client will provide Netsync local and remote administrative credentials (root access) to all equipment to be accessed during the process of this SOW.
3. Client will make available authorized personnel during the project with a working knowledge of existing network infrastructure for facility access, questions, and clarification of issues.
4. Client will provide Netsync access to all work locations, along with safety, access, security, and emergency protocols.
5. Client will obtain all necessary work permits.
6. Client will provide a work area for Netsync to use, as needed, during on-site activities to include internet and public phone access.
7. Client will provide parking passes and adequate parking for the Netsync project team.
8. Client must provide a supported IdP as listed at https://help.webex.com/en-us/article/lfu88u/Single-Sign-On-Integration-in-Control-Hub.
    a. Other SSO providers may work, but may not be fully supported.
9. Any publicly-signed SSL certificates that are required to be purchased will be Client's responsibility.
10. Client is responsible for deployment of the Webex App on end-user devices.
11. Client will comply with all physical and environmental requirements per vendor specifications.

# Project Management

Netsync approaches all projects using standard Project Management Institute (PMI) methodologies and processes. Once a Project Manager (PM) is assigned, a project kickoff meeting will be held with Client, the PM, the Account Manager (AM), and assigned technical resource(s) to ensure each party is in alignment with all aspects of this SOW. The PM will also perform the following project management activities throughout the engagement to ensure Client expectations are consistently met and the project is delivered on time and within the established budget:

- Create the Project Plan.
- Ensure that accurate and timely status updates, action items, and scheduled tasks are received by the assigned resource(s) and uploaded as entries to Client's applicable project portal. The PM will ensure status information clearly reaches Client to also include milestone updates.
- Lead project meetings with Client and the Netsync project team.
- Oversee a quality assurance review of documentation-based deliverables before providing to Client.



Document Ref: AWTQV-DX5WL-K2QQ5-IEBSG

## Project Management Office (PMO) Project Lifecycle

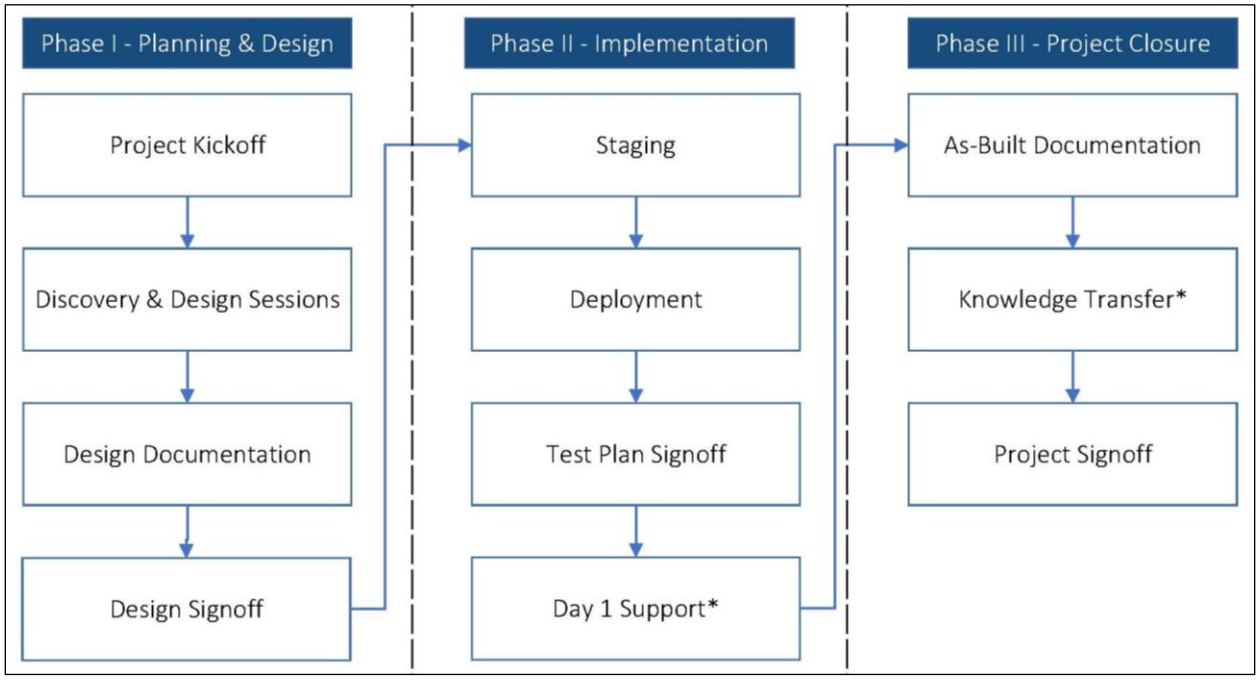


* Denotes that the step in the process may or may not be applicable based on SOW.

## Project Updates

- Client will receive email alerts indicating an update has been made to the Notes-Status-Issues Log portal web part for the following communication entry types:
  - Meeting Notes.
  - Project Plan.
  - Status Update(s).
  - Issue Tracking.
- If Client wishes not to use the Netsync project portal, then Client has the option to request direct email correspondence from the Netsync PM for all communication and updates.

## Project Scope Change Requests

Netsync is fully committed to completing this project on time and within the established budget. All scope changes and out-of-scope (OOS) requests must be clearly communicated to the AM or PM before those changes or requests are acted on or performed by the assigned resource(s). The following outlines the scope change or OOS request procedure:

1. The PM and Client project team will identify required changes.
2. The PM will submit a Project Change Request Form (CR).
3. The PM will submit the CR to Client for subsequent approval and sign-off.
4. Client will return a signed copy of the CR.

All other terms within the original SOW, in addition to the signed CR, will remain intact.



Document Ref: AWTQV-DX5WL-K2QQ5-IEBSG

# Project Documentation

Netsync will provide Client the following documentation:

| Included (Yes/No) | Document Type | Owner | Description | Frequency |
|---|---|---|---|---|
| **Documentation** | | | | |
| Yes | Statement of Work (SOW)/High-Level Design (HLD) | Solutions Architect and Account Manager | Description of scope based on presales discussions, preliminary walkthroughs, and data gathering sessions. This SOW is the HLD, and presents and illustrates the overall solution. | Once |
| Yes | Low-Level Design (LLD) | Engineer | The LLD will replace all existing HLDs upon receipt of a purchase order and subsequent full walkthroughs and formal post-sales planning and design sessions. The LLD will be a fully executed document agreed to by both parties before implementation begins. | Once |
| Yes | Project Plan | PM and Senior Lead Engineer | Task list, schedule, contact list, meeting notes, status, risk, and issue tracking. | Ongoing |
| No | Method of Procedure (MOP) | PM and Senior Lead Engineer | Detailed implementation plan. | Once |
| Yes | As-Built | Senior Lead Engineer | Post-implementation technical documentation of new configuration(s) and applicable support information. | Once |
| Yes | Project Sign-off | PM and Client | Deliverables acceptance. | Once |

## Deliverables Acceptance

Client will acknowledge receipt and acceptance, or rejection of all deliverables associated with this SOW within 10 business days of delivery (not including federal holidays). If such acknowledgement is not received within this period, then all deliverables will be deemed acknowledged and accepted.



Document Ref: AWTQV-DX5WL-K2QQ5-IEBSG

# Project Risks and Assumptions

1. Client will participate in all design and planning sessions and be prepared to sign off on all milestones.
2. Client will provide Netsync with full access to the relevant functional, technical, and business resources with adequate skills and knowledge to support the performance of services. If Client's only method of providing Netsync remote access is through screen share, then additional fees may apply due to project duration extensions.
3. Unless otherwise noted, all estimates are based on a single implementation trip, per site. Client may be charged additional fees for additional onsite meetings.
4. Multiple outages may occur due to the nature of this project; however, they will all occur at scheduled and approved times.
5. Client delays to provide Netsync the necessary data to accomplish each task may result in timeline changes.
6. Netsync is not responsible for project delays caused by other vendors and/or manufacturing issues that may impede progress and/or closure of Netsync SOW deliverables.
7. This SOW assumes that the engagement will be a combination of on-site and remote work to drive efficiency. If Client requires a 100% on-site engagement, then Client must notify Netsync before agreeing to this SOW.
8. If Client requires a copy of Netsync's standard Certificate of Insurance (COI) with Client-added endorsements, then it should allow up to 10 business days for delivery.
9. Netsync is not responsible for the functionality of Client-provided existing equipment or licenses, and assumes that existing equipment and software is under a valid support contract.
10. Anything not specifically stated in this document is outside the scope of this SOW.

# Service Level Agreement

## Hours of Operation

Standard hours of operation are **8:00 AM to 5:00 PM local time Monday through Friday**. Netsync understands that due to the nature of the industry and work performed, after-hours and weekend availability are often required. In the event Netsync resources are required to perform work outside of the standard hours of operation, agreed-upon work windows will be discussed and subsequently documented via email.

- Client will provide Netsync a minimum of three business days' notification for any non-emergency maintenance windows or periods of time.
- Netsync will provide Client the best level of support for emergency maintenance windows based on qualified staff resource availability.
- A Client project stakeholder or technical contact must be either on location or on-call during the agreed upon after-hours and/or weekend work window(s).



Document Ref: AWTQV-DX5WL-K2QQ5-IEBSG

# Pricing and Fees

## Fee Type

**Fixed Price**: The proposed hours are fixed. Additional hours required for in-scope work will not be invoiced unless OOS work is required.

## Invoicing Type

Invoice terms are based on credit approval.

Unless specifically noted in the master services agreement (MSA) between Client and Netsync, if applicable, Netsync will use the following invoicing type:

- **Milestone Invoicing**: A portion of the project will be invoiced based on achieving the following milestones in the project plan (see milestone table below); the PM will work with Client, the AM, and Accounting for appropriate invoicing.

Netsync will send Client invoice(s) on Net 30 terms for all applicable hardware, supplemental material, and licenses immediately after delivery and receipt of signed packing/delivery slips.

## Project Milestones

This price is based on work taking place during standard hours of operations, **8:00 AM to 5:00 PM local time Monday through Friday**. Additional charges may be incurred for efforts that must be performed outside of this time frame.

| Milestone | Percent Billed (%)* |
|---|---|
| Discovery and Planning | 25% |
| Low-Level Design (LLD) | 25% |
| Implementation | 25% |
| Project Closure/Final Deliverables | 25% |
| **Total** | 100% |

*See Netsync quote for project cost.



Document Ref: AWTQV-DX5WL-K2QQ5-IEBSG

# Agreed By

By signature below, Client and Netsync acknowledge and agree to this statement of work (SOW).

| | |
|---|---|
| | Nicole Nordhougen |
| Client Contact Signature | Netsync Contact Signature |
| | Nicole Nordhougen |
| Printed Name | Printed Name |
| | General Counsel |
| Title | Title |
| Williamson County | Netsync Network Solutions |
| Company Name | Company Name |
| | 06 / 03 / 2025 |
| Date | Date |



Document Ref: AWTQV-DX5WL-K2QQ5-IEBSG

# About Netsync

Netsync Network Solutions is a Minority-Owned Business (MBE) and Women-Owned Small Business (WOSB) value-added reseller (VAR), specializing in comprehensive IT life cycle solutions, including collaboration, data center, cloud, network infrastructure, wireless, physical and network security, end-user computing and virtual desktop infrastructure (VDI), optical/WAN, and managed services.

Based in Houston, TX, with satellite locations across the United States, Netsync uses a blended approach that is both consultative and collaborative. We work with our clients to assess their needs, architect innovative technology solutions to meet those needs, and offer 24x7 access to our team of engineering experts who exceed clients' expectations. This approach has earned Netsync numerous customer service excellence awards and recognition as a progressive partner that introduces the newest, best-of-breed products and solutions to clients.

As a Cisco Gold Integrator, Master Collaboration, Master Networking, Master Security, Master Service Provider, and Customer Experience (CX) Partner; an HP Amplify Power Services Partner; a Dell Platinum Partner; and an Intel Platinum Partner; and holding certifications and specializations from many of the industry's best manufacturers, Netsync has built its reputation serving the public sector/SLED market.

We have extensive experience deploying complex IT solutions for K-12 and higher education institutions, civic organizations, municipalities, and government agencies. Our enterprise focus is on large-scale implementations for corporate clients across a diverse array of industries, including financial services, energy, healthcare, retail, manufacturing, and service provider.

Regardless of vertical, Netsync is dedicated to helping clients take full advantage of their technology investments. We provide advanced end-to-end IT solutions that align with an organization's strategic objectives to enhance productivity, increase efficiency, reduce cost, and drive growth.

Corporate HQ: Netsync Network Solutions
2500 West Loop South, Suite 410
Houston, TX 77027

O: 713.218.5000 | F: 713.664.9964 | T: 866.974.5959 | W: www.netsync.com



Document Ref: AWTQV-DX5WL-K2QQ5-IEBSG

# Appendix

## Bill of Materials (BOM)

| Part | Description | Duration | Qty. |
|---|---|---|---|
| **Main Site** | | | |
| **Labor** | | | |
| NET-PRO-SRVC | Installation & Deployment per SOW. \| UC: Voice NEW Install | | 4 |



Document Ref: AWTQV-DX5WL-K2QQ5-IEBSG

# Exhibit “B”

[redacted]

Document Ref: AWTQV-DX5WL-K2QQ5-IEBSG

**NETSYNC**
**2500 West Loop South, Ste. 410/510**
Houston, TX 77027 USA
713.218.5000

# QUOTE

[redacted]

| | |
|---|---|
| Quote #: | [redacted] |
| Date: | 05/07/2025 |
| Valid for: | 30 Days |

| Customer | Inside Sales | Account Manager |
|---|---|---|
| Williamson County<br>rory.tierney@wilcotx.gov<br>512-943-1457 | Amy MartinezNagy<br>Amartineznagy@netsync.com<br>(m) 9563760935 | David D Tijerina<br>dtijerina@netsync.com<br>512-413-7998 |

**Please send purchase order to: PO@netsync.com**

| Line # | Part | Description | Qty | Unit Price | Ext Price |
|---|---|---|---|---|---|
| Cisco Webex App to replace the Cisco Jabber client | | | | Sub Total | 17,500.00 |
| | Labor | | | | |
| 1.0 | NET-PRO-SRVC | Installation & Deployment per SoW. \| UC: Voice NEW Install | 4 | 4,375.00 | 17,500.00 |

**Notes:** [redacted]

Webex App Deployment

Cybersecurity Products and Services | DIR-CPO-4866

| | |
|---|---|
| Total | 17,500.00 |
| Tax/Vat | 0.00 |
| Shipping | 0.00 |
| **Grand Total USD** | **17,500.00** |

# CERTIFICATE *of* SIGNATURE

REF. NUMBER
**AWTQV-DX5WL-K2QQ5-IEBSG**

DOCUMENT COMPLETED BY ALL PARTIES ON
**03 JUN 2025 20:59:15 UTC**

| SIGNER | TIMESTAMP | SIGNATURE |
|---|---|---|
| **LEGAL DEPARTMENT**<br>EMAIL<br>LEGAL@NETSYNC.COM | SENT<br>03 JUN 2025 20:28:47 UTC<br>VIEWED<br>03 JUN 2025 20:56:07 UTC<br>SIGNED<br>03 JUN 2025 20:59:15 UTC | <br>IP ADDRESS<br>184.99.158.224<br>LOCATION<br>FARGO, UNITED STATES |

**RECIPIENT VERIFICATION**

EMAIL VERIFIED
03 JUN 2025 20:56:07 UTC

# CERTIFICATE OF INTERESTED PARTIES

**FORM 1295**



Complete Nos. 1 - 4 and 6 if there are interested parties.
Complete Nos. 1, 2, 3, 5, and 6 if there are no interested parties.

**OFFICE USE ONLY**
**CERTIFICATION OF FILING**

**Certificate Number:**
2025-1316344

**Date Filed:**
05/28/2025

**Date Acknowledged:**
05/29/2025

**1 Name of business entity filing form, and the city, state and country of the business entity's place of business.**

Netsync Network Solutions
Houston, TX United States

**2 Name of governmental entity or state agency that is a party to the contract for which the form is being filed.**

Williamson County

**3 Provide the identification number used by the governmental entity or state agency to track or identify the contract, and provide a description of the services, goods, or other property to be provided under the contract.**

2025243
Cisco Webex app

| 4 Name of Interested Party | City, State, Country (place of business) | Nature of interest (check applicable) | |
|---|---|---|---|
| | | Controlling | Intermediary |
| Abunaja, Khalid | Houston, TX United States | X | |
| Gonzales, Diane | Houston, TX United States | X | |
| | | | |
| | | | |
| | | | |
| | | | |
| | | | |
| | | | |
| | | | |

**5 Check only if there is NO Interested Party.** ☐

**6 UNSWORN DECLARATION**

My name is _____, and my date of birth is _____.

My address is _____, _____, _____, _____, _____.
(street) (city) (state) (zip code) (country)

I declare under penalty of perjury that the foregoing is true and correct.

Executed in _____County, State of _____, on the _____day of _____, 20_____.
(month) (year)

_____
Signature of authorized agent of contracting business entity
(Declarant)

# CERTIFICATE OF INTERESTED PARTIES

**FORM 1295**



Complete Nos. 1 - 4 and 6 if there are interested parties.
Complete Nos. 1, 2, 3, 5, and 6 if there are no interested parties.

**OFFICE USE ONLY**
**CERTIFICATION OF FILING**

**Certificate Number:**
2025-1316344

**Date Filed:**
05/28/2025

**Date Acknowledged:**

**1 Name of business entity filing form, and the city, state and country of the business entity's place of business.**
Netsync Network Solutions
Houston, TX United States

**2 Name of governmental entity or state agency that is a party to the contract for which the form is being filed.**
Williamson County

**3 Provide the identification number used by the governmental entity or state agency to track or identify the contract, and provide a description of the services, goods, or other property to be provided under the contract.**
2025243
Cisco Webex app

| 4 Name of Interested Party | City, State, Country (place of business) | Nature of interest (check applicable) | |
|---|---|---|---|
| | | Controlling | Intermediary |
| Abunaja, Khalid | Houston, TX United States | X | |
| Gonzales, Diane | Houston, TX United States | X | |
| | | | |
| | | | |
| | | | |
| | | | |
| | | | |
| | | | |
| | | | |

**5 Check only if there is NO Interested Party.** ☐

**6 UNSWORN DECLARATION**

My name is Kirstin Connell, and my date of birth is [redacted].

My address is [redacted] (street), [redacted] (city), [redacted] (state) [redacted] (zip code), USA (country).

I declare under penalty of perjury that the foregoing is true and correct.

Executed in Harris County, State of Texas, on the 28th day of May (month), 20 25 (year).

KConnell

Signature of authorized agent of contracting business entity
(Declarant)

**Commissioners Court - Regular Session** **13.**

**Meeting Date:** 06/17/2025

Approval of Service and Goods Agreement with A3 Communications, Inc. dba as BryComm for Information Services

**Submitted For:** Joy Simonton **Submitted By:** Sandra Malcolm, Purchasing

**Department:** Purchasing

**Agenda Category:** Consent

## Information

### Agenda Item

Discuss, consider, and take appropriate action on approving the Service and Goods Agreement #2025260 between Williamson County and A3 Communications, Inc dba BryComm for the Fiber Maintenance Project at the Inner Loop Annex at 301 S.E. Inner Loop, Georgetown, Tx 78626 in the amount of $33,560.00 and authorizing the execution of this agreement pursuant to DIR cooperative contract #DIR-CPO-4777.

### Background

This Service and Goods Agreement will benefit Williamson County and allow Brycomm to complete the County's Fiber Maintenance for FY25 with Information Services. This is the yearly maintenance of the County's Fiber System. Brycomm will supply the labor as described in the attached quote for the maintenance. The funding source is 01.0100.0503.004500 for FY25. Origination #2879. The department's point of contact is Rory Tierney.

## Fiscal Impact

| From/To | Acct No. | Description | Amount |
|---|---|---|---|

## Attachments

Service Agreement and Quote

1295 Form

## Form Review

| Inbox | Reviewed By | Date |
|---|---|---|
| County Judge Exec Asst. | Delia Colon | 06/09/2025 10:09 AM |
| Purchasing (Originator) | Joy Simonton | 06/10/2025 01:37 PM |
| Form Started By: Sandra Malcolm | | Started On: 06/06/2025 11:01 AM |
| Final Approval Date: 06/10/2025 | | |

# WILLIAMSON COUNTY
# SERVICE AND GOODS CONTRACT

A3 Communications, Inc. DBA BryComm

Proposal No. [redacted]

**Important Notice: County Purchase Orders and Contracts constitute expenditures of public funds, and all vendors are hereby placed on notice that any quotes, invoices or any other forms that seek to unilaterally impose contractual or quasicontractual terms are subject to the extent authorized by Texas law, including but not limited to the Texas Constitution, the Texas Government Code, the Texas Local Government Code, the Texas Transportation Code, the Texas Health & Safety Code, and Opinions of the Texas Attorney General relevant to local governmental entities.**

**THIS SERVICES AND GOODS CONTRACT** (hereinafter "Contract") is made and entered into by and between **Williamson County, Texas** ("County"), a political subdivision of the State of Texas, acting herein by and through its governing body, and **A3 Communications, Inc. DBA BryComm** (hereinafter "Service Provider"), both of which are referred to herein as the parties. The County agrees to engage Service Provider as an independent contractor, to provide certain services described herein pursuant to the following terms, conditions, and restrictions:

**I.**

**Services:** Service Provider shall provide services *as an independent contractor* pursuant to terms and policies of the Williamson County Commissioners Court. Service Provider expressly acknowledges that he, she, or it is not an employee of the County. The services include yearly fiber maintenance for Williamson County facilities as described in the attached **Proposal No.** [redacted] being marked as **Exhibit "A,"** which is attached hereto.

Should the County choose to add services in addition to those described in **Exhibit "A,"** such additional services shall be described in a separate written amendment to this Contract wherein the additional services shall be described, and the parties shall set forth the amount of compensation to be paid by the County for the additional services. Service Provider shall not begin any additional services and the County shall not be obligated to pay for any additional services unless a written amendment to this Contract has been signed by both parties.

Service Provider represents that Service Provider (including Service Provider's agents, employees, volunteers, and subcontractors, as applicable) possess all certifications, licenses, inspections, and permits required by law to carry out the services and work described in **Exhibit "A."** The Service Provider shall, upon written (including electronic) request, provide proof of valid licensure.

## II.

**Goods:** Service Provider shall provide County the goods described in the attached Proposal being marked as Exhibit "A," which is incorporated herein to the extent it meets or exceeds the County's solicitation, if applicable.

Should the County choose to purchase goods in addition to those described in Exhibit "A", such additional goods shall be described in a separate written amendment to this Contract wherein the additional goods shall be described, and the parties shall set forth the amount of compensation to be paid by the County for the additional goods. Service Provider shall not provide any additional goods, and the County shall not be obligated to pay for any additional goods unless a written amendment to this Contract has been signed by both parties.

## III.

**Effective Date and Term:** This Contract shall be in full force and effect as of the date of the last party's execution below and shall continue until the Project Completion Date or when terminated pursuant to this Contract, whichever event occurs first. The parties acknowledge and agree that the Project Completion Date is initially set to be on or before September 30, 2025, however this date may be amended at the sole discretion of the County. Upon successful completion of the services as described in Exhibit "A", this contract shall automatically terminate without further obligation from either party, except as otherwise expressly provided herein.

## IV.

**Consideration and Compensation:** Service Provider will be compensated based on a fixed sum as set out in **Exhibit "A"** and in accordance with COOP contract number DIR-CPO-4777. The not-to-exceed amount under this Agreement is **Thirty-Three Thousand Five Hundred Sixty Dollars ($33,560.00)** for the life of this Contract.

Payment for goods and services shall be governed by Chapter 2251 of the Texas Government Code. An invoice shall be deemed overdue the 31st day after the later of (1) the date the County receives the goods under the contract; (2) the date the performance of the service under the contract is completed; or (3) the date the Williamson County Auditor receives an invoice for the goods or services. Interest charges for any overdue payments shall be paid by the County in accordance with Texas Government Code Section 2251.025. More specifically, the rate of interest that shall accrue on a late payment is the rate in effect on September 1 of the County's fiscal year in which the payment becomes due. The said rate in effect on September 1 shall be equal to the sum of one percent (1%); and (2) the prime rate published in the Wall Street Journal on the first day of July of the preceding fiscal year that does not fall on a Saturday or Sunday.

The County is a political subdivision under the laws of the State of Texas and claims exemption from sales and use taxes under Tex. Tax Code Ann. §151.309, as amended. The County agrees to provide exemption certificates to Service Provider upon request. Likewise, the County is neither liable for any taxes, charges, or fees assessed against Service Provider for the supplies or products provided or any Services rendered.

## V.

**Insurance:** Service Provider shall provide and maintain, until the services covered in this Contract is completed and accepted by the County, the minimum insurance coverage in the minimum amounts as described below. Coverage shall be written on an occurrence basis by companies authorized and admitted to do business in the State of Texas and rated A- or better by A.M. Best Company or otherwise acceptable to the County and name the County as an additional insured.

| | **Type of Coverage** | **Limits of Liability** |
|---|---|---|
| a. | Worker's Compensation | Statutory |
| b. | Employer's Liability | |
| | Bodily Injury by Accident | $500,000 Ea. Accident |
| | Bodily Injury by Disease | $500,000 Ea. Employee |
| | Bodily Injury by Disease | $500,000 Policy Limit |

c. Comprehensive general liability including completed operations and contractual liability insurance for bodily injury, death, or property damages in the following amounts:

| COVERAGE | PER PERSON | PER OCCURRENCE |
|---|---|---|
| Comprehensive General Liability (*including premises, completed operations and contractual*) | $1,000,000 | $1,000,000 |
| Aggregate policy limits: | | $2,000,000 |

d. Comprehensive automobile and auto liability insurance (covering owned, hired, leased and non-owned vehicles):

| COVERAGE | PER PERSON | PER OCCURRENCE |
|---|---|---|
| Bodily injury (including death) | $1,000,000 | $1,000,000 |
| Property damage | $1,000,000 | $1,000,000 |
| Aggregate policy limits | No aggregate limit | |

Service Provider, as an independent contractor, meets the qualifications of an "Independent Contractor" under Texas Worker's Compensation Act, Texas Labor Code, Section 406.141, and must provide its employees, agents, and sub-subcontractors worker's compensation coverage. Contactor shall not be entitled to worker's compensation coverage or any other type of insurance coverage held by the County.

Upon execution of this Contract, Service Provider shall provide the County with insurance certificates evidencing compliance with the insurance requirements of this Contract.

## VI.

**No Agency Relationship & Indemnification:** It is understood and agreed that Service Provider shall not in any sense be considered a partner or joint venturer with the County, nor shall Service Provider hold itself out as an agent or official representative of the County. Service Provider shall be considered an independent contractor for the purpose of this Contract and shall in no manner incur any expense or liability on behalf of the County other than what may be expressly allowed under this Contract. The County will not be liable for any loss, cost, expense, or damage, whether indirect, incidental, punitive, exemplary, consequential of any kind whatsoever for any acts by Service Provider or failure to act relating to the services being provided.

## VII.

**INDEMNIFICATION - EMPLOYEE PERSONAL INJURY CLAIMS:** TO THE FULLEST EXTENT PERMITTED BY LAW, THE SERVICE PROVIDER SHALL INDEMNIFY, DEFEND (WITH COUNSEL OF THE COUNTY'S CHOOSING), AND HOLD HARMLESS THE COUNTY, AND THE COUNTY'S EMPLOYEES, AGENTS, REPRESENTATIVES, PARTNERS, OFFICERS, AND DIRECTORS (COLLECTIVELY, THE "INDEMNITEES") AND SHALL ASSUME ENTIRE RESPONSIBILITY AND LIABILITY (OTHER THAN AS A RESULT OF INDEMNITEES' GROSS NEGLIGENCE) FOR ANY CLAIM OR ACTION BASED ON OR ARISING OUT OF THE PERSONAL INJURY, OR DEATH, OF ANY EMPLOYEE OF THE SERVICE PROVIDER, OR OF ANY SUBCONTRACTOR, OR OF ANY OTHER ENTITY FOR WHOSE ACTS THEY MAY BE LIABLE, WHICH OCCURRED OR WAS ALLEGED TO HAVE OCCURRED ON THE WORK SITE OR IN CONNECTION WITH THE PERFORMANCE OF THE WORK. SERVICE PROVIDER HEREBY INDEMNIFIES THE INDEMNITEES EVEN TO THE EXTENT THAT SUCH PERSONAL INJURY WAS CAUSED OR ALLEGED TO HAVE BEEN CAUSED BY THE SOLE, COMPARATIVE OR CONCURRENT NEGLIGENCE OF THE STRICT LIABILITY OF ANY INDEMNIFIED PARTY. THIS INDEMNIFICATION SHALL NOT BE LIMITED TO DAMAGES, COMPENSATION, OR BENEFITS PAYABLE UNDER INSURANCE POLICIES, WORKERS COMPENSATION ACTS, DISABILITY BENEFITS ACTS, OR OTHER EMPLOYEES BENEFIT ACTS.

**INDEMNIFICATION - OTHER THAN EMPLOYEE PERSONAL INJURY CLAIMS:** TO THE FULLEST EXTENT PERMITTED BY LAW, SERVICE PROVIDER SHALL INDEMNIFY, DEFEND (WITH COUNSEL OF THE COUNTY'S CHOOSING), AND HOLD HARMLESS THE COUNTY, AND THE COUNTY'S EMPLOYEES, AGENTS, REPRESENTATIVES, PARTNERS, OFFICERS, AND DIRECTORS (COLLECTIVELY, THE "INDEMNITEES") FROM AND AGAINST CLAIMS, DAMAGES, LOSSES AND EXPENSES, INCLUDING BUT NOT LIMITED TO ATTORNEYS' FEES, ARISING OUT OF OR ALLEGED TO BE RESULTING FROM THE PERFORMANCE OF THIS AGREEMENT OR THE WORK DESCRIBED HEREIN, TO THE EXTENT CAUSED BY THE NEGLIGENCE, ACTS, ERRORS, OR OMISSIONS OF SERVICE PROVIDER OR ITS SUBCONTRACTORS, ANYONE EMPLOYED BY THEM OR ANYONE FOR WHOSE ACTS THEY MAY BE LIABLE, REGARDLESS OF WHETHER OR NOT SUCH CLAIM, DAMAGE, LOSS OR EXPENSE IS CAUSED IN WHOLE OR IN PART BY A PARTY INDEMNIFIED HEREUNDER.

## VIII.

**No Waiver of Sovereign Immunity or Powers:** Nothing in this Contract will be deemed to constitute a waiver of sovereign immunity or powers of the County, the Williamson County Commissioners Court, or the Williamson County Judge.

Additionally, the parties agree that under the Constitution and laws of the State of Texas, the County cannot enter into an agreement whereby the County agrees to indemnify or hold harmless another party; therefore, all references of any kind to County defending, indemnifying, holding, or saving harmless Service Provider for any reason are hereby deleted.

**IX.**

**Compliance With All Laws:** Service Provider agrees and will comply with all local, state, or federal requirements with respect to the services rendered. Any alterations, additions, or deletions to the terms of the Contract that are required by changes in federal, state, or local law or regulations are automatically incorporated into the Contract without written amendment hereto and shall become effective on the date designed by such law or by regulation.

**X.**

**Termination:** This Contract may be terminated at any time at the option of either party, without future or prospective liability for performance, upon giving thirty (30) days written notice thereof.

**XI.**

**Venue and Applicable Law:** Venue of this Contract shall be Williamson County, Texas, and the laws of the State of Texas shall govern all terms and conditions.

**XII.**

**Severability:** In case any one or more of the provisions contained in this Contract shall for any reason be held to be invalid, illegal, or unenforceable in any respect, such invalidity, illegality, or unenforceability shall not affect any other provision in this Contract and this Contract shall be construed as if such invalid, illegal, or unenforceable provision had never been contained in it.

**XIII.**

**Right to Audit:** Service Provider agrees that the County or its duly authorized representatives shall, until the expiration of three (3) years after final payment under this Contract, have access to and the right to examine and photocopy any and all books, documents, papers and records of Service Provider which are directly pertinent to the services to be performed under this Contract for the purposes of making audits, examinations, excerpts, and transcriptions. Service Provider agrees that the County shall have access during normal working hours to all necessary Service Provider facilities and shall be provided adequate and appropriate workspace in order to conduct audits in compliance with the provisions of this section. The County shall give Service Provider reasonable advance notice of intended audits.

**XIV.**

**Good Faith Clause:** Service Provider agrees to act in good faith in the performance of this Contract.

**XV.**

**No Assignment:** Service Provider may not assign this Contract.

**XVI.**

**Confidentiality:** Service Provider expressly agrees that he or she will not use any incidental confidential information that may be obtained while working in a governmental setting for his or her own benefit, and agrees that he or she will not enter any unauthorized areas or access confidential information and he or she will not disclose any information to unauthorized third parties, and will take care to guard the security of the information at all times.

**XVII.**

**Foreign Terrorist Organizations:** Service Provider represents and warrants that it is not engaged in business with Iran, Sudan, or a foreign terrorist organization, as prohibited by Section 2252.152 of the Texas Government Code.

**XVIII.**

**Public Information:** Service Provider understands that County will comply with the Texas Public information Act as interpreted by judicial ruling and opinions of the Attorney General of the State of Texas. Information, documentation, and other material in connection with this Purchase Order or any resulting contract may be subject to public disclosure pursuant to the Texas Public Information Act.

**XIX.**

**Damage to County Property:** Service Provider shall be liable for all damage to county-owned, leased, or occupied property and equipment caused by Service Provider and its employees, agents, subcontractors, and suppliers, including any delivery, or transporting company, in connection with any performance pursuant to this Contract. Service Provider shall notify County in writing of any such damage within one (1) calendar day.

**XX.**

**Media Releases:** Service Provider shall not use County's name, logo, or other likeness in any press release, marketing materials, or other announcement without the County's prior written approval.

**XXI.**

**Authorized Expenses:** In the event County authorizes, in advance and in writing, reimbursement of non-labor expenses related to the services subject of this Contract, County will pay such actual non-labor expenses in strict accordance with the Williamson County Vendor Reimbursement Policy (as amended), which is incorporated into and made a part of this Contract by reference. The Williamson County Vendor Reimbursement Policy can be found at: WilliamsonCountyVendorReimbursementPolicyMarch2023.pdf (wilco.org). Invoices requesting

reimbursement for authorized non-labor expenses must be accompanied by copies of the provider's invoice and clearly set forth the actual cost of the expenses, without markup.

**XXII.**

**Entire Contract & Incorporated Documents:** Conflicting Terms: This Contract constitutes the entire Contract between the parties and may not be modified or amended other than by a written instrument executed by both parties. Documents expressly incorporated into this Contract include the following:

A. As described in the attached Proposal No. [redacted] marked **Exhibit "A"**;
B. The cooperative purchasing contract (DIR-CPO-4777) incorporated by reference; and
C. Insurance certificates evidencing coverages required herein above.

The County reserves the right and sole discretion to determine the controlling provisions where there is any conflict between the terms of this Contract and the terms of any other purchase order(s), contract(s) or any document attached hereto as exhibits relating to the services and goods subject of this Contract.

**XXIII.**

**County Judge or Presiding Officer Authorized to Sign Contract:** The presiding officer of the County's governing body who is authorized to execute this instrument by order duly recorded may execute this Contract on behalf of the County.

WILLIAMSON COUNTY:

_____
Authorized Signature

_____
Printed Name

Date: _____, 20____

A3 Communications, Inc. DBA BryComm:

Kevin Popejoy
Authorized Signature

Kevin Popejoy
Printed Name

Date: 06-03-, 2025

Approved as to Legal Form
HAL HAWES
General Counsel, Commissioners Court
Date: Jun 06 2025 Time: 10:33 am

Reviewed by Contract Audit
SARA GREER, CGAP
Contract Auditor
Williamson County Auditor's Office
Date: Jun 06 2025 Time: 9:38 am

**Exhibit "A"**
**Proposal No. [redacted]**

1051 New Technology Blvd. Hutto, TX 78634
Phone: (512) 712-4008 Fax: (512) 712-4009

| CUSTOMER | BRYCOMM REP |
|---|---|
| Williamson County<br>Attn: Chris Ball<br>Systems Engineer<br>Williamson County<br>Cell: 737-900-5993 | Chris Gonzales<br>Project Executive - OSP<br>Office: 512-712-4008<br>Cell: 512-569-5309<br>chris.gonzales@brycomm.com |

| DATE | PROPOSAL NUMBER | DIR CONTRACT NUMBER |
|---|---|---|
| 4/16/25 | [redacted] | DIR-CPO-4777 |

| PROJECT ADDRESS | PROJECT DESCRIPTION |
|---|---|
| 301 SE Inner Loop Suite 105, Georgetown TX 78636 | OSP Fiber Maintenance 10/1/24 - 9/30/25 |

| LABOR DESCRIPTION | | QTY | UOM | LIST PRICE | ZONE 1 DISC. | COST | TOTAL |
|---|---|---|---|---|---|---|---|
| ITEM # | LABOR | | | | | | |
| | | | | | | | |
| | | | | - | 0% | - | |
| | | | | - | 0% | - | |
| FIBER OPTIC LT | Lead Technician | 80 | hr. | $160.71 | 30% | $112.50 | $9,000.00 |
| FIBER OPTIC ET | Entry Level Technician | 80 | hr. | $139.29 | 30% | $97.50 | $7,800.00 |
| HC-OSP-014 | Bucket Truck Usage | 40 | hr. | $107.14 | 30% | $75.00 | $3,000.00 |
| HC-OSP-011 | Supervisor Labor | 40 | hr. | $55.71 | 30% | $39.00 | $1,560.00 |
| HC-OSP-013 | 3man line crew | 40 | hr. | $135.71 | 30% | $95.00 | $3,800.00 |
| MGMT SVCS SPM | Sr. Project Manager | 80 | hr. | $150.00 | 30% | $105.00 | $8,400.00 |
| | | | | - | 0% | - | - |
| | | | | - | 0% | - | - |
| | | | | - | 0% | - | - |
| | | | | | | LABOR SUB-TOTAL: | $33,560.00 |

| | MATERIAL DESCRIPTION | QTY | UOM | LIST PRICE | DISCOUNT | COST | TOTAL |
|---|---|---|---|---|---|---|---|
| ITEM # | | | | | | | |
| | | | | - | - | - | - |
| | | | | - | - | - | - |
| | | | | | | MATERIAL SUB-TOTAL: | - |
| | | | | | | TOTAL: | $33,560.00 |

# CERTIFICATE OF INTERESTED PARTIES

**FORM 1295**



Complete Nos. 1 - 4 and 6 if there are interested parties.
Complete Nos. 1, 2, 3, 5, and 6 if there are no interested parties.

**OFFICE USE ONLY**
**CERTIFICATION OF FILING**

**Certificate Number:**
2025-1319991

**Date Filed:**
06/04/2025

**Date Acknowledged:**
06/06/2025

**1 Name of business entity filing form, and the city, state and country of the business entity's place of business.**

A3 Communications Inc dba BryComm
Hutto, TX United States

**2 Name of governmental entity or state agency that is a party to the contract for which the form is being filed.**

Williamson County

**3 Provide the identification number used by the governmental entity or state agency to track or identify the contract, and provide a description of the services, goods, or other property to be provided under the contract.**

2025260
Brycomm Q-25-0128 FY25 OSP Fiber Maint

| 4 Name of Interested Party | City, State, Country (place of business) | Nature of interest (check applicable) | |
|---|---|---|---|
| | | Controlling | Intermediary |
| The Cook and Boardman Group, LLC | Winston-Salem, NC United States | X | |
| | | | |
| | | | |
| | | | |
| | | | |
| | | | |
| | | | |
| | | | |
| | | | |

**5 Check only if there is NO Interested Party.** ☐

**6 UNSWORN DECLARATION**

My name is _____, and my date of birth is _____.

My address is _____, _____, _____, _____, _____.
(street) (city) (state) (zip code) (country)

I declare under penalty of perjury that the foregoing is true and correct.

Executed in _____ County, State of _____, on the _____ day of _____, 20_____.
(month) (year)

_____
Signature of authorized agent of contracting business entity
(Declarant)

# CERTIFICATE OF INTERESTED PARTIES

**FORM 1295**



Complete Nos. 1 - 4 and 6 if there are interested parties.
Complete Nos. 1, 2, 3, 5, and 6 if there are no interested parties.

**OFFICE USE ONLY**
**CERTIFICATION OF FILING**

**Certificate Number:**
2025-1319991

**Date Filed:**
06/04/2025

**Date Acknowledged:**

**1 Name of business entity filing form, and the city, state and country of the business entity's place of business.**
A3 Communications Inc dba BryComm
Hutto, TX United States

**2 Name of governmental entity or state agency that is a party to the contract for which the form is being filed.**
Williamson County

**3 Provide the identification number used by the governmental entity or state agency to track or identify the contract, and provide a description of the services, goods, or other property to be provided under the contract.**
2025260
Brycomm Q-25-0128 FY25 OSP Fiber Maint

| 4 Name of Interested Party | City, State, Country (place of business) | Nature of interest (check applicable) | |
|---|---|---|---|
| | | Controlling | Intermediary |
| The Cook and Boardman Group, LLC | Winston-Salem, NC United States | X | |
| | | | |
| | | | |
| | | | |
| | | | |
| | | | |
| | | | |
| | | | |
| | | | |

**5 Check only if there is NO Interested Party.** ☐

**6 UNSWORN DECLARATION**

My name is Kevin Popejoy, and my date of birth is [redacted].

My address is [redacted] (street), [redacted] (city), [redacted] (state), [redacted] (zip code), [redacted] (country).

I declare under penalty of perjury that the foregoing is true and correct.

Executed in Willamson County, State of Texas, on the 5th day of June (month), 2025 (year).

Kevin Popejoy 6/5/25

Signature of authorized agent of contracting business entity
(Declarant)

**Commissioners Court - Regular Session** **14.**

**Meeting Date:** 06/17/2025

Approval of Master Service Agreement #2025225 with AUSTIN HLK II INC., DBA Austin Pressure Wash for Pressure Washing Services for Facilities Management

**Submitted For:** Joy Simonton **Submitted By:** Michelle McKinney, Purchasing

**Department:** Purchasing

**Agenda Category:** Consent

---

**Information**

**Agenda Item**

Discuss, consider, and take appropriate action on approving the Master Service Agreement, #2025225, between Williamson County and AUSTIN HLK II INC., DBA Austin Pressure Wash for Pressure Washing Services in the not-to-exceed amount of $19,500.00 and authorizing the execution of the agreement.

**Background**

This Master Service Agreement is for pressure washing services on an as-needed/requested basis throughout Williamson County Facilities with AUSTIN HLK II INC., DBA Austin Pressure Wash. This MSA will be valid as of the date of execution through September 30, 2026 (the initial term). Each project will be initiated with a work order and purchase order. The funding source is 01.0100.0509.004500, Origination ID #2682, and the department contact is Shantil Moore, Facilities Management.

---

**Fiscal Impact**

| From/To | Acct No. | Description | Amount |
|---|---|---|---|

**Attachments**

Master Service Agreement

Form 1295 Austin HLK II dba Austin Pressure Wash Complete

---

**Form Review**

| Inbox | Reviewed By | Date |
|---|---|---|
| Purchasing (Originator) | Joy Simonton | 06/10/2025 09:34 AM |
| County Judge Exec Asst. | Delia Colon | 06/10/2025 09:57 AM |
| Form Started By: Michelle McKinney | | Started On: 06/03/2025 03:37 PM |
| Final Approval Date: 06/10/2025 | | |

**THE STATE OF TEXAS §**

**COUNTY OF WILLIAMSON §**

# MASTER SERVICES AGREEMENT
# WITH
# AUSTIN HLK II INC., DBA AUSTIN PRESSURE WASH

**Important Notice: County Purchase Orders and Agreements constitute expenditures of public funds, and all vendors are hereby placed on notice that any quotes, invoices or any other forms that seek to unilaterally impose contractual or quasicontractual terms are subject to the extent authorized by Texas law, including but not limited to the Texas Constitution, the Texas Government Code, the Texas Local Government Code, the Texas Transportation Code, the Texas Health & Safety Code, and Opinions of the Texas Attorney General relevant to local governmental entities.**

THIS MASTER SERVICES AGREEMENT is made and entered into by and between **Williamson County, Texas** ("County"), a political subdivision of the State of Texas, acting herein by and through its governing body, and **AUSTIN HLK II INC., DBA Austin Pressure Wash** (hereinafter "Service Provider") both of which are referred to herein as the parties. The County agrees to engage Service Provider as an independent contractor, to provide certain services and purchase goods described herein pursuant to the following terms, conditions, and restrictions:

## I.

**Services:** Service Provider shall provide services *as an independent contractor* pursuant to terms and policies of the Williamson County Commissioners Court. Service Provider expressly acknowledges that he, she or it is not an employee of the County. The services to be provided include but not limited to pressure washing services on an as needed/requested basis throughout Williamson County facilities. The services include but are not limited to the services and work described in the attached **Price Sheet dated May 01, 2025** being marked as **Exhibit "A,"** which is incorporated herein to the extent the Price Sheet meets or exceeds the requirements of County's solicitation, if applicable. Related services will be outlined in a Statement of Work ("SOW") to be provided by Service Provided upon the direction of the County.

Service Provider represents that Service Provider (including Service Provider's agents, employees, volunteers, and subcontractors, as applicable) possess all certifications, licenses, inspections, and permits required by law to carry out the services and work described in each SOW provided. The Service Provider shall, upon written (including electronic) request, provide proof of valid licensure.

**II.**

**Goods:** Service Provider shall supply the County the goods described in each SOW provided to the extent it meets or exceeds the County's solicitation, if applicable.

Should the County choose to purchase goods in addition to those described in any SOW, such additional goods shall be described in a separate written amendment to the SOW wherein the additional goods shall be described, and the parties shall set forth the amount of compensation to be paid by the County for the additional goods. Service Provider shall not provide any additional goods and the County shall not be obligated to pay for any additional goods unless a written amendment to the SOW has been signed by both parties.

**III.**

**Effective Date and Term:** This Contract shall be in full force and effect when signed by all parties and shall continue through September 30, 2026, from effective date. Unless terminated sooner pursuant to paragraph XXI below, if applicable, at the end of the agreement term, Williamson County Commissioners Court reserves the right to renew the agreement for additional fiscal years, by mutual agreement of both parties, as it deems to be in the best interest of Williamson County.

**IV.**

**On-Site Representative for Work Monitoring:** The County may appoint an on-site project representative to observe the work being performed. The County may conduct inspections to determine the date or dates of substantial completion and the date of final completion. If the County so desires, it may seek written adequate assurance that the work is progressing on-time and pursuant to terms and conditions of this agreement and all related contract documents.

**V.**

**Labor, Materials, Tools & Misc. Items:** Service Provider shall provide or cause to be provided and shall pay for labor, materials, equipment, tools, construction equipment and machinery, utilities, transportation and other facilities and services necessary for proper execution and completion of the work, whether temporary or permanent and whether or not incorporated or to be incorporated in the work. Service Provider shall enforce strict discipline and good order among their respective employees and other persons carrying out the Agreement. Service Provider shall not permit employees of unfit persons or persons not skilled in tasks assigned to them.

**VI.**

**Compliance With All Laws:** Service Provider agrees, in connection with the services or any related items to the subject matter of this Agreement, to comply with any and all local, state, or federal requirements, including but not limited to compliance with regulations of the Texas Commission of Environmental Quality and the Occupational Safety and Health Administration. Additionally, Service Provider shall obtain from the appropriate City, Williamson County, or State of Texas the necessary permit(s) required by the ordinances of the City of Georgetown, Williamson County, or State of Texas, for performance of the work.

## VII.

**Duty To Report Problems:** Service Provider agrees to advise the County and its representative(s) within 24 hours of any errors, mistakes, potential problems or any other problematic issue(s) coming under observation during the progress of the work and will make good faith efforts to correct any errors that come to light in a timely and reasonable manner.

## VIII.

**Cleaning Up:** Service Provider shall keep the premises and surrounding area free from accumulation of waste materials or rubbish caused by operations under this Agreement. At completion of the work, Service Provider shall remove from and about the project: waste materials, rubbish, tools, construction equipment, machinery and surplus materials. If Service Provider fails to clean up as provided, the cost thereof shall be charged to Service Provider by deducting from final fee or as necessary.

## IX.

**No Agency Relationship & Indemnification:** It is understood and agreed that Service Provider shall not in any sense be considered a partner or joint venturer with The County, nor shall Service Provider in any manner hold itself out as an agent or official representative of The County. Service Provider shall be considered an independent contractor for the purpose of this agreement and shall in no manner incur any expense or liability on behalf of The County other than what may be expressly allowed under this agreement. The County will not be liable for any loss, cost, expense or damage, whether indirect, incidental, punitive, exemplary, consequential of any kind whatsoever for any acts by Service Provider or failure to act relating to the construction services being provided. Service Provider agrees to indemnify, hold harmless, and defend The County against any claim, demand, loss, injury, damages, actions, or liability of any kind against The County resulting from any services Service Provider performs on behalf of the County.

TO THE FULLEST EXTENT PERMITETED BY APPLICABLE LAW, SERVICE PROVIDER AND ITS AGENTS, PARTNERS, EMPLOYEES, AND CONSULTANTS (COLLECTIVELY "INDEMNITORS") SHALL AND DO AGREE TO INDEMNIFY, PROTECT, DEFENT WITH COUNSEL APPROVED BY COUNTY, AND HOLD HARMLESS THE COUNTY, REPRESENTATIVES OF THE COUNTY AND THE COMMISSIONERS COURT OF WILLIAMSON COUNTY, ITS VARIOUS DEPARTMENTS, AND THEIR RESPECTIVE OFFICERS, DIRECTORS, EMPLOYEES AND AGENTS (COLLECTIVELY "INDEMNITEES") FROM AND AGAINST ALL CLAIMS IN RELATION TO SERVICE PROVIDER'S PERFORMANCE OF THE WORK DESCRIBED HEREIN. DAMAGES, LOSSES, LIENS, CAUSES OF ACTION, SUITS, JUDGEMENT, AND EXPENSES, INCLUDING ATTORNEY FEES, OF ANY NATURE, KIND OR DESCRIPTION (COLLECTIVELY "LIABILITIES") OF ANY PERSON OR ENTITY WHOMSOEVER, ARISING OUT OF, CAUSED BY, OR RESULTING FROM THE PERFORMANCE OF THE SERVICES OR ANY PART THEROF WHICH ARE CAUSED IN WHOLE OR IN PART BY ANY NEGLIGENT ACT OR OMISSION OF SERVICE PROVIDER, ANYONE DIRECTLY EMPLOYED BY IT OR ANYONE WHOSE ACTS IT MAY BE LIABLE, EVEN IF IT IS CAUSE IN PART BY THE NEGLIGENCE OR OMISSON OF ANY INDEMNITEE, SO LONG AS IT IS NOT CAUSED BY THE SOLE NEGLIGENCE OR WILLFUL MISCONDUCT

OF ANY INDEMNITEE. IN THE EVENT MORE THAN ONE OF THE INDEMNITORS ARE CONNECTED WITH AN ACCIDENT OR OCCURRENCE COVERED BY THIS INDEMNIFICATION, THEN EACH OF SUCH INDEMNITORS SHALL BE JOINTLY AND SEVERALLY RESPONSIBLE TO THE INDEMNITEES FOR INDEMNIFICATION AND THE ULTIMATE RESPONSIBILITY AMONG SUCH INDEMNITORS FOR THE LOSS AND EXPENSE OF ANY SUCH INDEMNIFICATION SHALL BE SETTLED BY SEPARATE PROCEEDINGS AND WITHOUT JEAPORDY TO ANY INDEMNITEE. THE PROVISIONS OF THIS ARTICLE SHALL NOT BE CONSTRUED TO ELIMINATE OR REDUCE ANY OTHER INDEMNIFICATIONS OR RIGHT WHICH COUNTY OR ANY OTHER INDEMNITEES HAS BY LAW. THE INDEMNITIES CONTAINED HEREIN SHALL SURVIVE THE TERMINATION OF THIS AGREEMENT FOR ANY REASON WHATSOEVER.

## X.

**Service Provider's Employees:** Service Provider covenants and agrees that all personnel engaged shall be employees of Service Provider, and Service Provider shall pay all salaries, and all Social Security taxes, Federal and State Unemployment Insurance, Workers' Compensation Insurance and any similar taxes or expenses related to such employees, including but not limited to, license fees, insurance premiums and outfitting expenses. Service Provider shall be responsible for complying with all Federal, State and Local laws, ordinances and regulations regarding its employees, including all Occupational Safety and Health Administration regulations. Service Provider shall be responsible for the supervision, control and direction of the day-to-day activities of the personnel provided hereunder and shall provide close supervision on a continual basis.

## XI.

**Consideration and Compensation:** Service Provider will be compensated based on a fixed sum for specific projects as defined in the SOW's and in accordance with the prices listed in the Price Sheet dated May 01, 2025 marked as Exhibit "A," hereto. The not-to-exceed amount under this Agreement is **Nineteen Thousand Five Hundred Dollars ($19,500.00)** per fiscal year. For purposes of this Agreement, the County's fiscal year shall be October 1st to September 30th.

Pursuant to State Law ("Texas Prompt Payment Act") the payment terms are governed as follows:

**County's payment for goods and services shall be governed by Chapter 2251 of the Texas Government Code.** An invoice shall be deemed overdue the 31st day after the later of (1) the date County receives the goods under the Agreement; (2) the date the performance of the service under the Agreement is completed; or (3) the date the Williamson County Auditor receives an invoice for the goods or services. Interest charges for any overdue payments shall be paid by County in accordance with Texas Government Code Section 2251.025. More specifically, the rate of interest that shall accrue on a late payment is the rate in effect on September 1 of County's fiscal year in which the payment becomes due. The said rate in effect on September 1 shall be equal to the sum of (1) one percent (1%); and (2) the prime rate published in the Wall Street Journal on the first day of July of the preceding fiscal year that does not fall on a Saturday or Sunday.

In the event that an error appears on an invoice submitted by Service Provider, County shall

notify Service Provider of the error not later than the twenty first (21st) day after the date County receives the invoice. If the error is resolved in favor of Service Provider, Service Provider shall be entitled to receive interest on the unpaid balance of the invoice submitted by Service Provider beginning on the date that the payment for the invoice became overdue. If the error is resolved in favor of the County, Service Provider shall submit a corrected invoice that must be paid in accordance within the time set forth above. The unpaid balance accrues interest as provided by Chapter 2251 of the Texas Government Code if the corrected invoice is not paid by the appropriate date.

As a minimum, invoices shall include:

a) Name, address, and telephone number of Service Provider and similar information in the event the payment is to be made to a different address
b) County Agreement, Purchase Order, and/or delivery order number
c) Identification of items or services as outlined in the Agreement
d) Quantity or quantities, applicable unit prices, total prices and total amounts
e) Any additional payment information which may be called for by the Agreement

Payment inquiries should be directed to the Williamson County Auditor's Office, Accounts Payable Department: accountspayable@wilco.org 512-943-1500

**XII.**

**The County's Decision to Withhold Payment:** The County may withhold a payment in whole or in part to the extent reasonably necessary to protect The County due to The County's determination that the work has not progressed to the point indicated in the Agreement documents or that the quality of work is not in accordance with the Agreement documents. The County may also withhold a payment or, because of subsequently discovered evidence, may nullify the whole or a part of any request for payment to such extent as may be necessary to protect The County from loss for which Service Provider is responsible, including loss resulting from acts and omissions, because of the following:

1. defective work not remedied;
2. reasonable evidence that the work cannot be completed for the unpaid balance of the Agreement sum;
3. damage to The County;
4. reasonable evidence that the work will not be completed within the Agreement time and that the unpaid balance would not be adequate to cover actual or liquidated damages for the anticipated delay; or
5. persistent failure to carry out the work in accordance with the Agreement documents.

**XIII.**

**Insurance:** Service Provider shall provide and maintain, until the services covered in this MSA is completed and accepted by the County, the minimum insurance coverage in the minimum amounts as described below. Coverage shall be written on an occurrence basis by companies authorized and admitted to do business in the State of Texas and rated A- or better by A.M. Best Company or otherwise acceptable to the County and name the County as an additional insured.

| Type of Coverage | Limits of Liability |
|---|---|
| a. Worker's Compensation | Statutory |
| b. Employer's Liability | |
| Bodily Injury by Accident | $500,000 Ea. Accident |
| Bodily Injury by Disease | $500,000 Ea. Employee |
| Bodily Injury by Disease | $500,000 Policy Limit |

c. Comprehensive general liability including completed operations and contractual liability insurance for bodily injury, death, or property damages in the following amounts:

| COVERAGE | PER PERSON | PER OCCURRENCE |
|---|---|---|
| Comprehensive General Liability (*including premises, completed operations and contractual*) | $1,000,000 | $1,000,000 |
| Aggregate policy limits: | | $2,000,000 |

d. Comprehensive automobile and auto liability insurance (covering owned, hired, leased and non-owned vehicles):

| COVERAGE | PER PERSON | PER OCCURRENCE |
|---|---|---|
| Bodily injury (including death) | $1,000,000 | $1,000,000 |
| Property damage | $1,000,000 | $1,000,000 |
| Aggregate policy limits | No aggregate limit | |

Service Provider, as an independent contractor, meets the qualifications of an "Independent Contractor" under Texas Worker's Compensation Act, Texas Labor Code, Section 406.141, and must provide its employees, agents, and sub-subcontractors worker's compensation coverage. Contactor shall not be entitled to worker's compensation coverage, or any other type of insurance coverage held by the County.

Upon execution of this MSA, Service Provider shall provide the County with insurance certificates evidencing compliance with the insurance requirements of this MSA.

## XIV.

**No Waiver of Immunities.** Nothing in this Agreement shall be deemed to waive, modify or amend any legal defense available at law or in equity to The County, its past or present officers, employees, or agents, nor to create any legal rights or claim on behalf of any third party. The County does not waive, modify, or alter to any extent whatsoever the availability of the defense of governmental

immunity or any other immunity under the laws of the State of Texas or of the United States.

**XV.**

**Warranty:** Service Provider warrants to The County that materials, workmanship and equipment furnished under this agreement will be of good quality and new unless otherwise required or permitted by The County, that the work will be free from defects not inherent in the quality required or permitted by law or otherwise, and that the work will conform to the requirements of the Agreement documents. Work not conforming to these requirements, including substitutions not properly approved and authorized, may be considered defective.

**XVI.**

**Taxes**: Service Provider shall pay all sales, consumer, use and similar taxes for the work provided by Service Provider which had been legally enacted on the date of the Agreement, whether or not yet effective or merely scheduled to go into effect.

**XVII.**

**Venue and Applicable Law:** Venue of this Agreement shall be Williamson County, Texas, and the laws of the State of Texas shall govern all terms and conditions.

**XVIII.**

**No Assignment:** Service Provider may not assign this Agreement.

**IXX.**

**Severability:** In case any one or more of the provisions contained in this agreement shall for any reason be held to be invalid, illegal, or unenforceable in any respect, such invalidity or unenforceability shall not affect any other provision in this agreement and this agreement shall be construed as if such invalid, illegal or unenforceable provision had never been contained in it.

**XX.**

**Confidentiality:** Service Provider expressly agrees that they will not use any incidental confidential information they may obtain while being on governmental property for their own benefit and agrees that is will not enter unauthorized areas or access confidential information and will not disclose any information to unauthorized third parties and will take care to guard the security of the information at all times.

**XXI.**

**Termination:** This agreement may be terminated at any time at the option of The County, without further or prospective liability for performance upon giving upon thirty (30) calendar day's written notice to thereof. In the event Williamson County exercises its right to terminate without cause, it is understood and agreed that only amounts due to Service Provider for goods, commodities and/or services provided and expenses incurred to and including the date of termination, will be due and

payable. No penalty will be assessed for Williamson County's termination for convenience.

**XXII.**

**Right of Funds:** Despite the agreed upon method of payment set forth above, Service Provider agrees to return to Williamson County pro-rata portion of unearned funds distributed to Service Provider if (a) Service Provider's project progress is insufficient; (b) this Agreement is terminated for any reason; or (c) Service Provider fails in any other respect under this Agreement.

**XXIII.**

**County's Right to Audit:** Service Provider agrees that Williamson County or its duly authorized representatives shall, until the expiration of three (3) years after final payment under this Agreement, have access to and the right to examine and photocopy any and all books, documents, papers and records of Service Provider which are directly pertinent to the services to be performed under this Agreement for the purposes of making audits, examinations, excerpts, and transcriptions. Service Provider expressly agrees that The County shall have access during normal working hours to all necessary Service Provider facilities and shall be provided adequate and appropriate workspace in order to conduct audits in compliance with the provisions of this section. Williamson County shall give Service Provider reasonable advance notice of intended audits.

**XXIV.**

**Notice:** Any notice required to be given under the terms of this AGREEMENT shall be effective if and when given in writing and mailed by certified mail to the addresses listed below or subsequently provided in writing:

**WILLIAMSON COUNTY:**
Williamson County Judge
710 Main Street, Suite 101
Georgetown, TX 78626

**SERVICE PROVIDER**
AUSTIN HLK II INC., DBA
Austin Pressure Wash
1512 Dungan Lane
Austin, TX 78754

**XXV.**

**Mediation:** The parties agree to use non-binding mediation for dispute resolution prior to and formal legal action being taken on this Agreement.

**XXVI.**

**Non-Appropriation and Fiscal Funding**: The obligations of the Parties under this Agreement do not constitute a general obligation or indebtedness of either Party for which such Party is obligated to levy, pledge, or collect any form of taxation. It is understood and agreed that County shall have the right to terminate this Agreement at the end of any County fiscal year if the governing body of County does not appropriate sufficient funds as determined by County's budget for the fiscal year in question. County may effect such termination by giving written notice of termination at the end of its then-current fiscal year.

## XXVII.

**Authorized Expenses:** In the event County authorizes, in advance and in writing, reimbursement of non-labor expenses related to the services subject of this Agreement, County will pay such actual non-labor expenses in strict accordance with the Williamson County Vendor Reimbursement Policy (as amended), which is incorporated into and made a part of this Agreement by reference. The Williamson County Vendor Reimbursement Policy can be found at: Williamson County Vendor Reimbursement Policy.pdf (wilco.org). Invoices requesting reimbursement for authorized non-labor expenses must be accompanied by copies of the provider's invoice and clearly set forth the actual cost of the expenses, without markup.

## XXVIII.

**Entire Agreement & Incorporated Documents:** This Agreement constitutes the entire Agreement between the parties and may not be modified or amended other than by a written instrument executed by both parties. Documents expressly incorporated into this Agreement include the following:

A. This Agreement, its Exhibits and any amend amendments agreed to by both parties (if any);
B. Statements of Work issued under the Agreement; and
C. Insurance certificates evidencing coverages required herein above.

In the event a dispute arises between terms and conditions of this (1) Agreement, its exhibits and amendments (if any); and (2) a SOW issued under the Agreement; applicable documents will be referred to for the purpose of clarification, conflict resolution or for additional detail in the following order of precedence: (1) terms and conditions of this Agreement, its exhibits and amendments (if any), (2) the SOW issued under the Agreement.

## XXIX.

**Signature for the County:** The presiding officer of Williamson County's governing body who is authorized to execute this instrument by order duly recorded may execute this Agreement on behalf of the County.

IN WITNESS WHEREOF, that this Agreement shall be effective as of the date of the last party's execution below.

[SIGNATURE PAGE TO FOLLOW]

**WILLIAMSON COUNTY:**

_____
Authorized Signature

_____
County Judge/Presiding Officer

Dated: _____ _____, 20___

**AUSTIN HLK II INC., DBA Austin Pressure Wash:**

Chris Whitaker
Authorized Signature

Chris Whitaker
Printed Name

Dated: May 16 _____, 2025

**Approved as to Legal Form**
HAL HAWES
General Counsel, Commissioners Court
Date: May 27 2025 Time: 10:33 am



**Reviewed by Contract Audit**
SARA GREER, CGAP
Contract Auditor
Williamson County Auditor's Office
Date: May 27 2025 Time: 7:09 am

**Exhibit “A”**
**Price Sheet dated May 01, 2025**

**AUSTIN HLK II, INC. DBA Austin Pressure Wash**

## Attachment – Price Sheet

This attachment shall be completed and returned with the Contractor response / Service Agreement documents.

Contractor shall submit a billing rate for each discipline which shall be incorporated into this service agreement.

Rates shall remain firm throughout the term of this contract purchase agreement. This price sheet shall be used to establish fixed prices for services by purchase order.

Rates valid from October 1, 2025 thru September 30, 2026.
If rates change at renewal times, we will forward those adjusted rates to you.

| **1. Technician** | **Rate Price per Hour** |
|---|---|
| a. Contractor Emergency/After Hours – 7:00 am – 5:00 pm | $ 320.00 |
| a. Contractors Business Hours – 5:01 pm – 6:59 am | $ 160.00 |
| b. Weekends or County approved Holidays | $ 320.00 |
| **2. Pressure Washing Services** | **Price per Sq Ft.** |
| a. Horizontal Surface | |
| i. Price Per Square Feet | $ 0.10 |
| **3. Service Vehicle** | **Service Fee** |
| a. Service Vehicle Fuel Surcharge – per site visit | 9 % |
| b. Service Vehicle Fee – per site visit, per vehicle | N/A |

| | |
|---|---|
| Emergency Contact Personnel: | Chris Whitaker |
| Business Hours Phone Number: | (512) 989-3111 Extension: 4 |
| After Hours/Emergency Phone Number: | (512) 738-2932 |
| Email Address: | chris@sweepacrosstexas.com |

| **Materials - Remedial Repairs** | |
|---|---|
| **Materials not covered under scheduled service:** | |
| * | Contractor may invoice for parts and materials on a cost-plus basis. The contactor may invoice at 0 % markup. |
| ** | Contractor may invoice for equipment rental on a cost-plus basis. The contactor may invoice at 20% markup. |
| *** | Invoice(s) for work performed shall require a copy of the parts and materials receipt to be included when the total, including mark-up, exceeds $500.00. |
| **** | Williamson County reserves the right to request from Contractor any documentation that reflects price for verification purposes. |

REMAINDER OF THIS PAGE INTENTIONALLY LEFT BLANK

# CERTIFICATE OF INTERESTED PARTIES

**FORM 1295**



Complete Nos. 1 - 4 and 6 if there are interested parties.
Complete Nos. 1, 2, 3, 5, and 6 if there are no interested parties.

**OFFICE USE ONLY**
**CERTIFICATION OF FILING**

**Certificate Number:**
2025-1305071

**Date Filed:**
05/05/2025

**Date Acknowledged:**

**1 Name of business entity filing form, and the city, state and country of the business entity's place of business.**
Austin HLK II, Inc. dba Austin Pressure Wash
Austin, TX United States

**2 Name of governmental entity or state agency that is a party to the contract for which the form is being filed.**
Williamson County, Texas

**3 Provide the identification number used by the governmental entity or state agency to track or identify the contract, and provide a description of the services, goods, or other property to be provided under the contract.**
2025225
Pressure Cleaning

| 4 Name of Interested Party | City, State, Country (place of business) | Nature of interest (check applicable) | |
|---|---|---|---|
| | | Controlling | Intermediary |
| | | | |
| | | | |
| | | | |
| | | | |
| | | | |
| | | | |
| | | | |
| | | | |
| | | | |

**5 Check only if there is NO Interested Party.** [X]

**6 UNSWORN DECLARATION**

My name is Chris Whitaker, and my date of birth is [redacted].

My address is [redacted] (street), [redacted] (city), [redacted] (state), [redacted] (zip code), [redacted] (country).

I declare under penalty of perjury that the foregoing is true and correct.

Executed in Travis County, State of Texas, on the 5th day of May (month), 2025 (year).

Chris Whitaker

Signature of authorized agent of contracting business entity
(Declarant)

# CERTIFICATE OF INTERESTED PARTIES

**FORM 1295**



Complete Nos. 1 - 4 and 6 if there are interested parties.
Complete Nos. 1, 2, 3, 5, and 6 if there are no interested parties.

**OFFICE USE ONLY**
**CERTIFICATION OF FILING**

**Certificate Number:**
2025-1305071

**Date Filed:**
05/05/2025

**Date Acknowledged:**
05/12/2025

**1 Name of business entity filing form, and the city, state and country of the business entity's place of business.**

Austin HLK II, Inc. dba Austin Pressure Wash
Austin, TX United States

**2 Name of governmental entity or state agency that is a party to the contract for which the form is being filed.**

Williamson County, Texas

**3 Provide the identification number used by the governmental entity or state agency to track or identify the contract, and provide a description of the services, goods, or other property to be provided under the contract.**

2025225
Pressure Cleaning

| 4 Name of Interested Party | City, State, Country (place of business) | Nature of interest (check applicable) | |
|---|---|---|---|
| | | Controlling | Intermediary |
| | | | |
| | | | |
| | | | |
| | | | |
| | | | |
| | | | |
| | | | |
| | | | |
| | | | |

**5 Check only if there is NO Interested Party.** [X]

**6 UNSWORN DECLARATION**

My name is _____, and my date of birth is _____.

My address is _____, _____, _____, _____, _____.
(street) (city) (state) (zip code) (country)

I declare under penalty of perjury that the foregoing is true and correct.

Executed in _____County, State of _____, on the _____day of _____, 20_____.
(month) (year)

_____
Signature of authorized agent of contracting business entity
(Declarant)

**Commissioners Court - Regular Session** **15.**

**Meeting Date:** 06/17/2025

Approval of Master Services Agreement #2025229 Mayans Concrete, LLC for Concrete Repair and Service Work for Facilities Management

**Submitted For:** Joy Simonton **Submitted By:** Michelle McKinney, Purchasing

**Department:** Purchasing

**Agenda Category:** Consent

---

**Information**

**Agenda Item**

Discuss, consider, and take appropriate action on approving the Master Service Agreement, #2025229 with Mayans Concrete, LLC and Williamson County for concrete repair and service work in the not-to-exceed amount of $19,500.00 and authorizing the execution of the agreement.

**Background**

This Master Service Agreement is for concrete repair and service work on an as-needed/requested basis throughout Williamson County facilities with Mayans Concrete, LLC. This MSA will be valid as of the date of execution through September 30, 2025. Each project will be initiated with a work order and purchase order. The funding source is 01.0100.0509.004510, Origination ID #2705, and the department contact is Shantil Moore, Facilities Management.

---

**Fiscal Impact**

| From/To | Acct No. | Description | Amount |
|---|---|---|---|

**Attachments**

Master Service Agreement

Form 1295 Mayans Concrete, LLC Complete

---

**Form Review**

| Inbox | Reviewed By | Date |
|---|---|---|
| Purchasing (Originator) | Joy Simonton | 06/10/2025 09:47 AM |
| County Judge Exec Asst. | Delia Colon | 06/10/2025 10:06 AM |
| Form Started By: Michelle McKinney | | Started On: 06/03/2025 04:07 PM |
| Final Approval Date: 06/10/2025 | | |

THE STATE OF TEXAS §

COUNTY OF WILLIAMSON §

# MASTER SERVICES AGREEMENT WITH MAYANS CONCRETE LLC

**Important Notice: County Purchase Orders and Agreements constitute expenditures of public funds, and all vendors are hereby placed on notice that any quotes, invoices or any other forms that seek to unilaterally impose contractual or quasicontractual terms are subject to the extent authorized by Texas law, including but not limited to the Texas Constitution, the Texas Government Code, the Texas Local Government Code, the Texas Transportation Code, the Texas Health & Safety Code, and Opinions of the Texas Attorney General relevant to local governmental entities.**

THIS MASTER SERVICES AGREEMENT is made and entered into by and between **Williamson County, Texas** ("County"), a political subdivision of the State of Texas, acting herein by and through its governing body, and **Mayans Concrete LLC** (hereinafter "Service Provider") both of which are referred to herein as the parties. The County agrees to engage Service Provider as an independent contractor, to provide certain services and purchase goods described herein pursuant to the following terms, conditions, and restrictions:

## I.

**Services:** Service Provider shall provide services *as an independent contractor* pursuant to terms and policies of the Williamson County Commissioners Court. Service Provider expressly acknowledges that he, she or it is not an employee of the County. The services to be provided include but not limited to concrete repair and service work on an as needed/requested basis throughout Williamson County facilities. The services include but are not limited to the services and work described in the attached **Price Sheet dated June 02, 2025** being marked as **Exhibit "A,"** which is incorporated herein to the extent the Price Sheet meets or exceeds the requirements of County's solicitation, if applicable. Related services will be outlined in a Statement of Work ("SOW") to be provided by Service Provided upon the direction of the County.

Service Provider represents that Service Provider (including Service Provider's agents, employees, volunteers, and subcontractors, as applicable) possess all certifications, licenses, inspections, and permits required by law to carry out the services and work described in each SOW provided. The Service Provider shall, upon written (including electronic) request, provide proof of valid licensure.

## II.

**Goods:** Service Provider shall supply the County the goods described in each SOW provided to the extent it meets or exceeds the County's solicitation, if applicable.

Should the County choose to purchase goods in addition to those described in any SOW, such additional goods shall be described in a separate written amendment to the SOW wherein the additional goods shall be described, and the parties shall set forth the amount of compensation to be paid by the County for the additional goods. Service Provider shall not provide any additional goods and the County shall not be obligated to pay for any additional goods unless a written amendment to the SOW has been signed by both parties.

## III.

**Effective Date and Term:** This Contract shall be in full force and effect when signed by all parties and shall continue through September 30, 2025, from effective date. Unless terminated sooner pursuant to paragraph XXI below, if applicable, at the end of the agreement term, Williamson County Commissioners Court reserves the right to renew the agreement for additional fiscal years, by mutual agreement of both parties, as it deems to be in the best interest of Williamson County.

## IV.

**On-Site Representative for Work Monitoring:** The County may appoint an on-site project representative to observe the work being performed. The County may conduct inspections to determine the date or dates of substantial completion and the date of final completion. If the County so desires, it may seek written adequate assurance that the work is progressing on-time and pursuant to terms and conditions of this agreement and all related contract documents.

## V.

**Labor, Materials, Tools & Misc. Items:** Service Provider shall provide or cause to be provided and shall pay for labor, materials, equipment, tools, construction equipment and machinery, utilities, transportation and other facilities and services necessary for proper execution and completion of the work, whether temporary or permanent and whether or not incorporated or to be incorporated in the work. Service Provider shall enforce strict discipline and good order among their respective employees and other persons carrying out the Agreement. Service Provider shall not permit employees of unfit persons or persons not skilled in tasks assigned to them.

## VI.

**Compliance With All Laws:** Service Provider agrees, in connection with the services or any related items to the subject matter of this Agreement, to comply with any and all local, state, or federal requirements, including but not limited to compliance with regulations of the Texas Commission of Environmental Quality and the Occupational Safety and Health Administration. Additionally, Service Provider shall obtain from the appropriate City, Williamson County, or State of Texas the necessary permit(s) required by the ordinances of the City of Georgetown, Williamson County, or State of Texas, for performance of the work.

## VII.

**Duty To Report Problems:** Service Provider agrees to advise the County and its representative(s) within 24 hours of any errors, mistakes, potential problems or any other problematic issue(s) coming under observation during the progress of the work and will make good faith efforts to correct any errors that come to light in a timely and reasonable manner.

## VIII.

**Cleaning Up:** Service Provider shall keep the premises and surrounding area free from accumulation of waste materials or rubbish caused by operations under this Agreement. At completion of the work, Service Provider shall remove from and about the project: waste materials, rubbish, tools, construction equipment, machinery and surplus materials. If Service Provider fails to clean up as provided, the cost thereof shall be charged to Service Provider by deducting from final fee or as necessary.

## IX.

**No Agency Relationship & Indemnification:** It is understood and agreed that Service Provider shall not in any sense be considered a partner or joint venturer with The County, nor shall Service Provider in any manner hold itself out as an agent or official representative of The County. Service Provider shall be considered an independent contractor for the purpose of this agreement and shall in no manner incur any expense or liability on behalf of The County other than what may be expressly allowed under this agreement. The County will not be liable for any loss, cost, expense or damage, whether indirect, incidental, punitive, exemplary, consequential of any kind whatsoever for any acts by Service Provider or failure to act relating to the construction services being provided. Service Provider agrees to indemnify, hold harmless, and defend The County against any claim, demand, loss, injury, damages, actions, or liability of any kind against The County resulting from any services Service Provider performs on behalf of the County.

TO THE FULLEST EXTENT PERMITETED BY APPLICABLE LAW, SERVICE PROVIDER AND ITS AGENTS, PARTNERS, EMPLOYEES, AND CONSULTANTS (COLLECTIVELY "INDEMNITORS") SHALL AND DO AGREE TO INDEMNIFY, PROTECT, DEFENT WITH COUNSEL APPROVED BY COUNTY, AND HOLD HARMLESS THE COUNTY, REPRESENTATIVES OF THE COUNTY AND THE COMMISSIONERS COURT OF WILLIAMSON COUNTY, ITS VARIOUS DEPARTMENTS, AND THEIR RESPECTIVE OFFICERS, DIRECTORS, EMPLOYEES AND AGENTS (COLLECTIVELY "INDEMNITEES") FROM AND AGAINST ALL CLAIMS IN RELATION TO SERVICE PROVIDER'S PERFORMANCE OF THE WORK DESCRIBED HEREIN. DAMAGES, LOSSES, LIENS, CAUSES OF ACTION, SUITS, JUDGEMENT, AND EXPENSES, INCLUDING ATTORNEY FEES, OF ANY NATURE, KIND OR DESCRIPTION (COLLECTIVELY "LIABILITIES") OF ANY PERSON OR ENTITY WHOMSOEVER, ARISING OUT OF, CAUSED BY, OR RESULTING FROM THE PERFORMANCE OF THE SERVICES OR ANY PART THEROF WHICH ARE CAUSED IN WHOLE OR IN PART BY ANY NEGLIGENT ACT OR OMISSION OF SERVICE PROVIDER, ANYONE DIRECTLY EMPLOYED BY IT OR ANYONE WHOSE ACTS IT MAY BE LIABLE, EVEN IF IT IS CAUSE IN PART BY THE NEGLIGENCE OR OMISSON OF ANY INDEMNITEE, SO LONG AS IT IS NOT CAUSED BY THE SOLE NEGLIGENCE OR WILLFUL MISCONDUCT

OF ANY INDEMNITEE. IN THE EVENT MORE THAN ONE OF THE INDEMNITORS ARE CONNECTED WITH AN ACCIDENT OR OCCURRENCE COVERED BY THIS INDEMNIFICATION, THEN EACH OF SUCH INDEMNITORS SHALL BE JOINTLY AND SEVERALLY RESPONSIBLE TO THE INDEMNITEES FOR INDEMNIFICATION AND THE ULTIMATE RESPONSIBILITY AMONG SUCH INDEMNITORS FOR THE LOSS AND EXPENSE OF ANY SUCH INDEMNIFICATION SHALL BE SETTLED BY SEPARATE PROCEEDINGS AND WITHOUT JEAPORDY TO ANY INDEMNITEE. THE PROVISIONS OF THIS ARTICLE SHALL NOT BE CONSTRUED TO ELIMINATE OR REDUCE ANY OTHER INDEMNIFICATIONS OR RIGHT WHICH COUNTY OR ANY OTHER INDEMNITEES HAS BY LAW. THE INDEMNITIES CONTAINED HEREIN SHALL SURVIVE THE TERMINATION OF THIS AGREEMENT FOR ANY REASON WHATSOEVER.

## X.

**Service Provider's Employees:** Service Provider covenants and agrees that all personnel engaged shall be employees of Service Provider, and Service Provider shall pay all salaries, and all Social Security taxes, Federal and State Unemployment Insurance, Workers' Compensation Insurance and any similar taxes or expenses related to such employees, including but not limited to, license fees, insurance premiums and outfitting expenses. Service Provider shall be responsible for complying with all Federal, State and Local laws, ordinances and regulations regarding its employees, including all Occupational Safety and Health Administration regulations. Service Provider shall be responsible for the supervision, control and direction of the day-to-day activities of the personnel provided hereunder and shall provide close supervision on a continual basis.

## XI.

**Consideration and Compensation:** Service Provider will be compensated based on a fixed sum for specific projects as defined in the SOW's and in accordance with the prices listed in the Price Sheet dated June 02, 2025 marked as Exhibit "A," hereto. The not-to-exceed amount under this Agreement is **Nineteen Thousand Five Hundred Dollars ($19,500.00)** per fiscal year. For purposes of this Agreement, the County's fiscal year shall be October 1st to September 30th.

Pursuant to State Law ("Texas Prompt Payment Act") the payment terms are governed as follows:

**County's payment for goods and services shall be governed by Chapter 2251 of the Texas Government Code.** An invoice shall be deemed overdue the 31st day after the later of (1) the date County receives the goods under the Agreement; (2) the date the performance of the service under the Agreement is completed; or (3) the date the Williamson County Auditor receives an invoice for the goods or services. Interest charges for any overdue payments shall be paid by County in accordance with Texas Government Code Section 2251.025. More specifically, the rate of interest that shall accrue on a late payment is the rate in effect on September 1 of County's fiscal year in which the payment becomes due. The said rate in effect on September 1 shall be equal to the sum of (1) one percent (1%); and (2) the prime rate published in the Wall Street Journal on the first day of July of the preceding fiscal year that does not fall on a Saturday or Sunday.

In the event that an error appears on an invoice submitted by Service Provider, County shall

notify Service Provider of the error not later than the twenty first (21st) day after the date County receives the invoice. If the error is resolved in favor of Service Provider, Service Provider shall be entitled to receive interest on the unpaid balance of the invoice submitted by Service Provider beginning on the date that the payment for the invoice became overdue. If the error is resolved in favor of the County, Service Provider shall submit a corrected invoice that must be paid in accordance within the time set forth above. The unpaid balance accrues interest as provided by Chapter 2251 of the Texas Government Code if the corrected invoice is not paid by the appropriate date.

As a minimum, invoices shall include:

a) Name, address, and telephone number of Service Provider and similar information in the event the payment is to be made to a different address
b) County Agreement, Purchase Order, and/or delivery order number
c) Identification of items or services as outlined in the Agreement
d) Quantity or quantities, applicable unit prices, total prices and total amounts
e) Any additional payment information which may be called for by the Agreement

Payment inquiries should be directed to the Williamson County Auditor's Office, Accounts Payable Department: accountspayable@wilco.org 512-943-1500

**XII.**

**The County's Decision to Withhold Payment:** The County may withhold a payment in whole or in part to the extent reasonably necessary to protect The County due to The County's determination that the work has not progressed to the point indicated in the Agreement documents or that the quality of work is not in accordance with the Agreement documents. The County may also withhold a payment or, because of subsequently discovered evidence, may nullify the whole or a part of any request for payment to such extent as may be necessary to protect The County from loss for which Service Provider is responsible, including loss resulting from acts and omissions, because of the following:

1. defective work not remedied;
2. reasonable evidence that the work cannot be completed for the unpaid balance of the Agreement sum;
3. damage to The County;
4. reasonable evidence that the work will not be completed within the Agreement time and that the unpaid balance would not be adequate to cover actual or liquidated damages for the anticipated delay; or
5. persistent failure to carry out the work in accordance with the Agreement documents.

**XIII.**

**Insurance:** Service Provider shall provide and maintain, until the services covered in this Agreement is completed and accepted by the County, the minimum insurance coverage in the minimum amounts as described below. Coverage shall be written on an occurrence basis by companies authorized and admitted to do business in the State of Texas and rated A- or better by A.M. Best Company or otherwise acceptable to the County and name the County as an additional insured.

| Type of Coverage | Limits of Liability |
|---|---|
| a. Worker's Compensation | Statutory |
| b. Employer's Liability | |
| Bodily Injury by Accident | $500,000 Ea. Accident |
| Bodily Injury by Disease | $500,000 Ea. Employee |
| Bodily Injury by Disease | $500,000 Policy Limit |

c. Comprehensive general liability including completed operations and contractual liability insurance for bodily injury, death, or property damages in the following amounts:

| COVERAGE | PER PERSON | PER OCCURRENCE |
|---|---|---|
| Comprehensive General Liability (*including premises, completed operations and contractual*) | $1,000,000 | $1,000,000 |
| Aggregate policy limits: | | $2,000,000 |

d. Comprehensive automobile and auto liability insurance (covering owned, hired, leased and non-owned vehicles):

| COVERAGE | PER PERSON | PER OCCURRENCE |
|---|---|---|
| Bodily injury (including death) | $1,000,000 | $1,000,000 |
| Property damage | $1,000,000 | $1,000,000 |
| Aggregate policy limits | No aggregate limit | |

Service Provider, as an independent contractor, meets the qualifications of an "Independent Contractor" under Texas Worker's Compensation Act, Texas Labor Code, Section 406.141, and must provide its employees, agents, and sub-subcontractors worker's compensation coverage. Contactor shall not be entitled to worker's compensation coverage, or any other type of insurance coverage held by the County.

Upon execution of this Agreement, Service Provider shall provide the County with insurance certificates evidencing compliance with the insurance requirements of this Agreement.

## XIV.

**No Waiver of Immunities.** Nothing in this Agreement shall be deemed to waive, modify or amend any legal defense available at law or in equity to The County, its past or present officers, employees, or agents, nor to create any legal rights or claim on behalf of any third party. The County does not waive, modify, or alter to any extent whatsoever the availability of the defense of governmental immunity or any other immunity under the laws of the State of Texas or of the United States.

**XV.**

**Warranty:** Service Provider warrants to The County that materials, workmanship and equipment furnished under this agreement will be of good quality and new unless otherwise required or permitted by The County, that the work will be free from defects not inherent in the quality required or permitted by law or otherwise, and that the work will conform to the requirements of the Agreement documents. Work not conforming to these requirements, including substitutions not properly approved and authorized, may be considered defective.

**XVI.**

**Taxes**: Service Provider shall pay all sales, consumer, use and similar taxes for the work provided by Service Provider which had been legally enacted on the date of the Agreement, whether or not yet effective or merely scheduled to go into effect.

**XVII.**

**Venue and Applicable Law:** Venue of this Agreement shall be Williamson County, Texas, and the laws of the State of Texas shall govern all terms and conditions.

**XVIII.**

**No Assignment:** Service Provider may not assign this Agreement.

**IXX.**

**Severability:** In case any one or more of the provisions contained in this agreement shall for any reason be held to be invalid, illegal, or unenforceable in any respect, such invalidity or unenforceability shall not affect any other provision in this agreement and this agreement shall be construed as if such invalid, illegal or unenforceable provision had never been contained in it.

**XX.**

**Confidentiality:** Service Provider expressly agrees that they will not use any incidental confidential information they may obtain while being on governmental property for their own benefit and agrees that is will not enter unauthorized areas or access confidential information and will not disclose any information to unauthorized third parties and will take care to guard the security of the information at all times.

**XXI.**

**Termination:** This agreement may be terminated at any time at the option of The County, without further or prospective liability for performance upon giving upon thirty (30) calendar day's written notice to thereof. In the event Williamson County exercises its right to terminate without cause, it is understood and agreed that only amounts due to Service Provider for goods, commodities and/or services provided and expenses incurred to and including the date of termination, will be due and payable. No penalty will be assessed for Williamson County's termination for convenience.

## XXII.

**Right of Funds:** Despite the agreed upon method of payment set forth above, Service Provider agrees to return to Williamson County pro-rata portion of unearned funds distributed to Service Provider if (a) Service Provider's project progress is insufficient; (b) this Agreement is terminated for any reason; or (c) Service Provider fails in any other respect under this Agreement.

## XXIII.

**County's Right to Audit:** Service Provider agrees that Williamson County or its duly authorized representatives shall, until the expiration of three (3) years after final payment under this Agreement, have access to and the right to examine and photocopy any and all books, documents, papers and records of Service Provider which are directly pertinent to the services to be performed under this Agreement for the purposes of making audits, examinations, excerpts, and transcriptions. Service Provider expressly agrees that The County shall have access during normal working hours to all necessary Service Provider facilities and shall be provided adequate and appropriate workspace in order to conduct audits in compliance with the provisions of this section. Williamson County shall give Service Provider reasonable advance notice of intended audits.

## XXIV.

**Notice:** Any notice required to be given under the terms of this Agreement shall be effective if and when given in writing and mailed by certified mail to the addresses listed below or subsequently provided in writing:

**WILLIAMSON COUNTY:**
Williamson County Judge
710 Main Street, Suite 101
Georgetown, TX 78626

**SERVICE PROVIDER**
Mayans Concrete LLC
921 County Road 100
Georgetown, TX 78626

## XXV.

**Mediation:** The parties agree to use non-binding mediation for dispute resolution prior to and formal legal action being taken on this Agreement.

## XXVI.

**Non-Appropriation and Fiscal Funding**: The obligations of the Parties under this Agreement do not constitute a general obligation or indebtedness of either Party for which such Party is obligated to levy, pledge, or collect any form of taxation. It is understood and agreed that County shall have the right to terminate this Agreement at the end of any County fiscal year if the governing body of County does not appropriate sufficient funds as determined by County's budget for the fiscal year in question. County may effect such termination by giving written notice of termination at the end of its then-current fiscal year.

## XXVII.

**Authorized Expenses:** In the event County authorizes, in advance and in writing, reimbursement of non-labor expenses related to the services subject of this Agreement, County will pay such actual non-labor expenses in strict accordance with the Williamson County Vendor Reimbursement Policy (as amended), which is incorporated into and made a part of this Agreement by reference. The Williamson County Vendor Reimbursement Policy can be found at: Williamson County Vendor Reimbursement Policy.pdf (wilco.org). Invoices requesting reimbursement for authorized non-labor expenses must be accompanied by copies of the provider's invoice and clearly set forth the actual cost of the expenses, without markup.

## XXVIII.

**Entire Agreement & Incorporated Documents:** This Agreement constitutes the entire Agreement between the parties and may not be modified or amended other than by a written instrument executed by both parties. Documents expressly incorporated into this Agreement include the following:

A. This Agreement, its Exhibits and any amend amendments agreed to by both parties (if any);
B. Statements of Work issued under the Agreement; and
C. Insurance certificates evidencing coverages required herein above.

In the event a dispute arises between terms and conditions of this (1) Agreement, its exhibits and amendments (if any); and (2) a SOW issued under the Agreement; applicable documents will be referred to for the purpose of clarification, conflict resolution or for additional detail in the following order of precedence: (1) terms and conditions of this Agreement, its exhibits and amendments (if any), (2) the SOW issued under the Agreement.

## XXIX.

**Signature for the County:** The presiding officer of Williamson County's governing body who is authorized to execute this instrument by order duly recorded may execute this Agreement on behalf of the County.

IN WITNESS WHEREOF, that this Agreement shall be effective as of the date of the last party's execution below.

**Williamson County:**

_____
Authorized Signature

_____
County Judge/Presiding Officer

Dated: _____ _____, 20___

**Mayans Concrete LLC:**

_____
Authorized Signature

Salvador Santos
Printed Name

Dated: June 2 , 2025



**Approved as to Legal Form**
HAL HAWES
General Counsel, Commissioners Court
Date: Jun 02 2025 Time: 1:25 pm

**Reviewed by Contract Audit**
SARA GREER, CGAP
Contract Auditor
Williamson County Auditor's Office
Date: Jun 02 2025 Time: 12:24 pm

**Exhibit "A"**
**Price Sheet dated June 2, 2025**

**Mayans Concrete**

## Attachment – Price Sheet

This attachment shall be completed and returned with the Service Provider's response / Service Agreement documents.

Service Provider shall submit a billing rate for each discipline which shall be incorporated into this service agreement.

Rates shall remain firm throughout the term of this contract purchase agreement. This price sheet shall be used to establish fixed prices for services by purchase order.

Rates valid thru September 30, 2025.
If rates change at renewal times, we will forward those adjusted rates to you.

| **1. Technician - Labors** | **Rate Price per Hour** |
|---|---|
| a. Regular Hours – 7:00 am – 5:00 pm | $ 45.00 |
| a. After Regular Hours – 5:01 pm – 6:59 am | $ 45.00 |
| b. Weekends or County approved Holidays | $ 45.00 |
| **2. Technician - Supervisor** | |
| a. Regular Hours – 7:00 am – 5:00 pm | $ 80.00 |
| b. After Regular Hours – 5:01 pm – 6:59 am | $ 80.00 |
| c. Weekends or County approved Holidays | $ 80.00 |
| **3. Technician – Superintendent** | |
| a. Regular Hours – 7:00 am – 5:00 pm | $ 130.00 |
| b. After Regular Hours – 5:01 pm – 6:59 am | $ 130.00 |
| c. Weekends or County approved Holidays | $ 130.00 |
| **4. Service Vehicle** | **Service Fee** |
| a. Service Vehicle Fee – per site visit, per vehicle | $50.00 |

| | |
|---|---|
| Emergency Contact Personnel: | Salvador Santos |
| Business Hours Phone Number: | 512-677-1416 |
| After Hours/Emergency Phone Number: | 512-677-1416 |
| Email Address: | salvador@mayasconcrete.com |

| **Materials - Remedial Repairs** | |
|---|---|
| **Materials not covered under scheduled service:** | |
| * | Service Provider may invoice for parts and materials on a cost-plus basis. The Service Provider may invoice at 30 % markup. |
| ** | Service Provider may invoice for equipment rental on a cost-plus basis. The Service Provider may invoice at 30 % markup. |
| *** | Invoice(s) for work performed shall require a copy of the parts and materials receipt to be included when the total, including mark-up, exceeds $500.00. |
| **** | Williamson County reserves the right to request from Service Provider any documentation that reflects price for verification purposes. |

REMAINDER OF THIS PAGE INTENTIONALLY LEFT BLANK

# CERTIFICATE OF INTERESTED PARTIES

**FORM 1295**



Complete Nos. 1 - 4 and 6 if there are interested parties.
Complete Nos. 1, 2, 3, 5, and 6 if there are no interested parties.

**OFFICE USE ONLY**
**CERTIFICATION OF FILING**

**Certificate Number:**
2025-1307941

**Date Filed:**
05/12/2025

**Date Acknowledged:**

**1 Name of business entity filing form, and the city, state and country of the business entity's place of business.**

Mayans Concrete LLC
Georgetown, TX United States

**2 Name of governmental entity or state agency that is a party to the contract for which the form is being filed.**

Williamson County Facilities Management

**3 Provide the identification number used by the governmental entity or state agency to track or identify the contract, and provide a description of the services, goods, or other property to be provided under the contract.**

2025229
FY25 - Mayans Concrete LLC - MSA

| 4 Name of Interested Party | City, State, Country (place of business) | Nature of interest (check applicable) | |
|---|---|---|---|
| | | Controlling | Intermediary |
| | | | |
| | | | |
| | | | |
| | | | |
| | | | |
| | | | |
| | | | |
| | | | |
| | | | |

**5 Check only if there is NO Interested Party.** [X]

**6 UNSWORN DECLARATION**

My name is Salvador Santos Villanueva, and my date of birth is [redacted].

My address is [redacted]
(street) (city) (state) (zip code) (country)

I declare under penalty of perjury that the foregoing is true and correct.

Executed in Williamson County, State of Texas, on the 12 day of May (month), 2025 (year).

Signature of authorized agent of contracting business entity
(Declarant)

# CERTIFICATE OF INTERESTED PARTIES

**FORM 1295**



Complete Nos. 1 - 4 and 6 if there are interested parties.
Complete Nos. 1, 2, 3, 5, and 6 if there are no interested parties.

**OFFICE USE ONLY**
**CERTIFICATION OF FILING**

**Certificate Number:**
2025-1307941

**Date Filed:**
05/12/2025

**Date Acknowledged:**
05/13/2025

**1 Name of business entity filing form, and the city, state and country of the business entity's place of business.**

Mayans Concrete LLC
Georgetown, TX United States

**2 Name of governmental entity or state agency that is a party to the contract for which the form is being filed.**

Williamson County Facilities Management

**3 Provide the identification number used by the governmental entity or state agency to track or identify the contract, and provide a description of the services, goods, or other property to be provided under the contract.**

2025229
FY25 - Mayans Concrete LLC - MSA

| 4 Name of Interested Party | City, State, Country (place of business) | Nature of interest (check applicable) | |
|---|---|---|---|
| | | Controlling | Intermediary |
| | | | |
| | | | |
| | | | |
| | | | |
| | | | |
| | | | |
| | | | |
| | | | |
| | | | |

**5 Check only if there is NO Interested Party.** [X]

**6 UNSWORN DECLARATION**

My name is _____, and my date of birth is _____.

My address is _____, _____, _____, _____, _____.
(street) (city) (state) (zip code) (country)

I declare under penalty of perjury that the foregoing is true and correct.

Executed in _____County, State of _____, on the _____day of _____, 20_____.
(month) (year)

_____
Signature of authorized agent of contracting business entity
(Declarant)

**Commissioners Court - Regular Session** **16.**

**Meeting Date:** 06/17/2025

Authorize Issuing RFP #25RFP66 Plumbing Services for Facilities Management

**Submitted For:** Joy Simonton **Submitted By:** Michelle McKinney, Purchasing

**Department:** Purchasing

**Agenda Category:** Consent

## Information

### Agenda Item

Discuss, consider, and take appropriate action on authorizing the Purchasing Agent to advertise and receive sealed responses for the provision of as-needed plumbing services for Williamson County's owned premises under RFP #25RFP66.

### Background

Williamson County is seeking written responses from qualified vendors for the provision of plumbing services. The funding will be from 01.0100.0509.004510, the Origination ID No. is 2611 and the point of contact is Sheila Rivera.

## Fiscal Impact

| From/To | Acct No. | Description | Amount |
|---|---|---|---|

## Attachments

*No file(s) attached.*

## Form Review

| Inbox | Reviewed By | Date |
|---|---|---|
| Purchasing (Originator) | Joy Simonton | 06/10/2025 09:53 AM |
| County Judge Exec Asst. | Delia Colon | 06/10/2025 10:12 AM |
| Form Started By: Michelle McKinney | | Started On: 06/04/2025 02:33 PM |
| Final Approval Date: 06/10/2025 | | |

**Commissioners Court - Regular Session** **17.**

**Meeting Date:** 06/17/2025

Authorize Issuing RFP #25RFP67 Septic Systems Services for Facilities Management

**Submitted For:** Joy Simonton **Submitted By:** Michelle McKinney, Purchasing

**Department:** Purchasing

**Agenda Category:** Consent

## Information

### Agenda Item

Discuss, consider, and take appropriate action on authorizing the Purchasing Agent to advertise and receive sealed responses for the provision of as-needed septic systems services for Williamson County's owned premises under RFP #25RFP67.

### Background

Williamson County is seeking written responses from qualified vendors for the provision of septic systems services for Williamson County's owned premises. The funding will be from 01.0100.0509.004510, the Origination ID No. is 2900 and the point of contact is Sheila Rivera.

## Fiscal Impact

| From/To | Acct No. | Description | Amount |
|---|---|---|---|

## Attachments

*No file(s) attached.*

## Form Review

| Inbox | Reviewed By | Date |
|---|---|---|
| Purchasing (Originator) | Joy Simonton | 06/10/2025 09:55 AM |
| County Judge Exec Asst. | Delia Colon | 06/10/2025 10:15 AM |
| Form Started By: Michelle McKinney | | Started On: 06/04/2025 02:42 PM |
| Final Approval Date: 06/10/2025 | | |

**Commissioners Court - Regular Session** **18.**

**Meeting Date:** 06/17/2025

Rodriguez 24RFSQ12 WA1 On Call Materials Testing & Geotechnical Engr Svcs

**Submitted For:** Robert Daigh **Submitted By:** Vicky Edwards, Infrastructure

**Department:** Infrastructure

**Agenda Category:** Consent

## Information

### Agenda Item

Discuss, consider and take appropriate action on Work Authorization No 1 in the amount of $30,000.00 to expire on December 31, 2026, under the Williamson County Contract for Engineering Services between Rodriguez Engineering Laboratories LLC and Williamson County dated March 19, 2024, for Materials Testing and Geotechnical Engineering Services. Funding source: 01.0200.0210.004160.

### Background

## Fiscal Impact

| From/To | Acct No. | Description | Amount |
|---|---|---|---|

## Attachments

Rodriguez 24RFSQ12 WA1 On Call Materials Testing & Geotechnical Engr Svcs

## Form Review

| Inbox | Reviewed By | Date |
|---|---|---|
| Hal Hawes | Hal Hawes | 06/06/2025 01:17 PM |
| County Judge Exec Asst. | Delia Colon | 06/06/2025 02:07 PM |
| Form Started By: Vicky Edwards | | Started On: 06/06/2025 11:26 AM |
| Final Approval Date: 06/06/2025 | | |

**WORK AUTHORIZATION NO.** 1

**PROJECT: On Call Materials Testing & Geotechnical Engineering Services**

This Work Authorization is made pursuant to the terms and conditions of the Williamson County Contract for Engineering Services, being dated **March 19, 2024** and entered into by and between Williamson County, Texas, a political subdivision of the State of Texas, (the "County") and **Rodriguez Engineering Laboratories LLC** (the "Engineer").

Part1. The Engineer will provide the following Engineering Services set forth in Attachment "B" of this Work Authorization.

Part 2. The maximum amount payable for services under this Work Authorization without modification is **$30,000.00.**

Part 3. Payment to the Engineer for the services established under this Work Authorization shall be made in accordance with the Contract.

Part 4. This Work Authorization shall become effective on the date of final acceptance and full execution of the parties hereto and shall terminate on **December 31, 2026**. The Engineering Services set forth in Attachment "B" of this Work Authorization shall be fully completed on or before said date unless extended by a Supplemental Work Authorization.

Part 5. This Work Authorization does not waive the parties' responsibilities and obligations provided under the Contract.

Part 6. County believes it has sufficient funds currently available and authorized for expenditure to finance the costs of this Work Authorization. Engineer understands and agrees that County's payment of amounts under this Work Authorization is contingent on the County receiving appropriations or other expenditure authority sufficient to allow the County, in the exercise of reasonable administrative discretion, to continue to make payments under this Contract. It is further understood and agreed by Engineer that County shall have the right to terminate this Contract at the end of any County fiscal year if the governing body of County does not appropriate sufficient funds as determined by County's budget for the fiscal year in question. County may effect such termination by giving written notice of termination to Engineer.

Part 7. This Work Authorization is hereby accepted and acknowledged below.

EXECUTED _____

| ENGINEER: | COUNTY: |
| --- | --- |
| Rodriguez Engineering Laboratories LLC | Williamson County, Texas |
| By: _____ | By: _____ |
| Signature | Signature |
| Jose Melendez, P.E. | Steven Snell |
| Printed Name | Printed Name |
| Senior Engineer/Laboratory Manager | Williamson County Judge |
| Title | Title |

LIST OF ATTACHMENTS

Attachment A - Services to be Provided by County

Attachment B - Services to be Provided by Engineer

Attachment C - Work Schedule

Attachment D - Fee Schedule

## Attachment A - Services to be Provided by County

Williamson County personnel will provide project direction, review and oversight.

## Attachment B - Services to be Provided by Engineer

The Scope of Services to be provided under the terms of this contract include:

Geotechnical Engineering Studies and Consultation

Construction Materials Engineering and Testing

A detailed description of the scope of services will be provided for each specific Project Assignment as listed in each Letter of Agreement.

## Attachment C - Work Schedule

Work shall begin immediately upon receipt of agreement between County and Rodriguez on the work schedule and authorization to proceed on assigned services.

## Attachment D - Fee Schedule

Please see next pages.

# EXHIBIT D

## RATE SCHEDULE

| CONSTRUCTION MATERIALS TESTING SERVICES | | | | |
|---|---|---|---|---|
| **Consultant Name: RODRIGUEZ ENGINEERING LABORATORIES LLC** | | | **UNIT** | **RATES** |
| **1. Testing of Soils and Base Materials** | | | | |
| **1.1** | **Field Soil Density** | | | |
| | 1.1.1 | Trip Charge (round-trip from REL Austin) (Vehicle or Mileage is not Included) | Per hr | $75.38 |
| | 1.1.2 | Field Tech Time (on-site only, 2-hour minimum) | Per hr | $75.38 |
| | 1.1.3 | Field Nuclear Density Test | Per ea | $51.51 |
| | 1.1.4 | Field Density by Sand Cone Method (ASTM D1556) | Per ea | $69.10 |
| | | | | |
| **1.2** | **Bulk Sample Pick-Up** | | | |
| | 1.2.1 | Trip Charge (round-trip from REL Austin) (Vehicle or Mileage is not Included) | Per hr | $75.38 |
| | | | | |
| **1.3** | **Laboratory Moisture Density Relationship** | | | |
| | 1.3.1 | Trip Charge (round-trip from REL Austin) (Vehicle or Mileage is not Included) | Per hr | $75.38 |
| | 1.3.2 | Field Tech Time (on-site only, 2-hour minimum) | Per hr | $75.38 |
| | 1.3.3 | Moisture Density Relationship of Soil-Cement (ASTM D 558) | Per ea | $345.47 |
| | 1.3.4 | Moisture Density Relationship (ASTM D 698) Standard Proctor Compaction Test) | Per ea | $345.47 |
| | 1.3.5 | Moisture Density Relationship (ASTM D 1557) (Modified Proctor Compaction Test) | Per ea | $345.47 |
| | 1.3.6 | Moisture Density Relationship (TEX-113-E) Compaction Test | Per ea | $345.47 |
| | 1.3.7 | Moisture Density Relationship (TEX-114-E, Part I) Compaction Test | Per ea | $345.47 |
| | 1.3.8 | Moisture Density Relationship (TEX-114-E, Part II) Compaction Test | Per ea | $386.92 |
| | 1.3.9 | Moisture Density Relationship of Soil-Cement (Tex-120-E Part I) | Per ea | $386.92 |
| | 1.3.10 | Moisture Density Relationship of Soil-Lime (Tex-121-E Part I) | Per ea | $386.92 |
| | | | | |
| **1.4** | **Laboratory Testing of Soils** | | | |
| | 1.4.1 | Atterberg Limits (Liquid and Plastic Limits) (TEX-104-E, TEX-105-E, TEX-106-E) | Per ea | $97.99 |
| | 1.4.2 | Bar Linear Shrinkage of Soils (TEX-107-E) | Per ea | $82.92 |
| | 1.4.3 | CBR of Laboratory-Compacted Soils (ASTM D1883) | Per ea | $621.85 |
| | | 1.4.3.1 Each Additional Point | Per ea | $207.29 |
| | 1.4.4 | Depth Check (Tex-140-E) | Per ea | $25.13 |
| | 1.4.5 | Dry Unit Weight Test of Soils | Per ea | $47.74 |
| | 1.4.6 | Field Gradation of Lime Soil (1.75, 0.75, No 4 Sieve) (in addition to hourly charge) | Per point | $27.65 |
| | 1.4.7 | Hydrometer Analysis (ASTM D422), (mechanical sieve analysis is not included) | Per ea | $145.73 |
| | 1.4.8 | Lime Series Curve (ASTM D 4318) | Per point | $128.14 |
| | 1.4.9 | Natural Moisture Content | Per ea | $28.27 |
| | 1.4.10 | Organic Content of Soils (Tex-148-E) | Per ea | $232.41 |
| | 1.4.11 | Percent Passing No. 200 Sieve (TEX-111-E) | Per ea | $64.07 |
| | 1.4.12 | PVR (Tex-124-E), testing is not included | Per ea | $143.21 |
| | 1.4.13 | Resistivity of Soils (TEX-129-E) | Per ea | $136.92 |
| | 1.4.14 | Sample Preparation (TEX-101-E) | Per ea | $94.22 |
| | 1.4.15 | Sample Remolding | Per hr | $75.38 |
| | 1.4.16 | Sieve Analysis (TEX-110-E) | Per ea | $97.99 |
| | 1.4.17 | Shrinkage (Volumetric) (ASTM D427, ASTM D4943) | Per ea | $101.76 |
| | 1.4.18 | Soil Cement or Lime Compression Test (TEX-120-E Part II, TEX-121-E Part II), each mold/specimen | Per ea | $103.01 |
| | 1.4.19 | Soil pH (Tex-128-E) | Per ea | $81.66 |
| | 1.4.20 | Soil Specific Gravity (TEX-108-E) | Per ea | $92.96 |
| | 1.4.21 | Stabilization Ability of Lime by Soil PH (TEX-121-E Part III) up to 6 points | Per ea | $349.25 |
| | 1.4.22 | Sulfate Content (Tex-145-E) | Per ea | $131.91 |
| | 1.4.23 | Texture Depth by Sand Patch (Tex-436-A) | Per ea | $81.66 |
| | 1.4.24 | Unconfined Compression Test - Cohesive Soils (ASTM D2166) | Per ea | $72.87 |
| | 1.4.25 | Unconfined Compression Test - Rock (ASTM D2938) | Per ea | $101.76 |
| | 1.4.26 | Dynamic Cone Penetration in Shallow Pavement Applications (ASTM D6951) | Per ea | $279.59 |
| | | | | |
| **1.5** | **Texas Triaxial Compression Test on Base Material TEX-117E, Part II, including the following:** | | | |
| | 1.5.1 | Molding, Curing, and Testing 9 Specimens | Per ea | $1,752.48 |

# EXHIBIT D

## RATE SCHEDULE

| CONSTRUCTION MATERIALS TESTING SERVICES | | | | |
|---|---|---|---|---|
| **Consultant Name: RODRIGUEZ ENGINEERING LABORATORIES LLC** | | | **UNIT** | **RATES** |
| | 1.5.2 | Atterberg Limits (Liquid and Plastic Limits) (TEX-104-E, TEX-105-E, TEX-106-E) | Per ea | $97.99 |
| | 1.5.3 | Bar Linear Shrinkage of Soils (TEX-107-E) | Per ea | $82.92 |
| | 1.5.4 | Percent Passing No. 200 Sieve (TEX-111-E) | Per ea | $64.07 |
| | 1.5.5 | Sample Preparation (TEX-101-E) | Per ea | $94.22 |
| | 1.5.6 | Sieve Analysis (TEX-110-E) | Per ea | $97.99 |
| | 1.5.7 | Wet Ball Mill (TEX-116-E) | Per ea | $304.01 |
| | | | | |
| **1.6** | Report of Soil Test Results (includes clerical, engineering review/seal, etc.) | | Per ea | $104.27 |
| | | | | |
| **2. Testing of Concrete and Aggregates** | | | | |
| **2.1** | **Concrete Cylinder** | | | |
| | 2.1.1 | Trip Charge (round-trip from REL Austin) (Vehicle or Mileage is not Included) | Per hr | $75.38 |
| | 2.1.2 | Field Tech Time (on-site only, 2-hour minimum) | Per hr | $75.38 |
| | 2.1.3 | Cylinder Charge (per each) | Per ea | $36.44 |
| | | | | |
| **2.2** | **Concrete Coring** | | | |
| | 2.2.1 | Trip Charge (round-trip from REL Austin) (Vehicle or Mileage is not Included) | Per hr | $75.38 |
| | 2.2.2 | Field Tech Time (on-site only, 2-hour minimum) | Per hr | $75.38 |
| | 2.2.3 | Concrete Coring Equipment Charge | Per hr | $52.76 |
| | 2.2.4 | Core Bit Surcharge (in addition to base equipment and technician charges) | | |
| | | 2.2.4.1 - 3-inch diameter core | Per inch | $6.29 |
| | | 2.2.4.2 - 4-inch diameter core | Per inch | $8.17 |
| | | 2.2.4.3 - 6-inch diameter core | Per inch | $10.74 |
| | 2.2.5 | Concrete Core Strength Testing, Includes Core Curing and Preparation | Per ea | $90.45 |
| | | | | |
| **2.3** | **Laboratory Testing of Concrete and Aggregates** | | | |
| | 2.3.1 | Abrasion Test (TEX-410-A) | Per ea | $332.90 |
| | 2.3.2 | Absorption of Aggregate | Per ea | $50.25 |
| | 2.3.3 | Aggregate Gradation Analysis (TEX-200-F) | Per ea | $97.99 |
| | 2.3.4 | Beam Flexural Strength (TEX 448-A) | Per ea | $54.02 |
| | 2.3.5 | Coarse Aggregate Angularity | Per ea | $103.01 |
| | 2.3.6 | Crushed Face Count (TEX-460-A) | Per ea | $104.27 |
| | 2.3.7 | Decantation (Tex-406-E) | Per ea | $46.48 |
| | 2.3.8 | Deleterious Materials (Clay Lumps/Friable Part I) Mineral Aggregate (Tex-413-A) | Per ea | $91.70 |
| | 2.3.9 | Fine Aggregate Angularity | Per ea | $103.01 |
| | 2.3.10 | Fineness Modulus of Fine Aggregate (Tex-402-A) | Per ea | $56.53 |
| | 2.3.11 | Flat, Elongated Particles (ASTM D4791) | Per ea | $103.01 |
| | 2.3.12 | Micro Deval Abrasion (TEX-461-A) | Per ea | $307.78 |
| | 2.3.13 | Organic Impurities in Fine Aggregate (Tex-408-A) | Per ea | $70.35 |
| | 2.3.14 | Pavement Thickness by Direct Measurement (Tex-423-A) | Per ea | $37.68 |
| | 2.3.15 | Sand Equivalent (Clay Content) (Tex-203-F) | Per ea | $119.35 |
| | 2.3.16 | Sieve Analysis of Fine and Coarse Aggregate (Tex-401-A) | Per ea | $97.99 |
| | 2.3.17 | Soundness, Sodium, or Magnesium (ASTM C88, Tex-411-A) | Per ea | $489.95 |
| | 2.3.18 | Specific Gravity of Aggregate | Per ea | $75.38 |
| | 2.3.19 | Flakiness Index of Aggregate | Per ea | $127.00 |
| | 2.3.20 | Splitting Tensile Strength of Cylindrical Concrete Specimen (ASTM C496) | Per ea | $54.02 |
| | 2.3.21 | Thickness of Concrete Cylinders or CTB Cores (ASTM C174) | Per ea | $25.13 |
| | 2.3.22 | Unit Weight of Aggregate | Per ea | $50.25 |
| | 2.3.23 | Unit weight of Concrete Specimens by Measurements | Per ea | $18.84 |
| | | | | |
| **2.4** | Report of Concrete Test Results (includes clerical, engineering review/seal, etc.) | | Per ea | $104.27 |
| | | | | |
| **3. Testing of HMAC and Liquid Asphalt** | | | | |

**EXHIBIT D**

## RATE SCHEDULE

| CONSTRUCTION MATERIALS TESTING SERVICES | | | | |
|---|---|---|---|---|
| **Consultant Name: RODRIGUEZ ENGINEERING LABORATORIES LLC** | | | **UNIT** | **RATES** |
| **3.1** | **HMAC Field Testing and Sample Pick-up** | | | |
| | 3.1.1 | Trip Charge (round-trip from REL Austin) (Vehicle or Mileage is not Included) | Per hr | $75.38 |
| | 3.1.2 | Field Tech Time (on-site only, 2-hour minimum) | Per hr | $75.38 |
| | 3.1.3 | Longitudinal Joint Density with Density Gauge (Tex-207-F, VII) (Plus Tech time) | Per ea | $97.99 |
| | 3.1.4 | Mat Segregation with Density Gauge (Tex-207-F, Part V) (Plus Tech time) | Per ea | $97.99 |
| | 3.1.5 | Pavement Thickness Determination (Tex-140-E)(Plus Tech time) | Per ea | $25.13 |
| | 3.1.6 | Thermal Profile (Tex-244-F)(Plus Tech time) | Per ea | $219.85 |
| | 3.1.7 | Permeability or Water Flow of Hot Mix Asphalt | Per ea | $93.77 |
| | | | | |
| **3.2** | **Laboratory Testing of HMAC** | | | |
| | 3.2.1 | Asphalt Content by Extraction (TEX-210-F, T164) | Per ea | $211.06 |
| | 3.2.2 | Asphalt Content by Ignition Method (Tex-236-F) | Per ea | $226.13 |
| | 3.2.3 | Specimen Molding by SGC (TEX-241-F) (2 per set) | Per ea | $106.78 |
| | 3.2.4 | Specimen Molding by TGC (TEX-206-F) (3 per set) | Per ea | $77.89 |
| | 3.2.5 | Bulk Density of Compacted Specimens (TEX-207-F, Part I) (2 or 3 per set) | Per ea | $77.89 |
| | 3.2.6 | Hveem Stability (TEX-208-F) (3 per set) | Per ea | $77.89 |
| | 3.2.7 | Gradation of Aggregate from Extraction or Ignition (TEX-200-F) | Per ea | $97.99 |
| | 3.2.8 | Hamburg Wheel Tracker (TEX-242-F) (Includes Molding) | Per ea | $711.05 |
| | 3.2.9 | Indirect Tensile Strength (TEX-226-F) (Molding is not included) | Per ea | $91.70 |
| | 3.2.10 | Bulk Specific Gravity of Core (Tex-207-F Part I) | Per ea | $33.92 |
| | 3.2.11 | Bulk Specific Gravity of Core (Tex-207-F Part VI), in addition to Specific Gravity (3.2.14) | Per ea | $77.89 |
| | 3.2.12 | Maximum Theoretical Specific Gravity, Rice Method (Tex 227-F) | | |
| | | 3.2.12.1 - Bag Sample | Per ea | $70.35 |
| | | 3.2.12.2 - Core Sample | Per ea | $82.92 |
| | 3.2.13 | Cantabro Loss (TEX-245-F) (Molding is not included) | Per ea | $140.69 |
| | 3.2.14 | Boiling Stripping Test (TEX-530-C) | Per ea | $138.19 |
| | 3.2.15 | Draindown Characteristics of Bituminous Materials (Tex-235-F) | Per ea | $138.76 |
| | 3.2.16 | Moisture Content of Bituminous Materials (Tex-212-F) | Per ea | $51.78 |
| | 3.2.17 | Shear Bond Strength Test (Tex-249-F) | Per ea | $257.05 |
| | 3.2.18 | Ideal Cracking Test (Tex-250-F) | Per ea | $374.87 |
| | 3.2.19 | Thickness of HMAC cores by Direct Measurement | Per ea | $16.32 |
| | | | | |
| **3.3** | **HMAC Coring** | | | |
| | 3.3.1 | Trip Charge (round-trip from REL Austin) (Vehicle or Mileage is not Included) | Per hr | $75.38 |
| | 3.3.2 | Field Tech time (on-site only, 2-hour minimum) | Per hr | $75.38 |
| | 3.3.3 | Core, per inch thickness | | |
| | | 3.3.3.1 - 0"–6" depth @ 6"Ø (includes patching and sample prep.) | Per ea | $123.12 |
| | | 3.3.3.2 - > 6"–10" depth @ 6"Ø (includes patching and sample prep.) | Per ea | $136.30 |
| | | 3.3.3.3 - > 10"–14" depth @ 6"Ø (includes patching and sample prep.) | Per ea | $175.88 |
| | | 3.3.3.4 - >14" depth @ 6"Ø (includes patching and sample prep.) | Per ea | $175.88 |
| | | 3.3.3.5 - Per inch beyond 14" depth @ 6"Ø (includes patching and sample prep.) | Per inch | $7.54 |
| | | | | |
| **3.4** | **Laboratory Testing of Liquid Asphalt and Emulsions** | | | |
| | 3.4.1 | Abson Recovery (Extraction using Solvent is not Included) | Per ea | $301.51 |
| | 3.4.2 | Breaking Index (Asphalt Emulsions) | Per ea | $118.09 |
| | 3.4.3 | Cement Mix | Per ea | $89.19 |
| | 3.4.4 | Demulsibility (Anionic or Cationic Emulsions) | Per ea | $89.19 |
| | 3.4.5 | Density of Emulsified Asphalt | Per ea | $89.19 |
| | 3.4.6 | Ductility of Bituminous Materials | Per ea | $126.89 |
| | 3.4.7 | Elastic Recovery Test | Per ea | $103.01 |
| | 3.4.8 | Float Test For Bituminous Materials | Per ea | $103.01 |
| | 3.4.9 | Kinematic Viscosity of Cut-Back Asphalt | Per ea | $126.89 |
| | 3.4.10 | Penetration of Bituminous Materials | Per ea | $79.15 |

**EXHIBIT D**

## RATE SCHEDULE

| CONSTRUCTION MATERIALS TESTING SERVICES | | | | |
|---|---|---|---|---|
| **Consultant Name: RODRIGUEZ ENGINEERING LABORATORIES LLC** | | | **UNIT** | **RATES** |
| | 3.4.11 | Residue by Distillation (Cutback or Emulsified Asphalts) | Per ea | $185.92 |
| | 3.4.12 | Residue by Evaporation | Per ea | $185.92 |
| | 3.4.13 | Saybolt Viscosity of Emulsified Asphalt at 25°C (77°F) | Per ea | $79.15 |
| | 3.4.14 | Saybolt Viscosity of Emulsified Asphalt at 50°C (122°F) | Per ea | $79.15 |
| | 3.4.15 | Sieve Test of Emulsified Asphalt | Per ea | $55.27 |
| | 3.4.16 | Softening Point of Bitumen (Ring-and-Ball) | Per ea | $126.89 |
| | 3.4.17 | Storage Stability (24 Hrs) | Per ea | $138.19 |
| | 3.4.18 | Specific Gravity of Emulsified Asphalt | Per ea | $85.42 |
| | 3.4.19 | Viscosity by Vacuum Capillary Viscometer | Per ea | $126.89 |
| | | | | |
| **3.5** | Report of Asphalt Test Results (includes clerical, engineering review/seal, etc.) | | Per ea | $104.27 |
| | | | | |
| **4. Field Testing Equipment** | | | | |
| **4.1** | **Vehicle** | | | |
| | 4.1.1 | Within City of Austin ETJ, within 50 miles (one-way) from REL | Per trip | $88.02 |
| | | | | |
| **4.2** | **Falling Heavy Weight Deflectometer (FWD) Testing** | | | |
| | 4.2.1 | FWD Field Data Collection (Equipment and Operator)(8 hr/day maximum) | Per day | $3,102.06 |
| | 4.2.2 | FWD Equipment (Mobilization/Demobilization) | Per ea | $258.51 |
| | 4.2.3 | FWD Operator (Mobilization/Demobilization) | Per hr | $108.04 |
| | | | | |
| **4.3** | **High Speed Inertial Profiler (IRI) Testing** | | | |
| | 4.3.1 | IRI Field Data Collection (Equipment Only)(8 hr/day maximum) | Per day | $459.57 |
| | 4.3.2 | IRI Equipment (Mobilization/Demobilization) (within 50 miles from REL) | Per trip | $71.62 |
| | 4.3.3 | IRI Operator (Portal-to-Portal from REL)(4 hr minimum) | Per hr | $94.22 |
| | | | | |
| **5. Engineering Consultation** | | | | |
| **5.1** | Principal | | Per hr | $290.19 |
| **5.2** | Project Manager/Professional Engineer | | Per hr | $185.92 |
| **5.3** | Project Engineer | | Per hr | $144.47 |
| **5.4** | Graduate Engineer | | Per hr | $108.04 |
| **5.5** | Senior Engineering Technician | | Per hr | $94.22 |
| **5.6** | Engineering Technician (Asphalt, Concrete, Soils, etc.) | | Per hr | $75.38 |
| **5.7** | Clerical | | Per hr | $60.30 |

**NOTES:**

1. Minimum call-out charge for technician and equipment is 2 hours. Charges are accrued portal to portal.
2. The density test unit rate is based on a minimum of 3 tests per trip.
3. Transportation charges are applicable for all field testing assignments including sample pick up. But, if the technician is already at the job site, there is no sample pick up charges.
4. Subconsultants' fees shall be approved previous to work beginning.
5. Trip charge refers to the labor for the Engineering Technician to drive to site. This is charged hourly. Vehicle charges refer to cost of vehicle associated with the trip.

Enrique Munoz
281-381-1314
munozsllc@outlook.com

## 2024 STANDARD RATES

| LABOR RATES PER HOUR | REGULAR | OVERTIME | DOUBLE TIME |
|---|---|---|---|
| Level II – Inspector……. | 82.00 | 123.00 | 164.00 |
| Certified Welding Inspector…… | 125.00 | 187.50 | 250.00 |
| Helper..…… | 65.00 | 97.50 | 130.00 |
| Welder ……..…….. | 95.00 | 142.50 | 190.00 |
| Hardness Testing……. | 125.00 | 187.50 | 250.00 |
| Equipment Charge per Job | 100.00 | | |
| Mileage Per Job (portal to portal) | Current IRS Rate | | |

NOTE: Travel time same rates as above (Minimum Call-Out – 4 Hours, Portal to Portal)

**DOMESTIC TRAVEL:**

12 hour Minimum Charge for Domestic Travel & Work Day

| | |
|---|---|
| Hotel ……..…… | Cost |
| Air Travel…….. | Cost |
| Car Rental…….. | Cost |
| Consumables/Materials……. | Cost |
| Mileage…….. | Current IRS Rate |

**WORK OUTSIDE THE UNITED STATES WILL BE NEGOTIATED**

**WORKING HOURS:**

| | | |
|---|---|---|
| Regular Time | - | 7:00am to 3:30pm, Monday – Friday |
| Overtime | - | All hours worked after 3:30pm, Monday – Friday and all day Saturday |
| Double Time | - | All hours worked on Sunday and Holidays* |

***HOLIDAYS:** New Year's Day, Easter, Memorial Day, US Independence Day, Labor Day, Thanksgiving, and Christmas Day

**Commissioners Court - Regular Session** **19.**

**Meeting Date:** 06/17/2025

Amended Plat for the Lariat Section 14-16 Lots 9-11 Block BC subdivision – Pct 2

**Submitted For:** Adam Boatright **Submitted By:** Adam Boatright, Infrastructure

**Department:** Infrastructure

**Agenda Category:** Consent

## Information

### Agenda Item

Discuss, consider and take appropriate action on approval of the amended plat for the Lariat Section 14-16, Lots 9-11, Block BC subdivision – Precinct 2.

### Background

This subdivision consists of 3 single family lots and no roads. The purpose of this amended plat is to correct a missing lot number. No new lots are being created.

### Timeline

2025-04-03 – initial submittal of the amended plat
2025-05-03 – 1st review complete with comments
2025-05-07 – 2nd submittal of amended plat
2025-05-20 – 2nd review complete with comments
2025-06-04 – 3rd submittal of amended plat
2025-06-11 – 3rd review complete with comments clear
2025-06-12 – amended plat placed on the June 17, 2025, Commissioners Court agenda for consideration

## Fiscal Impact

| From/To | Acct No. | Description | Amount |
|---|---|---|---|

## Attachments

amended plat - Lariat Sec 14-16 Lots 9-11 Block BC

## Form Review

| Inbox | Reviewed By | Date |
|---|---|---|
| County Judge Exec Asst. | Delia Colon | 06/12/2025 12:10 PM |
| Form Started By: Adam Boatright | | Started On: 06/12/2025 11:39 AM |
| Final Approval Date: 06/12/2025 | | |

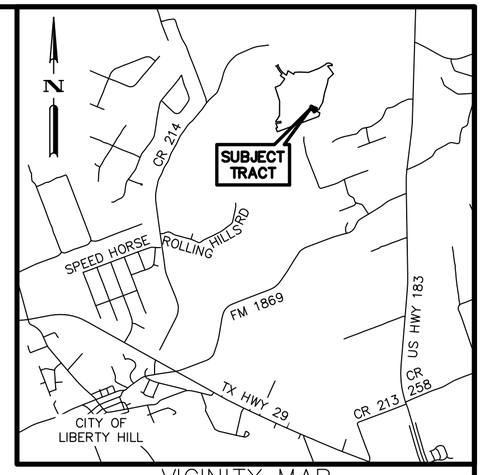


VICINITY MAP
NOT TO SCALE

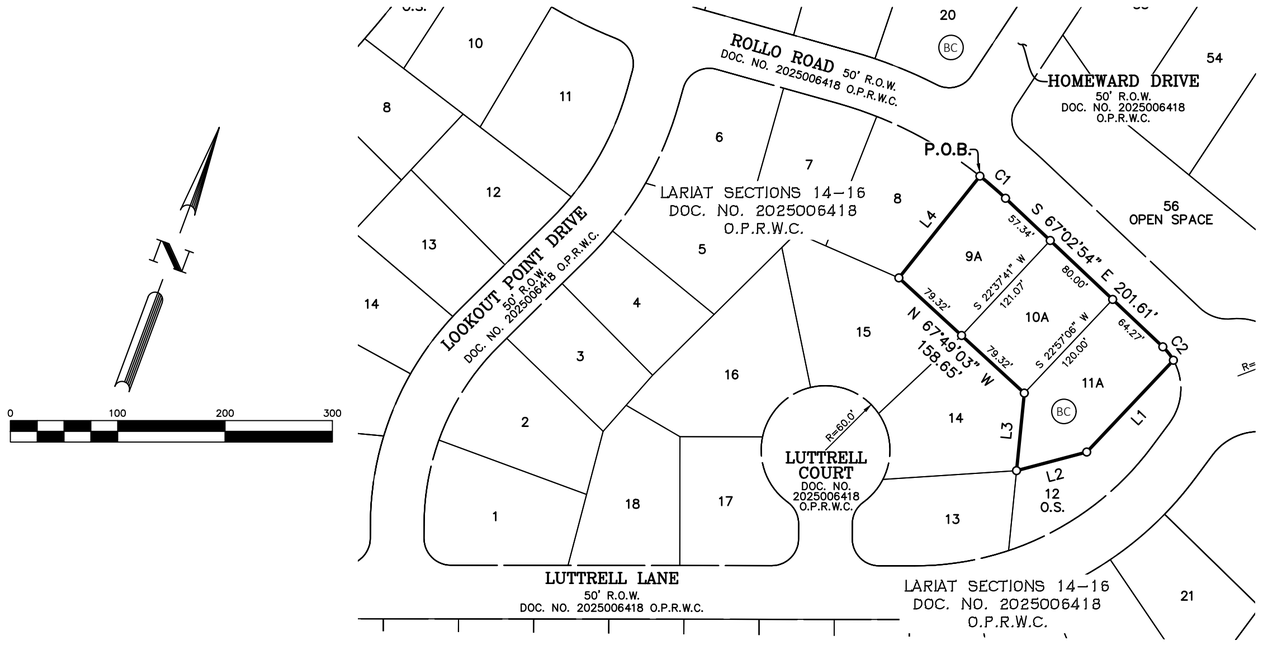


| CURVE TABLE | | | | | |
|---|---|---|---|---|---|
| NUMBER | ARC LENGTH | RADIUS | DELTA | CHORD BEARING | CHORD DISTANCE |
| C1 | 31.50' | 375.00' | 4°48'48" | S 69°27'18" E | 31.49' |
| C2 | 15.96' | 53.50' | 17°05'50" | S 58°29'59" E | 15.91' |

| LINE TABLE | | |
|---|---|---|
| NUMBER | BEARING | DISTANCE |
| L1 | S 22°57'06" W | 117.64' |
| L2 | S 54°48'23" W | 67.63' |
| L3 | N 14°41'37" W | 72.55' |
| L4 | N 18°08'18" E | 121.23' |

| LAND USE SCHEDULE | | |
|---|---|---|
| DESCRIPTION | NUMBER | ACREAGE |
| RESIDENTIAL | 3 | 0.728 AC. |
| TOTAL | 3 | 0.728 AC. |

# AMENDED PLAT OF LOTS 9, 10, AND 11, BLOCK BC
# LARIAT SECTIONS 14-16

A SUBDIVISION OF 0.728 ACRE OF LAND
LOCATED IN THE
JOHN MCDEVITT SURVEY A-415
IN WILLIAMSON COUNTY, TEXAS.

LEGEND

| | |
|---|---|
| O.P.R.W.C. | OFFICIAL PUBLIC RECORDS, WILLIAMSON COUNTY |
| O.S. | OPEN SPACE |
| P.O.B. | POINT OF BEGINNING |
| R.O.W. | RIGHT-OF-WAY |
| ● | FOUND 1/2" IRON ROD |
| ○ | SET 1/2" IRON ROD W/ "BGE INC" CAP |
| △ | CALCULATED POINT |

BEARING BASIS NOTE:

BEARING ORIENTATION IS BASED ON THE TEXAS STATE PLANE COORDINATE SYSTEM, CENTRAL ZONE 4203, NAD-83. COORDINATES AND DISTANCES SHOWN ARE SURFACE VALUES. COMBINED SCALE FACTOR IS 1.00014679.

SUBMITTED DATE: APRIL 3, 2025

OWNERS:
HIGHLAND HOMES - AUSTIN, LLC
5601 DEMOCRACY DRIVE, SUITE 300
PLANO, TX 75024

ENGINEER & SURVEYOR:
BGE, INC.
101 WEST LOUIS HENNA BLVD., SUITE 400
AUSTIN, TX 78728
TEL: 512-879-0400

**BGE, Inc.**
101 West Louis Henna Blvd., Suite 400
Austin, Texas 78728
Tel: 512-879-0400 ● www.bgeinc.com
TBPELS Registration No. F-1046
TBPELS Licensed Surveying Firm No. 10106500



\\bgeinc\data\TXC\Projects\Randolph Todd Co\9839-00-Northgate Ph 3 Sec14-16\SVY\04 Finals\Drawings\Plat\Replat\9839-00 Lariat-Sec14-16 AMENDED.dwg, 5/7/2025 3:50 PM, Matthew Mlsiak

METES & BOUNDS DESCRIPTION

FIELD NOTES FOR A 0.728 ACRE TRACT OF LAND OUT OF THE JOHN MCDEVITT SURVEY, ABSTRACT NO. 415, SITUATED IN WILLIAMSON COUNTY, TEXAS; SAID 0.728 ACRE TRACT CONSISTING OF LOTS 9 – 11, BLOCK BC, OF LARIAT SECTIONS 14–16, A SUBDIVISION AS RECORDED IN DOCUMENT NUMBER 2025006418 OF THE OFFICIAL PUBLIC RECORDS OF WILLIAMSON COUNTY, TEXAS, AS CONVEYED TO HIGHLAND HOMES–AUSTIN, LLC, A TEXAS LIMITED LIABILITY COMPANY, BY SPECIAL WARRANTY DEEDS RECORDED IN DOCUMENT NUMBERS 2025026488 AND 2025032735 OF THE OFFICIAL PUBLIC RECORDS OF WILLIAMSON COUNTY, TEXAS AND BEING MORE PARTICULARLY DESCRIBED BY METES AND BOUNDS AS FOLLOWS:

BEGINNING at a 1/2–inch iron rod with cap stamped "BGE INC" set at the common north corner of Lots 8 and 9, Block BC, and on the southerly right–of–way line of Rollo Road (50' right–of–way) of the above described LARIAT SECTIONS 14–16, for the northwest corner and POINT OF BEGINNING of the herein described tract;

THENCE, with the southerly right–of–way line of said Rollo Road, and the northerly line of Lot 9, Block BC, with a curve to the right an arc distance of 31.50 feet, having a radius of 375.00 feet, a central angle of 04°48'48", and a chord which bears S 69°27'18" E a distance of 31.49 feet to a 1/2–inch iron rod with cap stamped "BGE INC" set at a point of tangency;

THENCE, continuing with the southerly right–of–way line of said Rollo Road, and the northerly line of Lots 9–11, Block BC, S 67°02'54" E a distance of 201.61 feet to a 1/2–inch iron rod with cap stamped "BGE INC" set at a point of curvature of a curve to the right;

THENCE, with said curve to the right, an arc distance of 15.96 feet, having a radius of 53.50 feet, a central angle of 17°05'50", and a chord which bears S 58°29'59" E a distance of 15.91 feet to a 1/2–inch iron rod with cap stamped "BGE INC" set at the common north corner of Lot 11 and 12, Block BC, for the northeast corner of the herein described tract;

THENCE, departing the southerly right–of–way line of said Rollo Road, with the common line of said Lots 11 and 12, Block BC, S 22°57'16" W a distance of 117.64 feet to a 1/2–inch iron rod with cap stamped "BGE INC" set for an angle point;

THENCE, continuing with the common line of said Lots 11 and 12, Block BC, S 54°48'23" W a distance of 67.63 feet to a 1/2–inch iron rod with cap stamped "BGE INC" set at the common corner of Lots 11–14, Block BC for a southerly corner of the herein described tract;

THENCE, with the common line of said Lots 11 and 14, N 14°41'37" W a distance of 72.55 feet to a 1/2–inch iron rod with cap stamped "BGE INC" set at the common corner of Lots 10, 11, and 14, Block BC;

THENCE, with the common line of said Lots 10 and 14, and the common line of Lots 9 and 15, Block BC, N 67°49'03" W a distance of 158.65 feet to a 1/2–inch iron rod with cap stamped "BGE INC" set for the most westerly corner of the herein described tract;

THENCE, with the common line of Lots 8 and 9, Block BC, N 18°08'18" E a distance of 121.23 feet to the POINT OF BEGINNING and containing 0.728 acres of land, more or less.

NOTES:

1. EXCEPT AS MAY BE MODIFIED HEREON, THIS AMENDED PLAT IS SUBJECT TO ALL APPLICABLE PLAT NOTES AND RESTRICTIONS AS SET FORTH IN THE ORIGINAL PLAT OF LARIAT SECTIONS 14–16, AS RECORDED IN DOCUMENT NO. 2025006418 IN THE OFFICIAL PUBLIC RECORDS OF WILLIAMSON COUNTY.
2. NO LOT IN THIS SUBDIVISION SHALL BE OCCUPIED UNTIL CONNECTED TO THE APPROVED WATER AND WASTEWATER SYSTEMS.
3. WATER SERVICE FOR THIS SUBDIVISION WILL BE PROVIDED BY GEORGETOWN UTILITY SYSTEMS.
4. SEWER SERVICE FOR THIS SUBDIVISION WILL BE PROVIDED BY NORTH SAN GABRIEL MUD NO. 1.
5. ELECTRIC SERVICES FOR THIS SUBDIVISION WILL BE PROVIDED BY PEDERNALES ELECTRIC COOPERATIVE.
6. IT IS THE RESPONSIBILITY OF THE OWNERS, NOT THE COUNTY, TO ASSURE COMPLIANCE WITH THE PROVISIONS OF ALL APPLICABLE STATE. FEDERAL AND LOCAL LAWS AND REGULATIONS RELATING TO THE PLATTING AND DEVELOPMENT OF THIS PROPERTY.
7. THIS SUBDIVISION IS SUBJECT TO STORM–WATER MANAGEMENT CONTROLS AS REQUIRED BY WILLIAMSON COUNTY SUBDIVISION REGULATIONS, SECTION B11.1, ON NEW DEVELOPMENT THAT WOULD EVOKE SUCH CONTROLS BEYOND EXISTING CONDITIONS.
8. THIS DEVELOPMENT IS CONSIDERED EXEMPT FROM ON–SITE STORMWATER DETENTION CONTROLS BASED ON WILLIAMSON COUNTY SUBDIVISION REGULATION B11.1.1, WHICH STATES THAT A PROPOSED DEVELOPMENT MAY BE CONSIDERED EXEMPT FROM PROVIDING ON–SITE STORMWATER DETENTION IF THE DEVELOPMENT RELEASES UNDETAINED STORMWATER DIRECTLY INTO A DETENTION EXEMPT STREAM REACH.
9. ALL SIDEWALKS SHALL BE MAINTAINED BY EACH OF THE ADJACENT PROPERTY OWNERS.
10. NO LOT IN THIS SUBDIVISION IS ENCROACHED BY A SPECIAL FLOOD HAZARD AREA(S) INUNDATED BY THE 100–YEAR (1% CHANCE) FLOOD AS IDENTIFIED BY THE U.S. FEDERAL EMERGENCY MANAGEMENT AGENCY FLOOD INSURANCE RATE MAP NO. 48491C0235F, DATED DECEMBER 20, 2019 FOR WILLIAMSON COUNTY, TEXAS.
11. A 10 FOOT WIDE PUBLIC UTILITY EASEMENT IS HEREBY DEDICATED ADJACENT TO ALL STREET RIGHT–OF–WAY.
12. EVERY DEED WITHIN THIS SUBDIVISION SHALL CONTAIN NOTICE TO THE GRANTEE OF THE FOLLOWING: ALL ROADS WITHIN THIS SUBDIVISION ARE MAINTAINED BY NORTH SAN GABRIEL MUD NO. 1. NORTH SAN GABRIEL MUD NO. 1. SHALL BE PERPETUALLY LIABLE FOR MAINTENANCE OF THE ROADS AND THE QUALITY OF THE ROADS MUST BE MAINTAINED AS NOT TO AFFECT ACCESS BY PUBLIC SERVICES AGENCIES SUCH AS POLICE, FIRE, AND EMERGENCY MEDICAL SERVICES. WILLIAMSON COUNTY WILL NEVER ACCEPT OR MAINTAIN THE ROADS.
13. THE OWNER SHALL PROVIDE A MAINTENANCE SCHEDULE FOR THE ROADS TO THE COUNTY ENGINEER FOR APPROVAL PRIOR TO PLACEMENT OF THE FINAL PLAT ON THE COMMISSIONERS COURT AGENDA FOR APPROVAL. THE SCHEDULE SHALL INCLUDE THE MAINTENANCE ACTIVITIES, THEIR CYCLE OF OCCURRENCE, AND THE CURRENT COST OF PROVIDING THE MAINTENANCE ACTIVITY. THE TOTAL COST OF THE ACTIVITIES ALONG WITH THE RATE OF INFLATION SHALL BE USED TO DETERMINE THE ANNUAL ASSESSMENT PER LOT.
14. A 25 FOOT SETBACK FROM ALL ROW IS REQUIRED BY WILLIAMSON COUNTY SUBDIVISION REGULATIONS FOR ALL LOTS, HOWEVER, A 15 FOOT SIDE SETBACK IS PERMITTED FOR CORNER LOTS ALONG NON–MAJOR HIGHWAYS AND ROADS.
15. ALL LOTS SHALL HAVE A 10 FOOT REAR BUILDING SETBACK AND A 5 FOOT SIDE BUILDING SETBACK FROM PROPERTY LINES WHICH DO NOT ABUT PUBLIC ROW.
16. IMPROVEMENTS WITHIN THE COUNTY ROAD RIGHT–OF–WAY INCLUDING, BUT NOT LIMITED TO, LANDSCAPING, IRRIGATION, LIGHTING, CUSTOM SIGNS, IS PROHIBITED WITHOUT FIRST OBTAINING AN EXECUTED LICENSE AGREEMENT WITH WILLIAMSON COUNTY.
17. DRIVEWAYS SHALL ONLY CONNECT TO AN INTERNAL PLATTED ROAD AND NOT TO CR 214, THE ADJACENT COUNTY ROADWAY.
18. DRIVEWAY ACCESS TO LOTS WITHIN THIS SUBDIVISION FROM SIDE STREETS IS PROHIBITED.
19. MAINTENANCE RESPONSIBILITY FOR DRAINAGE WILL NOT BE ACCEPTED BY THE COUNTY OTHER THAN THAT ACCEPTED IN CONNECTION WITH DRAINING OR PROTECTING THE ROAD SYSTEM. MAINTENANCE RESPONSIBILITY FOR STORM WATER MANAGEMENT CONTROLS WILL REMAIN WITH THE OWNER.
20. THE MINIMUM FFE SHALL BE AT LEAST ONE FOOT ABOVE THE ADJACENT FINISHED GRADE AND BFE. EXCEPTIONS CAN BE MADE AT ENTRANCE AND EGRESS POINTS, WHERE NECESSARY, TO MEET THE AMERICANS WITH DISABILITIES ACT (ADA). RECREATIONAL VEHICLE PARKING PADS MUST ALSO BE PLACED AT LEAST ONE FOOT ABOVE BFE.
21. DRIVEWAY MAINTENANCE WILL BE THE RESPONSIBILITY OF THE PROPERTY OWNER. IF OBSTRUCTIONS OCCUR WITHIN THE DRIVEWAY CULVERT, THE COUNTY RESERVES THE RIGHT TO CLEAR OBSTRUCTIONS THAT ARE CAUSING ADVERSE IMPACTS TO THE ROADWAY.
22. A CERTIFICATE OF COMPLIANCE IS HEREBY ISSUED FOR ALL LOTS WITHIN THIS SUBDIVISION. THIS CERTIFICATE OF COMPLIANCE IS VALID UNTIL SUCH TIME AS FEMA OR THE COUNTY REVISES OR NEWLY ADOPTS FLOODPLAIN BOUNDARIES IN THIS VICINITY.
23. FLOODPLAIN INFORMATION, SUCH AS FLOODPLAIN BOUNDARIES, DEPTHS, ELEVATIONS, AND THE MINIMUM FINISHED FLOOR ELEVATIONS SHOWN ON THIS PLAT, WILL CHANGE OVER TIME WITH BETTER DATA AND FLOOD STUDIES. THE FLOODPLAIN INFORMATION SHOWN ON THIS PLAT WAS ACCURATE AT THE TIME OF PLATTING, BUT MAY BE SUPERCEDED AT THE TIME OF CONSTRUCTION. THE BEST AVAILABLE FLOODPLAIN DATA SHALL BE UTILIZED AT THE TIME OF CONSTRUCTION, AS DETERMINED BY THE WILLIAMSON COUNTY FLOODPLAIN ADMINISTRATOR. A FLOODPLAIN DEVELOPMENT PERMIT APPLICATION MUST BE SUBMITTED AND APPROVED PRIOR TO ANY CONSTRUCTION OR DEVELOPMENT WITHIN OR ADJACENT TO A REGULATED FLOODPLAIN.

# AMENDED PLAT OF
# LOTS 9, 10, AND 11, BLOCK BC
# LARIAT SECTIONS 14–16

A SUBDIVISION OF 0.728 ACRE OF LAND
LOCATED IN THE
JOHN MCDEVITT SURVEY A–415
IN WILLIAMSON COUNTY, TEXAS.

**BGE, Inc.**
101 West Louis Henna Blvd., Suite 400
Austin, Texas 78728
Tel: 512-879-0400 ● www.bgeinc.com
TBPELS Registration No. F-1046
TBPELS Licensed Surveying Firm No. 10106500



\\bgeinc\data\TXO\Projects\Randolph Todd Co\9839-00-Northgate Ph3 Sec14-16\SVY\04 Finals\Drawings\Plat\Replat\9839-00 Lariat-Sec14-16 AMENDED.dwg, 5/7/2025 3:50 PM, Matthew Mlsick

STATE OF TEXAS §
§ KNOW ALL MEN BY THESE PRESENTS:
COUNTY OF WILLIAMSON §

THAT HIGHLAND HOMES – AUSTIN, LLC, A TEXAS LIMITED LIABILITY COMPANY, ACTING HEREBY AND THROUGH JEFF STINSON, IT'S SENIOR VICE PRESIDENT, OWNER OF LOTS 9 – 11, BLOCK BC, OF LARIAT SECTIONS 14–16, A SUBDIVISION AS RECORDED IN DOCUMENT NUMBER 2025006418 OF THE OFFICIAL PUBLIC RECORDS OF WILLIAMSON COUNTY, TEXAS, AS CONVEYED TO IT BY SPECIAL WARRANTY DEEDS RECORDED IN DOCUMENT NUMBERS 2025026488 AND 2025032735 OF THE OFFICIAL PUBLIC RECORDS OF WILLIAMSON COUNTY, TEXAS, BEING OUT OF THE JOHN MCDEVITT SURVEY, ABSTRACT NO. 415, SITUATED IN WILLIAMSON COUNTY, TEXAS, DO HEREBY AMEND SAID LOTS 9 – 11, BLOCK BC, OF SAID LARIAT SECTIONS 14–16 FOR THE PURPOSE OF ADDING A LOT LABEL, AND DO HEREBY SUBDIVIDE AND CONSENT TO ALL PLAT NOTES REQUIREMENTS SHOWN HEREON, AND DO HEREBY FOREVER DEDICATE TO THE PUBLIC THE ROADS, ALLEYS, RIGHTS–OF–WAY, EASEMENTS, AND PUBLIC PLACES SHOWN HEREON FOR SUCH PUBLIC PURPOSES AS WILLIAMSON COUNTY MAY DEEM APPROPRIATE. THIS SUBDIVISION IS TO BE KNOWN AS:

AMENDED PLAT OF LOTS 9, 10, AND 11, BLOCK BC LARIAT SECTIONS 14–16

WITNESS MY HAND, THIS THE 3RD DAY OF June, 2025, A.D.

HIGHLAND HOMES – AUSTIN, LLC, A TEXAS LIMITED LIABILITY COMPANY
5601 DEMOCRACY DRIVE, SUITE 300
PLANO, TX 75024

JEFF STINSON, SENIOR VICE PRESIDENT

STATE OF TEXAS §
§ KNOW ALL MEN BY THESE PRESENTS:
COUNTY OF ~~WILLIAMSON~~ Collin §

BEFORE ME, THE UNDERSIGNED AUTHORITY, PERSONALLY APPEARED JEFF STINSON, SENIOR VICE PRESIDENT, KNOWN TO ME TO BE THE PERSON WHOSE NAME IS SUBSCRIBED TO THE FOREGOING INSTRUMENT AND ACKNOWLEDGED TO ME THAT HE EXECUTED THE SAME FOR THE PURPOSES AND CONSIDERATION THEREIN EXPRESSED AND IN THE CAPACITY THEREIN STATED.

Alma L. Castillo
NOTARY PUBLIC, STATE OF TEXAS

June 3, 2025
DATE

Alma L. Castillo
PRINT NOTARY'S NAME
MY COMMISSION EXPIRES 8-15-2028

NOTARY PUBLIC STATE OF TEXAS
ALMA L CASTILLO
Notary ID #10608657
My Commission Expires
August 15, 2028

THIS TRACT IS NOT LOCATED WITHIN THE EDWARDS AQUIFER RECHARGE ZONE.

NO PORTION OF THIS SUBDIVISION LIES WITHIN THE DESIGNATED 100 YEAR FLOOD PLAIN AS DEFINED BY F.E.M.A. MAP NO. 48491C0235F, DATED DECEMBER 20, 2019.

I, TY MARWITZ, AM AUTHORIZED UNDER THE LAWS OF THE STATE OF TEXAS, TO PRACTICE THE PROFESSION OF ENGINEERING, AND DO HEREBY CERTIFY THAT THIS PLAT IS FEASIBLE FROM AN ENGINEERING STANDPOINT, AND IS TRUE AND CORRECT TO THE BEST OF MY KNOWLEDGE.

TY MARWITZ, P.E.
LICENSED PROFESSIONAL ENGINEER NO. 153036
BGE, INC.
101 WEST LOUIS HENNA BLVD., SUITE 400
AUSTIN, TEXAS 78728

6/4/2025
DATE

STATE OF TEXAS
TY D. MARWITZ
153036
LICENSED PROFESSIONAL ENGINEER

I, JONATHAN O. NOBLES, AM AUTHORIZED UNDER THE LAWS OF THE STATE OF TEXAS, TO PRACTICE THE PROFESSION OF LAND SURVEYING, AND DO HEREBY CERTIFY THAT THIS PLAT IS TRUE AND CORRECT TO THE BEST OF MY KNOWLEDGE AND WAS PREPARED FROM AN ACTUAL ON THE GROUND SURVEY OF THE PROPERTY UNDER MY SUPERVISION.

JONATHAN O. NOBLES, R.P.L.S.
REGISTERED PROFESSIONAL LAND SURVEYOR NO. 5777
BGE, INC.
101 WEST LOUIS HENNA BLVD., SUITE 400
AUSTIN, TEXAS 78728

6/4/2025
DATE

STATE OF TEXAS
REGISTERED
JONATHAN O. NOBLES
5777
PROFESSIONAL
LAND SURVEYOR

# AMENDED PLAT OF
# LOTS 9, 10, AND 11, BLOCK BC
# LARIAT SECTIONS 14–16

A SUBDIVISION OF 0.728 ACRE OF LAND
LOCATED IN THE
JOHN MCDEVITT SURVEY A–415
IN WILLIAMSON COUNTY, TEXAS.

ROAD NAME AND ADDRESS ASSIGNMENT VERIFIED THIS THE 4 DAY OF June, 2025 A.D.

WILLIAMSON COUNTY ADDRESS COORDINATOR
Cindy Bridges

IN APPROVING THIS PLAT BY THE COMMISSIONERS' COURT OF WILLIAMSON COUNTY, TEXAS, IT IS UNDERSTOOD THAT THE BUILDING OF ALL STREETS, ROADS, AND OTHER PUBLIC THOROUGHFARES AND ANY BRIDGES OR CULVERTS NECESSARY TO BE CONSTRUCTED OR PLACED IS THE RESPONSIBILITY OF THE OWNERS OF THE TRACT OF LAND COVERED BY THIS PLAT IN ACCORDANCE WITH THE PLANS AND SPECIFICATIONS PRESCRIBED BY THE COMMISSIONERS' COURT OF WILLIAMSON COUNTY, TEXAS. SAID COMMISSIONERS' COURT ASSUMES NO OBLIGATION TO BUILD ANY OF THE STREETS, ROADS, OR OTHER PUBLIC THOROUGHFARES SHOWN ON THIS PLAT OR OF CONSTRUCTING ANY OF THE BRIDGES OR DRAINAGE IMPROVEMENTS IN CONNECTION THEREWITH. THE COUNTY WILL ASSUME NO RESPONSIBILITY FOR DRAINAGE WAYS OR EASEMENTS IN THE SUBDIVISION, OTHER THAN THOSE DRAINING OR PROTECTING THE ROAD SYSTEM AND STREETS.

THE COUNTY ASSUMES NO RESPONSIBILITY FOR THE ACCURACY OF REPRESENTATIONS BY OTHER PARTIES IN THIS PLAT. FLOOD PLAIN DATA, IN PARTICULAR, MAY CHANGE DEPENDING ON SUBSEQUENT DEVELOPMENT. IT IS FURTHER UNDERSTOOD THAT THE OWNERS OF THE TRACT OF LAND COVERED BY THIS PLAT MUST INSTALL AT THEIR OWN EXPENSE ALL TRAFFIC CONTROL DEVICES AND SIGNAGE THAT MAY BE REQUIRED BEFORE THE STREETS IN THE SUBDIVISION HAVE FINALLY BEEN ACCEPTED FOR MAINTENANCE BY THE COUNTY.

STATE OF TEXAS §
§ KNOW ALL MEN BY THESE PRESENTS:
COUNTY OF WILLIAMSON §

I, STEVEN SNELL, COUNTY JUDGE OF WILLIAMSON COUNTY, TEXAS, DO HEREBY CERTIFY THAT THIS MAP OR PLAT, WITH FIELD NOTES HEREON, THAT A SUBDIVISION HAVING BEEN FULLY PRESENTED TO THE COMMISSIONERS' COURT OF WILLIAMSON COUNTY, TEXAS, AND BY THE SAID COURT DULY CONSIDERED, WERE ON THIS DAY APPROVED AND PLAT IS AUTHORIZED TO BE REGISTERED AND RECORDED IN THE PROPER RECORDS OF THE COUNTY CLERK OF WILLIAMSON COUNTY, TEXAS.

STEVEN SNELL, COUNTY JUDGE
WILLIAMSON COUNTY, TEXAS

DATE

STATE OF TEXAS §
§ KNOW ALL MEN BY THESE PRESENTS:
COUNTY OF WILLIAMSON §

THAT I, NANCY E. RISTER, CLERK OF THE COUNTY COURT OF SAID COUNTY, DO HEREBY CERTIFY THAT THE FOREGOING INSTRUMENT IN WRITING, WITH ITS CERTIFICATION OF AUTHENTICATION, WAS FILED FOR RECORD IN MY OFFICE ON THE ____DAY OF_____ A.D., 20___, AT _____ O'CLOCK ____M. AND DULY RECORDED ON THE ____DAY OF _____, A.D., 20___, AT _____O'CLOCK ____M. IN THE PLAT RECORDS OF SAID COUNTY, IN DOCUMENT NO._____.

WITNESS MY HAND AND SEAL OF THE COUNTY COURT OF SAID COUNTY, AT OFFICE IN GEORGETOWN, TEXAS, THE DATE LAST ABOVE WRITTEN.

NANCY E. RISTER, CLERK, COUNTY COURT
WILLIAMSON COUNTY, TEXAS

DEPUTY

BGE, Inc.
101 West Louis Henna Blvd., Suite 400
Austin, Texas 78728
Tel: 512-879-0400 • www.bgeinc.com
TBPELS Registration No. F-1046
TBPELS Licensed Surveying Firm No. 10106500



\\bgeinc\data\TX\Projects\Randolph Todd Co\9839-00-Northgate_Ph3_Sec14-16\SV\04_Finals\Drawings\Plat\Replat\9839-00_Lariat-Sec14-16-Amd.dwg, 6/2/2025 10:26 AM, Matthew Mlalak

**Commissioners Court - Regular Session** **20.**

**Meeting Date:** 06/17/2025

Final plat for the Saddleback at Santa Rita Ranch Phase 2 Section 1 subdivision – Pct 2

**Submitted For:** Adam Boatright **Submitted By:** Adam Boatright, Infrastructure

**Department:** Infrastructure

**Agenda Category:** Consent

## Information

### Agenda Item

Discuss, consider and take appropriate action on approval of the final plat for the Saddleback at Santa Rita Ranch Phase 2 Section 1 subdivision – Precinct 2.

### Background

This is the first section of the Saddleback at Santa Rita Ranch Phase 2 development. It consists of 1 open space/landscape/utility/amenity lot, 1 open/landscape/drainage/utility lot and 1,791 linear feet of new public roads. Roadway and drainage construction is not yet complete but a financial security in the amount of $3,806,611.50 has been posted with the County to cover the cost of the remaining construction.

### Timeline

2025-01-27 – initial submittal of the final plat
2025-02-26 – 1st review complete with comments
2025-04-24 – 2nd submittal of final plat
2025-05-08 – 2nd review complete with minor comments
2025-05-08 – 3rd submittal of final plat
2025-05-14 – 3rd review complete with comments clear
2025-06-06 – receipt of final plat with signatures
2025-06-12 – final plat placed on the June 17, 2025, Commissioners Court agenda for consideration

## Fiscal Impact

| From/To | Acct No. | Description | Amount |
|---|---|---|---|

## Attachments

final plat - Saddleback at Santa Rita Ranch Ph 2 Sec 1

## Form Review

| Inbox | Reviewed By | Date |
|---|---|---|
| County Judge Exec Asst. | Delia Colon | 06/12/2025 12:10 PM |
| Form Started By: Adam Boatright | | Started On: 06/12/2025 11:42 AM |
| Final Approval Date: 06/12/2025 | | |

# SADDLEBACK AT SANTA RITA RANCH PHASE 2, SECTION 1

## FINAL PLAT

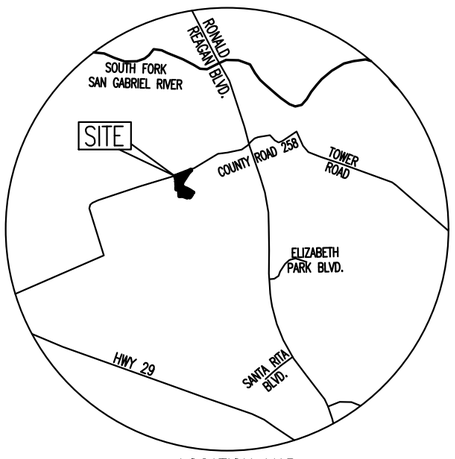


LOCATION MAP
SCALE
1" = 2000'

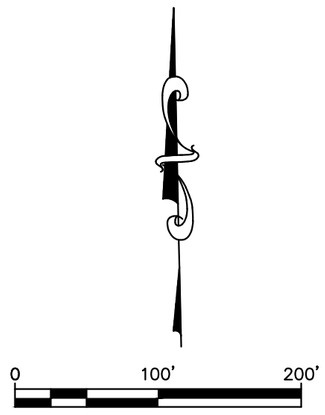


SCALE: 1" = 100'

## LEGEND

| | |
|---|---|
| ● | CAPPED 1/2" IRON ROD FOUND STAMPED "CBD SETSTONE" (UNLESS NOTED) |
| ○ | CAPPED 1/2" IRON ROD SET STAMPED "CBD SETSTONE" |
| P.U.E. | PUBLIC UTILITY EASEMENT |
| L.S.E. | LANDSCAPE EASEMENT |
| O.S. | OPEN SPACE |
| D.E. | DRAINAGE EASEMENT |
| B.S.L. | BUILDING SETBACK LINE |
| O.P.R.W.C.TX. | OFFICIAL PUBLIC RECORDS, WILLIAMSON COUNTY, TEXAS, |
| 1 | LOT NUMBER |
| ① | BLOCK DESIGNATION |

TOTAL ACREAGE: 17.226 ACRES
SURVEY: B. MANLOVE SURVEY, ABSTRACT NO. 417

DATE: MAY 30, 2025
SUBMITTAL DATE: JANUARY 27, 2025

OWNER AND DEVELOPER:
PULTE HOMES OF TEXAS, L.P.
9401 AMBERGLEN BLVD.,
BLDG. I, SUITE 150
AUSTIN, TEXAS 78729
PHONE: (512) 532-3300

ENGINEER & SURVEYOR:
CARLSON, BRIGANCE & DOERING, INC.
5501 WEST WILLIAM CANNON DRIVE
AUSTIN, TEXAS 78749
(512) 280-5160 PHONE

| | |
|---|---|
| TOTAL LOTS | 2 |
| NO. OF O.S., P.U.E, L.S.E, & AMENITIES LOTS: | 1 |
| NO. OF O.S., P.U.E., L.S.E., & D.E. LOTS: | 1 |

F.E.M.A. MAP NO. 48491C0275E
WILLIAMSON COUNTY, TEXAS AND INCORPORATED AREAS.
DATED: SEPTEMBER 26, 2008

BENCHMARKS:
BM-1: 1/2 INCH RIONR ROD FOUND STAMPED "CONTROL"
N: 10218801.22
E: 3075900.79
ELEV: 974.82

BM-2: 1/2 INCH IRON ROD FOUND STAMPED "CONTROL"
N: 10218001.86
E: 3076299.186
ELEV: 969.17

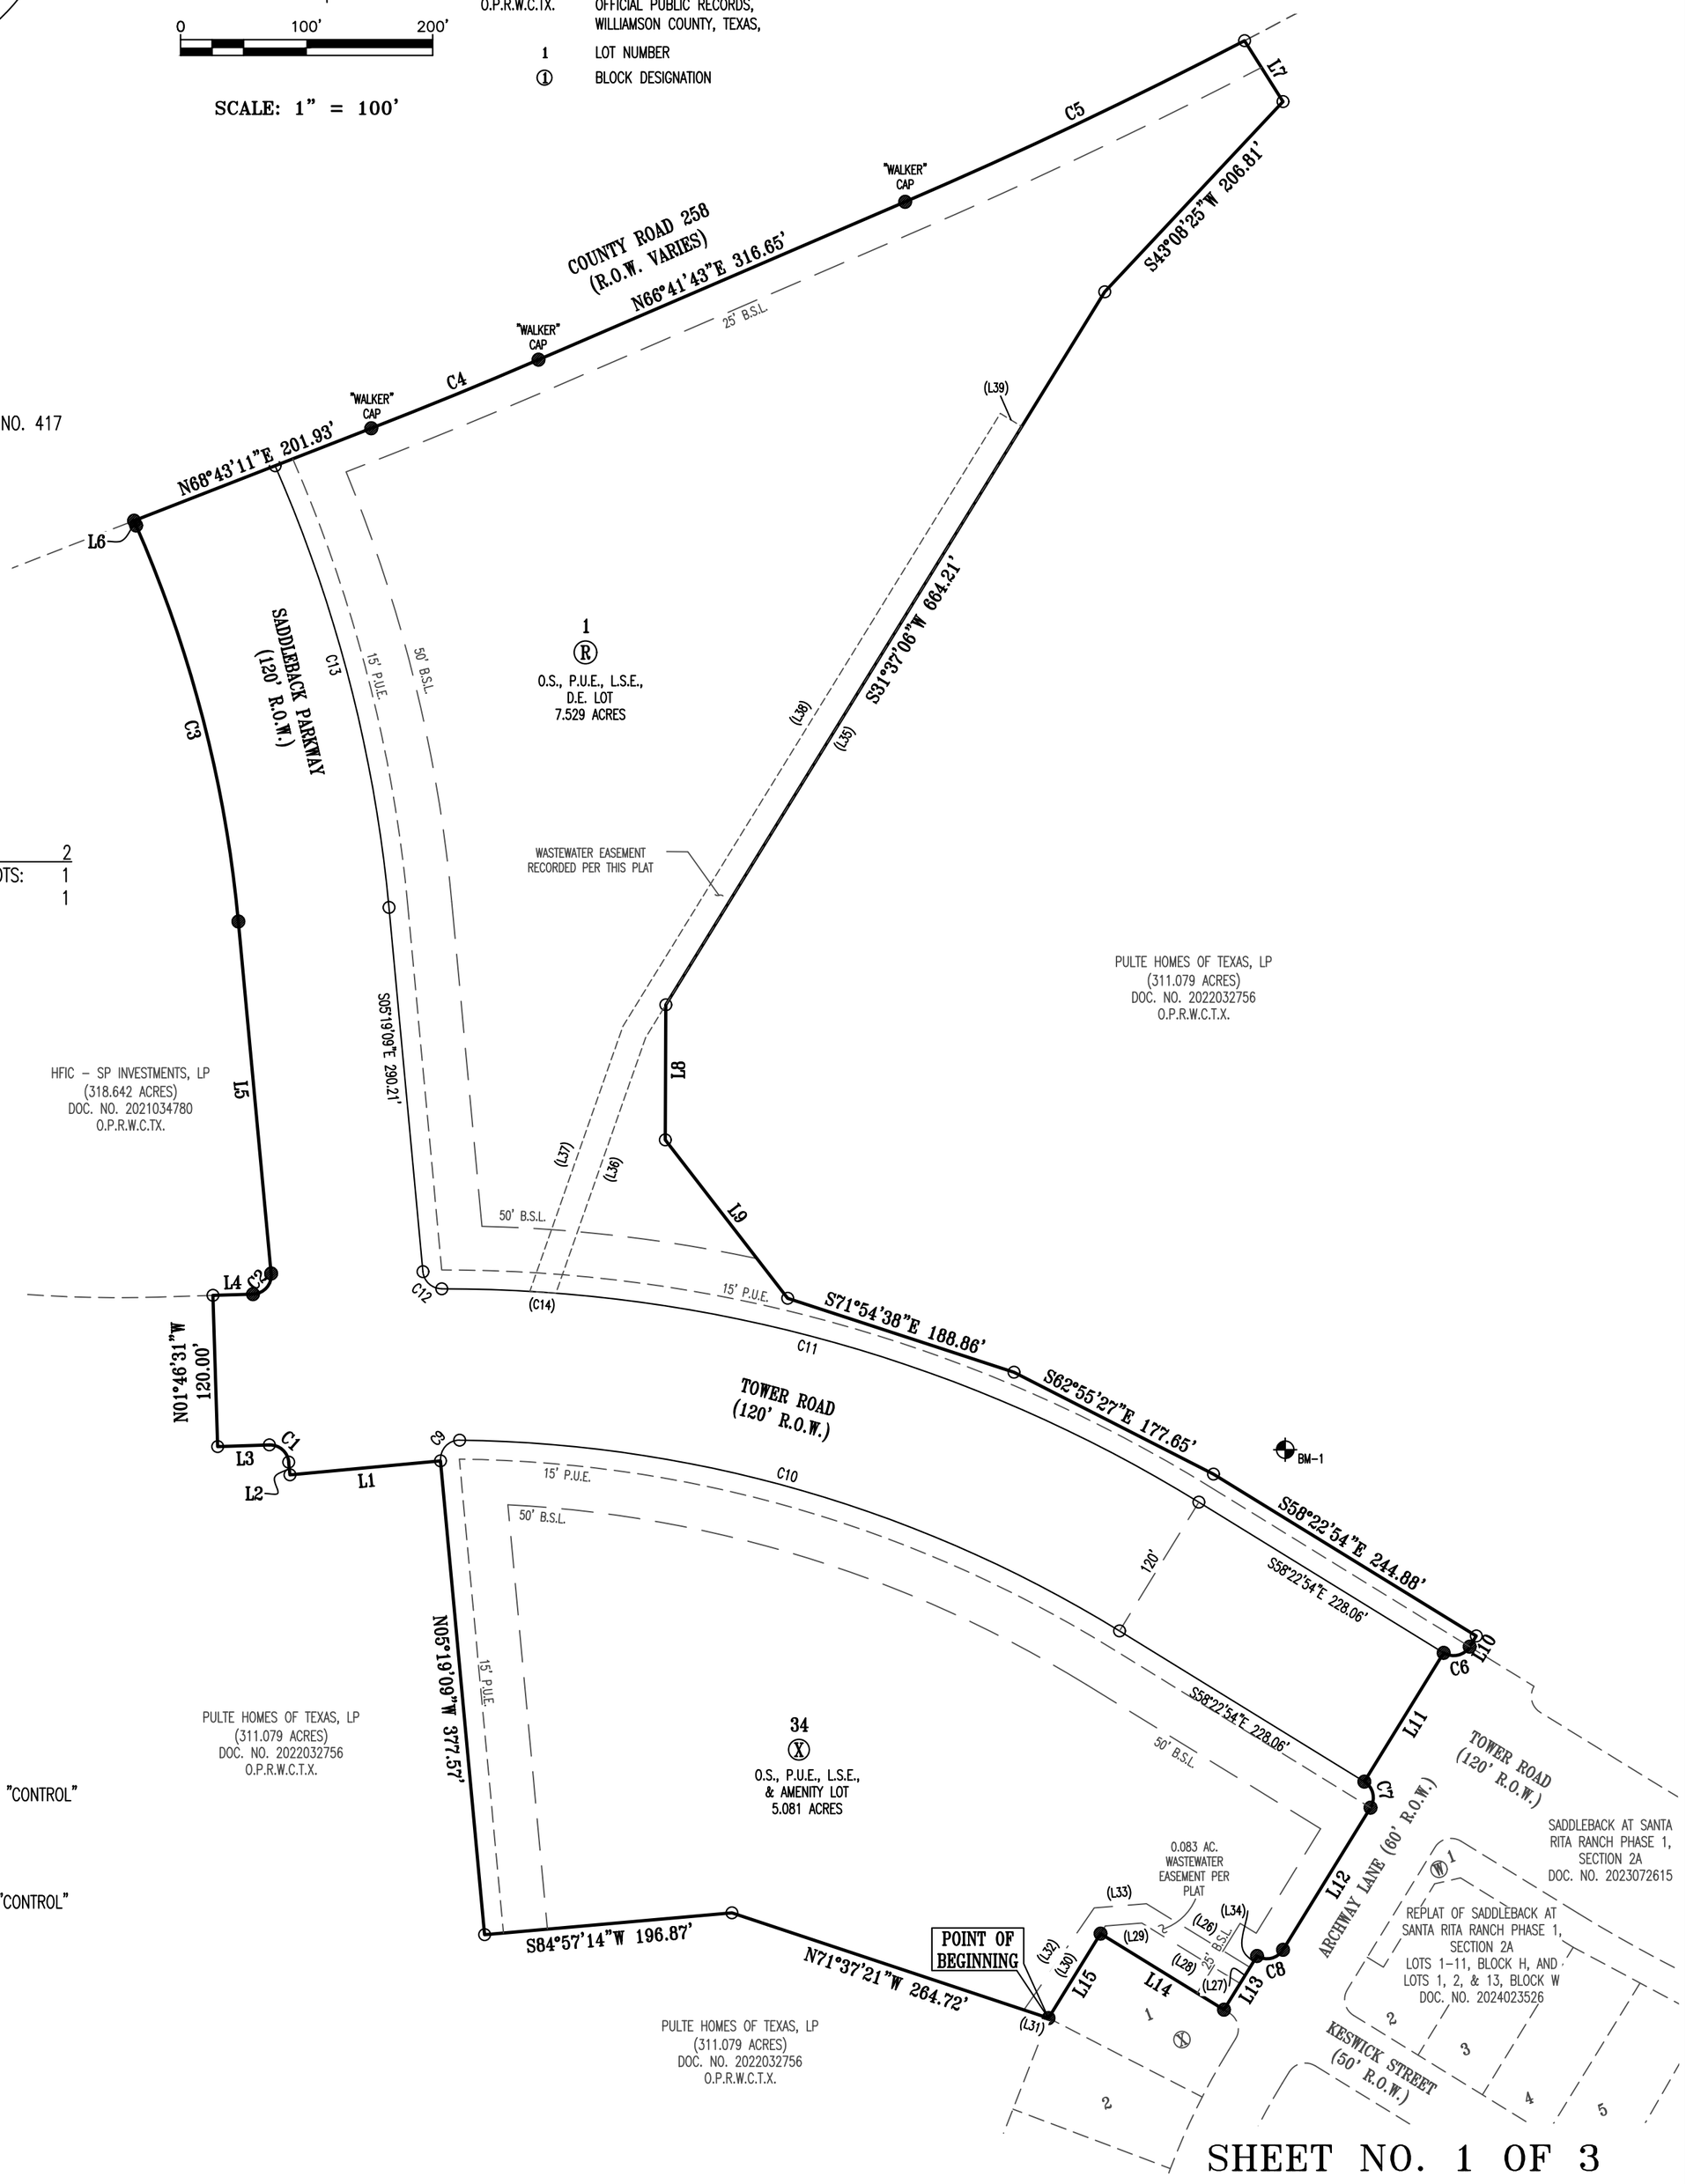


ROAD TABLE

| STREET NAMES | LINEAR FOOTAGE | R.O.W. WIDTH | PAVEMENT WIDTH | DESIGN SPEED | DESIGNATION | CLASSIFICATION |
|---|---|---|---|---|---|---|
| TOWER ROAD | 1006' | 120' R.O.W | 48' FOC-FOC | 45 M.P.H. | PUBLIC | ARTERIAL |
| SADDLEBACK PARKWAY | 785' | 120' R.O.W | 48' FOC-FOC | 45 M.P.H. | PUBLIC | ARTERIAL |
| TOTAL | 1,791' | | | | | |



Carlson, Brigance & Doering, Inc.
FIRM ID #F3791 ◆ REG. # 10024900
Civil Engineering ◆ Surveying
5501 West William Cannon ◆ Austin, Texas 78749
Phone No. (512) 280-5160 ◆ Fax No. (512) 280-5165

J:\AC3D\5619\Survey\PLAT - SADDLEBACK 2-1

# SADDLEBACK AT SANTA RITA RANCH PHASE 2, SECTION 1
## FINAL PLAT

METES AND BOUNDS

BEING ALL OF THAT CERTAIN 17.226 ACRE TRACT OF LAND SITUATED IN THE B. MANLOVE SURVEY, ABSTRACT NUMBER 417, WILLIAMSON COUNTY, TEXAS, BEING A PORTION OF A CALLED 311.079 ACRE TRACT OF LAND CONVEYED TO PULTE HOMES OF TEXAS, LP BY DEED RECORDED IN DOCUMENT NUMBER 2022032756, OFFICIAL PUBLIC RECORDS OF WILLIAMSON COUNTY, TEXAS, SAID 17.226 ACRE TRACT OF LAND BEING MORE FULLY DESCRIBED BY METES AND BOUNDS AS FOLLOWS,

BEGINNING, AT A CAPPED 1/2 INCH IRON ROD FOUND STAMPED "CBD SETSTONE" AT THE SOUTHWEST CORNER OF LOT 1, BLOCK X, AND THE NORTHWEST CORNER OF LOT 2, BLOCK X, SADDLEBACK AT SANTA RITA RANCH PHASE 1, SECTION 2A, A SUBDIVISION RECORDED IN DOCUMENT NUMBER 2023072615, OFFICIAL PUBLIC RECORDS, WILLIAMSON COUNTY, TEXAS, FOR THE SOUTHEAST CORNER AND THE POINT OF BEGINNING OF THE HEREIN DESCRIBED TRACT,

THENCE, OVER AND ACROSS SAID 311.079 ACRE TRACT OF LAND, THE FOLLOWING EIGHT (8) COURSES AND DISTANCES, NUMBERED 1 THROUGH 8,

1) N71°37'21"W, A DISTANCE OF 264.72 FEET TO A CAPPED 1/2 INCH IRON ROD SET STAMPED "CBD SETSTONE" FOR CORNER,
2) S84°57'14"W, A DISTANCE OF 196.87 FEET TO A CAPPED 1/2 INCH IRON ROD SET STAMPED "CBD SETSTONE" FOR CORNER,
3) N05°19'09"W, A DISTANCE OF 377.57 FEET TO A CAPPED 1/2 INCH IRON ROD SET STAMPED "CBD SETSTONE" FOR CORNER,
4) S84°40'51"W, A DISTANCE OF 120.00 FEET TO A CAPPED 1/2 INCH IRON ROD SET STAMPED "CBD SETSTONE" FOR CORNER,
5) N05°19'09"W, A DISTANCE OF 10.18 FEET TO A CAPPED 1/2 INCH IRON ROD SET STAMPED "CBD SETSTONE" FOR CORNER, BEING AT THE BEGINNING OF A CURVE TO THE LEFT,
6) ALONG SAID CURVE TO THE LEFT, HAVING A RADIUS OF 15.00 FEET, AN ARC LENGTH OF 22.63 FEET, AND A CHORD THAT BEARS N48°32'49"W, A DISTANCE OF 20.55 FEET TO A CAPPED 1/2 INCH IRON ROD SET STAMPED "CBD SETSTONE" FOR CORNER,
7) S88°13'28"W, A DISTANCE OF 31.70 FEET TO A CAPPED 1/2 INCH IRON ROD SET STAMPED "CBD SETSTONE" FOR CORNER, AND
8) N01°46'31"W, A DISTANCE OF 120.00 FEET TO A CAPPED 1/2 INCH IRON ROD FOUND STAMPED "CBD SETSTONE" ON THE WEST LINE OF SAID 311.079 ACRE TRACT OF LAND, FOR CORNER, BEING AT THE BEGINNING OF A CURVE TO THE LEFT,

THENCE, WITH THE WEST LINE OF SAID 311.079 ACRE TRACT OF LAND AND OVER AND ACROSS A CALLED 318.642 ACRE TRACT OF LAND CONVEYED TO HFIC – SP INVESTMENTS, LP BY DEED RECORDED IN DOCUMENT NUMBER 2021034780, OFFICIAL PUBLIC RECORDS, WILLIAMSON COUNTY, TEXAS, THE FOLLOWING FIVE (5) COURSES AND DISTANCES, NUMBERED 1 THROUGH 5,

1) N88°13'29"E, A DISTANCE OF 31.70 FEET TO A CAPPED 1/2 INCH IRON ROD FOUND STAMPED "CBD SETSTONE" FOR CORNER, BEING AT THE BEGINNING OF A CURVE TO THE LEFT,
2) ALONG SAID CURVE TO THE LEFT, HAVING A RADIUS OF 15.00 FEET, AN ARC LENGTH OF 24.49 FEET, AND A CHORD THAT BEARS N41°27'10"E, A DISTANCE OF 21.86 FEET TO A CAPPED 1/2 INCH IRON ROD FOUND STAMPED "CBD SETSTONE" FOR CORNER,
3) N05°19'09"W, A DISTANCE OF 280.45 FEET TO A CAPPED 1/2 INCH IRON ROD FOUND STAMPED "CBD SETSTONE" FOR CORNER, BEING AT THE BEGINNING OF A CURVE TO THE LEFT,
4) ALONG SAID CURVE TO THE LEFT, HAVING A RADIUS OF 1,020.00 FEET, AN ARC LENGTH OF 325.80 FEET, AND A CHORD THAT BEARS N14°28'11"W, A DISTANCE OF 324.42 FEET TO A CAPPED 1/2 INCH IRON ROD FOUND STAMPED "CBD SETSTONE" FOR CORNER, AND
5) N23°37'13"W, A DISTANCE OF 4.25 FEET TO A CAPPED 1/2 INCH IRON ROD FOUND STAMPED "CBD SETSTONE" ON THE NORTH LINE OF SAID 311.079 ACRE TRACT OF LAND, BEING ON THE NORTH LINE OF SAID 318.642 ACRE TRACT OF LAND, SAME BEING ON THE SOUTH RIGHT-OF-WAY LINE OF COUNTY ROAD 258 (R.O.W. VARIES), FOR THE NORTHWEST CORNER OF THE HEREIN DESCRIBED TRACT OF LAND,

THENCE, WITH THE COMMON LINE OF SAID 311.079 ACRE TRACT AND SAID COUNTY ROAD 258, THE FOLLOWING FOUR (4) COURSES AND DISTANCES, NUMBERED 1 THROUGH 4,

1) N68°43'11"E, A DISTANCE OF 201.93 FEET TO A CAPPED 1/2 INCH IRON ROD FOUND STAMPED "WALKER" FOR CORNER, BEING AT THE BEGINNING OF A CURVE TO THE LEFT,
2) ALONG SAID CURVE TO THE LEFT, HAVING A RADIUS OF 4,070.57 FEET, AN ARC LENGTH OF 143.43 FEET, AND A CHORD THAT BEARS N67°42'13"E, A DISTANCE OF 143.42 FEET TO A CAPPED 1/2 INCH IRON ROD FOUND STAMPED "WALKER" FOR CORNER,
3) N66°41'43"E, A DISTANCE OF 316.65 FEET TO A CAPPED 1/2 INCH IRON ROD FOUND STAMPED "WALKER" FOR CORNER, BEING AT THE BEGINNING OF A CURVE TO THE LEFT, AND
4) ALONG SAID CURVE TO THE LEFT, HAVING A RADIUS OF 4,070.57 FEET, AN ARC LENGTH OF 298.09 FEET, AND A CHORD THAT BEARS N64°36'44"E, A DISTANCE OF 298.03 FEET TO A CAPPED 1/2 INCH IRON ROD SET STAMPED "CBD SETSTONE" FOR THE NORTHEAST CORNER OF THE HEREIN DESCRIBED TRACT OF LAND,

THENCE, OVER AND ACROSS SAID 311.079 ACRE TRACT OF LAND, THE FOLLOWING NINE (9) COURSES AND DISTANCES, NUMBERED 1 THROUGH 9,

1) S32°17'28"E, A DISTANCE OF 57.17 FEET TO A CAPPED 1/2 INCH IRON ROD SET STAMPED "CBD SETSTONE" FOR CORNER,
2) S43°08'25"W, A DISTANCE OF 206.81 FEET TO A CAPPED 1/2 INCH IRON ROD SET STAMPED "CBD SETSTONE" FOR CORNER,
3) S31°37'06"W, A DISTANCE OF 664.21 FEET TO A CAPPED 1/2 INCH IRON ROD SET STAMPED "CBD SETSTONE" FOR CORNER,
4) S00°14'10"W, A DISTANCE OF 107.14 FEET TO A CAPPED 1/2 INCH IRON ROD SET STAMPED "CBD SETSTONE" FOR CORNER,
5) S37°41'34"E, A DISTANCE OF 158.87 FEET TO A CAPPED 1/2 INCH IRON ROD SET STAMPED "CBD SETSTONE" FOR CORNER,
6) S71°54'38"E, A DISTANCE OF 188.86 FEET TO A CAPPED 1/2 INCH IRON ROD SET STAMPED "CBD SETSTONE" FOR CORNER,
7) S62°55'27"E, A DISTANCE OF 177.65 FEET TO A CAPPED 1/2 INCH IRON ROD SET STAMPED "CBD SETSTONE" FOR CORNER,
8) S58°22'54"E, A DISTANCE OF 244.88 FEET TO A CAPPED 1/2 INCH IRON ROD SET STAMPED "CBD SETSTONE" FOR CORNER, AND
9) S31°37'06"W, A DISTANCE OF 10.00 FEET TO A CAPPED 1/2 INCH IRON ROD FOUND STAMPED "CBD SETSTONE" AT THE NORTHWEST CORNER OF SAID SADDLEBACK AT SANTA RITA RANCH PHASE 1, SECTION 2A, CORNER, BEING AT THE NORTHWEST TERMINUS CORNER OF TOWER ROAD (120' R.O.W.), BEING AT THE BEGINNING OF A CURVE TO THE RIGHT, FOR CORNER,

THENCE, WITH THE WEST LINE OF SAID SADDLEBACK AT SANTA RITA RANCH PHASE 1, SECTION 2A, AND OVER AND ACROSS SAID 311.079 ACRE TRACT OF LAND, THE FOLLOWING EIGHT (8) COURSES AND DISTANCES, NUMBERED 1 THROUGH 8,

1) ALONG SAID CURVE TO THE RIGHT, HAVING A RADIUS OF 15.00 FEET, AN ARC LENGTH OF 23.56 FEET, AND A CHORD THAT BEARS S76°37'06"W, A DISTANCE OF 21.21 FEET TO A CAPPED 1/2 INCH IRON ROD FOUND STAMPED "CBD SETSTONE" FOR CORNER,
2) S31°37'06"W, A DISTANCE OF 120.00 FEET TO A CAPPED 1/2 INCH IRON ROD FOUND STAMPED "CBD SETSTONE" FOR CORNER,
3) S13°22'54"E, A DISTANCE OF 21.21 FEET TO A CAPPED 1/2 INCH IRON ROD FOUND STAMPED "CBD SETSTONE" FOR CORNER,
4) S31°37'06"W, A DISTANCE OF 132.40 FEET TO A CAPPED 1/2 INCH IRON ROD FOUND STAMPED "CBD SETSTONE" FOR CORNER, BEING AT THE BEGINNING OF A CURVE TO THE RIGHT,
5) ALONG SAID CURVE TO THE RIGHT, HAVING A RADIUS OF 15.00 FEET, AN ARC LENGTH OF 23.57 FEET, AND A CHORD THAT BEARS S76°38'13"W, A DISTANCE OF 21.22 FEET TO A CAPPED 1/2 INCH IRON ROD FOUND STAMPED "CBD SETSTONE" FOR CORNER,
6) S31°37'06"W, A DISTANCE OF 50.00 FEET TO A CAPPED 1/2 INCH IRON ROD FOUND STAMPED "CBD SETSTONE" FOR CORNER,
7) N58°22'54"W, A DISTANCE OF 114.99 FEET TO A CAPPED 1/2 INCH IRON ROD FOUND STAMPED "CBD SETSTONE" FOR CORNER, AND
8) S31°37'06"W, A DISTANCE OF 78.65 FEET TO THE POINT OF BEGINNING AND CONTAINING 17.226 ACRES OF LAND.

GENERAL:

1. BEARINGS AND COORDINATES ARE BASED ON THE TEXAS COORDINATE SYSTEM, CENTRAL ZONE (4203), NAD83.
2. THIS SUBDIVISION LIES WITHIN THE CITY OF LIBERTY HILL EXTRA-TERRITORIAL JURISDICTION.
3. IT IS THE RESPONSIBILITY OF THE OWNER, NOT THE COUNTY, TO ASSURE COMPLIANCE WITH PROVISIONS OF ALL APPLICABLE STATE, FEDERAL AND LOCAL LAWS, AND REGULATIONS RELATING TO PLATTING AND DEVELOPMENT OF THIS PROPERTY. THE COUNTY ASSUMES NO RESPONSIBILITY FOR THE ACCURACY OF REPRESENTATIONS BY OTHER PARTIES IN THIS PLAT. FLOODPLAIN DATA, IN PARTICULAR, MAY CHANGE. IT IS FURTHER UNDERSTOOD THAT THE OWNERS OF THE TRACT OF LAND COVERED BY THIS PLAT MUST INSTALL AT THEIR OWN EXPENSE ALL TRAFFIC CONTROL DEVICES AND SIGNAGE THAT MAY BE REQUIRED BEFORE THE ROADS IN THE SUBDIVISION HAVE FINALLY BEEN ACCEPTED FOR MAINTENANCE BY THE COUNTY.
4. ALL PURPOSE ROADWAY AND EASEMENTS AS SHOWN ON THIS PLAT ARE FREE OF LIENS.
5. THE H.O.A. WILL OWN AND MAINTAIN THE FOLLOWING LOTS:

   LOT 1, BLOCK R, AND LOT 34, BLOCK X

DRAINAGE AND FLOODPLAIN:

1. EXCEPT IN CERTAIN ISOLATED AREAS REQUIRED TO MEET ACCESSIBILITY REQUIREMENTS, THE MINIMUM LOWEST FINISHED FLOOR ELEVATION SHALL BE ONE FOOT HIGHER THAN THE HIGHEST SPOT ELEVATION THAT IS LOCATED WITHIN FIVE FEET OUTSIDE THE PERIMETER OF THE BUILDING, OR ONE FOOT ABOVE THE BFE, WHICHEVER IS HIGHER.
2. A CERTIFICATE OF COMPLIANCE IS HEREBY ISSUED FOR ALL LOTS WITHIN THIS SUBDIVISION. THIS CERTIFICATE OF COMPLIANCE IS VALID UNTIL SUCH TIME AS FEMA OR THE COUNTY REVISES OR NEWLY ADOPTS FLOODPLAIN BOUNDARIES IN THIS VICINITY.
3. THIS SUBDIVISION IS SUBJECT TO STORM-WATER MANAGEMENT CONTROLS AS REQUIRED BY WILLIAMSON COUNTY SUBDIVISION REGULATIONS, SECTION B11.1, ON NEW DEVELOPMENT THAT WOULD EVOKE SUCH CONTROLS BEYOND EXISTING CONDITIONS.
4. MAINTENANCE RESPONSIBILITY FOR DRAINAGE WILL NOT BE ACCEPTED BY THE COUNTY OTHER THAN THAT ACCEPTED IN CONNECTION WITH DRAINING OR PROTECTING THE ROAD SYSTEM. MAINTENANCE RESPONSIBILITY FOR STORM WATER MANAGEMENT CONTROLS WILL REMAIN WITH THE OWNER.
5. ANY PROPOSED DEVELOPMENT THAT OBSTRUCTS OR DIVERTS FLOW WITHIN A DRAINAGE EASEMENT MAY NOT BE PERMITTED AND IS AT THE DISCRETION OF THE WILLIAMSON COUNTY FLOODPLAIN ADMINISTRATOR.

WATER AND WASTEWATER:

1. NO LOT IN THIS SUBDIVISION SHALL BE OCCUPIED UNTIL CONNECTION IS MADE TO AN APPROVED PUBLIC SEWER SYSTEM. NO LOT IN THIS SUBDIVISION SHALL BE OCCUPIED UNTIL WATER SATISFACTORY FOR HUMAN CONSUMPTION IS AVAILABLE FROM A SOURCE IN ADEQUATE AND SUFFICIENT SUPPLY.
3. WATER SERVICE IS PROVIDED BY: WILLIAMSON COUNTY MUD 19H/GEORGETOWN UTILITY SYSTEMS.
4. WASTEWATER SERVICE IS PROVIDED BY: WILLIAMSON COUNTY MUD 19H/CITY OF LIBERTY HILL.
5. ELECTRIC SERVICE IS PROVIDED BY: PEC

ROADWAY AND RIGHT-OF-WAY:

1. IN APPROVING THIS PLAT BY THE COMMISSIONERS COURT OF WILLIAMSON COUNTY, TEXAS, IT IS UNDERSTOOD THAT THE BUILDING OF ALL ROADS, AND OTHER PUBLIC THOROUGHFARES AND ANY BRIDGES OR CULVERTS NECESSARY TO BE CONSTRUCTED OR PLACED IS THE RESPONSIBILITY OF THE OWNER(S) OF THE TRACT OF LAND COVERED BY THIS PLAT IN ACCORDANCE WITH THE PLANS AND SPECIFICATIONS PRESCRIBED BY THE COMMISSIONERS COURT OF WILLIAMSON COUNTY, TEXAS. SAID COMMISSIONERS COURT ASSUMES NO OBLIGATION TO BUILD ANY OF THE ROADS, OR PUBLIC THOROUGHFARES SHOWN ON THIS PLAT, OR OF CONSTRUCTING ANY OF THE BRIDGES OR DRAINAGE IMPROVEMENTS IN CONNECTION THEREWITH. THE COUNTY WILL ASSUME NO RESPONSIBILITY FOR DRAINAGE WAYS OR EASEMENTS IN THE SUBDIVISION, OTHER THAN THOSE DRAINING OR PROTECTING THE ROAD SYSTEM.
2. SIDEWALKS SHALL BE MAINTAINED BY THE HOMEOWNERS' ASSOCIATION.
3. DRIVEWAY ACCESS TO LOTS WITHIN THIS SUBDIVISION FROM SIDE STREETS IS PROHIBITED.
4. IMPROVEMENTS WITHIN THE COUNTY ROAD RIGHT-OF-WAY INCLUDING, BUT NOT LIMITED TO LANDSCAPING, IRRIGATION, LIGHTING, CUSTOM SIGNS, ARE PROHIBITED WITHOUT FIRST OBTAINING AN EXECUTED LICENSE AGREEMENT WITH WILLIAMSON COUNTY.
5. NO CONSTRUCTION, PLANTING OR GRADING SHALL BE PERMITTED TO INTERFERE WITH SIGHT EASEMENTS BETWEEN THE HEIGHTS OF THREE AND EIGHT FEET AS MEASURED FROM THE CROWNS OF THE ADJACENT STREETS.
6. THE OWNER SHALL CREATE A MANDATORY HOMEOWNERS' ASSOCIATION THAT SHALL BE RESPONSIBLE FOR THE MAINTENANCE AND LIABILITY OF ANY LANDSCAPING, IRRIGATION, SIDEWALKS, ILLUMINATION, SUBDIVISION IDENTIFICATION SIGNS, WATER QUALITY FEATURES, ETC. PLACED WITHIN THE WILLIAMSON COUNTY RIGHT-OF-WAY. THIS ASSOCIATION SHALL HAVE ASSESSMENT AUTHORITY TO ENSURE THE PROPER FUNDING FOR MAINTENANCE.
7. A PUBLIC UTILITY EASEMENT 10 FEET WIDE IS HEREBY DEDICATED ALONG & ADJACENT TO ALL STREET RIGHT-OF-WAY, AND A TWO AND ONE-HALF (2.5') FOOT WIDE PUBLIC UTILITY EASEMENT IS DEDICATED ALONG ALL SIDE LOT LINES.

SURVEYOR NOTES:

1) SUBJECT TRACT IS AFFECTED BY THE THE POTABLE WATER LINE EASEMENT RECORDED IN VOLUME 1233, PAGE 608, DEED RECORDS OF WILLIAMSON COUNTY, TEXAS, AND ASSIGNED IN VOLUME 2168, PAGE 44, OFFICIAL PUBLIC RECORDS OF WILLIAMSON COUNTY, TEXAS. (BLANKET TYPE, 15' CENTERED AS INSTALLED)

| Line Table | | |
|---|---|---|
| Line # | Length | Direction |
| L1 | 120.00 | S84°40'51"W |
| L2 | 10.18 | N05°19'09"W |
| L3 | 40.99 | S88°13'28"W |
| L4 | 31.70 | N88°13'29"E |
| L5 | 280.45 | N05°19'09"W |
| L6 | 4.25 | N23°37'13"W |
| L7 | 57.17 | S32°17'28"E |
| L8 | 107.14 | S00°14'10"W |
| L9 | 158.87 | S37°41'34"E |
| L10 | 10.00 | S31°37'06"W |
| L11 | 120.00 | S31°37'06"W |
| L12 | 132.40 | S31°37'06"W |
| L13 | 50.00 | S31°37'06"W |
| L14 | 114.99 | N58°22'54"W |
| L15 | 78.65 | S31°37'06"W |

| Easement Line Table | | |
|---|---|---|
| Line # | Length | Direction |
| (L26) | 96.45 | S58°24'57"E |
| (L27) | 15.00 | S31°35'03"W |
| (L28) | 91.55 | N58°24'57"W |
| (L29) | 29.04 | S85°25'57"W |
| (L30) | 85.85 | S31°37'06"W |
| (L31) | 20.55 | N71°37'21"W |
| (L32) | 98.29 | N34°32'03"E |
| (L33) | 41.55 | N85°25'57"E |
| (L34) | 10.60 | S31°38'34"W |
| (L35) | 569.00 | S31°37'06"W |
| (L36) | 215.06 | S19°20'25"W |
| (L37) | 222.74 | N19°20'25"E |
| (L38) | 571.15 | N31°37'06"E |
| (L39) | 20.00 | S58°22'54"E |

| Curve Table | | | | | | |
|---|---|---|---|---|---|---|
| Curve # | Length | Radius | Chord Direction | Chord Length | Tangent | DELTA |
| (C14) | 20.75 | 1140.00 | N86°06'34"W | 20.75 | 10.38 | 1°02'34" |
| C1 | 22.63 | 15.00 | N48°32'49"W | 20.55 | 14.10 | 86°27'21" |
| C2 | 24.49 | 15.00 | N41°27'10"E | 21.86 | 15.96 | 93°32'38" |
| C3 | 325.80 | 1020.00 | N14°28'11"W | 324.42 | 164.30 | 18°18'04" |
| C4 | 143.43 | 4070.57 | N67°42'13"E | 143.42 | 71.72 | 2°01'08" |
| C5 | 298.09 | 4070.57 | N64°36'44"E | 298.03 | 149.11 | 4°11'45" |
| C6 | 23.56 | 15.00 | S76°37'06"W | 21.21 | 15.00 | 90°00'00" |
| C7 | 23.56 | 15.00 | S13°22'54"E | 21.21 | 15.00 | 90°00'00" |
| C8 | 23.57 | 15.00 | S76°38'13"W | 21.22 | 15.01 | 90°02'13" |
| C9 | 25.12 | 15.00 | S42°39'19"W | 22.29 | 16.64 | 95°56'57" |
| C10 | 551.67 | 1020.00 | N73°52'33"W | 544.97 | 282.76 | 30°59'18" |
| C11 | 631.99 | 1140.00 | N74°15'48"W | 623.93 | 324.34 | 31°45'48" |
| C12 | 22.21 | 15.00 | S47°43'56"E | 20.23 | 13.70 | 84°49'32" |
| C13 | 363.47 | 1140.00 | N14°27'12"W | 361.94 | 183.29 | 18°16'05" |



Carlson, Brigance & Doering, Inc.
FIRM ID #F3791 ◆ REG. # 10024900
Civil Engineering ◆ Surveying
5501 West William Cannon ◆ Austin, Texas 78749
Phone No. (512) 280-5160 ◆ Fax No. (512) 280-5165

J:\AC3D\5619\Survey\PLAT – SADDLEBACK 2-1

# SADDLEBACK AT SANTA RITA RANCH PHASE 2, SECTION 1
## FINAL PLAT

STATE OF TEXAS: §
§ KNOW ALL MEN BY THESE PRESENTS;
COUNTY OF WILLIAMSON: §

I, STEPHEN ASHLOCK, VICE PRESIDENT, PULTE HOMES OF TEXAS, LP, OWNER OF THAT CALLED 311.079 ACRE TRACT OF LAND CONVEYED IN DOCUMENT NUMBER 2022032756, OFFICIAL PUBLIC RECORDS OF WILLIAMSON COUNTY, TEXAS, AND DO HEREBY SUBDIVIDE SAID 17.226 TRACT AS SHOWN HEREON, AND DO HEREBY CONSENT TO ALL PLAT NOTE REQUIREMENTS SHOWN HEREON, AND DO HEREBY FOREVER DEDICATE TO THE PUBLIC THE ROADS, ALLEYS, RIGHTS-OF-WAY, EASEMENTS AND PUBLIC PLACES SHOWN HEREON FOR SUCH PUBLIC PURPOSES AS WILLIAMSON COUNTY MAY DEEM APPROPRIATE AND DO HEREBY STATE THAT ALL PUBLIC ROADWAYS AND EASEMENTS AS SHOWN ON THIS PLAT ARE FREE OF LIENS.
THIS SUBDIVISION IS TO BE KNOWN AS,

**"SADDLEBACK AT SANTA RITA RANCH PHASE 2, SECTION 1 FINAL PLAT"**

BY: STEPHEN ASHLOCK, VICE PRESIDENT
PULTE HOMES OF TEXAS, L.P.
9401 AMBERGLEN BLVD., BLDG. I, SUITE 150
AUSTIN, TEXAS 78729
PHONE:(512) 532-3300

STATE OF TEXAS: §
§ KNOW ALL MEN BY THESE PRESENTS;
COUNTY OF WILLIAMSON: §

BEFORE ME, THE UNDERSIGNED AUTHORITY, ON THIS DAY PERSONALLY APPEARED STEPHEN ASHLOCK, KNOWN TO ME TO BE THE PERSON WHOSE NAME IS SUBSCRIBED TO THE FOREGOING INSTRUMENT OF WRITING, AND HE ACKNOWLEDGED TO ME THAT HE EXECUTED THE SAME FOR THE PURPOSES AND CONSIDERATIONS THEREIN EXPRESSED AND IN THE CAPACITY THEREIN STATED.

WITNESS MY HAND AND SEAL OF OFFICE, THIS THE 30th DAY OF May, 2025 A.D.

NOTARY PUBLIC IN AND FOR TRAVIS COUNTY, TEXAS

AMBER ELAINE LAKE
Notary Public, State of Texas
Comm. Expires 07-11-2027
Notary ID 132083537

THIS FLOOD STATEMENT, AS DETERMINED BY A H.U.D.-F.I.A. FLOOD INSURANCE RATE MAP, DOES NOT IMPLY THAT THE PROPERTY OR THE IMPROVEMENTS THEREON WILL BE FREE FROM FLOODING OR FLOOD DAMAGE. ON RARE OCCASIONS, GREATER FLOODS CAN AND WILL OCCUR, AND FLOOD HEIGHTS MAY INCREASE BY MAN-MADE OR NATURAL CAUSES.

THIS STATEMENT SHALL NOT CREATE LIABILITY ON THE PART OF ENGINEER OR SURVEYOR.

STATE OF TEXAS: §

COUNTY OF TRAVIS: §

NO PORTION OF THIS TRACT IS WITHIN THE 100 YEAR FLOOD PLAIN AS SHOWN ON FLOOD INSURANCE RATE COMMUNITY PANEL #48491C0275E, EFFECTIVE SEPTEMBER 26, 2008 FOR WILLIAMSON COUNTY, TEXAS.

I, STEVEN P. CATES, P.E., AM AUTHORIZED UNDER THE LAWS OF THE STATE OF TEXAS, TO PRACTICE THE PROFESSION OF ENGINEERING, AND HEREBY CERTIFY THAT THIS SUBDIVISION PLAT COMPLIES WITH THE REQUIREMENTS OF WILLIAMSON COUNTY.

ENGINEERING BY: _____ 5/30/2025
STEVEN P. CATES, P.E. NO. 93648 DATE
CARLSON, BRIGANCE & DOERING, INC.
5501 WEST WILLIAM CANNON DRIVE,
AUSTIN, TEXAS 78749

STATE OF TEXAS
STEVEN P. CATES
93648
LICENSED
PROFESSIONAL ENGINEER

CARLSON, BRIGANCE, & DOERING, INC.
ID # F3791

STATE OF TEXAS: §

COUNTY OF TRAVIS: §

I, ERIC J. DANNHEIM, R.P.L.S., AM AUTHORIZED UNDER THE LAWS OF THE STATE OF TEXAS, TO PRACTICE THE PROFESSION OF SURVEYING, AND HEREBY CERTIFY THAT THIS SUBDIVISION PLAT COMPLIES WITH THE WILLIAMSON COUNTY SUBDIVISION ORDINANCE. ALL EASEMENTS LISTED ON TITLE REPORT ISSUED BY TITLE RESOURCES GUARANTY COMPANY, G.F. NO. 2160726-COM, EFFECTIVE DATE SEPTEMBER 17, 2021, WHICH AFFECT THE SUBJECT PLAT ARE SHOWN OR NOTED ON THE PLAT.

SURVEYED BY: _____ 6/5/25
ERIC J. DANNHEIM, R.P.L.S. NO. 6075 DATE
CARLSON, BRIGANCE & DOERING, INC.
5501 WEST WILLIAM CANNON DRIVE,
AUSTIN, TEXAS 78749
EDANNHEIM@CBDENG.COM

STATE OF TEXAS
REGISTERED
ERIC J. DANNHEIM
6075
PROFESSIONAL
LAND SURVEYOR

BY: _____ 6/5/2025
DIRECTOR OF PLANNING DATE
CITY OF LIBERTY HILL, TEXAS
MCKENZI HICKS

ROAD NAME AND ADDRESS ASSIGNMENTS VERIFIED THIS THE 30 DAY OF May, 2025 AD.

WILLIAMSON COUNTY ADDRESSING COORDINATOR
WILLIAMSON COUNTY, TEXAS

PRINTED NAME: Cindy Bridges

STATE OF TEXAS: §
§ KNOW ALL MEN BY THESE PRESENTS
COUNTY OF WILLIAMSON: §

I, STEVEN SNELL, COUNTY JUDGE OF WILLIAMSON COUNTY, TEXAS, DO HEREBY CERTIFY THAT THIS MAP OR PLAT, WITH FIELD NOTES HEREON, THAT A SUBDIVISION HAVING BEEN FULLY PRESENTED TO THE COMMISSIONERS' COURT OF WILLIAMSON COUNTY, TEXAS, AND BY THE SAID COURT DULY CONSIDERED, WERE ON THIS DAY APPROVED AND PLAT IS AUTHORIZED TO BE REGISTERED AND RECORDED IN THE PROPER RECORDS OF THE COUNTY CLERK OF WILLIAMSON COUNTY, TEXAS.

_____ _____
STEVEN SNELL, COUNTY JUDGE DATE
WILLIAMSON COUNTY, TEXAS

STATE OF TEXAS: §
§ KNOW ALL MEN BY THESE PRESENTS;
COUNTY OF WILLIAMSON: §

I, NANCY RISTER, CLERK OF THE COUNTY COURT OF SAID COUNTY, DO HEREBY CERTIFY THAT THE FOREGOING INSTRUMENT IN WRITING, WITH ITS CERTIFICATE OF AUTHENTICATION WAS FILED FOR RECORD IN MY OFFICE ON THE DAY OF _____, 20___, A.D., AT _____ O'CLOCK, ___.M., AND DULY RECORDED THIS THE _____ DAY OF _____, 20___, A.D., AT _____ O'CLOCK, __.M., IN THE PLAT RECORDS OF SAID COUNTY IN INSTRUMENT NUMBER _____.

TO CERTIFY WHICH, WITNESS MY HAND AND SEAL AT THE COUNTY COURT OF SAID COUNTY, AT MY OFFICE IN GEORGETOWN, TEXAS, THE DATE LAST SHOWN ABOVE WRITTEN.

NANCY RISTER, CLERK COUNTY COURT
OF WILLIAMSON COUNTY, TEXAS

BY: _____ DEPUTY



Carlson, Brigance & Doering, Inc.
FIRM ID #F3791 ◆ REG. # 10024900
Civil Engineering ◆ Surveying
5501 West William Cannon ◆ Austin, Texas 78749
Phone No. (512) 280-5160 ◆ Fax No. (512) 280-5165

**Commissioners Court - Regular Session** **21.**

**Meeting Date:** 06/17/2025

Preliminary plat for the Santa Rita Ranch Northwest Phase 2 subdivision – Pct 2

**Submitted For:** Adam Boatright **Submitted By:** Adam Boatright, Infrastructure

**Department:** Infrastructure

**Agenda Category:** Consent

## Information

### Agenda Item

Discuss, consider and take appropriate action on approval of the preliminary plat for the Santa Rita Ranch Northwest Phase 2 subdivision – Precinct 2.

### Background

This proposed subdivision consists of 190 single family lots, 1 water quality/drainage/open space/landscape/utility lot, 3 drainage/open space/landscape/utility lots, 1 open space/landscape/utility lot and 9,985 linear feet of new public roads on 93.84 acres.

### Timeline

2024-09-10 – initial submittal of the preliminary plat
2024-10-10 – 1st review complete with comments
2025-01-03 – 2nd submittal of preliminary plat
2025-01-17 – 2nd review complete with comments
2025-04-23 – 3rd submittal of preliminary plat
2025-05-08 – 3rd review complete with comments
2025-05-19 – 4th submittal of preliminary plat
2025-06-03 – 4th review complete with minor comments
2025-06-06 – 5th submittal of preliminary plat
2025-06-12 – 5th review complete with comments clear
2025-06-12 – preliminary placed on the June 17, 2025, Commissioners Court agenda for consideration

## Fiscal Impact

| From/To | Acct No. | Description | Amount |
|---|---|---|---|

## Attachments

preliminary plat - Santa Rita Ranch NW Ph 2

## Form Review

| Inbox | Reviewed By | Date |
|---|---|---|
| County Judge Exec Asst. | Delia Colon | 06/12/2025 12:10 PM |
| Form Started By: Adam Boatright | | Started On: 06/12/2025 11:44 AM |
| Final Approval Date: 06/12/2025 | | |

GENERAL:

1. BEARINGS ARE BASED ON THE TEXAS COORDINATE SYSTEM, CENTRAL ZONE (4203), NAD83.
2. THIS SUBDIVISION LIES WITHIN THE CITY OF LIBERTY HILL EXTRA-TERRITORIAL JURISDICTION.
3. IT IS THE RESPONSIBILITY OF THE OWNER, NOT THE COUNTY, TO ASSURE COMPLIANCE WITH PROVISIONS OF ALL APPLICABLE STATE, FEDERAL AND LOCAL LAWS, AND REGULATIONS RELATING TO PLATTING AND DEVELOPMENT OF THIS PROPERTY. THE COUNTY ASSUMES NO RESPONSIBILITY FOR THE ACCURACY OF REPRESENTATIONS BY OTHER PARTIES IN THIS PLAT. FLOODPLAIN DATA, IN PARTICULAR, MAY CHANGE. IT IS FURTHER UNDERSTOOD THAT THE OWNERS OF THE TRACT OF LAND COVERED BY THIS PLAT MUST INSTALL AT THEIR OWN EXPENSE ALL TRAFFIC CONTROL DEVICES AND SIGNAGE THAT MAY BE REQUIRED BEFORE THE ROADS IN THE SUBDIVISION HAVE FINALLY BEEN ACCEPTED FOR MAINTENANCE BY THE COUNTY.

DRAINAGE AND FLOODPLAIN:

THE DEVELOPED 100-YR FLOODPLAIN BY ATLAS 14 SHOWN ON THE PRELIMINARY PLAT WAS DETERMINED BY A STUDY PREPARED BY CARLSON, BRIGANCE & DOERING, INC. DATED FEBRUARY, 8, 2024. NO LOT IN THIS SUBDIVISION IS ENCROACHED BY A SPECIAL FLOOD HAZARD AREA(S) INUNDATED BY THE 100-YEAR (1% CHANCE) FLOOD AS IDENTIFIED BY THE U.S. FEDERAL EMERGENCY MANAGEMENT AGENCY FLOOD INSURANCE RATE MAP, COMMUNITY PANEL NO. 48491C0275E, EFFECTIVE DATE SEPTEMBER 26,2008 FOR WILLIAMSON COUNTY, TEXAS.

WATER AND WASTEWATER:

5. WATER SERVICE IS PROVIDED BY: WILLIAMSON COUNTY MUD 19H/GEORGETOWN UTILITY SYSTEMS
6. WASTEWATER SERVICE IS PROVIDED BY: WILLIAMSON COUNTY MUD 19H/CITY OF LIBERTY HILL
7. ELECTRIC SERVICE IS PROVIDED BY: PEC

ROADWAY AND RIGHT OF WAY:

8. SIDEWALKS SHALL BE MAINTAINED BY THE HOMEOWNER'S ASSOCIATION.
9. DRIVEWAY ACCESS TO LOTS WITHIN THIS SUBDIVISION FROM SIDE STREETS IS PROHIBITED.

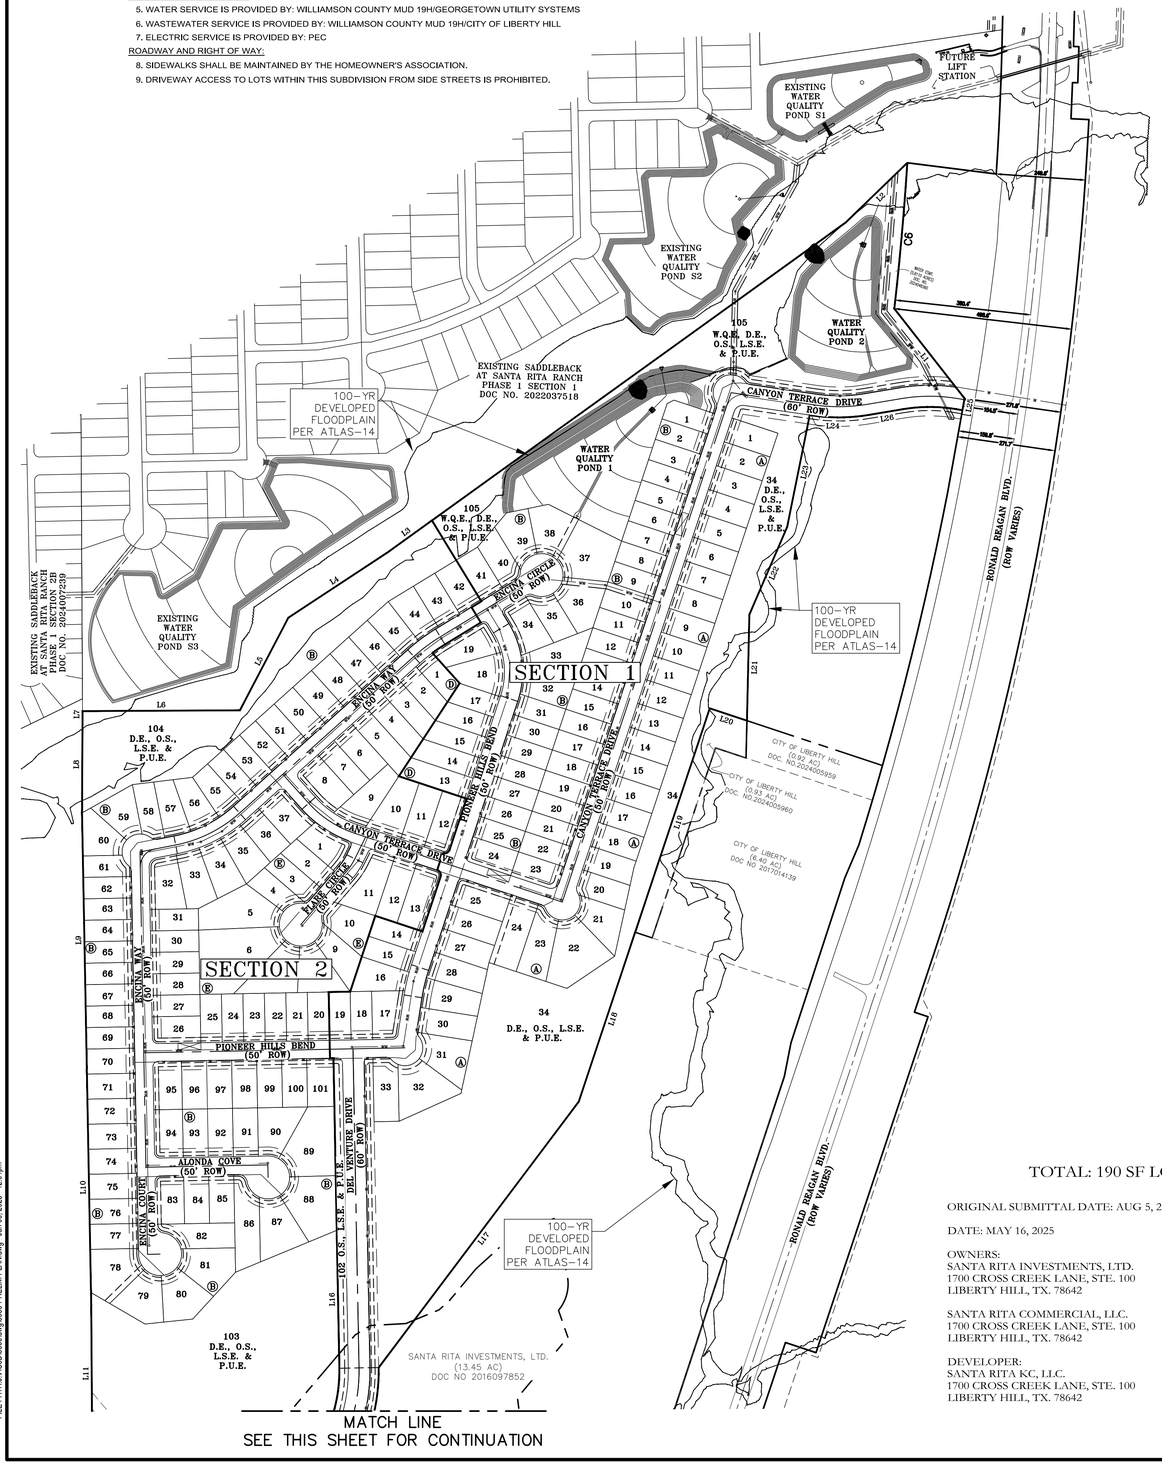


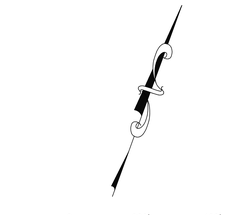


SCALE: 1" = 200'

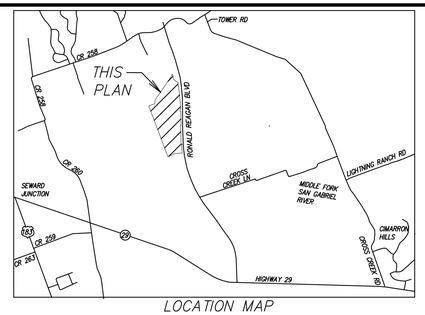


LOCATION MAP

## LEGEND

| | |
|---|---|
| 17 | LOT NUMBER |
| (A) | BLOCK NUMBER |
| | BUILDING SETBACK LINE |
| | EASEMENT LINE |
| | BOUNDARY LINE |
| | 100-YR FEMA FLOODPLAIN |
| | ATLAS 14 100-YR FLOODPLAIN |
| O.S. | OPEN SPACE |
| L.S.E. | LANDSCAPE EASEMENT |
| W.Q.E. | WATER QUALITY EASEMENT |
| D.E. | DRAINAGE EASEMENT |
| P.U.E. | PUBLIC UTILITY EASEMENT |
| B.L. | BUILDING LINE SETBACK |
| | MAILBOX KIOSK |

| | |
|---|---|
| TOTAL OF LOTS | 195 |
| SINGLE FAMILY LOTS: | 190 |
| W.Q.E., D.E., O.S., L.S.E. & P.U.E. LOTS: | 1 |
| D.E., O.S., L.S.E. & P.U.E. LOTS: | 3 |
| O.S., L.S.E. & P.U.E. LOTS: | 1 |

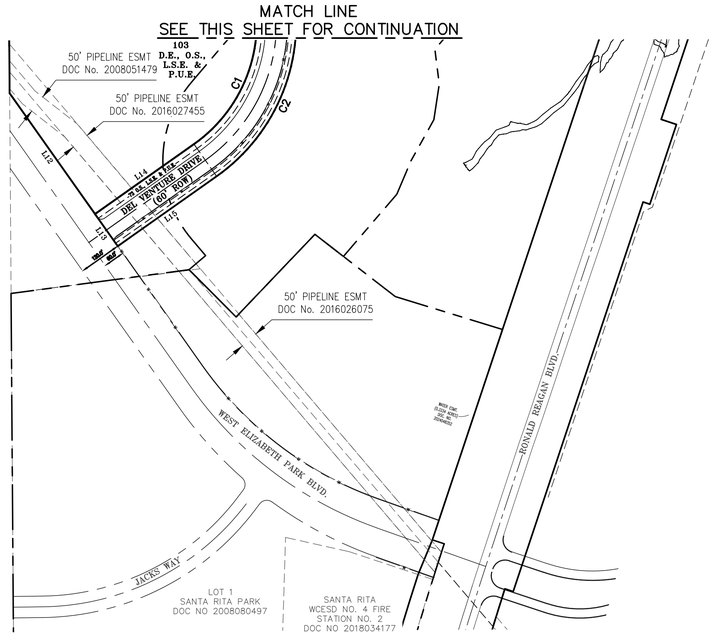


| Line Table | | |
|---|---|---|
| Line # | Length | Direction |
| L16 | 385.675 | N21° 03' 12.68"W |
| L3 | 155.364 | N34° 15' 43.93"E |
| L4 | 329.101 | N36° 41' 11.55"E |
| L5 | 292.609 | N07° 40' 43.03"E |
| L6 | 439.779 | N69° 44' 02.61"E |
| L7 | 17.897 | N20° 15' 57.39"W |
| L8 | 262.659 | N19° 37' 44.76"W |
| L9 | 719.394 | N21° 03' 12.68"W |
| L10 | 663.302 | N21° 02' 29.15"W |
| L11 | 378.329 | N20° 22' 47.81"W |
| L12 | 413.603 | N55° 12' 16.21"W |
| L14 | 338.632 | S34° 48' 10.19"W |
| L1 | 318.743 | N57° 59' 15.08"W |
| L2 | 240.810 | S25° 56' 52.01"E |
| L13 | 110.000 | S55° 12' 16.21"E |
| L15 | 338.632 | N34° 48' 10.19"W |
| L17 | 929.585 | N16° 59' 07.62"W |
| L18 | 499.639 | N01° 33' 12.40"W |
| L19 | 659.790 | N01° 33' 12.40"W |
| L20 | 109.434 | N88° 21' 14.58"E |
| L21 | 296.861 | N18° 39' 25.99"W |
| L22 | 265.950 | N03° 22' 39.01"E |
| L23 | 319.621 | N08° 33' 07.99"W |
| L24 | 8.928 | N78° 21' 24.20"E |
| L25 | 33.455 | N09° 34' 13.23"W |
| L26 | 100.000 | N60° 32' 29.66"E |

| Curve Table | | | | | |
|---|---|---|---|---|---|
| Curve # | Radius | Tangent | Delta | Chord | Arc Length |
| C1 | 415.00' | 219.96' | 055°50'56" | 388.70' | 404.52' |
| C2 | 525.00' | 278.26' | 055°50'56" | 491.72' | 511.74' |
| C4 | 500.00' | 78.37' | 017°48'55" | 154.84' | 155.47' |
| C5 | 440.00' | 73.23' | 018°53'56" | 144.48' | 145.13' |
| C6 | 8150.00' | 204.74' | 002°52'41" | 409.35' | 409.39' |

TOTAL: 190 SF LOTS

ORIGINAL SUBMITTAL DATE: AUG 5, 2024

DATE: MAY 16, 2025

OWNERS:
SANTA RITA INVESTMENTS, LTD.
1700 CROSS CREEK LANE, STE. 100
LIBERTY HILL, TX. 78642

SANTA RITA COMMERCIAL, LLC.
1700 CROSS CREEK LANE, STE. 100
LIBERTY HILL, TX. 78642

DEVELOPER:
SANTA RITA KC, LLC.
1700 CROSS CREEK LANE, STE. 100
LIBERTY HILL, TX. 78642

ENGINEER & SURVEYOR:
CARLSON, BRIGANCE & DOERING, INC.
5701 WEST WILLIAM CANNON DRIVE
AUSTIN, TEXAS 78749
(512) 280-5160 phone
(512) 280-5165 fax

TOTAL ACREAGE: 93.84 ACRES
SURVEY: B. MANLOVE SURVEY, ABSTRACT NO. 417

| STREET NAME | MAINTENANCE AUTHORITY | R.O.W. WIDTH | PAVEMENT WIDTH | SIDEWALKS | DESIGN SPEED | LINEAR FEET | CLASS | TYPE |
|---|---|---|---|---|---|---|---|---|
| ALONDA COVE | PUBLIC | 50' | 33' FACE TO FACE | 4' | 25 MPH | **376** | LOCAL | URBAN |
| CANYON TERRACE DRIVE | PUBLIC | 60' | 40' FACE TO FACE | 4' | 35 MPH | **687** | MINOR COLLECTOR | URBAN |
| CANYON TERRACE DRIVE | PUBLIC | 50' | 33' FACE TO FACE | 4' | 25 MPH | **2,375** | LOCAL | URBAN |
| DEL VENTURE DRIVE | PUBLIC | 60' | 40' FACE TO FACE | 4' | 35 MPH | **1,749** | MINOR COLLECTOR | URBAN |
| ENCINA WAY | PUBLIC | 50' | 33' FACE TO FACE | 4' | 25 MPH | **2,050** | LOCAL | URBAN |
| ENCINA CIRCLE | OUBLIC | 50' | 33' FACE TO FACE | 4' | 25 MPH | **174** | LOCAL | URBAN |
| ENCINA COURT | PUBLIC | 50' | 33' FACE TO FACE | 4' | 25 MPH | **244** | LOCAL | URBAN |
| FLARE CIRCLE | PUBLIC | 50' | 33' FACE TO FACE | 4' | 25 MPH | **307** | LOCAL | URBAN |
| PIONEER HILLS BEND | PUBLIC | 50' | 33' FACE TO FACE | 4' | 25 MPH | **2,023** | LOCAL | URBAN |
| **TOTAL LINEAR FOOTAGE OF STREETS:** | | | | | | **9,985 L.F.** | | |

DESIGNED BY: | DRAFTED BY:

DATE | REVISION


Carlson, Brigance & Doering, Inc.
Civil Engineering ◆ Surveying
FIRM ID #F3791
Main Office: 5501 West William Cannon Dr. Austin, Texas 78749 Phone No. (512) 280-5160
North Office: 1212B RR 620 N, Suite 600 Austin, Texas 78750 Fax No. (512) 280-5165


SHEET NAME: OVERALL PRELIMINARY PLAT

JOB NAME: SANTA RITA RANCH NORTHWEST PHASE 2

PROJECT: PRELIMINARY PLAT

STATE OF TEXAS
STEVEN P. CATES
93648
LICENSED PROFESSIONAL ENGINEER
CARLSON, BRIGANCE & DOERING, INC.
ID# F3791
6-6-2025

DATE: SEP 2024

JOB NUMBER: 5656

SHEET: 1 OF 3

SHEET NO.: 1

FILE PATH: J:\ACD\5656\dwg\5656-PRELIM PLAN.dwg - Jun 06, 2025 - 12:04pm

LEGEND

| | |
|---|---|
| 17 | LOT NUMBER |
| (A) | BLOCK NUMBER |
| | BUILDING SETBACK LINE |
| | EASEMENT LINE |
| | BOUNDARY LINE |
| | 100-YR FEMA FLOODPLAIN |
| | ATLAS 14 100-YR FLOODPLAIN |
| O.S. | OPEN SPACE |
| L.S.E. | LANDSCAPE EASEMENT |
| W.Q.E. | WATER QUALITY EASEMENT |
| D.E. | DRAINAGE EASEMENT |
| P.U.E. | PUBLIC UTILITY EASEMENT |
| B.L. | BUILDING LINE SETBACK |
| | MAILBOX KIOSK |

0 100' 200'

SCALE: 1" = 100'

DESIGNED BY:

DRAFTED BY:

DATE

REVISION


Carlson, Brigance & Doering, Inc.
Civil Engineering ◆ Surveying
FIRM ID #F3791
Main Office: 5501 West William Cannon Dr. Austin, Texas 78749 Phone No. (512) 280-5160
North Office: 121 29 RR 2338 N. Ste 600 Austin, Texas 78750 Fax No. (512) 280-5165


SHEET NAME: PRELIMINARY PLAT 100 SCALE (1 OF 3)

JOB NAME: SANTA RITA RANCH NORTHWEST PHASE 2

PROJECT: PRELIMINARY PLAT

STATE OF TEXAS
STEVEN P. CATES
93648
LICENSED PROFESSIONAL ENGINEER
CARLSON, BRIGANCE & DOERING, INC.
ID# F3791

6-6-2025

DATE: SEP 2024

JOB NUMBER: 5656

SHEET: 2 OF 3

SHEET NO.: 2

FILE PATH:J:\ACAD\5656\dwg\5656-PRELIM PLAN.dwg - Jun 06, 2025 - 12:05pm

MATCH LINE
SEE PREVIOUS SHEET FOR CONTINUATION

EXISTING WATER QUALITY POND S3

EXISTING SADDLEBACK AT SANTA RITA RANCH PHASE 1 SECTION 1 DOC NO. 2022037518

100-YR DEVELOPED FLOODPLAIN PER ATLAS-14

1 OS,LSE,PUE, DE & WQ

104 D.E., O.S., L.S.E. & P.U.E.

ENCINA WAY (50' ROW)

ENCINA COURT (50' ROW)

FLARE COURT (50' ROW)

PIONEER HILLS BEND (50' ROW)

CANYON TERRACE DRIVE (50' ROW)

ALONDA COVE (50' ROW)

DEL VENTURE DRIVE (60' ROW)

SECTION 1

SECTION 2

CITY OF LIBERTY HILL (6.40 AC) DOC NO 2017014139

100-YR DEVELOPED FLOODPLAIN PER ATLAS-14

34 D.E., O.S., L.S.E. & P.U.E.

102 O.S., L.S.E. & P.U.E.

103 D.E., O.S., L.S.E. & P.U.E.

SANTA RITA INVESTMENTS, LTD. (13.45 AC) DOC NO 2016097852

MATCH LINE
SEE THIS SHEET FOR CONTINUATION

MATCH LINE
SEE THIS SHEET FOR CONTINUATION

103 D.E., O.S., L.S.E. & P.U.E.

50 PIPELINE ESMT DOC No. 2008051479

50 PIPELINE ESMT DOC No. 201602745

PHAU - ELDORADO 333, LLC, (333.295 AC.) DOC. NO. 202174221

114 O.S., L.S.E.

73 O.S., L.S.E.

DEL VENTURE DRIVE (60' ROW)

SANTA RITA INVESTMENTS, LTD. (13.45 AC) DOC NO 2016097852

SANTA RITA COMMERCIAL, LLC (34.10 AC) EX. A-1 DOC NO 2014012340

50 PIPELINE ESMT DOC No. 2016026075

WEST ELIZABETH PARK BLVD

SANTA RITA COMMERCIAL, LLC (34.10 AC) EX. A-1 DOC NO 2014012340

## LEGEND

| | |
|---|---|
| 17 | LOT NUMBER |
| (A) | BLOCK NUMBER |
| | BUILDING SETBACK LINE |
| | EASEMENT LINE |
| | BOUNDARY LINE |
| | 100-YR FEMA FLOODPLAIN |
| | ATLAS 14 100-YR FLOODPLAIN |
| O.S. | OPEN SPACE |
| L.S.E. | LANDSCAPE EASEMENT |
| W.Q.E. | WATER QUALITY EASEMENT |
| D.E. | DRAINAGE EASEMENT |
| P.U.E. | PUBLIC UTILITY EASEMENT |
| B.L. | BUILDING LINE SETBACK |
| | MAILBOX KIOSK |

0 100' 200'

SCALE: 1" = 100'

DESIGNED BY:

DRAFTED BY:

DATE

REVISION


Carlson, Brigance & Doering, Inc.
Civil Engineering ◆ Surveying
FIRM ID #F3791
Main Office
5501 West William Cannon Dr. 78749
Austin, Texas 78749
Phone No. (312) 280-5160
North Office
12129 RR 620 N. Ste. 600
Austin, Texas 78750
Fax No. (312) 280-5165


SHEET NAME: PRELIMINARY PLAT 100 SCALE (2 OF 3)

JOB NAME: SANTA RITA RANCH NORTHWEST PHASE 2

PROJECT: PRELIMINARY PLAT

STATE OF TEXAS
STEVEN P. CATES
93648
LICENSED PROFESSIONAL ENGINEER
CARLSON, BRIGANCE & DOERING, INC.
ID# F3791

6-6-2025

DATE: SEP 2024

JOB NUMBER: 5656

SHEET: 3 OF 3

SHEET NO.: 3

FILE PATH: J:\AC3D\5656\dwg\5656-PRELIM PLAN.dwg - Jun 06, 2025 - 12:41pm

**Commissioners Court - Regular Session** **22.**

**Meeting Date:** 06/17/2025

Final plat for the Santa Rita Ranch Phase 7B Section 3 subdivision – Pct 2

**Submitted For:** Adam Boatright **Submitted By:** Adam Boatright, Infrastructure

**Department:** Infrastructure

**Agenda Category:** Consent

## Information

### Agenda Item

Discuss, consider and take appropriate action on approval of the final plat for the Santa Rita Ranch Phase 7B Section 3 subdivision – Precinct 2.

### Background

This is the next section of the Santa Rita Ranch Phase 7B development. It consists of 37 single family lots, 2 open space/drainage/utility lots and 1,370 feet of new public roads. Roadway and drainage construction is not yet complete but a performance bond in the amount of $4,721,361.30 has been posted with the County to cover the remaining construction.

### Timeline

2024-12-05 – initial submittal of the final plat
2025-01-04 – 1st review complete with comments
2025-04-08 – 2nd submittal of final plat
2025-04-21 – 2nd review complete with comments
2025-05-21 – 3rd submittal of final plat
2025-05-21 – 3rd review complete with comments clear
2025-06-06 – receipt of final plat with signatures
2025-06-12 – final plat placed on the June 17, 2025, Commissioners Court agenda for consideration

## Fiscal Impact

| From/To | Acct No. | Description | Amount |
|---|---|---|---|

## Attachments

final plat - Santa Rita Ranch Ph 7B Sec 3

## Form Review

| Inbox | Reviewed By | Date |
|---|---|---|
| County Judge Exec Asst. | Delia Colon | 06/12/2025 12:10 PM |
| Form Started By: Adam Boatright | | Started On: 06/12/2025 11:46 AM |
| Final Approval Date: 06/12/2025 | | |

# SANTA RITA RANCH PHASE 7B, SECTION 3
## FINAL PLAT

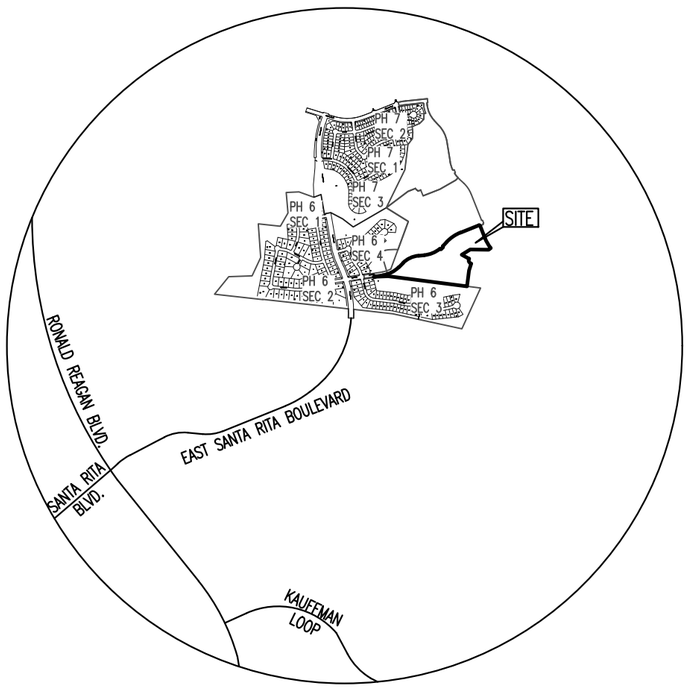


VICINITY MAP
APPROX. SCALE:
1"=2000'

GRAPHIC SCALE

0 100 150 200 300

( IN FEET )
1 inch = 100 ft.

BENCHMARKS:

BM 1
CAPPED 1/2 INCH IRON ROD SET STAMPED "CONTROL"
N: 10213061.55
E: 3086288.47
ELEVATION: 994.59' (NAVD '88)

BM 2
CAPPED 1/2 INCH IRON ROD SET STAMPED "CONTROL"
N: 10212921.80
E: 3087472.15
ELEVATION: 979.80' (NAVD '88)

| Minimum Finished Floor Elevation (NAVD '88) | | |
|---|---|---|
| Block | Lot | Min FFE |
| F | 35 | 965.2' |
| F | 36 | 965.5' |
| F | 37 | 965.9' |
| F | 38 | 966.2' |
| F | 39 | 966.5' |
| F | 40 | 966.8' |
| F | 41 | 967.3' |
| F | 42 | 967.9' |

| Line Table | | |
|---|---|---|
| Line # | Length | Direction |
| L1 | 166.94 | N80°46'08"E |
| L2 | 101.95 | N44°51'22"E |
| L3 | 101.21 | N84°52'34"E |
| L4 | 5.20 | S46°56'03"E |
| L5 | 50.00 | N43°03'57"E |
| L6 | 93.16 | N43°03'57"E |
| L7 | 45.95 | S51°34'48"W |
| L8 | 174.21 | S58°08'24"W |
| L9 | 147.00 | S61°27'12"E |
| L10 | 124.11 | S16°56'38"W |
| L11 | 4.49 | N43°03'57"E |
| L12 | 15.00 | N43°03'57"E |
| L13 | 71.74 | S46°56'03"E |
| L14 | 23.75 | S06°12'45"E |

| Line Table | | |
|---|---|---|
| Line # | Length | Direction |
| L15 | 21.21 | N66°37'47"W |
| L16 | 15.00 | S32°43'00"W |
| L17 | 105.22 | N84°32'35"W |
| L18 | 101.17 | N75°14'50"W |
| L19 | 96.86 | S56°27'29"W |
| L20 | 23.54 | S85°14'17"E |
| L21 | 77.98 | S46°56'03"E |
| L22 | 15.00 | N43°03'57"E |
| L23 | 61.56 | S84°52'34"W |
| L24 | 15.00 | N75°58'34"W |
| L25 | 120.00 | S46°56'03"E |
| L26 | 21.81 | N43°03'57"E |
| L27 | 61.56 | S84°52'34"W |
| L28 | 120.00 | S46°56'03"E |

### LEGEND

- BENCHMARK
- CAPPED 1/2" IRON ROD FOUND STAMPED "CBD SETSTONE"
- CAPPED 1/2" IRON ROD SET STAMPED "CBD SETSTONE"
- 1 LOT NUMBER
- Ⓐ BLOCK DESIGNATION
- B.L. BUILDING SETBACK LINE
- P.U.E. PUBLIC UTILITY EASEMENT
- W.Q.E. WATER QUALITY EASEMENT
- D.E. DRAINAGE EASEMENT
- L.S.E. LANDSCAPE EASEMENT
- W.S.E. WATER SURFACE ELEVATION
- O.S. OPEN SPACE
- PROPOSED 100 YEAR FLOODPLAIN (ATLAS 14)
- O.P.R.W.C.TX. OFFICIAL PUBLIC RECORDS OF WILLIAMSON COUNTY, TEXAS
- FEMA 100-YEAR FLOODPLAIN

10' P.U.E. *TYPICAL DETAIL
(NOT TO SCALE)

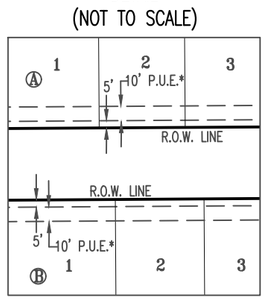


ORIGINAL SUBMITTAL DATE: DECEMBER 5, 2024

DATE: MAY 19, 2025

OWNER:
SANTA RITA KC, LLC
1700 CROSS CREEK LANE, STE. 100
LIBERTY HILL, TX 78642

DEVELOPER:
SANTA RITA KC, LLC
1700 CROSS CREEK LANE, STE. 100
LIBERTY HILL, TX 78642

ENGINEER & SURVEYOR:
CARLSON, BRIGANCE & DOERING, INC.
5501 WEST WILLIAM CANNON DRIVE
AUSTIN, TEXAS 78749
(512) 280-5160 PHONE
TOTAL ACREAGE: 19.331 ACRES
SURVEY: GREENLEAF FISK SURVEY,
ABSTRACT NO. 5

F.E.M.A. MAP NO. 48491C0275E
WILLIAMSON COUNTY, TEXAS AND
INCORPORATED AREAS.
DATED: SEPTEMBER 26, 2008

| | |
|---|---|
| TOTAL OF LOTS | 39 |
| SINGLE FAMILY LOTS: | 37 |
| O.S., W.Q.E., D.E., L.S.E., & P.U.E. LOTS | 1 |
| O.S., L.S.E, & P.U.E. LOTS: | 1 |

ROAD TABLE

| STREET NAMES | LINEAR FOOTAGE | R.O.W. WIDTH | PAVEMENT WIDTH | DESIGN SPEED | DESIGNATION | CLASSIFICATION |
|---|---|---|---|---|---|---|
| PACIFIC GROVE CIRCLE | 1,210' | 50' R.O.W. | 33' FOC-FOC | 25 M.P.H. | PUBLIC | LOCAL |
| SAN LORRENZO DRIVE | 160' | 50' R.O.W. | 33' FOC-FOC | 25 M.P.H. | PUBLIC | LOCAL |
| TOTAL | 1,370' | | | | | |

BASIS OF BEARINGS - TEXAS COORDINATE SYSTEM OF 1983, CENTRAL ZONE (4203).
ELEVATION DATUM - NORTH AMERICAN VERTICAL DATUM OF 1988 (NAVD '88) GEOID 12B.

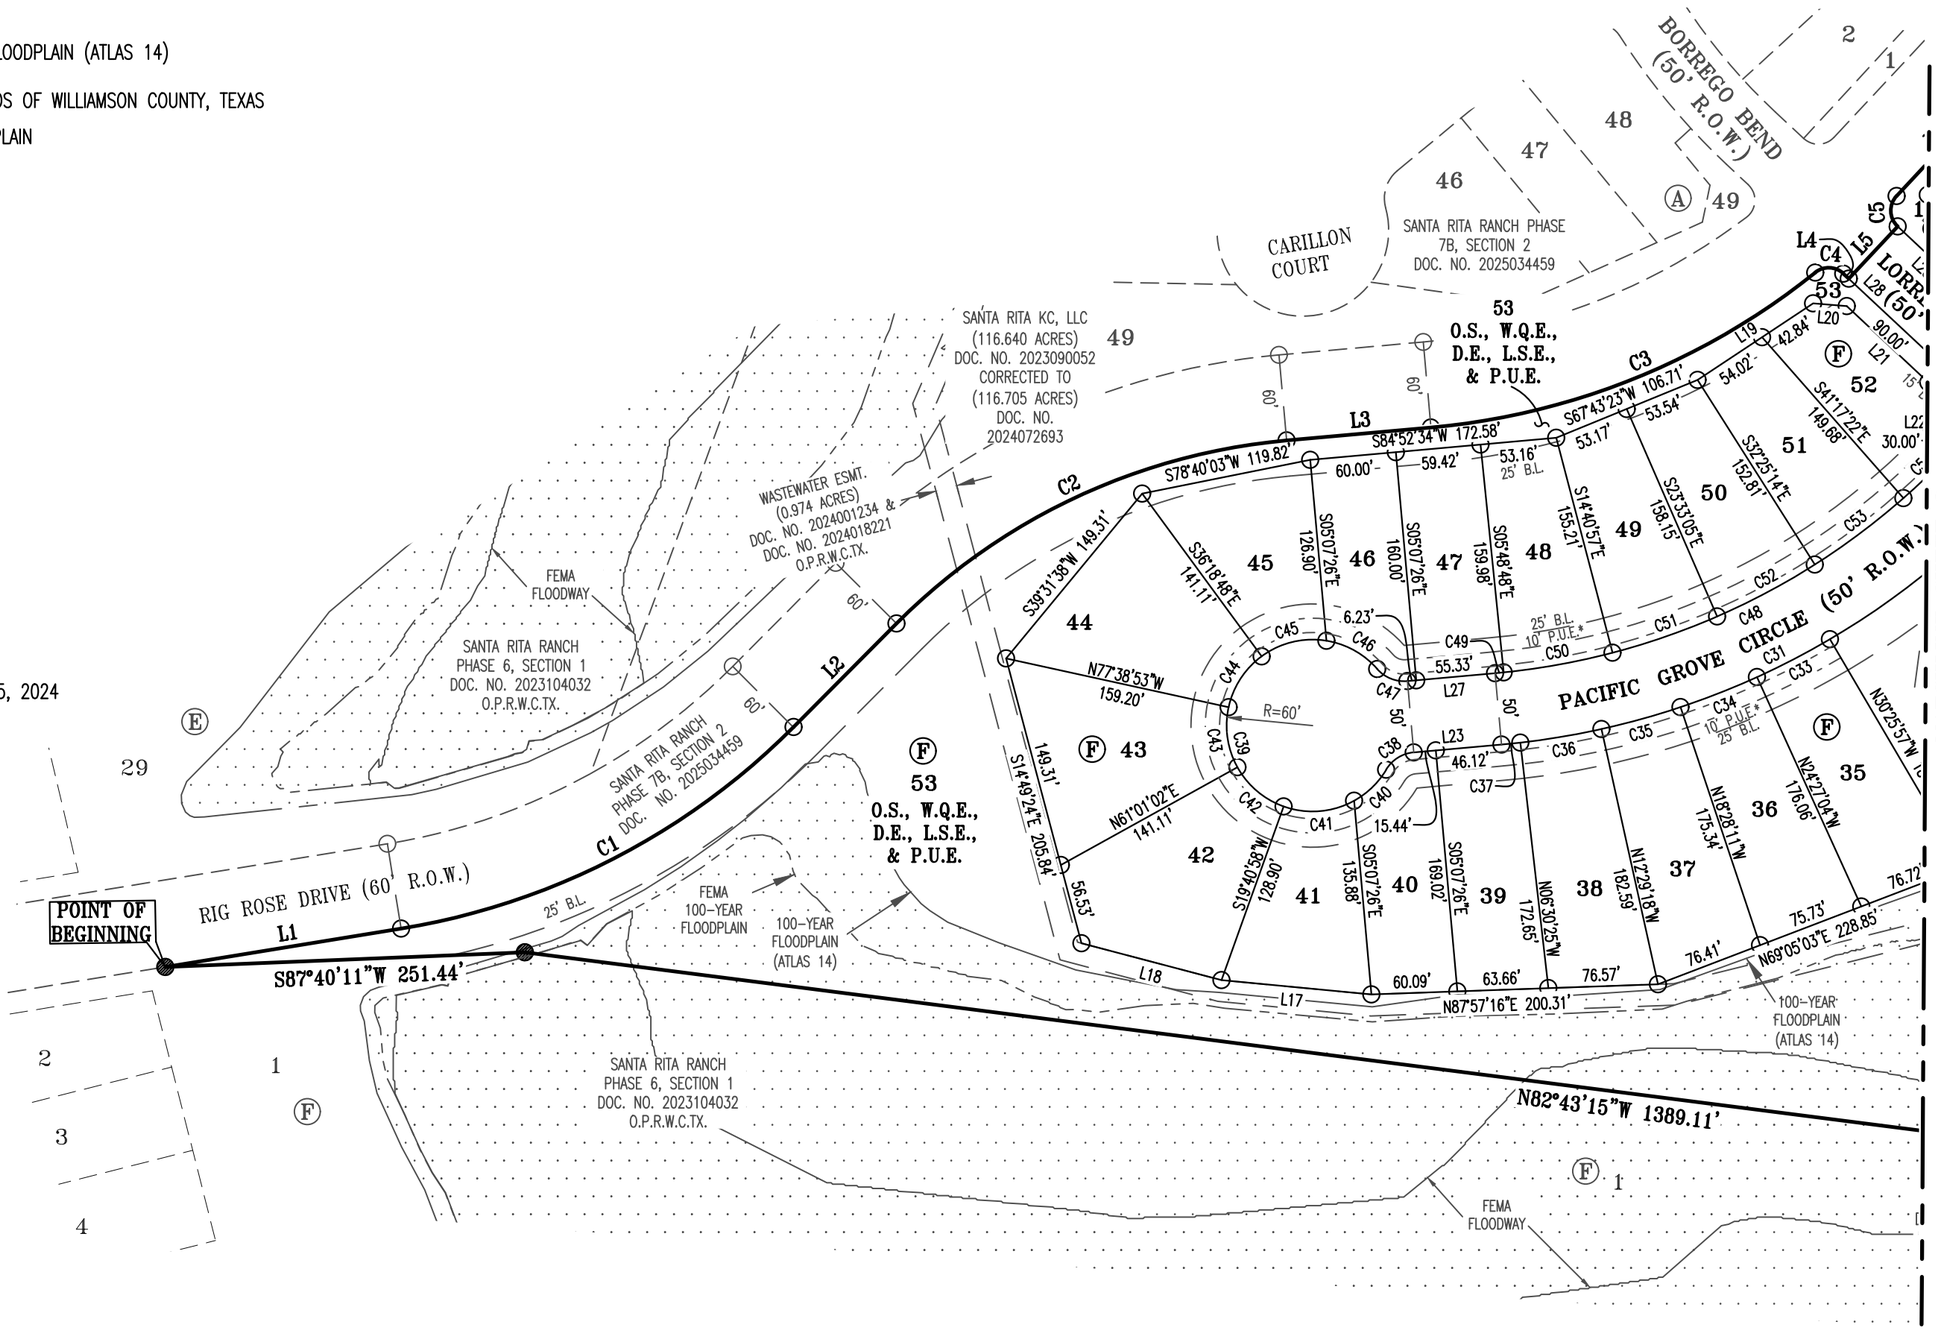


# SHEET NO. 1 OF 4


Carlson, Brigance & Doering, Inc.
FIRM ID #F3791 ◆ REG. # 10024900
Civil Engineering ◆ Surveying
5501 West William Cannon ◆ Austin, Texas 78749
Phone No. (512) 280-5160 ◆ Fax No. (512) 280-5165


J:\AC3D\5486\Survey\FINAL PLAT - SANTA RITA RANCH PHASE 7B, SECTION 3.dwg

# SANTA RITA RANCH PHASE 7B, SECTION 3
## FINAL PLAT

GRAPHIC SCALE

0 100 150 200 300

( IN FEET )
1 inch = 100 ft.

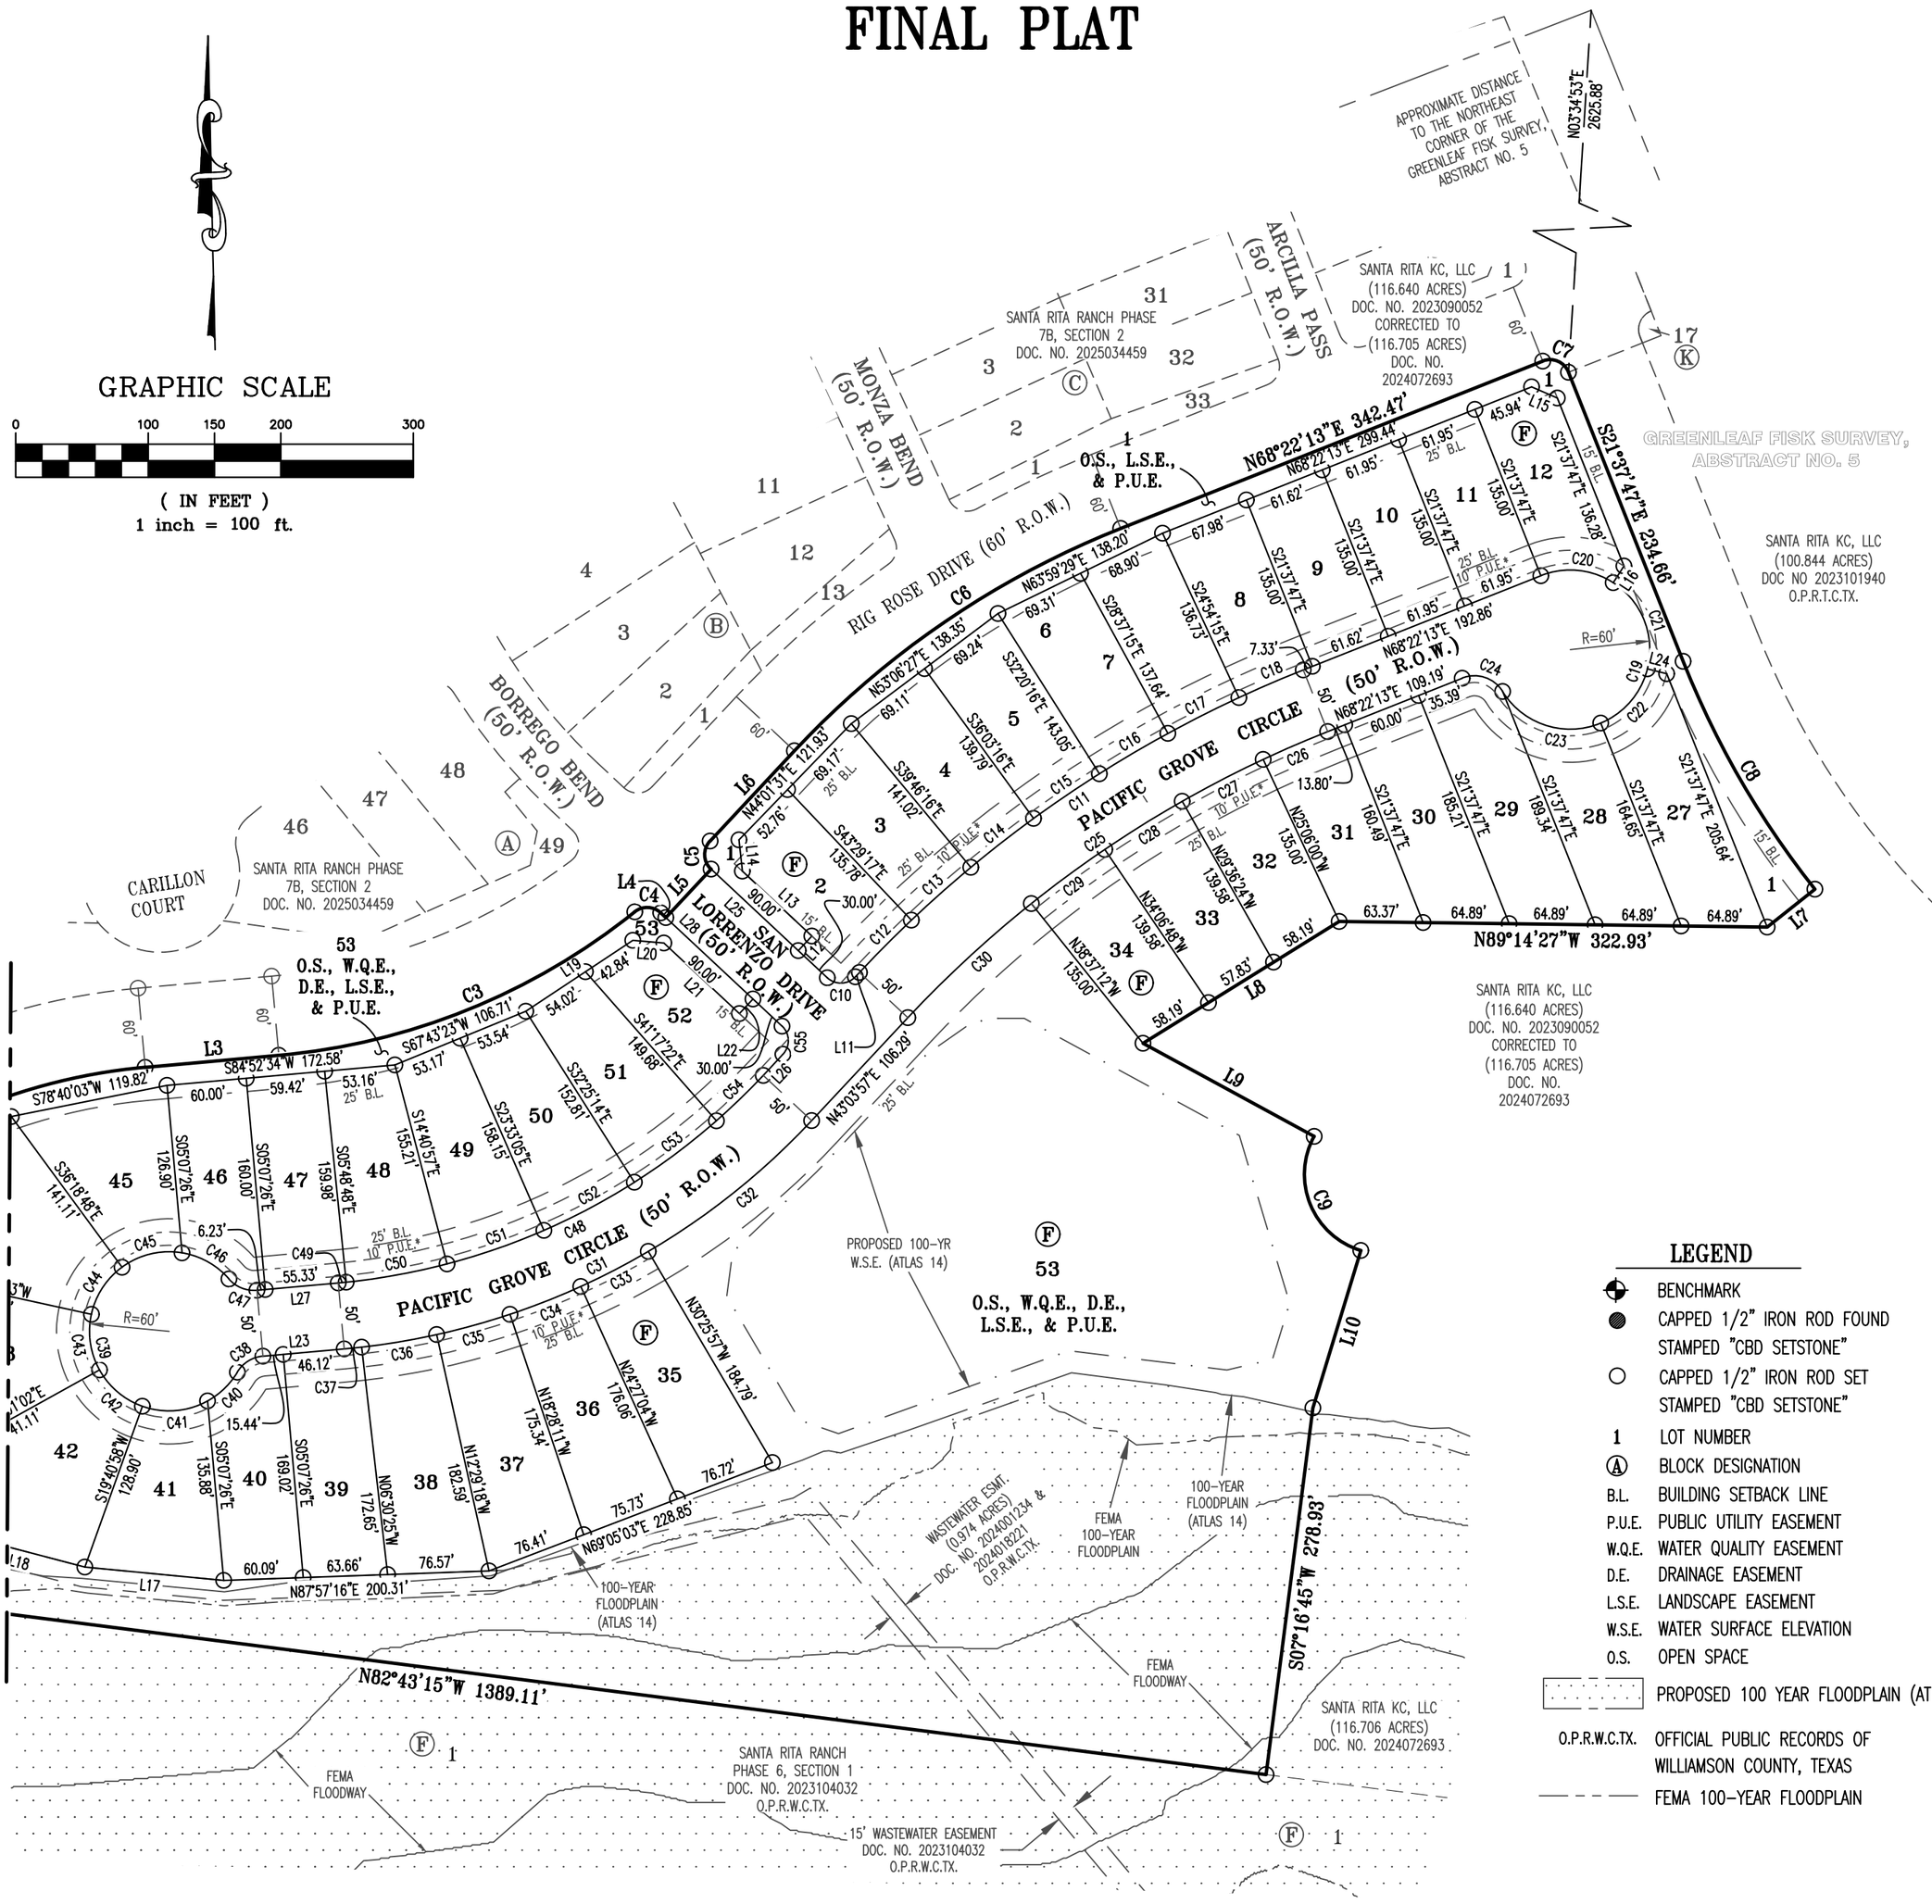


### LEGEND

- BENCHMARK
- CAPPED 1/2" IRON ROD FOUND STAMPED "CBD SETSTONE"
- CAPPED 1/2" IRON ROD SET STAMPED "CBD SETSTONE"
- 1 LOT NUMBER
- Ⓐ BLOCK DESIGNATION
- B.L. BUILDING SETBACK LINE
- P.U.E. PUBLIC UTILITY EASEMENT
- W.Q.E. WATER QUALITY EASEMENT
- D.E. DRAINAGE EASEMENT
- L.S.E. LANDSCAPE EASEMENT
- W.S.E. WATER SURFACE ELEVATION
- O.S. OPEN SPACE
- PROPOSED 100 YEAR FLOODPLAIN (ATLAS 14)
- O.P.R.W.C.TX. OFFICIAL PUBLIC RECORDS OF WILLIAMSON COUNTY, TEXAS
- FEMA 100-YEAR FLOODPLAIN

| Curve Table | | | | | | |
|---|---|---|---|---|---|---|
| Curve # | Length | Radius | Chord Direction | Chord Length | Tangent | DELTA |
| C1 | 313.40 | 500.00 | N62°48'45"E | 308.29 | 162.04 | 35°54'46" |
| C2 | 307.33 | 440.00 | N64°51'58"E | 301.12 | 160.23 | 40°01'12" |
| C3 | 293.76 | 500.00 | N68°02'41"E | 289.56 | 151.26 | 33°39'46" |
| C4 | 21.43 | 15.00 | S87°51'37"E | 19.65 | 13.01 | 81°51'08" |
| C5 | 23.56 | 15.00 | N01°56'03"W | 21.21 | 15.00 | 90°00'00" |
| C6 | 300.32 | 680.00 | N55°43'05"E | 297.88 | 152.65 | 25°18'16" |
| C7 | 23.56 | 15.00 | S66°37'47"E | 21.21 | 15.00 | 90°00'00" |
| C8 | 199.27 | 680.00 | S30°01'30"E | 198.56 | 100.35 | 16°47'24" |
| C9 | 106.40 | 60.00 | S22°15'17"E | 93.00 | 73.57 | 101°36'10" |
| C10 | 23.56 | 15.00 | N88°03'57"E | 21.21 | 15.00 | 90°00'00" |
| C11 | 408.52 | 925.00 | S55°43'05"W | 405.21 | 207.65 | 25°18'16" |
| C12 | 55.64 | 925.00 | N44°47'20"E | 55.63 | 27.83 | 3°26'46" |
| C13 | 60.00 | 925.00 | N48°22'13"E | 59.99 | 30.01 | 3°43'00" |
| C14 | 60.00 | 925.00 | N52°05'14"E | 59.99 | 30.01 | 3°43'00" |
| C15 | 60.00 | 925.00 | N55°48'14"E | 59.99 | 30.01 | 3°43'00" |
| C16 | 60.00 | 925.00 | N59°31'14"E | 59.99 | 30.01 | 3°43'00" |
| C17 | 60.00 | 925.00 | N63°14'15"E | 59.99 | 30.01 | 3°43'00" |
| C18 | 52.86 | 925.00 | N66°43'59"E | 52.86 | 26.44 | 3°16'28" |
| C19 | 272.10 | 60.00 | N18°17'17"E | 92.04 | 71.71 | 259°50'09" |
| C20 | 56.91 | 60.00 | S84°27'24"E | 54.80 | 30.80 | 54°20'47" |

| Curve Table | | | | | | |
|---|---|---|---|---|---|---|
| Curve # | Length | Radius | Chord Direction | Chord Length | Tangent | DELTA |
| C21 | 74.67 | 60.00 | S21°37'47"E | 69.95 | 43.04 | 71°18'26" |
| C22 | 55.97 | 60.00 | S40°44'51"W | 53.96 | 30.21 | 53°26'50" |
| C23 | 84.55 | 60.00 | N72°09'41"W | 77.72 | 51.01 | 80°44'06" |
| C24 | 34.83 | 25.00 | N71°42'43"W | 32.08 | 20.92 | 79°50'09" |
| C25 | 386.44 | 875.00 | S55°43'05"W | 383.31 | 196.42 | 25°18'16" |
| C26 | 53.00 | 875.00 | S66°38'07"W | 52.99 | 26.51 | 3°28'13" |
| C27 | 68.83 | 875.00 | S62°38'48"W | 68.81 | 34.43 | 4°30'24" |
| C28 | 68.83 | 875.00 | S58°08'24"W | 68.81 | 34.43 | 4°30'24" |
| C29 | 68.83 | 875.00 | S53°38'00"W | 68.81 | 34.43 | 4°30'24" |
| C30 | 126.97 | 875.00 | S47°13'22"W | 126.86 | 63.60 | 8°18'51" |
| C31 | 401.35 | 550.00 | N63°58'16"E | 392.50 | 210.08 | 41°48'37" |
| C32 | 158.40 | 550.00 | S51°19'00"W | 157.86 | 79.75 | 16°30'06" |
| C33 | 57.42 | 550.00 | S62°33'29"W | 57.39 | 28.73 | 5°58'53" |
| C34 | 57.42 | 550.00 | S68°32'23"W | 57.39 | 28.73 | 5°58'53" |
| C35 | 57.42 | 550.00 | S74°31'16"W | 57.39 | 28.73 | 5°58'53" |
| C36 | 57.42 | 550.00 | S80°30'09"W | 57.39 | 28.73 | 5°58'53" |
| C37 | 13.28 | 550.00 | S84°11'05"W | 13.28 | 6.64 | 1°22'59" |
| C38 | 23.55 | 25.00 | S57°53'32"W | 22.69 | 12.73 | 53°58'05" |
| C39 | 301.53 | 60.00 | S05°07'26"E | 70.59 | 43.64 | 287°56'10" |
| C40 | 31.63 | 60.00 | S46°00'31"W | 31.26 | 16.19 | 30°12'03" |

| Curve Table | | | | | | |
|---|---|---|---|---|---|---|
| Curve # | Length | Radius | Chord Direction | Chord Length | Tangent | DELTA |
| C41 | 50.87 | 60.00 | S85°23'45"W | 49.36 | 27.07 | 48°34'25" |
| C42 | 43.29 | 60.00 | S49°39'00"E | 42.35 | 22.63 | 41°20'05" |
| C43 | 43.29 | 60.00 | N08°18'55"W | 42.35 | 22.63 | 41°20'05" |
| C44 | 43.29 | 60.00 | S33°01'09"W | 42.35 | 22.63 | 41°20'05" |
| C45 | 47.79 | 60.00 | N76°30'23"E | 46.54 | 25.25 | 45°38'22" |
| C46 | 41.38 | 60.00 | N60°54'53"W | 40.57 | 21.55 | 39°31'06" |
| C47 | 23.55 | 25.00 | S68°08'23"E | 22.69 | 12.73 | 53°58'05" |
| C48 | 364.86 | 500.00 | N63°58'16"E | 356.82 | 190.98 | 41°48'37" |
| C49 | 6.02 | 500.00 | S84°31'53"W | 6.02 | 3.01 | 0°41'22" |
| C50 | 77.40 | 500.00 | N79°45'08"E | 77.32 | 38.78 | 8°52'08" |
| C51 | 77.40 | 500.00 | S70°52'59"W | 77.32 | 38.78 | 8°52'08" |
| C52 | 77.40 | 500.00 | S62°00'51"W | 77.32 | 38.78 | 8°52'08" |
| C53 | 77.40 | 500.00 | S53°08'42"W | 77.32 | 38.78 | 8°52'08" |
| C54 | 49.26 | 500.00 | S45°53'17"W | 49.24 | 24.65 | 5°38'41" |
| C55 | 23.56 | 15.00 | N01°56'03"W | 21.21 | 15.00 | 90°00'00" |

## SHEET NO. 2 OF 4


Carlson, Brigance & Doering, Inc.
FIRM ID #F3791 ◆ REG. # 10024900
Civil Engineering ◆ Surveying
5501 West William Cannon ◆ Austin, Texas 78749
Phone No. (512) 280-5160 ◆ Fax No. (512) 280-5165


J:\AC3D\5486\Survey\FINAL PLAT – SANTA RITA RANCH PHASE 7B, SECTION 3.dwg

# SANTA RITA RANCH PHASE 7B, SECTION 3
# FINAL PLAT

METES AND BOUNDS

BEING ALL OF THAT CERTAIN 19.331 ACRE TRACT OF LAND OUT OF THE GREENLEAF FISK SURVEY, ABSTRACT NUMBER 5, SITUATED IN WILLIAMSON COUNTY, TEXAS, BEING A PORTION OF A CALLED 116.706 ACRE TRACT OF LAND CONVEYED TO SANTA RITA KC, LLC BY DEED RECORDED IN DOCUMENT NUMBER 2024072693, OFFICIAL PUBLIC RECORDS OF WILLIAMSON COUNTY, TEXAS (O.P.R.W.C.TX.), SAID 19.331 ACRE TRACT OF LAND BEING MORE FULLY DESCRIBED BY METES AND BOUNDS AS FOLLOWS:

BEGINNING, AT A CAPPED 1/2 INCH IRON ROD FOUND STAMPED "CBD SETSTONE" ON THE NORTH LINE OF LOT 1, BLOCK F, SANTA RITA RANCH PHASE 6, SECTION 1, A SUBDIVISION RECORDED IN DOCUMENT NUMBER 2023104032, O.P.R.W.C.TX., BEING AN ANGLE POINT ON THE WEST LINE OF SAID 116.706 ACRE TRACT OF LAND, FOR THE NORTHWEST CORNER AND POINT OF BEGINNING OF THE HEREIN DESCRIBED TRACT OF LAND,

THENCE, OVER AND ACROSS SAID 116.706 ACRE TRACT OF LAND, THE FOLLOWING TWENTY-THREE (23) COURSES AND DISTANCES, NUMBERED 1 THROUGH 23:

1) N80°46'08"E, A DISTANCE OF 166.94 FEET TO A CAPPED 1/2 INCH IRON ROD SET STAMPED "CBD SETSTONE", BEING AT THE BEGINNING OF A CURVE TO THE LEFT,
2) ALONG SAID CURVE TO THE LEFT, HAVING A RADIUS OF 500.00 FEET, AN ARC LENGTH OF 313.40 FEET, AND A CHORD THAT BEARS N62°48'45"E, A DISTANCE OF 308.29 FEET TO A CAPPED 1/2 INCH IRON ROD SET STAMPED "CBD SETSTONE", FOR CORNER,
3) N44°51'22"E, A DISTANCE OF 101.95 FEET TO A CAPPED 1/2 INCH IRON ROD SET STAMPED "CBD SETSTONE", BEING AT THE BEGINNING OF A CURVE TO THE RIGHT,
4) ALONG SAID CURVE TO THE RIGHT, HAVING A RADIUS OF 440.00 FEET, AN ARC LENGTH OF 307.33 FEET, AND A CHORD THAT BEARS N64°51'58"E, A DISTANCE OF 301.12 FEET TO A CAPPED 1/2 INCH IRON ROD SET STAMPED "CBD SETSTONE",
5) N84°52'34"E, A DISTANCE OF 101.21 FEET TO A CAPPED 1/2 INCH IRON ROD SET STAMPED "CBD SETSTONE", FOR CORNER, BEING AT THE BEGINNING OF A CURVE TO THE LEFT,
6) ALONG SAID CURVE TO THE LEFT, HAVING A RADIUS OF 500.00 FEET, AN ARC LENGTH OF 293.76 FEET, AND A CHORD THAT BEARS N68°02'41"E, A DISTANCE OF 289.56 FEET TO A CAPPED 1/2 INCH IRON ROD SET STAMPED "CBD SETSTONE", FOR CORNER, BEING AT THE BEGINNING OF A CURVE TO THE RIGHT,
7) ALONG SAID CURVE TO THE RIGHT, HAVING A RADIUS OF 15.00 FEET, AN ARC LENGTH OF 21.43 FEET, AND A CHORD THAT BEARS S87°51'37"E, A DISTANCE OF 19.65 FEET TO A CAPPED 1/2 INCH IRON ROD SET STAMPED "CBD SETSTONE", FOR CORNER,
8) S46°56'03"E, A DISTANCE OF 5.20 FEET TO A CAPPED 1/2 INCH IRON ROD SET STAMPED "CBD SETSTONE", FOR CORNER,
9) N43°03'57"E, A DISTANCE OF 50.00 FEET TO A CAPPED 1/2 INCH IRON ROD SET STAMPED "CBD SETSTONE", BEING AT THE BEGINNING OF A CURVE TO THE RIGHT,
10) ALONG SAID CURVE TO THE RIGHT, HAVING A RADIUS 15.00 FEET, AN ARC LENGTH OF 23.56 FEET, AND A CHORD THAT BEARS N01°56'03"W, A DISTANCE OF 21.21 FEET TO A CAPPED 1/2 INCH IRON ROD SET STAMPED "CBD SETSTONE", FOR CORNER,
11) N43°03'57"E, A DISTANCE OF 93.16 FEET TO A CAPPED 1/2 INCH IRON ROD SET STAMPED "CBD SETSTONE", BEING AT THE BEGINNING OF A CURVE TO THE RIGHT,
12) ALONG SAID CURVE TO THE RIGHT, HAVING A RADIUS OF 680.00 FEET, AN ARC LENGTH OF 300.32 FEET, AND A CHORD THAT BEARS N55°43'05"E, A DISTANCE OF 297.88 FEET TO A CAPPED 1/2 INCH IRON ROD SET STAMPED "CBD SETSTONE", FOR CORNER,
13) N68°22'13"E, A DISTANCE OF 342.47 FEET TO A CAPPED 1/2 INCH IRON ROD SET STAMPED "CBD SETSTONE", BEING AT THE BEGINNING OF A CURVE TO THE RIGHT,
14) ALONG SAID CURVE TO THE RIGHT, HAVING A RADIUS OF 15.00 FEET, AN ARC LENGTH OF 23.56 FEET, AND A CHORD THAT BEARS S66°37'47"E, A DISTANCE OF 21.21 FEET TO A CAPPED 1/2 INCH IRON ROD SET STAMPED "CBD SETSTONE", FOR CORNER,
15) S21°37'47"E, A DISTANCE OF 234.66 FEET TO A CAPPED 1/2 INCH IRON ROD SET STAMPED "CBD SETSTONE", BEING AT THE BEGINNING OF A CURVE TO THE LEFT,
16) ALONG SAID CURVE TO THE LEFT, HAVING A RADIUS OF 680.00 FEET, AN ARC LENGTH OF 199.27 FEET, AND A CHORD THAT BEARS S30°01'30"E, A DISTANCE OF 198.56 FEET TO A CAPPED 1/2 INCH IRON ROD SET STAMPED "CBD SETSTONE", FOR CORNER,
17) S51°34'48"W, A DISTANCE OF 45.95 FEET TO A CAPPED 1/2 INCH IRON ROD SET STAMPED "CBD SETSTONE", FOR CORNER,
18) N89°14'27"W, A DISTANCE OF 322.93 FEET TO A CAPPED 1/2 INCH IRON ROD SET STAMPED "CBD SETSTONE", FOR CORNER,
19) S58°08'24"W, A DISTANCE OF 174.21 FEET TO A CAPPED 1/2 INCH IRON ROD SET STAMPED "CBD SETSTONE", FOR CORNER,
20) S61°27'12"E, A DISTANCE OF 147.00 FEET TO A CAPPED 1/2 INCH IRON ROD SET STAMPED "CBD SETSTONE", BEING AT THE BEGINNING OF A CURVE TO THE LEFT,
21) ALONG SAID CURVE TO THE LEFT, HAVING A RADIUS OF 60.00 FEET, AN ARC LENGTH OF 106.40 FEET, AND A CHORD THAT BEARS S22°15'17"E, A DISTANCE OF 93.00 FEET TO A CAPPED 1/2 INCH IRON ROD SET STAMPED "CBD SETSTONE", FOR CORNER,
22) S16°56'38"W, A DISTANCE OF 124.11 FEET TO A CAPPED 1/2 INCH IRON ROD SET STAMPED "CBD SETSTONE", FOR CORNER,
23) S07°16'45"W, A DISTANCE OF 278.93 FEET TO A CAPPED 1/2 INCH IRON ROD SET STAMPED "CBD SETSTONE", BEING ON THE NORTH LINE OF LOT 1, BLOCK F, SAID SANTA RITA RANCH PHASE 6, SECTION 1,

THENCE, WITH THE WEST LINE OF SAID 116.706 ACRE TRACT OF LAND AND THE NORTH LINE OF LOT 1, BLOCK F, SAID SANTA RITA RANCH PHASE 6, SECTION 1, THE FOLLOWING TWO (2) COURSES AND DISTANCES, NUMBERED 1 AND 2:

1) N82°43'15"W, A DISTANCE OF 1,389.11 FEET TO A CAPPED 1/2 INCH IRON ROD FOUND STAMPED "CBD SETSTONE", FOR CORNER,
2) S87°40'11"W, A DISTANCE OF 251.44 FEET TO THE POINT OF BEGINNING, AND CONTAINING 19.331 ACRES OF LAND.

GENERAL:

1. BASIS OF BEARINGS – TEXAS COORDINATE SYSTEM, CENTRAL ZONE (4203), NAD83.

   ELEVATION DATUM – NORTH AMERICAN VERTICAL DATUM OF 1988 (NAVD '88) GEOID 12B.
2. THIS SUBDIVISION LIES WITHIN THE CITY OF LIBERTY HILL EXTRA-TERRITORIAL JURISDICTION.
3. IT IS THE RESPONSIBILITY OF THE OWNER, NOT THE COUNTY, TO ASSURE COMPLIANCE WITH PROVISIONS OF ALL APPLICABLE STATE, FEDERAL AND LOCAL LAWS, AND REGULATIONS RELATING TO PLATTING AND DEVELOPMENT OF THIS PROPERTY. THE COUNTY ASSUMES NO RESPONSIBILITY FOR THE ACCURACY OF REPRESENTATIONS BY OTHER PARTIES IN THIS PLAT. FLOODPLAIN DATA, IN PARTICULAR, MAY CHANGE. IT IS FURTHER UNDERSTOOD THAT THE OWNERS OF THE TRACT OF LAND COVERED BY THIS PLAT MUST INSTALL AT THEIR OWN EXPENSE ALL TRAFFIC CONTROL DEVICES AND SIGNAGE THAT MAY BE REQUIRED BEFORE THE ROADS IN THE SUBDIVISION HAVE FINALLY BEEN ACCEPTED FOR MAINTENANCE BY THE COUNTY.
4. ALL PUBLIC ROADWAYS AND EASEMENTS AS SHOWN ON THIS PLAT ARE FREE OF LIENS.
5. THIS PROPERTY IS SUBJECT TO A BLANKET-TYPE INGRESS/EGRESS EASEMENT GRANTED TO SEMINOLE PIPELINE COMPANY RECORDED IN VOLUME 851, PAGE 705, DEED RECORDS OF WILLIAMSON COUNTY, TEXAS, AS AMENDED IN VOLUME 2212, PAGE 294, OFFICIAL RECORDS OF WILLIAMSON COUNTY, TEXAS.
6. THIS PROPERTY IS SUBJECT TO BLANKET-TYPE INGRESS/EGRESS EASEMENTS GRANTED TO PEDERNALES ELECTRIC COOPERATIVE, INC. RECORDED IN DOCUMENT NUMBERS 2018079463, 2020067322, 2021048786, AND 2021104263, OFFICIAL PUBLIC RECORDS OF WILLIAMSON COUNTY, TEXAS.

DRAINAGE AND FLOODPLAIN:

1. EXCEPT IN CERTAIN ISOLATED AREAS REQUIRED TO MEET ACCESSIBILITY REQUIREMENTS, THE MINIMUM LOWEST FINISHED FLOOR ELEVATION SHALL BE ONE FOOT HIGHER THAN THE HIGHEST SPOT OF ELEVATION THAT IS LOCATED WITH FIVE FEET OUTSIDE THE PERIMETER IF THE BUILDING, OR ONE FOOT ABOVE THE BFE, WHICHEVER IS HIGHER.
2. A CERTIFICATE OF COMPLIANCE IS HEREBY ISSUED FOR ALL LOTS WITHIN THIS SUBDIVISION. THIS CERTIFICATE OF COMPLIANCE IS VALID UNTIL SUCH TIME AS FEMA OR THE COUNTY REVISES OR NEWLY ADOPTS FLOODPLAIN BOUNDARIES IN THIS VICINITY.
3. A FLOODPLAIN DEVELOPMENT PERMIT IS REQUIRED FOR ANY DEVELOPMENT WITH THE EFFECTIVE REGULATED FLOODPLAIN. THE NEED FOR A FLOODPLAIN DEVELOPMENT PERMIT WILL BE DETERMINED BY WILLIAMSON COUNTY UPON REVIEW OF THE PROPOSED DEVELOPMENT.
4. THE PROPOSED 100-YR WATER SURFACE ELEVATION PER ATLAS 14 SHOWN ON THE PLAT WAS DETERMINED BY A STUDY PREPARED BY CARLSON, BRIGANCE & DOERING, INC. DATED DECEMBER 2, 2022. THE MINIMUM FINISHED FLOOR ELEVATIONS SHOWN ON THE PLAT WERE DETERMINED BY ADDING ONE (1) FOOT TO THE PROPOSED 100-YEAR WATER SURFACE ELEVATION PER ATLAS 14.
5. THIS SUBDIVISION IS SUBJECT TO STORM-WATER MANAGEMENT CONTROLS AS REQUIRED BY WILLIAMSON COUNTY SUBDIVISION REGULATIONS, SECTION B11.1, ON NEW DEVELOPMENT THAT WOULD EVOKE SUCH CONTROLS BEYOND EXISTING CONDITIONS.
6. MAINTENANCE RESPONSIBILITY FOR DRAINAGE WILL NOT BE ACCEPTED BY THE COUNTY OTHER THAN THE ACCEPTED IN THE CONNECTION WITH DRAINAGE OR PROTECTING THE ROAD SYSTEM. MAINTENANCE RESPONSIBILITY FOR STORM WATER MANAGEMENT CONTROLS WILL REMINE WITH THE OWNER.
7. ANY PROPOSED DEVELOPMENT THAT OBSTRUCTS OR DIVERTS FLOW WITHIN A DRAINAGE EASEMENT MAY NOT BE PERMITTED AND IS AT THE DISCRETION OF THE FLOODPLAIN ADMINISTRATOR.
8. DRIVEWAY MAINTENANCE WILL BE THE RESPONSIBILITY OF THE PROPERTY OWNER. IF OBSTRUCTIONS OCCUR WITHIN THE DRIVEWAY CULVERT, THE COUNTY RESERVES THE RIGHT TO CLEAR OBSTRUCTIONS THAT ARE CAUSING ADVERSE IMPACTS TO THE ROADWAY

WATER AND WASTEWATER:

1. NO LOT IN THIS SUBDIVISION SHALL BE OCCUPIED UNTIL CONNECTION IS MADE TO AN APPROVED PUBLIC SEWER SYSTEM.
2. NO LOT IN THIS SUBDIVISION SHALL BE OCCUPIED UNTIL WATER SATISFACTORY FOR HUMAN CONSUMPTION IS AVAILABLE FROM A SOURCE IN ADEQUATE AND SUFFICIENT SUPPLY.
3. WATER SERVICE IS PROVIDED BY: WILLIAMSON COUNTY MUD 19G/ GEORGETOWN UTILITY SYSTEMS
4. WASTEWATER SERVICE IS PROVIDED BY: WILLIAMSON COUNTY MUD 19G/CITY OF LIBERTY HILL
5. ELECTRIC SERVICE IS PROVIDED BY: PEC

ROADWAY AND RIGHT-OF-WAY:

1. IN APPROVING THIS PLAT BY THE COMMISSIONERS COURT OF WILLIAMSON COUNTY, TEXAS, IT IS UNDERSTOOD THAT THE BUILDING OF ALL ROADS, AND OTHER PUBLIC THOROUGHFARES AND ANY BRIDGES OR CULVERTS NECESSARY TO BE CONSTRUCTED OR PLACED IS THE RESPONSIBILITY OF THE OWNER(S) OF THE TRACT OF LAND COVERED BY THIS PLAT IN ACCORDANCE WITH THE PLANS AND SPECIFICATIONS PRESCRIBED BY THE COMMISSIONERS COURT OF WILLIAMSON COUNTY, TEXAS. SAID COMMISSIONERS COURT ASSUMES NO OBLIGATION TO BUILD ANY OF THE ROADS, OR PUBLIC THOROUGHFARES SHOWN ON THIS PLAT, OR OF CONSTRUCTING ANY OF THE BRIDGES OR DRAINAGE IMPROVEMENTS IN CONNECTION THEREWITH. THE COUNTY WILL ASSUME NO RESPONSIBILITY FOR DRAINAGE WAYS OR EASEMENTS IN THE SUBDIVISION, OTHER THAN THOSE DRAINING OR PROTECTING THE ROAD SYSTEM.
2. SIDEWALKS SHALL BE MAINTAINED BY THE HOMEOWNERS' ASSOCIATION.
3. DRIVEWAY ACCESS TO LOTS WITHIN THIS SUBDIVISION FROM SIDE STREETS IS PROHIBITED.
4. IMPROVEMENTS WITHIN THE COUNTY ROAD RIGHT-OF-WAY INCLUDING, BUT NOT LIMITED TO LANDSCAPING, IRRIGATION, LIGHTING, CUSTOM SIGNS, ARE PROHIBITED WITHOUT FIRST OBTAINING AN EXECUTED LICENSE AGREEMENT WITH WILLIAMSON COUNTY.
5. NO CONSTRUCTION, PLANTING OR GRADING SHALL BE PERMITTED TO INTERFERE WITH SIGHT EASEMENTS BETWEEN THE HEIGHTS OF THREE AND EIGHT FEET AS MEASURED FROM THE CROWNS OF THE ADJACENT STREETS.
6. THE OWNER SHALL CREATE A MANDATORY HOMEOWNERS' ASSOCIATION THAT SHALL BE RESPONSIBLE FOR THE MAINTENANCE AND LIABILITY OF ANY LANDSCAPING, IRRIGATION, SIDEWALKS, ILLUMINATION, SUBDIVISION IDENTIFICATION SIGNS, WATER QUALITY FEATURES, ETC. PLACED WITHIN THE WILLIAMSON COUNTY RIGHT-OF-WAY. THIS ASSOCIATION SHALL HAVE ASSESSMENT AUTHORITY TO ENSURE THE PROPER FUNDING FOR MAINTENANCE.



Carlson, Brigance & Doering, Inc.
FIRM ID #F3791 ◆ REG. # 10024900
Civil Engineering ◆ Surveying
5501 West William Cannon ◆ Austin, Texas 78749
Phone No. (512) 280-5160 ◆ Fax No. (512) 280-5165

J:\AC3D\5486\Survey\FINAL PLAT – SANTA RITA RANCH PHASE 7B, SECTION 3.dwg

# SANTA RITA RANCH PHASE 7B, SECTION 3
# FINAL PLAT

STATE OF TEXAS §
§ KNOW ALL MEN BY THESE PRESENTS
COUNTY OF WILLIAMSON §

I, JAMES EDWARD HORNE, VICE PRESIDENT, SANTA RITA KC, LLC., OWNER OF THAT CERTAIN CALLED 116.706 ACRE TRACT OF LAND RECORDED IN DOCUMENT NUMBER 2024072693, OFFICIAL PUBLIC RECORDS, WILLIAMSON COUNTY, TEXAS, SITUATED IN THE GREENLEAF FISK SURVEY, ABSTRACT NUMBER 5, WILLIAMSON COUNTY, TEXAS, AS SHOWN HEREON, AND DO HEREBY SUBDIVIDE SAID 19.331 ACRE TRACT AS SHOWN HEREON, AND DO HEREBY CONSENT TO ALL PLAT NOTE REQUIREMENTS SHOWN HEREON, AND DO HEREBY FOREVER DEDICATE TO THE PUBLIC THE ROADS, ALLEYS, RIGHTS-OF-WAY, EASEMENTS AND PUBLIC PLACES SHOWN HEREON FOR SUCH PUBLIC PURPOSES AS WILLIAMSON COUNTY MAY DEEM APPROPRIATE AND DO HEREBY STATE THAT ALL PUBLIC ROADWAYS AND EASEMENTS AS SHOWN ON THIS PLAT ARE FREE OF LIENS. THIS SUBDIVISION IS TO BE KNOWN AS,

"SANTA RITA RANCH PHASE 7B, SECTION 3 FINAL PLAT"

TO CERTIFY WHICH, WITNESS BY MY HAND THIS 29 DAY OF May, 20 25.

SANTA RITA KC, LLC.
A TEXAS LIMITED LIABILITY COMPANY

BY: MREM TEXAS MANAGER, LLC,
A DELAWARE LIMITED LIABILITY COMPANY, ITS MANAGER

BY: _____
JAMES EDWARD HORNE, VICE PRESIDENT
1700 CROSS CREEK LANE, STE. 100
LIBERTY HILL, TX 78642

STATE OF TEXAS §
COUNTY OF WILLIAMSON §

BEFORE ME THE UNDERSIGNED AUTHORITY, ON THIS DAY PERSONALLY APPEARED JAMES EDWARD HORNE, KNOWN TO ME TO BE THE PERSON WHOSE NAME IS SUBSCRIBED TO THE FOREGOING INSTRUMENT OF WRITING, AND HE ACKNOWLEDGED TO ME THAT HE EXECUTED THE SAME FOR THE PURPOSES AND CONSIDERATION THEREIN EXPRESSED AND IN THE CAPACITY THEREIN STATED.

WITNESS MY HAND AND SEAL OF OFFICE, THIS THE 29th DAY OF May, 20 25 A.D.

Ashley Cuellar Sousa
NOTARY PUBLIC IN AND FOR WILLIAMSON COUNTY, TEXAS

ASHLEY CUELLAR SOUSA
Notary Public, State of Texas
My Commission Expires
May 16, 2026
NOTARY ID 13376154-3

CONSENT OF MORTGAGEE

THE UNDERSIGNED, BEING THE SOLE OWNER AND HOLDER OF TWO DEED OF TRUST LIENS SECURED BY THE PROPERTY, THE FIRST DATED OCTOBER 31, 2013 RECORDED AS DOCUMENT NO. 2013103003 IN THE OFFICIAL PUBLIC RECORDS OF WILLIAMSON COUNTY, TEXAS, SECURING A NOTE OF EVEN DATE THEREWITH, AND THE SECOND DATED JANUARY 31, 2018 RECORDED AS DOCUMENT NO. 2018009177 IN THE OFFICIAL PUBLIC RECORDS OF WILLIAMSON COUNTY, TEXAS, SECURING A NOTE OF EVEN DATE THEREWITH, EXECUTES THIS DECLARATION SOLELY FOR THE PURPOSES OF EVIDENCING ITS CONSENT TO THE TERMS AND PROVISIONS HEREOF.

INTERNATIONAL BANK OF COMMERCE, A TEXAS BANKING ASSOCIATION

BY: _____

PRINTED NAME: Jason Rangel

TITLE: Senior Vice President

STATE OF TEXAS

COUNTY OF Travis

BEFORE ME ON THIS DAY PERSONALLY APPEARED Jason Rangel, KNOWN TO ME TO BE THE PERSON WHOSE NAME IS SUBSCRIBED TO THE FOREGOING INSTRUMENT AND ACKNOWLEDGED TO ME THAT (S)HE EXECUTED THE SAME FOR THE PURPOSES AND CONSIDERATION THEREIN EXPRESSED.

GIVEN UNDER MY HAND AND SEAL OF OFFICE THIS THE 29 DAY OF May, A.D., 20 25.

BY: Araceli Hernandez
NOTARY PUBLIC, STATE OF TEXAS

PRINTED NAME: Araceli Hernandez

MY COMMISSION EXPIRES: 6-2-2028

ARACELI HERNANDEZ
Notary Public, State of Texas
Commission Expires 06-02-2028
Notary ID 126285198

STATE OF TEXAS §
§ KNOW ALL MEN BY THESE PRESENTS
COUNTY OF WILLIAMSON §

A PORTION OF THIS TRACT IS WITHIN THE 100 YEAR FLOOD PLAIN AS SHOWN ON FLOOD INSURANCE RATE COMMUNITY PANEL #48491C0275E, EFFECTIVE SEPTEMBER 26, 2008 FOR WILLIAMSON COUNTY, TEXAS.

I, STEVEN P. CATES, P.E., AM AUTHORIZED UNDER THE LAWS OF THE STATE OF TEXAS, TO PRACTICE THE PROFESSION OF ENGINEERING, AND HEREBY CERTIFY THAT THIS SUBDIVISION PLAT COMPLIES WITH THE REQUIREMENTS OF WILLIAMSON COUNTY.

ENGINEERING BY: Steven P. Cates 5/29/2025
STEVEN P. CATES, P.E. NO. 93648 DATE
CARLSON, BRIGANCE & DOERING, INC.
5501 WEST WILLIAM CANNON DRIVE,
AUSTIN, TEXAS 78749

STATE OF TEXAS
STEVEN P. CATES
93648
LICENSED
PROFESSIONAL ENGINEER

CARLSON, BRIGANCE, & DOERING, INC.
ID # F3791

THIS FLOOD STATEMENT, AS DETERMINED BY A H.U.D.-F.I.A. FLOOD INSURANCE RATE MAP, DOES NOT IMPLY THAT THE PROPERTY OR THE IMPROVEMENTS THEREON WILL BE FREE FROM FLOODING OR FLOOD DAMAGE. ON RARE OCCASIONS, GREATER FLOODS CAN AND WILL OCCUR, AND FLOOD HEIGHTS MAY INCREASE BY MAN-MADE OR NATURAL CAUSES.

THIS STATEMENT SHALL NOT CREATE LIABILITY ON THE PART OF ENGINEER OR SURVEYOR.

STATE OF TEXAS §
§ KNOW ALL MEN BY THESE PRESENTS
COUNTY OF WILLIAMSON §

I, AARON V. THOMASON, R.P.L.S., AM AUTHORIZED UNDER THE LAWS OF THE STATE OF TEXAS, TO PRACTICE THE PROFESSION OF SURVEYING, AND HEREBY CERTIFY THAT THIS SUBDIVISION PLAT COMPLIES WITH THE WILLIAMSON COUNTY SUBDIVISION ORDINANCE. ALL EASEMENTS OF RECORD AS LISTED ON THE TITLE REPORT ISSUED BY TITLE RESOURCES GUARANTY COMPANY, GF NO. 2430385-COM, EFFECTIVE DATE NOVEMBER 1, 2024 ARE SHOWN OR NOTED ON THE PLAT.

SURVEYED BY: _____ 29 May 2025
AARON V. THOMASON, R.P.L.S. NO. 6214 DATE
CARLSON, BRIGANCE & DOERING, INC.
5501 WEST WILLIAM CANNON DRIVE,
AUSTIN, TEXAS 78749
aaron@cbdeng.com

STATE OF TEXAS
REGISTERED
AARON V. THOMASON
6214
PROFESSIONAL
LAND SURVEYOR

BY: Mckenzi Hicks 6/5/2025
DIRECTOR OF PLANNING DATE
CITY OF LIBERTY HILL, TEXAS
MCKENZI HICKS

ROAD NAME AND ADDRESS ASSIGNMENTS VERIFIED THIS THE 29 DAY OF May, 2025 A.D.

Cindy Bridges
WILLIAMSON COUNTY ADDRESSING COORDINATOR
WILLIAMSON COUNTY, TEXAS
Cindy Bridges
PRINTED NAME

STATE OF TEXAS §
§ KNOW ALL MEN BY THESE PRESENTS
COUNTY OF WILLIAMSON §

I, _____, COUNTY JUDGE OF WILLIAMSON COUNTY, TEXAS, DO HEREBY CERTIFY THAT THIS MAP OR PLAT, WITH FIELD NOTES HEREON, FOR A SUBDIVISION HAVING BEEN FULLY PRESENTED TO THE COMMISSIONERS COURT OF WILLIAMSON COUNTY, TEXAS, AND BY THE SAID COURT DULY CONSIDERED, WERE ON THIS DAY APPROVED AND THAT THIS PLAT IS AUTHORIZED TO BE REGISTERED AND RECORDED IN THE PROPER RECORDS OF THE COUNTY CLERK OF WILLIAMSON COUNTY, TEXAS.

BY: _____ _____
TITLE: _____ DATE
WILLIAMSON COUNTY, TEXAS

STATE OF TEXAS §
§ KNOW ALL MEN BY THESE PRESENTS
COUNTY OF WILLIAMSON §

I, NANCY RISTER, CLERK OF THE COUNTY COURT OF SAID COUNTY, DO HEREBY CERTIFY THAT THE FOREGOING INSTRUMENT IN WRITING, WITH ITS CERTIFICATE OF AUTHENTICATION WAS FILED FOR RECORD IN MY OFFICE ON THE _____ DAY OF _____, 20____ A.D., AT _____ O'CLOCK, _____.M., AND DULY RECORDED THIS THE_____ DAY OF _____, 20_____ A.D., AT _____ O'CLOCK, _____.M. IN THE OFFICIAL PUBLIC RECORDS OF SAID COUNTY IN INSTRUMENT NO. _____.

TO CERTIFY WHICH, WITNESS MY HAND AND SEAL AT THE COUNTY COURT OF SAID COUNTY, AT MY OFFICE IN GEORGETOWN, TEXAS, THE DATE LAST SHOWN ABOVE WRITTEN.

NANCY RISTER, CLERK COUNTY COURT
OF WILLIAMSON COUNTY, TEXAS

BY: _____, DEPUTY



Carlson, Brigance & Doering, Inc.
FIRM ID #F3791 ◆ REG. # 10024900
Civil Engineering ◆ Surveying
5501 West William Cannon ◆ Austin, Texas 78749
Phone No. (512) 280-5160 ◆ Fax No. (512) 280-5165

J:\AC3D\5486\Survey\FINAL PLAT - SANTA RITA RANCH PHASE 7B, SECTION 3.dwg

**Commissioners Court - Regular Session** **23.**

**Meeting Date:** 06/17/2025

Revised preliminary plat for the Oasis at 337 RV Park private subdivision (revision 1) – Pct 4

**Submitted For:** Adam Boatright **Submitted By:** Adam Boatright, Infrastructure

**Department:** Infrastructure

**Agenda Category:** Consent

## Information

### Agenda Item

Discuss, consider and take appropriate action on approval of the revised preliminary plat for the Oasis at 337 RV Park private subdivision (revision 1) – Precinct 4.

### Background

This is the first revision to the preliminary plat of the Oasis at 337 RV Park private subdivision that was initially approved on February 25, 2025. Since the last approval, the developer has requested changes to the lot layout. The revision includes the addition of one lot. With this revision, the proposed Oasis at 337 RV Park private subdivision consists of 2 lots and 3,147 feet of new private roads on 20 acres.

### Timeline

2025-04-24 – initial submittal of the revised preliminary plat
2025-05-21 – 1st review complete with comments
2025-06-02 – 2nd submittal of revised preliminary plat
2025-06-11 – 2nd review complete with comments clear
2025-06-12 – revised preliminary plat placed on the June 17, 2025, Commissioners Court agenda for consideration

## Fiscal Impact

| From/To | Acct No. | Description | Amount |
|---|---|---|---|

## Attachments

preliminary plat (rev 1) - Oasis at 337 RV Park

## Form Review

| Inbox | Reviewed By | Date |
|---|---|---|
| County Judge Exec Asst. | Delia Colon | 06/12/2025 12:11 PM |
| Form Started By: Adam Boatright | | Started On: 06/12/2025 11:48 AM |
| Final Approval Date: 06/12/2025 | | |

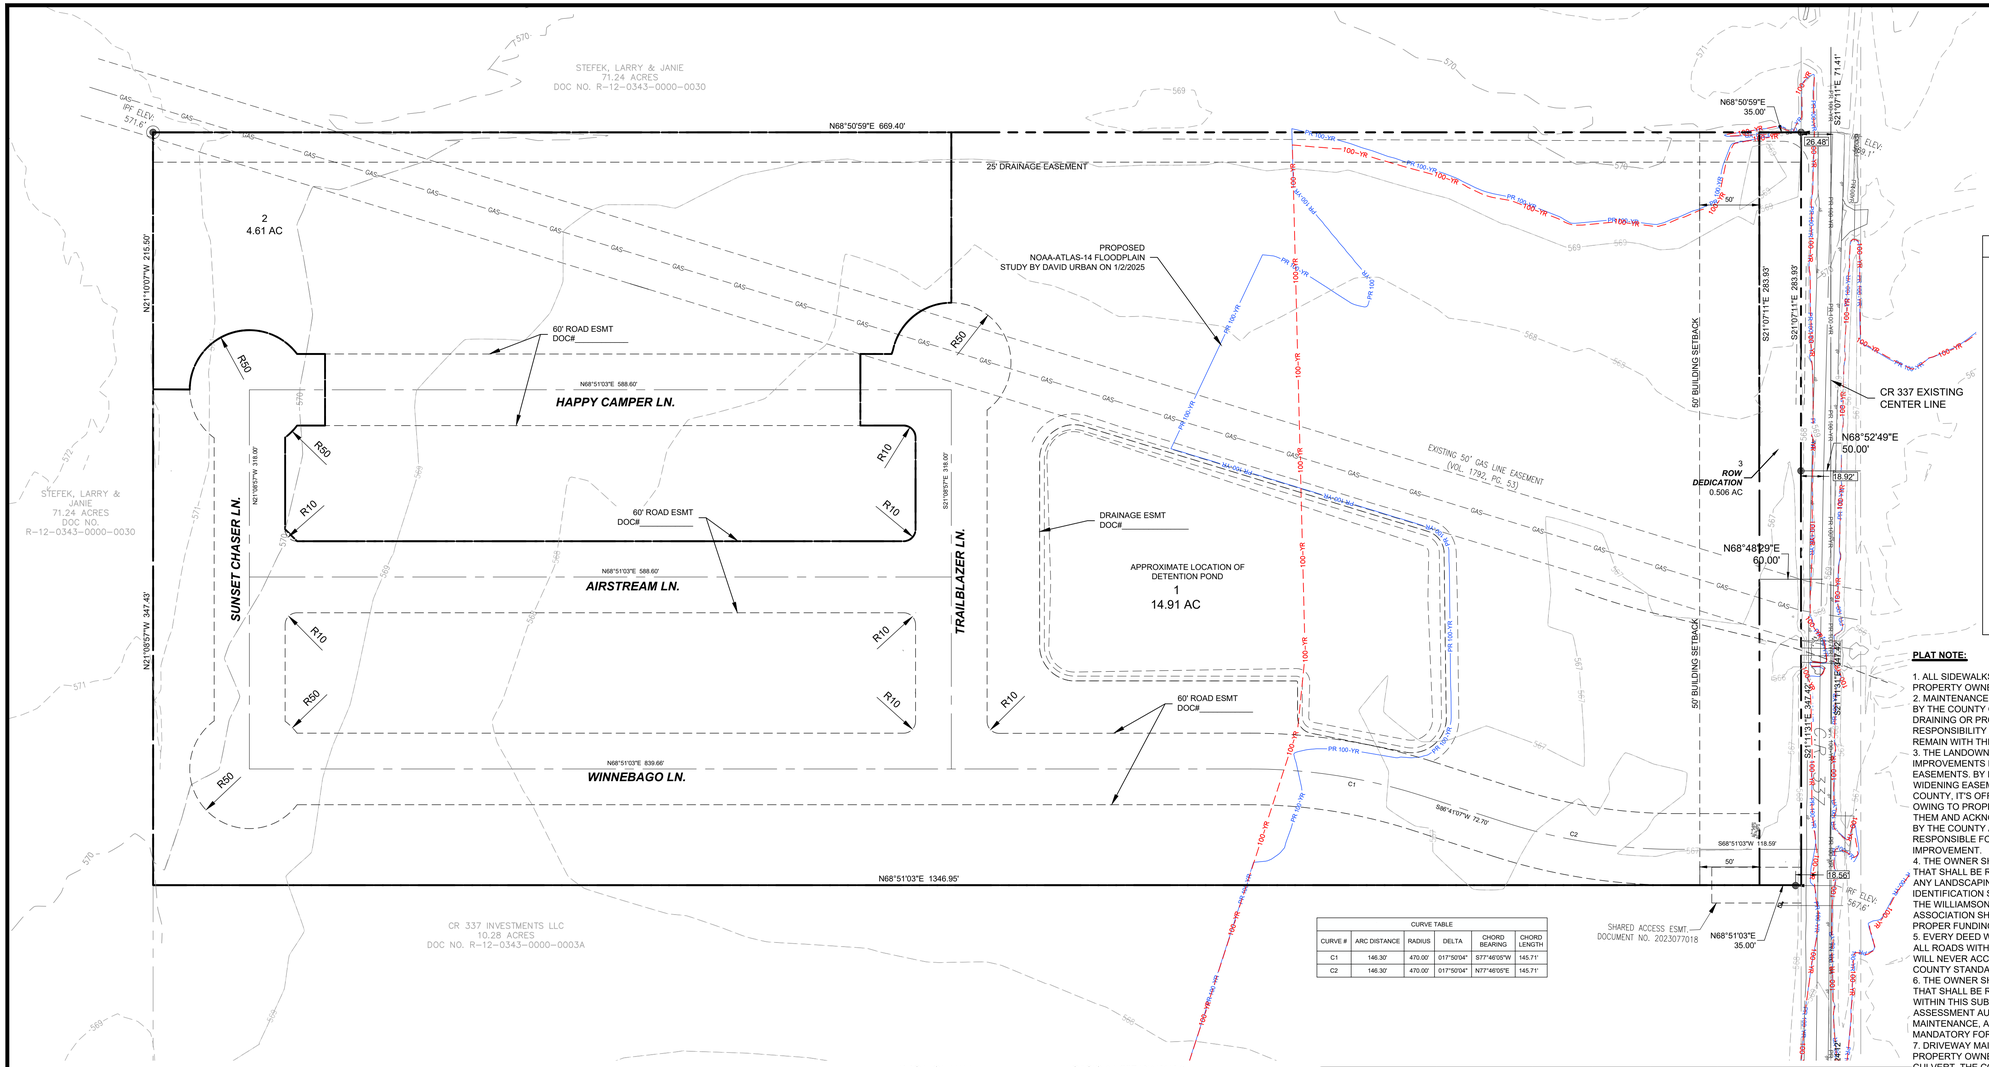


| CURVE TABLE | | | | | |
|---|---|---|---|---|---|
| CURVE # | ARC DISTANCE | RADIUS | DELTA | CHORD BEARING | CHORD LENGTH |
| C1 | 146.30' | 470.00' | 017°50'04" | S77°46'05"W | 145.71' |
| C2 | 146.30' | 470.00' | 017°50'04" | N77°46'05"E | 145.71' |

## GENERAL LEGEND

**SYMBOLS**

- WATER METER
- WATER VALVE
- FIRE HYDRANT
- BACKFLOW PREVENTER
- UTILITY POLE
- LIGHT POLE
- WASTEWATER MANHOLE
- CLEAN OUT
- KEYNOTES
- PARKING COUNT
- WW SERVICE
- WATER SERVICE
- STORMSEWER MANHOLE
- SIGN
- CURB INLET
- GRATE INLET
- TABLE TOP AREA INLET
- TREE TO BE SAVED
- TREE TO BE REMOVED

**LINETYPES**

- PROPERTY BOUNDARY
- LOC — LIMITS OF CONSTRUCTION
- FENCES (CHAINLINK)
- (IRON)
- (WOOD)
- (BARB WIRE)
- DITCH (CREEK) LINE
- 725 — EXISTING CONTOURS
- 725 — PROPOSED CONTOURS
- CURB & GUTTER
- UGE — UNDERGROUND ELEC.
- OHE — OVERHEAD UTILITY
- TEL — UNDERGROUND TELE.
- GAS — UNDERGROUND GAS LINE
- W — WATER LINE
- WW — WASTEWATER LINE
- ACCESSIBLE ROUTE

0 60 120

SCALE : 1" = 60'

**PLAT NOTE:**

1. ALL SIDEWALKS SHALL BE MAINTAINED BY EACH OF THE ADJACENT PROPERTY OWNERS.
2. MAINTENANCE RESPONSIBILITY FOR DRAINAGE WILL NOT BE ACCEPTED BY THE COUNTY OTHER THAN THAT ACCEPTED IN CONNECTION WITH DRAINING OR PROTECTING THE ROAD SYSTEM. MAINTENANCE RESPONSIBILITY FOR STORM WATER MANAGEMENT CONTROLS WILL REMAIN WITH THE OWNER.
3. THE LANDOWNER ASSUMES ALL RISKS ASSOCIATED WITH IMPROVEMENTS LOCATED IN THE RIGHT-OF-WAY OR ROAD WIDENING EASEMENTS. BY PLACING ANYTHING IN THE RIGHT-OF-WAY OR ROAD WIDENING EASEMENTS, THE LANDOWNER INDEMNIFIES AND HOLDS THE COUNTY, IT'S OFFICERS AND EMPLOYEES HARMLESS FROM ANY LIABILITY OWING TO PROPERTY DEFECTS OR NEGLIGENCE NOT ATTRIBUTABLE TO THEM AND ACKNOWLEDGES THAT THE IMPROVEMENTS MAY BE REMOVED BY THE COUNTY AND THAT THE OWNER OF THE IMPROVEMENT SHALL BE RESPONSIBLE FOR THE RELOCATION AND/OR REPLACEMENT OF THE IMPROVEMENT.
4. THE OWNER SHALL CREATE A MANDATORY HOMEOWNERS ASSOCIATION THAT SHALL BE RESPONSIBLE FOR THE MAINTENANCE AND LIABILITY OF ANY LANDSCAPING, IRRIGATION, SIDEWALKS, ILLUMINATION, SUBDIVISION IDENTIFICATION SIGNS, WATER QUALITY FEATURES, ETC. PLACED WITHIN THE WILLIAMSON COUNTY RIGHT-OF-WAY. THIS HOMEOWNERS ASSOCIATION SHALL HAVE ASSESSMENT AUTHORITY TO INSURE THE PROPER FUNDING FOR MAINTENANCE.
5. EVERY DEED WITHIN THIS SUBDIVISION SHALL CONTAIN NOTICE THAT ALL ROADS WITHIN THIS SUBDIVISION ARE PRIVATE. WILLIAMSON COUNTY WILL NEVER ACCEPT OR MAINTAIN THE ROADS UNLESS THEY MEET THE COUNTY STANDARDS IN EFFECT ON THE DATE OF ACCEPTANCE.
6. THE OWNER SHALL CREATE A MANDATORY HOMEOWNERS ASSOCIATION THAT SHALL BE RESPONSIBLE FOR THE MAINTENANCE OF THE ROAD WITHIN THIS SUBDIVISION. THIS HOMEOWNERS ASSOCIATION SHALL HAVE ASSESSMENT AUTHORITY TO ENSURE THE PROPER FUNDING FOR MAINTENANCE, AND MEMBERSHIP IN THIS ASSOCIATION SHALL BE MANDATORY FOR ALL LOT OWNERS.
7. DRIVEWAY MAINTENANCE WILL BE THE RESPONSIBILITY OF THE PROPERTY OWNER. IF OBSTRUCTIONS OCCUR WITHIN THE DRIVEWAY CULVERT, THE COUNTY RESERVES THE RIGHT TO CLEAR OBSTRUCTIONS THAT ARE CAUSING ADVERSE IMPACTS TO THE ROADWAY.
8. BOTH LOTS 1 & 2 WILL HAVE ACCESS TO ALL PRIVATE ROADWAYS ON THIS PLAT.

**VICINITY MAP**
**NOT TO SCALE**

PROJECT TITLE : OASIS AT 337 RV PARK

PROJECT LEGAL DESCRIPTION: AW0343-JETT, A. SUR, ACRES 9.01
AW0343-JETT, A. SUR, ACRES 11.02

PROJECT STREET ADDRESS: COUNTY ROAD 337
GRANGER, TX 76530

PROPERTY OWNER: CR 337 INVESTMENTS LLC
196 ROCKNEY ROAD, GEORGETOWN, TX (78626)
JAY ANTALA
ANTALAJAY1@GMAIL.COM
P: (201) 285-9582

ENGINEER: 2P CONSULTANTS, LLC
ADDRESS: 203 E. MAIN STREET, SUITE 204
ROUND ROCK, TX 78664
DAVID URBAN , P.E
P: 512-344-9664

PROPOSED ROADWAYS

| NAME | CLASSIFICATION | DESIGN SPEED | LENGTH | ROW WIDTH | PAVEMENT WIDTH | RURAL / URBAN | PUBLIC / PRIVATE |
|---|---|---|---|---|---|---|---|
| AIRSTREAM LN | LOCAL | 25 M.P.H. | 588.6 | 60 | 30 | RURAL | PRIVATE |
| HAPPY CAMPER LN | LOCAL | 25 M.P.H. | 588.6 | 60 | 30 | RURAL | PRIVATE |
| SUNSET CHASER LN | LOCAL | 25 M.P.H. | 318 | 60 | 30 | RURAL | PRIVATE |
| WINNEBAGO LN | COLLECTOR | 35 M.P.H. | 1,326 | 60 | 30 | RURAL | PRIVATE |
| TRAILBLAZER LN | LOCAL | 25 M.P.H. | 318 | 60 | 30 | RURAL | PRIVATE |

* NOTE: PAVEMENT IS MEASURED FROM THE EDGE OF PAVEMENT. ALL ROADS WILL HAVE AN 18" RIBBON CURB*

**FLOODPLAIN NOTE:** NO PORTION OF THIS PROJECT IS LOCATED WITHIN THE 100-YEAR FLOODPLAIN AS SHOWN ON THE FEDERAL EMERGENCY MANAGEMENT AGENCY FIRM MAPS. THE FEMA MAP NUMBER IS 48491C0340F, EFFECTIVE ON 12/20/2019.

**AQUIFER NOTE:** THIS PROJECT IS NOT LOCATED IN THE EDWARDS AQUIFER RECHARGE ZONE.

**WATERSHED NOTE:** THIS SITE IS LOCATED IN THE SAN GABRIEL WATERSHED, THERE ARE NO KNOWN CRITICAL ENVIRONMENTAL FEATURES EVIDENT ON THIS SITE.

**DETENTION NOTE:** THERE IS NO EXISTING DETENTION BASIN ON-SITE OR STOCK PONDING.

**FLOODPLAIN STUDY REPORT:** THERE IS A FLOODPLAIN STUDY REPORT DONE FOR THIS PROJECT SINCE THE UPSTREAM DRAINAGE BASIN IS LARGER THAN 64 ACRES.

**TOPOGRAPHIC CONTOURS:** ON THE GROUND TOPOGRAPHIC CONTOURS ARE PROVIDED BASED ON THE SURVEY DATED DECEMBER, 2023.

**UTILITIES:**

| | |
|---|---|
| WATER | JONAH WATER VIA A 3 INCH WATER LINE ON THE OPPOSITE SIDE OF CR 337. |
| WASTEWATER | OSSF |
| ELECTRIC | ONCOR |

SUBMITTED ON 7/19/2024

Know what's **below.**
**Call** before you dig.


2P CONSULTANTS, LLC
203 E. MAIN STREET, SUITE 204
ROUND ROCK, TEXAS 78664
512-344-9664
TBPE FIRM #F-19351


REVIEWED: AS
DRAWN: CRS
DESIGNED: AS

STATE OF TEXAS
ADDISON SKRLA
137146
LICENSED
PROFESSIONAL ENGINEER
6/11/2025

| NO. | DATE | REVISIONS | RECOM'D |
|---|---|---|---|
| | | | |

JAY ANTALA

PRELIMINARY PLAT
COUNTY ROAD 337, GRANGER, TX

PRELIMINARY PLAT
A PRIVATE SUBDIVISION
OASIS AT 337 RV PARK

PERMIT No.

SHEET No.
1
OF 1

IMAGES: * Addison Signature 2.png* Jonah Image.png
XREFS: * E-Base.dwg* 24x36 2.dwg* Hatches.dwg* Topo 2.dwg* P-Base v8.2.dwg
PLOT DATE: N:\Projects\Jay Antala 337\Data at CR 337\CAD\Sheets\Preliminary Plat\PRELIMINARY PLAT 8.2.dwg
PLOTTED BY: ADDISON SKRLA

**Commissioners Court - Regular Session** **24.**

**Meeting Date:** 06/17/2025

Award of IFB #25IFB46 for Wilco Way (Tracy Chambers Lane) Extension Project for HNTB

**Submitted For:** Joy Simonton **Submitted By:** Vickie Johnson, Purchasing

**Department:** Purchasing

**Agenda Category:** Consent

## Information

### Agenda Item

Discuss, consider, and take appropriate action on awarding IFB #25IFB46 to MA Smith Contracting Co., Inc. for Wilco Way (Tracy Chambers Lane) Extension Project for HNTB in the amount of $2,706,129.45 and authorize execution of this agreement, the funding source is P640.

### Background

Williamson County sent out Two Thousand Two Hundred Eighty-Seven (2,287) notifications with Seventy-Five (75) document takers and Wilco received Six (6) submittals that were reviewed, and the apparent low bid, MA Smith Contracting Co., Inc. was found to be responsive and materially balanced. It is recommended that Williamson County award it to MA Smith Contracting Co., Inc. The funding source is P640, the Origination ID #2579, and Robert Martinez, P.E. (HNTB) is the Point of Contact.

## Fiscal Impact

| From/To | Acct No. | Description | Amount |
|---|---|---|---|

## Attachments

Evaluation Summary and contract

1295 Form MA Smith Contracting Co Inc

## Form Review

| Inbox | Reviewed By | Date |
|---|---|---|
| Purchasing (Originator) | Joy Simonton | 06/10/2025 01:54 PM |
| County Judge Exec Asst. | Delia Colon | 06/11/2025 02:14 PM |
| Purchasing (Originator) | Joy Simonton | 06/11/2025 04:18 PM |
| Form Started By: Vickie Johnson | | Started On: 06/09/2025 04:06 PM |
| Final Approval Date: 06/11/2025 | | |

**HNTB Corporation**
The HNTB Companies
Engineers Architects Planners

101 E. Old Settlers Blvd
Suite 225
Round Rock, TX 78664

Telephone (512) 744-9082
www.hntb.com

June 9, 2025

Williamson County Purchasing Department
100 Wilco Way
Suite P101
Georgetown, Texas 78626

Attention: Kerstin Hancock
Deputy Purchasing Agent

Re: Williamson County Road Bond Program
Wilco Way (Tracy Chambers Lane Extension)
Williamson County Project No. 25IFB46
Recommendation of Contractor Award

Dear Ms. Hancock,

Please find attached the bid tabulation for the subject-referenced project. The bids have been reviewed and the apparent low bid (MA Smith Contracting Co., Inc.) was found to be responsive and materially balanced. Following is a summary of the bid totals:

| | | |
|---|---|---|
| 1. | MA Smith Contracting Co., Inc. | $2,706,129.45 |
| 2. | Chasco Constructors, LTD., LLP | $2,894,879.00 |
| 3. | Liberty Civil Construction LLC | $3,026,638.40 |
| 4. | Joe Bland Construction, LLC | $3,280,000.00 |
| 5. | Jerdon Enterprise, L.P. | $3,362,027.97 |
| 6. | Aaron Concrete Contractors, LLC | $3,690,339.90 |

The lowest bidder was $706,618.11 lower than the Engineers Estimate of $3,412,747.56, a cost savings of 20.71%. The bidding was competitive with the lowest two bidders being within 7% of each other.

In addition to meeting the bid qualifications subject to being the low bidder, MA Smith Contracting Co., Inc. has completed previous projects for Williamson County including CR 138 Right Turn Lane at SH 130, Wyoming Springs Intersection Improvements at Smyers Lane, CR 200 Reconstruction, Neenah Avenue Widening project and the Lakeline Blvd. Right Turn Lane. Based on the quality of work performed by the Contractor and favorable working relationship with the County and its Representatives, we therefore concur with the recommendation of the Design Engineer, American Structurepoint, Inc., for award of the Wilco Way (Tracy Chambers

Lane Extension) construction contract to MA Smith Contracting Co., Inc. in the amount of $2,706,129.45.

Please feel free to contact our office with any questions.

Respectfully Submitted,

**HNTB Corporation**

Oscar Salazar-Bueno, P.E.

VIA E-MAIL

Attachments: Bid Tabulation Analysis, Engineer's Letter of Recommendation, Standard Agreement, Form 1295

Cc: Judge Snell, Williamson County Judge
Commissioner Cook, Williamson County, Pct. 1
Commissioner Long, Williamson County, Pct. 2
Commissioner Covey, Williamson County, Pct. 3
Commissioner Boles, Williamson County, Pct. 4
Robert B. Daigh, Williamson County
Adam Boatright, Williamson County
Matt Williamson, Williamson County
Christen Eschberger, HNTB Corporation

Williamson County Road Bond Program
Wilco Way (Tracy Chambers Lane Extension)
May 30, 2025

**Bid Comparison**

| Bidder | Bid Amount | Rank | Difference from Engineer's Estimate ($) | Difference from Engineer's Estimate (%) | Difference from Low Bid ($) | Difference from Low Bid (%) |
|---|---|---|---|---|---|---|
| MA Smith Contracting Co., Inc. | $ 2,706,129.45 | 1 | $ (706,618.11) | -20.71% | $ - | 0.0% |
| Chasco Constructors, LTD., LLP | $ 2,894,879.00 | 2 | $ (517,868.56) | -15.17% | $ 188,749.55 | 7.0% |
| Liberty Civil Construction LLC | $ 3,026,638.40 | 3 | $ (386,109.16) | -11.31% | $ 320,508.95 | 11.8% |
| Joe Bland Construction, LLC | $ 3,280,000.00 | 4 | $ (132,747.56) | -3.89% | $ 573,870.55 | 21.2% |
| Jerdon Enterprise, L.P. | $ 3,362,027.97 | 5 | $ (50,719.59) | -1.49% | $ 655,898.52 | 24.2% |
| Aaron Concrete Contractors, LLC | $ 3,690,339.90 | 6 | $ 277,592.35 | 8.13% | $ 984,210.45 | 36.4% |

Williamson County Road Bond Program
Wilco Way (Tracy Chambers Lane Extension)
May 30, 2025

| BID ITEM | TECH SPEC | DESCRIPTION | BID QUANTITY | UNIT MEASURE | Engineer's Estimate | | MA Smith Contracting Co., Inc. | | Chasco Constructors, LTD., LLP | | Liberty Civil Construction LLC | | Joe Bland Construction, LLC | | Jerdon Enterprise, L.P. | | Aaron Concrete Contractors, LLC | |
|---|---|---|---|---|---|---|---|---|---|---|---|---|---|---|---|---|---|---|
| | | | | | UNIT COST | AMOUNT BID | UNIT COST | AMOUNT BID | UNIT COST | AMOUNT BID | UNIT COST | AMOUNT BID | UNIT COST | AMOUNT BID | UNIT COST | AMOUNT BID | UNIT COST | AMOUNT BID |
| 1 | 100-7002 | PREPARING ROW | 17.70 | STA | $2,000.00 | $ 35,400.00 | $ 2,000.00 | $ 35,400.00 | $ 500.00 | $ 8,850.00 | $ 4,500.00 | $ 79,650.00 | $ 2,500.00 | $ 44,250.00 | $ 850.00 | $ 15,045.00 | $1,673.00 | $ 29,612.10 |
| 2 | 104-7018 | REMOV CONC (CURB OR CURB & GUTTER) | 921.00 | LF | $15.00 | $ 13,815.00 | $ 7.00 | $ 6,447.00 | $ 10.00 | $ 9,210.00 | $ 10.00 | $ 9,210.00 | $ 15.00 | $ 13,815.00 | $ 6.00 | $ 5,526.00 | $5.00 | $ 4,605.00 |
| 3 | 110-7001 | EXCAV (ROADWAY) | 6087.00 | CY | $20.00 | $ 121,740.00 | $ 13.75 | $ 83,696.25 | $ 12.75 | $ 77,609.25 | $ 10.00 | $ 60,870.00 | $ 22.00 | $ 133,914.00 | $ 16.00 | $ 97,392.00 | $28.00 | $ 170,436.00 |
| 4 | 132-7005 | EMBANK (FNL)(OC)(TY C) | 3154.00 | CY | $40.00 | $ 126,160.00 | $ 8.25 | $ 26,020.50 | $ 43.00 | $ 135,622.00 | $ 10.00 | $ 31,540.00 | $ 40.00 | $ 126,160.00 | $ 15.00 | $ 47,310.00 | $62.00 | $ 195,548.00 |
| 5 | 160-WC01 | FURNISHING AND PLACING TOPSOIL | 9351.00 | SY | $3.00 | $ 28,053.00 | $ 1.75 | $ 16,364.25 | $ 2.00 | $ 18,702.00 | $ 20.00 | $ 187,020.00 | $ 3.00 | $ 28,053.00 | $ 5.00 | $ 46,755.00 | $7.00 | $ 65,457.00 |
| 6 | 161-WC01 | EROSION CONTROL COMPOST (3") | 2338.00 | SY | $6.00 | $ 14,028.00 | $ 5.50 | $ 12,859.00 | $ 5.75 | $ 13,443.50 | $ 10.00 | $ 23,380.00 | $ 8.00 | $ 18,704.00 | $ 8.00 | $ 18,704.00 | $12.00 | $ 28,056.00 |
| 7 | 162-WC103 | MULCH TOPDRESSING (5") | 2338.00 | SY | $6.00 | $ 14,028.00 | $ 9.25 | $ 21,626.50 | $ 6.00 | $ 14,028.00 | $ 20.00 | $ 46,760.00 | $ 12.50 | $ 29,225.00 | $ 10.00 | $ 23,380.00 | $69.00 | $ 161,322.00 |
| 8 | 164-WC07 | SEEDING FOR EROSION CONTROL (TEMP & PERM)(TY 7) | 14027.00 | SY | $0.50 | $ 7,013.50 | $ 1.75 | $ 24,547.25 | $ 1.25 | $ 17,533.75 | $ 1.70 | $ 23,845.90 | $ 2.00 | $ 28,054.00 | $ 1.65 | $ 23,144.55 | $2.00 | $ 28,054.00 |
| 9 | 164-WC11 | SEEDING FOR EROSION CONTROL (PERM)(TY 11) | 14027.00 | SY | $0.50 | $ 7,013.50 | $ 0.31 | $ 4,348.37 | $ 0.25 | $ 3,506.75 | $ 0.70 | $ 9,818.90 | $ 1.00 | $ 14,027.00 | $ 0.30 | $ 4,208.10 | $0.32 | $ 4,488.64 |
| 10 | 166-7002 | FERTILIZER | 0.58 | TON | $1,200.00 | $ 696.00 | $ 3,900.00 | $ 2,262.00 | $ 1,450.00 | $ 841.00 | $ 7,800.00 | $ 4,524.00 | $ 4,000.00 | $ 2,320.00 | $ 3,650.00 | $ 2,117.00 | $3,880.00 | $ 2,250.40 |
| 11 | 168-WC01 | VEGETATIVE WATERING | 281.00 | TGL | $30.00 | $ 8,430.00 | $ 30.00 | $ 8,430.00 | $ 15.00 | $ 4,215.00 | $ 28.00 | $ 7,868.00 | $ 125.00 | $ 35,125.00 | $ 100.00 | $ 28,100.00 | $62.00 | $ 17,422.00 |
| 12 | 247-7178 | FL BS (CMP IN PLC)(TY A GR 4)(FNAL POS) | 4776.00 | CY | $55.00 | $ 262,680.00 | $ 46.00 | $ 219,696.00 | $ 50.00 | $ 238,800.00 | $ 45.00 | $ 214,920.00 | $ 60.00 | $ 286,560.00 | $ 51.00 | $ 243,576.00 | $74.00 | $ 353,424.00 |
| 13 | 260-7003 | LIME (QUICKLIME (SLURRY)) | 182.00 | TON | $350.00 | $ 63,700.00 | $ 350.00 | $ 63,700.00 | $ 335.00 | $ 60,970.00 | $ 325.00 | $ 59,150.00 | $ 400.00 | $ 72,800.00 | $ 445.00 | $ 80,990.00 | $383.00 | $ 69,706.00 |
| 14 | 260-7007 | LIME TRT (EXIST MATL)(8") | 10097.00 | SY | $5.00 | $ 50,485.00 | $ 3.50 | $ 35,339.50 | $ 4.25 | $ 42,912.25 | $ 4.30 | $ 43,417.10 | $ 8.00 | $ 80,776.00 | $ 14.00 | $ 141,358.00 | $8.00 | $ 80,776.00 |
| 15 | 310-7015 | PRIME COAT (MULTI OPTION) | 1467.00 | GAL | $3.50 | $ 5,134.50 | $ 5.00 | $ 7,335.00 | $ 4.50 | $ 6,601.50 | $ 5.40 | $ 7,921.80 | $ 4.00 | $ 5,868.00 | $ 5.00 | $ 7,335.00 | $5.00 | $ 7,335.00 |
| 16 | 316-7070 | ASPH(AC-15P, HFRS-2P OR CRS-2P) | 2201.00 | GAL | $6.00 | $ 13,206.00 | $ 6.00 | $ 13,206.00 | $ 5.50 | $ 12,105.50 | $ 6.70 | $ 14,746.70 | $ 5.00 | $ 11,005.00 | $ 6.00 | $ 13,206.00 | $7.00 | $ 15,407.00 |
| 17 | 316-7187 | AGGR (TY-D, GR-5)(SAC-B) | 49.00 | CY | $155.00 | $ 7,595.00 | $ 255.00 | $ 12,495.00 | $ 230.00 | $ 11,270.00 | $ 430.00 | $ 21,070.00 | $ 265.00 | $ 12,985.00 | $ 240.00 | $ 11,760.00 | $272.00 | $ 13,328.00 |
| 18 | 341-7024 | D-GR HMA TY-C SAC-B PG70-22 | 1688.00 | TON | $140.00 | $ 236,320.00 | $ 152.00 | $ 256,576.00 | $ 145.00 | $ 244,760.00 | $ 162.00 | $ 273,456.00 | $ 155.00 | $ 261,640.00 | $ 150.00 | $ 253,200.00 | $170.00 | $ 286,960.00 |
| 19 | 401-7001 | FLOWABLE FILL | 156.00 | CY | $300.00 | $ 46,800.00 | $ 190.00 | $ 29,640.00 | $ 210.00 | $ 32,760.00 | $ 243.00 | $ 37,908.00 | $ 245.00 | $ 38,220.00 | $ 290.00 | $ 45,240.00 | $260.00 | $ 40,560.00 |
| 20 | 416-7005 | DRILL SHAFT (30 IN) | 184.00 | LF | $300.00 | $ 55,200.00 | $ 290.00 | $ 53,360.00 | $ 285.00 | $ 52,440.00 | $ 273.00 | $ 50,232.00 | $ 290.00 | $ 53,360.00 | $ 320.00 | $ 58,880.00 | $292.00 | $ 53,728.00 |
| 21 | 432-7013 | RIPRAP (MOW STRIP)(4 IN) | 63.00 | CY | $700.00 | $ 44,100.00 | $ 600.00 | $ 37,800.00 | $ 750.00 | $ 47,250.00 | $ 580.00 | $ 36,540.00 | $ 800.00 | $ 50,400.00 | $ 783.00 | $ 49,329.00 | $739.00 | $ 46,557.00 |
| 22 | 432-7042 | RIPRAP (STONE PROTECTION)(15 IN) | 1158.00 | CY | $300.00 | $ 347,400.00 | $ 148.00 | $ 171,384.00 | $ 130.00 | $ 150,540.00 | $ 132.00 | $ 152,856.00 | $ 185.00 | $ 214,230.00 | $ 188.00 | $ 217,704.00 | $106.00 | $ 122,748.00 |
| 23 | 462-7021 | CONC BOX CULV (8 FT X 4 FT) | 288.00 | LF | $1,000.00 | $ 288,000.00 | $ 910.00 | $ 262,080.00 | $ 950.00 | $ 273,600.00 | $ 872.00 | $ 251,136.00 | $ 1,035.00 | $ 298,080.00 | $ 1,209.00 | $ 348,192.00 | $987.00 | $ 284,256.00 |
| 24 | 464-7009 | RC PIPE (CL III)(36 IN) | 153.00 | LF | $250.00 | $ 38,250.00 | $ 186.00 | $ 28,458.00 | $ 170.00 | $ 26,010.00 | $ 134.00 | $ 20,502.00 | $ 182.00 | $ 27,846.00 | $ 245.00 | $ 37,485.00 | $225.00 | $ 34,425.00 |
| 25 | 466-7120 | HEADWALL (CH - PW - S) (DIA= 36 IN) | 2.00 | EA | $15,000.00 | $ 30,000.00 | $ 12,400.00 | $ 24,800.00 | $ 20,000.00 | $ 40,000.00 | $ 25,800.00 | $ 51,600.00 | $ 11,000.00 | $ 22,000.00 | $ 38,157.00 | $ 76,314.00 | $8,212.00 | $ 16,424.00 |
| 26 | 466-7160 | WINGWALL (FW - S) (HW=4 FT) | 2.00 | EA | $12,000.00 | $ 24,000.00 | $ 30,700.00 | $ 61,400.00 | $ 30,000.00 | $ 60,000.00 | $ 66,200.00 | $ 132,400.00 | $ 19,500.00 | $ 39,000.00 | $ 58,986.00 | $ 117,972.00 | $8,291.00 | $ 16,582.00 |
| 27 | 479-7001 | ADJUSTING MANHOLES | 1.00 | EA | $2,000.00 | $ 2,000.00 | $ 2,500.00 | $ 2,500.00 | $ 3,686.00 | $ 3,686.00 | $ 745.00 | $ 745.00 | $ 800.00 | $ 800.00 | $ 1,378.00 | $ 1,378.00 | $1,539.00 | $ 1,539.00 |
| 28 | 500-7001 | MOBILIZATION | 1.00 | LS | $307,522.51 | $ 307,522.51 | $ 150,000.00 | $ 150,000.00 | $ 189,000.00 | $ 189,000.00 | $ 116,000.00 | $ 116,000.00 | $ 144,814.00 | $ 144,814.00 | $ 170,797.00 | $ 170,797.00 | $325,132.00 | $ 325,132.00 |
| 29 | 502-7001 | BARRICADES, SIGNS AND TRAFFIC HANDLING | 4.00 | MO | $5,000.00 | $ 20,000.00 | $ 2,500.00 | $ 10,000.00 | $ 500.00 | $ 2,000.00 | $ 1,200.00 | $ 4,800.00 | $ 1,400.00 | $ 5,600.00 | $ 4,765.00 | $ 19,060.00 | $1,390.00 | $ 5,560.00 |
| 30 | 503-7002 | PORTABLE CHANGEABLE MESSAGE SIGN | 2.00 | EA | $10,000.00 | $ 20,000.00 | $ 9,500.00 | $ 19,000.00 | $ 10,000.00 | $ 20,000.00 | $ 6,200.00 | $ 12,400.00 | $ 2,550.00 | $ 5,100.00 | $ 1,650.00 | $ 3,300.00 | $8,755.00 | $ 17,510.00 |
| 31 | 506-7001 | ROCK FILTER DAMS (INSTALL) (TY 1) | 250.00 | LF | $35.00 | $ 8,750.00 | $ 44.00 | $ 11,000.00 | $ 30.00 | $ 7,500.00 | $ 31.00 | $ 7,750.00 | $ 45.00 | $ 11,250.00 | $ 42.00 | $ 10,500.00 | $45.00 | $ 11,250.00 |
| 32 | 506-7011 | ROCK FILTER DAMS (REMOVE) | 250.00 | LF | $15.00 | $ 3,750.00 | $ 20.00 | $ 5,000.00 | $ 17.50 | $ 4,375.00 | $ 14.00 | $ 3,500.00 | $ 20.00 | $ 5,000.00 | $ 20.00 | $ 5,000.00 | $21.00 | $ 5,250.00 |
| 33 | 506-7039 | TEMP SEDMT CONT FENCE (INSTALL) | 3572.00 | LF | $6.00 | $ 21,432.00 | $ 4.00 | $ 14,288.00 | $ 5.00 | $ 17,860.00 | $ 4.00 | $ 14,288.00 | $ 5.00 | $ 17,860.00 | $ 5.00 | $ 17,860.00 | $4.00 | $ 14,288.00 |
| 34 | 506-7041 | TEMP SEDMT CONT FENCE (REMOVE) | 3572.00 | LF | $2.00 | $ 7,144.00 | $ 0.85 | $ 3,036.20 | $ 0.60 | $ 2,143.20 | $ 0.80 | $ 2,857.60 | $ 1.00 | $ 3,572.00 | $ 0.83 | $ 2,964.76 | $1.00 | $ 3,572.00 |
| 35 | 529-7009 | CONC CURB & GUTTER (TY II) | 272.00 | LF | $55.00 | $ 14,960.00 | $ 35.00 | $ 9,520.00 | $ 35.00 | $ 9,520.00 | $ 39.00 | $ 10,608.00 | $ 26.00 | $ 7,072.00 | $ 38.00 | $ 10,336.00 | $32.00 | $ 8,704.00 |
| 36 | 529-7028 | CONC CURB (RIBBON) | 3791.00 | LF | $35.00 | $ 132,685.00 | $ 15.00 | $ 56,865.00 | $ 35.00 | $ 132,685.00 | $ 14.00 | $ 53,074.00 | $ 24.00 | $ 90,984.00 | $ 25.00 | $ 94,775.00 | $18.00 | $ 68,238.00 |
| 37 | 531-7001 | CONC SIDEWALKS (4") | 190.00 | SY | $60.00 | $ 11,400.00 | $ 57.00 | $ 10,830.00 | $ 100.00 | $ 19,000.00 | $ 82.00 | $ 15,580.00 | $ 80.00 | $ 15,200.00 | $ 90.00 | $ 17,100.00 | $123.00 | $ 23,370.00 |
| 38 | 540-7002 | MTL W-BEAM GD FEN (STEEL POST) | 650.00 | LF | $35.00 | $ 22,750.00 | $ 52.00 | $ 33,800.00 | $ 48.00 | $ 31,200.00 | $ 54.00 | $ 35,100.00 | $ 53.00 | $ 34,450.00 | $ 39.00 | $ 25,350.00 | $56.00 | $ 36,400.00 |
| 39 | 540-7027 | MTL W-BEAM GD FEN (LONG SPAN SYSTEM) | 2.00 | EA | $1,000.00 | $ 2,000.00 | $ 1,800.00 | $ 3,600.00 | $ 1,600.00 | $ 3,200.00 | $ 2,230.75 | $ 4,461.50 | $ 1,800.00 | $ 3,600.00 | $ 2,228.00 | $ 4,456.00 | $1,908.00 | $ 3,816.00 |
| 40 | 544-7001 | GUARDRAIL END TREATMENT (INSTALL) | 4.00 | EA | $3,500.00 | $ 14,000.00 | $ 4,900.00 | $ 19,600.00 | $ 4,500.00 | $ 18,000.00 | $ 4,700.00 | $ 18,800.00 | $ 5,000.00 | $ 20,000.00 | $ 3,680.00 | $ 14,720.00 | $5,258.00 | $ 21,032.00 |
| 41 | 550-7016 | GATE (REMOVE) | 1.00 | EA | $1,000.00 | $ 1,000.00 | $ 600.00 | $ 600.00 | $ 500.00 | $ 500.00 | $ 220.00 | $ 220.00 | $ 1,500.00 | $ 1,500.00 | $ 1,002.00 | $ 1,002.00 | $1,751.00 | $ 1,751.00 |
| 42 | 610-7007 | REMOVE RD IL ASM (SHOE-BASE) | 6.00 | EA | $800.00 | $ 4,800.00 | $ 235.00 | $ 1,410.00 | $ 220.00 | $ 1,320.00 | $ 220.00 | $ 1,320.00 | $ 250.00 | $ 1,500.00 | $ 880.00 | $ 5,280.00 | $233.00 | $ 1,398.00 |
| 43 | 610-7058 | IN RD IL (TY SA) 305-4 (150W EQ) LED | 23.00 | EA | $4,700.00 | $ 108,100.00 | $ 4,700.00 | $ 108,100.00 | $ 4,600.00 | $ 105,800.00 | $ 4,600.00 | $ 105,800.00 | $ 4,875.00 | $ 112,125.00 | $ 6,610.00 | $ 152,030.00 | $4,903.00 | $ 112,769.00 |
| 44 | 618-7030 | CONDT (PVC) (SCH 40) (2") | 2710.00 | LF | $19.00 | $ 51,490.00 | $ 11.50 | $ 31,165.00 | $ 14.00 | $ 37,940.00 | $ 11.00 | $ 29,810.00 | $ 12.00 | $ 32,520.00 | $ 11.00 | $ 29,810.00 | $12.00 | $ 32,520.00 |
| 45 | 618-7031 | CONDT (PVC) (SCH 40) (2") (BORE) | 440.00 | LF | $80.00 | $ 35,200.00 | $ 60.00 | $ 26,400.00 | $ 65.00 | $ 28,600.00 | $ 58.00 | $ 25,520.00 | $ 61.00 | $ 26,840.00 | $ 31.00 | $ 13,640.00 | $62.00 | $ 27,280.00 |
| 46 | 620-7007 | ELEC CONDR (NO.8) BARE | 1150.00 | LF | $2.00 | $ 2,300.00 | $ 1.60 | $ 1,840.00 | $ 1.75 | $ 2,012.50 | $ 1.55 | $ 1,782.50 | $ 2.00 | $ 2,300.00 | $ 3.30 | $ 3,795.00 | $2.00 | $ 2,300.00 |
| 47 | 620-7008 | ELEC CONDR (NO.8) INSULATED | 2300.00 | LF | $2.00 | $ 4,600.00 | $ 1.75 | $ 4,025.00 | $ 1.75 | $ 4,025.00 | $ 1.65 | $ 3,795.00 | $ 2.00 | $ 4,600.00 | $ 3.30 | $ 7,590.00 | $2.00 | $ 4,600.00 |
| 48 | 620-7009 | ELEC CONDR (NO.6) BARE | 2460.00 | LF | $4.00 | $ 9,840.00 | $ 2.35 | $ 5,781.00 | $ 2.25 | $ 5,535.00 | $ 2.20 | $ 5,412.00 | $ 3.00 | $ 7,380.00 | $ 3.30 | $ 8,118.00 | $2.00 | $ 4,920.00 |
| 49 | 620-7010 | ELEC CONDR (NO.6) INSULATED | 4920.00 | LF | $5.00 | $ 24,600.00 | $ 3.50 | $ 17,220.00 | $ 3.50 | $ 17,220.00 | $ 3.30 | $ 16,236.00 | $ 4.00 | $ 19,680.00 | $ 3.30 | $ 16,236.00 | $4.00 | $ 19,680.00 |
| 50 | 624-7002 | GROUND BOX TY A (122311)W/APRON | 4.00 | EA | $1,050.00 | $ 4,200.00 | $ 2,100.00 | $ 8,400.00 | $ 2,100.00 | $ 8,400.00 | $ 1,970.00 | $ 7,880.00 | $ 2,100.00 | $ 8,400.00 | $ 2,420.00 | $ 9,680.00 | $2,101.00 | $ 8,404.00 |
| 51 | 628-7245 | ELC SRV TY D 120/240 100(NS)SS(E)OC(U) | 1.00 | EA | $15,000.00 | $ 15,000.00 | $ 10,500.00 | $ 10,500.00 | $ 10,000.00 | $ 10,000.00 | $ 9,720.00 | $ 9,720.00 | $ 10,330.00 | $ 10,330.00 | $ 11,550.00 | $ 11,550.00 | $10,389.00 | $ 10,389.00 |
| 52 | 644-7001 | IN SM RD SN SUP&AM TY10BWG(1)SA(P) | 2.00 | EA | $500.00 | $ 1,000.00 | $ 1,200.00 | $ 2,400.00 | $ 950.00 | $ 1,900.00 | $ 1,175.00 | $ 2,350.00 | $ 1,250.00 | $ 2,500.00 | $ 869.00 | $ 1,738.00 | $1,057.00 | $ 2,114.00 |
| 53 | 644-7004 | IN SM RD SN SUP&AM TY10BWG(1)SA(T) | 7.00 | EA | $750.00 | $ 5,250.00 | $ 1,400.00 | $ 9,800.00 | $ 1,000.00 | $ 7,000.00 | $ 1,310.00 | $ 9,170.00 | $ 1,400.00 | $ 9,800.00 | $ 914.00 | $ 6,398.00 | $1,116.00 | $ 7,812.00 |
| 54 | 644-7005 | IN SM RD SN SUP&AM TY10BWG(1)SA(T-2EXT) | 3.00 | EA | $900.00 | $ 2,700.00 | $ 1,600.00 | $ 4,800.00 | $ 1,400.00 | $ 4,200.00 | $ 1,500.00 | $ 4,500.00 | $ 1,600.00 | $ 4,800.00 | $ 1,250.00 | $ 3,750.00 | $1,588.00 | $ 4,764.00 |
| 55 | 644-7073 | REMOVE SM RD SN SUP&AM | 1.00 | EA | $115.00 | $ 115.00 | $ 200.00 | $ 200.00 | $ 135.00 | $ 135.00 | $ 110.00 | $ 110.00 | $ 150.00 | $ 150.00 | $ 248.00 | $ 248.00 | $152.00 | $ 152.00 |
| 56 | 666-7009 | REFL PAV MRK TY I (W)6"(DOT)(100MIL) | 140.00 | LF | $2.50 | $ 350.00 | $ 2.35 | $ 329.00 | $ 2.10 | $ 294.00 | $ 2.20 | $ 308.00 | $ 3.00 | $ 420.00 | $ 2.75 | $ 385.00 | $2.00 | $ 280.00 |
| 57 | 666-7024 | REFL PAV MRK TY I (W)8"(SLD)(100MIL) | 1015.00 | LF | $1.75 | $ 1,776.25 | $ 2.15 | $ 2,182.25 | $ 2.00 | $ 2,030.00 | $ 2.00 | $ 2,030.00 | $ 3.00 | $ 3,045.00 | $ 2.20 | $ 2,233.00 | $2.00 | $ 2,030.00 |
| 58 | 666-7114 | REFL PAV MRK TY I (Y)8"(SLD)(100MIL) | 580.00 | LF | $1.30 | $ 754.00 | $ 2.35 | $ 1,363.00 | $ 2.10 | $ 1,218.00 | $ 2.20 | $ 1,276.00 | $ 3.00 | $ 1,740.00 | $ 2.75 | $ 1,595.00 | $2.00 | $ 1,160.00 |
| 59 | 666-7173 | RE PM TY II (W) 6" (DOT) | 140.00 | LF | $1.20 | $ 168.00 | $ 1.75 | $ 245.00 | $ 1.60 | $ 224.00 | $ 1.65 | $ 231.00 | $ 2.00 | $ 280.00 | $ 1.10 | $ 154.00 | $2.00 | $ 280.00 |
| 60 | 666-7179 | RE PM TY II (W) 8" (SLD) | 1015.00 | LF | $1.20 | $ 1,218.00 | $ 2.00 | $ 2,030.00 | $ 1.80 | $ 1,827.00 | $ 1.90 | $ 1,928.50 | $ 2.00 | $ 2,030.00 | $ 2.20 | $ 2,233.00 | $2.00 | $ 2,030.00 |
| 61 | 666-7213 | RE PM TY II (Y) 6" (SLD) | 2740.00 | LF | $1.40 | $ 3,836.00 | $ 1.75 | $ 4,795.00 | $ 1.80 | $ 4,932.00 | $ 1.65 | $ 4,521.00 | $ 2.00 | $ 5,480.00 | $ 1.10 | $ 3,014.00 | $2.00 | $ 5,480.00 |
| 62 | 666-7214 | RE PM TY II (Y) 8" (SLD) | 580.00 | LF | $2.00 | $ 1,160.00 | $ 2.00 | $ 1,160.00 | $ 1.80 | $ 1,044.00 | $ 1.90 | $ 1,102.00 | $ 2.00 | $ 1,160.00 | $ 2.20 | $ 1,276.00 | $2.00 | $ 1,160.00 |
| 63 | 666-7423 | REFL PAV MRK TY I (Y)6"(SLD)(100MIL) | 2740.00 | LF | $1.20 | $ 3,288.00 | $ 1.85 | $ 5,069.00 | $ 1.75 | $ 4,795.00 | $ 1.75 | $ 4,795.00 | $ 2.00 | $ 5,480.00 | $ 1.10 | $ 3,014.00 | $2.00 | $ 5,480.00 |
| 64 | 668-7111 | PREFAB PM TY C (W)(36")(YLD TRI) | 20.00 | EA | $60.00 | $ 1,200.00 | $ 80.00 | $ 1,600.00 | $ 75.00 | $ 1,500.00 | $ 77.00 | $ 1,540.00 | $ 80.00 | $ 1,600.00 | $ 68.00 | $ 1,360.00 | $82.00 | $ 1,640.00 |
| 65 | 672-7004 | REFL PAV MRKR TY II-A-A | 69.00 | EA | $7.00 | $ 483.00 | $ 9.00 | $ 621.00 | $ 10.00 | $ 690.00 | $ 8.50 | $ 586.50 | $ 9.00 | $ 621.00 | $ 9.00 | $ 621.00 | $9.00 | $ 621.00 |
| | | **Alternate 1 - Reconstruction of Tracy Chambers Lane** | | | | | | | | | | | | | | | | |
| 68 | 100-7002 | PREPARING ROW | 6.6 | STA | $2,000.00 | $ 13,200.00 | $ 3,900.00 | $ 25,740.00 | $ 500.00 | $ 3,300.00 | $ 300.00 | $ 1,980.00 | $ 2,500.00 | $ 16,500.00 | $ 925.00 | $ 6,105.00 | $1,432.00 | $ 9,451.20 |
| 69 | 104-7018 | REMOV CONC (CURB OR CURB & GUTTER) | 2095 | LF | $15.00 | $ 31,425.00 | $ 7.00 | $ 14,665.00 | $ 10.00 | $ 20,950.00 | $ 4.20 | $ 8,799.00 | $ 12.00 | $ 25,140.00 | $ 6.00 | $ 12,570.00 | $6.00 | $ 12,570.00 |
| 70 | 106-7002 | OBLITERATING ABANDONED ROAD | 1036 | SY | $19.00 | $ 19,684.00 | $ 6.00 | $ 6,216.00 | $ 5.00 | $ 5,180.00 | $ 8.20 | $ 8,495.20 | $ 22.00 | $ 22,792.00 | $ 28.00 | $ 29,008.00 | $16.00 | $ 16,576.00 |
| 71 | 110-7001 | EXCAV (ROADWAY) | 3059 | CY | $20.00 | $ 61,180.00 | $ 19.00 | $ 58,121.00 | $ 12.75 | $ 39,002.25 | $ 14.60 | $ 44,661.40 | $ 22.00 | $ 67,298.00 | $ 16.00 | $ 48,944.00 | $35.00 | $ 107,065.00 |
| 72 | 132-7005 | EMBANK (FNL)(OC)(TY C) | 398 | CY | $40.00 | $ 15,920.00 | $ 12.00 | $ 4,776.00 | $ 43.00 | $ 17,114.00 | $ 2.00 | $ 796.00 | $ 40.00 | $ 15,920.00 | $ 15.00 | $ 5,970.00 | $15.00 | $ 5,970.00 |
| 73 | 160-WC01 | FURNISHING AND PLACING TOPSOIL | 3015 | SY | $3.00 | $ 9,045.00 | $ 2.00 | $ 6,030.00 | $ 2.00 | $ 6,030.00 | $ 19.40 | $ 58,491.00 | $ 2.00 | $ 6,030.00 | $ 5.00 | $ 15,075.00 | $4.00 | $ 12,060.00 |
| 74 | 164-WC07 | SEEDING FOR EROSION CONTROL (TEMP & PERM)(TY 7) | 4523 | SY | $0.50 | $ 2,261.50 | $ 1.75 | $ 7,915.25 | $ 1.25 | $ 5,653.75 | $ 1.70 | $ 7,689.10 | $ 2.00 | $ 9,046.00 | $ 1.65 | $ 7,462.95 | $2.00 | $ 9,046.00 |
| 75 | 164-WC11 | SEEDING FOR EROSION CONTROL (PERM)(TY 11) | 4523 | SY | $0.50 | $ 2,261.50 | $ 0.31 | $ 1,402.13 | $ 0.25 | $ 1,130.75 | $ 0.70 | $ 3,166.10 | $ 1.00 | $ 4,523.00 | $ 0.30 | $ 1,356.90 | $0.32 | $ 1,447.36 |
| 76 | 166-7002 | FERTILIZER | 0.19 | TON | $1,200.00 | $ 228.00 | $ 3,900.00 | $ 741.00 | $ 1,450.00 | $ 275.50 | $ 12,300.00 | $ 2,337.00 | $ 4,000.00 | $ 760.00 | $ 3,656.00 | $ 694.64 | $3,880.00 | $ 737.20 |
| 77 | 168-WC01 | VEGETATIVE WATERING | 90 | TGL | $30.00 | $ 2,700.00 | $ 30.00 | $ 2,700.00 | $ 15.00 | $ 1,350.00 | $ 28.00 | $ 2,520.00 | $ 125.00 | $ 11,250.00 | $ 104.00 | $ 9,360.00 | $62.00 | $ 5,580.00 |
| 78 | 247-7178 | FL BS (CMP IN PLC)(TY A GR 4)(FNAL POS) | 1769 | CY | $55.00 | $ 97,295.00 | $ 46.00 | $ 81,374.00 | $ 50.00 | $ 88,450.00 | $ 60.00 | $ 106,140.00 | $ 60.00 | $ 106,140.00 | $ 52.00 | $ 91,988.00 | $72.00 | $ 127,368.00 |
| 79 | 260-7003 | LIME (QUICKLIME (SLURRY)) | 68 | TON | $350.00 | $ 23,800.00 | $ 350.00 | $ 23,800.00 | $ 335.00 | $ 22,780.00 | $ 325.00 | $ 22,100.00 | $ 395.00 | $ 26,860.00 | $ 443.00 | $ 30,124.00 | $383.00 | $ 26,044.00 |
| 80 | 260-7007 | LIME TRT (EXIST MATL)(8") | 3751 | SY | $5.00 | $ 18,755.00 | $ 4.00 | $ 15,004.00 | $ 4.25 | $ 15,941.75 | $ 7.20 | $ 27,007.20 | $ 8.00 | $ 30,008.00 | $ 14.00 | $ 52,514.00 | $9.00 | $ 33,759.00 |
| 81 | 310-7015 | PRIME COAT (MULTI OPTION) | 544 | GAL | $3.50 | $ 1,904.00 | $ 7.25 | $ 3,944.00 | $ 4.25 | $ 2,312.00 | $ 7.50 | $ 4,080.00 | $ 4.00 | $ 2,176.00 | $ 7.00 | $ 3,808.00 | $8.00 | $ 4,352.00 |
| 82 | 316-7070 | ASPH(AC-15P, HFRS-2P OR CRS-2P) | 870 | GAL | $6.00 | $ 5,220.00 | $ 8.00 | $ 6,960.00 | $ 5.50 | $ 4,785.00 | $ 7.90 | $ 6,873.00 | $ 6.00 | $ 5,220.00 | $ 8.00 | $ 6,960.00 | $9.00 | $ 7,830.00 |
| 83 | 316-7187 | AGGR (TY-D, GR-5)(SAC-B) | 18 | CY | $155.00 | $ 2,790.00 | $ 425.00 | $ 7,650.00 | $ 380.00 | $ 6,840.00 | $ 670.00 | $ 12,060.00 | $ 415.00 | $ 7,470.00 | $ 395.00 | $ 7,110.00 | $452.00 | $ 8,136.00 |
| 84 | 341-7024 | D-GR HMA TY-C SAC-B PG70-22 | 625 | TON | $140.00 | $ 87,500.00 | $ 177.00 | $ 110,625.00 | $ 165.00 | $ 103,125.00 | $ 180.00 | $ 112,500.00 | $ 165.00 | $ 103,125.00 | $ 168.00 | $ 105,000.00 | $195.00 | $ 121,875.00 |
| 85 | 416-7005 | DRILL SHAFT (30 IN) | 56 | LF | $300.00 | $ 16,800.00 | $ 290.00 | $ 16,240.00 | $ 290.00 | $ 16,240.00 | $ 273.00 | $ 15,288.00 | $ 290.00 | $ 16,240.00 | $ 320.00 | $ 17,920.00 | $292.00 | $ 16,352.00 |
| 86 | 502-7001 | BARRICADES, SIGNS AND TRAFFIC HANDLING | 2 | MO | $5,000.00 | $ 10,000.00 | $ 5,000.00 | $ 10,000.00 | $ 5,000.00 | $ 10,000.00 | $ 3,930.00 | $ 7,860.00 | $ 3,500.00 | $ 7,000.00 | $ 4,765.00 | $ 9,530.00 | $4,562.00 | $ 9,124.00 |
| 87 | 506-7039 | TEMP SEDMT CONT FENCE (INSTALL) | 1313 | LF | $6.00 | $ 7,878.00 | $ 4.00 | $ 5,252.00 | $ 5.00 | $ 6,565.00 | $ 4.00 | $ 5,252.00 | $ 6.00 | $ 7,878.00 | $ 5.00 | $ 6,565.00 | $4.00 | $ 5,252.00 |
| 88 | 506-7041 | TEMP SEDMT CONT FENCE (REMOVE) | 1313 | LF | $2.00 | $ 2,626.00 | $ 1.00 | $ 1,313.00 | $ 1.00 | $ 1,313.00 | $ 0.80 | $ 1,050.40 | $ 1.00 | $ 1,313.00 | $ 0.83 | $ 1,089.79 | $1.00 | $ 1,313.00 |
| 89 | 508-7001 | CONSTRUCTING DETOURS | 204 | SY | $150.00 | $ 30,600.00 | $ 122.00 | $ 24,888.00 | $ 150.00 | $ 30,600.00 | $ 116.00 | $ 23,664.00 | $ 225.00 | $ 45,900.00 | $ 100.00 | $ 20,400.00 | $143.00 | $ 29,172.00 |

Williamson County Road Bond Program
Wilco Way (Tracy Chambers Lane Extension)
May 30, 2025

| BID ITEM | TECH SPEC | DESCRIPTION | BID QUANTITY | UNIT MEASURE | Engineer's Estimate | | MA Smith Contracting Co., Inc. | | Chasco Constructors, LTD., LLP | | Liberty Civil Construction LLC | | Joe Bland Construction, LLC | | Jerdon Enterprise, L.P. | | Aaron Concrete Contractors, LLC | |
|---|---|---|---|---|---|---|---|---|---|---|---|---|---|---|---|---|---|---|
| | | | | | UNIT COST | AMOUNT BID | UNIT COST | AMOUNT BID | UNIT COST | AMOUNT BID | UNIT COST | AMOUNT BID | UNIT COST | AMOUNT BID | UNIT COST | AMOUNT BID | UNIT COST | AMOUNT BID |
| 90 | 529-7009 | CONC CURB & GUTTER (TY II) | 1127 | LF | $55.00 | $ 61,985.00 | $ 21.00 | $ 23,667.00 | $ 35.00 | $ 39,445.00 | $ 26.00 | $ 29,302.00 | $ 26.00 | $ 29,302.00 | $ 38.00 | $ 42,826.00 | $27.00 | $ 30,429.00 |
| 91 | 529-7028 | CONC CURB (RIBBON) | 308 | LF | $35.00 | $ 10,780.00 | $ 20.00 | $ 6,160.00 | $ 35.00 | $ 10,780.00 | $ 13.70 | $ 4,219.60 | $ 24.00 | $ 7,392.00 | $ 25.00 | $ 7,700.00 | $32.00 | $ 9,856.00 |
| 92 | 610-7007 | REMOVE RD IL ASM (SHOE-BASE) | 3 | EA | $1,000.00 | $ 3,000.00 | $ 410.00 | $ 1,230.00 | $ 380.00 | $ 1,140.00 | $ 380.00 | $ 1,140.00 | $ 400.00 | $ 1,200.00 | $ 880.00 | $ 2,640.00 | $409.00 | $ 1,227.00 |
| 93 | 610-7058 | IN RD IL (TY SA) 305-4 (150W EQ) LED | 6 | EA | $4,700.00 | $ 28,200.00 | $ 4,700.00 | $ 28,200.00 | $ 4,600.00 | $ 27,600.00 | $ 4,590.00 | $ 27,540.00 | $ 4,875.00 | $ 29,250.00 | $ 7,370.00 | $ 44,220.00 | $4,903.00 | $ 29,418.00 |
| 94 | 618-7030 | CONDT (PVC) (SCH 40) (2") | 960 | LF | $19.00 | $ 18,240.00 | $ 14.00 | $ 13,440.00 | $ 14.00 | $ 13,440.00 | $ 13.00 | $ 12,480.00 | $ 14.00 | $ 13,440.00 | $ 10.00 | $ 9,600.00 | $14.00 | $ 13,440.00 |
| 95 | 618-7031 | CONDT (PVC) (SCH 40) (2") (BORE) | 210 | LF | $80.00 | $ 16,800.00 | $ 65.00 | $ 13,650.00 | $ 65.00 | $ 13,650.00 | $ 61.00 | $ 12,810.00 | $ 65.00 | $ 13,650.00 | $ 27.00 | $ 5,670.00 | $65.00 | $ 13,650.00 |
| 96 | 620-7007 | ELEC CONDR (NO.8) BARE | 730 | LF | $2.00 | $ 1,460.00 | $ 1.60 | $ 1,168.00 | $ 1.75 | $ 1,277.50 | $ 1.50 | $ 1,095.00 | $ 2.00 | $ 1,460.00 | $ 3.30 | $ 2,409.00 | $2.00 | $ 1,460.00 |
| 97 | 620-7008 | ELEC CONDR (NO.8) INSULATED | 1460 | LF | $2.00 | $ 2,920.00 | $ 1.75 | $ 2,555.00 | $ 1.75 | $ 2,555.00 | $ 1.65 | $ 2,409.00 | $ 2.00 | $ 2,920.00 | $ 3.30 | $ 4,818.00 | $2.00 | $ 2,920.00 |
| 98 | 620-7009 | ELEC CONDR (NO.6) BARE | 580 | LF | $2.00 | $ 1,160.00 | $ 2.25 | $ 1,305.00 | $ 2.25 | $ 1,305.00 | $ 2.20 | $ 1,276.00 | $ 3.00 | $ 1,740.00 | $ 3.30 | $ 1,914.00 | $2.00 | $ 1,160.00 |
| 99 | 620-7010 | ELEC CONDR (NO.6) INSULATED | 1160 | LF | $2.00 | $ 2,320.00 | $ 3.50 | $ 4,060.00 | $ 3.50 | $ 4,060.00 | $ 3.30 | $ 3,828.00 | $ 4.00 | $ 4,640.00 | $ 3.30 | $ 3,828.00 | $4.00 | $ 4,640.00 |
| 100 | 624-7002 | GROUND BOX TY A (122311)W/APRON | 5 | EA | $1,050.00 | $ 5,250.00 | $ 2,100.00 | $ 10,500.00 | $ 2,100.00 | $ 10,500.00 | $ 1,970.00 | $ 9,850.00 | $ 2,182.00 | $ 10,910.00 | $ 2,035.00 | $ 10,175.00 | $2,101.00 | $ 10,505.00 |
| 101 | 644-7073 | REMOVE SM RD SN SUP&AM | 1 | EA | $150.00 | $ 150.00 | $ 300.00 | $ 300.00 | $ 200.00 | $ 200.00 | $ 110.00 | $ 110.00 | $ 150.00 | $ 150.00 | $ 138.00 | $ 138.00 | $152.00 | $ 152.00 |
| 102 | 662-7008 | WK ZN PAV MRK NON-REMOV (W)6"(SLD) | 1242 | LF | $0.50 | $ 621.00 | $ 2.00 | $ 2,484.00 | $ 1.75 | $ 2,173.50 | $ 1.90 | $ 2,359.80 | $ 2.00 | $ 2,484.00 | $ 1.25 | $ 1,552.50 | $2.00 | $ 2,484.00 |
| 103 | 662-7017 | WK ZN PAV MRK NON-REMOV (W)24"(SLD) | 20 | LF | $5.00 | $ 100.00 | $ 14.00 | $ 280.00 | $ 12.50 | $ 250.00 | $ 13.00 | $ 260.00 | $ 14.00 | $ 280.00 | $ 8.25 | $ 165.00 | $14.00 | $ 280.00 |
| 104 | 662-7038 | WK ZN PAV MRK NON-REMOV (Y)6"(SLD) | 2115 | LF | $0.50 | $ 1,057.50 | $ 2.00 | $ 4,230.00 | $ 1.80 | $ 3,807.00 | $ 1.90 | $ 4,018.50 | $ 2.00 | $ 4,230.00 | $ 1.10 | $ 2,326.50 | $2.00 | $ 4,230.00 |
| 105 | 666-7213 | RE PM TY II (Y) 6" (SLD) | 1096 | LF | $1.40 | $ 1,534.40 | $ 1.75 | $ 1,918.00 | $ 1.80 | $ 1,972.80 | $ 1.65 | $ 1,808.40 | $ 2.00 | $ 2,192.00 | $ 1.10 | $ 1,205.60 | $2.00 | $ 2,192.00 |
| 106 | 666-7423 | REFL PAV MRK TY I (Y)6"(SLD)(100MIL) | 1096 | LF | $1.20 | $ 1,315.20 | $ 2.25 | $ 2,466.00 | $ 2.00 | $ 2,192.00 | $ 2.20 | $ 2,411.20 | $ 3.00 | $ 3,288.00 | $ 1.98 | $ 2,170.08 | $2.00 | $ 2,192.00 |
| 107 | 672-7004 | REFL PAV MRKR TY II-A-A | 27 | EA | $7.00 | $ 189.00 | $ 9.00 | $ 243.00 | $ 10.00 | $ 270.00 | $ 8.50 | $ 229.50 | $ 9.00 | $ 243.00 | $ 8.80 | $ 237.60 | $9.00 | $ 243.00 |
| 108 | 677-7002 | ELIM EXT PM & MRKS (6") | 136 | LF | $2.10 | $ 285.60 | $ 11.50 | $ 1,564.00 | $ 11.00 | $ 1,496.00 | $ 11.00 | $ 1,496.00 | $ 12.00 | $ 1,632.00 | $ 1.10 | $ 149.60 | $12.00 | $ 1,632.00 |
| 109 | 677-7006 | ELIM EXT PM & MRKS (12") | 72 | LF | $3.30 | $ 237.60 | $ 14.00 | $ 1,008.00 | $ 13.00 | $ 936.00 | $ 13.00 | $ 936.00 | $ 14.00 | $ 1,008.00 | $ 2.20 | $ 158.40 | $14.00 | $ 1,008.00 |
| | | | | | | $ 620,678.30 | | $ 555,784.38 | | $ 547,987.80 | | $ 602,388.40 | | $ 670,000.00 | | $ 633,458.56 | | $ 704,197.76 |
| **NON-BID ITEMS TO BE INCLUDED IN BID AND CONTRACT AMOUNT. DO NOT MAKE CHANGES TO THIS SECTION.** | | | | | | | | | | | | | | | | | | |
| 66 | 585-WC01 | FORCE ACCOUNT - ESTIMATED RIDE QUALITY BONUS/PENALTY | 5000 | DOL | $ 1.00 | $ 5,000.00 | $ 1.00 | $ 5,000.00 | $ 1.00 | $ 5,000.00 | $ 1.00 | $ 5,000.00 | $ 1.00 | $ 5,000.00 | $ 1.00 | $ 5,000.00 | $ 1.00 | $ 5,000.00 |
| 67 | 999-WC01 | FORCE ACCOUNT | 25000 | DOL | $ 1.00 | $ 25,000.00 | $ 1.00 | $ 25,000.00 | $ 1.00 | $ 25,000.00 | $ 1.00 | $ 25,000.00 | $ 1.00 | $ 25,000.00 | $ 1.00 | $ 25,000.00 | $ 1.00 | $ 25,000.00 |
| | | TOTAL COST ADJUSTED FOR CORRECTNESS (BASE) | | | | **$ 2,792,069.26** | | **$ 2,150,345.07** | | **$ 2,346,891.20** | | **$ 2,424,250.00** | | **$ 2,610,000.00** | | **$ 2,728,569.41** | | **$ 2,986,142.14** |
| | | TOTAL COST ADJUSTED FOR CORRECTNESS (BASE + ALTERNATE 1) | | | | **$ 3,412,747.56** | | $ 2,706,129.45 | | $ 2,894,879.00 | | $ 3,026,638.40 | | $ 3,280,000.00 | | $ 3,362,027.97 | | $ 3,690,339.90 |
| | | ACTUAL BID PROPOSAL (BASE) | | | | $2,792,069.26 | | $2,150,345.07 | | $2,346,891.20 | | $2,424,250.00 | | $2,610,000.00 | | $2,728,569.41 | | $2,986,142.14 |
| | | ACTUAL BID PROPOSAL (BASE + ALTERNATE BID 1) | | | | $ 3,412,747.56 | | $2,706,129.45 | | $2,894,879.00 | | $3,026,638.40 | | $3,280,000.00 | | $3,362,027.97 | | $3,690,339.90 |
| | | ADJUSTMENT DIFFERENCE (BASE) | | | | $ (0.00) | | $0.00 | | $0.00 | | $0.00 | | $0.00 | | $0.00 | | $0.00 |
| | | ADJUSTMENT DIFFERENCE (BASE + ALTERNATE BID 1) | | | | $ - | | $0.00 | | $0.00 | | $0.00 | | $0.00 | | $0.00 | | $0.00 |
| | | Acknowledgement of Addendum | | | | | | Y | | Y | | Y | | Y | | Y | | Y |
| | | Bid Affidavit | | | | | | Y | | Y | | Y | | Y | | Y | | Y |
| | | Bidder References (Minimum of Three) | | | | | | Y | | Y | | Y | | Y | | Y | | Y |
| | | Conflict of Interest Questionnaire | | | | | | Y | | Y | | Y | | Y | | Y | | Y |

AMERICAN STRUCTUREPOINT INC.

810 HESTERS CROSSING ROAD, SUITE 105
ROUND ROCK, TEXAS 78681
TEL 512.884.6257

Robert Martinez, PE, Project Coordinator
HNTB Corporation
101 East Old Settlers Blvd.
Round Rock, TX 78664

May 31, 2025

Project: Wilco Way (Formerly Tracy Chambers Lane)

Mr. Martinez,

On May 30, 2025, contractor bids were submitted and opened for the Wilco Way project. We have reviewed the bids and a summary of contractor bid amounts is as follows:

| | | |
|---|---|---|
| 1. | MA Smith Contracting Co., Inc | $2,706,129.45 |
| 2. | Chasco Constructors, LTD., LLP | $2,894,879.00 |
| 3. | Liberty Civil Construction, LLC | $3,026,638.40 |
| 4. | Joe Bland Construction, LLC. | $3,280,000.00 |
| 5. | Jerdon Enterprise, L.P. | $3,362,027.97 |
| 6. | Aaron Concrete Contractors, L.P. | $3,690,339.90 |

A detailed bid analysis and comparison is attached for your records. The bids ranged from 20.71% below to 8.13% over the Engineer's Estimate. There were no errors detected, mathematically or otherwise, that would require disqualification of any of the bidders. MA Smith Contracting Co., Inc submitted the lowest bid in the amount of $2,706,129.45 at 20.71% below the Engineer's Estimate.

Based on the low bid amount, we recommend MA Smith Contracting Co., Inc. be awarded the contract. Let us know if you have any questions.

Sincerely,

American Structurepoint, Inc.

Chase W. Myers
Project Manager

Attachment: Bid Tabulation Analysis

# STANDARD FORM OF AGREEMENT

**STATE OF TEXAS**

**WILLIAMSON COUNTY**

**THIS STANDARD FORM OF AGREEMENT** (the "Agreement") is by and between WILLIAMSON COUNTY, TEXAS, a political subdivision of the State of Texas (hereinafter called "County") and MA Smith Contracting Co., Inc., (hereinafter called "Contractor").

The County and Contractor, in consideration of the mutual covenants hereinafter set forth, agree as follows:

## Article 1. Work

Contractor shall complete all Work as specified or indicated in the Contract Documents. The "Project" is generally described as follows:

Project No. **P640 -Wilco Way (Tracy Chambers Lane Extension)**

## Article 2. Engineer of Record

The Project has been designed by **American Structurepoint**, who is hereinafter called the "Engineer of Record" and who is to act as the County's design professional.

## Article 3. Contract Time

The Work shall be Substantially Completed in **180** calendar days (the "Contract Time"). Following Substantial Completion, the Contractor shall proceed expeditiously with adequate forces and shall achieve Final Completion within the time specified in the Special Conditions.

## Article 4. Contract Price

County shall pay Contractor for completion of the Work in accordance with the Contract Documents an amount in current funds equal to the sum of the amounts determined pursuant to paragraph 4.1 below (the "Contract Price"):

4.1 For all Unit Price Work, an amount equal to the sum of the established unit price for each separately identified item of Unit Price Work times the estimated quantity of that item as indicated in the Bid Form, and as totaled below:

TOTAL OF ALL UNIT PRICES Two Million, Seven Hundred and Six Thousand, One Hundred Twenty-Nine Dollars and Forty-Five Cents $2,706,129.45 (dollars)

As provided in the General Conditions, estimated quantities are not guaranteed, and determinations of actual quantities and classification are to be made by the Engineer of Record.

**Article 5. Contractor's Representations**

In order to induce County to enter into this Agreement, Contractor makes the following representations:

5.1 Contractor has examined and carefully studied the Contract Documents and the other related data identified in the Bidding Documents including the "technical data".

5.2 Contractor has visited the site and become familiar with and is satisfied as to the general, local and site conditions that may affect cost, progress, performance or furnishing of the Work.

5.3 Contractor is familiar with and is satisfied as to all federal, state and local Laws and Regulations that may affect cost, progress, performance and furnishing of the Work.

5.4 Contractor has carefully studied all reports of explorations and tests of subsurface conditions at or contiguous to the site and all drawings of physical conditions in or relating to existing surface or subsurface structures at or contiguous to the site which have been identified. Contractor acknowledges that such reports and drawings are not Contract Documents and may not be complete for Contractor's purposes. Contractor acknowledges that the County and Engineer of Record do not assume responsibility for the accuracy or completeness of information and data shown or indicated in the Contract Documents with respect to Underground Facilities at or contiguous to the site.

5.5 Contractor has correlated the information known to Contractor, information and observations obtained from visits to the site, reports and drawings identified in the Contract Documents and all additional examinations, investigations, explorations, tests, studies and data with the Contract Documents.

5.6 Contractor has given Engineer of Record written notice of all conflicts, errors, ambiguities or discrepancies that Contractor has discovered in the Contract Documents and the written resolution thereof by Engineer of Record is acceptable to Contractor, and the Contract Documents are generally sufficient to indicate and convey understanding of all terms and conditions for performance and furnishing of the Work.

5.7 Contractor represents and agrees that there are no obligations, commitments, or impediments of any kind that will limit or prevent performance of its obligations under the Contract Documents.

5.8 Contractor warrants, represents, and agrees that if (i) it is a corporation or limited liability company, then it is a corporation duly organized, validly existing and in good standing under the laws of the State of Texas, or a foreign corporation or limited liability company duly authorized and in good standing to conduct business in the State of Texas, that it has all necessary corporate power and has received all necessary corporate approvals to execute and deliver this Agreement, and the individual executing the Agreement on behalf of Contractor has been duly authorized to act for and bind Contractor; or (ii) if it is a partnership, limited partnership, or limited liability partnership, then it has all necessary partnership power and has secured all necessary approvals to execute and deliver this Agreement and perform all its obligations under the Contract Documents; and the individual executing this Agreement on behalf of Contractor has been duly authorized to act for and bind Contractor.

5.9 Neither the execution and delivery of this Agreement by Contractor nor the performance of its obligations under the Contract Documents will result in the violation of any provision, if a corporation, of its articles of incorporation or by-laws, if a limited liability company, of its articles of organization or regulations, or if a partnership, by any partnership agreement by which Contractor is bound, or any agreement by which Contractor is bound or to the best of the Contractor's knowledge and belief, will conflict with any order or decree of any court or governmental instrumentality relating to Contractor.

5.10 Except for the obligation of the County to pay Contractor the Contract Price pursuant to the terms of the Contract Documents, and to perform certain other obligations pursuant to the terms and conditions explicitly set forth in the Contract Documents, County shall have no liability to Contractor or to anyone claiming through or under Contractor by reason of the execution or performance of this Agreement. Notwithstanding any obligation or liability of County to Contractor, no present or future partner or affiliate of County or any agent, officer, director, or employee of County, or of the various departments comprising Williamson County, or anyone claiming under County has or shall have any personal liability to Contractor or to anyone claiming through or under Contractor by reason of the execution or performance of this Agreement.

## Article 6. Contract Documents

The "Contract Documents," which comprise the entire agreement between the County and Contractor concerning the Work, consist of the following:

6.1 This Standard Form of Agreement

6.2 Performance Bond

6.3 Payment Bond

6.4 Maintenance Bond

6.5 Certificate of Insurance

6.6 Wage Rates

6.7 General Conditions

6.8 Special Conditions

6.9 Technical Specifications

6.10 Plan Drawings

6.11 Addenda numbers 1 to 1, inclusive

6.12 Contractor's Bid Affidavit and Bid Form

6.13 Documentation submitted by Contractor prior to Notice of Award.

6.14 The following which may be delivered or issued after the Effective Date of the Agreement and are not attached hereto: All Written Amendments and other documents amending, modifying or supplementing the Contract Documents pursuant to applicable sections in the General Conditions.

The documents listed in paragraphs 6.2 et seq. above are attached to this Agreement (except as expressly noted otherwise above).

There are no Contract Documents other than those listed above in this Article 6. The Contract Documents may only be amended, modified or supplemented as provided in the General Conditions.

## Article 7. Miscellaneous

7.1 Terms used in this Agreement, which are defined in the General Conditions, will have the meanings indicated in the General Conditions.

7.2 No assignment by a party hereto of any rights under or interests in the Contract Documents will be binding on another party hereto without the written consent of the party sought to be bound; and, specifically but without limitation, moneys that

may become due and moneys that are due may not be assigned without such consent (except to the extent that the effect of this restriction may be limited by law), and unless specifically stated to the contrary in any written consent to an assignment no assignment will release or discharge the assignor from any duty or responsibility under the Contract Documents.

7.3 The County and Contractor each binds itself, its partners, successors, assigns and legal representatives to the other party hereto, its partners, successors, assigns and legal representatives in respect to all covenants, agreements and obligations contained in the Contract Documents.

7.4 Any provision or part of the Contract Documents held to be void or unenforceable under any Law or Regulation shall be deemed stricken, and all remaining provisions shall continue to be valid and binding upon the County and Contractor, who agree that the Contract Documents shall be reformed to replace such stricken provision or part thereof with a valid and enforceable provision that comes as close as possible to expressing the intention of the stricken position.

7.5 Each party to this Agreement hereby agrees and acknowledges that venue and jurisdiction of any suit, right, or cause of action arising out of or in connection with this Agreement shall lie exclusively in Williamson County, Texas. Furthermore, this Agreement shall be governed by and construed in accordance with the laws of the State of Texas, excluding, however, its choice of law rules.

7.6 The parties to this Agreement agree that during the performance of the services under this Agreement they will not discriminate against any employee or applicant for employment because of race, color, religion, sex, or national origin. The parties to this Agreement will take affirmative action to ensure that applicants are employed, and that employees are treated during employment, without regard to their race, color, religion, sex or national origin. Such action shall include, but not be limited to the following: employment, upgrading, demotion, or transfer; termination; rates of pay or other forms of compensation, and selection for training, including apprenticeship.

7.7 This Agreement is for the sole and exclusive benefit of the parties hereto, and nothing in this Agreement, express or implied, is intended to confer or shall be construed as conferring upon any other person any rights, remedies or any other type or types of benefits.

7.8 Each party to this Agreement acknowledges that it and its counsel have reviewed this Agreement and that the normal rules of construction are not applicable and there will be no presumption that any ambiguities will be resolved against the drafting party in the interpretation of this Agreement.

7.9 Each party to this Agreement, in the performance of this Agreement, shall act in an individual capacity and not as agents, employees, partners, joint ventures or

associates of one another. The employees or agents of one party shall not be deemed or construed to be the employees or agents of the other party for any purposes whatsoever.

7.10 Nothing in this Agreement shall be deemed to waive, modify or amend any legal defense available at law or in equity to County, its past or present officers, employees, or agents or employees, nor to create any legal rights or claim on behalf of any third party. County does not waive, modify, or alter to any extent whatsoever the availability of the defense of governmental immunity under the laws of the State of Texas and of the United States.

7.11 To the extent, if any, that any provision in this Agreement is in conflict with Tex. Gov't Code 552.001 et seq., as amended (the "Public Information Act"), the same shall be of no force or effect. Furthermore, it is expressly understood and agreed that County, its officers and employees may request advice, decisions and opinions of the Attorney General of the State of Texas in regard to the application of the Public Information Act to any items or data furnished to County as to whether or not the same are available to the public. It is further understood that County's officers and employees shall have the right to rely on the advice, decisions and opinions of the Attorney General, and that County, its officers and employees shall have no liability or obligation to any party hereto for the disclosure to the public, or to any person or persons, of any items or data furnished to County by a party hereto, in reliance of any advice, decision or opinion of the Attorney General of the State of Texas.

7.12 County and Contractor have signed this Agreement in triplicate. One counterpart each has been delivered to the County, Contractor and Engineer of Record. All portions of the Contract Documents have been signed, initialed or identified by County and Contractor or identified by Engineer of Record on their behalf.

7.13 This Agreement and the Contract Documents represent the entire and integrated agreement between the parties hereto and supersedes all prior negotiations, representations, or agreements, either oral or written. This Agreement may be amended only by written instrument signed by each party to this Agreement. NO OFFICIAL, EMPLOYEE, AGENT, OR REPRESENTATIVE OF THE COUNTY HAS ANY AUTHORITY, EITHER EXPRESS OR IMPLIED, TO AMEND THIS CONTRACT, EXCEPT PURSUANT TO SUCH EXPRESS AUTHORITY AS MAY BE GRANTED BY THE WILLIAMSON COUNTY COMMISSIONERS COURT.

This Agreement will be effective on _____, 20_____ (which is the "Effective Date" of the Agreement).

COUNTY_____

By:_____
Steven Snell,
Williamson County Judge

CONTRACTOR_____

By: TRAVIS RAGLAND

Title: President

[CORPORATE SEAL]

Attest_____

Attest - Sec

# CERTIFICATE OF INTERESTED PARTIES

**FORM 1295**



Complete Nos. 1 - 4 and 6 if there are interested parties.
Complete Nos. 1, 2, 3, 5, and 6 if there are no interested parties.

**OFFICE USE ONLY**
**CERTIFICATION OF FILING**

**Certificate Number:**
2025-1321610

**Date Filed:**
06/09/2025

**Date Acknowledged:**

**1 Name of business entity filing form, and the city, state and country of the business entity's place of business.**

MA Smith Contracting Co., Inc
Austin, TX United States

**2 Name of governmental entity or state agency that is a party to the contract for which the form is being filed.**

Williamson County, Texas Purchasing Dept

**3 Provide the identification number used by the governmental entity or state agency to track or identify the contract, and provide a description of the services, goods, or other property to be provided under the contract.**

25IFB46
Tracy Chambers Lane extension

| 4 Name of Interested Party | City, State, Country (place of business) | Nature of interest (check applicable) | |
|---|---|---|---|
| | | Controlling | Intermediary |
| | | | |
| | | | |
| | | | |
| | | | |
| | | | |
| | | | |
| | | | |
| | | | |
| | | | |

**5 Check only if there is NO Interested Party.** [X]

**6 UNSWORN DECLARATION**

My name is Travis Rayland, and my date of birth is [redacted].

My address is [redacted] (street), [redacted] (city), [redacted] (state), [redacted] (zip code), USA (country).

I declare under penalty of perjury that the foregoing is true and correct.

Executed in Travis County, State of Texas, on the 9 day of June (month), 2025 (year).

MISTY D ROBERTS
Notary Public, State of Texas
Comm. Expires 01-23-2026
Notary ID 125888208

Signature of authorized agent of contracting business entity
(Declarant)

# CERTIFICATE OF INTERESTED PARTIES

FORM 1295



Complete Nos. 1 - 4 and 6 if there are interested parties.
Complete Nos. 1, 2, 3, 5, and 6 if there are no interested parties.

**OFFICE USE ONLY**
**CERTIFICATION OF FILING**

Certificate Number:
2025-1321610

Date Filed:
06/09/2025

Date Acknowledged:

**1 Name of business entity filing form, and the city, state and country of the business entity's place of business.**

MA Smith Contracting Co., Inc
Austin, TX United States

**2 Name of governmental entity or state agency that is a party to the contract for which the form is being filed.**

Williamson County, Texas Purchasing Dept

**3 Provide the identification number used by the governmental entity or state agency to track or identify the contract, and provide a description of the services, goods, or other property to be provided under the contract.**

25IFB46
Tracy Chambers Lane extension

| 4 Name of Interested Party | City, State, Country (place of business) | Nature of interest (check applicable) | |
|---|---|---|---|
| | | Controlling | Intermediary |
| | | | |
| | | | |
| | | | |
| | | | |
| | | | |
| | | | |
| | | | |
| | | | |
| | | | |

**5 Check only if there is NO Interested Party.** [X]

**6 UNSWORN DECLARATION**

My name is Travis Ryland, and my date of birth is [redacted].

My address is [redacted] (street), [redacted] (city), [redacted] (state), [redacted] (zip code), USA (country).

I declare under penalty of perjury that the foregoing is true and correct.

Executed in Travis County, State of Texas, on the 9 day of June (month), 2025 (year).

MISTY D ROBERTS
Notary Public, State of Texas
Comm. Expires 01-23-2026
Notary ID 125888208

Signature of authorized agent of contracting business entity
(Declarant)

# CERTIFICATE OF INTERESTED PARTIES

**FORM 1295**



Complete Nos. 1 - 4 and 6 if there are interested parties.
Complete Nos. 1, 2, 3, 5, and 6 if there are no interested parties.

**OFFICE USE ONLY**
**CERTIFICATION OF FILING**

**Certificate Number:**
2025-1321610

**Date Filed:**
06/09/2025

**Date Acknowledged:**
06/09/2025

**1 Name of business entity filing form, and the city, state and country of the business entity's place of business.**

MA Smith Contracting Co., Inc
Austin, TX United States

**2 Name of governmental entity or state agency that is a party to the contract for which the form is being filed.**

Williamson County, Texas Purchasing Dept

**3 Provide the identification number used by the governmental entity or state agency to track or identify the contract, and provide a description of the services, goods, or other property to be provided under the contract.**

25IFB46
Tracy Chambers Lane extension

| 4 Name of Interested Party | City, State, Country (place of business) | Nature of interest (check applicable) | |
|---|---|---|---|
| | | Controlling | Intermediary |
| | | | |
| | | | |
| | | | |
| | | | |
| | | | |
| | | | |
| | | | |
| | | | |
| | | | |

**5 Check only if there is NO Interested Party.** [X]

**6 UNSWORN DECLARATION**

My name is _____, and my date of birth is _____.

My address is _____, _____, _____, _____, _____.
(street) (city) (state) (zip code) (country)

I declare under penalty of perjury that the foregoing is true and correct.

Executed in _____County, State of _____, on the _____day of _____, 20_____.
(month) (year)

_____
Signature of authorized agent of contracting business entity
(Declarant)

**Commissioners Court - Regular Session** **25.**

**Meeting Date:** 06/17/2025

Corridor H / Sam Bass - KFA - SWA#1 to WA#3

**Submitted By:** Marie Walters, Road Bond

**Department:** Road Bond

**Agenda Category:** Consent

## Information

### Agenda Item

Discuss, consider, and take appropriate action on Supplemental No. 1 to Work Authorization No. 3 to the Corridor H – Sam Bass Road contract executed on March 13, 2017, between Williamson County and K. Friese & Associates, Inc. relating to the 2013 Road Bond Program. Project: P462 Fund Source: Road Bonds

### Background

The K. Friese & Associates, Inc. Supplemental No. 1 Work Authorization No. 3 extends the termination date to 12/31/2025.

## Fiscal Impact

| From/To | Acct No. | Description | Amount |
|---|---|---|---|

## Attachments

Corridor H / Sam Bass - KFA - SWA#1 to WA#3

## Form Review

| Inbox | Reviewed By | Date |
|---|---|---|
| County Judge Exec Asst. | Delia Colon | 06/12/2025 11:18 AM |
| Form Started By: Marie Walters | | Started On: 06/11/2025 08:11 AM |
| Final Approval Date: 06/12/2025 | | |

Docusign Envelope ID: 82CD2B86-01DA-4003-9B83-0CA4BED83419

**SUPPLEMENTAL WORK AUTHORIZATION NO. 1**
**TO**
**WORK AUTHORIZATION NO. 3**

**WILLIAMSON COUNTY ROAD BOND PROJECT:**
**CORRIDOR H – SAM BASS ROAD**

This Supplemental Work Authorization No. 1 to Work Authorization No. 3 is made pursuant to the terms and conditions of the Williamson County Contract for Engineering Services, being dated March 13, 2017 ("Contract") and entered into by and between Williamson County, Texas, a political subdivision of the State of Texas, (the "County") and K Friese & Associates, Inc. (the "Engineer").

WHEREAS, the County and the Engineer executed Work Authorization No. 3 dated effective January 18, 2023 (the "Work Authorization");

WHEREAS, pursuant to Article 14 of the Contract, amendments, changes and modifications to a fully executed Work Authorization shall be made in the form of a Supplemental Work Authorization; and

WHEREAS, it has become necessary to amend, change and modify the Work Authorization.

**AGREEMENT**

NOW, THEREFORE, premises considered, the County and the Engineer agree that the Work Authorization shall be amended, changed and modified as follows:

I. The Work Authorization shall terminate on December 31, 2025. The Services to be Provided by the Engineer shall be fully completed on or before said date unless extended by an additional Supplemental Work Authorization. The revised Work Schedule is attached hereto as Attachment "C" (must be attached).

Except as otherwise amended by prior or future Supplemental Work Authorizations, all other terms of the Work Authorization are unchanged and will remain in full force and effect.

This Supplemental Work Authorization does not waive the parties' responsibilities and obligations provided under the Contract.

Docusign Envelope ID: 82CD2B86-01DA-4003-9B83-0CA4BED83419

**IN WITNESS WHEREOF,** the County and the Engineer have executed this Supplemental Work Authorization, to be effective as of the date of the last party's execution below.

**ENGINEER:**

By: DocuSigned by: 10711999E1C247E... _____
Signature

Abe Salinas
Printed Name

Stormwater Business Practice Lead
Title

6/6/2025
Date

**COUNTY:**

By: _____
Signature

_____
Printed Name

_____
Title

_____
Date

LIST OF ATTACHMENTS

Attachment C - Work Schedule

**APPROVED**
*By Christen Eschberger at 1:42 pm, Jun 10, 2025*

Docusign Envelope ID: 82CD2B86-01DA-4003-9B83-0CA4BED83419

# ATTACHMENT C
# WORK SCHEDULE
# TRANSPORTATION CORRIDOR H – SAM BASS ROAD

| Milestone | Task Description | Begin Date | End Date |
|---|---|---|---|
| NTP : | | 1/10/2023 (assumed) | |
| Task 1: | Project Management | 1/10/2023 | 12/31/2025 |
| Task 2: | Construction Phase Services | 1/10/2023 | 12/31/2025 |

**Commissioners Court - Regular Session** **26.**

**Meeting Date:** 06/17/2025

CR 123 - SWCA - SWA#1 to WA# 5

**Submitted By:** Marie Walters, Road Bond

**Department:** Road Bond

**Agenda Category:** Consent

## Information

### Agenda Item

Discuss, consider, and take appropriate action on Supplemental No. 1 to Work Authorization No. 5 to the County Road 123 contract executed on May 9, 2024, between Williamson County and SWCA Environmental Consultants relating to the 2023 Road Bond Program. Project: P682 Fund Source: Road Bonds

### Background

The SWCA Environmental Consultants Supplemental No. 1 to Work Authorization No. 5 extends the termination date to 5/31/2026.

## Fiscal Impact

| From/To | Acct No. | Description | Amount |
|---|---|---|---|

## Attachments

CR 123 - SWCA - SWA#1 to WA# 5

## Form Review

| Inbox | Reviewed By | Date |
|---|---|---|
| County Judge Exec Asst. | Delia Colon | 06/12/2025 11:20 AM |
| Form Started By: Marie Walters | | Started On: 06/11/2025 08:15 AM |
| Final Approval Date: 06/12/2025 | | |

**SUPPLEMENTAL WORK AUTHORIZATION NO. 1**
**TO**
**WORK AUTHORIZATION NO. 5**

**WILLIAMSON COUNTY ROAD BOND PROJECT:**
**PROJECT: County Road 123**

---

This Supplemental Work Authorization No. 1 to Work Authorization No. 5 is made pursuant to the terms and conditions of the Williamson County Contract for Consulting Services, being dated May 9, 2024 ("Contract") and entered into by and between Williamson County, Texas, a political subdivision of the State of Texas, (the "County") and SWCA Environmental Consultants (the "Firm").

WHEREAS, the County and the Firm executed Work Authorization No. 5 dated effective September 26, 2024 (the "Work Authorization");

WHEREAS, pursuant to Article 14 of the Contract, amendments, changes and modifications to a fully executed Work Authorization shall be made in the form of a Supplemental Work Authorization; and

WHEREAS, it has become necessary to amend, change and modify the Work Authorization.

**AGREEMENT**

NOW, THEREFORE, premises considered, the County and the Firm agree that the Work Authorization shall be amended, changed and modified as follows:

I. The Work Authorization shall terminate on May 31, 2026. The Services to be Provided by the Firm shall be fully completed on or before said date unless extended by an additional Supplemental Work Authorization. The revised Work Schedule is attached hereto as Attachment "C."

Except as otherwise amended by prior or future Supplemental Work Authorizations, all other terms of the Work Authorization are unchanged and will remain in full force and effect.

This Supplemental Work Authorization does not waive the parties' responsibilities and obligations provided under the Contract.

**IN WITNESS WHEREOF,** the County and the Firm have executed this Supplemental Work Authorization, to be effective as of the date of the last party's execution below.

| **FIRM:** | **COUNTY:** |
|---|---|
| By: _____ | By: _____ |
| Signature | Signature |
| Matthew McMillan | _____ |
| Printed Name | Printed Name |
| Natural Resources Director – Austin | _____ |
| Title | Title |
| May 22, 2025 | _____ |
| Date | Date |

LIST OF ATTACHMENTS

Attachment C - Work Schedule

***APPROVED***
***By Christen Eschberger at 1:40 pm, Jun 10, 2025***

# ATTACHMENT C
# WORK SCHEDULE
# COUNTY ROAD 123

**WORK AUTHORIZATION NO. 5**
**PROJECT: County Road 123**

The Firm is prepared to continue working on assigned tasks as given. All work is expected to be completed and finalized by May 31, 2026.

**Commissioners Court - Regular Session** **27.**

**Meeting Date:** 06/17/2025

CR 458 - LAN - SWA#3 to WA#1

**Submitted By:** Marie Walters, Road Bond

**Department:** Road Bond

**Agenda Category:** Consent

## Information

### Agenda Item

Discuss, consider, and take appropriate action on Supplemental No. 3 to Work Authorization No. 1 to the CR 458 contract executed on March 19, 2024, between Williamson County and Lockwood, Andrews & Newman, Inc. relating to the 2023 Road Bond Program. Project: P678 Fund Source: Road Bonds

### Background

The Lockwood, Andrews & Newman, Inc. Supplemental No. 3 to Work Authorization No. 1 extends the termination date to 10/31/2025.

## Fiscal Impact

| From/To | Acct No. | Description | Amount |
|---|---|---|---|

## Attachments

CR 458 - LAN - SWA#3 to WA#1

## Form Review

| Inbox | Reviewed By | Date |
|---|---|---|
| County Judge Exec Asst. | Delia Colon | 06/12/2025 11:22 AM |
| Form Started By: Marie Walters | | Started On: 06/11/2025 08:17 AM |
| Final Approval Date: 06/12/2025 | | |

**SUPPLEMENTAL WORK AUTHORIZATION NO. 3**
**TO**
**WORK AUTHORIZATION NO. 1**

**WILLIAMSON COUNTY ROAD BOND PROJECT:**
**PROJECT: CR 458**

---

This Supplemental Work Authorization No. _3_ to Work Authorization No. 1 is made pursuant to the terms and conditions of the Williamson County Contract for Engineering Services, being dated March 19, 2024 ("Contract") and entered into by and between Williamson County, Texas, a political subdivision of the State of Texas, (the "County") and Lockwood, Andrews & Newnam, Inc. (the "Engineer").

WHEREAS, the County and the Engineer executed Work Authorization No. _1_ dated effective April 2, 2024 (the "Work Authorization");

WHEREAS, pursuant to Article 14 of the Contract, amendments, changes and modifications to a fully executed Work Authorization shall be made in the form of a Supplemental Work Authorization; and

WHEREAS, it has become necessary to amend, change and modify the Work Authorization.

**AGREEMENT**

NOW, THEREFORE, premises considered, the County and the Engineer agree that the Work Authorization shall be amended, changed and modified as follows:

I. The Work Authorization shall terminate on October 31st, 2025. The Services to be Provided by the Engineer shall be fully completed on or before said date unless extended by an additional Supplemental Work Authorization. The revised Work Schedule is attached hereto as Attachment "C" (must be attached).

Except as otherwise amended by prior or future Supplemental Work Authorizations, all other terms of the Work Authorization are unchanged and will remain in full force and effect.

This Supplemental Work Authorization does not waive the parties' responsibilities and obligations provided under the Contract.

**IN WITNESS WHEREOF,** the County and the Engineer have executed this Supplemental Work Authorization, to be effective as of the date of the last party's execution below.

| **ENGINEER:** | **COUNTY:** |
|---|---|
| By: Travis Michel<br>Signature | By: _____<br>Signature |
| Travis Michel<br>Printed Name | _____<br>Printed Name |
| Senior Associate, Team Leader<br>Title | _____<br>Title |
| 6/3/2025<br>Date | _____<br>Date |

LIST OF ATTACHMENTS

Attachment C - Work Schedule

**APPROVED**
**By Christen Eschberger at 1:26 pm, Jun 10, 2025**

**ATTACHMENT C - WORK SCHEDULE**
**WILLIAMSON COUNTY - CR 458 SCHEMATIC PHASE**

| ID | Task Mode | % Complete | Task Name | Duration | Start | Finish | Predecessors | Successors |
|---|---|---|---|---|---|---|---|---|
| 1 | | **24%** | **2024 Williamson County CR 458** | **578 days** | **Tue 4/2/24** | **Fri 10/31/25** | 2 | |
| 2 | | 100% | City NTP | 0 days | Tue 4/2/24 | Tue 4/2/24 | | 11,14,23,3,5,6FS+1 day,36,1, |
| 3 | | 100% | Provide Data (By County) | 31 days | Tue 4/2/24 | Thu 5/2/24 | 2 | 8 |
| 4 | | **24%** | **2024.01 PROJECT MANAGEMENT** | **578 days** | **Tue 4/2/24** | **Fri 10/31/25** | | |
| 5 | | 20% | Project Management | 578 days | Tue 4/2/24 | Fri 10/31/25 | 2 | 21 |
| 6 | | 96% | QA/QC Plan | 28 days | Wed 4/3/24 | Tue 4/30/24 | 2FS+1 day | 15 |
| 7 | | **56%** | **2024.02 ROUTE AND DESIGN STUDIES** | **165 days** | **Fri 5/3/24** | **Mon 10/14/24** | | |
| 8 | | 90% | Data Collection & Analysis | 102 days | Fri 5/3/24 | Mon 8/12/24 | 3 | 9 |
| 9 | | 0% | Review Data & Develop Deliverables | 63 days | Tue 8/13/24 | Mon 10/14/24 | 8 | 21 |
| 10 | | **100%** | **2024.03 PUBLIC INVOLVEMENT** | **65 days** | **Tue 5/28/24** | **Wed 7/31/24** | | |
| 11 | | 100% | Public Involvement | 65 days | Tue 5/28/24 | Wed 7/31/24 | 2,14FF+36 days | 17 |
| 12 | | **84%** | **2024.06 ROADWAY SCHEMATIC DEVELOPMENT** | **198 days** | **Tue 4/2/24** | **Wed 10/16/24** | | |
| 13 | | 100% | Develop and Submit Design Summary Form and Design Summary Report | 107 days | Tue 4/2/24 | Wed 7/17/24 | 2 | 17 |
| 14 | | 100% | Develop Preliminary Schematic | 85 days | Tue 4/2/24 | Tue 6/25/24 | 2 | 11FF+36 days,15,37FS+5 day |
| 15 | | 100% | Refine Preliminary Schematic | 27 days | Wed 6/26/24 | Mon 7/22/24 | 14,6 | 16FS-1 day |
| 16 | | 100% | QC Preliminary Schematic submittal | 17 days | Mon 7/22/24 | Wed 8/7/24 | 15FS-1 day | 17 |
| 17 | | 100% | Preliminary Submittal | 0 days | Wed 8/7/24 | Wed 8/7/24 | 16,11,13 | 18 |
| 18 | | 100% | GEC/County Review | 14 days | Wed 8/7/24 | Wed 8/21/24 | 17,28 | 19,29,38FS+23 days |
| 19 | | 100% | Develop Final Submittal and Address Comments | 48 days | Fri 8/23/24 | Wed 10/9/24 | 18,34 | 20 |
| 20 | | 100% | QC Final Schematic submittal | 7 days | Thu 10/10/24 | Wed 10/16/24 | 19,36 | 21 |
| 21 | | 100% | Final Submittal | 1 day | Wed 10/16/24 | Wed 10/16/24 | 20,29,9,5,31,38 | |
| 22 | | **100%** | **2024.07 HYDROLOGIC & HYDRAULIC** | **198 days** | **Tue 4/2/24** | **Wed 10/16/24** | | |
| 23 | | 100% | Data Collection | 31 days | Tue 4/2/24 | Thu 5/2/24 | 2 | 24,26FS+1 day |
| 24 | | 100% | Hydrologic Analysis | 12 days | Fri 5/3/24 | Tue 5/14/24 | 23 | 25 |
| 25 | | 100% | QC Hydrology | 7 days | Wed 5/15/24 | Tue 5/21/24 | 24 | 28 |
| 26 | | 100% | Hydraulic Analysis | 34 days | Sat 5/4/24 | Thu 6/6/24 | 23FS+1 day | 27,28FS+3 days |
| 27 | | 100% | QC Hydraulic | 7 days | Fri 6/7/24 | Thu 6/13/24 | 26 | 28FF |
| 28 | | 100% | Preliminary Drainage Report | 53 days | Mon 6/10/24 | Thu 8/1/24 | 26FS+3 days,25,27FF | 18 |
| 29 | | 100% | Develop Final Drainage Report and Address | 56.5 days | Wed 8/21/24 | Wed 10/16/24 | 18 | 21 |
| 30 | | **15%** | **2024.08 UTILITY COORDINATION SUP** | **99 days** | **Tue 7/9/24** | **Tue 10/15/24** | | |
| 31 | | 15% | Utility Meeting & Incorporate Utility Information | 99 days | Tue 7/9/24 | Tue 10/15/24 | 14FS+13 days | 21 |
| 32 | | **100%** | **2024.09 SURVEY** | **71 days** | **Tue 4/2/24** | **Tue 6/11/24** | | |
| 33 | | 100% | Supplemental Topo/Control Sheets | 70 days | Tue 4/2/24 | Mon 6/10/24 | 2 | 34 |
| 34 | | 100% | Full Topo Survey | 1 day | Tue 6/11/24 | Tue 6/11/24 | 33 | 19 |
| 35 | | **70%** | **2024.10 GEOTECH ENG. & PAVEMENT** | **230 days** | **Sun 4/7/24** | **Fri 11/22/24** | | |
| 36 | | 70% | Geotech Engineering & Pavement Design | 163 days | Tue 4/2/24 | Wed 9/11/24 | 2 | 20 |
| 37 | | 100% | Draft pavement Report | 0 days | Fri 7/19/24 | Fri 7/19/24 | 14FS+5 days | 38 |
| 38 | | 0% | Final Pavement Report | 0 days | Fri 11/22/24 | Fri 11/22/24 | 18FS+23 days,37 | 21 |
| 39 | | **7%** | **2024.11 ENVIRONMENTAL SERVICE** | **578 days** | **Tue 4/2/24** | **Fri 10/31/25** | | |
| 40 | | 23% | Environmental Service | 413.5 days | Tue 4/2/24 | Fri 10/31/25 | | |
| 41 | | 0% | Hazardous Materials ESA Report | 213 days | Wed 4/2/25 | Fri 10/31/25 | | |
| 42 | | 0% | Section 404 Clean Water Compliance Letter | 213 days | Wed 4/2/25 | Fri 10/31/25 | | |
| 43 | | 0% | Endangered Species Letter | 213 days | Wed 4/2/25 | Fri 10/31/25 | | |
| 44 | | 0% | Historical Site Compliance Letter | 213 days | Wed 4/2/25 | Fri 10/31/25 | | |
| 45 | | 0% | Texas Antiquities Code Compliance Letter | 213 days | Wed 4/2/25 | Fri 10/31/25 | | |
| 46 | | 0% | Submit Final Environmental Deliverables | 0 days | Fri 10/31/25 | Fri 10/31/25 | | |

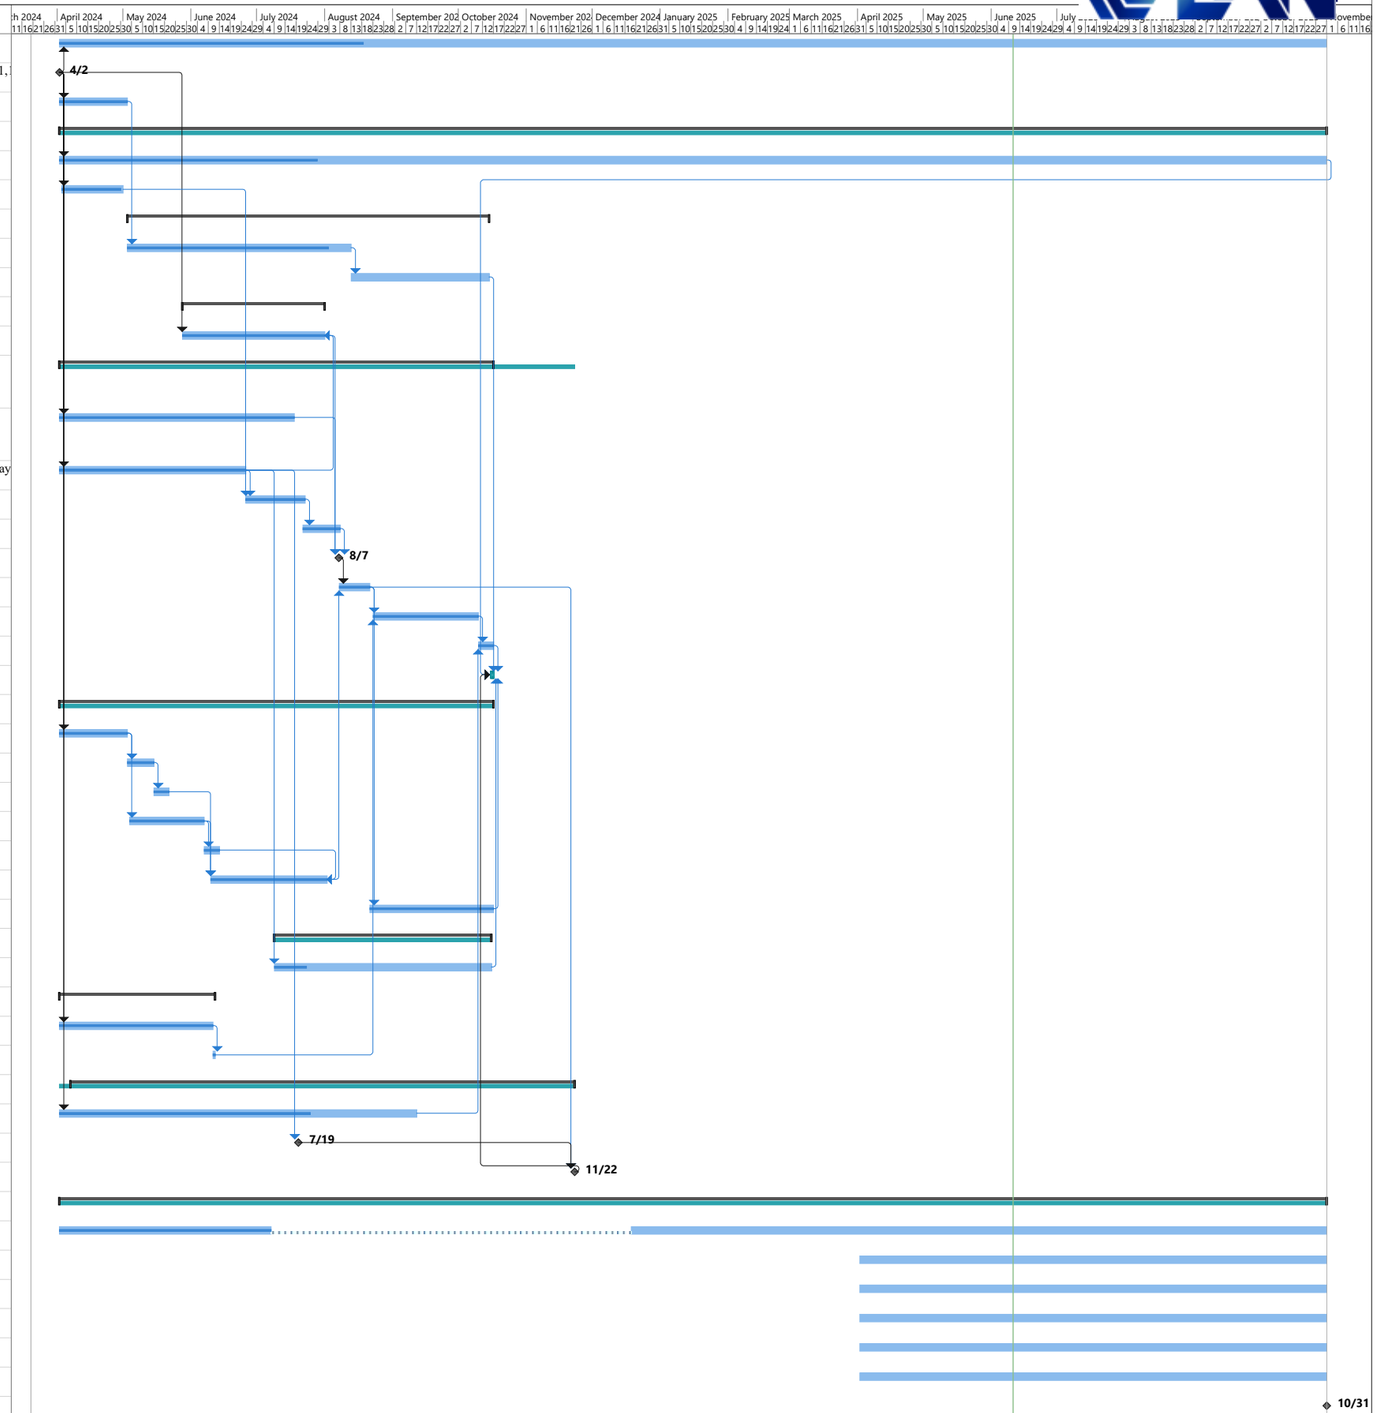

**Commissioners Court - Regular Session** **28.**

**Meeting Date:** 06/17/2025

Ronald Reagan Blvd, Seg C1 - STV - SWA#1 to WA#1

**Submitted By:** Marie Walters, Road Bond

**Department:** Road Bond

**Agenda Category:** Consent

## Information

### Agenda Item

Discuss, consider, and take appropriate action on Supplemental No. 1 to Work Authorization No. 1 to the Ronald Reagan Boulevard Segment C1 contract executed on March 19, 2024, between Williamson County and CP&Y, Inc. DBA STV Infrastructure relating to the 2023 Road Bond Program. Project: P671 Fund Source: Road Bonds

### Background

The CP&Y, Inc. DBA STV Infrastructure Supplemental No. 1 to Work Authorization No. 1 extends the termination date to 7/31/2026.

## Fiscal Impact

| From/To | Acct No. | Description | Amount |
|---|---|---|---|

## Attachments

Ronald Reagan Blvd, Seg C1 - STV - SWA#1 to WA#1

## Form Review

| Inbox | Reviewed By | Date |
|---|---|---|
| County Judge Exec Asst. | Delia Colon | 06/12/2025 11:25 AM |
| Form Started By: Marie Walters | | Started On: 06/11/2025 08:21 AM |
| Final Approval Date: 06/12/2025 | | |

**SUPPLEMENTAL WORK AUTHORIZATION NO. 1**
**TO**
**WORK AUTHORIZATION NO. 1**

**WILLIAMSON COUNTY ROAD BOND PROJECT:**
**Ronald Reagan Boulevard Segment C1 ("Project")**

This Supplemental Work Authorization No. **1** to Work Authorization No. **1** is made pursuant to the terms and conditions of the Williamson County Contract for Engineering Services, being dated **March 19, 2024** ("Contract") and entered into by and between Williamson County, Texas, a political subdivision of the State of Texas, (the "County") and **CP&Y, Inc. DBA STV Infrastructure** (the "Engineer").

WHEREAS, the County and the Engineer executed Work Authorization No. **1** dated effective **March 22, 2024** (the "Work Authorization");

WHEREAS, pursuant to Article 14 of the Contract, amendments, changes and modifications to a fully executed Work Authorization shall be made in the form of a Supplemental Work Authorization; and

WHEREAS, it has become necessary to amend, change and modify the Work Authorization.

**AGREEMENT**

NOW, THEREFORE, premises considered, the County and the Engineer agree that the Work Authorization shall be amended, changed and modified as follows:

I. The Work Authorization shall terminate on July 31, 2026. The Services to be Provided by the Engineer shall be fully completed on or before said date unless extended by an additional Supplemental Work Authorization. The revised Work Schedule is attached hereto as Attachment "C" (must be attached).

Except as otherwise amended by prior or future Supplemental Work Authorizations, all other terms of the Work Authorization are unchanged and will remain in full force and effect.

This Supplemental Work Authorization does not waive the parties' responsibilities and obligations provided under the Contract.

**IN WITNESS WHEREOF,** the County and the Engineer have executed this Supplemental Work Authorization, to be effective as of the date of the last party's execution below.

| **ENGINEER:** | **COUNTY:** |
|---|---|
| By: _____ | By: _____ |
| Signature | Signature |
| Robin Handel | _____ |
| Printed Name | Printed Name |
| Senior Vice President | _____ |
| Title | Title |
| 6/9/2025 | _____ |
| Date | Date |

LIST OF ATTACHMENTS

Exhibit C-1 - Development Schedule

**APPROVED**
***By Christen Eschberger at 1:54 pm, Jun 10, 2025***

**EXHIBIT C-1**
**Ronald Reagan Blvd C1 (FM 3405 to CR258)**
**Development Schedule**

| ID | Task Name | Duration | Start | Finish | Predecessors |
|---|---|---|---|---|---|
| 0 | **Ronald Reagan Blvd Segment C1** | **901 days** | **Thu 3/14/24** | **Fri 7/31/26** | |
| 1 | NTP | 0 days | Thu 3/14/24 | Thu 3/14/24 | |
| 2 | *Survey* | *76 days* | *Mon 3/18/24* | *Fri 5/31/24* | |
| 3 | Right of Entry | 30 days | Mon 3/18/24 | Tue 4/16/24 | 1FS+5 days |
| 4 | Primary Control | 7 days | Wed 3/20/24 | Wed 3/27/24 | 1FS+7 days |
| 5 | Aerial Flight | 1 day | Wed 4/3/24 | Thu 4/4/24 | 4FS+7 days |
| 6 | Aerial Mapping Extraction | 59 days | Thu 4/4/24 | Fri 5/31/24 | 5 |
| 7 | Supplemental Ground Survey | 30 days | Tue 4/16/24 | Wed 5/15/24 | 3 |
| 8 | *Conceptual Layout* | *92 days* | *Mon 4/8/24* | *Fri 7/5/24* | |
| 9 | Conceptual Layout Development | 34 days | Mon 4/8/24 | Fri 5/10/24 | 4FS+12 days |
| 10 | QC Draft Conceptual Layout | 7 days | Sat 5/11/24 | Fri 5/17/24 | 9 |
| 11 | Submit Draft Conceptual Layout | 0 days | Fri 5/17/24 | Fri 5/17/24 | 10 |
| 12 | GEC Review - Conceptual Layout | 11 days | Mon 5/20/24 | Fri 5/31/24 | 11FS+3 days |
| 13 | Finalize Conceptual Layout | 34 days | Mon 6/3/24 | Fri 7/5/24 | 12FS+3 days |
| 14 | Submit Final Conceptual Layout | 0 days | Fri 7/5/24 | Fri 7/5/24 | 13 |
| 15 | *Environmental Documentation* | *111 days* | *Mon 5/20/24* | *Wed 9/4/24* | |
| 16 | Due Diligence Reports Development | 65 days | Mon 5/20/24 | Mon 7/22/24 | 11FS+3 days |
| 17 | Submit Draft Due Diligence Reports | 0 days | Mon 7/22/24 | Mon 7/22/24 | 16 |
| 18 | GEC Review - Due Diligence Reports | 15 days | Mon 7/22/24 | Mon 8/5/24 | 17 |
| 19 | Finalize Due Diligence Reports | 31 days | Mon 8/5/24 | Wed 9/4/24 | 18 |
| 20 | Submit Final Due Diligence Reports | 0 days | Wed 9/4/24 | Wed 9/4/24 | 19 |
| 21 | *Geotechnical Services* | *121 days* | *Thu 4/18/24* | *Tue 8/13/24* | |
| 22 | Geotech Borings | 20 days | Thu 4/18/24 | Tue 5/7/24 | 3FS+2 days |
| 23 | Lab Tests | 28 days | Wed 5/8/24 | Mon 6/3/24 | 22 |
| 24 | Geotech Report Development | 36 days | Tue 6/4/24 | Mon 7/8/24 | 23 |
| 25 | GEC Review - Geotech Reports | 22 days | Mon 7/8/24 | Mon 7/29/24 | 24 |
| 26 | Finalize Geotech Reports | 15 days | Tue 7/30/24 | Tue 8/13/24 | 25 |
| 27 | Submit Final Geotech Reports | 0 days | Tue 8/13/24 | Tue 8/13/24 | 26 |
| 28 | *Drainage Study* | *103 days* | *Mon 3/18/24* | *Wed 6/26/24* | |
| 29 | Data Collection | 15 days | Mon 3/18/24 | Tue 4/2/24 | 1FS+5 days |
| 30 | Drainage Study Development | 45 days | Tue 4/2/24 | Wed 5/15/24 | 29 |
| 31 | QC Draft Drainage Study | 7 days | Wed 5/15/24 | Wed 5/22/24 | 30 |
| 32 | Submit Draft Drainage Study | 0 days | Wed 5/22/24 | Wed 5/22/24 | 31 |
| 33 | GEC Review - Draft Drainage Study | 15 days | Wed 5/22/24 | Wed 6/5/24 | 32 |
| 34 | Finalize Drainage Study | 21 days | Thu 6/6/24 | Wed 6/26/24 | 33 |
| 35 | Submit Final Drainage Study | 0 days | Wed 6/26/24 | Wed 6/26/24 | 34 |
| 36 | *Plan Preparation* | *482 days* | *Fri 7/5/24* | *Tue 10/14/25* | |
| 37 | PS&E Start | 0 days | Fri 7/5/24 | Fri 7/5/24 | 14 |
| 38 | 30% PS&E Plan Development | 87 days | Mon 7/8/24 | Mon 9/30/24 | 37FS+3 days |
| 39 | QC 30% PS&E | 15 days | Mon 9/30/24 | Tue 10/15/24 | 38 |
| 40 | 30% PS&E Submittal | 0 days | Wed 10/16/24 | Wed 10/16/24 | 39FS+1 day |
| 41 | 30% PS&E County/GEC Review | 21 days | Thu 10/17/24 | Wed 11/6/24 | 40FS+1 day |
| 42 | 60% PS&E Plan Development | 67 days | Wed 11/6/24 | Fri 1/10/25 | 41 |
| 43 | QC 60% PS&E | 14 days | Fri 1/10/25 | Thu 1/23/25 | 42 |
| 44 | 60% PS&E Submittal | 0 days | Thu 1/23/25 | Thu 1/23/25 | 43 |
| 45 | 60% PS&E County/GEC Review | 21 days | Fri 1/24/25 | Thu 2/13/25 | 44FS+1 day |
| 46 | 90% PS&E Plan Development | 117 days | Fri 2/14/25 | Fri 6/6/25 | 45 |
| 47 | QC 90% PS&E | 14 days | Fri 6/6/25 | Thu 6/19/25 | 46FS-1 day |
| 48 | 90% PS&E Submittal | 0 days | Thu 6/19/25 | Thu 6/19/25 | 47 |
| 49 | 90% PS&E County/GEC Review | 21 days | Fri 6/20/25 | Thu 7/10/25 | 48FS+1 day |
| 50 | 100% PS&E Plan Development | 30 days | Thu 7/10/25 | Fri 8/8/25 | 49 |
| 51 | QC 100% PS&E | 14 days | Fri 8/8/25 | Fri 8/22/25 | 50 |
| 52 | 100% PS&E Submittal | 0 days | Fri 8/22/25 | Fri 8/22/25 | 51 |
| 53 | 100% PS&E County/GEC Review | 21 days | Fri 8/22/25 | Thu 9/11/25 | 52 |
| 54 | Develop Final Plans & Bid Package | 20 days | Thu 9/11/25 | Tue 9/30/25 | 53 |
| 55 | QC Final Plans & Bid Package | 14 days | Tue 9/30/25 | Tue 10/14/25 | 54 |
| 56 | Submit Final Plans & Bid Package | 0 days | Tue 10/14/25 | Tue 10/14/25 | 55 |
| 57 | *Utility Relocations* | *231 days* | *Tue 10/14/25* | *Mon 5/25/26* | 56 |
| 58 | *Bidding Phase* | *51 days* | *Mon 5/25/26* | *Mon 7/13/26* | |
| 59 | Bid Procurement Processing | 22 days | Mon 5/25/26 | Mon 6/15/26 | 56,57 |
| 60 | Advertise Project | 22 days | Mon 6/15/26 | Mon 7/6/26 | 59 |
| 61 | Bid Opening | 0 days | Mon 7/6/26 | Mon 7/6/26 | 60 |
| 62 | Bid Review & Award Recommendation | 7 days | Mon 7/6/26 | Mon 7/13/26 | 61 |
| 63 | Contract Award | 0 days | Mon 7/13/26 | Mon 7/13/26 | 62 |
| 64 | *Work Authorization Termination* | *0 days* | *Fri 7/31/26* | *Fri 7/31/26* | *63FS+19 days* |

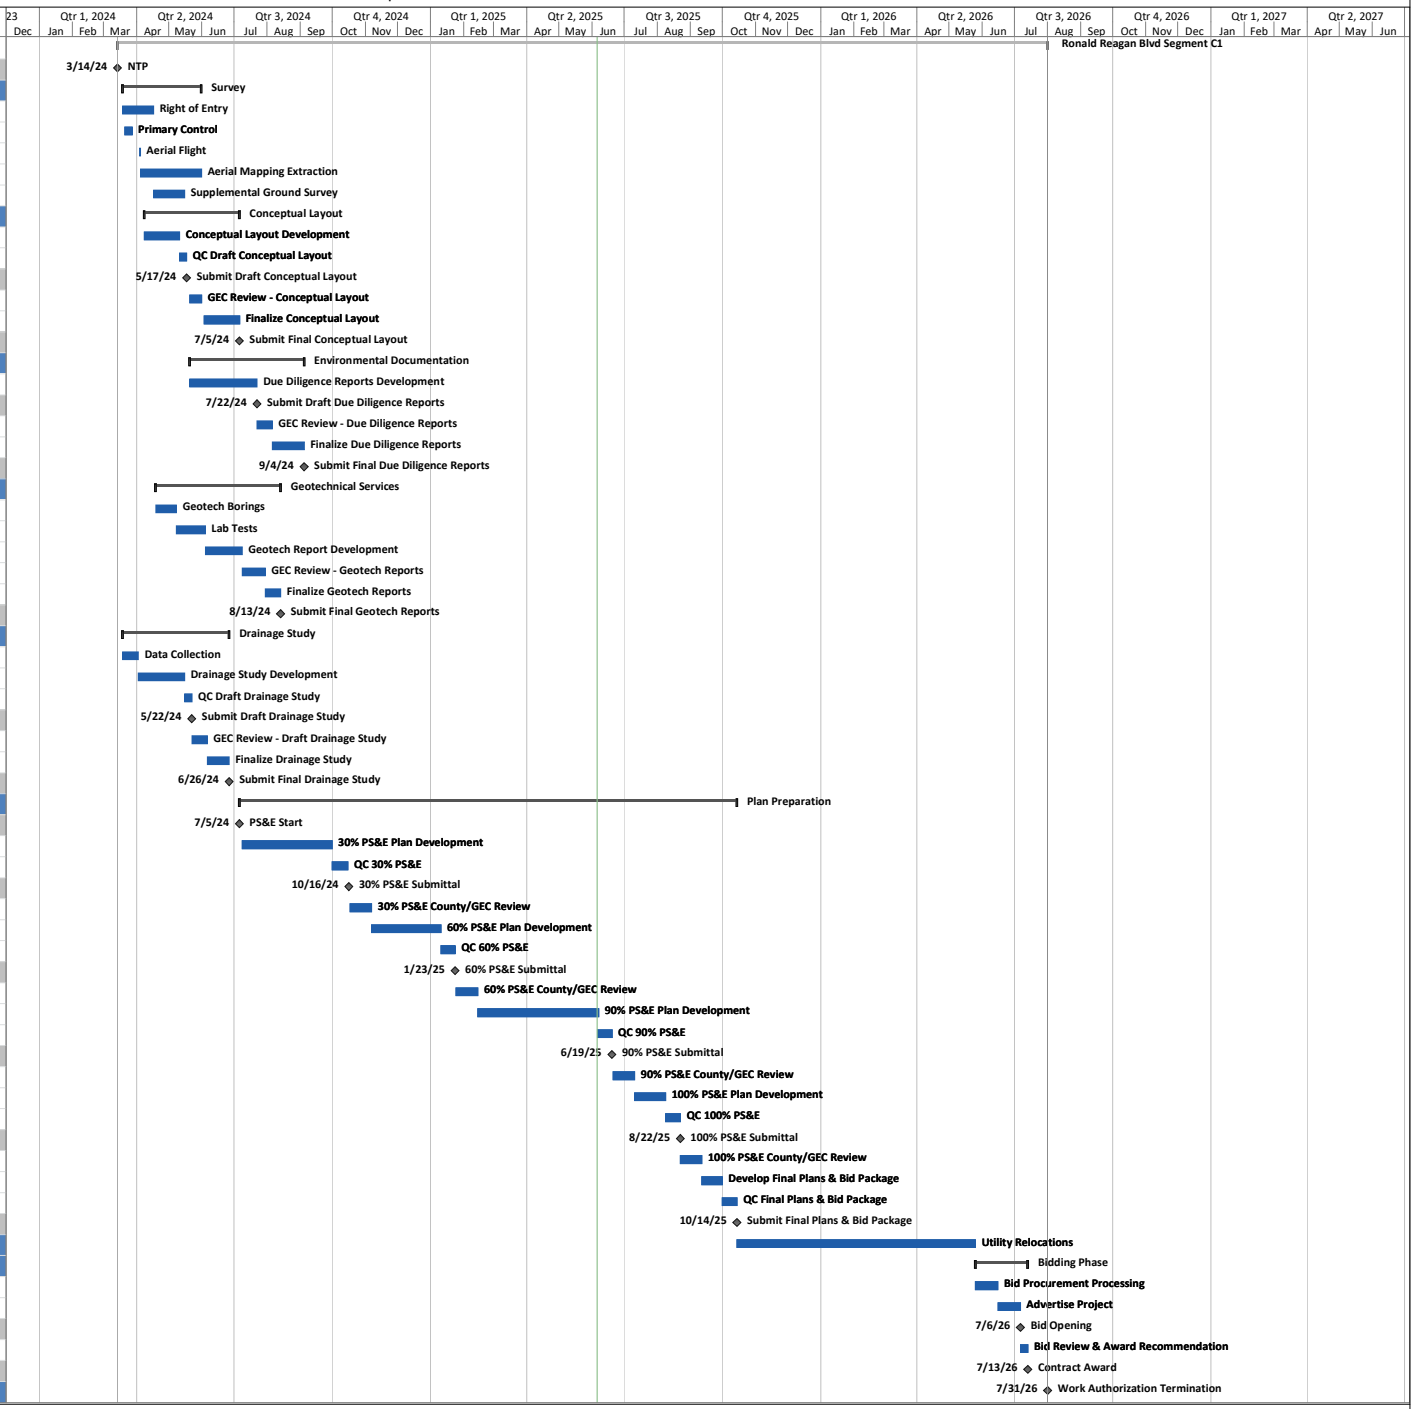


Task Milestone Summary

**Commissioners Court - Regular Session** **29.**

**Meeting Date:** 06/17/2025

CR 305 - RS&H - SWA#2 to WA#1

**Submitted By:** Marie Walters, Road Bond

**Department:** Road Bond

**Agenda Category:** Consent

## Information

### Agenda Item

Discuss, consider, and take appropriate action on Supplemental No. 2 to Work Authorization No. 1 to the CR 305 contract executed March 19, 2024, between Williamson County and RS&H, Inc. relating to the 2023 Road Bond Program. Project: P686 Fund Source: Road Bonds

### Background

This Supplemental No. 2 to Work Authorization No. 1 is for additional engineering and environmental services and increases the fee by $157,160.28 from $893,724.89 to $1,050,885.17 and extends the termination date to 11/30/2025.

## Fiscal Impact

| From/To | Acct No. | Description | Amount |
|---|---|---|---|

## Attachments

CR 305 - RS&H - SWA#2 to WA#1

## Form Review

| Inbox | Reviewed By | Date |
|---|---|---|
| County Judge Exec Asst. | Delia Colon | 06/12/2025 11:26 AM |
| Form Started By: Marie Walters | | Started On: 06/11/2025 08:23 AM |
| Final Approval Date: 06/12/2025 | | |

Docusign Envelope ID: EDFE3E44-9236-4760-8F72-C2C3CBC71C44

# SUPPLEMENTAL WORK AUTHORIZATION NO. 2
# TO
# WORK AUTHORIZATION NO. 1

## WILLIAMSON COUNTY ROAD BOND PROJECT:
## PROJECT: CR 305

---

This Supplemental Work Authorization No. _2_ to Work Authorization No. 1 is made pursuant to the terms and conditions of the Williamson County Contract for Engineering Services, being dated March 19, 2024 ("Contract") and entered into by and between Williamson County, Texas, a political subdivision of the State of Texas, (the "County") and RS&H, Inc. (the "Engineer").

WHEREAS, the County and the Engineer executed Work Authorization No. _1_ dated effective April 2, 2024 (the "Work Authorization");

WHEREAS, pursuant to Article 14 of the Contract, amendments, changes and modifications to a fully executed Work Authorization shall be made in the form of a Supplemental Work Authorization; and

WHEREAS, it has become necessary to amend, change and modify the Work Authorization.

**AGREEMENT**

NOW, THEREFORE, premises considered, the County and the Engineer agree that the Work Authorization shall be amended, changed and modified as follows:

I. The Services to be Provided by the Engineer that were set out in the original Attachment "B" of the Work Authorization are hereby amended, changed and modified as shown in the attached revised Attachment "B-2" (must be attached).

II. The Work Authorization shall terminate on November 30, 2025. The Services to be Provided by the Engineer shall be fully completed on or before said date unless extended by an additional Supplemental Work Authorization. The revised Work Schedule is attached hereto as Attachment "C-2" (must be attached).

III. The maximum amount payable for services under the Work Authorization is hereby increased from $893,724.89 to $1,050,885.17. The revised Fee Schedule is attached hereto as Attachment "D-2" (must be attached).

Except as otherwise amended by prior or future Supplemental Work Authorizations, all other terms of the Work Authorization are unchanged and will remain in full force and effect.

This Supplemental Work Authorization does not waive the parties' responsibilities and obligations provided under the Contract.

Docusign Envelope ID: EDFE3E44-9236-4760-8F72-C2C3CBC71C44

**IN WITNESS WHEREOF,** the County and the Engineer have executed this Supplemental Work Authorization, to be effective as of the date of the last party's execution below.

**ENGINEER:**

By: DocuSigned by: Nick Arnio A4AC4C7EA0AB41B... _____
Signature

Nicholi A. Arnio, PE, PTOE, ENV SP
Printed Name

Vice President
Title

June 9, 2025
Date

**COUNTY:**

By: _____
Signature

_____
Printed Name

_____
Title

_____
Date

LIST OF ATTACHMENTS

Attachment B-2 – Services to be Provided by the Engineer for CR 305

Attachment C-2 - Work Schedule

Attachment D-2 – Fee Schedule

**APPROVED**
***By Christen Eschberger at 1:52 pm, Jun 10, 2025***

Docusign Envelope ID: EDFE3E44-9236-4760-8F72-C2C3CBC71C44

# ATTACHMENT B -2
# SERVICES TO BE PROVIDED BY THE ENGINEERFOR CR 305

## PROJECT DESCRIPTION

Project Limits

**Project Limits are from IH 35 to CR 307 including the intersection, an approximate length of 1.5 miles.**

Existing Facility

**The existing facility is a 2-lane uncurbed asphalt facility with two cross culverts within the project limits. The existing intersection with CR 307 is uncontrolled and the intersection with the IH 35 frontage roads is 4-way stop controlled. The existing ROW is generally 50'.**

Proposed Facility

**Proposed facility consists of construction of an interim uncurbed 3-lane section, which is one half of an ultimate 6-lane divided facility. There are bridges proposed at two stream crossings with 50' spans.**

Design Criteria

**The proposed design criteria for the project will be developed from the Williamson County and TxDOT, and City of Jarrell design criteria. TxDOT Criteria only applies to portions the project within TxDOT ROW (I-35). City of Jarrell criteria only applies to portions of the project within City ROW. It is anticipated that in most cases the most stringent of the design criteria will be used. If there is a conflict, the Engineer will notify the County to provide clarification.**

1. PROJECT MANAGEMENT

   a. MONTHLY PROGRESS REPORTS, INVOICES, AND BILLINGS (2 additional for a total of 12 meetings):

      - Submit monthly progress status reports to the GEC. Progress reports will include: deliverable table, tasks completed, tasks/objectives that are planned for the upcoming periods, lists or descriptions of items or decisions needed from the County and its representatives. Subconsultant progress will be incorporated into the monthly progress report. A copy of the monthly progress report will be uploaded to ProjectWise.

Docusign Envelope ID: EDFE3E44-9236-4760-8F72-C2C3CBC71C44

- Prepare correspondence, invoices, and progress reports on a monthly basis in accordance with current County requirements.
- If the project exceeds the assumed duration as noted, additional scope and fee modifications may be required.

b. PROGRESS/COORDINATION MEETINGS (2 additional for a total of 24 external meetings assumed):

- Prepare meeting minutes for review via email within three (3) business days of the external coordination/progress meeting.
- Conduct internal coordination meetings as required to advance the development of the project.

c. PROJECT DOCUMENTS/FILES:

- No Change

d. DELIVERABLES (electronic only):

- Monthly Invoices and Progress Reports including Deliverable Table
- Meeting Minutes, Sign-In Sheets, and Agendas

2. ROUTE AND DESIGN STUDIES

- No Change

3. PUBLIC INVOLVEMENT

- No Change

4. UTILITY COORDINATION SUPPORT

- No Change

5. RIGHT OF WAY (ROW) AND MAPPING

- No Change

6. SURVEYING

Docusign Envelope ID: EDFE3E44-9236-4760-8F72-C2C3CBC71C44

- No Change

7. SCHEMATIC DEVELOPMENT

   a. SCHEMATIC:

   - Update Final Schematic that will address the comments received from the County on 1/27/2025. Updates to include final schematic submittal per Williamson County submittal requirements and selected design criteria including proposed cross sections, typical sections, roadway centerline, proposed drainage structures, direction of flow and number of travel lanes, intersecting streets, property boundaries and information, ROW and easement locations, preliminary pavement section, driveway locations, horizontal alignment data, profile data, identification of known utilities, retaining wall and bridge locations.

   - Redesign of the CR 307 & CR 305 intersection to meet Williamson County's Long Range Transportation Plan (LRTP).

   b. DELIVERABLES:

   - Final Schematic Submittal including cost estimate per comments received from the County on 1/27/2025.

8. DRAINAGE STUDY

   a. HYDROLOGIC/HYDRAULIC MODELING (update proposed onsite IC and calculations at CR 305/CR 307 intersection.. Analysis includes widening CR 305 at CR 305/CR 307 intersection and does not include widening along CR 307, 1 cross structure and three outfall ditches assumed):

   - Update hydrologic and hydraulic models or modify existing models (FEMA, drainage districts, river authorities, cities, etc.) if available, to define the drainage infrastructure required for the project at CR 305/CR 307 intersection improvement. Detail the methodologies employed and recommendations. The analysis will include: preparation of a preliminary design of the right of way drainage system, cross drainage structures, right-of-way drainage, major channel crossings to reflect the existing and proposed conditions, recommended minimum pavement elevations based on cross drainage flood elevations, right of way requirements, identify potential needs for FEMA

Docusign Envelope ID: EDFE3E44-9236-4760-8F72-C2C3CBC71C44

Coordination. HEC-RAS shall be utilized for all stream modeling. HY-8 will be utilized for all culverts. Atlas 14 impacts will be reviewed and incorporated.

- Develop existing channel cross sections based on data collection.
- Exhibits and analysis will be prepared in the GIS environment to the extent practical.
- Services will be completed for full build-out, ultimate design conditions. Update to the interim conditions analysis is excluded.
- If the number of channel crossings and structures exceeds the assumed number as noted, additional scope and fee modifications may be required.
- The following hydrologic and hydraulic items are excluded from this supplemental, and should be completed during PS&E:
    - Updates to HEC-RAS and HY-8 models for the following: Crossing A, B, and C.
    - Updated to impervious cover delineation due to roadway re-alignment
    - Updated proposed hydrologic calculations due to roadway re-alignment.

b. IMPACT AND MITIGATION ANALYSIS:

- Re-evaluate an impact analysis at CR 305/CR 307 intersection improvements to determine increases in peak flow rates for the 100-year storm including: existing and proposed peak flow rates, mitigation analysis, conceptual detention basin layouts, design of control structures, routing of storm hydrographs through basins, calculate the volume of fill to be placed in the 100-year floodplain, and recommend locations for compensatory storage. Provide preliminary analysis for interim and ultimate roadway design to determine ROW footprint.
- An updated impact assessment is excluded from the scope at locations impacted by the roadway realignment.

Docusign Envelope ID: EDFE3E44-9236-4760-8F72-C2C3CBC71C44

c. TCEQ WATER QUALITY ANALYSIS:

- Re-evaluate the TSS removal required based on the TCEQ Edwards Aquifer requirements for increased impervious cover for ultimate roadway footprint at intersection improvement. Analysis includes widening CR 305 at CR 305/CR 307 intersection and does not include widening along CR 307.

- Develop proposed water quality controls for the ultimate phase that would be required to remove a minimum of 80% of the increase in the annual mas loading of TSS caused by the proposed project. Detailed water quality design is not included.

- Develop high-level exhibits which show proposed BMP's and associated treatment areas.

- Re-evaluating the TSS removal and BMP design for the following ponds due to the roadway realignment is excluded from this scope: Pond B-1, A-2, and A-1.

d. DELIVERABLES (electronic only):

- Supplemental Addendum Memorandum
- Excluded Deliverables:
    - Updates to Final Drainage Report.
    - Updates to Final Water Quality Report.

9. ENVIRONMENTAL SERVICES - Due to anticipated design changes to address Final Submittal comments,

a. COUNTY DUE DILIGENCE:

- No Change

b. DATA COLLECTION & FIELD RECONNAISSANCE:

- Obtain and update periodically publicly available information including but not limited to: locations of public buildings (schools, churches, parks), aerial photography, National Wetland Inventory maps, County Soil Survey maps, TCEQ & EPA Hazardous Materials Database information, FEMA floodplain information, vegetation information, environmental information from the

Docusign Envelope ID: EDFE3E44-9236-4760-8F72-C2C3CBC71C44

appropriate local, state, or federal agencies, including for state and federally-listed species, Edwards Aquifer information.

- Conduct a regulatory records review to identify listed hazardous waste generators, treatment, storage and disposal facilities; solid waste landfills, unauthorized sites; documented spills; oil and gas exploration and production sites; and underground storage tank sites within the proposed site location. The review will also identify other environmental risks along the project corridor.

- Conduct field reconnaissance to visually inspect the project site for additional risks and field verify any environmental risks identified by the regulatory records review.

c. HAZARDOUS MATERIALS INITIAL SITE ASSESSMENT:

- Prepare a Hazardous Materials Initial Site Assessment (ISA) based on the data collection and field reconnaissance conducted and identify potential hazardous material sites that may be impacted by the proposed project.

d. SECTION 404 CLEAN WATER ACT COMPLIANCE:

- Conduct a site visit that will determine if water resources are present. If no water resources are identified in the project area, document these findings in the water resources section of the due diligence report. If no water resources are identified in the project area, document these findings in the water resources section of the due diligence report.

- If water resources are present, delineate wetland boundaries and ordinary high-water marks of jurisdictional waters within the project ROW. Prepare a Jurisdictional Waters Delineation Report identifying: specific impacts of the project on the Waters of the U.S., measures to minimize the impacts will be identified, and discuss applicable Section 404 options in accordance with current permits and conditions based on data collection and field reconnaissance. It is anticipated that this project will be covered under a Nationwide Permit (NWP 14) without a pre-construction notification (PCN).

- If it is determined, after the Jurisdictional Waters Delineation Report, that a PCN is required; a supplemental work authorization would be required. The Jurisdictional Waters Delineation Report and NWP with PCN are subject to the

Docusign Envelope ID: EDFE3E44-9236-4760-8F72-C2C3CBC71C44

U.S. Army Corps of Engineers Fort Worth District review and issuance of a permit.

e. ENDANGERED SPECIES ACT COMPLIANCE:

- Prepare a letter documenting the project's effects on federally listed Threatened & Endangered Species to document the project's compliance with the Endangered Species Act based on data collection and field reconnaissance.
- It is assumed no federally listed species or suitable habitat would be impacted by the project.

f. HISTORICAL SITE COMPLIANCE:

- Prepare a historic building survey that will follow the Secretary of the Interior's Standards and guidelines for Archeology and Historic Preservation and document historic buildings and structures within the Area of Potential Effect based on data collection and field reconnaissance.

g. TEXAS ANTIQUITIES CODE (TAC) COMPLIANCE:

- Prepare a Project Initiation Letter based on data collection and field reconnaissance.

h. DELIVERABLES (electronic only):

- Draft & Final Regulatory Records Review
- Draft & Final Hazardous Materials Initial Site Assessment (ISA) Report
- Draft & Final Wetlands Determination/Jurisdictional Waters Determination (if necessary)
- Final Endangered Species Letter
- Draft & Final Historic Building Survey
- Draft & Final Archeological Resources Project Initiation Letter

10. GEOTECHNICAL SERVICES

- No Change

11. EXCLUSIONS

- No Change

Docusign Envelope ID: EDFE3E44-9236-4760-8F72-C2C3CBC71C44

Williamson County
CR 305

| ID | Constraint Type | Task Mode | Task Name | Duration | % Complete | Start | Finish | Predecessors |
|---|---|---|---|---|---|---|---|---|
| 1 | As Soon As Possible | | NTP | 0 days | 100% | Tue 4/2/24 | Tue 4/2/24 | |
| 2 | **As Soon As Possible** | | **1. PROJECT MANAGEMENT** | **22 days** | **100%** | **Wed 4/10/24** | **Thu 5/2/24** | |
| 3 | As Soon As Possible | | GEC Project Kickoff | 0 days | 100% | Wed 4/10/24 | Wed 4/10/24 | 1FS+9 days |
| 4 | As Soon As Possible | | Submit QA/QC Plan | 0 days | 100% | Thu 5/2/24 | Thu 5/2/24 | 1FS+31 days |
| 5 | As Soon As Possible | | Internal Subconsultant/Team Project Kickoff | 0 days | 100% | Wed 5/1/24 | Wed 5/1/24 | 1FS+30 days |
| 6 | **As Soon As Possible** | | **2. ROUTE AND DESIGN STUDIES** | **271 days** | **91%** | **Thu 4/11/24** | **Mon 1/20/25** | |
| 7 | As Soon As Possible | | A. Data Collection & Field Reconnaissance | 56 days | 100% | Thu 4/11/24 | Thu 6/6/24 | 3 |
| 8 | As Soon As Possible | | Field Visit | 1 day | 100% | Tue 4/23/24 | Tue 4/23/24 | 7SS+12 days |
| 9 | As Soon As Possible | | B. Design Critiera | 17 days | 100% | Wed 4/24/24 | Fri 5/10/24 | 8 |
| 10 | As Soon As Possible | | Submit Design Criteria & Typical Sections | 0 days | 100% | Fri 5/10/24 | Fri 5/10/24 | 9 |
| 11 | As Soon As Possible | | C. Constrains Map | 244 days | **86%** | Wed 5/8/24 | Mon 1/20/25 | |
| 12 | As Soon As Possible | | B. Draft Constraints Map | 56 days | 100% | Wed 5/8/24 | Wed 7/3/24 | 5FS+6 days |
| 13 | As Soon As Possible | | Internal QC Review | 14 days | 100% | Fri 7/5/24 | Thu 7/18/24 | 12 |
| 14 | As Soon As Possible | | Submit Constraints Map | 0 days | 100% | Fri 10/18/24 | Fri 10/18/24 | 63SS,13 |
| 15 | As Soon As Possible | | GEC/County Review | 14 days | 100% | Mon 10/21/24 | Sun 11/3/24 | 14FS+2 days |
| 16 | As Soon As Possible | | C. Final Constraints Map | 30 days | 90% | Mon 11/4/24 | Fri 12/6/24 | 15 |
| 17 | As Soon As Possible | | Internal QC Review | 14 days | 90% | Sat 12/7/24 | Fri 12/20/24 | 16 |
| 18 | As Soon As Possible | | Submit Constraints Map | 0 days | 0% | Fri 12/20/24 | Fri 12/20/24 | 17 |
| 19 | As Soon As Possible | | GEC/County Review | 15 days | 0% | Mon 1/6/25 | Mon 1/20/25 | 42SS |
| 20 | **As Soon As Possible** | | **3. PUBLIC INVOLVEMENT** | **250 days** | **100%** | **Mon 5/13/24** | **Fri 1/31/25** | |
| 21 | As Soon As Possible | | A. Public Involvement Support | 216 days | 100% | Mon 5/13/24 | Fri 12/20/24 | 1FS+41 days |
| 22 | As Soon As Possible | | B. Property Owner Meeting Support | 196 days | 100% | Mon 6/3/24 | Fri 12/20/24 | 21SS+20 days |
| 23 | As Soon As Possible | | C. Stakeholder Meetings | 230 days | 100% | Mon 6/3/24 | Fri 1/31/25 | 21SS+20 days |
| 24 | **As Soon As Possible** | | **4. UTILITY COORDINATION SUPPORT** | **198 days** | **100%** | **Thu 5/9/24** | **Mon 11/25/24** | |
| 25 | As Soon As Possible | | A. Incorporate Utility Information into Engineering Drawings | 70 days | 100% | Thu 5/9/24 | Fri 7/19/24 | 3SS+28 days |
| 26 | As Soon As Possible | | B. Utility Meetings | 198 days | 100% | Thu 5/9/24 | Mon 11/25/24 | 3SS+28 days |
| 27 | **As Soon As Possible** | | **5. RIGHT OF WAY (ROW) AND MAPPING** | **428 days** | **84%** | **Thu 5/16/24** | **Thu 7/31/25** | |
| 28 | As Soon As Possible | | Create Existing ROW Map | 42 days | 100% | Thu 5/16/24 | Thu 6/27/24 | 5FS+14 days |
| 29 | As Soon As Possible | | Preliminary Proposed ROW Map and APO List | 21 days | 100% | Mon 5/20/24 | Mon 6/10/24 | 35SS+21 days |
| 30 | As Soon As Possible | | Final Proposed ROW Map an APO List | 245 days | 80% | Mon 11/18/24 | Thu 7/31/25 | 39SS+55 days |
| 31 | **As Soon As Possible** | | **6. SURVEYING** | **429 days** | **80%** | **Wed 5/15/24** | **Thu 7/31/25** | |
| 32 | As Soon As Possible | | A. Right Of Entry (assumed 14 letters) - Received Signed ROE/NOE | 227 days | 80% | Wed 5/15/24 | Fri 1/10/25 | 5FS+13 days |
| 33 | As Soon As Possible | | B. Field Surveying - NOE Required | 408 days | 80% | Thu 6/6/24 | Thu 7/31/25 | 32SS+21 days |
| 34 | **As Soon As Possible** | | **7. SCHEMATIC DEVELOPMENT** | **484 days** | **81%** | **Mon 4/29/24** | **Mon 9/8/25** | |
| 35 | As Soon As Possible | | A. Preliminary Schematic Roll Plot | 114 days | 100% | Mon 4/29/24 | Thu 8/22/24 | 10SS-12 days,28FF |
| 36 | As Soon As Possible | | Internal QC Review | 14 days | 100% | Fri 8/23/24 | Fri 9/6/24 | 35 |
| 37 | As Soon As Possible | | Submit Preliminary Schematic | 0 days | 100% | Fri 9/6/24 | Fri 9/6/24 | 36,4FF |
| 38 | As Soon As Possible | | GEC/County Review | 15 days | 100% | Mon 9/9/24 | Mon 9/23/24 | 37FS+2 days |
| 39 | As Soon As Possible | | B. Final Schematic Roll Plot | 85 days | 100% | Tue 9/24/24 | Fri 12/20/24 | 38 |
| 40 | As Soon As Possible | | Internal QC Review | 6 days | 100% | Sat 12/21/24 | Fri 1/3/25 | 39 |
| 41 | As Soon As Possible | | Submit Final Schematic | 0 days | 100% | Fri 1/3/25 | Fri 1/3/25 | 40 |
| 42 | As Soon As Possible | | GEC/County Review | 15 days | 100% | Mon 1/6/25 | Mon 1/20/25 | 41FS+2 days |
| 43 | As Soon As Possible | | Address Final GEC/County Comments | 60 days | 24% | Tue 6/24/25 | Fri 8/22/25 | 42FS+50 days |
| 44 | As Soon As Possible | | Approval of Final Schematic | 15 days | 0% | Mon 8/25/25 | Mon 9/8/25 | 43FS+2 days |
| 45 | **As Soon As Possible** | | **8. DRAINAGE STUDY** | **473 days** | **90%** | **Tue 4/23/24** | **Fri 8/22/25** | |
| 46 | As Soon As Possible | | A. Hydrologic/Hydraulic Modelling | 77 days | 100% | Tue 4/23/24 | Wed 7/10/24 | 3SS+12 days |
| 47 | As Soon As Possible | | C. Impact and Mitigation Analysis | 91 days | 100% | Tue 5/21/24 | Wed 8/21/24 | 46SS+28 days |
| 48 | As Soon As Possible | | D. TCEQ Water Quality Analysis | 91 days | 100% | Tue 5/21/24 | Wed 8/21/24 | 46SS+28 days |
| 49 | As Soon As Possible | | E. Deliverables | 396 days | 77% | Thu 7/11/24 | Fri 8/22/25 | |
| 50 | As Soon As Possible | | Preliminary Drainage & Water Quality Report | 43 days | 100% | Thu 7/11/24 | Thu 8/22/24 | 46,47SS+15 days,48SS+ |
| 51 | As Soon As Possible | | Internal QC Review | 14 days | 100% | Fri 8/23/24 | Fri 9/6/24 | 36SS,50 |
| 52 | As Soon As Possible | | Submit Drainage & Water Quality Report | 0 days | 100% | Fri 9/6/24 | Fri 9/6/24 | 51 |
| 53 | As Soon As Possible | | GEC/County Review | 15 days | 100% | Mon 9/9/24 | Mon 9/23/24 | 52FS+2 days |
| 54 | As Soon As Possible | | Final Drainage & Water Quality Report | 46 days | 100% | Tue 10/8/24 | Fri 11/22/24 | 53FS+14 days |
| 55 | As Soon As Possible | | Internal QC Review | 6 days | 100% | Sat 12/21/24 | Fri 1/3/25 | 40SS,54 |
| 56 | As Soon As Possible | | Submit Drainage & Water Quality Report | 0 days | 100% | Fri 1/3/25 | Fri 1/3/25 | 55 |
| 57 | As Soon As Possible | | GEC/County Review | 15 days | 100% | Mon 1/6/25 | Mon 1/20/25 | 56FS+2 days |
| 58 | As Soon As Possible | | Address Final GEC/County Comments | 60 days | 24% | Tue 6/24/25 | Fri 8/22/25 | 57FS+50 days |
| 59 | **As Soon As Possible** | | **9. ENVIRONMENTAL SERVICES** | **368 days** | **43%** | **Sun 11/17/24** | **Sun 11/30/25** | |
| 60 | As Soon As Possible | | A. Data Collection & Field Reconnaissance - NOE Required | 51 days | 90% | Sun 11/17/24 | Fri 1/17/25 | 5FS+6 days,32FF+7 day |
| 61 | As Soon As Possible | | B. Draft Environmental Reports | 18 days | 100% | Tue 1/7/25 | Fri 1/24/25 | 38,60FF+7 days |
| 62 | As Soon As Possible | | Internal QC Review | 2 days | 100% | Mon 1/27/25 | Tue 1/28/25 | 61FS+2 days |
| 63 | As Soon As Possible | | Submit Draft Environmental Reports | 0 days | 100% | Tue 1/28/25 | Tue 1/28/25 | 62 |
| 64 | As Soon As Possible | | GEC/County Review | 14 days | 100% | Fri 1/31/25 | Thu 2/13/25 | 63FS+2 days |
| 65 | As Soon As Possible | | C. Final Environmental Reports | 265 days | 30% | Fri 2/14/25 | Wed 11/5/25 | 64 |
| 66 | As Soon As Possible | | Internal QC Review | 2 days | 0% | Sat 11/8/25 | Sun 11/9/25 | 65FS+2 days,36SS |
| 67 | As Soon As Possible | | Submit Draft Environmental Reports | 0 days | 0% | Sun 11/9/25 | Sun 11/9/25 | 66 |
| 68 | As Soon As Possible | | GEC/County Review | 15 days | 0% | Sun 11/16/25 | Sun 11/30/25 | 67FS+6 days |
| 69 | **As Soon As Possible** | | **10. GEOTECHNICAL SERVICES** | **526 days** | **94%** | **Mon 6/10/24** | **Sun 11/30/25** | |
| 70 | As Soon As Possible | | A. Borings - NOE Required | 32 days | 90% | Mon 6/10/24 | Fri 1/17/25 | 5FS+38 days,32FF+7 da |
| 71 | As Soon As Possible | | B. Draft Reports | 33 days | 100% | Mon 7/15/24 | Fri 8/16/24 | 70FS+2 days |
| 72 | As Soon As Possible | | Internal Review | 10 days | 100% | Mon 8/19/24 | Wed 8/28/24 | 71FS+2 days |
| 73 | As Soon As Possible | | Submit Draft Geotechnical Reports | 0 days | 100% | Fri 9/6/24 | Fri 9/6/24 | 37SS,72 |
| 74 | As Soon As Possible | | GEC/County Review | 15 days | 100% | Mon 9/9/24 | Mon 9/23/24 | 73FS+2 days |
| 75 | As Soon As Possible | | C. Final Reports | 25 days | 100% | Sat 1/18/25 | Tue 2/11/25 | 74,70 |
| 76 | As Soon As Possible | | Internal Review | 12 days | 100% | Fri 2/14/25 | Tue 2/25/25 | 75FS+2 days |
| 77 | As Soon As Possible | | Submit Draft Geotechnical Reports | 0 days | 100% | Tue 2/25/25 | Tue 2/25/25 | 41SS,76 |
| 78 | As Soon As Possible | | GEC/County Review | 15 days | 100% | Tue 3/4/25 | Tue 3/18/25 | 77FS+6 days |
| 79 | As Soon As Possible | | Complete Borings (NOE required) and Update Report | 129 days | 90% | Wed 3/19/25 | Fri 7/25/25 | 78 |
| 80 | As Soon As Possible | | WA #1 Complete | 0 days | 0% | Sun 11/30/25 | Sun 11/30/25 | 22FF,23FF,25FF,26FF,5 |

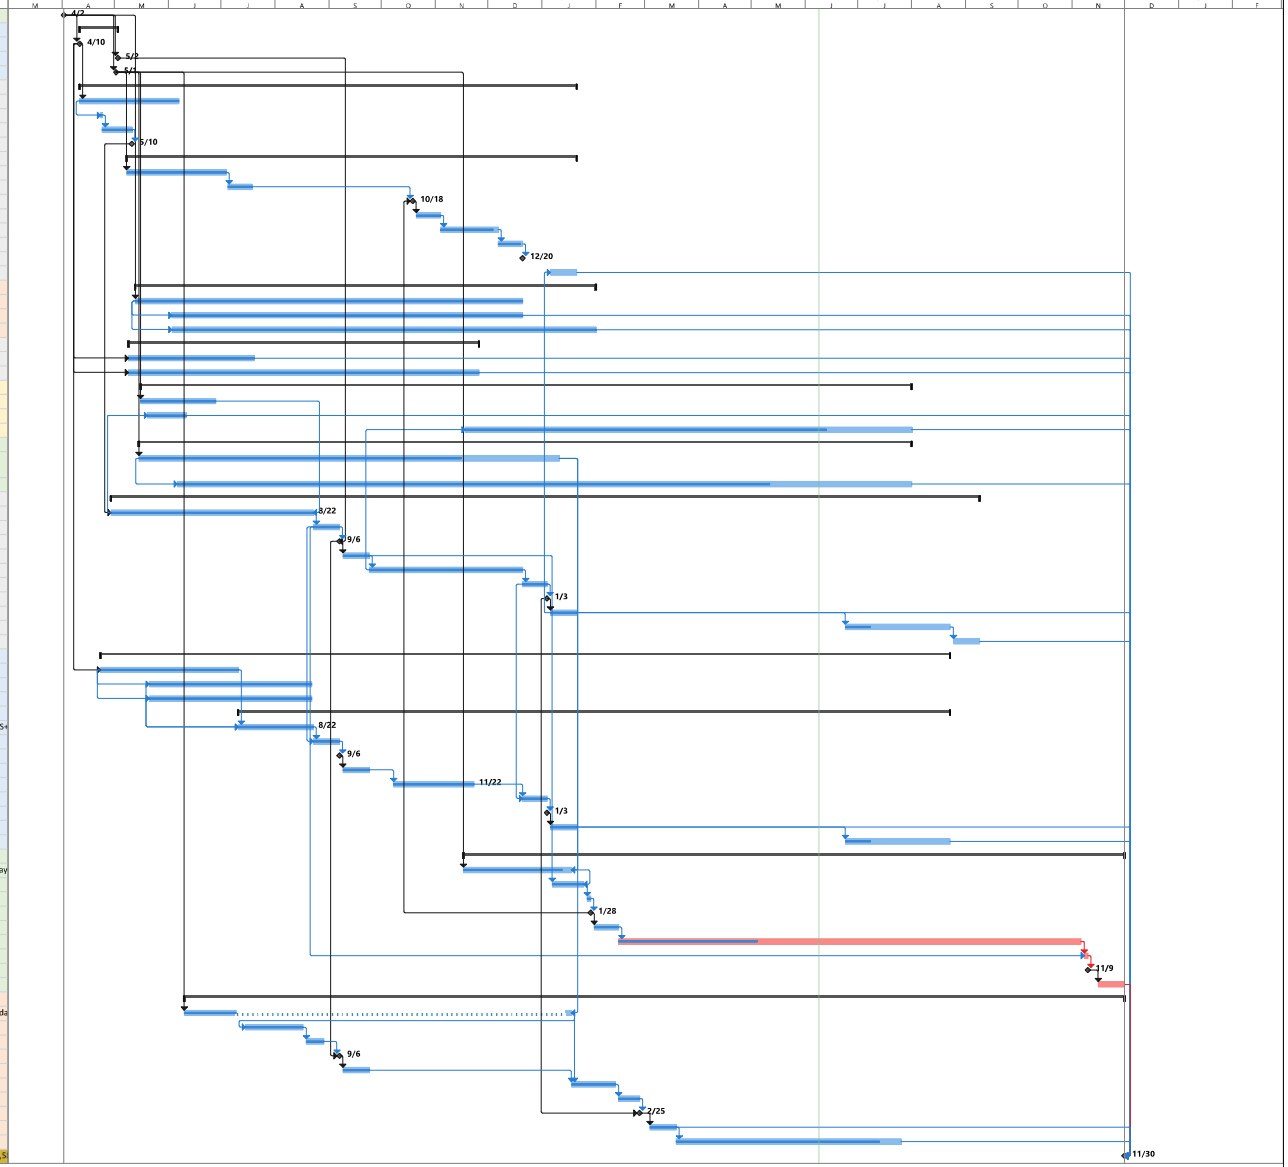


Design Schedule
Page 1

Attachment C-2

Docusign Envelope ID: EDFE3E44-9236-4760-8F72-C2C3CBC71C44



Please note that the changes reflect an approximate 10 or 30 feet of adjustment, applicable only to a specific roadway segment -- not the entire project length. The roadway alignment tapers back to the final schematic alignment by STA 1149+00.In other words, some of the calculations, reports, and related documentation pertain only to specific areas, rather than the full project corridor.

**Prime Provider: RS&H, Inc.**

**SUMMARY**

| TASK | TASK DESCRIPTION | RS&H | | Hicks | | EDGE | | TOTALS | |
|---|---|---|---|---|---|---|---|---|---|
| | | Hours | Cost | Hours | Cost | Hours | Cost | Hours | Total |
| **PS&E DESIGN** | | | | | | | | | |
| 1 | PROJECT MANAGEMENT | 60 | $ 12,858.00 | | $ - | | $ - | **60** | **$ 12,858.00** |
| 2 | ROUTE AND DESIGN STUDIES | 0 | $ - | | $ - | | $ - | **0** | **$ -** |
| 3 | PUBLIC INVOLVEMENT | 0 | $ - | | $ - | | $ - | **0** | **$ -** |
| 4 | UTILIITY COORDINATION SUPPORT | 0 | $ - | | $ - | | $ - | **0** | **$ -** |
| 5 | RIGHT OF WAY (ROW) AND MAPPING | 0 | $ - | | $ - | | $ - | **0** | **$ -** |
| 6 | SURVEYING | 0 | $ - | | $ - | | $ - | **0** | **$ -** |
| 7 | SCHEMATIC DEVELOPMENT | 458 | $ 81,580.00 | | $ - | 26 | $ 4,510.00 | **484** | **$ 86,090.00** |
| 8 | DRAINAGE STUDY | 6 | $ 1,750.00 | | $ - | 204 | $ 31,870.00 | **210** | **$ 33,620.00** |
| 9 | ENVIRONMENTAL SERVICES | 6 | $ 1,750.00 | 180 | $ 22,142.28 | | $ - | **186** | **$ 23,892.28** |
| 10 | GEOTECHNICAL SERVICES | 0 | $ - | | $ - | | $ - | **0** | **$ -** |
| **LABOR TOTALS** | | 530 | **$ 97,938.00** | 180 | **$ 22,142.28** | 230 | **$ 36,380.00** | **940** | **$ 156,460.28** |
| **Direct Expenses** | | | $ - | | $ 700.00 | | $ - | | **$ 700.00** |
| **TOTAL COST** | | | **$ 97,938.00** | | **$ 22,842.28** | | **$ 36,380.00** | | **$ 157,160.28** |
| **Percentage Breakdown** | | | **62.32%** | | **14.53%** | | **23.15%** | | **100.00%** |

Docusign Envelope ID: EDFE3E44-9236-4760-8F72-C2C3CBC71C44



Project: CR 305
Prime Consultant: RS&H
Subconsultant
Proposal Date: 06/04/25
Prepared By: Bennett Love

| TASK DESCRIPTION | PROJECT PRINCIPAL | PROJECT MANAGER | SENIOR QC REVIEWER | SENIOR PROJECT ENGINEER | PROJECT ENGINEER | DESIGN ENGINEER | JR. ENGINEER | EIT | SENIOR GIS TECHNICIAN | SR ENGINEER TECHNICIAN | CADD OPERATOR | SENIOR ENV PROJECT MANAGER | SENIOR ENVIRONMENTAL PLANNER | ENVIRONMENTAL SCIENTIST | SENIOR STRUCTURAL ENGINEER | STRUCTURAL ENGINEER | JR. STRUCTURAL ENGINEER | SENIOR DRAINAGE ENGINEER | TRAFFIC ENGINEER | ADMIN/ CLERICAL | TOTAL LABOR HRS. & COSTS |
|---|---|---|---|---|---|---|---|---|---|---|---|---|---|---|---|---|---|---|---|---|---|
| CONTRACT RATE PER HOUR | $310.00 | $295.00 | $290.00 | $275.00 | $200.00 | $170.00 | $145.00 | $118.00 | $180.00 | $167.00 | $90.00 | $204.00 | $185.00 | $100.00 | $290.00 | $215.00 | $155.00 | $200.00 | $181.00 | $110.00 | |
| **1. PROJECT MANAGEMENT** | | | | | | | | | | | | | | | | | | | | | 0 |
| **A. Monthly Progress Report, Invoices & Billings (10 months assumed)** | | | | | | | | | | | | | | | | | | | | | 0 |
| Monthly Progress Status Reports to GEC | | 2 | | | 2 | | | | | | | | | | | | | | | | 4 |
| Invoicing and Billing | | 2 | | | | | | | | | | | | | | | | | | 8 | 10 |
| **C. Quality Assurance and Quality Control (QA/QC) Plan** | | | | | | | | | | | | | | | | | | | | | 0 |
| Develop Project QA/QC Plan | | | | | | | | | | | | | | | | | | | | | 0 |
| Documentation of Internal QA/QC Review of Plans Development | | | | | | | | | | | | | | | | | | | | | 0 |
| **D. Project Coordination & Administration** | | | | | | | | | | | | | | | | | | | | | 0 |
| Project Record Keeping of Meetings and Minutes | | | | | | | | | | | | | | | | | | | | | 0 |
| Manage Project Activities | | | | | | | | | | | | | | | | | | | | | 0 |
| Develop Project Management Plan | | | | | | | | | | | | | | | | | | | | | 0 |
| Direct Team/Staff | | | | | | | | | | | | | | | | | | | | | 0 |
| **E. Progress/Coordination Meetings (20 external meetings assumed)** | | | | | | | | | | | | | | | | | | | | | 0 |
| Kickoff Meeting | | | | | | | | | | | | | | | | | | | | | 0 |
| Coordination/Progress Meetings with County and GEC | | 2 | | | | 2 | 2 | 2 | | | | | | | | | | | | | 8 |
| Prepare Agenda and Sign-In Sheets | | 1 | | | | | | | | | | | | | | | | | | | 1 |
| Prepare Meeting Minutes | | 1 | | | | | | | | | | | | | | | | | | | 1 |
| Internal/Subconsultant coordination meetings | | 16 | | 4 | 4 | 4 | 4 | 4 | | | | | | | | | | | | | 36 |
| F. Project Schedule | | | | | | | | | | | | | | | | | | | | | 0 |
| G. Project Documents/Files | | | | | | | | | | | | | | | | | | | | | 0 |
| | | | | | | | | | | | | | | | | | | | | | |
| *Subtotal Hours* | 0 | 24 | 0 | 4 | 6 | 6 | 6 | 6 | 0 | 0 | 0 | 0 | 0 | 0 | 0 | 0 | 0 | 0 | 0 | 8 | 60 |
| *Subtotal Labor Fee* | $0.00 | $7,080.00 | $0.00 | $1,100.00 | $1,200.00 | $1,020.00 | $870.00 | $708.00 | $0.00 | $0.00 | $0.00 | $0.00 | $0.00 | $0.00 | $0.00 | $0.00 | $0.00 | $0.00 | $0.00 | $880.00 | $12,858.00 |

| TASK DESCRIPTION | PROJECT PRINCIPAL | PROJECT MANAGER | SENIOR QC REVIEWER | SENIOR PROJECT ENGINEER | PROJECT ENGINEER | DESIGN ENGINEER | JR. ENGINEER | EIT | SENIOR GIS TECHNICIAN | SR ENGINEER TECHNICIAN | CADD OPERATOR | SENIOR ENV PROJECT MANAGER | SENIOR ENVIRONMENTAL PLANNER | ENVIRONMENTAL SCIENTIST | SENIOR STRUCTURAL ENGINEER | STRUCTURAL ENGINEER | JR. STRUCTURAL ENGINEER | SENIOR DRAINAGE ENGINEER | TRAFFIC ENGINEER | ADMIN/ CLERICAL | TOTAL LABOR HRS. & COSTS |
|---|---|---|---|---|---|---|---|---|---|---|---|---|---|---|---|---|---|---|---|---|---|
| CONTRACT RATE PER HOUR | $310.00 | $295.00 | $290.00 | $275.00 | $200.00 | $170.00 | $145.00 | $118.00 | $180.00 | $167.00 | $90.00 | $204.00 | $185.00 | $100.00 | $290.00 | $215.00 | $155.00 | $200.00 | $181.00 | $110.00 | |
| **2. ROUTE AND DESIGN STUDIES** | | | | | | | | | | | | | | | | | | | | | 0 |
| **A. Data Collection** | | | | | | | | | | | | | | | | | | | | | 0 |
| Record Research of Existing Information, Data, Plans, and Studies | | | | | | | | | | | | | | | | | | | | | 0 |
| Field Investigation | | | | | | | | | | | | | | | | | | | | | 0 |
| Property Ownership Information Database | | | | | | | | | | | | | | | | | | | | | 0 |
| Review Aerial Photography and Contours | | | | | | | | | | | | | | | | | | | | | 0 |
| Obtain available existing Traffic Counts | | | | | | | | | | | | | | | | | | | | | 0 |
| Review Collected Data | | | | | | | | | | | | | | | | | | | | | 0 |
| **B. Design Criteria** | | | | | | | | | | | | | | | | | | | | | 0 |
| Design Summary Form | | | | | | | | | | | | | | | | | | | | | 0 |
| Typical Sections | | | | | | | | | | | | | | | | | | | | | 0 |
| **C. Constraints Map (1 preliminary alternative)** | | | | | | | | | | | | | | | | | | | | | 0 |
| Constraints Map and Technical Memorandum | | | | | | | | | | | | | | | | | | | | | 0 |
| Environmental Constraint | | | | | | | | | | | | | | | | | | | | | 0 |
| Evaluate Traffic Growth Patterns for Ultimate Roadway | | | | | | | | | | | | | | | | | | | | | 0 |
| Develop Preliminary Alternative and Preliminary Cost | | | | | | | | | | | | | | | | | | | | | 0 |
| Refine Preliminary Alternative | | | | | | | | | | | | | | | | | | | | | 0 |
| | | | | | | | | | | | | | | | | | | | | | |
| *Subtotal Hours* | 0 | 0 | 0 | 0 | 0 | 0 | 0 | 0 | 0 | 0 | 0 | 0 | 0 | 0 | 0 | 0 | 0 | 0 | 0 | 0 | 0 |
| *Subtotal Labor Fee* | $0.00 | $0.00 | $0.00 | $0.00 | $0.00 | $0.00 | $0.00 | $0.00 | $0.00 | $0.00 | $0.00 | $0.00 | $0.00 | $0.00 | $0.00 | $0.00 | $0.00 | $0.00 | $0.00 | $0.00 | $0.00 |

| TASK DESCRIPTION | PROJECT PRINCIPAL | PROJECT MANAGER | SENIOR QC REVIEWER | SENIOR PROJECT ENGINEER | PROJECT ENGINEER | DESIGN ENGINEER | JR. ENGINEER | EIT | SENIOR GIS TECHNICIAN | SR ENGINEER TECHNICIAN | CADD OPERATOR | SENIOR ENV PROJECT MANAGER | SENIOR ENVIRONMENTAL PLANNER | ENVIRONMENTAL SCIENTIST | SENIOR STRUCTURAL ENGINEER | STRUCTURAL ENGINEER | JR. STRUCTURAL ENGINEER | SENIOR DRAINAGE ENGINEER | TRAFFIC ENGINEER | ADMIN/ CLERICAL | TOTAL LABOR HRS. & COSTS |
|---|---|---|---|---|---|---|---|---|---|---|---|---|---|---|---|---|---|---|---|---|---|
| CONTRACT RATE PER HOUR | $310.00 | $295.00 | $290.00 | $275.00 | $200.00 | $170.00 | $145.00 | $118.00 | $180.00 | $167.00 | $90.00 | $204.00 | $185.00 | $100.00 | $290.00 | $215.00 | $155.00 | $200.00 | $181.00 | $110.00 | |
| **3. PUBLIC INVOLVEMENT** | | | | | | | | | | | | | | | | | | | | | 0 |
| **A. Public Involvement Support** | | | | | | | | | | | | | | | | | | | | | 0 |
| Review Project Public Involvement Plan (Prepared By Others) | | | | | | | | | | | | | | | | | | | | | 0 |
| Provide Information/Data for Fact Sheets and FAQs | | | | | | | | | | | | | | | | | | | | | 0 |
| Exhibits for Website and Other Project Information (3 exhibit assumed) | | | | | | | | | | | | | | | | | | | | | 0 |
| **B. Property Owner Meeting Support** | | | | | | | | | | | | | | | | | | | | | 0 |
| Prepare Materials/ Property Owner Exhibits (14 meetings) | | | | | | | | | | | | | | | | | | | | | 0 |
| Attend Individual Property Owner Meeting (up to 14 meetings) | | | | | | | | | | | | | | | | | | | | | 0 |
| **C. Stakeholder Meetings** | | | | | | | | | | | | | | | | | | | | | 0 |
| Coordinate with affected state and local agencies and County's consultants | | | | | | | | | | | | | | | | | | | | | 0 |
| Agendas, exhibits, and meeting minutes (up to 2 stakeholder meetings) | | | | | | | | | | | | | | | | | | | | | 0 |
| | | | | | | | | | | | | | | | | | | | | | |
| *Subtotal Hours* | 0 | 0 | 0 | 0 | 0 | 0 | 0 | 0 | 0 | 0 | 0 | 0 | 0 | 0 | 0 | 0 | 0 | 0 | 0 | 0 | 0 |
| *Subtotal Labor Fee* | $0.00 | $0.00 | $0.00 | $0.00 | $0.00 | $0.00 | $0.00 | $0.00 | $0.00 | $0.00 | $0.00 | $0.00 | $0.00 | $0.00 | $0.00 | $0.00 | $0.00 | $0.00 | $0.00 | $0.00 | $0.00 |

| TASK DESCRIPTION | PROJECT PRINCIPAL | PROJECT MANAGER | SENIOR QC REVIEWER | SENIOR PROJECT ENGINEER | PROJECT ENGINEER | DESIGN ENGINEER | JR. ENGINEER | EIT | SENIOR GIS TECHNICIAN | SR ENGINEER TECHNICIAN | CADD OPERATOR | SENIOR ENV PROJECT MANAGER | SENIOR ENVIRONMENTAL PLANNER | ENVIRONMENTAL SCIENTIST | SENIOR STRUCTURAL ENGINEER | STRUCTURAL ENGINEER | JR. STRUCTURAL ENGINEER | SENIOR DRAINAGE ENGINEER | TRAFFIC ENGINEER | ADMIN/ CLERICAL | TOTAL LABOR HRS. & COSTS |
|---|---|---|---|---|---|---|---|---|---|---|---|---|---|---|---|---|---|---|---|---|---|
| CONTRACT RATE PER HOUR | $310.00 | $295.00 | $290.00 | $275.00 | $200.00 | $170.00 | $145.00 | $118.00 | $180.00 | $167.00 | $90.00 | $204.00 | $185.00 | $100.00 | $290.00 | $215.00 | $155.00 | $200.00 | $181.00 | $110.00 | |
| **4. UTILITY COORDINATION SUPPORT** | | | | | | | | | | | | | | | | | | | | | 0 |
| A. Incorporate Utility Information into Engineering Drawings | | | | | | | | | | | | | | | | | | | | | 0 |
| **B. Utility Meetings** | | | | | | | | | | | | | | | | | | | | | 0 |
| Meet with Utility Coordinator and Review Impacts/Approach (up to 6 meetings) | | | | | | | | | | | | | | | | | | | | | 0 |
| Meeting with Utility Owners as requested (up to 6 meetings) | | | | | | | | | | | | | | | | | | | | | 0 |
| | | | | | | | | | | | | | | | | | | | | | |
| *Subtotal Hours* | 0 | 0 | 0 | 0 | 0 | 0 | 0 | 0 | 0 | 0 | 0 | 0 | 0 | 0 | 0 | 0 | 0 | 0 | 0 | 0 | 0 |
| *Subtotal Labor Fee* | $0.00 | $0.00 | $0.00 | $0.00 | $0.00 | $0.00 | $0.00 | $0.00 | $0.00 | $0.00 | $0.00 | $0.00 | $0.00 | $0.00 | $0.00 | $0.00 | $0.00 | $0.00 | $0.00 | $0.00 | $0.00 |

| TASK DESCRIPTION | PROJECT PRINCIPAL | PROJECT MANAGER | SENIOR QC REVIEWER | SENIOR PROJECT ENGINEER | PROJECT ENGINEER | DESIGN ENGINEER | JR. ENGINEER | EIT | SENIOR GIS TECHNICIAN | SR ENGINEER TECHNICIAN | CADD OPERATOR | SENIOR ENV PROJECT MANAGER | SENIOR ENVIRONMENTAL PLANNER | ENVIRONMENTAL SCIENTIST | SENIOR STRUCTURAL ENGINEER | STRUCTURAL ENGINEER | JR. STRUCTURAL ENGINEER | SENIOR DRAINAGE ENGINEER | TRAFFIC ENGINEER | ADMIN/ CLERICAL | TOTAL LABOR HRS. & COSTS |
|---|---|---|---|---|---|---|---|---|---|---|---|---|---|---|---|---|---|---|---|---|---|
| CONTRACT RATE PER HOUR | $310.00 | $295.00 | $290.00 | $275.00 | $200.00 | $170.00 | $145.00 | $118.00 | $180.00 | $167.00 | $90.00 | $204.00 | $185.00 | $100.00 | $290.00 | $215.00 | $155.00 | $200.00 | $181.00 | $110.00 | |
| **5. RIGHT OF WAY (ROW) AND MAPPING** | | | | | | | | | | | | | | | | | | | | | 0 |
| **A. ROW Map** | | | | | | | | | | | | | | | | | | | | | 0 |
| Research and compile deed/plat records | | | | | | | | | | | | | | | | | | | | | 0 |
| Build Working map from Record Data | | | | | | | | | | | | | | | | | | | | | 0 |
| Calculate approximate search data to recover ROW monumentation | | | | | | | | | | | | | | | | | | | | | 0 |
| Make initial pass to recover ROW monumentation | | | | | | | | | | | | | | | | | | | | | 0 |
| Draft Preliminary ROW Map and List of Impacted Tracts | | | | | | | | | | | | | | | | | | | | | 0 |
| Final ROW Map and Affected Property Owner List | | | | | | | | | | | | | | | | | | | | | 0 |
| | | | | | | | | | | | | | | | | | | | | | |
| *Subtotal Hours* | 0 | 0 | 0 | 0 | 0 | 0 | 0 | 0 | 0 | 0 | 0 | 0 | 0 | 0 | 0 | 0 | 0 | 0 | 0 | 0 | 0 |
| *Subtotal Labor Fee* | $0.00 | $0.00 | $0.00 | $0.00 | $0.00 | $0.00 | $0.00 | $0.00 | $0.00 | $0.00 | $0.00 | $0.00 | $0.00 | $0.00 | $0.00 | $0.00 | $0.00 | $0.00 | $0.00 | $0.00 | $0.00 |

Docusign Envelope ID: EDFE3E44-9236-4760-8F72-C2C3CBC71C44



Project: CR 305
Prime Consultant: RS&H

| TASK DESCRIPTION | PROJECT PRINCIPAL | PROJECT MANAGER | SENIOR QC REVIEWER | SENIOR PROJECT ENGINEER | PROJECT ENGINEER | DESIGN ENGINEER | JR. ENGINEER | EIT | SENIOR GIS TECHNICIAN | SR ENGINEER TECHNICIAN | CADD OPERATOR | SENIOR ENV PROJECT MANAGER | SENIOR ENVIRONMENTAL PLANNER | ENVIRONMENTAL SCIENTIST | SENIOR STRUCTURAL ENGINEER | STRUCTURAL ENGINEER | JR. STRUCTURAL ENGINEER | SENIOR DRAINAGE ENGINEER | TRAFFIC ENGINEER | ADMIN/ CLERICAL | TOTAL LABOR HRS. & COSTS |
|---|---|---|---|---|---|---|---|---|---|---|---|---|---|---|---|---|---|---|---|---|---|
| CONTRACT RATE PER HOUR | $310.00 | $295.00 | $290.00 | $275.00 | $200.00 | $170.00 | $145.00 | $118.00 | $180.00 | $167.00 | $90.00 | $204.00 | $185.00 | $100.00 | $290.00 | $215.00 | $155.00 | $200.00 | $181.00 | $110.00 | |
| **6. SURVEYING** | | | | | | | | | | | | | | | | | | | | | 0 |
| A. Right Of Entry (assumed 14 letters) | | | | | | | | | | | | | | | | | | | | | 0 |
| **B. Field Surveying** | | | | | | | | | | | | | | | | | | | | | 0 |
| Survey Corridor Area | | | | | | | | | | | | | | | | | | | | | 0 |
| 3-D and 3-D MicroStation Files (Grid or Datum) | | | | | | | | | | | | | | | | | | | | | 0 |
| *Subtotal Hours* | 0 | 0 | 0 | 0 | 0 | 0 | 0 | 0 | 0 | 0 | 0 | 0 | 0 | 0 | 0 | 0 | 0 | 0 | 0 | 0 | 0 |
| *Subtotal Labor Fee* | $0.00 | $0.00 | $0.00 | $0.00 | $0.00 | $0.00 | $0.00 | $0.00 | $0.00 | $0.00 | $0.00 | $0.00 | $0.00 | $0.00 | $0.00 | $0.00 | $0.00 | $0.00 | $0.00 | $0.00 | $0.00 |

| TASK DESCRIPTION | PROJECT PRINCIPAL | PROJECT MANAGER | SENIOR QC REVIEWER | SENIOR PROJECT ENGINEER | PROJECT ENGINEER | DESIGN ENGINEER | JR. ENGINEER | EIT | SENIOR GIS TECHNICIAN | SR ENGINEER TECHNICIAN | CADD OPERATOR | SENIOR ENV PROJECT MANAGER | SENIOR ENVIRONMENTAL PLANNER | ENVIRONMENTAL SCIENTIST | SENIOR STRUCTURAL ENGINEER | STRUCTURAL ENGINEER | JR. STRUCTURAL ENGINEER | SENIOR DRAINAGE ENGINEER | TRAFFIC ENGINEER | ADMIN/ CLERICAL | TOTAL LABOR HRS. & COSTS |
|---|---|---|---|---|---|---|---|---|---|---|---|---|---|---|---|---|---|---|---|---|---|
| CONTRACT RATE PER HOUR | $310.00 | $295.00 | $290.00 | $275.00 | $200.00 | $170.00 | $145.00 | $118.00 | $180.00 | $167.00 | $90.00 | $204.00 | $185.00 | $100.00 | $290.00 | $215.00 | $155.00 | $200.00 | $181.00 | $110.00 | |
| **7. SCHEMATIC DEVELOPMENT** | | | | | | | | | | | | | | | | | | | | | 0 |
| **A. Schematic** | | | | | | | | | | | | | | | | | | | | | 0 |
| **Preliminary Schematic Roll Plot** | | | | | | | | | | | | | | | | | | | | | 0 |
| General and Layout (Title Plate/Blocks, Project Designations, Road Class) | | | | | | | | | | | | | | | | | | | | | 0 |
| Typical Sections | | | | | | | | | | | | | | | | | | | | | 0 |
| Cross Sections | | | | | | | | | | | | | | | | | | | | | 0 |
| Traffic Control/Construction Sequence | | | | | | | | | | | | | | | | | | | | | |
| Schematic Plan & Profile | | | | | | | | | | | | | | | | | | | | | 0 |
| Construction Cost Estimate | | | | | | | | | | | | | | | | | | | | | 0 |
| Construction Time Determination | | | | | | | | | | | | | | | | | | | | | 0 |
| **Final Schematic Roll Plot** | | | | | | | | | | | | | | | | | | | | | 0 |
| General and Layout | | | | | | | | | | | | | | | | | | | | | 0 |
| Typical Sections | | | | | | | | | | | | | | | | | | | | | 0 |
| Cross Sections, Sidestreets, and Driveways | 1 | 24 | 10 | 8 | 46 | | | 120 | | | | | | | | | | | | | 209 |
| Traffic Control/Construction Sequence | | | | | | | | | | | | | | | | | | | | | 0 |
| Schematic Plan & Profile | | 14 | 10 | 16 | 50 | | | 80 | | | | | | | | | | | | | 170 |
| Construction Cost Estimate | 1 | 2 | | | 4 | | | | | | | | | | | | | | | | 7 |
| Construction Time Determination | | | | | | | | | | | | | | | | | | | | | 0 |
| CR 307 & CR 305 Intersection Reconfiguration | | 12 | 10 | | 10 | | | 40 | | | | | | | | | | | | | 72 |
| *Subtotal Hours* | 2 | 52 | 30 | 24 | 110 | 0 | 0 | 240 | 0 | 0 | 0 | 0 | 0 | 0 | 0 | 0 | 0 | 0 | 0 | 0 | 458 |
| *Subtotal Labor Fee* | $620.00 | $15,340.00 | $8,700.00 | $6,600.00 | $22,000.00 | $0.00 | $0.00 | $28,320.00 | $0.00 | $0.00 | $0.00 | $0.00 | $0.00 | $0.00 | $0.00 | $0.00 | $0.00 | $0.00 | $0.00 | $0.00 | $81,580.00 |

| TASK DESCRIPTION | PROJECT PRINCIPAL | PROJECT MANAGER | SENIOR QC REVIEWER | SENIOR PROJECT ENGINEER | PROJECT ENGINEER | DESIGN ENGINEER | JR. ENGINEER | EIT | SENIOR GIS TECHNICIAN | SR ENGINEER TECHNICIAN | CADD OPERATOR | SENIOR ENV PROJECT MANAGER | SENIOR ENVIRONMENTAL PLANNER | ENVIRONMENTAL SCIENTIST | SENIOR STRUCTURAL ENGINEER | STRUCTURAL ENGINEER | JR. STRUCTURAL ENGINEER | SENIOR DRAINAGE ENGINEER | TRAFFIC ENGINEER | ADMIN/ CLERICAL | TOTAL LABOR HRS. & COSTS |
|---|---|---|---|---|---|---|---|---|---|---|---|---|---|---|---|---|---|---|---|---|---|
| CONTRACT RATE PER HOUR | $310.00 | $295.00 | $290.00 | $275.00 | $200.00 | $170.00 | $145.00 | $118.00 | $180.00 | $167.00 | $90.00 | $204.00 | $185.00 | $100.00 | $290.00 | $215.00 | $155.00 | $200.00 | $181.00 | $110.00 | |
| **8. DRAINAGE STUDY** | | 2 | 4 | | | | | | | | | | | | | | | | | | 6 |
| A. Hydrologic/Hydraulic Modeling (2 major channel crossing, 1 cross drainage structures) | | | | | | | | | | | | | | | | | | | | | 0 |
| C. Impact and Mitigation Analysis | | | | | | | | | | | | | | | | | | | | | 0 |
| | | | | | | | | | | | | | | | | | | | | | 0 |
| *Subtotal Hours* | 0 | 2 | 4 | 0 | 0 | 0 | 0 | 0 | 0 | 0 | 0 | 0 | 0 | 0 | 0 | 0 | 0 | 0 | 0 | 0 | 6 |
| *Subtotal Labor Fee* | $0.00 | $590.00 | $1,160.00 | $0.00 | $0.00 | $0.00 | $0.00 | $0.00 | $0.00 | $0.00 | $0.00 | $0.00 | $0.00 | $0.00 | $0.00 | $0.00 | $0.00 | $0.00 | $0.00 | $0.00 | $1,750.00 |

| TASK DESCRIPTION | PROJECT PRINCIPAL | PROJECT MANAGER | SENIOR QC REVIEWER | SENIOR PROJECT ENGINEER | PROJECT ENGINEER | DESIGN ENGINEER | JR. ENGINEER | EIT | SENIOR GIS TECHNICIAN | SR ENGINEER TECHNICIAN | CADD OPERATOR | SENIOR ENV PROJECT MANAGER | SENIOR ENVIRONMENTAL PLANNER | ENVIRONMENTAL SCIENTIST | SENIOR STRUCTURAL ENGINEER | STRUCTURAL ENGINEER | JR. STRUCTURAL ENGINEER | SENIOR DRAINAGE ENGINEER | TRAFFIC ENGINEER | ADMIN/ CLERICAL | TOTAL LABOR HRS. & COSTS |
|---|---|---|---|---|---|---|---|---|---|---|---|---|---|---|---|---|---|---|---|---|---|
| CONTRACT RATE PER HOUR | $310.00 | $295.00 | $290.00 | $275.00 | $200.00 | $170.00 | $145.00 | $118.00 | $180.00 | $167.00 | $90.00 | $204.00 | $185.00 | $100.00 | $290.00 | $215.00 | $155.00 | $200.00 | $181.00 | $110.00 | |
| **9. ENVIRONMENTAL SERVICES** | | 2 | 4 | | | | | | | | | | | | | | | | | | 6 |
| A. County Due Diligence | | | | | | | | | | | | | | | | | | | | | 0 |
| B. Data Collection & Field Reconnaissance | | | | | | | | | | | | | | | | | | | | | 0 |
| C. Hazardous Materials Initial Site Assessment | | | | | | | | | | | | | | | | | | | | | 0 |
| D. Section 404 Clean Water Act Compliance | | | | | | | | | | | | | | | | | | | | | 0 |
| E. Endangered Species Act Compliance | | | | | | | | | | | | | | | | | | | | | 0 |
| F. Historical Site Compliance | | | | | | | | | | | | | | | | | | | | | 0 |
| G. Texas Antiquities Code (TAC) Compliance | | | | | | | | | | | | | | | | | | | | | 0 |
| *Subtotal Hours* | 0 | 2 | 4 | 0 | 0 | 0 | 0 | 0 | 0 | 0 | 0 | 0 | 0 | 0 | 0 | 0 | 0 | 0 | 0 | 0 | 6 |
| *Subtotal Labor Fee* | $0.00 | $590.00 | $1,160.00 | $0.00 | $0.00 | $0.00 | $0.00 | $0.00 | $0.00 | $0.00 | $0.00 | $0.00 | $0.00 | $0.00 | $0.00 | $0.00 | $0.00 | $0.00 | $0.00 | $0.00 | $1,750.00 |

| TASK DESCRIPTION | PROJECT PRINCIPAL | PROJECT MANAGER | SENIOR QC REVIEWER | SENIOR PROJECT ENGINEER | PROJECT ENGINEER | DESIGN ENGINEER | JR. ENGINEER | EIT | SENIOR GIS TECHNICIAN | SR ENGINEER TECHNICIAN | CADD OPERATOR | SENIOR ENV PROJECT MANAGER | SENIOR ENVIRONMENTAL PLANNER | ENVIRONMENTAL SCIENTIST | SENIOR STRUCTURAL ENGINEER | STRUCTURAL ENGINEER | JR. STRUCTURAL ENGINEER | SENIOR DRAINAGE ENGINEER | TRAFFIC ENGINEER | ADMIN/ CLERICAL | TOTAL LABOR HRS. & COSTS |
|---|---|---|---|---|---|---|---|---|---|---|---|---|---|---|---|---|---|---|---|---|---|
| CONTRACT RATE PER HOUR | $310.00 | $295.00 | $290.00 | $275.00 | $200.00 | $170.00 | $145.00 | $118.00 | $180.00 | $167.00 | $90.00 | $204.00 | $185.00 | $100.00 | $290.00 | $215.00 | $155.00 | $200.00 | $181.00 | $110.00 | |
| **10. GEOTECHNICAL SERVICES** | | | | | | | | | | | | | | | | | | | | | 0 |
| A. Borings | | | | | | | | | | | | | | | | | | | | | 0 |
| B. Geotechnical Reports | | | | | | | | | | | | | | | | | | | | | 0 |
| *Subtotal Hours* | 0 | 0 | 0 | 0 | 0 | 0 | 0 | 0 | 0 | 0 | 0 | 0 | 0 | 0 | 0 | 0 | 0 | 0 | 0 | 0 | 0 |
| *Subtotal Labor Fee* | $0.00 | $0.00 | $0.00 | $0.00 | $0.00 | $0.00 | $0.00 | $0.00 | $0.00 | $0.00 | $0.00 | $0.00 | $0.00 | $0.00 | $0.00 | $0.00 | $0.00 | $0.00 | $0.00 | $0.00 | $0.00 |

| DESCRIPTION | TOTAL MH BY TASK | TOTAL COSTS TASK |
|---|---|---|
| 1. PROJECT MANAGEMENT | 60 | $12,858.00 |
| 2. ROUTE AND DESIGN STUDIES | 0 | $0.00 |
| 3. PUBLIC INVOLVEMENT | 0 | $0.00 |
| 4. UTILITY COORDINATION SUPPORT | 0 | $0.00 |
| 5. RIGHT OF WAY (ROW) AND MAPPING | 0 | $0.00 |
| 6. SURVEYING | 0 | $0.00 |
| 7. SCHEMATIC DEVELOPMENT | 458 | $81,580.00 |
| 8. DRAINAGE STUDY | 6 | $1,750.00 |
| 9. ENVIRONMENTAL SERVICES | 6 | $1,750.00 |
| 10. GEOTECHNICAL SERVICES | 0 | $0.00 |
| SUBTOTAL LABOR EXPENSES | 530 | $ 97,938.00 |

Docusign Envelope ID: EDFE3E44-9236-4760-8F72-C2C3CBC71C44



Project: CR 305
Prime Consultant: RS&H

| DIRECT EXPENSES | QUANTITY | COST | UNIT | TOTAL |
|---|---|---|---|---|
| Mileage | | $ 0.670 | mile | $ - |
| Rental Car (Includes taxes and fees; Insurance costs will not be reimbursed) | | $ 100.00 | day | $ - |
| Rental Car Fuel | | $ 5.00 | gallon | $ - |
| Parking - per day | | $ 30.00 | day | $ - |
| Toll Charges - each | | $ 50.00 | day | $ - |
| Meals per day (Overnight stay required) | | $ 64.00 | day/person | $ - |
| Standard Postage - *Current Postal Rate* | | $ 0.68 | each | $ - |
| Certified Letter Return Receipt - *Current Postal Rate* | | $ 15.00 | each | $ - |
| Overnight Mail - letter size - *Current Postal Rate* | | $ 35.00 | max each | $ - |
| Overnight Mail - oversized box | | $ 100.00 | max each | $ - |
| Courier Services | | $ 45.00 | each | $ - |
| Photocopies B/W (11" X 17") | | $ 0.25 | each | $ - |
| Photocopies B/W (8 1/2" X 11") | | $ 0.15 | each | $ - |
| Photocopies Color (11" X 17") | | $ 1.25 | each | $ - |
| Photocopies Color (8 1/2" X 11") | | $ 1.00 | each | $ - |
| Plots (B/W on Bond) | | $ 1.00 | per sq. ft. | $ - |
| Plots (Color on Bond) | | $ 1.75 | per sq. ft. | $ - |
| Plots (Color on Photographic Paper) | | $ 5.00 | per sq. ft. | $ - |
| Color Graphics on Foam Board | | $ 20.00 | per sq. ft. | $ - |
| Presentation Boards: 30" X 40" Color Mounted | | $ 100.00 | max each | $ - |
| Report Binding and tabbing | | $ 10.00 | each | $ - |
| Reproduction of CD/DVD - each | | $ 2.00 | each | $ - |
| USB Flashdrive (up to 32 GB) | | $ 10.00 | each | $ - |
| SUBTOTAL DIRECT EXPENSES | | | | $ - |
| SUBCONTRACTS: | | | | |
| AG3 | | | | $ - |
| Raba Kistner | | | | $ - |
| Hicks Environmental | | | | $ 22,842.28 |
| EDGE Engineering | | | | $ 36,380.00 |
| HDR | | | | $ - |
| SUBCONTRACT SUB-TOTAL | | | | $ 59,222.28 |

| SUMMARY | |
|---|---|
| TOTAL COSTS FOR PRIME ONLY (includes multiplier) | $ 97,938.00 |
| NON-SALARY (OTHER DIRECT EXPENSES) | $ - |
| SUBCONTRACTS (includes labor costs and direct expenses) | $ 59,222.28 |
| GRAND TOTAL | $ 157,160.28 |

Docusign Envelope ID: EDFE3E44-9236-4760-8F72-C2C3CBC71C44



**Project: CR 305**
**Prime Consultant: RS&H**
**Subconsultant: Hicks**
**Proposal Date: 5/28/2025**
**Prepared By: Hicks**

| TASK DESCRIPTION | Sr. Project Manager | Sr. Environmental Planner | Sr. Environmental Scientist | Sr. Environmental Specialist | Environmental Planner IV | Environmental Scientist IV | Environmental Specialist IV | Environmental Scientist III | Environmental Specialist III | Environmental Scientist II | Environmental Specialist I | Admin/ Clerical | TOTAL LABOR HRS. & COSTS |
|---|---|---|---|---|---|---|---|---|---|---|---|---|---|
| **CONTRACT RATE PER HOUR** | **$190.64** | **$164.45** | **$147.47** | **$143.82** | **$138.61** | **$131.25** | **$123.36** | **$111.44** | **$104.43** | **$100.93** | **$91.83** | **$85.00** | |
| | | | | | | | | | | | | | |
| **2. ROUTE AND DESIGN STUDIES** | | | | | | | | | | | | | |
| C. Constraints Mapping | | | | | | | | | | | | | 0 |
| | | | | | | | | | | | | | |
| ***Subtotal Hours*** | **0** | **0** | **0** | **0** | **0** | **0** | **0** | **0** | **0** | **0** | **0** | **0** | **0** |
| ***Subtotal Labor Fee*** | **$0.00** | **$0.00** | **$0.00** | **$0.00** | **$0.00** | **$0.00** | **$0.00** | **$0.00** | **$0.00** | **$0.00** | **$0.00** | **$0.00** | **$0.00** |

| TASK DESCRIPTION | Sr. Project Manager | Sr. Environmental Planner | Sr. Environmental Scientist | Sr. Environmental Specialist | Environmental Planner IV | Environmental Scientist IV | Environmental Specialist IV | Environmental Scientist III | Environmental Specialist III | Environmental Scientist II | Environmental Specialist I | Admin/ Clerical | TOTAL LABOR HRS. & COSTS |
|---|---|---|---|---|---|---|---|---|---|---|---|---|---|
| **CONTRACT RATE PER HOUR** | **$190.64** | **$164.45** | **$147.47** | **$143.82** | **$138.61** | **$131.25** | **$123.36** | **$111.44** | **$104.43** | **$100.93** | **$91.83** | **$85.00** | |
| | | | | | | | | | | | | | |
| **9. ENVIRONMENTAL SERVICES** | | | | | | | | | | | | | |
| A. County Due Diligence | | | | | | | | | | | | | 0 |
| B. Data Collection & Field Reconnaissance | | | | | | | | | | | | | 0 |
| C. Hazardous Materials Initial Site Assessment | | 2 | | | | | | 4 | | 20 | | 2 | 28 |
| D. Section 404 Clean Water Act Compliance | | 10 | 12 | | | | 30 | | 8 | | | | 60 |
| E. Biological Resources | | 8 | 6 | | | 8 | | | 18 | 18 | | | 58 |
| F. Historical Resources | | 4 | | | | | | 4 | 4 | | | 2 | 14 |
| G. Archeological Resources | | 4 | 2 | | | 8 | | | 4 | | | 2 | 20 |
| | | | | | | | | | | | | | 0 |
| | | | | | | | | | | | | | |
| ***Subtotal Hours*** | **0** | **28** | **20** | **0** | **0** | **16** | **30** | **8** | **34** | **38** | **0** | **6** | **180** |
| ***Subtotal Labor Fee*** | **$0.00** | **$4,604.60** | **$2,949.40** | **$0.00** | **$0.00** | **$2,100.00** | **$3,700.80** | **$891.52** | **$3,550.62** | **$3,835.34** | **$0.00** | **$510.00** | **$22,142.28** |

| DESCRIPTION | TOTAL COSTS TASK |
|---|---|
| | |
| 2. ROUTE AND DESIGN STUDIES | $0.00 |
| 9. ENVIRONMENTAL SERVICES | $22,142.28 |
| | |
| **SUBTOTAL LABOR EXPENSES** | **$22,142.28** |

| DIRECT EXPENSES | QUANTITY | COST | UNIT | TOTAL |
|---|---|---|---|---|
| Regulatory Database Search | 1 | $ 700.00 | ea | $ 700.00 |
| Dosimeter Rental | | $ 100.00 | ea | $ - |
| | | | | |
| **SUBTOTAL DIRECT EXPENSES** | | | | **$ 700.00** |

| SUMMARY | |
|---|---|
| | |
| TOTAL COSTS FOR PRIME ONLY(includes multiplier) | $ 22,142.28 |
| NON-SALARY (OTHER DIRECT EXPENSES) | $ 700.00 |
| **GRAND TOTAL** | **$ 22,842.28** |

Docusign Envelope ID: EDFE3E44-9236-4760-8F72-C2C3CBC71C44



**Project: CR 305**
**Prime Consultant: RS&H**
**Subconsultant: Edge**
**Proposal Date: 06-04-25**
**Prepared By: Brenna Vonasek**

| TASK DESCRIPTION | PROJECT MANAGER | SENIOR QC REVIEWER | SENIOR DRAINAGE ENGINEER | PROJECT ENGINEER | DESIGN ENGINEER | EIT | TOTAL LABOR HRS. & COSTS |
|---|---|---|---|---|---|---|---|
| **CONTRACT RATE PER HOUR** | **$300.00** | **$290.00** | **$260.00** | **$200.00** | **$165.00** | **$125.00** | |
| | | | | | | | |
| **7. SCHEMATIC DEVELOPMENT** | | | | | | | |
| a. Schematic - update cost estimate and support on roll plot and XS submittal | 4 | | | | 14 | 8 | 26 |
| | | | | | | | |
| ***Subtotal Hours*** | **4** | **0** | **0** | **0** | **14** | **8** | **26** |
| ***Subtotal Labor Fee*** | **$1,200.00** | **$0.00** | **$0.00** | **$0.00** | **$2,310.00** | **$1,000.00** | **$4,510.00** |

| TASK DESCRIPTION | PROJECT MANAGER | SENIOR QC REVIEWER | SENIOR DRAINAGE ENGINEER | PROJECT ENGINEER | DESIGN ENGINEER | EIT | TOTAL LABOR HRS. & COSTS |
|---|---|---|---|---|---|---|---|
| **CONTRACT RATE PER HOUR** | **$300.00** | **$290.00** | **$260.00** | **$200.00** | **$165.00** | **$125.00** | |
| | | | | | | | |
| **8. DRAINAGE STUDY** | | | | | | | |
| a.1 Hydrologic Modeling (update proposed onsite IC and calculations for CR 305 intersection improvements and alignment change) | 1 | 2 | | | 6 | 16 | 25 |
| a.2 Hydraulic Modeling (update HY-8 and HEC-RAS models, storm drain, and ditch due to realignment and intersection improvements) | 2 | 4 | | | 8 | 24 | 38 |
| c. Impact and Mitigation Analysis (re-evaluate impact assessment due to re-alignment. Assume 2 detention ponds from CR 305/CR 307 intersection improvements) | 2 | 4 | | | 10 | 28 | 44 |
| d. TCEQ Water Quality Analysis (re-evaluate up to 3 outfall BMPs with 2 at CR 307 intersection improvements and Crossing C). Update IC calculations and TSS removal calculations all BMPs) | 2 | 6 | | | 20 | 44 | 72 |
| e. Deliverables (update Final Drainage Report & Water Quality Report and exhibits) | 1 | 2 | | | 6 | 16 | 25 |
| | | | | | | | |
| ***Subtotal Hours*** | **8** | **18** | **0** | **0** | **50** | **128** | **204** |
| ***Subtotal Labor Fee*** | **$2,400.00** | **$5,220.00** | **$0.00** | **$0.00** | **$8,250.00** | **$16,000.00** | **$31,870.00** |

| DESCRIPTION | TOTAL COSTS TASK |
|---|---|
| | |
| 7. SCHEMATIC DEVELOPMENT | $4,510.00 |
| 8. DRAINAGE STUDY | $31,870.00 |
| | |
| **SUBTOTAL LABOR EXPENSES** | **$36,380.00** |

| **DIRECT EXPENSES** | **QUANTITY** | **COST** | **UNIT** | | | | **TOTAL** |
|---|---|---|---|---|---|---|---|
| | | | | | | | |
| Mileage | | $ 0.670 | Mile | | | | $ - |
| | | | | | | | |
| **SUBTOTAL DIRECT EXPENSES** | | | | | | | **$ -** |

| **SUMMARY** | |
|---|---|
| | |
| TOTAL COSTS FOR PRIME ONLY(includes multiplier) | $ 36,380.00 |
| NON-SALARY (OTHER DIRECT EXPENSES) | $ - |
| **GRAND TOTAL** | **$ 36,380.00** |

**Commissioners Court - Regular Session** **30.**

**Meeting Date:** 06/17/2025

CR 258 - American Structurepoint - SWA#1 to WA#1

**Submitted By:** Marie Walters, Road Bond

**Department:** Road Bond

**Agenda Category:** Consent

## Information

### Agenda Item

Discuss, consider, and take appropriate action on Supplemental No. 1 to Work Authorization No. 1 to the CR 258 contract executed March 19, 2024, between Williamson County and American Structurepoint, Inc. relating to the 2023 Road Bond Program. Project: P665 Fund Source: Road Bonds

### Background

This Supplemental No. 1 to Work Authorization No. 1 is to reduce the scope to three turn lanes and two new signals and decrease the fee by $126,550.64 from $879,903.72 to $753,353.08.

## Fiscal Impact

| From/To | Acct No. | Description | Amount |
|---|---|---|---|

## Attachments

CR 258 - American Structurepoint - SWA#1 to WA#1

## Form Review

| Inbox | Reviewed By | Date |
|---|---|---|
| County Judge Exec Asst. | Delia Colon | 06/12/2025 11:28 AM |
| Form Started By: Marie Walters | | Started On: 06/11/2025 08:25 AM |
| Final Approval Date: 06/12/2025 | | |

Docusign Envelope ID: 03DB4629-34A1-486D-B91E-9148722B4BEC

**SUPPLEMENTAL WORK AUTHORIZATION NO. 1**
**TO WORK AUTHORIZATION NO. 1**
**PROJECT: CR 258**

This Supplemental Work Authorization No. 1 is made pursuant to the terms and conditions of the Williamson County Contract for Engineering Services, being dated 03/19/2024 and entered into by and between Williamson County, Texas, a political subdivision of the State of Texas, (the "County") and American Structurepoint, Inc. (the "Engineer").

WHEREAS, the County and the Engineer executed Work Authorization No. 1 dated effective March 22, 2024 (the "Work Authorization");

WHEREAS, pursuant to Article 14 of the Contract, amendments, changes and modifications to a fully executed Work Authorization shall be made in the form of a Supplemental Work Authorization; and

WHEREAS, it has become necessary to amend, change and modify the Work Authorization.

**AGREEMENT**

NOW, THEREFORE, premises considered, the County and the Engineer agree that the Work Authorization shall be amended, changed and modified as follows:

I. The Services set out in Work Authorization No. 1, Attachment "B" are replaced and superseded in its entirety by Attachment "B" attached to this Supplemental Work Authorization No. 1.

II. The maximum amount payable for services under the Work Authorization is decreased from $879,903.72 to $753,353.08 reflecting a total decrease of $126,550.64 as shown Attachment "D" of the Supplemental Work Authorization.

Except as otherwise amended by prior Supplemental Work Authorizations, all other terms of the Work Authorization are unchanged and will remain in full force and effect:

Docusign Envelope ID: 03DB4629-34A1-486D-B91E-9148722B4BEC

EXECUTED this_____day of___, 2025.

| ENGINEER: | COUNTY: |
|---|---|
| American Structurepoint, Inc. | Williamson County, Texas |
| By: Signed by: Renee Ross EABA863867 1B4C8... | By: _____ |
| Signature | Signature |
| Renee Ross | _____ |
| Printed Name | Printed Name |
| Vice President | _____ |
| Title | Title |

LIST OF ATTACHMENTS

Attachment B – Services to be provided by Engineer
Attachment C - Schedule
Attachment D – Fee Schedule

APPROVED
By Christen Eschberger at 2:00 pm, Jun 10, 2025

Docusign Envelope ID: 03DB4629-34A1-486D-B91E-9148722B4BEC

# ATTACHMENT B
# SERVICES TO BE PROVIDED BY THE ENGINEER
# FOR CR 258 – SWA1 to WA1

## PROJECT DESCRIPTION

This SWA1 to WA1 is to reduce the scope from the original 4-lane facility to now adding turn lanes and an overlay to existing CR 258. This scope document represents the new work that will be completed for this supplemental, removing items that have already been completed under the original WA or are not applicable to the reduced scope.

Project Limits
The project limits are from Seward Junction Loop (which is the intersection of CR 258 and CR 260) to the CR 258 Extension (the western extension of CR 258 that intersects with US 183), an approximate length of 0.6 miles.

Existing Facility
The existing CR 258 facility is a 2-lane uncurbed asphalt road with shoulders and roadside ditches. The existing ROW is generally 65-75 ft wide. There are two drainage culverts crossing the existing CR 258.

Proposed Facility
The existing road will be overlayed and turn lanes added. The proposed improvements will consist of three turn lanes, located at 1) NB CR 258 and CR 258 extension; 2) NB CR 258 at LHISD high school middle driveway entrance; and 3) SB CR 258 at LHISD high school middle driveway entrance. The proposed facility will include 2 new signals;, one at the LHISD high school middle driveway entrance and one at CR 258 and CR 258 extension. The existing two culverts will be modified or replaced to accommodate the reconstruction. The proposed ROW is 120 ft based on the ultimate configuration.

Design Criteria
The project will be designed in accordance with the Williamson County Design manual.

1. PROJECT MANAGEMENT

    a. COMMUNICATION:

        - Engineer shall designate one Licensed Professional Engineer (Texas) to be responsible for the project management, and all communications with the County and its representatives.

    b. MONTHLY PROGRESS REPORTS, INVOICES, AND BILLINGS (3 months assumed):

Docusign Envelope ID: 03DB4629-34A1-486D-B91E-9148722B4BEC

- Submit monthly progress status reports to the GEC. Progress reports will include a deliverable table, tasks completed, tasks/objectives that are planned for the upcoming periods, lists or descriptions of items or decisions needed from the County and its representatives. Subconsultant progress will be incorporated into the monthly progress report. A copy of the monthly progress report will be uploaded to ProjectWise.

- Prepare correspondence, invoices, and progress reports on a monthly basis in accordance with current County requirements.

c. PROJECT COORDINATION & ADMINISTRATION:

- Prepare and maintain routine project record keeping including records of meetings and minutes.
- Correspondence and coordination will be handled through & with the concurrence of the GEC.
- Manage Project activities (including documenting emails, phone and conference calls, maintain project files for the length of the project, meeting agendas, meeting minutes, and schedule meetings), direct Engineer's team/staff, coordinate and review sub-consultant work, correspond with the County and its representatives, and assist the County and its representatives in preparing responses to Project-related inquiries.

d. PROGRESS/COORDINATION MEETINGS (2 external meetings assumed):

- Attend a kickoff meeting and coordination/progress meeting with the County and its representatives and stakeholders, as necessary to communicate development of the project and design issues.
- Prepare agenda and sign-in sheets for external coordination/progress meetings.
- Prepare meeting minutes for review via email within three (3) business days of the external coordination/progress meeting.
- Conduct internal coordination meetings as required to advance the development of the project.

e. PROJECT DESIGN SCHEDULE:

- Baseline Schedule - Submit a CPM Baseline Schedule in calendar day (CD) format to the County for approval, using P6 Primavera or Microsoft Project in both pdf and native formats within 14 calendar days of the Work Authorization execution. This schedule should detail all work activities, including those by the County affecting the critical path. It shall outline the execution strategy, critical path, milestones, deliverables, and for each

Docusign Envelope ID: 03DB4629-34A1-486D-B91E-9148722B4BEC

activity, its predecessors, successors, start and end dates, and float. Changes to schedule activities, durations, and dates require County consent, except for adjustments due to approved supplements or County-sanctioned project duration changes.

- Progress Schedule – Submit an updated Progress Schedule with each significant milestone and/or deliverable identified by the County, detailing actual work completion percentages and incorporating all approved supplements. If the schedule deviates from the baseline, a recovery schedule approved by the County is required.

f. PROJECT DOCUMENTS/FILES:

- All contract documents, including native files, shall be turned over to the County at each milestone and at the completion of the project or as requested. Documents shall be posted to the County's project management database.

g. DELIVERABLES:

- Monthly Invoices and Progress Reports including Deliverable Table
- Meeting Minutes, Sign-In Sheets, and Agendas
- Project Schedule and Updates
- Project Files
- QA/QC Documentation with Deliverable

2. UTILITY COORDINATION SUPPORT

***As this is a Road Bond Project, direct coordination with utilities will be conducted through the County's existing utility coordination contract with Cobb Fendley and Associates. The Engineer will provide support as described below:***

a. INCORPORATE UTILITY INFORMATION INTO ENGINEERING DRAWINGS

- Incorporate utility information provided by others into design files.
- Add utility notes to plans and exhibits as necessary.
- Consider/incorporate utility work into traffic control phasing plans as necessary.

b. DELIVERABLES:

Docusign Envelope ID: 03DB4629-34A1-486D-B91E-9148722B4BEC

- Utility information incorporated into plans and design files.
- Reviews of utility relocation plans.

3. RIGHT OF WAY (ROW) AND MAPPING

   a. PARCEL ACQUISITION DOCUMENTS (2 parcel documents assumed, 2 staking assumed, 2 exhibits assumed):

      - Upon approval of final schematic, prepare a right of way strip map.
      - Prepare draft parcel sketches and field notes documents for right of way parcel and easement acquisition. Note any improvements requiring removal/relocation.
      - Provide property owner exhibits identifying Parent tract (including area), Right-of-way acquisition (including parcel acquisition and remainder areas), and proposed improvements adjacent to the property as needed.

   b. MONUMENTATION AND ROW STAKING:

      - Set appropriate monumentation in accordance with County requirements. Prepare signed and sealed documents for right of way parcel and easement acquisition.
      - Stake proposed right of way with suitable markers as requested on a parcel-by-parcel basis for the purposes of fence construction, utility installation, or property owner requests.

   c. DELIVERABLES:

      - Field notes
      - Draft Parcel Acquisition Documents (pdf)
      - Final Parcel Acquisition Documents (one original and pdf)
      - Property owner exhibits (drawing file, pdf, and hardcopies)

   d. DELIVERABLES

      - Preliminary and Final Condemnation Hearing Exhibits in pdf format.

4. ENVIRONMENTAL SERVICES

   a. COUNTY DUE DILIGENCE:

Docusign Envelope ID: 03DB4629-34A1-486D-B91E-9148722B4BEC

- The Environmental Services will include studies and documentation required, per the Williamson County Environmental Protocol, for the various regulating authorities, including the Texas Historical Commission (THC), U.S. Army Corp of Engineers (USACE), U.S. Fish and Wildlife Service (USFWS), Williamson County Conservation Foundation (WCCF), and TCEQ. The intention of the Environmental Services is to attain necessary clearance letters and approvals in order to proceed with the proposed project.

b. HAZARDOUS MATERIALS ENVIRONMENTAL SITE ASSESSMENT:

- Prepare a Hazardous Materials Environmental Site Assessment (ESA) based on the data collection and field reconnaissance conducted and identify potential hazardous material sites that may be impacted by the proposed project. The Hazardous Materials Environmental Site Assessment will be conducted in general accordance with the standards described in the current ASTM Standard E 1527-21.

c. SECTION 404 CLEAN WATER ACT COMPLIANCE:

- Conduct a site visit that will determine if water resources are present. If no water resources are identified in the project area, document these findings in the water resources section of the due diligence report.

- If water resources are present, delineate wetland boundaries and ordinary high-water marks of jurisdictional waters within the project ROW. Prepare a Jurisdictional Waters Delineation Report identifying: specific impacts of the project on the Waters of the U.S., measures to minimize the impacts will be identified, and discuss applicable Section 404 options in accordance with current permits and conditions based on data collection and field reconnaissance. It is anticipated that this project will be covered under a Nationwide Permit (NWP 14) without a pre-construction notification (PCN).

  If it is determined, after the Jurisdictional Waters Delineation Report, that a PCN is required; a supplemental work authorization would be required. The Jurisdictional Waters Delineation Report and NWP with PCN are subject to the U.S. Army Corps of Engineers Forth Worth District review and issuance of a permit.

d. ENDANGERED SPECIES ACT COMPLIANCE:

- Prepare a letter documenting the project's effects on federally listed Threatened & Endangered Species to document the project's compliance

Docusign Envelope ID: 03DB4629-34A1-486D-B91E-9148722B4BEC

with the Endangered Species Act based on data collection and field reconnaissance.

- It is assumed no federally listed species or suitable habitat would be impacted by the project.

e. HISTORICAL SITE COMPLIANCE:

- Prepare a historic building survey that will follow the Secretary of the Interior's Standards and guidelines for Archeology and Historic Preservation and document historic buildings and structures within the Area of Potential Effect based on data collection and field reconnaissance.

f. TEXAS ANTIQUITIES CODE (TAC) COMPLIANCE:

- Prepare a Project Initiation Letter, Texas Antiquities Permit Application, and Associated Scope of Work based on data collection and field reconnaissance.

- Conduct a pedestrian survey and report of sufficient intensity to determine the nature, extent, and potential significance of any cultural resources located within the Area of Potential Effect in accordance with full report guidelines as outlined by the Texas Historical Commissions Rules of Practice and Procedures.

- Coordination with Texas Historical Commission including submittals to Texas Historical Commission and project records to the appropriate curation facility per Texas Historical Commission requirements. This Scope of Work assumes up to one archaeological site will be newly recorded within the project area. If additional sites are recorded, then a supplemental work authorization may be required for additional site delineations. No deep testing (e.g., backhoe trenching) is included in this Scope of Work.

g. DELIVERABLES:

- Draft & Final Environmental Due Diligence Report

- Draft & Final Regulatory Records Review

- Draft & Final Hazardous Materials Environmental Site Assessment (ESA) Report

- Draft & Final Wetlands Determination/Jurisdictional Waters Determination

Docusign Envelope ID: 03DB4629-34A1-486D-B91E-9148722B4BEC

- Draft & Final Endangered Species Letter
- Draft & Final Historic Building Survey
- Draft & Final Texas Antiquities Permit Application Associated Scope of Work and Report
- Provide Final Acceptance Correspondence of Approval of Permits

5. PLAN PREPARATION

a. Plans shall be prepared per Wilco criteria including applicable submittal requirements per PS&E Development Plan Submittal Checklist including: cost estimate, checklists, hardcopies, CAD files, comment responses, design waivers/exceptions, general notes, quantities, updated design schedule, construction time determination.

b. ROADWAY:

- Refine horizontal and vertical alignment of the roadway and cross streets, existing and proposed typical sections, cross sections created at appropriate increments and at cross drainage structures.
- Prepare project layout sheets that identify the project area and limits of work.
- Prepare Survey Data Sheets that clearly indicate benchmark locations and associated control information.

c. DRAINAGE:

- Prepare hydraulic calculations for the design of drainage structures and detention structures on the project and inclusion in the plans.
- Design and detail storm sewer system, drainage outfalls, cross drainage structures, culverts, channels, roadside ditches, minimum side slopes, and erosion and sedimentation control.

d. SIGNING, MARKINGS, & SIGNALIZATION:

- Prepare signing and marking layout per current version of Texas Manual of Uniform Traffic Control Devices (TMUTCD). Detail all non-standard signs or marking details as required for the project.

Docusign Envelope ID: 03DB4629-34A1-486D-B91E-9148722B4BEC

- Prepare traffic signal plan sheets for new signals at main school entrance at the intersection between CR 258 and the CR 258 extension which intersects with US 183 including: existing traffic control that will remain, roadway improvements, installation, additional traffic controls, intersection illumination, elevation sheets, phase sequence diagrams, signal sequence table, flashing operation, cycle length, interval timing, power source location, quantities, signal timing for final and construction phases.

- Utilize TxDOT standard detail sheets for construction details including poles, detectors, pull box, conduit layout, and controller foundation. Utilize TxDOT specifications and provisions required for traffic signals.

- Coordinate with GEC in identifying power sources.

e. TRAFFIC CONTROL:

- Prepare traffic control plan sequence of construction narrative, phase layout sheets, and detour layout as needed to direct traffic around construction activities per Texas Manual of Uniform Traffic Control Devices (TMUTCD).

f. WATER QUALITY:

- Prepare water quality temporary and permanent Best Management Practices (BMPs) to comply with Texas Commission on Environmental Quality (TCEQ) regulations. Assumed vegetative filter strips. Develop a Draft and Final TCEQ Contributing Zone Plan to be used. Submit Agent Authorization Form, application, and pay Application Fee(s).

- Prepare Stormwater Pollution Prevention Plan (SWPPP) and EPIC Sheet.

g. DELIVERABLES:

- 60% PS&E Submittal: per 60% Plan Submittal Checklist

- 100% PS&E Submittal; per 100%/Final Plan Submittal Checklist

- Final PS&E Submittal; see 100%/Final Plan Submittal Checklist

- Address preliminary Traffic Memo comments (signal warrant analysis) and submit Final Traffic Analysis Memo.

6. <u>PERMITS</u>

Docusign Envelope ID: 03DB4629-34A1-486D-B91E-9148722B4BEC

a. Prepare applicable permits.

7. BIDDING PHASE SERVICES

a. BIDDING PHASE SERVICES:

- Prepare all applicable construction documents for bidding including final signed and sealed plans with any joint bid utility plans incorporated; final general notes, specification list, special specifications and signed & sealed cover for project construction manual. Final construction time determination which also includes any joint bid utilities.

- Attend the pre-bid meeting. Respond to bidder's questions during the bid period. Prepare project addenda during bid period. Analyze contractor bids, prepare bid tabulation, and make recommendation for award to the apparent low bidder. Attend the pre-construction conference.

b. DELIVERABLES:

- Signed and sealed final bid documents

- Addenda as necessary

- Bid analysis and recommendation for award

8. EXCLUSIONS

a. Construction Phase Services

b. Traffic forecasting for known land-use developments including the new high school.

c. Additional traffic data collection including roadway tube counts and/or turning movement counts for additional intersections/time period.

d. Corridor Lighting/Illumination Design

e. Temporary signal control and signal timing plan for MOT phases during construction.

f. Detention / retention ponds

Docusign Envelope ID: 03DB4629-34A1-486D-B91E-9148722B4BEC

PRIME: AMERICAN STRUCTUREPOINT, INC.
ROADWAY: CR 258

# ATTACHMENT C - COUNTY ROAD 258
## SCHEDULE

SWA1 TO WA1

| ID | Task Name | Duration | Start | Finish | Predecess | % Complete | Successor |
|---|---|---|---|---|---|---|---|
| 1 | **Williamson County - CR 258 Schedule - WA2** | **197 days** | **Wed 6/18/25** | **Wed 12/31/25** | | **0%** | |
| 2 | **Milestones** | **197 days** | **Wed 6/18/25** | **Wed 12/31/25** | | **0%** | |
| 3 | Start Date | 0 days | Wed 6/18/25 | Wed 6/18/25 | | 0% | 4 |
| 4 | Notice to Proceed = Date of Execution | 0 days | Wed 6/18/25 | Wed 6/18/25 | 3 | 0% | 22,8,28,1 |
| 5 | Work Authorization Termination | 0 days | Wed 12/31/25 | Wed 12/31/25 | 37FS+63 d | 0% | 39 |
| 6 | **Design Development Activities** | **104 days** | **Wed 6/18/25** | **Mon 9/29/25** | | **0%** | |
| 7 | **Project Management** | **14 days** | **Wed 6/18/25** | **Tue 7/1/25** | | **0%** | |
| 8 | Create CPM Baseline Schedule | 14 days | Wed 6/18/25 | Tue 7/1/25 | 4 | 0% | 9 |
| 9 | Submit CPM Baseline Schedule | 0 days | Tue 7/1/25 | Tue 7/1/25 | 8 | 0% | 35 |
| 10 | **Utility Coordination Support** | **50 days** | **Wed 6/18/25** | **Wed 8/6/25** | | **0%** | |
| 11 | Review utility information, incorporate utility information into d | 50 days | Wed 6/18/25 | Wed 8/6/25 | 4 | 0% | |
| 12 | **Right of Way and Mapping** | **55 days** | **Tue 7/29/25** | **Sun 9/21/25** | | **0%** | |
| 13 | Develop Parcel Acquisition Documents | 15 days | Tue 7/29/25 | Tue 8/12/25 | 29 | 0% | 14 |
| 14 | Submit Draft Parcel Acquisition Documents | 0 days | Tue 8/12/25 | Tue 8/12/25 | 13 | 0% | 15 |
| 15 | GEC / County Review of Parcel Acquisition Documents | 14 days | Wed 8/13/25 | Tue 8/26/25 | 14 | 0% | 16 |
| 16 | Address GEC Comments on Draft Acquisition Documents | 12 days | Wed 8/27/25 | Sun 9/7/25 | 15 | 0% | 17 |
| 17 | Submit Final Parcel Acquisition Documents | 0 days | Sun 9/7/25 | Sun 9/7/25 | 16 | 0% | 20,18 |
| 18 | Conduct Monument and ROW Staking | 14 days | Mon 9/8/25 | Sun 9/21/25 | 17 | 0% | 35 |
| 19 | **Condemnation Support** | **14 days** | **Mon 9/8/25** | **Sun 9/21/25** | | **0%** | |
| 20 | Support Condemnation Hearing Exhibits | 14 days | Mon 9/8/25 | Sun 9/21/25 | 17 | 0% | 35 |
| 21 | **Environmental Services** | **58 days** | **Wed 6/18/25** | **Thu 8/14/25** | | **0%** | |
| 22 | Perform Environmental Services | 30 days | Wed 6/18/25 | Thu 7/17/25 | 4 | 0% | 23 |
| 23 | Submit All Draft Environmental Reports | 0 days | Thu 7/17/25 | Thu 7/17/25 | 22 | 0% | 24 |
| 24 | GEC / County Review of Draft Environmental Reports | 14 days | Fri 7/18/25 | Thu 7/31/25 | 23 | 0% | 25 |
| 25 | Prepare All Final Environmental Reports | 14 days | Fri 8/1/25 | Thu 8/14/25 | 24 | 0% | 26 |
| 26 | Submit All Final Environmental Reports | 0 days | Thu 8/14/25 | Thu 8/14/25 | 25 | 0% | |
| 27 | **Plan Preparation (PS&E)** | **104 days** | **Wed 6/18/25** | **Mon 9/29/25** | | **0%** | |
| 28 | 60% Design | 41 days | Wed 6/18/25 | Mon 7/28/25 | 4 | 0% | 29 |
| 29 | 60% PS&E Submittal & Draft Contributing Zone Plan & Draft Drainage Report and Drainage Models | 0 days | Mon 7/28/25 | Mon 7/28/25 | 28 | 0% | 30,13 |
| 30 | GEC / County 60% Review | 14 days | Tue 7/29/25 | Mon 8/11/25 | 29 | 0% | 31 |
| 31 | 100% Design | 21 days | Tue 8/12/25 | Mon 9/1/25 | 30 | 0% | 32 |
| 32 | 100% PS&E Submittal & Final Drainage Report and Drainage Models & CZP | 0 days | Mon 9/1/25 | Mon 9/1/25 | 31 | 0% | 33 |
| 33 | GEC / County 100% Review | 14 days | Tue 9/2/25 | Mon 9/15/25 | 32 | 0% | 34 |
| 34 | Final Submittal preparation | 14 days | Tue 9/16/25 | Mon 9/29/25 | 33 | 0% | 35 |
| 35 | **Final Submittal** | **0 days** | **Mon 9/29/25** | **Mon 9/29/25** | 34,9,18,2 | 0% | 37 |
| 36 | **Bidding Phase Services** | **93 days** | **Tue 9/30/25** | **Wed 12/31/25** | | **0%** | |
| 37 | Bidding Phase Services | 30 days | Tue 9/30/25 | Wed 10/29/25 | 35 | 0% | 39,5FS+6 |
| 38 | **Contract End** | **0 days** | **Wed 12/31/25** | **Wed 12/31/25** | | **0%** | |
| 39 | Contract End | 0 days | Wed 12/31/25 | Wed 12/31/25 | 5,37 | 0% | |

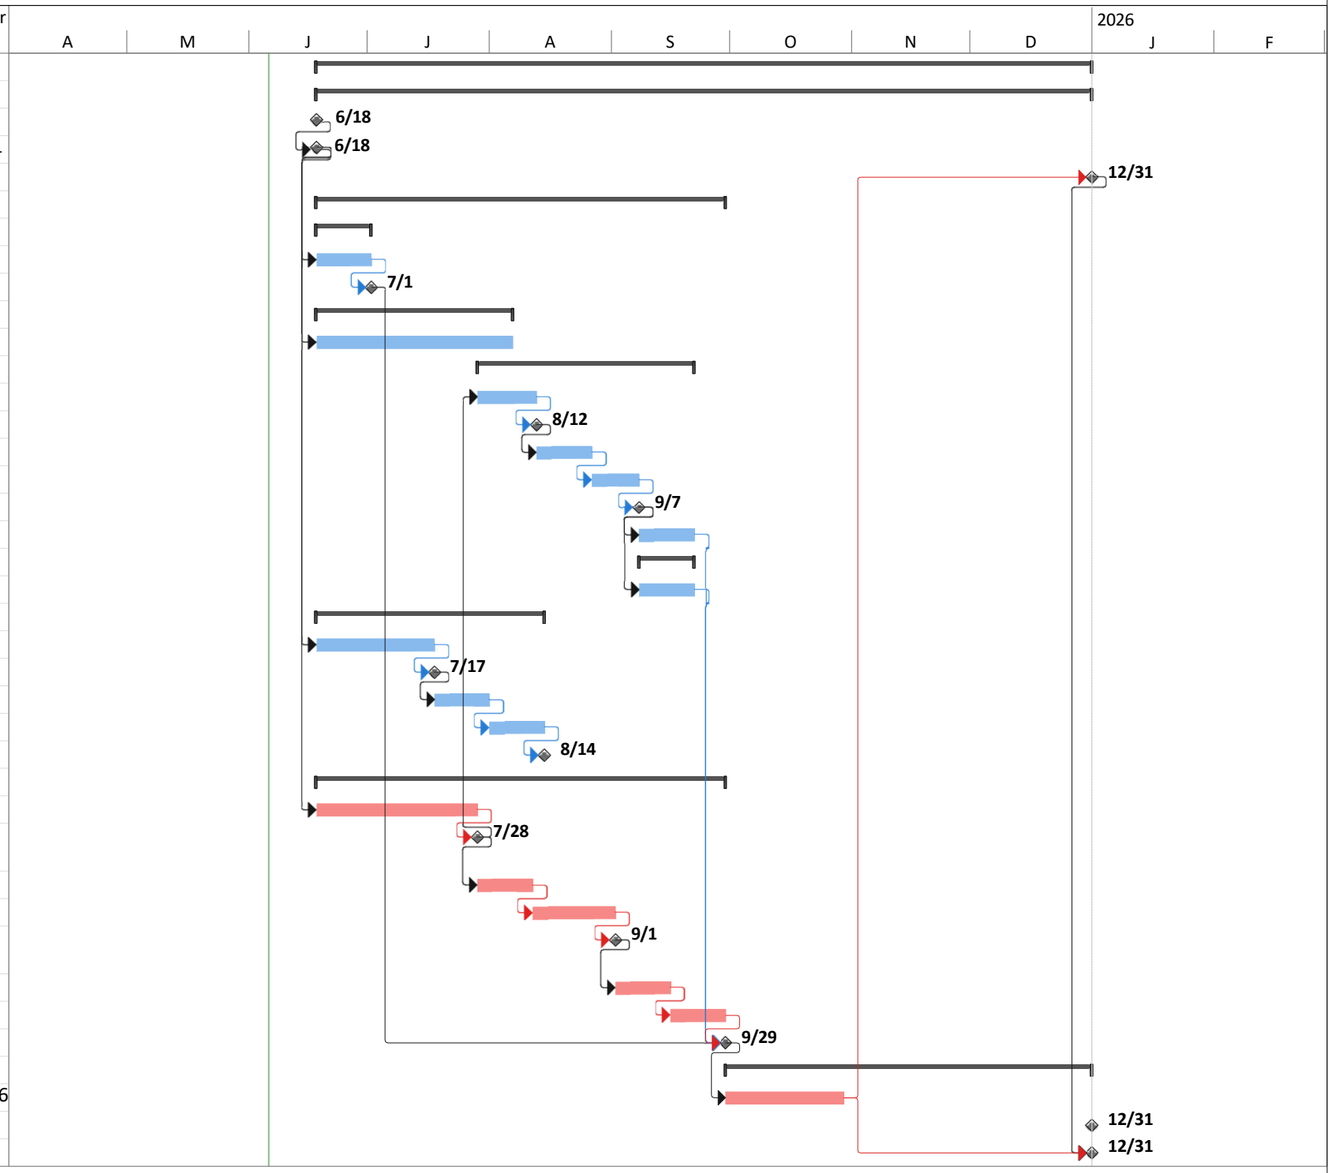


SWA1 to WA1
Termination Date:
December 31, 2025

Task
Split
Milestone
Summary
Project Summary
External Tasks
External Milestone
Inactive Task
Inactive Milestone
Inactive Summary
Manual Task
Duration-only
Manual Summary Rollup
Manual Summary
Start-only
Finish-only
Deadline
Critical
Critical Split
Progress
Manual Progress

Docusign Envelope ID: 03DB4629-34A1-486D-B91E-9148722B4BEC

**AMERICAN STRUCTUREPOINT, INC.**
**ATTACHMENT D: FEE SCHEDULE**
**WILLIAMSON COUNTY**
**County Road 258 - SWA1 TO WA1**

**American Structurepoint Inc.**

| Task | American Structurepoint | SAM | Raba Kistner | SWCA | Doucet | Total Labor |
|---|---|---|---|---|---|---|
| | | | | | | |
| 1. Project Management and Coordination | $7,125.00 | | | $7,088.00 | $5,300.00 | $19,513.00 |
| 2. Utility Coordination Support | $2,135.00 | | | | | $2,135.00 |
| 3. Right of Way and Mapping | $0.00 | $11,555.00 | | | | $11,555.00 |
| 4. Environmental Services | $0.00 | | | $53,210.00 | | $53,210.00 |
| 5. Plan Preparation | $132,180.00 | | | | $23,785.00 | $155,965.00 |
| 6. Permits | $2,050.00 | | | | | $2,050.00 |
| 7. Bidding Phase Services | $6,475.00 | | | | $1,390.00 | $7,865.00 |
| Unit Costs and ODE | $1,692.00 | $0.00 | $0.00 | $858.00 | | $2,550.00 |
| | | | | | | |
| **TOTAL (Fee to Complete Scoped Work)** | $151,657.00 | $11,555.00 | $0.00 | $61,156.00 | $30,475.00 | **$254,843.00** |

| | | | | | | |
|---|---|---|---|---|---|---|
| Original WA1 | $593,868.00 | $66,832.60 | $61,876.12 | $79,802.00 | $77,525.00 | **$879,903.72** |
| Amount spent to date: | $355,126.25 | $66,504.97 | $61,875.61 | $9,912.00 | $5,091.25 | $498,510.08 |
| Amount remaining on original WA1 | $238,741.75 | $327.63 | $0.51 | $69,890.00 | $72,433.75 | $381,393.64 |
| Reduction in overall fee for project | | | | | | $126,550.64 |
| New total cap for WA1 | | | | | | **$753,353.08** |

Docusign Envelope ID: 03DB4629-34A1-486D-B91E-9148722B4BEC

**AMERICAN STRUCTUREPOINT, INC.**
**ATTACHMENT D: FEE SCHEDULE**
**WILLIAMSON COUNTY**
**CR 258 - SWA1 TO WA1**

**American Structurepoint Inc.**

| Task | Senior Project Manager | Sr. QC Reviewer | Senior Project Engineer | Project Engineer | Design Engineer | EIT | Senior Technician | Technician | Sr. Traffic Engineer | Traffic Engineer | Total Hours | Total Labor |
|---|---|---|---|---|---|---|---|---|---|---|---|---|
| Rates | $315.00 | $305.00 | $260.00 | $200.00 | $155.00 | $135.00 | $190.00 | $130.00 | $290.00 | $190.00 | | |
| 1. Project Management and Coordination | 15 | 0 | 0 | 12 | 0 | 0 | 0 | 0 | 0 | 0 | 27 | $ 7,125.00 |
| a. Designate a PM for all communication with County | 4 | | | 4 | | | | | | | 8 | $ 2,060.00 |
| b. Monthly Progress Reports, Invoices , Including Deliverable Table (Assume 3 months) | 3 | | | | | | | | | | 3 | $ 945.00 |
| c. Project Coordination and Administration | 4 | | | 4 | | | | | | | 8 | $ 2,060.00 |
| d. Progress/Coordination Meetings (2 assumed) | 2 | | | 2 | | | | | | | 4 | $ 1,030.00 |
| e. Project Schedule and Updates | 2 | | | 2 | | | | | | | 4 | $ 1,030.00 |
| | | | | | | | | | | | | |
| 2. Utility Coordination Support | 1 | 0 | 0 | 2 | 4 | 4 | 0 | 2 | 0 | 0 | 13 | $ 2,135.00 |
| a. Incoporate utility inforamtion into engineering drawings | 1 | | | 2 | 4 | 4 | | 2 | | | 13 | $ 2,135.00 |
| | | | | | | | | | | | | |
| 5. Plan Preparation | 19 | 27 | 46 | 189 | 100 | 232 | 40 | 106 | 0 | 0 | 759 | $ 132,180.00 |
| a. Use Wilco criteria | | | | | | | | | | | 0 | $ - |
| b. Roadway Design | | | | | | | | | | | 0 | $ - |
| i. Refine horizontal and vertical alignments - P&P sheets | 3 | 2 | | 12 | 12 | 48 | | 66 | | | 143 | $ 20,875.00 |
| ii. Existing and proposed typical sections | 1 | 1 | | 3 | 4 | 8 | | 8 | | | 25 | $ 3,960.00 |
| iii. Create cross sections | 2 | 2 | | 4 | 32 | 24 | | | | | 64 | $ 10,240.00 |
| c. Drainage | | | | | | | | | | | 0 | $ - |
| i. Prepare hydraulic calculations | 1 | 4 | | 12 | 20 | 20 | | | | | 57 | $ 9,735.00 |
| ii. Design storm sewer sheets | 1 | 2 | | 4 | 12 | 20 | | 20 | | | 59 | $ 8,885.00 |
| d. Signing, Markings, & Signalization | | | | | | | | | | | 0 | $ - |
| iv. Prepare traffic signal sheets (assume 2 intersections) | 4 | 14 | 46 | 140 | | 80 | 40 | | | | 324 | $ 63,890.00 |
| f. Water quality | | | | | | | | | | | 0 | $ - |
| i. Prepare qater quality BMPs | 2 | | | 2 | | | | | | | 4 | $ 1,030.00 |
| ii. Develop draft and final TCEQ Contributing Zone Plan | 4 | | | 8 | 10 | 20 | | 6 | | | 48 | $ 7,890.00 |
| iii. Prepare SW3P and EPIC sheet | 1 | 2 | | 4 | 10 | 12 | | 6 | | | 35 | $ 5,675.00 |
| | | | | | | | | | | | | |
| 6. Permits | 2 | 0 | 0 | 4 | 4 | 0 | 0 | 0 | 0 | 0 | 10 | $ 2,050.00 |
| a. Prepare necessary permits | 2 | | | 4 | 4 | | | | | | 10 | $ 2,050.00 |
| | | | | | | | | | | | | |
| 7. Bidding Phase Services | 7 | 2 | 0 | 7 | 6 | 6 | 0 | 4 | 0 | 0 | 32 | $ 6,475.00 |
| a. Prepare all applicable construction documents for bidding | 4 | 2 | | 4 | 6 | 6 | | 4 | | | 26 | $ 4,930.00 |
| b. Attend pre-bid meeting, respond to bidder questions. Attend pre-construction conference | 3 | | | 3 | | | | | | | 6 | $ 1,545.00 |
| | | | | | | | | | | | 0 | $ - |
| **Total ASI Direct Labor Hours** | 44 | 29 | 46 | 214 | 114 | 242 | 40 | 112 | 0 | 0 | 841 | |
| **Percent of Total Hours** | 5% | 3% | 5% | 25% | 14% | 29% | 5% | 13% | 0% | 0% | | |
| **Total ASI Direct Labor Cost** | | | | | | | | | | | | **$ 149,965.00** |

Docusign Envelope ID: 03DB4629-34A1-486D-B91E-9148722B4BEC

**FEE SCHEDULE (SAM, LLC) -**
**ATTACHMENT D - FEE SCHEDULE**
**DESIGN SURVEY**

Project: CR 258 - SWA1 TO WA1

| TASK DESCRIPTION | SENIOR PROJECT MANAGER | PROJECT MANAGER | PROJECT COORDINATOR | SENIOR SURVEY TECHNICIAN | SURVEY TECHNICIAN | 2-PERSON SURVEY CREW | FIELD COORDINATOR | TOTAL LABOR HRS. & COSTS |
|---|---|---|---|---|---|---|---|---|
| **3. RIGHT OF WAY MAPPING** | | | | | | | | |
| Boundary Analysis/ROW Delineation | 1 | 3 | 2 | 4 | 2 | | | $1,945.00 |
| Prepare Preliminary ROW Documents including field notes (up to 2 parcels-1 property owner) | | 2 | 2 | 5 | 18 | | | $3,545.00 |
| Prepare Final ROW Documents (up to 2 parcels-1 property owner) | 1 | | 1 | 1 | 2 | | | $775.00 |
| ROW Staking (Up to 2 properties, one time only) | | 1 | 1 | 1 | 2 | 12 | 1 | $3,090.00 |
| Establish ROW Monumentation (up to 12 iron rods) | | 1 | | 1 | 2 | 8 | 1 | $2,200.00 |
| **ROW Mapping Sub-Total** | 2 | 7 | 6 | 12 | 26 | 20 | 2 | $11,555.00 |
| | | | | | | | | |
| | | | | | | | | |
| | $500.00 | $1,435.00 | $900.00 | $1,620.00 | $3,120.00 | $3,700.00 | $280.00 | |
| CONTRACT RATE PER HOUR | $250.00 | $205.00 | $150.00 | $135.00 | $120.00 | $185.00 | $140.00 | |
| | | | | | | | | |

| SUMMARY | |
|---|---|
| Design Survey Sub-Tota | $0.00 |
| NON-SALARY (OTHER DIRECT EXPENSES) | $0.00 |
| **TOTAL SAM SURVEY** | **$11,555.00** |

Docusign Envelope ID: 03DB4629-34A1-486D-B91E-9148722B4BEC

**ATTACHMENT D: FEE SCHEDULE**
**WILLIAMSON COUNTY**
**CR 258 - SWA1 TO WA1**

**SWCA**

| Task | Subject Matter Expert IV | Subject Matter Expert III | Subject Matter Expert II | Subject Matter Expert I | Specialist XII | Specialist XI | Specialist X | Specialist IX | Specialist VIII | Specialist VII | Specialist VI | Specialist V | Specialist IV | Specialist III | Specialist II | Specialist I | Total Hours | Total Labor |
|---|---|---|---|---|---|---|---|---|---|---|---|---|---|---|---|---|---|---|
| Rates | $293.00 | $268.00 | $242.00 | $230.00 | $226.00 | $207.00 | $189.00 | $169.00 | $158.00 | $147.00 | $137.00 | $123.00 | $114.00 | $104.00 | $91.00 | $77.00 | | |
| 1. Project Management and Coordination | | | | | | | | | | | | | | | | | **40** | **$ 7,088.00** |
| b. Monthly Progress Reports, Invoices , Including Deliverable Table | | | | | 8 | | | | | | | | | 16 | | | 24 | $ 3,472.00 |
| d. Project Coordination and Administration | | | | | 16 | | | | | | | | | | | | 16 | $ 3,616.00 |
| | | | | | | | | | | | | | | | | | | |
| | | | | | | | | | | | | | | | | | | |
| 4. Environmental Services | | | | | | | | | | | | | | | | | **390** | **$ 53,210.00** |
| b. Hazardous Materials Initial Site Assessment | | | | 6 | | | | | 20 | | 10 | 10 | | 16 | | | 62 | $ 8,804.00 |
| c. Section 404 Clean Water Act Compliance | | | | 2 | | | | | 32 | | | 12 | | 16 | | | 62 | $ 8,656.00 |
| d. Endangered Species Act Compliance | | | | 6 | | | 4 | | 50 | | 10 | 14 | | 24 | | | 108 | $ 15,624.00 |
| e. Historical Site Compliance | | | 1 | | | | | 2 | | | 24 | | 2 | | | | 29 | $ 4,096.00 |
| f. Texas Antiquities Code (TAC) Compliance | | | 1 | | | | | 12 | | 2 | 18 | 24 | 56 | 16 | | | 129 | $ 16,030.00 |
| g. Deliverables | | | | | | | | | | | | | | | | | 0 | $ - |
| | | | | | | | | | | | | | | | | | | |
| | | | | | | | | | | | | | | | | | 0 | $ - |
| SUBCONSULTANTS | | | | | | | | | | | | | | | | | | |
| | | | | | | | | | | | | | | | | | | |
| | | | | | | | | | | | | | | | | | | |
| | | | | | | | | | | | | | | | | | | |
| | | | | | | | | | | | | | | | | | | |
| **Total SWCA Direct Labor Hours** | 0 | 0 | 2 | 14 | 24 | 0 | 4 | 14 | 102 | 2 | 62 | 60 | 58 | 88 | 0 | 0 | 430 | |
| **Percent of Total Hours** | 0% | 0% | 0% | 3% | 6% | 0% | 1% | 3% | 24% | 0% | 14% | 14% | 13% | 20% | 0% | 0% | | |
| **Total SWCA Direct Labor Cost** | | | | | | | | | | | | | | | | | | **$ 60,298.00** |
| **Total SWCA Other Direct Expenses** | | | | | | | | | | | | | | | | | | **$ 858.00** |
| **TOTAL SWCA COST** | | | | | | | | | | | | | | | | | | **$ 61,156.00** |

Docusign Envelope ID: 03DB4629-34A1-486D-B91E-9148722B4BEC

**ATTACHMENT D: FEE SCHEDULE**
**WILLIAMSON COUNTY**
**CR 258 - SWA1 TO WA1**

**Doucet**

| Task | Principal Engineer (PE) | Senior Project Manager | Senior Project Engineer (PE) | Engineer Associate III | Sr. Civil Technician | Total Hours | Total Labor |
|---|---|---|---|---|---|---|---|
| Rates | $295.00 | $275.00 | $215.00 | $160.00 | $165.00 | | |
| 1. Project Management and Coordination | 2 | 14 | 4 | 0 | 0 | 20 | $ 5,300.00 |
| a. Designate a PM for all communication with County | 2 | | | | | 2 | $ 590.00 |
| b. Monthly Progress Reports, Invoices , Including Deliverable Table (Assume 3 months) | | 4 | | | | 4 | $ 1,100.00 |
| c. Project Specific QA/QC Plan | | | | | | 0 | $ - |
| d. Project Coordination and Administration | | 5 | | | | 5 | $ 1,375.00 |
| e. Progress/Coordination Meetings (2 assumed) | | 5 | | | | 5 | $ 1,375.00 |
| f. Project Schedule and Updates | | | 4 | | | 4 | $ 860.00 |
| | | | | | | | |
| 5. Plan Preparation | 0 | 7 | 16 | 45 | 68 | 136 | $ 23,785.00 |
| d. Signing, Markings, & Signalization | | | | | | 0 | $ - |
| i. Prepare signing and marking layouts (5 plan sheets & 2 Intersections at 1" = 50' scale) | | 1 | 4 | 10 | 20 | 35 | $ 6,035.00 |
| i. Prepare signing and marking (1 summary of small sign sheet) | | 1 | 1 | 2 | 2 | 6 | $ 1,140.00 |
| i. Prepare signing and marking (List of standards) | | 1 | 1 | 2 | | 4 | $ 810.00 |
| e. Traffic Control (Sequence of Construction) | | 1 | 4 | 4 | 4 | 13 | $ 2,435.00 |
| i. Traffic Control (10 plan sheets (2 Phases) & 2 Intersections at 1" = 50' scale) | | 1 | 2 | 16 | 24 | 43 | $ 7,225.00 |
| ii. Traffic Control (2 Typical Section Sheets (2 Phases) & 2 Intersections NTS) | | 1 | 2 | 6 | 10 | 19 | $ 3,315.00 |
| iii. Traffic Control (2 Advance Warning Sign at 1" = 200' scale) | | 1 | 2 | 4 | 8 | 15 | $ 2,665.00 |
| iv. Traffic Control (List of Standards) | | | | 1 | | 1 | $ 160.00 |
| | | | | | | | |
| 7. Bidding Phase Services | 0 | 0 | 2 | 6 | 0 | 8 | $ 1,390.00 |
| a. Prepare all applicable construction documents for bidding (Provide Quantities) | | | 2 | 6 | | 8 | $ 1,390.00 |
| b. Attend pre-bid meeting, respond to bidder questions. Attend pre-construction conference | | | | | | 0 | $ - |
| | | | | | | 0 | $ - |
| **Total Doucet Direct Labor Hours** | 2 | 21 | 22 | 51 | 68 | 164 | |
| **Percent of Total Hours** | 1% | 13% | 13% | 31% | 41% | | |
| **TOTAL PROJECT COST** | | | | | | | **$ 30,475.00** |

Docusign Envelope ID: 03DB4629-34A1-486D-B91E-9148722B4BEC

**ATTACHMENT D: FEE SCHEDULE**
**WILLIAMSON COUNTY**
**CR 258**
**Other Direct Expenses (American Structurepoint, Inc.)**

| Direct Expenses | Rate | Unit | Quantity | Cost |
|---|---|---|---|---|
| | | | | |
| CADD Color Plotting (Per SQ FT) | $ 1.50 | Square Feet | 1000 | $ 1,500.00 |
| | | | | |
| Photocopies B/W (8.5x11) | $ 0.15 | Each | 50 | $ 7.50 |
| Photocopies B/W (11x17) | $ 0.60 | Each | 100 | $ 60.00 |
| Color Copies (8.5x11) | $ 0.49 | Each | 50 | $ 24.50 |
| Color Copies (11x17) | $ 1.00 | Each | 100 | $ 100.00 |
| Mileage | $ 0.66 | Miles | 100 | $ 65.50 |
| | | | **SUB TOTAL** | **$ 1,692.00** |
| **SWCA** | | | | |
| Mileage | $ 0.66 | Miles | 520 | $ 343.20 |
| Photocopies B/W (8.5x11) | $ 0.15 | Each | 1000 | $ 150.00 |
| Color Copies (8.5x11) | $ 0.49 | Each | 20 | $ 9.80 |
| Materials/Supplies | $ 10.00 | Day | 3 | $ 30.00 |
| HazMat supplemental records | $ 300.00 | Each | 1 | $ 300.00 |
| Overnight Mail- letter size | $ 25.00 | Each | 1 | $ 25.00 |
| | | | **SUB TOTAL** | **$ 858.00** |
| **TOTAL** | | | | **$ 2,550.00** |

**Commissioners Court - Regular Session** **31.**

**Meeting Date:** 06/17/2025

Bickerstaff engagement agreement (Sanabria)

**Submitted By:** Shannon Francis, General Counsel

**Department:** General Counsel

**Agenda Category:** Regular Agenda Items

## Information

### Agenda Item

Discuss, consider, and take appropriate action on the engagement of the law firm of Bickerstaff Heath Delgado Acosta LLP to represent the Williamson County defendants in relation to the matter of Cause No. 25-1280-C26; Blake Sanabria, et al. v. Williamson County, et al.; In the 26th Judicial District Court of Williamson County, Texas; and exemption of these services from the competitive bid/proposal requirements of the County Purchasing Act pursuant to the discretionary exemption for personal or professional services, as set forth under Texas Local Government Code § 262.024(a)(4).

### Background

## Fiscal Impact

| From/To | Acct No. | Description | Amount |
|---|---|---|---|

## Attachments

Bickerstaff engagement agreement (Sanabria)

## Form Review

| Inbox | Reviewed By | Date |
|---|---|---|
| County Judge Exec Asst. | Delia Colon | 06/12/2025 08:07 AM |
| Form Started By: Shannon Francis | | Started On: 06/11/2025 06:37 PM |
| Final Approval Date: 06/12/2025 | | |

# Bickerstaff Heath Delgado Acosta LLP

Two Barton Skyway 1601 S. MoPac Expy., Suite C400, Austin, TX 78746

## ENGAGEMENT AGREEMENT

This agreement sets forth the standard terms of our engagement as your attorneys. Unless modified in writing by mutual agreement, these terms will be an integral part of our agreement with you. Therefore, we ask that you review this agreement carefully and contact us promptly if you have any questions. Please retain this agreement in your file.

Identity of Client. We will be representing the interests of Williamson County.

Attorneys. Bickerstaff Heath Delgado Acosta LLP is engaged by you as your attorneys, and I, Gunnar P. Seaquist, will be the partner who will coordinate and supervise the services we perform on your behalf. We routinely delegate selected responsibilities to other persons in our Firm when, because of special expertise, time availability or other reasons, they are in a better position to carry them out. In addition, we will try, where feasible and appropriate, to delegate tasks to persons who can properly perform them at the least cost to you.

The Scope of Our Work. You should have a clear understanding of the legal services we will provide. We will provide services related only to matters as to which we have been specifically engaged. Although in the future we may from time to time be employed on other matters, our present relationship is limited to representing the above-named client in the matters described in Exhibit A. We will at all times act on your behalf to the best of our ability. Any expressions on our part concerning the outcome of your legal matters are expressions of our best professional judgment, but are not guarantees. Such opinions are necessarily limited by our knowledge of the facts and are based on the state of the law at the time they are expressed. We cannot guarantee the success of any given matter, but we will strive to represent your interests professionally and efficiently.

Fees for Legal Services. Our charges for professional services are customarily based on the time devoted to the matter, the novelty and difficulty of the questions presented, the requisite experience, reputation and skill required to deal with those questions, time limitations imposed by the circumstances, and the amount involved and the results obtained. Unless otherwise indicated in writing, our fees for legal services are determined on the basis of the hourly rates of the respective lawyers and other timekeepers who perform the services. These rates vary depending on the expertise and experience of the individual. We adjust these rates annually, increasing them to reflect experience, expertise, and current economic conditions. We will notify you in writing if this fee structure is modified. The initial agreed billing rates for attorneys and other timekeepers engaged on your work are attached as Exhibit B.

Other Charges. All out-of-pocket expenses (such as copying charges, travel expenses, messenger expenses, filing and other court costs, and the like) incurred by us in connection with our representation of you will be billed to you as a separate item on your statement. A description of the most common expenses is included as Exhibit C and agreed to as part of this agreement.

Billing Procedures and Terms of Payment. Our billing period begins on the 16th of the month and ends on the 15th of the following month. We will render periodic invoices to you for legal services and expenses. We usually mail these periodic invoices on or before the last day of the month following the latest date covered in the statement. Each invoice is due upon receipt, must be paid in U.S. Dollars, and is considered delinquent if not paid in full within 30 days of its stated date. Payment must be made to the Firm at Two Barton Skyway 1601 S. MoPac Expy., Suite C400, Austin, TX 78746. If any invoice is not paid within 30 days after its stated date, interest at the rate of 1 ½ percent per month (18 percent per annum) will accrue on the balance due. However, if at any time 18 percent per annum exceeds the highest interest rate permitted by applicable law, then the interest rate that will be applied to any overdue amounts will be reduced to the maximum rate permitted under applicable law. We will include all information reasonably requested by you on all invoices and will reference any purchase order number provided by you. Payment and interest, if any, will comply with the Prompt Payment Act (Texas Government Code Chapter 2251), if applicable, for any final invoices. If you have any question or disagreement about any invoice that we submit to you for payment, please contact me at your earliest convenience so that we can resolve any problems without delay. Typically, such questions or disagreements can be resolved to the satisfaction of both sides with little inconvenience or formality.

Termination of Services. You have the right at any time to terminate our employment upon written notice to us, and if you do we will immediately cease to render additional services. We reserve the right to discontinue work on pending matters or terminate our attorney-client relationship with you at any time that payment of your account becomes delinquent, subject to Court approval if necessary. In the event that you fail to follow our advice and counsel, or otherwise fail to cooperate reasonably with us, we reserve the right to withdraw from representing you upon short notice, regardless of the status of your matter. No termination, whether by you or by us, will relieve you of the obligation to pay fees and expenses incurred prior to such termination.

Retention of Documents. Although we generally attempt to retain for a reasonable time copies of most documents in the possession of this Firm related to the matter(s) described in Exhibit A, we are not obligated to do so indefinitely, and we hereby expressly disclaim any responsibility or liability for failure to do so. We generally attempt to furnish copies of all documents and significant correspondence to you at the time they are created or received, and you agree to retain all originals and copies of documents you desire among your own files for future reference. This document serves as notice to you that we will destroy such materials in accordance with the Firm's record retention policy, which may be amended from time to time and a copy of which will be provided at your request. It is our Firm's policy to destroy all copies, whether in paper or electronic form, of materials in connection with the representation seven (7) years after the completion of our work relating to this engagement or the completion of a particular project under this engagement, unless and to the extent an exception recognized in our document retention policy or other legal requirement applies to some or all of the subject materials and requires retention for a longer period of time. The Firm also reserves the discretion to retain its records of pertinent documents relating to its ongoing representation of a client, e.g. in a general counsel capacity. If you would like to obtain copies of materials in the Firm's possession related to this matter prior to the scheduled destruction of the materials, please notify the Firm. Because you will have been furnished with copies of all relevant materials contained in our files during the course of the active phase of our representation, if you later ask us to retrieve and deliver materials contained in a file that has been closed, you agree that we will be entitled to be paid a reasonable charge for the cost of retrieving the file, and identifying, reproducing, and delivering the requested materials to you.

Fee Estimates. We are often requested to estimate the amount of fees and costs likely to be incurred in connection with a particular matter. Our attorneys do their best to estimate fees and expenses for particular matters when asked to do so. However, an estimate is just that, and the fees and expenses required are ultimately a function of many conditions over which we have little or no control, especially in litigation or negotiation situations where the extent of necessary legal services may depend to a significant degree upon the tactics of the opposition. Unless otherwise agreed in writing with respect to a specific matter, all estimates made by us will be subject to your agreement and understanding that such estimates do not constitute maximum or fixed-fee quotations and that the ultimate cost is frequently more or less than the amount estimated.

Governing Law. This Agreement shall be governed by and construed in accordance with the laws of the State of Texas, United States of America, without giving effect to its choice of laws provisions. Venue of any case or controversy arising under or pursuant to this Agreement will be exclusively in Travis County, Texas, United States of America.

Standards of Professionalism and Attorney Complaint Information. Pursuant to rules promulgated by the Texas Supreme Court and the State Bar of Texas, we hereby advise you that the State Bar of Texas investigates and prosecutes complaints of professional misconduct against attorneys licensed in Texas. Information on the grievance procedures is available from the State Bar of Texas, and any questions you have about the disciplinary process should be addressed to the Office of the General Counsel of the State Bar of Texas, which you may call toll free at 1-800-932-1900.

Questions. If you have any questions from time to time about any aspect of our arrangements, please feel free to raise those questions. We want to proceed in our work for you with your clear and satisfactory understanding about every aspect of our billing and payment policies; and we encourage an open and frank discussion of any or all of the matters addressed in this agreement.

Acceptance of Terms. If this arrangement is acceptable to Williamson County, please sign the enclosed duplicate original of this agreement and return it and the required retainer to us at your earliest convenience. We truly appreciate the opportunity to be of service to you and look forward to working with you in a mutually beneficial relationship.

**AGREED TO AND ACCEPTED**

WILLIAMSON COUNTY

By:_____

_____
[Printed name]

Title:_____

Date:_____

By:_____

_____
[Printed name]

Title:_____

Date:_____

cc: Billing Department

BICKERSTAFF HEATH DELGADO ACOSTA LLP

By:_____
Gunnar P. Seaquist

# Exhibit A — Scope of Services

Bickerstaff Heath Delgado Acosta LLP

While we agree that in the future we may from time to time be employed on other matters, this agreement provides that our relationship is limited to representing and counseling you in connection with the following:

- Representation of the Williamson County defendants in Cause No. 25-1280-C26, *Blake Sanabria et. al. v. Wiliamson County, et al*. in the 26th District Court of Williamson County, Texas well as any appeals or proceedings ancillary thereto.

- Other legal services assigned or requested, only if the scope of which is confirmed by you in writing at the time of assignment.

Other legal services not assigned or requested, and confirmed in writing, are specifically not within the scope of our representation.

# Exhibit B — Billing Rates

Bickerstaff Heath Delgado Acosta LLP

| TIMEKEEPER | 2024 Billing Rate |
|---|---|
| Albright, Stefanie | $385 |
| Arnold, Philip | $385 |
| Caputo, Cobby | $435 |
| Gonzalez, Vanessa | $400 |
| Heath, Bob | $510 |
| Katz, Joshua | $385 |
| Kimbrough, Chuck | $355 |
| Maxwell, Susan | $400 |
| Miller, Gregory | $385 |
| Rogers, Emily | $400 |
| Russell, Claudia | $395 |
| Seaquist, Gunnar | $385 |
| Than, Catherine | $400 |
| Weller, Steven | $395 |
| | |
| Kelley, Kimberly | $310 |
| Labashosky, Sara | $320 |
| Robinson, Lori | $335 |
| | |
| Caroom, Doug | $470 |
| Delgado, Hector | $455 |
| Dugat, Bill | $405 |
| Falk, Syd | $470 |
| Pagan, Kevin | $420 |
| | |
| Legal Assistants/Specialists | $210 |
| McCall, Sherry | $260 |

# Exhibit C—Client Costs Advanced

Bickerstaff Heath Delgado Acosta LLP

The firm incurs expenses on behalf of clients only when required by the legal needs of the clients. Some cases or matters require extensive use of outside copy facilities, and other cases may not be so paper-intensive. Standard services handled within the firm are not charged, and client specific expenses are billed to the client needing those services. An explanation of the billing structure is as follows:

Not Charged

Secretarial and word processing time, routine postage, file setup, file storage, local or ordinary long distance charges, fax charges, and computerized legal research data charges.

Delivery Services

Outside delivery services are used for pickup and delivery of documents to the client as well as to courts, agencies, and opposing parties. Outside delivery fees are charged to the client at the rate charged to the firm. Overnight delivery services are also charged at the rate charged to the firm. Firm Office Services Department personnel may provide delivery service in urgent situations and charges for such in-house service will not exceed the charge that would be made by an outside service in a similar situation.

Postage

Our postal equipment calculates exact U.S. postage for all sizes and weights of posted material. The rate charged for postage is the same as the amount affixed to the material that is mailed. We will not charge clients for postage on routine correspondence; however, the cost of large-volume mail, certified mail, or other additional mail services will be charged to the client.

Copies and Prints

Our standard rate for black and white copies and prints made by firm personnel is $0.15 per page. Color copies and prints are charged at a standard rate of $0.55 per page. These charges cover paper, equipment costs, and other supplies. If savings can be realized within the required time frame by sending copy jobs to subcontractors, the firm uses only qualified legal services copiers and the cost charged to the client is the same as the amount billed to the firm.

Phone Charges

Only charges for conference calls or international calls are charged, and charges are billed at the same amount billed to the firm by the outside provider.

Travel

Attorney and other timekeeper time spent traveling on behalf of a client is billed to the client. Hotel, meals, local transportation, and similar expenses are charged based on receipts and travel expense forms submitted by the attorney. Documentation is available to the client if requested.

Maps

Maps produced in conjunction with a project will be billed at $50 for each 34 x 44 inch map and $20 for each smaller map, plus cost (time fees) for preparation.

Other Expenses

Expenses incurred with outside providers in connection with the client's legal services will be paid by the client directly to the outside provider unless specifically arranged in advance. If the firm agrees to pay outside providers, the cost charged to the client is the same as the amount billed to the firm. Examples of such charges include: court reporter fees, filing fees, newspaper charges for publication notices, expert witness fees, consultants and other similar expenses.

# Exhibit D—Verification Required by Texas Government Code Chapter 2271

Bickerstaff Heath Delgado Acosta LLP

By signing below, Bickerstaff Heath Delgado Acosta LLP hereby verifies the following:

1. The Firm does not boycott Israel; and
2. The Firm will not boycott Israel during the term of this Engagement Agreement.

SIGNED BY:

Gunnar P. Seaquist

This Verification is incorporated and made a part of the Engagement Agreement between the Bickerstaff Heath Delgado Acosta LLP and Williamson County.

**Commissioners Court - Regular Session** **32.**

**Meeting Date:** 06/17/2025

Discuss, consider and take appropriate action on Interlocal Agreements allowing Granger and Thrall ISDs to use the EXPO Center as a Family Assistance Center in the event of a major public safety incident.

**Submitted For:** Bruce Clements **Submitted By:** Bruce Clements, Emergency Services Dept.

**Department:** Emergency Services Dept.

**Agenda Category:** Regular Agenda Items

## Information

### Agenda Item

The Interlocal Agreements (ILAs) will allow the Williamson County Expo Center in Taylor to be considered, based on availability, as a location for establishing a Family Assistance Center following a Public Safety Incident (PSI) at schools in Granger or Thrall.

### Background

Following a Public Safety Incident, such as an emergency evacuation, active shooter, or bus accident, it is important to quickly establish a Family Assistance Center (FAC) to provide a safe, secure, centrally located place for family reunification, and/or to obtain information and support services. The school facilities of both Granger and Thrall ISDs are in proximity to the Expo Center. The Interlocal Agreements (ILAs) will allow the ISDs to include the Expo Center in Taylor as a potential location to establish a FAC. The ISDs will provide the resources needed to establish the FAC with coordination assistance being provided by the Office of Emergency Management.

## Fiscal Impact

| From/To | Acct No. | Description | Amount |
|---|---|---|---|

## Attachments

Granger ISD and County EXPO Center ILA

Thrall ISD and County EXPO Center ILA

## Form Review

| Inbox | Reviewed By | Date |
|---|---|---|
| County Judge Exec Asst. | Delia Colon | 06/11/2025 03:56 PM |
| Form Started By: Bruce Clements | | Started On: 06/11/2025 09:45 AM |
| Final Approval Date: 06/11/2025 | | |

# INTERLOCAL AGREEMENT TO ESTABLISH FAMILY ASSISTANCE CENTER LOCATION FOLLOWING PUBLIC SAFETY INCIDENT

**THIS INTERLOCAL AGREEMENT TO ESTABLISH FAMILY ASSISTANCE CENTER LOCATION FOLLOWING PUBLIC SAFETY INCIDENT** ("Agreement") is entered into between the Independent School District named herein-below (the "District"), and Williamson County, Texas, a political subdivision of the State of Texas ("County"). In this Agreement, the District and the County are sometimes individually referred to as a "Party" and collectively referred to as the "Parties."

**WHEREAS,** a Public Safety Incident (PSI) is defined as an incident, disaster, or public health emergency that poses a risk to student safety and/or where more human deaths have occurred than can be managed with local or regional resources;

**WHEREAS,** after a PSI, a Family Assistance Center (FAC) can be established as a means to provide a safe, secure, centrally located place for family members and students of the PSI to obtain information and a range of support services,

**WHEREAS,** the District desires to establish a FAC prior to a PSI affecting the District;

**WHEREAS,** both the County and the District have a mutual need to respond to relief efforts during PSIs affecting the public health and safety of local residents;

**WHEREAS**, such cooperation is considered to be in the public interest; and

**WHEREAS,** this Agreement sets forth the terms and conditions pursuant to which the County may assist the District and obtain reimbursement for such assistance; and

**NOW, THEREFORE,** in consideration of the foregoing premises and the mutual promises and agreements of the Parties contained in this Agreement, the Parties agree as follows:

## I.
## PURPOSE

The purpose of this Agreement is for the District to secure, if available, the Williamson County Exposition Center ("Expo Center") as a temporary FAC for purposes of providing a safe, secure, centrally located place for family members of potential victims to search for their loved one or to seek information about their loved one's location and condition, as well as to obtain a range of support services in the immediate aftermath of a PSI affecting the District. The Parties acknowledge the intent of this Agreement is not to authorize the use of the Expo Center as a primary or secondary shelter in response to a PSI.

## II.
## EFFECTIVE DATE, TERM AND TERMINATION

**A. Effective Date and Term.** The term of this Agreement shall commence upon the last Party's execution hereof and shall continue until September 30, 2025 and thereafter will automatically be renewed on an annual basis for subsequent fiscal year starting October 1, 2025 and each subsequent October 1st until terminated as set out herein-below.

**B. Termination.** Either Party may terminate this Agreement for convenience and without cause or further liability upon thirty (30) business day's written notice to the other Party.

## III.
## STATEMENT OF RESPONSIBILITIES

**A. General.** The Parties mutually acknowledge and agree the District will generally manage operations and provide necessary staff to include but not be limited to operations staff, shelter management, law enforcement, and support staff as necessary to safely use the Expo Center for purposes of a FAC. As such, the District agrees that any advance payment for services detailed in this Agreement directly related to use of the Expo Center shall be made from the District's current revenues available, and the County may seek reimbursement of advanced costs pursuant to Paragraph B. below.

**B. Reimbursement of Costs.** The County and the District agree to mutually cooperate with the process of seeking direct reimbursement from the Federal Emergency Management Agency ("FEMA") of the United States and the State of Texas ("State") should such reimbursement be available. In the event the County provides services, security, other personnel and supplies or otherwise incurs costs to assist the District during its use of the Expo Center, the District shall reimburse County for any of its costs that are not directly reimbursed to the County from FEMA or the State. The County and the District shall maintain records to show actual time involved in the provision of services, and costs incurred for the period of time specified. To the extent applicable to the service, each Party shall cooperate in good faith to provide records satisfactory to the Federal and State government(s) and the County for any costs that may be reimbursed by FEMA or the State.

**C. County's Responsibilities**. The County agrees to the following:

1. Expo Center Manager or his/her designee will serve as the primary point of contact between the District and County for FAC planning and operations activities;
2. Determine and designate appropriate facilities at the Expo Center for use by the District as a FAC in response to a PSI affecting the District to the extent such facilities are available and not in use by County or other authorized third parties;
3. Upon District's notification of a PSI or request to use facilities at the Expo Center and provided such facilities are available and not in use by County or other authorized third parties, make available facilities at the Expo Center designated for District's use as a FAC for a temporary and reasonable amount of time under the circumstances; and

4. Provide staff, when available, to support facility oversight, security, maintenance, and janitorial operations.

**D. District's Responsibilities**. The District agrees to the following:

1. Designate a point of contact that shall serve as the District's primary point of contact for all FAC planning and operations activities;
2. Provide the County with advanced notice of potential FAC operation situations or impending requests to use Expo Center facilities as a FAC in response to a PSI affecting the District, along with detailed information of the potential PSI situation, the number of individuals that District would like to place at the Expo Center for the FAC operations, the length of time estimated for FAC operations, and any other details that would be needed by County in order to determine availability of facilities at the Expo Center;
3. Provide all necessary personnel, supplies, equipment, assets, or other items to support the District's use of facilities at the Expo Center as a FAC;
4. Manage and provide all FAC operations and provide staff to safely operate within facilities at the Expo Center to include but not be limited to operation staff, shelter management, law enforcement, and support staff as necessary; and
5. Act as lead in submitting request(s) for reimbursement to Federal and State government(s) in relation to any costs that may be reimbursed by FEMA or the State;
6. Cooperate with the Williamson County Auditor in relation to reimbursements of costs to the County by the District.

## IV.
## GENERAL PROVISIONS

**A. No Waiver of Immunity.** To the extent authorized under Texas law, the Parties agree that each shall be responsible for its own actions and those of its members pursuant to and within the scope of this Agreement or amendment thereto. It is expressly understood and agreed by the Parties that neither shall be held liable for the actions of the other Party or any of the other Party's members while in any manner furnishing services hereunder, Each party to this Agreement expressly waives all claims against the other party for compensation for any loss, damage, personal injury, or death occurring as a consequence of the performance of this Agreement, not due to the negligence, fraud, or illegal conduct of the other party. It is expressly understood and agreed that under this Agreement neither party waives, nor shall be deemed to waive, any immunity or defense that would otherwise be available to it against claims arising in the exercise of governmental powers and functions.

**B. Authority.** This Agreement is made under the authority conferred in Chapter 791, *Texas Government Code.*

**C. Severability.** The provisions of this Agreement are severable and, if any provision of this Agreement is held to be invalid for any reason by a court or agency of competent jurisdiction, the remainder of this Agreement will not be affected and this Agreement will be construed as if the invalid portion had never been contained herein.

**D. Assignment.** Except as otherwise provided herein, the assignment of this Agreement by any Party is prohibited without the prior written consent of the other Party. All of the respective covenants, undertakings, and obligations of each of the Parties will bind that Party and will apply to and bind any successors or assigns of that Party.

**E. Cooperation.** The Parties agree to cooperate at all times in good faith to effectuate the purposes and intent of this Agreement.

**F. Entire Agreement.** This Agreement contains the entire agreement of the Parties regarding the subject matter hereof and supersedes all prior or contemporaneous understandings or representations, whether oral or written, regarding the subject matter.

**G. No Agency Relationship.** No Agency Relationship: It is understood and agreed that Service Provider shall not in any sense be considered a partner or joint venturer with The County, nor shall Service Provider hold himself out as an agent or official representative of The County unless expressly authorized to do so by a majority of the Williamson County Commissioners Court. Service Provider shall be considered an independent contractor for the purpose of this Agreement and shall in no manner incur any expense or liability on behalf of The County other than what may be expressly allowed under this Agreement.

**H. Amendments.** Any amendment of this Agreement must be in writing and will be effective if signed by the authorized representatives of the Parties.

**I. Applicable Law and Venue; Mediation.** This Agreement will be construed in accordance with Texas law. Venue for any action arising hereunder will be in Williamson County, Texas. The parties expressly agree to work out any disputes informally and shall attempt mediation prior to pursing any claim(s) in court.

**J. Counterparts; Effect of Partial Execution.** This Agreement may be executed simultaneously in multiple counterparts, each of which will be deemed an original, but all of which will constitute the same instrument.

**GRANGER INDEPENDENT SCHOOL DISTRICT:**

By: Stephen Brosch

Printed Name: Stephen Brosch

Title: Superintendent

Date: 6-9-2025

**WILLIAMSON COUNTY, TEXAS:**

By: _____

Printed Name: Steve Snell

Title: Williamson County Judge

Date: _____

# INTERLOCAL AGREEMENT TO ESTABLISH FAMILY ASSISTANCE CENTER LOCATION FOLLOWING PUBLIC SAFETY INCIDENT

**THIS INTERLOCAL AGREEMENT TO ESTABLISH FAMILY ASSISTANCE CENTER LOCATION FOLLOWING PUBLIC SAFETY INCIDENT** ("Agreement") is entered into between the Independent School District named herein-below (the "District"), and Williamson County, Texas, a political subdivision of the State of Texas ("County"). In this Agreement, the District and the County are sometimes individually referred to as a "Party" and collectively referred to as the "Parties."

**WHEREAS,** a Public Safety Incident (PSI) is defined as an incident, disaster, or public health emergency that poses a risk to student safety and/or where more human deaths have occurred than can be managed with local or regional resources;

**WHEREAS,** after a PSI, a Family Assistance Center (FAC) can be established as a means to provide a safe, secure, centrally located place for family members and students of the PSI to obtain information and a range of support services,

**WHEREAS,** the District desires to establish a FAC prior to a PSI affecting the District;

**WHEREAS,** both the County and the District have a mutual need to respond to relief efforts during PSIs affecting the public health and safety of local residents;

**WHEREAS**, such cooperation is considered to be in the public interest; and

**WHEREAS,** this Agreement sets forth the terms and conditions pursuant to which the County may assist the District and obtain reimbursement for such assistance; and

**NOW, THEREFORE,** in consideration of the foregoing premises and the mutual promises and agreements of the Parties contained in this Agreement, the Parties agree as follows:

## I.
## PURPOSE

The purpose of this Agreement is for the District to secure, if available, the Williamson County Exposition Center ("Expo Center") as a temporary FAC for purposes of providing a safe, secure, centrally located place for family members of potential victims to search for their loved one or to seek information about their loved one's location and condition, as well as to obtain a range of support services in the immediate aftermath of a PSI affecting the District. The Parties acknowledge the intent of this Agreement is not to authorize the use of the Expo Center as a primary or secondary shelter in response to a PSI.

## II.
## EFFECTIVE DATE, TERM AND TERMINATION

**A. Effective Date and Term.** The term of this Agreement shall commence upon the last Party's execution hereof and shall continue until September 30, 2025 and thereafter will automatically be renewed on an annual basis for subsequent fiscal year starting October 1, 2025 and each subsequent October 1st until terminated as set out herein-below.

**B. Termination.** Either Party may terminate this Agreement for convenience and without cause or further liability upon thirty (30) business day's written notice to the other Party.

## III.
## STATEMENT OF RESPONSIBILITIES

**A. General.** The Parties mutually acknowledge and agree the District will generally manage operations and provide necessary staff to include but not be limited to operations staff, shelter management, law enforcement, and support staff as necessary to safely use the Expo Center for purposes of a FAC. As such, the District agrees that any advance payment for services detailed in this Agreement directly related to use of the Expo Center shall be made from the District's current revenues available, and the County may seek reimbursement of advanced costs pursuant to Paragraph B. below.

**B. Reimbursement of Costs.** The County and the District agree to mutually cooperate with the process of seeking direct reimbursement from the Federal Emergency Management Agency ("FEMA") of the United States and the State of Texas ("State") should such reimbursement be available. In the event the County provides services, security, other personnel and supplies or otherwise incurs costs to assist the District during its use of the Expo Center, the District shall reimburse County for any of its costs that are not directly reimbursed to the County from FEMA or the State. The County and the District shall maintain records to show actual time involved in the provision of services, and costs incurred for the period of time specified. To the extent applicable to the service, each Party shall cooperate in good faith to provide records satisfactory to the Federal and State government(s) and the County for any costs that may be reimbursed by FEMA or the State.

**C. County's Responsibilities**. The County agrees to the following:

1. Expo Center Manager or his/her designee will serve as the primary point of contact between the District and County for FAC planning and operations activities;
2. Determine and designate appropriate facilities at the Expo Center for use by the District as a FAC in response to a PSI affecting the District to the extent such facilities are available and not in use by County or other authorized third parties;
3. Upon District's notification of a PSI or request to use facilities at the Expo Center and provided such facilities are available and not in use by County or other authorized third parties, make available facilities at the Expo Center designated for District's use as a FAC for a temporary and reasonable amount of time under the circumstances; and

4. Provide staff, when available, to support facility oversight, security, maintenance, and janitorial operations.

**D. District's Responsibilities**. The District agrees to the following:

1. Designate a point of contact that shall serve as the District's primary point of contact for all FAC planning and operations activities;
2. Provide the County with advanced notice of potential FAC operation situations or impending requests to use Expo Center facilities as a FAC in response to a PSI affecting the District, along with detailed information of the potential PSI situation, the number of individuals that District would like to place at the Expo Center for the FAC operations, the length of time estimated for FAC operations, and any other details that would be needed by County in order to determine availability of facilities at the Expo Center;
3. Provide all necessary personnel, supplies, equipment, assets, or other items to support the District's use of facilities at the Expo Center as a FAC;
4. Manage and provide all FAC operations and provide staff to safely operate within facilities at the Expo Center to include but not be limited to operation staff, shelter management, law enforcement, and support staff as necessary; and
5. Act as lead in submitting request(s) for reimbursement to Federal and State government(s) in relation to any costs that may be reimbursed by FEMA or the State;
6. Cooperate with the Williamson County Auditor in relation to reimbursements of costs to the County by the District.

## IV.
## GENERAL PROVISIONS

**A. No Waiver of Immunity.** To the extent authorized under Texas law, the Parties agree that each shall be responsible for its own actions and those of its members pursuant to and within the scope of this Agreement or amendment thereto. It is expressly understood and agreed by the Parties that neither shall be held liable for the actions of the other Party or any of the other Party's members while in any manner furnishing services hereunder, Each party to this Agreement expressly waives all claims against the other party for compensation for any loss, damage, personal injury, or death occurring as a consequence of the performance of this Agreement, not due to the negligence, fraud, or illegal conduct of the other party. It is expressly understood and agreed that under this Agreement neither party waives, nor shall be deemed to waive, any immunity or defense that would otherwise be available to it against claims arising in the exercise of governmental powers and functions.

**B. Authority.** This Agreement is made under the authority conferred in Chapter 791, *Texas Government Code.*

**C. Severability.** The provisions of this Agreement are severable and, if any provision of this Agreement is held to be invalid for any reason by a court or agency of competent jurisdiction, the remainder of this Agreement will not be affected and this Agreement will be construed as if the invalid portion had never been contained herein.

D. **Assignment.** Except as otherwise provided herein, the assignment of this Agreement by any Party is prohibited without the prior written consent of the other Party. All of the respective covenants, undertakings, and obligations of each of the Parties will bind that Party and will apply to and bind any successors or assigns of that Party.

E. **Cooperation.** The Parties agree to cooperate at all times in good faith to effectuate the purposes and intent of this Agreement.

F. **Entire Agreement.** This Agreement contains the entire agreement of the Parties regarding the subject matter hereof and supersedes all prior or contemporaneous understandings or representations, whether oral or written, regarding the subject matter.

G. **No Agency Relationship.** No Agency Relationship: It is understood and agreed that Service Provider shall not in any sense be considered a partner or joint venturer with The County, nor shall Service Provider hold himself out as an agent or official representative of The County unless expressly authorized to do so by a majority of the Williamson County Commissioners Court. Service Provider shall be considered an independent contractor for the purpose of this Agreement and shall in no manner incur any expense or liability on behalf of The County other than what may be expressly allowed under this Agreement.

H. **Amendments.** Any amendment of this Agreement must be in writing and will be effective if signed by the authorized representatives of the Parties.

I. **Applicable Law and Venue; Mediation.** This Agreement will be construed in accordance with Texas law. Venue for any action arising hereunder will be in Williamson County, Texas. The parties expressly agree to work out any disputes informally and shall attempt mediation prior to pursing any claim(s) in court.

J. **Counterparts; Effect of Partial Execution.** This Agreement may be executed simultaneously in multiple counterparts, each of which will be deemed an original, but all of which will constitute the same instrument.

**THRALL INDEPENDENT SCHOOL DISTRICT:**

By: Tommy Hooker

Printed Name: Tommy Hooker

Title: Superintendent

Date: May 13, 2025

**WILLIAMSON COUNTY, TEXAS:**

By: _____

Printed Name: Steve Snell

Title: Williamson County Judge

Date: _____

**Commissioners Court - Regular Session** **33.**

**Meeting Date:** 06/17/2025

2025 Asset Inventory Report

**Submitted For:** Joy Simonton **Submitted By:** Joy Simonton, Purchasing

**Department:** Purchasing

**Agenda Category:** Regular Agenda Items

## Information

### Agenda Item

Discuss, consider and take appropriate action on acknowledging the 2025 Annual Asset Inventory Report as conducted by Records Consultants, Inc. (RCI) to fulfill the requirement of the Purchasing Agent to produce an annual asset report for the county, pursuant to Tx. Local Gov't Code 262.011. (i).

### Background

Tx. Local Gov't Code Sec. 262.011.(i) requires by July 1 of each year the county Purchasing Agent to file with the County Auditor and each of the members of the Commissioners Court an inventory of all the property on hand and belonging to the county and each subdivision, officer, and employee of the county. The court has previously approved a contract with Records Consultant, Inc. (RCI) to conduct the inventory and provide the results to the Purchasing Agent. The inventory reports attached is a result of the inventory conducted by RCI in March 2025. The reports are the 2025 Total Inventory Report and the 2025 Inventory by Department. Additional details from the report are on hand with the Purchasing Department. The County Auditor's Office is also in receipt of the report. The Department's point of contact is Joy Simonton.

## Fiscal Impact

| From/To | Acct No. | Description | Amount |
|---|---|---|---|

## Attachments

2025 Total Inventory

2025 Inventory by Department

## Form Review

| Inbox | Reviewed By | Date |
|---|---|---|
| County Judge Exec Asst. | Delia Colon | 06/09/2025 12:02 PM |
| Form Started By: Joy Simonton | | Started On: 06/09/2025 11:48 AM |
| Final Approval Date: 06/09/2025 | | |

**Williamson County Asset Inventory Report** **2025**

| Department No. | Description | Qty. | Unit Cost | Total Cost |
|---|---|---|---|---|
| 0560 | ABDOMINAL EXERCISER | 1 | $200.00 | $200.00 |
| 0882 | AC, RECOVERY/RECYCLE/RECHARGE CENTER | 1 | $7,420.00 | $7,420.00 |
| 0882 | AC, REFRIGERANT SERVICE CENTER | 1 | $1,495.00 | $1,495.00 |
| 0882 | AC, REFRIGERANT, RECOVERY SYSTEM | 1 | $5,574.43 | $5,574.43 |
| 0503 | AC, W/ HEAT PUMP, WINDOW UNIT | 1 | $965.00 | $965.00 |
| 0503 | AC, W/ HEAT PUMP, WINDOW UNIT | 1 | $965.00 | $965.00 |
| 0503 | AC, WALL MOUNTED | 1 | $670.00 | $670.00 |
| 0503 | AC, WALL MOUNTED | 1 | $670.00 | $670.00 |
| 0503 | AC, WALL MOUNTED | 1 | $670.00 | $670.00 |
| 3106 | AC, WALL MOUNTED | 1 | $670.00 | $670.00 |
| 0560 | AC, WINDOW UNIT | 1 | $98.00 | $98.00 |
| 0560 | AC, WINDOW UNIT | 1 | $98.00 | $98.00 |
| 0581 | AC, WINDOW UNIT | 2 | $98.00 | $196.00 |
| 3101 | AC, WINDOW UNIT | 1 | $98.00 | $98.00 |
| 0503 | ACTIVE COMBINER | 1 | $500.00 | $500.00 |
| 0503 | ACTIVE COMBINER | 1 | $500.00 | $500.00 |
| 0503 | ACTIVE COMBINER | 1 | $500.00 | $500.00 |
| 0503 | ACTIVE COMBINER | 1 | $500.00 | $500.00 |
| 0503 | ACTIVE COMBINER | 1 | $500.00 | $500.00 |
| 3103 | AERATOR, TOWED | 1 | $5,550.50 | $5,550.50 |
| 3103 | AERATOR, TOWED, HEAVY-DUTY | 1 | $9,500.00 | $9,500.00 |
| 0210 | AIR COMPRESSOR, 2-STAGE, 14 HP | 1 | $2,700.00 | $2,700.00 |
| 0210 | AIR COMPRESSOR, 2-STAGE, 14 HP | 1 | $650.00 | $650.00 |
| 0210 | AIR COMPRESSOR, 2-STAGE, 14 HP | 1 | $650.00 | $650.00 |
| 0210 | AIR COMPRESSOR, 2-STAGE, 14 HP | 1 | $2,047.96 | $2,047.96 |
| 0210 | AIR COMPRESSOR, 2-STAGE, 14 HP | 1 | $2,047.96 | $2,047.96 |
| 0210 | AIR COMPRESSOR, 2-STAGE, 14 HP | 1 | $4,150.00 | $4,150.00 |
| 0882 | AIR COMPRESSOR, 2-STAGE, DUPLEX | 1 | $2,490.00 | $2,490.00 |
| 0882 | AIR COMPRESSOR, 2-STAGE, DUPLEX | 1 | $2,460.00 | $2,460.00 |
| 0560 | AIR COMPRESSOR, MOBILE, 5 HP | 1 | $650.00 | $650.00 |
| 0210 | AIR COMPRESSOR, PORTABLE, HIGH-END | 1 | $1,040.00 | $1,040.00 |
| 0560 | AIR COMPRESSOR, PORTABLE, HIGH-END | 1 | $648.00 | $648.00 |
| 3107 | AIR COMPRESSOR, PORTABLE, HIGH-END | 1 | $1,237.95 | $1,237.95 |
| 0509 | AIR COMPRESSOR, PORTABLE, LOW-END | 4 | $260.00 | $1,040.00 |
| 0509 | AIR COMPRESSOR, PORTABLE, LOW-END | 1 | $260.00 | $260.00 |
| 0540 | AIR COMPRESSOR, PORTABLE, LOW-END | 1 | $260.00 | $260.00 |
| 0560 | AIR COMPRESSOR, PORTABLE, LOW-END | 1 | $260.00 | $260.00 |
| 0581 | AIR COMPRESSOR, PORTABLE, LOW-END | 3 | $260.00 | $780.00 |
| 3101 | AIR COMPRESSOR, PORTABLE, LOW-END | 2 | $260.00 | $520.00 |
| 3101 | AIR COMPRESSOR, PORTABLE, LOW-END | 1 | $260.00 | $260.00 |
| 0570 | AIR COMPRESSOR, STATIONARY, 10 HP | 1 | $2,490.00 | $2,490.00 |
| 3107 | AIR COMPRESSOR, STATIONARY, 10 HP | 1 | $2,490.00 | $2,490.00 |
| 0210 | AIR COMPRESSOR, STATIONARY, 5 HP | 1 | $599.99 | $599.99 |
| 0210 | AIR COMPRESSOR, STATIONARY, 5 HP | 1 | $1,200.00 | $1,200.00 |
| 0570 | AIR COMPRESSOR, STATIONARY, 5 HP | 1 | $1,200.00 | $1,200.00 |
| 0882 | AIR COMPRESSOR, STATIONARY, 5 HP | 1 | $1,200.00 | $1,200.00 |
| 3103 | AIR COMPRESSOR, STATIONARY, 5 HP | 1 | $1,200.00 | $1,200.00 |
| 0495 | AMBULANCE | 1 | $228,168.00 | $228,168.00 |
| 0495 | AMBULANCE | 1 | $228,168.00 | $228,168.00 |
| 0495 | AMBULANCE | 1 | $247,587.43 | $247,587.43 |
| 0495 | AMBULANCE | 1 | $228,168.00 | $228,168.00 |
| 0495 | AMBULANCE | 1 | $243,174.00 | $243,174.00 |
| 0495 | AMBULANCE | 1 | $243,174.00 | $243,174.00 |
| 0495 | AMBULANCE | 1 | $243,174.00 | $243,174.00 |
| 0495 | AMBULANCE | 1 | $243,174.00 | $243,174.00 |
| 0495 | AMBULANCE | 1 | $245,822.57 | $245,822.57 |
| 0495 | AMBULANCE | 1 | $245,822.57 | $245,822.57 |
| 0495 | AMBULANCE | 1 | $245,822.57 | $245,822.57 |
| 0495 | AMBULANCE | 1 | $245,822.57 | $245,822.57 |
| 0495 | AMBULANCE | 1 | $245,822.57 | $245,822.57 |

**Williamson County Asset Inventory Report** **2025**

| Department No. | Description | Qty. | Unit Cost | Total Cost |
|---|---|---|---|---|
| 0495 | AMBULANCE | 1 | $246,310.00 | $246,310.00 |
| 0495 | AMBULANCE | 1 | $246,310.00 | $246,310.00 |
| 0495 | AMBULANCE | 1 | $246,310.00 | $246,310.00 |
| 0495 | AMBULANCE | 1 | $246,310.00 | $246,310.00 |
| 0495 | AMBULANCE | 1 | $246,310.00 | $246,310.00 |
| 0495 | AMBULANCE | 1 | $239,527.18 | $239,527.18 |
| 0495 | AMBULANCE | 1 | $239,527.18 | $239,527.18 |
| 0495 | AMBULANCE | 1 | $239,527.16 | $239,527.16 |
| 0495 | AMBULANCE | 1 | $239,527.18 | $239,527.18 |
| 0495 | AMBULANCE | 1 | $250,000.00 | $250,000.00 |
| 0495 | AMBULANCE | 1 | $250,000.00 | $250,000.00 |
| 0495 | AMBULANCE | 1 | $250,000.00 | $250,000.00 |
| 0495 | AMBULANCE | 1 | $250,000.00 | $250,000.00 |
| 0495 | AMBULANCE | 1 | $250,000.00 | $250,000.00 |
| 0503 | AMPLIFER, W/ ANTENNA, TOWER TOP | 1 | $5,500.00 | $5,500.00 |
| 0503 | AMPLIFIER | 1 | $500.00 | $500.00 |
| 0503 | AMPLIFIER, HIGH-END | 1 | $1,815.00 | $1,815.00 |
| 0503 | AMPLIFIER, HIGH-END | 1 | $1,815.00 | $1,815.00 |
| 0503 | AMPLIFIER, HIGH-END | 1 | $1,815.00 | $1,815.00 |
| 0570 | AMPLIFIER, HIGH-END | 1 | $1,815.00 | $1,815.00 |
| 0570 | AMPLIFIER, HIGH-END | 1 | $1,815.00 | $1,815.00 |
| 0570 | AMPLIFIER, HIGH-END | 1 | $1,815.00 | $1,815.00 |
| 3107 | AMPLIFIER, HIGH-END | 1 | $1,815.00 | $1,815.00 |
| 0210 | AMPLIFIER, LOW-END | 1 | $345.00 | $345.00 |
| 0499 | AMPLIFIER, LOW-END | 1 | $345.00 | $345.00 |
| 0551 | AMPLIFIER, LOW-END | 1 | $345.00 | $345.00 |
| 0503 | AMPLIFIER, MODULE SIGNAL BOOSTER | 1 | $84,180.00 | $84,180.00 |
| 0503 | AMPLIFIER, MODULE SIGNAL BOOSTER | 1 | $5,500.00 | $5,500.00 |
| 0499 | AMPLIFIER, P.A. SYSTEM | 1 | $800.00 | $800.00 |
| 0560 | AMPLIFIER, P.A. SYSTEM | 1 | $800.00 | $800.00 |
| 0452 | AMPLIFIER/MIXER | 1 | $475.00 | $475.00 |
| 0452 | AMPLIFIER/MIXER | 1 | $475.00 | $475.00 |
| 0545 | ANALYZER, BLOOD CHEMISTRY, VETERINARY | 1 | $19,500.00 | $19,500.00 |
| 0509 | ANALYZER, CO2 | 1 | $400.00 | $400.00 |
| 0509 | ANALYZER, TRACER, HANDHELD | 1 | $2,000.00 | $2,000.00 |
| 0509 | ANALYZER, TRACER, HANDHELD | 1 | $2,000.00 | $2,000.00 |
| 0545 | ANESTHESIA SYSTEM, VETERINARIAN | 1 | $5,135.74 | $5,135.74 |
| 0503 | ANTENNA SPLITTER | 1 | $580.00 | $580.00 |
| 0503 | ANTENNA SPLITTER | 1 | $580.00 | $580.00 |
| 0503 | ANTENNA SPLITTER | 1 | $580.00 | $580.00 |
| 0540 | APPLE TV, STREAMING PLAYER | 1 | $99.00 | $99.00 |
| 3106 | ARENA GROOMER, TOWED | 1 | $6,281.00 | $6,281.00 |
| 0450 | ARMOIRE | 1 | $465.00 | $465.00 |
| 0210 | ASPHALT DENSITY GUAGE, NON-NUCLEAR | 1 | $7,995.00 | $7,995.00 |
| 0210 | ATTACHMENT, AUGER, SKID-STEER/ TRACTOR | 1 | $4,300.00 | $4,300.00 |
| 3103 | ATTACHMENT, AUGER, SKID-STEER/ TRACTOR, LOW-END | 1 | $2,950.00 | $2,950.00 |
| 0210 | ATTACHMENT, BROOM SWEEPER, SKID-STEER/ TRACTOR | 1 | $7,900.00 | $7,900.00 |
| 3106 | ATTACHMENT, BROOM SWEEPER, SKID-STEER/ TRACTOR | 1 | $7,900.00 | $7,900.00 |
| 3106 | ATTACHMENT, BROOM SWEEPER, SKID-STEER/ TRACTOR | 1 | $7,034.00 | $7,034.00 |
| 3107 | ATTACHMENT, BROOM SWEEPER, SKID-STEER/ TRACTOR | 1 | $8,742.88 | $8,742.88 |
| 3103 | ATTACHMENT, BRUSHCUTTER, SKID-STEER/ TRACTOR | 1 | $7,725.00 | $7,725.00 |
| 3106 | ATTACHMENT, DOZER BLADE, 6-WAY, SKID-STEER/ TRACT | 1 | $9,400.00 | $9,400.00 |
| 3107 | ATTACHMENT, GRAPPLE, SKID-STEER/ TRACTOR | 1 | $4,550.00 | $4,550.00 |
| 0210 | ATTACHMENT, PALLET FORKS, SKID-STEER/ TRACTOR | 1 | $1,750.00 | $1,750.00 |
| 3103 | ATTACHMENT, PALLET FORKS, SKID-STEER/ TRACTOR | 1 | $1,750.00 | $1,750.00 |
| 3103 | ATTACHMENT, TREE SHEAR | 1 | $5,100.00 | $5,100.00 |
| 0503 | AUDIO PROCESSOR, DIGITAL | 1 | $710.00 | $710.00 |
| 0503 | AUDIO PROCESSOR, DIGITAL | 1 | $710.00 | $710.00 |
| 0503 | AUDIO PROCESSOR, DIGITAL | 1 | $710.00 | $710.00 |
| 0503 | AUDIO PROCESSOR, DIGITAL | 1 | $710.00 | $710.00 |

**Williamson County Asset Inventory Report** **2025**

| Department No. | Description | Qty. | Unit Cost | Total Cost |
|---|---|---|---|---|
| 0503 | AUDIO PROCESSOR, DIGITAL | 1 | $710.00 | $710.00 |
| 0503 | AUDIO PROCESSOR, DIGITAL | 1 | $710.00 | $710.00 |
| 0503 | AUDIO PROCESSOR, DIGITAL | 1 | $710.00 | $710.00 |
| 0503 | AUDIO PROCESSOR, DIGITAL | 1 | $710.00 | $710.00 |
| 0503 | AUDIO PROCESSOR, DIGITAL | 1 | $710.00 | $710.00 |
| 0503 | AUDIO PROCESSOR, DIGITAL | 1 | $710.00 | $710.00 |
| 0503 | AUDIO PROCESSOR, DIGITAL | 1 | $710.00 | $710.00 |
| 0541 | AUDIO SWITCHER, LOW-END | 3 | $25.00 | $75.00 |
| 0210 | AUDIO/VIDEO RECEIVER | 1 | $299.00 | $299.00 |
| 0499 | AUDIO/VIDEO RECEIVER | 2 | $299.00 | $598.00 |
| 0427 | AUDIO/VIDEO SYSTEM, COURTROOM | 1 | $20,000.00 | $20,000.00 |
| 0210 | AUDIO/VISUAL EQUIPMENT CART, STANDARD | 1 | $135.00 | $135.00 |
| 0426 | AUDIO/VISUAL EQUIPMENT CART, STANDARD | 1 | $135.00 | $135.00 |
| 0427 | AUDIO/VISUAL EQUIPMENT CART, STANDARD | 1 | $135.00 | $135.00 |
| 0438 | AUDIO/VISUAL EQUIPMENT CART, STANDARD | 1 | $135.00 | $135.00 |
| 0440 | AUDIO/VISUAL EQUIPMENT CART, STANDARD | 2 | $135.00 | $270.00 |
| 0454 | AUDIO/VISUAL EQUIPMENT CART, STANDARD | 1 | $135.00 | $135.00 |
| 0454 | AUDIO/VISUAL EQUIPMENT CART, STANDARD | 1 | $135.00 | $135.00 |
| 0475 | AUDIO/VISUAL EQUIPMENT CART, STANDARD | 1 | $135.00 | $135.00 |
| 0492 | AUDIO/VISUAL EQUIPMENT CART, STANDARD | 1 | $135.00 | $135.00 |
| 0492 | AUDIO/VISUAL EQUIPMENT CART, STANDARD | 1 | $135.00 | $135.00 |
| 0499 | AUDIO/VISUAL EQUIPMENT CART, STANDARD | 1 | $135.00 | $135.00 |
| 0499 | AUDIO/VISUAL EQUIPMENT CART, STANDARD | 1 | $135.00 | $135.00 |
| 0503 | AUDIO/VISUAL EQUIPMENT CART, STANDARD | 1 | $135.00 | $135.00 |
| 0509 | AUDIO/VISUAL EQUIPMENT CART, STANDARD | 1 | $135.00 | $135.00 |
| 0540 | AUDIO/VISUAL EQUIPMENT CART, STANDARD | 2 | $135.00 | $270.00 |
| 0541 | AUDIO/VISUAL EQUIPMENT CART, STANDARD | 1 | $135.00 | $135.00 |
| 0541 | AUDIO/VISUAL EQUIPMENT CART, STANDARD | 1 | $135.00 | $135.00 |
| 0545 | AUDIO/VISUAL EQUIPMENT CART, STANDARD | 1 | $135.00 | $135.00 |
| 0560 | AUDIO/VISUAL EQUIPMENT CART, STANDARD | 1 | $135.00 | $135.00 |
| 0560 | AUDIO/VISUAL EQUIPMENT CART, STANDARD | 1 | $135.00 | $135.00 |
| 0560 | AUDIO/VISUAL EQUIPMENT CART, STANDARD | 1 | $135.00 | $135.00 |
| 0560 | AUDIO/VISUAL EQUIPMENT CART, STANDARD | 1 | $135.00 | $135.00 |
| 0572 | AUDIO/VISUAL EQUIPMENT CART, STANDARD | 1 | $135.00 | $135.00 |
| 0576 | AUDIO/VISUAL EQUIPMENT CART, STANDARD | 2 | $135.00 | $270.00 |
| 0576 | AUDIO/VISUAL EQUIPMENT CART, STANDARD | 1 | $135.00 | $135.00 |
| 0576 | AUDIO/VISUAL EQUIPMENT CART, STANDARD | 1 | $135.00 | $135.00 |
| 0576 | AUDIO/VISUAL EQUIPMENT CART, STANDARD | 1 | $135.00 | $135.00 |
| 0576 | AUDIO/VISUAL EQUIPMENT CART, STANDARD | 1 | $135.00 | $135.00 |
| 0576 | AUDIO/VISUAL EQUIPMENT CART, STANDARD | 1 | $135.00 | $135.00 |
| 0576 | AUDIO/VISUAL EQUIPMENT CART, STANDARD | 1 | $135.00 | $135.00 |
| 0576 | AUDIO/VISUAL EQUIPMENT CART, STANDARD | 1 | $135.00 | $135.00 |
| 0576 | AUDIO/VISUAL EQUIPMENT CART, STANDARD | 2 | $135.00 | $270.00 |
| 0576 | AUDIO/VISUAL EQUIPMENT CART, STANDARD | 2 | $135.00 | $270.00 |
| 0576 | AUDIO/VISUAL EQUIPMENT CART, STANDARD | 1 | $135.00 | $135.00 |
| 0576 | AUDIO/VISUAL EQUIPMENT CART, STANDARD | 1 | $135.00 | $135.00 |
| 0576 | AUDIO/VISUAL EQUIPMENT CART, STANDARD | 2 | $135.00 | $270.00 |
| 0576 | AUDIO/VISUAL EQUIPMENT CART, STANDARD | 1 | $135.00 | $135.00 |
| 0576 | AUDIO/VISUAL EQUIPMENT CART, STANDARD | 1 | $135.00 | $135.00 |
| 0576 | AUDIO/VISUAL EQUIPMENT CART, STANDARD | 2 | $135.00 | $270.00 |
| 0576 | AUDIO/VISUAL EQUIPMENT CART, STANDARD | 2 | $135.00 | $270.00 |
| 0581 | AUDIO/VISUAL EQUIPMENT CART, STANDARD | 1 | $135.00 | $135.00 |
| 0591 | AUDIO/VISUAL EQUIPMENT CART, STANDARD | 1 | $135.00 | $135.00 |
| 3106 | AUDIO/VISUAL EQUIPMENT CART, STANDARD | 2 | $135.00 | $270.00 |
| 3106 | AUDIO/VISUAL EQUIPMENT CART, STANDARD | 1 | $135.00 | $135.00 |
| 0210 | AUGER, POSTHOLE, 5" | 1 | $340.00 | $340.00 |
| 0210 | AUGER, POSTHOLE, 9" | 1 | $5,590.00 | $5,590.00 |
| 3107 | AUGER, POSTHOLE, 9" | 1 | $5,035.00 | $5,035.00 |
| 0545 | AUTOCLAVE/ STERILIZER, MEDICAL | 1 | $3,800.00 | $3,800.00 |
| 0545 | AUTOCLAVE/ STERILIZER, MEDICAL | 1 | $3,999.00 | $3,999.00 |

**Williamson County Asset Inventory Report** **2025**

| Department No. | Description | Qty. | Unit Cost | Total Cost |
|---|---|---|---|---|
| 0570 | AUTOCLAVE/ STERILIZER, MEDICAL | 1 | $3,800.00 | $3,800.00 |
| 0495 | AUTOMOBILE | 1 | $29,130.00 | $29,130.00 |
| 0495 | AUTOMOBILE | 1 | $29,459.00 | $29,459.00 |
| 0495 | AUTOMOBILE | 1 | $20,228.00 | $20,228.00 |
| 0495 | AUTOMOBILE | 1 | $19,828.00 | $19,828.00 |
| 0495 | AUTOMOBILE | 1 | $19,828.00 | $19,828.00 |
| 0495 | AUTOMOBILE | 1 | $24,927.00 | $24,927.00 |
| 0495 | AUTOMOBILE | 1 | $31,703.77 | $31,703.77 |
| 0495 | AUTOMOBILE | 1 | $31,703.77 | $31,703.77 |
| 0495 | AUTOMOBILE | 1 | $18,856.00 | $18,856.00 |
| 0495 | AUTOMOBILE | 1 | $19,103.33 | $19,103.33 |
| 0495 | AUTOMOBILE | 1 | $19,103.33 | $19,103.33 |
| 0495 | AUTOMOBILE | 1 | $19,103.34 | $19,103.34 |
| 0495 | AUTOMOBILE | 1 | $23,449.83 | $23,449.83 |
| 0495 | AUTOMOBILE | 1 | $25,549.84 | $25,549.84 |
| 0495 | AUTOMOBILE | 1 | $18,406.00 | $18,406.00 |
| 0495 | AUTOMOBILE | 1 | $23,199.83 | $23,199.83 |
| 0495 | AUTOMOBILE | 1 | $23,732.42 | $23,732.42 |
| 0495 | AUTOMOBILE | 1 | $22,856.70 | $22,856.70 |
| 0495 | AUTOMOBILE | 1 | $19,850.56 | $19,850.56 |
| 0495 | AUTOMOBILE | 1 | $19,511.67 | $19,511.67 |
| 0495 | AUTOMOBILE | 1 | $19,511.67 | $19,511.67 |
| 0495 | AUTOMOBILE | 1 | $20,000.52 | $20,000.52 |
| 0495 | AUTOMOBILE | 1 | $19,710.66 | $19,710.66 |
| 0495 | AUTOMOBILE | 1 | $12,300.00 | $12,300.00 |
| 0495 | AUTOMOBILE | 1 | $19,819.00 | $19,819.00 |
| 0495 | AUTOMOBILE | 1 | $24,182.00 | $24,182.00 |
| 0495 | AUTOMOBILE | 1 | $24,182.00 | $24,182.00 |
| 0495 | AUTOMOBILE | 1 | $24,182.00 | $24,182.00 |
| 0495 | AUTOMOBILE | 1 | $24,182.00 | $24,182.00 |
| 0495 | AUTOMOBILE | 1 | $24,182.00 | $24,182.00 |
| 0495 | AUTOMOBILE | 1 | $15,056.00 | $15,056.00 |
| 0495 | AUTOMOBILE | 1 | $15,000.00 | $15,000.00 |
| 0495 | AUTOMOBILE | 1 | $24,182.00 | $24,182.00 |
| 0495 | AUTOMOBILE | 1 | $24,182.00 | $24,182.00 |
| 0495 | AUTOMOBILE | 1 | $20,431.00 | $20,431.00 |
| 0495 | AUTOMOBILE | 1 | $18,730.09 | $18,730.09 |
| 0495 | AUTOMOBILE | 1 | $36,293.75 | $36,293.75 |
| 0495 | AUTOMOBILE | 1 | $17,361.00 | $17,361.00 |
| 0495 | AUTOMOBILE | 1 | $24,214.75 | $24,214.75 |
| 0495 | AUTOMOBILE | 1 | $18,475.00 | $18,475.00 |
| 0495 | AUTOMOBILE | 1 | $18,475.00 | $18,475.00 |
| 0495 | AUTOMOBILE | 1 | $18,875.00 | $18,875.00 |
| 0495 | AUTOMOBILE | 1 | $18,475.00 | $18,475.00 |
| 0495 | AUTOMOBILE | 1 | $31,628.00 | $31,628.00 |
| 0495 | AUTOMOBILE | 1 | $36,220.26 | $36,220.26 |
| 0495 | AUTOMOBILE | 1 | $36,220.26 | $36,220.26 |
| 0495 | AUTOMOBILE | 1 | $36,155.90 | $36,155.90 |
| 0495 | AUTOMOBILE | 1 | $38,743.98 | $38,743.98 |
| 0495 | AUTOMOBILE | 1 | $36,220.26 | $36,220.26 |
| 0495 | AUTOMOBILE | 1 | $36,220.26 | $36,220.26 |
| 0495 | AUTOMOBILE | 1 | $36,220.26 | $36,220.26 |
| 0495 | AUTOMOBILE | 1 | $38,806.52 | $38,806.52 |
| 0495 | AUTOMOBILE | 1 | $36,220.26 | $36,220.26 |
| 0495 | AUTOMOBILE | 1 | $34,675.00 | $34,675.00 |
| 0495 | AUTOMOBILE | 1 | $34,675.00 | $34,675.00 |
| 0495 | AUTOMOBILE | 1 | $34,675.00 | $34,675.00 |
| 0495 | AUTOMOBILE | 1 | $28,555.68 | $28,555.68 |
| 0495 | AUTOMOBILE | 1 | $28,555.68 | $28,555.68 |
| 0495 | AUTOMOBILE | 1 | $18,773.66 | $18,773.66 |

**Williamson County Asset Inventory Report** **2025**

| Department No. | Description | Qty. | Unit Cost | Total Cost |
|---|---|---|---|---|
| 0495 | AUTOMOBILE | 1 | $43,900.00 | $43,900.00 |
| 0495 | AUTOMOBILE | 1 | $43,900.00 | $43,900.00 |
| 0495 | AUTOMOBILE | 1 | $43,900.00 | $43,900.00 |
| 0495 | AUTOMOBILE | 1 | $43,900.00 | $43,900.00 |
| 0495 | AUTOMOBILE | 1 | $43,900.00 | $43,900.00 |
| 0495 | AUTOMOBILE | 1 | $43,900.00 | $43,900.00 |
| 0495 | AUTOMOBILE | 1 | $43,900.00 | $43,900.00 |
| 0495 | AUTOMOBILE | 1 | $43,900.00 | $43,900.00 |
| 0495 | AUTOMOBILE | 1 | $43,900.00 | $43,900.00 |
| 0495 | AUTOMOBILE | 1 | $43,900.00 | $43,900.00 |
| 0495 | AUTOMOBILE | 1 | $43,900.00 | $43,900.00 |
| 0495 | AUTOMOBILE | 1 | $43,900.00 | $43,900.00 |
| 0495 | AUTOMOBILE | 1 | $43,900.00 | $43,900.00 |
| 0495 | AUTOMOBILE | 1 | $43,900.00 | $43,900.00 |
| 0495 | AUTOMOBILE | 1 | $43,900.00 | $43,900.00 |
| 0495 | AUTOMOBILE | 1 | $43,900.00 | $43,900.00 |
| 0495 | AUTOMOBILE | 1 | $43,900.00 | $43,900.00 |
| 0495 | AUTOMOBILE | 1 | $43,900.00 | $43,900.00 |
| 0495 | AUTOMOBILE | 1 | $43,900.00 | $43,900.00 |
| 0495 | AUTOMOBILE | 1 | $43,900.00 | $43,900.00 |
| 0495 | AUTOMOBILE | 1 | $43,900.00 | $43,900.00 |
| 0495 | AUTOMOBILE | 1 | $43,900.00 | $43,900.00 |
| 0495 | AUTOMOBILE | 1 | $43,900.00 | $43,900.00 |
| 0495 | AUTOMOBILE | 1 | $43,900.00 | $43,900.00 |
| 0495 | AUTOMOBILE | 1 | $43,900.00 | $43,900.00 |
| 0495 | AUTOMOBILE | 1 | $43,900.00 | $43,900.00 |
| 0495 | AUTOMOBILE | 1 | $43,900.00 | $43,900.00 |
| 0495 | AUTOMOBILE | 1 | $43,900.00 | $43,900.00 |
| 0495 | AUTOMOBILE | 1 | $43,900.00 | $43,900.00 |
| 0495 | AUTOMOBILE | 1 | $55,500.00 | $55,500.00 |
| 0495 | AUTOMOBILE | 1 | $19,990.47 | $19,990.47 |
| 0495 | AUTOMOBILE | 1 | $19,967.22 | $19,967.22 |
| 0495 | AUTOMOBILE | 1 | $24,182.00 | $24,182.00 |
| 0495 | AUTOMOBILE | 1 | $24,182.00 | $24,182.00 |
| 0495 | AUTOMOBILE | 1 | $16,719.00 | $16,719.00 |
| 0495 | AUTOMOBILE | 1 | $24,568.62 | $24,568.62 |
| 0495 | AUTOMOBILE | 1 | $24,328.50 | $24,328.50 |
| 0495 | AUTOMOBILE | 1 | $23,944.48 | $23,944.48 |
| 0495 | AUTOMOBILE | 1 | $23,937.06 | $23,937.06 |
| 0495 | AUTOMOBILE | 1 | $23,915.23 | $23,915.23 |
| 0495 | AUTOMOBILE | 1 | $24,132.53 | $24,132.53 |
| 0495 | AUTOMOBILE | 1 | $9,416.00 | $9,416.00 |
| 0507 | BACK-UP RADIO TOWER & EQUIP | 1 | $900,000.00 | $900,000.00 |
| 0540 | BACKBOARD | 12 | $210.00 | $2,520.00 |
| 0560 | BACKBOARD | 1 | $210.00 | $210.00 |
| 0570 | BACKBOARD | 1 | $210.00 | $210.00 |
| 0570 | BACKBOARD | 1 | $110.00 | $110.00 |
| 0581 | BACKBOARD | 6 | $210.00 | $1,260.00 |
| 0560 | BAGPIPES | 1 | $1,676.95 | $1,676.95 |
| 0210 | BALER, CARDBOARD | 1 | $8,084.00 | $8,084.00 |
| 0540 | BAR STOOL | 1 | $125.00 | $125.00 |
| 0541 | BAR STOOL | 8 | $125.00 | $1,000.00 |
| 0560 | BAR STOOL | 2 | $125.00 | $250.00 |
| 0560 | BAR STOOL | 6 | $125.00 | $750.00 |
| 0630 | BAR STOOL | 1 | $125.00 | $125.00 |
| 0560 | BARS, WEIGHT | 3 | $180.00 | $540.00 |
| 0882 | BATTERY ANALYZER | 1 | $1,185.00 | $1,185.00 |
| 0882 | BATTERY ANALYZER | 1 | $1,185.00 | $1,185.00 |
| 0540 | BATTERY ANALYZER, DEFIBRILLATOR, 2 BAY | 1 | $1,385.00 | $1,385.00 |
| 0540 | BATTERY ANALYZER, DEFIBRILLATOR, 2 BAY | 1 | $1,385.00 | $1,385.00 |
| 0540 | BATTERY ANALYZER, DEFIBRILLATOR, 2 BAY | 1 | $1,385.00 | $1,385.00 |
| 0540 | BATTERY ANALYZER, DEFIBRILLATOR, 2 BAY | 1 | $1,385.00 | $1,385.00 |
| 0540 | BATTERY ANALYZER, DEFIBRILLATOR, 2 BAY | 1 | $1,385.00 | $1,385.00 |
| 0540 | BATTERY ANALYZER, DEFIBRILLATOR, 2 BAY | 1 | $1,385.00 | $1,385.00 |
| 0540 | BATTERY ANALYZER, DEFIBRILLATOR, 2 BAY | 1 | $1,385.00 | $1,385.00 |

| Department No. | Description | Qty. | Unit Cost | Total Cost |
|---|---|---|---|---|
| 0540 | BATTERY ANALYZER, DEFIBRILLATOR, 2 BAY | 1 | $1,385.00 | $1,385.00 |
| 0540 | BATTERY ANALYZER, DEFIBRILLATOR, 2 BAY | 1 | $1,385.00 | $1,385.00 |
| 0540 | BATTERY ANALYZER, DEFIBRILLATOR, 2 BAY | 1 | $1,385.00 | $1,385.00 |
| 0540 | BATTERY ANALYZER, DEFIBRILLATOR, 2 BAY | 1 | $1,385.00 | $1,385.00 |
| 0503 | BATTERY BACKUP, UPS | 1 | $1,205.00 | $1,205.00 |
| 0503 | BATTERY BACKUP, UPS | 1 | $1,205.00 | $1,205.00 |
| 0503 | BATTERY BACKUP, UPS | 1 | $614.56 | $614.56 |
| 0503 | BATTERY BACKUP, UPS | 1 | $1,205.00 | $1,205.00 |
| 0503 | BATTERY BACKUP, UPS | 1 | $1,205.00 | $1,205.00 |
| 0503 | BATTERY BACKUP, UPS | 1 | $1,205.00 | $1,205.00 |
| 0503 | BATTERY BACKUP, UPS | 1 | $1,205.00 | $1,205.00 |
| 0503 | BATTERY BACKUP, UPS | 1 | $1,205.00 | $1,205.00 |
| 0503 | BATTERY BACKUP, UPS | 1 | $1,205.00 | $1,205.00 |
| 0503 | BATTERY BACKUP, UPS | 1 | $2,125.00 | $2,125.00 |
| 0503 | BATTERY BACKUP, UPS | 1 | $2,708.63 | $2,708.63 |
| 0503 | BATTERY BACKUP, UPS | 1 | $2,708.63 | $2,708.63 |
| 0503 | BATTERY BACKUP, UPS | 1 | $1,295.00 | $1,295.00 |
| 0503 | BATTERY BACKUP, UPS | 1 | $1,295.00 | $1,295.00 |
| 0503 | BATTERY BACKUP, UPS | 1 | $1,295.00 | $1,295.00 |
| 0503 | BATTERY BACKUP, UPS | 1 | $1,295.00 | $1,295.00 |
| 0503 | BATTERY BACKUP, UPS | 1 | $1,205.00 | $1,205.00 |
| 0503 | BATTERY BACKUP, UPS | 1 | $1,205.00 | $1,205.00 |
| 0503 | BATTERY BACKUP, UPS | 1 | $2,857.17 | $2,857.17 |
| 0503 | BATTERY BACKUP, UPS | 1 | $2,857.17 | $2,857.17 |
| 0503 | BATTERY BACKUP, UPS | 1 | $2,708.63 | $2,708.63 |
| 0503 | BATTERY BACKUP, UPS | 1 | $2,708.63 | $2,708.63 |
| 0503 | BATTERY BACKUP, UPS | 1 | $1,205.00 | $1,205.00 |
| 0581 | BATTERY CHARGER, 40 AMP | 5 | $250.00 | $1,250.00 |
| 0882 | BATTERY CHARGER, 40 AMP | 1 | $250.00 | $250.00 |
| 0882 | BATTERY CHARGER, 40 AMP | 1 | $250.00 | $250.00 |
| 3103 | BATTERY CHARGER, 40 AMP | 1 | $250.00 | $250.00 |
| 0540 | BATTERY CHARGER, 50-70 AMP | 1 | $870.00 | $870.00 |
| 0503 | BATTERY CHARGER, 6-12 VOLT | 1 | $380.00 | $380.00 |
| 0560 | BATTERY CHARGER, 6-12 VOLT | 1 | $380.00 | $380.00 |
| 0560 | BATTERY CHARGER, 6-12 VOLT | 3 | $380.00 | $1,140.00 |
| 0542 | BATTERY CHARGER, GAS MONITOR | 1 | $744.00 | $744.00 |
| 0542 | BATTERY CHARGER, GAS MONITOR | 1 | $744.00 | $744.00 |
| 0542 | BATTERY CHARGER, GAS MONITOR | 1 | $1,400.00 | $1,400.00 |
| 0210 | BATTERY CHARGER, PORTABLE RADIO | 1 | $170.00 | $170.00 |
| 0210 | BATTERY CHARGER, PORTABLE RADIO | 3 | $170.00 | $510.00 |
| 0210 | BATTERY CHARGER, PORTABLE RADIO | 1 | $170.00 | $170.00 |
| 0341 | BATTERY CHARGER, PORTABLE RADIO | 1 | $170.00 | $170.00 |
| 0341 | BATTERY CHARGER, PORTABLE RADIO | 1 | $170.00 | $170.00 |
| 0509 | BATTERY CHARGER, PORTABLE RADIO | 1 | $170.00 | $170.00 |
| 0540 | BATTERY CHARGER, PORTABLE RADIO | 1 | $170.00 | $170.00 |
| 0540 | BATTERY CHARGER, PORTABLE RADIO | 1 | $170.00 | $170.00 |
| 0540 | BATTERY CHARGER, PORTABLE RADIO | 1 | $170.00 | $170.00 |
| 0540 | BATTERY CHARGER, PORTABLE RADIO | 1 | $170.00 | $170.00 |
| 0540 | BATTERY CHARGER, PORTABLE RADIO | 1 | $170.00 | $170.00 |
| 0540 | BATTERY CHARGER, PORTABLE RADIO | 1 | $170.00 | $170.00 |
| 0540 | BATTERY CHARGER, PORTABLE RADIO | 1 | $170.00 | $170.00 |
| 0540 | BATTERY CHARGER, PORTABLE RADIO | 2 | $170.00 | $340.00 |
| 0540 | BATTERY CHARGER, PORTABLE RADIO | 1 | $170.00 | $170.00 |
| 0540 | BATTERY CHARGER, PORTABLE RADIO | 1 | $170.00 | $170.00 |
| 0540 | BATTERY CHARGER, PORTABLE RADIO | 1 | $170.00 | $170.00 |
| 0542 | BATTERY CHARGER, PORTABLE RADIO | 1 | $170.00 | $170.00 |
| 0542 | BATTERY CHARGER, PORTABLE RADIO | 1 | $170.00 | $170.00 |
| 0542 | BATTERY CHARGER, PORTABLE RADIO | 3 | $170.00 | $510.00 |
| 0553 | BATTERY CHARGER, PORTABLE RADIO | 1 | $170.00 | $170.00 |
| 0553 | BATTERY CHARGER, PORTABLE RADIO | 1 | $170.00 | $170.00 |

**Williamson County Asset Inventory Report** **2025**

| Department No. | Description | Qty. | Unit Cost | Total Cost |
|---|---|---|---|---|
| 0553 | BATTERY CHARGER, PORTABLE RADIO | 1 | $170.00 | $170.00 |
| 0553 | BATTERY CHARGER, PORTABLE RADIO | 2 | $170.00 | $340.00 |
| 0560 | BATTERY CHARGER, PORTABLE RADIO | 1 | $170.00 | $170.00 |
| 0560 | BATTERY CHARGER, PORTABLE RADIO | 1 | $170.00 | $170.00 |
| 0560 | BATTERY CHARGER, PORTABLE RADIO | 1 | $170.00 | $170.00 |
| 0560 | BATTERY CHARGER, PORTABLE RADIO | 1 | $170.00 | $170.00 |
| 0560 | BATTERY CHARGER, PORTABLE RADIO | 1 | $170.00 | $170.00 |
| 0560 | BATTERY CHARGER, PORTABLE RADIO | 1 | $170.00 | $170.00 |
| 0560 | BATTERY CHARGER, PORTABLE RADIO | 1 | $170.00 | $170.00 |
| 0560 | BATTERY CHARGER, PORTABLE RADIO | 1 | $170.00 | $170.00 |
| 0570 | BATTERY CHARGER, PORTABLE RADIO | 5 | $170.00 | $850.00 |
| 0570 | BATTERY CHARGER, PORTABLE RADIO | 4 | $170.00 | $680.00 |
| 0570 | BATTERY CHARGER, PORTABLE RADIO | 2 | $170.00 | $340.00 |
| 0570 | BATTERY CHARGER, PORTABLE RADIO | 1 | $170.00 | $170.00 |
| 0570 | BATTERY CHARGER, PORTABLE RADIO | 3 | $170.00 | $510.00 |
| 0570 | BATTERY CHARGER, PORTABLE RADIO | 2 | $170.00 | $340.00 |
| 0570 | BATTERY CHARGER, PORTABLE RADIO | 2 | $170.00 | $340.00 |
| 0570 | BATTERY CHARGER, PORTABLE RADIO | 1 | $170.00 | $170.00 |
| 0570 | BATTERY CHARGER, PORTABLE RADIO | 1 | $170.00 | $170.00 |
| 0570 | BATTERY CHARGER, PORTABLE RADIO | 1 | $170.00 | $170.00 |
| 0570 | BATTERY CHARGER, PORTABLE RADIO | 2 | $170.00 | $340.00 |
| 0570 | BATTERY CHARGER, PORTABLE RADIO | 2 | $170.00 | $340.00 |
| 0570 | BATTERY CHARGER, PORTABLE RADIO | 3 | $170.00 | $510.00 |
| 0570 | BATTERY CHARGER, PORTABLE RADIO | 4 | $170.00 | $680.00 |
| 0576 | BATTERY CHARGER, PORTABLE RADIO | 1 | $170.00 | $170.00 |
| 0576 | BATTERY CHARGER, PORTABLE RADIO | 1 | $170.00 | $170.00 |
| 0576 | BATTERY CHARGER, PORTABLE RADIO | 1 | $170.00 | $170.00 |
| 0581 | BATTERY CHARGER, PORTABLE RADIO | 1 | $170.00 | $170.00 |
| 0560 | BATTERY CHARGER, PORTABLE RADIO, 3 PORTS | 3 | $450.00 | $1,350.00 |
| 0210 | BATTERY CHARGER, PORTABLE RADIO, 6 PORTS | 1 | $750.00 | $750.00 |
| 0210 | BATTERY CHARGER, PORTABLE RADIO, 6 PORTS | 1 | $750.00 | $750.00 |
| 0210 | BATTERY CHARGER, PORTABLE RADIO, 6 PORTS | 1 | $750.00 | $750.00 |
| 0503 | BATTERY CHARGER, PORTABLE RADIO, 6 PORTS | 1 | $750.00 | $750.00 |
| 0503 | BATTERY CHARGER, PORTABLE RADIO, 6 PORTS | 1 | $750.00 | $750.00 |
| 0541 | BATTERY CHARGER, PORTABLE RADIO, 6 PORTS | 1 | $750.00 | $750.00 |
| 0541 | BATTERY CHARGER, PORTABLE RADIO, 6 PORTS | 1 | $750.00 | $750.00 |
| 0541 | BATTERY CHARGER, PORTABLE RADIO, 6 PORTS | 1 | $750.00 | $750.00 |
| 0541 | BATTERY CHARGER, PORTABLE RADIO, 6 PORTS | 1 | $750.00 | $750.00 |
| 0541 | BATTERY CHARGER, PORTABLE RADIO, 6 PORTS | 1 | $750.00 | $750.00 |
| 0541 | BATTERY CHARGER, PORTABLE RADIO, 6 PORTS | 1 | $750.00 | $750.00 |
| 0542 | BATTERY CHARGER, PORTABLE RADIO, 6 PORTS | 1 | $750.00 | $750.00 |
| 0542 | BATTERY CHARGER, PORTABLE RADIO, 6 PORTS | 1 | $750.00 | $750.00 |
| 0542 | BATTERY CHARGER, PORTABLE RADIO, 6 PORTS | 1 | $750.00 | $750.00 |
| 0551 | BATTERY CHARGER, PORTABLE RADIO, 6 PORTS | 1 | $750.00 | $750.00 |
| 0552 | BATTERY CHARGER, PORTABLE RADIO, 6 PORTS | 1 | $750.00 | $750.00 |
| 0554 | BATTERY CHARGER, PORTABLE RADIO, 6 PORTS | 1 | $750.00 | $750.00 |
| 0560 | BATTERY CHARGER, PORTABLE RADIO, 6 PORTS | 1 | $750.00 | $750.00 |
| 0560 | BATTERY CHARGER, PORTABLE RADIO, 6 PORTS | 1 | $750.00 | $750.00 |
| 0560 | BATTERY CHARGER, PORTABLE RADIO, 6 PORTS | 1 | $750.00 | $750.00 |
| 0560 | BATTERY CHARGER, PORTABLE RADIO, 6 PORTS | 1 | $750.00 | $750.00 |
| 0560 | BATTERY CHARGER, PORTABLE RADIO, 6 PORTS | 1 | $750.00 | $750.00 |
| 0560 | BATTERY CHARGER, PORTABLE RADIO, 6 PORTS | 1 | $750.00 | $750.00 |
| 0560 | BATTERY CHARGER, PORTABLE RADIO, 6 PORTS | 1 | $750.00 | $750.00 |
| 0560 | BATTERY CHARGER, PORTABLE RADIO, 6 PORTS | 1 | $750.00 | $750.00 |
| 0570 | BATTERY CHARGER, PORTABLE RADIO, 6 PORTS | 1 | $750.00 | $750.00 |
| 0570 | BATTERY CHARGER, PORTABLE RADIO, 6 PORTS | 1 | $750.00 | $750.00 |
| 0570 | BATTERY CHARGER, PORTABLE RADIO, 6 PORTS | 1 | $750.00 | $750.00 |
| 0576 | BATTERY CHARGER, PORTABLE RADIO, 6 PORTS | 1 | $750.00 | $750.00 |
| 0576 | BATTERY CHARGER, PORTABLE RADIO, 6 PORTS | 1 | $750.00 | $750.00 |
| 0576 | BATTERY CHARGER, PORTABLE RADIO, 6 PORTS | 1 | $750.00 | $750.00 |
| 0576 | BATTERY CHARGER, PORTABLE RADIO, 6 PORTS | 1 | $750.00 | $750.00 |

**Williamson County Asset Inventory Report** **2025**

| Department No. | Description | Qty. | Unit Cost | Total Cost |
|---|---|---|---|---|
| 0576 | BATTERY CHARGER, PORTABLE RADIO, 6 PORTS | 1 | $750.00 | $750.00 |
| 0576 | BATTERY CHARGER, PORTABLE RADIO, 6 PORTS | 1 | $750.00 | $750.00 |
| 0576 | BATTERY CHARGER, PORTABLE RADIO, 6 PORTS | 1 | $750.00 | $750.00 |
| 0581 | BATTERY CHARGER, PORTABLE RADIO, 6 PORTS | 4 | $750.00 | $3,000.00 |
| 0581 | BATTERY CHARGER, PORTABLE RADIO, 6 PORTS | 1 | $750.00 | $750.00 |
| 0581 | BATTERY CHARGER, PORTABLE RADIO, 6 PORTS | 1 | $750.00 | $750.00 |
| 0542 | BATTERY CHARGER, PUMPED GAS MONITOR | 1 | $1,800.00 | $1,800.00 |
| 0542 | BATTERY CHARGER, PUMPED GAS MONITOR | 1 | $1,800.00 | $1,800.00 |
| 0882 | BATTERY CHARGER, VEHICLE | 2 | $180.00 | $360.00 |
| 0587 | BATTERY CHARGER/ STARTER, 40 AMP | 1 | $200.00 | $200.00 |
| 0540 | BED, BUNK, SET | 1 | $350.00 | $350.00 |
| 0540 | BED, SINGLE | 1 | $190.00 | $190.00 |
| 0540 | BED, SINGLE | 2 | $190.00 | $380.00 |
| 0540 | BED, SINGLE | 1 | $190.00 | $190.00 |
| 0540 | BED, SINGLE | 1 | $190.00 | $190.00 |
| 0540 | BED, SINGLE | 3 | $190.00 | $570.00 |
| 0540 | BED, SINGLE | 2 | $190.00 | $380.00 |
| 0540 | BED, SINGLE | 2 | $190.00 | $380.00 |
| 0540 | BED, SINGLE | 1 | $190.00 | $190.00 |
| 0540 | BED, SINGLE | 2 | $190.00 | $380.00 |
| 0540 | BED, SINGLE | 1 | $190.00 | $190.00 |
| 0540 | BED, SINGLE | 1 | $190.00 | $190.00 |
| 0540 | BED, SINGLE | 1 | $190.00 | $190.00 |
| 0540 | BED, SINGLE | 1 | $190.00 | $190.00 |
| 0540 | BED, SINGLE | 1 | $190.00 | $190.00 |
| 0540 | BED, SINGLE | 2 | $190.00 | $380.00 |
| 0400 | BENCH, 8' | 3 | $300.00 | $900.00 |
| 0210 | BENCH, METAL | 1 | $125.00 | $125.00 |
| 0454 | BENCH, METAL | 1 | $125.00 | $125.00 |
| 0545 | BENCH, METAL | 1 | $125.00 | $125.00 |
| 3101 | BENCH, METAL | 1 | $125.00 | $125.00 |
| 0451 | BENCH, PEW TYPE | 12 | $250.00 | $3,000.00 |
| 0436 | BENCH, PEW TYPE, LARGE | 9 | $300.00 | $2,700.00 |
| 0437 | BENCH, PEW TYPE, LARGE | 26 | $300.00 | $7,800.00 |
| 0441 | BENCH, PEW TYPE, LARGE | 6 | $300.00 | $1,800.00 |
| 0576 | BENCH, PEW TYPE, LARGE | 1 | $300.00 | $300.00 |
| 0576 | BENCH, PEW TYPE, LARGE | 4 | $300.00 | $1,200.00 |
| 0436 | BENCH, PEW TYPE, SMALL | 2 | $250.00 | $500.00 |
| 0441 | BENCH, PEW TYPE, SMALL | 6 | $250.00 | $1,500.00 |
| 0576 | BENCH, PIANO | 1 | $360.00 | $360.00 |
| 0212 | BENCH, WOODEN | 1 | $50.00 | $50.00 |
| 0451 | BENCH, WOODEN | 1 | $50.00 | $50.00 |
| 0475 | BENCH, WOODEN | 1 | $50.00 | $50.00 |
| 0509 | BENCH, WOODEN | 1 | $50.00 | $50.00 |
| 0510 | BENCH, WOODEN | 1 | $50.00 | $50.00 |
| 0551 | BENCH, WOODEN | 2 | $50.00 | $100.00 |
| 3101 | BENCH, WOODEN | 1 | $50.00 | $50.00 |
| 0400 | BENCH, WOODEN CHURCH PEW | 4 | $200.00 | $800.00 |
| 0503 | BENCH, WORK, SHOP TABLE | 7 | $450.00 | $3,150.00 |
| 0553 | BENCH, WORK, SHOP TABLE | 1 | $450.00 | $450.00 |
| 0541 | BICYCLE, EXERCISE | 1 | $645.00 | $645.00 |
| 0541 | BICYCLE, EXERCISE | 1 | $645.00 | $645.00 |
| 0541 | BICYCLE, EXERCISE | 1 | $645.00 | $645.00 |
| 0541 | BICYCLE, EXERCISE | 1 | $645.00 | $645.00 |
| 0560 | BICYCLE, EXERCISE | 1 | $645.00 | $645.00 |
| 0576 | BIN, BULK FOOD, COVERED, PLASTIC | 4 | $55.00 | $220.00 |
| 0215 | BINDING MACHINE, MANUAL | 1 | $480.00 | $480.00 |
| 0440 | BINDING MACHINE, MANUAL | 2 | $480.00 | $960.00 |
| 0495 | BINDING MACHINE, MANUAL | 1 | $480.00 | $480.00 |
| 0509 | BINDING MACHINE, MANUAL | 1 | $480.00 | $480.00 |

**Williamson County Asset Inventory Report** **2025**

| Department No. | Description | Qty. | Unit Cost | Total Cost |
|---|---|---|---|---|
| 0560 | BINDING MACHINE, MANUAL | 1 | $480.00 | $480.00 |
| 0576 | BINDING MACHINE, MANUAL | 1 | $480.00 | $480.00 |
| 0492 | BINOCULARS | 3 | $250.00 | $750.00 |
| 3106 | BLEACHER, PORTABLE | 1 | $4,500.00 | $4,500.00 |
| 3106 | BLEACHER, PORTABLE | 1 | $4,500.00 | $4,500.00 |
| 3106 | BLEACHER, PORTABLE | 1 | $4,500.00 | $4,500.00 |
| 3106 | BLEACHER, PORTABLE | 1 | $4,500.00 | $4,500.00 |
| 0570 | BLOOD PRESSURE CUFF | 2 | $45.00 | $90.00 |
| 0576 | BLOOD PRESSURE CUFF | 1 | $45.00 | $45.00 |
| 3101 | BLOWER, GAS, BACK PACK | 1 | $440.00 | $440.00 |
| 3106 | BLOWER, GAS, BACK PACK | 1 | $440.00 | $440.00 |
| 3107 | BLOWER, GAS, BACK PACK | 2 | $440.00 | $880.00 |
| 0540 | BOARDS, CORK, ERASEABLE | 5 | $85.00 | $425.00 |
| 0560 | BOARDS, CORK, ERASEABLE | 2 | $85.00 | $170.00 |
| 0495 | BOAT | 1 | $21,275.00 | $21,275.00 |
| 0495 | BOAT, INFLATABLE | 1 | $21,823.93 | $21,823.93 |
| 0495 | BOAT, INFLATABLE | 1 | $7,953.00 | $7,953.00 |
| 0440 | BODY ARMOR | 1 | $959.28 | $959.28 |
| 0440 | BODY ARMOR | 1 | $959.28 | $959.28 |
| 0440 | BODY ARMOR | 1 | $959.28 | $959.28 |
| 0440 | BODY ARMOR | 1 | $959.28 | $959.28 |
| 0440 | BODY ARMOR | 1 | $959.28 | $959.28 |
| 0475 | BODY ARMOR | 1 | $982.75 | $982.75 |
| 0475 | BODY ARMOR | 1 | $959.28 | $959.28 |
| 0475 | BODY ARMOR | 1 | $959.28 | $959.28 |
| 0475 | BODY ARMOR | 1 | $959.28 | $959.28 |
| 0475 | BODY ARMOR | 1 | $959.28 | $959.28 |
| 0475 | BODY ARMOR | 1 | $959.28 | $959.28 |
| 0551 | BODY ARMOR | 1 | $760.00 | $760.00 |
| 0551 | BODY ARMOR | 1 | $750.82 | $750.82 |
| 0552 | BODY ARMOR | 1 | $777.50 | $777.50 |
| 0552 | BODY ARMOR | 1 | $750.00 | $750.00 |
| 0553 | BODY ARMOR | 1 | $813.73 | $813.73 |
| 0553 | BODY ARMOR | 1 | $813.73 | $813.73 |
| 0553 | BODY ARMOR | 1 | $813.73 | $813.73 |
| 0553 | BODY ARMOR | 1 | $813.73 | $813.73 |
| 0553 | BODY ARMOR | 1 | $813.73 | $813.73 |
| 0553 | BODY ARMOR | 1 | $813.73 | $813.73 |
| 0553 | BODY ARMOR | 1 | $764.00 | $764.00 |
| 0554 | BODY ARMOR | 1 | $865.00 | $865.00 |
| 0554 | BODY ARMOR | 1 | $865.00 | $865.00 |
| 0554 | BODY ARMOR | 1 | $754.19 | $754.19 |
| 0560 | BODY ARMOR | 1 | $2,967.18 | $2,967.18 |
| 0560 | BODY ARMOR | 1 | $2,967.18 | $2,967.18 |
| 0560 | BODY ARMOR | 1 | $2,967.18 | $2,967.18 |
| 0560 | BODY ARMOR | 1 | $2,967.18 | $2,967.18 |
| 0560 | BODY ARMOR | 1 | $2,967.18 | $2,967.18 |
| 0560 | BODY ARMOR | 1 | $2,967.18 | $2,967.18 |
| 0560 | BODY ARMOR | 1 | $2,967.18 | $2,967.18 |
| 0560 | BODY ARMOR | 1 | $2,967.18 | $2,967.18 |
| 0560 | BODY ARMOR | 1 | $2,967.18 | $2,967.18 |
| 0560 | BODY ARMOR | 1 | $2,967.18 | $2,967.18 |
| 0560 | BODY ARMOR | 1 | $2,967.18 | $2,967.18 |
| 0560 | BODY ARMOR | 1 | $2,967.18 | $2,967.18 |
| 0560 | BODY ARMOR | 1 | $2,967.18 | $2,967.18 |
| 0560 | BODY ARMOR | 1 | $2,967.18 | $2,967.18 |
| 0560 | BODY ARMOR | 1 | $2,967.18 | $2,967.18 |
| 0560 | BODY ARMOR | 1 | $2,967.18 | $2,967.18 |
| 0560 | BODY ARMOR | 1 | $2,967.18 | $2,967.18 |
| 0560 | BODY ARMOR | 1 | $2,967.18 | $2,967.18 |
| 0560 | BODY ARMOR | 1 | $2,967.18 | $2,967.18 |

**Williamson County Asset Inventory Report** **2025**

| Department No. | Description | Qty. | Unit Cost | Total Cost |
|---|---|---|---|---|
| 0560 | BODY ARMOR | 1 | $950.18 | $950.18 |
| 0560 | BODY ARMOR | 1 | $950.18 | $950.18 |
| 0560 | BODY ARMOR | 1 | $950.18 | $950.18 |
| 0560 | BODY ARMOR | 1 | $950.18 | $950.18 |
| 0560 | BODY ARMOR | 1 | $950.18 | $950.18 |
| 0560 | BODY ARMOR | 1 | $950.18 | $950.18 |
| 0560 | BODY ARMOR | 1 | $950.18 | $950.18 |
| 0560 | BODY ARMOR | 1 | $950.18 | $950.18 |
| 0560 | BODY ARMOR | 1 | $950.18 | $950.18 |
| 0560 | BODY ARMOR | 1 | $950.18 | $950.18 |
| 0560 | BODY ARMOR | 1 | $950.18 | $950.18 |
| 0560 | BODY ARMOR | 1 | $950.18 | $950.18 |
| 0560 | BODY ARMOR | 1 | $950.18 | $950.18 |
| 0560 | BODY ARMOR | 1 | $950.18 | $950.18 |
| 0560 | BODY ARMOR | 1 | $950.18 | $950.18 |
| 0560 | BODY ARMOR | 1 | $950.18 | $950.18 |
| 0560 | BODY ARMOR | 1 | $950.18 | $950.18 |
| 0560 | BODY ARMOR | 1 | $950.18 | $950.18 |
| 0560 | BODY ARMOR | 1 | $950.18 | $950.18 |
| 0560 | BODY ARMOR | 1 | $950.18 | $950.18 |
| 0560 | BODY ARMOR | 1 | $950.18 | $950.18 |
| 0560 | BODY ARMOR | 1 | $950.18 | $950.18 |
| 0560 | BODY ARMOR | 1 | $950.18 | $950.18 |
| 0560 | BODY ARMOR | 1 | $950.18 | $950.18 |
| 0560 | BODY ARMOR | 1 | $950.18 | $950.18 |
| 0560 | BODY ARMOR | 1 | $950.18 | $950.18 |
| 0560 | BODY ARMOR | 1 | $950.18 | $950.18 |
| 0560 | BODY ARMOR | 1 | $950.18 | $950.18 |
| 0560 | BODY ARMOR | 1 | $950.18 | $950.18 |
| 0560 | BODY ARMOR | 1 | $950.18 | $950.18 |
| 0560 | BODY ARMOR | 1 | $950.18 | $950.18 |
| 0560 | BODY ARMOR | 1 | $950.18 | $950.18 |
| 0560 | BODY ARMOR | 1 | $950.18 | $950.18 |
| 0560 | BODY ARMOR | 1 | $876.60 | $876.60 |
| 0560 | BODY ARMOR | 1 | $930.35 | $930.35 |
| 0560 | BODY ARMOR | 1 | $930.35 | $930.35 |
| 0560 | BODY ARMOR | 1 | $930.35 | $930.35 |
| 0560 | BODY ARMOR | 1 | $930.35 | $930.35 |
| 0560 | BODY ARMOR | 1 | $930.35 | $930.35 |
| 0560 | BODY ARMOR | 1 | $930.35 | $930.35 |
| 0560 | BODY ARMOR | 1 | $930.35 | $930.35 |
| 0560 | BODY ARMOR | 1 | $930.35 | $930.35 |
| 0560 | BODY ARMOR | 1 | $930.35 | $930.35 |
| 0560 | BODY ARMOR | 1 | $930.35 | $930.35 |
| 0560 | BODY ARMOR | 1 | $930.35 | $930.35 |
| 0560 | BODY ARMOR | 1 | $930.35 | $930.35 |
| 0560 | BODY ARMOR | 1 | $930.35 | $930.35 |
| 0560 | BODY ARMOR | 1 | $930.35 | $930.35 |
| 0560 | BODY ARMOR | 1 | $930.35 | $930.35 |
| 0560 | BODY ARMOR | 1 | $930.35 | $930.35 |
| 0560 | BODY ARMOR | 1 | $930.35 | $930.35 |
| 0560 | BODY ARMOR | 1 | $930.35 | $930.35 |
| 0560 | BODY ARMOR | 1 | $930.35 | $930.35 |
| 0560 | BODY ARMOR | 1 | $930.35 | $930.35 |
| 0560 | BODY ARMOR | 1 | $930.35 | $930.35 |
| 0560 | BODY ARMOR | 1 | $930.35 | $930.35 |
| 0560 | BODY ARMOR | 1 | $930.35 | $930.35 |
| 0560 | BODY ARMOR | 1 | $930.35 | $930.35 |
| 0560 | BODY ARMOR | 1 | $930.35 | $930.35 |
| 0560 | BODY ARMOR | 1 | $930.35 | $930.35 |
| 0560 | BODY ARMOR | 1 | $930.35 | $930.35 |
| 0560 | BODY ARMOR | 1 | $930.35 | $930.35 |
| 0560 | BODY ARMOR | 1 | $930.35 | $930.35 |
| 0560 | BODY ARMOR | 1 | $930.35 | $930.35 |
| 0560 | BODY ARMOR | 1 | $930.35 | $930.35 |
| 0560 | BODY ARMOR | 1 | $930.35 | $930.35 |
| 0560 | BODY ARMOR | 1 | $930.35 | $930.35 |
| 0560 | BODY ARMOR | 1 | $930.35 | $930.35 |
| 0560 | BODY ARMOR | 1 | $930.35 | $930.35 |
| 0560 | BODY ARMOR | 1 | $930.35 | $930.35 |
| 0560 | BODY ARMOR | 1 | $930.35 | $930.35 |
| 0560 | BODY ARMOR | 1 | $930.35 | $930.35 |
| 0560 | BODY ARMOR | 1 | $930.35 | $930.35 |

**Williamson County Asset Inventory Report** **2025**

| Department No. | Description | Qty. | Unit Cost | Total Cost |
|---|---|---|---|---|
| 0560 | BODY ARMOR | 1 | $930.35 | $930.35 |

| Department No. | Description | Qty. | Unit Cost | Total Cost |
|---|---|---|---|---|
| 0570 | BODY ARMOR | 1 | $887.35 | $887.35 |
| 0570 | BODY ARMOR | 1 | $887.35 | $887.35 |
| 0570 | BODY ARMOR | 1 | $887.35 | $887.35 |
| 0570 | BODY ARMOR | 1 | $887.35 | $887.35 |
| 0570 | BODY ARMOR | 1 | $887.35 | $887.35 |
| 0570 | BODY ARMOR | 1 | $821.25 | $821.25 |
| 0570 | BODY ARMOR | 1 | $821.25 | $821.25 |
| 0570 | BODY ARMOR | 1 | $821.25 | $821.25 |
| 0570 | BODY ARMOR | 1 | $821.25 | $821.25 |
| 0570 | BODY ARMOR | 1 | $821.25 | $821.25 |
| 0560 | BODY ARMOR, POLICE DOG, K-9 | 1 | $975.00 | $975.00

**Williamson County Asset Inventory Report** **2025**

| Department No. | Description | Qty. | Unit Cost | Total Cost |
|---|---|---|---|---|
| 0503 | BODY CAMERA, POLICE | 1 | $1,549.03 | $1,549.03 |
| 0503 | BODY CAMERA, POLICE | 1 | $1,549.03 | $1,549.03 |
| 0503 | BODY CAMERA, POLICE | 1 | $1,549.03 | $1,549.03 |
| 0503 | BODY CAMERA, POLICE | 1 | $1,549.03 | $1,549.03 |
| 0503 | BODY CAMERA, POLICE | 1 | $1,549.03 | $1,549.03 |
| 0503 | BODY CAMERA, POLICE | 1 | $1,549.03 | $1,549.03 |
| 0503 | BODY CAMERA, POLICE | 1 | $1,549.03 | $1,549.03 |
| 0503 | BODY CAMERA, POLICE | 1 | $1,549.03 | $1,549.03 |
| 0503 | BODY CAMERA, POLICE | 1 | $1,549.03 | $1,549.03 |
| 0503 | BODY CAMERA, POLICE | 1 | $1,549.03 | $1,549.03 |
| 0503 | BODY CAMERA, POLICE | 1 | $1,549.03 | $1,549.03 |
| 0503 | BODY CAMERA, POLICE | 1 | $1,549.03 | $1,549.03 |
| 0503 | BODY CAMERA, POLICE | 1 | $1,549.03 | $1,549.03 |
| 0503 | BODY CAMERA, POLICE | 1 | $1,549.03 | $1,549.03 |
| 0503 | BODY CAMERA, POLICE | 1 | $1,549.03 | $1,549.03 |
| 0503 | BODY CAMERA, POLICE | 1 | $1,549.03 | $1,549.03 |
| 0503 | BODY CAMERA, POLICE | 1 | $1,549.03 | $1,549.03 |
| 0503 | BODY CAMERA, POLICE | 1 | $1,549.03 | $1,549.03 |
| 0503 | BODY CAMERA, POLICE | 1 | $1,549.03 | $1,549.03 |
| 0503 | BODY CAMERA, POLICE | 1 | $1,549.03 | $1,549.03 |
| 0503 | BODY CAMERA, POLICE | 1 | $1,549.03 | $1,549.03 |
| 0503 | BODY CAMERA, POLICE | 1 | $1,549.03 | $1,549.03 |
| 0503 | BODY CAMERA, POLICE | 1 | $1,549.03 | $1,549.03 |
| 0503 | BODY CAMERA, POLICE | 1 | $1,549.03 | $1,549.03 |
| 0503 | BODY CAMERA, POLICE | 1 | $1,549.03 | $1,549.03 |
| 0503 | BODY CAMERA, POLICE | 1 | $1,549.03 | $1,549.03 |
| 0503 | BODY CAMERA, POLICE | 1 | $1,549.03 | $1,549.03 |
| 0503 | BODY CAMERA, POLICE | 1 | $1,549.03 | $1,549.03 |
| 0503 | BODY CAMERA, POLICE | 1 | $1,549.03 | $1,549.03 |
| 0503 | BODY CAMERA, POLICE | 1 | $1,740.54 | $1,740.54 |
| 0503 | BODY CAMERA, POLICE | 1 | $1,740.54 | $1,740.54 |
| 0503 | BODY CAMERA, POLICE | 1 | $1,740.54 | $1,740.54 |
| 0503 | BODY CAMERA, POLICE | 1 | $1,740.54 | $1,740.54 |
| 0553 | BODY CAMERA, POLICE | 1 | $948.60 | $948.60 |
| 0553 | BODY CAMERA, POLICE | 1 | $948.59 | $948.59 |
| 0560 | BODY CAMERA, POLICE | 1 | $1,750.00 | $1,750.00 |
| 0560 | BODY CAMERA, POLICE | 1 | $1,750.00 | $1,750.00 |
| 1000 | BODY CAMERA, POLICE | 1 | $1,750.00 | $1,750.00 |
| 1000 | BODY CAMERA, POLICE | 1 | $1,750.00 | $1,750.00 |
| 1000 | BODY CAMERA, POLICE | 1 | $1,750.00 | $1,750.00 |
| 1000 | BODY CAMERA, POLICE | 1 | $1,750.00 | $1,750.00 |
| 1000 | BODY CAMERA, POLICE | 1 | $1,750.00 | $1,750.00 |
| 1000 | BODY CAMERA, POLICE | 1 | $1,750.00 | $1,750.00 |
| 1000 | BODY CAMERA, POLICE | 1 | $1,750.00 | $1,750.00 |
| 1000 | BODY CAMERA, POLICE | 1 | $1,750.00 | $1,750.00 |
| 1000 | BODY CAMERA, POLICE | 1 | $1,750.00 | $1,750.00 |
| 1000 | BODY CAMERA, POLICE | 1 | $1,750.00 | $1,750.00 |
| 1000 | BODY CAMERA, POLICE | 1 | $1,750.00 | $1,750.00 |
| 1000 | BODY CAMERA, POLICE | 1 | $1,750.00 | $1,750.00 |
| 1000 | BODY CAMERA, POLICE | 1 | $1,750.00 | $1,750.00 |
| 1000 | BODY CAMERA, POLICE | 1 | $1,750.00 | $1,750.00 |
| 1000 | BODY CAMERA, POLICE | 1 | $1,750.00 | $1,750.00 |
| 1000 | BODY CAMERA, POLICE | 1 | $1,549.03 | $1,549.03 |
| 1000 | BODY CAMERA, POLICE | 1 | $1,549.03 | $1,549.03 |
| 1000 | BODY CAMERA, POLICE | 1 | $1,750.00 | $1,750.00 |
| 1000 | BODY CAMERA, POLICE | 1 | $1,750.00 | $1,750.00 |
| 1000 | BODY CAMERA, POLICE | 1 | $1,750.00 | $1,750.00 |
| 1000 | BODY CAMERA, POLICE | 1 | $1,750.00 | $1,750.00 |
| 1000 | BODY CAMERA, POLICE | 1 | $1,750.00 | $1,750.00 |
| 1000 | BODY CAMERA, POLICE | 1 | $1,549.03 | $1,549.03 |
| 1000 | BODY CAMERA, POLICE | 1 | $1,740.54 | $1,740.54 |
| 1000 | BODY CAMERA, POLICE | 1 | $1,549.03 | $1,549.03 |

**Williamson County Asset Inventory Report** **2025**

| Department No. | Description | Qty. | Unit Cost | Total Cost |
|---|---|---|---|---|
| 1000 | BODY CAMERA, POLICE | 1 | $1,750.00 | $1,750.00 |
| 1000 | BODY CAMERA, POLICE | 1 | $1,750.00 | $1,750.00 |
| 1000 | BODY CAMERA, POLICE | 1 | $1,750.00 | $1,750.00 |
| 1000 | BODY CAMERA, POLICE | 1 | $1,750.00 | $1,750.00 |
| 1000 | BODY CAMERA, POLICE | 1 | $1,750.00 | $1,750.00 |
| 1000 | BODY CAMERA, POLICE | 1 | $1,750.00 | $1,750.00 |
| 1000 | BODY CAMERA, POLICE | 1 | $1,750.00 | $1,750.00 |
| 1000 | BODY CAMERA, POLICE | 1 | $1,549.03 | $1,549.03 |
| 1000 | BODY CAMERA, POLICE | 1 | $1,740.54 | $1,740.54 |
| 1000 | BODY CAMERA, POLICE | 1 | $1,750.00 | $1,750.00 |
| 1000 | BODY CAMERA, POLICE | 1 | $1,750.00 | $1,750.00 |
| 1000 | BODY CAMERA, POLICE | 1 | $1,750.00 | $1,750.00 |
| 1000 | BODY CAMERA, POLICE | 1 | $1,750.00 | $1,750.00 |
| 1000 | BODY CAMERA, POLICE | 1 | $1,750.00 | $1,750.00 |
| 1000 | BODY CAMERA, POLICE | 1 | $1,549.03 | $1,549.03 |
| 1000 | BODY CAMERA, POLICE | 1 | $1,750.00 | $1,750.00 |
| 1000 | BODY CAMERA, POLICE | 1 | $1,750.00 | $1,750.00 |
| 1000 | BODY CAMERA, POLICE | 1 | $1,740.54 | $1,740.54 |
| 1000 | BODY CAMERA, POLICE | 1 | $1,750.00 | $1,750.00 |
| 0499 | BOOK CASE, DISPLAY | 1 | $450.00 | $450.00 |
| 0210 | BOOKCASE, 2-3 SHELVES | 1 | $105.00 | $105.00 |
| 0210 | BOOKCASE, 2-3 SHELVES | 1 | $105.00 | $105.00 |
| 0210 | BOOKCASE, 2-3 SHELVES | 1 | $105.00 | $105.00 |
| 0210 | BOOKCASE, 2-3 SHELVES | 1 | $105.00 | $105.00 |
| 0210 | BOOKCASE, 2-3 SHELVES | 1 | $105.00 | $105.00 |
| 0210 | BOOKCASE, 2-3 SHELVES | 1 | $105.00 | $105.00 |
| 0211 | BOOKCASE, 2-3 SHELVES | 1 | $105.00 | $105.00 |
| 0211 | BOOKCASE, 2-3 SHELVES | 1 | $105.00 | $105.00 |
| 0211 | BOOKCASE, 2-3 SHELVES | 1 | $105.00 | $105.00 |
| 0213 | BOOKCASE, 2-3 SHELVES | 3 | $105.00 | $315.00 |
| 0215 | BOOKCASE, 2-3 SHELVES | 3 | $105.00 | $315.00 |
| 0341 | BOOKCASE, 2-3 SHELVES | 1 | $105.00 | $105.00 |
| 0341 | BOOKCASE, 2-3 SHELVES | 1 | $105.00 | $105.00 |
| 0341 | BOOKCASE, 2-3 SHELVES | 1 | $105.00 | $105.00 |
| 0400 | BOOKCASE, 2-3 SHELVES | 1 | $105.00 | $105.00 |
| 0402 | BOOKCASE, 2-3 SHELVES | 1 | $105.00 | $105.00 |
| 0402 | BOOKCASE, 2-3 SHELVES | 1 | $105.00 | $105.00 |
| 0403 | BOOKCASE, 2-3 SHELVES | 1 | $105.00 | $105.00 |
| 0404 | BOOKCASE, 2-3 SHELVES | 1 | $105.00 | $105.00 |
| 0404 | BOOKCASE, 2-3 SHELVES | 1 | $105.00 | $105.00 |
| 0405 | BOOKCASE, 2-3 SHELVES | 1 | $105.00 | $105.00 |
| 0405 | BOOKCASE, 2-3 SHELVES | 1 | $105.00 | $105.00 |
| 0405 | BOOKCASE, 2-3 SHELVES | 1 | $105.00 | $105.00 |
| 0426 | BOOKCASE, 2-3 SHELVES | 1 | $105.00 | $105.00 |
| 0428 | BOOKCASE, 2-3 SHELVES | 1 | $105.00 | $105.00 |
| 0429 | BOOKCASE, 2-3 SHELVES | 1 | $105.00 | $105.00 |
| 0436 | BOOKCASE, 2-3 SHELVES | 1 | $105.00 | $105.00 |
| 0437 | BOOKCASE, 2-3 SHELVES | 1 | $105.00 | $105.00 |
| 0438 | BOOKCASE, 2-3 SHELVES | 1 | $105.00 | $105.00 |
| 0440 | BOOKCASE, 2-3 SHELVES | 1 | $105.00 | $105.00 |
| 0440 | BOOKCASE, 2-3 SHELVES | 1 | $105.00 | $105.00 |
| 0440 | BOOKCASE, 2-3 SHELVES | 1 | $105.00 | $105.00 |
| 0440 | BOOKCASE, 2-3 SHELVES | 1 | $105.00 | $105.00 |
| 0440 | BOOKCASE, 2-3 SHELVES | 1 | $105.00 | $105.00 |
| 0441 | BOOKCASE, 2-3 SHELVES | 1 | $105.00 | $105.00 |
| 0450 | BOOKCASE, 2-3 SHELVES | 2 | $105.00 | $210.00 |
| 0450 | BOOKCASE, 2-3 SHELVES | 26 | $105.00 | $2,730.00 |
| 0450 | BOOKCASE, 2-3 SHELVES | 1 | $105.00 | $105.00 |
| 0450 | BOOKCASE, 2-3 SHELVES | 1 | $105.00 | $105.00 |

| Department No. | Description | Qty. | Unit Cost | Total Cost |
|---|---|---|---|---|
| 0451 | BOOKCASE, 2-3 SHELVES | 2 | $105.00 | $210.00 |
| 0451 | BOOKCASE, 2-3 SHELVES | 2 | $105.00 | $210.00 |
| 0451 | BOOKCASE, 2-3 SHELVES | 1 | $105.00 | $105.00 |
| 0475 | BOOKCASE, 2-3 SHELVES | 1 | $105.00 | $105.00 |
| 0475 | BOOKCASE, 2-3 SHELVES | 1 | $105.00 | $105.00 |
| 0475 | BOOKCASE, 2-3 SHELVES | 1 | $105.00 | $105.00 |
| 0475 | BOOKCASE, 2-3 SHELVES | 1 | $105.00 | $105.00 |
| 0475 | BOOKCASE, 2-3 SHELVES | 1 | $105.00 | $105.00 |
| 0475 | BOOKCASE, 2-3 SHELVES | 1 | $105.00 | $105.00 |
| 0495 | BOOKCASE, 2-3 SHELVES | 1 | $105.00 | $105.00 |
| 0495 | BOOKCASE, 2-3 SHELVES | 1 | $105.00 | $105.00 |
| 0495 | BOOKCASE, 2-3 SHELVES | 1 | $105.00 | $105.00 |
| 0495 | BOOKCASE, 2-3 SHELVES | 1 | $105.00 | $105.00 |
| 0497 | BOOKCASE, 2-3 SHELVES | 1 | $105.00 | $105.00 |
| 0497 | BOOKCASE, 2-3 SHELVES | 1 | $105.00 | $105.00 |
| 0503 | BOOKCASE, 2-3 SHELVES | 1 | $105.00 | $105.00 |
| 0503 | BOOKCASE, 2-3 SHELVES | 3 | $105.00 | $315.00 |
| 0503 | BOOKCASE, 2-3 SHELVES | 1 | $105.00 | $105.00 |
| 0503 | BOOKCASE, 2-3 SHELVES | 1 | $105.00 | $105.00 |
| 0509 | BOOKCASE, 2-3 SHELVES | 1 | $105.00 | $105.00 |
| 0509 | BOOKCASE, 2-3 SHELVES | 1 | $105.00 | $105.00 |
| 0509 | BOOKCASE, 2-3 SHELVES | 1 | $105.00 | $105.00 |
| 0509 | BOOKCASE, 2-3 SHELVES | 1 | $105.00 | $105.00 |
| 0509 | BOOKCASE, 2-3 SHELVES | 1 | $105.00 | $105.00 |
| 0509 | BOOKCASE, 2-3 SHELVES | 1 | $105.00 | $105.00 |
| 0510 | BOOKCASE, 2-3 SHELVES | 1 | $105.00 | $105.00 |
| 0510 | BOOKCASE, 2-3 SHELVES | 1 | $105.00 | $105.00 |
| 0510 | BOOKCASE, 2-3 SHELVES | 1 | $105.00 | $105.00 |
| 0540 | BOOKCASE, 2-3 SHELVES | 1 | $105.00 | $105.00 |
| 0540 | BOOKCASE, 2-3 SHELVES | 3 | $105.00 | $315.00 |
| 0540 | BOOKCASE, 2-3 SHELVES | 1 | $105.00 | $105.00 |
| 0540 | BOOKCASE, 2-3 SHELVES | 1 | $105.00 | $105.00 |
| 0540 | BOOKCASE, 2-3 SHELVES | 1 | $105.00 | $105.00 |
| 0540 | BOOKCASE, 2-3 SHELVES | 1 | $105.00 | $105.00 |
| 0541 | BOOKCASE, 2-3 SHELVES | 1 | $105.00 | $105.00 |
| 0545 | BOOKCASE, 2-3 SHELVES | 1 | $105.00 | $105.00 |
| 0545 | BOOKCASE, 2-3 SHELVES | 1 | $105.00 | $105.00 |
| 0545 | BOOKCASE, 2-3 SHELVES | 1 | $105.00 | $105.00 |
| 0545 | BOOKCASE, 2-3 SHELVES | 1 | $105.00 | $105.00 |
| 0551 | BOOKCASE, 2-3 SHELVES | 1 | $105.00 | $105.00 |
| 0551 | BOOKCASE, 2-3 SHELVES | 1 | $105.00 | $105.00 |
| 0551 | BOOKCASE, 2-3 SHELVES | 1 | $105.00 | $105.00 |
| 0551 | BOOKCASE, 2-3 SHELVES | 1 | $105.00 | $105.00 |
| 0552 | BOOKCASE, 2-3 SHELVES | 2 | $105.00 | $210.00 |
| 0554 | BOOKCASE, 2-3 SHELVES | 1 | $105.00 | $105.00 |
| 0554 | BOOKCASE, 2-3 SHELVES | 1 | $105.00 | $105.00 |
| 0554 | BOOKCASE, 2-3 SHELVES | 1 | $105.00 | $105.00 |
| 0554 | BOOKCASE, 2-3 SHELVES | 1 | $105.00 | $105.00 |
| 0554 | BOOKCASE, 2-3 SHELVES | 1 | $105.00 | $105.00 |
| 0554 | BOOKCASE, 2-3 SHELVES | 1 | $105.00 | $105.00 |
| 0560 | BOOKCASE, 2-3 SHELVES | 2 | $105.00 | $210.00 |
| 0560 | BOOKCASE, 2-3 SHELVES | 2 | $105.00 | $210.00 |
| 0560 | BOOKCASE, 2-3 SHELVES | 1 | $105.00 | $105.00 |
| 0560 | BOOKCASE, 2-3 SHELVES | 1 | $105.00 | $105.00 |
| 0560 | BOOKCASE, 2-3 SHELVES | 1 | $105.00 | $105.00 |
| 0560 | BOOKCASE, 2-3 SHELVES | 2 | $105.00 | $210.00 |
| 0560 | BOOKCASE, 2-3 SHELVES | 1 | $105.00 | $105.00 |
| 0560 | BOOKCASE, 2-3 SHELVES | 1 | $105.00 | $105.00 |
| 0560 | BOOKCASE, 2-3 SHELVES | 1 | $105.00 | $105.00 |
| 0560 | BOOKCASE, 2-3 SHELVES | 1 | $105.00 | $105.00 |

| Department No. | Description | Qty. | Unit Cost | Total Cost |
|---|---|---|---|---|
| 0560 | BOOKCASE, 2-3 SHELVES | 1 | $105.00 | $105.00 |
| 0560 | BOOKCASE, 2-3 SHELVES | 2 | $105.00 | $210.00 |
| 0560 | BOOKCASE, 2-3 SHELVES | 1 | $105.00 | $105.00 |
| 0560 | BOOKCASE, 2-3 SHELVES | 2 | $105.00 | $210.00 |
| 0560 | BOOKCASE, 2-3 SHELVES | 1 | $105.00 | $105.00 |
| 0560 | BOOKCASE, 2-3 SHELVES | 1 | $105.00 | $105.00 |
| 0560 | BOOKCASE, 2-3 SHELVES | 1 | $105.00 | $105.00 |
| 0560 | BOOKCASE, 2-3 SHELVES | 1 | $105.00 | $105.00 |
| 0560 | BOOKCASE, 2-3 SHELVES | 1 | $105.00 | $105.00 |
| 0560 | BOOKCASE, 2-3 SHELVES | 2 | $105.00 | $210.00 |
| 0560 | BOOKCASE, 2-3 SHELVES | 1 | $105.00 | $105.00 |
| 0560 | BOOKCASE, 2-3 SHELVES | 1 | $105.00 | $105.00 |
| 0560 | BOOKCASE, 2-3 SHELVES | 1 | $105.00 | $105.00 |
| 0560 | BOOKCASE, 2-3 SHELVES | 1 | $105.00 | $105.00 |
| 0560 | BOOKCASE, 2-3 SHELVES | 1 | $105.00 | $105.00 |
| 0560 | BOOKCASE, 2-3 SHELVES | 1 | $105.00 | $105.00 |
| 0560 | BOOKCASE, 2-3 SHELVES | 2 | $105.00 | $210.00 |
| 0560 | BOOKCASE, 2-3 SHELVES | 1 | $105.00 | $105.00 |
| 0560 | BOOKCASE, 2-3 SHELVES | 1 | $105.00 | $105.00 |
| 0560 | BOOKCASE, 2-3 SHELVES | 1 | $105.00 | $105.00 |
| 0560 | BOOKCASE, 2-3 SHELVES | 2 | $105.00 | $210.00 |
| 0560 | BOOKCASE, 2-3 SHELVES | 3 | $105.00 | $315.00 |
| 0560 | BOOKCASE, 2-3 SHELVES | 2 | $105.00 | $210.00 |
| 0560 | BOOKCASE, 2-3 SHELVES | 3 | $105.00 | $315.00 |
| 0560 | BOOKCASE, 2-3 SHELVES | 1 | $105.00 | $105.00 |
| 0570 | BOOKCASE, 2-3 SHELVES | 1 | $105.00 | $105.00 |
| 0570 | BOOKCASE, 2-3 SHELVES | 1 | $105.00 | $105.00 |
| 0570 | BOOKCASE, 2-3 SHELVES | 1 | $105.00 | $105.00 |
| 0570 | BOOKCASE, 2-3 SHELVES | 1 | $105.00 | $105.00 |
| 0570 | BOOKCASE, 2-3 SHELVES | 1 | $105.00 | $105.00 |
| 0570 | BOOKCASE, 2-3 SHELVES | 1 | $105.00 | $105.00 |
| 0570 | BOOKCASE, 2-3 SHELVES | 2 | $105.00 | $210.00 |
| 0572 | BOOKCASE, 2-3 SHELVES | 1 | $105.00 | $105.00 |
| 0576 | BOOKCASE, 2-3 SHELVES | 3 | $105.00 | $315.00 |
| 0576 | BOOKCASE, 2-3 SHELVES | 4 | $105.00 | $420.00 |
| 0576 | BOOKCASE, 2-3 SHELVES | 1 | $105.00 | $105.00 |
| 0576 | BOOKCASE, 2-3 SHELVES | 5 | $105.00 | $525.00 |
| 0576 | BOOKCASE, 2-3 SHELVES | 1 | $105.00 | $105.00 |
| 0576 | BOOKCASE, 2-3 SHELVES | 2 | $105.00 | $210.00 |
| 0576 | BOOKCASE, 2-3 SHELVES | 1 | $105.00 | $105.00 |
| 0576 | BOOKCASE, 2-3 SHELVES | 1 | $105.00 | $105.00 |
| 0576 | BOOKCASE, 2-3 SHELVES | 1 | $105.00 | $105.00 |
| 0576 | BOOKCASE, 2-3 SHELVES | 1 | $105.00 | $105.00 |
| 0576 | BOOKCASE, 2-3 SHELVES | 1 | $105.00 | $105.00 |
| 0576 | BOOKCASE, 2-3 SHELVES | 1 | $105.00 | $105.00 |
| 0576 | BOOKCASE, 2-3 SHELVES | 1 | $105.00 | $105.00 |
| 0576 | BOOKCASE, 2-3 SHELVES | 1 | $105.00 | $105.00 |
| 0576 | BOOKCASE, 2-3 SHELVES | 1 | $105.00 | $105.00 |
| 0576 | BOOKCASE, 2-3 SHELVES | 1 | $105.00 | $105.00 |
| 0576 | BOOKCASE, 2-3 SHELVES | 1 | $105.00 | $105.00 |
| 0576 | BOOKCASE, 2-3 SHELVES | 1 | $105.00 | $105.00 |
| 0576 | BOOKCASE, 2-3 SHELVES | 1 | $105.00 | $105.00 |
| 0576 | BOOKCASE, 2-3 SHELVES | 1 | $105.00 | $105.00 |
| 0576 | BOOKCASE, 2-3 SHELVES | 1 | $105.00 | $105.00 |
| 0576 | BOOKCASE, 2-3 SHELVES | 1 | $105.00 | $105.00 |
| 0576 | BOOKCASE, 2-3 SHELVES | 1 | $105.00 | $105.00 |
| 0576 | BOOKCASE, 2-3 SHELVES | 1 | $105.00 | $105.00 |
| 0576 | BOOKCASE, 2-3 SHELVES | 1 | $105.00 | $105.00 |
| 0576 | BOOKCASE, 2-3 SHELVES | 1 | $105.00 | $105.00 |
| 0576 | BOOKCASE, 2-3 SHELVES | 2 | $105.00 | $210.00 |
| 0576 | BOOKCASE, 2-3 SHELVES | 3 | $105.00 | $315.00 |
| 0576 | BOOKCASE, 2-3 SHELVES | 1 | $105.00 | $105.00 |
| 0576 | BOOKCASE, 2-3 SHELVES | 1 | $105.00 | $105.00 |
| 0576 | BOOKCASE, 2-3 SHELVES | 3 | $105.00 | $315.00 |
| 0576 | BOOKCASE, 2-3 SHELVES | 1 | $105.00 | $105.00 |

| Department No. | Description | Qty. | Unit Cost | Total Cost |
|---|---|---|---|---|
| 0576 | BOOKCASE, 2-3 SHELVES | 1 | $105.00 | $105.00 |
| 0576 | BOOKCASE, 2-3 SHELVES | 1 | $105.00 | $105.00 |
| 0576 | BOOKCASE, 2-3 SHELVES | 1 | $105.00 | $105.00 |
| 0581 | BOOKCASE, 2-3 SHELVES | 1 | $105.00 | $105.00 |
| 0581 | BOOKCASE, 2-3 SHELVES | 1 | $105.00 | $105.00 |
| 0583 | BOOKCASE, 2-3 SHELVES | 3 | $105.00 | $315.00 |
| 0630 | BOOKCASE, 2-3 SHELVES | 1 | $105.00 | $105.00 |
| 0630 | BOOKCASE, 2-3 SHELVES | 1 | $105.00 | $105.00 |
| 0630 | BOOKCASE, 2-3 SHELVES | 1 | $105.00 | $105.00 |
| 3101 | BOOKCASE, 2-3 SHELVES | 2 | $105.00 | $210.00 |
| 3101 | BOOKCASE, 2-3 SHELVES | 10 | $105.00 | $1,050.00 |
| 3101 | BOOKCASE, 2-3 SHELVES | 6 | $105.00 | $630.00 |
| 0210 | BOOKCASE, 4-5 SHELVES | 1 | $175.00 | $175.00 |
| 0210 | BOOKCASE, 4-5 SHELVES | 2 | $175.00 | $350.00 |
| 0210 | BOOKCASE, 4-5 SHELVES | 1 | $175.00 | $175.00 |
| 0210 | BOOKCASE, 4-5 SHELVES | 1 | $175.00 | $175.00 |
| 0210 | BOOKCASE, 4-5 SHELVES | 1 | $175.00 | $175.00 |
| 0210 | BOOKCASE, 4-5 SHELVES | 2 | $175.00 | $350.00 |
| 0210 | BOOKCASE, 4-5 SHELVES | 1 | $175.00 | $175.00 |
| 0210 | BOOKCASE, 4-5 SHELVES | 2 | $175.00 | $350.00 |
| 0210 | BOOKCASE, 4-5 SHELVES | 1 | $175.00 | $175.00 |
| 0210 | BOOKCASE, 4-5 SHELVES | 1 | $175.00 | $175.00 |
| 0210 | BOOKCASE, 4-5 SHELVES | 3 | $175.00 | $525.00 |
| 0210 | BOOKCASE, 4-5 SHELVES | 1 | $175.00 | $175.00 |
| 0210 | BOOKCASE, 4-5 SHELVES | 1 | $175.00 | $175.00 |
| 0210 | BOOKCASE, 4-5 SHELVES | 1 | $175.00 | $175.00 |
| 0210 | BOOKCASE, 4-5 SHELVES | 2 | $175.00 | $350.00 |
| 0213 | BOOKCASE, 4-5 SHELVES | 1 | $175.00 | $175.00 |
| 0213 | BOOKCASE, 4-5 SHELVES | 1 | $175.00 | $175.00 |
| 0214 | BOOKCASE, 4-5 SHELVES | 2 | $175.00 | $350.00 |
| 0214 | BOOKCASE, 4-5 SHELVES | 1 | $175.00 | $175.00 |
| 0214 | BOOKCASE, 4-5 SHELVES | 1 | $175.00 | $175.00 |
| 0215 | BOOKCASE, 4-5 SHELVES | 1 | $175.00 | $175.00 |
| 0215 | BOOKCASE, 4-5 SHELVES | 3 | $175.00 | $525.00 |
| 0341 | BOOKCASE, 4-5 SHELVES | 1 | $175.00 | $175.00 |
| 0341 | BOOKCASE, 4-5 SHELVES | 1 | $175.00 | $175.00 |
| 0341 | BOOKCASE, 4-5 SHELVES | 1 | $175.00 | $175.00 |
| 0400 | BOOKCASE, 4-5 SHELVES | 1 | $175.00 | $175.00 |
| 0400 | BOOKCASE, 4-5 SHELVES | 1 | $175.00 | $175.00 |
| 0400 | BOOKCASE, 4-5 SHELVES | 1 | $175.00 | $175.00 |
| 0400 | BOOKCASE, 4-5 SHELVES | 1 | $175.00 | $175.00 |
| 0400 | BOOKCASE, 4-5 SHELVES | 1 | $175.00 | $175.00 |
| 0402 | BOOKCASE, 4-5 SHELVES | 1 | $175.00 | $175.00 |
| 0402 | BOOKCASE, 4-5 SHELVES | 1 | $175.00 | $175.00 |
| 0402 | BOOKCASE, 4-5 SHELVES | 1 | $175.00 | $175.00 |
| 0403 | BOOKCASE, 4-5 SHELVES | 1 | $175.00 | $175.00 |
| 0405 | BOOKCASE, 4-5 SHELVES | 1 | $175.00 | $175.00 |
| 0405 | BOOKCASE, 4-5 SHELVES | 1 | $175.00 | $175.00 |
| 0425 | BOOKCASE, 4-5 SHELVES | 1 | $175.00 | $175.00 |
| 0427 | BOOKCASE, 4-5 SHELVES | 2 | $175.00 | $350.00 |
| 0428 | BOOKCASE, 4-5 SHELVES | 1 | $175.00 | $175.00 |
| 0429 | BOOKCASE, 4-5 SHELVES | 1 | $175.00 | $175.00 |
| 0429 | BOOKCASE, 4-5 SHELVES | 3 | $175.00 | $525.00 |
| 0437 | BOOKCASE, 4-5 SHELVES | 1 | $175.00 | $175.00 |
| 0437 | BOOKCASE, 4-5 SHELVES | 1 | $175.00 | $175.00 |
| 0438 | BOOKCASE, 4-5 SHELVES | 1 | $175.00 | $175.00 |
| 0440 | BOOKCASE, 4-5 SHELVES | 1 | $175.00 | $175.00 |
| 0440 | BOOKCASE, 4-5 SHELVES | 1 | $175.00 | $175.00 |
| 0440 | BOOKCASE, 4-5 SHELVES | 1 | $175.00 | $175.00 |
| 0440 | BOOKCASE, 4-5 SHELVES | 1 | $175.00 | $175.00 |

| Department No. | Description | Qty. | Unit Cost | Total Cost |
|---|---|---|---|---|
| 0440 | BOOKCASE, 4-5 SHELVES | 1 | $175.00 | $175.00 |
| 0440 | BOOKCASE, 4-5 SHELVES | 1 | $175.00 | $175.00 |
| 0440 | BOOKCASE, 4-5 SHELVES | 1 | $175.00 | $175.00 |
| 0440 | BOOKCASE, 4-5 SHELVES | 1 | $175.00 | $175.00 |
| 0440 | BOOKCASE, 4-5 SHELVES | 1 | $175.00 | $175.00 |
| 0440 | BOOKCASE, 4-5 SHELVES | 1 | $175.00 | $175.00 |
| 0440 | BOOKCASE, 4-5 SHELVES | 1 | $175.00 | $175.00 |
| 0440 | BOOKCASE, 4-5 SHELVES | 1 | $175.00 | $175.00 |
| 0440 | BOOKCASE, 4-5 SHELVES | 1 | $175.00 | $175.00 |
| 0441 | BOOKCASE, 4-5 SHELVES | 3 | $175.00 | $525.00 |
| 0450 | BOOKCASE, 4-5 SHELVES | 10 | $175.00 | $1,750.00 |
| 0451 | BOOKCASE, 4-5 SHELVES | 7 | $175.00 | $1,225.00 |
| 0454 | BOOKCASE, 4-5 SHELVES | 2 | $175.00 | $350.00 |
| 0454 | BOOKCASE, 4-5 SHELVES | 1 | $175.00 | $175.00 |
| 0454 | BOOKCASE, 4-5 SHELVES | 1 | $175.00 | $175.00 |
| 0454 | BOOKCASE, 4-5 SHELVES | 2 | $175.00 | $350.00 |
| 0454 | BOOKCASE, 4-5 SHELVES | 1 | $175.00 | $175.00 |
| 0454 | BOOKCASE, 4-5 SHELVES | 1 | $175.00 | $175.00 |
| 0475 | BOOKCASE, 4-5 SHELVES | 1 | $175.00 | $175.00 |
| 0475 | BOOKCASE, 4-5 SHELVES | 1 | $175.00 | $175.00 |
| 0475 | BOOKCASE, 4-5 SHELVES | 1 | $175.00 | $175.00 |
| 0475 | BOOKCASE, 4-5 SHELVES | 1 | $175.00 | $175.00 |
| 0475 | BOOKCASE, 4-5 SHELVES | 1 | $175.00 | $175.00 |
| 0475 | BOOKCASE, 4-5 SHELVES | 1 | $175.00 | $175.00 |
| 0475 | BOOKCASE, 4-5 SHELVES | 1 | $175.00 | $175.00 |
| 0475 | BOOKCASE, 4-5 SHELVES | 2 | $175.00 | $350.00 |
| 0475 | BOOKCASE, 4-5 SHELVES | 2 | $175.00 | $350.00 |
| 0475 | BOOKCASE, 4-5 SHELVES | 1 | $175.00 | $175.00 |
| 0492 | BOOKCASE, 4-5 SHELVES | 1 | $175.00 | $175.00 |
| 0492 | BOOKCASE, 4-5 SHELVES | 1 | $175.00 | $175.00 |
| 0492 | BOOKCASE, 4-5 SHELVES | 1 | $175.00 | $175.00 |
| 0492 | BOOKCASE, 4-5 SHELVES | 1 | $175.00 | $175.00 |
| 0494 | BOOKCASE, 4-5 SHELVES | 1 | $175.00 | $175.00 |
| 0494 | BOOKCASE, 4-5 SHELVES | 1 | $175.00 | $175.00 |
| 0494 | BOOKCASE, 4-5 SHELVES | 1 | $175.00 | $175.00 |
| 0494 | BOOKCASE, 4-5 SHELVES | 2 | $175.00 | $350.00 |
| 0494 | BOOKCASE, 4-5 SHELVES | 2 | $175.00 | $350.00 |
| 0495 | BOOKCASE, 4-5 SHELVES | 1 | $175.00 | $175.00 |
| 0495 | BOOKCASE, 4-5 SHELVES | 1 | $175.00 | $175.00 |
| 0495 | BOOKCASE, 4-5 SHELVES | 1 | $175.00 | $175.00 |
| 0495 | BOOKCASE, 4-5 SHELVES | 1 | $175.00 | $175.00 |
| 0495 | BOOKCASE, 4-5 SHELVES | 1 | $175.00 | $175.00 |
| 0495 | BOOKCASE, 4-5 SHELVES | 1 | $175.00 | $175.00 |
| 0495 | BOOKCASE, 4-5 SHELVES | 1 | $175.00 | $175.00 |
| 0495 | BOOKCASE, 4-5 SHELVES | 2 | $175.00 | $350.00 |
| 0495 | BOOKCASE, 4-5 SHELVES | 1 | $175.00 | $175.00 |
| 0495 | BOOKCASE, 4-5 SHELVES | 1 | $175.00 | $175.00 |
| 0495 | BOOKCASE, 4-5 SHELVES | 1 | $175.00 | $175.00 |
| 0497 | BOOKCASE, 4-5 SHELVES | 4 | $175.00 | $700.00 |
| 0497 | BOOKCASE, 4-5 SHELVES | 1 | $175.00 | $175.00 |
| 0499 | BOOKCASE, 4-5 SHELVES | 1 | $175.00 | $175.00 |
| 0499 | BOOKCASE, 4-5 SHELVES | 1 | $175.00 | $175.00 |
| 0499 | BOOKCASE, 4-5 SHELVES | 1 | $175.00 | $175.00 |
| 0499 | BOOKCASE, 4-5 SHELVES | 1 | $175.00 | $175.00 |
| 0499 | BOOKCASE, 4-5 SHELVES | 1 | $175.00 | $175.00 |
| 0499 | BOOKCASE, 4-5 SHELVES | 2 | $175.00 | $350.00 |
| 0499 | BOOKCASE, 4-5 SHELVES | 1 | $175.00 | $175.00 |
| 0499 | BOOKCASE, 4-5 SHELVES | 1 | $175.00 | $175.00 |
| 0499 | BOOKCASE, 4-5 SHELVES | 1 | $175.00 | $175.00 |

| Department No. | Description | Qty. | Unit Cost | Total Cost |
|---|---|---|---|---|
| 0499 | BOOKCASE, 4-5 SHELVES | 1 | $175.00 | $175.00 |
| 0499 | BOOKCASE, 4-5 SHELVES | 1 | $175.00 | $175.00 |
| 0503 | BOOKCASE, 4-5 SHELVES | 1 | $175.00 | $175.00 |
| 0503 | BOOKCASE, 4-5 SHELVES | 1 | $175.00 | $175.00 |
| 0503 | BOOKCASE, 4-5 SHELVES | 1 | $175.00 | $175.00 |
| 0503 | BOOKCASE, 4-5 SHELVES | 1 | $175.00 | $175.00 |
| 0503 | BOOKCASE, 4-5 SHELVES | 1 | $175.00 | $175.00 |
| 0503 | BOOKCASE, 4-5 SHELVES | 1 | $175.00 | $175.00 |
| 0503 | BOOKCASE, 4-5 SHELVES | 1 | $175.00 | $175.00 |
| 0503 | BOOKCASE, 4-5 SHELVES | 1 | $175.00 | $175.00 |
| 0503 | BOOKCASE, 4-5 SHELVES | 1 | $175.00 | $175.00 |
| 0503 | BOOKCASE, 4-5 SHELVES | 1 | $175.00 | $175.00 |
| 0509 | BOOKCASE, 4-5 SHELVES | 7 | $175.00 | $1,225.00 |
| 0509 | BOOKCASE, 4-5 SHELVES | 1 | $175.00 | $175.00 |
| 0509 | BOOKCASE, 4-5 SHELVES | 2 | $175.00 | $350.00 |
| 0509 | BOOKCASE, 4-5 SHELVES | 1 | $175.00 | $175.00 |
| 0509 | BOOKCASE, 4-5 SHELVES | 1 | $175.00 | $175.00 |
| 0509 | BOOKCASE, 4-5 SHELVES | 1 | $175.00 | $175.00 |
| 0509 | BOOKCASE, 4-5 SHELVES | 2 | $175.00 | $350.00 |
| 0509 | BOOKCASE, 4-5 SHELVES | 1 | $175.00 | $175.00 |
| 0509 | BOOKCASE, 4-5 SHELVES | 1 | $175.00 | $175.00 |
| 0509 | BOOKCASE, 4-5 SHELVES | 1 | $175.00 | $175.00 |
| 0509 | BOOKCASE, 4-5 SHELVES | 1 | $175.00 | $175.00 |
| 0509 | BOOKCASE, 4-5 SHELVES | 1 | $175.00 | $175.00 |
| 0509 | BOOKCASE, 4-5 SHELVES | 1 | $175.00 | $175.00 |
| 0510 | BOOKCASE, 4-5 SHELVES | 1 | $175.00 | $175.00 |
| 0510 | BOOKCASE, 4-5 SHELVES | 1 | $175.00 | $175.00 |
| 0510 | BOOKCASE, 4-5 SHELVES | 1 | $175.00 | $175.00 |
| 0510 | BOOKCASE, 4-5 SHELVES | 1 | $175.00 | $175.00 |
| 0510 | BOOKCASE, 4-5 SHELVES | 1 | $175.00 | $175.00 |
| 0510 | BOOKCASE, 4-5 SHELVES | 2 | $175.00 | $350.00 |
| 0510 | BOOKCASE, 4-5 SHELVES | 2 | $175.00 | $350.00 |
| 0540 | BOOKCASE, 4-5 SHELVES | 2 | $175.00 | $350.00 |
| 0540 | BOOKCASE, 4-5 SHELVES | 2 | $175.00 | $350.00 |
| 0540 | BOOKCASE, 4-5 SHELVES | 1 | $175.00 | $175.00 |
| 0540 | BOOKCASE, 4-5 SHELVES | 1 | $175.00 | $175.00 |
| 0540 | BOOKCASE, 4-5 SHELVES | 1 | $175.00 | $175.00 |
| 0540 | BOOKCASE, 4-5 SHELVES | 1 | $175.00 | $175.00 |
| 0540 | BOOKCASE, 4-5 SHELVES | 1 | $175.00 | $175.00 |
| 0540 | BOOKCASE, 4-5 SHELVES | 1 | $175.00 | $175.00 |
| 0540 | BOOKCASE, 4-5 SHELVES | 2 | $175.00 | $350.00 |
| 0540 | BOOKCASE, 4-5 SHELVES | 1 | $175.00 | $175.00 |
| 0540 | BOOKCASE, 4-5 SHELVES | 1 | $175.00 | $175.00 |
| 0540 | BOOKCASE, 4-5 SHELVES | 1 | $175.00 | $175.00 |
| 0540 | BOOKCASE, 4-5 SHELVES | 2 | $175.00 | $350.00 |
| 0540 | BOOKCASE, 4-5 SHELVES | 2 | $175.00 | $350.00 |
| 0541 | BOOKCASE, 4-5 SHELVES | 1 | $175.00 | $175.00 |
| 0541 | BOOKCASE, 4-5 SHELVES | 1 | $175.00 | $175.00 |
| 0542 | BOOKCASE, 4-5 SHELVES | 2 | $175.00 | $350.00 |
| 0542 | BOOKCASE, 4-5 SHELVES | 2 | $175.00 | $350.00 |
| 0542 | BOOKCASE, 4-5 SHELVES | 3 | $175.00 | $525.00 |
| 0542 | BOOKCASE, 4-5 SHELVES | 2 | $175.00 | $350.00 |
| 0545 | BOOKCASE, 4-5 SHELVES | 1 | $175.00 | $175.00 |
| 0545 | BOOKCASE, 4-5 SHELVES | 1 | $175.00 | $175.00 |
| 0545 | BOOKCASE, 4-5 SHELVES | 1 | $175.00 | $175.00 |
| 0552 | BOOKCASE, 4-5 SHELVES | 1 | $175.00 | $175.00 |
| 0552 | BOOKCASE, 4-5 SHELVES | 1 | $175.00 | $175.00 |
| 0552 | BOOKCASE, 4-5 SHELVES | 3 | $175.00 | $525.00 |
| 0552 | BOOKCASE, 4-5 SHELVES | 1 | $175.00 | $175.00 |
| 0553 | BOOKCASE, 4-5 SHELVES | 3 | $175.00 | $525.00 |

| Department No. | Description | Qty. | Unit Cost | Total Cost |
|---|---|---|---|---|
| 0553 | BOOKCASE, 4-5 SHELVES | 1 | $175.00 | $175.00 |
| 0553 | BOOKCASE, 4-5 SHELVES | 1 | $175.00 | $175.00 |
| 0553 | BOOKCASE, 4-5 SHELVES | 1 | $175.00 | $175.00 |
| 0553 | BOOKCASE, 4-5 SHELVES | 1 | $175.00 | $175.00 |
| 0554 | BOOKCASE, 4-5 SHELVES | 1 | $175.00 | $175.00 |
| 0560 | BOOKCASE, 4-5 SHELVES | 1 | $175.00 | $175.00 |
| 0560 | BOOKCASE, 4-5 SHELVES | 1 | $175.00 | $175.00 |
| 0560 | BOOKCASE, 4-5 SHELVES | 1 | $175.00 | $175.00 |
| 0560 | BOOKCASE, 4-5 SHELVES | 1 | $175.00 | $175.00 |
| 0560 | BOOKCASE, 4-5 SHELVES | 1 | $175.00 | $175.00 |
| 0560 | BOOKCASE, 4-5 SHELVES | 1 | $175.00 | $175.00 |
| 0560 | BOOKCASE, 4-5 SHELVES | 1 | $175.00 | $175.00 |
| 0560 | BOOKCASE, 4-5 SHELVES | 1 | $175.00 | $175.00 |
| 0560 | BOOKCASE, 4-5 SHELVES | 1 | $175.00 | $175.00 |
| 0560 | BOOKCASE, 4-5 SHELVES | 1 | $175.00 | $175.00 |
| 0560 | BOOKCASE, 4-5 SHELVES | 1 | $175.00 | $175.00 |
| 0560 | BOOKCASE, 4-5 SHELVES | 1 | $175.00 | $175.00 |
| 0560 | BOOKCASE, 4-5 SHELVES | 1 | $175.00 | $175.00 |
| 0560 | BOOKCASE, 4-5 SHELVES | 2 | $175.00 | $350.00 |
| 0560 | BOOKCASE, 4-5 SHELVES | 1 | $175.00 | $175.00 |
| 0560 | BOOKCASE, 4-5 SHELVES | 1 | $175.00 | $175.00 |
| 0560 | BOOKCASE, 4-5 SHELVES | 1 | $175.00 | $175.00 |
| 0560 | BOOKCASE, 4-5 SHELVES | 2 | $175.00 | $350.00 |
| 0560 | BOOKCASE, 4-5 SHELVES | 2 | $175.00 | $350.00 |
| 0560 | BOOKCASE, 4-5 SHELVES | 1 | $175.00 | $175.00 |
| 0560 | BOOKCASE, 4-5 SHELVES | 1 | $175.00 | $175.00 |
| 0560 | BOOKCASE, 4-5 SHELVES | 1 | $175.00 | $175.00 |
| 0560 | BOOKCASE, 4-5 SHELVES | 1 | $175.00 | $175.00 |
| 0560 | BOOKCASE, 4-5 SHELVES | 1 | $175.00 | $175.00 |
| 0560 | BOOKCASE, 4-5 SHELVES | 1 | $175.00 | $175.00 |
| 0560 | BOOKCASE, 4-5 SHELVES | 1 | $175.00 | $175.00 |
| 0560 | BOOKCASE, 4-5 SHELVES | 1 | $175.00 | $175.00 |
| 0560 | BOOKCASE, 4-5 SHELVES | 2 | $175.00 | $350.00 |
| 0560 | BOOKCASE, 4-5 SHELVES | 1 | $175.00 | $175.00 |
| 0570 | BOOKCASE, 4-5 SHELVES | 1 | $175.00 | $175.00 |
| 0570 | BOOKCASE, 4-5 SHELVES | 1 | $175.00 | $175.00 |
| 0570 | BOOKCASE, 4-5 SHELVES | 1 | $175.00 | $175.00 |
| 0570 | BOOKCASE, 4-5 SHELVES | 1 | $175.00 | $175.00 |
| 0570 | BOOKCASE, 4-5 SHELVES | 2 | $175.00 | $350.00 |
| 0570 | BOOKCASE, 4-5 SHELVES | 1 | $175.00 | $175.00 |
| 0570 | BOOKCASE, 4-5 SHELVES | 1 | $175.00 | $175.00 |
| 0570 | BOOKCASE, 4-5 SHELVES | 1 | $175.00 | $175.00 |
| 0570 | BOOKCASE, 4-5 SHELVES | 1 | $175.00 | $175.00 |
| 0570 | BOOKCASE, 4-5 SHELVES | 1 | $175.00 | $175.00 |
| 0570 | BOOKCASE, 4-5 SHELVES | 1 | $175.00 | $175.00 |
| 0570 | BOOKCASE, 4-5 SHELVES | 3 | $175.00 | $525.00 |
| 0570 | BOOKCASE, 4-5 SHELVES | 1 | $175.00 | $175.00 |
| 0570 | BOOKCASE, 4-5 SHELVES | 1 | $175.00 | $175.00 |
| 0570 | BOOKCASE, 4-5 SHELVES | 1 | $175.00 | $175.00 |
| 0572 | BOOKCASE, 4-5 SHELVES | 1 | $175.00 | $175.00 |
| 0572 | BOOKCASE, 4-5 SHELVES | 1 | $175.00 | $175.00 |
| 0572 | BOOKCASE, 4-5 SHELVES | 1 | $175.00 | $175.00 |
| 0572 | BOOKCASE, 4-5 SHELVES | 1 | $175.00 | $175.00 |
| 0572 | BOOKCASE, 4-5 SHELVES | 1 | $175.00 | $175.00 |
| 0576 | BOOKCASE, 4-5 SHELVES | 2 | $175.00 | $350.00 |
| 0576 | BOOKCASE, 4-5 SHELVES | 1 | $175.00 | $175.00 |
| 0576 | BOOKCASE, 4-5 SHELVES | 1 | $175.00 | $175.00 |
| 0576 | BOOKCASE, 4-5 SHELVES | 1 | $175.00 | $175.00 |
| 0576 | BOOKCASE, 4-5 SHELVES | 1 | $175.00 | $175.00 |

| Department No. | Description | Qty. | Unit Cost | Total Cost |
|---|---|---|---|---|
| 0576 | BOOKCASE, 4-5 SHELVES | 2 | $175.00 | $350.00 |
| 0576 | BOOKCASE, 4-5 SHELVES | 13 | $175.00 | $2,275.00 |
| 0576 | BOOKCASE, 4-5 SHELVES | 2 | $175.00 | $350.00 |
| 0576 | BOOKCASE, 4-5 SHELVES | 2 | $175.00 | $350.00 |
| 0576 | BOOKCASE, 4-5 SHELVES | 9 | $175.00 | $1,575.00 |
| 0576 | BOOKCASE, 4-5 SHELVES | 3 | $175.00 | $525.00 |
| 0576 | BOOKCASE, 4-5 SHELVES | 1 | $175.00 | $175.00 |
| 0576 | BOOKCASE, 4-5 SHELVES | 1 | $175.00 | $175.00 |
| 0576 | BOOKCASE, 4-5 SHELVES | 1 | $175.00 | $175.00 |
| 0576 | BOOKCASE, 4-5 SHELVES | 1 | $175.00 | $175.00 |
| 0576 | BOOKCASE, 4-5 SHELVES | 1 | $175.00 | $175.00 |
| 0576 | BOOKCASE, 4-5 SHELVES | 2 | $175.00 | $350.00 |
| 0576 | BOOKCASE, 4-5 SHELVES | 1 | $175.00 | $175.00 |
| 0576 | BOOKCASE, 4-5 SHELVES | 1 | $175.00 | $175.00 |
| 0576 | BOOKCASE, 4-5 SHELVES | 1 | $175.00 | $175.00 |
| 0576 | BOOKCASE, 4-5 SHELVES | 1 | $175.00 | $175.00 |
| 0576 | BOOKCASE, 4-5 SHELVES | 1 | $175.00 | $175.00 |
| 0576 | BOOKCASE, 4-5 SHELVES | 1 | $175.00 | $175.00 |
| 0576 | BOOKCASE, 4-5 SHELVES | 1 | $175.00 | $175.00 |
| 0576 | BOOKCASE, 4-5 SHELVES | 1 | $175.00 | $175.00 |
| 0576 | BOOKCASE, 4-5 SHELVES | 2 | $175.00 | $350.00 |
| 0576 | BOOKCASE, 4-5 SHELVES | 1 | $175.00 | $175.00 |
| 0576 | BOOKCASE, 4-5 SHELVES | 1 | $175.00 | $175.00 |
| 0576 | BOOKCASE, 4-5 SHELVES | 1 | $175.00 | $175.00 |
| 0576 | BOOKCASE, 4-5 SHELVES | 1 | $175.00 | $175.00 |
| 0576 | BOOKCASE, 4-5 SHELVES | 1 | $175.00 | $175.00 |
| 0576 | BOOKCASE, 4-5 SHELVES | 1 | $175.00 | $175.00 |
| 0576 | BOOKCASE, 4-5 SHELVES | 1 | $175.00 | $175.00 |
| 0576 | BOOKCASE, 4-5 SHELVES | 1 | $175.00 | $175.00 |
| 0576 | BOOKCASE, 4-5 SHELVES | 1 | $175.00 | $175.00 |
| 0576 | BOOKCASE, 4-5 SHELVES | 1 | $175.00 | $175.00 |
| 0576 | BOOKCASE, 4-5 SHELVES | 1 | $175.00 | $175.00 |
| 0576 | BOOKCASE, 4-5 SHELVES | 1 | $175.00 | $175.00 |
| 0576 | BOOKCASE, 4-5 SHELVES | 1 | $175.00 | $175.00 |
| 0576 | BOOKCASE, 4-5 SHELVES | 1 | $175.00 | $175.00 |
| 0576 | BOOKCASE, 4-5 SHELVES | 1 | $175.00 | $175.00 |
| 0576 | BOOKCASE, 4-5 SHELVES | 1 | $175.00 | $175.00 |
| 0576 | BOOKCASE, 4-5 SHELVES | 1 | $175.00 | $175.00 |
| 0576 | BOOKCASE, 4-5 SHELVES | 1 | $175.00 | $175.00 |
| 0576 | BOOKCASE, 4-5 SHELVES | 1 | $175.00 | $175.00 |
| 0576 | BOOKCASE, 4-5 SHELVES | 1 | $175.00 | $175.00 |
| 0576 | BOOKCASE, 4-5 SHELVES | 1 | $175.00 | $175.00 |
| 0576 | BOOKCASE, 4-5 SHELVES | 1 | $175.00 | $175.00 |
| 0576 | BOOKCASE, 4-5 SHELVES | 1 | $175.00 | $175.00 |
| 0576 | BOOKCASE, 4-5 SHELVES | 1 | $175.00 | $175.00 |
| 0576 | BOOKCASE, 4-5 SHELVES | 1 | $175.00 | $175.00 |
| 0576 | BOOKCASE, 4-5 SHELVES | 1 | $175.00 | $175.00 |
| 0576 | BOOKCASE, 4-5 SHELVES | 2 | $175.00 | $350.00 |
| 0576 | BOOKCASE, 4-5 SHELVES | 1 | $175.00 | $175.00 |
| 0576 | BOOKCASE, 4-5 SHELVES | 1 | $175.00 | $175.00 |
| 0576 | BOOKCASE, 4-5 SHELVES | 1 | $175.00 | $175.00 |
| 0576 | BOOKCASE, 4-5 SHELVES | 2 | $175.00 | $350.00 |
| 0576 | BOOKCASE, 4-5 SHELVES | 1 | $175.00 | $175.00 |
| 0576 | BOOKCASE, 4-5 SHELVES | 1 | $175.00 | $175.00 |
| 0576 | BOOKCASE, 4-5 SHELVES | 1 | $175.00 | $175.00 |
| 0576 | BOOKCASE, 4-5 SHELVES | 1 | $175.00 | $175.00 |
| 0576 | BOOKCASE, 4-5 SHELVES | 1 | $175.00 | $175.00 |
| 0576 | BOOKCASE, 4-5 SHELVES | 1 | $175.00 | $175.00 |
| 0576 | BOOKCASE, 4-5 SHELVES | 1 | $175.00 | $175.00 |
| 0576 | BOOKCASE, 4-5 SHELVES | 3 | $175.00 | $525.00 |
| 0576 | BOOKCASE, 4-5 SHELVES | 1 | $175.00 | $175.00 |
| 0576 | BOOKCASE, 4-5 SHELVES | 1 | $175.00 | $175.00 |
| 0576 | BOOKCASE, 4-5 SHELVES | 1 | $175.00 | $175.00 |
| 0576 | BOOKCASE, 4-5 SHELVES | 2 | $175.00 | $350.00 |
| 0576 | BOOKCASE, 4-5 SHELVES | 2 | $175.00 | $350.00 |
| 0576 | BOOKCASE, 4-5 SHELVES | 2 | $175.00 | $350.00 |

| Department No. | Description | Qty. | Unit Cost | Total Cost |
|---|---|---|---|---|
| 0576 | BOOKCASE, 4-5 SHELVES | 3 | $175.00 | $525.00 |
| 0576 | BOOKCASE, 4-5 SHELVES | 3 | $175.00 | $525.00 |
| 0576 | BOOKCASE, 4-5 SHELVES | 1 | $175.00 | $175.00 |
| 0581 | BOOKCASE, 4-5 SHELVES | 1 | $175.00 | $175.00 |
| 0581 | BOOKCASE, 4-5 SHELVES | 1 | $175.00 | $175.00 |
| 0581 | BOOKCASE, 4-5 SHELVES | 2 | $175.00 | $350.00 |
| 0581 | BOOKCASE, 4-5 SHELVES | 2 | $175.00 | $350.00 |
| 0581 | BOOKCASE, 4-5 SHELVES | 1 | $175.00 | $175.00 |
| 0583 | BOOKCASE, 4-5 SHELVES | 1 | $175.00 | $175.00 |
| 0583 | BOOKCASE, 4-5 SHELVES | 2 | $175.00 | $350.00 |
| 0583 | BOOKCASE, 4-5 SHELVES | 1 | $175.00 | $175.00 |
| 0587 | BOOKCASE, 4-5 SHELVES | 1 | $175.00 | $175.00 |
| 0587 | BOOKCASE, 4-5 SHELVES | 3 | $175.00 | $525.00 |
| 0587 | BOOKCASE, 4-5 SHELVES | 3 | $175.00 | $525.00 |
| 0591 | BOOKCASE, 4-5 SHELVES | 1 | $175.00 | $175.00 |
| 0591 | BOOKCASE, 4-5 SHELVES | 1 | $175.00 | $175.00 |
| 0591 | BOOKCASE, 4-5 SHELVES | 1 | $175.00 | $175.00 |
| 0630 | BOOKCASE, 4-5 SHELVES | 1 | $175.00 | $175.00 |
| 0630 | BOOKCASE, 4-5 SHELVES | 5 | $175.00 | $875.00 |
| 0630 | BOOKCASE, 4-5 SHELVES | 2 | $175.00 | $350.00 |
| 0661 | BOOKCASE, 4-5 SHELVES | 1 | $175.00 | $175.00 |
| 0882 | BOOKCASE, 4-5 SHELVES | 2 | $175.00 | $350.00 |
| 0882 | BOOKCASE, 4-5 SHELVES | 1 | $175.00 | $175.00 |
| 3101 | BOOKCASE, 4-5 SHELVES | 2 | $175.00 | $350.00 |
| 3101 | BOOKCASE, 4-5 SHELVES | 1 | $175.00 | $175.00 |
| 3106 | BOOKCASE, 4-5 SHELVES | 1 | $175.00 | $175.00 |
| 3106 | BOOKCASE, 4-5 SHELVES | 1 | $175.00 | $175.00 |
| 3106 | BOOKCASE, 4-5 SHELVES | 1 | $175.00 | $175.00 |
| 0210 | BOOKCASE, 6 OR MORE SHELVES | 1 | $265.00 | $265.00 |
| 0210 | BOOKCASE, 6 OR MORE SHELVES | 1 | $265.00 | $265.00 |
| 0210 | BOOKCASE, 6 OR MORE SHELVES | 1 | $265.00 | $265.00 |
| 0210 | BOOKCASE, 6 OR MORE SHELVES | 1 | $265.00 | $265.00 |
| 0210 | BOOKCASE, 6 OR MORE SHELVES | 1 | $265.00 | $265.00 |
| 0210 | BOOKCASE, 6 OR MORE SHELVES | 2 | $265.00 | $530.00 |
| 0212 | BOOKCASE, 6 OR MORE SHELVES | 1 | $265.00 | $265.00 |
| 0214 | BOOKCASE, 6 OR MORE SHELVES | 1 | $265.00 | $265.00 |
| 0215 | BOOKCASE, 6 OR MORE SHELVES | 2 | $265.00 | $530.00 |
| 0215 | BOOKCASE, 6 OR MORE SHELVES | 1 | $265.00 | $265.00 |
| 0215 | BOOKCASE, 6 OR MORE SHELVES | 1 | $265.00 | $265.00 |
| 0400 | BOOKCASE, 6 OR MORE SHELVES | 3 | $265.00 | $795.00 |
| 0400 | BOOKCASE, 6 OR MORE SHELVES | 3 | $265.00 | $795.00 |
| 0403 | BOOKCASE, 6 OR MORE SHELVES | 1 | $265.00 | $265.00 |
| 0404 | BOOKCASE, 6 OR MORE SHELVES | 16 | $265.00 | $4,240.00 |
| 0428 | BOOKCASE, 6 OR MORE SHELVES | 3 | $265.00 | $795.00 |
| 0436 | BOOKCASE, 6 OR MORE SHELVES | 1 | $265.00 | $265.00 |
| 0437 | BOOKCASE, 6 OR MORE SHELVES | 2 | $265.00 | $530.00 |
| 0438 | BOOKCASE, 6 OR MORE SHELVES | 1 | $265.00 | $265.00 |
| 0440 | BOOKCASE, 6 OR MORE SHELVES | 6 | $265.00 | $1,590.00 |
| 0450 | BOOKCASE, 6 OR MORE SHELVES | 1 | $265.00 | $265.00 |
| 0450 | BOOKCASE, 6 OR MORE SHELVES | 6 | $265.00 | $1,590.00 |
| 0450 | BOOKCASE, 6 OR MORE SHELVES | 2 | $265.00 | $530.00 |
| 0451 | BOOKCASE, 6 OR MORE SHELVES | 6 | $265.00 | $1,590.00 |
| 0452 | BOOKCASE, 6 OR MORE SHELVES | 1 | $265.00 | $265.00 |
| 0454 | BOOKCASE, 6 OR MORE SHELVES | 1 | $265.00 | $265.00 |
| 0475 | BOOKCASE, 6 OR MORE SHELVES | 6 | $265.00 | $1,590.00 |
| 0475 | BOOKCASE, 6 OR MORE SHELVES | 4 | $265.00 | $1,060.00 |
| 0475 | BOOKCASE, 6 OR MORE SHELVES | 4 | $265.00 | $1,060.00 |
| 0475 | BOOKCASE, 6 OR MORE SHELVES | 1 | $265.00 | $265.00 |
| 0475 | BOOKCASE, 6 OR MORE SHELVES | 6 | $265.00 | $1,590.00 |
| 0503 | BOOKCASE, 6 OR MORE SHELVES | 1 | $265.00 | $265.00 |

| Department No. | Description | Qty. | Unit Cost | Total Cost |
|---|---|---|---|---|
| 0503 | BOOKCASE, 6 OR MORE SHELVES | 1 | $265.00 | $265.00 |
| 0540 | BOOKCASE, 6 OR MORE SHELVES | 1 | $265.00 | $265.00 |
| 0540 | BOOKCASE, 6 OR MORE SHELVES | 1 | $265.00 | $265.00 |
| 0540 | BOOKCASE, 6 OR MORE SHELVES | 1 | $265.00 | $265.00 |
| 0551 | BOOKCASE, 6 OR MORE SHELVES | 1 | $265.00 | $265.00 |
| 0552 | BOOKCASE, 6 OR MORE SHELVES | 1 | $265.00 | $265.00 |
| 0560 | BOOKCASE, 6 OR MORE SHELVES | 1 | $265.00 | $265.00 |
| 0570 | BOOKCASE, 6 OR MORE SHELVES | 1 | $265.00 | $265.00 |
| 0570 | BOOKCASE, 6 OR MORE SHELVES | 2 | $265.00 | $530.00 |
| 0570 | BOOKCASE, 6 OR MORE SHELVES | 1 | $265.00 | $265.00 |
| 0572 | BOOKCASE, 6 OR MORE SHELVES | 2 | $265.00 | $530.00 |
| 0572 | BOOKCASE, 6 OR MORE SHELVES | 1 | $265.00 | $265.00 |
| 0572 | BOOKCASE, 6 OR MORE SHELVES | 1 | $265.00 | $265.00 |
| 0576 | BOOKCASE, 6 OR MORE SHELVES | 1 | $265.00 | $265.00 |
| 0576 | BOOKCASE, 6 OR MORE SHELVES | 2 | $265.00 | $530.00 |
| 0576 | BOOKCASE, 6 OR MORE SHELVES | 2 | $265.00 | $530.00 |
| 0576 | BOOKCASE, 6 OR MORE SHELVES | 1 | $265.00 | $265.00 |
| 0576 | BOOKCASE, 6 OR MORE SHELVES | 1 | $265.00 | $265.00 |
| 0576 | BOOKCASE, 6 OR MORE SHELVES | 2 | $265.00 | $530.00 |
| 0576 | BOOKCASE, 6 OR MORE SHELVES | 2 | $265.00 | $530.00 |
| 0576 | BOOKCASE, 6 OR MORE SHELVES | 1 | $265.00 | $265.00 |
| 0581 | BOOKCASE, 6 OR MORE SHELVES | 1 | $265.00 | $265.00 |
| 0661 | BOOKCASE, 6 OR MORE SHELVES | 1 | $265.00 | $265.00 |
| 3103 | BOOKCASE, 6 OR MORE SHELVES | 1 | $265.00 | $265.00 |
| 0211 | BOOKCASE, BARRISTER | 2 | $350.00 | $700.00 |
| 0211 | BOOKCASE, BARRISTER | 1 | $350.00 | $350.00 |
| 0560 | BOOKCASE, BARRISTER | 1 | $350.00 | $350.00 |
| 0591 | BOOKCASE, BARRISTER | 1 | $350.00 | $350.00 |
| 0403 | BOOKCASE, DOUBLE SIDED, 5 SHELVES | 6 | $320.00 | $1,920.00 |
| 0552 | BOOKCASE, DOUBLE SIDED, 5 SHELVES | 1 | $320.00 | $320.00 |
| 0210 | BOOKCASE, EXECUTIVE, 2 DRAWER, 4 SHELVES, WOOD | 1 | $349.00 | $349.00 |
| 0440 | BOOKCASE, EXECUTIVE, 2 DRAWER, 4 SHELVES, WOOD | 1 | $349.00 | $349.00 |
| 0427 | BOOKCASE, W/ DOORS | 1 | $100.00 | $100.00 |
| 0450 | BOOKCASE, W/ DOORS | 1 | $100.00 | $100.00 |
| 0450 | BOOKCASE, W/ DOORS | 10 | $100.00 | $1,000.00 |
| 0545 | BOOKCASE, W/ DOORS | 1 | $100.00 | $100.00 |
| 0560 | BOOKCASE, W/ DOORS | 1 | $100.00 | $100.00 |
| 0581 | BOOKCASE, W/ DOORS | 1 | $100.00 | $100.00 |
| 0882 | BOOTH, PAINT | 1 | $87,550.00 | $87,550.00 |
| 0495 | BOX, AMBULANCE | 1 | $101,618.00 | $101,618.00 |
| 0495 | BOX, AMBULANCE | 1 | $101,618.00 | $101,618.00 |
| 0495 | BOX, AMBULANCE | 1 | $117,424.56 | $117,424.56 |
| 0495 | BOX, AMBULANCE | 1 | $74,715.00 | $74,715.00 |
| 0495 | BOX, AMBULANCE | 1 | $76,715.00 | $76,715.00 |
| 0495 | BOX, AMBULANCE | 1 | $44,180.68 | $44,180.68 |
| 0495 | BOX, AMBULANCE | 1 | $44,180.68 | $44,180.68 |
| 0495 | BOX, AMBULANCE | 1 | $42,695.48 | $42,695.48 |
| 0495 | BOX, AMBULANCE | 1 | $42,695.48 | $42,695.48 |
| 0495 | BOX, AMBULANCE | 1 | $53,683.67 | $53,683.67 |
| 0495 | BOX, AMBULANCE | 1 | $68,000.00 | $68,000.00 |
| 0495 | BOX, AMBULANCE | 1 | $74,985.00 | $74,985.00 |
| 0570 | BRAISING PAN, TILTING, GAS/ ELECTRIC | 1 | $27,575.00 | $27,575.00 |
| 0570 | BRAISING PAN, TILTING, GAS/ ELECTRIC | 1 | $27,575.00 | $27,575.00 |
| 0576 | BRAISING PAN, TILTING, GAS/ ELECTRIC | 1 | $7,575.00 | $7,575.00 |
| 3101 | BRUSHCUTTER CLEARING SAW | 1 | $1,050.00 | $1,050.00 |
| 0210 | BUCKET SCOOP | 1 | $1,300.00 | $1,300.00 |
| 3107 | BUCKET SCOOP ATTACHMENT | 1 | $1,300.00 | $1,300.00 |
| 3103 | BUCKET SCOOP ATTACHMENT, HEAVY-DUTY | 1 | $2,350.00 | $2,350.00 |
| 0210 | BUILDING, PORTABLE | 1 | $38,000.00 | $38,000.00 |
| 0560 | BUILDING, PORTABLE | 1 | $38,000.00 | $38,000.00 |

**Williamson County Asset Inventory Report** **2025**

| Department No. | Description | Qty. | Unit Cost | Total Cost |
|---|---|---|---|---|
| 0560 | BUILDING, PORTABLE | 1 | $38,000.00 | $38,000.00 |
| 0495 | BULLDOZER, MID-SIZE | 1 | $318,926.00 | $318,926.00 |
| 0576 | BUN PAN RACK | 3 | $350.00 | $1,050.00 |
| 0576 | BUN PAN RACK | 1 | $350.00 | $350.00 |
| 0576 | BUN RACK, W/ SHELVES, HALF HEIGHT | 1 | $300.00 | $300.00 |
| 3101 | BUNKER RAKE, RIDING | 1 | $12,500.00 | $12,500.00 |
| 0570 | BURNISHER, FLOOR, ELECTRIC | 1 | $1,580.56 | $1,580.56 |
| 0495 | BUS, 10-19 PASSENGER | 1 | $82,000.00 | $82,000.00 |
| 0495 | BUS, PASSENGER | 1 | $8,075.00 | $8,075.00 |
| 0210 | CABINET W/ BOOKSHELF | 1 | $150.00 | $150.00 |
| 0439 | CABINET W/ BOOKSHELF | 1 | $150.00 | $150.00 |
| 0454 | CABINET W/ BOOKSHELF | 1 | $150.00 | $150.00 |
| 0475 | CABINET W/ BOOKSHELF | 1 | $150.00 | $150.00 |
| 0492 | CABINET W/ BOOKSHELF | 1 | $150.00 | $150.00 |
| 0494 | CABINET W/ BOOKSHELF | 1 | $150.00 | $150.00 |
| 0495 | CABINET W/ BOOKSHELF | 1 | $150.00 | $150.00 |
| 0495 | CABINET W/ BOOKSHELF | 1 | $150.00 | $150.00 |
| 0499 | CABINET W/ BOOKSHELF | 1 | $150.00 | $150.00 |
| 0552 | CABINET W/ BOOKSHELF | 1 | $150.00 | $150.00 |
| 0450 | CABINET, 27 DRAWER | 1 | $428.00 | $428.00 |
| 0402 | CABINET, ART PAPER/SUPPLIES | 1 | $215.00 | $215.00 |
| 0402 | CABINET, ART PAPER/SUPPLIES | 1 | $215.00 | $215.00 |
| 0403 | CABINET, BIG BOOK/STORAGE | 25 | $215.00 | $5,375.00 |
| 0400 | CABINET, CHINA | 2 | $700.00 | $1,400.00 |
| 0882 | CABINET, COMPUTER | 1 | $239.00 | $239.00 |
| 0215 | CABINET, CURIO | 1 | $450.00 | $450.00 |
| 0405 | CABINET, DISPLAY | 1 | $615.00 | $615.00 |
| 0215 | CABINET, FILE, 2 DRAWER, WOODEN | 1 | $300.00 | $300.00 |
| 0404 | CABINET, FILE, 2 DRAWER, WOODEN | 1 | $300.00 | $300.00 |
| 0439 | CABINET, FILE, 2 DRAWER, WOODEN | 1 | $300.00 | $300.00 |
| 0450 | CABINET, FILE, 2 DRAWER, WOODEN | 1 | $300.00 | $300.00 |
| 0452 | CABINET, FILE, 2 DRAWER, WOODEN | 1 | $300.00 | $300.00 |
| 0497 | CABINET, FILE, 2 DRAWER, WOODEN | 2 | $300.00 | $600.00 |
| 0499 | CABINET, FILE, 2 DRAWER, WOODEN | 1 | $300.00 | $300.00 |
| 0499 | CABINET, FILE, 2 DRAWER, WOODEN | 1 | $300.00 | $300.00 |
| 0210 | CABINET, FILE, 2-3 DRAWERS | 1 | $150.00 | $150.00 |
| 0210 | CABINET, FILE, 2-3 DRAWERS | 1 | $150.00 | $150.00 |
| 0210 | CABINET, FILE, 2-3 DRAWERS | 1 | $150.00 | $150.00 |
| 0210 | CABINET, FILE, 2-3 DRAWERS | 1 | $150.00 | $150.00 |
| 0210 | CABINET, FILE, 2-3 DRAWERS | 1 | $150.00 | $150.00 |
| 0210 | CABINET, FILE, 2-3 DRAWERS | 1 | $150.00 | $150.00 |
| 0210 | CABINET, FILE, 2-3 DRAWERS | 2 | $150.00 | $300.00 |
| 0210 | CABINET, FILE, 2-3 DRAWERS | 1 | $150.00 | $150.00 |
| 0210 | CABINET, FILE, 2-3 DRAWERS | 1 | $150.00 | $150.00 |
| 0210 | CABINET, FILE, 2-3 DRAWERS | 1 | $150.00 | $150.00 |
| 0210 | CABINET, FILE, 2-3 DRAWERS | 1 | $150.00 | $150.00 |
| 0215 | CABINET, FILE, 2-3 DRAWERS | 2 | $150.00 | $300.00 |
| 0215 | CABINET, FILE, 2-3 DRAWERS | 2 | $150.00 | $300.00 |
| 0215 | CABINET, FILE, 2-3 DRAWERS | 2 | $150.00 | $300.00 |
| 0341 | CABINET, FILE, 2-3 DRAWERS | 1 | $150.00 | $150.00 |
| 0341 | CABINET, FILE, 2-3 DRAWERS | 1 | $150.00 | $150.00 |
| 0341 | CABINET, FILE, 2-3 DRAWERS | 1 | $150.00 | $150.00 |
| 0400 | CABINET, FILE, 2-3 DRAWERS | 1 | $150.00 | $150.00 |
| 0400 | CABINET, FILE, 2-3 DRAWERS | 1 | $150.00 | $150.00 |
| 0400 | CABINET, FILE, 2-3 DRAWERS | 1 | $150.00 | $150.00 |
| 0402 | CABINET, FILE, 2-3 DRAWERS | 1 | $150.00 | $150.00 |
| 0403 | CABINET, FILE, 2-3 DRAWERS | 21 | $150.00 | $3,150.00 |
| 0403 | CABINET, FILE, 2-3 DRAWERS | 1 | $150.00 | $150.00 |
| 0403 | CABINET, FILE, 2-3 DRAWERS | 1 | $150.00 | $150.00 |

| Department No. | Description | Qty. | Unit Cost | Total Cost |
|---|---|---|---|---|
| 0403 | CABINET, FILE, 2-3 DRAWERS | 2 | $150.00 | $300.00 |
| 0403 | CABINET, FILE, 2-3 DRAWERS | 1 | $150.00 | $150.00 |
| 0403 | CABINET, FILE, 2-3 DRAWERS | 3 | $150.00 | $450.00 |
| 0403 | CABINET, FILE, 2-3 DRAWERS | 1 | $150.00 | $150.00 |
| 0404 | CABINET, FILE, 2-3 DRAWERS | 1 | $150.00 | $150.00 |
| 0404 | CABINET, FILE, 2-3 DRAWERS | 3 | $150.00 | $450.00 |
| 0404 | CABINET, FILE, 2-3 DRAWERS | 2 | $150.00 | $300.00 |
| 0404 | CABINET, FILE, 2-3 DRAWERS | 10 | $150.00 | $1,500.00 |
| 0405 | CABINET, FILE, 2-3 DRAWERS | 1 | $150.00 | $150.00 |
| 0405 | CABINET, FILE, 2-3 DRAWERS | 1 | $150.00 | $150.00 |
| 0428 | CABINET, FILE, 2-3 DRAWERS | 1 | $150.00 | $150.00 |
| 0437 | CABINET, FILE, 2-3 DRAWERS | 1 | $150.00 | $150.00 |
| 0440 | CABINET, FILE, 2-3 DRAWERS | 1 | $150.00 | $150.00 |
| 0440 | CABINET, FILE, 2-3 DRAWERS | 2 | $150.00 | $300.00 |
| 0440 | CABINET, FILE, 2-3 DRAWERS | 2 | $150.00 | $300.00 |
| 0440 | CABINET, FILE, 2-3 DRAWERS | 1 | $150.00 | $150.00 |
| 0440 | CABINET, FILE, 2-3 DRAWERS | 1 | $150.00 | $150.00 |
| 0441 | CABINET, FILE, 2-3 DRAWERS | 3 | $150.00 | $450.00 |
| 0450 | CABINET, FILE, 2-3 DRAWERS | 1 | $150.00 | $150.00 |
| 0450 | CABINET, FILE, 2-3 DRAWERS | 1 | $150.00 | $150.00 |
| 0450 | CABINET, FILE, 2-3 DRAWERS | 27 | $150.00 | $4,050.00 |
| 0451 | CABINET, FILE, 2-3 DRAWERS | 1 | $150.00 | $150.00 |
| 0451 | CABINET, FILE, 2-3 DRAWERS | 4 | $150.00 | $600.00 |
| 0451 | CABINET, FILE, 2-3 DRAWERS | 1 | $150.00 | $150.00 |
| 0451 | CABINET, FILE, 2-3 DRAWERS | 1 | $150.00 | $150.00 |
| 0452 | CABINET, FILE, 2-3 DRAWERS | 2 | $150.00 | $300.00 |
| 0452 | CABINET, FILE, 2-3 DRAWERS | 1 | $150.00 | $150.00 |
| 0452 | CABINET, FILE, 2-3 DRAWERS | 1 | $150.00 | $150.00 |
| 0452 | CABINET, FILE, 2-3 DRAWERS | 1 | $150.00 | $150.00 |
| 0453 | CABINET, FILE, 2-3 DRAWERS | 1 | $150.00 | $150.00 |
| 0453 | CABINET, FILE, 2-3 DRAWERS | 1 | $150.00 | $150.00 |
| 0453 | CABINET, FILE, 2-3 DRAWERS | 1 | $150.00 | $150.00 |
| 0453 | CABINET, FILE, 2-3 DRAWERS | 2 | $150.00 | $300.00 |
| 0453 | CABINET, FILE, 2-3 DRAWERS | 1 | $150.00 | $150.00 |
| 0475 | CABINET, FILE, 2-3 DRAWERS | 2 | $150.00 | $300.00 |
| 0475 | CABINET, FILE, 2-3 DRAWERS | 1 | $150.00 | $150.00 |
| 0475 | CABINET, FILE, 2-3 DRAWERS | 1 | $150.00 | $150.00 |
| 0475 | CABINET, FILE, 2-3 DRAWERS | 4 | $150.00 | $600.00 |
| 0475 | CABINET, FILE, 2-3 DRAWERS | 1 | $150.00 | $150.00 |
| 0475 | CABINET, FILE, 2-3 DRAWERS | 1 | $150.00 | $150.00 |
| 0475 | CABINET, FILE, 2-3 DRAWERS | 1 | $150.00 | $150.00 |
| 0475 | CABINET, FILE, 2-3 DRAWERS | 2 | $150.00 | $300.00 |
| 0475 | CABINET, FILE, 2-3 DRAWERS | 2 | $150.00 | $300.00 |
| 0475 | CABINET, FILE, 2-3 DRAWERS | 2 | $150.00 | $300.00 |
| 0492 | CABINET, FILE, 2-3 DRAWERS | 1 | $150.00 | $150.00 |
| 0492 | CABINET, FILE, 2-3 DRAWERS | 7 | $150.00 | $1,050.00 |
| 0494 | CABINET, FILE, 2-3 DRAWERS | 1 | $150.00 | $150.00 |
| 0494 | CABINET, FILE, 2-3 DRAWERS | 1 | $150.00 | $150.00 |
| 0495 | CABINET, FILE, 2-3 DRAWERS | 1 | $150.00 | $150.00 |
| 0495 | CABINET, FILE, 2-3 DRAWERS | 1 | $150.00 | $150.00 |
| 0495 | CABINET, FILE, 2-3 DRAWERS | 1 | $150.00 | $150.00 |
| 0495 | CABINET, FILE, 2-3 DRAWERS | 1 | $150.00 | $150.00 |
| 0499 | CABINET, FILE, 2-3 DRAWERS | 1 | $150.00 | $150.00 |
| 0499 | CABINET, FILE, 2-3 DRAWERS | 17 | $150.00 | $2,550.00 |
| 0499 | CABINET, FILE, 2-3 DRAWERS | 1 | $150.00 | $150.00 |
| 0499 | CABINET, FILE, 2-3 DRAWERS | 2 | $150.00 | $300.00 |
| 0499 | CABINET, FILE, 2-3 DRAWERS | 2 | $150.00 | $300.00 |
| 0499 | CABINET, FILE, 2-3 DRAWERS | 2 | $150.00 | $300.00 |
| 0499 | CABINET, FILE, 2-3 DRAWERS | 8 | $150.00 | $1,200.00 |
| 0503 | CABINET, FILE, 2-3 DRAWERS | 5 | $150.00 | $750.00 |

| Department No. | Description | Qty. | Unit Cost | Total Cost |
|---|---|---|---|---|
| 0503 | CABINET, FILE, 2-3 DRAWERS | 2 | $150.00 | $300.00 |
| 0503 | CABINET, FILE, 2-3 DRAWERS | 5 | $150.00 | $750.00 |
| 0503 | CABINET, FILE, 2-3 DRAWERS | 2 | $150.00 | $300.00 |
| 0503 | CABINET, FILE, 2-3 DRAWERS | 3 | $150.00 | $450.00 |
| 0503 | CABINET, FILE, 2-3 DRAWERS | 1 | $150.00 | $150.00 |
| 0503 | CABINET, FILE, 2-3 DRAWERS | 1 | $150.00 | $150.00 |
| 0509 | CABINET, FILE, 2-3 DRAWERS | 1 | $150.00 | $150.00 |
| 0509 | CABINET, FILE, 2-3 DRAWERS | 1 | $150.00 | $150.00 |
| 0509 | CABINET, FILE, 2-3 DRAWERS | 1 | $150.00 | $150.00 |
| 0509 | CABINET, FILE, 2-3 DRAWERS | 1 | $150.00 | $150.00 |
| 0509 | CABINET, FILE, 2-3 DRAWERS | 1 | $150.00 | $150.00 |
| 0510 | CABINET, FILE, 2-3 DRAWERS | 1 | $150.00 | $150.00 |
| 0510 | CABINET, FILE, 2-3 DRAWERS | 2 | $150.00 | $300.00 |
| 0510 | CABINET, FILE, 2-3 DRAWERS | 2 | $150.00 | $300.00 |
| 0540 | CABINET, FILE, 2-3 DRAWERS | 1 | $150.00 | $150.00 |
| 0540 | CABINET, FILE, 2-3 DRAWERS | 1 | $150.00 | $150.00 |
| 0540 | CABINET, FILE, 2-3 DRAWERS | 2 | $150.00 | $300.00 |
| 0540 | CABINET, FILE, 2-3 DRAWERS | 1 | $150.00 | $150.00 |
| 0540 | CABINET, FILE, 2-3 DRAWERS | 2 | $150.00 | $300.00 |
| 0540 | CABINET, FILE, 2-3 DRAWERS | 1 | $150.00 | $150.00 |
| 0540 | CABINET, FILE, 2-3 DRAWERS | 1 | $150.00 | $150.00 |
| 0540 | CABINET, FILE, 2-3 DRAWERS | 1 | $150.00 | $150.00 |
| 0540 | CABINET, FILE, 2-3 DRAWERS | 2 | $150.00 | $300.00 |
| 0540 | CABINET, FILE, 2-3 DRAWERS | 1 | $150.00 | $150.00 |
| 0540 | CABINET, FILE, 2-3 DRAWERS | 1 | $150.00 | $150.00 |
| 0540 | CABINET, FILE, 2-3 DRAWERS | 2 | $150.00 | $300.00 |
| 0540 | CABINET, FILE, 2-3 DRAWERS | 1 | $150.00 | $150.00 |
| 0540 | CABINET, FILE, 2-3 DRAWERS | 1 | $150.00 | $150.00 |
| 0541 | CABINET, FILE, 2-3 DRAWERS | 1 | $150.00 | $150.00 |
| 0541 | CABINET, FILE, 2-3 DRAWERS | 4 | $150.00 | $600.00 |
| 0545 | CABINET, FILE, 2-3 DRAWERS | 2 | $150.00 | $300.00 |
| 0545 | CABINET, FILE, 2-3 DRAWERS | 1 | $150.00 | $150.00 |
| 0545 | CABINET, FILE, 2-3 DRAWERS | 1 | $150.00 | $150.00 |
| 0551 | CABINET, FILE, 2-3 DRAWERS | 2 | $150.00 | $300.00 |
| 0551 | CABINET, FILE, 2-3 DRAWERS | 1 | $150.00 | $150.00 |
| 0551 | CABINET, FILE, 2-3 DRAWERS | 8 | $150.00 | $1,200.00 |
| 0551 | CABINET, FILE, 2-3 DRAWERS | 1 | $150.00 | $150.00 |
| 0551 | CABINET, FILE, 2-3 DRAWERS | 1 | $150.00 | $150.00 |
| 0551 | CABINET, FILE, 2-3 DRAWERS | 1 | $150.00 | $150.00 |
| 0552 | CABINET, FILE, 2-3 DRAWERS | 7 | $150.00 | $1,050.00 |
| 0552 | CABINET, FILE, 2-3 DRAWERS | 1 | $150.00 | $150.00 |
| 0552 | CABINET, FILE, 2-3 DRAWERS | 1 | $150.00 | $150.00 |
| 0553 | CABINET, FILE, 2-3 DRAWERS | 1 | $150.00 | $150.00 |
| 0553 | CABINET, FILE, 2-3 DRAWERS | 1 | $150.00 | $150.00 |
| 0553 | CABINET, FILE, 2-3 DRAWERS | 2 | $150.00 | $300.00 |
| 0553 | CABINET, FILE, 2-3 DRAWERS | 30 | $150.00 | $4,500.00 |
| 0554 | CABINET, FILE, 2-3 DRAWERS | 1 | $150.00 | $150.00 |
| 0554 | CABINET, FILE, 2-3 DRAWERS | 1 | $150.00 | $150.00 |
| 0554 | CABINET, FILE, 2-3 DRAWERS | 1 | $150.00 | $150.00 |
| 0554 | CABINET, FILE, 2-3 DRAWERS | 1 | $150.00 | $150.00 |
| 0560 | CABINET, FILE, 2-3 DRAWERS | 1 | $150.00 | $150.00 |
| 0560 | CABINET, FILE, 2-3 DRAWERS | 2 | $150.00 | $300.00 |
| 0560 | CABINET, FILE, 2-3 DRAWERS | 1 | $150.00 | $150.00 |
| 0560 | CABINET, FILE, 2-3 DRAWERS | 1 | $150.00 | $150.00 |
| 0560 | CABINET, FILE, 2-3 DRAWERS | 3 | $150.00 | $450.00 |
| 0560 | CABINET, FILE, 2-3 DRAWERS | 1 | $150.00 | $150.00 |
| 0560 | CABINET, FILE, 2-3 DRAWERS | 2 | $150.00 | $300.00 |
| 0560 | CABINET, FILE, 2-3 DRAWERS | 1 | $150.00 | $150.00 |
| 0560 | CABINET, FILE, 2-3 DRAWERS | 2 | $150.00 | $300.00 |
| 0560 | CABINET, FILE, 2-3 DRAWERS | 1 | $150.00 | $150.00 |

**Williamson County Asset Inventory Report** **2025**

| Department No. | Description | Qty. | Unit Cost | Total Cost |
|---|---|---|---|---|
| 0560 | CABINET, FILE, 2-3 DRAWERS | 1 | $150.00 | $150.00 |
| 0560 | CABINET, FILE, 2-3 DRAWERS | 1 | $150.00 | $150.00 |
| 0560 | CABINET, FILE, 2-3 DRAWERS | 1 | $150.00 | $150.00 |
| 0560 | CABINET, FILE, 2-3 DRAWERS | 1 | $150.00 | $150.00 |
| 0560 | CABINET, FILE, 2-3 DRAWERS | 1 | $150.00 | $150.00 |
| 0560 | CABINET, FILE, 2-3 DRAWERS | 1 | $150.00 | $150.00 |
| 0560 | CABINET, FILE, 2-3 DRAWERS | 1 | $150.00 | $150.00 |
| 0570 | CABINET, FILE, 2-3 DRAWERS | 1 | $150.00 | $150.00 |
| 0570 | CABINET, FILE, 2-3 DRAWERS | 1 | $150.00 | $150.00 |
| 0570 | CABINET, FILE, 2-3 DRAWERS | 1 | $150.00 | $150.00 |
| 0570 | CABINET, FILE, 2-3 DRAWERS | 1 | $150.00 | $150.00 |
| 0570 | CABINET, FILE, 2-3 DRAWERS | 1 | $150.00 | $150.00 |
| 0570 | CABINET, FILE, 2-3 DRAWERS | 1 | $150.00 | $150.00 |
| 0570 | CABINET, FILE, 2-3 DRAWERS | 1 | $150.00 | $150.00 |
| 0570 | CABINET, FILE, 2-3 DRAWERS | 1 | $150.00 | $150.00 |
| 0572 | CABINET, FILE, 2-3 DRAWERS | 1 | $150.00 | $150.00 |
| 0572 | CABINET, FILE, 2-3 DRAWERS | 1 | $150.00 | $150.00 |
| 0572 | CABINET, FILE, 2-3 DRAWERS | 1 | $150.00 | $150.00 |
| 0572 | CABINET, FILE, 2-3 DRAWERS | 1 | $150.00 | $150.00 |
| 0576 | CABINET, FILE, 2-3 DRAWERS | 1 | $150.00 | $150.00 |
| 0576 | CABINET, FILE, 2-3 DRAWERS | 1 | $150.00 | $150.00 |
| 0576 | CABINET, FILE, 2-3 DRAWERS | 1 | $150.00 | $150.00 |
| 0576 | CABINET, FILE, 2-3 DRAWERS | 1 | $150.00 | $150.00 |
| 0576 | CABINET, FILE, 2-3 DRAWERS | 1 | $150.00 | $150.00 |
| 0576 | CABINET, FILE, 2-3 DRAWERS | 2 | $150.00 | $300.00 |
| 0576 | CABINET, FILE, 2-3 DRAWERS | 1 | $150.00 | $150.00 |
| 0576 | CABINET, FILE, 2-3 DRAWERS | 2 | $150.00 | $300.00 |
| 0576 | CABINET, FILE, 2-3 DRAWERS | 1 | $150.00 | $150.00 |
| 0576 | CABINET, FILE, 2-3 DRAWERS | 1 | $150.00 | $150.00 |
| 0576 | CABINET, FILE, 2-3 DRAWERS | 1 | $150.00 | $150.00 |
| 0576 | CABINET, FILE, 2-3 DRAWERS | 1 | $150.00 | $150.00 |
| 0576 | CABINET, FILE, 2-3 DRAWERS | 1 | $150.00 | $150.00 |
| 0576 | CABINET, FILE, 2-3 DRAWERS | 1 | $150.00 | $150.00 |
| 0576 | CABINET, FILE, 2-3 DRAWERS | 1 | $150.00 | $150.00 |
| 0576 | CABINET, FILE, 2-3 DRAWERS | 1 | $150.00 | $150.00 |
| 0576 | CABINET, FILE, 2-3 DRAWERS | 1 | $150.00 | $150.00 |
| 0576 | CABINET, FILE, 2-3 DRAWERS | 1 | $150.00 | $150.00 |
| 0576 | CABINET, FILE, 2-3 DRAWERS | 2 | $150.00 | $300.00 |
| 0576 | CABINET, FILE, 2-3 DRAWERS | 2 | $150.00 | $300.00 |
| 0576 | CABINET, FILE, 2-3 DRAWERS | 5 | $150.00 | $750.00 |
| 0576 | CABINET, FILE, 2-3 DRAWERS | 7 | $150.00 | $1,050.00 |
| 0576 | CABINET, FILE, 2-3 DRAWERS | 3 | $150.00 | $450.00 |
| 0576 | CABINET, FILE, 2-3 DRAWERS | 1 | $150.00 | $150.00 |
| 0581 | CABINET, FILE, 2-3 DRAWERS | 2 | $150.00 | $300.00 |
| 0581 | CABINET, FILE, 2-3 DRAWERS | 11 | $150.00 | $1,650.00 |
| 0581 | CABINET, FILE, 2-3 DRAWERS | 5 | $150.00 | $750.00 |
| 0581 | CABINET, FILE, 2-3 DRAWERS | 6 | $150.00 | $900.00 |
| 0581 | CABINET, FILE, 2-3 DRAWERS | 1 | $150.00 | $150.00 |
| 0581 | CABINET, FILE, 2-3 DRAWERS | 7 | $150.00 | $1,050.00 |
| 0583 | CABINET, FILE, 2-3 DRAWERS | 1 | $150.00 | $150.00 |
| 0583 | CABINET, FILE, 2-3 DRAWERS | 2 | $150.00 | $300.00 |
| 0630 | CABINET, FILE, 2-3 DRAWERS | 1 | $150.00 | $150.00 |
| 0630 | CABINET, FILE, 2-3 DRAWERS | 1 | $150.00 | $150.00 |
| 0630 | CABINET, FILE, 2-3 DRAWERS | 1 | $150.00 | $150.00 |
| 0630 | CABINET, FILE, 2-3 DRAWERS | 1 | $150.00 | $150.00 |
| 0630 | CABINET, FILE, 2-3 DRAWERS | 2 | $150.00 | $300.00 |
| 0630 | CABINET, FILE, 2-3 DRAWERS | 1 | $150.00 | $150.00 |
| 0630 | CABINET, FILE, 2-3 DRAWERS | 1 | $150.00 | $150.00 |
| 0882 | CABINET, FILE, 2-3 DRAWERS | 2 | $150.00 | $300.00 |
| 3101 | CABINET, FILE, 2-3 DRAWERS | 1 | $150.00 | $150.00 |

| Department No. | Description | Qty. | Unit Cost | Total Cost |
|---|---|---|---|---|
| 0540 | CABINET, FILE, 3 DRAWER, W/ STORAGE | 1 | $150.00 | $150.00 |
| 0210 | CABINET, FILE, 4-5 DRAWERS | 1 | $220.00 | $220.00 |
| 0210 | CABINET, FILE, 4-5 DRAWERS | 2 | $220.00 | $440.00 |
| 0210 | CABINET, FILE, 4-5 DRAWERS | 1 | $220.00 | $220.00 |
| 0210 | CABINET, FILE, 4-5 DRAWERS | 2 | $220.00 | $440.00 |
| 0210 | CABINET, FILE, 4-5 DRAWERS | 1 | $220.00 | $220.00 |
| 0210 | CABINET, FILE, 4-5 DRAWERS | 2 | $220.00 | $440.00 |
| 0210 | CABINET, FILE, 4-5 DRAWERS | 1 | $220.00 | $220.00 |
| 0210 | CABINET, FILE, 4-5 DRAWERS | 1 | $220.00 | $220.00 |
| 0210 | CABINET, FILE, 4-5 DRAWERS | 1 | $220.00 | $220.00 |
| 0210 | CABINET, FILE, 4-5 DRAWERS | 1 | $220.00 | $220.00 |
| 0210 | CABINET, FILE, 4-5 DRAWERS | 1 | $220.00 | $220.00 |
| 0210 | CABINET, FILE, 4-5 DRAWERS | 1 | $220.00 | $220.00 |
| 0210 | CABINET, FILE, 4-5 DRAWERS | 2 | $220.00 | $440.00 |
| 0210 | CABINET, FILE, 4-5 DRAWERS | 1 | $220.00 | $220.00 |
| 0210 | CABINET, FILE, 4-5 DRAWERS | 1 | $220.00 | $220.00 |
| 0210 | CABINET, FILE, 4-5 DRAWERS | 12 | $220.00 | $2,640.00 |
| 0210 | CABINET, FILE, 4-5 DRAWERS | 2 | $220.00 | $440.00 |
| 0210 | CABINET, FILE, 4-5 DRAWERS | 2 | $220.00 | $440.00 |
| 0210 | CABINET, FILE, 4-5 DRAWERS | 1 | $220.00 | $220.00 |
| 0210 | CABINET, FILE, 4-5 DRAWERS | 1 | $220.00 | $220.00 |
| 0210 | CABINET, FILE, 4-5 DRAWERS | 2 | $220.00 | $440.00 |
| 0212 | CABINET, FILE, 4-5 DRAWERS | 2 | $220.00 | $440.00 |
| 0213 | CABINET, FILE, 4-5 DRAWERS | 1 | $220.00 | $220.00 |
| 0215 | CABINET, FILE, 4-5 DRAWERS | 1 | $220.00 | $220.00 |
| 0215 | CABINET, FILE, 4-5 DRAWERS | 2 | $220.00 | $440.00 |
| 0215 | CABINET, FILE, 4-5 DRAWERS | 10 | $220.00 | $2,200.00 |
| 0400 | CABINET, FILE, 4-5 DRAWERS | 1 | $220.00 | $220.00 |
| 0400 | CABINET, FILE, 4-5 DRAWERS | 1 | $220.00 | $220.00 |
| 0400 | CABINET, FILE, 4-5 DRAWERS | 3 | $220.00 | $660.00 |
| 0403 | CABINET, FILE, 4-5 DRAWERS | 1 | $220.00 | $220.00 |
| 0403 | CABINET, FILE, 4-5 DRAWERS | 1 | $220.00 | $220.00 |
| 0403 | CABINET, FILE, 4-5 DRAWERS | 2 | $220.00 | $440.00 |
| 0404 | CABINET, FILE, 4-5 DRAWERS | 1 | $220.00 | $220.00 |
| 0404 | CABINET, FILE, 4-5 DRAWERS | 2 | $220.00 | $440.00 |
| 0404 | CABINET, FILE, 4-5 DRAWERS | 1 | $220.00 | $220.00 |
| 0404 | CABINET, FILE, 4-5 DRAWERS | 1 | $220.00 | $220.00 |
| 0405 | CABINET, FILE, 4-5 DRAWERS | 1 | $220.00 | $220.00 |
| 0405 | CABINET, FILE, 4-5 DRAWERS | 1 | $220.00 | $220.00 |
| 0436 | CABINET, FILE, 4-5 DRAWERS | 2 | $220.00 | $440.00 |
| 0437 | CABINET, FILE, 4-5 DRAWERS | 2 | $220.00 | $440.00 |
| 0438 | CABINET, FILE, 4-5 DRAWERS | 1 | $220.00 | $220.00 |
| 0438 | CABINET, FILE, 4-5 DRAWERS | 4 | $220.00 | $880.00 |
| 0450 | CABINET, FILE, 4-5 DRAWERS | 5 | $220.00 | $1,100.00 |
| 0451 | CABINET, FILE, 4-5 DRAWERS | 2 | $220.00 | $440.00 |
| 0451 | CABINET, FILE, 4-5 DRAWERS | 1 | $220.00 | $220.00 |
| 0452 | CABINET, FILE, 4-5 DRAWERS | 2 | $220.00 | $440.00 |
| 0454 | CABINET, FILE, 4-5 DRAWERS | 2 | $220.00 | $440.00 |
| 0454 | CABINET, FILE, 4-5 DRAWERS | 1 | $220.00 | $220.00 |
| 0454 | CABINET, FILE, 4-5 DRAWERS | 1 | $220.00 | $220.00 |
| 0475 | CABINET, FILE, 4-5 DRAWERS | 1 | $220.00 | $220.00 |
| 0492 | CABINET, FILE, 4-5 DRAWERS | 2 | $220.00 | $440.00 |
| 0492 | CABINET, FILE, 4-5 DRAWERS | 7 | $220.00 | $1,540.00 |
| 0494 | CABINET, FILE, 4-5 DRAWERS | 2 | $220.00 | $440.00 |
| 0494 | CABINET, FILE, 4-5 DRAWERS | 5 | $220.00 | $1,100.00 |
| 0495 | CABINET, FILE, 4-5 DRAWERS | 3 | $220.00 | $660.00 |
| 0495 | CABINET, FILE, 4-5 DRAWERS | 4 | $220.00 | $880.00 |
| 0495 | CABINET, FILE, 4-5 DRAWERS | 1 | $220.00 | $220.00 |
| 0495 | CABINET, FILE, 4-5 DRAWERS | 1 | $220.00 | $220.00 |

| Department No. | Description | Qty. | Unit Cost | Total Cost |
|---|---|---|---|---|
| 0495 | CABINET, FILE, 4-5 DRAWERS | 1 | $220.00 | $220.00 |
| 0499 | CABINET, FILE, 4-5 DRAWERS | 1 | $220.00 | $220.00 |
| 0499 | CABINET, FILE, 4-5 DRAWERS | 1 | $220.00 | $220.00 |
| 0499 | CABINET, FILE, 4-5 DRAWERS | 2 | $220.00 | $440.00 |
| 0503 | CABINET, FILE, 4-5 DRAWERS | 2 | $220.00 | $440.00 |
| 0503 | CABINET, FILE, 4-5 DRAWERS | 1 | $220.00 | $220.00 |
| 0503 | CABINET, FILE, 4-5 DRAWERS | 1 | $220.00 | $220.00 |
| 0503 | CABINET, FILE, 4-5 DRAWERS | 1 | $220.00 | $220.00 |
| 0503 | CABINET, FILE, 4-5 DRAWERS | 4 | $220.00 | $880.00 |
| 0509 | CABINET, FILE, 4-5 DRAWERS | 1 | $220.00 | $220.00 |
| 0509 | CABINET, FILE, 4-5 DRAWERS | 9 | $220.00 | $1,980.00 |
| 0509 | CABINET, FILE, 4-5 DRAWERS | 1 | $220.00 | $220.00 |
| 0509 | CABINET, FILE, 4-5 DRAWERS | 3 | $220.00 | $660.00 |
| 0509 | CABINET, FILE, 4-5 DRAWERS | 1 | $220.00 | $220.00 |
| 0509 | CABINET, FILE, 4-5 DRAWERS | 1 | $220.00 | $220.00 |
| 0509 | CABINET, FILE, 4-5 DRAWERS | 1 | $220.00 | $220.00 |
| 0509 | CABINET, FILE, 4-5 DRAWERS | 1 | $220.00 | $220.00 |
| 0509 | CABINET, FILE, 4-5 DRAWERS | 9 | $220.00 | $1,980.00 |
| 0509 | CABINET, FILE, 4-5 DRAWERS | 1 | $220.00 | $220.00 |
| 0509 | CABINET, FILE, 4-5 DRAWERS | 2 | $220.00 | $440.00 |
| 0509 | CABINET, FILE, 4-5 DRAWERS | 2 | $220.00 | $440.00 |
| 0509 | CABINET, FILE, 4-5 DRAWERS | 5 | $220.00 | $1,100.00 |
| 0510 | CABINET, FILE, 4-5 DRAWERS | 1 | $220.00 | $220.00 |
| 0510 | CABINET, FILE, 4-5 DRAWERS | 1 | $220.00 | $220.00 |
| 0510 | CABINET, FILE, 4-5 DRAWERS | 2 | $220.00 | $440.00 |
| 0510 | CABINET, FILE, 4-5 DRAWERS | 3 | $220.00 | $660.00 |
| 0540 | CABINET, FILE, 4-5 DRAWERS | 1 | $220.00 | $220.00 |
| 0540 | CABINET, FILE, 4-5 DRAWERS | 1 | $220.00 | $220.00 |
| 0540 | CABINET, FILE, 4-5 DRAWERS | 1 | $220.00 | $220.00 |
| 0540 | CABINET, FILE, 4-5 DRAWERS | 1 | $220.00 | $220.00 |
| 0545 | CABINET, FILE, 4-5 DRAWERS | 1 | $220.00 | $220.00 |
| 0551 | CABINET, FILE, 4-5 DRAWERS | 1 | $220.00 | $220.00 |
| 0551 | CABINET, FILE, 4-5 DRAWERS | 2 | $220.00 | $440.00 |
| 0551 | CABINET, FILE, 4-5 DRAWERS | 1 | $220.00 | $220.00 |
| 0551 | CABINET, FILE, 4-5 DRAWERS | 1 | $220.00 | $220.00 |
| 0552 | CABINET, FILE, 4-5 DRAWERS | 2 | $220.00 | $440.00 |
| 0552 | CABINET, FILE, 4-5 DRAWERS | 2 | $220.00 | $440.00 |
| 0554 | CABINET, FILE, 4-5 DRAWERS | 1 | $220.00 | $220.00 |
| 0554 | CABINET, FILE, 4-5 DRAWERS | 1 | $220.00 | $220.00 |
| 0554 | CABINET, FILE, 4-5 DRAWERS | 1 | $220.00 | $220.00 |
| 0554 | CABINET, FILE, 4-5 DRAWERS | 1 | $220.00 | $220.00 |
| 0554 | CABINET, FILE, 4-5 DRAWERS | 1 | $220.00 | $220.00 |
| 0554 | CABINET, FILE, 4-5 DRAWERS | 1 | $220.00 | $220.00 |
| 0554 | CABINET, FILE, 4-5 DRAWERS | 1 | $220.00 | $220.00 |
| 0554 | CABINET, FILE, 4-5 DRAWERS | 1 | $220.00 | $220.00 |
| 0554 | CABINET, FILE, 4-5 DRAWERS | 1 | $220.00 | $220.00 |
| 0560 | CABINET, FILE, 4-5 DRAWERS | 1 | $220.00 | $220.00 |
| 0560 | CABINET, FILE, 4-5 DRAWERS | 1 | $220.00 | $220.00 |
| 0560 | CABINET, FILE, 4-5 DRAWERS | 2 | $220.00 | $440.00 |
| 0560 | CABINET, FILE, 4-5 DRAWERS | 1 | $220.00 | $220.00 |
| 0560 | CABINET, FILE, 4-5 DRAWERS | 1 | $220.00 | $220.00 |
| 0560 | CABINET, FILE, 4-5 DRAWERS | 1 | $220.00 | $220.00 |
| 0560 | CABINET, FILE, 4-5 DRAWERS | 4 | $220.00 | $880.00 |
| 0560 | CABINET, FILE, 4-5 DRAWERS | 1 | $220.00 | $220.00 |
| 0560 | CABINET, FILE, 4-5 DRAWERS | 1 | $220.00 | $220.00 |
| 0560 | CABINET, FILE, 4-5 DRAWERS | 1 | $220.00 | $220.00 |
| 0560 | CABINET, FILE, 4-5 DRAWERS | 4 | $220.00 | $880.00 |
| 0560 | CABINET, FILE, 4-5 DRAWERS | 1 | $220.00 | $220.00 |
| 0560 | CABINET, FILE, 4-5 DRAWERS | 2 | $220.00 | $440.00 |
| 0560 | CABINET, FILE, 4-5 DRAWERS | 1 | $220.00 | $220.00 |

| Department No. | Description | Qty. | Unit Cost | Total Cost |
|---|---|---|---|---|
| 0560 | CABINET, FILE, 4-5 DRAWERS | 1 | $220.00 | $220.00 |
| 0560 | CABINET, FILE, 4-5 DRAWERS | 1 | $220.00 | $220.00 |
| 0560 | CABINET, FILE, 4-5 DRAWERS | 1 | $220.00 | $220.00 |
| 0560 | CABINET, FILE, 4-5 DRAWERS | 1 | $220.00 | $220.00 |
| 0560 | CABINET, FILE, 4-5 DRAWERS | 1 | $220.00 | $220.00 |
| 0560 | CABINET, FILE, 4-5 DRAWERS | 2 | $220.00 | $440.00 |
| 0560 | CABINET, FILE, 4-5 DRAWERS | 1 | $220.00 | $220.00 |
| 0560 | CABINET, FILE, 4-5 DRAWERS | 4 | $220.00 | $880.00 |
| 0560 | CABINET, FILE, 4-5 DRAWERS | 2 | $220.00 | $440.00 |
| 0560 | CABINET, FILE, 4-5 DRAWERS | 1 | $220.00 | $220.00 |
| 0560 | CABINET, FILE, 4-5 DRAWERS | 1 | $220.00 | $220.00 |
| 0560 | CABINET, FILE, 4-5 DRAWERS | 2 | $220.00 | $440.00 |
| 0560 | CABINET, FILE, 4-5 DRAWERS | 1 | $220.00 | $220.00 |
| 0560 | CABINET, FILE, 4-5 DRAWERS | 1 | $220.00 | $220.00 |
| 0560 | CABINET, FILE, 4-5 DRAWERS | 1 | $220.00 | $220.00 |
| 0560 | CABINET, FILE, 4-5 DRAWERS | 1 | $220.00 | $220.00 |
| 0560 | CABINET, FILE, 4-5 DRAWERS | 1 | $220.00 | $220.00 |
| 0560 | CABINET, FILE, 4-5 DRAWERS | 1 | $220.00 | $220.00 |
| 0570 | CABINET, FILE, 4-5 DRAWERS | 1 | $220.00 | $220.00 |
| 0570 | CABINET, FILE, 4-5 DRAWERS | 1 | $220.00 | $220.00 |
| 0570 | CABINET, FILE, 4-5 DRAWERS | 15 | $220.00 | $3,300.00 |
| 0570 | CABINET, FILE, 4-5 DRAWERS | 1 | $220.00 | $220.00 |
| 0570 | CABINET, FILE, 4-5 DRAWERS | 1 | $220.00 | $220.00 |
| 0570 | CABINET, FILE, 4-5 DRAWERS | 1 | $220.00 | $220.00 |
| 0570 | CABINET, FILE, 4-5 DRAWERS | 10 | $220.00 | $2,200.00 |
| 0570 | CABINET, FILE, 4-5 DRAWERS | 1 | $220.00 | $220.00 |
| 0570 | CABINET, FILE, 4-5 DRAWERS | 1 | $220.00 | $220.00 |
| 0570 | CABINET, FILE, 4-5 DRAWERS | 1 | $220.00 | $220.00 |
| 0570 | CABINET, FILE, 4-5 DRAWERS | 2 | $220.00 | $440.00 |
| 0570 | CABINET, FILE, 4-5 DRAWERS | 1 | $220.00 | $220.00 |
| 0570 | CABINET, FILE, 4-5 DRAWERS | 2 | $220.00 | $440.00 |
| 0570 | CABINET, FILE, 4-5 DRAWERS | 1 | $220.00 | $220.00 |
| 0570 | CABINET, FILE, 4-5 DRAWERS | 3 | $220.00 | $660.00 |
| 0570 | CABINET, FILE, 4-5 DRAWERS | 2 | $220.00 | $440.00 |
| 0570 | CABINET, FILE, 4-5 DRAWERS | 2 | $220.00 | $440.00 |
| 0570 | CABINET, FILE, 4-5 DRAWERS | 1 | $220.00 | $220.00 |
| 0570 | CABINET, FILE, 4-5 DRAWERS | 1 | $220.00 | $220.00 |
| 0570 | CABINET, FILE, 4-5 DRAWERS | 2 | $220.00 | $440.00 |
| 0570 | CABINET, FILE, 4-5 DRAWERS | 2 | $220.00 | $440.00 |
| 0570 | CABINET, FILE, 4-5 DRAWERS | 1 | $220.00 | $220.00 |
| 0570 | CABINET, FILE, 4-5 DRAWERS | 3 | $220.00 | $660.00 |
| 0570 | CABINET, FILE, 4-5 DRAWERS | 5 | $220.00 | $1,100.00 |
| 0570 | CABINET, FILE, 4-5 DRAWERS | 6 | $220.00 | $1,320.00 |
| 0570 | CABINET, FILE, 4-5 DRAWERS | 1 | $220.00 | $220.00 |
| 0570 | CABINET, FILE, 4-5 DRAWERS | 2 | $220.00 | $440.00 |
| 0570 | CABINET, FILE, 4-5 DRAWERS | 1 | $220.00 | $220.00 |
| 0570 | CABINET, FILE, 4-5 DRAWERS | 20 | $220.00 | $4,400.00 |
| 0570 | CABINET, FILE, 4-5 DRAWERS | 1 | $220.00 | $220.00 |
| 0570 | CABINET, FILE, 4-5 DRAWERS | 2 | $220.00 | $440.00 |
| 0570 | CABINET, FILE, 4-5 DRAWERS | 1 | $220.00 | $220.00 |
| 0572 | CABINET, FILE, 4-5 DRAWERS | 1 | $220.00 | $220.00 |
| 0572 | CABINET, FILE, 4-5 DRAWERS | 1 | $220.00 | $220.00 |
| 0576 | CABINET, FILE, 4-5 DRAWERS | 1 | $220.00 | $220.00 |
| 0576 | CABINET, FILE, 4-5 DRAWERS | 1 | $220.00 | $220.00 |
| 0576 | CABINET, FILE, 4-5 DRAWERS | 1 | $220.00 | $220.00 |
| 0576 | CABINET, FILE, 4-5 DRAWERS | 2 | $220.00 | $440.00 |
| 0576 | CABINET, FILE, 4-5 DRAWERS | 2 | $220.00 | $440.00 |
| 0576 | CABINET, FILE, 4-5 DRAWERS | 3 | $220.00 | $660.00 |
| 0576 | CABINET, FILE, 4-5 DRAWERS | 3 | $220.00 | $660.00 |
| 0576 | CABINET, FILE, 4-5 DRAWERS | 1 | $220.00 | $220.00 |

| Department No. | Description | Qty. | Unit Cost | Total Cost |
|---|---|---|---|---|
| 0576 | CABINET, FILE, 4-5 DRAWERS | 1 | $220.00 | $220.00 |
| 0576 | CABINET, FILE, 4-5 DRAWERS | 2 | $220.00 | $440.00 |
| 0576 | CABINET, FILE, 4-5 DRAWERS | 1 | $220.00 | $220.00 |
| 0576 | CABINET, FILE, 4-5 DRAWERS | 1 | $220.00 | $220.00 |
| 0576 | CABINET, FILE, 4-5 DRAWERS | 1 | $220.00 | $220.00 |
| 0576 | CABINET, FILE, 4-5 DRAWERS | 1 | $220.00 | $220.00 |
| 0576 | CABINET, FILE, 4-5 DRAWERS | 1 | $220.00 | $220.00 |
| 0576 | CABINET, FILE, 4-5 DRAWERS | 1 | $220.00 | $220.00 |
| 0576 | CABINET, FILE, 4-5 DRAWERS | 1 | $220.00 | $220.00 |
| 0576 | CABINET, FILE, 4-5 DRAWERS | 1 | $220.00 | $220.00 |
| 0576 | CABINET, FILE, 4-5 DRAWERS | 18 | $220.00 | $3,960.00 |
| 0576 | CABINET, FILE, 4-5 DRAWERS | 2 | $220.00 | $440.00 |
| 0576 | CABINET, FILE, 4-5 DRAWERS | 3 | $220.00 | $660.00 |
| 0576 | CABINET, FILE, 4-5 DRAWERS | 3 | $220.00 | $660.00 |
| 0576 | CABINET, FILE, 4-5 DRAWERS | 2 | $220.00 | $440.00 |
| 0576 | CABINET, FILE, 4-5 DRAWERS | 1 | $220.00 | $220.00 |
| 0576 | CABINET, FILE, 4-5 DRAWERS | 1 | $220.00 | $220.00 |
| 0576 | CABINET, FILE, 4-5 DRAWERS | 3 | $220.00 | $660.00 |
| 0576 | CABINET, FILE, 4-5 DRAWERS | 1 | $220.00 | $220.00 |
| 0576 | CABINET, FILE, 4-5 DRAWERS | 3 | $220.00 | $660.00 |
| 0576 | CABINET, FILE, 4-5 DRAWERS | 2 | $220.00 | $440.00 |
| 0576 | CABINET, FILE, 4-5 DRAWERS | 2 | $220.00 | $440.00 |
| 0576 | CABINET, FILE, 4-5 DRAWERS | 1 | $220.00 | $220.00 |
| 0576 | CABINET, FILE, 4-5 DRAWERS | 1 | $220.00 | $220.00 |
| 0576 | CABINET, FILE, 4-5 DRAWERS | 1 | $220.00 | $220.00 |
| 0576 | CABINET, FILE, 4-5 DRAWERS | 1 | $220.00 | $220.00 |
| 0576 | CABINET, FILE, 4-5 DRAWERS | 1 | $220.00 | $220.00 |
| 0576 | CABINET, FILE, 4-5 DRAWERS | 1 | $220.00 | $220.00 |
| 0576 | CABINET, FILE, 4-5 DRAWERS | 1 | $220.00 | $220.00 |
| 0576 | CABINET, FILE, 4-5 DRAWERS | 1 | $220.00 | $220.00 |
| 0576 | CABINET, FILE, 4-5 DRAWERS | 1 | $220.00 | $220.00 |
| 0576 | CABINET, FILE, 4-5 DRAWERS | 1 | $220.00 | $220.00 |
| 0576 | CABINET, FILE, 4-5 DRAWERS | 1 | $220.00 | $220.00 |
| 0576 | CABINET, FILE, 4-5 DRAWERS | 2 | $220.00 | $440.00 |
| 0576 | CABINET, FILE, 4-5 DRAWERS | 1 | $220.00 | $220.00 |
| 0576 | CABINET, FILE, 4-5 DRAWERS | 1 | $220.00 | $220.00 |
| 0576 | CABINET, FILE, 4-5 DRAWERS | 1 | $220.00 | $220.00 |
| 0576 | CABINET, FILE, 4-5 DRAWERS | 1 | $220.00 | $220.00 |
| 0576 | CABINET, FILE, 4-5 DRAWERS | 1 | $220.00 | $220.00 |
| 0576 | CABINET, FILE, 4-5 DRAWERS | 1 | $220.00 | $220.00 |
| 0576 | CABINET, FILE, 4-5 DRAWERS | 1 | $220.00 | $220.00 |
| 0576 | CABINET, FILE, 4-5 DRAWERS | 1 | $220.00 | $220.00 |
| 0576 | CABINET, FILE, 4-5 DRAWERS | 1 | $220.00 | $220.00 |
| 0576 | CABINET, FILE, 4-5 DRAWERS | 1 | $220.00 | $220.00 |
| 0576 | CABINET, FILE, 4-5 DRAWERS | 1 | $220.00 | $220.00 |
| 0576 | CABINET, FILE, 4-5 DRAWERS | 2 | $220.00 | $440.00 |
| 0576 | CABINET, FILE, 4-5 DRAWERS | 1 | $220.00 | $220.00 |
| 0576 | CABINET, FILE, 4-5 DRAWERS | 1 | $220.00 | $220.00 |
| 0576 | CABINET, FILE, 4-5 DRAWERS | 1 | $220.00 | $220.00 |
| 0576 | CABINET, FILE, 4-5 DRAWERS | 1 | $220.00 | $220.00 |
| 0576 | CABINET, FILE, 4-5 DRAWERS | 1 | $220.00 | $220.00 |
| 0576 | CABINET, FILE, 4-5 DRAWERS | 1 | $220.00 | $220.00 |
| 0576 | CABINET, FILE, 4-5 DRAWERS | 1 | $220.00 | $220.00 |
| 0576 | CABINET, FILE, 4-5 DRAWERS | 1 | $220.00 | $220.00 |
| 0576 | CABINET, FILE, 4-5 DRAWERS | 2 | $220.00 | $440.00 |
| 0576 | CABINET, FILE, 4-5 DRAWERS | 1 | $220.00 | $220.00 |
| 0576 | CABINET, FILE, 4-5 DRAWERS | 1 | $220.00 | $220.00 |
| 0576 | CABINET, FILE, 4-5 DRAWERS | 1 | $220.00 | $220.00 |
| 0576 | CABINET, FILE, 4-5 DRAWERS | 1 | $220.00 | $220.00 |
| 0576 | CABINET, FILE, 4-5 DRAWERS | 4 | $220.00 | $880.00 |
| 0576 | CABINET, FILE, 4-5 DRAWERS | 1 | $220.00 | $220.00 |

| Department No. | Description | Qty. | Unit Cost | Total Cost |
|---|---|---|---|---|
| 0576 | CABINET, FILE, 4-5 DRAWERS | 1 | $220.00 | $220.00 |
| 0576 | CABINET, FILE, 4-5 DRAWERS | 1 | $220.00 | $220.00 |
| 0576 | CABINET, FILE, 4-5 DRAWERS | 5 | $220.00 | $1,100.00 |
| 0576 | CABINET, FILE, 4-5 DRAWERS | 1 | $220.00 | $220.00 |
| 0576 | CABINET, FILE, 4-5 DRAWERS | 1 | $220.00 | $220.00 |
| 0576 | CABINET, FILE, 4-5 DRAWERS | 2 | $220.00 | $440.00 |
| 0576 | CABINET, FILE, 4-5 DRAWERS | 2 | $220.00 | $440.00 |
| 0576 | CABINET, FILE, 4-5 DRAWERS | 1 | $220.00 | $220.00 |
| 0576 | CABINET, FILE, 4-5 DRAWERS | 5 | $220.00 | $1,100.00 |
| 0576 | CABINET, FILE, 4-5 DRAWERS | 2 | $220.00 | $440.00 |
| 0576 | CABINET, FILE, 4-5 DRAWERS | 5 | $220.00 | $1,100.00 |
| 0576 | CABINET, FILE, 4-5 DRAWERS | 2 | $220.00 | $440.00 |
| 0576 | CABINET, FILE, 4-5 DRAWERS | 1 | $220.00 | $220.00 |
| 0576 | CABINET, FILE, 4-5 DRAWERS | 2 | $220.00 | $440.00 |
| 0576 | CABINET, FILE, 4-5 DRAWERS | 4 | $220.00 | $880.00 |
| 0576 | CABINET, FILE, 4-5 DRAWERS | 3 | $220.00 | $660.00 |
| 0576 | CABINET, FILE, 4-5 DRAWERS | 1 | $220.00 | $220.00 |
| 0576 | CABINET, FILE, 4-5 DRAWERS | 1 | $220.00 | $220.00 |
| 0576 | CABINET, FILE, 4-5 DRAWERS | 3 | $220.00 | $660.00 |
| 0576 | CABINET, FILE, 4-5 DRAWERS | 1 | $220.00 | $220.00 |
| 0576 | CABINET, FILE, 4-5 DRAWERS | 1 | $220.00 | $220.00 |
| 0576 | CABINET, FILE, 4-5 DRAWERS | 1 | $220.00 | $220.00 |
| 0581 | CABINET, FILE, 4-5 DRAWERS | 2 | $220.00 | $440.00 |
| 0591 | CABINET, FILE, 4-5 DRAWERS | 1 | $220.00 | $220.00 |
| 0591 | CABINET, FILE, 4-5 DRAWERS | 2 | $220.00 | $440.00 |
| 0630 | CABINET, FILE, 4-5 DRAWERS | 1 | $220.00 | $220.00 |
| 0630 | CABINET, FILE, 4-5 DRAWERS | 1 | $220.00 | $220.00 |
| 0630 | CABINET, FILE, 4-5 DRAWERS | 2 | $220.00 | $440.00 |
| 0630 | CABINET, FILE, 4-5 DRAWERS | 6 | $220.00 | $1,320.00 |
| 0630 | CABINET, FILE, 4-5 DRAWERS | 1 | $220.00 | $220.00 |
| 0630 | CABINET, FILE, 4-5 DRAWERS | 1 | $220.00 | $220.00 |
| 0661 | CABINET, FILE, 4-5 DRAWERS | 12 | $220.00 | $2,640.00 |
| 0882 | CABINET, FILE, 4-5 DRAWERS | 3 | $220.00 | $660.00 |
| 0882 | CABINET, FILE, 4-5 DRAWERS | 1 | $220.00 | $220.00 |
| 3101 | CABINET, FILE, 4-5 DRAWERS | 1 | $220.00 | $220.00 |
| 3101 | CABINET, FILE, 4-5 DRAWERS | 2 | $220.00 | $440.00 |
| 3101 | CABINET, FILE, 4-5 DRAWERS | 2 | $220.00 | $440.00 |
| 3103 | CABINET, FILE, 4-5 DRAWERS | 1 | $220.00 | $220.00 |
| 3103 | CABINET, FILE, 4-5 DRAWERS | 5 | $220.00 | $1,100.00 |
| 0215 | CABINET, FILE, FIREPROOF | 1 | $1,325.00 | $1,325.00 |
| 0497 | CABINET, FILE, FIREPROOF | 1 | $1,325.00 | $1,325.00 |
| 0509 | CABINET, FILE, FIREPROOF | 1 | $1,325.00 | $1,325.00 |
| 0510 | CABINET, FILE, FIREPROOF | 1 | $1,325.00 | $1,325.00 |
| 0510 | CABINET, FILE, FIREPROOF | 1 | $1,325.00 | $1,325.00 |
| 0554 | CABINET, FILE, FIREPROOF | 2 | $1,325.00 | $2,650.00 |
| 0560 | CABINET, FILE, FIREPROOF | 1 | $1,325.00 | $1,325.00 |
| 0560 | CABINET, FILE, FIREPROOF | 2 | $1,325.00 | $2,650.00 |
| 0560 | CABINET, FILE, FIREPROOF | 1 | $1,325.00 | $1,325.00 |
| 0560 | CABINET, FILE, FIREPROOF | 7 | $1,325.00 | $9,275.00 |
| 0560 | CABINET, FILE, FIREPROOF | 1 | $1,325.00 | $1,325.00 |
| 0560 | CABINET, FILE, FIREPROOF | 1 | $1,325.00 | $1,325.00 |
| 0560 | CABINET, FILE, FIREPROOF | 1 | $1,325.00 | $1,325.00 |
| 0560 | CABINET, FILE, FIREPROOF | 1 | $1,325.00 | $1,325.00 |
| 0560 | CABINET, FILE, FIREPROOF | 1 | $1,325.00 | $1,325.00 |
| 0560 | CABINET, FILE, FIREPROOF | 2 | $1,325.00 | $2,650.00 |
| 0560 | CABINET, FILE, FIREPROOF | 1 | $1,325.00 | $1,325.00 |
| 0560 | CABINET, FILE, FIREPROOF | 1 | $1,325.00 | $1,325.00 |
| 0560 | CABINET, FILE, FIREPROOF | 1 | $1,925.00 | $1,925.00 |
| 0560 | CABINET, FILE, FIREPROOF | 1 | $1,325.00 | $1,325.00 |
| 0560 | CABINET, FILE, FIREPROOF | 2 | $1,325.00 | $2,650.00 |

| Department No. | Description | Qty. | Unit Cost | Total Cost |
|---|---|---|---|---|
| 0560 | CABINET, FILE, FIREPROOF | 1 | $1,325.00 | $1,325.00 |
| 0560 | CABINET, FILE, FIREPROOF | 1 | $1,325.00 | $1,325.00 |
| 0560 | CABINET, FILE, FIREPROOF | 1 | $1,925.00 | $1,925.00 |
| 0560 | CABINET, FILE, FIREPROOF | 1 | $1,925.00 | $1,925.00 |
| 0560 | CABINET, FILE, FIREPROOF | 1 | $1,925.00 | $1,925.00 |
| 0570 | CABINET, FILE, FIREPROOF | 1 | $1,325.00 | $1,325.00 |
| 0570 | CABINET, FILE, FIREPROOF | 1 | $1,325.00 | $1,325.00 |
| 0570 | CABINET, FILE, FIREPROOF | 4 | $1,325.00 | $5,300.00 |
| 0570 | CABINET, FILE, FIREPROOF | 1 | $1,325.00 | $1,325.00 |
| 0570 | CABINET, FILE, FIREPROOF | 1 | $1,925.00 | $1,925.00 |
| 0570 | CABINET, FILE, FIREPROOF | 1 | $1,325.00 | $1,325.00 |
| 0570 | CABINET, FILE, FIREPROOF | 1 | $1,325.00 | $1,325.00 |
| 0570 | CABINET, FILE, FIREPROOF | 7 | $1,325.00 | $9,275.00 |
| 0570 | CABINET, FILE, FIREPROOF | 1 | $1,325.00 | $1,325.00 |
| 0570 | CABINET, FILE, FIREPROOF | 1 | $1,325.00 | $1,325.00 |
| 0570 | CABINET, FILE, FIREPROOF | 1 | $1,325.00 | $1,325.00 |
| 0570 | CABINET, FILE, FIREPROOF | 2 | $1,325.00 | $2,650.00 |
| 0570 | CABINET, FILE, FIREPROOF | 1 | $1,325.00 | $1,325.00 |
| 0570 | CABINET, FILE, FIREPROOF | 1 | $1,325.00 | $1,325.00 |
| 0570 | CABINET, FILE, FIREPROOF | 1 | $1,325.00 | $1,325.00 |
| 0570 | CABINET, FILE, FIREPROOF | 2 | $1,325.00 | $2,650.00 |
| 0570 | CABINET, FILE, FIREPROOF | 1 | $1,925.00 | $1,925.00 |
| 0570 | CABINET, FILE, FIREPROOF | 1 | $1,925.00 | $1,925.00 |
| 0581 | CABINET, FILE, FIREPROOF | 1 | $1,325.00 | $1,325.00 |
| 0581 | CABINET, FILE, FIREPROOF | 1 | $1,325.00 | $1,325.00 |
| 0591 | CABINET, FILE, FIREPROOF | 1 | $1,325.00 | $1,325.00 |
| 0210 | CABINET, FILE, FIREPROOF, 2 DRAWER | 1 | $650.00 | $650.00 |
| 0495 | CABINET, FILE, FIREPROOF, 2 DRAWER | 1 | $650.00 | $650.00 |
| 0499 | CABINET, FILE, FIREPROOF, 2 DRAWER | 1 | $650.00 | $650.00 |
| 0400 | CABINET, FILE, INDEX CARD, 30 DRAWER | 1 | $400.00 | $400.00 |
| 0403 | CABINET, FILE, INDEX CARD, 30 DRAWER | 1 | $400.00 | $400.00 |
| 0403 | CABINET, FILE, INDEX CARD, 30 DRAWER | 18 | $400.00 | $7,200.00 |
| 0450 | CABINET, FILE, INDEX CARD, 30 DRAWER | 1 | $400.00 | $400.00 |
| 0215 | CABINET, FILE, INDEX CARDS, 2-3 DRAWERS | 7 | $75.00 | $525.00 |
| 0450 | CABINET, FILE, INDEX CARDS, 2-3 DRAWERS | 4 | $75.00 | $300.00 |
| 0403 | CABINET, FILE, INDEX CARDS, 8-20 DRAWERS | 3 | $250.00 | $750.00 |
| 0509 | CABINET, FILE, INDEX CARDS, 8-20 DRAWERS | 4 | $250.00 | $1,000.00 |
| 0509 | CABINET, FILE, INDEX CARDS, 8-20 DRAWERS | 1 | $250.00 | $250.00 |
| 0576 | CABINET, FILE, INDEX CARDS, 8-20 DRAWERS | 2 | $250.00 | $500.00 |
| 0882 | CABINET, FILE, INDEX CARDS, 8-20 DRAWERS | 2 | $250.00 | $500.00 |
| 3103 | CABINET, FILE, INDEX CARDS, 8-20 DRAWERS | 5 | $250.00 | $1,250.00 |
| 0405 | CABINET, FILE, LATERAL | 1 | $355.00 | $355.00 |
| 0451 | CABINET, FILE, LATERAL | 3 | $355.00 | $1,065.00 |
| 0451 | CABINET, FILE, LATERAL | 1 | $355.00 | $355.00 |
| 0451 | CABINET, FILE, LATERAL | 5 | $355.00 | $1,775.00 |
| 0475 | CABINET, FILE, LATERAL | 3 | $355.00 | $1,065.00 |
| 0475 | CABINET, FILE, LATERAL | 3 | $355.00 | $1,065.00 |
| 0503 | CABINET, FILE, LATERAL | 1 | $355.00 | $355.00 |
| 0503 | CABINET, FILE, LATERAL | 6 | $355.00 | $2,130.00 |
| 0503 | CABINET, FILE, LATERAL | 1 | $355.00 | $355.00 |
| 0510 | CABINET, FILE, LATERAL | 1 | $355.00 | $355.00 |
| 0510 | CABINET, FILE, LATERAL | 1 | $355.00 | $355.00 |
| 0541 | CABINET, FILE, LATERAL | 1 | $355.00 | $355.00 |
| 0560 | CABINET, FILE, LATERAL | 1 | $355.00 | $355.00 |
| 0560 | CABINET, FILE, LATERAL | 1 | $355.00 | $355.00 |
| 0560 | CABINET, FILE, LATERAL | 1 | $355.00 | $355.00 |
| 0570 | CABINET, FILE, LATERAL | 2 | $355.00 | $710.00 |
| 0576 | CABINET, FILE, LATERAL | 1 | $355.00 | $355.00 |
| 0581 | CABINET, FILE, LATERAL | 4 | $355.00 | $1,420.00 |
| 0583 | CABINET, FILE, LATERAL | 1 | $355.00 | $355.00 |

| Department No. | Description | Qty. | Unit Cost | Total Cost |
|---|---|---|---|---|
| 0583 | CABINET, FILE, LATERAL | 1 | $355.00 | $355.00 |
| 0210 | CABINET, FILE, LATERAL, 2 DRAWER | 1 | $480.00 | $480.00 |
| 0210 | CABINET, FILE, LATERAL, 2 DRAWER | 2 | $480.00 | $960.00 |
| 0212 | CABINET, FILE, LATERAL, 2 DRAWER | 1 | $480.00 | $480.00 |
| 0213 | CABINET, FILE, LATERAL, 2 DRAWER | 1 | $480.00 | $480.00 |
| 0400 | CABINET, FILE, LATERAL, 2 DRAWER | 1 | $480.00 | $480.00 |
| 0400 | CABINET, FILE, LATERAL, 2 DRAWER | 2 | $480.00 | $960.00 |
| 0400 | CABINET, FILE, LATERAL, 2 DRAWER | 1 | $480.00 | $480.00 |
| 0400 | CABINET, FILE, LATERAL, 2 DRAWER | 1 | $480.00 | $480.00 |
| 0400 | CABINET, FILE, LATERAL, 2 DRAWER | 1 | $480.00 | $480.00 |
| 0400 | CABINET, FILE, LATERAL, 2 DRAWER | 1 | $480.00 | $480.00 |
| 0400 | CABINET, FILE, LATERAL, 2 DRAWER | 1 | $480.00 | $480.00 |
| 0402 | CABINET, FILE, LATERAL, 2 DRAWER | 1 | $480.00 | $480.00 |
| 0402 | CABINET, FILE, LATERAL, 2 DRAWER | 1 | $480.00 | $480.00 |
| 0402 | CABINET, FILE, LATERAL, 2 DRAWER | 1 | $480.00 | $480.00 |
| 0402 | CABINET, FILE, LATERAL, 2 DRAWER | 1 | $480.00 | $480.00 |
| 0402 | CABINET, FILE, LATERAL, 2 DRAWER | 1 | $480.00 | $480.00 |
| 0402 | CABINET, FILE, LATERAL, 2 DRAWER | 2 | $480.00 | $960.00 |
| 0402 | CABINET, FILE, LATERAL, 2 DRAWER | 1 | $480.00 | $480.00 |
| 0402 | CABINET, FILE, LATERAL, 2 DRAWER | 1 | $480.00 | $480.00 |
| 0403 | CABINET, FILE, LATERAL, 2 DRAWER | 2 | $480.00 | $960.00 |
| 0404 | CABINET, FILE, LATERAL, 2 DRAWER | 8 | $480.00 | $3,840.00 |
| 0404 | CABINET, FILE, LATERAL, 2 DRAWER | 11 | $480.00 | $5,280.00 |
| 0425 | CABINET, FILE, LATERAL, 2 DRAWER | 1 | $480.00 | $480.00 |
| 0425 | CABINET, FILE, LATERAL, 2 DRAWER | 1 | $480.00 | $480.00 |
| 0437 | CABINET, FILE, LATERAL, 2 DRAWER | 1 | $480.00 | $480.00 |
| 0439 | CABINET, FILE, LATERAL, 2 DRAWER | 1 | $480.00 | $480.00 |
| 0440 | CABINET, FILE, LATERAL, 2 DRAWER | 1 | $480.00 | $480.00 |
| 0440 | CABINET, FILE, LATERAL, 2 DRAWER | 1 | $480.00 | $480.00 |
| 0440 | CABINET, FILE, LATERAL, 2 DRAWER | 1 | $480.00 | $480.00 |
| 0440 | CABINET, FILE, LATERAL, 2 DRAWER | 4 | $480.00 | $1,920.00 |
| 0440 | CABINET, FILE, LATERAL, 2 DRAWER | 1 | $480.00 | $480.00 |
| 0440 | CABINET, FILE, LATERAL, 2 DRAWER | 1 | $480.00 | $480.00 |
| 0440 | CABINET, FILE, LATERAL, 2 DRAWER | 1 | $480.00 | $480.00 |
| 0440 | CABINET, FILE, LATERAL, 2 DRAWER | 1 | $480.00 | $480.00 |
| 0440 | CABINET, FILE, LATERAL, 2 DRAWER | 1 | $480.00 | $480.00 |
| 0440 | CABINET, FILE, LATERAL, 2 DRAWER | 1 | $480.00 | $480.00 |
| 0440 | CABINET, FILE, LATERAL, 2 DRAWER | 1 | $480.00 | $480.00 |
| 0440 | CABINET, FILE, LATERAL, 2 DRAWER | 1 | $480.00 | $480.00 |
| 0441 | CABINET, FILE, LATERAL, 2 DRAWER | 1 | $480.00 | $480.00 |
| 0450 | CABINET, FILE, LATERAL, 2 DRAWER | 23 | $480.00 | $11,040.00 |
| 0451 | CABINET, FILE, LATERAL, 2 DRAWER | 8 | $480.00 | $3,840.00 |
| 0451 | CABINET, FILE, LATERAL, 2 DRAWER | 1 | $480.00 | $480.00 |
| 0452 | CABINET, FILE, LATERAL, 2 DRAWER | 2 | $480.00 | $960.00 |
| 0452 | CABINET, FILE, LATERAL, 2 DRAWER | 1 | $480.00 | $480.00 |
| 0452 | CABINET, FILE, LATERAL, 2 DRAWER | 1 | $480.00 | $480.00 |
| 0453 | CABINET, FILE, LATERAL, 2 DRAWER | 1 | $480.00 | $480.00 |
| 0454 | CABINET, FILE, LATERAL, 2 DRAWER | 1 | $480.00 | $480.00 |
| 0454 | CABINET, FILE, LATERAL, 2 DRAWER | 1 | $480.00 | $480.00 |
| 0454 | CABINET, FILE, LATERAL, 2 DRAWER | 1 | $480.00 | $480.00 |
| 0454 | CABINET, FILE, LATERAL, 2 DRAWER | 1 | $480.00 | $480.00 |
| 0454 | CABINET, FILE, LATERAL, 2 DRAWER | 1 | $480.00 | $480.00 |
| 0454 | CABINET, FILE, LATERAL, 2 DRAWER | 1 | $480.00 | $480.00 |
| 0475 | CABINET, FILE, LATERAL, 2 DRAWER | 7 | $480.00 | $3,360.00 |
| 0475 | CABINET, FILE, LATERAL, 2 DRAWER | 1 | $480.00 | $480.00 |
| 0475 | CABINET, FILE, LATERAL, 2 DRAWER | 1 | $480.00 | $480.00 |
| 0475 | CABINET, FILE, LATERAL, 2 DRAWER | 1 | $480.00 | $480.00 |
| 0475 | CABINET, FILE, LATERAL, 2 DRAWER | 1 | $480.00 | $480.00 |
| 0475 | CABINET, FILE, LATERAL, 2 DRAWER | 1 | $480.00 | $480.00 |
| 0475 | CABINET, FILE, LATERAL, 2 DRAWER | 1 | $480.00 | $480.00 |

| Department No. | Description | Qty. | Unit Cost | Total Cost |
|---|---|---|---|---|
| 0475 | CABINET, FILE, LATERAL, 2 DRAWER | 3 | $480.00 | $1,440.00 |
| 0475 | CABINET, FILE, LATERAL, 2 DRAWER | 1 | $480.00 | $480.00 |
| 0475 | CABINET, FILE, LATERAL, 2 DRAWER | 2 | $480.00 | $960.00 |
| 0475 | CABINET, FILE, LATERAL, 2 DRAWER | 1 | $480.00 | $480.00 |
| 0475 | CABINET, FILE, LATERAL, 2 DRAWER | 1 | $480.00 | $480.00 |
| 0475 | CABINET, FILE, LATERAL, 2 DRAWER | 1 | $480.00 | $480.00 |
| 0494 | CABINET, FILE, LATERAL, 2 DRAWER | 1 | $480.00 | $480.00 |
| 0494 | CABINET, FILE, LATERAL, 2 DRAWER | 1 | $480.00 | $480.00 |
| 0495 | CABINET, FILE, LATERAL, 2 DRAWER | 1 | $480.00 | $480.00 |
| 0495 | CABINET, FILE, LATERAL, 2 DRAWER | 1 | $480.00 | $480.00 |
| 0495 | CABINET, FILE, LATERAL, 2 DRAWER | 1 | $480.00 | $480.00 |
| 0495 | CABINET, FILE, LATERAL, 2 DRAWER | 1 | $480.00 | $480.00 |
| 0495 | CABINET, FILE, LATERAL, 2 DRAWER | 1 | $480.00 | $480.00 |
| 0495 | CABINET, FILE, LATERAL, 2 DRAWER | 1 | $480.00 | $480.00 |
| 0495 | CABINET, FILE, LATERAL, 2 DRAWER | 1 | $480.00 | $480.00 |
| 0495 | CABINET, FILE, LATERAL, 2 DRAWER | 1 | $480.00 | $480.00 |
| 0495 | CABINET, FILE, LATERAL, 2 DRAWER | 1 | $480.00 | $480.00 |
| 0495 | CABINET, FILE, LATERAL, 2 DRAWER | 1 | $480.00 | $480.00 |
| 0495 | CABINET, FILE, LATERAL, 2 DRAWER | 1 | $480.00 | $480.00 |
| 0495 | CABINET, FILE, LATERAL, 2 DRAWER | 1 | $480.00 | $480.00 |
| 0497 | CABINET, FILE, LATERAL, 2 DRAWER | 1 | $480.00 | $480.00 |
| 0497 | CABINET, FILE, LATERAL, 2 DRAWER | 3 | $480.00 | $1,440.00 |
| 0497 | CABINET, FILE, LATERAL, 2 DRAWER | 1 | $480.00 | $480.00 |
| 0497 | CABINET, FILE, LATERAL, 2 DRAWER | 1 | $480.00 | $480.00 |
| 0499 | CABINET, FILE, LATERAL, 2 DRAWER | 1 | $480.00 | $480.00 |
| 0499 | CABINET, FILE, LATERAL, 2 DRAWER | 3 | $480.00 | $1,440.00 |
| 0499 | CABINET, FILE, LATERAL, 2 DRAWER | 1 | $480.00 | $480.00 |
| 0499 | CABINET, FILE, LATERAL, 2 DRAWER | 1 | $480.00 | $480.00 |
| 0499 | CABINET, FILE, LATERAL, 2 DRAWER | 1 | $480.00 | $480.00 |
| 0499 | CABINET, FILE, LATERAL, 2 DRAWER | 1 | $480.00 | $480.00 |
| 0503 | CABINET, FILE, LATERAL, 2 DRAWER | 2 | $480.00 | $960.00 |
| 0503 | CABINET, FILE, LATERAL, 2 DRAWER | 1 | $480.00 | $480.00 |
| 0509 | CABINET, FILE, LATERAL, 2 DRAWER | 3 | $480.00 | $1,440.00 |
| 0540 | CABINET, FILE, LATERAL, 2 DRAWER | 1 | $480.00 | $480.00 |
| 0540 | CABINET, FILE, LATERAL, 2 DRAWER | 3 | $480.00 | $1,440.00 |
| 0540 | CABINET, FILE, LATERAL, 2 DRAWER | 1 | $480.00 | $480.00 |
| 0540 | CABINET, FILE, LATERAL, 2 DRAWER | 2 | $480.00 | $960.00 |
| 0540 | CABINET, FILE, LATERAL, 2 DRAWER | 1 | $480.00 | $480.00 |
| 0540 | CABINET, FILE, LATERAL, 2 DRAWER | 1 | $480.00 | $480.00 |
| 0540 | CABINET, FILE, LATERAL, 2 DRAWER | 1 | $480.00 | $480.00 |
| 0540 | CABINET, FILE, LATERAL, 2 DRAWER | 1 | $480.00 | $480.00 |
| 0540 | CABINET, FILE, LATERAL, 2 DRAWER | 1 | $480.00 | $480.00 |
| 0540 | CABINET, FILE, LATERAL, 2 DRAWER | 1 | $480.00 | $480.00 |
| 0541 | CABINET, FILE, LATERAL, 2 DRAWER | 1 | $480.00 | $480.00 |
| 0541 | CABINET, FILE, LATERAL, 2 DRAWER | 1 | $480.00 | $480.00 |
| 0542 | CABINET, FILE, LATERAL, 2 DRAWER | 1 | $480.00 | $480.00 |
| 0542 | CABINET, FILE, LATERAL, 2 DRAWER | 1 | $480.00 | $480.00 |
| 0542 | CABINET, FILE, LATERAL, 2 DRAWER | 1 | $480.00 | $480.00 |
| 0542 | CABINET, FILE, LATERAL, 2 DRAWER | 1 | $480.00 | $480.00 |
| 0545 | CABINET, FILE, LATERAL, 2 DRAWER | 1 | $480.00 | $480.00 |
| 0553 | CABINET, FILE, LATERAL, 2 DRAWER | 1 | $480.00 | $480.00 |
| 0553 | CABINET, FILE, LATERAL, 2 DRAWER | 1 | $480.00 | $480.00 |
| 0554 | CABINET, FILE, LATERAL, 2 DRAWER | 1 | $480.00 | $480.00 |
| 0560 | CABINET, FILE, LATERAL, 2 DRAWER | 1 | $480.00 | $480.00 |
| 0560 | CABINET, FILE, LATERAL, 2 DRAWER | 1 | $480.00 | $480.00 |
| 0560 | CABINET, FILE, LATERAL, 2 DRAWER | 2 | $480.00 | $960.00 |
| 0560 | CABINET, FILE, LATERAL, 2 DRAWER | 1 | $480.00 | $480.00 |
| 0560 | CABINET, FILE, LATERAL, 2 DRAWER | 1 | $480.00 | $480.00 |
| 0560 | CABINET, FILE, LATERAL, 2 DRAWER | 1 | $480.00 | $480.00 |
| 0560 | CABINET, FILE, LATERAL, 2 DRAWER | 1 | $480.00 | $480.00 |

**Williamson County Asset Inventory Report** **2025**

| Department No. | Description | Qty. | Unit Cost | Total Cost |
|---|---|---|---|---|
| 0560 | CABINET, FILE, LATERAL, 2 DRAWER | 1 | $480.00 | $480.00 |
| 0560 | CABINET, FILE, LATERAL, 2 DRAWER | 1 | $480.00 | $480.00 |
| 0560 | CABINET, FILE, LATERAL, 2 DRAWER | 1 | $480.00 | $480.00 |
| 0560 | CABINET, FILE, LATERAL, 2 DRAWER | 3 | $480.00 | $1,440.00 |
| 0560 | CABINET, FILE, LATERAL, 2 DRAWER | 1 | $480.00 | $480.00 |
| 0560 | CABINET, FILE, LATERAL, 2 DRAWER | 1 | $480.00 | $480.00 |
| 0560 | CABINET, FILE, LATERAL, 2 DRAWER | 1 | $480.00 | $480.00 |
| 0560 | CABINET, FILE, LATERAL, 2 DRAWER | 2 | $480.00 | $960.00 |
| 0560 | CABINET, FILE, LATERAL, 2 DRAWER | 16 | $480.00 | $7,680.00 |
| 0560 | CABINET, FILE, LATERAL, 2 DRAWER | 1 | $480.00 | $480.00 |
| 0570 | CABINET, FILE, LATERAL, 2 DRAWER | 1 | $480.00 | $480.00 |
| 0570 | CABINET, FILE, LATERAL, 2 DRAWER | 1 | $480.00 | $480.00 |
| 0570 | CABINET, FILE, LATERAL, 2 DRAWER | 1 | $480.00 | $480.00 |
| 0570 | CABINET, FILE, LATERAL, 2 DRAWER | 2 | $480.00 | $960.00 |
| 0572 | CABINET, FILE, LATERAL, 2 DRAWER | 1 | $480.00 | $480.00 |
| 0576 | CABINET, FILE, LATERAL, 2 DRAWER | 4 | $480.00 | $1,920.00 |
| 0576 | CABINET, FILE, LATERAL, 2 DRAWER | 1 | $480.00 | $480.00 |
| 0576 | CABINET, FILE, LATERAL, 2 DRAWER | 1 | $480.00 | $480.00 |
| 0576 | CABINET, FILE, LATERAL, 2 DRAWER | 2 | $480.00 | $960.00 |
| 0576 | CABINET, FILE, LATERAL, 2 DRAWER | 2 | $480.00 | $960.00 |
| 0576 | CABINET, FILE, LATERAL, 2 DRAWER | 1 | $480.00 | $480.00 |
| 0576 | CABINET, FILE, LATERAL, 2 DRAWER | 2 | $480.00 | $960.00 |
| 0576 | CABINET, FILE, LATERAL, 2 DRAWER | 2 | $480.00 | $960.00 |
| 0581 | CABINET, FILE, LATERAL, 2 DRAWER | 1 | $480.00 | $480.00 |
| 0581 | CABINET, FILE, LATERAL, 2 DRAWER | 1 | $480.00 | $480.00 |
| 0581 | CABINET, FILE, LATERAL, 2 DRAWER | 1 | $480.00 | $480.00 |
| 0581 | CABINET, FILE, LATERAL, 2 DRAWER | 1 | $480.00 | $480.00 |
| 0581 | CABINET, FILE, LATERAL, 2 DRAWER | 1 | $480.00 | $480.00 |
| 0581 | CABINET, FILE, LATERAL, 2 DRAWER | 1 | $480.00 | $480.00 |
| 0581 | CABINET, FILE, LATERAL, 2 DRAWER | 2 | $480.00 | $960.00 |
| 0583 | CABINET, FILE, LATERAL, 2 DRAWER | 1 | $480.00 | $480.00 |
| 0583 | CABINET, FILE, LATERAL, 2 DRAWER | 1 | $480.00 | $480.00 |
| 0583 | CABINET, FILE, LATERAL, 2 DRAWER | 1 | $480.00 | $480.00 |
| 0591 | CABINET, FILE, LATERAL, 2 DRAWER | 2 | $480.00 | $960.00 |
| 0403 | CABINET, FILE, LATERAL, 3 DRAWER | 6 | $600.00 | $3,600.00 |
| 0404 | CABINET, FILE, LATERAL, 3 DRAWER | 1 | $600.00 | $600.00 |
| 0454 | CABINET, FILE, LATERAL, 3 DRAWER | 2 | $600.00 | $1,200.00 |
| 0560 | CABINET, FILE, LATERAL, 3 DRAWER | 1 | $600.00 | $600.00 |
| 0560 | CABINET, FILE, LATERAL, 3 DRAWER | 1 | $600.00 | $600.00 |
| 0581 | CABINET, FILE, LATERAL, 3 DRAWER | 6 | $600.00 | $3,600.00 |
| 0210 | CABINET, FILE, LATERAL, 4 DRAWER | 1 | $725.00 | $725.00 |
| 0210 | CABINET, FILE, LATERAL, 4 DRAWER | 1 | $725.00 | $725.00 |
| 0210 | CABINET, FILE, LATERAL, 4 DRAWER | 1 | $725.00 | $725.00 |
| 0210 | CABINET, FILE, LATERAL, 4 DRAWER | 1 | $725.00 | $725.00 |
| 0213 | CABINET, FILE, LATERAL, 4 DRAWER | 1 | $725.00 | $725.00 |
| 0213 | CABINET, FILE, LATERAL, 4 DRAWER | 1 | $725.00 | $725.00 |
| 0215 | CABINET, FILE, LATERAL, 4 DRAWER | 1 | $725.00 | $725.00 |
| 0215 | CABINET, FILE, LATERAL, 4 DRAWER | 1 | $725.00 | $725.00 |
| 0215 | CABINET, FILE, LATERAL, 4 DRAWER | 1 | $725.00 | $725.00 |
| 0400 | CABINET, FILE, LATERAL, 4 DRAWER | 1 | $725.00 | $725.00 |
| 0400 | CABINET, FILE, LATERAL, 4 DRAWER | 1 | $725.00 | $725.00 |
| 0400 | CABINET, FILE, LATERAL, 4 DRAWER | 1 | $725.00 | $725.00 |
| 0402 | CABINET, FILE, LATERAL, 4 DRAWER | 1 | $725.00 | $725.00 |
| 0402 | CABINET, FILE, LATERAL, 4 DRAWER | 1 | $725.00 | $725.00 |
| 0404 | CABINET, FILE, LATERAL, 4 DRAWER | 1 | $725.00 | $725.00 |
| 0404 | CABINET, FILE, LATERAL, 4 DRAWER | 1 | $725.00 | $725.00 |
| 0404 | CABINET, FILE, LATERAL, 4 DRAWER | 3 | $725.00 | $2,175.00 |
| 0405 | CABINET, FILE, LATERAL, 4 DRAWER | 1 | $725.00 | $725.00 |
| 0425 | CABINET, FILE, LATERAL, 4 DRAWER | 2 | $725.00 | $1,450.00 |
| 0437 | CABINET, FILE, LATERAL, 4 DRAWER | 1 | $725.00 | $725.00 |

| Department No. | Description | Qty. | Unit Cost | Total Cost |
|---|---|---|---|---|
| 0438 | CABINET, FILE, LATERAL, 4 DRAWER | 2 | $725.00 | $1,450.00 |
| 0439 | CABINET, FILE, LATERAL, 4 DRAWER | 2 | $725.00 | $1,450.00 |
| 0440 | CABINET, FILE, LATERAL, 4 DRAWER | 1 | $725.00 | $725.00 |
| 0450 | CABINET, FILE, LATERAL, 4 DRAWER | 1 | $725.00 | $725.00 |
| 0450 | CABINET, FILE, LATERAL, 4 DRAWER | 2 | $725.00 | $1,450.00 |
| 0450 | CABINET, FILE, LATERAL, 4 DRAWER | 1 | $725.00 | $725.00 |
| 0451 | CABINET, FILE, LATERAL, 4 DRAWER | 1 | $725.00 | $725.00 |
| 0451 | CABINET, FILE, LATERAL, 4 DRAWER | 1 | $725.00 | $725.00 |
| 0451 | CABINET, FILE, LATERAL, 4 DRAWER | 14 | $725.00 | $10,150.00 |
| 0452 | CABINET, FILE, LATERAL, 4 DRAWER | 4 | $725.00 | $2,900.00 |
| 0452 | CABINET, FILE, LATERAL, 4 DRAWER | 1 | $725.00 | $725.00 |
| 0452 | CABINET, FILE, LATERAL, 4 DRAWER | 2 | $725.00 | $1,450.00 |
| 0452 | CABINET, FILE, LATERAL, 4 DRAWER | 1 | $725.00 | $725.00 |
| 0452 | CABINET, FILE, LATERAL, 4 DRAWER | 1 | $725.00 | $725.00 |
| 0453 | CABINET, FILE, LATERAL, 4 DRAWER | 7 | $725.00 | $5,075.00 |
| 0454 | CABINET, FILE, LATERAL, 4 DRAWER | 1 | $725.00 | $725.00 |
| 0454 | CABINET, FILE, LATERAL, 4 DRAWER | 1 | $725.00 | $725.00 |
| 0495 | CABINET, FILE, LATERAL, 4 DRAWER | 1 | $725.00 | $725.00 |
| 0495 | CABINET, FILE, LATERAL, 4 DRAWER | 1 | $725.00 | $725.00 |
| 0495 | CABINET, FILE, LATERAL, 4 DRAWER | 3 | $725.00 | $2,175.00 |
| 0495 | CABINET, FILE, LATERAL, 4 DRAWER | 1 | $725.00 | $725.00 |
| 0497 | CABINET, FILE, LATERAL, 4 DRAWER | 2 | $725.00 | $1,450.00 |
| 0497 | CABINET, FILE, LATERAL, 4 DRAWER | 1 | $725.00 | $725.00 |
| 0497 | CABINET, FILE, LATERAL, 4 DRAWER | 2 | $725.00 | $1,450.00 |
| 0497 | CABINET, FILE, LATERAL, 4 DRAWER | 3 | $725.00 | $2,175.00 |
| 0499 | CABINET, FILE, LATERAL, 4 DRAWER | 1 | $725.00 | $725.00 |
| 0499 | CABINET, FILE, LATERAL, 4 DRAWER | 2 | $725.00 | $1,450.00 |
| 0499 | CABINET, FILE, LATERAL, 4 DRAWER | 1 | $725.00 | $725.00 |
| 0499 | CABINET, FILE, LATERAL, 4 DRAWER | 1 | $725.00 | $725.00 |
| 0499 | CABINET, FILE, LATERAL, 4 DRAWER | 2 | $725.00 | $1,450.00 |
| 0499 | CABINET, FILE, LATERAL, 4 DRAWER | 1 | $725.00 | $725.00 |
| 0499 | CABINET, FILE, LATERAL, 4 DRAWER | 1 | $725.00 | $725.00 |
| 0503 | CABINET, FILE, LATERAL, 4 DRAWER | 1 | $725.00 | $725.00 |
| 0503 | CABINET, FILE, LATERAL, 4 DRAWER | 3 | $725.00 | $2,175.00 |
| 0509 | CABINET, FILE, LATERAL, 4 DRAWER | 3 | $725.00 | $2,175.00 |
| 0510 | CABINET, FILE, LATERAL, 4 DRAWER | 1 | $725.00 | $725.00 |
| 0510 | CABINET, FILE, LATERAL, 4 DRAWER | 1 | $725.00 | $725.00 |
| 0510 | CABINET, FILE, LATERAL, 4 DRAWER | 1 | $725.00 | $725.00 |
| 0540 | CABINET, FILE, LATERAL, 4 DRAWER | 4 | $725.00 | $2,900.00 |
| 0541 | CABINET, FILE, LATERAL, 4 DRAWER | 2 | $725.00 | $1,450.00 |
| 0542 | CABINET, FILE, LATERAL, 4 DRAWER | 1 | $725.00 | $725.00 |
| 0552 | CABINET, FILE, LATERAL, 4 DRAWER | 1 | $725.00 | $725.00 |
| 0552 | CABINET, FILE, LATERAL, 4 DRAWER | 2 | $725.00 | $1,450.00 |
| 0553 | CABINET, FILE, LATERAL, 4 DRAWER | 2 | $725.00 | $1,450.00 |
| 0560 | CABINET, FILE, LATERAL, 4 DRAWER | 1 | $725.00 | $725.00 |
| 0560 | CABINET, FILE, LATERAL, 4 DRAWER | 1 | $725.00 | $725.00 |
| 0560 | CABINET, FILE, LATERAL, 4 DRAWER | 1 | $725.00 | $725.00 |
| 0560 | CABINET, FILE, LATERAL, 4 DRAWER | 1 | $725.00 | $725.00 |
| 0560 | CABINET, FILE, LATERAL, 4 DRAWER | 1 | $725.00 | $725.00 |
| 0560 | CABINET, FILE, LATERAL, 4 DRAWER | 1 | $725.00 | $725.00 |
| 0560 | CABINET, FILE, LATERAL, 4 DRAWER | 1 | $725.00 | $725.00 |
| 0560 | CABINET, FILE, LATERAL, 4 DRAWER | 1 | $725.00 | $725.00 |
| 0560 | CABINET, FILE, LATERAL, 4 DRAWER | 1 | $725.00 | $725.00 |
| 0560 | CABINET, FILE, LATERAL, 4 DRAWER | 2 | $725.00 | $1,450.00 |
| 0560 | CABINET, FILE, LATERAL, 4 DRAWER | 2 | $725.00 | $1,450.00 |
| 0570 | CABINET, FILE, LATERAL, 4 DRAWER | 1 | $725.00 | $725.00 |
| 0570 | CABINET, FILE, LATERAL, 4 DRAWER | 1 | $725.00 | $725.00 |
| 0570 | CABINET, FILE, LATERAL, 4 DRAWER | 1 | $725.00 | $725.00 |
| 0576 | CABINET, FILE, LATERAL, 4 DRAWER | 2 | $725.00 | $1,450.00 |
| 0576 | CABINET, FILE, LATERAL, 4 DRAWER | 1 | $725.00 | $725.00 |

**Williamson County Asset Inventory Report** **2025**

| Department No. | Description | Qty. | Unit Cost | Total Cost |
|---|---|---|---|---|
| 0576 | CABINET, FILE, LATERAL, 4 DRAWER | 1 | $725.00 | $725.00 |
| 0581 | CABINET, FILE, LATERAL, 4 DRAWER | 1 | $725.00 | $725.00 |
| 0581 | CABINET, FILE, LATERAL, 4 DRAWER | 1 | $725.00 | $725.00 |
| 0583 | CABINET, FILE, LATERAL, 4 DRAWER | 1 | $725.00 | $725.00 |
| 0630 | CABINET, FILE, LATERAL, 4 DRAWER | 1 | $725.00 | $725.00 |
| 0882 | CABINET, FILE, LATERAL, 4 DRAWER | 1 | $725.00 | $725.00 |
| 3106 | CABINET, FILE, LATERAL, 4 DRAWER | 1 | $725.00 | $725.00 |
| 3106 | CABINET, FILE, LATERAL, 4 DRAWER | 1 | $725.00 | $725.00 |
| 0215 | CABINET, FILE, LATERAL, 5 DRAWER | 4 | $970.00 | $3,880.00 |
| 0403 | CABINET, FILE, LATERAL, 5 DRAWER | 1 | $970.00 | $970.00 |
| 0403 | CABINET, FILE, LATERAL, 5 DRAWER | 1 | $970.00 | $970.00 |
| 0426 | CABINET, FILE, LATERAL, 5 DRAWER | 1 | $970.00 | $970.00 |
| 0426 | CABINET, FILE, LATERAL, 5 DRAWER | 1 | $970.00 | $970.00 |
| 0427 | CABINET, FILE, LATERAL, 5 DRAWER | 2 | $970.00 | $1,940.00 |
| 0428 | CABINET, FILE, LATERAL, 5 DRAWER | 1 | $970.00 | $970.00 |
| 0429 | CABINET, FILE, LATERAL, 5 DRAWER | 2 | $970.00 | $1,940.00 |
| 0440 | CABINET, FILE, LATERAL, 5 DRAWER | 9 | $970.00 | $8,730.00 |
| 0440 | CABINET, FILE, LATERAL, 5 DRAWER | 1 | $970.00 | $970.00 |
| 0450 | CABINET, FILE, LATERAL, 5 DRAWER | 7 | $970.00 | $6,790.00 |
| 0450 | CABINET, FILE, LATERAL, 5 DRAWER | 1 | $970.00 | $970.00 |
| 0451 | CABINET, FILE, LATERAL, 5 DRAWER | 1 | $970.00 | $970.00 |
| 0475 | CABINET, FILE, LATERAL, 5 DRAWER | 5 | $970.00 | $4,850.00 |
| 0475 | CABINET, FILE, LATERAL, 5 DRAWER | 1 | $970.00 | $970.00 |
| 0475 | CABINET, FILE, LATERAL, 5 DRAWER | 2 | $970.00 | $1,940.00 |
| 0495 | CABINET, FILE, LATERAL, 5 DRAWER | 2 | $970.00 | $1,940.00 |
| 0499 | CABINET, FILE, LATERAL, 5 DRAWER | 4 | $970.00 | $3,880.00 |
| 0499 | CABINET, FILE, LATERAL, 5 DRAWER | 1 | $970.00 | $970.00 |
| 0499 | CABINET, FILE, LATERAL, 5 DRAWER | 1 | $970.00 | $970.00 |
| 0509 | CABINET, FILE, LATERAL, 5 DRAWER | 8 | $970.00 | $7,760.00 |
| 0545 | CABINET, FILE, LATERAL, 5 DRAWER | 1 | $970.00 | $970.00 |
| 0545 | CABINET, FILE, LATERAL, 5 DRAWER | 1 | $970.00 | $970.00 |
| 0545 | CABINET, FILE, LATERAL, 5 DRAWER | 2 | $970.00 | $1,940.00 |
| 0545 | CABINET, FILE, LATERAL, 5 DRAWER | 1 | $970.00 | $970.00 |
| 0545 | CABINET, FILE, LATERAL, 5 DRAWER | 1 | $970.00 | $970.00 |
| 0551 | CABINET, FILE, LATERAL, 5 DRAWER | 1 | $970.00 | $970.00 |
| 0553 | CABINET, FILE, LATERAL, 5 DRAWER | 1 | $970.00 | $970.00 |
| 0553 | CABINET, FILE, LATERAL, 5 DRAWER | 1 | $970.00 | $970.00 |
| 0554 | CABINET, FILE, LATERAL, 5 DRAWER | 1 | $970.00 | $970.00 |
| 0560 | CABINET, FILE, LATERAL, 5 DRAWER | 1 | $970.00 | $970.00 |
| 0560 | CABINET, FILE, LATERAL, 5 DRAWER | 1 | $970.00 | $970.00 |
| 0560 | CABINET, FILE, LATERAL, 5 DRAWER | 1 | $970.00 | $970.00 |
| 0560 | CABINET, FILE, LATERAL, 5 DRAWER | 1 | $970.00 | $970.00 |
| 0570 | CABINET, FILE, LATERAL, 5 DRAWER | 5 | $970.00 | $4,850.00 |
| 0572 | CABINET, FILE, LATERAL, 5 DRAWER | 2 | $970.00 | $1,940.00 |
| 0576 | CABINET, FILE, LATERAL, 5 DRAWER | 1 | $970.00 | $970.00 |
| 0576 | CABINET, FILE, LATERAL, 5 DRAWER | 1 | $970.00 | $970.00 |
| 0404 | CABINET, FILE, LATERAL, 6 DRAWER | 24 | $980.00 | $23,520.00 |
| 0450 | CABINET, FILE, LATERAL, 6 DRAWER | 2 | $980.00 | $1,960.00 |
| 0551 | CABINET, FILE, LATERAL, 6 DRAWER | 2 | $980.00 | $1,960.00 |
| 0581 | CABINET, FILE, LATERAL, 6 DRAWER | 1 | $980.00 | $980.00 |
| 0450 | CABINET, FILE, ROLLING TUB | 3 | $100.00 | $300.00 |
| 0494 | CABINET, FILE, ROLLING TUB | 1 | $100.00 | $100.00 |
| 0551 | CABINET, FILE, ROLLING TUB | 1 | $100.00 | $100.00 |
| 0576 | CABINET, FILE, ROLLING TUB | 1 | $100.00 | $100.00 |
| 0576 | CABINET, FILE, ROLLING TUB | 2 | $100.00 | $200.00 |
| 0576 | CABINET, FILE, ROLLING TUB | 1 | $100.00 | $100.00 |
| 0576 | CABINET, FILE, ROLLING TUB | 1 | $100.00 | $100.00 |
| 0576 | CABINET, FILE, ROLLING TUB | 1 | $100.00 | $100.00 |
| 0576 | CABINET, FILE, ROLLING TUB | 1 | $100.00 | $100.00 |
| 0576 | CABINET, FILE, ROLLING TUB | 2 | $100.00 | $200.00 |

| Department No. | Description | Qty. | Unit Cost | Total Cost |
|---|---|---|---|---|
| 0576 | CABINET, FILE, ROLLING TUB | 3 | $100.00 | $300.00 |
| 0440 | CABINET, FILING, SPACESAVER | 1 | $5,000.00 | $5,000.00 |
| 0576 | CABINET, FLAMMABLE/ ACID STORAGE | 1 | $800.00 | $800.00 |
| 0403 | CABINET, FLAT FILE, 10 DRAWER | 6 | $1,570.00 | $9,420.00 |
| 0450 | CABINET, FLAT FILE, 10 DRAWER | 2 | $1,570.00 | $3,140.00 |
| 0509 | CABINET, FLAT FILE, 10 DRAWER | 10 | $1,570.00 | $15,700.00 |
| 0509 | CABINET, FLAT FILE, 10 DRAWER | 2 | $1,570.00 | $3,140.00 |
| 0587 | CABINET, FLAT FILE, 10 DRAWER | 1 | $1,570.00 | $1,570.00 |
| 0210 | CABINET, FLAT FILE, 5 DRAWER | 9 | $670.00 | $6,030.00 |
| 0509 | CABINET, FLAT FILE, 5 DRAWER | 7 | $670.00 | $4,690.00 |
| 0509 | CABINET, FLAT FILE, 5 DRAWER | 1 | $670.00 | $670.00 |
| 0541 | CABINET, FLAT FILE, 5 DRAWER | 2 | $670.00 | $1,340.00 |
| 0560 | CABINET, FLAT FILE, 5 DRAWER | 3 | $670.00 | $2,010.00 |
| 0560 | CABINET, FLAT FILE, 5 DRAWER | 1 | $670.00 | $670.00 |
| 0587 | CABINET, FLAT FILE, 5 DRAWER | 1 | $670.00 | $670.00 |
| 0510 | CABINET, FLAT FILE, CHECK STORAGE | 1 | $200.00 | $200.00 |
| 0341 | CABINET, GLASS DISPLAY | 1 | $250.00 | $250.00 |
| 0494 | CABINET, GLASS DISPLAY | 2 | $250.00 | $500.00 |
| 0495 | CABINET, GLASS DISPLAY | 2 | $250.00 | $500.00 |
| 0540 | CABINET, GLASS DISPLAY | 2 | $250.00 | $500.00 |
| 0405 | CABINET, HALF SIZE | 1 | $130.00 | $130.00 |
| 0440 | CABINET, HALF SIZE | 1 | $130.00 | $130.00 |
| 0492 | CABINET, HALF SIZE | 1 | $130.00 | $130.00 |
| 0497 | CABINET, HALF SIZE | 1 | $130.00 | $130.00 |
| 0509 | CABINET, HALF SIZE | 1 | $130.00 | $130.00 |
| 0540 | CABINET, HALF SIZE | 1 | $130.00 | $130.00 |
| 0552 | CABINET, HALF SIZE | 1 | $130.00 | $130.00 |
| 0560 | CABINET, HALF SIZE | 1 | $130.00 | $130.00 |
| 0560 | CABINET, HALF SIZE | 1 | $130.00 | $130.00 |
| 0560 | CABINET, HALF SIZE | 1 | $130.00 | $130.00 |
| 0560 | CABINET, HALF SIZE | 1 | $130.00 | $130.00 |
| 0570 | CABINET, HALF SIZE | 1 | $130.00 | $130.00 |
| 0576 | CABINET, HALF SIZE | 1 | $130.00 | $130.00 |
| 0591 | CABINET, HALF SIZE | 1 | $130.00 | $130.00 |
| 3106 | CABINET, HOLDING, HEATED, REACH-IN, LOW-END | 1 | $3,670.00 | $3,670.00 |
| 0509 | CABINET, OFFICE, WOOD, SMALL | 1 | $475.00 | $475.00 |
| 0540 | CABINET, OFFICE, WOOD, SMALL | 1 | $475.00 | $475.00 |
| 0540 | CABINET, OFFICE, WOOD, SMALL | 1 | $475.00 | $475.00 |
| 0576 | CABINET, OFFICE, WOOD, SMALL | 1 | $475.00 | $475.00 |
| 0576 | CABINET, OFFICE, WOOD, SMALL | 2 | $475.00 | $950.00 |
| 0576 | CABINET, OFFICE, WOOD, SMALL | 2 | $475.00 | $950.00 |
| 0560 | CABINET, POISON | 1 | $315.00 | $315.00 |
| 3103 | CABINET, POISON | 1 | $315.00 | $315.00 |
| 0509 | CABINET, SANITIZING, UVC, LAPTOP/ TABLET | 1 | $1,990.00 | $1,990.00 |
| 0540 | CABINET, STAND, BEDSIDE | 1 | $175.00 | $175.00 |
| 0210 | CABINET, STORAGE, 1/2 SIZE | 1 | $100.00 | $100.00 |
| 0213 | CABINET, STORAGE, 1/2 SIZE | 1 | $100.00 | $100.00 |
| 0215 | CABINET, STORAGE, 1/2 SIZE | 1 | $100.00 | $100.00 |
| 0429 | CABINET, STORAGE, 1/2 SIZE | 1 | $100.00 | $100.00 |
| 0545 | CABINET, STORAGE, 1/2 SIZE | 1 | $100.00 | $100.00 |
| 0553 | CABINET, STORAGE, 1/2 SIZE | 4 | $100.00 | $400.00 |
| 3101 | CABINET, STORAGE, FLAMMABLE, 12-25 GAL. | 1 | $620.00 | $620.00 |
| 3106 | CABINET, STORAGE, FLAMMABLE, 12-25 GAL. | 1 | $618.00 | $618.00 |
| 3106 | CABINET, STORAGE, FLAMMABLE, 12-25 GAL. | 1 | $920.00 | $920.00 |
| 3107 | CABINET, STORAGE, FLAMMABLE, 12-25 GAL. | 1 | $618.00 | $618.00 |
| 0509 | CABINET, STORAGE, FLAMMABLE, 30 GAL. | 1 | $1,080.00 | $1,080.00 |
| 0509 | CABINET, STORAGE, FLAMMABLE, 30 GAL. | 1 | $1,080.00 | $1,080.00 |
| 3101 | CABINET, STORAGE, FLAMMABLE, 30 GAL. | 1 | $680.00 | $680.00 |
| 3107 | CABINET, STORAGE, FLAMMABLE, 30 GAL. | 1 | $618.00 | $618.00 |
| 3107 | CABINET, STORAGE, FLAMMABLE, 30 GAL. | 1 | $680.00 | $680.00 |

| Department No. | Description | Qty. | Unit Cost | Total Cost |
|---|---|---|---|---|
| 0210 | CABINET, STORAGE, FLAMMABLE, 45 GAL. | 1 | $830.00 | $830.00 |
| 0509 | CABINET, STORAGE, FLAMMABLE, 45 GAL. | 1 | $830.00 | $830.00 |
| 0509 | CABINET, STORAGE, FLAMMABLE, 45 GAL. | 1 | $830.00 | $830.00 |
| 3103 | CABINET, STORAGE, FLAMMABLE, 45 GAL. | 1 | $830.00 | $830.00 |
| 3106 | CABINET, STORAGE, FLAMMABLE, 45 GAL. | 1 | $830.00 | $830.00 |
| 3107 | CABINET, STORAGE, FLAMMABLE, 45 GAL. | 1 | $830.00 | $830.00 |
| 0210 | CABINET, STORAGE, FLAMMABLE, 60 GAL. | 1 | $715.00 | $715.00 |
| 0576 | CABINET, STORAGE, FLAMMABLE, 60 GAL. | 1 | $715.00 | $715.00 |
| 3103 | CABINET, STORAGE, FLAMMABLE, 60 GAL. | 1 | $1,490.00 | $1,490.00 |
| 3103 | CABINET, STORAGE, FLAMMABLE, 60 GAL. | 1 | $1,490.00 | $1,490.00 |
| 3103 | CABINET, STORAGE, FLAMMABLE, 90-120 GAL. | 1 | $1,930.00 | $1,930.00 |
| 3107 | CABINET, STORAGE, FLAMMABLE, 90-120 GAL. | 1 | $2,230.00 | $2,230.00 |
| 0210 | CABINET, STORAGE, FULL HEIGHT | 2 | $255.00 | $510.00 |
| 0210 | CABINET, STORAGE, FULL HEIGHT | 1 | $255.00 | $255.00 |
| 0210 | CABINET, STORAGE, FULL HEIGHT | 2 | $255.00 | $510.00 |
| 0210 | CABINET, STORAGE, FULL HEIGHT | 1 | $255.00 | $255.00 |
| 0210 | CABINET, STORAGE, FULL HEIGHT | 1 | $255.00 | $255.00 |
| 0341 | CABINET, STORAGE, FULL HEIGHT | 4 | $255.00 | $1,020.00 |
| 0400 | CABINET, STORAGE, FULL HEIGHT | 1 | $255.00 | $255.00 |
| 0403 | CABINET, STORAGE, FULL HEIGHT | 1 | $255.00 | $255.00 |
| 0437 | CABINET, STORAGE, FULL HEIGHT | 1 | $255.00 | $255.00 |
| 0441 | CABINET, STORAGE, FULL HEIGHT | 1 | $255.00 | $255.00 |
| 0451 | CABINET, STORAGE, FULL HEIGHT | 1 | $255.00 | $255.00 |
| 0452 | CABINET, STORAGE, FULL HEIGHT | 1 | $255.00 | $255.00 |
| 0454 | CABINET, STORAGE, FULL HEIGHT | 1 | $255.00 | $255.00 |
| 0494 | CABINET, STORAGE, FULL HEIGHT | 2 | $255.00 | $510.00 |
| 0495 | CABINET, STORAGE, FULL HEIGHT | 2 | $255.00 | $510.00 |
| 0497 | CABINET, STORAGE, FULL HEIGHT | 3 | $255.00 | $765.00 |
| 0497 | CABINET, STORAGE, FULL HEIGHT | 1 | $255.00 | $255.00 |
| 0497 | CABINET, STORAGE, FULL HEIGHT | 1 | $255.00 | $255.00 |
| 0499 | CABINET, STORAGE, FULL HEIGHT | 1 | $255.00 | $255.00 |
| 0499 | CABINET, STORAGE, FULL HEIGHT | 1 | $255.00 | $255.00 |
| 0499 | CABINET, STORAGE, FULL HEIGHT | 1 | $255.00 | $255.00 |
| 0499 | CABINET, STORAGE, FULL HEIGHT | 1 | $255.00 | $255.00 |
| 0503 | CABINET, STORAGE, FULL HEIGHT | 1 | $255.00 | $255.00 |
| 0509 | CABINET, STORAGE, FULL HEIGHT | 1 | $255.00 | $255.00 |
| 0509 | CABINET, STORAGE, FULL HEIGHT | 1 | $255.00 | $255.00 |
| 0509 | CABINET, STORAGE, FULL HEIGHT | 1 | $255.00 | $255.00 |
| 0510 | CABINET, STORAGE, FULL HEIGHT | 1 | $255.00 | $255.00 |
| 0540 | CABINET, STORAGE, FULL HEIGHT | 1 | $255.00 | $255.00 |
| 0540 | CABINET, STORAGE, FULL HEIGHT | 1 | $255.00 | $255.00 |
| 0540 | CABINET, STORAGE, FULL HEIGHT | 1 | $255.00 | $255.00 |
| 0540 | CABINET, STORAGE, FULL HEIGHT | 2 | $255.00 | $510.00 |
| 0540 | CABINET, STORAGE, FULL HEIGHT | 1 | $255.00 | $255.00 |
| 0540 | CABINET, STORAGE, FULL HEIGHT | 3 | $255.00 | $765.00 |
| 0540 | CABINET, STORAGE, FULL HEIGHT | 1 | $255.00 | $255.00 |
| 0540 | CABINET, STORAGE, FULL HEIGHT | 1 | $255.00 | $255.00 |
| 0540 | CABINET, STORAGE, FULL HEIGHT | 2 | $255.00 | $510.00 |
| 0540 | CABINET, STORAGE, FULL HEIGHT | 2 | $255.00 | $510.00 |
| 0540 | CABINET, STORAGE, FULL HEIGHT | 2 | $255.00 | $510.00 |
| 0541 | CABINET, STORAGE, FULL HEIGHT | 1 | $255.00 | $255.00 |
| 0541 | CABINET, STORAGE, FULL HEIGHT | 1 | $255.00 | $255.00 |
| 0541 | CABINET, STORAGE, FULL HEIGHT | 3 | $255.00 | $765.00 |
| 0542 | CABINET, STORAGE, FULL HEIGHT | 1 | $255.00 | $255.00 |
| 0545 | CABINET, STORAGE, FULL HEIGHT | 1 | $255.00 | $255.00 |
| 0545 | CABINET, STORAGE, FULL HEIGHT | 1 | $255.00 | $255.00 |
| 0545 | CABINET, STORAGE, FULL HEIGHT | 2 | $255.00 | $510.00 |
| 0545 | CABINET, STORAGE, FULL HEIGHT | 1 | $255.00 | $255.00 |
| 0552 | CABINET, STORAGE, FULL HEIGHT | 3 | $255.00 | $765.00 |
| 0552 | CABINET, STORAGE, FULL HEIGHT | 2 | $255.00 | $510.00 |

| Department No. | Description | Qty. | Unit Cost | Total Cost |
|---|---|---|---|---|
| 0554 | CABINET, STORAGE, FULL HEIGHT | 1 | $255.00 | $255.00 |
| 0560 | CABINET, STORAGE, FULL HEIGHT | 2 | $255.00 | $510.00 |
| 0560 | CABINET, STORAGE, FULL HEIGHT | 2 | $255.00 | $510.00 |
| 0560 | CABINET, STORAGE, FULL HEIGHT | 1 | $255.00 | $255.00 |
| 0560 | CABINET, STORAGE, FULL HEIGHT | 1 | $255.00 | $255.00 |
| 0560 | CABINET, STORAGE, FULL HEIGHT | 4 | $255.00 | $1,020.00 |
| 0560 | CABINET, STORAGE, FULL HEIGHT | 1 | $255.00 | $255.00 |
| 0560 | CABINET, STORAGE, FULL HEIGHT | 1 | $255.00 | $255.00 |
| 0560 | CABINET, STORAGE, FULL HEIGHT | 4 | $255.00 | $1,020.00 |
| 0560 | CABINET, STORAGE, FULL HEIGHT | 5 | $255.00 | $1,275.00 |
| 0560 | CABINET, STORAGE, FULL HEIGHT | 1 | $255.00 | $255.00 |
| 0560 | CABINET, STORAGE, FULL HEIGHT | 1 | $255.00 | $255.00 |
| 0560 | CABINET, STORAGE, FULL HEIGHT | 1 | $255.00 | $255.00 |
| 0560 | CABINET, STORAGE, FULL HEIGHT | 1 | $255.00 | $255.00 |
| 0560 | CABINET, STORAGE, FULL HEIGHT | 1 | $255.00 | $255.00 |
| 0560 | CABINET, STORAGE, FULL HEIGHT | 2 | $255.00 | $510.00 |
| 0560 | CABINET, STORAGE, FULL HEIGHT | 1 | $255.00 | $255.00 |
| 0560 | CABINET, STORAGE, FULL HEIGHT | 1 | $255.00 | $255.00 |
| 0560 | CABINET, STORAGE, FULL HEIGHT | 1 | $255.00 | $255.00 |
| 0560 | CABINET, STORAGE, FULL HEIGHT | 2 | $255.00 | $510.00 |
| 0570 | CABINET, STORAGE, FULL HEIGHT | 1 | $255.00 | $255.00 |
| 0570 | CABINET, STORAGE, FULL HEIGHT | 1 | $255.00 | $255.00 |
| 0570 | CABINET, STORAGE, FULL HEIGHT | 1 | $255.00 | $255.00 |
| 0570 | CABINET, STORAGE, FULL HEIGHT | 3 | $255.00 | $765.00 |
| 0570 | CABINET, STORAGE, FULL HEIGHT | 1 | $255.00 | $255.00 |
| 0570 | CABINET, STORAGE, FULL HEIGHT | 3 | $255.00 | $765.00 |
| 0570 | CABINET, STORAGE, FULL HEIGHT | 1 | $255.00 | $255.00 |
| 0570 | CABINET, STORAGE, FULL HEIGHT | 1 | $255.00 | $255.00 |
| 0570 | CABINET, STORAGE, FULL HEIGHT | 1 | $255.00 | $255.00 |
| 0570 | CABINET, STORAGE, FULL HEIGHT | 1 | $255.00 | $255.00 |
| 0576 | CABINET, STORAGE, FULL HEIGHT | 3 | $255.00 | $765.00 |
| 0576 | CABINET, STORAGE, FULL HEIGHT | 1 | $255.00 | $255.00 |
| 0576 | CABINET, STORAGE, FULL HEIGHT | 1 | $255.00 | $255.00 |
| 0576 | CABINET, STORAGE, FULL HEIGHT | 4 | $255.00 | $1,020.00 |
| 0576 | CABINET, STORAGE, FULL HEIGHT | 2 | $255.00 | $510.00 |
| 0576 | CABINET, STORAGE, FULL HEIGHT | 1 | $255.00 | $255.00 |
| 0576 | CABINET, STORAGE, FULL HEIGHT | 1 | $255.00 | $255.00 |
| 0576 | CABINET, STORAGE, FULL HEIGHT | 1 | $255.00 | $255.00 |
| 0576 | CABINET, STORAGE, FULL HEIGHT | 1 | $255.00 | $255.00 |
| 0576 | CABINET, STORAGE, FULL HEIGHT | 1 | $255.00 | $255.00 |
| 0576 | CABINET, STORAGE, FULL HEIGHT | 1 | $255.00 | $255.00 |
| 0576 | CABINET, STORAGE, FULL HEIGHT | 1 | $255.00 | $255.00 |
| 0576 | CABINET, STORAGE, FULL HEIGHT | 2 | $255.00 | $510.00 |
| 0576 | CABINET, STORAGE, FULL HEIGHT | 1 | $255.00 | $255.00 |
| 0576 | CABINET, STORAGE, FULL HEIGHT | 1 | $255.00 | $255.00 |
| 0576 | CABINET, STORAGE, FULL HEIGHT | 1 | $255.00 | $255.00 |
| 0576 | CABINET, STORAGE, FULL HEIGHT | 1 | $255.00 | $255.00 |
| 0576 | CABINET, STORAGE, FULL HEIGHT | 2 | $255.00 | $510.00 |
| 0576 | CABINET, STORAGE, FULL HEIGHT | 1 | $255.00 | $255.00 |
| 0576 | CABINET, STORAGE, FULL HEIGHT | 1 | $255.00 | $255.00 |
| 0581 | CABINET, STORAGE, FULL HEIGHT | 1 | $255.00 | $255.00 |
| 0581 | CABINET, STORAGE, FULL HEIGHT | 1 | $255.00 | $255.00 |
| 0587 | CABINET, STORAGE, FULL HEIGHT | 1 | $255.00 | $255.00 |
| 0882 | CABINET, STORAGE, FULL HEIGHT | 2 | $255.00 | $510.00 |
| 3103 | CABINET, STORAGE, FULL HEIGHT | 1 | $255.00 | $255.00 |
| 0583 | CABINET, STORAGE, FULL HEIGHT, W/ ELECTRONIC LOCK | 1 | $1,320.00 | $1,320.00 |
| 0450 | CABINET, STORAGE, HALF HEIGHT | 2 | $100.00 | $200.00 |
| 0503 | CABINET, STORAGE, HALF HEIGHT | 1 | $100.00 | $100.00 |
| 0509 | CABINET, STORAGE, HALF HEIGHT | 1 | $100.00 | $100.00 |
| 0509 | CABINET, STORAGE, HALF HEIGHT | 1 | $100.00 | $100.00 |

| Department No. | Description | Qty. | Unit Cost | Total Cost |
|---|---|---|---|---|
| 0509 | CABINET, STORAGE, HALF HEIGHT | 1 | $100.00 | $100.00 |
| 0540 | CABINET, STORAGE, HALF HEIGHT | 2 | $100.00 | $200.00 |
| 0541 | CABINET, STORAGE, HALF HEIGHT | 1 | $100.00 | $100.00 |
| 0545 | CABINET, STORAGE, HALF HEIGHT | 1 | $100.00 | $100.00 |
| 0554 | CABINET, STORAGE, HALF HEIGHT | 1 | $100.00 | $100.00 |
| 0554 | CABINET, STORAGE, HALF HEIGHT | 1 | $100.00 | $100.00 |
| 0560 | CABINET, STORAGE, HALF HEIGHT | 1 | $100.00 | $100.00 |
| 0560 | CABINET, STORAGE, HALF HEIGHT | 1 | $100.00 | $100.00 |
| 0560 | CABINET, STORAGE, HALF HEIGHT | 1 | $100.00 | $100.00 |
| 0560 | CABINET, STORAGE, HALF HEIGHT | 1 | $100.00 | $100.00 |
| 0560 | CABINET, STORAGE, HALF HEIGHT | 1 | $100.00 | $100.00 |
| 0560 | CABINET, STORAGE, HALF HEIGHT | 1 | $100.00 | $100.00 |
| 0560 | CABINET, STORAGE, HALF HEIGHT | 1 | $100.00 | $100.00 |
| 0560 | CABINET, STORAGE, HALF HEIGHT | 1 | $100.00 | $100.00 |
| 0570 | CABINET, STORAGE, HALF HEIGHT | 1 | $100.00 | $100.00 |
| 0570 | CABINET, STORAGE, HALF HEIGHT | 2 | $100.00 | $200.00 |
| 0576 | CABINET, STORAGE, HALF HEIGHT | 1 | $100.00 | $100.00 |
| 0576 | CABINET, STORAGE, HALF HEIGHT | 2 | $100.00 | $200.00 |
| 0576 | CABINET, STORAGE, HALF HEIGHT | 3 | $100.00 | $300.00 |
| 0576 | CABINET, STORAGE, HALF HEIGHT | 1 | $100.00 | $100.00 |
| 0576 | CABINET, STORAGE, HALF HEIGHT | 1 | $100.00 | $100.00 |
| 0587 | CABINET, STORAGE, HALF HEIGHT | 1 | $100.00 | $100.00 |
| 0630 | CABINET, STORAGE, HALF HEIGHT | 1 | $100.00 | $100.00 |
| 0630 | CABINET, STORAGE, HALF HEIGHT | 1 | $100.00 | $100.00 |
| 0882 | CABINET, STORAGE, HALF HEIGHT | 1 | $100.00 | $100.00 |
| 0882 | CABINET, STORAGE, HALF HEIGHT | 1 | $100.00 | $100.00 |
| 3103 | CABINET, STORAGE, ROLLING, FULL HEIGHT | 1 | $1,000.00 | $1,000.00 |
| 3103 | CABINET, STORAGE, ROLLING, FULL HEIGHT | 1 | $1,000.00 | $1,000.00 |
| 0210 | CABINET, STORAGE, ROLLING, HALF HEIGHT | 1 | $475.00 | $475.00 |
| 0497 | CABINET, STORAGE, ROLLING, HALF HEIGHT | 1 | $475.00 | $475.00 |
| 0499 | CABINET, STORAGE, ROLLING, HALF HEIGHT | 1 | $475.00 | $475.00 |
| 0545 | CABINET, STORAGE, ROLLING, HALF HEIGHT | 1 | $475.00 | $475.00 |
| 0554 | CABINET, STORAGE, ROLLING, HALF HEIGHT | 1 | $475.00 | $475.00 |
| 0570 | CABINET, STORAGE, ROLLING, HALF HEIGHT | 1 | $475.00 | $475.00 |
| 0576 | CABINET, STORAGE, ROLLING, HALF HEIGHT | 1 | $475.00 | $475.00 |
| 0576 | CABINET, STORAGE, ROLLING, HALF HEIGHT | 1 | $475.00 | $475.00 |
| 0403 | CABINET, STORAGE, W/ BLUEPRINT RACK | 33 | $435.00 | $14,355.00 |
| 3106 | CABINET, WARMING, 2 DOOR, REACH-IN | 1 | $1,816.45 | $1,816.45 |
| 0576 | CABINET, WARMING, FULL HEIGHT | 1 | $2,200.00 | $2,200.00 |
| 0576 | CABINET, WARMING, TRANSPORT | 1 | $2,025.00 | $2,025.00 |
| 0503 | CABLE BOX | 6 | $50.00 | $300.00 |
| 0215 | CALCULATOR, DESK TOP, LOW-END | 1 | $65.00 | $65.00 |
| 0215 | CALCULATOR, DESK TOP, LOW-END | 1 | $65.00 | $65.00 |
| 0215 | CALCULATOR, DESK TOP, LOW-END | 1 | $65.00 | $65.00 |
| 0451 | CALCULATOR, DESK TOP, LOW-END | 1 | $65.00 | $65.00 |
| 0451 | CALCULATOR, DESK TOP, LOW-END | 1 | $65.00 | $65.00 |
| 0494 | CALCULATOR, DESK TOP, LOW-END | 1 | $65.00 | $65.00 |
| 0553 | CALCULATOR, DESK TOP, LOW-END | 1 | $65.00 | $65.00 |
| 0570 | CALCULATOR, DESK TOP, LOW-END | 1 | $65.00 | $65.00 |
| 0570 | CALCULATOR, DESK TOP, LOW-END | 1 | $65.00 | $65.00 |
| 3106 | CALCULATOR, DESK TOP, LOW-END | 1 | $65.00 | $65.00 |
| 0214 | CALCULATOR, DESK TOP, HIGH-END | 2 | $100.00 | $200.00 |
| 0400 | CALCULATOR, DESK TOP, HIGH-END | 1 | $100.00 | $100.00 |
| 0400 | CALCULATOR, DESK TOP, HIGH-END | 1 | $100.00 | $100.00 |
| 0404 | CALCULATOR, DESK TOP, HIGH-END | 1 | $100.00 | $100.00 |
| 0450 | CALCULATOR, DESK TOP, HIGH-END | 1 | $100.00 | $100.00 |
| 0450 | CALCULATOR, DESK TOP, HIGH-END | 5 | $100.00 | $500.00 |
| 0450 | CALCULATOR, DESK TOP, HIGH-END | 1 | $100.00 | $100.00 |
| 0451 | CALCULATOR, DESK TOP, HIGH-END | 7 | $100.00 | $700.00 |
| 0451 | CALCULATOR, DESK TOP, HIGH-END | 1 | $100.00 | $100.00 |

| Department No. | Description | Qty. | Unit Cost | Total Cost |
|---|---|---|---|---|
| 0451 | CALCULATOR, DESK TOP, HIGH-END | 1 | $100.00 | $100.00 |
| 0452 | CALCULATOR, DESK TOP, HIGH-END | 1 | $100.00 | $100.00 |
| 0452 | CALCULATOR, DESK TOP, HIGH-END | 1 | $100.00 | $100.00 |
| 0452 | CALCULATOR, DESK TOP, HIGH-END | 1 | $100.00 | $100.00 |
| 0452 | CALCULATOR, DESK TOP, HIGH-END | 1 | $100.00 | $100.00 |
| 0452 | CALCULATOR, DESK TOP, HIGH-END | 1 | $100.00 | $100.00 |
| 0452 | CALCULATOR, DESK TOP, HIGH-END | 1 | $100.00 | $100.00 |
| 0452 | CALCULATOR, DESK TOP, HIGH-END | 1 | $100.00 | $100.00 |
| 0453 | CALCULATOR, DESK TOP, HIGH-END | 1 | $100.00 | $100.00 |
| 0453 | CALCULATOR, DESK TOP, HIGH-END | 1 | $100.00 | $100.00 |
| 0453 | CALCULATOR, DESK TOP, HIGH-END | 1 | $100.00 | $100.00 |
| 0454 | CALCULATOR, DESK TOP, HIGH-END | 2 | $100.00 | $200.00 |
| 0492 | CALCULATOR, DESK TOP, HIGH-END | 1 | $100.00 | $100.00 |
| 0494 | CALCULATOR, DESK TOP, HIGH-END | 1 | $100.00 | $100.00 |
| 0495 | CALCULATOR, DESK TOP, HIGH-END | 1 | $100.00 | $100.00 |
| 0495 | CALCULATOR, DESK TOP, HIGH-END | 1 | $100.00 | $100.00 |
| 0495 | CALCULATOR, DESK TOP, HIGH-END | 1 | $100.00 | $100.00 |
| 0495 | CALCULATOR, DESK TOP, HIGH-END | 1 | $100.00 | $100.00 |
| 0495 | CALCULATOR, DESK TOP, HIGH-END | 1 | $100.00 | $100.00 |
| 0495 | CALCULATOR, DESK TOP, HIGH-END | 1 | $100.00 | $100.00 |
| 0495 | CALCULATOR, DESK TOP, HIGH-END | 1 | $100.00 | $100.00 |
| 0495 | CALCULATOR, DESK TOP, HIGH-END | 1 | $100.00 | $100.00 |
| 0495 | CALCULATOR, DESK TOP, HIGH-END | 1 | $100.00 | $100.00 |
| 0497 | CALCULATOR, DESK TOP, HIGH-END | 1 | $100.00 | $100.00 |
| 0497 | CALCULATOR, DESK TOP, HIGH-END | 5 | $100.00 | $500.00 |
| 0497 | CALCULATOR, DESK TOP, HIGH-END | 1 | $100.00 | $100.00 |
| 0497 | CALCULATOR, DESK TOP, HIGH-END | 1 | $100.00 | $100.00 |
| 0499 | CALCULATOR, DESK TOP, HIGH-END | 1 | $100.00 | $100.00 |
| 0499 | CALCULATOR, DESK TOP, HIGH-END | 2 | $100.00 | $200.00 |
| 0499 | CALCULATOR, DESK TOP, HIGH-END | 20 | $100.00 | $2,000.00 |
| 0499 | CALCULATOR, DESK TOP, HIGH-END | 1 | $100.00 | $100.00 |
| 0499 | CALCULATOR, DESK TOP, HIGH-END | 3 | $100.00 | $300.00 |
| 0499 | CALCULATOR, DESK TOP, HIGH-END | 1 | $100.00 | $100.00 |
| 0499 | CALCULATOR, DESK TOP, HIGH-END | 3 | $100.00 | $300.00 |
| 0499 | CALCULATOR, DESK TOP, HIGH-END | 5 | $100.00 | $500.00 |
| 0499 | CALCULATOR, DESK TOP, HIGH-END | 1 | $100.00 | $100.00 |
| 0499 | CALCULATOR, DESK TOP, HIGH-END | 6 | $100.00 | $600.00 |
| 0499 | CALCULATOR, DESK TOP, HIGH-END | 1 | $100.00 | $100.00 |
| 0499 | CALCULATOR, DESK TOP, HIGH-END | 7 | $100.00 | $700.00 |
| 0499 | CALCULATOR, DESK TOP, HIGH-END | 4 | $100.00 | $400.00 |
| 0499 | CALCULATOR, DESK TOP, HIGH-END | 1 | $100.00 | $100.00 |
| 0499 | CALCULATOR, DESK TOP, HIGH-END | 8 | $100.00 | $800.00 |
| 0509 | CALCULATOR, DESK TOP, HIGH-END | 1 | $100.00 | $100.00 |
| 0509 | CALCULATOR, DESK TOP, HIGH-END | 1 | $100.00 | $100.00 |
| 0540 | CALCULATOR, DESK TOP, HIGH-END | 1 | $100.00 | $100.00 |
| 0551 | CALCULATOR, DESK TOP, HIGH-END | 1 | $100.00 | $100.00 |
| 0560 | CALCULATOR, DESK TOP, HIGH-END | 1 | $100.00 | $100.00 |
| 0570 | CALCULATOR, DESK TOP, HIGH-END | 1 | $100.00 | $100.00 |
| 0576 | CALCULATOR, DESK TOP, HIGH-END | 1 | $100.00 | $100.00 |
| 0576 | CALCULATOR, DESK TOP, HIGH-END | 1 | $100.00 | $100.00 |
| 0576 | CALCULATOR, DESK TOP, HIGH-END | 1 | $100.00 | $100.00 |
| 0576 | CALCULATOR, DESK TOP, HIGH-END | 1 | $100.00 | $100.00 |
| 0570 | CALCULATOR, GRAPHIC SCIENTIFIC | 7 | $150.00 | $1,050.00 |
| 0570 | CAMCORDER | 1 | $240.00 | $240.00 |
| 0570 | CAMCORDER | 1 | $240.00 | $240.00 |
| 0510 | CAMCORDER, DIGITAL | 1 | $945.00 | $945.00 |
| 0541 | CAMCORDER, DIGITAL | 1 | $945.00 | $945.00 |
| 0540 | CAMCORDER, HD, PROFESSIONAL, COMPACT | 1 | $2,500.00 | $2,500.00 |
| 0540 | CAMCORDER, HD, PROFESSIONAL, COMPACT | 1 | $2,500.00 | $2,500.00 |
| 0540 | CAMCORDER, HD, PROFESSIONAL, COMPACT | 1 | $2,500.00 | $2,500.00 |

| Department No. | Description | Qty. | Unit Cost | Total Cost |
|---|---|---|---|---|
| 0560 | CAMERA SYSTEM, COVERT | 1 | $8,500.00 | $8,500.00 |
| 0560 | CAMERA SYSTEM, COVERT | 1 | $6,500.00 | $6,500.00 |
| 0560 | CAMERA SYSTEM, COVERT | 1 | $6,500.00 | $6,500.00 |
| 0503 | CAMERA SYSTEM, IN-CAR VIDEO, LAW ENFORCEMENT | 1 | $4,500.00 | $4,500.00 |
| 0503 | CAMERA SYSTEM, IN-CAR VIDEO, LAW ENFORCEMENT | 1 | $4,500.00 | $4,500.00 |
| 0503 | CAMERA SYSTEM, IN-CAR VIDEO, LAW ENFORCEMENT | 1 | $4,500.00 | $4,500.00 |
| 0503 | CAMERA SYSTEM, IN-CAR VIDEO, LAW ENFORCEMENT | 1 | $4,500.00 | $4,500.00 |
| 0503 | CAMERA SYSTEM, IN-CAR VIDEO, LAW ENFORCEMENT | 1 | $4,500.00 | $4,500.00 |
| 0503 | CAMERA SYSTEM, IN-CAR VIDEO, LAW ENFORCEMENT | 1 | $4,500.00 | $4,500.00 |
| 0503 | CAMERA SYSTEM, IN-CAR VIDEO, LAW ENFORCEMENT | 1 | $4,500.00 | $4,500.00 |
| 0503 | CAMERA SYSTEM, IN-CAR VIDEO, LAW ENFORCEMENT | 1 | $4,500.00 | $4,500.00 |
| 0503 | CAMERA SYSTEM, IN-CAR VIDEO, LAW ENFORCEMENT | 1 | $4,500.00 | $4,500.00 |
| 0503 | CAMERA SYSTEM, IN-CAR VIDEO, LAW ENFORCEMENT | 1 | $4,500.00 | $4,500.00 |
| 0503 | CAMERA SYSTEM, IN-CAR VIDEO, LAW ENFORCEMENT | 1 | $4,500.00 | $4,500.00 |
| 0503 | CAMERA SYSTEM, IN-CAR VIDEO, LAW ENFORCEMENT | 1 | $4,500.00 | $4,500.00 |
| 0503 | CAMERA SYSTEM, IN-CAR VIDEO, LAW ENFORCEMENT | 1 | $4,500.00 | $4,500.00 |
| 0503 | CAMERA SYSTEM, IN-CAR VIDEO, LAW ENFORCEMENT | 1 | $4,500.00 | $4,500.00 |
| 0503 | CAMERA SYSTEM, IN-CAR VIDEO, LAW ENFORCEMENT | 1 | $4,500.00 | $4,500.00 |
| 0503 | CAMERA SYSTEM, IN-CAR VIDEO, LAW ENFORCEMENT | 1 | $4,500.00 | $4,500.00 |
| 0540 | CAMERA SYSTEM, IN-CAR VIDEO, LAW ENFORCEMENT | 1 | $4,500.00 | $4,500.00 |
| 0540 | CAMERA SYSTEM, IN-CAR VIDEO, LAW ENFORCEMENT | 1 | $1,270.00 | $1,270.00 |
| 0540 | CAMERA SYSTEM, IN-CAR VIDEO, LAW ENFORCEMENT | 1 | $1,270.00 | $1,270.00 |
| 0540 | CAMERA SYSTEM, IN-CAR VIDEO, LAW ENFORCEMENT | 1 | $1,270.00 | $1,270.00 |
| 0540 | CAMERA SYSTEM, IN-CAR VIDEO, LAW ENFORCEMENT | 1 | $4,500.00 | $4,500.00 |
| 0540 | CAMERA SYSTEM, IN-CAR VIDEO, LAW ENFORCEMENT | 1 | $4,500.00 | $4,500.00 |
| 0540 | CAMERA SYSTEM, IN-CAR VIDEO, LAW ENFORCEMENT | 1 | $4,500.00 | $4,500.00 |
| 0540 | CAMERA SYSTEM, IN-CAR VIDEO, LAW ENFORCEMENT | 1 | $1,270.00 | $1,270.00 |
| 0540 | CAMERA SYSTEM, IN-CAR VIDEO, LAW ENFORCEMENT | 1 | $1,270.00 | $1,270.00 |
| 0540 | CAMERA SYSTEM, IN-CAR VIDEO, LAW ENFORCEMENT | 1 | $4,500.00 | $4,500.00 |
| 0540 | CAMERA SYSTEM, IN-CAR VIDEO, LAW ENFORCEMENT | 1 | $1,270.00 | $1,270.00 |
| 0540 | CAMERA SYSTEM, IN-CAR VIDEO, LAW ENFORCEMENT | 1 | $1,270.00 | $1,270.00 |
| 0540 | CAMERA SYSTEM, IN-CAR VIDEO, LAW ENFORCEMENT | 1 | $1,270.00 | $1,270.00 |
| 0551 | CAMERA SYSTEM, IN-CAR VIDEO, LAW ENFORCEMENT | 1 | $4,500.00 | $4,500.00 |
| 0551 | CAMERA SYSTEM, IN-CAR VIDEO, LAW ENFORCEMENT | 1 | $4,500.00 | $4,500.00 |
| 0551 | CAMERA SYSTEM, IN-CAR VIDEO, LAW ENFORCEMENT | 1 | $4,500.00 | $4,500.00 |
| 0551 | CAMERA SYSTEM, IN-CAR VIDEO, LAW ENFORCEMENT | 1 | $4,500.00 | $4,500.00 |
| 0551 | CAMERA SYSTEM, IN-CAR VIDEO, LAW ENFORCEMENT | 1 | $4,500.00 | $4,500.00 |
| 0551 | CAMERA SYSTEM, IN-CAR VIDEO, LAW ENFORCEMENT | 1 | $4,500.00 | $4,500.00 |
| 0551 | CAMERA SYSTEM, IN-CAR VIDEO, LAW ENFORCEMENT | 1 | $4,500.00 | $4,500.00 |
| 0551 | CAMERA SYSTEM, IN-CAR VIDEO, LAW ENFORCEMENT | 1 | $4,500.00 | $4,500.00 |
| 0551 | CAMERA SYSTEM, IN-CAR VIDEO, LAW ENFORCEMENT | 1 | $4,500.00 | $4,500.00 |
| 0551 | CAMERA SYSTEM, IN-CAR VIDEO, LAW ENFORCEMENT | 1 | $4,500.00 | $4,500.00 |
| 0552 | CAMERA SYSTEM, IN-CAR VIDEO, LAW ENFORCEMENT | 1 | $4,500.00 | $4,500.00 |
| 0552 | CAMERA SYSTEM, IN-CAR VIDEO, LAW ENFORCEMENT | 1 | $4,500.00 | $4,500.00 |
| 0552 | CAMERA SYSTEM, IN-CAR VIDEO, LAW ENFORCEMENT | 1 | $4,500.00 | $4,500.00 |
| 0553 | CAMERA SYSTEM, IN-CAR VIDEO, LAW ENFORCEMENT | 1 | $4,500.00 | $4,500.00 |
| 0554 | CAMERA SYSTEM, IN-CAR VIDEO, LAW ENFORCEMENT | 1 | $4,500.00 | $4,500.00 |
| 0554 | CAMERA SYSTEM, IN-CAR VIDEO, LAW ENFORCEMENT | 1 | $4,500.00 | $4,500.00 |
| 0554 | CAMERA SYSTEM, IN-CAR VIDEO, LAW ENFORCEMENT | 1 | $4,500.00 | $4,500.00 |
| 0554 | CAMERA SYSTEM, IN-CAR VIDEO, LAW ENFORCEMENT | 1 | $4,500.00 | $4,500.00 |
| 0554 | CAMERA SYSTEM, IN-CAR VIDEO, LAW ENFORCEMENT | 1 | $4,500.00 | $4,500.00 |
| 0554 | CAMERA SYSTEM, IN-CAR VIDEO, LAW ENFORCEMENT | 1 | $4,500.00 | $4,500.00 |
| 0554 | CAMERA SYSTEM, IN-CAR VIDEO, LAW ENFORCEMENT | 1 | $4,500.00 | $4,500.00 |
| 0560 | CAMERA SYSTEM, IN-CAR VIDEO, LAW ENFORCEMENT | 1 | $4,500.00 | $4,500.00 |
| 0560 | CAMERA SYSTEM, IN-CAR VIDEO, LAW ENFORCEMENT | 1 | $4,500.00 | $4,500.00 |
| 0560 | CAMERA SYSTEM, IN-CAR VIDEO, LAW ENFORCEMENT | 1 | $4,500.00 | $4,500.00 |
| 0560 | CAMERA SYSTEM, IN-CAR VIDEO, LAW ENFORCEMENT | 1 | $4,500.00 | $4,500.00 |
| 1000 | CAMERA SYSTEM, IN-CAR VIDEO, LAW ENFORCEMENT | 1 | $4,500.00 | $4,500.00 |
| 1000 | CAMERA SYSTEM, IN-CAR VIDEO, LAW ENFORCEMENT | 1 | $4,500.00 | $4,500.00 |
| 1000 | CAMERA SYSTEM, IN-CAR VIDEO, LAW ENFORCEMENT | 1 | $4,500.00 | $4,500.00 |
| 1000 | CAMERA SYSTEM, IN-CAR VIDEO, LAW ENFORCEMENT | 1 | $4,500.00 | $4,500.00 |

**Williamson County Asset Inventory Report** **2025**

| Department No. | Description | Qty. | Unit Cost | Total Cost |
|---|---|---|---|---|
| 1000 | CAMERA SYSTEM, IN-CAR VIDEO, LAW ENFORCEMENT | 1 | $4,500.00 | $4,500.00 |

| Department No. | Description | Qty. | Unit Cost | Total Cost |
|---|---|---|---|---|
| 1000 | CAMERA SYSTEM, IN-CAR VIDEO, LAW ENFORCEMENT | 1 | $4,500.00 | $4,500.00 |
| 1000 | CAMERA SYSTEM, IN-CAR VIDEO, LAW ENFORCEMENT | 1 | $4,500.00 | $4,500.00 |
| 1000 | CAMERA SYSTEM, IN-CAR VIDEO, LAW ENFORCEMENT | 1 | $4,500.00 | $4,500.00 |
| 1000 | CAMERA SYSTEM, IN-CAR VIDEO, LAW ENFORCEMENT | 1 | $4,500.00 | $4,500.00 |
| 1000 | CAMERA SYSTEM, IN-CAR VIDEO, LAW ENFORCEMENT | 1 | $4,500.00 | $4,500.00 |
| 1000 | CAMERA SYSTEM, IN-CAR VIDEO, LAW ENFORCEMENT | 1 | $4,500.00 | $4,500.00 |
| 1000 | CAMERA SYSTEM, IN-CAR VIDEO, LAW ENFORCEMENT | 1 | $1,270.00 | $1,270.00 |
| 1000 | CAMERA SYSTEM, IN-CAR VIDEO, LAW ENFORCEMENT | 1 | $1,270.00 | $1,270.00 |
| 1000 | CAMERA SYSTEM, IN-CAR VIDEO, LAW ENFORCEMENT | 1 | $4,500.00 | $4,500.00 |
| 1000 | CAMERA SYSTEM, IN-CAR VIDEO, LAW ENFORCEMENT | 1 | $1,270.00 | $1,270.00 |
| 1000 | CAMERA SYSTEM, IN-CAR VIDEO, LAW ENFORCEMENT | 1 | $4,500.00 | $4,500.00 |
| 1000 | CAMERA SYSTEM, IN-CAR VIDEO, LAW ENFORCEMENT | 1 | $4,500.00 | $4,500.00 |
| 1000 | CAMERA SYSTEM, IN-CAR VIDEO, LAW ENFORCEMENT | 1 | $4,500.00 | $4,500.00 |
| 1000 | CAMERA SYSTEM, IN-CAR VIDEO, LAW ENFORCEMENT | 1 | $4,500.00 | $4,500.00 |
| 1000 | CAMERA SYSTEM, IN-CAR VIDEO, LAW ENFORCEMENT | 1 | $4,500.00 | $4,500.00 |
| 1000 | CAMERA SYSTEM, IN-CAR VIDEO, LAW ENFORCEMENT | 1 | $4,500.00 | $4,500.00 |
| 1000 | CAMERA SYSTEM, IN-CAR VIDEO, LAW ENFORCEMENT | 1 | $4,500.00 | $4,500.00 |
| 1000 | CAMERA SYSTEM, IN-CAR VIDEO, LAW ENFORCEMENT | 1 | $4,500.00 | $4,500.00 |
| 0560 | CAMERA UPGRADE KIT, FORENSIC, 3D | 1 | $6,116.50 | $6,116.50 |
| 0560 | CAMERA UPGRADE KIT, FORENSIC, 3D | 1 | $6,116.50 | $6,116.50 |
| 0402 | CAMERA, 35MM, LOW-END | 1 | $180.00 | $180.00 |
| 0560 | CAMERA, CRIMESCENE | 1 | $2,966.75 | $2,966.75 |
| 0492 | CAMERA, DIGITAL | 3 | $130.00 | $390.00 |
| 0560 | CAMERA, DIGITAL | 1 | $330.00 | $330.00 |
| 0560 | CAMERA, DIGITAL | 1 | $330.00 | $330.00 |
| 0570 | CAMERA, DIGITAL | 1 | $130.00 | $130.00 |
| 0581 | CAMERA, DIGITAL | 2 | $330.00 | $660.00 |
| 0560 | CAMERA, DIGITAL, SLR | 1 | $925.00 | $925.00 |
| 0560 | CAMERA, DIGITAL, SLR | 1 | $925.00 | $925.00 |
| 0560 | CAMERA, DIGITAL, SLR | 1 | $925.00 | $925.00 |
| 0560 | CAMERA, DIGITAL, SLR | 1 | $925.00 | $925.00 |
| 0560 | CAMERA, DIGITAL, SLR | 1 | $925.00 | $925.00 |
| 0560 | CAMERA, DIGITAL, SLR | 1 | $925.00 | $925.00 |
| 0560 | CAMERA, DIGITAL, SLR | 1 | $925.00 | $925.00 |
| 0560 | CAMERA, DIGITAL, SLR | 1 | $925.00 | $925.00 |
| 0560 | CAMERA, DIGITAL, SLR | 1 | $925.00 | $925.00 |
| 0560 | CAMERA, DIGITAL, SLR | 1 | $925.00 | $925.00 |
| 0560 | CAMERA, DIGITAL, SLR | 1 | $925.00 | $925.00 |
| 0560 | CAMERA, DIGITAL, SLR | 1 | $925.00 | $925.00 |
| 0425 | CAMERA, DOCUMENT | 1 | $785.00 | $785.00 |
| 0426 | CAMERA, DOCUMENT | 1 | $785.00 | $785.00 |
| 0428 | CAMERA, DOCUMENT | 1 | $785.00 | $785.00 |
| 0429 | CAMERA, DOCUMENT | 1 | $785.00 | $785.00 |
| 0438 | CAMERA, DOCUMENT | 1 | $785.00 | $785.00 |
| 0439 | CAMERA, DOCUMENT | 1 | $785.00 | $785.00 |
| 0441 | CAMERA, DOCUMENT | 1 | $785.00 | $785.00 |
| 0453 | CAMERA, DOCUMENT | 1 | $785.00 | $785.00 |
| 0402 | CAMERA, DOCUMENT, LOW-END | 1 | $275.00 | $275.00 |
| 0576 | CAMERA, DOCUMENT, LOW-END | 1 | $275.00 | $275.00 |
| 0576 | CAMERA, DOCUMENT, LOW-END | 1 | $275.00 | $275.00 |
| 0560 | CAMERA, EYE | 1 | $200.00 | $200.00 |
| 0560 | CAMERA, FULL-SPECTRUM, FORENSIC | 1 | $31,900.00 | $31,900.00 |
| 0440 | CAMERA, POLAROID | 1 | $60.00 | $60.00 |
| 0560 | CAMERA, STREET LIGHT SURVEILLANCE SYSTEM | 1 | $6,573.00 | $6,573.00 |
| 0560 | CAMERA, STREET LIGHT SURVEILLANCE SYSTEM | 1 | $6,573.00 | $6,573.00 |
| 0542 | CAMERA, THERMAL IMAGER | 1 | $9,850.00 | $9,850.00 |
| 0542 | CAMERA, THERMAL IMAGER | 1 | $9,850.00 | $9,850.00 |
| 0542 | CAMERA, THERMAL IMAGER | 1 | $9,850.00 | $9,850.00 |
| 0400 | CAMERA, VIDEO CONFERENCE, HD | 1 | $3,250.00 | $3,250.00 |

| Department No. | Description | Qty. | Unit Cost | Total Cost |
|---|---|---|---|---|
| 0402 | CAMERA, VIDEO CONFERENCE, HD | 1 | $3,250.00 | $3,250.00 |
| 0452 | CAMERA, VIDEO CONFERENCE, HD | 1 | $3,250.00 | $3,250.00 |
| 0494 | CAMERA, VIDEO CONFERENCE, HD | 1 | $3,250.00 | $3,250.00 |
| 0503 | CAMERA, VIDEO CONFERENCE, HD | 1 | $3,250.00 | $3,250.00 |
| 0503 | CAMERA, VIDEO CONFERENCE, HD | 1 | $3,250.00 | $3,250.00 |
| 0509 | CAMERA, VIDEO CONFERENCE, HD | 1 | $3,250.00 | $3,250.00 |
| 0510 | CAMERA, VIDEO CONFERENCE, HD | 1 | $3,250.00 | $3,250.00 |
| 0540 | CAMERA, VIDEO CONFERENCE, HD | 1 | $3,250.00 | $3,250.00 |
| 0554 | CAMERA, VIDEO CONFERENCE, HD | 1 | $3,250.00 | $3,250.00 |
| 0213 | CAMERA, VIDEO TELECONFERENCING SYSTEM | 1 | $1,100.00 | $1,100.00 |
| 0213 | CAMERA, VIDEO TELECONFERENCING SYSTEM | 1 | $1,100.00 | $1,100.00 |
| 0213 | CAMERA, VIDEO TELECONFERENCING SYSTEM | 1 | $1,100.00 | $1,100.00 |
| 0541 | CAMERA, VIDEO TELECONFERENCING SYSTEM | 1 | $1,100.00 | $1,100.00 |
| 0553 | CAMERA, VIDEO TELECONFERENCING SYSTEM | 1 | $1,100.00 | $1,100.00 |
| 3106 | CAMERA, VIDEO TELECONFERENCING SYSTEM | 1 | $1,100.00 | $1,100.00 |
| 0560 | CAMERA, VIDEO, IN-CAR | 1 | $4,500.00 | $4,500.00 |
| 1000 | CAMERA, VIDEO, IN-CAR | 1 | $4,500.00 | $4,500.00 |
| 1000 | CAMERA, VIDEO, IN-CAR | 1 | $4,500.00 | $4,500.00 |
| 1000 | CAMERA, VIDEO, IN-CAR | 1 | $4,500.00 | $4,500.00 |
| 1000 | CAMERA, VIDEO, IN-CAR | 1 | $4,500.00 | $4,500.00 |
| 1000 | CAMERA, VIDEO, IN-CAR | 1 | $4,500.00 | $4,500.00 |
| 0581 | CARABINER, RESCUE | 25 | $40.00 | $1,000.00 |
| 0402 | CART, ALL-PURPOSE | 1 | $170.00 | $170.00 |
| 0403 | CART, ALL-PURPOSE | 1 | $170.00 | $170.00 |
| 0437 | CART, ALL-PURPOSE | 1 | $170.00 | $170.00 |
| 0450 | CART, ALL-PURPOSE | 8 | $170.00 | $1,360.00 |
| 0450 | CART, ALL-PURPOSE | 3 | $170.00 | $510.00 |
| 0454 | CART, ALL-PURPOSE | 1 | $170.00 | $170.00 |
| 0492 | CART, ALL-PURPOSE | 2 | $170.00 | $340.00 |
| 0494 | CART, ALL-PURPOSE | 1 | $170.00 | $170.00 |
| 0497 | CART, ALL-PURPOSE | 1 | $170.00 | $170.00 |
| 0499 | CART, ALL-PURPOSE | 1 | $170.00 | $170.00 |
| 0503 | CART, ALL-PURPOSE | 1 | $170.00 | $170.00 |
| 0503 | CART, ALL-PURPOSE | 2 | $170.00 | $340.00 |
| 0509 | CART, ALL-PURPOSE | 1 | $170.00 | $170.00 |
| 0509 | CART, ALL-PURPOSE | 1 | $170.00 | $170.00 |
| 0541 | CART, ALL-PURPOSE | 1 | $170.00 | $170.00 |
| 0560 | CART, ALL-PURPOSE | 1 | $170.00 | $170.00 |
| 0560 | CART, ALL-PURPOSE | 1 | $170.00 | $170.00 |
| 0560 | CART, ALL-PURPOSE | 1 | $170.00 | $170.00 |
| 0560 | CART, ALL-PURPOSE | 1 | $170.00 | $170.00 |
| 0560 | CART, ALL-PURPOSE | 1 | $170.00 | $170.00 |
| 0560 | CART, ALL-PURPOSE | 1 | $170.00 | $170.00 |
| 0560 | CART, ALL-PURPOSE | 1 | $170.00 | $170.00 |
| 0560 | CART, ALL-PURPOSE | 1 | $170.00 | $170.00 |
| 0560 | CART, ALL-PURPOSE | 1 | $170.00 | $170.00 |
| 0560 | CART, ALL-PURPOSE | 1 | $170.00 | $170.00 |
| 0560 | CART, ALL-PURPOSE | 1 | $170.00 | $170.00 |
| 0570 | CART, ALL-PURPOSE | 13 | $170.00 | $2,210.00 |
| 0570 | CART, ALL-PURPOSE | 1 | $170.00 | $170.00 |
| 0570 | CART, ALL-PURPOSE | 1 | $170.00 | $170.00 |
| 0570 | CART, ALL-PURPOSE | 2 | $170.00 | $340.00 |
| 0570 | CART, ALL-PURPOSE | 5 | $170.00 | $850.00 |
| 0570 | CART, ALL-PURPOSE | 1 | $170.00 | $170.00 |
| 0570 | CART, ALL-PURPOSE | 3 | $170.00 | $510.00 |
| 0576 | CART, ALL-PURPOSE | 3 | $170.00 | $510.00 |
| 0576 | CART, ALL-PURPOSE | 1 | $170.00 | $170.00 |
| 0576 | CART, ALL-PURPOSE | 1 | $170.00 | $170.00 |
| 0576 | CART, ALL-PURPOSE | 2 | $170.00 | $340.00 |
| 0576 | CART, ALL-PURPOSE | 1 | $170.00 | $170.00 |

| Department No. | Description | Qty. | Unit Cost | Total Cost |
|---|---|---|---|---|
| 0576 | CART, ALL-PURPOSE | 1 | $170.00 | $170.00 |
| 0576 | CART, ALL-PURPOSE | 2 | $170.00 | $340.00 |
| 0576 | CART, ALL-PURPOSE | 1 | $170.00 | $170.00 |
| 0576 | CART, ALL-PURPOSE | 1 | $170.00 | $170.00 |
| 0576 | CART, ALL-PURPOSE | 1 | $170.00 | $170.00 |
| 0576 | CART, ALL-PURPOSE | 3 | $170.00 | $510.00 |
| 0576 | CART, ALL-PURPOSE | 1 | $170.00 | $170.00 |
| 0576 | CART, ALL-PURPOSE | 2 | $170.00 | $340.00 |
| 0576 | CART, ALL-PURPOSE | 1 | $170.00 | $170.00 |
| 0581 | CART, ALL-PURPOSE | 3 | $170.00 | $510.00 |
| 0581 | CART, ALL-PURPOSE | 1 | $170.00 | $170.00 |
| 0630 | CART, ALL-PURPOSE | 1 | $170.00 | $170.00 |
| 0630 | CART, ALL-PURPOSE | 1 | $170.00 | $170.00 |
| 0630 | CART, ALL-PURPOSE | 1 | $170.00 | $170.00 |
| 0882 | CART, ALL-PURPOSE | 3 | $170.00 | $510.00 |
| 0882 | CART, ALL-PURPOSE | 6 | $170.00 | $1,020.00 |
| 0570 | CART, BALL, UNIVERSAL | 11 | $75.00 | $825.00 |
| 0576 | CART, BALL, UNIVERSAL | 2 | $75.00 | $150.00 |
| 0576 | CART, BALL, UNIVERSAL | 1 | $75.00 | $75.00 |
| 0403 | CART, BOOKS, MOBILE | 1 | $181.00 | $181.00 |
| 0425 | CART, BOOKS, MOBILE | 1 | $181.00 | $181.00 |
| 0436 | CART, BOOKS, MOBILE | 1 | $181.00 | $181.00 |
| 0437 | CART, BOOKS, MOBILE | 2 | $181.00 | $362.00 |
| 0438 | CART, BOOKS, MOBILE | 1 | $181.00 | $181.00 |
| 0454 | CART, BOOKS, MOBILE | 5 | $181.00 | $905.00 |
| 0454 | CART, BOOKS, MOBILE | 1 | $181.00 | $181.00 |
| 0454 | CART, BOOKS, MOBILE | 1 | $181.00 | $181.00 |
| 0495 | CART, BOOKS, MOBILE | 2 | $181.00 | $362.00 |
| 0495 | CART, BOOKS, MOBILE | 1 | $181.00 | $181.00 |
| 0545 | CART, BOOKS, MOBILE | 1 | $181.00 | $181.00 |
| 0572 | CART, BOOKS, MOBILE | 2 | $181.00 | $362.00 |
| 0576 | CART, BOOKS, MOBILE | 1 | $181.00 | $181.00 |
| 0576 | CART, BOOKS, MOBILE | 1 | $181.00 | $181.00 |
| 0509 | CART, CUSTODIAL | 1 | $155.00 | $155.00 |
| 0560 | CART, CUSTODIAL | 1 | $155.00 | $155.00 |
| 0570 | CART, CUSTODIAL | 8 | $155.00 | $1,240.00 |
| 0570 | CART, CUSTODIAL | 1 | $155.00 | $155.00 |
| 0570 | CART, CUSTODIAL | 1 | $155.00 | $155.00 |
| 0570 | CART, CUSTODIAL | 1 | $155.00 | $155.00 |
| 0570 | CART, CUSTODIAL | 2 | $155.00 | $310.00 |
| 0570 | CART, CUSTODIAL | 2 | $155.00 | $310.00 |
| 0570 | CART, CUSTODIAL | 1 | $155.00 | $155.00 |
| 0570 | CART, CUSTODIAL | 1 | $155.00 | $155.00 |
| 0576 | CART, CUSTODIAL | 5 | $155.00 | $775.00 |
| 0581 | CART, CUSTODIAL | 1 | $155.00 | $155.00 |
| 3106 | CART, CUSTODIAL | 1 | $155.00 | $155.00 |
| 3106 | CART, CUSTODIAL | 1 | $155.00 | $155.00 |
| 0545 | CART, FOOD TRANSPORT | 1 | $150.00 | $150.00 |
| 0570 | CART, FOOD TRANSPORT | 1 | $150.00 | $150.00 |
| 0452 | CART, HANGING FILE | 2 | $36.00 | $72.00 |
| 0497 | CART, HANGING FILE | 1 | $36.00 | $36.00 |
| 0591 | CART, HANGING FILE | 1 | $36.00 | $36.00 |
| 0630 | CART, HANGING FILE | 1 | $36.00 | $36.00 |
| 0545 | CART, MEDICAL EMERGENCY (CRASH) | 1 | $1,450.00 | $1,450.00 |
| 0570 | CART, MEDICAL EMERGENCY (CRASH) | 1 | $1,450.00 | $1,450.00 |
| 0570 | CART, MEDICATION | 1 | $3,850.00 | $3,850.00 |
| 0509 | CART, MICRO COMPUTER | 1 | $375.00 | $375.00 |
| 0454 | CART, STAINLESS STEEL, W/3 SHELF (3/4 X 21" X 37") | 1 | $100.00 | $100.00 |
| 0545 | CART, STAINLESS STEEL, W/3 SHELF (3/4 X 21" X 37") | 1 | $100.00 | $100.00 |
| 0581 | CART, STAINLESS STEEL, W/3 SHELF (3/4 X 21" X 37") | 6 | $100.00 | $600.00 |

| Department No. | Description | Qty. | Unit Cost | Total Cost |
|---|---|---|---|---|
| 3106 | CASH REGISTER, VOCATIONAL | 1 | $280.00 | $280.00 |
| 0440 | CASSETTE PLAYER W/ AM/FM RADIO, PORTABLE | 2 | $150.00 | $300.00 |
| 0440 | CASSETTE TAPE RECORDER/PLAYER | 1 | $59.00 | $59.00 |
| 3101 | CEMENT MIXER | 1 | $600.00 | $600.00 |
| 0570 | CENTRIFUGE, BENCHTOP, SCIENCE | 1 | $375.00 | $375.00 |
| 0576 | CENTRIFUGE, BENCHTOP, SCIENCE | 1 | $375.00 | $375.00 |
| 0475 | CHAIR,  RECLINER (SM) | 2 | $250.00 | $500.00 |
| 0540 | CHAIR,  RECLINER (SM) | 2 | $250.00 | $500.00 |
| 0540 | CHAIR,  RECLINER (SM) | 6 | $250.00 | $1,500.00 |
| 0540 | CHAIR,  RECLINER (SM) | 1 | $250.00 | $250.00 |
| 0540 | CHAIR,  RECLINER (SM) | 1 | $250.00 | $250.00 |
| 0540 | CHAIR,  RECLINER (SM) | 2 | $250.00 | $500.00 |
| 0438 | CHAIR, BOARD/ CONFERENCE/ COUNCIL ROOM | 19 | $350.00 | $6,650.00 |
| 0450 | CHAIR, BOARD/ CONFERENCE/ COUNCIL ROOM | 1 | $350.00 | $350.00 |
| 0509 | CHAIR, BOARD/ CONFERENCE/ COUNCIL ROOM | 12 | $350.00 | $4,200.00 |
| 0510 | CHAIR, BOARD/ CONFERENCE/ COUNCIL ROOM | 8 | $350.00 | $2,800.00 |
| 0560 | CHAIR, DENTAL | 1 | $12,700.00 | $12,700.00 |
| 0570 | CHAIR, DENTAL | 1 | $12,700.00 | $12,700.00 |
| 0214 | CHAIR, DINING | 3 | $150.00 | $450.00 |
| 0540 | CHAIR, DINING | 3 | $150.00 | $450.00 |
| 0210 | CHAIR, EXECUTIVE | 1 | $300.00 | $300.00 |
| 0210 | CHAIR, EXECUTIVE | 1 | $300.00 | $300.00 |
| 0210 | CHAIR, EXECUTIVE | 7 | $300.00 | $2,100.00 |
| 0210 | CHAIR, EXECUTIVE | 2 | $300.00 | $600.00 |
| 0210 | CHAIR, EXECUTIVE | 1 | $300.00 | $300.00 |
| 0210 | CHAIR, EXECUTIVE | 1 | $300.00 | $300.00 |
| 0210 | CHAIR, EXECUTIVE | 1 | $300.00 | $300.00 |
| 0210 | CHAIR, EXECUTIVE | 1 | $300.00 | $300.00 |
| 0210 | CHAIR, EXECUTIVE | 1 | $300.00 | $300.00 |
| 0210 | CHAIR, EXECUTIVE | 1 | $300.00 | $300.00 |
| 0215 | CHAIR, EXECUTIVE | 5 | $300.00 | $1,500.00 |
| 0215 | CHAIR, EXECUTIVE | 6 | $300.00 | $1,800.00 |
| 0215 | CHAIR, EXECUTIVE | 6 | $300.00 | $1,800.00 |
| 0400 | CHAIR, EXECUTIVE | 6 | $300.00 | $1,800.00 |
| 0400 | CHAIR, EXECUTIVE | 7 | $300.00 | $2,100.00 |
| 0400 | CHAIR, EXECUTIVE | 10 | $300.00 | $3,000.00 |
| 0400 | CHAIR, EXECUTIVE | 1 | $300.00 | $300.00 |
| 0403 | CHAIR, EXECUTIVE | 1 | $300.00 | $300.00 |
| 0405 | CHAIR, EXECUTIVE | 1 | $300.00 | $300.00 |
| 0405 | CHAIR, EXECUTIVE | 2 | $300.00 | $600.00 |
| 0426 | CHAIR, EXECUTIVE | 15 | $300.00 | $4,500.00 |
| 0427 | CHAIR, EXECUTIVE | 1 | $300.00 | $300.00 |
| 0428 | CHAIR, EXECUTIVE | 6 | $300.00 | $1,800.00 |
| 0428 | CHAIR, EXECUTIVE | 6 | $300.00 | $1,800.00 |
| 0428 | CHAIR, EXECUTIVE | 1 | $300.00 | $300.00 |
| 0429 | CHAIR, EXECUTIVE | 1 | $300.00 | $300.00 |
| 0429 | CHAIR, EXECUTIVE | 18 | $300.00 | $5,400.00 |
| 0429 | CHAIR, EXECUTIVE | 1 | $300.00 | $300.00 |
| 0437 | CHAIR, EXECUTIVE | 1 | $300.00 | $300.00 |
| 0439 | CHAIR, EXECUTIVE | 1 | $300.00 | $300.00 |
| 0439 | CHAIR, EXECUTIVE | 1 | $300.00 | $300.00 |
| 0441 | CHAIR, EXECUTIVE | 1 | $300.00 | $300.00 |
| 0451 | CHAIR, EXECUTIVE | 2 | $300.00 | $600.00 |
| 0452 | CHAIR, EXECUTIVE | 8 | $300.00 | $2,400.00 |
| 0453 | CHAIR, EXECUTIVE | 1 | $300.00 | $300.00 |
| 0453 | CHAIR, EXECUTIVE | 6 | $300.00 | $1,800.00 |
| 0453 | CHAIR, EXECUTIVE | 5 | $300.00 | $1,500.00 |
| 0453 | CHAIR, EXECUTIVE | 1 | $300.00 | $300.00 |
| 0453 | CHAIR, EXECUTIVE | 12 | $300.00 | $3,600.00 |
| 0475 | CHAIR, EXECUTIVE | 1 | $300.00 | $300.00 |

| Department No. | Description | Qty. | Unit Cost | Total Cost |
|---|---|---|---|---|
| 0475 | CHAIR, EXECUTIVE | 7 | $300.00 | $2,100.00 |
| 0475 | CHAIR, EXECUTIVE | 1 | $300.00 | $300.00 |
| 0475 | CHAIR, EXECUTIVE | 8 | $300.00 | $2,400.00 |
| 0475 | CHAIR, EXECUTIVE | 1 | $300.00 | $300.00 |
| 0494 | CHAIR, EXECUTIVE | 1 | $300.00 | $300.00 |
| 0494 | CHAIR, EXECUTIVE | 2 | $300.00 | $600.00 |
| 0497 | CHAIR, EXECUTIVE | 1 | $300.00 | $300.00 |
| 0540 | CHAIR, EXECUTIVE | 1 | $300.00 | $300.00 |
| 0552 | CHAIR, EXECUTIVE | 2 | $300.00 | $600.00 |
| 0552 | CHAIR, EXECUTIVE | 1 | $300.00 | $300.00 |
| 0552 | CHAIR, EXECUTIVE | 2 | $300.00 | $600.00 |
| 0560 | CHAIR, EXECUTIVE | 1 | $300.00 | $300.00 |
| 0570 | CHAIR, EXECUTIVE | 1 | $300.00 | $300.00 |
| 0572 | CHAIR, EXECUTIVE | 1 | $300.00 | $300.00 |
| 0591 | CHAIR, EXECUTIVE | 1 | $300.00 | $300.00 |
| 0661 | CHAIR, EXECUTIVE | 8 | $300.00 | $2,400.00 |
| 0400 | CHAIR, EXECUTIVE, WOOD | 1 | $450.00 | $450.00 |
| 0400 | CHAIR, EXECUTIVE, WOOD | 2 | $450.00 | $900.00 |
| 0452 | CHAIR, EXECUTIVE, WOOD | 1 | $450.00 | $450.00 |
| 0452 | CHAIR, EXECUTIVE, WOOD | 3 | $450.00 | $1,350.00 |
| 0499 | CHAIR, EXECUTIVE, WOOD | 2 | $450.00 | $900.00 |
| 0554 | CHAIR, EXECUTIVE, WOOD | 1 | $450.00 | $450.00 |
| 0453 | CHAIR, EXECUTIVE/ JUDGE, HIGH-END | 1 | $775.00 | $775.00 |
| 0400 | CHAIR, FOLDING | 8 | $15.00 | $120.00 |
| 0403 | CHAIR, FOLDING | 1 | $15.00 | $15.00 |
| 0403 | CHAIR, FOLDING | 5 | $15.00 | $75.00 |
| 0454 | CHAIR, FOLDING | 1 | $15.00 | $15.00 |
| 0497 | CHAIR, FOLDING | 1 | $15.00 | $15.00 |
| 0503 | CHAIR, FOLDING | 1 | $15.00 | $15.00 |
| 0503 | CHAIR, FOLDING | 1 | $15.00 | $15.00 |
| 0509 | CHAIR, FOLDING | 1 | $15.00 | $15.00 |
| 0552 | CHAIR, FOLDING | 5 | $15.00 | $75.00 |
| 0554 | CHAIR, FOLDING | 23 | $15.00 | $345.00 |
| 0554 | CHAIR, FOLDING | 1 | $15.00 | $15.00 |
| 0560 | CHAIR, FOLDING | 1 | $15.00 | $15.00 |
| 0560 | CHAIR, FOLDING | 2 | $15.00 | $30.00 |
| 0560 | CHAIR, FOLDING | 1 | $15.00 | $15.00 |
| 0570 | CHAIR, FOLDING | 30 | $15.00 | $450.00 |
| 0570 | CHAIR, FOLDING | 8 | $15.00 | $120.00 |
| 0570 | CHAIR, FOLDING | 1 | $15.00 | $15.00 |
| 0570 | CHAIR, FOLDING | 1 | $15.00 | $15.00 |
| 0570 | CHAIR, FOLDING | 1 | $15.00 | $15.00 |
| 0572 | CHAIR, FOLDING | 2 | $15.00 | $30.00 |
| 0576 | CHAIR, FOLDING | 21 | $15.00 | $315.00 |
| 0576 | CHAIR, FOLDING | 2 | $15.00 | $30.00 |
| 0576 | CHAIR, FOLDING | 1 | $15.00 | $15.00 |
| 0576 | CHAIR, FOLDING | 4 | $15.00 | $60.00 |
| 0576 | CHAIR, FOLDING | 1 | $15.00 | $15.00 |
| 0576 | CHAIR, FOLDING | 475 | $15.00 | $7,125.00 |
| 0581 | CHAIR, FOLDING | 2 | $15.00 | $30.00 |
| 0581 | CHAIR, FOLDING | 3 | $15.00 | $45.00 |
| 0583 | CHAIR, FOLDING | 1 | $15.00 | $15.00 |
| 0591 | CHAIR, FOLDING | 1 | $15.00 | $15.00 |
| 3101 | CHAIR, FOLDING | 3 | $15.00 | $45.00 |
| 3106 | CHAIR, FOLDING | 1 | $15.00 | $15.00 |
| 3106 | CHAIR, FOLDING | 4 | $15.00 | $60.00 |
| 3107 | CHAIR, FOLDING | 8 | $15.00 | $120.00 |
| 0499 | CHAIR, FOLDING, PADDED | 1 | $35.00 | $35.00 |
| 0503 | CHAIR, FOLDING, PADDED | 1 | $35.00 | $35.00 |
| 0540 | CHAIR, FOLDING, PADDED | 1 | $35.00 | $35.00 |

| Department No. | Description | Qty. | Unit Cost | Total Cost |
|---|---|---|---|---|
| 0540 | CHAIR, FOLDING, PADDED | 1 | $35.00 | $35.00 |
| 0560 | CHAIR, FOLDING, PADDED | 2 | $35.00 | $70.00 |
| 0572 | CHAIR, FOLDING, PADDED | 16 | $35.00 | $560.00 |
| 0576 | CHAIR, FOLDING, PADDED | 5 | $35.00 | $175.00 |
| 0576 | CHAIR, FOLDING, PADDED | 1 | $35.00 | $35.00 |
| 3106 | CHAIR, FOLDING, PADDED | 4 | $35.00 | $140.00 |
| 0665 | CHAIR, LIBRARY, W/ & W/O ARMS | 47 | $200.00 | $9,400.00 |
| 0341 | CHAIR, LOUNGE | 2 | $95.00 | $190.00 |
| 0402 | CHAIR, LOUNGE | 2 | $95.00 | $190.00 |
| 0405 | CHAIR, LOUNGE | 2 | $95.00 | $190.00 |
| 0405 | CHAIR, LOUNGE | 2 | $95.00 | $190.00 |
| 0405 | CHAIR, LOUNGE | 2 | $95.00 | $190.00 |
| 0405 | CHAIR, LOUNGE | 2 | $95.00 | $190.00 |
| 0453 | CHAIR, LOUNGE | 2 | $95.00 | $190.00 |
| 0560 | CHAIR, LOUNGE | 2 | $95.00 | $190.00 |
| 0402 | CHAIR, METAL FRAME, PADDED SEAT & BACK W/WO ARMS | 2 | $60.00 | $120.00 |
| 0451 | CHAIR, METAL FRAME, PADDED SEAT & BACK W/WO ARMS | 1 | $60.00 | $60.00 |
| 0451 | CHAIR, METAL FRAME, PADDED SEAT & BACK W/WO ARMS | 1 | $60.00 | $60.00 |
| 0452 | CHAIR, METAL FRAME, PADDED SEAT & BACK W/WO ARMS | 7 | $60.00 | $420.00 |
| 0540 | CHAIR, METAL FRAME, PADDED SEAT & BACK W/WO ARMS | 4 | $60.00 | $240.00 |
| 0576 | CHAIR, METAL FRAME, PADDED SEAT & BACK W/WO ARMS | 2 | $60.00 | $120.00 |
| 0576 | CHAIR, METAL FRAME, PADDED SEAT & BACK W/WO ARMS | 2 | $60.00 | $120.00 |
| 0576 | CHAIR, METAL FRAME, PADDED SEAT & BACK W/WO ARMS | 2 | $60.00 | $120.00 |
| 0576 | CHAIR, METAL FRAME, PADDED SEAT & BACK W/WO ARMS | 1 | $60.00 | $60.00 |
| 0576 | CHAIR, METAL FRAME, PADDED SEAT & BACK W/WO ARMS | 1 | $60.00 | $60.00 |
| 0581 | CHAIR, METAL FRAME, PADDED SEAT & BACK W/WO ARMS | 1 | $60.00 | $60.00 |
| 0581 | CHAIR, METAL FRAME, PADDED SEAT & BACK W/WO ARMS | 2 | $60.00 | $120.00 |
| 0402 | CHAIR, NESTING | 12 | $185.00 | $2,220.00 |
| 0402 | CHAIR, NESTING | 48 | $185.00 | $8,880.00 |
| 0402 | CHAIR, NESTING | 5 | $185.00 | $925.00 |
| 0494 | CHAIR, NESTING | 42 | $185.00 | $7,770.00 |
| 0540 | CHAIR, NESTING | 4 | $185.00 | $740.00 |
| 0560 | CHAIR, NESTING | 72 | $185.00 | $13,320.00 |
| 0441 | CHAIR, OCCASIONAL | 2 | $300.00 | $600.00 |
| 0450 | CHAIR, OCCASIONAL | 2 | $300.00 | $600.00 |
| 0450 | CHAIR, OCCASIONAL | 2 | $300.00 | $600.00 |
| 0453 | CHAIR, OCCASIONAL | 4 | $300.00 | $1,200.00 |
| 0475 | CHAIR, OCCASIONAL | 5 | $300.00 | $1,500.00 |
| 0475 | CHAIR, OCCASIONAL | 4 | $300.00 | $1,200.00 |
| 0499 | CHAIR, OCCASIONAL | 3 | $300.00 | $900.00 |
| 0499 | CHAIR, OCCASIONAL | 3 | $300.00 | $900.00 |
| 0540 | CHAIR, OCCASIONAL | 2 | $300.00 | $600.00 |
| 0210 | CHAIR, OFFICE TASK, W/ OR W/O ARMS | 7 | $115.00 | $805.00 |
| 0210 | CHAIR, OFFICE TASK, W/ OR W/O ARMS | 2 | $115.00 | $230.00 |
| 0210 | CHAIR, OFFICE TASK, W/ OR W/O ARMS | 5 | $115.00 | $575.00 |
| 0210 | CHAIR, OFFICE TASK, W/ OR W/O ARMS | 7 | $115.00 | $805.00 |
| 0210 | CHAIR, OFFICE TASK, W/ OR W/O ARMS | 3 | $115.00 | $345.00 |
| 0210 | CHAIR, OFFICE TASK, W/ OR W/O ARMS | 3 | $115.00 | $345.00 |
| 0210 | CHAIR, OFFICE TASK, W/ OR W/O ARMS | 3 | $115.00 | $345.00 |
| 0210 | CHAIR, OFFICE TASK, W/ OR W/O ARMS | 3 | $115.00 | $345.00 |
| 0210 | CHAIR, OFFICE TASK, W/ OR W/O ARMS | 1 | $115.00 | $115.00 |
| 0210 | CHAIR, OFFICE TASK, W/ OR W/O ARMS | 1 | $115.00 | $115.00 |
| 0210 | CHAIR, OFFICE TASK, W/ OR W/O ARMS | 1 | $115.00 | $115.00 |
| 0210 | CHAIR, OFFICE TASK, W/ OR W/O ARMS | 4 | $115.00 | $460.00 |
| 0210 | CHAIR, OFFICE TASK, W/ OR W/O ARMS | 2 | $115.00 | $230.00 |
| 0210 | CHAIR, OFFICE TASK, W/ OR W/O ARMS | 1 | $115.00 | $115.00 |
| 0210 | CHAIR, OFFICE TASK, W/ OR W/O ARMS | 6 | $115.00 | $690.00 |
| 0210 | CHAIR, OFFICE TASK, W/ OR W/O ARMS | 1 | $115.00 | $115.00 |
| 0210 | CHAIR, OFFICE TASK, W/ OR W/O ARMS | 1 | $115.00 | $115.00 |
| 0210 | CHAIR, OFFICE TASK, W/ OR W/O ARMS | 1 | $115.00 | $115.00 |

**Williamson County Asset Inventory Report** **2025**

| Department No. | Description | Qty. | Unit Cost | Total Cost |
|---|---|---|---|---|
| 0210 | CHAIR, OFFICE TASK, W/ OR W/O ARMS | 1 | $115.00 | $115.00 |
| 0210 | CHAIR, OFFICE TASK, W/ OR W/O ARMS | 1 | $115.00 | $115.00 |
| 0210 | CHAIR, OFFICE TASK, W/ OR W/O ARMS | 1 | $115.00 | $115.00 |
| 0210 | CHAIR, OFFICE TASK, W/ OR W/O ARMS | 2 | $115.00 | $230.00 |
| 0210 | CHAIR, OFFICE TASK, W/ OR W/O ARMS | 1 | $115.00 | $115.00 |
| 0210 | CHAIR, OFFICE TASK, W/ OR W/O ARMS | 2 | $115.00 | $230.00 |
| 0210 | CHAIR, OFFICE TASK, W/ OR W/O ARMS | 1 | $115.00 | $115.00 |
| 0210 | CHAIR, OFFICE TASK, W/ OR W/O ARMS | 1 | $115.00 | $115.00 |
| 0210 | CHAIR, OFFICE TASK, W/ OR W/O ARMS | 2 | $115.00 | $230.00 |
| 0210 | CHAIR, OFFICE TASK, W/ OR W/O ARMS | 3 | $115.00 | $345.00 |
| 0211 | CHAIR, OFFICE TASK, W/ OR W/O ARMS | 2 | $115.00 | $230.00 |
| 0211 | CHAIR, OFFICE TASK, W/ OR W/O ARMS | 1 | $115.00 | $115.00 |
| 0211 | CHAIR, OFFICE TASK, W/ OR W/O ARMS | 1 | $115.00 | $115.00 |
| 0211 | CHAIR, OFFICE TASK, W/ OR W/O ARMS | 5 | $115.00 | $575.00 |
| 0212 | CHAIR, OFFICE TASK, W/ OR W/O ARMS | 1 | $115.00 | $115.00 |
| 0212 | CHAIR, OFFICE TASK, W/ OR W/O ARMS | 1 | $115.00 | $115.00 |
| 0212 | CHAIR, OFFICE TASK, W/ OR W/O ARMS | 1 | $115.00 | $115.00 |
| 0213 | CHAIR, OFFICE TASK, W/ OR W/O ARMS | 1 | $115.00 | $115.00 |
| 0213 | CHAIR, OFFICE TASK, W/ OR W/O ARMS | 1 | $115.00 | $115.00 |
| 0214 | CHAIR, OFFICE TASK, W/ OR W/O ARMS | 1 | $115.00 | $115.00 |
| 0214 | CHAIR, OFFICE TASK, W/ OR W/O ARMS | 3 | $115.00 | $345.00 |
| 0214 | CHAIR, OFFICE TASK, W/ OR W/O ARMS | 7 | $115.00 | $805.00 |
| 0214 | CHAIR, OFFICE TASK, W/ OR W/O ARMS | 9 | $115.00 | $1,035.00 |
| 0215 | CHAIR, OFFICE TASK, W/ OR W/O ARMS | 2 | $115.00 | $230.00 |
| 0215 | CHAIR, OFFICE TASK, W/ OR W/O ARMS | 12 | $115.00 | $1,380.00 |
| 0215 | CHAIR, OFFICE TASK, W/ OR W/O ARMS | 14 | $115.00 | $1,610.00 |
| 0215 | CHAIR, OFFICE TASK, W/ OR W/O ARMS | 1 | $115.00 | $115.00 |
| 0215 | CHAIR, OFFICE TASK, W/ OR W/O ARMS | 1 | $115.00 | $115.00 |
| 0341 | CHAIR, OFFICE TASK, W/ OR W/O ARMS | 3 | $115.00 | $345.00 |
| 0341 | CHAIR, OFFICE TASK, W/ OR W/O ARMS | 2 | $115.00 | $230.00 |
| 0341 | CHAIR, OFFICE TASK, W/ OR W/O ARMS | 1 | $115.00 | $115.00 |
| 0341 | CHAIR, OFFICE TASK, W/ OR W/O ARMS | 1 | $115.00 | $115.00 |
| 0341 | CHAIR, OFFICE TASK, W/ OR W/O ARMS | 1 | $115.00 | $115.00 |
| 0341 | CHAIR, OFFICE TASK, W/ OR W/O ARMS | 1 | $115.00 | $115.00 |
| 0341 | CHAIR, OFFICE TASK, W/ OR W/O ARMS | 2 | $115.00 | $230.00 |
| 0400 | CHAIR, OFFICE TASK, W/ OR W/O ARMS | 5 | $115.00 | $575.00 |
| 0400 | CHAIR, OFFICE TASK, W/ OR W/O ARMS | 1 | $115.00 | $115.00 |
| 0400 | CHAIR, OFFICE TASK, W/ OR W/O ARMS | 2 | $115.00 | $230.00 |
| 0400 | CHAIR, OFFICE TASK, W/ OR W/O ARMS | 2 | $115.00 | $230.00 |
| 0400 | CHAIR, OFFICE TASK, W/ OR W/O ARMS | 1 | $115.00 | $115.00 |
| 0400 | CHAIR, OFFICE TASK, W/ OR W/O ARMS | 1 | $115.00 | $115.00 |
| 0400 | CHAIR, OFFICE TASK, W/ OR W/O ARMS | 1 | $115.00 | $115.00 |
| 0400 | CHAIR, OFFICE TASK, W/ OR W/O ARMS | 2 | $115.00 | $230.00 |
| 0400 | CHAIR, OFFICE TASK, W/ OR W/O ARMS | 1 | $115.00 | $115.00 |
| 0400 | CHAIR, OFFICE TASK, W/ OR W/O ARMS | 12 | $115.00 | $1,380.00 |
| 0400 | CHAIR, OFFICE TASK, W/ OR W/O ARMS | 1 | $115.00 | $115.00 |
| 0402 | CHAIR, OFFICE TASK, W/ OR W/O ARMS | 6 | $115.00 | $690.00 |
| 0402 | CHAIR, OFFICE TASK, W/ OR W/O ARMS | 2 | $115.00 | $230.00 |
| 0402 | CHAIR, OFFICE TASK, W/ OR W/O ARMS | 1 | $115.00 | $115.00 |
| 0402 | CHAIR, OFFICE TASK, W/ OR W/O ARMS | 5 | $115.00 | $575.00 |
| 0402 | CHAIR, OFFICE TASK, W/ OR W/O ARMS | 1 | $115.00 | $115.00 |
| 0402 | CHAIR, OFFICE TASK, W/ OR W/O ARMS | 2 | $115.00 | $230.00 |
| 0402 | CHAIR, OFFICE TASK, W/ OR W/O ARMS | 1 | $115.00 | $115.00 |
| 0402 | CHAIR, OFFICE TASK, W/ OR W/O ARMS | 2 | $115.00 | $230.00 |
| 0402 | CHAIR, OFFICE TASK, W/ OR W/O ARMS | 2 | $115.00 | $230.00 |
| 0402 | CHAIR, OFFICE TASK, W/ OR W/O ARMS | 1 | $115.00 | $115.00 |
| 0402 | CHAIR, OFFICE TASK, W/ OR W/O ARMS | 1 | $115.00 | $115.00 |
| 0402 | CHAIR, OFFICE TASK, W/ OR W/O ARMS | 2 | $115.00 | $230.00 |
| 0402 | CHAIR, OFFICE TASK, W/ OR W/O ARMS | 1 | $115.00 | $115.00 |
| 0402 | CHAIR, OFFICE TASK, W/ OR W/O ARMS | 14 | $115.00 | $1,610.00 |

| Department No. | Description | Qty. | Unit Cost | Total Cost |
|---|---|---|---|---|
| 0402 | CHAIR, OFFICE TASK, W/ OR W/O ARMS | 6 | $115.00 | $690.00 |
| 0402 | CHAIR, OFFICE TASK, W/ OR W/O ARMS | 6 | $115.00 | $690.00 |
| 0403 | CHAIR, OFFICE TASK, W/ OR W/O ARMS | 2 | $115.00 | $230.00 |
| 0403 | CHAIR, OFFICE TASK, W/ OR W/O ARMS | 10 | $115.00 | $1,150.00 |
| 0403 | CHAIR, OFFICE TASK, W/ OR W/O ARMS | 11 | $115.00 | $1,265.00 |
| 0403 | CHAIR, OFFICE TASK, W/ OR W/O ARMS | 2 | $115.00 | $230.00 |
| 0403 | CHAIR, OFFICE TASK, W/ OR W/O ARMS | 10 | $115.00 | $1,150.00 |
| 0403 | CHAIR, OFFICE TASK, W/ OR W/O ARMS | 2 | $115.00 | $230.00 |
| 0404 | CHAIR, OFFICE TASK, W/ OR W/O ARMS | 1 | $115.00 | $115.00 |
| 0404 | CHAIR, OFFICE TASK, W/ OR W/O ARMS | 1 | $115.00 | $115.00 |
| 0404 | CHAIR, OFFICE TASK, W/ OR W/O ARMS | 6 | $115.00 | $690.00 |
| 0404 | CHAIR, OFFICE TASK, W/ OR W/O ARMS | 1 | $115.00 | $115.00 |
| 0404 | CHAIR, OFFICE TASK, W/ OR W/O ARMS | 1 | $115.00 | $115.00 |
| 0404 | CHAIR, OFFICE TASK, W/ OR W/O ARMS | 17 | $115.00 | $1,955.00 |
| 0405 | CHAIR, OFFICE TASK, W/ OR W/O ARMS | 1 | $115.00 | $115.00 |
| 0405 | CHAIR, OFFICE TASK, W/ OR W/O ARMS | 1 | $115.00 | $115.00 |
| 0405 | CHAIR, OFFICE TASK, W/ OR W/O ARMS | 1 | $115.00 | $115.00 |
| 0405 | CHAIR, OFFICE TASK, W/ OR W/O ARMS | 8 | $115.00 | $920.00 |
| 0405 | CHAIR, OFFICE TASK, W/ OR W/O ARMS | 1 | $115.00 | $115.00 |
| 0405 | CHAIR, OFFICE TASK, W/ OR W/O ARMS | 6 | $115.00 | $690.00 |
| 0405 | CHAIR, OFFICE TASK, W/ OR W/O ARMS | 1 | $115.00 | $115.00 |
| 0425 | CHAIR, OFFICE TASK, W/ OR W/O ARMS | 11 | $115.00 | $1,265.00 |
| 0425 | CHAIR, OFFICE TASK, W/ OR W/O ARMS | 2 | $115.00 | $230.00 |
| 0425 | CHAIR, OFFICE TASK, W/ OR W/O ARMS | 1 | $115.00 | $115.00 |
| 0425 | CHAIR, OFFICE TASK, W/ OR W/O ARMS | 1 | $115.00 | $115.00 |
| 0426 | CHAIR, OFFICE TASK, W/ OR W/O ARMS | 6 | $115.00 | $690.00 |
| 0426 | CHAIR, OFFICE TASK, W/ OR W/O ARMS | 1 | $115.00 | $115.00 |
| 0426 | CHAIR, OFFICE TASK, W/ OR W/O ARMS | 2 | $115.00 | $230.00 |
| 0427 | CHAIR, OFFICE TASK, W/ OR W/O ARMS | 2 | $115.00 | $230.00 |
| 0427 | CHAIR, OFFICE TASK, W/ OR W/O ARMS | 7 | $115.00 | $805.00 |
| 0427 | CHAIR, OFFICE TASK, W/ OR W/O ARMS | 1 | $115.00 | $115.00 |
| 0427 | CHAIR, OFFICE TASK, W/ OR W/O ARMS | 19 | $115.00 | $2,185.00 |
| 0428 | CHAIR, OFFICE TASK, W/ OR W/O ARMS | 1 | $115.00 | $115.00 |
| 0428 | CHAIR, OFFICE TASK, W/ OR W/O ARMS | 19 | $115.00 | $2,185.00 |
| 0428 | CHAIR, OFFICE TASK, W/ OR W/O ARMS | 1 | $115.00 | $115.00 |
| 0428 | CHAIR, OFFICE TASK, W/ OR W/O ARMS | 5 | $115.00 | $575.00 |
| 0429 | CHAIR, OFFICE TASK, W/ OR W/O ARMS | 4 | $115.00 | $460.00 |
| 0429 | CHAIR, OFFICE TASK, W/ OR W/O ARMS | 1 | $115.00 | $115.00 |
| 0429 | CHAIR, OFFICE TASK, W/ OR W/O ARMS | 2 | $115.00 | $230.00 |
| 0435 | CHAIR, OFFICE TASK, W/ OR W/O ARMS | 1 | $115.00 | $115.00 |
| 0436 | CHAIR, OFFICE TASK, W/ OR W/O ARMS | 16 | $115.00 | $1,840.00 |
| 0436 | CHAIR, OFFICE TASK, W/ OR W/O ARMS | 1 | $115.00 | $115.00 |
| 0436 | CHAIR, OFFICE TASK, W/ OR W/O ARMS | 1 | $115.00 | $115.00 |
| 0436 | CHAIR, OFFICE TASK, W/ OR W/O ARMS | 13 | $115.00 | $1,495.00 |
| 0437 | CHAIR, OFFICE TASK, W/ OR W/O ARMS | 16 | $115.00 | $1,840.00 |
| 0437 | CHAIR, OFFICE TASK, W/ OR W/O ARMS | 1 | $115.00 | $115.00 |
| 0437 | CHAIR, OFFICE TASK, W/ OR W/O ARMS | 1 | $115.00 | $115.00 |
| 0438 | CHAIR, OFFICE TASK, W/ OR W/O ARMS | 1 | $115.00 | $115.00 |
| 0438 | CHAIR, OFFICE TASK, W/ OR W/O ARMS | 1 | $115.00 | $115.00 |
| 0439 | CHAIR, OFFICE TASK, W/ OR W/O ARMS | 1 | $115.00 | $115.00 |
| 0439 | CHAIR, OFFICE TASK, W/ OR W/O ARMS | 1 | $115.00 | $115.00 |
| 0439 | CHAIR, OFFICE TASK, W/ OR W/O ARMS | 18 | $115.00 | $2,070.00 |
| 0440 | CHAIR, OFFICE TASK, W/ OR W/O ARMS | 1 | $115.00 | $115.00 |
| 0440 | CHAIR, OFFICE TASK, W/ OR W/O ARMS | 1 | $115.00 | $115.00 |
| 0440 | CHAIR, OFFICE TASK, W/ OR W/O ARMS | 1 | $115.00 | $115.00 |
| 0440 | CHAIR, OFFICE TASK, W/ OR W/O ARMS | 1 | $115.00 | $115.00 |
| 0440 | CHAIR, OFFICE TASK, W/ OR W/O ARMS | 1 | $115.00 | $115.00 |
| 0440 | CHAIR, OFFICE TASK, W/ OR W/O ARMS | 1 | $115.00 | $115.00 |
| 0440 | CHAIR, OFFICE TASK, W/ OR W/O ARMS | 1 | $115.00 | $115.00 |
| 0440 | CHAIR, OFFICE TASK, W/ OR W/O ARMS | 1 | $115.00 | $115.00 |

| Department No. | Description | Qty. | Unit Cost | Total Cost |
|---|---|---|---|---|
| 0440 | CHAIR, OFFICE TASK, W/ OR W/O ARMS | 1 | $115.00 | $115.00 |
| 0440 | CHAIR, OFFICE TASK, W/ OR W/O ARMS | 1 | $115.00 | $115.00 |
| 0440 | CHAIR, OFFICE TASK, W/ OR W/O ARMS | 1 | $115.00 | $115.00 |
| 0440 | CHAIR, OFFICE TASK, W/ OR W/O ARMS | 1 | $115.00 | $115.00 |
| 0440 | CHAIR, OFFICE TASK, W/ OR W/O ARMS | 1 | $115.00 | $115.00 |
| 0440 | CHAIR, OFFICE TASK, W/ OR W/O ARMS | 14 | $115.00 | $1,610.00 |
| 0440 | CHAIR, OFFICE TASK, W/ OR W/O ARMS | 5 | $115.00 | $575.00 |
| 0440 | CHAIR, OFFICE TASK, W/ OR W/O ARMS | 1 | $115.00 | $115.00 |
| 0440 | CHAIR, OFFICE TASK, W/ OR W/O ARMS | 1 | $115.00 | $115.00 |
| 0440 | CHAIR, OFFICE TASK, W/ OR W/O ARMS | 1 | $115.00 | $115.00 |
| 0440 | CHAIR, OFFICE TASK, W/ OR W/O ARMS | 1 | $115.00 | $115.00 |
| 0440 | CHAIR, OFFICE TASK, W/ OR W/O ARMS | 1 | $115.00 | $115.00 |
| 0440 | CHAIR, OFFICE TASK, W/ OR W/O ARMS | 1 | $115.00 | $115.00 |
| 0440 | CHAIR, OFFICE TASK, W/ OR W/O ARMS | 2 | $115.00 | $230.00 |
| 0440 | CHAIR, OFFICE TASK, W/ OR W/O ARMS | 1 | $115.00 | $115.00 |
| 0440 | CHAIR, OFFICE TASK, W/ OR W/O ARMS | 1 | $115.00 | $115.00 |
| 0440 | CHAIR, OFFICE TASK, W/ OR W/O ARMS | 1 | $115.00 | $115.00 |
| 0440 | CHAIR, OFFICE TASK, W/ OR W/O ARMS | 1 | $115.00 | $115.00 |
| 0440 | CHAIR, OFFICE TASK, W/ OR W/O ARMS | 1 | $115.00 | $115.00 |
| 0440 | CHAIR, OFFICE TASK, W/ OR W/O ARMS | 1 | $115.00 | $115.00 |
| 0440 | CHAIR, OFFICE TASK, W/ OR W/O ARMS | 1 | $115.00 | $115.00 |
| 0440 | CHAIR, OFFICE TASK, W/ OR W/O ARMS | 2 | $115.00 | $230.00 |
| 0440 | CHAIR, OFFICE TASK, W/ OR W/O ARMS | 1 | $115.00 | $115.00 |
| 0441 | CHAIR, OFFICE TASK, W/ OR W/O ARMS | 16 | $115.00 | $1,840.00 |
| 0441 | CHAIR, OFFICE TASK, W/ OR W/O ARMS | 1 | $115.00 | $115.00 |
| 0450 | CHAIR, OFFICE TASK, W/ OR W/O ARMS | 1 | $115.00 | $115.00 |
| 0450 | CHAIR, OFFICE TASK, W/ OR W/O ARMS | 40 | $115.00 | $4,600.00 |
| 0450 | CHAIR, OFFICE TASK, W/ OR W/O ARMS | 1 | $115.00 | $115.00 |
| 0451 | CHAIR, OFFICE TASK, W/ OR W/O ARMS | 10 | $115.00 | $1,150.00 |
| 0451 | CHAIR, OFFICE TASK, W/ OR W/O ARMS | 3 | $115.00 | $345.00 |
| 0451 | CHAIR, OFFICE TASK, W/ OR W/O ARMS | 10 | $115.00 | $1,150.00 |
| 0451 | CHAIR, OFFICE TASK, W/ OR W/O ARMS | 3 | $115.00 | $345.00 |
| 0451 | CHAIR, OFFICE TASK, W/ OR W/O ARMS | 17 | $115.00 | $1,955.00 |
| 0451 | CHAIR, OFFICE TASK, W/ OR W/O ARMS | 18 | $115.00 | $2,070.00 |
| 0451 | CHAIR, OFFICE TASK, W/ OR W/O ARMS | 1 | $115.00 | $115.00 |
| 0451 | CHAIR, OFFICE TASK, W/ OR W/O ARMS | 1 | $115.00 | $115.00 |
| 0452 | CHAIR, OFFICE TASK, W/ OR W/O ARMS | 6 | $115.00 | $690.00 |
| 0452 | CHAIR, OFFICE TASK, W/ OR W/O ARMS | 1 | $115.00 | $115.00 |
| 0452 | CHAIR, OFFICE TASK, W/ OR W/O ARMS | 1 | $115.00 | $115.00 |
| 0452 | CHAIR, OFFICE TASK, W/ OR W/O ARMS | 2 | $115.00 | $230.00 |
| 0452 | CHAIR, OFFICE TASK, W/ OR W/O ARMS | 1 | $115.00 | $115.00 |
| 0452 | CHAIR, OFFICE TASK, W/ OR W/O ARMS | 12 | $115.00 | $1,380.00 |
| 0453 | CHAIR, OFFICE TASK, W/ OR W/O ARMS | 1 | $115.00 | $115.00 |
| 0453 | CHAIR, OFFICE TASK, W/ OR W/O ARMS | 10 | $115.00 | $1,150.00 |
| 0453 | CHAIR, OFFICE TASK, W/ OR W/O ARMS | 10 | $115.00 | $1,150.00 |
| 0453 | CHAIR, OFFICE TASK, W/ OR W/O ARMS | 2 | $115.00 | $230.00 |
| 0453 | CHAIR, OFFICE TASK, W/ OR W/O ARMS | 12 | $115.00 | $1,380.00 |
| 0453 | CHAIR, OFFICE TASK, W/ OR W/O ARMS | 1 | $115.00 | $115.00 |
| 0453 | CHAIR, OFFICE TASK, W/ OR W/O ARMS | 1 | $115.00 | $115.00 |
| 0453 | CHAIR, OFFICE TASK, W/ OR W/O ARMS | 1 | $115.00 | $115.00 |
| 0453 | CHAIR, OFFICE TASK, W/ OR W/O ARMS | 5 | $115.00 | $575.00 |
| 0454 | CHAIR, OFFICE TASK, W/ OR W/O ARMS | 11 | $115.00 | $1,265.00 |
| 0454 | CHAIR, OFFICE TASK, W/ OR W/O ARMS | 4 | $115.00 | $460.00 |
| 0454 | CHAIR, OFFICE TASK, W/ OR W/O ARMS | 6 | $115.00 | $690.00 |
| 0454 | CHAIR, OFFICE TASK, W/ OR W/O ARMS | 3 | $115.00 | $345.00 |
| 0454 | CHAIR, OFFICE TASK, W/ OR W/O ARMS | 1 | $115.00 | $115.00 |
| 0454 | CHAIR, OFFICE TASK, W/ OR W/O ARMS | 1 | $115.00 | $115.00 |
| 0454 | CHAIR, OFFICE TASK, W/ OR W/O ARMS | 1 | $115.00 | $115.00 |
| 0454 | CHAIR, OFFICE TASK, W/ OR W/O ARMS | 1 | $115.00 | $115.00 |

| Department No. | Description | Qty. | Unit Cost | Total Cost |
|---|---|---|---|---|
| 0454 | CHAIR, OFFICE TASK, W/ OR W/O ARMS | 1 | $115.00 | $115.00 |
| 0454 | CHAIR, OFFICE TASK, W/ OR W/O ARMS | 1 | $115.00 | $115.00 |
| 0454 | CHAIR, OFFICE TASK, W/ OR W/O ARMS | 1 | $115.00 | $115.00 |
| 0454 | CHAIR, OFFICE TASK, W/ OR W/O ARMS | 1 | $115.00 | $115.00 |
| 0475 | CHAIR, OFFICE TASK, W/ OR W/O ARMS | 5 | $115.00 | $575.00 |
| 0475 | CHAIR, OFFICE TASK, W/ OR W/O ARMS | 1 | $115.00 | $115.00 |
| 0475 | CHAIR, OFFICE TASK, W/ OR W/O ARMS | 1 | $115.00 | $115.00 |
| 0475 | CHAIR, OFFICE TASK, W/ OR W/O ARMS | 1 | $115.00 | $115.00 |
| 0475 | CHAIR, OFFICE TASK, W/ OR W/O ARMS | 1 | $115.00 | $115.00 |
| 0475 | CHAIR, OFFICE TASK, W/ OR W/O ARMS | 1 | $115.00 | $115.00 |
| 0475 | CHAIR, OFFICE TASK, W/ OR W/O ARMS | 1 | $115.00 | $115.00 |
| 0475 | CHAIR, OFFICE TASK, W/ OR W/O ARMS | 1 | $115.00 | $115.00 |
| 0475 | CHAIR, OFFICE TASK, W/ OR W/O ARMS | 1 | $115.00 | $115.00 |
| 0475 | CHAIR, OFFICE TASK, W/ OR W/O ARMS | 2 | $115.00 | $230.00 |
| 0475 | CHAIR, OFFICE TASK, W/ OR W/O ARMS | 1 | $115.00 | $115.00 |
| 0475 | CHAIR, OFFICE TASK, W/ OR W/O ARMS | 1 | $115.00 | $115.00 |
| 0475 | CHAIR, OFFICE TASK, W/ OR W/O ARMS | 1 | $115.00 | $115.00 |
| 0475 | CHAIR, OFFICE TASK, W/ OR W/O ARMS | 10 | $115.00 | $1,150.00 |
| 0475 | CHAIR, OFFICE TASK, W/ OR W/O ARMS | 8 | $115.00 | $920.00 |
| 0475 | CHAIR, OFFICE TASK, W/ OR W/O ARMS | 2 | $115.00 | $230.00 |
| 0475 | CHAIR, OFFICE TASK, W/ OR W/O ARMS | 1 | $115.00 | $115.00 |
| 0475 | CHAIR, OFFICE TASK, W/ OR W/O ARMS | 1 | $115.00 | $115.00 |
| 0475 | CHAIR, OFFICE TASK, W/ OR W/O ARMS | 1 | $115.00 | $115.00 |
| 0475 | CHAIR, OFFICE TASK, W/ OR W/O ARMS | 1 | $115.00 | $115.00 |
| 0475 | CHAIR, OFFICE TASK, W/ OR W/O ARMS | 1 | $115.00 | $115.00 |
| 0475 | CHAIR, OFFICE TASK, W/ OR W/O ARMS | 1 | $115.00 | $115.00 |
| 0475 | CHAIR, OFFICE TASK, W/ OR W/O ARMS | 1 | $115.00 | $115.00 |
| 0475 | CHAIR, OFFICE TASK, W/ OR W/O ARMS | 1 | $115.00 | $115.00 |
| 0475 | CHAIR, OFFICE TASK, W/ OR W/O ARMS | 1 | $115.00 | $115.00 |
| 0475 | CHAIR, OFFICE TASK, W/ OR W/O ARMS | 1 | $115.00 | $115.00 |
| 0475 | CHAIR, OFFICE TASK, W/ OR W/O ARMS | 1 | $115.00 | $115.00 |
| 0475 | CHAIR, OFFICE TASK, W/ OR W/O ARMS | 1 | $115.00 | $115.00 |
| 0475 | CHAIR, OFFICE TASK, W/ OR W/O ARMS | 2 | $115.00 | $230.00 |
| 0475 | CHAIR, OFFICE TASK, W/ OR W/O ARMS | 3 | $115.00 | $345.00 |
| 0475 | CHAIR, OFFICE TASK, W/ OR W/O ARMS | 1 | $115.00 | $115.00 |
| 0475 | CHAIR, OFFICE TASK, W/ OR W/O ARMS | 2 | $115.00 | $230.00 |
| 0492 | CHAIR, OFFICE TASK, W/ OR W/O ARMS | 5 | $115.00 | $575.00 |
| 0492 | CHAIR, OFFICE TASK, W/ OR W/O ARMS | 16 | $115.00 | $1,840.00 |
| 0492 | CHAIR, OFFICE TASK, W/ OR W/O ARMS | 6 | $115.00 | $690.00 |
| 0492 | CHAIR, OFFICE TASK, W/ OR W/O ARMS | 8 | $115.00 | $920.00 |
| 0492 | CHAIR, OFFICE TASK, W/ OR W/O ARMS | 3 | $115.00 | $345.00 |
| 0492 | CHAIR, OFFICE TASK, W/ OR W/O ARMS | 1 | $115.00 | $115.00 |
| 0494 | CHAIR, OFFICE TASK, W/ OR W/O ARMS | 1 | $115.00 | $115.00 |
| 0494 | CHAIR, OFFICE TASK, W/ OR W/O ARMS | 1 | $115.00 | $115.00 |
| 0494 | CHAIR, OFFICE TASK, W/ OR W/O ARMS | 3 | $115.00 | $345.00 |
| 0494 | CHAIR, OFFICE TASK, W/ OR W/O ARMS | 2 | $115.00 | $230.00 |
| 0494 | CHAIR, OFFICE TASK, W/ OR W/O ARMS | 3 | $115.00 | $345.00 |
| 0494 | CHAIR, OFFICE TASK, W/ OR W/O ARMS | 1 | $115.00 | $115.00 |
| 0494 | CHAIR, OFFICE TASK, W/ OR W/O ARMS | 1 | $115.00 | $115.00 |
| 0494 | CHAIR, OFFICE TASK, W/ OR W/O ARMS | 2 | $115.00 | $230.00 |
| 0494 | CHAIR, OFFICE TASK, W/ OR W/O ARMS | 2 | $115.00 | $230.00 |
| 0494 | CHAIR, OFFICE TASK, W/ OR W/O ARMS | 6 | $115.00 | $690.00 |
| 0494 | CHAIR, OFFICE TASK, W/ OR W/O ARMS | 8 | $115.00 | $920.00 |
| 0494 | CHAIR, OFFICE TASK, W/ OR W/O ARMS | 2 | $115.00 | $230.00 |
| 0494 | CHAIR, OFFICE TASK, W/ OR W/O ARMS | 14 | $115.00 | $1,610.00 |
| 0494 | CHAIR, OFFICE TASK, W/ OR W/O ARMS | 1 | $115.00 | $115.00 |
| 0495 | CHAIR, OFFICE TASK, W/ OR W/O ARMS | 1 | $115.00 | $115.00 |
| 0495 | CHAIR, OFFICE TASK, W/ OR W/O ARMS | 1 | $115.00 | $115.00 |
| 0495 | CHAIR, OFFICE TASK, W/ OR W/O ARMS | 1 | $115.00 | $115.00 |

| Department No. | Description | Qty. | Unit Cost | Total Cost |
|---|---|---|---|---|
| 0495 | CHAIR, OFFICE TASK, W/ OR W/O ARMS | 3 | $115.00 | $345.00 |
| 0495 | CHAIR, OFFICE TASK, W/ OR W/O ARMS | 3 | $115.00 | $345.00 |
| 0495 | CHAIR, OFFICE TASK, W/ OR W/O ARMS | 3 | $115.00 | $345.00 |
| 0495 | CHAIR, OFFICE TASK, W/ OR W/O ARMS | 1 | $115.00 | $115.00 |
| 0495 | CHAIR, OFFICE TASK, W/ OR W/O ARMS | 4 | $115.00 | $460.00 |
| 0495 | CHAIR, OFFICE TASK, W/ OR W/O ARMS | 1 | $115.00 | $115.00 |
| 0495 | CHAIR, OFFICE TASK, W/ OR W/O ARMS | 1 | $115.00 | $115.00 |
| 0495 | CHAIR, OFFICE TASK, W/ OR W/O ARMS | 1 | $115.00 | $115.00 |
| 0495 | CHAIR, OFFICE TASK, W/ OR W/O ARMS | 1 | $115.00 | $115.00 |
| 0495 | CHAIR, OFFICE TASK, W/ OR W/O ARMS | 1 | $115.00 | $115.00 |
| 0495 | CHAIR, OFFICE TASK, W/ OR W/O ARMS | 1 | $115.00 | $115.00 |
| 0495 | CHAIR, OFFICE TASK, W/ OR W/O ARMS | 7 | $115.00 | $805.00 |
| 0495 | CHAIR, OFFICE TASK, W/ OR W/O ARMS | 5 | $115.00 | $575.00 |
| 0495 | CHAIR, OFFICE TASK, W/ OR W/O ARMS | 1 | $115.00 | $115.00 |
| 0495 | CHAIR, OFFICE TASK, W/ OR W/O ARMS | 1 | $115.00 | $115.00 |
| 0495 | CHAIR, OFFICE TASK, W/ OR W/O ARMS | 1 | $115.00 | $115.00 |
| 0495 | CHAIR, OFFICE TASK, W/ OR W/O ARMS | 1 | $115.00 | $115.00 |
| 0495 | CHAIR, OFFICE TASK, W/ OR W/O ARMS | 1 | $115.00 | $115.00 |
| 0495 | CHAIR, OFFICE TASK, W/ OR W/O ARMS | 2 | $115.00 | $230.00 |
| 0497 | CHAIR, OFFICE TASK, W/ OR W/O ARMS | 1 | $115.00 | $115.00 |
| 0497 | CHAIR, OFFICE TASK, W/ OR W/O ARMS | 6 | $115.00 | $690.00 |
| 0497 | CHAIR, OFFICE TASK, W/ OR W/O ARMS | 6 | $115.00 | $690.00 |
| 0497 | CHAIR, OFFICE TASK, W/ OR W/O ARMS | 1 | $115.00 | $115.00 |
| 0497 | CHAIR, OFFICE TASK, W/ OR W/O ARMS | 1 | $115.00 | $115.00 |
| 0497 | CHAIR, OFFICE TASK, W/ OR W/O ARMS | 2 | $115.00 | $230.00 |
| 0497 | CHAIR, OFFICE TASK, W/ OR W/O ARMS | 1 | $115.00 | $115.00 |
| 0499 | CHAIR, OFFICE TASK, W/ OR W/O ARMS | 1 | $115.00 | $115.00 |
| 0499 | CHAIR, OFFICE TASK, W/ OR W/O ARMS | 1 | $115.00 | $115.00 |
| 0499 | CHAIR, OFFICE TASK, W/ OR W/O ARMS | 22 | $115.00 | $2,530.00 |
| 0499 | CHAIR, OFFICE TASK, W/ OR W/O ARMS | 1 | $115.00 | $115.00 |
| 0499 | CHAIR, OFFICE TASK, W/ OR W/O ARMS | 5 | $115.00 | $575.00 |
| 0499 | CHAIR, OFFICE TASK, W/ OR W/O ARMS | 3 | $115.00 | $345.00 |
| 0499 | CHAIR, OFFICE TASK, W/ OR W/O ARMS | 1 | $115.00 | $115.00 |
| 0499 | CHAIR, OFFICE TASK, W/ OR W/O ARMS | 1 | $115.00 | $115.00 |
| 0499 | CHAIR, OFFICE TASK, W/ OR W/O ARMS | 1 | $115.00 | $115.00 |
| 0499 | CHAIR, OFFICE TASK, W/ OR W/O ARMS | 12 | $115.00 | $1,380.00 |
| 0499 | CHAIR, OFFICE TASK, W/ OR W/O ARMS | 1 | $115.00 | $115.00 |
| 0499 | CHAIR, OFFICE TASK, W/ OR W/O ARMS | 1 | $115.00 | $115.00 |
| 0499 | CHAIR, OFFICE TASK, W/ OR W/O ARMS | 1 | $115.00 | $115.00 |
| 0499 | CHAIR, OFFICE TASK, W/ OR W/O ARMS | 4 | $115.00 | $460.00 |
| 0499 | CHAIR, OFFICE TASK, W/ OR W/O ARMS | 1 | $115.00 | $115.00 |
| 0499 | CHAIR, OFFICE TASK, W/ OR W/O ARMS | 2 | $115.00 | $230.00 |
| 0499 | CHAIR, OFFICE TASK, W/ OR W/O ARMS | 1 | $115.00 | $115.00 |
| 0499 | CHAIR, OFFICE TASK, W/ OR W/O ARMS | 8 | $115.00 | $920.00 |
| 0499 | CHAIR, OFFICE TASK, W/ OR W/O ARMS | 6 | $115.00 | $690.00 |
| 0499 | CHAIR, OFFICE TASK, W/ OR W/O ARMS | 1 | $115.00 | $115.00 |
| 0499 | CHAIR, OFFICE TASK, W/ OR W/O ARMS | 1 | $115.00 | $115.00 |
| 0499 | CHAIR, OFFICE TASK, W/ OR W/O ARMS | 7 | $115.00 | $805.00 |
| 0499 | CHAIR, OFFICE TASK, W/ OR W/O ARMS | 1 | $115.00 | $115.00 |
| 0499 | CHAIR, OFFICE TASK, W/ OR W/O ARMS | 1 | $115.00 | $115.00 |
| 0499 | CHAIR, OFFICE TASK, W/ OR W/O ARMS | 4 | $115.00 | $460.00 |
| 0503 | CHAIR, OFFICE TASK, W/ OR W/O ARMS | 1 | $115.00 | $115.00 |
| 0503 | CHAIR, OFFICE TASK, W/ OR W/O ARMS | 10 | $115.00 | $1,150.00 |
| 0503 | CHAIR, OFFICE TASK, W/ OR W/O ARMS | 5 | $115.00 | $575.00 |
| 0503 | CHAIR, OFFICE TASK, W/ OR W/O ARMS | 1 | $115.00 | $115.00 |
| 0503 | CHAIR, OFFICE TASK, W/ OR W/O ARMS | 1 | $115.00 | $115.00 |
| 0503 | CHAIR, OFFICE TASK, W/ OR W/O ARMS | 1 | $115.00 | $115.00 |
| 0503 | CHAIR, OFFICE TASK, W/ OR W/O ARMS | 1 | $115.00 | $115.00 |
| 0503 | CHAIR, OFFICE TASK, W/ OR W/O ARMS | 1 | $115.00 | $115.00 |
| 0503 | CHAIR, OFFICE TASK, W/ OR W/O ARMS | 2 | $115.00 | $230.00 |

| Department No. | Description | Qty. | Unit Cost | Total Cost |
|---|---|---|---|---|
| 0503 | CHAIR, OFFICE TASK, W/ OR W/O ARMS | 2 | $115.00 | $230.00 |
| 0503 | CHAIR, OFFICE TASK, W/ OR W/O ARMS | 3 | $115.00 | $345.00 |
| 0503 | CHAIR, OFFICE TASK, W/ OR W/O ARMS | 5 | $115.00 | $575.00 |
| 0503 | CHAIR, OFFICE TASK, W/ OR W/O ARMS | 1 | $115.00 | $115.00 |
| 0503 | CHAIR, OFFICE TASK, W/ OR W/O ARMS | 1 | $115.00 | $115.00 |
| 0503 | CHAIR, OFFICE TASK, W/ OR W/O ARMS | 2 | $115.00 | $230.00 |
| 0503 | CHAIR, OFFICE TASK, W/ OR W/O ARMS | 7 | $115.00 | $805.00 |
| 0503 | CHAIR, OFFICE TASK, W/ OR W/O ARMS | 2 | $115.00 | $230.00 |
| 0503 | CHAIR, OFFICE TASK, W/ OR W/O ARMS | 12 | $115.00 | $1,380.00 |
| 0503 | CHAIR, OFFICE TASK, W/ OR W/O ARMS | 1 | $115.00 | $115.00 |
| 0503 | CHAIR, OFFICE TASK, W/ OR W/O ARMS | 2 | $115.00 | $230.00 |
| 0503 | CHAIR, OFFICE TASK, W/ OR W/O ARMS | 3 | $115.00 | $345.00 |
| 0503 | CHAIR, OFFICE TASK, W/ OR W/O ARMS | 1 | $115.00 | $115.00 |
| 0503 | CHAIR, OFFICE TASK, W/ OR W/O ARMS | 6 | $115.00 | $690.00 |
| 0503 | CHAIR, OFFICE TASK, W/ OR W/O ARMS | 5 | $115.00 | $575.00 |
| 0503 | CHAIR, OFFICE TASK, W/ OR W/O ARMS | 5 | $115.00 | $575.00 |
| 0503 | CHAIR, OFFICE TASK, W/ OR W/O ARMS | 1 | $115.00 | $115.00 |
| 0503 | CHAIR, OFFICE TASK, W/ OR W/O ARMS | 4 | $115.00 | $460.00 |
| 0503 | CHAIR, OFFICE TASK, W/ OR W/O ARMS | 1 | $115.00 | $115.00 |
| 0503 | CHAIR, OFFICE TASK, W/ OR W/O ARMS | 3 | $115.00 | $345.00 |
| 0503 | CHAIR, OFFICE TASK, W/ OR W/O ARMS | 3 | $115.00 | $345.00 |
| 0503 | CHAIR, OFFICE TASK, W/ OR W/O ARMS | 1 | $115.00 | $115.00 |
| 0503 | CHAIR, OFFICE TASK, W/ OR W/O ARMS | 3 | $115.00 | $345.00 |
| 0503 | CHAIR, OFFICE TASK, W/ OR W/O ARMS | 1 | $115.00 | $115.00 |
| 0503 | CHAIR, OFFICE TASK, W/ OR W/O ARMS | 1 | $115.00 | $115.00 |
| 0503 | CHAIR, OFFICE TASK, W/ OR W/O ARMS | 4 | $115.00 | $460.00 |
| 0503 | CHAIR, OFFICE TASK, W/ OR W/O ARMS | 2 | $115.00 | $230.00 |
| 0509 | CHAIR, OFFICE TASK, W/ OR W/O ARMS | 3 | $115.00 | $345.00 |
| 0509 | CHAIR, OFFICE TASK, W/ OR W/O ARMS | 2 | $115.00 | $230.00 |
| 0509 | CHAIR, OFFICE TASK, W/ OR W/O ARMS | 1 | $115.00 | $115.00 |
| 0509 | CHAIR, OFFICE TASK, W/ OR W/O ARMS | 2 | $115.00 | $230.00 |
| 0509 | CHAIR, OFFICE TASK, W/ OR W/O ARMS | 2 | $115.00 | $230.00 |
| 0509 | CHAIR, OFFICE TASK, W/ OR W/O ARMS | 1 | $115.00 | $115.00 |
| 0509 | CHAIR, OFFICE TASK, W/ OR W/O ARMS | 1 | $115.00 | $115.00 |
| 0509 | CHAIR, OFFICE TASK, W/ OR W/O ARMS | 3 | $115.00 | $345.00 |
| 0509 | CHAIR, OFFICE TASK, W/ OR W/O ARMS | 4 | $115.00 | $460.00 |
| 0509 | CHAIR, OFFICE TASK, W/ OR W/O ARMS | 6 | $115.00 | $690.00 |
| 0509 | CHAIR, OFFICE TASK, W/ OR W/O ARMS | 6 | $115.00 | $690.00 |
| 0509 | CHAIR, OFFICE TASK, W/ OR W/O ARMS | 2 | $115.00 | $230.00 |
| 0509 | CHAIR, OFFICE TASK, W/ OR W/O ARMS | 26 | $115.00 | $2,990.00 |
| 0509 | CHAIR, OFFICE TASK, W/ OR W/O ARMS | 2 | $115.00 | $230.00 |
| 0509 | CHAIR, OFFICE TASK, W/ OR W/O ARMS | 6 | $115.00 | $690.00 |
| 0509 | CHAIR, OFFICE TASK, W/ OR W/O ARMS | 2 | $115.00 | $230.00 |
| 0509 | CHAIR, OFFICE TASK, W/ OR W/O ARMS | 1 | $115.00 | $115.00 |
| 0509 | CHAIR, OFFICE TASK, W/ OR W/O ARMS | 1 | $115.00 | $115.00 |
| 0509 | CHAIR, OFFICE TASK, W/ OR W/O ARMS | 1 | $115.00 | $115.00 |
| 0510 | CHAIR, OFFICE TASK, W/ OR W/O ARMS | 1 | $115.00 | $115.00 |
| 0510 | CHAIR, OFFICE TASK, W/ OR W/O ARMS | 1 | $115.00 | $115.00 |
| 0510 | CHAIR, OFFICE TASK, W/ OR W/O ARMS | 3 | $115.00 | $345.00 |
| 0510 | CHAIR, OFFICE TASK, W/ OR W/O ARMS | 1 | $115.00 | $115.00 |
| 0510 | CHAIR, OFFICE TASK, W/ OR W/O ARMS | 1 | $115.00 | $115.00 |
| 0510 | CHAIR, OFFICE TASK, W/ OR W/O ARMS | 1 | $115.00 | $115.00 |
| 0510 | CHAIR, OFFICE TASK, W/ OR W/O ARMS | 2 | $115.00 | $230.00 |
| 0510 | CHAIR, OFFICE TASK, W/ OR W/O ARMS | 3 | $115.00 | $345.00 |
| 0510 | CHAIR, OFFICE TASK, W/ OR W/O ARMS | 1 | $115.00 | $115.00 |
| 0510 | CHAIR, OFFICE TASK, W/ OR W/O ARMS | 1 | $115.00 | $115.00 |
| 0540 | CHAIR, OFFICE TASK, W/ OR W/O ARMS | 2 | $115.00 | $230.00 |
| 0540 | CHAIR, OFFICE TASK, W/ OR W/O ARMS | 4 | $115.00 | $460.00 |
| 0540 | CHAIR, OFFICE TASK, W/ OR W/O ARMS | 1 | $115.00 | $115.00 |
| 0540 | CHAIR, OFFICE TASK, W/ OR W/O ARMS | 3 | $115.00 | $345.00 |

| Department No. | Description | Qty. | Unit Cost | Total Cost |
|---|---|---|---|---|
| 0540 | CHAIR, OFFICE TASK, W/ OR W/O ARMS | 2 | $115.00 | $230.00 |
| 0540 | CHAIR, OFFICE TASK, W/ OR W/O ARMS | 3 | $115.00 | $345.00 |
| 0540 | CHAIR, OFFICE TASK, W/ OR W/O ARMS | 4 | $115.00 | $460.00 |
| 0540 | CHAIR, OFFICE TASK, W/ OR W/O ARMS | 3 | $115.00 | $345.00 |
| 0540 | CHAIR, OFFICE TASK, W/ OR W/O ARMS | 1 | $115.00 | $115.00 |
| 0540 | CHAIR, OFFICE TASK, W/ OR W/O ARMS | 20 | $115.00 | $2,300.00 |
| 0540 | CHAIR, OFFICE TASK, W/ OR W/O ARMS | 27 | $115.00 | $3,105.00 |
| 0540 | CHAIR, OFFICE TASK, W/ OR W/O ARMS | 4 | $115.00 | $460.00 |
| 0540 | CHAIR, OFFICE TASK, W/ OR W/O ARMS | 24 | $115.00 | $2,760.00 |
| 0540 | CHAIR, OFFICE TASK, W/ OR W/O ARMS | 17 | $115.00 | $1,955.00 |
| 0540 | CHAIR, OFFICE TASK, W/ OR W/O ARMS | 1 | $115.00 | $115.00 |
| 0540 | CHAIR, OFFICE TASK, W/ OR W/O ARMS | 1 | $115.00 | $115.00 |
| 0540 | CHAIR, OFFICE TASK, W/ OR W/O ARMS | 1 | $115.00 | $115.00 |
| 0540 | CHAIR, OFFICE TASK, W/ OR W/O ARMS | 1 | $115.00 | $115.00 |
| 0540 | CHAIR, OFFICE TASK, W/ OR W/O ARMS | 1 | $115.00 | $115.00 |
| 0540 | CHAIR, OFFICE TASK, W/ OR W/O ARMS | 1 | $115.00 | $115.00 |
| 0540 | CHAIR, OFFICE TASK, W/ OR W/O ARMS | 1 | $115.00 | $115.00 |
| 0540 | CHAIR, OFFICE TASK, W/ OR W/O ARMS | 1 | $115.00 | $115.00 |
| 0540 | CHAIR, OFFICE TASK, W/ OR W/O ARMS | 1 | $115.00 | $115.00 |
| 0540 | CHAIR, OFFICE TASK, W/ OR W/O ARMS | 1 | $115.00 | $115.00 |
| 0540 | CHAIR, OFFICE TASK, W/ OR W/O ARMS | 2 | $115.00 | $230.00 |
| 0540 | CHAIR, OFFICE TASK, W/ OR W/O ARMS | 2 | $115.00 | $230.00 |
| 0540 | CHAIR, OFFICE TASK, W/ OR W/O ARMS | 2 | $115.00 | $230.00 |
| 0540 | CHAIR, OFFICE TASK, W/ OR W/O ARMS | 2 | $115.00 | $230.00 |
| 0540 | CHAIR, OFFICE TASK, W/ OR W/O ARMS | 3 | $115.00 | $345.00 |
| 0540 | CHAIR, OFFICE TASK, W/ OR W/O ARMS | 1 | $115.00 | $115.00 |
| 0540 | CHAIR, OFFICE TASK, W/ OR W/O ARMS | 1 | $115.00 | $115.00 |
| 0540 | CHAIR, OFFICE TASK, W/ OR W/O ARMS | 1 | $115.00 | $115.00 |
| 0540 | CHAIR, OFFICE TASK, W/ OR W/O ARMS | 3 | $115.00 | $345.00 |
| 0540 | CHAIR, OFFICE TASK, W/ OR W/O ARMS | 3 | $115.00 | $345.00 |
| 0540 | CHAIR, OFFICE TASK, W/ OR W/O ARMS | 2 | $115.00 | $230.00 |
| 0540 | CHAIR, OFFICE TASK, W/ OR W/O ARMS | 2 | $115.00 | $230.00 |
| 0540 | CHAIR, OFFICE TASK, W/ OR W/O ARMS | 2 | $115.00 | $230.00 |
| 0540 | CHAIR, OFFICE TASK, W/ OR W/O ARMS | 3 | $115.00 | $345.00 |
| 0540 | CHAIR, OFFICE TASK, W/ OR W/O ARMS | 1 | $115.00 | $115.00 |
| 0541 | CHAIR, OFFICE TASK, W/ OR W/O ARMS | 1 | $115.00 | $115.00 |
| 0541 | CHAIR, OFFICE TASK, W/ OR W/O ARMS | 6 | $115.00 | $690.00 |
| 0541 | CHAIR, OFFICE TASK, W/ OR W/O ARMS | 8 | $115.00 | $920.00 |
| 0541 | CHAIR, OFFICE TASK, W/ OR W/O ARMS | 49 | $115.00 | $5,635.00 |
| 0541 | CHAIR, OFFICE TASK, W/ OR W/O ARMS | 4 | $115.00 | $460.00 |
| 0541 | CHAIR, OFFICE TASK, W/ OR W/O ARMS | 1 | $115.00 | $115.00 |
| 0541 | CHAIR, OFFICE TASK, W/ OR W/O ARMS | 2 | $115.00 | $230.00 |
| 0541 | CHAIR, OFFICE TASK, W/ OR W/O ARMS | 1 | $115.00 | $115.00 |
| 0541 | CHAIR, OFFICE TASK, W/ OR W/O ARMS | 33 | $115.00 | $3,795.00 |
| 0542 | CHAIR, OFFICE TASK, W/ OR W/O ARMS | 1 | $115.00 | $115.00 |
| 0542 | CHAIR, OFFICE TASK, W/ OR W/O ARMS | 1 | $115.00 | $115.00 |
| 0542 | CHAIR, OFFICE TASK, W/ OR W/O ARMS | 1 | $115.00 | $115.00 |
| 0545 | CHAIR, OFFICE TASK, W/ OR W/O ARMS | 7 | $115.00 | $805.00 |
| 0545 | CHAIR, OFFICE TASK, W/ OR W/O ARMS | 1 | $115.00 | $115.00 |
| 0545 | CHAIR, OFFICE TASK, W/ OR W/O ARMS | 1 | $115.00 | $115.00 |
| 0545 | CHAIR, OFFICE TASK, W/ OR W/O ARMS | 1 | $115.00 | $115.00 |
| 0545 | CHAIR, OFFICE TASK, W/ OR W/O ARMS | 2 | $115.00 | $230.00 |
| 0545 | CHAIR, OFFICE TASK, W/ OR W/O ARMS | 1 | $115.00 | $115.00 |
| 0551 | CHAIR, OFFICE TASK, W/ OR W/O ARMS | 13 | $115.00 | $1,495.00 |
| 0551 | CHAIR, OFFICE TASK, W/ OR W/O ARMS | 15 | $115.00 | $1,725.00 |
| 0551 | CHAIR, OFFICE TASK, W/ OR W/O ARMS | 1 | $115.00 | $115.00 |
| 0551 | CHAIR, OFFICE TASK, W/ OR W/O ARMS | 11 | $115.00 | $1,265.00 |
| 0551 | CHAIR, OFFICE TASK, W/ OR W/O ARMS | 8 | $115.00 | $920.00 |
| 0551 | CHAIR, OFFICE TASK, W/ OR W/O ARMS | 1 | $115.00 | $115.00 |

| Department No. | Description | Qty. | Unit Cost | Total Cost |
|---|---|---|---|---|
| 0551 | CHAIR, OFFICE TASK, W/ OR W/O ARMS | 2 | $115.00 | $230.00 |
| 0551 | CHAIR, OFFICE TASK, W/ OR W/O ARMS | 1 | $115.00 | $115.00 |
| 0551 | CHAIR, OFFICE TASK, W/ OR W/O ARMS | 1 | $115.00 | $115.00 |
| 0551 | CHAIR, OFFICE TASK, W/ OR W/O ARMS | 1 | $115.00 | $115.00 |
| 0552 | CHAIR, OFFICE TASK, W/ OR W/O ARMS | 1 | $115.00 | $115.00 |
| 0552 | CHAIR, OFFICE TASK, W/ OR W/O ARMS | 1 | $115.00 | $115.00 |
| 0552 | CHAIR, OFFICE TASK, W/ OR W/O ARMS | 9 | $115.00 | $1,035.00 |
| 0552 | CHAIR, OFFICE TASK, W/ OR W/O ARMS | 3 | $115.00 | $345.00 |
| 0553 | CHAIR, OFFICE TASK, W/ OR W/O ARMS | 4 | $115.00 | $460.00 |
| 0553 | CHAIR, OFFICE TASK, W/ OR W/O ARMS | 1 | $115.00 | $115.00 |
| 0553 | CHAIR, OFFICE TASK, W/ OR W/O ARMS | 8 | $115.00 | $920.00 |
| 0553 | CHAIR, OFFICE TASK, W/ OR W/O ARMS | 1 | $115.00 | $115.00 |
| 0553 | CHAIR, OFFICE TASK, W/ OR W/O ARMS | 1 | $115.00 | $115.00 |
| 0553 | CHAIR, OFFICE TASK, W/ OR W/O ARMS | 3 | $115.00 | $345.00 |
| 0553 | CHAIR, OFFICE TASK, W/ OR W/O ARMS | 1 | $115.00 | $115.00 |
| 0553 | CHAIR, OFFICE TASK, W/ OR W/O ARMS | 12 | $115.00 | $1,380.00 |
| 0553 | CHAIR, OFFICE TASK, W/ OR W/O ARMS | 12 | $115.00 | $1,380.00 |
| 0554 | CHAIR, OFFICE TASK, W/ OR W/O ARMS | 12 | $115.00 | $1,380.00 |
| 0554 | CHAIR, OFFICE TASK, W/ OR W/O ARMS | 1 | $115.00 | $115.00 |
| 0554 | CHAIR, OFFICE TASK, W/ OR W/O ARMS | 1 | $115.00 | $115.00 |
| 0554 | CHAIR, OFFICE TASK, W/ OR W/O ARMS | 5 | $115.00 | $575.00 |
| 0554 | CHAIR, OFFICE TASK, W/ OR W/O ARMS | 1 | $115.00 | $115.00 |
| 0554 | CHAIR, OFFICE TASK, W/ OR W/O ARMS | 1 | $115.00 | $115.00 |
| 0554 | CHAIR, OFFICE TASK, W/ OR W/O ARMS | 3 | $115.00 | $345.00 |
| 0554 | CHAIR, OFFICE TASK, W/ OR W/O ARMS | 1 | $115.00 | $115.00 |
| 0554 | CHAIR, OFFICE TASK, W/ OR W/O ARMS | 2 | $115.00 | $230.00 |
| 0554 | CHAIR, OFFICE TASK, W/ OR W/O ARMS | 2 | $115.00 | $230.00 |
| 0554 | CHAIR, OFFICE TASK, W/ OR W/O ARMS | 2 | $115.00 | $230.00 |
| 0554 | CHAIR, OFFICE TASK, W/ OR W/O ARMS | 1 | $115.00 | $115.00 |
| 0554 | CHAIR, OFFICE TASK, W/ OR W/O ARMS | 4 | $115.00 | $460.00 |
| 0554 | CHAIR, OFFICE TASK, W/ OR W/O ARMS | 1 | $115.00 | $115.00 |
| 0560 | CHAIR, OFFICE TASK, W/ OR W/O ARMS | 1 | $115.00 | $115.00 |
| 0560 | CHAIR, OFFICE TASK, W/ OR W/O ARMS | 2 | $115.00 | $230.00 |
| 0560 | CHAIR, OFFICE TASK, W/ OR W/O ARMS | 1 | $115.00 | $115.00 |
| 0560 | CHAIR, OFFICE TASK, W/ OR W/O ARMS | 6 | $115.00 | $690.00 |
| 0560 | CHAIR, OFFICE TASK, W/ OR W/O ARMS | 3 | $115.00 | $345.00 |
| 0560 | CHAIR, OFFICE TASK, W/ OR W/O ARMS | 1 | $115.00 | $115.00 |
| 0560 | CHAIR, OFFICE TASK, W/ OR W/O ARMS | 1 | $115.00 | $115.00 |
| 0560 | CHAIR, OFFICE TASK, W/ OR W/O ARMS | 6 | $115.00 | $690.00 |
| 0560 | CHAIR, OFFICE TASK, W/ OR W/O ARMS | 1 | $115.00 | $115.00 |
| 0560 | CHAIR, OFFICE TASK, W/ OR W/O ARMS | 2 | $115.00 | $230.00 |
| 0560 | CHAIR, OFFICE TASK, W/ OR W/O ARMS | 1 | $115.00 | $115.00 |
| 0560 | CHAIR, OFFICE TASK, W/ OR W/O ARMS | 1 | $115.00 | $115.00 |
| 0560 | CHAIR, OFFICE TASK, W/ OR W/O ARMS | 1 | $115.00 | $115.00 |
| 0560 | CHAIR, OFFICE TASK, W/ OR W/O ARMS | 11 | $115.00 | $1,265.00 |
| 0560 | CHAIR, OFFICE TASK, W/ OR W/O ARMS | 2 | $115.00 | $230.00 |
| 0560 | CHAIR, OFFICE TASK, W/ OR W/O ARMS | 1 | $115.00 | $115.00 |
| 0560 | CHAIR, OFFICE TASK, W/ OR W/O ARMS | 2 | $115.00 | $230.00 |
| 0560 | CHAIR, OFFICE TASK, W/ OR W/O ARMS | 1 | $115.00 | $115.00 |
| 0560 | CHAIR, OFFICE TASK, W/ OR W/O ARMS | 1 | $115.00 | $115.00 |
| 0560 | CHAIR, OFFICE TASK, W/ OR W/O ARMS | 1 | $115.00 | $115.00 |
| 0560 | CHAIR, OFFICE TASK, W/ OR W/O ARMS | 1 | $115.00 | $115.00 |
| 0560 | CHAIR, OFFICE TASK, W/ OR W/O ARMS | 1 | $115.00 | $115.00 |
| 0560 | CHAIR, OFFICE TASK, W/ OR W/O ARMS | 1 | $115.00 | $115.00 |
| 0560 | CHAIR, OFFICE TASK, W/ OR W/O ARMS | 2 | $115.00 | $230.00 |
| 0560 | CHAIR, OFFICE TASK, W/ OR W/O ARMS | 6 | $115.00 | $690.00 |
| 0560 | CHAIR, OFFICE TASK, W/ OR W/O ARMS | 13 | $115.00 | $1,495.00 |
| 0560 | CHAIR, OFFICE TASK, W/ OR W/O ARMS | 4 | $115.00 | $460.00 |
| 0560 | CHAIR, OFFICE TASK, W/ OR W/O ARMS | 2 | $115.00 | $230.00 |
| 0560 | CHAIR, OFFICE TASK, W/ OR W/O ARMS | 1 | $115.00 | $115.00 |

| Department No. | Description | Qty. | Unit Cost | Total Cost |
|---|---|---|---|---|
| 0560 | CHAIR, OFFICE TASK, W/ OR W/O ARMS | 1 | $115.00 | $115.00 |
| 0560 | CHAIR, OFFICE TASK, W/ OR W/O ARMS | 6 | $115.00 | $690.00 |
| 0560 | CHAIR, OFFICE TASK, W/ OR W/O ARMS | 1 | $115.00 | $115.00 |
| 0560 | CHAIR, OFFICE TASK, W/ OR W/O ARMS | 1 | $115.00 | $115.00 |
| 0560 | CHAIR, OFFICE TASK, W/ OR W/O ARMS | 1 | $115.00 | $115.00 |
| 0560 | CHAIR, OFFICE TASK, W/ OR W/O ARMS | 1 | $115.00 | $115.00 |
| 0560 | CHAIR, OFFICE TASK, W/ OR W/O ARMS | 1 | $115.00 | $115.00 |
| 0560 | CHAIR, OFFICE TASK, W/ OR W/O ARMS | 1 | $115.00 | $115.00 |
| 0560 | CHAIR, OFFICE TASK, W/ OR W/O ARMS | 2 | $115.00 | $230.00 |
| 0560 | CHAIR, OFFICE TASK, W/ OR W/O ARMS | 8 | $115.00 | $920.00 |
| 0560 | CHAIR, OFFICE TASK, W/ OR W/O ARMS | 1 | $115.00 | $115.00 |
| 0560 | CHAIR, OFFICE TASK, W/ OR W/O ARMS | 1 | $115.00 | $115.00 |
| 0560 | CHAIR, OFFICE TASK, W/ OR W/O ARMS | 1 | $115.00 | $115.00 |
| 0560 | CHAIR, OFFICE TASK, W/ OR W/O ARMS | 1 | $115.00 | $115.00 |
| 0560 | CHAIR, OFFICE TASK, W/ OR W/O ARMS | 1 | $115.00 | $115.00 |
| 0560 | CHAIR, OFFICE TASK, W/ OR W/O ARMS | 1 | $115.00 | $115.00 |
| 0560 | CHAIR, OFFICE TASK, W/ OR W/O ARMS | 2 | $115.00 | $230.00 |
| 0560 | CHAIR, OFFICE TASK, W/ OR W/O ARMS | 1 | $115.00 | $115.00 |
| 0560 | CHAIR, OFFICE TASK, W/ OR W/O ARMS | 1 | $115.00 | $115.00 |
| 0560 | CHAIR, OFFICE TASK, W/ OR W/O ARMS | 1 | $115.00 | $115.00 |
| 0560 | CHAIR, OFFICE TASK, W/ OR W/O ARMS | 1 | $115.00 | $115.00 |
| 0560 | CHAIR, OFFICE TASK, W/ OR W/O ARMS | 1 | $115.00 | $115.00 |
| 0560 | CHAIR, OFFICE TASK, W/ OR W/O ARMS | 1 | $115.00 | $115.00 |
| 0560 | CHAIR, OFFICE TASK, W/ OR W/O ARMS | 1 | $115.00 | $115.00 |
| 0560 | CHAIR, OFFICE TASK, W/ OR W/O ARMS | 1 | $115.00 | $115.00 |
| 0560 | CHAIR, OFFICE TASK, W/ OR W/O ARMS | 1 | $115.00 | $115.00 |
| 0560 | CHAIR, OFFICE TASK, W/ OR W/O ARMS | 1 | $115.00 | $115.00 |
| 0560 | CHAIR, OFFICE TASK, W/ OR W/O ARMS | 1 | $115.00 | $115.00 |
| 0560 | CHAIR, OFFICE TASK, W/ OR W/O ARMS | 1 | $115.00 | $115.00 |
| 0560 | CHAIR, OFFICE TASK, W/ OR W/O ARMS | 1 | $115.00 | $115.00 |
| 0560 | CHAIR, OFFICE TASK, W/ OR W/O ARMS | 1 | $115.00 | $115.00 |
| 0560 | CHAIR, OFFICE TASK, W/ OR W/O ARMS | 1 | $115.00 | $115.00 |
| 0560 | CHAIR, OFFICE TASK, W/ OR W/O ARMS | 1 | $115.00 | $115.00 |
| 0560 | CHAIR, OFFICE TASK, W/ OR W/O ARMS | 2 | $115.00 | $230.00 |
| 0560 | CHAIR, OFFICE TASK, W/ OR W/O ARMS | 1 | $115.00 | $115.00 |
| 0560 | CHAIR, OFFICE TASK, W/ OR W/O ARMS | 1 | $115.00 | $115.00 |
| 0560 | CHAIR, OFFICE TASK, W/ OR W/O ARMS | 1 | $115.00 | $115.00 |
| 0560 | CHAIR, OFFICE TASK, W/ OR W/O ARMS | 11 | $115.00 | $1,265.00 |
| 0560 | CHAIR, OFFICE TASK, W/ OR W/O ARMS | 5 | $115.00 | $575.00 |
| 0560 | CHAIR, OFFICE TASK, W/ OR W/O ARMS | 5 | $115.00 | $575.00 |
| 0560 | CHAIR, OFFICE TASK, W/ OR W/O ARMS | 1 | $115.00 | $115.00 |
| 0560 | CHAIR, OFFICE TASK, W/ OR W/O ARMS | 1 | $115.00 | $115.00 |
| 0560 | CHAIR, OFFICE TASK, W/ OR W/O ARMS | 1 | $115.00 | $115.00 |
| 0560 | CHAIR, OFFICE TASK, W/ OR W/O ARMS | 1 | $115.00 | $115.00 |
| 0560 | CHAIR, OFFICE TASK, W/ OR W/O ARMS | 1 | $115.00 | $115.00 |
| 0560 | CHAIR, OFFICE TASK, W/ OR W/O ARMS | 1 | $115.00 | $115.00 |
| 0560 | CHAIR, OFFICE TASK, W/ OR W/O ARMS | 3 | $115.00 | $345.00 |
| 0560 | CHAIR, OFFICE TASK, W/ OR W/O ARMS | 50 | $115.00 | $5,750.00 |
| 0560 | CHAIR, OFFICE TASK, W/ OR W/O ARMS | 2 | $115.00 | $230.00 |
| 0560 | CHAIR, OFFICE TASK, W/ OR W/O ARMS | 1 | $115.00 | $115.00 |
| 0560 | CHAIR, OFFICE TASK, W/ OR W/O ARMS | 1 | $115.00 | $115.00 |
| 0560 | CHAIR, OFFICE TASK, W/ OR W/O ARMS | 1 | $115.00 | $115.00 |
| 0560 | CHAIR, OFFICE TASK, W/ OR W/O ARMS | 2 | $115.00 | $230.00 |
| 0560 | CHAIR, OFFICE TASK, W/ OR W/O ARMS | 1 | $115.00 | $115.00 |
| 0560 | CHAIR, OFFICE TASK, W/ OR W/O ARMS | 8 | $115.00 | $920.00 |
| 0560 | CHAIR, OFFICE TASK, W/ OR W/O ARMS | 1 | $115.00 | $115.00 |
| 0560 | CHAIR, OFFICE TASK, W/ OR W/O ARMS | 2 | $115.00 | $230.00 |
| 0560 | CHAIR, OFFICE TASK, W/ OR W/O ARMS | 3 | $115.00 | $345.00 |
| 0560 | CHAIR, OFFICE TASK, W/ OR W/O ARMS | 15 | $115.00 | $1,725.00 |
| 0560 | CHAIR, OFFICE TASK, W/ OR W/O ARMS | 1 | $115.00 | $115.00 |
| 0560 | CHAIR, OFFICE TASK, W/ OR W/O ARMS | 6 | $115.00 | $690.00 |
| 0560 | CHAIR, OFFICE TASK, W/ OR W/O ARMS | 1 | $115.00 | $115.00 |

| Department No. | Description | Qty. | Unit Cost | Total Cost |
|---|---|---|---|---|
| 0560 | CHAIR, OFFICE TASK, W/ OR W/O ARMS | 2 | $115.00 | $230.00 |
| 0560 | CHAIR, OFFICE TASK, W/ OR W/O ARMS | 5 | $115.00 | $575.00 |
| 0560 | CHAIR, OFFICE TASK, W/ OR W/O ARMS | 1 | $115.00 | $115.00 |
| 0560 | CHAIR, OFFICE TASK, W/ OR W/O ARMS | 1 | $115.00 | $115.00 |
| 0560 | CHAIR, OFFICE TASK, W/ OR W/O ARMS | 1 | $115.00 | $115.00 |
| 0560 | CHAIR, OFFICE TASK, W/ OR W/O ARMS | 7 | $115.00 | $805.00 |
| 0560 | CHAIR, OFFICE TASK, W/ OR W/O ARMS | 3 | $115.00 | $345.00 |
| 0560 | CHAIR, OFFICE TASK, W/ OR W/O ARMS | 2 | $115.00 | $230.00 |
| 0560 | CHAIR, OFFICE TASK, W/ OR W/O ARMS | 9 | $115.00 | $1,035.00 |
| 0570 | CHAIR, OFFICE TASK, W/ OR W/O ARMS | 2 | $115.00 | $230.00 |
| 0570 | CHAIR, OFFICE TASK, W/ OR W/O ARMS | 5 | $115.00 | $575.00 |
| 0570 | CHAIR, OFFICE TASK, W/ OR W/O ARMS | 1 | $115.00 | $115.00 |
| 0570 | CHAIR, OFFICE TASK, W/ OR W/O ARMS | 1 | $115.00 | $115.00 |
| 0570 | CHAIR, OFFICE TASK, W/ OR W/O ARMS | 2 | $115.00 | $230.00 |
| 0570 | CHAIR, OFFICE TASK, W/ OR W/O ARMS | 2 | $115.00 | $230.00 |
| 0570 | CHAIR, OFFICE TASK, W/ OR W/O ARMS | 2 | $115.00 | $230.00 |
| 0570 | CHAIR, OFFICE TASK, W/ OR W/O ARMS | 21 | $115.00 | $2,415.00 |
| 0570 | CHAIR, OFFICE TASK, W/ OR W/O ARMS | 1 | $115.00 | $115.00 |
| 0570 | CHAIR, OFFICE TASK, W/ OR W/O ARMS | 6 | $115.00 | $690.00 |
| 0570 | CHAIR, OFFICE TASK, W/ OR W/O ARMS | 4 | $115.00 | $460.00 |
| 0570 | CHAIR, OFFICE TASK, W/ OR W/O ARMS | 2 | $115.00 | $230.00 |
| 0570 | CHAIR, OFFICE TASK, W/ OR W/O ARMS | 7 | $115.00 | $805.00 |
| 0570 | CHAIR, OFFICE TASK, W/ OR W/O ARMS | 2 | $115.00 | $230.00 |
| 0570 | CHAIR, OFFICE TASK, W/ OR W/O ARMS | 1 | $115.00 | $115.00 |
| 0570 | CHAIR, OFFICE TASK, W/ OR W/O ARMS | 1 | $115.00 | $115.00 |
| 0570 | CHAIR, OFFICE TASK, W/ OR W/O ARMS | 2 | $115.00 | $230.00 |
| 0570 | CHAIR, OFFICE TASK, W/ OR W/O ARMS | 1 | $115.00 | $115.00 |
| 0570 | CHAIR, OFFICE TASK, W/ OR W/O ARMS | 1 | $115.00 | $115.00 |
| 0570 | CHAIR, OFFICE TASK, W/ OR W/O ARMS | 2 | $115.00 | $230.00 |
| 0570 | CHAIR, OFFICE TASK, W/ OR W/O ARMS | 5 | $115.00 | $575.00 |
| 0570 | CHAIR, OFFICE TASK, W/ OR W/O ARMS | 4 | $115.00 | $460.00 |
| 0570 | CHAIR, OFFICE TASK, W/ OR W/O ARMS | 3 | $115.00 | $345.00 |
| 0570 | CHAIR, OFFICE TASK, W/ OR W/O ARMS | 2 | $115.00 | $230.00 |
| 0570 | CHAIR, OFFICE TASK, W/ OR W/O ARMS | 4 | $115.00 | $460.00 |
| 0570 | CHAIR, OFFICE TASK, W/ OR W/O ARMS | 2 | $115.00 | $230.00 |
| 0570 | CHAIR, OFFICE TASK, W/ OR W/O ARMS | 4 | $115.00 | $460.00 |
| 0570 | CHAIR, OFFICE TASK, W/ OR W/O ARMS | 1 | $115.00 | $115.00 |
| 0570 | CHAIR, OFFICE TASK, W/ OR W/O ARMS | 1 | $115.00 | $115.00 |
| 0570 | CHAIR, OFFICE TASK, W/ OR W/O ARMS | 1 | $115.00 | $115.00 |
| 0570 | CHAIR, OFFICE TASK, W/ OR W/O ARMS | 1 | $115.00 | $115.00 |
| 0570 | CHAIR, OFFICE TASK, W/ OR W/O ARMS | 2 | $115.00 | $230.00 |
| 0570 | CHAIR, OFFICE TASK, W/ OR W/O ARMS | 5 | $115.00 | $575.00 |
| 0570 | CHAIR, OFFICE TASK, W/ OR W/O ARMS | 4 | $115.00 | $460.00 |
| 0570 | CHAIR, OFFICE TASK, W/ OR W/O ARMS | 1 | $115.00 | $115.00 |
| 0570 | CHAIR, OFFICE TASK, W/ OR W/O ARMS | 1 | $115.00 | $115.00 |
| 0570 | CHAIR, OFFICE TASK, W/ OR W/O ARMS | 2 | $115.00 | $230.00 |
| 0570 | CHAIR, OFFICE TASK, W/ OR W/O ARMS | 2 | $115.00 | $230.00 |
| 0570 | CHAIR, OFFICE TASK, W/ OR W/O ARMS | 2 | $115.00 | $230.00 |
| 0570 | CHAIR, OFFICE TASK, W/ OR W/O ARMS | 5 | $115.00 | $575.00 |
| 0570 | CHAIR, OFFICE TASK, W/ OR W/O ARMS | 4 | $115.00 | $460.00 |
| 0570 | CHAIR, OFFICE TASK, W/ OR W/O ARMS | 2 | $115.00 | $230.00 |
| 0570 | CHAIR, OFFICE TASK, W/ OR W/O ARMS | 1 | $115.00 | $115.00 |
| 0570 | CHAIR, OFFICE TASK, W/ OR W/O ARMS | 1 | $115.00 | $115.00 |
| 0570 | CHAIR, OFFICE TASK, W/ OR W/O ARMS | 3 | $115.00 | $345.00 |
| 0570 | CHAIR, OFFICE TASK, W/ OR W/O ARMS | 1 | $115.00 | $115.00 |
| 0570 | CHAIR, OFFICE TASK, W/ OR W/O ARMS | 5 | $115.00 | $575.00 |
| 0570 | CHAIR, OFFICE TASK, W/ OR W/O ARMS | 1 | $115.00 | $115.00 |
| 0570 | CHAIR, OFFICE TASK, W/ OR W/O ARMS | 1 | $115.00 | $115.00 |
| 0570 | CHAIR, OFFICE TASK, W/ OR W/O ARMS | 1 | $115.00 | $115.00 |
| 0572 | CHAIR, OFFICE TASK, W/ OR W/O ARMS | 1 | $115.00 | $115.00 |

| Department No. | Description | Qty. | Unit Cost | Total Cost |
|---|---|---|---|---|
| 0572 | CHAIR, OFFICE TASK, W/ OR W/O ARMS | 1 | $115.00 | $115.00 |
| 0572 | CHAIR, OFFICE TASK, W/ OR W/O ARMS | 1 | $115.00 | $115.00 |
| 0572 | CHAIR, OFFICE TASK, W/ OR W/O ARMS | 6 | $115.00 | $690.00 |
| 0572 | CHAIR, OFFICE TASK, W/ OR W/O ARMS | 1 | $115.00 | $115.00 |
| 0572 | CHAIR, OFFICE TASK, W/ OR W/O ARMS | 1 | $115.00 | $115.00 |
| 0572 | CHAIR, OFFICE TASK, W/ OR W/O ARMS | 1 | $115.00 | $115.00 |
| 0576 | CHAIR, OFFICE TASK, W/ OR W/O ARMS | 18 | $115.00 | $2,070.00 |
| 0576 | CHAIR, OFFICE TASK, W/ OR W/O ARMS | 14 | $115.00 | $1,610.00 |
| 0576 | CHAIR, OFFICE TASK, W/ OR W/O ARMS | 12 | $115.00 | $1,380.00 |
| 0576 | CHAIR, OFFICE TASK, W/ OR W/O ARMS | 1 | $115.00 | $115.00 |
| 0576 | CHAIR, OFFICE TASK, W/ OR W/O ARMS | 15 | $115.00 | $1,725.00 |
| 0576 | CHAIR, OFFICE TASK, W/ OR W/O ARMS | 1 | $115.00 | $115.00 |
| 0576 | CHAIR, OFFICE TASK, W/ OR W/O ARMS | 1 | $115.00 | $115.00 |
| 0576 | CHAIR, OFFICE TASK, W/ OR W/O ARMS | 2 | $115.00 | $230.00 |
| 0576 | CHAIR, OFFICE TASK, W/ OR W/O ARMS | 1 | $115.00 | $115.00 |
| 0576 | CHAIR, OFFICE TASK, W/ OR W/O ARMS | 2 | $115.00 | $230.00 |
| 0576 | CHAIR, OFFICE TASK, W/ OR W/O ARMS | 3 | $115.00 | $345.00 |
| 0576 | CHAIR, OFFICE TASK, W/ OR W/O ARMS | 2 | $115.00 | $230.00 |
| 0576 | CHAIR, OFFICE TASK, W/ OR W/O ARMS | 1 | $115.00 | $115.00 |
| 0576 | CHAIR, OFFICE TASK, W/ OR W/O ARMS | 15 | $115.00 | $1,725.00 |
| 0576 | CHAIR, OFFICE TASK, W/ OR W/O ARMS | 2 | $115.00 | $230.00 |
| 0576 | CHAIR, OFFICE TASK, W/ OR W/O ARMS | 1 | $115.00 | $115.00 |
| 0576 | CHAIR, OFFICE TASK, W/ OR W/O ARMS | 1 | $115.00 | $115.00 |
| 0576 | CHAIR, OFFICE TASK, W/ OR W/O ARMS | 1 | $115.00 | $115.00 |
| 0576 | CHAIR, OFFICE TASK, W/ OR W/O ARMS | 1 | $115.00 | $115.00 |
| 0576 | CHAIR, OFFICE TASK, W/ OR W/O ARMS | 1 | $115.00 | $115.00 |
| 0576 | CHAIR, OFFICE TASK, W/ OR W/O ARMS | 1 | $115.00 | $115.00 |
| 0576 | CHAIR, OFFICE TASK, W/ OR W/O ARMS | 4 | $115.00 | $460.00 |
| 0576 | CHAIR, OFFICE TASK, W/ OR W/O ARMS | 4 | $115.00 | $460.00 |
| 0576 | CHAIR, OFFICE TASK, W/ OR W/O ARMS | 5 | $115.00 | $575.00 |
| 0576 | CHAIR, OFFICE TASK, W/ OR W/O ARMS | 2 | $115.00 | $230.00 |
| 0576 | CHAIR, OFFICE TASK, W/ OR W/O ARMS | 1 | $115.00 | $115.00 |
| 0576 | CHAIR, OFFICE TASK, W/ OR W/O ARMS | 1 | $115.00 | $115.00 |
| 0576 | CHAIR, OFFICE TASK, W/ OR W/O ARMS | 1 | $115.00 | $115.00 |
| 0576 | CHAIR, OFFICE TASK, W/ OR W/O ARMS | 1 | $115.00 | $115.00 |
| 0576 | CHAIR, OFFICE TASK, W/ OR W/O ARMS | 5 | $115.00 | $575.00 |
| 0576 | CHAIR, OFFICE TASK, W/ OR W/O ARMS | 1 | $115.00 | $115.00 |
| 0576 | CHAIR, OFFICE TASK, W/ OR W/O ARMS | 2 | $115.00 | $230.00 |
| 0576 | CHAIR, OFFICE TASK, W/ OR W/O ARMS | 3 | $115.00 | $345.00 |
| 0576 | CHAIR, OFFICE TASK, W/ OR W/O ARMS | 1 | $115.00 | $115.00 |
| 0576 | CHAIR, OFFICE TASK, W/ OR W/O ARMS | 2 | $115.00 | $230.00 |
| 0576 | CHAIR, OFFICE TASK, W/ OR W/O ARMS | 1 | $115.00 | $115.00 |
| 0576 | CHAIR, OFFICE TASK, W/ OR W/O ARMS | 1 | $115.00 | $115.00 |
| 0576 | CHAIR, OFFICE TASK, W/ OR W/O ARMS | 14 | $115.00 | $1,610.00 |
| 0576 | CHAIR, OFFICE TASK, W/ OR W/O ARMS | 2 | $115.00 | $230.00 |
| 0576 | CHAIR, OFFICE TASK, W/ OR W/O ARMS | 1 | $115.00 | $115.00 |
| 0576 | CHAIR, OFFICE TASK, W/ OR W/O ARMS | 3 | $115.00 | $345.00 |
| 0576 | CHAIR, OFFICE TASK, W/ OR W/O ARMS | 1 | $115.00 | $115.00 |
| 0576 | CHAIR, OFFICE TASK, W/ OR W/O ARMS | 1 | $115.00 | $115.00 |
| 0576 | CHAIR, OFFICE TASK, W/ OR W/O ARMS | 2 | $115.00 | $230.00 |
| 0576 | CHAIR, OFFICE TASK, W/ OR W/O ARMS | 1 | $115.00 | $115.00 |
| 0576 | CHAIR, OFFICE TASK, W/ OR W/O ARMS | 1 | $115.00 | $115.00 |
| 0576 | CHAIR, OFFICE TASK, W/ OR W/O ARMS | 1 | $115.00 | $115.00 |
| 0576 | CHAIR, OFFICE TASK, W/ OR W/O ARMS | 1 | $115.00 | $115.00 |
| 0576 | CHAIR, OFFICE TASK, W/ OR W/O ARMS | 10 | $115.00 | $1,150.00 |
| 0576 | CHAIR, OFFICE TASK, W/ OR W/O ARMS | 1 | $115.00 | $115.00 |
| 0576 | CHAIR, OFFICE TASK, W/ OR W/O ARMS | 1 | $115.00 | $115.00 |
| 0576 | CHAIR, OFFICE TASK, W/ OR W/O ARMS | 2 | $115.00 | $230.00 |
| 0576 | CHAIR, OFFICE TASK, W/ OR W/O ARMS | 1 | $115.00 | $115.00 |
| 0576 | CHAIR, OFFICE TASK, W/ OR W/O ARMS | 3 | $115.00 | $345.00 |

| Department No. | Description | Qty. | Unit Cost | Total Cost |
|---|---|---|---|---|
| 0576 | CHAIR, OFFICE TASK, W/ OR W/O ARMS | 1 | $115.00 | $115.00 |
| 0576 | CHAIR, OFFICE TASK, W/ OR W/O ARMS | 5 | $115.00 | $575.00 |
| 0576 | CHAIR, OFFICE TASK, W/ OR W/O ARMS | 1 | $115.00 | $115.00 |
| 0576 | CHAIR, OFFICE TASK, W/ OR W/O ARMS | 1 | $115.00 | $115.00 |
| 0576 | CHAIR, OFFICE TASK, W/ OR W/O ARMS | 1 | $115.00 | $115.00 |
| 0576 | CHAIR, OFFICE TASK, W/ OR W/O ARMS | 1 | $115.00 | $115.00 |
| 0576 | CHAIR, OFFICE TASK, W/ OR W/O ARMS | 2 | $115.00 | $230.00 |
| 0576 | CHAIR, OFFICE TASK, W/ OR W/O ARMS | 2 | $115.00 | $230.00 |
| 0576 | CHAIR, OFFICE TASK, W/ OR W/O ARMS | 2 | $115.00 | $230.00 |
| 0576 | CHAIR, OFFICE TASK, W/ OR W/O ARMS | 1 | $115.00 | $115.00 |
| 0576 | CHAIR, OFFICE TASK, W/ OR W/O ARMS | 1 | $115.00 | $115.00 |
| 0576 | CHAIR, OFFICE TASK, W/ OR W/O ARMS | 1 | $115.00 | $115.00 |
| 0576 | CHAIR, OFFICE TASK, W/ OR W/O ARMS | 1 | $115.00 | $115.00 |
| 0576 | CHAIR, OFFICE TASK, W/ OR W/O ARMS | 1 | $115.00 | $115.00 |
| 0576 | CHAIR, OFFICE TASK, W/ OR W/O ARMS | 55 | $115.00 | $6,325.00 |
| 0576 | CHAIR, OFFICE TASK, W/ OR W/O ARMS | 13 | $115.00 | $1,495.00 |
| 0576 | CHAIR, OFFICE TASK, W/ OR W/O ARMS | 1 | $115.00 | $115.00 |
| 0576 | CHAIR, OFFICE TASK, W/ OR W/O ARMS | 1 | $115.00 | $115.00 |
| 0576 | CHAIR, OFFICE TASK, W/ OR W/O ARMS | 1 | $115.00 | $115.00 |
| 0576 | CHAIR, OFFICE TASK, W/ OR W/O ARMS | 1 | $115.00 | $115.00 |
| 0576 | CHAIR, OFFICE TASK, W/ OR W/O ARMS | 1 | $115.00 | $115.00 |
| 0576 | CHAIR, OFFICE TASK, W/ OR W/O ARMS | 1 | $115.00 | $115.00 |
| 0576 | CHAIR, OFFICE TASK, W/ OR W/O ARMS | 1 | $115.00 | $115.00 |
| 0576 | CHAIR, OFFICE TASK, W/ OR W/O ARMS | 1 | $115.00 | $115.00 |
| 0576 | CHAIR, OFFICE TASK, W/ OR W/O ARMS | 1 | $115.00 | $115.00 |
| 0576 | CHAIR, OFFICE TASK, W/ OR W/O ARMS | 1 | $115.00 | $115.00 |
| 0576 | CHAIR, OFFICE TASK, W/ OR W/O ARMS | 1 | $115.00 | $115.00 |
| 0576 | CHAIR, OFFICE TASK, W/ OR W/O ARMS | 1 | $115.00 | $115.00 |
| 0576 | CHAIR, OFFICE TASK, W/ OR W/O ARMS | 1 | $115.00 | $115.00 |
| 0576 | CHAIR, OFFICE TASK, W/ OR W/O ARMS | 1 | $115.00 | $115.00 |
| 0576 | CHAIR, OFFICE TASK, W/ OR W/O ARMS | 1 | $115.00 | $115.00 |
| 0576 | CHAIR, OFFICE TASK, W/ OR W/O ARMS | 1 | $115.00 | $115.00 |
| 0576 | CHAIR, OFFICE TASK, W/ OR W/O ARMS | 2 | $115.00 | $230.00 |
| 0576 | CHAIR, OFFICE TASK, W/ OR W/O ARMS | 1 | $115.00 | $115.00 |
| 0576 | CHAIR, OFFICE TASK, W/ OR W/O ARMS | 1 | $115.00 | $115.00 |
| 0576 | CHAIR, OFFICE TASK, W/ OR W/O ARMS | 12 | $115.00 | $1,380.00 |
| 0576 | CHAIR, OFFICE TASK, W/ OR W/O ARMS | 2 | $115.00 | $230.00 |
| 0576 | CHAIR, OFFICE TASK, W/ OR W/O ARMS | 1 | $115.00 | $115.00 |
| 0576 | CHAIR, OFFICE TASK, W/ OR W/O ARMS | 1 | $115.00 | $115.00 |
| 0576 | CHAIR, OFFICE TASK, W/ OR W/O ARMS | 8 | $115.00 | $920.00 |
| 0576 | CHAIR, OFFICE TASK, W/ OR W/O ARMS | 2 | $115.00 | $230.00 |
| 0576 | CHAIR, OFFICE TASK, W/ OR W/O ARMS | 2 | $115.00 | $230.00 |
| 0576 | CHAIR, OFFICE TASK, W/ OR W/O ARMS | 2 | $115.00 | $230.00 |
| 0576 | CHAIR, OFFICE TASK, W/ OR W/O ARMS | 4 | $115.00 | $460.00 |
| 0576 | CHAIR, OFFICE TASK, W/ OR W/O ARMS | 3 | $115.00 | $345.00 |
| 0576 | CHAIR, OFFICE TASK, W/ OR W/O ARMS | 16 | $115.00 | $1,840.00 |
| 0576 | CHAIR, OFFICE TASK, W/ OR W/O ARMS | 6 | $115.00 | $690.00 |
| 0576 | CHAIR, OFFICE TASK, W/ OR W/O ARMS | 2 | $115.00 | $230.00 |
| 0576 | CHAIR, OFFICE TASK, W/ OR W/O ARMS | 1 | $115.00 | $115.00 |
| 0576 | CHAIR, OFFICE TASK, W/ OR W/O ARMS | 1 | $115.00 | $115.00 |
| 0576 | CHAIR, OFFICE TASK, W/ OR W/O ARMS | 1 | $115.00 | $115.00 |
| 0576 | CHAIR, OFFICE TASK, W/ OR W/O ARMS | 1 | $115.00 | $115.00 |
| 0576 | CHAIR, OFFICE TASK, W/ OR W/O ARMS | 1 | $115.00 | $115.00 |
| 0576 | CHAIR, OFFICE TASK, W/ OR W/O ARMS | 5 | $115.00 | $575.00 |
| 0576 | CHAIR, OFFICE TASK, W/ OR W/O ARMS | 1 | $115.00 | $115.00 |
| 0576 | CHAIR, OFFICE TASK, W/ OR W/O ARMS | 1 | $115.00 | $115.00 |
| 0576 | CHAIR, OFFICE TASK, W/ OR W/O ARMS | 1 | $115.00 | $115.00 |
| 0576 | CHAIR, OFFICE TASK, W/ OR W/O ARMS | 5 | $115.00 | $575.00 |
| 0576 | CHAIR, OFFICE TASK, W/ OR W/O ARMS | 5 | $115.00 | $575.00 |
| 0576 | CHAIR, OFFICE TASK, W/ OR W/O ARMS | 1 | $115.00 | $115.00 |
| 0576 | CHAIR, OFFICE TASK, W/ OR W/O ARMS | 3 | $115.00 | $345.00 |
| 0576 | CHAIR, OFFICE TASK, W/ OR W/O ARMS | 5 | $115.00 | $575.00 |

| Department No. | Description | Qty. | Unit Cost | Total Cost |
|---|---|---|---|---|
| 0576 | CHAIR, OFFICE TASK, W/ OR W/O ARMS | 1 | $115.00 | $115.00 |
| 0576 | CHAIR, OFFICE TASK, W/ OR W/O ARMS | 2 | $115.00 | $230.00 |
| 0576 | CHAIR, OFFICE TASK, W/ OR W/O ARMS | 2 | $115.00 | $230.00 |
| 0576 | CHAIR, OFFICE TASK, W/ OR W/O ARMS | 1 | $115.00 | $115.00 |
| 0576 | CHAIR, OFFICE TASK, W/ OR W/O ARMS | 1 | $115.00 | $115.00 |
| 0576 | CHAIR, OFFICE TASK, W/ OR W/O ARMS | 1 | $115.00 | $115.00 |
| 0576 | CHAIR, OFFICE TASK, W/ OR W/O ARMS | 1 | $115.00 | $115.00 |
| 0576 | CHAIR, OFFICE TASK, W/ OR W/O ARMS | 1 | $115.00 | $115.00 |
| 0576 | CHAIR, OFFICE TASK, W/ OR W/O ARMS | 1 | $115.00 | $115.00 |
| 0576 | CHAIR, OFFICE TASK, W/ OR W/O ARMS | 3 | $115.00 | $345.00 |
| 0576 | CHAIR, OFFICE TASK, W/ OR W/O ARMS | 1 | $115.00 | $115.00 |
| 0576 | CHAIR, OFFICE TASK, W/ OR W/O ARMS | 3 | $115.00 | $345.00 |
| 0576 | CHAIR, OFFICE TASK, W/ OR W/O ARMS | 6 | $115.00 | $690.00 |
| 0576 | CHAIR, OFFICE TASK, W/ OR W/O ARMS | 4 | $115.00 | $460.00 |
| 0576 | CHAIR, OFFICE TASK, W/ OR W/O ARMS | 2 | $115.00 | $230.00 |
| 0576 | CHAIR, OFFICE TASK, W/ OR W/O ARMS | 1 | $115.00 | $115.00 |
| 0576 | CHAIR, OFFICE TASK, W/ OR W/O ARMS | 2 | $115.00 | $230.00 |
| 0576 | CHAIR, OFFICE TASK, W/ OR W/O ARMS | 2 | $115.00 | $230.00 |
| 0576 | CHAIR, OFFICE TASK, W/ OR W/O ARMS | 1 | $115.00 | $115.00 |
| 0576 | CHAIR, OFFICE TASK, W/ OR W/O ARMS | 3 | $115.00 | $345.00 |
| 0576 | CHAIR, OFFICE TASK, W/ OR W/O ARMS | 3 | $115.00 | $345.00 |
| 0576 | CHAIR, OFFICE TASK, W/ OR W/O ARMS | 4 | $115.00 | $460.00 |
| 0576 | CHAIR, OFFICE TASK, W/ OR W/O ARMS | 16 | $115.00 | $1,840.00 |
| 0576 | CHAIR, OFFICE TASK, W/ OR W/O ARMS | 9 | $115.00 | $1,035.00 |
| 0576 | CHAIR, OFFICE TASK, W/ OR W/O ARMS | 1 | $115.00 | $115.00 |
| 0576 | CHAIR, OFFICE TASK, W/ OR W/O ARMS | 1 | $115.00 | $115.00 |
| 0576 | CHAIR, OFFICE TASK, W/ OR W/O ARMS | 1 | $115.00 | $115.00 |
| 0581 | CHAIR, OFFICE TASK, W/ OR W/O ARMS | 2 | $115.00 | $230.00 |
| 0581 | CHAIR, OFFICE TASK, W/ OR W/O ARMS | 1 | $115.00 | $115.00 |
| 0581 | CHAIR, OFFICE TASK, W/ OR W/O ARMS | 2 | $115.00 | $230.00 |
| 0581 | CHAIR, OFFICE TASK, W/ OR W/O ARMS | 5 | $115.00 | $575.00 |
| 0581 | CHAIR, OFFICE TASK, W/ OR W/O ARMS | 10 | $115.00 | $1,150.00 |
| 0581 | CHAIR, OFFICE TASK, W/ OR W/O ARMS | 8 | $115.00 | $920.00 |
| 0581 | CHAIR, OFFICE TASK, W/ OR W/O ARMS | 17 | $115.00 | $1,955.00 |
| 0581 | CHAIR, OFFICE TASK, W/ OR W/O ARMS | 17 | $115.00 | $1,955.00 |
| 0581 | CHAIR, OFFICE TASK, W/ OR W/O ARMS | 2 | $115.00 | $230.00 |
| 0581 | CHAIR, OFFICE TASK, W/ OR W/O ARMS | 1 | $115.00 | $115.00 |
| 0581 | CHAIR, OFFICE TASK, W/ OR W/O ARMS | 10 | $115.00 | $1,150.00 |
| 0581 | CHAIR, OFFICE TASK, W/ OR W/O ARMS | 9 | $115.00 | $1,035.00 |
| 0581 | CHAIR, OFFICE TASK, W/ OR W/O ARMS | 1 | $115.00 | $115.00 |
| 0581 | CHAIR, OFFICE TASK, W/ OR W/O ARMS | 1 | $115.00 | $115.00 |
| 0581 | CHAIR, OFFICE TASK, W/ OR W/O ARMS | 6 | $115.00 | $690.00 |
| 0583 | CHAIR, OFFICE TASK, W/ OR W/O ARMS | 2 | $115.00 | $230.00 |
| 0583 | CHAIR, OFFICE TASK, W/ OR W/O ARMS | 2 | $115.00 | $230.00 |
| 0583 | CHAIR, OFFICE TASK, W/ OR W/O ARMS | 2 | $115.00 | $230.00 |
| 0583 | CHAIR, OFFICE TASK, W/ OR W/O ARMS | 1 | $115.00 | $115.00 |
| 0583 | CHAIR, OFFICE TASK, W/ OR W/O ARMS | 15 | $115.00 | $1,725.00 |
| 0583 | CHAIR, OFFICE TASK, W/ OR W/O ARMS | 1 | $115.00 | $115.00 |
| 0583 | CHAIR, OFFICE TASK, W/ OR W/O ARMS | 3 | $115.00 | $345.00 |
| 0587 | CHAIR, OFFICE TASK, W/ OR W/O ARMS | 22 | $115.00 | $2,530.00 |
| 0587 | CHAIR, OFFICE TASK, W/ OR W/O ARMS | 1 | $115.00 | $115.00 |
| 0587 | CHAIR, OFFICE TASK, W/ OR W/O ARMS | 1 | $115.00 | $115.00 |
| 0587 | CHAIR, OFFICE TASK, W/ OR W/O ARMS | 1 | $115.00 | $115.00 |
| 0587 | CHAIR, OFFICE TASK, W/ OR W/O ARMS | 3 | $115.00 | $345.00 |
| 0587 | CHAIR, OFFICE TASK, W/ OR W/O ARMS | 2 | $115.00 | $230.00 |
| 0591 | CHAIR, OFFICE TASK, W/ OR W/O ARMS | 1 | $115.00 | $115.00 |
| 0591 | CHAIR, OFFICE TASK, W/ OR W/O ARMS | 3 | $115.00 | $345.00 |
| 0591 | CHAIR, OFFICE TASK, W/ OR W/O ARMS | 12 | $115.00 | $1,380.00 |
| 0591 | CHAIR, OFFICE TASK, W/ OR W/O ARMS | 1 | $115.00 | $115.00 |
| 0591 | CHAIR, OFFICE TASK, W/ OR W/O ARMS | 1 | $115.00 | $115.00 |

| Department No. | Description | Qty. | Unit Cost | Total Cost |
|---|---|---|---|---|
| 0591 | CHAIR, OFFICE TASK, W/ OR W/O ARMS | 5 | $115.00 | $575.00 |
| 0630 | CHAIR, OFFICE TASK, W/ OR W/O ARMS | 2 | $115.00 | $230.00 |
| 0630 | CHAIR, OFFICE TASK, W/ OR W/O ARMS | 1 | $115.00 | $115.00 |
| 0630 | CHAIR, OFFICE TASK, W/ OR W/O ARMS | 1 | $115.00 | $115.00 |
| 0630 | CHAIR, OFFICE TASK, W/ OR W/O ARMS | 2 | $115.00 | $230.00 |
| 0630 | CHAIR, OFFICE TASK, W/ OR W/O ARMS | 1 | $115.00 | $115.00 |
| 0630 | CHAIR, OFFICE TASK, W/ OR W/O ARMS | 1 | $115.00 | $115.00 |
| 0630 | CHAIR, OFFICE TASK, W/ OR W/O ARMS | 1 | $115.00 | $115.00 |
| 0630 | CHAIR, OFFICE TASK, W/ OR W/O ARMS | 5 | $115.00 | $575.00 |
| 0630 | CHAIR, OFFICE TASK, W/ OR W/O ARMS | 1 | $115.00 | $115.00 |
| 0630 | CHAIR, OFFICE TASK, W/ OR W/O ARMS | 2 | $115.00 | $230.00 |
| 0630 | CHAIR, OFFICE TASK, W/ OR W/O ARMS | 4 | $115.00 | $460.00 |
| 0630 | CHAIR, OFFICE TASK, W/ OR W/O ARMS | 1 | $115.00 | $115.00 |
| 0630 | CHAIR, OFFICE TASK, W/ OR W/O ARMS | 1 | $115.00 | $115.00 |
| 0630 | CHAIR, OFFICE TASK, W/ OR W/O ARMS | 1 | $115.00 | $115.00 |
| 0630 | CHAIR, OFFICE TASK, W/ OR W/O ARMS | 1 | $115.00 | $115.00 |
| 0630 | CHAIR, OFFICE TASK, W/ OR W/O ARMS | 1 | $115.00 | $115.00 |
| 0661 | CHAIR, OFFICE TASK, W/ OR W/O ARMS | 1 | $115.00 | $115.00 |
| 0882 | CHAIR, OFFICE TASK, W/ OR W/O ARMS | 2 | $115.00 | $230.00 |
| 0882 | CHAIR, OFFICE TASK, W/ OR W/O ARMS | 3 | $115.00 | $345.00 |
| 0882 | CHAIR, OFFICE TASK, W/ OR W/O ARMS | 6 | $115.00 | $690.00 |
| 0882 | CHAIR, OFFICE TASK, W/ OR W/O ARMS | 3 | $115.00 | $345.00 |
| 0882 | CHAIR, OFFICE TASK, W/ OR W/O ARMS | 1 | $115.00 | $115.00 |
| 0882 | CHAIR, OFFICE TASK, W/ OR W/O ARMS | 2 | $115.00 | $230.00 |
| 3101 | CHAIR, OFFICE TASK, W/ OR W/O ARMS | 1 | $115.00 | $115.00 |
| 3101 | CHAIR, OFFICE TASK, W/ OR W/O ARMS | 5 | $115.00 | $575.00 |
| 3101 | CHAIR, OFFICE TASK, W/ OR W/O ARMS | 2 | $115.00 | $230.00 |
| 3103 | CHAIR, OFFICE TASK, W/ OR W/O ARMS | 3 | $115.00 | $345.00 |
| 3103 | CHAIR, OFFICE TASK, W/ OR W/O ARMS | 5 | $115.00 | $575.00 |
| 3103 | CHAIR, OFFICE TASK, W/ OR W/O ARMS | 3 | $115.00 | $345.00 |
| 3106 | CHAIR, OFFICE TASK, W/ OR W/O ARMS | 2 | $115.00 | $230.00 |
| 3106 | CHAIR, OFFICE TASK, W/ OR W/O ARMS | 6 | $115.00 | $690.00 |
| 3106 | CHAIR, OFFICE TASK, W/ OR W/O ARMS | 1 | $115.00 | $115.00 |
| 3106 | CHAIR, OFFICE TASK, W/ OR W/O ARMS | 1 | $115.00 | $115.00 |
| 3106 | CHAIR, OFFICE TASK, W/ OR W/O ARMS | 1 | $115.00 | $115.00 |
| 3106 | CHAIR, OFFICE TASK, W/ OR W/O ARMS | 1 | $115.00 | $115.00 |
| 3106 | CHAIR, OFFICE TASK, W/ OR W/O ARMS | 1 | $115.00 | $115.00 |
| 3106 | CHAIR, OFFICE TASK, W/ OR W/O ARMS | 2 | $115.00 | $230.00 |
| 0400 | CHAIR, OVERSTUFFED | 1 | $400.00 | $400.00 |
| 0441 | CHAIR, OVERSTUFFED | 2 | $400.00 | $800.00 |
| 0450 | CHAIR, OVERSTUFFED | 2 | $400.00 | $800.00 |
| 0452 | CHAIR, OVERSTUFFED | 2 | $400.00 | $800.00 |
| 0540 | CHAIR, OVERSTUFFED | 2 | $400.00 | $800.00 |
| 0540 | CHAIR, OVERSTUFFED | 1 | $400.00 | $400.00 |
| 0560 | CHAIR, OVERSTUFFED | 1 | $400.00 | $400.00 |
| 0560 | CHAIR, OVERSTUFFED | 2 | $400.00 | $800.00 |
| 0630 | CHAIR, PHLEBOTOMY | 1 | $380.00 | $380.00 |
| 0210 | CHAIR, RECEPTION | 1 | $180.00 | $180.00 |
| 0210 | CHAIR, RECEPTION | 1 | $180.00 | $180.00 |
| 0210 | CHAIR, RECEPTION | 3 | $180.00 | $540.00 |
| 0210 | CHAIR, RECEPTION | 1 | $180.00 | $180.00 |
| 0210 | CHAIR, RECEPTION | 2 | $180.00 | $360.00 |
| 0210 | CHAIR, RECEPTION | 2 | $180.00 | $360.00 |
| 0210 | CHAIR, RECEPTION | 5 | $180.00 | $900.00 |
| 0210 | CHAIR, RECEPTION | 2 | $180.00 | $360.00 |
| 0210 | CHAIR, RECEPTION | 2 | $180.00 | $360.00 |
| 0210 | CHAIR, RECEPTION | 2 | $180.00 | $360.00 |
| 0210 | CHAIR, RECEPTION | 1 | $180.00 | $180.00 |
| 0210 | CHAIR, RECEPTION | 1 | $180.00 | $180.00 |
| 0210 | CHAIR, RECEPTION | 2 | $180.00 | $360.00 |

**Williamson County Asset Inventory Report** **2025**

| Department No. | Description | Qty. | Unit Cost | Total Cost |
|---|---|---|---|---|
| 0210 | CHAIR, RECEPTION | 2 | $180.00 | $360.00 |
| 0210 | CHAIR, RECEPTION | 2 | $180.00 | $360.00 |
| 0210 | CHAIR, RECEPTION | 2 | $180.00 | $360.00 |
| 0210 | CHAIR, RECEPTION | 2 | $180.00 | $360.00 |
| 0210 | CHAIR, RECEPTION | 2 | $180.00 | $360.00 |
| 0210 | CHAIR, RECEPTION | 2 | $180.00 | $360.00 |
| 0210 | CHAIR, RECEPTION | 3 | $180.00 | $540.00 |
| 0210 | CHAIR, RECEPTION | 2 | $180.00 | $360.00 |
| 0210 | CHAIR, RECEPTION | 2 | $180.00 | $360.00 |
| 0210 | CHAIR, RECEPTION | 2 | $180.00 | $360.00 |
| 0210 | CHAIR, RECEPTION | 2 | $180.00 | $360.00 |
| 0210 | CHAIR, RECEPTION | 2 | $180.00 | $360.00 |
| 0211 | CHAIR, RECEPTION | 5 | $180.00 | $900.00 |
| 0211 | CHAIR, RECEPTION | 1 | $180.00 | $180.00 |
| 0211 | CHAIR, RECEPTION | 8 | $180.00 | $1,440.00 |
| 0213 | CHAIR, RECEPTION | 7 | $180.00 | $1,260.00 |
| 0213 | CHAIR, RECEPTION | 3 | $180.00 | $540.00 |
| 0213 | CHAIR, RECEPTION | 1 | $180.00 | $180.00 |
| 0213 | CHAIR, RECEPTION | 1 | $180.00 | $180.00 |
| 0213 | CHAIR, RECEPTION | 24 | $180.00 | $4,320.00 |
| 0215 | CHAIR, RECEPTION | 1 | $180.00 | $180.00 |
| 0215 | CHAIR, RECEPTION | 1 | $180.00 | $180.00 |
| 0341 | CHAIR, RECEPTION | 2 | $180.00 | $360.00 |
| 0400 | CHAIR, RECEPTION | 1 | $180.00 | $180.00 |
| 0400 | CHAIR, RECEPTION | 4 | $180.00 | $720.00 |
| 0400 | CHAIR, RECEPTION | 1 | $180.00 | $180.00 |
| 0400 | CHAIR, RECEPTION | 5 | $180.00 | $900.00 |
| 0400 | CHAIR, RECEPTION | 1 | $180.00 | $180.00 |
| 0400 | CHAIR, RECEPTION | 2 | $180.00 | $360.00 |
| 0400 | CHAIR, RECEPTION | 2 | $180.00 | $360.00 |
| 0402 | CHAIR, RECEPTION | 10 | $180.00 | $1,800.00 |
| 0402 | CHAIR, RECEPTION | 6 | $180.00 | $1,080.00 |
| 0402 | CHAIR, RECEPTION | 6 | $180.00 | $1,080.00 |
| 0402 | CHAIR, RECEPTION | 6 | $180.00 | $1,080.00 |
| 0403 | CHAIR, RECEPTION | 1 | $180.00 | $180.00 |
| 0403 | CHAIR, RECEPTION | 5 | $180.00 | $900.00 |
| 0403 | CHAIR, RECEPTION | 5 | $180.00 | $900.00 |
| 0403 | CHAIR, RECEPTION | 3 | $180.00 | $540.00 |
| 0403 | CHAIR, RECEPTION | 1 | $180.00 | $180.00 |
| 0403 | CHAIR, RECEPTION | 1 | $180.00 | $180.00 |
| 0403 | CHAIR, RECEPTION | 5 | $180.00 | $900.00 |
| 0404 | CHAIR, RECEPTION | 2 | $180.00 | $360.00 |
| 0404 | CHAIR, RECEPTION | 2 | $180.00 | $360.00 |
| 0404 | CHAIR, RECEPTION | 7 | $180.00 | $1,260.00 |
| 0404 | CHAIR, RECEPTION | 5 | $180.00 | $900.00 |
| 0404 | CHAIR, RECEPTION | 5 | $180.00 | $900.00 |
| 0404 | CHAIR, RECEPTION | 1 | $180.00 | $180.00 |
| 0404 | CHAIR, RECEPTION | 1 | $180.00 | $180.00 |
| 0404 | CHAIR, RECEPTION | 1 | $180.00 | $180.00 |
| 0405 | CHAIR, RECEPTION | 2 | $180.00 | $360.00 |
| 0405 | CHAIR, RECEPTION | 6 | $180.00 | $1,080.00 |
| 0405 | CHAIR, RECEPTION | 2 | $180.00 | $360.00 |
| 0425 | CHAIR, RECEPTION | 1 | $180.00 | $180.00 |
| 0425 | CHAIR, RECEPTION | 4 | $115.00 | $460.00 |
| 0425 | CHAIR, RECEPTION | 2 | $180.00 | $360.00 |
| 0425 | CHAIR, RECEPTION | 18 | $180.00 | $3,240.00 |
| 0425 | CHAIR, RECEPTION | 1 | $180.00 | $180.00 |
| 0426 | CHAIR, RECEPTION | 1 | $180.00 | $180.00 |
| 0427 | CHAIR, RECEPTION | 1 | $180.00 | $180.00 |

| Department No. | Description | Qty. | Unit Cost | Total Cost |
|---|---|---|---|---|
| 0428 | CHAIR, RECEPTION | 3 | $180.00 | $540.00 |
| 0428 | CHAIR, RECEPTION | 1 | $180.00 | $180.00 |
| 0429 | CHAIR, RECEPTION | 3 | $180.00 | $540.00 |
| 0429 | CHAIR, RECEPTION | 3 | $180.00 | $540.00 |
| 0429 | CHAIR, RECEPTION | 11 | $180.00 | $1,980.00 |
| 0429 | CHAIR, RECEPTION | 3 | $180.00 | $540.00 |
| 0435 | CHAIR, RECEPTION | 3 | $180.00 | $540.00 |
| 0435 | CHAIR, RECEPTION | 6 | $180.00 | $1,080.00 |
| 0435 | CHAIR, RECEPTION | 1 | $180.00 | $180.00 |
| 0436 | CHAIR, RECEPTION | 3 | $180.00 | $540.00 |
| 0436 | CHAIR, RECEPTION | 1 | $180.00 | $180.00 |
| 0437 | CHAIR, RECEPTION | 13 | $180.00 | $2,340.00 |
| 0437 | CHAIR, RECEPTION | 2 | $180.00 | $360.00 |
| 0438 | CHAIR, RECEPTION | 2 | $180.00 | $360.00 |
| 0438 | CHAIR, RECEPTION | 13 | $180.00 | $2,340.00 |
| 0438 | CHAIR, RECEPTION | 1 | $180.00 | $180.00 |
| 0439 | CHAIR, RECEPTION | 4 | $180.00 | $720.00 |
| 0439 | CHAIR, RECEPTION | 1 | $180.00 | $180.00 |
| 0439 | CHAIR, RECEPTION | 3 | $180.00 | $540.00 |
| 0440 | CHAIR, RECEPTION | 2 | $180.00 | $360.00 |
| 0440 | CHAIR, RECEPTION | 4 | $180.00 | $720.00 |
| 0440 | CHAIR, RECEPTION | 6 | $180.00 | $1,080.00 |
| 0440 | CHAIR, RECEPTION | 1 | $180.00 | $180.00 |
| 0440 | CHAIR, RECEPTION | 1 | $180.00 | $180.00 |
| 0440 | CHAIR, RECEPTION | 1 | $180.00 | $180.00 |
| 0440 | CHAIR, RECEPTION | 1 | $180.00 | $180.00 |
| 0440 | CHAIR, RECEPTION | 1 | $180.00 | $180.00 |
| 0440 | CHAIR, RECEPTION | 7 | $180.00 | $1,260.00 |
| 0440 | CHAIR, RECEPTION | 3 | $180.00 | $540.00 |
| 0440 | CHAIR, RECEPTION | 10 | $180.00 | $1,800.00 |
| 0440 | CHAIR, RECEPTION | 1 | $180.00 | $180.00 |
| 0440 | CHAIR, RECEPTION | 1 | $180.00 | $180.00 |
| 0440 | CHAIR, RECEPTION | 2 | $180.00 | $360.00 |
| 0440 | CHAIR, RECEPTION | 1 | $180.00 | $180.00 |
| 0440 | CHAIR, RECEPTION | 2 | $180.00 | $360.00 |
| 0440 | CHAIR, RECEPTION | 2 | $180.00 | $360.00 |
| 0440 | CHAIR, RECEPTION | 2 | $180.00 | $360.00 |
| 0440 | CHAIR, RECEPTION | 2 | $180.00 | $360.00 |
| 0440 | CHAIR, RECEPTION | 1 | $180.00 | $180.00 |
| 0440 | CHAIR, RECEPTION | 2 | $180.00 | $360.00 |
| 0440 | CHAIR, RECEPTION | 1 | $180.00 | $180.00 |
| 0440 | CHAIR, RECEPTION | 2 | $180.00 | $360.00 |
| 0440 | CHAIR, RECEPTION | 2 | $180.00 | $360.00 |
| 0440 | CHAIR, RECEPTION | 2 | $180.00 | $360.00 |
| 0440 | CHAIR, RECEPTION | 2 | $180.00 | $360.00 |
| 0440 | CHAIR, RECEPTION | 2 | $180.00 | $360.00 |
| 0440 | CHAIR, RECEPTION | 2 | $180.00 | $360.00 |
| 0440 | CHAIR, RECEPTION | 2 | $180.00 | $360.00 |
| 0440 | CHAIR, RECEPTION | 2 | $180.00 | $360.00 |
| 0440 | CHAIR, RECEPTION | 2 | $180.00 | $360.00 |
| 0441 | CHAIR, RECEPTION | 4 | $180.00 | $720.00 |
| 0441 | CHAIR, RECEPTION | 12 | $180.00 | $2,160.00 |
| 0441 | CHAIR, RECEPTION | 4 | $180.00 | $720.00 |
| 0441 | CHAIR, RECEPTION | 3 | $180.00 | $540.00 |
| 0450 | CHAIR, RECEPTION | 1 | $180.00 | $180.00 |
| 0450 | CHAIR, RECEPTION | 2 | $180.00 | $360.00 |
| 0452 | CHAIR, RECEPTION | 5 | $180.00 | $900.00 |
| 0452 | CHAIR, RECEPTION | 4 | $180.00 | $720.00 |
| 0452 | CHAIR, RECEPTION | 2 | $180.00 | $360.00 |
| 0452 | CHAIR, RECEPTION | 2 | $180.00 | $360.00 |

| Department No. | Description | Qty. | Unit Cost | Total Cost |
|---|---|---|---|---|
| 0452 | CHAIR, RECEPTION | 1 | $180.00 | $180.00 |
| 0453 | CHAIR, RECEPTION | 6 | $180.00 | $1,080.00 |
| 0453 | CHAIR, RECEPTION | 1 | $180.00 | $180.00 |
| 0454 | CHAIR, RECEPTION | 6 | $180.00 | $1,080.00 |
| 0454 | CHAIR, RECEPTION | 25 | $180.00 | $4,500.00 |
| 0454 | CHAIR, RECEPTION | 4 | $180.00 | $720.00 |
| 0454 | CHAIR, RECEPTION | 71 | $180.00 | $12,780.00 |
| 0454 | CHAIR, RECEPTION | 3 | $180.00 | $540.00 |
| 0454 | CHAIR, RECEPTION | 1 | $180.00 | $180.00 |
| 0454 | CHAIR, RECEPTION | 4 | $180.00 | $720.00 |
| 0454 | CHAIR, RECEPTION | 1 | $180.00 | $180.00 |
| 0475 | CHAIR, RECEPTION | 5 | $180.00 | $900.00 |
| 0475 | CHAIR, RECEPTION | 2 | $180.00 | $360.00 |
| 0475 | CHAIR, RECEPTION | 2 | $180.00 | $360.00 |
| 0475 | CHAIR, RECEPTION | 1 | $180.00 | $180.00 |
| 0475 | CHAIR, RECEPTION | 2 | $180.00 | $360.00 |
| 0475 | CHAIR, RECEPTION | 2 | $180.00 | $360.00 |
| 0475 | CHAIR, RECEPTION | 2 | $180.00 | $360.00 |
| 0475 | CHAIR, RECEPTION | 1 | $180.00 | $180.00 |
| 0475 | CHAIR, RECEPTION | 2 | $180.00 | $360.00 |
| 0475 | CHAIR, RECEPTION | 3 | $180.00 | $540.00 |
| 0475 | CHAIR, RECEPTION | 4 | $180.00 | $720.00 |
| 0475 | CHAIR, RECEPTION | 2 | $180.00 | $360.00 |
| 0475 | CHAIR, RECEPTION | 1 | $180.00 | $180.00 |
| 0475 | CHAIR, RECEPTION | 1 | $180.00 | $180.00 |
| 0475 | CHAIR, RECEPTION | 2 | $180.00 | $360.00 |
| 0475 | CHAIR, RECEPTION | 2 | $180.00 | $360.00 |
| 0475 | CHAIR, RECEPTION | 3 | $180.00 | $540.00 |
| 0475 | CHAIR, RECEPTION | 1 | $180.00 | $180.00 |
| 0475 | CHAIR, RECEPTION | 1 | $180.00 | $180.00 |
| 0475 | CHAIR, RECEPTION | 9 | $180.00 | $1,620.00 |
| 0475 | CHAIR, RECEPTION | 8 | $180.00 | $1,440.00 |
| 0475 | CHAIR, RECEPTION | 2 | $180.00 | $360.00 |
| 0475 | CHAIR, RECEPTION | 2 | $180.00 | $360.00 |
| 0475 | CHAIR, RECEPTION | 55 | $180.00 | $9,900.00 |
| 0475 | CHAIR, RECEPTION | 1 | $180.00 | $180.00 |
| 0475 | CHAIR, RECEPTION | 2 | $180.00 | $360.00 |
| 0475 | CHAIR, RECEPTION | 2 | $180.00 | $360.00 |
| 0475 | CHAIR, RECEPTION | 2 | $180.00 | $360.00 |
| 0475 | CHAIR, RECEPTION | 2 | $180.00 | $360.00 |
| 0475 | CHAIR, RECEPTION | 1 | $180.00 | $180.00 |
| 0475 | CHAIR, RECEPTION | 2 | $180.00 | $360.00 |
| 0475 | CHAIR, RECEPTION | 2 | $180.00 | $360.00 |
| 0475 | CHAIR, RECEPTION | 2 | $180.00 | $360.00 |
| 0475 | CHAIR, RECEPTION | 2 | $180.00 | $360.00 |
| 0475 | CHAIR, RECEPTION | 2 | $180.00 | $360.00 |
| 0475 | CHAIR, RECEPTION | 3 | $180.00 | $540.00 |
| 0475 | CHAIR, RECEPTION | 2 | $180.00 | $360.00 |
| 0475 | CHAIR, RECEPTION | 1 | $180.00 | $180.00 |
| 0475 | CHAIR, RECEPTION | 2 | $180.00 | $360.00 |
| 0475 | CHAIR, RECEPTION | 1 | $180.00 | $180.00 |
| 0492 | CHAIR, RECEPTION | 3 | $180.00 | $540.00 |
| 0492 | CHAIR, RECEPTION | 2 | $180.00 | $360.00 |
| 0492 | CHAIR, RECEPTION | 1 | $180.00 | $180.00 |
| 0492 | CHAIR, RECEPTION | 2 | $180.00 | $360.00 |
| 0494 | CHAIR, RECEPTION | 20 | $180.00 | $3,600.00 |
| 0494 | CHAIR, RECEPTION | 1 | $180.00 | $180.00 |
| 0494 | CHAIR, RECEPTION | 3 | $180.00 | $540.00 |
| 0494 | CHAIR, RECEPTION | 2 | $180.00 | $360.00 |

| Department No. | Description | Qty. | Unit Cost | Total Cost |
|---|---|---|---|---|
| 0494 | CHAIR, RECEPTION | 2 | $180.00 | $360.00 |
| 0494 | CHAIR, RECEPTION | 1 | $180.00 | $180.00 |
| 0494 | CHAIR, RECEPTION | 1 | $180.00 | $180.00 |
| 0495 | CHAIR, RECEPTION | 3 | $180.00 | $540.00 |
| 0495 | CHAIR, RECEPTION | 2 | $180.00 | $360.00 |
| 0495 | CHAIR, RECEPTION | 1 | $180.00 | $180.00 |
| 0495 | CHAIR, RECEPTION | 5 | $180.00 | $900.00 |
| 0495 | CHAIR, RECEPTION | 2 | $180.00 | $360.00 |
| 0495 | CHAIR, RECEPTION | 2 | $180.00 | $360.00 |
| 0495 | CHAIR, RECEPTION | 2 | $180.00 | $360.00 |
| 0495 | CHAIR, RECEPTION | 2 | $180.00 | $360.00 |
| 0495 | CHAIR, RECEPTION | 2 | $180.00 | $360.00 |
| 0495 | CHAIR, RECEPTION | 1 | $180.00 | $180.00 |
| 0495 | CHAIR, RECEPTION | 1 | $180.00 | $180.00 |
| 0495 | CHAIR, RECEPTION | 2 | $180.00 | $360.00 |
| 0495 | CHAIR, RECEPTION | 2 | $180.00 | $360.00 |
| 0495 | CHAIR, RECEPTION | 1 | $180.00 | $180.00 |
| 0495 | CHAIR, RECEPTION | 2 | $180.00 | $360.00 |
| 0497 | CHAIR, RECEPTION | 2 | $180.00 | $360.00 |
| 0497 | CHAIR, RECEPTION | 4 | $180.00 | $720.00 |
| 0499 | CHAIR, RECEPTION | 3 | $180.00 | $540.00 |
| 0499 | CHAIR, RECEPTION | 70 | $180.00 | $12,600.00 |
| 0499 | CHAIR, RECEPTION | 2 | $180.00 | $360.00 |
| 0499 | CHAIR, RECEPTION | 9 | $180.00 | $1,620.00 |
| 0499 | CHAIR, RECEPTION | 74 | $180.00 | $13,320.00 |
| 0499 | CHAIR, RECEPTION | 2 | $180.00 | $360.00 |
| 0499 | CHAIR, RECEPTION | 5 | $180.00 | $900.00 |
| 0499 | CHAIR, RECEPTION | 1 | $180.00 | $180.00 |
| 0499 | CHAIR, RECEPTION | 6 | $180.00 | $1,080.00 |
| 0499 | CHAIR, RECEPTION | 4 | $180.00 | $720.00 |
| 0499 | CHAIR, RECEPTION | 2 | $180.00 | $360.00 |
| 0499 | CHAIR, RECEPTION | 94 | $180.00 | $16,920.00 |
| 0499 | CHAIR, RECEPTION | 1 | $180.00 | $180.00 |
| 0503 | CHAIR, RECEPTION | 1 | $180.00 | $180.00 |
| 0503 | CHAIR, RECEPTION | 1 | $180.00 | $180.00 |
| 0503 | CHAIR, RECEPTION | 29 | $180.00 | $5,220.00 |
| 0503 | CHAIR, RECEPTION | 1 | $180.00 | $180.00 |
| 0503 | CHAIR, RECEPTION | 1 | $180.00 | $180.00 |
| 0503 | CHAIR, RECEPTION | 1 | $180.00 | $180.00 |
| 0503 | CHAIR, RECEPTION | 3 | $180.00 | $540.00 |
| 0503 | CHAIR, RECEPTION | 1 | $180.00 | $180.00 |
| 0503 | CHAIR, RECEPTION | 6 | $180.00 | $1,080.00 |
| 0503 | CHAIR, RECEPTION | 2 | $180.00 | $360.00 |
| 0503 | CHAIR, RECEPTION | 1 | $180.00 | $180.00 |
| 0503 | CHAIR, RECEPTION | 40 | $180.00 | $7,200.00 |
| 0503 | CHAIR, RECEPTION | 7 | $180.00 | $1,260.00 |
| 0503 | CHAIR, RECEPTION | 1 | $180.00 | $180.00 |
| 0503 | CHAIR, RECEPTION | 2 | $180.00 | $360.00 |
| 0503 | CHAIR, RECEPTION | 1 | $180.00 | $180.00 |
| 0503 | CHAIR, RECEPTION | 2 | $180.00 | $360.00 |
| 0503 | CHAIR, RECEPTION | 6 | $180.00 | $1,080.00 |
| 0503 | CHAIR, RECEPTION | 2 | $180.00 | $360.00 |
| 0503 | CHAIR, RECEPTION | 2 | $180.00 | $360.00 |
| 0509 | CHAIR, RECEPTION | 9 | $180.00 | $1,620.00 |
| 0509 | CHAIR, RECEPTION | 5 | $180.00 | $900.00 |
| 0509 | CHAIR, RECEPTION | 1 | $180.00 | $180.00 |
| 0509 | CHAIR, RECEPTION | 1 | $180.00 | $180.00 |
| 0509 | CHAIR, RECEPTION | 1 | $180.00 | $180.00 |
| 0509 | CHAIR, RECEPTION | 1 | $180.00 | $180.00 |
| 0509 | CHAIR, RECEPTION | 1 | $180.00 | $180.00 |

| Department No. | Description | Qty. | Unit Cost | Total Cost |
|---|---|---|---|---|
| 0510 | CHAIR, RECEPTION | 6 | $180.00 | $1,080.00 |
| 0510 | CHAIR, RECEPTION | 2 | $180.00 | $360.00 |
| 0510 | CHAIR, RECEPTION | 2 | $180.00 | $360.00 |
| 0540 | CHAIR, RECEPTION | 2 | $180.00 | $360.00 |
| 0540 | CHAIR, RECEPTION | 1 | $180.00 | $180.00 |
| 0540 | CHAIR, RECEPTION | 2 | $180.00 | $360.00 |
| 0540 | CHAIR, RECEPTION | 1 | $180.00 | $180.00 |
| 0540 | CHAIR, RECEPTION | 2 | $180.00 | $360.00 |
| 0540 | CHAIR, RECEPTION | 2 | $180.00 | $360.00 |
| 0540 | CHAIR, RECEPTION | 3 | $180.00 | $540.00 |
| 0540 | CHAIR, RECEPTION | 1 | $180.00 | $180.00 |
| 0540 | CHAIR, RECEPTION | 5 | $180.00 | $900.00 |
| 0540 | CHAIR, RECEPTION | 2 | $180.00 | $360.00 |
| 0540 | CHAIR, RECEPTION | 4 | $180.00 | $720.00 |
| 0540 | CHAIR, RECEPTION | 2 | $180.00 | $360.00 |
| 0540 | CHAIR, RECEPTION | 5 | $180.00 | $900.00 |
| 0540 | CHAIR, RECEPTION | 2 | $180.00 | $360.00 |
| 0540 | CHAIR, RECEPTION | 2 | $180.00 | $360.00 |
| 0540 | CHAIR, RECEPTION | 6 | $180.00 | $1,080.00 |
| 0540 | CHAIR, RECEPTION | 2 | $180.00 | $360.00 |
| 0540 | CHAIR, RECEPTION | 2 | $180.00 | $360.00 |
| 0540 | CHAIR, RECEPTION | 2 | $180.00 | $360.00 |
| 0540 | CHAIR, RECEPTION | 1 | $180.00 | $180.00 |
| 0540 | CHAIR, RECEPTION | 1 | $180.00 | $180.00 |
| 0540 | CHAIR, RECEPTION | 4 | $180.00 | $720.00 |
| 0541 | CHAIR, RECEPTION | 21 | $180.00 | $3,780.00 |
| 0541 | CHAIR, RECEPTION | 2 | $180.00 | $360.00 |
| 0541 | CHAIR, RECEPTION | 4 | $180.00 | $720.00 |
| 0541 | CHAIR, RECEPTION | 3 | $180.00 | $540.00 |
| 0542 | CHAIR, RECEPTION | 2 | $180.00 | $360.00 |
| 0542 | CHAIR, RECEPTION | 4 | $180.00 | $720.00 |
| 0542 | CHAIR, RECEPTION | 2 | $180.00 | $360.00 |
| 0545 | CHAIR, RECEPTION | 2 | $180.00 | $360.00 |
| 0551 | CHAIR, RECEPTION | 1 | $180.00 | $180.00 |
| 0551 | CHAIR, RECEPTION | 2 | $180.00 | $360.00 |
| 0551 | CHAIR, RECEPTION | 2 | $180.00 | $360.00 |
| 0551 | CHAIR, RECEPTION | 2 | $180.00 | $360.00 |
| 0551 | CHAIR, RECEPTION | 2 | $180.00 | $360.00 |
| 0552 | CHAIR, RECEPTION | 4 | $180.00 | $720.00 |
| 0552 | CHAIR, RECEPTION | 2 | $180.00 | $360.00 |
| 0553 | CHAIR, RECEPTION | 3 | $180.00 | $540.00 |
| 0553 | CHAIR, RECEPTION | 2 | $180.00 | $360.00 |
| 0553 | CHAIR, RECEPTION | 3 | $180.00 | $540.00 |
| 0554 | CHAIR, RECEPTION | 3 | $180.00 | $540.00 |
| 0554 | CHAIR, RECEPTION | 2 | $180.00 | $360.00 |
| 0554 | CHAIR, RECEPTION | 5 | $180.00 | $900.00 |
| 0554 | CHAIR, RECEPTION | 1 | $180.00 | $180.00 |
| 0554 | CHAIR, RECEPTION | 4 | $180.00 | $720.00 |
| 0554 | CHAIR, RECEPTION | 2 | $180.00 | $360.00 |
| 0554 | CHAIR, RECEPTION | 3 | $180.00 | $540.00 |
| 0560 | CHAIR, RECEPTION | 6 | $180.00 | $1,080.00 |
| 0560 | CHAIR, RECEPTION | 2 | $180.00 | $360.00 |
| 0560 | CHAIR, RECEPTION | 2 | $180.00 | $360.00 |
| 0560 | CHAIR, RECEPTION | 2 | $180.00 | $360.00 |
| 0560 | CHAIR, RECEPTION | 2 | $180.00 | $360.00 |
| 0560 | CHAIR, RECEPTION | 4 | $180.00 | $720.00 |
| 0560 | CHAIR, RECEPTION | 2 | $180.00 | $360.00 |
| 0560 | CHAIR, RECEPTION | 1 | $180.00 | $180.00 |
| 0560 | CHAIR, RECEPTION | 2 | $180.00 | $360.00 |
| 0560 | CHAIR, RECEPTION | 1 | $180.00 | $180.00 |

**Williamson County Asset Inventory Report** **2025**

| Department No. | Description | Qty. | Unit Cost | Total Cost |
|---|---|---|---|---|
| 0560 | CHAIR, RECEPTION | 2 | $180.00 | $360.00 |
| 0560 | CHAIR, RECEPTION | 2 | $180.00 | $360.00 |
| 0560 | CHAIR, RECEPTION | 3 | $180.00 | $540.00 |
| 0560 | CHAIR, RECEPTION | 3 | $180.00 | $540.00 |
| 0560 | CHAIR, RECEPTION | 2 | $180.00 | $360.00 |
| 0560 | CHAIR, RECEPTION | 2 | $180.00 | $360.00 |
| 0560 | CHAIR, RECEPTION | 2 | $180.00 | $360.00 |
| 0560 | CHAIR, RECEPTION | 1 | $180.00 | $180.00 |
| 0560 | CHAIR, RECEPTION | 3 | $180.00 | $540.00 |
| 0560 | CHAIR, RECEPTION | 2 | $180.00 | $360.00 |
| 0560 | CHAIR, RECEPTION | 1 | $180.00 | $180.00 |
| 0560 | CHAIR, RECEPTION | 1 | $180.00 | $180.00 |
| 0560 | CHAIR, RECEPTION | 2 | $180.00 | $360.00 |
| 0560 | CHAIR, RECEPTION | 2 | $180.00 | $360.00 |
| 0560 | CHAIR, RECEPTION | 2 | $180.00 | $360.00 |
| 0560 | CHAIR, RECEPTION | 3 | $180.00 | $540.00 |
| 0560 | CHAIR, RECEPTION | 2 | $180.00 | $360.00 |
| 0560 | CHAIR, RECEPTION | 1 | $180.00 | $180.00 |
| 0560 | CHAIR, RECEPTION | 2 | $180.00 | $360.00 |
| 0560 | CHAIR, RECEPTION | 3 | $180.00 | $540.00 |
| 0560 | CHAIR, RECEPTION | 2 | $180.00 | $360.00 |
| 0560 | CHAIR, RECEPTION | 3 | $180.00 | $540.00 |
| 0560 | CHAIR, RECEPTION | 1 | $180.00 | $180.00 |
| 0560 | CHAIR, RECEPTION | 1 | $180.00 | $180.00 |
| 0560 | CHAIR, RECEPTION | 1 | $180.00 | $180.00 |
| 0560 | CHAIR, RECEPTION | 2 | $180.00 | $360.00 |
| 0560 | CHAIR, RECEPTION | 2 | $180.00 | $360.00 |
| 0560 | CHAIR, RECEPTION | 2 | $180.00 | $360.00 |
| 0560 | CHAIR, RECEPTION | 2 | $180.00 | $360.00 |
| 0560 | CHAIR, RECEPTION | 3 | $180.00 | $540.00 |
| 0560 | CHAIR, RECEPTION | 4 | $180.00 | $720.00 |
| 0560 | CHAIR, RECEPTION | 3 | $180.00 | $540.00 |
| 0560 | CHAIR, RECEPTION | 1 | $180.00 | $180.00 |
| 0560 | CHAIR, RECEPTION | 2 | $180.00 | $360.00 |
| 0560 | CHAIR, RECEPTION | 2 | $180.00 | $360.00 |
| 0560 | CHAIR, RECEPTION | 1 | $180.00 | $180.00 |
| 0560 | CHAIR, RECEPTION | 2 | $180.00 | $360.00 |
| 0560 | CHAIR, RECEPTION | 1 | $180.00 | $180.00 |
| 0560 | CHAIR, RECEPTION | 2 | $180.00 | $360.00 |
| 0560 | CHAIR, RECEPTION | 69 | $180.00 | $12,420.00 |
| 0560 | CHAIR, RECEPTION | 6 | $180.00 | $1,080.00 |
| 0560 | CHAIR, RECEPTION | 1 | $180.00 | $180.00 |
| 0560 | CHAIR, RECEPTION | 4 | $180.00 | $720.00 |
| 0560 | CHAIR, RECEPTION | 4 | $180.00 | $720.00 |
| 0560 | CHAIR, RECEPTION | 4 | $180.00 | $720.00 |
| 0560 | CHAIR, RECEPTION | 2 | $180.00 | $360.00 |
| 0560 | CHAIR, RECEPTION | 7 | $180.00 | $1,260.00 |
| 0560 | CHAIR, RECEPTION | 2 | $180.00 | $360.00 |
| 0560 | CHAIR, RECEPTION | 15 | $180.00 | $2,700.00 |
| 0560 | CHAIR, RECEPTION | 2 | $180.00 | $360.00 |
| 0560 | CHAIR, RECEPTION | 24 | $180.00 | $4,320.00 |
| 0560 | CHAIR, RECEPTION | 3 | $180.00 | $540.00 |
| 0560 | CHAIR, RECEPTION | 2 | $180.00 | $360.00 |
| 0560 | CHAIR, RECEPTION | 1 | $180.00 | $180.00 |
| 0560 | CHAIR, RECEPTION | 40 | $180.00 | $7,200.00 |
| 0560 | CHAIR, RECEPTION | 4 | $180.00 | $720.00 |
| 0560 | CHAIR, RECEPTION | 2 | $180.00 | $360.00 |
| 0560 | CHAIR, RECEPTION | 3 | $180.00 | $540.00 |
| 0560 | CHAIR, RECEPTION | 6 | $180.00 | $1,080.00 |
| 0560 | CHAIR, RECEPTION | 8 | $180.00 | $1,440.00 |

| Department No. | Description | Qty. | Unit Cost | Total Cost |
|---|---|---|---|---|
| 0570 | CHAIR, RECEPTION | 2 | $180.00 | $360.00 |
| 0570 | CHAIR, RECEPTION | 4 | $180.00 | $720.00 |
| 0570 | CHAIR, RECEPTION | 1 | $180.00 | $180.00 |
| 0570 | CHAIR, RECEPTION | 1 | $180.00 | $180.00 |
| 0570 | CHAIR, RECEPTION | 2 | $180.00 | $360.00 |
| 0570 | CHAIR, RECEPTION | 3 | $180.00 | $540.00 |
| 0570 | CHAIR, RECEPTION | 3 | $180.00 | $540.00 |
| 0570 | CHAIR, RECEPTION | 3 | $180.00 | $540.00 |
| 0570 | CHAIR, RECEPTION | 5 | $180.00 | $900.00 |
| 0570 | CHAIR, RECEPTION | 1 | $180.00 | $180.00 |
| 0570 | CHAIR, RECEPTION | 2 | $180.00 | $360.00 |
| 0570 | CHAIR, RECEPTION | 2 | $180.00 | $360.00 |
| 0570 | CHAIR, RECEPTION | 1 | $180.00 | $180.00 |
| 0570 | CHAIR, RECEPTION | 1 | $180.00 | $180.00 |
| 0570 | CHAIR, RECEPTION | 2 | $180.00 | $360.00 |
| 0570 | CHAIR, RECEPTION | 4 | $180.00 | $720.00 |
| 0570 | CHAIR, RECEPTION | 1 | $180.00 | $180.00 |
| 0572 | CHAIR, RECEPTION | 8 | $180.00 | $1,440.00 |
| 0572 | CHAIR, RECEPTION | 1 | $180.00 | $180.00 |
| 0572 | CHAIR, RECEPTION | 1 | $180.00 | $180.00 |
| 0576 | CHAIR, RECEPTION | 2 | $180.00 | $360.00 |
| 0576 | CHAIR, RECEPTION | 17 | $180.00 | $3,060.00 |
| 0576 | CHAIR, RECEPTION | 2 | $180.00 | $360.00 |
| 0576 | CHAIR, RECEPTION | 7 | $180.00 | $1,260.00 |
| 0576 | CHAIR, RECEPTION | 3 | $180.00 | $540.00 |
| 0576 | CHAIR, RECEPTION | 4 | $180.00 | $720.00 |
| 0576 | CHAIR, RECEPTION | 2 | $180.00 | $360.00 |
| 0576 | CHAIR, RECEPTION | 11 | $180.00 | $1,980.00 |
| 0576 | CHAIR, RECEPTION | 7 | $180.00 | $1,260.00 |
| 0576 | CHAIR, RECEPTION | 9 | $180.00 | $1,620.00 |
| 0576 | CHAIR, RECEPTION | 1 | $180.00 | $180.00 |
| 0576 | CHAIR, RECEPTION | 1 | $180.00 | $180.00 |
| 0576 | CHAIR, RECEPTION | 4 | $180.00 | $720.00 |
| 0576 | CHAIR, RECEPTION | 3 | $180.00 | $540.00 |
| 0576 | CHAIR, RECEPTION | 3 | $180.00 | $540.00 |
| 0576 | CHAIR, RECEPTION | 3 | $180.00 | $540.00 |
| 0576 | CHAIR, RECEPTION | 3 | $180.00 | $540.00 |
| 0576 | CHAIR, RECEPTION | 3 | $180.00 | $540.00 |
| 0576 | CHAIR, RECEPTION | 3 | $180.00 | $540.00 |
| 0576 | CHAIR, RECEPTION | 17 | $180.00 | $3,060.00 |
| 0576 | CHAIR, RECEPTION | 13 | $180.00 | $2,340.00 |
| 0576 | CHAIR, RECEPTION | 1 | $180.00 | $180.00 |
| 0576 | CHAIR, RECEPTION | 2 | $180.00 | $360.00 |
| 0576 | CHAIR, RECEPTION | 1 | $180.00 | $180.00 |
| 0576 | CHAIR, RECEPTION | 12 | $180.00 | $2,160.00 |
| 0576 | CHAIR, RECEPTION | 12 | $180.00 | $2,160.00 |
| 0576 | CHAIR, RECEPTION | 1 | $180.00 | $180.00 |
| 0576 | CHAIR, RECEPTION | 1 | $180.00 | $180.00 |
| 0576 | CHAIR, RECEPTION | 1 | $180.00 | $180.00 |
| 0576 | CHAIR, RECEPTION | 1 | $180.00 | $180.00 |
| 0576 | CHAIR, RECEPTION | 5 | $180.00 | $900.00 |
| 0576 | CHAIR, RECEPTION | 1 | $180.00 | $180.00 |
| 0576 | CHAIR, RECEPTION | 1 | $180.00 | $180.00 |
| 0576 | CHAIR, RECEPTION | 16 | $180.00 | $2,880.00 |
| 0576 | CHAIR, RECEPTION | 4 | $180.00 | $720.00 |
| 0576 | CHAIR, RECEPTION | 2 | $180.00 | $360.00 |
| 0576 | CHAIR, RECEPTION | 3 | $180.00 | $540.00 |
| 0576 | CHAIR, RECEPTION | 2 | $180.00 | $360.00 |
| 0576 | CHAIR, RECEPTION | 3 | $180.00 | $540.00 |
| 0576 | CHAIR, RECEPTION | 3 | $180.00 | $540.00 |

**Williamson County Asset Inventory Report** **2025**

| Department No. | Description | Qty. | Unit Cost | Total Cost |
|---|---|---|---|---|
| 0576 | CHAIR, RECEPTION | 1 | $180.00 | $180.00 |
| 0576 | CHAIR, RECEPTION | 2 | $180.00 | $360.00 |
| 0576 | CHAIR, RECEPTION | 2 | $180.00 | $360.00 |
| 0576 | CHAIR, RECEPTION | 3 | $180.00 | $540.00 |
| 0576 | CHAIR, RECEPTION | 3 | $180.00 | $540.00 |
| 0576 | CHAIR, RECEPTION | 1 | $180.00 | $180.00 |
| 0576 | CHAIR, RECEPTION | 2 | $180.00 | $360.00 |
| 0576 | CHAIR, RECEPTION | 2 | $180.00 | $360.00 |
| 0576 | CHAIR, RECEPTION | 7 | $180.00 | $1,260.00 |
| 0576 | CHAIR, RECEPTION | 1 | $180.00 | $180.00 |
| 0576 | CHAIR, RECEPTION | 1 | $180.00 | $180.00 |
| 0576 | CHAIR, RECEPTION | 3 | $180.00 | $540.00 |
| 0576 | CHAIR, RECEPTION | 11 | $180.00 | $1,980.00 |
| 0576 | CHAIR, RECEPTION | 3 | $180.00 | $540.00 |
| 0576 | CHAIR, RECEPTION | 3 | $180.00 | $540.00 |
| 0576 | CHAIR, RECEPTION | 3 | $180.00 | $540.00 |
| 0576 | CHAIR, RECEPTION | 2 | $180.00 | $360.00 |
| 0576 | CHAIR, RECEPTION | 2 | $180.00 | $360.00 |
| 0576 | CHAIR, RECEPTION | 2 | $180.00 | $360.00 |
| 0576 | CHAIR, RECEPTION | 2 | $180.00 | $360.00 |
| 0576 | CHAIR, RECEPTION | 3 | $180.00 | $540.00 |
| 0576 | CHAIR, RECEPTION | 6 | $180.00 | $1,080.00 |
| 0576 | CHAIR, RECEPTION | 1 | $180.00 | $180.00 |
| 0576 | CHAIR, RECEPTION | 8 | $180.00 | $1,440.00 |
| 0576 | CHAIR, RECEPTION | 4 | $180.00 | $720.00 |
| 0576 | CHAIR, RECEPTION | 2 | $180.00 | $360.00 |
| 0576 | CHAIR, RECEPTION | 4 | $180.00 | $720.00 |
| 0576 | CHAIR, RECEPTION | 2 | $180.00 | $360.00 |
| 0576 | CHAIR, RECEPTION | 5 | $180.00 | $900.00 |
| 0576 | CHAIR, RECEPTION | 2 | $180.00 | $360.00 |
| 0576 | CHAIR, RECEPTION | 4 | $180.00 | $720.00 |
| 0576 | CHAIR, RECEPTION | 4 | $180.00 | $720.00 |
| 0576 | CHAIR, RECEPTION | 4 | $180.00 | $720.00 |
| 0576 | CHAIR, RECEPTION | 4 | $180.00 | $720.00 |
| 0576 | CHAIR, RECEPTION | 4 | $180.00 | $720.00 |
| 0576 | CHAIR, RECEPTION | 4 | $180.00 | $720.00 |
| 0576 | CHAIR, RECEPTION | 4 | $180.00 | $720.00 |
| 0576 | CHAIR, RECEPTION | 4 | $180.00 | $720.00 |
| 0576 | CHAIR, RECEPTION | 2 | $180.00 | $360.00 |
| 0576 | CHAIR, RECEPTION | 1 | $180.00 | $180.00 |
| 0576 | CHAIR, RECEPTION | 2 | $180.00 | $360.00 |
| 0576 | CHAIR, RECEPTION | 1 | $180.00 | $180.00 |
| 0576 | CHAIR, RECEPTION | 3 | $180.00 | $540.00 |
| 0576 | CHAIR, RECEPTION | 3 | $180.00 | $540.00 |
| 0576 | CHAIR, RECEPTION | 3 | $180.00 | $540.00 |
| 0576 | CHAIR, RECEPTION | 4 | $180.00 | $720.00 |
| 0576 | CHAIR, RECEPTION | 1 | $180.00 | $180.00 |
| 0576 | CHAIR, RECEPTION | 1 | $180.00 | $180.00 |
| 0576 | CHAIR, RECEPTION | 2 | $180.00 | $360.00 |
| 0576 | CHAIR, RECEPTION | 3 | $180.00 | $540.00 |
| 0576 | CHAIR, RECEPTION | 3 | $180.00 | $540.00 |
| 0576 | CHAIR, RECEPTION | 2 | $180.00 | $360.00 |
| 0576 | CHAIR, RECEPTION | 3 | $180.00 | $540.00 |
| 0576 | CHAIR, RECEPTION | 3 | $180.00 | $540.00 |
| 0576 | CHAIR, RECEPTION | 4 | $180.00 | $720.00 |
| 0576 | CHAIR, RECEPTION | 8 | $180.00 | $1,440.00 |
| 0576 | CHAIR, RECEPTION | 16 | $180.00 | $2,880.00 |
| 0576 | CHAIR, RECEPTION | 1 | $180.00 | $180.00 |
| 0576 | CHAIR, RECEPTION | 9 | $180.00 | $1,620.00 |
| 0576 | CHAIR, RECEPTION | 1 | $180.00 | $180.00 |

| Department No. | Description | Qty. | Unit Cost | Total Cost |
|---|---|---|---|---|
| 0576 | CHAIR, RECEPTION | 11 | $180.00 | $1,980.00 |
| 0576 | CHAIR, RECEPTION | 7 | $180.00 | $1,260.00 |
| 0576 | CHAIR, RECEPTION | 10 | $180.00 | $1,800.00 |
| 0576 | CHAIR, RECEPTION | 12 | $180.00 | $2,160.00 |
| 0576 | CHAIR, RECEPTION | 4 | $180.00 | $720.00 |
| 0576 | CHAIR, RECEPTION | 1 | $180.00 | $180.00 |
| 0576 | CHAIR, RECEPTION | 4 | $180.00 | $720.00 |
| 0576 | CHAIR, RECEPTION | 2 | $180.00 | $360.00 |
| 0576 | CHAIR, RECEPTION | 4 | $180.00 | $720.00 |
| 0576 | CHAIR, RECEPTION | 2 | $180.00 | $360.00 |
| 0581 | CHAIR, RECEPTION | 5 | $180.00 | $900.00 |
| 0581 | CHAIR, RECEPTION | 2 | $180.00 | $360.00 |
| 0581 | CHAIR, RECEPTION | 2 | $180.00 | $360.00 |
| 0581 | CHAIR, RECEPTION | 4 | $180.00 | $720.00 |
| 0581 | CHAIR, RECEPTION | 3 | $180.00 | $540.00 |
| 0581 | CHAIR, RECEPTION | 2 | $180.00 | $360.00 |
| 0581 | CHAIR, RECEPTION | 3 | $180.00 | $540.00 |
| 0583 | CHAIR, RECEPTION | 6 | $180.00 | $1,080.00 |
| 0587 | CHAIR, RECEPTION | 1 | $180.00 | $180.00 |
| 0591 | CHAIR, RECEPTION | 1 | $180.00 | $180.00 |
| 0591 | CHAIR, RECEPTION | 4 | $180.00 | $720.00 |
| 0591 | CHAIR, RECEPTION | 2 | $180.00 | $360.00 |
| 0591 | CHAIR, RECEPTION | 13 | $180.00 | $2,340.00 |
| 0630 | CHAIR, RECEPTION | 1 | $180.00 | $180.00 |
| 0630 | CHAIR, RECEPTION | 1 | $180.00 | $180.00 |
| 0630 | CHAIR, RECEPTION | 1 | $180.00 | $180.00 |
| 0630 | CHAIR, RECEPTION | 1 | $180.00 | $180.00 |
| 0630 | CHAIR, RECEPTION | 1 | $180.00 | $180.00 |
| 0630 | CHAIR, RECEPTION | 2 | $180.00 | $360.00 |
| 0661 | CHAIR, RECEPTION | 1 | $180.00 | $180.00 |
| 0661 | CHAIR, RECEPTION | 2 | $180.00 | $360.00 |
| 0882 | CHAIR, RECEPTION | 6 | $180.00 | $1,080.00 |
| 0882 | CHAIR, RECEPTION | 2 | $180.00 | $360.00 |
| 0882 | CHAIR, RECEPTION | 2 | $180.00 | $360.00 |
| 0882 | CHAIR, RECEPTION | 1 | $180.00 | $180.00 |
| 3101 | CHAIR, RECEPTION | 5 | $180.00 | $900.00 |
| 3103 | CHAIR, RECEPTION | 1 | $180.00 | $180.00 |
| 3106 | CHAIR, RECEPTION | 2 | $180.00 | $360.00 |
| 3106 | CHAIR, RECEPTION | 2 | $180.00 | $360.00 |
| 3106 | CHAIR, RECEPTION | 612 | $180.00 | $110,160.00 |
| 3106 | CHAIR, RECEPTION | 238 | $180.00 | $42,840.00 |
| 3106 | CHAIR, RECEPTION | 2 | $180.00 | $360.00 |
| 3106 | CHAIR, RECEPTION | 5 | $180.00 | $900.00 |
| 3106 | CHAIR, RECEPTION | 1 | $180.00 | $180.00 |
| 3106 | CHAIR, RECEPTION | 6 | $180.00 | $1,080.00 |
| 0405 | CHAIR, RECEPTION, 2 UNITS | 8 | $405.00 | $3,240.00 |
| 0452 | CHAIR, RECEPTION, 2 UNITS | 1 | $405.00 | $405.00 |
| 0475 | CHAIR, RECEPTION, 2 UNITS | 12 | $405.00 | $4,860.00 |
| 0213 | CHAIR, RECEPTION, CONNECTED, 2 UNIT | 3 | $150.00 | $450.00 |
| 0403 | CHAIR, RECEPTION, CONNECTED, 2 UNIT | 3 | $150.00 | $450.00 |
| 0404 | CHAIR, RECEPTION, CONNECTED, 2 UNIT | 3 | $150.00 | $450.00 |
| 0405 | CHAIR, RECEPTION, CONNECTED, 2 UNIT | 1 | $150.00 | $150.00 |
| 0405 | CHAIR, RECEPTION, CONNECTED, 2 UNIT | 1 | $150.00 | $150.00 |
| 0436 | CHAIR, ROCKING | 1 | $127.00 | $127.00 |
| 0570 | CHAIR, SAFETY RESTRAINT | 1 | $2,000.00 | $2,000.00 |
| 0570 | CHAIR, SAFETY RESTRAINT | 1 | $3,100.00 | $3,100.00 |
| 0570 | CHAIR, SAFETY RESTRAINT | 1 | $3,100.00 | $3,100.00 |
| 0570 | CHAIR, SAFETY RESTRAINT | 1 | $3,100.00 | $3,100.00 |
| 0570 | CHAIR, SAFETY RESTRAINT | 1 | $3,100.00 | $3,100.00 |
| 0570 | CHAIR, SAFETY RESTRAINT | 1 | $3,100.00 | $3,100.00 |

| Department No. | Description | Qty. | Unit Cost | Total Cost |
|---|---|---|---|---|
| 0570 | CHAIR, SAFETY RESTRAINT | 1 | $3,100.00 | $3,100.00 |
| 0570 | CHAIR, SAFETY RESTRAINT | 1 | $3,100.00 | $3,100.00 |
| 0570 | CHAIR, SAFETY RESTRAINT | 1 | $3,100.00 | $3,100.00 |
| 0212 | CHAIR, SECRETARIAL W/ ARMS, WOOD | 1 | $225.00 | $225.00 |
| 0402 | CHAIR, SECRETARIAL W/ ARMS, WOOD | 2 | $225.00 | $450.00 |
| 0402 | CHAIR, SECRETARIAL W/ ARMS, WOOD | 2 | $225.00 | $450.00 |
| 0494 | CHAIR, SECRETARIAL W/O ARMS | 4 | $100.00 | $400.00 |
| 0494 | CHAIR, SECRETARIAL W/O ARMS | 4 | $100.00 | $400.00 |
| 0210 | CHAIR, STACKING | 42 | $35.00 | $1,470.00 |
| 0210 | CHAIR, STACKING | 74 | $35.00 | $2,590.00 |
| 0210 | CHAIR, STACKING | 1 | $35.00 | $35.00 |
| 0210 | CHAIR, STACKING | 1 | $35.00 | $35.00 |
| 0210 | CHAIR, STACKING | 1 | $35.00 | $35.00 |
| 0213 | CHAIR, STACKING | 200 | $35.00 | $7,000.00 |
| 0215 | CHAIR, STACKING | 196 | $35.00 | $6,860.00 |
| 0215 | CHAIR, STACKING | 6 | $35.00 | $210.00 |
| 0402 | CHAIR, STACKING | 36 | $35.00 | $1,260.00 |
| 0403 | CHAIR, STACKING | 13 | $35.00 | $455.00 |
| 0426 | CHAIR, STACKING | 2 | $35.00 | $70.00 |
| 0451 | CHAIR, STACKING | 6 | $35.00 | $210.00 |
| 0452 | CHAIR, STACKING | 8 | $35.00 | $280.00 |
| 0452 | CHAIR, STACKING | 91 | $35.00 | $3,185.00 |
| 0453 | CHAIR, STACKING | 2 | $35.00 | $70.00 |
| 0453 | CHAIR, STACKING | 6 | $35.00 | $210.00 |
| 0453 | CHAIR, STACKING | 2 | $35.00 | $70.00 |
| 0453 | CHAIR, STACKING | 2 | $35.00 | $70.00 |
| 0454 | CHAIR, STACKING | 4 | $35.00 | $140.00 |
| 0475 | CHAIR, STACKING | 3 | $35.00 | $105.00 |
| 0492 | CHAIR, STACKING | 31 | $35.00 | $1,085.00 |
| 0495 | CHAIR, STACKING | 3 | $35.00 | $105.00 |
| 0495 | CHAIR, STACKING | 3 | $35.00 | $105.00 |
| 0495 | CHAIR, STACKING | 1 | $35.00 | $35.00 |
| 0495 | CHAIR, STACKING | 2 | $35.00 | $70.00 |
| 0495 | CHAIR, STACKING | 4 | $35.00 | $140.00 |
| 0495 | CHAIR, STACKING | 12 | $35.00 | $420.00 |
| 0497 | CHAIR, STACKING | 1 | $35.00 | $35.00 |
| 0499 | CHAIR, STACKING | 3 | $35.00 | $105.00 |
| 0499 | CHAIR, STACKING | 6 | $35.00 | $210.00 |
| 0499 | CHAIR, STACKING | 1 | $35.00 | $35.00 |
| 0499 | CHAIR, STACKING | 12 | $35.00 | $420.00 |
| 0499 | CHAIR, STACKING | 33 | $35.00 | $1,155.00 |
| 0499 | CHAIR, STACKING | 8 | $35.00 | $280.00 |
| 0503 | CHAIR, STACKING | 1 | $35.00 | $35.00 |
| 0503 | CHAIR, STACKING | 5 | $35.00 | $175.00 |
| 0503 | CHAIR, STACKING | 7 | $35.00 | $245.00 |
| 0503 | CHAIR, STACKING | 1 | $35.00 | $35.00 |
| 0503 | CHAIR, STACKING | 4 | $35.00 | $140.00 |
| 0509 | CHAIR, STACKING | 10 | $35.00 | $350.00 |
| 0509 | CHAIR, STACKING | 8 | $35.00 | $280.00 |
| 0540 | CHAIR, STACKING | 2 | $35.00 | $70.00 |
| 0540 | CHAIR, STACKING | 3 | $35.00 | $105.00 |
| 0540 | CHAIR, STACKING | 16 | $35.00 | $560.00 |
| 0540 | CHAIR, STACKING | 72 | $35.00 | $2,520.00 |
| 0540 | CHAIR, STACKING | 4 | $35.00 | $140.00 |
| 0540 | CHAIR, STACKING | 20 | $35.00 | $700.00 |
| 0540 | CHAIR, STACKING | 18 | $35.00 | $630.00 |
| 0540 | CHAIR, STACKING | 72 | $35.00 | $2,520.00 |
| 0541 | CHAIR, STACKING | 16 | $35.00 | $560.00 |
| 0545 | CHAIR, STACKING | 22 | $35.00 | $770.00 |
| 0545 | CHAIR, STACKING | 5 | $35.00 | $175.00 |

| Department No. | Description | Qty. | Unit Cost | Total Cost |
|---|---|---|---|---|
| 0545 | CHAIR, STACKING | 6 | $35.00 | $210.00 |
| 0545 | CHAIR, STACKING | 1 | $35.00 | $35.00 |
| 0545 | CHAIR, STACKING | 1 | $35.00 | $35.00 |
| 0545 | CHAIR, STACKING | 2 | $35.00 | $70.00 |
| 0553 | CHAIR, STACKING | 4 | $35.00 | $140.00 |
| 0553 | CHAIR, STACKING | 8 | $35.00 | $280.00 |
| 0553 | CHAIR, STACKING | 2 | $35.00 | $70.00 |
| 0554 | CHAIR, STACKING | 1 | $35.00 | $35.00 |
| 0554 | CHAIR, STACKING | 1 | $35.00 | $35.00 |
| 0560 | CHAIR, STACKING | 17 | $35.00 | $595.00 |
| 0560 | CHAIR, STACKING | 1 | $35.00 | $35.00 |
| 0560 | CHAIR, STACKING | 10 | $35.00 | $350.00 |
| 0560 | CHAIR, STACKING | 2 | $35.00 | $70.00 |
| 0560 | CHAIR, STACKING | 1 | $35.00 | $35.00 |
| 0560 | CHAIR, STACKING | 1 | $35.00 | $35.00 |
| 0560 | CHAIR, STACKING | 2 | $35.00 | $70.00 |
| 0560 | CHAIR, STACKING | 1 | $35.00 | $35.00 |
| 0560 | CHAIR, STACKING | 2 | $35.00 | $70.00 |
| 0560 | CHAIR, STACKING | 20 | $35.00 | $700.00 |
| 0560 | CHAIR, STACKING | 3 | $35.00 | $105.00 |
| 0560 | CHAIR, STACKING | 2 | $35.00 | $70.00 |
| 0560 | CHAIR, STACKING | 10 | $35.00 | $350.00 |
| 0560 | CHAIR, STACKING | 1 | $35.00 | $35.00 |
| 0560 | CHAIR, STACKING | 2 | $35.00 | $70.00 |
| 0570 | CHAIR, STACKING | 10 | $35.00 | $350.00 |
| 0572 | CHAIR, STACKING | 1 | $35.00 | $35.00 |
| 0572 | CHAIR, STACKING | 1 | $35.00 | $35.00 |
| 0572 | CHAIR, STACKING | 1 | $35.00 | $35.00 |
| 0572 | CHAIR, STACKING | 1 | $35.00 | $35.00 |
| 0572 | CHAIR, STACKING | 1 | $35.00 | $35.00 |
| 0576 | CHAIR, STACKING | 2 | $35.00 | $70.00 |
| 0576 | CHAIR, STACKING | 3 | $35.00 | $105.00 |
| 0576 | CHAIR, STACKING | 2 | $35.00 | $70.00 |
| 0576 | CHAIR, STACKING | 4 | $35.00 | $140.00 |
| 0576 | CHAIR, STACKING | 1 | $35.00 | $35.00 |
| 0576 | CHAIR, STACKING | 1 | $35.00 | $35.00 |
| 0576 | CHAIR, STACKING | 1 | $35.00 | $35.00 |
| 0576 | CHAIR, STACKING | 3 | $35.00 | $105.00 |
| 0576 | CHAIR, STACKING | 33 | $35.00 | $1,155.00 |
| 0576 | CHAIR, STACKING | 2 | $35.00 | $70.00 |
| 0576 | CHAIR, STACKING | 3 | $35.00 | $105.00 |
| 0576 | CHAIR, STACKING | 3 | $35.00 | $105.00 |
| 0576 | CHAIR, STACKING | 24 | $35.00 | $840.00 |
| 0576 | CHAIR, STACKING | 7 | $35.00 | $245.00 |
| 0576 | CHAIR, STACKING | 17 | $35.00 | $595.00 |
| 0576 | CHAIR, STACKING | 2 | $35.00 | $70.00 |
| 0576 | CHAIR, STACKING | 20 | $35.00 | $700.00 |
| 0576 | CHAIR, STACKING | 22 | $35.00 | $770.00 |
| 0576 | CHAIR, STACKING | 20 | $35.00 | $700.00 |
| 0576 | CHAIR, STACKING | 2 | $35.00 | $70.00 |
| 0576 | CHAIR, STACKING | 10 | $35.00 | $350.00 |
| 0576 | CHAIR, STACKING | 13 | $35.00 | $455.00 |
| 0576 | CHAIR, STACKING | 11 | $35.00 | $385.00 |
| 0576 | CHAIR, STACKING | 11 | $35.00 | $385.00 |
| 0581 | CHAIR, STACKING | 2 | $35.00 | $70.00 |
| 0583 | CHAIR, STACKING | 2 | $35.00 | $70.00 |
| 0587 | CHAIR, STACKING | 2 | $35.00 | $70.00 |
| 0587 | CHAIR, STACKING | 16 | $35.00 | $560.00 |
| 0591 | CHAIR, STACKING | 1 | $35.00 | $35.00 |
| 0591 | CHAIR, STACKING | 1 | $35.00 | $35.00 |

| Department No. | Description | Qty. | Unit Cost | Total Cost |
|---|---|---|---|---|
| 0630 | CHAIR, STACKING | 7 | $35.00 | $245.00 |
| 0630 | CHAIR, STACKING | 2 | $35.00 | $70.00 |
| 0630 | CHAIR, STACKING | 2 | $35.00 | $70.00 |
| 0630 | CHAIR, STACKING | 1 | $35.00 | $35.00 |
| 0630 | CHAIR, STACKING | 2 | $35.00 | $70.00 |
| 0630 | CHAIR, STACKING | 2 | $35.00 | $70.00 |
| 0630 | CHAIR, STACKING | 2 | $35.00 | $70.00 |
| 0630 | CHAIR, STACKING | 3 | $35.00 | $105.00 |
| 0630 | CHAIR, STACKING | 28 | $35.00 | $980.00 |
| 0630 | CHAIR, STACKING | 12 | $35.00 | $420.00 |
| 0630 | CHAIR, STACKING | 2 | $35.00 | $70.00 |
| 0630 | CHAIR, STACKING | 2 | $35.00 | $70.00 |
| 0630 | CHAIR, STACKING | 1 | $35.00 | $35.00 |
| 0630 | CHAIR, STACKING | 2 | $35.00 | $70.00 |
| 0630 | CHAIR, STACKING | 14 | $35.00 | $490.00 |
| 0882 | CHAIR, STACKING | 2 | $35.00 | $70.00 |
| 0450 | CHAIR, SWIVEL, WITHOUT ARMS, WOOD | 1 | $195.00 | $195.00 |
| 0499 | CHAIR, SWIVEL, WITHOUT ARMS, WOOD | 3 | $195.00 | $585.00 |
| 0400 | CHAIR, TEACHER, WOOD W/ ARMS | 3 | $44.00 | $132.00 |
| 0400 | CHAIR, TEACHER, WOOD W/ ARMS | 1 | $44.00 | $44.00 |
| 0400 | CHAIR, TEACHER, WOOD W/ ARMS | 2 | $44.00 | $88.00 |
| 0400 | CHAIR, TEACHER, WOOD W/ ARMS | 2 | $44.00 | $88.00 |
| 0509 | CHAIR, TEACHER, WOOD W/ ARMS | 1 | $44.00 | $44.00 |
| 0435 | CHAIR, TEACHER/STUDENT/STACKING | 180 | $35.00 | $6,300.00 |
| 0441 | CHAIR, TEACHER/STUDENT/STACKING | 8 | $35.00 | $280.00 |
| 0450 | CHAIR, TEACHER/STUDENT/STACKING | 27 | $35.00 | $945.00 |
| 0450 | CHAIR, TEACHER/STUDENT/STACKING | 8 | $35.00 | $280.00 |
| 0475 | CHAIR, TEACHER/STUDENT/STACKING | 7 | $35.00 | $245.00 |
| 0475 | CHAIR, TEACHER/STUDENT/STACKING | 7 | $35.00 | $245.00 |
| 0475 | CHAIR, TEACHER/STUDENT/STACKING | 1 | $35.00 | $35.00 |
| 0503 | CHAIR, TEACHER/STUDENT/STACKING | 3 | $35.00 | $105.00 |
| 0503 | CHAIR, TEACHER/STUDENT/STACKING | 1 | $35.00 | $35.00 |
| 0503 | CHAIR, TEACHER/STUDENT/STACKING | 1 | $35.00 | $35.00 |
| 0503 | CHAIR, TEACHER/STUDENT/STACKING | 2 | $35.00 | $70.00 |
| 0509 | CHAIR, TEACHER/STUDENT/STACKING | 34 | $35.00 | $1,190.00 |
| 0509 | CHAIR, TEACHER/STUDENT/STACKING | 2 | $35.00 | $70.00 |
| 0509 | CHAIR, TEACHER/STUDENT/STACKING | 2 | $35.00 | $70.00 |
| 0509 | CHAIR, TEACHER/STUDENT/STACKING | 2 | $35.00 | $70.00 |
| 0509 | CHAIR, TEACHER/STUDENT/STACKING | 1 | $35.00 | $35.00 |
| 0509 | CHAIR, TEACHER/STUDENT/STACKING | 5 | $35.00 | $175.00 |
| 0509 | CHAIR, TEACHER/STUDENT/STACKING | 2 | $35.00 | $70.00 |
| 0510 | CHAIR, TEACHER/STUDENT/STACKING | 2 | $35.00 | $70.00 |
| 0510 | CHAIR, TEACHER/STUDENT/STACKING | 1 | $35.00 | $35.00 |
| 0510 | CHAIR, TEACHER/STUDENT/STACKING | 2 | $35.00 | $70.00 |
| 0510 | CHAIR, TEACHER/STUDENT/STACKING | 3 | $35.00 | $105.00 |
| 0540 | CHAIR, TEACHER/STUDENT/STACKING | 2 | $35.00 | $70.00 |
| 0545 | CHAIR, TEACHER/STUDENT/STACKING | 118 | $35.00 | $4,130.00 |
| 0551 | CHAIR, TEACHER/STUDENT/STACKING | 137 | $35.00 | $4,795.00 |
| 0560 | CHAIR, TEACHER/STUDENT/STACKING | 3 | $35.00 | $105.00 |
| 0560 | CHAIR, TEACHER/STUDENT/STACKING | 17 | $35.00 | $595.00 |
| 0560 | CHAIR, TEACHER/STUDENT/STACKING | 25 | $35.00 | $875.00 |
| 0560 | CHAIR, TEACHER/STUDENT/STACKING | 31 | $35.00 | $1,085.00 |
| 0560 | CHAIR, TEACHER/STUDENT/STACKING | 28 | $35.00 | $980.00 |
| 0560 | CHAIR, TEACHER/STUDENT/STACKING | 2 | $35.00 | $70.00 |
| 0560 | CHAIR, TEACHER/STUDENT/STACKING | 2 | $35.00 | $70.00 |
| 0570 | CHAIR, TEACHER/STUDENT/STACKING | 23 | $35.00 | $805.00 |
| 0570 | CHAIR, TEACHER/STUDENT/STACKING | 1 | $35.00 | $35.00 |
| 0570 | CHAIR, TEACHER/STUDENT/STACKING | 42 | $35.00 | $1,470.00 |
| 0570 | CHAIR, TEACHER/STUDENT/STACKING | 1 | $35.00 | $35.00 |
| 0570 | CHAIR, TEACHER/STUDENT/STACKING | 3 | $35.00 | $105.00 |

| Department No. | Description | Qty. | Unit Cost | Total Cost |
|---|---|---|---|---|
| 0570 | CHAIR, TEACHER/STUDENT/STACKING | 8 | $35.00 | $280.00 |
| 0576 | CHAIR, TEACHER/STUDENT/STACKING | 11 | $35.00 | $385.00 |
| 0576 | CHAIR, TEACHER/STUDENT/STACKING | 15 | $35.00 | $525.00 |
| 0587 | CHAIR, TEACHER/STUDENT/STACKING | 3 | $35.00 | $105.00 |
| 0587 | CHAIR, TEACHER/STUDENT/STACKING | 2 | $35.00 | $70.00 |
| 0630 | CHAIR, TEACHER/STUDENT/STACKING | 6 | $35.00 | $210.00 |
| 0630 | CHAIR, TEACHER/STUDENT/STACKING | 2 | $35.00 | $70.00 |
| 0882 | CHAIR, TEACHER/STUDENT/STACKING | 8 | $35.00 | $280.00 |
| 3103 | CHAIR, TEACHER/STUDENT/STACKING | 2 | $35.00 | $70.00 |
| 3106 | CHAIR, TEACHER/STUDENT/STACKING | 1 | $35.00 | $35.00 |
| 0212 | CHAIR, WOOD, W/O ARMS | 2 | $75.00 | $150.00 |
| 0212 | CHAIR, WOOD, W/O ARMS | 2 | $75.00 | $150.00 |
| 0215 | CHAIR, WOOD, W/O ARMS | 1 | $75.00 | $75.00 |
| 0400 | CHAIR, WOOD, W/O ARMS | 2 | $75.00 | $150.00 |
| 0437 | CHAIR, WOOD, W/O ARMS | 4 | $75.00 | $300.00 |
| 0441 | CHAIR, WOOD, W/O ARMS | 7 | $75.00 | $525.00 |
| 0441 | CHAIR, WOOD, W/O ARMS | 2 | $75.00 | $150.00 |
| 0454 | CHAIR, WOOD, W/O ARMS | 2 | $75.00 | $150.00 |
| 0497 | CHAIR, WOOD, W/O ARMS | 6 | $75.00 | $450.00 |
| 0499 | CHAIR, WOOD, W/O ARMS | 2 | $75.00 | $150.00 |
| 0503 | CHAIR, WOOD, W/O ARMS | 1 | $75.00 | $75.00 |
| 0503 | CHAIR, WOOD, W/O ARMS | 1 | $75.00 | $75.00 |
| 0503 | CHAIR, WOOD, W/O ARMS | 1 | $75.00 | $75.00 |
| 0509 | CHAIR, WOOD, W/O ARMS | 7 | $75.00 | $525.00 |
| 0509 | CHAIR, WOOD, W/O ARMS | 1 | $75.00 | $75.00 |
| 0509 | CHAIR, WOOD, W/O ARMS | 2 | $75.00 | $150.00 |
| 0509 | CHAIR, WOOD, W/O ARMS | 2 | $75.00 | $150.00 |
| 0509 | CHAIR, WOOD, W/O ARMS | 4 | $75.00 | $300.00 |
| 0510 | CHAIR, WOOD, W/O ARMS | 2 | $75.00 | $150.00 |
| 0560 | CHAIR, WOOD, W/O ARMS | 1 | $75.00 | $75.00 |
| 0560 | CHAIR, WOOD, W/O ARMS | 1 | $75.00 | $75.00 |
| 0591 | CHAIR, WOOD, W/O ARMS | 10 | $75.00 | $750.00 |
| 0214 | CHAIR/COUCH SET | 1 | $250.00 | $250.00 |
| 0540 | CHARGER, BATTERY, EMS MONITOR, 2-SLOT | 1 | $2,020.00 | $2,020.00 |
| 0540 | CHARGER, BATTERY, EMS MONITOR, 2-SLOT | 1 | $2,020.00 | $2,020.00 |
| 0540 | CHARGER, BATTERY, EMS MONITOR, 2-SLOT | 1 | $2,020.00 | $2,020.00 |
| 0540 | CHARGER, BATTERY, EMS MONITOR, 2-SLOT | 1 | $2,020.00 | $2,020.00 |
| 0540 | CHARGER, BATTERY, EMS MONITOR, 2-SLOT | 1 | $2,020.00 | $2,020.00 |
| 0540 | CHARGER, BATTERY, EMS MONITOR, 2-SLOT | 1 | $2,020.00 | $2,020.00 |
| 0540 | CHARGER, BATTERY, EMS MONITOR, 2-SLOT | 1 | $2,020.00 | $2,020.00 |
| 0540 | CHARGER, BATTERY, EMS MONITOR, 2-SLOT | 1 | $2,020.00 | $2,020.00 |
| 0540 | CHARGER, BATTERY, EMS MONITOR, 2-SLOT | 1 | $2,020.00 | $2,020.00 |
| 0492 | CHARGING CART, LAPTOP | 1 | $1,600.00 | $1,600.00 |
| 0492 | CHARGING CART, LAPTOP | 1 | $1,600.00 | $1,600.00 |
| 0492 | CHARGING CART, LAPTOP | 1 | $1,600.00 | $1,600.00 |
| 0492 | CHARGING CART, LAPTOP | 1 | $1,600.00 | $1,600.00 |
| 0492 | CHARGING CART, LAPTOP | 1 | $1,600.00 | $1,600.00 |
| 0492 | CHARGING CART, LAPTOP | 1 | $1,600.00 | $1,600.00 |
| 0540 | CHARGING CART, LAPTOP | 1 | $1,600.00 | $1,600.00 |
| 0540 | CHARGING CART, LAPTOP | 1 | $1,600.00 | $1,600.00 |
| 0587 | CHARGING CART, LAPTOP | 1 | $1,600.00 | $1,600.00 |
| 0495 | CHASSIS, AMBULANCE | 1 | $78,740.00 | $78,740.00 |
| 0495 | CHASSIS, AMBULANCE | 1 | $78,740.00 | $78,740.00 |
| 0495 | CHASSIS, AMBULANCE | 1 | $96,345.00 | $96,345.00 |
| 0495 | CHASSIS, AMBULANCE | 1 | $99,829.61 | $99,829.61 |
| 0540 | CHEST COMPRESSION SYSTEM | 1 | $20,500.00 | $20,500.00 |
| 0540 | CHEST COMPRESSION SYSTEM | 1 | $14,498.20 | $14,498.20 |
| 0540 | CHEST COMPRESSION SYSTEM | 1 | $20,500.00 | $20,500.00 |
| 0540 | CHEST COMPRESSION SYSTEM | 1 | $15,322.56 | $15,322.56 |
| 0540 | CHEST COMPRESSION SYSTEM | 1 | $20,100.00 | $20,100.00 |

| Department No. | Description | Qty. | Unit Cost | Total Cost |
|---|---|---|---|---|
| 0540 | CHEST COMPRESSION SYSTEM | 1 | $14,877.95 | $14,877.95 |
| 0540 | CHEST COMPRESSION SYSTEM | 1 | $14,877.95 | $14,877.95 |
| 1000 | CHEST COMPRESSION SYSTEM | 1 | $14,877.95 | $14,877.95 |
| 0402 | CHEST OF DRAWERS | 1 | $250.00 | $250.00 |
| 0540 | CHEST OF DRAWERS, 4 DRAWER | 1 | $175.00 | $175.00 |
| 0405 | CHEST OF DRAWERS, 8 DRAWER | 1 | $450.00 | $450.00 |
| 0540 | CHEST OF DRAWERS, 8 DRAWER | 1 | $450.00 | $450.00 |
| 3103 | CHIPPER, BRUSH, TOWED | 1 | $14,133.00 | $14,133.00 |
| 0210 | CHIPPER, BRUSH, TRAILER MOUNTED | 1 | $26,664.00 | $26,664.00 |
| 0210 | CHIPPER, BRUSH, TRAILER MOUNTED | 1 | $38,483.50 | $38,483.50 |
| 3103 | CHIPPER, WOOD, TOWED, HIGH-END | 1 | $79,900.00 | $79,900.00 |
| 0210 | CHIPSPREADER, ASPHALT | 1 | $124,807.50 | $124,807.50 |
| 0210 | CHIPSPREADER, ASPHALT | 1 | $246,196.00 | $246,196.00 |
| 0210 | CHIPSPREADER, ASPHALT | 1 | $172,735.00 | $172,735.00 |
| 0210 | CHIPSPREADER, ASPHALT | 1 | $165,000.00 | $165,000.00 |
| 0210 | CHIPSPREADER, ASPHALT | 1 | $165,000.00 | $165,000.00 |
| 0581 | CHLORINE, EMERGENCY KIT "B" | 1 | $1,546.00 | $1,546.00 |
| 3106 | CHUTE, BUCKING | 1 | $9,400.00 | $9,400.00 |
| 3106 | CHUTE, BUCKING | 1 | $9,400.00 | $9,400.00 |
| 3106 | CHUTE, SQUEEZE, CATTLE | 1 | $6,600.00 | $6,600.00 |
| 0581 | CLAMP, DOME | 6 | $270.00 | $1,620.00 |
| 0509 | CLEANING MACHINE, ULTRASONIC | 1 | $2,550.00 | $2,550.00 |
| 0560 | CLEANING MACHINE, ULTRASONIC, BENCH-TOP, W/ GEN | 1 | $8,215.73 | $8,215.73 |
| 0210 | COAT RACK, MOBILE | 1 | $77.00 | $77.00 |
| 0440 | COAT RACK, MOBILE | 1 | $77.00 | $77.00 |
| 0581 | COAT RACK, MOBILE | 1 | $77.00 | $77.00 |
| 0210 | COAT RACK, TREE | 1 | $40.00 | $40.00 |
| 0210 | COAT RACK, TREE | 1 | $40.00 | $40.00 |
| 0210 | COAT RACK, TREE | 1 | $40.00 | $40.00 |
| 0215 | COAT RACK, TREE | 1 | $40.00 | $40.00 |
| 0215 | COAT RACK, TREE | 1 | $40.00 | $40.00 |
| 0215 | COAT RACK, TREE | 1 | $40.00 | $40.00 |
| 0400 | COAT RACK, TREE | 1 | $40.00 | $40.00 |
| 0403 | COAT RACK, TREE | 2 | $40.00 | $80.00 |
| 0405 | COAT RACK, TREE | 1 | $40.00 | $40.00 |
| 0440 | COAT RACK, TREE | 1 | $40.00 | $40.00 |
| 0440 | COAT RACK, TREE | 1 | $40.00 | $40.00 |
| 0450 | COAT RACK, TREE | 1 | $40.00 | $40.00 |
| 0450 | COAT RACK, TREE | 3 | $40.00 | $120.00 |
| 0452 | COAT RACK, TREE | 1 | $40.00 | $40.00 |
| 0495 | COAT RACK, TREE | 1 | $40.00 | $40.00 |
| 0497 | COAT RACK, TREE | 1 | $40.00 | $40.00 |
| 0499 | COAT RACK, TREE | 1 | $40.00 | $40.00 |
| 0499 | COAT RACK, TREE | 1 | $40.00 | $40.00 |
| 0499 | COAT RACK, TREE | 1 | $40.00 | $40.00 |
| 0499 | COAT RACK, TREE | 1 | $40.00 | $40.00 |
| 0499 | COAT RACK, TREE | 1 | $40.00 | $40.00 |
| 0499 | COAT RACK, TREE | 1 | $40.00 | $40.00 |
| 0499 | COAT RACK, TREE | 1 | $40.00 | $40.00 |
| 0541 | COAT RACK, TREE | 1 | $40.00 | $40.00 |
| 0554 | COAT RACK, TREE | 1 | $40.00 | $40.00 |
| 0560 | COAT RACK, TREE | 1 | $40.00 | $40.00 |
| 0570 | COAT RACK, TREE | 1 | $40.00 | $40.00 |
| 0570 | COAT RACK, TREE | 1 | $40.00 | $40.00 |
| 0572 | COAT RACK, TREE | 1 | $40.00 | $40.00 |
| 0572 | COAT RACK, TREE | 1 | $40.00 | $40.00 |
| 0576 | COAT RACK, TREE | 1 | $40.00 | $40.00 |
| 0581 | COAT RACK, TREE | 1 | $40.00 | $40.00 |
| 0400 | COFFEE MAKER, HIGH-END | 1 | $150.00 | $150.00 |
| 0440 | COFFEE MAKER, HIGH-END | 1 | $150.00 | $150.00 |

| Department No. | Description | Qty. | Unit Cost | Total Cost |
|---|---|---|---|---|
| 0540 | COFFEE MAKER, HIGH-END | 2 | $150.00 | $300.00 |
| 0541 | COFFEE MAKER, HIGH-END | 1 | $150.00 | $150.00 |
| 0541 | COFFEE MAKER, HIGH-END | 1 | $150.00 | $150.00 |
| 0554 | COFFEE MAKER, HIGH-END | 1 | $150.00 | $150.00 |
| 0560 | COFFEE MAKER, HIGH-END | 2 | $150.00 | $300.00 |
| 0560 | COFFEE MAKER, HIGH-END | 2 | $150.00 | $300.00 |
| 0591 | COFFEE MAKER, HIGH-END | 1 | $150.00 | $150.00 |
| 0665 | COFFEE MAKER, HIGH-END | 1 | $150.00 | $150.00 |
| 0210 | COFFEE MAKER, LOW-END | 2 | $65.00 | $130.00 |
| 0211 | COFFEE MAKER, LOW-END | 1 | $65.00 | $65.00 |
| 0215 | COFFEE MAKER, LOW-END | 1 | $65.00 | $65.00 |
| 0495 | COFFEE MAKER, LOW-END | 1 | $65.00 | $65.00 |
| 0540 | COFFEE MAKER, LOW-END | 4 | $65.00 | $260.00 |
| 0540 | COFFEE MAKER, LOW-END | 1 | $65.00 | $65.00 |
| 0551 | COFFEE MAKER, LOW-END | 2 | $65.00 | $130.00 |
| 0551 | COFFEE MAKER, LOW-END | 1 | $65.00 | $65.00 |
| 0576 | COFFEE MAKER, LOW-END | 1 | $65.00 | $65.00 |
| 0581 | COFFEE MAKER, LOW-END | 1 | $65.00 | $65.00 |
| 0497 | COIN COUNTER, ELECTRIC, HIGH SPEED | 1 | $510.00 | $510.00 |
| 0510 | COIN SORTER, ELECTRIC | 1 | $75.00 | $75.00 |
| 0570 | COIN SORTER, ELECTRIC | 1 | $75.00 | $75.00 |
| 0560 | COLLECTION TOOL, DNA, WET-VACUUM | 1 | $25,000.00 | $25,000.00 |
| 0210 | COMPACTOR, RAMMER, PAVEMENT | 1 | $900.00 | $900.00 |
| 0882 | COMPACTOR, RAMMER, PAVEMENT | 1 | $3,298.00 | $3,298.00 |
| 0882 | COMPACTOR, RAMMER, PAVEMENT | 1 | $3,902.00 | $3,902.00 |
| 0882 | COMPACTOR, RAMMER, PAVEMENT | 1 | $1,064.31 | $1,064.31 |
| 0210 | COMPACTOR, SOIL, VIBRATORY, PAD-FOOT | 1 | $163,920.00 | $163,920.00 |
| 0210 | COMPACTOR, SOIL, VIBRATORY, PAD-FOOT | 1 | $128,700.00 | $128,700.00 |
| 0210 | COMPACTOR, SOIL, VIBRATORY, PAD-FOOT | 1 | $107,450.00 | $107,450.00 |
| 0210 | COMPACTOR, SOIL, VIBRATORY, SMOOTH DRUM | 1 | $92,200.00 | $92,200.00 |
| 0210 | COMPACTOR, SOIL, VIBRATORY, SMOOTH DRUM | 1 | $99,000.00 | $99,000.00 |
| 0210 | COMPACTOR, SOIL, VIBRATORY, SMOOTH DRUM | 1 | $80,091.87 | $80,091.87 |
| 0210 | COMPACTOR, SOIL, VIBRATORY, SMOOTH DRUM | 1 | $99,346.00 | $99,346.00 |
| 0210 | COMPACTOR, SOIL, VIBRATORY, SMOOTH DRUM | 1 | $169,777.00 | $169,777.00 |
| 0882 | COMPACTOR, SOIL, VIBRATORY, SMOOTH DRUM | 1 | $113,646.00 | $113,646.00 |
| 0882 | COMPRESSOR, SPRING STRUT | 1 | $950.00 | $950.00 |
| 0210 | COMPUTER | 1 | $934.15 | $934.15 |
| 0210 | COMPUTER | 1 | $1,077.85 | $1,077.85 |
| 0215 | COMPUTER | 1 | $672.87 | $672.87 |
| 0403 | COMPUTER | 1 | $800.00 | $800.00 |
| 0403 | COMPUTER | 1 | $800.00 | $800.00 |
| 0403 | COMPUTER | 1 | $800.00 | $800.00 |
| 0403 | COMPUTER | 1 | $800.00 | $800.00 |
| 0404 | COMPUTER | 1 | $800.00 | $800.00 |
| 0440 | COMPUTER | 1 | $800.00 | $800.00 |
| 0453 | COMPUTER | 1 | $800.00 | $800.00 |
| 0454 | COMPUTER | 1 | $800.00 | $800.00 |
| 0475 | COMPUTER | 1 | $800.00 | $800.00 |
| 0475 | COMPUTER | 1 | $800.00 | $800.00 |
| 0475 | COMPUTER | 1 | $800.00 | $800.00 |
| 0492 | COMPUTER | 1 | $640.03 | $640.03 |
| 0503 | COMPUTER | 1 | $800.00 | $800.00 |
| 0503 | COMPUTER | 1 | $800.00 | $800.00 |
| 0503 | COMPUTER | 1 | $956.49 | $956.49 |
| 0503 | COMPUTER | 1 | $800.00 | $800.00 |
| 0503 | COMPUTER | 1 | $750.06 | $750.06 |
| 0503 | COMPUTER | 1 | $847.59 | $847.59 |
| 0542 | COMPUTER | 1 | $994.53 | $994.53 |
| 0545 | COMPUTER | 1 | $805.53 | $805.53 |
| 0560 | COMPUTER | 1 | $800.00 | $800.00 |

| Department No. | Description | Qty. | Unit Cost | Total Cost |
|---|---|---|---|---|
| 0560 | COMPUTER | 1 | $800.00 | $800.00 |
| 0560 | COMPUTER | 1 | $1,503.26 | $1,503.26 |
| 0560 | COMPUTER | 1 | $800.00 | $800.00 |
| 0560 | COMPUTER | 1 | $800.00 | $800.00 |
| 0560 | COMPUTER | 1 | $800.00 | $800.00 |
| 0560 | COMPUTER | 1 | $800.00 | $800.00 |
| 0560 | COMPUTER | 1 | $800.00 | $800.00 |
| 0581 | COMPUTER | 1 | $1,704.37 | $1,704.37 |
| 0581 | COMPUTER | 1 | $1,229.05 | $1,229.05 |
| 0583 | COMPUTER | 1 | $800.00 | $800.00 |
| 0583 | COMPUTER | 1 | $800.00 | $800.00 |
| 0882 | COMPUTER | 1 | $1,647.19 | $1,647.19 |
| 0540 | COMPUTER MOUNT, LATPTOP, VEHICLE | 1 | $340.00 | $340.00 |
| 0541 | COMPUTER, COMMUNICATIONS MANAGER SERVER | 1 | $5,823.00 | $5,823.00 |
| 0541 | COMPUTER, COMMUNICATIONS MANAGER SERVER | 1 | $12,000.00 | $12,000.00 |
| 0440 | COMPUTER, EXTERNAL HARD DRIVE | 2 | $300.00 | $600.00 |
| 0503 | COMPUTER, FILE SERVER | 1 | $2,500.00 | $2,500.00 |
| 0503 | COMPUTER, FILE SERVER | 1 | $2,500.00 | $2,500.00 |
| 0503 | COMPUTER, FILE SERVER | 1 | $2,500.00 | $2,500.00 |
| 0503 | COMPUTER, FILE SERVER | 1 | $2,500.00 | $2,500.00 |
| 0503 | COMPUTER, FILE SERVER | 1 | $2,500.00 | $2,500.00 |
| 0503 | COMPUTER, FILE SERVER | 1 | $2,500.00 | $2,500.00 |
| 0503 | COMPUTER, FILE SERVER | 1 | $4,629.23 | $4,629.23 |
| 0503 | COMPUTER, FILE SERVER | 1 | $4,629.23 | $4,629.23 |
| 0503 | COMPUTER, FILE SERVER | 1 | $4,629.22 | $4,629.22 |
| 0503 | COMPUTER, FILE SERVER | 1 | $2,500.00 | $2,500.00 |
| 0503 | COMPUTER, FILE SERVER | 1 | $2,500.00 | $2,500.00 |
| 0503 | COMPUTER, FILE SERVER | 1 | $2,500.00 | $2,500.00 |
| 0503 | COMPUTER, FILE SERVER | 1 | $2,500.00 | $2,500.00 |
| 0503 | COMPUTER, FILE SERVER | 1 | $5,333.86 | $5,333.86 |
| 0503 | COMPUTER, FILE SERVER | 1 | $3,438.05 | $3,438.05 |
| 0503 | COMPUTER, FILE SERVER | 1 | $2,500.00 | $2,500.00 |
| 0503 | COMPUTER, FILE SERVER | 1 | $4,491.21 | $4,491.21 |
| 0503 | COMPUTER, FILE SERVER | 1 | $2,500.00 | $2,500.00 |
| 0503 | COMPUTER, FILE SERVER | 1 | $2,500.00 | $2,500.00 |
| 0503 | COMPUTER, FILE SERVER | 1 | $2,500.00 | $2,500.00 |
| 0503 | COMPUTER, FILE SERVER | 1 | $13,757.76 | $13,757.76 |
| 0503 | COMPUTER, FILE SERVER | 1 | $2,500.00 | $2,500.00 |
| 0503 | COMPUTER, FILE SERVER | 1 | $2,500.00 | $2,500.00 |
| 0503 | COMPUTER, FILE SERVER | 1 | $7,474.31 | $7,474.31 |
| 0503 | COMPUTER, FILE SERVER | 1 | $2,500.00 | $2,500.00 |
| 0503 | COMPUTER, FILE SERVER | 1 | $49,765.00 | $49,765.00 |
| 0503 | COMPUTER, FILE SERVER | 1 | $2,500.00 | $2,500.00 |
| 0503 | COMPUTER, FILE SERVER | 1 | $2,500.00 | $2,500.00 |
| 0503 | COMPUTER, FILE SERVER | 1 | $2,500.00 | $2,500.00 |
| 0503 | COMPUTER, FILE SERVER | 1 | $2,500.00 | $2,500.00 |
| 0503 | COMPUTER, FILE SERVER | 1 | $9,948.57 | $9,948.57 |
| 0503 | COMPUTER, FILE SERVER | 1 | $2,500.00 | $2,500.00 |
| 0492 | COMPUTER, FILE SERVER, HIGH-END | 1 | $8,000.00 | $8,000.00 |
| 0503 | COMPUTER, FILE SERVER, HIGH-END | 1 | $47,830.00 | $47,830.00 |
| 0503 | COMPUTER, FILE SERVER, HIGH-END | 1 | $47,830.00 | $47,830.00 |
| 0503 | COMPUTER, FILE SERVER, HIGH-END | 1 | $8,000.00 | $8,000.00 |
| 0503 | COMPUTER, FILE SERVER, HIGH-END | 1 | $8,000.00 | $8,000.00 |
| 0503 | COMPUTER, FILE SERVER, HIGH-END | 1 | $8,000.00 | $8,000.00 |
| 0503 | COMPUTER, FILE SERVER, HIGH-END | 1 | $8,000.00 | $8,000.00 |
| 0503 | COMPUTER, FILE SERVER, HIGH-END | 1 | $8,000.00 | $8,000.00 |
| 0503 | COMPUTER, FILE SERVER, HIGH-END | 1 | $8,000.00 | $8,000.00 |
| 0503 | COMPUTER, FILE SERVER, HIGH-END | 1 | $8,000.00 | $8,000.00 |
| 0503 | COMPUTER, FILE SERVER, HIGH-END | 1 | $8,000.00 | $8,000.00 |

**Williamson County Asset Inventory Report** **2025**

| Department No. | Description | Qty. | Unit Cost | Total Cost |
|---|---|---|---|---|
| 0503 | COMPUTER, FILE SERVER, HIGH-END | 1 | $8,000.00 | $8,000.00 |
| 0503 | COMPUTER, FILE SERVER, HIGH-END | 1 | $8,000.00 | $8,000.00 |
| 0503 | COMPUTER, FILE SERVER, HIGH-END | 1 | $8,000.00 | $8,000.00 |
| 0503 | COMPUTER, FILE SERVER, HIGH-END | 1 | $8,000.00 | $8,000.00 |
| 0503 | COMPUTER, FILE SERVER, HIGH-END | 1 | $8,000.00 | $8,000.00 |
| 0503 | COMPUTER, FILE SERVER, HIGH-END | 1 | $9,528.82 | $9,528.82 |
| 0503 | COMPUTER, FILE SERVER, HIGH-END | 1 | $8,000.00 | $8,000.00 |
| 0503 | COMPUTER, FILE SERVER, HIGH-END | 1 | $8,000.00 | $8,000.00 |
| 0503 | COMPUTER, FILE SERVER, HIGH-END | 1 | $8,000.00 | $8,000.00 |
| 0503 | COMPUTER, FILE SERVER, HIGH-END | 1 | $28,406.00 | $28,406.00 |
| 0503 | COMPUTER, FILE SERVER, HIGH-END | 1 | $28,406.00 | $28,406.00 |
| 0503 | COMPUTER, FILE SERVER, HIGH-END | 1 | $28,406.00 | $28,406.00 |
| 0503 | COMPUTER, FILE SERVER, HIGH-END | 1 | $7,944.83 | $7,944.83 |
| 0503 | COMPUTER, FILE SERVER, HIGH-END | 1 | $15,495.00 | $15,495.00 |
| 0503 | COMPUTER, FILE SERVER, HIGH-END | 1 | $15,495.00 | $15,495.00 |
| 0503 | COMPUTER, FILE SERVER, HIGH-END | 1 | $8,000.00 | $8,000.00 |
| 0552 | COMPUTER, HANDHELD MOBILE, DATA COLLECTOR | 1 | $2,072.00 | $2,072.00 |
| 0554 | COMPUTER, HANDHELD MOBILE, DATA COLLECTOR | 1 | $1,937.00 | $1,937.00 |
| 0554 | COMPUTER, HANDHELD MOBILE, DATA COLLECTOR | 1 | $1,937.00 | $1,937.00 |
| 0554 | COMPUTER, HANDHELD MOBILE, DATA COLLECTOR | 1 | $1,937.00 | $1,937.00 |
| 0554 | COMPUTER, HANDHELD MOBILE, DATA COLLECTOR | 1 | $1,937.00 | $1,937.00 |
| 0554 | COMPUTER, HANDHELD MOBILE, DATA COLLECTOR | 1 | $1,937.00 | $1,937.00 |
| 0111 | COMPUTER, LAPTOP | 1 | $652.69 | $652.69 |
| 0111 | COMPUTER, LAPTOP | 1 | $750.00 | $750.00 |
| 0111 | COMPUTER, LAPTOP | 1 | $750.00 | $750.00 |
| 0111 | COMPUTER, LAPTOP | 1 | $750.00 | $750.00 |
| 0111 | COMPUTER, LAPTOP | 1 | $750.00 | $750.00 |
| 0111 | COMPUTER, LAPTOP | 1 | $750.00 | $750.00 |
| 0111 | COMPUTER, LAPTOP | 1 | $1,406.09 | $1,406.09 |
| 0111 | COMPUTER, LAPTOP | 1 | $750.00 | $750.00 |
| 0111 | COMPUTER, LAPTOP | 1 | $750.00 | $750.00 |
| 0210 | COMPUTER, LAPTOP | 1 | $1,775.85 | $1,775.85 |
| 0210 | COMPUTER, LAPTOP | 1 | $1,563.85 | $1,563.85 |
| 0210 | COMPUTER, LAPTOP | 1 | $1,188.92 | $1,188.92 |
| 0210 | COMPUTER, LAPTOP | 1 | $750.00 | $750.00 |
| 0210 | COMPUTER, LAPTOP | 1 | $1,433.00 | $1,433.00 |
| 0210 | COMPUTER, LAPTOP | 1 | $750.00 | $750.00 |
| 0210 | COMPUTER, LAPTOP | 1 | $750.00 | $750.00 |
| 0210 | COMPUTER, LAPTOP | 1 | $750.00 | $750.00 |
| 0210 | COMPUTER, LAPTOP | 1 | $750.00 | $750.00 |
| 0210 | COMPUTER, LAPTOP | 1 | $1,139.46 | $1,139.46 |
| 0210 | COMPUTER, LAPTOP | 1 | $1,139.46 | $1,139.46 |
| 0210 | COMPUTER, LAPTOP | 1 | $750.00 | $750.00 |
| 0210 | COMPUTER, LAPTOP | 1 | $750.00 | $750.00 |
| 0210 | COMPUTER, LAPTOP | 1 | $750.00 | $750.00 |
| 0210 | COMPUTER, LAPTOP | 1 | $750.00 | $750.00 |
| 0210 | COMPUTER, LAPTOP | 1 | $750.00 | $750.00 |
| 0210 | COMPUTER, LAPTOP | 1 | $1,563.85 | $1,563.85 |
| 0210 | COMPUTER, LAPTOP | 1 | $1,563.85 | $1,563.85 |
| 0210 | COMPUTER, LAPTOP | 1 | $750.00 | $750.00 |
| 0210 | COMPUTER, LAPTOP | 1 | $750.00 | $750.00 |
| 0210 | COMPUTER, LAPTOP | 1 | $750.00 | $750.00 |
| 0210 | COMPUTER, LAPTOP | 1 | $1,188.92 | $1,188.92 |
| 0210 | COMPUTER, LAPTOP | 1 | $1,139.46 | $1,139.46 |
| 0210 | COMPUTER, LAPTOP | 1 | $750.00 | $750.00 |
| 0210 | COMPUTER, LAPTOP | 1 | $750.00 | $750.00 |
| 0210 | COMPUTER, LAPTOP | 1 | $750.00 | $750.00 |
| 0210 | COMPUTER, LAPTOP | 1 | $1,258.80 | $1,258.80 |
| 0210 | COMPUTER, LAPTOP | 1 | $750.00 | $750.00 |
| 0210 | COMPUTER, LAPTOP | 1 | $750.00 | $750.00 |

| Department No. | Description | Qty. | Unit Cost | Total Cost |
|---|---|---|---|---|
| 0210 | COMPUTER, LAPTOP | 1 | $1,139.46 | $1,139.46 |
| 0210 | COMPUTER, LAPTOP | 1 | $1,139.46 | $1,139.46 |
| 0210 | COMPUTER, LAPTOP | 1 | $1,139.46 | $1,139.46 |
| 0210 | COMPUTER, LAPTOP | 1 | $1,139.46 | $1,139.46 |
| 0210 | COMPUTER, LAPTOP | 1 | $1,188.92 | $1,188.92 |
| 0210 | COMPUTER, LAPTOP | 1 | $1,139.45 | $1,139.45 |
| 0210 | COMPUTER, LAPTOP | 1 | $1,139.46 | $1,139.46 |
| 0210 | COMPUTER, LAPTOP | 1 | $1,139.46 | $1,139.46 |
| 0210 | COMPUTER, LAPTOP | 1 | $1,139.46 | $1,139.46 |
| 0210 | COMPUTER, LAPTOP | 1 | $750.00 | $750.00 |
| 0210 | COMPUTER, LAPTOP | 1 | $750.00 | $750.00 |
| 0210 | COMPUTER, LAPTOP | 1 | $750.00 | $750.00 |
| 0210 | COMPUTER, LAPTOP | 1 | $750.00 | $750.00 |
| 0210 | COMPUTER, LAPTOP | 1 | $750.00 | $750.00 |
| 0210 | COMPUTER, LAPTOP | 1 | $750.00 | $750.00 |
| 0210 | COMPUTER, LAPTOP | 1 | $1,775.85 | $1,775.85 |
| 0210 | COMPUTER, LAPTOP | 1 | $750.00 | $750.00 |
| 0210 | COMPUTER, LAPTOP | 1 | $1,433.00 | $1,433.00 |
| 0210 | COMPUTER, LAPTOP | 1 | $1,830.35 | $1,830.35 |
| 0210 | COMPUTER, LAPTOP | 1 | $1,775.85 | $1,775.85 |
| 0210 | COMPUTER, LAPTOP | 1 | $1,775.85 | $1,775.85 |
| 0210 | COMPUTER, LAPTOP | 1 | $1,775.85 | $1,775.85 |
| 0210 | COMPUTER, LAPTOP | 1 | $1,775.85 | $1,775.85 |
| 0210 | COMPUTER, LAPTOP | 1 | $750.00 | $750.00 |
| 0210 | COMPUTER, LAPTOP | 1 | $750.00 | $750.00 |
| 0211 | COMPUTER, LAPTOP | 1 | $750.00 | $750.00 |
| 0211 | COMPUTER, LAPTOP | 1 | $750.00 | $750.00 |
| 0211 | COMPUTER, LAPTOP | 1 | $750.00 | $750.00 |
| 0213 | COMPUTER, LAPTOP | 1 | $750.00 | $750.00 |
| 0213 | COMPUTER, LAPTOP | 1 | $750.00 | $750.00 |
| 0213 | COMPUTER, LAPTOP | 1 | $1,488.40 | $1,488.40 |
| 0213 | COMPUTER, LAPTOP | 1 | $750.00 | $750.00 |
| 0214 | COMPUTER, LAPTOP | 1 | $750.00 | $750.00 |
| 0214 | COMPUTER, LAPTOP | 1 | $750.00 | $750.00 |
| 0214 | COMPUTER, LAPTOP | 1 | $1,334.60 | $1,334.60 |
| 0214 | COMPUTER, LAPTOP | 1 | $750.00 | $750.00 |
| 0214 | COMPUTER, LAPTOP | 1 | $1,201.00 | $1,201.00 |
| 0214 | COMPUTER, LAPTOP | 1 | $750.00 | $750.00 |
| 0215 | COMPUTER, LAPTOP | 1 | $1,433.00 | $1,433.00 |
| 0215 | COMPUTER, LAPTOP | 1 | $750.00 | $750.00 |
| 0215 | COMPUTER, LAPTOP | 1 | $750.00 | $750.00 |
| 0215 | COMPUTER, LAPTOP | 1 | $750.00 | $750.00 |
| 0341 | COMPUTER, LAPTOP | 1 | $750.00 | $750.00 |
| 0341 | COMPUTER, LAPTOP | 1 | $750.00 | $750.00 |
| 0400 | COMPUTER, LAPTOP | 1 | $652.69 | $652.69 |
| 0400 | COMPUTER, LAPTOP | 1 | $1,406.09 | $1,406.09 |
| 0400 | COMPUTER, LAPTOP | 1 | $750.00 | $750.00 |
| 0400 | COMPUTER, LAPTOP | 1 | $750.00 | $750.00 |
| 0400 | COMPUTER, LAPTOP | 1 | $750.00 | $750.00 |
| 0400 | COMPUTER, LAPTOP | 1 | $1,550.00 | $1,550.00 |
| 0400 | COMPUTER, LAPTOP | 1 | $1,523.05 | $1,523.05 |
| 0400 | COMPUTER, LAPTOP | 1 | $750.00 | $750.00 |
| 0400 | COMPUTER, LAPTOP | 1 | $1,021.75 | $1,021.75 |
| 0400 | COMPUTER, LAPTOP | 1 | $1,399.16 | $1,399.16 |
| 0400 | COMPUTER, LAPTOP | 1 | $1,076.79 | $1,076.79 |
| 0400 | COMPUTER, LAPTOP | 1 | $1,550.00 | $1,550.00 |
| 0400 | COMPUTER, LAPTOP | 1 | $1,076.79 | $1,076.79 |
| 0400 | COMPUTER, LAPTOP | 1 | $652.69 | $652.69 |
| 0400 | COMPUTER, LAPTOP | 1 | $750.00 | $750.00 |

| Department No. | Description | Qty. | Unit Cost | Total Cost |
|---|---|---|---|---|
| 0400 | COMPUTER, LAPTOP | 1 | $750.00 | $750.00 |
| 0402 | COMPUTER, LAPTOP | 1 | $1,271.73 | $1,271.73 |
| 0402 | COMPUTER, LAPTOP | 1 | $1,077.67 | $1,077.67 |
| 0402 | COMPUTER, LAPTOP | 1 | $1,271.73 | $1,271.73 |
| 0402 | COMPUTER, LAPTOP | 1 | $750.00 | $750.00 |
| 0402 | COMPUTER, LAPTOP | 1 | $1,668.00 | $1,668.00 |
| 0402 | COMPUTER, LAPTOP | 1 | $750.00 | $750.00 |
| 0402 | COMPUTER, LAPTOP | 1 | $1,668.00 | $1,668.00 |
| 0402 | COMPUTER, LAPTOP | 1 | $1,449.00 | $1,449.00 |
| 0402 | COMPUTER, LAPTOP | 1 | $750.00 | $750.00 |
| 0402 | COMPUTER, LAPTOP | 1 | $1,590.00 | $1,590.00 |
| 0402 | COMPUTER, LAPTOP | 1 | $1,188.92 | $1,188.92 |
| 0402 | COMPUTER, LAPTOP | 1 | $750.00 | $750.00 |
| 0402 | COMPUTER, LAPTOP | 1 | $1,691.41 | $1,691.41 |
| 0402 | COMPUTER, LAPTOP | 1 | $1,449.00 | $1,449.00 |
| 0402 | COMPUTER, LAPTOP | 1 | $750.00 | $750.00 |
| 0402 | COMPUTER, LAPTOP | 1 | $1,691.41 | $1,691.41 |
| 0402 | COMPUTER, LAPTOP | 1 | $750.00 | $750.00 |
| 0402 | COMPUTER, LAPTOP | 1 | $750.00 | $750.00 |
| 0402 | COMPUTER, LAPTOP | 1 | $750.00 | $750.00 |
| 0402 | COMPUTER, LAPTOP | 1 | $1,691.41 | $1,691.41 |
| 0402 | COMPUTER, LAPTOP | 1 | $1,668.00 | $1,668.00 |
| 0402 | COMPUTER, LAPTOP | 1 | $750.00 | $750.00 |
| 0402 | COMPUTER, LAPTOP | 1 | $750.00 | $750.00 |
| 0402 | COMPUTER, LAPTOP | 1 | $750.00 | $750.00 |
| 0402 | COMPUTER, LAPTOP | 1 | $750.00 | $750.00 |
| 0402 | COMPUTER, LAPTOP | 1 | $1,449.00 | $1,449.00 |
| 0402 | COMPUTER, LAPTOP | 1 | $1,668.00 | $1,668.00 |
| 0402 | COMPUTER, LAPTOP | 1 | $652.69 | $652.69 |
| 0403 | COMPUTER, LAPTOP | 1 | $750.00 | $750.00 |
| 0404 | COMPUTER, LAPTOP | 1 | $750.00 | $750.00 |
| 0404 | COMPUTER, LAPTOP | 1 | $750.00 | $750.00 |
| 0404 | COMPUTER, LAPTOP | 1 | $750.00 | $750.00 |
| 0404 | COMPUTER, LAPTOP | 1 | $750.00 | $750.00 |
| 0404 | COMPUTER, LAPTOP | 1 | $750.00 | $750.00 |
| 0404 | COMPUTER, LAPTOP | 1 | $750.00 | $750.00 |
| 0404 | COMPUTER, LAPTOP | 1 | $750.00 | $750.00 |
| 0404 | COMPUTER, LAPTOP | 1 | $1,625.29 | $1,625.29 |
| 0404 | COMPUTER, LAPTOP | 1 | $1,893.59 | $1,893.59 |
| 0404 | COMPUTER, LAPTOP | 1 | $1,404.18 | $1,404.18 |
| 0404 | COMPUTER, LAPTOP | 1 | $1,368.60 | $1,368.60 |
| 0404 | COMPUTER, LAPTOP | 1 | $750.00 | $750.00 |
| 0404 | COMPUTER, LAPTOP | 1 | $750.00 | $750.00 |
| 0404 | COMPUTER, LAPTOP | 1 | $750.00 | $750.00 |
| 0405 | COMPUTER, LAPTOP | 1 | $1,021.75 | $1,021.75 |
| 0405 | COMPUTER, LAPTOP | 1 | $750.00 | $750.00 |
| 0405 | COMPUTER, LAPTOP | 1 | $750.00 | $750.00 |
| 0405 | COMPUTER, LAPTOP | 1 | $750.00 | $750.00 |
| 0405 | COMPUTER, LAPTOP | 1 | $1,021.75 | $1,021.75 |
| 0405 | COMPUTER, LAPTOP | 1 | $750.00 | $750.00 |
| 0405 | COMPUTER, LAPTOP | 1 | $750.00 | $750.00 |
| 0405 | COMPUTER, LAPTOP | 1 | $750.00 | $750.00 |
| 0405 | COMPUTER, LAPTOP | 1 | $750.00 | $750.00 |
| 0405 | COMPUTER, LAPTOP | 1 | $750.00 | $750.00 |
| 0425 | COMPUTER, LAPTOP | 1 | $1,128.82 | $1,128.82 |
| 0425 | COMPUTER, LAPTOP | 1 | $750.00 | $750.00 |
| 0425 | COMPUTER, LAPTOP | 1 | $750.00 | $750.00 |
| 0425 | COMPUTER, LAPTOP | 1 | $1,324.75 | $1,324.75 |
| 0426 | COMPUTER, LAPTOP | 1 | $750.00 | $750.00 |
| 0426 | COMPUTER, LAPTOP | 1 | $750.00 | $750.00 |

| Department No. | Description | Qty. | Unit Cost | Total Cost |
|---|---|---|---|---|
| 0426 | COMPUTER, LAPTOP | 1 | $1,076.79 | $1,076.79 |
| 0427 | COMPUTER, LAPTOP | 1 | $750.00 | $750.00 |
| 0427 | COMPUTER, LAPTOP | 1 | $750.00 | $750.00 |
| 0427 | COMPUTER, LAPTOP | 1 | $750.00 | $750.00 |
| 0427 | COMPUTER, LAPTOP | 1 | $750.00 | $750.00 |
| 0427 | COMPUTER, LAPTOP | 1 | $1,221.00 | $1,221.00 |
| 0427 | COMPUTER, LAPTOP | 1 | $750.00 | $750.00 |
| 0428 | COMPUTER, LAPTOP | 1 | $750.00 | $750.00 |
| 0428 | COMPUTER, LAPTOP | 1 | $750.00 | $750.00 |
| 0428 | COMPUTER, LAPTOP | 1 | $750.00 | $750.00 |
| 0428 | COMPUTER, LAPTOP | 1 | $1,550.00 | $1,550.00 |
| 0428 | COMPUTER, LAPTOP | 1 | $750.00 | $750.00 |
| 0428 | COMPUTER, LAPTOP | 1 | $1,128.82 | $1,128.82 |
| 0428 | COMPUTER, LAPTOP | 1 | $750.00 | $750.00 |
| 0429 | COMPUTER, LAPTOP | 1 | $750.00 | $750.00 |
| 0429 | COMPUTER, LAPTOP | 1 | $1,021.75 | $1,021.75 |
| 0429 | COMPUTER, LAPTOP | 1 | $1,021.75 | $1,021.75 |
| 0429 | COMPUTER, LAPTOP | 1 | $750.00 | $750.00 |
| 0435 | COMPUTER, LAPTOP | 1 | $2,020.04 | $2,020.04 |
| 0435 | COMPUTER, LAPTOP | 1 | $750.00 | $750.00 |
| 0435 | COMPUTER, LAPTOP | 1 | $750.00 | $750.00 |
| 0435 | COMPUTER, LAPTOP | 1 | $1,870.17 | $1,870.17 |
| 0435 | COMPUTER, LAPTOP | 1 | $750.00 | $750.00 |
| 0435 | COMPUTER, LAPTOP | 1 | $750.00 | $750.00 |
| 0435 | COMPUTER, LAPTOP | 1 | $750.00 | $750.00 |
| 0435 | COMPUTER, LAPTOP | 1 | $750.00 | $750.00 |
| 0436 | COMPUTER, LAPTOP | 1 | $1,129.62 | $1,129.62 |
| 0436 | COMPUTER, LAPTOP | 1 | $1,770.49 | $1,770.49 |
| 0436 | COMPUTER, LAPTOP | 1 | $652.69 | $652.69 |
| 0436 | COMPUTER, LAPTOP | 1 | $1,128.82 | $1,128.82 |
| 0436 | COMPUTER, LAPTOP | 1 | $1,129.62 | $1,129.62 |
| 0437 | COMPUTER, LAPTOP | 1 | $652.69 | $652.69 |
| 0437 | COMPUTER, LAPTOP | 1 | $1,128.82 | $1,128.82 |
| 0437 | COMPUTER, LAPTOP | 1 | $750.00 | $750.00 |
| 0437 | COMPUTER, LAPTOP | 1 | $750.00 | $750.00 |
| 0437 | COMPUTER, LAPTOP | 1 | $750.00 | $750.00 |
| 0438 | COMPUTER, LAPTOP | 1 | $750.00 | $750.00 |
| 0438 | COMPUTER, LAPTOP | 1 | $1,563.85 | $1,563.85 |
| 0438 | COMPUTER, LAPTOP | 1 | $750.00 | $750.00 |
| 0439 | COMPUTER, LAPTOP | 1 | $750.00 | $750.00 |
| 0439 | COMPUTER, LAPTOP | 1 | $1,021.75 | $1,021.75 |
| 0439 | COMPUTER, LAPTOP | 1 | $1,129.62 | $1,129.62 |
| 0440 | COMPUTER, LAPTOP | 1 | $750.00 | $750.00 |
| 0440 | COMPUTER, LAPTOP | 1 | $750.00 | $750.00 |
| 0440 | COMPUTER, LAPTOP | 1 | $750.00 | $750.00 |
| 0440 | COMPUTER, LAPTOP | 1 | $750.00 | $750.00 |
| 0440 | COMPUTER, LAPTOP | 1 | $1,927.30 | $1,927.30 |
| 0440 | COMPUTER, LAPTOP | 1 | $750.00 | $750.00 |
| 0440 | COMPUTER, LAPTOP | 1 | $1,287.64 | $1,287.64 |
| 0440 | COMPUTER, LAPTOP | 1 | $1,927.30 | $1,927.30 |
| 0440 | COMPUTER, LAPTOP | 1 | $750.00 | $750.00 |
| 0440 | COMPUTER, LAPTOP | 1 | $1,734.84 | $1,734.84 |
| 0440 | COMPUTER, LAPTOP | 1 | $1,550.00 | $1,550.00 |
| 0440 | COMPUTER, LAPTOP | 1 | $750.00 | $750.00 |
| 0440 | COMPUTER, LAPTOP | 1 | $750.00 | $750.00 |
| 0440 | COMPUTER, LAPTOP | 1 | $1,936.68 | $1,936.68 |
| 0440 | COMPUTER, LAPTOP | 1 | $750.00 | $750.00 |
| 0440 | COMPUTER, LAPTOP | 1 | $1,451.55 | $1,451.55 |
| 0440 | COMPUTER, LAPTOP | 1 | $1,550.00 | $1,550.00 |
| 0440 | COMPUTER, LAPTOP | 1 | $750.00 | $750.00 |

| Department No. | Description | Qty. | Unit Cost | Total Cost |
|---|---|---|---|---|
| 0440 | COMPUTER, LAPTOP | 1 | $1,451.55 | $1,451.55 |
| 0440 | COMPUTER, LAPTOP | 1 | $1,927.30 | $1,927.30 |
| 0440 | COMPUTER, LAPTOP | 1 | $750.00 | $750.00 |
| 0440 | COMPUTER, LAPTOP | 1 | $1,927.30 | $1,927.30 |
| 0440 | COMPUTER, LAPTOP | 1 | $750.00 | $750.00 |
| 0440 | COMPUTER, LAPTOP | 1 | $1,927.30 | $1,927.30 |
| 0440 | COMPUTER, LAPTOP | 1 | $1,609.79 | $1,609.79 |
| 0440 | COMPUTER, LAPTOP | 1 | $1,541.09 | $1,541.09 |
| 0440 | COMPUTER, LAPTOP | 1 | $750.00 | $750.00 |
| 0440 | COMPUTER, LAPTOP | 1 | $750.00 | $750.00 |
| 0440 | COMPUTER, LAPTOP | 1 | $750.00 | $750.00 |
| 0440 | COMPUTER, LAPTOP | 1 | $750.00 | $750.00 |
| 0440 | COMPUTER, LAPTOP | 1 | $750.00 | $750.00 |
| 0440 | COMPUTER, LAPTOP | 1 | $750.00 | $750.00 |
| 0440 | COMPUTER, LAPTOP | 1 | $1,609.79 | $1,609.79 |
| 0440 | COMPUTER, LAPTOP | 1 | $1,927.30 | $1,927.30 |
| 0440 | COMPUTER, LAPTOP | 1 | $1,927.30 | $1,927.30 |
| 0440 | COMPUTER, LAPTOP | 1 | $1,451.55 | $1,451.55 |
| 0440 | COMPUTER, LAPTOP | 1 | $750.00 | $750.00 |
| 0440 | COMPUTER, LAPTOP | 1 | $1,541.09 | $1,541.09 |
| 0440 | COMPUTER, LAPTOP | 1 | $750.00 | $750.00 |
| 0440 | COMPUTER, LAPTOP | 1 | $1,927.30 | $1,927.30 |
| 0440 | COMPUTER, LAPTOP | 1 | $1,927.30 | $1,927.30 |
| 0440 | COMPUTER, LAPTOP | 1 | $1,451.55 | $1,451.55 |
| 0440 | COMPUTER, LAPTOP | 1 | $1,451.55 | $1,451.55 |
| 0440 | COMPUTER, LAPTOP | 1 | $1,927.30 | $1,927.30 |
| 0440 | COMPUTER, LAPTOP | 1 | $1,734.84 | $1,734.84 |
| 0440 | COMPUTER, LAPTOP | 1 | $750.00 | $750.00 |
| 0440 | COMPUTER, LAPTOP | 1 | $1,451.55 | $1,451.55 |
| 0440 | COMPUTER, LAPTOP | 1 | $750.00 | $750.00 |
| 0440 | COMPUTER, LAPTOP | 1 | $1,734.84 | $1,734.84 |
| 0440 | COMPUTER, LAPTOP | 1 | $750.00 | $750.00 |
| 0440 | COMPUTER, LAPTOP | 1 | $750.00 | $750.00 |
| 0440 | COMPUTER, LAPTOP | 1 | $750.00 | $750.00 |
| 0440 | COMPUTER, LAPTOP | 1 | $1,550.00 | $1,550.00 |
| 0440 | COMPUTER, LAPTOP | 1 | $1,451.55 | $1,451.55 |
| 0441 | COMPUTER, LAPTOP | 1 | $750.00 | $750.00 |
| 0441 | COMPUTER, LAPTOP | 1 | $750.00 | $750.00 |
| 0441 | COMPUTER, LAPTOP | 1 | $750.00 | $750.00 |
| 0441 | COMPUTER, LAPTOP | 1 | $652.69 | $652.69 |
| 0441 | COMPUTER, LAPTOP | 1 | $750.00 | $750.00 |
| 0450 | COMPUTER, LAPTOP | 1 | $1,188.92 | $1,188.92 |
| 0450 | COMPUTER, LAPTOP | 1 | $1,188.92 | $1,188.92 |
| 0450 | COMPUTER, LAPTOP | 1 | $1,188.92 | $1,188.92 |
| 0450 | COMPUTER, LAPTOP | 1 | $750.00 | $750.00 |
| 0450 | COMPUTER, LAPTOP | 1 | $1,188.92 | $1,188.92 |
| 0450 | COMPUTER, LAPTOP | 1 | $1,188.92 | $1,188.92 |
| 0450 | COMPUTER, LAPTOP | 1 | $1,188.92 | $1,188.92 |
| 0450 | COMPUTER, LAPTOP | 1 | $1,188.92 | $1,188.92 |
| 0450 | COMPUTER, LAPTOP | 1 | $1,188.92 | $1,188.92 |
| 0450 | COMPUTER, LAPTOP | 1 | $1,377.08 | $1,377.08 |
| 0450 | COMPUTER, LAPTOP | 1 | $1,377.08 | $1,377.08 |
| 0450 | COMPUTER, LAPTOP | 1 | $1,188.92 | $1,188.92 |
| 0450 | COMPUTER, LAPTOP | 1 | $1,188.92 | $1,188.92 |
| 0450 | COMPUTER, LAPTOP | 1 | $1,377.08 | $1,377.08 |
| 0450 | COMPUTER, LAPTOP | 1 | $1,377.08 | $1,377.08 |
| 0450 | COMPUTER, LAPTOP | 1 | $1,377.08 | $1,377.08 |
| 0450 | COMPUTER, LAPTOP | 1 | $1,188.92 | $1,188.92 |
| 0450 | COMPUTER, LAPTOP | 1 | $1,188.92 | $1,188.92 |
| 0450 | COMPUTER, LAPTOP | 1 | $1,188.92 | $1,188.92 |

| Department No. | Description | Qty. | Unit Cost | Total Cost |
|---|---|---|---|---|
| 0450 | COMPUTER, LAPTOP | 1 | $1,188.92 | $1,188.92 |
| 0450 | COMPUTER, LAPTOP | 1 | $1,188.92 | $1,188.92 |
| 0450 | COMPUTER, LAPTOP | 1 | $750.00 | $750.00 |
| 0450 | COMPUTER, LAPTOP | 1 | $750.00 | $750.00 |
| 0450 | COMPUTER, LAPTOP | 1 | $750.00 | $750.00 |
| 0450 | COMPUTER, LAPTOP | 1 | $750.00 | $750.00 |
| 0450 | COMPUTER, LAPTOP | 1 | $750.00 | $750.00 |
| 0450 | COMPUTER, LAPTOP | 1 | $750.00 | $750.00 |
| 0450 | COMPUTER, LAPTOP | 1 | $750.00 | $750.00 |
| 0450 | COMPUTER, LAPTOP | 1 | $750.00 | $750.00 |
| 0450 | COMPUTER, LAPTOP | 1 | $750.00 | $750.00 |
| 0450 | COMPUTER, LAPTOP | 1 | $750.00 | $750.00 |
| 0450 | COMPUTER, LAPTOP | 1 | $750.00 | $750.00 |
| 0450 | COMPUTER, LAPTOP | 1 | $750.00 | $750.00 |
| 0450 | COMPUTER, LAPTOP | 1 | $750.00 | $750.00 |
| 0450 | COMPUTER, LAPTOP | 1 | $1,377.08 | $1,377.08 |
| 0450 | COMPUTER, LAPTOP | 1 | $750.00 | $750.00 |
| 0450 | COMPUTER, LAPTOP | 1 | $750.00 | $750.00 |
| 0450 | COMPUTER, LAPTOP | 1 | $750.00 | $750.00 |
| 0450 | COMPUTER, LAPTOP | 1 | $1,669.36 | $1,669.36 |
| 0450 | COMPUTER, LAPTOP | 1 | $750.00 | $750.00 |
| 0451 | COMPUTER, LAPTOP | 1 | $750.00 | $750.00 |
| 0451 | COMPUTER, LAPTOP | 1 | $750.00 | $750.00 |
| 0451 | COMPUTER, LAPTOP | 1 | $750.00 | $750.00 |
| 0451 | COMPUTER, LAPTOP | 1 | $750.00 | $750.00 |
| 0451 | COMPUTER, LAPTOP | 1 | $1,172.11 | $1,172.11 |
| 0451 | COMPUTER, LAPTOP | 1 | $750.00 | $750.00 |
| 0451 | COMPUTER, LAPTOP | 1 | $750.00 | $750.00 |
| 0451 | COMPUTER, LAPTOP | 1 | $750.00 | $750.00 |
| 0451 | COMPUTER, LAPTOP | 1 | $750.00 | $750.00 |
| 0451 | COMPUTER, LAPTOP | 1 | $750.00 | $750.00 |
| 0451 | COMPUTER, LAPTOP | 1 | $750.00 | $750.00 |
| 0452 | COMPUTER, LAPTOP | 1 | $1,377.07 | $1,377.07 |
| 0452 | COMPUTER, LAPTOP | 1 | $1,377.08 | $1,377.08 |
| 0452 | COMPUTER, LAPTOP | 1 | $750.00 | $750.00 |
| 0452 | COMPUTER, LAPTOP | 1 | $1,377.08 | $1,377.08 |
| 0452 | COMPUTER, LAPTOP | 1 | $1,377.07 | $1,377.07 |
| 0452 | COMPUTER, LAPTOP | 1 | $1,377.07 | $1,377.07 |
| 0452 | COMPUTER, LAPTOP | 1 | $1,377.08 | $1,377.08 |
| 0452 | COMPUTER, LAPTOP | 1 | $750.00 | $750.00 |
| 0452 | COMPUTER, LAPTOP | 1 | $750.00 | $750.00 |
| 0452 | COMPUTER, LAPTOP | 1 | $750.00 | $750.00 |
| 0452 | COMPUTER, LAPTOP | 1 | $750.00 | $750.00 |
| 0452 | COMPUTER, LAPTOP | 1 | $750.00 | $750.00 |
| 0452 | COMPUTER, LAPTOP | 1 | $750.00 | $750.00 |
| 0452 | COMPUTER, LAPTOP | 1 | $750.00 | $750.00 |
| 0452 | COMPUTER, LAPTOP | 1 | $1,108.42 | $1,108.42 |
| 0452 | COMPUTER, LAPTOP | 1 | $750.00 | $750.00 |
| 0452 | COMPUTER, LAPTOP | 1 | $750.00 | $750.00 |
| 0452 | COMPUTER, LAPTOP | 1 | $750.00 | $750.00 |
| 0453 | COMPUTER, LAPTOP | 1 | $1,377.07 | $1,377.07 |
| 0453 | COMPUTER, LAPTOP | 1 | $1,076.79 | $1,076.79 |
| 0453 | COMPUTER, LAPTOP | 1 | $750.00 | $750.00 |
| 0453 | COMPUTER, LAPTOP | 1 | $1,232.18 | $1,232.18 |
| 0453 | COMPUTER, LAPTOP | 1 | $1,377.07 | $1,377.07 |
| 0453 | COMPUTER, LAPTOP | 1 | $1,886.06 | $1,886.06 |
| 0453 | COMPUTER, LAPTOP | 1 | $750.00 | $750.00 |
| 0453 | COMPUTER, LAPTOP | 1 | $750.00 | $750.00 |
| 0453 | COMPUTER, LAPTOP | 1 | $750.00 | $750.00 |

**Williamson County Asset Inventory Report** **2025**

| Department No. | Description | Qty. | Unit Cost | Total Cost |
|---|---|---|---|---|
| 0453 | COMPUTER, LAPTOP | 1 | $750.00 | $750.00 |
| 0453 | COMPUTER, LAPTOP | 1 | $750.00 | $750.00 |
| 0453 | COMPUTER, LAPTOP | 1 | $750.00 | $750.00 |
| 0453 | COMPUTER, LAPTOP | 1 | $750.00 | $750.00 |
| 0453 | COMPUTER, LAPTOP | 1 | $1,377.07 | $1,377.07 |
| 0453 | COMPUTER, LAPTOP | 1 | $1,076.79 | $1,076.79 |
| 0453 | COMPUTER, LAPTOP | 1 | $652.69 | $652.69 |
| 0453 | COMPUTER, LAPTOP | 1 | $1,377.07 | $1,377.07 |
| 0453 | COMPUTER, LAPTOP | 1 | $1,076.79 | $1,076.79 |
| 0453 | COMPUTER, LAPTOP | 1 | $750.00 | $750.00 |
| 0453 | COMPUTER, LAPTOP | 1 | $750.00 | $750.00 |
| 0453 | COMPUTER, LAPTOP | 1 | $1,377.07 | $1,377.07 |
| 0453 | COMPUTER, LAPTOP | 1 | $750.00 | $750.00 |
| 0453 | COMPUTER, LAPTOP | 1 | $750.00 | $750.00 |
| 0453 | COMPUTER, LAPTOP | 1 | $750.00 | $750.00 |
| 0453 | COMPUTER, LAPTOP | 1 | $1,076.79 | $1,076.79 |
| 0453 | COMPUTER, LAPTOP | 1 | $750.00 | $750.00 |
| 0453 | COMPUTER, LAPTOP | 1 | $750.00 | $750.00 |
| 0453 | COMPUTER, LAPTOP | 1 | $750.00 | $750.00 |
| 0454 | COMPUTER, LAPTOP | 1 | $750.00 | $750.00 |
| 0454 | COMPUTER, LAPTOP | 1 | $750.00 | $750.00 |
| 0454 | COMPUTER, LAPTOP | 1 | $1,433.00 | $1,433.00 |
| 0454 | COMPUTER, LAPTOP | 1 | $750.00 | $750.00 |
| 0454 | COMPUTER, LAPTOP | 1 | $750.00 | $750.00 |
| 0454 | COMPUTER, LAPTOP | 1 | $750.00 | $750.00 |
| 0454 | COMPUTER, LAPTOP | 1 | $750.00 | $750.00 |
| 0454 | COMPUTER, LAPTOP | 1 | $1,645.00 | $1,645.00 |
| 0454 | COMPUTER, LAPTOP | 1 | $1,433.00 | $1,433.00 |
| 0454 | COMPUTER, LAPTOP | 1 | $1,433.00 | $1,433.00 |
| 0454 | COMPUTER, LAPTOP | 1 | $1,333.21 | $1,333.21 |
| 0454 | COMPUTER, LAPTOP | 1 | $750.00 | $750.00 |
| 0454 | COMPUTER, LAPTOP | 1 | $1,021.75 | $1,021.75 |
| 0454 | COMPUTER, LAPTOP | 1 | $750.00 | $750.00 |
| 0454 | COMPUTER, LAPTOP | 1 | $750.00 | $750.00 |
| 0454 | COMPUTER, LAPTOP | 1 | $750.00 | $750.00 |
| 0454 | COMPUTER, LAPTOP | 1 | $1,021.75 | $1,021.75 |
| 0454 | COMPUTER, LAPTOP | 1 | $1,139.14 | $1,139.14 |
| 0454 | COMPUTER, LAPTOP | 1 | $750.00 | $750.00 |
| 0454 | COMPUTER, LAPTOP | 1 | $750.00 | $750.00 |
| 0454 | COMPUTER, LAPTOP | 1 | $1,433.00 | $1,433.00 |
| 0475 | COMPUTER, LAPTOP | 1 | $750.00 | $750.00 |
| 0475 | COMPUTER, LAPTOP | 1 | $1,550.00 | $1,550.00 |
| 0475 | COMPUTER, LAPTOP | 1 | $750.00 | $750.00 |
| 0475 | COMPUTER, LAPTOP | 1 | $1,550.00 | $1,550.00 |
| 0475 | COMPUTER, LAPTOP | 1 | $750.00 | $750.00 |
| 0475 | COMPUTER, LAPTOP | 1 | $750.00 | $750.00 |
| 0475 | COMPUTER, LAPTOP | 1 | $750.00 | $750.00 |
| 0475 | COMPUTER, LAPTOP | 1 | $750.00 | $750.00 |
| 0475 | COMPUTER, LAPTOP | 1 | $1,417.42 | $1,417.42 |
| 0475 | COMPUTER, LAPTOP | 1 | $1,550.00 | $1,550.00 |
| 0475 | COMPUTER, LAPTOP | 1 | $1,822.91 | $1,822.91 |
| 0475 | COMPUTER, LAPTOP | 1 | $1,822.91 | $1,822.91 |
| 0475 | COMPUTER, LAPTOP | 1 | $750.00 | $750.00 |
| 0475 | COMPUTER, LAPTOP | 1 | $1,550.00 | $1,550.00 |
| 0475 | COMPUTER, LAPTOP | 1 | $750.00 | $750.00 |
| 0475 | COMPUTER, LAPTOP | 1 | $1,690.13 | $1,690.13 |
| 0475 | COMPUTER, LAPTOP | 1 | $750.00 | $750.00 |
| 0475 | COMPUTER, LAPTOP | 1 | $1,417.42 | $1,417.42 |
| 0475 | COMPUTER, LAPTOP | 1 | $750.00 | $750.00 |
| 0475 | COMPUTER, LAPTOP | 1 | $1,417.42 | $1,417.42 |

**Williamson County Asset Inventory Report** **2025**

| Department No. | Description | Qty. | Unit Cost | Total Cost |
|---|---|---|---|---|
| 0475 | COMPUTER, LAPTOP | 1 | $1,417.42 | $1,417.42 |
| 0475 | COMPUTER, LAPTOP | 1 | $750.00 | $750.00 |
| 0475 | COMPUTER, LAPTOP | 1 | $1,822.91 | $1,822.91 |
| 0475 | COMPUTER, LAPTOP | 1 | $750.00 | $750.00 |
| 0475 | COMPUTER, LAPTOP | 1 | $1,417.42 | $1,417.42 |
| 0475 | COMPUTER, LAPTOP | 1 | $750.00 | $750.00 |
| 0475 | COMPUTER, LAPTOP | 1 | $1,172.11 | $1,172.11 |
| 0475 | COMPUTER, LAPTOP | 1 | $1,417.42 | $1,417.42 |
| 0475 | COMPUTER, LAPTOP | 1 | $1,550.00 | $1,550.00 |
| 0475 | COMPUTER, LAPTOP | 1 | $750.00 | $750.00 |
| 0475 | COMPUTER, LAPTOP | 1 | $750.00 | $750.00 |
| 0475 | COMPUTER, LAPTOP | 1 | $750.00 | $750.00 |
| 0475 | COMPUTER, LAPTOP | 1 | $750.00 | $750.00 |
| 0475 | COMPUTER, LAPTOP | 1 | $1,129.62 | $1,129.62 |
| 0475 | COMPUTER, LAPTOP | 1 | $750.00 | $750.00 |
| 0475 | COMPUTER, LAPTOP | 1 | $750.00 | $750.00 |
| 0475 | COMPUTER, LAPTOP | 1 | $750.00 | $750.00 |
| 0475 | COMPUTER, LAPTOP | 1 | $750.00 | $750.00 |
| 0475 | COMPUTER, LAPTOP | 1 | $1,550.00 | $1,550.00 |
| 0475 | COMPUTER, LAPTOP | 1 | $750.00 | $750.00 |
| 0475 | COMPUTER, LAPTOP | 1 | $750.00 | $750.00 |
| 0475 | COMPUTER, LAPTOP | 1 | $750.00 | $750.00 |
| 0475 | COMPUTER, LAPTOP | 1 | $750.00 | $750.00 |
| 0475 | COMPUTER, LAPTOP | 1 | $750.00 | $750.00 |
| 0475 | COMPUTER, LAPTOP | 1 | $1,550.00 | $1,550.00 |
| 0475 | COMPUTER, LAPTOP | 1 | $750.00 | $750.00 |
| 0475 | COMPUTER, LAPTOP | 1 | $1,550.00 | $1,550.00 |
| 0475 | COMPUTER, LAPTOP | 1 | $750.00 | $750.00 |
| 0475 | COMPUTER, LAPTOP | 1 | $750.00 | $750.00 |
| 0475 | COMPUTER, LAPTOP | 1 | $750.00 | $750.00 |
| 0475 | COMPUTER, LAPTOP | 1 | $1,417.42 | $1,417.42 |
| 0475 | COMPUTER, LAPTOP | 1 | $750.00 | $750.00 |
| 0475 | COMPUTER, LAPTOP | 1 | $750.00 | $750.00 |
| 0475 | COMPUTER, LAPTOP | 1 | $750.00 | $750.00 |
| 0475 | COMPUTER, LAPTOP | 1 | $1,550.00 | $1,550.00 |
| 0475 | COMPUTER, LAPTOP | 1 | $1,550.00 | $1,550.00 |
| 0475 | COMPUTER, LAPTOP | 1 | $1,550.00 | $1,550.00 |
| 0475 | COMPUTER, LAPTOP | 1 | $750.00 | $750.00 |
| 0475 | COMPUTER, LAPTOP | 1 | $750.00 | $750.00 |
| 0475 | COMPUTER, LAPTOP | 1 | $750.00 | $750.00 |
| 0475 | COMPUTER, LAPTOP | 1 | $750.00 | $750.00 |
| 0475 | COMPUTER, LAPTOP | 1 | $750.00 | $750.00 |
| 0475 | COMPUTER, LAPTOP | 1 | $750.00 | $750.00 |
| 0475 | COMPUTER, LAPTOP | 1 | $750.00 | $750.00 |
| 0475 | COMPUTER, LAPTOP | 1 | $750.00 | $750.00 |
| 0492 | COMPUTER, LAPTOP | 1 | $1,482.30 | $1,482.30 |
| 0492 | COMPUTER, LAPTOP | 1 | $1,550.00 | $1,550.00 |
| 0492 | COMPUTER, LAPTOP | 1 | $750.00 | $750.00 |
| 0492 | COMPUTER, LAPTOP | 1 | $750.00 | $750.00 |
| 0492 | COMPUTER, LAPTOP | 1 | $750.00 | $750.00 |
| 0492 | COMPUTER, LAPTOP | 1 | $750.00 | $750.00 |
| 0492 | COMPUTER, LAPTOP | 1 | $750.00 | $750.00 |
| 0492 | COMPUTER, LAPTOP | 1 | $750.00 | $750.00 |
| 0492 | COMPUTER, LAPTOP | 1 | $750.00 | $750.00 |
| 0492 | COMPUTER, LAPTOP | 1 | $750.00 | $750.00 |
| 0492 | COMPUTER, LAPTOP | 1 | $750.00 | $750.00 |
| 0492 | COMPUTER, LAPTOP | 1 | $1,550.00 | $1,550.00 |
| 0492 | COMPUTER, LAPTOP | 1 | $750.00 | $750.00 |
| 0492 | COMPUTER, LAPTOP | 1 | $750.00 | $750.00 |
| 0492 | COMPUTER, LAPTOP | 1 | $750.00 | $750.00 |
| 0492 | COMPUTER, LAPTOP | 1 | $750.00 | $750.00 |
| 0492 | COMPUTER, LAPTOP | 1 | $750.00 | $750.00 |

| Department No. | Description | Qty. | Unit Cost | Total Cost |
|---|---|---|---|---|
| 0492 | COMPUTER, LAPTOP | 1 | $750.00 | $750.00 |
| 0492 | COMPUTER, LAPTOP | 1 | $1,482.31 | $1,482.31 |
| 0492 | COMPUTER, LAPTOP | 1 | $1,172.11 | $1,172.11 |
| 0492 | COMPUTER, LAPTOP | 1 | $750.00 | $750.00 |
| 0494 | COMPUTER, LAPTOP | 1 | $750.00 | $750.00 |
| 0494 | COMPUTER, LAPTOP | 1 | $1,243.13 | $1,243.13 |
| 0494 | COMPUTER, LAPTOP | 1 | $1,221.00 | $1,221.00 |
| 0494 | COMPUTER, LAPTOP | 1 | $750.00 | $750.00 |
| 0494 | COMPUTER, LAPTOP | 1 | $750.00 | $750.00 |
| 0494 | COMPUTER, LAPTOP | 1 | $750.00 | $750.00 |
| 0494 | COMPUTER, LAPTOP | 1 | $652.69 | $652.69 |
| 0494 | COMPUTER, LAPTOP | 1 | $750.00 | $750.00 |
| 0494 | COMPUTER, LAPTOP | 1 | $1,221.00 | $1,221.00 |
| 0494 | COMPUTER, LAPTOP | 1 | $1,017.82 | $1,017.82 |
| 0494 | COMPUTER, LAPTOP | 1 | $750.00 | $750.00 |
| 0494 | COMPUTER, LAPTOP | 1 | $750.00 | $750.00 |
| 0494 | COMPUTER, LAPTOP | 1 | $1,886.06 | $1,886.06 |
| 0494 | COMPUTER, LAPTOP | 1 | $750.00 | $750.00 |
| 0495 | COMPUTER, LAPTOP | 1 | $1,886.41 | $1,886.41 |
| 0495 | COMPUTER, LAPTOP | 1 | $2,033.91 | $2,033.91 |
| 0495 | COMPUTER, LAPTOP | 1 | $2,033.91 | $2,033.91 |
| 0495 | COMPUTER, LAPTOP | 1 | $2,291.90 | $2,291.90 |
| 0495 | COMPUTER, LAPTOP | 1 | $750.00 | $750.00 |
| 0495 | COMPUTER, LAPTOP | 1 | $750.00 | $750.00 |
| 0495 | COMPUTER, LAPTOP | 1 | $750.00 | $750.00 |
| 0495 | COMPUTER, LAPTOP | 1 | $750.00 | $750.00 |
| 0495 | COMPUTER, LAPTOP | 1 | $750.00 | $750.00 |
| 0495 | COMPUTER, LAPTOP | 1 | $750.00 | $750.00 |
| 0495 | COMPUTER, LAPTOP | 1 | $2,033.91 | $2,033.91 |
| 0495 | COMPUTER, LAPTOP | 1 | $750.00 | $750.00 |
| 0495 | COMPUTER, LAPTOP | 1 | $1,021.75 | $1,021.75 |
| 0495 | COMPUTER, LAPTOP | 1 | $750.00 | $750.00 |
| 0495 | COMPUTER, LAPTOP | 1 | $2,291.90 | $2,291.90 |
| 0495 | COMPUTER, LAPTOP | 1 | $1,188.92 | $1,188.92 |
| 0495 | COMPUTER, LAPTOP | 1 | $750.00 | $750.00 |
| 0495 | COMPUTER, LAPTOP | 1 | $750.00 | $750.00 |
| 0495 | COMPUTER, LAPTOP | 1 | $750.00 | $750.00 |
| 0495 | COMPUTER, LAPTOP | 1 | $1,021.75 | $1,021.75 |
| 0495 | COMPUTER, LAPTOP | 1 | $750.00 | $750.00 |
| 0495 | COMPUTER, LAPTOP | 1 | $750.00 | $750.00 |
| 0495 | COMPUTER, LAPTOP | 1 | $750.00 | $750.00 |
| 0495 | COMPUTER, LAPTOP | 1 | $1,188.92 | $1,188.92 |
| 0495 | COMPUTER, LAPTOP | 1 | $750.00 | $750.00 |
| 0495 | COMPUTER, LAPTOP | 1 | $750.00 | $750.00 |
| 0495 | COMPUTER, LAPTOP | 1 | $750.00 | $750.00 |
| 0495 | COMPUTER, LAPTOP | 1 | $652.69 | $652.69 |
| 0495 | COMPUTER, LAPTOP | 1 | $750.00 | $750.00 |
| 0495 | COMPUTER, LAPTOP | 1 | $1,345.15 | $1,345.15 |
| 0495 | COMPUTER, LAPTOP | 1 | $1,927.99 | $1,927.99 |
| 0495 | COMPUTER, LAPTOP | 1 | $750.00 | $750.00 |
| 0495 | COMPUTER, LAPTOP | 1 | $750.00 | $750.00 |
| 0497 | COMPUTER, LAPTOP | 1 | $1,128.82 | $1,128.82 |
| 0497 | COMPUTER, LAPTOP | 1 | $1,590.00 | $1,590.00 |
| 0497 | COMPUTER, LAPTOP | 1 | $750.00 | $750.00 |
| 0497 | COMPUTER, LAPTOP | 1 | $750.00 | $750.00 |
| 0497 | COMPUTER, LAPTOP | 1 | $750.00 | $750.00 |
| 0497 | COMPUTER, LAPTOP | 1 | $750.00 | $750.00 |
| 0499 | COMPUTER, LAPTOP | 1 | $750.00 | $750.00 |
| 0499 | COMPUTER, LAPTOP | 1 | $1,377.07 | $1,377.07 |
| 0499 | COMPUTER, LAPTOP | 1 | $750.00 | $750.00 |

**Williamson County Asset Inventory Report** **2025**

| Department No. | Description | Qty. | Unit Cost | Total Cost |
|---|---|---|---|---|
| 0499 | COMPUTER, LAPTOP | 1 | $750.00 | $750.00 |
| 0499 | COMPUTER, LAPTOP | 1 | $750.00 | $750.00 |
| 0499 | COMPUTER, LAPTOP | 1 | $750.00 | $750.00 |
| 0499 | COMPUTER, LAPTOP | 1 | $750.00 | $750.00 |
| 0499 | COMPUTER, LAPTOP | 1 | $750.00 | $750.00 |
| 0503 | COMPUTER, LAPTOP | 1 | $750.00 | $750.00 |
| 0503 | COMPUTER, LAPTOP | 1 | $750.00 | $750.00 |
| 0503 | COMPUTER, LAPTOP | 1 | $750.00 | $750.00 |
| 0503 | COMPUTER, LAPTOP | 1 | $652.69 | $652.69 |
| 0503 | COMPUTER, LAPTOP | 1 | $1,128.82 | $1,128.82 |
| 0503 | COMPUTER, LAPTOP | 1 | $806.58 | $806.58 |
| 0503 | COMPUTER, LAPTOP | 1 | $652.69 | $652.69 |
| 0503 | COMPUTER, LAPTOP | 1 | $806.58 | $806.58 |
| 0503 | COMPUTER, LAPTOP | 1 | $652.69 | $652.69 |
| 0503 | COMPUTER, LAPTOP | 1 | $652.69 | $652.69 |
| 0503 | COMPUTER, LAPTOP | 1 | $652.69 | $652.69 |
| 0503 | COMPUTER, LAPTOP | 1 | $1,128.82 | $1,128.82 |
| 0503 | COMPUTER, LAPTOP | 1 | $1,128.82 | $1,128.82 |
| 0503 | COMPUTER, LAPTOP | 1 | $1,128.82 | $1,128.82 |
| 0503 | COMPUTER, LAPTOP | 1 | $652.69 | $652.69 |
| 0503 | COMPUTER, LAPTOP | 1 | $652.69 | $652.69 |
| 0503 | COMPUTER, LAPTOP | 1 | $652.69 | $652.69 |
| 0503 | COMPUTER, LAPTOP | 1 | $652.69 | $652.69 |
| 0503 | COMPUTER, LAPTOP | 1 | $806.58 | $806.58 |
| 0503 | COMPUTER, LAPTOP | 1 | $806.58 | $806.58 |
| 0503 | COMPUTER, LAPTOP | 1 | $806.58 | $806.58 |
| 0503 | COMPUTER, LAPTOP | 1 | $806.58 | $806.58 |
| 0503 | COMPUTER, LAPTOP | 1 | $652.69 | $652.69 |
| 0503 | COMPUTER, LAPTOP | 1 | $652.69 | $652.69 |
| 0503 | COMPUTER, LAPTOP | 1 | $806.58 | $806.58 |
| 0503 | COMPUTER, LAPTOP | 1 | $1,128.82 | $1,128.82 |
| 0503 | COMPUTER, LAPTOP | 1 | $806.58 | $806.58 |
| 0503 | COMPUTER, LAPTOP | 1 | $806.58 | $806.58 |
| 0503 | COMPUTER, LAPTOP | 1 | $1,128.82 | $1,128.82 |
| 0503 | COMPUTER, LAPTOP | 1 | $806.58 | $806.58 |
| 0503 | COMPUTER, LAPTOP | 1 | $806.58 | $806.58 |
| 0503 | COMPUTER, LAPTOP | 1 | $806.58 | $806.58 |
| 0503 | COMPUTER, LAPTOP | 1 | $2,068.34 | $2,068.34 |
| 0503 | COMPUTER, LAPTOP | 1 | $652.69 | $652.69 |
| 0503 | COMPUTER, LAPTOP | 1 | $652.69 | $652.69 |
| 0503 | COMPUTER, LAPTOP | 1 | $652.69 | $652.69 |
| 0503 | COMPUTER, LAPTOP | 1 | $652.69 | $652.69 |
| 0503 | COMPUTER, LAPTOP | 1 | $652.69 | $652.69 |
| 0503 | COMPUTER, LAPTOP | 1 | $652.69 | $652.69 |
| 0503 | COMPUTER, LAPTOP | 1 | $652.69 | $652.69 |
| 0503 | COMPUTER, LAPTOP | 1 | $652.69 | $652.69 |
| 0503 | COMPUTER, LAPTOP | 1 | $652.69 | $652.69 |
| 0503 | COMPUTER, LAPTOP | 1 | $750.00 | $750.00 |
| 0503 | COMPUTER, LAPTOP | 1 | $1,264.91 | $1,264.91 |
| 0503 | COMPUTER, LAPTOP | 1 | $2,353.50 | $2,353.50 |
| 0503 | COMPUTER, LAPTOP | 1 | $1,773.55 | $1,773.55 |
| 0503 | COMPUTER, LAPTOP | 1 | $652.69 | $652.69 |
| 0503 | COMPUTER, LAPTOP | 1 | $750.00 | $750.00 |
| 0503 | COMPUTER, LAPTOP | 1 | $652.69 | $652.69 |
| 0503 | COMPUTER, LAPTOP | 1 | $652.69 | $652.69 |
| 0503 | COMPUTER, LAPTOP | 1 | $806.58 | $806.58 |
| 0503 | COMPUTER, LAPTOP | 1 | $750.00 | $750.00 |
| 0503 | COMPUTER, LAPTOP | 1 | $750.00 | $750.00 |
| 0503 | COMPUTER, LAPTOP | 1 | $750.00 | $750.00 |
| 0503 | COMPUTER, LAPTOP | 1 | $750.00 | $750.00 |

| Department No. | Description | Qty. | Unit Cost | Total Cost |
|---|---|---|---|---|
| 0503 | COMPUTER, LAPTOP | 1 | $1,550.00 | $1,550.00 |
| 0503 | COMPUTER, LAPTOP | 1 | $750.00 | $750.00 |
| 0503 | COMPUTER, LAPTOP | 1 | $1,550.00 | $1,550.00 |
| 0503 | COMPUTER, LAPTOP | 1 | $750.00 | $750.00 |
| 0503 | COMPUTER, LAPTOP | 1 | $1,550.00 | $1,550.00 |
| 0503 | COMPUTER, LAPTOP | 1 | $1,550.00 | $1,550.00 |
| 0503 | COMPUTER, LAPTOP | 1 | $750.00 | $750.00 |
| 0503 | COMPUTER, LAPTOP | 1 | $750.00 | $750.00 |
| 0503 | COMPUTER, LAPTOP | 1 | $652.69 | $652.69 |
| 0503 | COMPUTER, LAPTOP | 1 | $750.00 | $750.00 |
| 0503 | COMPUTER, LAPTOP | 1 | $750.00 | $750.00 |
| 0503 | COMPUTER, LAPTOP | 1 | $750.00 | $750.00 |
| 0503 | COMPUTER, LAPTOP | 1 | $652.69 | $652.69 |
| 0503 | COMPUTER, LAPTOP | 1 | $750.00 | $750.00 |
| 0503 | COMPUTER, LAPTOP | 1 | $750.00 | $750.00 |
| 0503 | COMPUTER, LAPTOP | 1 | $750.00 | $750.00 |
| 0503 | COMPUTER, LAPTOP | 1 | $750.00 | $750.00 |
| 0503 | COMPUTER, LAPTOP | 1 | $806.58 | $806.58 |
| 0503 | COMPUTER, LAPTOP | 1 | $652.69 | $652.69 |
| 0503 | COMPUTER, LAPTOP | 1 | $750.00 | $750.00 |
| 0503 | COMPUTER, LAPTOP | 1 | $1,550.00 | $1,550.00 |
| 0503 | COMPUTER, LAPTOP | 1 | $806.58 | $806.58 |
| 0503 | COMPUTER, LAPTOP | 1 | $750.00 | $750.00 |
| 0503 | COMPUTER, LAPTOP | 1 | $750.00 | $750.00 |
| 0503 | COMPUTER, LAPTOP | 1 | $2,067.10 | $2,067.10 |
| 0503 | COMPUTER, LAPTOP | 1 | $1,210.58 | $1,210.58 |
| 0503 | COMPUTER, LAPTOP | 1 | $1,773.55 | $1,773.55 |
| 0503 | COMPUTER, LAPTOP | 1 | $750.00 | $750.00 |
| 0503 | COMPUTER, LAPTOP | 1 | $750.00 | $750.00 |
| 0503 | COMPUTER, LAPTOP | 1 | $750.00 | $750.00 |
| 0503 | COMPUTER, LAPTOP | 1 | $750.00 | $750.00 |
| 0503 | COMPUTER, LAPTOP | 1 | $750.00 | $750.00 |
| 0503 | COMPUTER, LAPTOP | 1 | $750.00 | $750.00 |
| 0503 | COMPUTER, LAPTOP | 1 | $2,344.87 | $2,344.87 |
| 0503 | COMPUTER, LAPTOP | 1 | $1,838.91 | $1,838.91 |
| 0503 | COMPUTER, LAPTOP | 1 | $1,179.00 | $1,179.00 |
| 0503 | COMPUTER, LAPTOP | 1 | $750.00 | $750.00 |
| 0503 | COMPUTER, LAPTOP | 1 | $750.00 | $750.00 |
| 0503 | COMPUTER, LAPTOP | 1 | $750.00 | $750.00 |
| 0503 | COMPUTER, LAPTOP | 1 | $1,550.00 | $1,550.00 |
| 0503 | COMPUTER, LAPTOP | 1 | $1,264.91 | $1,264.91 |
| 0503 | COMPUTER, LAPTOP | 1 | $750.00 | $750.00 |
| 0503 | COMPUTER, LAPTOP | 1 | $750.00 | $750.00 |
| 0503 | COMPUTER, LAPTOP | 1 | $1,208.07 | $1,208.07 |
| 0503 | COMPUTER, LAPTOP | 1 | $750.00 | $750.00 |
| 0503 | COMPUTER, LAPTOP | 1 | $750.00 | $750.00 |
| 0503 | COMPUTER, LAPTOP | 1 | $750.00 | $750.00 |
| 0503 | COMPUTER, LAPTOP | 1 | $750.00 | $750.00 |
| 0503 | COMPUTER, LAPTOP | 1 | $750.00 | $750.00 |
| 0503 | COMPUTER, LAPTOP | 1 | $750.00 | $750.00 |
| 0503 | COMPUTER, LAPTOP | 1 | $750.00 | $750.00 |
| 0503 | COMPUTER, LAPTOP | 1 | $1,565.18 | $1,565.18 |
| 0503 | COMPUTER, LAPTOP | 1 | $1,565.18 | $1,565.18 |
| 0503 | COMPUTER, LAPTOP | 1 | $1,565.18 | $1,565.18 |
| 0503 | COMPUTER, LAPTOP | 1 | $2,067.10 | $2,067.10 |
| 0503 | COMPUTER, LAPTOP | 1 | $2,067.10 | $2,067.10 |
| 0503 | COMPUTER, LAPTOP | 1 | $1,565.18 | $1,565.18 |
| 0503 | COMPUTER, LAPTOP | 1 | $1,565.18 | $1,565.18 |
| 0503 | COMPUTER, LAPTOP | 1 | $750.00 | $750.00 |
| 0503 | COMPUTER, LAPTOP | 1 | $750.00 | $750.00 |

**Williamson County Asset Inventory Report** **2025**

| Department No. | Description | Qty. | Unit Cost | Total Cost |
|---|---|---|---|---|
| 0503 | COMPUTER, LAPTOP | 1 | $750.00 | $750.00 |
| 0503 | COMPUTER, LAPTOP | 1 | $750.00 | $750.00 |
| 0503 | COMPUTER, LAPTOP | 1 | $750.00 | $750.00 |
| 0503 | COMPUTER, LAPTOP | 1 | $750.00 | $750.00 |
| 0503 | COMPUTER, LAPTOP | 1 | $1,372.98 | $1,372.98 |
| 0503 | COMPUTER, LAPTOP | 1 | $2,148.08 | $2,148.08 |
| 0503 | COMPUTER, LAPTOP | 1 | $1,208.07 | $1,208.07 |
| 0503 | COMPUTER, LAPTOP | 1 | $1,458.29 | $1,458.29 |
| 0503 | COMPUTER, LAPTOP | 1 | $1,550.00 | $1,550.00 |
| 0503 | COMPUTER, LAPTOP | 1 | $750.00 | $750.00 |
| 0503 | COMPUTER, LAPTOP | 1 | $750.00 | $750.00 |
| 0503 | COMPUTER, LAPTOP | 1 | $750.00 | $750.00 |
| 0503 | COMPUTER, LAPTOP | 1 | $750.00 | $750.00 |
| 0503 | COMPUTER, LAPTOP | 1 | $750.00 | $750.00 |
| 0503 | COMPUTER, LAPTOP | 1 | $750.00 | $750.00 |
| 0503 | COMPUTER, LAPTOP | 1 | $1,208.07 | $1,208.07 |
| 0503 | COMPUTER, LAPTOP | 1 | $750.00 | $750.00 |
| 0503 | COMPUTER, LAPTOP | 1 | $1,246.61 | $1,246.61 |
| 0503 | COMPUTER, LAPTOP | 1 | $2,067.10 | $2,067.10 |
| 0503 | COMPUTER, LAPTOP | 1 | $1,246.61 | $1,246.61 |
| 0503 | COMPUTER, LAPTOP | 1 | $750.00 | $750.00 |
| 0503 | COMPUTER, LAPTOP | 1 | $877.88 | $877.88 |
| 0503 | COMPUTER, LAPTOP | 1 | $877.88 | $877.88 |
| 0503 | COMPUTER, LAPTOP | 1 | $877.88 | $877.88 |
| 0503 | COMPUTER, LAPTOP | 1 | $750.00 | $750.00 |
| 0503 | COMPUTER, LAPTOP | 1 | $750.00 | $750.00 |
| 0503 | COMPUTER, LAPTOP | 1 | $750.00 | $750.00 |
| 0503 | COMPUTER, LAPTOP | 1 | $750.00 | $750.00 |
| 0509 | COMPUTER, LAPTOP | 1 | $1,092.85 | $1,092.85 |
| 0509 | COMPUTER, LAPTOP | 1 | $1,376.24 | $1,376.24 |
| 0509 | COMPUTER, LAPTOP | 1 | $1,376.24 | $1,376.24 |
| 0509 | COMPUTER, LAPTOP | 1 | $750.00 | $750.00 |
| 0509 | COMPUTER, LAPTOP | 1 | $750.00 | $750.00 |
| 0509 | COMPUTER, LAPTOP | 1 | $750.00 | $750.00 |
| 0509 | COMPUTER, LAPTOP | 1 | $750.00 | $750.00 |
| 0509 | COMPUTER, LAPTOP | 1 | $1,530.21 | $1,530.21 |
| 0509 | COMPUTER, LAPTOP | 1 | $750.00 | $750.00 |
| 0509 | COMPUTER, LAPTOP | 1 | $750.00 | $750.00 |
| 0509 | COMPUTER, LAPTOP | 1 | $750.00 | $750.00 |
| 0509 | COMPUTER, LAPTOP | 1 | $750.00 | $750.00 |
| 0509 | COMPUTER, LAPTOP | 1 | $750.00 | $750.00 |
| 0509 | COMPUTER, LAPTOP | 1 | $750.00 | $750.00 |
| 0509 | COMPUTER, LAPTOP | 1 | $750.00 | $750.00 |
| 0509 | COMPUTER, LAPTOP | 1 | $750.00 | $750.00 |
| 0509 | COMPUTER, LAPTOP | 1 | $750.00 | $750.00 |
| 0509 | COMPUTER, LAPTOP | 1 | $750.00 | $750.00 |
| 0509 | COMPUTER, LAPTOP | 1 | $750.00 | $750.00 |
| 0509 | COMPUTER, LAPTOP | 1 | $750.00 | $750.00 |
| 0509 | COMPUTER, LAPTOP | 1 | $750.00 | $750.00 |
| 0509 | COMPUTER, LAPTOP | 1 | $750.00 | $750.00 |
| 0509 | COMPUTER, LAPTOP | 1 | $750.00 | $750.00 |
| 0509 | COMPUTER, LAPTOP | 1 | $1,480.06 | $1,480.06 |
| 0509 | COMPUTER, LAPTOP | 1 | $750.00 | $750.00 |
| 0509 | COMPUTER, LAPTOP | 1 | $1,530.21 | $1,530.21 |
| 0509 | COMPUTER, LAPTOP | 1 | $1,530.21 | $1,530.21 |
| 0509 | COMPUTER, LAPTOP | 1 | $1,480.06 | $1,480.06 |
| 0509 | COMPUTER, LAPTOP | 1 | $750.00 | $750.00 |
| 0509 | COMPUTER, LAPTOP | 1 | $1,128.82 | $1,128.82 |
| 0509 | COMPUTER, LAPTOP | 1 | $1,530.21 | $1,530.21 |
| 0509 | COMPUTER, LAPTOP | 1 | $750.00 | $750.00 |
| 0509 | COMPUTER, LAPTOP | 1 | $750.00 | $750.00 |

| Department No. | Description | Qty. | Unit Cost | Total Cost |
|---|---|---|---|---|
| 0509 | COMPUTER, LAPTOP | 1 | $750.00 | $750.00 |
| 0509 | COMPUTER, LAPTOP | 1 | $1,367.25 | $1,367.25 |
| 0509 | COMPUTER, LAPTOP | 1 | $750.00 | $750.00 |
| 0509 | COMPUTER, LAPTOP | 1 | $1,376.24 | $1,376.24 |
| 0509 | COMPUTER, LAPTOP | 1 | $750.00 | $750.00 |
| 0509 | COMPUTER, LAPTOP | 1 | $750.00 | $750.00 |
| 0509 | COMPUTER, LAPTOP | 1 | $1,375.20 | $1,375.20 |
| 0510 | COMPUTER, LAPTOP | 1 | $750.00 | $750.00 |
| 0510 | COMPUTER, LAPTOP | 1 | $750.00 | $750.00 |
| 0510 | COMPUTER, LAPTOP | 1 | $750.00 | $750.00 |
| 0510 | COMPUTER, LAPTOP | 1 | $750.00 | $750.00 |
| 0510 | COMPUTER, LAPTOP | 1 | $750.00 | $750.00 |
| 0510 | COMPUTER, LAPTOP | 1 | $750.00 | $750.00 |
| 0510 | COMPUTER, LAPTOP | 1 | $750.00 | $750.00 |
| 0510 | COMPUTER, LAPTOP | 1 | $750.00 | $750.00 |
| 0510 | COMPUTER, LAPTOP | 1 | $1,550.00 | $1,550.00 |
| 0510 | COMPUTER, LAPTOP | 1 | $750.00 | $750.00 |
| 0540 | COMPUTER, LAPTOP | 1 | $1,128.82 | $1,128.82 |
| 0540 | COMPUTER, LAPTOP | 1 | $750.00 | $750.00 |
| 0540 | COMPUTER, LAPTOP | 1 | $750.00 | $750.00 |
| 0540 | COMPUTER, LAPTOP | 1 | $750.00 | $750.00 |
| 0540 | COMPUTER, LAPTOP | 1 | $750.00 | $750.00 |
| 0540 | COMPUTER, LAPTOP | 1 | $750.00 | $750.00 |
| 0540 | COMPUTER, LAPTOP | 1 | $750.00 | $750.00 |
| 0540 | COMPUTER, LAPTOP | 1 | $750.00 | $750.00 |
| 0540 | COMPUTER, LAPTOP | 1 | $750.00 | $750.00 |
| 0540 | COMPUTER, LAPTOP | 1 | $750.00 | $750.00 |
| 0540 | COMPUTER, LAPTOP | 1 | $750.00 | $750.00 |
| 0540 | COMPUTER, LAPTOP | 1 | $2,018.00 | $2,018.00 |
| 0540 | COMPUTER, LAPTOP | 1 | $750.00 | $750.00 |
| 0540 | COMPUTER, LAPTOP | 1 | $750.00 | $750.00 |
| 0540 | COMPUTER, LAPTOP | 1 | $750.00 | $750.00 |
| 0540 | COMPUTER, LAPTOP | 1 | $750.00 | $750.00 |
| 0540 | COMPUTER, LAPTOP | 1 | $750.00 | $750.00 |
| 0540 | COMPUTER, LAPTOP | 1 | $1,955.36 | $1,955.36 |
| 0540 | COMPUTER, LAPTOP | 1 | $750.00 | $750.00 |
| 0540 | COMPUTER, LAPTOP | 1 | $806.58 | $806.58 |
| 0540 | COMPUTER, LAPTOP | 1 | $750.00 | $750.00 |
| 0540 | COMPUTER, LAPTOP | 1 | $750.00 | $750.00 |
| 0540 | COMPUTER, LAPTOP | 1 | $750.00 | $750.00 |
| 0540 | COMPUTER, LAPTOP | 1 | $1,547.46 | $1,547.46 |
| 0540 | COMPUTER, LAPTOP | 1 | $750.00 | $750.00 |
| 0540 | COMPUTER, LAPTOP | 1 | $750.00 | $750.00 |
| 0540 | COMPUTER, LAPTOP | 1 | $750.00 | $750.00 |
| 0540 | COMPUTER, LAPTOP | 1 | $750.00 | $750.00 |
| 0540 | COMPUTER, LAPTOP | 1 | $1,128.82 | $1,128.82 |
| 0540 | COMPUTER, LAPTOP | 1 | $1,188.92 | $1,188.92 |
| 0540 | COMPUTER, LAPTOP | 1 | $1,188.92 | $1,188.92 |
| 0540 | COMPUTER, LAPTOP | 1 | $750.00 | $750.00 |
| 0540 | COMPUTER, LAPTOP | 1 | $750.00 | $750.00 |
| 0540 | COMPUTER, LAPTOP | 1 | $1,076.79 | $1,076.79 |
| 0540 | COMPUTER, LAPTOP | 1 | $1,128.82 | $1,128.82 |
| 0540 | COMPUTER, LAPTOP | 1 | $1,076.79 | $1,076.79 |
| 0541 | COMPUTER, LAPTOP | 1 | $1,550.00 | $1,550.00 |
| 0541 | COMPUTER, LAPTOP | 1 | $1,550.00 | $1,550.00 |
| 0541 | COMPUTER, LAPTOP | 1 | $877.88 | $877.88 |
| 0541 | COMPUTER, LAPTOP | 1 | $1,550.00 | $1,550.00 |
| 0541 | COMPUTER, LAPTOP | 1 | $1,550.00 | $1,550.00 |
| 0542 | COMPUTER, LAPTOP | 1 | $1,433.42 | $1,433.42 |
| 0542 | COMPUTER, LAPTOP | 1 | $1,375.20 | $1,375.20 |

| Department No. | Description | Qty. | Unit Cost | Total Cost |
|---|---|---|---|---|
| 0542 | COMPUTER, LAPTOP | 1 | $1,550.00 | $1,550.00 |
| 0542 | COMPUTER, LAPTOP | 1 | $1,433.42 | $1,433.42 |
| 0542 | COMPUTER, LAPTOP | 1 | $1,433.42 | $1,433.42 |
| 0542 | COMPUTER, LAPTOP | 1 | $1,164.61 | $1,164.61 |
| 0542 | COMPUTER, LAPTOP | 1 | $1,164.61 | $1,164.61 |
| 0542 | COMPUTER, LAPTOP | 1 | $2,353.41 | $2,353.41 |
| 0545 | COMPUTER, LAPTOP | 1 | $1,221.00 | $1,221.00 |
| 0545 | COMPUTER, LAPTOP | 1 | $1,124.79 | $1,124.79 |
| 0545 | COMPUTER, LAPTOP | 1 | $1,331.46 | $1,331.46 |
| 0545 | COMPUTER, LAPTOP | 1 | $1,865.43 | $1,865.43 |
| 0545 | COMPUTER, LAPTOP | 1 | $1,221.00 | $1,221.00 |
| 0545 | COMPUTER, LAPTOP | 1 | $1,221.00 | $1,221.00 |
| 0545 | COMPUTER, LAPTOP | 1 | $1,188.92 | $1,188.92 |
| 0545 | COMPUTER, LAPTOP | 1 | $750.00 | $750.00 |
| 0545 | COMPUTER, LAPTOP | 1 | $1,188.92 | $1,188.92 |
| 0545 | COMPUTER, LAPTOP | 1 | $1,236.22 | $1,236.22 |
| 0545 | COMPUTER, LAPTOP | 1 | $1,236.22 | $1,236.22 |
| 0551 | COMPUTER, LAPTOP | 1 | $750.00 | $750.00 |
| 0551 | COMPUTER, LAPTOP | 1 | $1,377.08 | $1,377.08 |
| 0551 | COMPUTER, LAPTOP | 1 | $750.00 | $750.00 |
| 0551 | COMPUTER, LAPTOP | 1 | $4,100.00 | $4,100.00 |
| 0553 | COMPUTER, LAPTOP | 1 | $750.00 | $750.00 |
| 0560 | COMPUTER, LAPTOP | 1 | $1,550.00 | $1,550.00 |
| 0560 | COMPUTER, LAPTOP | 1 | $750.00 | $750.00 |
| 0560 | COMPUTER, LAPTOP | 1 | $1,128.82 | $1,128.82 |
| 0560 | COMPUTER, LAPTOP | 1 | $750.00 | $750.00 |
| 0560 | COMPUTER, LAPTOP | 1 | $750.00 | $750.00 |
| 0560 | COMPUTER, LAPTOP | 1 | $750.00 | $750.00 |
| 0560 | COMPUTER, LAPTOP | 1 | $750.00 | $750.00 |
| 0560 | COMPUTER, LAPTOP | 1 | $652.69 | $652.69 |
| 0560 | COMPUTER, LAPTOP | 1 | $750.00 | $750.00 |
| 0560 | COMPUTER, LAPTOP | 1 | $750.00 | $750.00 |
| 0560 | COMPUTER, LAPTOP | 1 | $750.00 | $750.00 |
| 0560 | COMPUTER, LAPTOP | 1 | $1,763.97 | $1,763.97 |
| 0560 | COMPUTER, LAPTOP | 1 | $1,389.05 | $1,389.05 |
| 0560 | COMPUTER, LAPTOP | 1 | $750.00 | $750.00 |
| 0560 | COMPUTER, LAPTOP | 1 | $750.00 | $750.00 |
| 0560 | COMPUTER, LAPTOP | 1 | $1,237.00 | $1,237.00 |
| 0560 | COMPUTER, LAPTOP | 1 | $1,237.00 | $1,237.00 |
| 0560 | COMPUTER, LAPTOP | 1 | $1,948.98 | $1,948.98 |
| 0560 | COMPUTER, LAPTOP | 1 | $750.00 | $750.00 |
| 0560 | COMPUTER, LAPTOP | 1 | $750.00 | $750.00 |
| 0560 | COMPUTER, LAPTOP | 1 | $1,957.40 | $1,957.40 |
| 0560 | COMPUTER, LAPTOP | 1 | $806.58 | $806.58 |
| 0560 | COMPUTER, LAPTOP | 1 | $750.00 | $750.00 |
| 0560 | COMPUTER, LAPTOP | 1 | $1,957.40 | $1,957.40 |
| 0560 | COMPUTER, LAPTOP | 1 | $750.00 | $750.00 |
| 0560 | COMPUTER, LAPTOP | 1 | $2,356.71 | $2,356.71 |
| 0560 | COMPUTER, LAPTOP | 1 | $750.00 | $750.00 |
| 0560 | COMPUTER, LAPTOP | 1 | $750.00 | $750.00 |
| 0560 | COMPUTER, LAPTOP | 1 | $750.00 | $750.00 |
| 0560 | COMPUTER, LAPTOP | 1 | $750.00 | $750.00 |
| 0560 | COMPUTER, LAPTOP | 1 | $750.00 | $750.00 |
| 0560 | COMPUTER, LAPTOP | 1 | $750.00 | $750.00 |
| 0560 | COMPUTER, LAPTOP | 1 | $750.00 | $750.00 |
| 0560 | COMPUTER, LAPTOP | 1 | $1,957.40 | $1,957.40 |
| 0560 | COMPUTER, LAPTOP | 1 | $750.00 | $750.00 |
| 0560 | COMPUTER, LAPTOP | 1 | $750.00 | $750.00 |
| 0560 | COMPUTER, LAPTOP | 1 | $1,784.04 | $1,784.04 |
| 0560 | COMPUTER, LAPTOP | 1 | $750.00 | $750.00 |

**Williamson County Asset Inventory Report** **2025**

| Department No. | Description | Qty. | Unit Cost | Total Cost |
|---|---|---|---|---|
| 0560 | COMPUTER, LAPTOP | 1 | $750.00 | $750.00 |
| 0560 | COMPUTER, LAPTOP | 1 | $750.00 | $750.00 |
| 0560 | COMPUTER, LAPTOP | 1 | $750.00 | $750.00 |
| 0560 | COMPUTER, LAPTOP | 1 | $2,294.20 | $2,294.20 |
| 0560 | COMPUTER, LAPTOP | 1 | $750.00 | $750.00 |
| 0560 | COMPUTER, LAPTOP | 1 | $750.00 | $750.00 |
| 0560 | COMPUTER, LAPTOP | 1 | $652.69 | $652.69 |
| 0560 | COMPUTER, LAPTOP | 1 | $652.69 | $652.69 |
| 0560 | COMPUTER, LAPTOP | 1 | $750.00 | $750.00 |
| 0560 | COMPUTER, LAPTOP | 1 | $750.00 | $750.00 |
| 0560 | COMPUTER, LAPTOP | 1 | $750.00 | $750.00 |
| 0560 | COMPUTER, LAPTOP | 1 | $1,718.60 | $1,718.60 |
| 0560 | COMPUTER, LAPTOP | 1 | $750.00 | $750.00 |
| 0560 | COMPUTER, LAPTOP | 1 | $750.00 | $750.00 |
| 0560 | COMPUTER, LAPTOP | 1 | $1,784.04 | $1,784.04 |
| 0560 | COMPUTER, LAPTOP | 1 | $750.00 | $750.00 |
| 0560 | COMPUTER, LAPTOP | 1 | $750.00 | $750.00 |
| 0560 | COMPUTER, LAPTOP | 1 | $1,718.60 | $1,718.60 |
| 0560 | COMPUTER, LAPTOP | 1 | $850.00 | $850.00 |
| 0560 | COMPUTER, LAPTOP | 1 | $750.00 | $750.00 |
| 0560 | COMPUTER, LAPTOP | 1 | $652.69 | $652.69 |
| 0560 | COMPUTER, LAPTOP | 1 | $750.00 | $750.00 |
| 0560 | COMPUTER, LAPTOP | 1 | $750.00 | $750.00 |
| 0560 | COMPUTER, LAPTOP | 1 | $1,721.05 | $1,721.05 |
| 0560 | COMPUTER, LAPTOP | 1 | $2,942.54 | $2,942.54 |
| 0560 | COMPUTER, LAPTOP | 1 | $750.00 | $750.00 |
| 0560 | COMPUTER, LAPTOP | 1 | $750.00 | $750.00 |
| 0560 | COMPUTER, LAPTOP | 1 | $1,198.00 | $1,198.00 |
| 0560 | COMPUTER, LAPTOP | 1 | $750.00 | $750.00 |
| 0570 | COMPUTER, LAPTOP | 1 | $750.00 | $750.00 |
| 0570 | COMPUTER, LAPTOP | 1 | $806.58 | $806.58 |
| 0570 | COMPUTER, LAPTOP | 1 | $750.00 | $750.00 |
| 0570 | COMPUTER, LAPTOP | 1 | $652.69 | $652.69 |
| 0570 | COMPUTER, LAPTOP | 1 | $1,312.49 | $1,312.49 |
| 0570 | COMPUTER, LAPTOP | 1 | $750.00 | $750.00 |
| 0570 | COMPUTER, LAPTOP | 1 | $750.00 | $750.00 |
| 0570 | COMPUTER, LAPTOP | 1 | $750.00 | $750.00 |
| 0570 | COMPUTER, LAPTOP | 1 | $750.00 | $750.00 |
| 0570 | COMPUTER, LAPTOP | 1 | $750.00 | $750.00 |
| 0572 | COMPUTER, LAPTOP | 1 | $750.00 | $750.00 |
| 0572 | COMPUTER, LAPTOP | 1 | $750.00 | $750.00 |
| 0572 | COMPUTER, LAPTOP | 1 | $750.00 | $750.00 |
| 0572 | COMPUTER, LAPTOP | 1 | $750.00 | $750.00 |
| 0572 | COMPUTER, LAPTOP | 1 | $750.00 | $750.00 |
| 0572 | COMPUTER, LAPTOP | 1 | $750.00 | $750.00 |
| 0572 | COMPUTER, LAPTOP | 1 | $750.00 | $750.00 |
| 0572 | COMPUTER, LAPTOP | 1 | $750.00 | $750.00 |
| 0572 | COMPUTER, LAPTOP | 1 | $750.00 | $750.00 |
| 0572 | COMPUTER, LAPTOP | 1 | $750.00 | $750.00 |
| 0572 | COMPUTER, LAPTOP | 1 | $750.00 | $750.00 |
| 0572 | COMPUTER, LAPTOP | 1 | $750.00 | $750.00 |
| 0572 | COMPUTER, LAPTOP | 1 | $750.00 | $750.00 |
| 0572 | COMPUTER, LAPTOP | 1 | $750.00 | $750.00 |
| 0572 | COMPUTER, LAPTOP | 1 | $750.00 | $750.00 |
| 0572 | COMPUTER, LAPTOP | 1 | $750.00 | $750.00 |
| 0572 | COMPUTER, LAPTOP | 1 | $750.00 | $750.00 |
| 0572 | COMPUTER, LAPTOP | 1 | $750.00 | $750.00 |
| 0572 | COMPUTER, LAPTOP | 1 | $750.00 | $750.00 |
| 0572 | COMPUTER, LAPTOP | 1 | $750.00 | $750.00 |
| 0572 | COMPUTER, LAPTOP | 1 | $750.00 | $750.00 |
| 0572 | COMPUTER, LAPTOP | 1 | $750.00 | $750.00 |
| 0572 | COMPUTER, LAPTOP | 1 | $750.00 | $750.00 |
| 0572 | COMPUTER, LAPTOP | 1 | $750.00 | $750.00 |
| 0572 | COMPUTER, LAPTOP | 1 | $750.00 | $750.00 |
| 0572 | COMPUTER, LAPTOP | 1 | $750.00 | $750.00 |
| 0572 | COMPUTER, LAPTOP | 1 | $750.00 | $750.00 |
| 0572 | COMPUTER, LAPTOP | 1 | $750.00 | $750.00 |
| 0572 | COMPUTER, LAPTOP | 1 | $750.00 | $750.00 |
| 0572 | COMPUTER, LAPTOP | 1 | $750.00 | $750.00 |
| 0572 | COMPUTER, LAPTOP | 1 | $750.00 | $750.00 |
| 0572 | COMPUTER, LAPTOP | 1 | $750.00 | $750.00 |
| 0572 | COMPUTER, LAPTOP | 1 | $750.00 | $750.00 |

| Department No. | Description | Qty. | Unit Cost | Total Cost |
|---|---|---|---|---|
| 0572 | COMPUTER, LAPTOP | 1 | $750.00 | $750.00 |

**Williamson County Asset Inventory Report** **2025**

| Department No. | Description | Qty. | Unit Cost | Total Cost |
|---|---|---|---|---|
| 0576 | COMPUTER, LAPTOP | 1 | $750.00 | $750.00 |
| 0576 | COMPUTER, LAPTOP | 1 | $750.00 | $750.00 |
| 0576 | COMPUTER, LAPTOP | 1 | $1,550.00 | $1,550.00 |
| 0576 | COMPUTER, LAPTOP | 1 | $1,628.42 | $1,628.42 |
| 0576 | COMPUTER, LAPTOP | 1 | $750.00 | $750.00 |
| 0576 | COMPUTER, LAPTOP | 1 | $750.00 | $750.00 |
| 0576 | COMPUTER, LAPTOP | 1 | $750.00 | $750.00 |
| 0576 | COMPUTER, LAPTOP | 1 | $750.00 | $750.00 |
| 0576 | COMPUTER, LAPTOP | 1 | $750.00 | $750.00 |
| 0576 | COMPUTER, LAPTOP | 1 | $750.00 | $750.00 |
| 0576 | COMPUTER, LAPTOP | 1 | $1,628.42 | $1,628.42 |
| 0576 | COMPUTER, LAPTOP | 1 | $750.00 | $750.00 |
| 0576 | COMPUTER, LAPTOP | 1 | $750.00 | $750.00 |
| 0576 | COMPUTER, LAPTOP | 1 | $750.00 | $750.00 |
| 0576 | COMPUTER, LAPTOP | 1 | $1,565.18 | $1,565.18 |
| 0576 | COMPUTER, LAPTOP | 1 | $1,565.18 | $1,565.18 |
| 0576 | COMPUTER, LAPTOP | 1 | $1,565.18 | $1,565.18 |
| 0576 | COMPUTER, LAPTOP | 1 | $750.00 | $750.00 |
| 0576 | COMPUTER, LAPTOP | 1 | $1,565.18 | $1,565.18 |
| 0576 | COMPUTER, LAPTOP | 1 | $1,628.42 | $1,628.42 |
| 0576 | COMPUTER, LAPTOP | 1 | $1,565.18 | $1,565.18 |
| 0576 | COMPUTER, LAPTOP | 1 | $1,565.18 | $1,565.18 |
| 0576 | COMPUTER, LAPTOP | 1 | $750.00 | $750.00 |
| 0576 | COMPUTER, LAPTOP | 1 | $750.00 | $750.00 |
| 0576 | COMPUTER, LAPTOP | 1 | $1,565.18 | $1,565.18 |
| 0576 | COMPUTER, LAPTOP | 1 | $1,401.16 | $1,401.16 |
| 0576 | COMPUTER, LAPTOP | 1 | $1,476.13 | $1,476.13 |
| 0576 | COMPUTER, LAPTOP | 1 | $1,476.13 | $1,476.13 |
| 0576 | COMPUTER, LAPTOP | 1 | $1,628.42 | $1,628.42 |
| 0576 | COMPUTER, LAPTOP | 1 | $1,565.18 | $1,565.18 |
| 0576 | COMPUTER, LAPTOP | 1 | $750.00 | $750.00 |
| 0576 | COMPUTER, LAPTOP | 1 | $750.00 | $750.00 |
| 0576 | COMPUTER, LAPTOP | 1 | $750.00 | $750.00 |
| 0576 | COMPUTER, LAPTOP | 1 | $750.00 | $750.00 |
| 0576 | COMPUTER, LAPTOP | 1 | $750.00 | $750.00 |
| 0576 | COMPUTER, LAPTOP | 1 | $750.00 | $750.00 |
| 0576 | COMPUTER, LAPTOP | 1 | $750.00 | $750.00 |
| 0576 | COMPUTER, LAPTOP | 1 | $1,628.42 | $1,628.42 |
| 0576 | COMPUTER, LAPTOP | 1 | $750.00 | $750.00 |
| 0576 | COMPUTER, LAPTOP | 1 | $750.00 | $750.00 |
| 0576 | COMPUTER, LAPTOP | 1 | $750.00 | $750.00 |
| 0576 | COMPUTER, LAPTOP | 1 | $750.00 | $750.00 |
| 0576 | COMPUTER, LAPTOP | 1 | $1,628.42 | $1,628.42 |
| 0576 | COMPUTER, LAPTOP | 1 | $1,628.42 | $1,628.42 |
| 0576 | COMPUTER, LAPTOP | 1 | $750.00 | $750.00 |
| 0576 | COMPUTER, LAPTOP | 1 | $750.00 | $750.00 |
| 0576 | COMPUTER, LAPTOP | 1 | $750.00 | $750.00 |
| 0576 | COMPUTER, LAPTOP | 1 | $750.00 | $750.00 |
| 0576 | COMPUTER, LAPTOP | 1 | $750.00 | $750.00 |
| 0581 | COMPUTER, LAPTOP | 1 | $1,758.85 | $1,758.85 |
| 0581 | COMPUTER, LAPTOP | 1 | $1,456.00 | $1,456.00 |
| 0581 | COMPUTER, LAPTOP | 1 | $1,416.00 | $1,416.00 |
| 0581 | COMPUTER, LAPTOP | 1 | $750.00 | $750.00 |
| 0581 | COMPUTER, LAPTOP | 1 | $750.00 | $750.00 |
| 0581 | COMPUTER, LAPTOP | 1 | $1,432.00 | $1,432.00 |
| 0581 | COMPUTER, LAPTOP | 1 | $1,456.00 | $1,456.00 |
| 0581 | COMPUTER, LAPTOP | 1 | $1,432.00 | $1,432.00 |
| 0581 | COMPUTER, LAPTOP | 1 | $1,651.00 | $1,651.00 |
| 0581 | COMPUTER, LAPTOP | 1 | $1,712.95 | $1,712.95 |
| 0581 | COMPUTER, LAPTOP | 1 | $750.00 | $750.00 |

| Department No. | Description | Qty. | Unit Cost | Total Cost |
|---|---|---|---|---|
| 0581 | COMPUTER, LAPTOP | 1 | $750.00 | $750.00 |
| 0581 | COMPUTER, LAPTOP | 1 | $750.00 | $750.00 |
| 0581 | COMPUTER, LAPTOP | 1 | $750.00 | $750.00 |
| 0581 | COMPUTER, LAPTOP | 1 | $750.00 | $750.00 |
| 0581 | COMPUTER, LAPTOP | 1 | $750.00 | $750.00 |
| 0581 | COMPUTER, LAPTOP | 1 | $750.00 | $750.00 |
| 0581 | COMPUTER, LAPTOP | 1 | $750.00 | $750.00 |
| 0581 | COMPUTER, LAPTOP | 1 | $1,712.95 | $1,712.95 |
| 0581 | COMPUTER, LAPTOP | 1 | $1,442.95 | $1,442.95 |
| 0581 | COMPUTER, LAPTOP | 1 | $1,712.95 | $1,712.95 |
| 0581 | COMPUTER, LAPTOP | 1 | $1,712.95 | $1,712.95 |
| 0581 | COMPUTER, LAPTOP | 1 | $1,712.95 | $1,712.95 |
| 0581 | COMPUTER, LAPTOP | 1 | $1,712.95 | $1,712.95 |
| 0581 | COMPUTER, LAPTOP | 1 | $1,712.95 | $1,712.95 |
| 0581 | COMPUTER, LAPTOP | 1 | $750.00 | $750.00 |
| 0581 | COMPUTER, LAPTOP | 1 | $750.00 | $750.00 |
| 0581 | COMPUTER, LAPTOP | 1 | $750.00 | $750.00 |
| 0581 | COMPUTER, LAPTOP | 1 | $750.00 | $750.00 |
| 0581 | COMPUTER, LAPTOP | 1 | $750.00 | $750.00 |
| 0581 | COMPUTER, LAPTOP | 1 | $750.00 | $750.00 |
| 0581 | COMPUTER, LAPTOP | 1 | $750.00 | $750.00 |
| 0581 | COMPUTER, LAPTOP | 1 | $750.00 | $750.00 |
| 0581 | COMPUTER, LAPTOP | 1 | $750.00 | $750.00 |
| 0581 | COMPUTER, LAPTOP | 1 | $750.00 | $750.00 |
| 0581 | COMPUTER, LAPTOP | 1 | $750.00 | $750.00 |
| 0581 | COMPUTER, LAPTOP | 1 | $750.00 | $750.00 |
| 0581 | COMPUTER, LAPTOP | 1 | $750.00 | $750.00 |
| 0581 | COMPUTER, LAPTOP | 1 | $750.00 | $750.00 |
| 0581 | COMPUTER, LAPTOP | 1 | $750.00 | $750.00 |
| 0581 | COMPUTER, LAPTOP | 1 | $750.00 | $750.00 |
| 0581 | COMPUTER, LAPTOP | 1 | $750.00 | $750.00 |
| 0581 | COMPUTER, LAPTOP | 1 | $1,416.00 | $1,416.00 |
| 0581 | COMPUTER, LAPTOP | 1 | $1,188.92 | $1,188.92 |
| 0581 | COMPUTER, LAPTOP | 1 | $1,432.00 | $1,432.00 |
| 0581 | COMPUTER, LAPTOP | 1 | $750.00 | $750.00 |
| 0583 | COMPUTER, LAPTOP | 1 | $750.00 | $750.00 |
| 0583 | COMPUTER, LAPTOP | 1 | $1,550.00 | $1,550.00 |
| 0583 | COMPUTER, LAPTOP | 1 | $750.00 | $750.00 |
| 0583 | COMPUTER, LAPTOP | 1 | $750.00 | $750.00 |
| 0587 | COMPUTER, LAPTOP | 1 | $1,164.61 | $1,164.61 |
| 0587 | COMPUTER, LAPTOP | 1 | $652.69 | $652.69 |
| 0587 | COMPUTER, LAPTOP | 1 | $1,758.85 | $1,758.85 |
| 0587 | COMPUTER, LAPTOP | 1 | $750.00 | $750.00 |
| 0587 | COMPUTER, LAPTOP | 1 | $750.00 | $750.00 |
| 0587 | COMPUTER, LAPTOP | 1 | $750.00 | $750.00 |
| 0587 | COMPUTER, LAPTOP | 1 | $750.00 | $750.00 |
| 0587 | COMPUTER, LAPTOP | 1 | $1,758.85 | $1,758.85 |
| 0587 | COMPUTER, LAPTOP | 1 | $750.00 | $750.00 |
| 0587 | COMPUTER, LAPTOP | 1 | $2,006.70 | $2,006.70 |
| 0587 | COMPUTER, LAPTOP | 1 | $1,550.00 | $1,550.00 |
| 0587 | COMPUTER, LAPTOP | 1 | $750.00 | $750.00 |
| 0587 | COMPUTER, LAPTOP | 1 | $1,501.27 | $1,501.27 |
| 0591 | COMPUTER, LAPTOP | 1 | $1,550.00 | $1,550.00 |
| 0591 | COMPUTER, LAPTOP | 1 | $750.00 | $750.00 |
| 0591 | COMPUTER, LAPTOP | 1 | $750.00 | $750.00 |
| 0591 | COMPUTER, LAPTOP | 1 | $385.52 | $385.52 |
| 0591 | COMPUTER, LAPTOP | 1 | $750.00 | $750.00 |
| 0591 | COMPUTER, LAPTOP | 1 | $1,587.67 | $1,587.67 |
| 0591 | COMPUTER, LAPTOP | 1 | $1,587.65 | $1,587.65 |
| 0591 | COMPUTER, LAPTOP | 1 | $1,049.73 | $1,049.73 |

| Department No. | Description | Qty. | Unit Cost | Total Cost |
|---|---|---|---|---|
| 0591 | COMPUTER, LAPTOP | 1 | $1,368.60 | $1,368.60 |
| 0591 | COMPUTER, LAPTOP | 1 | $1,701.82 | $1,701.82 |
| 0591 | COMPUTER, LAPTOP | 1 | $1,701.82 | $1,701.82 |
| 0591 | COMPUTER, LAPTOP | 1 | $1,701.82 | $1,701.82 |
| 0591 | COMPUTER, LAPTOP | 1 | $1,701.82 | $1,701.82 |
| 0591 | COMPUTER, LAPTOP | 1 | $1,819.81 | $1,819.81 |
| 0591 | COMPUTER, LAPTOP | 1 | $750.00 | $750.00 |
| 0591 | COMPUTER, LAPTOP | 1 | $1,587.65 | $1,587.65 |
| 0591 | COMPUTER, LAPTOP | 1 | $1,870.17 | $1,870.17 |
| 0591 | COMPUTER, LAPTOP | 1 | $750.00 | $750.00 |
| 0591 | COMPUTER, LAPTOP | 1 | $1,870.17 | $1,870.17 |
| 0591 | COMPUTER, LAPTOP | 1 | $1,870.17 | $1,870.17 |
| 0591 | COMPUTER, LAPTOP | 1 | $1,021.75 | $1,021.75 |
| 0591 | COMPUTER, LAPTOP | 1 | $750.00 | $750.00 |
| 0591 | COMPUTER, LAPTOP | 1 | $750.00 | $750.00 |
| 0591 | COMPUTER, LAPTOP | 1 | $750.00 | $750.00 |
| 0591 | COMPUTER, LAPTOP | 1 | $750.00 | $750.00 |
| 0591 | COMPUTER, LAPTOP | 1 | $750.00 | $750.00 |
| 0630 | COMPUTER, LAPTOP | 1 | $750.00 | $750.00 |
| 0630 | COMPUTER, LAPTOP | 1 | $1,249.36 | $1,249.36 |
| 0630 | COMPUTER, LAPTOP | 1 | $750.00 | $750.00 |
| 0630 | COMPUTER, LAPTOP | 1 | $750.00 | $750.00 |
| 0630 | COMPUTER, LAPTOP | 1 | $750.00 | $750.00 |
| 0630 | COMPUTER, LAPTOP | 1 | $1,701.82 | $1,701.82 |
| 0630 | COMPUTER, LAPTOP | 1 | $750.00 | $750.00 |
| 0630 | COMPUTER, LAPTOP | 1 | $750.00 | $750.00 |
| 0630 | COMPUTER, LAPTOP | 1 | $750.00 | $750.00 |
| 0630 | COMPUTER, LAPTOP | 1 | $750.00 | $750.00 |
| 0630 | COMPUTER, LAPTOP | 1 | $750.00 | $750.00 |
| 0630 | COMPUTER, LAPTOP | 1 | $750.00 | $750.00 |
| 0630 | COMPUTER, LAPTOP | 1 | $750.00 | $750.00 |
| 0630 | COMPUTER, LAPTOP | 1 | $750.00 | $750.00 |
| 0630 | COMPUTER, LAPTOP | 1 | $750.00 | $750.00 |
| 0630 | COMPUTER, LAPTOP | 1 | $750.00 | $750.00 |
| 0630 | COMPUTER, LAPTOP | 1 | $750.00 | $750.00 |
| 0630 | COMPUTER, LAPTOP | 1 | $750.00 | $750.00 |
| 0661 | COMPUTER, LAPTOP | 1 | $1,221.00 | $1,221.00 |
| 0661 | COMPUTER, LAPTOP | 1 | $1,433.00 | $1,433.00 |
| 0665 | COMPUTER, LAPTOP | 1 | $750.00 | $750.00 |
| 0665 | COMPUTER, LAPTOP | 1 | $750.00 | $750.00 |
| 0665 | COMPUTER, LAPTOP | 1 | $750.00 | $750.00 |
| 0665 | COMPUTER, LAPTOP | 1 | $750.00 | $750.00 |
| 0665 | COMPUTER, LAPTOP | 1 | $750.00 | $750.00 |
| 0665 | COMPUTER, LAPTOP | 1 | $750.00 | $750.00 |
| 0665 | COMPUTER, LAPTOP | 1 | $750.00 | $750.00 |
| 0665 | COMPUTER, LAPTOP | 1 | $750.00 | $750.00 |
| 0882 | COMPUTER, LAPTOP | 1 | $750.00 | $750.00 |
| 3101 | COMPUTER, LAPTOP | 1 | $750.00 | $750.00 |
| 3101 | COMPUTER, LAPTOP | 1 | $750.00 | $750.00 |
| 3103 | COMPUTER, LAPTOP | 1 | $750.00 | $750.00 |
| 3103 | COMPUTER, LAPTOP | 1 | $750.00 | $750.00 |
| 3103 | COMPUTER, LAPTOP | 1 | $750.00 | $750.00 |
| 3103 | COMPUTER, LAPTOP | 1 | $750.00 | $750.00 |
| 3106 | COMPUTER, LAPTOP | 1 | $1,129.62 | $1,129.62 |
| 3106 | COMPUTER, LAPTOP | 1 | $1,129.62 | $1,129.62 |
| 3106 | COMPUTER, LAPTOP | 1 | $1,129.27 | $1,129.27 |
| 3106 | COMPUTER, LAPTOP | 1 | $750.00 | $750.00 |
| 3106 | COMPUTER, LAPTOP | 1 | $1,129.28 | $1,129.28 |
| 3106 | COMPUTER, LAPTOP | 1 | $750.00 | $750.00 |
| 3106 | COMPUTER, LAPTOP | 1 | $750.00 | $750.00 |

**Williamson County Asset Inventory Report** **2025**

| Department No. | Description | Qty. | Unit Cost | Total Cost |
|---|---|---|---|---|
| 3107 | COMPUTER, LAPTOP | 1 | $1,715.06 | $1,715.06 |
| 3107 | COMPUTER, LAPTOP | 1 | $750.00 | $750.00 |
| 0212 | COMPUTER, LAPTOP, 2-IN-1 | 1 | $1,936.29 | $1,936.29 |
| 0402 | COMPUTER, LAPTOP, 2-IN-1 | 1 | $1,231.54 | $1,231.54 |
| 0402 | COMPUTER, LAPTOP, 2-IN-1 | 1 | $1,231.54 | $1,231.54 |
| 0402 | COMPUTER, LAPTOP, 2-IN-1 | 1 | $1,231.54 | $1,231.54 |
| 0436 | COMPUTER, LAPTOP, 2-IN-1 | 1 | $1,873.48 | $1,873.48 |
| 0440 | COMPUTER, LAPTOP, 2-IN-1 | 1 | $1,687.20 | $1,687.20 |
| 0440 | COMPUTER, LAPTOP, 2-IN-1 | 1 | $1,451.55 | $1,451.55 |
| 0440 | COMPUTER, LAPTOP, 2-IN-1 | 1 | $1,451.55 | $1,451.55 |
| 0441 | COMPUTER, LAPTOP, 2-IN-1 | 1 | $1,550.00 | $1,550.00 |
| 0451 | COMPUTER, LAPTOP, 2-IN-1 | 1 | $1,172.11 | $1,172.11 |
| 0453 | COMPUTER, LAPTOP, 2-IN-1 | 1 | $1,173.11 | $1,173.11 |
| 0453 | COMPUTER, LAPTOP, 2-IN-1 | 1 | $1,173.11 | $1,173.11 |
| 0475 | COMPUTER, LAPTOP, 2-IN-1 | 1 | $1,231.54 | $1,231.54 |
| 0475 | COMPUTER, LAPTOP, 2-IN-1 | 1 | $1,231.54 | $1,231.54 |
| 0475 | COMPUTER, LAPTOP, 2-IN-1 | 1 | $1,550.00 | $1,550.00 |
| 0475 | COMPUTER, LAPTOP, 2-IN-1 | 1 | $1,550.00 | $1,550.00 |
| 0475 | COMPUTER, LAPTOP, 2-IN-1 | 1 | $1,550.00 | $1,550.00 |
| 0475 | COMPUTER, LAPTOP, 2-IN-1 | 1 | $1,231.54 | $1,231.54 |
| 0475 | COMPUTER, LAPTOP, 2-IN-1 | 1 | $1,231.54 | $1,231.54 |
| 0475 | COMPUTER, LAPTOP, 2-IN-1 | 1 | $1,172.11 | $1,172.11 |
| 0475 | COMPUTER, LAPTOP, 2-IN-1 | 1 | $1,231.54 | $1,231.54 |
| 0475 | COMPUTER, LAPTOP, 2-IN-1 | 1 | $1,550.00 | $1,550.00 |
| 0475 | COMPUTER, LAPTOP, 2-IN-1 | 1 | $1,351.40 | $1,351.40 |
| 0475 | COMPUTER, LAPTOP, 2-IN-1 | 1 | $1,231.54 | $1,231.54 |
| 0475 | COMPUTER, LAPTOP, 2-IN-1 | 1 | $1,231.54 | $1,231.54 |
| 0475 | COMPUTER, LAPTOP, 2-IN-1 | 1 | $1,231.54 | $1,231.54 |
| 0475 | COMPUTER, LAPTOP, 2-IN-1 | 1 | $1,231.54 | $1,231.54 |
| 0475 | COMPUTER, LAPTOP, 2-IN-1 | 1 | $1,407.25 | $1,407.25 |
| 0475 | COMPUTER, LAPTOP, 2-IN-1 | 1 | $1,407.25 | $1,407.25 |
| 0475 | COMPUTER, LAPTOP, 2-IN-1 | 1 | $1,407.25 | $1,407.25 |
| 0475 | COMPUTER, LAPTOP, 2-IN-1 | 1 | $1,231.54 | $1,231.54 |
| 0475 | COMPUTER, LAPTOP, 2-IN-1 | 1 | $1,231.54 | $1,231.54 |
| 0475 | COMPUTER, LAPTOP, 2-IN-1 | 1 | $1,231.54 | $1,231.54 |
| 0475 | COMPUTER, LAPTOP, 2-IN-1 | 1 | $1,550.00 | $1,550.00 |
| 0475 | COMPUTER, LAPTOP, 2-IN-1 | 1 | $1,231.54 | $1,231.54 |
| 0475 | COMPUTER, LAPTOP, 2-IN-1 | 1 | $1,550.00 | $1,550.00 |
| 0475 | COMPUTER, LAPTOP, 2-IN-1 | 1 | $1,231.54 | $1,231.54 |
| 0475 | COMPUTER, LAPTOP, 2-IN-1 | 1 | $1,231.54 | $1,231.54 |
| 0475 | COMPUTER, LAPTOP, 2-IN-1 | 1 | $1,231.54 | $1,231.54 |
| 0475 | COMPUTER, LAPTOP, 2-IN-1 | 1 | $1,172.11 | $1,172.11 |
| 0475 | COMPUTER, LAPTOP, 2-IN-1 | 1 | $1,231.54 | $1,231.54 |
| 0475 | COMPUTER, LAPTOP, 2-IN-1 | 1 | $1,231.54 | $1,231.54 |
| 0475 | COMPUTER, LAPTOP, 2-IN-1 | 1 | $1,231.54 | $1,231.54 |
| 0492 | COMPUTER, LAPTOP, 2-IN-1 | 1 | $1,172.11 | $1,172.11 |
| 0492 | COMPUTER, LAPTOP, 2-IN-1 | 1 | $2,522.35 | $2,522.35 |
| 0492 | COMPUTER, LAPTOP, 2-IN-1 | 1 | $1,172.11 | $1,172.11 |
| 0492 | COMPUTER, LAPTOP, 2-IN-1 | 1 | $2,522.35 | $2,522.35 |
| 0492 | COMPUTER, LAPTOP, 2-IN-1 | 1 | $1,172.11 | $1,172.11 |
| 0492 | COMPUTER, LAPTOP, 2-IN-1 | 1 | $2,522.35 | $2,522.35 |
| 0492 | COMPUTER, LAPTOP, 2-IN-1 | 1 | $1,550.00 | $1,550.00 |
| 0492 | COMPUTER, LAPTOP, 2-IN-1 | 1 | $1,172.11 | $1,172.11 |
| 0494 | COMPUTER, LAPTOP, 2-IN-1 | 1 | $1,410.96 | $1,410.96 |
| 0497 | COMPUTER, LAPTOP, 2-IN-1 | 1 | $1,592.28 | $1,592.28 |
| 0497 | COMPUTER, LAPTOP, 2-IN-1 | 1 | $1,592.28 | $1,592.28 |
| 0497 | COMPUTER, LAPTOP, 2-IN-1 | 1 | $750.00 | $750.00 |
| 0503 | COMPUTER, LAPTOP, 2-IN-1 | 1 | $1,231.54 | $1,231.54 |
| 0503 | COMPUTER, LAPTOP, 2-IN-1 | 1 | $1,688.37 | $1,688.37 |
| 0503 | COMPUTER, LAPTOP, 2-IN-1 | 1 | $2,719.49 | $2,719.49 |

| Department No. | Description | Qty. | Unit Cost | Total Cost |
|---|---|---|---|---|
| 0503 | COMPUTER, LAPTOP, 2-IN-1 | 1 | $1,563.19 | $1,563.19 |
| 0509 | COMPUTER, LAPTOP, 2-IN-1 | 1 | $1,118.01 | $1,118.01 |
| 0541 | COMPUTER, LAPTOP, 2-IN-1 | 1 | $1,181.64 | $1,181.64 |
| 0541 | COMPUTER, LAPTOP, 2-IN-1 | 1 | $1,181.64 | $1,181.64 |
| 0541 | COMPUTER, LAPTOP, 2-IN-1 | 1 | $1,181.64 | $1,181.64 |
| 0560 | COMPUTER, LAPTOP, 2-IN-1 | 1 | $1,550.00 | $1,550.00 |
| 0560 | COMPUTER, LAPTOP, 2-IN-1 | 1 | $1,231.54 | $1,231.54 |
| 0560 | COMPUTER, LAPTOP, 2-IN-1 | 1 | $1,973.40 | $1,973.40 |
| 0560 | COMPUTER, LAPTOP, 2-IN-1 | 1 | $1,246.61 | $1,246.61 |
| 0576 | COMPUTER, LAPTOP, 2-IN-1 | 1 | $1,628.42 | $1,628.42 |
| 0576 | COMPUTER, LAPTOP, 2-IN-1 | 1 | $1,550.00 | $1,550.00 |
| 0583 | COMPUTER, LAPTOP, 2-IN-1 | 1 | $1,181.64 | $1,181.64 |
| 0583 | COMPUTER, LAPTOP, 2-IN-1 | 1 | $1,550.00 | $1,550.00 |
| 0587 | COMPUTER, LAPTOP, 2-IN-1 | 1 | $1,550.00 | $1,550.00 |
| 0591 | COMPUTER, LAPTOP, 2-IN-1 | 1 | $1,652.91 | $1,652.91 |
| 0882 | COMPUTER, LAPTOP, 2-IN-1 | 1 | $1,688.38 | $1,688.38 |
| 0341 | COMPUTER, LAPTOP, RUGGED | 1 | $4,615.55 | $4,615.55 |
| 0492 | COMPUTER, LAPTOP, RUGGED | 1 | $4,100.00 | $4,100.00 |
| 0503 | COMPUTER, LAPTOP, RUGGED | 1 | $4,100.00 | $4,100.00 |
| 0503 | COMPUTER, LAPTOP, RUGGED | 1 | $4,100.00 | $4,100.00 |
| 0503 | COMPUTER, LAPTOP, RUGGED | 1 | $4,100.00 | $4,100.00 |
| 0503 | COMPUTER, LAPTOP, RUGGED | 1 | $4,100.00 | $4,100.00 |
| 0503 | COMPUTER, LAPTOP, RUGGED | 1 | $4,100.00 | $4,100.00 |
| 0507 | COMPUTER, LAPTOP, RUGGED | 1 | $4,671.85 | $4,671.85 |
| 0540 | COMPUTER, LAPTOP, RUGGED | 1 | $3,072.91 | $3,072.91 |
| 0540 | COMPUTER, LAPTOP, RUGGED | 1 | $4,100.00 | $4,100.00 |
| 0540 | COMPUTER, LAPTOP, RUGGED | 1 | $3,333.56 | $3,333.56 |
| 0540 | COMPUTER, LAPTOP, RUGGED | 1 | $3,989.09 | $3,989.09 |
| 0540 | COMPUTER, LAPTOP, RUGGED | 1 | $4,100.00 | $4,100.00 |
| 0540 | COMPUTER, LAPTOP, RUGGED | 1 | $2,856.86 | $2,856.86 |
| 0540 | COMPUTER, LAPTOP, RUGGED | 1 | $2,856.86 | $2,856.86 |
| 0540 | COMPUTER, LAPTOP, RUGGED | 1 | $4,615.55 | $4,615.55 |
| 0540 | COMPUTER, LAPTOP, RUGGED | 1 | $2,856.86 | $2,856.86 |
| 0540 | COMPUTER, LAPTOP, RUGGED | 1 | $3,989.09 | $3,989.09 |
| 0540 | COMPUTER, LAPTOP, RUGGED | 1 | $4,100.00 | $4,100.00 |
| 0540 | COMPUTER, LAPTOP, RUGGED | 1 | $3,333.56 | $3,333.56 |
| 0540 | COMPUTER, LAPTOP, RUGGED | 1 | $4,100.00 | $4,100.00 |
| 0540 | COMPUTER, LAPTOP, RUGGED | 1 | $3,636.58 | $3,636.58 |
| 0540 | COMPUTER, LAPTOP, RUGGED | 1 | $2,856.86 | $2,856.86 |
| 0540 | COMPUTER, LAPTOP, RUGGED | 1 | $3,989.09 | $3,989.09 |
| 0540 | COMPUTER, LAPTOP, RUGGED | 1 | $3,636.58 | $3,636.58 |
| 0540 | COMPUTER, LAPTOP, RUGGED | 1 | $3,072.91 | $3,072.91 |
| 0540 | COMPUTER, LAPTOP, RUGGED | 1 | $4,100.00 | $4,100.00 |
| 0540 | COMPUTER, LAPTOP, RUGGED | 1 | $4,100.00 | $4,100.00 |
| 0540 | COMPUTER, LAPTOP, RUGGED | 1 | $4,100.00 | $4,100.00 |
| 0540 | COMPUTER, LAPTOP, RUGGED | 1 | $3,636.58 | $3,636.58 |
| 0540 | COMPUTER, LAPTOP, RUGGED | 1 | $3,512.98 | $3,512.98 |
| 0540 | COMPUTER, LAPTOP, RUGGED | 1 | $4,100.00 | $4,100.00 |
| 0540 | COMPUTER, LAPTOP, RUGGED | 1 | $4,100.00 | $4,100.00 |
| 0540 | COMPUTER, LAPTOP, RUGGED | 1 | $4,244.68 | $4,244.68 |
| 0540 | COMPUTER, LAPTOP, RUGGED | 1 | $4,100.00 | $4,100.00 |
| 0540 | COMPUTER, LAPTOP, RUGGED | 1 | $3,636.58 | $3,636.58 |
| 0540 | COMPUTER, LAPTOP, RUGGED | 1 | $4,100.00 | $4,100.00 |
| 0540 | COMPUTER, LAPTOP, RUGGED | 1 | $4,147.55 | $4,147.55 |
| 0540 | COMPUTER, LAPTOP, RUGGED | 1 | $3,989.09 | $3,989.09 |
| 0540 | COMPUTER, LAPTOP, RUGGED | 1 | $4,100.00 | $4,100.00 |
| 0540 | COMPUTER, LAPTOP, RUGGED | 1 | $3,072.91 | $3,072.91 |
| 0540 | COMPUTER, LAPTOP, RUGGED | 1 | $3,989.09 | $3,989.09 |
| 0540 | COMPUTER, LAPTOP, RUGGED | 1 | $4,100.00 | $4,100.00 |
| 0540 | COMPUTER, LAPTOP, RUGGED | 1 | $3,989.09 | $3,989.09 |

| Department No. | Description | Qty. | Unit Cost | Total Cost |
|---|---|---|---|---|
| 0540 | COMPUTER, LAPTOP, RUGGED | 1 | $4,100.00 | $4,100.00 |
| 0540 | COMPUTER, LAPTOP, RUGGED | 1 | $4,100.00 | $4,100.00 |
| 0540 | COMPUTER, LAPTOP, RUGGED | 1 | $3,636.58 | $3,636.58 |
| 0540 | COMPUTER, LAPTOP, RUGGED | 1 | $3,333.56 | $3,333.56 |
| 0540 | COMPUTER, LAPTOP, RUGGED | 1 | $4,100.00 | $4,100.00 |
| 0540 | COMPUTER, LAPTOP, RUGGED | 1 | $4,100.00 | $4,100.00 |
| 0540 | COMPUTER, LAPTOP, RUGGED | 1 | $3,636.58 | $3,636.58 |
| 0540 | COMPUTER, LAPTOP, RUGGED | 1 | $4,100.00 | $4,100.00 |
| 0540 | COMPUTER, LAPTOP, RUGGED | 1 | $3,072.91 | $3,072.91 |
| 0540 | COMPUTER, LAPTOP, RUGGED | 1 | $3,333.56 | $3,333.56 |
| 0542 | COMPUTER, LAPTOP, RUGGED | 1 | $3,811.91 | $3,811.91 |
| 0542 | COMPUTER, LAPTOP, RUGGED | 1 | $4,100.00 | $4,100.00 |
| 0542 | COMPUTER, LAPTOP, RUGGED | 1 | $4,100.00 | $4,100.00 |
| 0551 | COMPUTER, LAPTOP, RUGGED | 1 | $3,915.56 | $3,915.56 |
| 0551 | COMPUTER, LAPTOP, RUGGED | 1 | $3,255.57 | $3,255.57 |
| 0551 | COMPUTER, LAPTOP, RUGGED | 1 | $3,333.56 | $3,333.56 |
| 0551 | COMPUTER, LAPTOP, RUGGED | 1 | $3,333.56 | $3,333.56 |
| 0551 | COMPUTER, LAPTOP, RUGGED | 1 | $4,100.00 | $4,100.00 |
| 0551 | COMPUTER, LAPTOP, RUGGED | 1 | $4,100.00 | $4,100.00 |
| 0551 | COMPUTER, LAPTOP, RUGGED | 1 | $4,100.00 | $4,100.00 |
| 0551 | COMPUTER, LAPTOP, RUGGED | 1 | $3,333.56 | $3,333.56 |
| 0551 | COMPUTER, LAPTOP, RUGGED | 1 | $3,333.56 | $3,333.56 |
| 0551 | COMPUTER, LAPTOP, RUGGED | 1 | $4,286.95 | $4,286.95 |
| 0551 | COMPUTER, LAPTOP, RUGGED | 1 | $3,333.56 | $3,333.56 |
| 0551 | COMPUTER, LAPTOP, RUGGED | 1 | $4,100.00 | $4,100.00 |
| 0551 | COMPUTER, LAPTOP, RUGGED | 1 | $4,100.00 | $4,100.00 |
| 0551 | COMPUTER, LAPTOP, RUGGED | 1 | $4,100.00 | $4,100.00 |
| 0551 | COMPUTER, LAPTOP, RUGGED | 1 | $3,333.56 | $3,333.56 |
| 0552 | COMPUTER, LAPTOP, RUGGED | 1 | $3,558.11 | $3,558.11 |
| 0552 | COMPUTER, LAPTOP, RUGGED | 1 | $4,482.38 | $4,482.38 |
| 0552 | COMPUTER, LAPTOP, RUGGED | 1 | $4,482.38 | $4,482.38 |
| 0552 | COMPUTER, LAPTOP, RUGGED | 1 | $4,482.38 | $4,482.38 |
| 0552 | COMPUTER, LAPTOP, RUGGED | 1 | $3,558.11 | $3,558.11 |
| 0552 | COMPUTER, LAPTOP, RUGGED | 1 | $3,558.11 | $3,558.11 |
| 0552 | COMPUTER, LAPTOP, RUGGED | 1 | $3,558.11 | $3,558.11 |
| 0552 | COMPUTER, LAPTOP, RUGGED | 1 | $4,100.00 | $4,100.00 |
| 0552 | COMPUTER, LAPTOP, RUGGED | 1 | $4,100.00 | $4,100.00 |
| 0552 | COMPUTER, LAPTOP, RUGGED | 1 | $4,100.00 | $4,100.00 |
| 0552 | COMPUTER, LAPTOP, RUGGED | 1 | $4,100.00 | $4,100.00 |
| 0552 | COMPUTER, LAPTOP, RUGGED | 1 | $4,100.00 | $4,100.00 |
| 0552 | COMPUTER, LAPTOP, RUGGED | 1 | $4,100.00 | $4,100.00 |
| 0552 | COMPUTER, LAPTOP, RUGGED | 1 | $4,100.00 | $4,100.00 |
| 0552 | COMPUTER, LAPTOP, RUGGED | 1 | $4,100.00 | $4,100.00 |
| 0552 | COMPUTER, LAPTOP, RUGGED | 1 | $4,100.00 | $4,100.00 |
| 0552 | COMPUTER, LAPTOP, RUGGED | 1 | $4,100.00 | $4,100.00 |
| 0552 | COMPUTER, LAPTOP, RUGGED | 1 | $4,100.00 | $4,100.00 |
| 0552 | COMPUTER, LAPTOP, RUGGED | 1 | $3,558.11 | $3,558.11 |
| 0552 | COMPUTER, LAPTOP, RUGGED | 1 | $3,558.11 | $3,558.11 |
| 0552 | COMPUTER, LAPTOP, RUGGED | 1 | $3,558.11 | $3,558.11 |
| 0552 | COMPUTER, LAPTOP, RUGGED | 1 | $4,100.00 | $4,100.00 |
| 0552 | COMPUTER, LAPTOP, RUGGED | 1 | $3,558.11 | $3,558.11 |
| 0552 | COMPUTER, LAPTOP, RUGGED | 1 | $3,558.11 | $3,558.11 |
| 0552 | COMPUTER, LAPTOP, RUGGED | 1 | $4,100.00 | $4,100.00 |
| 0552 | COMPUTER, LAPTOP, RUGGED | 1 | $4,100.00 | $4,100.00 |
| 0553 | COMPUTER, LAPTOP, RUGGED | 1 | $4,100.00 | $4,100.00 |
| 0553 | COMPUTER, LAPTOP, RUGGED | 1 | $4,100.00 | $4,100.00 |
| 0553 | COMPUTER, LAPTOP, RUGGED | 1 | $4,100.00 | $4,100.00 |
| 0553 | COMPUTER, LAPTOP, RUGGED | 1 | $4,100.00 | $4,100.00 |
| 0553 | COMPUTER, LAPTOP, RUGGED | 1 | $4,100.00 | $4,100.00 |
| 0553 | COMPUTER, LAPTOP, RUGGED | 1 | $4,100.00 | $4,100.00 |

| Department No. | Description | Qty. | Unit Cost | Total Cost |
|---|---|---|---|---|
| 0553 | COMPUTER, LAPTOP, RUGGED | 1 | $4,100.00 | $4,100.00 |
| 0553 | COMPUTER, LAPTOP, RUGGED | 1 | $4,100.00 | $4,100.00 |
| 0553 | COMPUTER, LAPTOP, RUGGED | 1 | $4,100.00 | $4,100.00 |
| 0553 | COMPUTER, LAPTOP, RUGGED | 1 | $4,100.00 | $4,100.00 |
| 0553 | COMPUTER, LAPTOP, RUGGED | 1 | $4,100.00 | $4,100.00 |
| 0553 | COMPUTER, LAPTOP, RUGGED | 1 | $4,100.00 | $4,100.00 |
| 0553 | COMPUTER, LAPTOP, RUGGED | 1 | $4,100.00 | $4,100.00 |
| 0553 | COMPUTER, LAPTOP, RUGGED | 1 | $4,972.95 | $4,972.95 |
| 0554 | COMPUTER, LAPTOP, RUGGED | 1 | $4,100.00 | $4,100.00 |
| 0554 | COMPUTER, LAPTOP, RUGGED | 1 | $4,100.00 | $4,100.00 |
| 0554 | COMPUTER, LAPTOP, RUGGED | 1 | $4,100.00 | $4,100.00 |
| 0554 | COMPUTER, LAPTOP, RUGGED | 1 | $4,100.00 | $4,100.00 |
| 0554 | COMPUTER, LAPTOP, RUGGED | 1 | $4,100.00 | $4,100.00 |
| 0554 | COMPUTER, LAPTOP, RUGGED | 1 | $4,100.00 | $4,100.00 |
| 0554 | COMPUTER, LAPTOP, RUGGED | 1 | $4,100.00 | $4,100.00 |
| 0554 | COMPUTER, LAPTOP, RUGGED | 1 | $4,100.00 | $4,100.00 |
| 0554 | COMPUTER, LAPTOP, RUGGED | 1 | $4,100.00 | $4,100.00 |
| 0554 | COMPUTER, LAPTOP, RUGGED | 1 | $4,100.00 | $4,100.00 |
| 0554 | COMPUTER, LAPTOP, RUGGED | 1 | $4,100.00 | $4,100.00 |
| 0554 | COMPUTER, LAPTOP, RUGGED | 1 | $4,100.00 | $4,100.00 |
| 0554 | COMPUTER, LAPTOP, RUGGED | 1 | $4,100.00 | $4,100.00 |
| 0554 | COMPUTER, LAPTOP, RUGGED | 1 | $4,100.00 | $4,100.00 |
| 0560 | COMPUTER, LAPTOP, RUGGED | 1 | $4,100.00 | $4,100.00 |
| 0560 | COMPUTER, LAPTOP, RUGGED | 1 | $3,955.83 | $3,955.83 |
| 0560 | COMPUTER, LAPTOP, RUGGED | 1 | $4,100.00 | $4,100.00 |
| 0560 | COMPUTER, LAPTOP, RUGGED | 1 | $4,100.00 | $4,100.00 |
| 0560 | COMPUTER, LAPTOP, RUGGED | 1 | $4,100.00 | $4,100.00 |
| 0560 | COMPUTER, LAPTOP, RUGGED | 1 | $4,100.00 | $4,100.00 |
| 0560 | COMPUTER, LAPTOP, RUGGED | 1 | $4,100.00 | $4,100.00 |
| 0560 | COMPUTER, LAPTOP, RUGGED | 1 | $4,100.00 | $4,100.00 |
| 0560 | COMPUTER, LAPTOP, RUGGED | 1 | $4,100.00 | $4,100.00 |
| 0560 | COMPUTER, LAPTOP, RUGGED | 1 | $4,100.00 | $4,100.00 |
| 0560 | COMPUTER, LAPTOP, RUGGED | 1 | $4,100.00 | $4,100.00 |
| 0560 | COMPUTER, LAPTOP, RUGGED | 1 | $4,244.68 | $4,244.68 |
| 0560 | COMPUTER, LAPTOP, RUGGED | 1 | $3,955.83 | $3,955.83 |
| 0560 | COMPUTER, LAPTOP, RUGGED | 1 | $4,100.00 | $4,100.00 |
| 0560 | COMPUTER, LAPTOP, RUGGED | 1 | $4,100.00 | $4,100.00 |
| 0560 | COMPUTER, LAPTOP, RUGGED | 1 | $4,100.00 | $4,100.00 |
| 0560 | COMPUTER, LAPTOP, RUGGED | 1 | $4,100.00 | $4,100.00 |
| 0560 | COMPUTER, LAPTOP, RUGGED | 1 | $4,100.00 | $4,100.00 |
| 0560 | COMPUTER, LAPTOP, RUGGED | 1 | $4,100.00 | $4,100.00 |
| 0560 | COMPUTER, LAPTOP, RUGGED | 1 | $4,100.00 | $4,100.00 |
| 0560 | COMPUTER, LAPTOP, RUGGED | 1 | $4,100.00 | $4,100.00 |
| 0560 | COMPUTER, LAPTOP, RUGGED | 1 | $4,100.00 | $4,100.00 |
| 0560 | COMPUTER, LAPTOP, RUGGED | 1 | $4,100.00 | $4,100.00 |
| 0560 | COMPUTER, LAPTOP, RUGGED | 1 | $4,100.00 | $4,100.00 |
| 0560 | COMPUTER, LAPTOP, RUGGED | 1 | $4,100.00 | $4,100.00 |
| 0560 | COMPUTER, LAPTOP, RUGGED | 1 | $4,100.00 | $4,100.00 |
| 0560 | COMPUTER, LAPTOP, RUGGED | 1 | $4,100.00 | $4,100.00 |
| 0560 | COMPUTER, LAPTOP, RUGGED | 1 | $4,100.00 | $4,100.00 |
| 0560 | COMPUTER, LAPTOP, RUGGED | 1 | $4,100.00 | $4,100.00 |
| 0560 | COMPUTER, LAPTOP, RUGGED | 1 | $4,100.00 | $4,100.00 |
| 0560 | COMPUTER, LAPTOP, RUGGED | 1 | $4,100.00 | $4,100.00 |
| 0560 | COMPUTER, LAPTOP, RUGGED | 1 | $4,100.00 | $4,100.00 |
| 0560 | COMPUTER, LAPTOP, RUGGED | 1 | $4,100.00 | $4,100.00 |
| 0560 | COMPUTER, LAPTOP, RUGGED | 1 | $4,100.00 | $4,100.00 |
| 0560 | COMPUTER, LAPTOP, RUGGED | 1 | $4,100.00 | $4,100.00 |
| 0560 | COMPUTER, LAPTOP, RUGGED | 1 | $4,100.00 | $4,100.00 |
| 0560 | COMPUTER, LAPTOP, RUGGED | 1 | $4,100.00 | $4,100.00 |
| 0560 | COMPUTER, LAPTOP, RUGGED | 1 | $4,100.00 | $4,100.00 |
| 0560 | COMPUTER, LAPTOP, RUGGED | 1 | $4,100.00 | $4,100.00 |
| 0560 | COMPUTER, LAPTOP, RUGGED | 1 | $4,100.00 | $4,100.00 |
| 0560 | COMPUTER, LAPTOP, RUGGED | 1 | $4,100.00 | $4,100.00 |
| 0560 | COMPUTER, LAPTOP, RUGGED | 1 | $4,100.00 | $4,100.00 |
| 0560 | COMPUTER, LAPTOP, RUGGED | 1 | $4,100.00 | $4,100.00 |
| 0560 | COMPUTER, LAPTOP, RUGGED | 1 | $4,100.00 | $4,100.00 |
| 0560 | COMPUTER, LAPTOP, RUGGED | 1 | $4,244.68 | $4,244.68 |
| 0560 | COMPUTER, LAPTOP, RUGGED | 1 | $4,100.00 | $4,100.00 |
| 0560 | COMPUTER, LAPTOP, RUGGED | 1 | $4,244.68 | $4,244.68 |
| 0560 | COMPUTER, LAPTOP, RUGGED | 1 | $4,100.00 | $4,100.00 |
| 0560 | COMPUTER, LAPTOP, RUGGED | 1 | $4,100.00 | $4,100.00 |
| 0560 | COMPUTER, LAPTOP, RUGGED | 1 | $4,100.00 | $4,100.00 |

| Department No. | Description | Qty. | Unit Cost | Total Cost |
|---|---|---|---|---|
| 0560 | COMPUTER, LAPTOP, RUGGED | 1 | $4,100.00 | $4,100.00 |
| 0560 | COMPUTER, LAPTOP, RUGGED | 1 | $4,100.00 | $4,100.00 |
| 0560 | COMPUTER, LAPTOP, RUGGED | 1 | $4,100.00 | $4,100.00 |
| 0560 | COMPUTER, LAPTOP, RUGGED | 1 | $4,100.00 | $4,100.00 |
| 0560 | COMPUTER, LAPTOP, RUGGED | 1 | $4,100.00 | $4,100.00 |
| 0560 | COMPUTER, LAPTOP, RUGGED | 1 | $4,100.00 | $4,100.00 |
| 0560 | COMPUTER, LAPTOP, RUGGED | 1 | $4,100.00 | $4,100.00 |
| 0560 | COMPUTER, LAPTOP, RUGGED | 1 | $4,100.00 | $4,100.00 |
| 0560 | COMPUTER, LAPTOP, RUGGED | 1 | $3,955.83 | $3,955.83 |
| 0560 | COMPUTER, LAPTOP, RUGGED | 1 | $3,955.83 | $3,955.83 |
| 0560 | COMPUTER, LAPTOP, RUGGED | 1 | $3,955.83 | $3,955.83 |
| 0560 | COMPUTER, LAPTOP, RUGGED | 1 | $3,955.83 | $3,955.83 |
| 0560 | COMPUTER, LAPTOP, RUGGED | 1 | $3,955.83 | $3,955.83 |
| 0560 | COMPUTER, LAPTOP, RUGGED | 1 | $3,878.40 | $3,878.40 |
| 0560 | COMPUTER, LAPTOP, RUGGED | 1 | $3,878.40 | $3,878.40 |
| 0560 | COMPUTER, LAPTOP, RUGGED | 1 | $3,955.83 | $3,955.83 |
| 0560 | COMPUTER, LAPTOP, RUGGED | 1 | $3,955.83 | $3,955.83 |
| 0560 | COMPUTER, LAPTOP, RUGGED | 1 | $3,955.83 | $3,955.83 |
| 0560 | COMPUTER, LAPTOP, RUGGED | 1 | $3,955.83 | $3,955.83 |
| 0560 | COMPUTER, LAPTOP, RUGGED | 1 | $3,955.83 | $3,955.83 |
| 0560 | COMPUTER, LAPTOP, RUGGED | 1 | $3,955.83 | $3,955.83 |
| 0560 | COMPUTER, LAPTOP, RUGGED | 1 | $3,955.83 | $3,955.83 |
| 0560 | COMPUTER, LAPTOP, RUGGED | 1 | $3,955.83 | $3,955.83 |
| 0560 | COMPUTER, LAPTOP, RUGGED | 1 | $3,955.83 | $3,955.83 |
| 0560 | COMPUTER, LAPTOP, RUGGED | 1 | $4,100.00 | $4,100.00 |
| 0560 | COMPUTER, LAPTOP, RUGGED | 1 | $4,100.00 | $4,100.00 |
| 0560 | COMPUTER, LAPTOP, RUGGED | 1 | $4,100.00 | $4,100.00 |
| 0560 | COMPUTER, LAPTOP, RUGGED | 1 | $4,100.00 | $4,100.00 |
| 0560 | COMPUTER, LAPTOP, RUGGED | 1 | $4,100.00 | $4,100.00 |
| 0560 | COMPUTER, LAPTOP, RUGGED | 1 | $4,244.68 | $4,244.68 |
| 0560 | COMPUTER, LAPTOP, RUGGED | 1 | $4,100.00 | $4,100.00 |
| 0560 | COMPUTER, LAPTOP, RUGGED | 1 | $4,100.00 | $4,100.00 |
| 0560 | COMPUTER, LAPTOP, RUGGED | 1 | $4,100.00 | $4,100.00 |
| 0560 | COMPUTER, LAPTOP, RUGGED | 1 | $4,100.00 | $4,100.00 |
| 0560 | COMPUTER, LAPTOP, RUGGED | 1 | $4,100.00 | $4,100.00 |
| 0560 | COMPUTER, LAPTOP, RUGGED | 1 | $4,100.00 | $4,100.00 |
| 0560 | COMPUTER, LAPTOP, RUGGED | 1 | $4,100.00 | $4,100.00 |
| 0570 | COMPUTER, LAPTOP, RUGGED | 1 | $4,100.00 | $4,100.00 |
| 0570 | COMPUTER, LAPTOP, RUGGED | 1 | $4,100.00 | $4,100.00 |
| 0570 | COMPUTER, LAPTOP, RUGGED | 1 | $4,100.00 | $4,100.00 |
| 0570 | COMPUTER, LAPTOP, RUGGED | 1 | $4,100.00 | $4,100.00 |
| 0570 | COMPUTER, LAPTOP, RUGGED | 1 | $4,100.00 | $4,100.00 |
| 0570 | COMPUTER, LAPTOP, RUGGED | 1 | $4,100.00 | $4,100.00 |
| 0570 | COMPUTER, LAPTOP, RUGGED | 1 | $4,100.00 | $4,100.00 |
| 0570 | COMPUTER, LAPTOP, RUGGED | 1 | $4,100.00 | $4,100.00 |
| 0570 | COMPUTER, LAPTOP, RUGGED | 1 | $4,100.00 | $4,100.00 |
| 0570 | COMPUTER, LAPTOP, RUGGED | 1 | $4,100.00 | $4,100.00 |
| 0570 | COMPUTER, LAPTOP, RUGGED | 1 | $4,100.00 | $4,100.00 |
| 0570 | COMPUTER, LAPTOP, RUGGED | 1 | $4,100.00 | $4,100.00 |
| 0587 | COMPUTER, LAPTOP, RUGGED | 1 | $4,244.68 | $4,244.68 |
| 0587 | COMPUTER, LAPTOP, RUGGED | 1 | $4,244.68 | $4,244.68 |
| 0587 | COMPUTER, LAPTOP, RUGGED | 1 | $4,100.00 | $4,100.00 |
| 0587 | COMPUTER, LAPTOP, RUGGED | 1 | $4,100.00 | $4,100.00 |
| 0587 | COMPUTER, LAPTOP, RUGGED | 1 | $4,100.00 | $4,100.00 |
| 0587 | COMPUTER, LAPTOP, RUGGED | 1 | $4,100.00 | $4,100.00 |
| 0587 | COMPUTER, LAPTOP, RUGGED | 1 | $4,100.00 | $4,100.00 |
| 0587 | COMPUTER, LAPTOP, RUGGED | 1 | $4,286.95 | $4,286.95 |
| 0587 | COMPUTER, LAPTOP, RUGGED | 1 | $4,100.00 | $4,100.00 |
| 0587 | COMPUTER, LAPTOP, RUGGED | 1 | $4,244.68 | $4,244.68 |

**Williamson County Asset Inventory Report** **2025**

| Department No. | Description | Qty. | Unit Cost | Total Cost |
|---|---|---|---|---|
| 1000 | COMPUTER, LAPTOP, RUGGED | 1 | $4,100.00 | $4,100.00 |
| 1000 | COMPUTER, LAPTOP, RUGGED | 1 | $3,989.09 | $3,989.09 |
| 1000 | COMPUTER, LAPTOP, RUGGED | 1 | $4,100.00 | $4,100.00 |
| 1000 | COMPUTER, LAPTOP, RUGGED | 1 | $3,636.58 | $3,636.58 |
| 1000 | COMPUTER, LAPTOP, RUGGED | 1 | $4,100.00 | $4,100.00 |
| 1000 | COMPUTER, LAPTOP, RUGGED | 1 | $3,636.58 | $3,636.58 |
| 1000 | COMPUTER, LAPTOP, RUGGED | 1 | $3,989.09 | $3,989.09 |
| 1000 | COMPUTER, LAPTOP, RUGGED | 1 | $3,072.91 | $3,072.91 |
| 1000 | COMPUTER, LAPTOP, RUGGED | 1 | $3,989.09 | $3,989.09 |
| 1000 | COMPUTER, LAPTOP, RUGGED | 1 | $3,636.58 | $3,636.58 |
| 1000 | COMPUTER, LAPTOP, RUGGED | 1 | $4,100.00 | $4,100.00 |
| 1000 | COMPUTER, LAPTOP, RUGGED | 1 | $3,989.09 | $3,989.09 |
| 1000 | COMPUTER, LAPTOP, RUGGED | 1 | $4,100.00 | $4,100.00 |
| 1000 | COMPUTER, LAPTOP, RUGGED | 1 | $4,100.00 | $4,100.00 |
| 1000 | COMPUTER, LAPTOP, RUGGED | 1 | $3,636.58 | $3,636.58 |
| 1000 | COMPUTER, LAPTOP, RUGGED | 1 | $3,333.56 | $3,333.56 |
| 1000 | COMPUTER, LAPTOP, RUGGED | 1 | $4,100.00 | $4,100.00 |
| 1000 | COMPUTER, LAPTOP, RUGGED | 1 | $4,147.55 | $4,147.55 |
| 1000 | COMPUTER, LAPTOP, RUGGED | 1 | $4,100.00 | $4,100.00 |
| 1000 | COMPUTER, LAPTOP, RUGGED | 1 | $4,100.00 | $4,100.00 |
| 1000 | COMPUTER, LAPTOP, RUGGED | 1 | $4,100.00 | $4,100.00 |
| 1000 | COMPUTER, LAPTOP, RUGGED | 1 | $3,072.91 | $3,072.91 |
| 0545 | COMPUTER, MINI, W/ MONITOR (SFF/MFF) | 1 | $500.00 | $500.00 |
| 0581 | COMPUTER, MINI, W/ MONITOR (SFF/MFF) | 1 | $850.00 | $850.00 |
| 0111 | COMPUTER, MONITOR, ALL-IN-ONE (AIO) | 1 | $1,100.00 | $1,100.00 |
| 0426 | COMPUTER, MONITOR, ALL-IN-ONE (AIO) | 1 | $1,100.00 | $1,100.00 |
| 0426 | COMPUTER, MONITOR, ALL-IN-ONE (AIO) | 1 | $1,100.00 | $1,100.00 |
| 0428 | COMPUTER, MONITOR, ALL-IN-ONE (AIO) | 1 | $1,100.00 | $1,100.00 |
| 0435 | COMPUTER, MONITOR, ALL-IN-ONE (AIO) | 1 | $1,128.67 | $1,128.67 |
| 0436 | COMPUTER, MONITOR, ALL-IN-ONE (AIO) | 1 | $1,100.00 | $1,100.00 |
| 0438 | COMPUTER, MONITOR, ALL-IN-ONE (AIO) | 1 | $1,100.00 | $1,100.00 |
| 0438 | COMPUTER, MONITOR, ALL-IN-ONE (AIO) | 1 | $1,128.67 | $1,128.67 |
| 0439 | COMPUTER, MONITOR, ALL-IN-ONE (AIO) | 1 | $1,389.99 | $1,389.99 |
| 0441 | COMPUTER, MONITOR, ALL-IN-ONE (AIO) | 1 | $1,100.00 | $1,100.00 |
| 0441 | COMPUTER, MONITOR, ALL-IN-ONE (AIO) | 1 | $1,100.00 | $1,100.00 |
| 0451 | COMPUTER, MONITOR, ALL-IN-ONE (AIO) | 1 | $1,100.00 | $1,100.00 |
| 0453 | COMPUTER, MONITOR, ALL-IN-ONE (AIO) | 1 | $1,100.00 | $1,100.00 |
| 0453 | COMPUTER, MONITOR, ALL-IN-ONE (AIO) | 1 | $1,100.00 | $1,100.00 |
| 0454 | COMPUTER, MONITOR, ALL-IN-ONE (AIO) | 1 | $1,100.00 | $1,100.00 |
| 0492 | COMPUTER, MONITOR, ALL-IN-ONE (AIO) | 1 | $1,100.00 | $1,100.00 |
| 0492 | COMPUTER, MONITOR, ALL-IN-ONE (AIO) | 1 | $1,100.00 | $1,100.00 |
| 0492 | COMPUTER, MONITOR, ALL-IN-ONE (AIO) | 1 | $1,100.00 | $1,100.00 |
| 0492 | COMPUTER, MONITOR, ALL-IN-ONE (AIO) | 1 | $1,100.00 | $1,100.00 |
| 0492 | COMPUTER, MONITOR, ALL-IN-ONE (AIO) | 1 | $1,100.00 | $1,100.00 |
| 0503 | COMPUTER, MONITOR, ALL-IN-ONE (AIO) | 1 | $1,100.00 | $1,100.00 |
| 0503 | COMPUTER, MONITOR, ALL-IN-ONE (AIO) | 1 | $1,766.19 | $1,766.19 |
| 0540 | COMPUTER, MONITOR, ALL-IN-ONE (AIO) | 1 | $1,100.00 | $1,100.00 |
| 0545 | COMPUTER, MONITOR, ALL-IN-ONE (AIO) | 1 | $1,100.00 | $1,100.00 |
| 0545 | COMPUTER, MONITOR, ALL-IN-ONE (AIO) | 1 | $1,100.00 | $1,100.00 |
| 0545 | COMPUTER, MONITOR, ALL-IN-ONE (AIO) | 1 | $1,100.00 | $1,100.00 |
| 0545 | COMPUTER, MONITOR, ALL-IN-ONE (AIO) | 1 | $1,100.00 | $1,100.00 |
| 0545 | COMPUTER, MONITOR, ALL-IN-ONE (AIO) | 1 | $1,100.00 | $1,100.00 |
| 0545 | COMPUTER, MONITOR, ALL-IN-ONE (AIO) | 1 | $1,100.00 | $1,100.00 |
| 0545 | COMPUTER, MONITOR, ALL-IN-ONE (AIO) | 1 | $1,100.00 | $1,100.00 |
| 0545 | COMPUTER, MONITOR, ALL-IN-ONE (AIO) | 1 | $1,100.00 | $1,100.00 |
| 0545 | COMPUTER, MONITOR, ALL-IN-ONE (AIO) | 1 | $1,100.00 | $1,100.00 |
| 0545 | COMPUTER, MONITOR, ALL-IN-ONE (AIO) | 1 | $1,023.56 | $1,023.56 |
| 0545 | COMPUTER, MONITOR, ALL-IN-ONE (AIO) | 1 | $1,100.00 | $1,100.00 |
| 0545 | COMPUTER, MONITOR, ALL-IN-ONE (AIO) | 1 | $1,100.00 | $1,100.00 |
| 0545 | COMPUTER, MONITOR, ALL-IN-ONE (AIO) | 1 | $1,100.00 | $1,100.00 |

| Department No. | Description | Qty. | Unit Cost | Total Cost |
|---|---|---|---|---|
| 0545 | COMPUTER, MONITOR, ALL-IN-ONE (AIO) | 1 | $1,100.00 | $1,100.00 |
| 0560 | COMPUTER, MONITOR, ALL-IN-ONE (AIO) | 1 | $1,100.00 | $1,100.00 |
| 0576 | COMPUTER, MONITOR, ALL-IN-ONE (AIO) | 1 | $1,100.00 | $1,100.00 |
| 0576 | COMPUTER, MONITOR, ALL-IN-ONE (AIO) | 1 | $1,108.00 | $1,108.00 |
| 0576 | COMPUTER, MONITOR, ALL-IN-ONE (AIO) | 1 | $1,100.00 | $1,100.00 |
| 0576 | COMPUTER, MONITOR, ALL-IN-ONE (AIO) | 1 | $1,100.00 | $1,100.00 |
| 0576 | COMPUTER, MONITOR, ALL-IN-ONE (AIO) | 1 | $1,108.00 | $1,108.00 |
| 0576 | COMPUTER, MONITOR, ALL-IN-ONE (AIO) | 1 | $1,151.54 | $1,151.54 |
| 0576 | COMPUTER, MONITOR, ALL-IN-ONE (AIO) | 1 | $1,100.00 | $1,100.00 |
| 0576 | COMPUTER, MONITOR, ALL-IN-ONE (AIO) | 1 | $1,108.00 | $1,108.00 |
| 0576 | COMPUTER, MONITOR, ALL-IN-ONE (AIO) | 1 | $1,108.00 | $1,108.00 |
| 0576 | COMPUTER, MONITOR, ALL-IN-ONE (AIO) | 1 | $1,100.00 | $1,100.00 |
| 0576 | COMPUTER, MONITOR, ALL-IN-ONE (AIO) | 1 | $1,108.00 | $1,108.00 |
| 0576 | COMPUTER, MONITOR, ALL-IN-ONE (AIO) | 1 | $1,108.00 | $1,108.00 |
| 0576 | COMPUTER, MONITOR, ALL-IN-ONE (AIO) | 1 | $1,100.00 | $1,100.00 |
| 0576 | COMPUTER, MONITOR, ALL-IN-ONE (AIO) | 1 | $1,100.00 | $1,100.00 |
| 0576 | COMPUTER, MONITOR, ALL-IN-ONE (AIO) | 1 | $1,100.00 | $1,100.00 |
| 0576 | COMPUTER, MONITOR, ALL-IN-ONE (AIO) | 1 | $1,023.56 | $1,023.56 |
| 0576 | COMPUTER, MONITOR, ALL-IN-ONE (AIO) | 1 | $1,100.00 | $1,100.00 |
| 0576 | COMPUTER, MONITOR, ALL-IN-ONE (AIO) | 1 | $1,100.00 | $1,100.00 |
| 0576 | COMPUTER, MONITOR, ALL-IN-ONE (AIO) | 1 | $1,108.00 | $1,108.00 |
| 0576 | COMPUTER, MONITOR, ALL-IN-ONE (AIO) | 1 | $1,378.17 | $1,378.17 |
| 0576 | COMPUTER, MONITOR, ALL-IN-ONE (AIO) | 1 | $1,108.00 | $1,108.00 |
| 0576 | COMPUTER, MONITOR, ALL-IN-ONE (AIO) | 1 | $1,100.00 | $1,100.00 |
| 0576 | COMPUTER, MONITOR, ALL-IN-ONE (AIO) | 1 | $1,108.00 | $1,108.00 |
| 0576 | COMPUTER, MONITOR, ALL-IN-ONE (AIO) | 1 | $1,108.00 | $1,108.00 |
| 0576 | COMPUTER, MONITOR, ALL-IN-ONE (AIO) | 1 | $1,108.00 | $1,108.00 |
| 0576 | COMPUTER, MONITOR, ALL-IN-ONE (AIO) | 1 | $1,100.00 | $1,100.00 |
| 0576 | COMPUTER, MONITOR, ALL-IN-ONE (AIO) | 1 | $1,100.00 | $1,100.00 |
| 0576 | COMPUTER, MONITOR, ALL-IN-ONE (AIO) | 1 | $1,108.00 | $1,108.00 |
| 0576 | COMPUTER, MONITOR, ALL-IN-ONE (AIO) | 1 | $1,100.00 | $1,100.00 |
| 0576 | COMPUTER, MONITOR, ALL-IN-ONE (AIO) | 1 | $1,108.00 | $1,108.00 |
| 0576 | COMPUTER, MONITOR, ALL-IN-ONE (AIO) | 1 | $1,151.54 | $1,151.54 |
| 0576 | COMPUTER, MONITOR, ALL-IN-ONE (AIO) | 1 | $1,151.54 | $1,151.54 |
| 0576 | COMPUTER, MONITOR, ALL-IN-ONE (AIO) | 1 | $1,151.54 | $1,151.54 |
| 0576 | COMPUTER, MONITOR, ALL-IN-ONE (AIO) | 1 | $1,100.00 | $1,100.00 |
| 0576 | COMPUTER, MONITOR, ALL-IN-ONE (AIO) | 1 | $1,100.00 | $1,100.00 |
| 0576 | COMPUTER, MONITOR, ALL-IN-ONE (AIO) | 1 | $1,108.00 | $1,108.00 |
| 0576 | COMPUTER, MONITOR, ALL-IN-ONE (AIO) | 1 | $1,108.00 | $1,108.00 |
| 0576 | COMPUTER, MONITOR, ALL-IN-ONE (AIO) | 1 | $1,378.17 | $1,378.17 |
| 0576 | COMPUTER, MONITOR, ALL-IN-ONE (AIO) | 1 | $1,100.00 | $1,100.00 |
| 0576 | COMPUTER, MONITOR, ALL-IN-ONE (AIO) | 1 | $1,100.00 | $1,100.00 |
| 0576 | COMPUTER, MONITOR, ALL-IN-ONE (AIO) | 1 | $1,070.09 | $1,070.09 |
| 0576 | COMPUTER, MONITOR, ALL-IN-ONE (AIO) | 1 | $1,100.00 | $1,100.00 |
| 0576 | COMPUTER, MONITOR, ALL-IN-ONE (AIO) | 1 | $1,151.54 | $1,151.54 |
| 0576 | COMPUTER, MONITOR, ALL-IN-ONE (AIO) | 1 | $1,108.00 | $1,108.00 |
| 0576 | COMPUTER, MONITOR, ALL-IN-ONE (AIO) | 1 | $1,108.00 | $1,108.00 |
| 0576 | COMPUTER, MONITOR, ALL-IN-ONE (AIO) | 1 | $1,100.00 | $1,100.00 |
| 0576 | COMPUTER, MONITOR, ALL-IN-ONE (AIO) | 1 | $1,100.00 | $1,100.00 |
| 0576 | COMPUTER, MONITOR, ALL-IN-ONE (AIO) | 1 | $1,100.00 | $1,100.00 |
| 0576 | COMPUTER, MONITOR, ALL-IN-ONE (AIO) | 1 | $1,100.00 | $1,100.00 |
| 0576 | COMPUTER, MONITOR, ALL-IN-ONE (AIO) | 1 | $1,100.00 | $1,100.00 |
| 0576 | COMPUTER, MONITOR, ALL-IN-ONE (AIO) | 1 | $1,100.00 | $1,100.00 |
| 0576 | COMPUTER, MONITOR, ALL-IN-ONE (AIO) | 1 | $1,100.00 | $1,100.00 |
| 0576 | COMPUTER, MONITOR, ALL-IN-ONE (AIO) | 1 | $1,010.44 | $1,010.44 |
| 0576 | COMPUTER, MONITOR, ALL-IN-ONE (AIO) | 1 | $1,108.00 | $1,108.00 |

| Department No. | Description | Qty. | Unit Cost | Total Cost |
|---|---|---|---|---|
| 0576 | COMPUTER, MONITOR, ALL-IN-ONE (AIO) | 1 | $1,378.17 | $1,378.17 |
| 0576 | COMPUTER, MONITOR, ALL-IN-ONE (AIO) | 1 | $1,108.00 | $1,108.00 |
| 0576 | COMPUTER, MONITOR, ALL-IN-ONE (AIO) | 1 | $1,108.00 | $1,108.00 |
| 0576 | COMPUTER, MONITOR, ALL-IN-ONE (AIO) | 1 | $1,108.00 | $1,108.00 |
| 0576 | COMPUTER, MONITOR, ALL-IN-ONE (AIO) | 1 | $1,108.00 | $1,108.00 |
| 0576 | COMPUTER, MONITOR, ALL-IN-ONE (AIO) | 1 | $1,108.00 | $1,108.00 |
| 0576 | COMPUTER, MONITOR, ALL-IN-ONE (AIO) | 1 | $1,100.00 | $1,100.00 |
| 0576 | COMPUTER, MONITOR, ALL-IN-ONE (AIO) | 1 | $1,100.00 | $1,100.00 |
| 0576 | COMPUTER, MONITOR, ALL-IN-ONE (AIO) | 1 | $1,100.00 | $1,100.00 |
| 0576 | COMPUTER, MONITOR, ALL-IN-ONE (AIO) | 1 | $1,100.00 | $1,100.00 |
| 0576 | COMPUTER, MONITOR, ALL-IN-ONE (AIO) | 1 | $1,108.00 | $1,108.00 |
| 0576 | COMPUTER, MONITOR, ALL-IN-ONE (AIO) | 1 | $1,100.00 | $1,100.00 |
| 0581 | COMPUTER, MONITOR, ALL-IN-ONE (AIO) | 1 | $1,100.00 | $1,100.00 |
| 0665 | COMPUTER, MONITOR, ALL-IN-ONE (AIO) | 1 | $1,068.55 | $1,068.55 |
| 0503 | COMPUTER, NETWORK ATTACHED STORAGE (NAS), HIGH | 1 | $29,550.00 | $29,550.00 |
| 0503 | COMPUTER, NETWORK ATTACHED STORAGE (NAS), HIGH | 1 | $29,550.00 | $29,550.00 |
| 0503 | COMPUTER, NETWORK ATTACHED STORAGE (NAS), HIGH | 1 | $29,550.00 | $29,550.00 |
| 0503 | COMPUTER, NETWORK ATTACHED STORAGE (NAS), HIGH | 1 | $29,550.00 | $29,550.00 |
| 0503 | COMPUTER, NETWORK ATTACHED STORAGE (NAS), HIGH | 1 | $8,550.00 | $8,550.00 |
| 0503 | COMPUTER, NETWORK ATTACHED STORAGE (NAS), HIGH | 1 | $29,550.00 | $29,550.00 |
| 0503 | COMPUTER, NETWORK ATTACHED STORAGE (NAS), HIGH | 1 | $29,550.00 | $29,550.00 |
| 0503 | COMPUTER, NETWORK ATTACHED STORAGE (NAS), HIGH | 1 | $29,550.00 | $29,550.00 |
| 0503 | COMPUTER, RACK FILE SERVER | 1 | $3,745.00 | $3,745.00 |
| 0503 | COMPUTER, RACK FILE SERVER | 1 | $3,745.00 | $3,745.00 |
| 0541 | COMPUTER, SIGN-IN SYSTEM | 1 | $3,000.00 | $3,000.00 |
| 0541 | COMPUTER, SIGN-IN SYSTEM | 1 | $3,000.00 | $3,000.00 |
| 0503 | COMPUTER, STORAGE APPLIANCE, NETWORK | 1 | $354,642.27 | $354,642.27 |
| 0503 | COMPUTER, STORAGE APPLIANCE, NETWORK | 1 | $175,000.00 | $175,000.00 |
| 0503 | COMPUTER, STORAGE APPLIANCE, NETWORK | 1 | $175,000.00 | $175,000.00 |
| 0503 | COMPUTER, STORAGE APPLIANCE, NETWORK | 1 | $175,000.00 | $175,000.00 |
| 0503 | COMPUTER, STORAGE ARRAY, HIGH-END | 1 | $25,000.00 | $25,000.00 |
| 0503 | COMPUTER, STORAGE ARRAY, HIGH-END | 1 | $25,000.00 | $25,000.00 |
| 0503 | COMPUTER, STORAGE ARRAY, HIGH-END | 1 | $25,000.00 | $25,000.00 |
| 0509 | COMPUTER, TABLET, RUGGED | 1 | $3,250.00 | $3,250.00 |
| 0509 | COMPUTER, TABLET, RUGGED | 1 | $3,250.00 | $3,250.00 |
| 0509 | COMPUTER, TABLET, RUGGED | 1 | $3,250.00 | $3,250.00 |
| 0509 | COMPUTER, TABLET, RUGGED | 1 | $3,250.00 | $3,250.00 |
| 0540 | COMPUTER, TABLET, RUGGED | 1 | $4,100.00 | $4,100.00 |
| 0552 | COMPUTER, TABLET, RUGGED | 1 | $2,072.00 | $2,072.00 |
| 0587 | COMPUTER, TABLET, RUGGED | 1 | $750.00 | $750.00 |
| 0210 | COMPUTER, W/ MONITOR | 1 | $1,077.85 | $1,077.85 |
| 0210 | COMPUTER, W/ MONITOR | 1 | $850.00 | $850.00 |
| 0210 | COMPUTER, W/ MONITOR | 1 | $850.00 | $850.00 |
| 0210 | COMPUTER, W/ MONITOR | 1 | $850.00 | $850.00 |
| 0210 | COMPUTER, W/ MONITOR | 1 | $850.00 | $850.00 |
| 0210 | COMPUTER, W/ MONITOR | 1 | $850.00 | $850.00 |
| 0210 | COMPUTER, W/ MONITOR | 1 | $850.00 | $850.00 |
| 0210 | COMPUTER, W/ MONITOR | 1 | $850.00 | $850.00 |
| 0210 | COMPUTER, W/ MONITOR | 1 | $850.00 | $850.00 |
| 0210 | COMPUTER, W/ MONITOR | 1 | $850.00 | $850.00 |
| 0210 | COMPUTER, W/ MONITOR | 1 | $850.00 | $850.00 |
| 0210 | COMPUTER, W/ MONITOR | 1 | $850.00 | $850.00 |
| 0210 | COMPUTER, W/ MONITOR | 1 | $850.00 | $850.00 |
| 0210 | COMPUTER, W/ MONITOR | 1 | $850.00 | $850.00 |
| 0210 | COMPUTER, W/ MONITOR | 1 | $850.00 | $850.00 |
| 0210 | COMPUTER, W/ MONITOR | 1 | $850.00 | $850.00 |
| 0210 | COMPUTER, W/ MONITOR | 1 | $850.00 | $850.00 |
| 0210 | COMPUTER, W/ MONITOR | 1 | $850.00 | $850.00 |
| 0210 | COMPUTER, W/ MONITOR | 1 | $850.00 | $850.00 |
| 0210 | COMPUTER, W/ MONITOR | 1 | $850.00 | $850.00 |
| 0210 | COMPUTER, W/ MONITOR | 1 | $850.00 | $850.00 |
| 0210 | COMPUTER, W/ MONITOR | 1 | $850.00 | $850.00 |

| Department No. | Description | Qty. | Unit Cost | Total Cost |
|---|---|---|---|---|
| 0210 | COMPUTER, W/ MONITOR | 1 | $1,240.55 | $1,240.55 |
| 0210 | COMPUTER, W/ MONITOR | 1 | $850.00 | $850.00 |
| 0210 | COMPUTER, W/ MONITOR | 1 | $850.00 | $850.00 |
| 0210 | COMPUTER, W/ MONITOR | 1 | $850.00 | $850.00 |
| 0210 | COMPUTER, W/ MONITOR | 1 | $672.87 | $672.87 |
| 0210 | COMPUTER, W/ MONITOR | 1 | $850.00 | $850.00 |
| 0210 | COMPUTER, W/ MONITOR | 1 | $850.00 | $850.00 |
| 0210 | COMPUTER, W/ MONITOR | 1 | $1,080.54 | $1,080.54 |
| 0210 | COMPUTER, W/ MONITOR | 1 | $850.00 | $850.00 |
| 0210 | COMPUTER, W/ MONITOR | 1 | $850.00 | $850.00 |
| 0210 | COMPUTER, W/ MONITOR | 1 | $850.00 | $850.00 |
| 0210 | COMPUTER, W/ MONITOR | 1 | $850.00 | $850.00 |
| 0210 | COMPUTER, W/ MONITOR | 1 | $850.00 | $850.00 |
| 0210 | COMPUTER, W/ MONITOR | 1 | $1,526.37 | $1,526.37 |
| 0210 | COMPUTER, W/ MONITOR | 1 | $850.00 | $850.00 |
| 0210 | COMPUTER, W/ MONITOR | 1 | $850.00 | $850.00 |
| 0210 | COMPUTER, W/ MONITOR | 1 | $850.00 | $850.00 |
| 0210 | COMPUTER, W/ MONITOR | 1 | $1,255.95 | $1,255.95 |
| 0210 | COMPUTER, W/ MONITOR | 1 | $1,493.68 | $1,493.68 |
| 0210 | COMPUTER, W/ MONITOR | 1 | $1,493.68 | $1,493.68 |
| 0210 | COMPUTER, W/ MONITOR | 1 | $1,526.37 | $1,526.37 |
| 0210 | COMPUTER, W/ MONITOR | 1 | $850.00 | $850.00 |
| 0215 | COMPUTER, W/ MONITOR | 1 | $748.57 | $748.57 |
| 0215 | COMPUTER, W/ MONITOR | 1 | $1,361.06 | $1,361.06 |
| 0215 | COMPUTER, W/ MONITOR | 1 | $1,544.80 | $1,544.80 |
| 0215 | COMPUTER, W/ MONITOR | 1 | $850.00 | $850.00 |
| 0215 | COMPUTER, W/ MONITOR | 1 | $850.00 | $850.00 |
| 0215 | COMPUTER, W/ MONITOR | 1 | $850.00 | $850.00 |
| 0215 | COMPUTER, W/ MONITOR | 1 | $858.00 | $858.00 |
| 0402 | COMPUTER, W/ MONITOR | 1 | $850.00 | $850.00 |
| 0402 | COMPUTER, W/ MONITOR | 1 | $850.00 | $850.00 |
| 0402 | COMPUTER, W/ MONITOR | 1 | $850.00 | $850.00 |
| 0403 | COMPUTER, W/ MONITOR | 1 | $1,316.00 | $1,316.00 |
| 0403 | COMPUTER, W/ MONITOR | 1 | $1,316.00 | $1,316.00 |
| 0403 | COMPUTER, W/ MONITOR | 1 | $1,316.00 | $1,316.00 |
| 0403 | COMPUTER, W/ MONITOR | 1 | $850.00 | $850.00 |
| 0403 | COMPUTER, W/ MONITOR | 1 | $1,316.00 | $1,316.00 |
| 0403 | COMPUTER, W/ MONITOR | 1 | $779.07 | $779.07 |
| 0403 | COMPUTER, W/ MONITOR | 1 | $1,121.00 | $1,121.00 |
| 0403 | COMPUTER, W/ MONITOR | 1 | $850.00 | $850.00 |
| 0403 | COMPUTER, W/ MONITOR | 1 | $1,316.00 | $1,316.00 |
| 0403 | COMPUTER, W/ MONITOR | 1 | $1,316.00 | $1,316.00 |
| 0403 | COMPUTER, W/ MONITOR | 1 | $1,316.00 | $1,316.00 |
| 0403 | COMPUTER, W/ MONITOR | 1 | $850.00 | $850.00 |
| 0403 | COMPUTER, W/ MONITOR | 1 | $1,316.00 | $1,316.00 |
| 0403 | COMPUTER, W/ MONITOR | 1 | $1,316.00 | $1,316.00 |
| 0403 | COMPUTER, W/ MONITOR | 1 | $1,121.00 | $1,121.00 |
| 0403 | COMPUTER, W/ MONITOR | 1 | $1,316.00 | $1,316.00 |
| 0403 | COMPUTER, W/ MONITOR | 1 | $850.00 | $850.00 |
| 0403 | COMPUTER, W/ MONITOR | 1 | $850.00 | $850.00 |
| 0403 | COMPUTER, W/ MONITOR | 1 | $850.00 | $850.00 |
| 0403 | COMPUTER, W/ MONITOR | 1 | $850.00 | $850.00 |
| 0403 | COMPUTER, W/ MONITOR | 1 | $850.00 | $850.00 |
| 0403 | COMPUTER, W/ MONITOR | 1 | $850.00 | $850.00 |
| 0403 | COMPUTER, W/ MONITOR | 1 | $850.00 | $850.00 |
| 0403 | COMPUTER, W/ MONITOR | 1 | $850.00 | $850.00 |
| 0403 | COMPUTER, W/ MONITOR | 1 | $850.00 | $850.00 |
| 0403 | COMPUTER, W/ MONITOR | 1 | $850.00 | $850.00 |
| 0403 | COMPUTER, W/ MONITOR | 1 | $850.00 | $850.00 |
| 0403 | COMPUTER, W/ MONITOR | 1 | $850.00 | $850.00 |

| Department No. | Description | Qty. | Unit Cost | Total Cost |
|---|---|---|---|---|
| 0403 | COMPUTER, W/ MONITOR | 1 | $850.00 | $850.00 |
| 0403 | COMPUTER, W/ MONITOR | 1 | $850.00 | $850.00 |
| 0403 | COMPUTER, W/ MONITOR | 1 | $850.00 | $850.00 |
| 0403 | COMPUTER, W/ MONITOR | 1 | $850.00 | $850.00 |
| 0403 | COMPUTER, W/ MONITOR | 1 | $850.00 | $850.00 |
| 0403 | COMPUTER, W/ MONITOR | 1 | $850.00 | $850.00 |
| 0403 | COMPUTER, W/ MONITOR | 1 | $1,121.00 | $1,121.00 |
| 0403 | COMPUTER, W/ MONITOR | 1 | $850.00 | $850.00 |
| 0403 | COMPUTER, W/ MONITOR | 1 | $674.01 | $674.01 |
| 0403 | COMPUTER, W/ MONITOR | 1 | $850.00 | $850.00 |
| 0403 | COMPUTER, W/ MONITOR | 1 | $672.87 | $672.87 |
| 0403 | COMPUTER, W/ MONITOR | 1 | $1,316.00 | $1,316.00 |
| 0403 | COMPUTER, W/ MONITOR | 1 | $1,121.00 | $1,121.00 |
| 0403 | COMPUTER, W/ MONITOR | 1 | $952.38 | $952.38 |
| 0403 | COMPUTER, W/ MONITOR | 1 | $850.00 | $850.00 |
| 0404 | COMPUTER, W/ MONITOR | 1 | $850.00 | $850.00 |
| 0404 | COMPUTER, W/ MONITOR | 1 | $850.00 | $850.00 |
| 0404 | COMPUTER, W/ MONITOR | 1 | $850.00 | $850.00 |
| 0404 | COMPUTER, W/ MONITOR | 1 | $850.00 | $850.00 |
| 0404 | COMPUTER, W/ MONITOR | 1 | $850.00 | $850.00 |
| 0404 | COMPUTER, W/ MONITOR | 1 | $850.00 | $850.00 |
| 0404 | COMPUTER, W/ MONITOR | 1 | $850.00 | $850.00 |
| 0404 | COMPUTER, W/ MONITOR | 1 | $850.00 | $850.00 |
| 0404 | COMPUTER, W/ MONITOR | 1 | $850.00 | $850.00 |
| 0404 | COMPUTER, W/ MONITOR | 1 | $850.00 | $850.00 |
| 0404 | COMPUTER, W/ MONITOR | 1 | $850.00 | $850.00 |
| 0404 | COMPUTER, W/ MONITOR | 1 | $850.00 | $850.00 |
| 0404 | COMPUTER, W/ MONITOR | 1 | $850.00 | $850.00 |
| 0404 | COMPUTER, W/ MONITOR | 1 | $850.00 | $850.00 |
| 0404 | COMPUTER, W/ MONITOR | 1 | $850.00 | $850.00 |
| 0404 | COMPUTER, W/ MONITOR | 1 | $850.00 | $850.00 |
| 0404 | COMPUTER, W/ MONITOR | 1 | $850.00 | $850.00 |
| 0404 | COMPUTER, W/ MONITOR | 1 | $850.00 | $850.00 |
| 0404 | COMPUTER, W/ MONITOR | 1 | $850.00 | $850.00 |
| 0404 | COMPUTER, W/ MONITOR | 1 | $850.00 | $850.00 |
| 0404 | COMPUTER, W/ MONITOR | 1 | $850.00 | $850.00 |
| 0404 | COMPUTER, W/ MONITOR | 1 | $850.00 | $850.00 |
| 0404 | COMPUTER, W/ MONITOR | 1 | $850.00 | $850.00 |
| 0404 | COMPUTER, W/ MONITOR | 1 | $850.00 | $850.00 |
| 0404 | COMPUTER, W/ MONITOR | 1 | $850.00 | $850.00 |
| 0405 | COMPUTER, W/ MONITOR | 1 | $1,184.94 | $1,184.94 |
| 0425 | COMPUTER, W/ MONITOR | 1 | $929.12 | $929.12 |
| 0425 | COMPUTER, W/ MONITOR | 1 | $929.12 | $929.12 |
| 0425 | COMPUTER, W/ MONITOR | 1 | $929.12 | $929.12 |
| 0426 | COMPUTER, W/ MONITOR | 1 | $850.00 | $850.00 |
| 0426 | COMPUTER, W/ MONITOR | 1 | $1,124.14 | $1,124.14 |
| 0426 | COMPUTER, W/ MONITOR | 1 | $850.00 | $850.00 |
| 0426 | COMPUTER, W/ MONITOR | 1 | $850.00 | $850.00 |
| 0427 | COMPUTER, W/ MONITOR | 1 | $850.00 | $850.00 |
| 0427 | COMPUTER, W/ MONITOR | 1 | $900.00 | $900.00 |
| 0428 | COMPUTER, W/ MONITOR | 1 | $850.00 | $850.00 |
| 0435 | COMPUTER, W/ MONITOR | 1 | $850.00 | $850.00 |
| 0435 | COMPUTER, W/ MONITOR | 1 | $850.00 | $850.00 |
| 0435 | COMPUTER, W/ MONITOR | 1 | $850.00 | $850.00 |
| 0435 | COMPUTER, W/ MONITOR | 1 | $921.33 | $921.33 |
| 0435 | COMPUTER, W/ MONITOR | 1 | $867.15 | $867.15 |
| 0435 | COMPUTER, W/ MONITOR | 1 | $850.00 | $850.00 |
| 0435 | COMPUTER, W/ MONITOR | 1 | $850.00 | $850.00 |
| 0435 | COMPUTER, W/ MONITOR | 1 | $850.00 | $850.00 |
| 0436 | COMPUTER, W/ MONITOR | 1 | $850.00 | $850.00 |
| 0436 | COMPUTER, W/ MONITOR | 1 | $850.00 | $850.00 |
| 0437 | COMPUTER, W/ MONITOR | 1 | $850.00 | $850.00 |
| 0437 | COMPUTER, W/ MONITOR | 1 | $850.00 | $850.00 |

| Department No. | Description | Qty. | Unit Cost | Total Cost |
|---|---|---|---|---|
| 0437 | COMPUTER, W/ MONITOR | 1 | $850.00 | $850.00 |
| 0438 | COMPUTER, W/ MONITOR | 1 | $1,142.06 | $1,142.06 |
| 0438 | COMPUTER, W/ MONITOR | 1 | $850.00 | $850.00 |
| 0438 | COMPUTER, W/ MONITOR | 1 | $850.00 | $850.00 |
| 0439 | COMPUTER, W/ MONITOR | 1 | $1,347.87 | $1,347.87 |
| 0439 | COMPUTER, W/ MONITOR | 1 | $985.77 | $985.77 |
| 0440 | COMPUTER, W/ MONITOR | 1 | $850.00 | $850.00 |
| 0440 | COMPUTER, W/ MONITOR | 1 | $766.63 | $766.63 |
| 0440 | COMPUTER, W/ MONITOR | 1 | $766.63 | $766.63 |
| 0440 | COMPUTER, W/ MONITOR | 1 | $766.63 | $766.63 |
| 0440 | COMPUTER, W/ MONITOR | 1 | $766.63 | $766.63 |
| 0440 | COMPUTER, W/ MONITOR | 1 | $766.63 | $766.63 |
| 0440 | COMPUTER, W/ MONITOR | 1 | $850.00 | $850.00 |
| 0440 | COMPUTER, W/ MONITOR | 1 | $1,070.60 | $1,070.60 |
| 0440 | COMPUTER, W/ MONITOR | 1 | $850.00 | $850.00 |
| 0440 | COMPUTER, W/ MONITOR | 1 | $934.15 | $934.15 |
| 0440 | COMPUTER, W/ MONITOR | 1 | $766.63 | $766.63 |
| 0440 | COMPUTER, W/ MONITOR | 1 | $1,070.60 | $1,070.60 |
| 0440 | COMPUTER, W/ MONITOR | 1 | $766.63 | $766.63 |
| 0440 | COMPUTER, W/ MONITOR | 1 | $766.63 | $766.63 |
| 0441 | COMPUTER, W/ MONITOR | 1 | $850.00 | $850.00 |
| 0441 | COMPUTER, W/ MONITOR | 1 | $850.00 | $850.00 |
| 0441 | COMPUTER, W/ MONITOR | 1 | $850.00 | $850.00 |
| 0441 | COMPUTER, W/ MONITOR | 1 | $1,205.05 | $1,205.05 |
| 0441 | COMPUTER, W/ MONITOR | 1 | $1,205.05 | $1,205.05 |
| 0441 | COMPUTER, W/ MONITOR | 1 | $850.00 | $850.00 |
| 0441 | COMPUTER, W/ MONITOR | 1 | $850.00 | $850.00 |
| 0450 | COMPUTER, W/ MONITOR | 1 | $850.00 | $850.00 |
| 0450 | COMPUTER, W/ MONITOR | 1 | $850.00 | $850.00 |
| 0450 | COMPUTER, W/ MONITOR | 1 | $850.00 | $850.00 |
| 0450 | COMPUTER, W/ MONITOR | 1 | $850.00 | $850.00 |
| 0450 | COMPUTER, W/ MONITOR | 1 | $850.00 | $850.00 |
| 0450 | COMPUTER, W/ MONITOR | 1 | $850.00 | $850.00 |
| 0450 | COMPUTER, W/ MONITOR | 1 | $850.00 | $850.00 |
| 0450 | COMPUTER, W/ MONITOR | 1 | $850.00 | $850.00 |
| 0451 | COMPUTER, W/ MONITOR | 1 | $850.00 | $850.00 |
| 0451 | COMPUTER, W/ MONITOR | 1 | $926.00 | $926.00 |
| 0451 | COMPUTER, W/ MONITOR | 1 | $934.15 | $934.15 |
| 0451 | COMPUTER, W/ MONITOR | 1 | $1,414.31 | $1,414.31 |
| 0451 | COMPUTER, W/ MONITOR | 1 | $934.15 | $934.15 |
| 0451 | COMPUTER, W/ MONITOR | 1 | $947.06 | $947.06 |
| 0451 | COMPUTER, W/ MONITOR | 1 | $947.06 | $947.06 |
| 0451 | COMPUTER, W/ MONITOR | 1 | $850.00 | $850.00 |
| 0451 | COMPUTER, W/ MONITOR | 1 | $934.15 | $934.15 |
| 0452 | COMPUTER, W/ MONITOR | 1 | $900.00 | $900.00 |
| 0452 | COMPUTER, W/ MONITOR | 1 | $859.60 | $859.60 |
| 0452 | COMPUTER, W/ MONITOR | 1 | $859.60 | $859.60 |
| 0452 | COMPUTER, W/ MONITOR | 1 | $859.60 | $859.60 |
| 0452 | COMPUTER, W/ MONITOR | 1 | $859.60 | $859.60 |
| 0452 | COMPUTER, W/ MONITOR | 1 | $859.60 | $859.60 |
| 0452 | COMPUTER, W/ MONITOR | 1 | $859.60 | $859.60 |
| 0452 | COMPUTER, W/ MONITOR | 1 | $859.60 | $859.60 |
| 0452 | COMPUTER, W/ MONITOR | 1 | $859.60 | $859.60 |
| 0452 | COMPUTER, W/ MONITOR | 1 | $859.60 | $859.60 |
| 0453 | COMPUTER, W/ MONITOR | 1 | $668.39 | $668.39 |
| 0453 | COMPUTER, W/ MONITOR | 1 | $850.00 | $850.00 |
| 0453 | COMPUTER, W/ MONITOR | 1 | $850.00 | $850.00 |
| 0453 | COMPUTER, W/ MONITOR | 1 | $956.49 | $956.49 |
| 0453 | COMPUTER, W/ MONITOR | 1 | $956.49 | $956.49 |
| 0453 | COMPUTER, W/ MONITOR | 1 | $956.49 | $956.49 |
| 0454 | COMPUTER, W/ MONITOR | 1 | $850.00 | $850.00 |

**Williamson County Asset Inventory Report** **2025**

| Department No. | Description | Qty. | Unit Cost | Total Cost |
|---|---|---|---|---|
| 0454 | COMPUTER, W/ MONITOR | 1 | $850.00 | $850.00 |
| 0454 | COMPUTER, W/ MONITOR | 1 | $850.00 | $850.00 |
| 0454 | COMPUTER, W/ MONITOR | 1 | $850.00 | $850.00 |
| 0454 | COMPUTER, W/ MONITOR | 1 | $850.00 | $850.00 |
| 0454 | COMPUTER, W/ MONITOR | 1 | $850.00 | $850.00 |
| 0475 | COMPUTER, W/ MONITOR | 1 | $2,024.24 | $2,024.24 |
| 0475 | COMPUTER, W/ MONITOR | 1 | $850.00 | $850.00 |
| 0475 | COMPUTER, W/ MONITOR | 1 | $850.00 | $850.00 |
| 0475 | COMPUTER, W/ MONITOR | 1 | $850.00 | $850.00 |
| 0475 | COMPUTER, W/ MONITOR | 1 | $2,024.24 | $2,024.24 |
| 0475 | COMPUTER, W/ MONITOR | 1 | $850.00 | $850.00 |
| 0475 | COMPUTER, W/ MONITOR | 1 | $850.00 | $850.00 |
| 0475 | COMPUTER, W/ MONITOR | 1 | $850.00 | $850.00 |
| 0475 | COMPUTER, W/ MONITOR | 1 | $850.00 | $850.00 |
| 0475 | COMPUTER, W/ MONITOR | 1 | $2,024.24 | $2,024.24 |
| 0475 | COMPUTER, W/ MONITOR | 1 | $850.00 | $850.00 |
| 0475 | COMPUTER, W/ MONITOR | 1 | $850.00 | $850.00 |
| 0475 | COMPUTER, W/ MONITOR | 1 | $850.00 | $850.00 |
| 0492 | COMPUTER, W/ MONITOR | 1 | $1,148.12 | $1,148.12 |
| 0492 | COMPUTER, W/ MONITOR | 1 | $850.00 | $850.00 |
| 0492 | COMPUTER, W/ MONITOR | 1 | $850.00 | $850.00 |
| 0492 | COMPUTER, W/ MONITOR | 1 | $850.00 | $850.00 |
| 0492 | COMPUTER, W/ MONITOR | 1 | $850.00 | $850.00 |
| 0492 | COMPUTER, W/ MONITOR | 1 | $850.00 | $850.00 |
| 0495 | COMPUTER, W/ MONITOR | 1 | $850.00 | $850.00 |
| 0499 | COMPUTER, W/ MONITOR | 1 | $867.15 | $867.15 |
| 0499 | COMPUTER, W/ MONITOR | 1 | $900.00 | $900.00 |
| 0499 | COMPUTER, W/ MONITOR | 1 | $859.60 | $859.60 |
| 0499 | COMPUTER, W/ MONITOR | 1 | $859.60 | $859.60 |
| 0499 | COMPUTER, W/ MONITOR | 1 | $859.60 | $859.60 |
| 0499 | COMPUTER, W/ MONITOR | 1 | $850.00 | $850.00 |
| 0499 | COMPUTER, W/ MONITOR | 1 | $850.00 | $850.00 |
| 0499 | COMPUTER, W/ MONITOR | 1 | $850.00 | $850.00 |
| 0499 | COMPUTER, W/ MONITOR | 1 | $850.00 | $850.00 |
| 0499 | COMPUTER, W/ MONITOR | 1 | $850.00 | $850.00 |
| 0499 | COMPUTER, W/ MONITOR | 1 | $850.00 | $850.00 |
| 0499 | COMPUTER, W/ MONITOR | 1 | $850.00 | $850.00 |
| 0499 | COMPUTER, W/ MONITOR | 1 | $850.00 | $850.00 |
| 0499 | COMPUTER, W/ MONITOR | 1 | $850.00 | $850.00 |
| 0499 | COMPUTER, W/ MONITOR | 1 | $850.00 | $850.00 |
| 0499 | COMPUTER, W/ MONITOR | 1 | $850.00 | $850.00 |
| 0499 | COMPUTER, W/ MONITOR | 1 | $850.00 | $850.00 |
| 0499 | COMPUTER, W/ MONITOR | 1 | $850.00 | $850.00 |
| 0499 | COMPUTER, W/ MONITOR | 1 | $850.00 | $850.00 |
| 0499 | COMPUTER, W/ MONITOR | 1 | $850.00 | $850.00 |
| 0499 | COMPUTER, W/ MONITOR | 1 | $850.00 | $850.00 |
| 0499 | COMPUTER, W/ MONITOR | 1 | $850.00 | $850.00 |
| 0499 | COMPUTER, W/ MONITOR | 1 | $850.00 | $850.00 |
| 0499 | COMPUTER, W/ MONITOR | 1 | $850.00 | $850.00 |
| 0499 | COMPUTER, W/ MONITOR | 1 | $850.00 | $850.00 |
| 0499 | COMPUTER, W/ MONITOR | 1 | $867.15 | $867.15 |
| 0499 | COMPUTER, W/ MONITOR | 1 | $900.00 | $900.00 |
| 0499 | COMPUTER, W/ MONITOR | 1 | $859.60 | $859.60 |
| 0499 | COMPUTER, W/ MONITOR | 1 | $850.00 | $850.00 |
| 0499 | COMPUTER, W/ MONITOR | 1 | $850.00 | $850.00 |
| 0499 | COMPUTER, W/ MONITOR | 1 | $859.60 | $859.60 |
| 0499 | COMPUTER, W/ MONITOR | 1 | $867.15 | $867.15 |
| 0499 | COMPUTER, W/ MONITOR | 1 | $850.00 | $850.00 |
| 0499 | COMPUTER, W/ MONITOR | 1 | $859.60 | $859.60 |
| 0499 | COMPUTER, W/ MONITOR | 1 | $850.00 | $850.00 |
| 0499 | COMPUTER, W/ MONITOR | 1 | $859.60 | $859.60 |
| 0499 | COMPUTER, W/ MONITOR | 1 | $850.00 | $850.00 |

| Department No. | Description | Qty. | Unit Cost | Total Cost |
|---|---|---|---|---|
| 0499 | COMPUTER, W/ MONITOR | 1 | $867.15 | $867.15 |
| 0499 | COMPUTER, W/ MONITOR | 1 | $850.00 | $850.00 |
| 0499 | COMPUTER, W/ MONITOR | 1 | $859.60 | $859.60 |
| 0499 | COMPUTER, W/ MONITOR | 1 | $924.07 | $924.07 |
| 0499 | COMPUTER, W/ MONITOR | 1 | $924.07 | $924.07 |
| 0499 | COMPUTER, W/ MONITOR | 1 | $850.00 | $850.00 |
| 0499 | COMPUTER, W/ MONITOR | 1 | $850.00 | $850.00 |
| 0499 | COMPUTER, W/ MONITOR | 1 | $924.07 | $924.07 |
| 0499 | COMPUTER, W/ MONITOR | 1 | $672.87 | $672.87 |
| 0499 | COMPUTER, W/ MONITOR | 1 | $850.00 | $850.00 |
| 0499 | COMPUTER, W/ MONITOR | 1 | $672.87 | $672.87 |
| 0499 | COMPUTER, W/ MONITOR | 1 | $672.87 | $672.87 |
| 0499 | COMPUTER, W/ MONITOR | 1 | $672.87 | $672.87 |
| 0499 | COMPUTER, W/ MONITOR | 1 | $850.00 | $850.00 |
| 0499 | COMPUTER, W/ MONITOR | 1 | $850.00 | $850.00 |
| 0499 | COMPUTER, W/ MONITOR | 1 | $850.00 | $850.00 |
| 0499 | COMPUTER, W/ MONITOR | 1 | $867.15 | $867.15 |
| 0499 | COMPUTER, W/ MONITOR | 1 | $850.00 | $850.00 |
| 0499 | COMPUTER, W/ MONITOR | 1 | $850.00 | $850.00 |
| 0499 | COMPUTER, W/ MONITOR | 1 | $850.00 | $850.00 |
| 0499 | COMPUTER, W/ MONITOR | 1 | $850.00 | $850.00 |
| 0499 | COMPUTER, W/ MONITOR | 1 | $850.00 | $850.00 |
| 0499 | COMPUTER, W/ MONITOR | 1 | $850.00 | $850.00 |
| 0499 | COMPUTER, W/ MONITOR | 1 | $867.15 | $867.15 |
| 0499 | COMPUTER, W/ MONITOR | 1 | $850.00 | $850.00 |
| 0499 | COMPUTER, W/ MONITOR | 1 | $850.00 | $850.00 |
| 0499 | COMPUTER, W/ MONITOR | 1 | $847.59 | $847.59 |
| 0499 | COMPUTER, W/ MONITOR | 1 | $867.15 | $867.15 |
| 0499 | COMPUTER, W/ MONITOR | 1 | $900.00 | $900.00 |
| 0499 | COMPUTER, W/ MONITOR | 1 | $900.00 | $900.00 |
| 0499 | COMPUTER, W/ MONITOR | 1 | $900.00 | $900.00 |
| 0499 | COMPUTER, W/ MONITOR | 1 | $900.00 | $900.00 |
| 0499 | COMPUTER, W/ MONITOR | 1 | $850.00 | $850.00 |
| 0499 | COMPUTER, W/ MONITOR | 1 | $850.00 | $850.00 |
| 0499 | COMPUTER, W/ MONITOR | 1 | $850.00 | $850.00 |
| 0499 | COMPUTER, W/ MONITOR | 1 | $850.00 | $850.00 |
| 0499 | COMPUTER, W/ MONITOR | 1 | $850.00 | $850.00 |
| 0499 | COMPUTER, W/ MONITOR | 1 | $850.00 | $850.00 |
| 0499 | COMPUTER, W/ MONITOR | 1 | $850.00 | $850.00 |
| 0499 | COMPUTER, W/ MONITOR | 1 | $867.15 | $867.15 |
| 0499 | COMPUTER, W/ MONITOR | 1 | $847.59 | $847.59 |
| 0499 | COMPUTER, W/ MONITOR | 1 | $850.00 | $850.00 |
| 0499 | COMPUTER, W/ MONITOR | 1 | $859.60 | $859.60 |
| 0499 | COMPUTER, W/ MONITOR | 1 | $850.00 | $850.00 |
| 0499 | COMPUTER, W/ MONITOR | 1 | $900.00 | $900.00 |
| 0499 | COMPUTER, W/ MONITOR | 1 | $850.00 | $850.00 |
| 0499 | COMPUTER, W/ MONITOR | 1 | $850.00 | $850.00 |
| 0499 | COMPUTER, W/ MONITOR | 1 | $850.00 | $850.00 |
| 0499 | COMPUTER, W/ MONITOR | 1 | $850.00 | $850.00 |
| 0499 | COMPUTER, W/ MONITOR | 1 | $850.00 | $850.00 |
| 0499 | COMPUTER, W/ MONITOR | 1 | $850.00 | $850.00 |
| 0499 | COMPUTER, W/ MONITOR | 1 | $850.00 | $850.00 |
| 0503 | COMPUTER, W/ MONITOR | 1 | $1,547.20 | $1,547.20 |
| 0503 | COMPUTER, W/ MONITOR | 1 | $1,596.36 | $1,596.36 |
| 0503 | COMPUTER, W/ MONITOR | 1 | $1,251.83 | $1,251.83 |
| 0503 | COMPUTER, W/ MONITOR | 1 | $1,251.83 | $1,251.83 |
| 0503 | COMPUTER, W/ MONITOR | 1 | $1,503.26 | $1,503.26 |
| 0503 | COMPUTER, W/ MONITOR | 1 | $1,619.68 | $1,619.68 |
| 0503 | COMPUTER, W/ MONITOR | 1 | $500.00 | $500.00 |

**Williamson County Asset Inventory Report** **2025**

| Department No. | Description | Qty. | Unit Cost | Total Cost |
|---|---|---|---|---|
| 0503 | COMPUTER, W/ MONITOR | 1 | $850.00 | $850.00 |
| 0503 | COMPUTER, W/ MONITOR | 1 | $850.00 | $850.00 |
| 0503 | COMPUTER, W/ MONITOR | 1 | $672.87 | $672.87 |
| 0503 | COMPUTER, W/ MONITOR | 1 | $850.00 | $850.00 |
| 0503 | COMPUTER, W/ MONITOR | 1 | $850.00 | $850.00 |
| 0503 | COMPUTER, W/ MONITOR | 1 | $1,046.77 | $1,046.77 |
| 0503 | COMPUTER, W/ MONITOR | 1 | $850.00 | $850.00 |
| 0503 | COMPUTER, W/ MONITOR | 1 | $850.00 | $850.00 |
| 0503 | COMPUTER, W/ MONITOR | 1 | $1,547.20 | $1,547.20 |
| 0503 | COMPUTER, W/ MONITOR | 1 | $850.00 | $850.00 |
| 0503 | COMPUTER, W/ MONITOR | 1 | $850.00 | $850.00 |
| 0503 | COMPUTER, W/ MONITOR | 1 | $850.00 | $850.00 |
| 0503 | COMPUTER, W/ MONITOR | 1 | $956.49 | $956.49 |
| 0503 | COMPUTER, W/ MONITOR | 1 | $956.49 | $956.49 |
| 0503 | COMPUTER, W/ MONITOR | 1 | $850.00 | $850.00 |
| 0503 | COMPUTER, W/ MONITOR | 1 | $850.00 | $850.00 |
| 0503 | COMPUTER, W/ MONITOR | 1 | $850.00 | $850.00 |
| 0503 | COMPUTER, W/ MONITOR | 1 | $672.87 | $672.87 |
| 0503 | COMPUTER, W/ MONITOR | 1 | $500.00 | $500.00 |
| 0503 | COMPUTER, W/ MONITOR | 1 | $1,251.83 | $1,251.83 |
| 0503 | COMPUTER, W/ MONITOR | 1 | $850.00 | $850.00 |
| 0503 | COMPUTER, W/ MONITOR | 1 | $934.15 | $934.15 |
| 0503 | COMPUTER, W/ MONITOR | 1 | $934.15 | $934.15 |
| 0503 | COMPUTER, W/ MONITOR | 1 | $850.00 | $850.00 |
| 0503 | COMPUTER, W/ MONITOR | 1 | $750.06 | $750.06 |
| 0503 | COMPUTER, W/ MONITOR | 1 | $850.00 | $850.00 |
| 0503 | COMPUTER, W/ MONITOR | 1 | $850.00 | $850.00 |
| 0503 | COMPUTER, W/ MONITOR | 1 | $850.00 | $850.00 |
| 0509 | COMPUTER, W/ MONITOR | 1 | $1,215.85 | $1,215.85 |
| 0509 | COMPUTER, W/ MONITOR | 1 | $840.46 | $840.46 |
| 0510 | COMPUTER, W/ MONITOR | 1 | $1,248.90 | $1,248.90 |
| 0510 | COMPUTER, W/ MONITOR | 1 | $1,503.26 | $1,503.26 |
| 0540 | COMPUTER, W/ MONITOR | 1 | $850.00 | $850.00 |
| 0540 | COMPUTER, W/ MONITOR | 1 | $850.00 | $850.00 |
| 0540 | COMPUTER, W/ MONITOR | 1 | $850.00 | $850.00 |
| 0540 | COMPUTER, W/ MONITOR | 1 | $850.00 | $850.00 |
| 0540 | COMPUTER, W/ MONITOR | 1 | $850.00 | $850.00 |
| 0540 | COMPUTER, W/ MONITOR | 1 | $850.00 | $850.00 |
| 0540 | COMPUTER, W/ MONITOR | 1 | $850.00 | $850.00 |
| 0540 | COMPUTER, W/ MONITOR | 1 | $850.00 | $850.00 |
| 0540 | COMPUTER, W/ MONITOR | 1 | $850.00 | $850.00 |
| 0540 | COMPUTER, W/ MONITOR | 1 | $850.00 | $850.00 |
| 0540 | COMPUTER, W/ MONITOR | 1 | $850.00 | $850.00 |
| 0540 | COMPUTER, W/ MONITOR | 1 | $850.00 | $850.00 |
| 0540 | COMPUTER, W/ MONITOR | 1 | $850.00 | $850.00 |
| 0540 | COMPUTER, W/ MONITOR | 1 | $1,338.00 | $1,338.00 |
| 0540 | COMPUTER, W/ MONITOR | 1 | $850.00 | $850.00 |
| 0540 | COMPUTER, W/ MONITOR | 1 | $850.00 | $850.00 |
| 0540 | COMPUTER, W/ MONITOR | 1 | $850.00 | $850.00 |
| 0540 | COMPUTER, W/ MONITOR | 1 | $850.00 | $850.00 |
| 0540 | COMPUTER, W/ MONITOR | 1 | $850.00 | $850.00 |
| 0540 | COMPUTER, W/ MONITOR | 1 | $850.00 | $850.00 |
| 0540 | COMPUTER, W/ MONITOR | 1 | $672.87 | $672.87 |
| 0540 | COMPUTER, W/ MONITOR | 1 | $672.87 | $672.87 |
| 0540 | COMPUTER, W/ MONITOR | 1 | $850.00 | $850.00 |
| 0540 | COMPUTER, W/ MONITOR | 1 | $1,338.00 | $1,338.00 |
| 0540 | COMPUTER, W/ MONITOR | 1 | $850.00 | $850.00 |
| 0540 | COMPUTER, W/ MONITOR | 1 | $850.00 | $850.00 |
| 0540 | COMPUTER, W/ MONITOR | 1 | $1,338.00 | $1,338.00 |
| 0540 | COMPUTER, W/ MONITOR | 1 | $850.00 | $850.00 |
| 0540 | COMPUTER, W/ MONITOR | 1 | $850.00 | $850.00 |
| 0540 | COMPUTER, W/ MONITOR | 1 | $850.00 | $850.00 |
| 0540 | COMPUTER, W/ MONITOR | 1 | $850.00 | $850.00 |

| Department No. | Description | Qty. | Unit Cost | Total Cost |
|---|---|---|---|---|
| 0540 | COMPUTER, W/ MONITOR | 1 | $850.00 | $850.00 |
| 0540 | COMPUTER, W/ MONITOR | 1 | $850.00 | $850.00 |
| 0540 | COMPUTER, W/ MONITOR | 1 | $850.00 | $850.00 |
| 0540 | COMPUTER, W/ MONITOR | 1 | $850.00 | $850.00 |
| 0540 | COMPUTER, W/ MONITOR | 1 | $850.00 | $850.00 |
| 0540 | COMPUTER, W/ MONITOR | 1 | $850.00 | $850.00 |
| 0540 | COMPUTER, W/ MONITOR | 1 | $1,338.00 | $1,338.00 |
| 0540 | COMPUTER, W/ MONITOR | 1 | $850.00 | $850.00 |
| 0540 | COMPUTER, W/ MONITOR | 1 | $850.00 | $850.00 |
| 0540 | COMPUTER, W/ MONITOR | 1 | $850.00 | $850.00 |
| 0540 | COMPUTER, W/ MONITOR | 1 | $850.00 | $850.00 |
| 0540 | COMPUTER, W/ MONITOR | 1 | $850.00 | $850.00 |
| 0540 | COMPUTER, W/ MONITOR | 1 | $850.00 | $850.00 |
| 0540 | COMPUTER, W/ MONITOR | 1 | $850.00 | $850.00 |
| 0540 | COMPUTER, W/ MONITOR | 1 | $850.00 | $850.00 |
| 0540 | COMPUTER, W/ MONITOR | 1 | $1,338.00 | $1,338.00 |
| 0540 | COMPUTER, W/ MONITOR | 1 | $850.00 | $850.00 |
| 0540 | COMPUTER, W/ MONITOR | 1 | $672.87 | $672.87 |
| 0540 | COMPUTER, W/ MONITOR | 1 | $1,338.00 | $1,338.00 |
| 0541 | COMPUTER, W/ MONITOR | 1 | $850.00 | $850.00 |
| 0541 | COMPUTER, W/ MONITOR | 1 | $850.00 | $850.00 |
| 0541 | COMPUTER, W/ MONITOR | 1 | $850.00 | $850.00 |
| 0541 | COMPUTER, W/ MONITOR | 1 | $850.00 | $850.00 |
| 0541 | COMPUTER, W/ MONITOR | 1 | $1,357.36 | $1,357.36 |
| 0541 | COMPUTER, W/ MONITOR | 1 | $2,310.37 | $2,310.37 |
| 0541 | COMPUTER, W/ MONITOR | 1 | $2,310.36 | $2,310.36 |
| 0541 | COMPUTER, W/ MONITOR | 1 | $2,310.36 | $2,310.36 |
| 0541 | COMPUTER, W/ MONITOR | 1 | $850.00 | $850.00 |
| 0541 | COMPUTER, W/ MONITOR | 1 | $850.00 | $850.00 |
| 0541 | COMPUTER, W/ MONITOR | 1 | $850.00 | $850.00 |
| 0541 | COMPUTER, W/ MONITOR | 1 | $850.00 | $850.00 |
| 0541 | COMPUTER, W/ MONITOR | 1 | $850.00 | $850.00 |
| 0542 | COMPUTER, W/ MONITOR | 1 | $850.00 | $850.00 |
| 0545 | COMPUTER, W/ MONITOR | 1 | $850.00 | $850.00 |
| 0545 | COMPUTER, W/ MONITOR | 1 | $850.00 | $850.00 |
| 0545 | COMPUTER, W/ MONITOR | 1 | $850.00 | $850.00 |
| 0545 | COMPUTER, W/ MONITOR | 1 | $1,229.05 | $1,229.05 |
| 0551 | COMPUTER, W/ MONITOR | 1 | $850.00 | $850.00 |
| 0551 | COMPUTER, W/ MONITOR | 1 | $926.00 | $926.00 |
| 0551 | COMPUTER, W/ MONITOR | 1 | $850.00 | $850.00 |
| 0551 | COMPUTER, W/ MONITOR | 1 | $926.00 | $926.00 |
| 0552 | COMPUTER, W/ MONITOR | 1 | $952.72 | $952.72 |
| 0552 | COMPUTER, W/ MONITOR | 1 | $952.72 | $952.72 |
| 0552 | COMPUTER, W/ MONITOR | 1 | $952.72 | $952.72 |
| 0552 | COMPUTER, W/ MONITOR | 1 | $850.00 | $850.00 |
| 0552 | COMPUTER, W/ MONITOR | 1 | $952.72 | $952.72 |
| 0552 | COMPUTER, W/ MONITOR | 1 | $1,487.04 | $1,487.04 |
| 0552 | COMPUTER, W/ MONITOR | 1 | $1,487.04 | $1,487.04 |
| 0552 | COMPUTER, W/ MONITOR | 1 | $1,487.04 | $1,487.04 |
| 0552 | COMPUTER, W/ MONITOR | 1 | $1,036.73 | $1,036.73 |
| 0552 | COMPUTER, W/ MONITOR | 1 | $952.72 | $952.72 |
| 0552 | COMPUTER, W/ MONITOR | 1 | $850.00 | $850.00 |
| 0553 | COMPUTER, W/ MONITOR | 1 | $900.00 | $900.00 |
| 0553 | COMPUTER, W/ MONITOR | 1 | $850.00 | $850.00 |
| 0553 | COMPUTER, W/ MONITOR | 1 | $850.00 | $850.00 |
| 0553 | COMPUTER, W/ MONITOR | 1 | $850.00 | $850.00 |
| 0553 | COMPUTER, W/ MONITOR | 1 | $850.00 | $850.00 |
| 0553 | COMPUTER, W/ MONITOR | 1 | $900.00 | $900.00 |
| 0553 | COMPUTER, W/ MONITOR | 1 | $900.00 | $900.00 |

| Department No. | Description | Qty. | Unit Cost | Total Cost |
|---|---|---|---|---|
| 0553 | COMPUTER, W/ MONITOR | 1 | $850.00 | $850.00 |
| 0553 | COMPUTER, W/ MONITOR | 1 | $850.00 | $850.00 |
| 0553 | COMPUTER, W/ MONITOR | 1 | $850.00 | $850.00 |
| 0553 | COMPUTER, W/ MONITOR | 1 | $1,095.60 | $1,095.60 |
| 0553 | COMPUTER, W/ MONITOR | 1 | $1,113.09 | $1,113.09 |
| 0554 | COMPUTER, W/ MONITOR | 1 | $850.00 | $850.00 |
| 0554 | COMPUTER, W/ MONITOR | 1 | $850.00 | $850.00 |
| 0554 | COMPUTER, W/ MONITOR | 1 | $850.00 | $850.00 |
| 0554 | COMPUTER, W/ MONITOR | 1 | $1,182.37 | $1,182.37 |
| 0554 | COMPUTER, W/ MONITOR | 1 | $1,182.37 | $1,182.37 |
| 0554 | COMPUTER, W/ MONITOR | 1 | $1,182.37 | $1,182.37 |
| 0554 | COMPUTER, W/ MONITOR | 1 | $850.00 | $850.00 |
| 0554 | COMPUTER, W/ MONITOR | 1 | $1,121.57 | $1,121.57 |
| 0560 | COMPUTER, W/ MONITOR | 1 | $1,558.10 | $1,558.10 |
| 0560 | COMPUTER, W/ MONITOR | 1 | $1,031.45 | $1,031.45 |
| 0560 | COMPUTER, W/ MONITOR | 1 | $850.00 | $850.00 |
| 0560 | COMPUTER, W/ MONITOR | 1 | $672.87 | $672.87 |
| 0560 | COMPUTER, W/ MONITOR | 1 | $1,229.05 | $1,229.05 |
| 0560 | COMPUTER, W/ MONITOR | 1 | $850.00 | $850.00 |
| 0560 | COMPUTER, W/ MONITOR | 1 | $850.00 | $850.00 |
| 0560 | COMPUTER, W/ MONITOR | 1 | $974.57 | $974.57 |
| 0560 | COMPUTER, W/ MONITOR | 1 | $850.00 | $850.00 |
| 0560 | COMPUTER, W/ MONITOR | 1 | $850.00 | $850.00 |
| 0560 | COMPUTER, W/ MONITOR | 1 | $3,769.45 | $3,769.45 |
| 0560 | COMPUTER, W/ MONITOR | 1 | $1,619.67 | $1,619.67 |
| 0560 | COMPUTER, W/ MONITOR | 1 | $850.00 | $850.00 |
| 0560 | COMPUTER, W/ MONITOR | 1 | $850.00 | $850.00 |
| 0560 | COMPUTER, W/ MONITOR | 1 | $850.00 | $850.00 |
| 0560 | COMPUTER, W/ MONITOR | 1 | $1,330.53 | $1,330.53 |
| 0560 | COMPUTER, W/ MONITOR | 1 | $850.00 | $850.00 |
| 0560 | COMPUTER, W/ MONITOR | 1 | $850.00 | $850.00 |
| 0560 | COMPUTER, W/ MONITOR | 1 | $2,654.09 | $2,654.09 |
| 0560 | COMPUTER, W/ MONITOR | 1 | $850.00 | $850.00 |
| 0560 | COMPUTER, W/ MONITOR | 1 | $850.00 | $850.00 |
| 0560 | COMPUTER, W/ MONITOR | 1 | $1,229.05 | $1,229.05 |
| 0560 | COMPUTER, W/ MONITOR | 1 | $850.00 | $850.00 |
| 0560 | COMPUTER, W/ MONITOR | 1 | $2,106.97 | $2,106.97 |
| 0560 | COMPUTER, W/ MONITOR | 1 | $850.00 | $850.00 |
| 0560 | COMPUTER, W/ MONITOR | 1 | $850.00 | $850.00 |
| 0560 | COMPUTER, W/ MONITOR | 1 | $850.00 | $850.00 |
| 0560 | COMPUTER, W/ MONITOR | 1 | $850.00 | $850.00 |
| 0560 | COMPUTER, W/ MONITOR | 1 | $850.00 | $850.00 |
| 0560 | COMPUTER, W/ MONITOR | 1 | $850.00 | $850.00 |
| 0560 | COMPUTER, W/ MONITOR | 1 | $672.87 | $672.87 |
| 0560 | COMPUTER, W/ MONITOR | 1 | $672.87 | $672.87 |
| 0560 | COMPUTER, W/ MONITOR | 1 | $1,487.04 | $1,487.04 |
| 0560 | COMPUTER, W/ MONITOR | 1 | $1,229.05 | $1,229.05 |
| 0560 | COMPUTER, W/ MONITOR | 1 | $850.00 | $850.00 |
| 0560 | COMPUTER, W/ MONITOR | 1 | $850.00 | $850.00 |
| 0560 | COMPUTER, W/ MONITOR | 1 | $1,229.05 | $1,229.05 |
| 0560 | COMPUTER, W/ MONITOR | 1 | $672.87 | $672.87 |
| 0560 | COMPUTER, W/ MONITOR | 1 | $850.00 | $850.00 |
| 0560 | COMPUTER, W/ MONITOR | 1 | $850.00 | $850.00 |
| 0560 | COMPUTER, W/ MONITOR | 1 | $850.00 | $850.00 |
| 0560 | COMPUTER, W/ MONITOR | 1 | $850.00 | $850.00 |
| 0560 | COMPUTER, W/ MONITOR | 1 | $850.00 | $850.00 |
| 0560 | COMPUTER, W/ MONITOR | 1 | $672.87 | $672.87 |
| 0560 | COMPUTER, W/ MONITOR | 1 | $2,933.99 | $2,933.99 |
| 0560 | COMPUTER, W/ MONITOR | 1 | $1,503.26 | $1,503.26 |
| 0560 | COMPUTER, W/ MONITOR | 1 | $850.00 | $850.00 |

| Department No. | Description | Qty. | Unit Cost | Total Cost |
|---|---|---|---|---|
| 0560 | COMPUTER, W/ MONITOR | 1 | $850.00 | $850.00 |
| 0560 | COMPUTER, W/ MONITOR | 1 | $850.00 | $850.00 |
| 0560 | COMPUTER, W/ MONITOR | 1 | $1,624.06 | $1,624.06 |
| 0560 | COMPUTER, W/ MONITOR | 1 | $850.00 | $850.00 |
| 0560 | COMPUTER, W/ MONITOR | 1 | $850.00 | $850.00 |
| 0560 | COMPUTER, W/ MONITOR | 1 | $850.00 | $850.00 |
| 0560 | COMPUTER, W/ MONITOR | 1 | $1,295.00 | $1,295.00 |
| 0560 | COMPUTER, W/ MONITOR | 1 | $807.90 | $807.90 |
| 0560 | COMPUTER, W/ MONITOR | 1 | $850.00 | $850.00 |
| 0560 | COMPUTER, W/ MONITOR | 1 | $850.00 | $850.00 |
| 0560 | COMPUTER, W/ MONITOR | 1 | $672.87 | $672.87 |
| 0560 | COMPUTER, W/ MONITOR | 1 | $672.87 | $672.87 |
| 0560 | COMPUTER, W/ MONITOR | 1 | $1,487.04 | $1,487.04 |
| 0560 | COMPUTER, W/ MONITOR | 1 | $1,601.01 | $1,601.01 |
| 0560 | COMPUTER, W/ MONITOR | 1 | $1,484.43 | $1,484.43 |
| 0560 | COMPUTER, W/ MONITOR | 1 | $850.00 | $850.00 |
| 0560 | COMPUTER, W/ MONITOR | 1 | $850.00 | $850.00 |
| 0560 | COMPUTER, W/ MONITOR | 1 | $672.87 | $672.87 |
| 0560 | COMPUTER, W/ MONITOR | 1 | $850.00 | $850.00 |
| 0560 | COMPUTER, W/ MONITOR | 1 | $1,534.10 | $1,534.10 |
| 0560 | COMPUTER, W/ MONITOR | 1 | $500.00 | $500.00 |
| 0560 | COMPUTER, W/ MONITOR | 1 | $850.00 | $850.00 |
| 0560 | COMPUTER, W/ MONITOR | 1 | $850.00 | $850.00 |
| 0560 | COMPUTER, W/ MONITOR | 1 | $1,229.05 | $1,229.05 |
| 0560 | COMPUTER, W/ MONITOR | 1 | $850.00 | $850.00 |
| 0560 | COMPUTER, W/ MONITOR | 1 | $850.00 | $850.00 |
| 0560 | COMPUTER, W/ MONITOR | 1 | $850.00 | $850.00 |
| 0560 | COMPUTER, W/ MONITOR | 1 | $689.00 | $689.00 |
| 0560 | COMPUTER, W/ MONITOR | 1 | $1,511.04 | $1,511.04 |
| 0560 | COMPUTER, W/ MONITOR | 1 | $1,229.05 | $1,229.05 |
| 0560 | COMPUTER, W/ MONITOR | 1 | $850.00 | $850.00 |
| 0560 | COMPUTER, W/ MONITOR | 1 | $850.00 | $850.00 |
| 0560 | COMPUTER, W/ MONITOR | 1 | $689.00 | $689.00 |
| 0560 | COMPUTER, W/ MONITOR | 1 | $910.52 | $910.52 |
| 0560 | COMPUTER, W/ MONITOR | 1 | $1,310.34 | $1,310.34 |
| 0560 | COMPUTER, W/ MONITOR | 1 | $1,487.04 | $1,487.04 |
| 0560 | COMPUTER, W/ MONITOR | 1 | $672.87 | $672.87 |
| 0560 | COMPUTER, W/ MONITOR | 1 | $1,469.47 | $1,469.47 |
| 0560 | COMPUTER, W/ MONITOR | 1 | $672.87 | $672.87 |
| 0560 | COMPUTER, W/ MONITOR | 1 | $1,229.05 | $1,229.05 |
| 0560 | COMPUTER, W/ MONITOR | 1 | $789.84 | $789.84 |
| 0560 | COMPUTER, W/ MONITOR | 1 | $958.46 | $958.46 |
| 0560 | COMPUTER, W/ MONITOR | 1 | $958.46 | $958.46 |
| 0560 | COMPUTER, W/ MONITOR | 1 | $958.46 | $958.46 |
| 0560 | COMPUTER, W/ MONITOR | 1 | $1,487.04 | $1,487.04 |
| 0560 | COMPUTER, W/ MONITOR | 1 | $1,534.10 | $1,534.10 |
| 0560 | COMPUTER, W/ MONITOR | 1 | $958.46 | $958.46 |
| 0560 | COMPUTER, W/ MONITOR | 1 | $983.16 | $983.16 |
| 0560 | COMPUTER, W/ MONITOR | 1 | $754.31 | $754.31 |
| 0560 | COMPUTER, W/ MONITOR | 1 | $689.00 | $689.00 |
| 0560 | COMPUTER, W/ MONITOR | 1 | $850.00 | $850.00 |
| 0560 | COMPUTER, W/ MONITOR | 1 | $850.00 | $850.00 |
| 0560 | COMPUTER, W/ MONITOR | 1 | $1,310.34 | $1,310.34 |
| 0560 | COMPUTER, W/ MONITOR | 1 | $850.00 | $850.00 |
| 0560 | COMPUTER, W/ MONITOR | 1 | $672.87 | $672.87 |
| 0560 | COMPUTER, W/ MONITOR | 1 | $850.00 | $850.00 |
| 0560 | COMPUTER, W/ MONITOR | 1 | $1,219.40 | $1,219.40 |
| 0560 | COMPUTER, W/ MONITOR | 1 | $672.87 | $672.87 |
| 0560 | COMPUTER, W/ MONITOR | 1 | $672.87 | $672.87 |
| 0560 | COMPUTER, W/ MONITOR | 1 | $850.00 | $850.00 |

| Department No. | Description | Qty. | Unit Cost | Total Cost |
|---|---|---|---|---|
| 0560 | COMPUTER, W/ MONITOR | 1 | $850.00 | $850.00 |
| 0560 | COMPUTER, W/ MONITOR | 1 | $850.00 | $850.00 |
| 0560 | COMPUTER, W/ MONITOR | 1 | $850.00 | $850.00 |
| 0560 | COMPUTER, W/ MONITOR | 1 | $850.00 | $850.00 |
| 0560 | COMPUTER, W/ MONITOR | 1 | $1,088.32 | $1,088.32 |
| 0560 | COMPUTER, W/ MONITOR | 1 | $966.19 | $966.19 |
| 0560 | COMPUTER, W/ MONITOR | 1 | $933.70 | $933.70 |
| 0560 | COMPUTER, W/ MONITOR | 1 | $1,088.32 | $1,088.32 |
| 0560 | COMPUTER, W/ MONITOR | 1 | $850.00 | $850.00 |
| 0560 | COMPUTER, W/ MONITOR | 1 | $850.00 | $850.00 |
| 0560 | COMPUTER, W/ MONITOR | 1 | $850.00 | $850.00 |
| 0560 | COMPUTER, W/ MONITOR | 1 | $850.00 | $850.00 |
| 0560 | COMPUTER, W/ MONITOR | 1 | $850.00 | $850.00 |
| 0560 | COMPUTER, W/ MONITOR | 1 | $850.00 | $850.00 |
| 0560 | COMPUTER, W/ MONITOR | 1 | $850.00 | $850.00 |
| 0560 | COMPUTER, W/ MONITOR | 1 | $1,511.04 | $1,511.04 |
| 0560 | COMPUTER, W/ MONITOR | 1 | $850.00 | $850.00 |
| 0560 | COMPUTER, W/ MONITOR | 1 | $850.00 | $850.00 |
| 0560 | COMPUTER, W/ MONITOR | 1 | $910.52 | $910.52 |
| 0570 | COMPUTER, W/ MONITOR | 1 | $850.00 | $850.00 |
| 0570 | COMPUTER, W/ MONITOR | 1 | $850.00 | $850.00 |
| 0570 | COMPUTER, W/ MONITOR | 1 | $1,121.00 | $1,121.00 |
| 0570 | COMPUTER, W/ MONITOR | 1 | $850.00 | $850.00 |
| 0570 | COMPUTER, W/ MONITOR | 1 | $850.00 | $850.00 |
| 0570 | COMPUTER, W/ MONITOR | 1 | $850.00 | $850.00 |
| 0570 | COMPUTER, W/ MONITOR | 1 | $850.00 | $850.00 |
| 0570 | COMPUTER, W/ MONITOR | 1 | $1,121.00 | $1,121.00 |
| 0570 | COMPUTER, W/ MONITOR | 1 | $850.00 | $850.00 |
| 0570 | COMPUTER, W/ MONITOR | 1 | $958.46 | $958.46 |
| 0570 | COMPUTER, W/ MONITOR | 1 | $850.00 | $850.00 |
| 0570 | COMPUTER, W/ MONITOR | 1 | $850.00 | $850.00 |
| 0570 | COMPUTER, W/ MONITOR | 1 | $850.00 | $850.00 |
| 0570 | COMPUTER, W/ MONITOR | 1 | $850.00 | $850.00 |
| 0570 | COMPUTER, W/ MONITOR | 1 | $850.00 | $850.00 |
| 0570 | COMPUTER, W/ MONITOR | 1 | $850.00 | $850.00 |
| 0570 | COMPUTER, W/ MONITOR | 1 | $1,121.00 | $1,121.00 |
| 0570 | COMPUTER, W/ MONITOR | 1 | $850.00 | $850.00 |
| 0570 | COMPUTER, W/ MONITOR | 1 | $850.00 | $850.00 |
| 0570 | COMPUTER, W/ MONITOR | 1 | $1,121.00 | $1,121.00 |
| 0570 | COMPUTER, W/ MONITOR | 1 | $850.00 | $850.00 |
| 0570 | COMPUTER, W/ MONITOR | 1 | $850.00 | $850.00 |
| 0570 | COMPUTER, W/ MONITOR | 1 | $850.00 | $850.00 |
| 0570 | COMPUTER, W/ MONITOR | 1 | $850.00 | $850.00 |
| 0570 | COMPUTER, W/ MONITOR | 1 | $1,101.46 | $1,101.46 |
| 0570 | COMPUTER, W/ MONITOR | 1 | $1,101.46 | $1,101.46 |
| 0570 | COMPUTER, W/ MONITOR | 1 | $850.00 | $850.00 |
| 0570 | COMPUTER, W/ MONITOR | 1 | $850.00 | $850.00 |
| 0570 | COMPUTER, W/ MONITOR | 1 | $850.00 | $850.00 |
| 0570 | COMPUTER, W/ MONITOR | 1 | $850.00 | $850.00 |
| 0570 | COMPUTER, W/ MONITOR | 1 | $850.00 | $850.00 |
| 0570 | COMPUTER, W/ MONITOR | 1 | $850.00 | $850.00 |
| 0570 | COMPUTER, W/ MONITOR | 1 | $850.00 | $850.00 |
| 0570 | COMPUTER, W/ MONITOR | 1 | $850.00 | $850.00 |
| 0570 | COMPUTER, W/ MONITOR | 1 | $850.00 | $850.00 |
| 0570 | COMPUTER, W/ MONITOR | 1 | $1,121.00 | $1,121.00 |
| 0570 | COMPUTER, W/ MONITOR | 1 | $1,121.00 | $1,121.00 |
| 0570 | COMPUTER, W/ MONITOR | 1 | $1,121.00 | $1,121.00 |
| 0570 | COMPUTER, W/ MONITOR | 1 | $1,121.00 | $1,121.00 |
| 0570 | COMPUTER, W/ MONITOR | 1 | $850.00 | $850.00 |

| Department No. | Description | Qty. | Unit Cost | Total Cost |
|---|---|---|---|---|
| 0570 | COMPUTER, W/ MONITOR | 1 | $1,121.00 | $1,121.00 |
| 0570 | COMPUTER, W/ MONITOR | 1 | $1,121.00 | $1,121.00 |
| 0570 | COMPUTER, W/ MONITOR | 1 | $1,121.00 | $1,121.00 |
| 0570 | COMPUTER, W/ MONITOR | 1 | $850.00 | $850.00 |
| 0570 | COMPUTER, W/ MONITOR | 1 | $850.00 | $850.00 |
| 0570 | COMPUTER, W/ MONITOR | 1 | $850.00 | $850.00 |
| 0570 | COMPUTER, W/ MONITOR | 1 | $850.00 | $850.00 |
| 0570 | COMPUTER, W/ MONITOR | 1 | $850.00 | $850.00 |
| 0570 | COMPUTER, W/ MONITOR | 1 | $1,121.00 | $1,121.00 |
| 0570 | COMPUTER, W/ MONITOR | 1 | $850.00 | $850.00 |
| 0570 | COMPUTER, W/ MONITOR | 1 | $850.00 | $850.00 |
| 0570 | COMPUTER, W/ MONITOR | 1 | $850.00 | $850.00 |
| 0570 | COMPUTER, W/ MONITOR | 1 | $850.00 | $850.00 |
| 0570 | COMPUTER, W/ MONITOR | 1 | $881.39 | $881.39 |
| 0570 | COMPUTER, W/ MONITOR | 1 | $1,121.00 | $1,121.00 |
| 0570 | COMPUTER, W/ MONITOR | 1 | $850.00 | $850.00 |
| 0570 | COMPUTER, W/ MONITOR | 1 | $850.00 | $850.00 |
| 0570 | COMPUTER, W/ MONITOR | 1 | $850.00 | $850.00 |
| 0570 | COMPUTER, W/ MONITOR | 1 | $1,121.00 | $1,121.00 |
| 0570 | COMPUTER, W/ MONITOR | 1 | $850.00 | $850.00 |
| 0570 | COMPUTER, W/ MONITOR | 1 | $850.00 | $850.00 |
| 0570 | COMPUTER, W/ MONITOR | 1 | $1,121.00 | $1,121.00 |
| 0570 | COMPUTER, W/ MONITOR | 1 | $850.00 | $850.00 |
| 0570 | COMPUTER, W/ MONITOR | 1 | $1,121.00 | $1,121.00 |
| 0570 | COMPUTER, W/ MONITOR | 1 | $1,121.00 | $1,121.00 |
| 0570 | COMPUTER, W/ MONITOR | 1 | $850.00 | $850.00 |
| 0570 | COMPUTER, W/ MONITOR | 1 | $850.00 | $850.00 |
| 0570 | COMPUTER, W/ MONITOR | 1 | $1,121.00 | $1,121.00 |
| 0570 | COMPUTER, W/ MONITOR | 1 | $850.00 | $850.00 |
| 0570 | COMPUTER, W/ MONITOR | 1 | $850.00 | $850.00 |
| 0570 | COMPUTER, W/ MONITOR | 1 | $850.00 | $850.00 |
| 0570 | COMPUTER, W/ MONITOR | 1 | $850.00 | $850.00 |
| 0570 | COMPUTER, W/ MONITOR | 1 | $867.15 | $867.15 |
| 0570 | COMPUTER, W/ MONITOR | 1 | $850.00 | $850.00 |
| 0570 | COMPUTER, W/ MONITOR | 1 | $850.00 | $850.00 |
| 0570 | COMPUTER, W/ MONITOR | 1 | $850.00 | $850.00 |
| 0570 | COMPUTER, W/ MONITOR | 1 | $850.00 | $850.00 |
| 0570 | COMPUTER, W/ MONITOR | 1 | $850.00 | $850.00 |
| 0570 | COMPUTER, W/ MONITOR | 1 | $1,121.00 | $1,121.00 |
| 0570 | COMPUTER, W/ MONITOR | 1 | $850.00 | $850.00 |
| 0570 | COMPUTER, W/ MONITOR | 1 | $850.00 | $850.00 |
| 0570 | COMPUTER, W/ MONITOR | 1 | $1,101.46 | $1,101.46 |
| 0570 | COMPUTER, W/ MONITOR | 1 | $1,121.00 | $1,121.00 |
| 0570 | COMPUTER, W/ MONITOR | 1 | $1,121.00 | $1,121.00 |
| 0570 | COMPUTER, W/ MONITOR | 1 | $1,121.00 | $1,121.00 |
| 0570 | COMPUTER, W/ MONITOR | 1 | $1,347.87 | $1,347.87 |
| 0570 | COMPUTER, W/ MONITOR | 1 | $850.00 | $850.00 |
| 0570 | COMPUTER, W/ MONITOR | 1 | $850.00 | $850.00 |
| 0570 | COMPUTER, W/ MONITOR | 1 | $1,487.04 | $1,487.04 |
| 0570 | COMPUTER, W/ MONITOR | 1 | $850.00 | $850.00 |
| 0570 | COMPUTER, W/ MONITOR | 1 | $850.00 | $850.00 |
| 0570 | COMPUTER, W/ MONITOR | 1 | $850.00 | $850.00 |
| 0570 | COMPUTER, W/ MONITOR | 1 | $850.00 | $850.00 |
| 0570 | COMPUTER, W/ MONITOR | 1 | $850.00 | $850.00 |
| 0570 | COMPUTER, W/ MONITOR | 1 | $850.00 | $850.00 |
| 0570 | COMPUTER, W/ MONITOR | 1 | $850.00 | $850.00 |
| 0570 | COMPUTER, W/ MONITOR | 1 | $850.00 | $850.00 |
| 0570 | COMPUTER, W/ MONITOR | 1 | $850.00 | $850.00 |
| 0570 | COMPUTER, W/ MONITOR | 1 | $850.00 | $850.00 |
| 0570 | COMPUTER, W/ MONITOR | 1 | $850.00 | $850.00 |

| Department No. | Description | Qty. | Unit Cost | Total Cost |
|---|---|---|---|---|
| 0570 | COMPUTER, W/ MONITOR | 1 | $850.00 | $850.00 |
| 0570 | COMPUTER, W/ MONITOR | 1 | $850.00 | $850.00 |
| 0570 | COMPUTER, W/ MONITOR | 1 | $1,121.00 | $1,121.00 |
| 0570 | COMPUTER, W/ MONITOR | 1 | $850.00 | $850.00 |
| 0570 | COMPUTER, W/ MONITOR | 1 | $1,121.00 | $1,121.00 |
| 0570 | COMPUTER, W/ MONITOR | 1 | $850.00 | $850.00 |
| 0570 | COMPUTER, W/ MONITOR | 1 | $850.00 | $850.00 |
| 0570 | COMPUTER, W/ MONITOR | 1 | $850.00 | $850.00 |
| 0570 | COMPUTER, W/ MONITOR | 1 | $850.00 | $850.00 |
| 0572 | COMPUTER, W/ MONITOR | 1 | $799.13 | $799.13 |
| 0572 | COMPUTER, W/ MONITOR | 1 | $1,170.18 | $1,170.18 |
| 0572 | COMPUTER, W/ MONITOR | 1 | $850.00 | $850.00 |
| 0572 | COMPUTER, W/ MONITOR | 1 | $1,111.89 | $1,111.89 |
| 0572 | COMPUTER, W/ MONITOR | 1 | $1,411.63 | $1,411.63 |
| 0576 | COMPUTER, W/ MONITOR | 1 | $850.00 | $850.00 |
| 0576 | COMPUTER, W/ MONITOR | 1 | $850.00 | $850.00 |
| 0576 | COMPUTER, W/ MONITOR | 1 | $1,949.97 | $1,949.97 |
| 0576 | COMPUTER, W/ MONITOR | 1 | $1,949.97 | $1,949.97 |
| 0576 | COMPUTER, W/ MONITOR | 1 | $1,949.97 | $1,949.97 |
| 0576 | COMPUTER, W/ MONITOR | 1 | $850.00 | $850.00 |
| 0576 | COMPUTER, W/ MONITOR | 1 | $850.00 | $850.00 |
| 0576 | COMPUTER, W/ MONITOR | 1 | $850.00 | $850.00 |
| 0576 | COMPUTER, W/ MONITOR | 1 | $1,949.97 | $1,949.97 |
| 0576 | COMPUTER, W/ MONITOR | 1 | $850.00 | $850.00 |
| 0576 | COMPUTER, W/ MONITOR | 1 | $1,949.97 | $1,949.97 |
| 0581 | COMPUTER, W/ MONITOR | 1 | $2,310.36 | $2,310.36 |
| 0581 | COMPUTER, W/ MONITOR | 1 | $1,229.05 | $1,229.05 |
| 0581 | COMPUTER, W/ MONITOR | 1 | $1,229.05 | $1,229.05 |
| 0581 | COMPUTER, W/ MONITOR | 1 | $850.00 | $850.00 |
| 0581 | COMPUTER, W/ MONITOR | 1 | $1,229.05 | $1,229.05 |
| 0581 | COMPUTER, W/ MONITOR | 1 | $1,229.05 | $1,229.05 |
| 0581 | COMPUTER, W/ MONITOR | 1 | $1,229.05 | $1,229.05 |
| 0581 | COMPUTER, W/ MONITOR | 1 | $1,229.05 | $1,229.05 |
| 0581 | COMPUTER, W/ MONITOR | 1 | $1,229.05 | $1,229.05 |
| 0581 | COMPUTER, W/ MONITOR | 1 | $850.00 | $850.00 |
| 0581 | COMPUTER, W/ MONITOR | 1 | $850.00 | $850.00 |
| 0581 | COMPUTER, W/ MONITOR | 1 | $1,077.85 | $1,077.85 |
| 0581 | COMPUTER, W/ MONITOR | 1 | $1,077.85 | $1,077.85 |
| 0581 | COMPUTER, W/ MONITOR | 1 | $850.00 | $850.00 |
| 0581 | COMPUTER, W/ MONITOR | 1 | $850.00 | $850.00 |
| 0581 | COMPUTER, W/ MONITOR | 1 | $850.00 | $850.00 |
| 0581 | COMPUTER, W/ MONITOR | 1 | $850.00 | $850.00 |
| 0581 | COMPUTER, W/ MONITOR | 1 | $850.00 | $850.00 |
| 0581 | COMPUTER, W/ MONITOR | 1 | $850.00 | $850.00 |
| 0581 | COMPUTER, W/ MONITOR | 1 | $850.00 | $850.00 |
| 0581 | COMPUTER, W/ MONITOR | 1 | $850.00 | $850.00 |
| 0581 | COMPUTER, W/ MONITOR | 1 | $850.00 | $850.00 |
| 0581 | COMPUTER, W/ MONITOR | 1 | $850.00 | $850.00 |
| 0581 | COMPUTER, W/ MONITOR | 1 | $850.00 | $850.00 |
| 0581 | COMPUTER, W/ MONITOR | 1 | $850.00 | $850.00 |
| 0581 | COMPUTER, W/ MONITOR | 1 | $850.00 | $850.00 |
| 0581 | COMPUTER, W/ MONITOR | 1 | $850.00 | $850.00 |
| 0581 | COMPUTER, W/ MONITOR | 1 | $850.00 | $850.00 |
| 0581 | COMPUTER, W/ MONITOR | 1 | $850.00 | $850.00 |
| 0581 | COMPUTER, W/ MONITOR | 1 | $850.00 | $850.00 |
| 0581 | COMPUTER, W/ MONITOR | 1 | $850.00 | $850.00 |
| 0581 | COMPUTER, W/ MONITOR | 1 | $850.00 | $850.00 |
| 0581 | COMPUTER, W/ MONITOR | 1 | $850.00 | $850.00 |
| 0581 | COMPUTER, W/ MONITOR | 1 | $850.00 | $850.00 |
| 0581 | COMPUTER, W/ MONITOR | 1 | $850.00 | $850.00 |
| 0581 | COMPUTER, W/ MONITOR | 1 | $850.00 | $850.00 |

**Williamson County Asset Inventory Report** **2025**

| Department No. | Description | Qty. | Unit Cost | Total Cost |
|---|---|---|---|---|
| 0581 | COMPUTER, W/ MONITOR | 1 | $850.00 | $850.00 |
| 0581 | COMPUTER, W/ MONITOR | 1 | $850.00 | $850.00 |
| 0581 | COMPUTER, W/ MONITOR | 1 | $850.00 | $850.00 |
| 0581 | COMPUTER, W/ MONITOR | 1 | $850.00 | $850.00 |
| 0581 | COMPUTER, W/ MONITOR | 1 | $850.00 | $850.00 |
| 0581 | COMPUTER, W/ MONITOR | 1 | $850.00 | $850.00 |
| 0581 | COMPUTER, W/ MONITOR | 1 | $850.00 | $850.00 |
| 0581 | COMPUTER, W/ MONITOR | 1 | $850.00 | $850.00 |
| 0581 | COMPUTER, W/ MONITOR | 1 | $850.00 | $850.00 |
| 0581 | COMPUTER, W/ MONITOR | 1 | $850.00 | $850.00 |
| 0581 | COMPUTER, W/ MONITOR | 1 | $850.00 | $850.00 |
| 0581 | COMPUTER, W/ MONITOR | 1 | $850.00 | $850.00 |
| 0581 | COMPUTER, W/ MONITOR | 1 | $850.00 | $850.00 |
| 0581 | COMPUTER, W/ MONITOR | 1 | $850.00 | $850.00 |
| 0581 | COMPUTER, W/ MONITOR | 1 | $850.00 | $850.00 |
| 0581 | COMPUTER, W/ MONITOR | 1 | $850.00 | $850.00 |
| 0581 | COMPUTER, W/ MONITOR | 1 | $1,229.05 | $1,229.05 |
| 0581 | COMPUTER, W/ MONITOR | 1 | $850.00 | $850.00 |
| 0581 | COMPUTER, W/ MONITOR | 1 | $1,229.05 | $1,229.05 |
| 0581 | COMPUTER, W/ MONITOR | 1 | $1,229.05 | $1,229.05 |
| 0581 | COMPUTER, W/ MONITOR | 1 | $850.00 | $850.00 |
| 0581 | COMPUTER, W/ MONITOR | 1 | $850.00 | $850.00 |
| 0581 | COMPUTER, W/ MONITOR | 1 | $850.00 | $850.00 |
| 0587 | COMPUTER, W/ MONITOR | 1 | $1,704.37 | $1,704.37 |
| 0587 | COMPUTER, W/ MONITOR | 1 | $1,229.05 | $1,229.05 |
| 0587 | COMPUTER, W/ MONITOR | 1 | $900.00 | $900.00 |
| 0587 | COMPUTER, W/ MONITOR | 1 | $850.00 | $850.00 |
| 0587 | COMPUTER, W/ MONITOR | 1 | $850.00 | $850.00 |
| 0587 | COMPUTER, W/ MONITOR | 1 | $1,347.87 | $1,347.87 |
| 0587 | COMPUTER, W/ MONITOR | 1 | $850.00 | $850.00 |
| 0591 | COMPUTER, W/ MONITOR | 1 | $1,088.32 | $1,088.32 |
| 0591 | COMPUTER, W/ MONITOR | 1 | $1,411.63 | $1,411.63 |
| 0630 | COMPUTER, W/ MONITOR | 1 | $850.00 | $850.00 |
| 0630 | COMPUTER, W/ MONITOR | 1 | $850.00 | $850.00 |
| 0630 | COMPUTER, W/ MONITOR | 1 | $850.00 | $850.00 |
| 0630 | COMPUTER, W/ MONITOR | 1 | $850.00 | $850.00 |
| 0630 | COMPUTER, W/ MONITOR | 1 | $850.00 | $850.00 |
| 0630 | COMPUTER, W/ MONITOR | 1 | $850.00 | $850.00 |
| 0630 | COMPUTER, W/ MONITOR | 1 | $850.00 | $850.00 |
| 0630 | COMPUTER, W/ MONITOR | 1 | $850.00 | $850.00 |
| 0630 | COMPUTER, W/ MONITOR | 1 | $850.00 | $850.00 |
| 0661 | COMPUTER, W/ MONITOR | 1 | $2,281.40 | $2,281.40 |
| 0661 | COMPUTER, W/ MONITOR | 1 | $1,493.68 | $1,493.68 |
| 0661 | COMPUTER, W/ MONITOR | 1 | $1,077.85 | $1,077.85 |
| 0661 | COMPUTER, W/ MONITOR | 1 | $1,602.69 | $1,602.69 |
| 0882 | COMPUTER, W/ MONITOR | 1 | $850.00 | $850.00 |
| 0882 | COMPUTER, W/ MONITOR | 1 | $850.00 | $850.00 |
| 0882 | COMPUTER, W/ MONITOR | 1 | $934.15 | $934.15 |
| 0882 | COMPUTER, W/ MONITOR | 1 | $1,159.75 | $1,159.75 |
| 0882 | COMPUTER, W/ MONITOR | 1 | $934.15 | $934.15 |
| 0882 | COMPUTER, W/ MONITOR | 1 | $850.00 | $850.00 |
| 0882 | COMPUTER, W/ MONITOR | 1 | $850.00 | $850.00 |
| 0882 | COMPUTER, W/ MONITOR | 1 | $850.00 | $850.00 |
| 0882 | COMPUTER, W/ MONITOR | 1 | $850.00 | $850.00 |
| 0882 | COMPUTER, W/ MONITOR | 1 | $850.00 | $850.00 |
| 1000 | COMPUTER, W/ MONITOR | 1 | $850.00 | $850.00 |
| 3101 | COMPUTER, W/ MONITOR | 1 | $850.00 | $850.00 |
| 3103 | COMPUTER, W/ MONITOR | 1 | $850.00 | $850.00 |
| 3103 | COMPUTER, W/ MONITOR | 1 | $850.00 | $850.00 |
| 3106 | COMPUTER, W/ MONITOR | 1 | $867.15 | $867.15 |
| 3106 | COMPUTER, W/ MONITOR | 1 | $850.00 | $850.00 |

**Williamson County Asset Inventory Report** **2025**

| Department No. | Description | Qty. | Unit Cost | Total Cost |
|---|---|---|---|---|
| 3107 | COMPUTER, W/ MONITOR | 1 | $850.00 | $850.00 |
| 3107 | COMPUTER, W/ MONITOR | 1 | $867.15 | $867.15 |
| 3107 | COMPUTER, W/ MONITOR | 1 | $867.15 | $867.15 |
| 3107 | COMPUTER, W/ MONITOR | 1 | $867.15 | $867.15 |
| 3107 | COMPUTER, W/ MONITOR | 1 | $924.07 | $924.07 |
| 0540 | COMPUTER, W/ MONITOR, GRAPHIC | 1 | $5,006.00 | $5,006.00 |
| 0210 | CONCRETE BREAKER ATTACHMENT | 1 | $14,800.00 | $14,800.00 |
| 3103 | CONCRETE MIXER, TOWED | 1 | $4,300.00 | $4,300.00 |
| 0560 | CONEX, CONTAINER, STORAGE, 20' | 1 | $2,200.00 | $2,200.00 |
| 0882 | CONEX, CONTAINER, STORAGE, 20' | 1 | $2,200.00 | $2,200.00 |
| 0882 | CONEX, CONTAINER, STORAGE, 20' | 1 | $2,200.00 | $2,200.00 |
| 0882 | CONEX, CONTAINER, STORAGE, 20' | 1 | $2,200.00 | $2,200.00 |
| 0882 | CONEX, CONTAINER, STORAGE, 20' | 1 | $2,200.00 | $2,200.00 |
| 3103 | CONEX, CONTAINER, STORAGE, 20' | 1 | $2,200.00 | $2,200.00 |
| 0560 | CONEX, CONTAINER, STORAGE, 40' | 1 | $4,500.00 | $4,500.00 |
| 0560 | CONEX, CONTAINER, STORAGE, 40' | 1 | $4,500.00 | $4,500.00 |
| 0560 | CONEX, CONTAINER, STORAGE, 40' | 1 | $4,500.00 | $4,500.00 |
| 0560 | CONEX, CONTAINER, STORAGE, 40' | 1 | $4,500.00 | $4,500.00 |
| 0560 | CONEX, CONTAINER, STORAGE, 40' | 1 | $4,500.00 | $4,500.00 |
| 0882 | CONEX, CONTAINER, STORAGE, 40' | 1 | $4,500.00 | $4,500.00 |
| 0882 | CONEX, CONTAINER, STORAGE, 40' | 1 | $4,500.00 | $4,500.00 |
| 0882 | CONEX, CONTAINER, STORAGE, 40' | 1 | $1,850.00 | $1,850.00 |
| 0882 | CONEX, CONTAINER, STORAGE, 40' | 1 | $1,850.00 | $1,850.00 |
| 3101 | CONEX, CONTAINER, STORAGE, 40' | 1 | $4,500.00 | $4,500.00 |
| 3102 | CONEX, CONTAINER, STORAGE, 40' | 1 | $4,500.00 | $4,500.00 |
| 3106 | CONEX, CONTAINER, STORAGE, 40' | 1 | $4,500.00 | $4,500.00 |
| 3107 | CONEX, CONTAINER, STORAGE, 40' | 1 | $4,500.00 | $4,500.00 |
| 3107 | CONEX, CONTAINER, STORAGE, 40' | 1 | $4,500.00 | $4,500.00 |
| 0560 | CONTRABAND ENFORCEMENT KIT, W/ FIBERSCOPE | 1 | $5,707.85 | $5,707.85 |
| 0560 | CONTRABAND ENFORCEMENT KIT, W/ FIBERSCOPE | 1 | $5,707.85 | $5,707.85 |
| 0560 | CONTRABAND ENFORCEMENT KIT, W/ FIBERSCOPE | 1 | $4,836.27 | $4,836.27 |
| 0560 | CONTRABAND ENFORCEMENT KIT, W/ FIBERSCOPE | 1 | $4,836.27 | $4,836.27 |
| 0581 | CONTROL SYSTEM, SATELLITE | 1 | $3,000.00 | $3,000.00 |
| 0581 | CONVEYOR, METAL | 4 | $165.00 | $660.00 |
| 0581 | COOL MIST SYSTEM, PORTABLE | 3 | $1,650.00 | $4,950.00 |
| 0570 | COOLER, WALK-IN | 1 | $5,375.00 | $5,375.00 |
| 0570 | COOLER, WALK-IN | 1 | $5,375.00 | $5,375.00 |
| 0404 | COPIER, CART | 1 | $175.00 | $175.00 |
| 0440 | COPIER, CART | 1 | $175.00 | $175.00 |
| 0499 | COPIER, CART | 1 | $175.00 | $175.00 |
| 0570 | COPIER, CART | 1 | $175.00 | $175.00 |
| 0540 | COT | 1 | $68.00 | $68.00 |
| 0540 | COT | 1 | $68.00 | $68.00 |
| 0581 | COT | 1 | $68.00 | $68.00 |
| 0581 | COT | 1 | $68.00 | $68.00 |
| 0583 | COT | 1 | $68.00 | $68.00 |
| 0540 | COT, AMBULANCE | 1 | $5,600.00 | $5,600.00 |
| 0540 | COT, AMBULANCE | 1 | $5,600.00 | $5,600.00 |
| 0540 | COT, AMBULANCE | 1 | $5,600.00 | $5,600.00 |
| 0540 | COT, AMBULANCE | 1 | $5,600.00 | $5,600.00 |
| 0540 | COT, AMBULANCE | 1 | $5,600.00 | $5,600.00 |
| 0540 | COT, AMBULANCE | 1 | $5,600.00 | $5,600.00 |
| 0540 | COT, AMBULANCE, POWERED | 1 | $15,000.00 | $15,000.00 |
| 0540 | COT, AMBULANCE, POWERED | 1 | $15,000.00 | $15,000.00 |
| 0540 | COT, AMBULANCE, POWERED | 1 | $20,000.00 | $20,000.00 |
| 0540 | COT, AMBULANCE, POWERED | 1 | $20,000.00 | $20,000.00 |
| 0540 | COT, AMBULANCE, POWERED | 1 | $20,000.00 | $20,000.00 |
| 0540 | COT, AMBULANCE, POWERED | 1 | $14,842.40 | $14,842.40 |
| 0540 | COT, AMBULANCE, POWERED | 1 | $15,000.00 | $15,000.00 |
| 0540 | COT, AMBULANCE, POWERED | 1 | $15,000.00 | $15,000.00 |

| Department No. | Description | Qty. | Unit Cost | Total Cost |
|---|---|---|---|---|
| 0540 | COT, AMBULANCE, POWERED | 1 | $20,000.00 | $20,000.00 |
| 0540 | COT, AMBULANCE, POWERED | 1 | $20,000.00 | $20,000.00 |
| 0540 | COT, AMBULANCE, POWERED | 1 | $15,000.00 | $15,000.00 |
| 0540 | COT, AMBULANCE, POWERED | 1 | $15,000.00 | $15,000.00 |
| 0540 | COT, AMBULANCE, POWERED | 1 | $20,000.00 | $20,000.00 |
| 0540 | COT, AMBULANCE, POWERED | 1 | $15,000.00 | $15,000.00 |
| 0540 | COT, AMBULANCE, POWERED | 1 | $15,000.00 | $15,000.00 |
| 0540 | COT, AMBULANCE, POWERED | 1 | $15,000.00 | $15,000.00 |
| 0540 | COT, AMBULANCE, POWERED | 1 | $15,000.00 | $15,000.00 |
| 0570 | COT, AMBULANCE, POWERED | 1 | $12,337.37 | $12,337.37 |
| 0570 | COT, AMBULANCE, POWERED | 1 | $11,300.00 | $11,300.00 |
| 0570 | COT, AMBULANCE, POWERED | 1 | $15,000.00 | $15,000.00 |
| 1000 | COT, AMBULANCE, POWERED | 1 | $15,000.00 | $15,000.00 |
| 1000 | COT, AMBULANCE, POWERED | 1 | $20,000.00 | $20,000.00 |
| 1000 | COT, AMBULANCE, POWERED | 1 | $15,000.00 | $15,000.00 |
| 1000 | COT, AMBULANCE, POWERED | 1 | $15,000.00 | $15,000.00 |
| 1000 | COT, AMBULANCE, POWERED | 1 | $19,798.20 | $19,798.20 |
| 1000 | COT, AMBULANCE, POWERED | 1 | $5,600.00 | $5,600.00 |
| 1000 | COT, AMBULANCE, POWERED | 1 | $20,000.00 | $20,000.00 |
| 1000 | COT, AMBULANCE, POWERED | 1 | $20,000.00 | $20,000.00 |
| 1000 | COT, AMBULANCE, POWERED | 1 | $20,000.00 | $20,000.00 |
| 1000 | COT, AMBULANCE, POWERED | 1 | $15,000.00 | $15,000.00 |
| 0503 | CPU, DISPLAY EXPRESS, W/SOFTWARE | 1 | $3,500.00 | $3,500.00 |
| 0210 | CREDENZA | 1 | $350.00 | $350.00 |
| 0211 | CREDENZA | 1 | $350.00 | $350.00 |
| 0400 | CREDENZA | 2 | $350.00 | $700.00 |
| 0428 | CREDENZA | 1 | $350.00 | $350.00 |
| 0429 | CREDENZA | 1 | $350.00 | $350.00 |
| 0438 | CREDENZA | 1 | $350.00 | $350.00 |
| 0438 | CREDENZA | 1 | $350.00 | $350.00 |
| 0439 | CREDENZA | 1 | $350.00 | $350.00 |
| 0440 | CREDENZA | 1 | $350.00 | $350.00 |
| 0440 | CREDENZA | 1 | $350.00 | $350.00 |
| 0440 | CREDENZA | 1 | $350.00 | $350.00 |
| 0440 | CREDENZA | 1 | $350.00 | $350.00 |
| 0440 | CREDENZA | 1 | $350.00 | $350.00 |
| 0440 | CREDENZA | 1 | $350.00 | $350.00 |
| 0441 | CREDENZA | 1 | $350.00 | $350.00 |
| 0441 | CREDENZA | 1 | $350.00 | $350.00 |
| 0450 | CREDENZA | 2 | $350.00 | $700.00 |
| 0451 | CREDENZA | 1 | $350.00 | $350.00 |
| 0452 | CREDENZA | 1 | $350.00 | $350.00 |
| 0453 | CREDENZA | 1 | $350.00 | $350.00 |
| 0475 | CREDENZA | 2 | $350.00 | $700.00 |
| 0475 | CREDENZA | 1 | $350.00 | $350.00 |
| 0475 | CREDENZA | 1 | $350.00 | $350.00 |
| 0475 | CREDENZA | 1 | $350.00 | $350.00 |
| 0475 | CREDENZA | 1 | $350.00 | $350.00 |
| 0475 | CREDENZA | 1 | $350.00 | $350.00 |
| 0475 | CREDENZA | 1 | $350.00 | $350.00 |
| 0494 | CREDENZA | 1 | $350.00 | $350.00 |
| 0494 | CREDENZA | 1 | $350.00 | $350.00 |
| 0495 | CREDENZA | 1 | $350.00 | $350.00 |
| 0495 | CREDENZA | 1 | $350.00 | $350.00 |
| 0495 | CREDENZA | 1 | $350.00 | $350.00 |
| 0499 | CREDENZA | 1 | $350.00 | $350.00 |
| 0499 | CREDENZA | 1 | $350.00 | $350.00 |
| 0503 | CREDENZA | 1 | $350.00 | $350.00 |
| 0503 | CREDENZA | 1 | $350.00 | $350.00 |
| 0552 | CREDENZA | 1 | $350.00 | $350.00 |

| Department No. | Description | Qty. | Unit Cost | Total Cost |
|---|---|---|---|---|
| 0554 | CREDENZA | 1 | $350.00 | $350.00 |
| 0560 | CREDENZA | 1 | $350.00 | $350.00 |
| 0560 | CREDENZA | 1 | $350.00 | $350.00 |
| 0560 | CREDENZA | 1 | $350.00 | $350.00 |
| 0570 | CREDENZA | 1 | $350.00 | $350.00 |
| 0572 | CREDENZA | 8 | $350.00 | $2,800.00 |
| 0576 | CREDENZA | 1 | $350.00 | $350.00 |
| 0576 | CREDENZA | 1 | $350.00 | $350.00 |
| 0581 | CREDENZA | 1 | $350.00 | $350.00 |
| 0583 | CREDENZA | 1 | $350.00 | $350.00 |
| 0587 | CREDENZA | 1 | $350.00 | $350.00 |
| 0400 | CREDENZA, W/ BUILT-IN BOOKCASE | 2 | $475.00 | $950.00 |
| 0428 | CREDENZA, W/ BUILT-IN BOOKCASE | 1 | $475.00 | $475.00 |
| 0429 | CREDENZA, W/ BUILT-IN BOOKCASE | 1 | $475.00 | $475.00 |
| 0439 | CREDENZA, W/ BUILT-IN BOOKCASE | 1 | $475.00 | $475.00 |
| 0440 | CREDENZA, W/ BUILT-IN BOOKCASE | 1 | $475.00 | $475.00 |
| 0440 | CREDENZA, W/ BUILT-IN BOOKCASE | 1 | $475.00 | $475.00 |
| 0475 | CREDENZA, W/ BUILT-IN BOOKCASE | 1 | $475.00 | $475.00 |
| 0475 | CREDENZA, W/ BUILT-IN BOOKCASE | 1 | $475.00 | $475.00 |
| 0475 | CREDENZA, W/ BUILT-IN BOOKCASE | 1 | $475.00 | $475.00 |
| 0492 | CREDENZA, W/ BUILT-IN BOOKCASE | 2 | $475.00 | $950.00 |
| 0495 | CREDENZA, W/ BUILT-IN BOOKCASE | 1 | $475.00 | $475.00 |
| 0503 | CREDENZA, W/ BUILT-IN BOOKCASE | 1 | $475.00 | $475.00 |
| 0560 | CREDENZA, W/ BUILT-IN BOOKCASE | 1 | $475.00 | $475.00 |
| 0882 | CREEPER, MECHANIC | 4 | $40.00 | $160.00 |
| 0540 | CRIB, DROPSIDE | 1 | $300.00 | $300.00 |
| 0509 | CRIMPING/ COMPRESSION TOOL, W/ DIE, SET | 1 | $370.00 | $370.00 |
| 0453 | CUBICLE, 15-19 | 1 | $300.00 | $300.00 |
| 0576 | CUBICLE, 15-19 | 1 | $300.00 | $300.00 |
| 0576 | CUBICLE, 15-19 | 4 | $300.00 | $1,200.00 |
| 0210 | CUBICLE, 4-5 | 1 | $180.00 | $180.00 |
| 0497 | CUBICLE, 4-5 | 1 | $180.00 | $180.00 |
| 0540 | CUBICLE, 4-5 | 1 | $180.00 | $180.00 |
| 0475 | CUBICLE, 6-9 | 1 | $200.00 | $200.00 |
| 0545 | CUBICLE, 6-9 | 1 | $200.00 | $200.00 |
| 0576 | CUBICLE, 6-9 | 1 | $200.00 | $200.00 |
| 0450 | CURRENCY COUNTER, LOW-END | 1 | $380.00 | $380.00 |
| 0499 | CURRENCY COUNTER, LOW-END | 1 | $300.00 | $300.00 |
| 0510 | CURRENCY COUNTER, LOW-END | 1 | $380.00 | $380.00 |
| 0570 | CUTTER, BOLT | 1 | $50.00 | $50.00 |
| 0503 | DATA PRECISION COOLING SYSTEM | 1 | $4,900.00 | $4,900.00 |
| 0503 | DATA PRECISION COOLING SYSTEM | 1 | $4,900.00 | $4,900.00 |
| 0503 | DATA PRECISION COOLING SYSTEM | 1 | $4,900.00 | $4,900.00 |
| 0210 | DEFIBRILLATOR, AED | 1 | $1,650.00 | $1,650.00 |
| 0212 | DEFIBRILLATOR, AED | 1 | $1,650.00 | $1,650.00 |
| 0214 | DEFIBRILLATOR, AED | 1 | $1,650.00 | $1,650.00 |
| 0215 | DEFIBRILLATOR, AED | 1 | $1,650.00 | $1,650.00 |
| 0341 | DEFIBRILLATOR, AED | 1 | $1,650.00 | $1,650.00 |
| 0400 | DEFIBRILLATOR, AED | 1 | $1,650.00 | $1,650.00 |
| 0400 | DEFIBRILLATOR, AED | 1 | $1,650.00 | $1,650.00 |
| 0403 | DEFIBRILLATOR, AED | 1 | $1,650.00 | $1,650.00 |
| 0454 | DEFIBRILLATOR, AED | 1 | $1,650.00 | $1,650.00 |
| 0492 | DEFIBRILLATOR, AED | 1 | $1,650.00 | $1,650.00 |
| 0492 | DEFIBRILLATOR, AED | 1 | $1,650.00 | $1,650.00 |
| 0499 | DEFIBRILLATOR, AED | 1 | $1,650.00 | $1,650.00 |
| 0499 | DEFIBRILLATOR, AED | 1 | $1,325.00 | $1,325.00 |
| 0499 | DEFIBRILLATOR, AED | 1 | $1,650.00 | $1,650.00 |

| Department No. | Description | Qty. | Unit Cost | Total Cost |
|---|---|---|---|---|
| 0509 | DEFIBRILLATOR, AED | 1 | $1,650.00 | $1,650.00 |
| 0509 | DEFIBRILLATOR, AED | 1 | $1,650.00 | $1,650.00 |
| 0509 | DEFIBRILLATOR, AED | 1 | $1,650.00 | $1,650.00 |
| 0510 | DEFIBRILLATOR, AED | 1 | $1,650.00 | $1,650.00 |
| 0540 | DEFIBRILLATOR, AED | 1 | $1,650.00 | $1,650.00 |
| 0540 | DEFIBRILLATOR, AED | 1 | $1,650.00 | $1,650.00 |
| 0540 | DEFIBRILLATOR, AED | 1 | $1,398.81 | $1,398.81 |
| 0540 | DEFIBRILLATOR, AED | 1 | $1,398.81 | $1,398.81 |
| 0540 | DEFIBRILLATOR, AED | 1 | $1,398.81 | $1,398.81 |
| 0540 | DEFIBRILLATOR, AED | 1 | $1,398.81 | $1,398.81 |
| 0540 | DEFIBRILLATOR, AED | 1 | $1,398.81 | $1,398.81 |
| 0541 | DEFIBRILLATOR, AED | 1 | $1,650.00 | $1,650.00 |
| 0541 | DEFIBRILLATOR, AED | 1 | $1,650.00 | $1,650.00 |
| 0541 | DEFIBRILLATOR, AED | 1 | $1,523.80 | $1,523.80 |
| 0541 | DEFIBRILLATOR, AED | 1 | $1,650.00 | $1,650.00 |
| 0545 | DEFIBRILLATOR, AED | 1 | $1,424.00 | $1,424.00 |
| 0545 | DEFIBRILLATOR, AED | 1 | $1,650.00 | $1,650.00 |
| 0551 | DEFIBRILLATOR, AED | 1 | $1,650.00 | $1,650.00 |
| 0554 | DEFIBRILLATOR, AED | 1 | $1,650.00 | $1,650.00 |
| 0554 | DEFIBRILLATOR, AED | 1 | $1,650.00 | $1,650.00 |
| 0554 | DEFIBRILLATOR, AED | 1 | $1,650.00 | $1,650.00 |
| 0554 | DEFIBRILLATOR, AED | 1 | $1,650.00 | $1,650.00 |
| 0554 | DEFIBRILLATOR, AED | 1 | $1,650.00 | $1,650.00 |
| 0560 | DEFIBRILLATOR, AED | 1 | $1,945.13 | $1,945.13 |
| 0560 | DEFIBRILLATOR, AED | 1 | $1,650.00 | $1,650.00 |
| 0560 | DEFIBRILLATOR, AED | 1 | $1,650.00 | $1,650.00 |
| 0560 | DEFIBRILLATOR, AED | 1 | $1,650.00 | $1,650.00 |
| 0560 | DEFIBRILLATOR, AED | 1 | $1,945.12 | $1,945.12 |
| 0560 | DEFIBRILLATOR, AED | 1 | $1,650.00 | $1,650.00 |
| 0560 | DEFIBRILLATOR, AED | 1 | $1,945.12 | $1,945.12 |
| 0560 | DEFIBRILLATOR, AED | 1 | $1,650.00 | $1,650.00 |
| 0560 | DEFIBRILLATOR, AED | 1 | $1,400.00 | $1,400.00 |
| 0560 | DEFIBRILLATOR, AED | 1 | $1,400.00 | $1,400.00 |
| 0560 | DEFIBRILLATOR, AED | 1 | $1,650.00 | $1,650.00 |
| 0560 | DEFIBRILLATOR, AED | 1 | $1,650.00 | $1,650.00 |
| 0570 | DEFIBRILLATOR, AED | 1 | $1,650.00 | $1,650.00 |
| 0570 | DEFIBRILLATOR, AED | 1 | $1,650.00 | $1,650.00 |
| 0570 | DEFIBRILLATOR, AED | 1 | $1,650.00 | $1,650.00 |
| 0570 | DEFIBRILLATOR, AED | 1 | $1,650.00 | $1,650.00 |
| 0572 | DEFIBRILLATOR, AED | 1 | $1,650.00 | $1,650.00 |
| 0576 | DEFIBRILLATOR, AED | 1 | $1,650.00 | $1,650.00 |
| 0576 | DEFIBRILLATOR, AED | 1 | $1,650.00 | $1,650.00 |
| 0576 | DEFIBRILLATOR, AED | 1 | $1,650.00 | $1,650.00 |
| 0581 | DEFIBRILLATOR, AED | 1 | $1,650.00 | $1,650.00 |
| 0581 | DEFIBRILLATOR, AED | 1 | $1,325.00 | $1,325.00 |
| 0587 | DEFIBRILLATOR, AED | 1 | $1,650.00 | $1,650.00 |
| 0630 | DEFIBRILLATOR, AED | 1 | $1,650.00 | $1,650.00 |
| 3106 | DEFIBRILLATOR, AED | 1 | $1,650.00 | $1,650.00 |
| 3106 | DEFIBRILLATOR, AED | 1 | $1,650.00 | $1,650.00 |
| 3106 | DEFIBRILLATOR, AED | 1 | $1,650.00 | $1,650.00 |
| 3107 | DEFIBRILLATOR, AED | 1 | $1,650.00 | $1,650.00 |
| 3107 | DEFIBRILLATOR, AED | 1 | $1,650.00 | $1,650.00 |
| 3107 | DEFIBRILLATOR, AED | 1 | $1,650.00 | $1,650.00 |
| 0540 | DEFIBRILLATOR, AED TRAINER | 1 | $380.00 | $380.00 |
| 0540 | DEFIBRILLATOR, AED TRAINER | 11 | $380.00 | $4,180.00 |
| 0540 | DEFIBRILLATOR/ MONITOR, EMS | 1 | $29,500.00 | $29,500.00 |
| 0540 | DEFIBRILLATOR/ MONITOR, EMS | 1 | $28,918.61 | $28,918.61 |
| 0540 | DEFIBRILLATOR/ MONITOR, EMS | 1 | $28,918.61 | $28,918.61 |
| 0540 | DEFIBRILLATOR/ MONITOR, EMS | 1 | $28,918.61 | $28,918.61 |
| 0540 | DEFIBRILLATOR/ MONITOR, EMS | 1 | $28,918.60 | $28,918.60 |

**Williamson County Asset Inventory Report** **2025**

| Department No. | Description | Qty. | Unit Cost | Total Cost |
|---|---|---|---|---|
| 0540 | DEFIBRILLATOR/ MONITOR, EMS | 1 | $28,918.60 | $28,918.60 |
| 0540 | DEFIBRILLATOR/ MONITOR, EMS | 1 | $28,918.61 | $28,918.61 |
| 0540 | DEFIBRILLATOR/ MONITOR, EMS | 1 | $28,918.61 | $28,918.61 |
| 0540 | DEFIBRILLATOR/ MONITOR, EMS | 1 | $28,918.61 | $28,918.61 |
| 0540 | DEFIBRILLATOR/ MONITOR, EMS | 1 | $28,918.60 | $28,918.60 |
| 0540 | DEFIBRILLATOR/ MONITOR, EMS | 1 | $28,918.61 | $28,918.61 |
| 0540 | DEFIBRILLATOR/ MONITOR, EMS | 1 | $28,918.61 | $28,918.61 |
| 0540 | DEFIBRILLATOR/ MONITOR, EMS | 1 | $28,918.60 | $28,918.60 |
| 0540 | DEFIBRILLATOR/ MONITOR, EMS | 1 | $28,918.61 | $28,918.61 |
| 0540 | DEFIBRILLATOR/ MONITOR, EMS | 1 | $28,918.60 | $28,918.60 |
| 0540 | DEFIBRILLATOR/ MONITOR, EMS | 1 | $28,918.60 | $28,918.60 |
| 0540 | DEFIBRILLATOR/ MONITOR, EMS | 1 | $28,918.60 | $28,918.60 |
| 0540 | DEFIBRILLATOR/ MONITOR, EMS | 1 | $28,918.61 | $28,918.61 |
| 0540 | DEFIBRILLATOR/ MONITOR, EMS | 1 | $28,918.61 | $28,918.61 |
| 0540 | DEFIBRILLATOR/ MONITOR, EMS | 1 | $31,353.41 | $31,353.41 |
| 0570 | DEFIBRILLATOR/ MONITOR, EMS | 1 | $19,500.00 | $19,500.00 |
| 1000 | DEFIBRILLATOR/ MONITOR, EMS | 1 | $28,918.61 | $28,918.61 |
| 1000 | DEFIBRILLATOR/ MONITOR, EMS | 1 | $29,500.00 | $29,500.00 |
| 1000 | DEFIBRILLATOR/ MONITOR, EMS | 1 | $28,918.61 | $28,918.61 |
| 1000 | DEFIBRILLATOR/ MONITOR, EMS | 1 | $28,918.60 | $28,918.60 |
| 1000 | DEFIBRILLATOR/ MONITOR, EMS | 1 | $28,918.61 | $28,918.61 |
| 1000 | DEFIBRILLATOR/ MONITOR, EMS | 1 | $28,918.60 | $28,918.60 |
| 1000 | DEFIBRILLATOR/ MONITOR, EMS | 1 | $28,918.61 | $28,918.61 |
| 1000 | DEFIBRILLATOR/ MONITOR, EMS | 1 | $28,918.61 | $28,918.61 |
| 1000 | DEFIBRILLATOR/ MONITOR, EMS | 1 | $28,918.60 | $28,918.60 |
| 1000 | DEFIBRILLATOR/ MONITOR, EMS | 1 | $28,918.60 | $28,918.60 |
| 1000 | DEFIBRILLATOR/ MONITOR, EMS | 1 | $28,918.61 | $28,918.61 |
| 1000 | DEFIBRILLATOR/ MONITOR, EMS | 1 | $28,918.61 | $28,918.61 |
| 0492 | DEHUMIDIFIER, HIGH-END | 1 | $600.00 | $600.00 |
| 0492 | DEHUMIDIFIER, HIGH-END | 1 | $600.00 | $600.00 |
| 0509 | DEHUMIDIFIER, HIGH-END | 1 | $2,570.00 | $2,570.00 |
| 0509 | DEHUMIDIFIER, HIGH-END | 1 | $2,570.00 | $2,570.00 |
| 0509 | DEHUMIDIFIER, HIGH-END | 1 | $2,570.00 | $2,570.00 |
| 0210 | DESK, EXECUTIVE, ROLL-TOP | 1 | $900.00 | $900.00 |
| 0212 | DESK, EXECUTIVE, ROLL-TOP | 1 | $900.00 | $900.00 |
| 0450 | DESK, EXECUTIVE, ROLL-TOP | 1 | $900.00 | $900.00 |
| 0882 | DESK, EXECUTIVE, ROLL-TOP | 1 | $900.00 | $900.00 |
| 0210 | DESK, COMPUTER | 1 | $200.00 | $200.00 |
| 0214 | DESK, COMPUTER | 1 | $200.00 | $200.00 |
| 0400 | DESK, COMPUTER | 1 | $200.00 | $200.00 |
| 0400 | DESK, COMPUTER | 2 | $200.00 | $400.00 |
| 0402 | DESK, COMPUTER | 1 | $200.00 | $200.00 |
| 0403 | DESK, COMPUTER | 4 | $200.00 | $800.00 |
| 0404 | DESK, COMPUTER | 1 | $200.00 | $200.00 |
| 0405 | DESK, COMPUTER | 1 | $200.00 | $200.00 |
| 0405 | DESK, COMPUTER | 1 | $200.00 | $200.00 |
| 0437 | DESK, COMPUTER | 1 | $200.00 | $200.00 |
| 0439 | DESK, COMPUTER | 1 | $200.00 | $200.00 |
| 0450 | DESK, COMPUTER | 1 | $200.00 | $200.00 |
| 0452 | DESK, COMPUTER | 3 | $200.00 | $600.00 |
| 0475 | DESK, COMPUTER | 1 | $200.00 | $200.00 |
| 0497 | DESK, COMPUTER | 1 | $200.00 | $200.00 |
| 0497 | DESK, COMPUTER | 1 | $200.00 | $200.00 |
| 0503 | DESK, COMPUTER | 1 | $200.00 | $200.00 |
| 0503 | DESK, COMPUTER | 1 | $200.00 | $200.00 |
| 0503 | DESK, COMPUTER | 1 | $200.00 | $200.00 |
| 0509 | DESK, COMPUTER | 1 | $200.00 | $200.00 |
| 0509 | DESK, COMPUTER | 1 | $200.00 | $200.00 |
| 0540 | DESK, COMPUTER | 1 | $200.00 | $200.00 |
| 0552 | DESK, COMPUTER | 1 | $200.00 | $200.00 |

| Department No. | Description | Qty. | Unit Cost | Total Cost |
|---|---|---|---|---|
| 0553 | DESK, COMPUTER | 1 | $200.00 | $200.00 |
| 0560 | DESK, COMPUTER | 1 | $200.00 | $200.00 |
| 0560 | DESK, COMPUTER | 3 | $200.00 | $600.00 |
| 0560 | DESK, COMPUTER | 2 | $200.00 | $400.00 |
| 0560 | DESK, COMPUTER | 1 | $200.00 | $200.00 |
| 0560 | DESK, COMPUTER | 1 | $200.00 | $200.00 |
| 0560 | DESK, COMPUTER | 1 | $200.00 | $200.00 |
| 0560 | DESK, COMPUTER | 1 | $200.00 | $200.00 |
| 0560 | DESK, COMPUTER | 1 | $200.00 | $200.00 |
| 0570 | DESK, COMPUTER | 2 | $200.00 | $400.00 |
| 0570 | DESK, COMPUTER | 1 | $200.00 | $200.00 |
| 0570 | DESK, COMPUTER | 1 | $200.00 | $200.00 |
| 0591 | DESK, COMPUTER | 1 | $200.00 | $200.00 |
| 0630 | DESK, COMPUTER | 1 | $200.00 | $200.00 |
| 0630 | DESK, COMPUTER | 1 | $200.00 | $200.00 |
| 0630 | DESK, COMPUTER | 1 | $200.00 | $200.00 |
| 0210 | DESK, DOUBLE PEDESTAL | 2 | $320.00 | $640.00 |
| 0210 | DESK, DOUBLE PEDESTAL | 2 | $320.00 | $640.00 |
| 0210 | DESK, DOUBLE PEDESTAL | 1 | $320.00 | $320.00 |
| 0210 | DESK, DOUBLE PEDESTAL | 1 | $320.00 | $320.00 |
| 0210 | DESK, DOUBLE PEDESTAL | 2 | $320.00 | $640.00 |
| 0210 | DESK, DOUBLE PEDESTAL | 1 | $320.00 | $320.00 |
| 0210 | DESK, DOUBLE PEDESTAL | 1 | $320.00 | $320.00 |
| 0210 | DESK, DOUBLE PEDESTAL | 1 | $320.00 | $320.00 |
| 0210 | DESK, DOUBLE PEDESTAL | 2 | $320.00 | $640.00 |
| 0210 | DESK, DOUBLE PEDESTAL | 2 | $320.00 | $640.00 |
| 0210 | DESK, DOUBLE PEDESTAL | 1 | $320.00 | $320.00 |
| 0211 | DESK, DOUBLE PEDESTAL | 1 | $320.00 | $320.00 |
| 0213 | DESK, DOUBLE PEDESTAL | 1 | $320.00 | $320.00 |
| 0213 | DESK, DOUBLE PEDESTAL | 1 | $500.00 | $500.00 |
| 0214 | DESK, DOUBLE PEDESTAL | 2 | $320.00 | $640.00 |
| 0215 | DESK, DOUBLE PEDESTAL | 1 | $320.00 | $320.00 |
| 0215 | DESK, DOUBLE PEDESTAL | 2 | $320.00 | $640.00 |
| 0341 | DESK, DOUBLE PEDESTAL | 1 | $320.00 | $320.00 |
| 0341 | DESK, DOUBLE PEDESTAL | 1 | $320.00 | $320.00 |
| 0341 | DESK, DOUBLE PEDESTAL | 1 | $320.00 | $320.00 |
| 0341 | DESK, DOUBLE PEDESTAL | 1 | $320.00 | $320.00 |
| 0400 | DESK, DOUBLE PEDESTAL | 1 | $320.00 | $320.00 |
| 0400 | DESK, DOUBLE PEDESTAL | 1 | $320.00 | $320.00 |
| 0400 | DESK, DOUBLE PEDESTAL | 1 | $320.00 | $320.00 |
| 0400 | DESK, DOUBLE PEDESTAL | 1 | $320.00 | $320.00 |
| 0402 | DESK, DOUBLE PEDESTAL | 1 | $320.00 | $320.00 |
| 0402 | DESK, DOUBLE PEDESTAL | 1 | $320.00 | $320.00 |
| 0402 | DESK, DOUBLE PEDESTAL | 1 | $320.00 | $320.00 |
| 0402 | DESK, DOUBLE PEDESTAL | 1 | $320.00 | $320.00 |
| 0402 | DESK, DOUBLE PEDESTAL | 2 | $320.00 | $640.00 |
| 0405 | DESK, DOUBLE PEDESTAL | 2 | $320.00 | $640.00 |
| 0405 | DESK, DOUBLE PEDESTAL | 1 | $320.00 | $320.00 |
| 0425 | DESK, DOUBLE PEDESTAL | 1 | $320.00 | $320.00 |
| 0425 | DESK, DOUBLE PEDESTAL | 1 | $320.00 | $320.00 |
| 0426 | DESK, DOUBLE PEDESTAL | 1 | $320.00 | $320.00 |
| 0427 | DESK, DOUBLE PEDESTAL | 1 | $320.00 | $320.00 |
| 0428 | DESK, DOUBLE PEDESTAL | 1 | $320.00 | $320.00 |
| 0429 | DESK, DOUBLE PEDESTAL | 2 | $320.00 | $640.00 |
| 0429 | DESK, DOUBLE PEDESTAL | 1 | $320.00 | $320.00 |
| 0438 | DESK, DOUBLE PEDESTAL | 1 | $320.00 | $320.00 |
| 0440 | DESK, DOUBLE PEDESTAL | 2 | $320.00 | $640.00 |
| 0440 | DESK, DOUBLE PEDESTAL | 1 | $320.00 | $320.00 |
| 0440 | DESK, DOUBLE PEDESTAL | 1 | $320.00 | $320.00 |
| 0440 | DESK, DOUBLE PEDESTAL | 1 | $320.00 | $320.00 |

| Department No. | Description | Qty. | Unit Cost | Total Cost |
|---|---|---|---|---|
| 0440 | DESK, DOUBLE PEDESTAL | 1 | $320.00 | $320.00 |
| 0440 | DESK, DOUBLE PEDESTAL | 1 | $320.00 | $320.00 |
| 0440 | DESK, DOUBLE PEDESTAL | 1 | $320.00 | $320.00 |
| 0440 | DESK, DOUBLE PEDESTAL | 1 | $320.00 | $320.00 |
| 0440 | DESK, DOUBLE PEDESTAL | 1 | $320.00 | $320.00 |
| 0440 | DESK, DOUBLE PEDESTAL | 1 | $320.00 | $320.00 |
| 0440 | DESK, DOUBLE PEDESTAL | 1 | $320.00 | $320.00 |
| 0440 | DESK, DOUBLE PEDESTAL | 1 | $320.00 | $320.00 |
| 0440 | DESK, DOUBLE PEDESTAL | 1 | $320.00 | $320.00 |
| 0440 | DESK, DOUBLE PEDESTAL | 1 | $320.00 | $320.00 |
| 0440 | DESK, DOUBLE PEDESTAL | 1 | $320.00 | $320.00 |
| 0440 | DESK, DOUBLE PEDESTAL | 1 | $320.00 | $320.00 |
| 0450 | DESK, DOUBLE PEDESTAL | 1 | $320.00 | $320.00 |
| 0450 | DESK, DOUBLE PEDESTAL | 1 | $320.00 | $320.00 |
| 0452 | DESK, DOUBLE PEDESTAL | 1 | $320.00 | $320.00 |
| 0452 | DESK, DOUBLE PEDESTAL | 1 | $320.00 | $320.00 |
| 0453 | DESK, DOUBLE PEDESTAL | 1 | $320.00 | $320.00 |
| 0454 | DESK, DOUBLE PEDESTAL | 2 | $320.00 | $640.00 |
| 0475 | DESK, DOUBLE PEDESTAL | 2 | $320.00 | $640.00 |
| 0475 | DESK, DOUBLE PEDESTAL | 1 | $320.00 | $320.00 |
| 0475 | DESK, DOUBLE PEDESTAL | 1 | $320.00 | $320.00 |
| 0475 | DESK, DOUBLE PEDESTAL | 2 | $320.00 | $640.00 |
| 0475 | DESK, DOUBLE PEDESTAL | 1 | $320.00 | $320.00 |
| 0475 | DESK, DOUBLE PEDESTAL | 1 | $320.00 | $320.00 |
| 0475 | DESK, DOUBLE PEDESTAL | 1 | $320.00 | $320.00 |
| 0475 | DESK, DOUBLE PEDESTAL | 1 | $320.00 | $320.00 |
| 0475 | DESK, DOUBLE PEDESTAL | 1 | $320.00 | $320.00 |
| 0475 | DESK, DOUBLE PEDESTAL | 1 | $320.00 | $320.00 |
| 0475 | DESK, DOUBLE PEDESTAL | 1 | $320.00 | $320.00 |
| 0475 | DESK, DOUBLE PEDESTAL | 2 | $320.00 | $640.00 |
| 0475 | DESK, DOUBLE PEDESTAL | 2 | $320.00 | $640.00 |
| 0475 | DESK, DOUBLE PEDESTAL | 2 | $320.00 | $640.00 |
| 0475 | DESK, DOUBLE PEDESTAL | 1 | $320.00 | $320.00 |
| 0492 | DESK, DOUBLE PEDESTAL | 1 | $320.00 | $320.00 |
| 0494 | DESK, DOUBLE PEDESTAL | 1 | $320.00 | $320.00 |
| 0494 | DESK, DOUBLE PEDESTAL | 1 | $320.00 | $320.00 |
| 0494 | DESK, DOUBLE PEDESTAL | 1 | $320.00 | $320.00 |
| 0494 | DESK, DOUBLE PEDESTAL | 2 | $320.00 | $640.00 |
| 0494 | DESK, DOUBLE PEDESTAL | 2 | $320.00 | $640.00 |
| 0494 | DESK, DOUBLE PEDESTAL | 1 | $320.00 | $320.00 |
| 0495 | DESK, DOUBLE PEDESTAL | 1 | $320.00 | $320.00 |
| 0495 | DESK, DOUBLE PEDESTAL | 1 | $320.00 | $320.00 |
| 0495 | DESK, DOUBLE PEDESTAL | 1 | $320.00 | $320.00 |
| 0495 | DESK, DOUBLE PEDESTAL | 2 | $320.00 | $640.00 |
| 0495 | DESK, DOUBLE PEDESTAL | 1 | $320.00 | $320.00 |
| 0495 | DESK, DOUBLE PEDESTAL | 1 | $320.00 | $320.00 |
| 0495 | DESK, DOUBLE PEDESTAL | 1 | $320.00 | $320.00 |
| 0495 | DESK, DOUBLE PEDESTAL | 2 | $320.00 | $640.00 |
| 0497 | DESK, DOUBLE PEDESTAL | 1 | $320.00 | $320.00 |
| 0503 | DESK, DOUBLE PEDESTAL | 1 | $320.00 | $320.00 |
| 0503 | DESK, DOUBLE PEDESTAL | 1 | $320.00 | $320.00 |
| 0503 | DESK, DOUBLE PEDESTAL | 1 | $320.00 | $320.00 |
| 0503 | DESK, DOUBLE PEDESTAL | 1 | $320.00 | $320.00 |
| 0503 | DESK, DOUBLE PEDESTAL | 1 | $320.00 | $320.00 |
| 0503 | DESK, DOUBLE PEDESTAL | 1 | $320.00 | $320.00 |
| 0503 | DESK, DOUBLE PEDESTAL | 1 | $320.00 | $320.00 |
| 0503 | DESK, DOUBLE PEDESTAL | 1 | $320.00 | $320.00 |
| 0503 | DESK, DOUBLE PEDESTAL | 1 | $320.00 | $320.00 |
| 0509 | DESK, DOUBLE PEDESTAL | 1 | $320.00 | $320.00 |
| 0509 | DESK, DOUBLE PEDESTAL | 2 | $320.00 | $640.00 |

| Department No. | Description | Qty. | Unit Cost | Total Cost |
|---|---|---|---|---|
| 0509 | DESK, DOUBLE PEDESTAL | 1 | $320.00 | $320.00 |
| 0509 | DESK, DOUBLE PEDESTAL | 2 | $320.00 | $640.00 |
| 0509 | DESK, DOUBLE PEDESTAL | 4 | $320.00 | $1,280.00 |
| 0509 | DESK, DOUBLE PEDESTAL | 1 | $320.00 | $320.00 |
| 0509 | DESK, DOUBLE PEDESTAL | 3 | $320.00 | $960.00 |
| 0509 | DESK, DOUBLE PEDESTAL | 1 | $320.00 | $320.00 |
| 0509 | DESK, DOUBLE PEDESTAL | 1 | $320.00 | $320.00 |
| 0510 | DESK, DOUBLE PEDESTAL | 1 | $320.00 | $320.00 |
| 0510 | DESK, DOUBLE PEDESTAL | 2 | $320.00 | $640.00 |
| 0510 | DESK, DOUBLE PEDESTAL | 1 | $320.00 | $320.00 |
| 0510 | DESK, DOUBLE PEDESTAL | 1 | $320.00 | $320.00 |
| 0510 | DESK, DOUBLE PEDESTAL | 2 | $320.00 | $640.00 |
| 0510 | DESK, DOUBLE PEDESTAL | 1 | $320.00 | $320.00 |
| 0540 | DESK, DOUBLE PEDESTAL | 2 | $320.00 | $640.00 |
| 0540 | DESK, DOUBLE PEDESTAL | 1 | $320.00 | $320.00 |
| 0540 | DESK, DOUBLE PEDESTAL | 1 | $320.00 | $320.00 |
| 0540 | DESK, DOUBLE PEDESTAL | 1 | $320.00 | $320.00 |
| 0540 | DESK, DOUBLE PEDESTAL | 1 | $320.00 | $320.00 |
| 0540 | DESK, DOUBLE PEDESTAL | 1 | $320.00 | $320.00 |
| 0545 | DESK, DOUBLE PEDESTAL | 1 | $320.00 | $320.00 |
| 0545 | DESK, DOUBLE PEDESTAL | 1 | $320.00 | $320.00 |
| 0545 | DESK, DOUBLE PEDESTAL | 2 | $320.00 | $640.00 |
| 0552 | DESK, DOUBLE PEDESTAL | 1 | $320.00 | $320.00 |
| 0552 | DESK, DOUBLE PEDESTAL | 1 | $320.00 | $320.00 |
| 0552 | DESK, DOUBLE PEDESTAL | 1 | $320.00 | $320.00 |
| 0552 | DESK, DOUBLE PEDESTAL | 1 | $320.00 | $320.00 |
| 0553 | DESK, DOUBLE PEDESTAL | 1 | $320.00 | $320.00 |
| 0553 | DESK, DOUBLE PEDESTAL | 1 | $320.00 | $320.00 |
| 0554 | DESK, DOUBLE PEDESTAL | 1 | $320.00 | $320.00 |
| 0554 | DESK, DOUBLE PEDESTAL | 1 | $320.00 | $320.00 |
| 0554 | DESK, DOUBLE PEDESTAL | 1 | $320.00 | $320.00 |
| 0554 | DESK, DOUBLE PEDESTAL | 3 | $320.00 | $960.00 |
| 0554 | DESK, DOUBLE PEDESTAL | 2 | $320.00 | $640.00 |
| 0554 | DESK, DOUBLE PEDESTAL | 2 | $320.00 | $640.00 |
| 0554 | DESK, DOUBLE PEDESTAL | 2 | $320.00 | $640.00 |
| 0554 | DESK, DOUBLE PEDESTAL | 2 | $320.00 | $640.00 |
| 0554 | DESK, DOUBLE PEDESTAL | 1 | $320.00 | $320.00 |
| 0554 | DESK, DOUBLE PEDESTAL | 1 | $320.00 | $320.00 |
| 0554 | DESK, DOUBLE PEDESTAL | 1 | $320.00 | $320.00 |
| 0560 | DESK, DOUBLE PEDESTAL | 2 | $320.00 | $640.00 |
| 0560 | DESK, DOUBLE PEDESTAL | 1 | $320.00 | $320.00 |
| 0560 | DESK, DOUBLE PEDESTAL | 2 | $320.00 | $640.00 |
| 0560 | DESK, DOUBLE PEDESTAL | 1 | $320.00 | $320.00 |
| 0560 | DESK, DOUBLE PEDESTAL | 1 | $320.00 | $320.00 |
| 0560 | DESK, DOUBLE PEDESTAL | 1 | $320.00 | $320.00 |
| 0560 | DESK, DOUBLE PEDESTAL | 1 | $320.00 | $320.00 |
| 0560 | DESK, DOUBLE PEDESTAL | 1 | $320.00 | $320.00 |
| 0560 | DESK, DOUBLE PEDESTAL | 1 | $320.00 | $320.00 |
| 0560 | DESK, DOUBLE PEDESTAL | 1 | $320.00 | $320.00 |
| 0560 | DESK, DOUBLE PEDESTAL | 1 | $320.00 | $320.00 |
| 0560 | DESK, DOUBLE PEDESTAL | 3 | $320.00 | $960.00 |
| 0560 | DESK, DOUBLE PEDESTAL | 1 | $320.00 | $320.00 |
| 0560 | DESK, DOUBLE PEDESTAL | 2 | $320.00 | $640.00 |
| 0560 | DESK, DOUBLE PEDESTAL | 1 | $320.00 | $320.00 |
| 0560 | DESK, DOUBLE PEDESTAL | 1 | $320.00 | $320.00 |
| 0560 | DESK, DOUBLE PEDESTAL | 1 | $320.00 | $320.00 |
| 0560 | DESK, DOUBLE PEDESTAL | 2 | $320.00 | $640.00 |
| 0560 | DESK, DOUBLE PEDESTAL | 1 | $320.00 | $320.00 |
| 0560 | DESK, DOUBLE PEDESTAL | 2 | $320.00 | $640.00 |
| 0560 | DESK, DOUBLE PEDESTAL | 1 | $320.00 | $320.00 |

| Department No. | Description | Qty. | Unit Cost | Total Cost |
|---|---|---|---|---|
| 0560 | DESK, DOUBLE PEDESTAL | 2 | $320.00 | $640.00 |
| 0560 | DESK, DOUBLE PEDESTAL | 2 | $320.00 | $640.00 |
| 0560 | DESK, DOUBLE PEDESTAL | 1 | $320.00 | $320.00 |
| 0560 | DESK, DOUBLE PEDESTAL | 1 | $320.00 | $320.00 |
| 0560 | DESK, DOUBLE PEDESTAL | 2 | $320.00 | $640.00 |
| 0560 | DESK, DOUBLE PEDESTAL | 1 | $320.00 | $320.00 |
| 0560 | DESK, DOUBLE PEDESTAL | 1 | $320.00 | $320.00 |
| 0560 | DESK, DOUBLE PEDESTAL | 1 | $320.00 | $320.00 |
| 0560 | DESK, DOUBLE PEDESTAL | 1 | $320.00 | $320.00 |
| 0560 | DESK, DOUBLE PEDESTAL | 1 | $320.00 | $320.00 |
| 0560 | DESK, DOUBLE PEDESTAL | 1 | $320.00 | $320.00 |
| 0560 | DESK, DOUBLE PEDESTAL | 1 | $320.00 | $320.00 |
| 0560 | DESK, DOUBLE PEDESTAL | 1 | $320.00 | $320.00 |
| 0560 | DESK, DOUBLE PEDESTAL | 2 | $320.00 | $640.00 |
| 0560 | DESK, DOUBLE PEDESTAL | 1 | $320.00 | $320.00 |
| 0560 | DESK, DOUBLE PEDESTAL | 1 | $320.00 | $320.00 |
| 0560 | DESK, DOUBLE PEDESTAL | 1 | $320.00 | $320.00 |
| 0560 | DESK, DOUBLE PEDESTAL | 1 | $320.00 | $320.00 |
| 0560 | DESK, DOUBLE PEDESTAL | 3 | $320.00 | $960.00 |
| 0570 | DESK, DOUBLE PEDESTAL | 4 | $320.00 | $1,280.00 |
| 0570 | DESK, DOUBLE PEDESTAL | 2 | $320.00 | $640.00 |
| 0570 | DESK, DOUBLE PEDESTAL | 1 | $320.00 | $320.00 |
| 0570 | DESK, DOUBLE PEDESTAL | 3 | $320.00 | $960.00 |
| 0570 | DESK, DOUBLE PEDESTAL | 2 | $320.00 | $640.00 |
| 0570 | DESK, DOUBLE PEDESTAL | 5 | $320.00 | $1,600.00 |
| 0570 | DESK, DOUBLE PEDESTAL | 2 | $320.00 | $640.00 |
| 0570 | DESK, DOUBLE PEDESTAL | 1 | $320.00 | $320.00 |
| 0570 | DESK, DOUBLE PEDESTAL | 2 | $320.00 | $640.00 |
| 0570 | DESK, DOUBLE PEDESTAL | 1 | $320.00 | $320.00 |
| 0570 | DESK, DOUBLE PEDESTAL | 1 | $320.00 | $320.00 |
| 0570 | DESK, DOUBLE PEDESTAL | 2 | $320.00 | $640.00 |
| 0570 | DESK, DOUBLE PEDESTAL | 3 | $320.00 | $960.00 |
| 0570 | DESK, DOUBLE PEDESTAL | 1 | $320.00 | $320.00 |
| 0570 | DESK, DOUBLE PEDESTAL | 3 | $320.00 | $960.00 |
| 0570 | DESK, DOUBLE PEDESTAL | 2 | $320.00 | $640.00 |
| 0570 | DESK, DOUBLE PEDESTAL | 4 | $320.00 | $1,280.00 |
| 0570 | DESK, DOUBLE PEDESTAL | 2 | $320.00 | $640.00 |
| 0570 | DESK, DOUBLE PEDESTAL | 1 | $320.00 | $320.00 |
| 0570 | DESK, DOUBLE PEDESTAL | 1 | $320.00 | $320.00 |
| 0570 | DESK, DOUBLE PEDESTAL | 1 | $320.00 | $320.00 |
| 0570 | DESK, DOUBLE PEDESTAL | 2 | $320.00 | $640.00 |
| 0570 | DESK, DOUBLE PEDESTAL | 1 | $320.00 | $320.00 |
| 0570 | DESK, DOUBLE PEDESTAL | 1 | $320.00 | $320.00 |
| 0570 | DESK, DOUBLE PEDESTAL | 2 | $320.00 | $640.00 |
| 0570 | DESK, DOUBLE PEDESTAL | 1 | $320.00 | $320.00 |
| 0570 | DESK, DOUBLE PEDESTAL | 1 | $320.00 | $320.00 |
| 0572 | DESK, DOUBLE PEDESTAL | 1 | $320.00 | $320.00 |
| 0572 | DESK, DOUBLE PEDESTAL | 1 | $320.00 | $320.00 |
| 0572 | DESK, DOUBLE PEDESTAL | 1 | $320.00 | $320.00 |
| 0576 | DESK, DOUBLE PEDESTAL | 1 | $320.00 | $320.00 |
| 0576 | DESK, DOUBLE PEDESTAL | 1 | $320.00 | $320.00 |
| 0576 | DESK, DOUBLE PEDESTAL | 1 | $320.00 | $320.00 |
| 0576 | DESK, DOUBLE PEDESTAL | 1 | $320.00 | $320.00 |
| 0576 | DESK, DOUBLE PEDESTAL | 1 | $320.00 | $320.00 |
| 0576 | DESK, DOUBLE PEDESTAL | 1 | $320.00 | $320.00 |
| 0576 | DESK, DOUBLE PEDESTAL | 1 | $320.00 | $320.00 |
| 0576 | DESK, DOUBLE PEDESTAL | 1 | $320.00 | $320.00 |
| 0576 | DESK, DOUBLE PEDESTAL | 1 | $320.00 | $320.00 |

| Department No. | Description | Qty. | Unit Cost | Total Cost |
|---|---|---|---|---|
| 0576 | DESK, DOUBLE PEDESTAL | 1 | $320.00 | $320.00 |
| 0576 | DESK, DOUBLE PEDESTAL | 1 | $320.00 | $320.00 |
| 0576 | DESK, DOUBLE PEDESTAL | 1 | $320.00 | $320.00 |
| 0576 | DESK, DOUBLE PEDESTAL | 1 | $320.00 | $320.00 |
| 0576 | DESK, DOUBLE PEDESTAL | 5 | $320.00 | $1,600.00 |
| 0576 | DESK, DOUBLE PEDESTAL | 1 | $320.00 | $320.00 |
| 0576 | DESK, DOUBLE PEDESTAL | 1 | $320.00 | $320.00 |
| 0576 | DESK, DOUBLE PEDESTAL | 1 | $320.00 | $320.00 |
| 0576 | DESK, DOUBLE PEDESTAL | 1 | $320.00 | $320.00 |
| 0576 | DESK, DOUBLE PEDESTAL | 5 | $320.00 | $1,600.00 |
| 0576 | DESK, DOUBLE PEDESTAL | 2 | $320.00 | $640.00 |
| 0576 | DESK, DOUBLE PEDESTAL | 1 | $320.00 | $320.00 |
| 0576 | DESK, DOUBLE PEDESTAL | 1 | $320.00 | $320.00 |
| 0576 | DESK, DOUBLE PEDESTAL | 2 | $320.00 | $640.00 |
| 0576 | DESK, DOUBLE PEDESTAL | 1 | $320.00 | $320.00 |
| 0576 | DESK, DOUBLE PEDESTAL | 1 | $320.00 | $320.00 |
| 0576 | DESK, DOUBLE PEDESTAL | 2 | $320.00 | $640.00 |
| 0576 | DESK, DOUBLE PEDESTAL | 2 | $320.00 | $640.00 |
| 0576 | DESK, DOUBLE PEDESTAL | 1 | $320.00 | $320.00 |
| 0576 | DESK, DOUBLE PEDESTAL | 2 | $320.00 | $640.00 |
| 0576 | DESK, DOUBLE PEDESTAL | 2 | $320.00 | $640.00 |
| 0576 | DESK, DOUBLE PEDESTAL | 2 | $320.00 | $640.00 |
| 0576 | DESK, DOUBLE PEDESTAL | 1 | $320.00 | $320.00 |
| 0576 | DESK, DOUBLE PEDESTAL | 2 | $320.00 | $640.00 |
| 0576 | DESK, DOUBLE PEDESTAL | 2 | $320.00 | $640.00 |
| 0576 | DESK, DOUBLE PEDESTAL | 2 | $320.00 | $640.00 |
| 0576 | DESK, DOUBLE PEDESTAL | 1 | $320.00 | $320.00 |
| 0576 | DESK, DOUBLE PEDESTAL | 2 | $320.00 | $640.00 |
| 0576 | DESK, DOUBLE PEDESTAL | 1 | $320.00 | $320.00 |
| 0576 | DESK, DOUBLE PEDESTAL | 2 | $320.00 | $640.00 |
| 0576 | DESK, DOUBLE PEDESTAL | 1 | $320.00 | $320.00 |
| 0576 | DESK, DOUBLE PEDESTAL | 2 | $320.00 | $640.00 |
| 0576 | DESK, DOUBLE PEDESTAL | 2 | $320.00 | $640.00 |
| 0576 | DESK, DOUBLE PEDESTAL | 2 | $320.00 | $640.00 |
| 0576 | DESK, DOUBLE PEDESTAL | 2 | $320.00 | $640.00 |
| 0576 | DESK, DOUBLE PEDESTAL | 2 | $320.00 | $640.00 |
| 0576 | DESK, DOUBLE PEDESTAL | 2 | $320.00 | $640.00 |
| 0576 | DESK, DOUBLE PEDESTAL | 2 | $320.00 | $640.00 |
| 0576 | DESK, DOUBLE PEDESTAL | 1 | $320.00 | $320.00 |
| 0576 | DESK, DOUBLE PEDESTAL | 2 | $320.00 | $640.00 |
| 0576 | DESK, DOUBLE PEDESTAL | 1 | $320.00 | $320.00 |
| 0576 | DESK, DOUBLE PEDESTAL | 2 | $320.00 | $640.00 |
| 0576 | DESK, DOUBLE PEDESTAL | 2 | $320.00 | $640.00 |
| 0576 | DESK, DOUBLE PEDESTAL | 2 | $320.00 | $640.00 |
| 0576 | DESK, DOUBLE PEDESTAL | 3 | $320.00 | $960.00 |
| 0576 | DESK, DOUBLE PEDESTAL | 1 | $320.00 | $320.00 |
| 0576 | DESK, DOUBLE PEDESTAL | 2 | $320.00 | $640.00 |
| 0576 | DESK, DOUBLE PEDESTAL | 1 | $320.00 | $320.00 |
| 0576 | DESK, DOUBLE PEDESTAL | 1 | $320.00 | $320.00 |
| 0576 | DESK, DOUBLE PEDESTAL | 2 | $320.00 | $640.00 |
| 0576 | DESK, DOUBLE PEDESTAL | 2 | $320.00 | $640.00 |
| 0576 | DESK, DOUBLE PEDESTAL | 2 | $320.00 | $640.00 |
| 0576 | DESK, DOUBLE PEDESTAL | 1 | $320.00 | $320.00 |
| 0576 | DESK, DOUBLE PEDESTAL | 2 | $320.00 | $640.00 |
| 0576 | DESK, DOUBLE PEDESTAL | 2 | $320.00 | $640.00 |
| 0576 | DESK, DOUBLE PEDESTAL | 2 | $320.00 | $640.00 |
| 0576 | DESK, DOUBLE PEDESTAL | 2 | $320.00 | $640.00 |
| 0576 | DESK, DOUBLE PEDESTAL | 1 | $320.00 | $320.00 |
| 0576 | DESK, DOUBLE PEDESTAL | 1 | $320.00 | $320.00 |
| 0576 | DESK, DOUBLE PEDESTAL | 1 | $320.00 | $320.00 |
| 0576 | DESK, DOUBLE PEDESTAL | 1 | $320.00 | $320.00 |

| Department No. | Description | Qty. | Unit Cost | Total Cost |
|---|---|---|---|---|
| 0576 | DESK, DOUBLE PEDESTAL | 2 | $320.00 | $640.00 |
| 0576 | DESK, DOUBLE PEDESTAL | 2 | $320.00 | $640.00 |
| 0576 | DESK, DOUBLE PEDESTAL | 2 | $320.00 | $640.00 |
| 0576 | DESK, DOUBLE PEDESTAL | 1 | $320.00 | $320.00 |
| 0576 | DESK, DOUBLE PEDESTAL | 1 | $320.00 | $320.00 |
| 0576 | DESK, DOUBLE PEDESTAL | 1 | $320.00 | $320.00 |
| 0576 | DESK, DOUBLE PEDESTAL | 2 | $320.00 | $640.00 |
| 0576 | DESK, DOUBLE PEDESTAL | 1 | $320.00 | $320.00 |
| 0576 | DESK, DOUBLE PEDESTAL | 1 | $320.00 | $320.00 |
| 0576 | DESK, DOUBLE PEDESTAL | 1 | $320.00 | $320.00 |
| 0576 | DESK, DOUBLE PEDESTAL | 2 | $320.00 | $640.00 |
| 0576 | DESK, DOUBLE PEDESTAL | 4 | $320.00 | $1,280.00 |
| 0576 | DESK, DOUBLE PEDESTAL | 1 | $320.00 | $320.00 |
| 0576 | DESK, DOUBLE PEDESTAL | 1 | $320.00 | $320.00 |
| 0576 | DESK, DOUBLE PEDESTAL | 1 | $320.00 | $320.00 |
| 0576 | DESK, DOUBLE PEDESTAL | 1 | $320.00 | $320.00 |
| 0576 | DESK, DOUBLE PEDESTAL | 2 | $320.00 | $640.00 |
| 0576 | DESK, DOUBLE PEDESTAL | 2 | $320.00 | $640.00 |
| 0576 | DESK, DOUBLE PEDESTAL | 1 | $320.00 | $320.00 |
| 0576 | DESK, DOUBLE PEDESTAL | 1 | $320.00 | $320.00 |
| 0576 | DESK, DOUBLE PEDESTAL | 2 | $320.00 | $640.00 |
| 0576 | DESK, DOUBLE PEDESTAL | 2 | $320.00 | $640.00 |
| 0581 | DESK, DOUBLE PEDESTAL | 2 | $320.00 | $640.00 |
| 0581 | DESK, DOUBLE PEDESTAL | 1 | $320.00 | $320.00 |
| 0581 | DESK, DOUBLE PEDESTAL | 1 | $320.00 | $320.00 |
| 0583 | DESK, DOUBLE PEDESTAL | 1 | $320.00 | $320.00 |
| 0591 | DESK, DOUBLE PEDESTAL | 1 | $320.00 | $320.00 |
| 0591 | DESK, DOUBLE PEDESTAL | 1 | $320.00 | $320.00 |
| 0591 | DESK, DOUBLE PEDESTAL | 3 | $320.00 | $960.00 |
| 0591 | DESK, DOUBLE PEDESTAL | 1 | $320.00 | $320.00 |
| 0630 | DESK, DOUBLE PEDESTAL | 1 | $320.00 | $320.00 |
| 0630 | DESK, DOUBLE PEDESTAL | 1 | $320.00 | $320.00 |
| 0630 | DESK, DOUBLE PEDESTAL | 1 | $320.00 | $320.00 |
| 0630 | DESK, DOUBLE PEDESTAL | 1 | $320.00 | $320.00 |
| 0630 | DESK, DOUBLE PEDESTAL | 1 | $320.00 | $320.00 |
| 0661 | DESK, DOUBLE PEDESTAL | 1 | $320.00 | $320.00 |
| 0882 | DESK, DOUBLE PEDESTAL | 2 | $320.00 | $640.00 |
| 0882 | DESK, DOUBLE PEDESTAL | 1 | $320.00 | $320.00 |
| 0882 | DESK, DOUBLE PEDESTAL | 2 | $320.00 | $640.00 |
| 0882 | DESK, DOUBLE PEDESTAL | 1 | $320.00 | $320.00 |
| 3103 | DESK, DOUBLE PEDESTAL | 1 | $320.00 | $320.00 |
| 3103 | DESK, DOUBLE PEDESTAL | 1 | $320.00 | $320.00 |
| 3106 | DESK, DOUBLE PEDESTAL | 1 | $320.00 | $320.00 |
| 3106 | DESK, DOUBLE PEDESTAL | 1 | $320.00 | $320.00 |
| 3106 | DESK, DOUBLE PEDESTAL | 1 | $320.00 | $320.00 |
| 3106 | DESK, DOUBLE PEDESTAL | 1 | $320.00 | $320.00 |
| 0210 | DESK, DOUBLE PEDESTAL, W/ RETURN | 1 | $490.00 | $490.00 |
| 0210 | DESK, DOUBLE PEDESTAL, W/ RETURN | 1 | $490.00 | $490.00 |
| 0210 | DESK, DOUBLE PEDESTAL, W/ RETURN | 1 | $490.00 | $490.00 |
| 0210 | DESK, DOUBLE PEDESTAL, W/ RETURN | 1 | $490.00 | $490.00 |
| 0210 | DESK, DOUBLE PEDESTAL, W/ RETURN | 1 | $490.00 | $490.00 |
| 0210 | DESK, DOUBLE PEDESTAL, W/ RETURN | 1 | $490.00 | $490.00 |
| 0210 | DESK, DOUBLE PEDESTAL, W/ RETURN | 1 | $490.00 | $490.00 |
| 0210 | DESK, DOUBLE PEDESTAL, W/ RETURN | 1 | $490.00 | $490.00 |
| 0210 | DESK, DOUBLE PEDESTAL, W/ RETURN | 1 | $490.00 | $490.00 |
| 0210 | DESK, DOUBLE PEDESTAL, W/ RETURN | 1 | $490.00 | $490.00 |
| 0210 | DESK, DOUBLE PEDESTAL, W/ RETURN | 1 | $490.00 | $490.00 |
| 0210 | DESK, DOUBLE PEDESTAL, W/ RETURN | 1 | $490.00 | $490.00 |
| 0210 | DESK, DOUBLE PEDESTAL, W/ RETURN | 2 | $490.00 | $980.00 |
| 0210 | DESK, DOUBLE PEDESTAL, W/ RETURN | 1 | $490.00 | $490.00 |

| Department No. | Description | Qty. | Unit Cost | Total Cost |
|---|---|---|---|---|
| 0210 | DESK, DOUBLE PEDESTAL, W/ RETURN | 1 | $490.00 | $490.00 |
| 0210 | DESK, DOUBLE PEDESTAL, W/ RETURN | 1 | $490.00 | $490.00 |
| 0210 | DESK, DOUBLE PEDESTAL, W/ RETURN | 1 | $490.00 | $490.00 |
| 0212 | DESK, DOUBLE PEDESTAL, W/ RETURN | 1 | $490.00 | $490.00 |
| 0213 | DESK, DOUBLE PEDESTAL, W/ RETURN | 1 | $490.00 | $490.00 |
| 0400 | DESK, DOUBLE PEDESTAL, W/ RETURN | 1 | $490.00 | $490.00 |
| 0400 | DESK, DOUBLE PEDESTAL, W/ RETURN | 1 | $490.00 | $490.00 |
| 0400 | DESK, DOUBLE PEDESTAL, W/ RETURN | 1 | $490.00 | $490.00 |
| 0400 | DESK, DOUBLE PEDESTAL, W/ RETURN | 1 | $490.00 | $490.00 |
| 0402 | DESK, DOUBLE PEDESTAL, W/ RETURN | 1 | $490.00 | $490.00 |
| 0402 | DESK, DOUBLE PEDESTAL, W/ RETURN | 1 | $490.00 | $490.00 |
| 0402 | DESK, DOUBLE PEDESTAL, W/ RETURN | 1 | $490.00 | $490.00 |
| 0402 | DESK, DOUBLE PEDESTAL, W/ RETURN | 1 | $490.00 | $490.00 |
| 0402 | DESK, DOUBLE PEDESTAL, W/ RETURN | 1 | $490.00 | $490.00 |
| 0402 | DESK, DOUBLE PEDESTAL, W/ RETURN | 1 | $490.00 | $490.00 |
| 0402 | DESK, DOUBLE PEDESTAL, W/ RETURN | 1 | $490.00 | $490.00 |
| 0403 | DESK, DOUBLE PEDESTAL, W/ RETURN | 1 | $490.00 | $490.00 |
| 0404 | DESK, DOUBLE PEDESTAL, W/ RETURN | 1 | $490.00 | $490.00 |
| 0404 | DESK, DOUBLE PEDESTAL, W/ RETURN | 1 | $490.00 | $490.00 |
| 0404 | DESK, DOUBLE PEDESTAL, W/ RETURN | 1 | $490.00 | $490.00 |
| 0405 | DESK, DOUBLE PEDESTAL, W/ RETURN | 1 | $490.00 | $490.00 |
| 0405 | DESK, DOUBLE PEDESTAL, W/ RETURN | 1 | $490.00 | $490.00 |
| 0426 | DESK, DOUBLE PEDESTAL, W/ RETURN | 1 | $490.00 | $490.00 |
| 0427 | DESK, DOUBLE PEDESTAL, W/ RETURN | 2 | $490.00 | $980.00 |
| 0428 | DESK, DOUBLE PEDESTAL, W/ RETURN | 1 | $490.00 | $490.00 |
| 0435 | DESK, DOUBLE PEDESTAL, W/ RETURN | 1 | $490.00 | $490.00 |
| 0436 | DESK, DOUBLE PEDESTAL, W/ RETURN | 1 | $490.00 | $490.00 |
| 0437 | DESK, DOUBLE PEDESTAL, W/ RETURN | 1 | $490.00 | $490.00 |
| 0439 | DESK, DOUBLE PEDESTAL, W/ RETURN | 1 | $490.00 | $490.00 |
| 0440 | DESK, DOUBLE PEDESTAL, W/ RETURN | 1 | $490.00 | $490.00 |
| 0440 | DESK, DOUBLE PEDESTAL, W/ RETURN | 1 | $490.00 | $490.00 |
| 0440 | DESK, DOUBLE PEDESTAL, W/ RETURN | 1 | $490.00 | $490.00 |
| 0440 | DESK, DOUBLE PEDESTAL, W/ RETURN | 1 | $490.00 | $490.00 |
| 0440 | DESK, DOUBLE PEDESTAL, W/ RETURN | 1 | $490.00 | $490.00 |
| 0440 | DESK, DOUBLE PEDESTAL, W/ RETURN | 1 | $490.00 | $490.00 |
| 0440 | DESK, DOUBLE PEDESTAL, W/ RETURN | 1 | $490.00 | $490.00 |
| 0440 | DESK, DOUBLE PEDESTAL, W/ RETURN | 1 | $490.00 | $490.00 |
| 0440 | DESK, DOUBLE PEDESTAL, W/ RETURN | 1 | $490.00 | $490.00 |
| 0440 | DESK, DOUBLE PEDESTAL, W/ RETURN | 1 | $490.00 | $490.00 |
| 0440 | DESK, DOUBLE PEDESTAL, W/ RETURN | 1 | $490.00 | $490.00 |
| 0440 | DESK, DOUBLE PEDESTAL, W/ RETURN | 1 | $490.00 | $490.00 |
| 0441 | DESK, DOUBLE PEDESTAL, W/ RETURN | 1 | $490.00 | $490.00 |
| 0441 | DESK, DOUBLE PEDESTAL, W/ RETURN | 1 | $490.00 | $490.00 |
| 0450 | DESK, DOUBLE PEDESTAL, W/ RETURN | 1 | $490.00 | $490.00 |
| 0452 | DESK, DOUBLE PEDESTAL, W/ RETURN | 3 | $490.00 | $1,470.00 |
| 0454 | DESK, DOUBLE PEDESTAL, W/ RETURN | 1 | $490.00 | $490.00 |
| 0454 | DESK, DOUBLE PEDESTAL, W/ RETURN | 1 | $490.00 | $490.00 |
| 0454 | DESK, DOUBLE PEDESTAL, W/ RETURN | 1 | $490.00 | $490.00 |
| 0454 | DESK, DOUBLE PEDESTAL, W/ RETURN | 1 | $490.00 | $490.00 |
| 0475 | DESK, DOUBLE PEDESTAL, W/ RETURN | 1 | $490.00 | $490.00 |
| 0475 | DESK, DOUBLE PEDESTAL, W/ RETURN | 1 | $490.00 | $490.00 |
| 0475 | DESK, DOUBLE PEDESTAL, W/ RETURN | 1 | $490.00 | $490.00 |
| 0475 | DESK, DOUBLE PEDESTAL, W/ RETURN | 1 | $490.00 | $490.00 |
| 0475 | DESK, DOUBLE PEDESTAL, W/ RETURN | 1 | $490.00 | $490.00 |
| 0475 | DESK, DOUBLE PEDESTAL, W/ RETURN | 1 | $490.00 | $490.00 |
| 0475 | DESK, DOUBLE PEDESTAL, W/ RETURN | 1 | $490.00 | $490.00 |
| 0475 | DESK, DOUBLE PEDESTAL, W/ RETURN | 1 | $490.00 | $490.00 |
| 0475 | DESK, DOUBLE PEDESTAL, W/ RETURN | 1 | $490.00 | $490.00 |
| 0475 | DESK, DOUBLE PEDESTAL, W/ RETURN | 1 | $490.00 | $490.00 |

| Department No. | Description | Qty. | Unit Cost | Total Cost |
|---|---|---|---|---|
| 0475 | DESK, DOUBLE PEDESTAL, W/ RETURN | 1 | $490.00 | $490.00 |
| 0475 | DESK, DOUBLE PEDESTAL, W/ RETURN | 1 | $490.00 | $490.00 |
| 0475 | DESK, DOUBLE PEDESTAL, W/ RETURN | 1 | $490.00 | $490.00 |
| 0475 | DESK, DOUBLE PEDESTAL, W/ RETURN | 1 | $490.00 | $490.00 |
| 0475 | DESK, DOUBLE PEDESTAL, W/ RETURN | 1 | $490.00 | $490.00 |
| 0475 | DESK, DOUBLE PEDESTAL, W/ RETURN | 1 | $490.00 | $490.00 |
| 0475 | DESK, DOUBLE PEDESTAL, W/ RETURN | 1 | $490.00 | $490.00 |
| 0475 | DESK, DOUBLE PEDESTAL, W/ RETURN | 1 | $490.00 | $490.00 |
| 0475 | DESK, DOUBLE PEDESTAL, W/ RETURN | 1 | $490.00 | $490.00 |
| 0475 | DESK, DOUBLE PEDESTAL, W/ RETURN | 1 | $490.00 | $490.00 |
| 0475 | DESK, DOUBLE PEDESTAL, W/ RETURN | 1 | $490.00 | $490.00 |
| 0475 | DESK, DOUBLE PEDESTAL, W/ RETURN | 1 | $490.00 | $490.00 |
| 0475 | DESK, DOUBLE PEDESTAL, W/ RETURN | 1 | $490.00 | $490.00 |
| 0475 | DESK, DOUBLE PEDESTAL, W/ RETURN | 1 | $490.00 | $490.00 |
| 0495 | DESK, DOUBLE PEDESTAL, W/ RETURN | 2 | $490.00 | $980.00 |
| 0495 | DESK, DOUBLE PEDESTAL, W/ RETURN | 1 | $490.00 | $490.00 |
| 0495 | DESK, DOUBLE PEDESTAL, W/ RETURN | 1 | $490.00 | $490.00 |
| 0495 | DESK, DOUBLE PEDESTAL, W/ RETURN | 1 | $490.00 | $490.00 |
| 0495 | DESK, DOUBLE PEDESTAL, W/ RETURN | 1 | $490.00 | $490.00 |
| 0495 | DESK, DOUBLE PEDESTAL, W/ RETURN | 1 | $490.00 | $490.00 |
| 0495 | DESK, DOUBLE PEDESTAL, W/ RETURN | 1 | $490.00 | $490.00 |
| 0495 | DESK, DOUBLE PEDESTAL, W/ RETURN | 1 | $490.00 | $490.00 |
| 0495 | DESK, DOUBLE PEDESTAL, W/ RETURN | 1 | $490.00 | $490.00 |
| 0497 | DESK, DOUBLE PEDESTAL, W/ RETURN | 1 | $490.00 | $490.00 |
| 0497 | DESK, DOUBLE PEDESTAL, W/ RETURN | 1 | $490.00 | $490.00 |
| 0499 | DESK, DOUBLE PEDESTAL, W/ RETURN | 1 | $490.00 | $490.00 |
| 0499 | DESK, DOUBLE PEDESTAL, W/ RETURN | 1 | $490.00 | $490.00 |
| 0499 | DESK, DOUBLE PEDESTAL, W/ RETURN | 1 | $490.00 | $490.00 |
| 0503 | DESK, DOUBLE PEDESTAL, W/ RETURN | 10 | $490.00 | $4,900.00 |
| 0503 | DESK, DOUBLE PEDESTAL, W/ RETURN | 1 | $490.00 | $490.00 |
| 0503 | DESK, DOUBLE PEDESTAL, W/ RETURN | 1 | $490.00 | $490.00 |
| 0503 | DESK, DOUBLE PEDESTAL, W/ RETURN | 1 | $490.00 | $490.00 |
| 0509 | DESK, DOUBLE PEDESTAL, W/ RETURN | 2 | $490.00 | $980.00 |
| 0509 | DESK, DOUBLE PEDESTAL, W/ RETURN | 1 | $490.00 | $490.00 |
| 0509 | DESK, DOUBLE PEDESTAL, W/ RETURN | 1 | $490.00 | $490.00 |
| 0509 | DESK, DOUBLE PEDESTAL, W/ RETURN | 1 | $490.00 | $490.00 |
| 0510 | DESK, DOUBLE PEDESTAL, W/ RETURN | 1 | $490.00 | $490.00 |
| 0540 | DESK, DOUBLE PEDESTAL, W/ RETURN | 1 | $490.00 | $490.00 |
| 0545 | DESK, DOUBLE PEDESTAL, W/ RETURN | 1 | $490.00 | $490.00 |
| 0545 | DESK, DOUBLE PEDESTAL, W/ RETURN | 2 | $490.00 | $980.00 |
| 0554 | DESK, DOUBLE PEDESTAL, W/ RETURN | 1 | $490.00 | $490.00 |
| 0554 | DESK, DOUBLE PEDESTAL, W/ RETURN | 1 | $490.00 | $490.00 |
| 0554 | DESK, DOUBLE PEDESTAL, W/ RETURN | 1 | $490.00 | $490.00 |
| 0560 | DESK, DOUBLE PEDESTAL, W/ RETURN | 1 | $490.00 | $490.00 |
| 0560 | DESK, DOUBLE PEDESTAL, W/ RETURN | 1 | $490.00 | $490.00 |
| 0560 | DESK, DOUBLE PEDESTAL, W/ RETURN | 1 | $490.00 | $490.00 |
| 0560 | DESK, DOUBLE PEDESTAL, W/ RETURN | 1 | $490.00 | $490.00 |
| 0560 | DESK, DOUBLE PEDESTAL, W/ RETURN | 1 | $490.00 | $490.00 |
| 0560 | DESK, DOUBLE PEDESTAL, W/ RETURN | 2 | $490.00 | $980.00 |
| 0560 | DESK, DOUBLE PEDESTAL, W/ RETURN | 2 | $490.00 | $980.00 |
| 0560 | DESK, DOUBLE PEDESTAL, W/ RETURN | 1 | $490.00 | $490.00 |
| 0560 | DESK, DOUBLE PEDESTAL, W/ RETURN | 1 | $490.00 | $490.00 |
| 0560 | DESK, DOUBLE PEDESTAL, W/ RETURN | 1 | $490.00 | $490.00 |
| 0560 | DESK, DOUBLE PEDESTAL, W/ RETURN | 1 | $490.00 | $490.00 |
| 0560 | DESK, DOUBLE PEDESTAL, W/ RETURN | 1 | $490.00 | $490.00 |
| 0560 | DESK, DOUBLE PEDESTAL, W/ RETURN | 1 | $490.00 | $490.00 |
| 0560 | DESK, DOUBLE PEDESTAL, W/ RETURN | 1 | $490.00 | $490.00 |
| 0560 | DESK, DOUBLE PEDESTAL, W/ RETURN | 1 | $490.00 | $490.00 |
| 0560 | DESK, DOUBLE PEDESTAL, W/ RETURN | 1 | $490.00 | $490.00 |

| Department No. | Description | Qty. | Unit Cost | Total Cost |
|---|---|---|---|---|
| 0560 | DESK, DOUBLE PEDESTAL, W/ RETURN | 1 | $490.00 | $490.00 |
| 0560 | DESK, DOUBLE PEDESTAL, W/ RETURN | 1 | $490.00 | $490.00 |
| 0570 | DESK, DOUBLE PEDESTAL, W/ RETURN | 1 | $490.00 | $490.00 |
| 0570 | DESK, DOUBLE PEDESTAL, W/ RETURN | 1 | $490.00 | $490.00 |
| 0570 | DESK, DOUBLE PEDESTAL, W/ RETURN | 1 | $490.00 | $490.00 |
| 0570 | DESK, DOUBLE PEDESTAL, W/ RETURN | 1 | $490.00 | $490.00 |
| 0570 | DESK, DOUBLE PEDESTAL, W/ RETURN | 1 | $490.00 | $490.00 |
| 0572 | DESK, DOUBLE PEDESTAL, W/ RETURN | 1 | $490.00 | $490.00 |
| 0572 | DESK, DOUBLE PEDESTAL, W/ RETURN | 1 | $490.00 | $490.00 |
| 0572 | DESK, DOUBLE PEDESTAL, W/ RETURN | 1 | $490.00 | $490.00 |
| 0572 | DESK, DOUBLE PEDESTAL, W/ RETURN | 1 | $490.00 | $490.00 |
| 0576 | DESK, DOUBLE PEDESTAL, W/ RETURN | 1 | $490.00 | $490.00 |
| 0576 | DESK, DOUBLE PEDESTAL, W/ RETURN | 1 | $490.00 | $490.00 |
| 0576 | DESK, DOUBLE PEDESTAL, W/ RETURN | 1 | $490.00 | $490.00 |
| 0576 | DESK, DOUBLE PEDESTAL, W/ RETURN | 1 | $490.00 | $490.00 |
| 0576 | DESK, DOUBLE PEDESTAL, W/ RETURN | 1 | $490.00 | $490.00 |
| 0576 | DESK, DOUBLE PEDESTAL, W/ RETURN | 1 | $490.00 | $490.00 |
| 0576 | DESK, DOUBLE PEDESTAL, W/ RETURN | 1 | $490.00 | $490.00 |
| 0576 | DESK, DOUBLE PEDESTAL, W/ RETURN | 1 | $490.00 | $490.00 |
| 0576 | DESK, DOUBLE PEDESTAL, W/ RETURN | 1 | $490.00 | $490.00 |
| 0576 | DESK, DOUBLE PEDESTAL, W/ RETURN | 1 | $490.00 | $490.00 |
| 0576 | DESK, DOUBLE PEDESTAL, W/ RETURN | 1 | $490.00 | $490.00 |
| 0576 | DESK, DOUBLE PEDESTAL, W/ RETURN | 1 | $490.00 | $490.00 |
| 0576 | DESK, DOUBLE PEDESTAL, W/ RETURN | 1 | $490.00 | $490.00 |
| 0591 | DESK, DOUBLE PEDESTAL, W/ RETURN | 1 | $490.00 | $490.00 |
| 0591 | DESK, DOUBLE PEDESTAL, W/ RETURN | 2 | $490.00 | $980.00 |
| 0591 | DESK, DOUBLE PEDESTAL, W/ RETURN | 1 | $490.00 | $490.00 |
| 0630 | DESK, DOUBLE PEDESTAL, W/ RETURN | 1 | $490.00 | $490.00 |
| 0630 | DESK, DOUBLE PEDESTAL, W/ RETURN | 1 | $490.00 | $490.00 |
| 0630 | DESK, DOUBLE PEDESTAL, W/ RETURN | 1 | $490.00 | $490.00 |
| 0882 | DESK, DOUBLE PEDESTAL, W/ RETURN | 1 | $490.00 | $490.00 |
| 0405 | DESK, DOUBLE, W/BOOKCASE | 1 | $490.00 | $490.00 |
| 0499 | DESK, DOUBLE, W/BOOKCASE | 1 | $490.00 | $490.00 |
| 0540 | DESK, DOUBLE, W/BOOKCASE | 1 | $490.00 | $490.00 |
| 0551 | DESK, DOUBLE, W/BOOKCASE | 1 | $490.00 | $490.00 |
| 0551 | DESK, DOUBLE, W/BOOKCASE | 1 | $490.00 | $490.00 |
| 0551 | DESK, DOUBLE, W/BOOKCASE | 1 | $490.00 | $490.00 |
| 0551 | DESK, DOUBLE, W/BOOKCASE | 1 | $490.00 | $490.00 |
| 0551 | DESK, DOUBLE, W/BOOKCASE | 1 | $490.00 | $490.00 |
| 0576 | DESK, DOUBLE, W/BOOKCASE | 1 | $490.00 | $490.00 |
| 0210 | DESK, EXECUTIVE | 1 | $900.00 | $900.00 |
| 0211 | DESK, EXECUTIVE | 1 | $900.00 | $900.00 |
| 0211 | DESK, EXECUTIVE | 1 | $900.00 | $900.00 |
| 0215 | DESK, EXECUTIVE | 2 | $900.00 | $1,800.00 |
| 0400 | DESK, EXECUTIVE | 1 | $900.00 | $900.00 |
| 0400 | DESK, EXECUTIVE | 1 | $900.00 | $900.00 |
| 0405 | DESK, EXECUTIVE | 1 | $900.00 | $900.00 |
| 0426 | DESK, EXECUTIVE | 2 | $900.00 | $1,800.00 |
| 0427 | DESK, EXECUTIVE | 1 | $900.00 | $900.00 |
| 0428 | DESK, EXECUTIVE | 1 | $900.00 | $900.00 |
| 0429 | DESK, EXECUTIVE | 3 | $900.00 | $2,700.00 |
| 0437 | DESK, EXECUTIVE | 2 | $900.00 | $1,800.00 |
| 0439 | DESK, EXECUTIVE | 1 | $900.00 | $900.00 |
| 0440 | DESK, EXECUTIVE | 1 | $900.00 | $900.00 |
| 0450 | DESK, EXECUTIVE | 1 | $900.00 | $900.00 |
| 0451 | DESK, EXECUTIVE | 1 | $900.00 | $900.00 |
| 0452 | DESK, EXECUTIVE | 1 | $900.00 | $900.00 |
| 0453 | DESK, EXECUTIVE | 1 | $900.00 | $900.00 |
| 0475 | DESK, EXECUTIVE | 1 | $900.00 | $900.00 |

| Department No. | Description | Qty. | Unit Cost | Total Cost |
|---|---|---|---|---|
| 0499 | DESK, EXECUTIVE | 1 | $900.00 | $900.00 |
| 0499 | DESK, EXECUTIVE | 1 | $900.00 | $900.00 |
| 0509 | DESK, EXECUTIVE | 1 | $900.00 | $900.00 |
| 0540 | DESK, EXECUTIVE | 1 | $900.00 | $900.00 |
| 0551 | DESK, EXECUTIVE | 1 | $900.00 | $900.00 |
| 0554 | DESK, EXECUTIVE | 1 | $900.00 | $900.00 |
| 0560 | DESK, EXECUTIVE | 1 | $900.00 | $900.00 |
| 0560 | DESK, EXECUTIVE | 1 | $900.00 | $900.00 |
| 0560 | DESK, EXECUTIVE | 1 | $900.00 | $900.00 |
| 0560 | DESK, EXECUTIVE | 1 | $900.00 | $900.00 |
| 0560 | DESK, EXECUTIVE | 1 | $900.00 | $900.00 |
| 0560 | DESK, EXECUTIVE | 1 | $900.00 | $900.00 |
| 0560 | DESK, EXECUTIVE | 1 | $900.00 | $900.00 |
| 0560 | DESK, EXECUTIVE | 1 | $900.00 | $900.00 |
| 0560 | DESK, EXECUTIVE | 1 | $900.00 | $900.00 |
| 0560 | DESK, EXECUTIVE | 1 | $900.00 | $900.00 |
| 0570 | DESK, EXECUTIVE | 1 | $900.00 | $900.00 |
| 0210 | DESK, EXECUTIVE, U SHAPED | 1 | $2,500.00 | $2,500.00 |
| 0212 | DESK, EXECUTIVE, U SHAPED | 1 | $2,500.00 | $2,500.00 |
| 0215 | DESK, EXECUTIVE, U SHAPED | 1 | $2,500.00 | $2,500.00 |
| 0215 | DESK, EXECUTIVE, U SHAPED | 1 | $2,500.00 | $2,500.00 |
| 0215 | DESK, EXECUTIVE, U SHAPED | 1 | $2,500.00 | $2,500.00 |
| 0403 | DESK, EXECUTIVE, U SHAPED | 1 | $2,500.00 | $2,500.00 |
| 0403 | DESK, EXECUTIVE, U SHAPED | 1 | $2,500.00 | $2,500.00 |
| 0405 | DESK, EXECUTIVE, U SHAPED | 1 | $2,500.00 | $2,500.00 |
| 0405 | DESK, EXECUTIVE, U SHAPED | 1 | $2,500.00 | $2,500.00 |
| 0425 | DESK, EXECUTIVE, U SHAPED | 1 | $2,500.00 | $2,500.00 |
| 0436 | DESK, EXECUTIVE, U SHAPED | 1 | $2,500.00 | $2,500.00 |
| 0438 | DESK, EXECUTIVE, U SHAPED | 1 | $2,500.00 | $2,500.00 |
| 0439 | DESK, EXECUTIVE, U SHAPED | 1 | $2,500.00 | $2,500.00 |
| 0495 | DESK, EXECUTIVE, U SHAPED | 1 | $2,500.00 | $2,500.00 |
| 0495 | DESK, EXECUTIVE, U SHAPED | 1 | $2,500.00 | $2,500.00 |
| 0495 | DESK, EXECUTIVE, U SHAPED | 1 | $2,500.00 | $2,500.00 |
| 0499 | DESK, EXECUTIVE, U SHAPED | 1 | $2,500.00 | $2,500.00 |
| 0499 | DESK, EXECUTIVE, U SHAPED | 1 | $2,500.00 | $2,500.00 |
| 0210 | DESK, FURNITURE SYSTEM, 1 OFFICE | 1 | $1,000.00 | $1,000.00 |
| 0210 | DESK, FURNITURE SYSTEM, 1 OFFICE | 5 | $1,000.00 | $5,000.00 |
| 0210 | DESK, FURNITURE SYSTEM, 1 OFFICE | 1 | $1,000.00 | $1,000.00 |
| 0215 | DESK, FURNITURE SYSTEM, 1 OFFICE | 1 | $1,000.00 | $1,000.00 |
| 0215 | DESK, FURNITURE SYSTEM, 1 OFFICE | 1 | $1,000.00 | $1,000.00 |
| 0341 | DESK, FURNITURE SYSTEM, 1 OFFICE | 1 | $1,000.00 | $1,000.00 |
| 0341 | DESK, FURNITURE SYSTEM, 1 OFFICE | 1 | $1,000.00 | $1,000.00 |
| 0402 | DESK, FURNITURE SYSTEM, 1 OFFICE | 1 | $1,000.00 | $1,000.00 |
| 0403 | DESK, FURNITURE SYSTEM, 1 OFFICE | 13 | $1,000.00 | $13,000.00 |
| 0403 | DESK, FURNITURE SYSTEM, 1 OFFICE | 2 | $1,000.00 | $2,000.00 |
| 0404 | DESK, FURNITURE SYSTEM, 1 OFFICE | 1 | $1,000.00 | $1,000.00 |
| 0404 | DESK, FURNITURE SYSTEM, 1 OFFICE | 12 | $1,000.00 | $12,000.00 |
| 0405 | DESK, FURNITURE SYSTEM, 1 OFFICE | 1 | $1,000.00 | $1,000.00 |
| 0405 | DESK, FURNITURE SYSTEM, 1 OFFICE | 1 | $1,000.00 | $1,000.00 |
| 0426 | DESK, FURNITURE SYSTEM, 1 OFFICE | 1 | $1,000.00 | $1,000.00 |
| 0426 | DESK, FURNITURE SYSTEM, 1 OFFICE | 1 | $1,000.00 | $1,000.00 |
| 0440 | DESK, FURNITURE SYSTEM, 1 OFFICE | 1 | $1,000.00 | $1,000.00 |
| 0440 | DESK, FURNITURE SYSTEM, 1 OFFICE | 1 | $1,000.00 | $1,000.00 |
| 0450 | DESK, FURNITURE SYSTEM, 1 OFFICE | 3 | $1,000.00 | $3,000.00 |
| 0451 | DESK, FURNITURE SYSTEM, 1 OFFICE | 1 | $1,000.00 | $1,000.00 |
| 0451 | DESK, FURNITURE SYSTEM, 1 OFFICE | 1 | $1,000.00 | $1,000.00 |
| 0451 | DESK, FURNITURE SYSTEM, 1 OFFICE | 6 | $1,000.00 | $6,000.00 |
| 0451 | DESK, FURNITURE SYSTEM, 1 OFFICE | 1 | $1,000.00 | $1,000.00 |
| 0451 | DESK, FURNITURE SYSTEM, 1 OFFICE | 1 | $1,000.00 | $1,000.00 |
| 0452 | DESK, FURNITURE SYSTEM, 1 OFFICE | 1 | $1,000.00 | $1,000.00 |

| Department No. | Description | Qty. | Unit Cost | Total Cost |
|---|---|---|---|---|
| 0452 | DESK, FURNITURE SYSTEM, 1 OFFICE | 1 | $1,000.00 | $1,000.00 |
| 0452 | DESK, FURNITURE SYSTEM, 1 OFFICE | 1 | $1,000.00 | $1,000.00 |
| 0452 | DESK, FURNITURE SYSTEM, 1 OFFICE | 1 | $1,000.00 | $1,000.00 |
| 0452 | DESK, FURNITURE SYSTEM, 1 OFFICE | 1 | $1,000.00 | $1,000.00 |
| 0453 | DESK, FURNITURE SYSTEM, 1 OFFICE | 1 | $1,000.00 | $1,000.00 |
| 0453 | DESK, FURNITURE SYSTEM, 1 OFFICE | 1 | $1,000.00 | $1,000.00 |
| 0453 | DESK, FURNITURE SYSTEM, 1 OFFICE | 1 | $1,000.00 | $1,000.00 |
| 0453 | DESK, FURNITURE SYSTEM, 1 OFFICE | 1 | $1,000.00 | $1,000.00 |
| 0453 | DESK, FURNITURE SYSTEM, 1 OFFICE | 1 | $1,000.00 | $1,000.00 |
| 0453 | DESK, FURNITURE SYSTEM, 1 OFFICE | 1 | $1,000.00 | $1,000.00 |
| 0453 | DESK, FURNITURE SYSTEM, 1 OFFICE | 1 | $1,000.00 | $1,000.00 |
| 0453 | DESK, FURNITURE SYSTEM, 1 OFFICE | 1 | $1,000.00 | $1,000.00 |
| 0453 | DESK, FURNITURE SYSTEM, 1 OFFICE | 1 | $1,000.00 | $1,000.00 |
| 0453 | DESK, FURNITURE SYSTEM, 1 OFFICE | 1 | $1,000.00 | $1,000.00 |
| 0453 | DESK, FURNITURE SYSTEM, 1 OFFICE | 1 | $1,000.00 | $1,000.00 |
| 0453 | DESK, FURNITURE SYSTEM, 1 OFFICE | 1 | $1,000.00 | $1,000.00 |
| 0453 | DESK, FURNITURE SYSTEM, 1 OFFICE | 1 | $1,000.00 | $1,000.00 |
| 0453 | DESK, FURNITURE SYSTEM, 1 OFFICE | 1 | $1,000.00 | $1,000.00 |
| 0454 | DESK, FURNITURE SYSTEM, 1 OFFICE | 1 | $1,000.00 | $1,000.00 |
| 0454 | DESK, FURNITURE SYSTEM, 1 OFFICE | 1 | $1,000.00 | $1,000.00 |
| 0454 | DESK, FURNITURE SYSTEM, 1 OFFICE | 1 | $1,000.00 | $1,000.00 |
| 0475 | DESK, FURNITURE SYSTEM, 1 OFFICE | 3 | $1,000.00 | $3,000.00 |
| 0494 | DESK, FURNITURE SYSTEM, 1 OFFICE | 1 | $1,000.00 | $1,000.00 |
| 0494 | DESK, FURNITURE SYSTEM, 1 OFFICE | 1 | $1,000.00 | $1,000.00 |
| 0494 | DESK, FURNITURE SYSTEM, 1 OFFICE | 1 | $1,000.00 | $1,000.00 |
| 0495 | DESK, FURNITURE SYSTEM, 1 OFFICE | 1 | $1,000.00 | $1,000.00 |
| 0495 | DESK, FURNITURE SYSTEM, 1 OFFICE | 1 | $1,000.00 | $1,000.00 |
| 0495 | DESK, FURNITURE SYSTEM, 1 OFFICE | 1 | $1,000.00 | $1,000.00 |
| 0495 | DESK, FURNITURE SYSTEM, 1 OFFICE | 1 | $1,000.00 | $1,000.00 |
| 0495 | DESK, FURNITURE SYSTEM, 1 OFFICE | 6 | $1,000.00 | $6,000.00 |
| 0495 | DESK, FURNITURE SYSTEM, 1 OFFICE | 1 | $1,000.00 | $1,000.00 |
| 0497 | DESK, FURNITURE SYSTEM, 1 OFFICE | 6 | $1,000.00 | $6,000.00 |
| 0497 | DESK, FURNITURE SYSTEM, 1 OFFICE | 4 | $1,000.00 | $4,000.00 |
| 0499 | DESK, FURNITURE SYSTEM, 1 OFFICE | 1 | $1,000.00 | $1,000.00 |
| 0499 | DESK, FURNITURE SYSTEM, 1 OFFICE | 1 | $1,000.00 | $1,000.00 |
| 0499 | DESK, FURNITURE SYSTEM, 1 OFFICE | 2 | $1,000.00 | $2,000.00 |
| 0499 | DESK, FURNITURE SYSTEM, 1 OFFICE | 4 | $1,000.00 | $4,000.00 |
| 0499 | DESK, FURNITURE SYSTEM, 1 OFFICE | 1 | $1,000.00 | $1,000.00 |
| 0499 | DESK, FURNITURE SYSTEM, 1 OFFICE | 6 | $1,000.00 | $6,000.00 |
| 0499 | DESK, FURNITURE SYSTEM, 1 OFFICE | 1 | $1,000.00 | $1,000.00 |
| 0499 | DESK, FURNITURE SYSTEM, 1 OFFICE | 1 | $1,000.00 | $1,000.00 |
| 0503 | DESK, FURNITURE SYSTEM, 1 OFFICE | 1 | $1,000.00 | $1,000.00 |
| 0503 | DESK, FURNITURE SYSTEM, 1 OFFICE | 1 | $1,000.00 | $1,000.00 |
| 0503 | DESK, FURNITURE SYSTEM, 1 OFFICE | 1 | $1,000.00 | $1,000.00 |
| 0503 | DESK, FURNITURE SYSTEM, 1 OFFICE | 1 | $1,000.00 | $1,000.00 |
| 0503 | DESK, FURNITURE SYSTEM, 1 OFFICE | 1 | $1,000.00 | $1,000.00 |
| 0503 | DESK, FURNITURE SYSTEM, 1 OFFICE | 1 | $1,000.00 | $1,000.00 |
| 0503 | DESK, FURNITURE SYSTEM, 1 OFFICE | 1 | $1,000.00 | $1,000.00 |
| 0503 | DESK, FURNITURE SYSTEM, 1 OFFICE | 1 | $1,000.00 | $1,000.00 |
| 0503 | DESK, FURNITURE SYSTEM, 1 OFFICE | 1 | $1,000.00 | $1,000.00 |
| 0503 | DESK, FURNITURE SYSTEM, 1 OFFICE | 1 | $1,000.00 | $1,000.00 |
| 0503 | DESK, FURNITURE SYSTEM, 1 OFFICE | 1 | $1,000.00 | $1,000.00 |
| 0503 | DESK, FURNITURE SYSTEM, 1 OFFICE | 1 | $1,000.00 | $1,000.00 |
| 0503 | DESK, FURNITURE SYSTEM, 1 OFFICE | 1 | $1,000.00 | $1,000.00 |
| 0503 | DESK, FURNITURE SYSTEM, 1 OFFICE | 1 | $1,000.00 | $1,000.00 |
| 0503 | DESK, FURNITURE SYSTEM, 1 OFFICE | 1 | $1,000.00 | $1,000.00 |
| 0503 | DESK, FURNITURE SYSTEM, 1 OFFICE | 1 | $1,000.00 | $1,000.00 |
| 0503 | DESK, FURNITURE SYSTEM, 1 OFFICE | 1 | $1,000.00 | $1,000.00 |
| 0503 | DESK, FURNITURE SYSTEM, 1 OFFICE | 1 | $1,000.00 | $1,000.00 |
| 0503 | DESK, FURNITURE SYSTEM, 1 OFFICE | 1 | $1,000.00 | $1,000.00 |
| 0503 | DESK, FURNITURE SYSTEM, 1 OFFICE | 1 | $1,000.00 | $1,000.00 |
| 0503 | DESK, FURNITURE SYSTEM, 1 OFFICE | 1 | $1,000.00 | $1,000.00 |

| Department No. | Description | Qty. | Unit Cost | Total Cost |
|---|---|---|---|---|
| 0503 | DESK, FURNITURE SYSTEM, 1 OFFICE | 1 | $1,000.00 | $1,000.00 |
| 0503 | DESK, FURNITURE SYSTEM, 1 OFFICE | 1 | $1,000.00 | $1,000.00 |
| 0503 | DESK, FURNITURE SYSTEM, 1 OFFICE | 1 | $1,000.00 | $1,000.00 |
| 0540 | DESK, FURNITURE SYSTEM, 1 OFFICE | 1 | $1,000.00 | $1,000.00 |
| 0540 | DESK, FURNITURE SYSTEM, 1 OFFICE | 1 | $1,000.00 | $1,000.00 |
| 0540 | DESK, FURNITURE SYSTEM, 1 OFFICE | 1 | $1,000.00 | $1,000.00 |
| 0540 | DESK, FURNITURE SYSTEM, 1 OFFICE | 1 | $1,000.00 | $1,000.00 |
| 0540 | DESK, FURNITURE SYSTEM, 1 OFFICE | 1 | $1,000.00 | $1,000.00 |
| 0540 | DESK, FURNITURE SYSTEM, 1 OFFICE | 1 | $1,000.00 | $1,000.00 |
| 0540 | DESK, FURNITURE SYSTEM, 1 OFFICE | 1 | $1,000.00 | $1,000.00 |
| 0540 | DESK, FURNITURE SYSTEM, 1 OFFICE | 1 | $1,000.00 | $1,000.00 |
| 0540 | DESK, FURNITURE SYSTEM, 1 OFFICE | 1 | $1,000.00 | $1,000.00 |
| 0540 | DESK, FURNITURE SYSTEM, 1 OFFICE | 1 | $1,000.00 | $1,000.00 |
| 0540 | DESK, FURNITURE SYSTEM, 1 OFFICE | 1 | $1,000.00 | $1,000.00 |
| 0540 | DESK, FURNITURE SYSTEM, 1 OFFICE | 1 | $1,000.00 | $1,000.00 |
| 0540 | DESK, FURNITURE SYSTEM, 1 OFFICE | 1 | $1,000.00 | $1,000.00 |
| 0540 | DESK, FURNITURE SYSTEM, 1 OFFICE | 1 | $1,000.00 | $1,000.00 |
| 0541 | DESK, FURNITURE SYSTEM, 1 OFFICE | 1 | $1,000.00 | $1,000.00 |
| 0541 | DESK, FURNITURE SYSTEM, 1 OFFICE | 1 | $1,000.00 | $1,000.00 |
| 0541 | DESK, FURNITURE SYSTEM, 1 OFFICE | 1 | $1,000.00 | $1,000.00 |
| 0542 | DESK, FURNITURE SYSTEM, 1 OFFICE | 1 | $1,000.00 | $1,000.00 |
| 0542 | DESK, FURNITURE SYSTEM, 1 OFFICE | 1 | $1,000.00 | $1,000.00 |
| 0542 | DESK, FURNITURE SYSTEM, 1 OFFICE | 1 | $1,000.00 | $1,000.00 |
| 0542 | DESK, FURNITURE SYSTEM, 1 OFFICE | 1 | $1,000.00 | $1,000.00 |
| 0551 | DESK, FURNITURE SYSTEM, 1 OFFICE | 1 | $1,000.00 | $1,000.00 |
| 0552 | DESK, FURNITURE SYSTEM, 1 OFFICE | 7 | $1,000.00 | $7,000.00 |
| 0553 | DESK, FURNITURE SYSTEM, 1 OFFICE | 1 | $1,000.00 | $1,000.00 |
| 0553 | DESK, FURNITURE SYSTEM, 1 OFFICE | 1 | $1,000.00 | $1,000.00 |
| 0553 | DESK, FURNITURE SYSTEM, 1 OFFICE | 1 | $1,000.00 | $1,000.00 |
| 0560 | DESK, FURNITURE SYSTEM, 1 OFFICE | 3 | $1,000.00 | $3,000.00 |
| 0560 | DESK, FURNITURE SYSTEM, 1 OFFICE | 1 | $1,000.00 | $1,000.00 |
| 0560 | DESK, FURNITURE SYSTEM, 1 OFFICE | 1 | $1,000.00 | $1,000.00 |
| 0560 | DESK, FURNITURE SYSTEM, 1 OFFICE | 1 | $1,000.00 | $1,000.00 |
| 0560 | DESK, FURNITURE SYSTEM, 1 OFFICE | 1 | $1,000.00 | $1,000.00 |
| 0560 | DESK, FURNITURE SYSTEM, 1 OFFICE | 1 | $1,000.00 | $1,000.00 |
| 0560 | DESK, FURNITURE SYSTEM, 1 OFFICE | 1 | $1,000.00 | $1,000.00 |
| 0560 | DESK, FURNITURE SYSTEM, 1 OFFICE | 1 | $1,000.00 | $1,000.00 |
| 0560 | DESK, FURNITURE SYSTEM, 1 OFFICE | 1 | $1,000.00 | $1,000.00 |
| 0560 | DESK, FURNITURE SYSTEM, 1 OFFICE | 1 | $1,000.00 | $1,000.00 |
| 0560 | DESK, FURNITURE SYSTEM, 1 OFFICE | 1 | $1,000.00 | $1,000.00 |
| 0560 | DESK, FURNITURE SYSTEM, 1 OFFICE | 1 | $1,000.00 | $1,000.00 |
| 0560 | DESK, FURNITURE SYSTEM, 1 OFFICE | 1 | $1,000.00 | $1,000.00 |
| 0560 | DESK, FURNITURE SYSTEM, 1 OFFICE | 3 | $1,000.00 | $3,000.00 |
| 0560 | DESK, FURNITURE SYSTEM, 1 OFFICE | 1 | $1,000.00 | $1,000.00 |
| 0570 | DESK, FURNITURE SYSTEM, 1 OFFICE | 1 | $1,000.00 | $1,000.00 |
| 0576 | DESK, FURNITURE SYSTEM, 1 OFFICE | 1 | $1,000.00 | $1,000.00 |
| 0576 | DESK, FURNITURE SYSTEM, 1 OFFICE | 1 | $1,000.00 | $1,000.00 |
| 0576 | DESK, FURNITURE SYSTEM, 1 OFFICE | 1 | $1,000.00 | $1,000.00 |
| 0576 | DESK, FURNITURE SYSTEM, 1 OFFICE | 1 | $1,000.00 | $1,000.00 |
| 0576 | DESK, FURNITURE SYSTEM, 1 OFFICE | 1 | $1,000.00 | $1,000.00 |
| 0576 | DESK, FURNITURE SYSTEM, 1 OFFICE | 1 | $1,000.00 | $1,000.00 |
| 0581 | DESK, FURNITURE SYSTEM, 1 OFFICE | 1 | $1,000.00 | $1,000.00 |
| 0581 | DESK, FURNITURE SYSTEM, 1 OFFICE | 1 | $1,000.00 | $1,000.00 |
| 0581 | DESK, FURNITURE SYSTEM, 1 OFFICE | 1 | $1,000.00 | $1,000.00 |
| 0581 | DESK, FURNITURE SYSTEM, 1 OFFICE | 5 | $1,000.00 | $5,000.00 |
| 0581 | DESK, FURNITURE SYSTEM, 1 OFFICE | 4 | $1,000.00 | $4,000.00 |
| 0581 | DESK, FURNITURE SYSTEM, 1 OFFICE | 2 | $1,000.00 | $2,000.00 |
| 0581 | DESK, FURNITURE SYSTEM, 1 OFFICE | 1 | $1,000.00 | $1,000.00 |
| 0581 | DESK, FURNITURE SYSTEM, 1 OFFICE | 1 | $1,000.00 | $1,000.00 |
| 0581 | DESK, FURNITURE SYSTEM, 1 OFFICE | 4 | $1,000.00 | $4,000.00 |
| 0583 | DESK, FURNITURE SYSTEM, 1 OFFICE | 2 | $1,000.00 | $2,000.00 |

| Department No. | Description | Qty. | Unit Cost | Total Cost |
|---|---|---|---|---|
| 0583 | DESK, FURNITURE SYSTEM, 1 OFFICE | 1 | $1,000.00 | $1,000.00 |
| 0583 | DESK, FURNITURE SYSTEM, 1 OFFICE | 1 | $1,000.00 | $1,000.00 |
| 0587 | DESK, FURNITURE SYSTEM, 1 OFFICE | 2 | $1,000.00 | $2,000.00 |
| 0587 | DESK, FURNITURE SYSTEM, 1 OFFICE | 1 | $1,000.00 | $1,000.00 |
| 0587 | DESK, FURNITURE SYSTEM, 1 OFFICE | 1 | $1,000.00 | $1,000.00 |
| 0661 | DESK, FURNITURE SYSTEM, 1 OFFICE | 6 | $1,000.00 | $6,000.00 |
| 0665 | DESK, FURNITURE SYSTEM, 1 OFFICE | 1 | $1,000.00 | $1,000.00 |
| 0665 | DESK, FURNITURE SYSTEM, 1 OFFICE | 1 | $1,000.00 | $1,000.00 |
| 0665 | DESK, FURNITURE SYSTEM, 1 OFFICE | 1 | $1,000.00 | $1,000.00 |
| 0665 | DESK, FURNITURE SYSTEM, 1 OFFICE | 1 | $1,000.00 | $1,000.00 |
| 0210 | DESK, FURNITURE SYSTEM, 2 OFFICE | 1 | $1,500.00 | $1,500.00 |
| 0404 | DESK, FURNITURE SYSTEM, 2 OFFICE | 6 | $1,500.00 | $9,000.00 |
| 0425 | DESK, FURNITURE SYSTEM, 2 OFFICE | 1 | $1,500.00 | $1,500.00 |
| 0436 | DESK, FURNITURE SYSTEM, 2 OFFICE | 1 | $1,500.00 | $1,500.00 |
| 0450 | DESK, FURNITURE SYSTEM, 2 OFFICE | 13 | $1,500.00 | $19,500.00 |
| 0452 | DESK, FURNITURE SYSTEM, 2 OFFICE | 1 | $1,500.00 | $1,500.00 |
| 0454 | DESK, FURNITURE SYSTEM, 2 OFFICE | 1 | $1,500.00 | $1,500.00 |
| 0454 | DESK, FURNITURE SYSTEM, 2 OFFICE | 1 | $1,500.00 | $1,500.00 |
| 0492 | DESK, FURNITURE SYSTEM, 2 OFFICE | 5 | $1,500.00 | $7,500.00 |
| 0492 | DESK, FURNITURE SYSTEM, 2 OFFICE | 1 | $1,500.00 | $1,500.00 |
| 0492 | DESK, FURNITURE SYSTEM, 2 OFFICE | 1 | $1,500.00 | $1,500.00 |
| 0499 | DESK, FURNITURE SYSTEM, 2 OFFICE | 1 | $1,500.00 | $1,500.00 |
| 0499 | DESK, FURNITURE SYSTEM, 2 OFFICE | 1 | $1,500.00 | $1,500.00 |
| 0503 | DESK, FURNITURE SYSTEM, 2 OFFICE | 1 | $1,500.00 | $1,500.00 |
| 0503 | DESK, FURNITURE SYSTEM, 2 OFFICE | 1 | $1,500.00 | $1,500.00 |
| 0510 | DESK, FURNITURE SYSTEM, 2 OFFICE | 1 | $1,500.00 | $1,500.00 |
| 0540 | DESK, FURNITURE SYSTEM, 2 OFFICE | 1 | $1,500.00 | $1,500.00 |
| 0540 | DESK, FURNITURE SYSTEM, 2 OFFICE | 1 | $1,500.00 | $1,500.00 |
| 0540 | DESK, FURNITURE SYSTEM, 2 OFFICE | 1 | $1,500.00 | $1,500.00 |
| 0540 | DESK, FURNITURE SYSTEM, 2 OFFICE | 1 | $1,500.00 | $1,500.00 |
| 0540 | DESK, FURNITURE SYSTEM, 2 OFFICE | 1 | $1,500.00 | $1,500.00 |
| 0541 | DESK, FURNITURE SYSTEM, 2 OFFICE | 1 | $1,500.00 | $1,500.00 |
| 0560 | DESK, FURNITURE SYSTEM, 2 OFFICE | 1 | $1,500.00 | $1,500.00 |
| 0581 | DESK, FURNITURE SYSTEM, 2 OFFICE | 2 | $1,500.00 | $3,000.00 |
| 0475 | DESK, FURNITURE SYSTEM, 3 OFFICE | 1 | $2,000.00 | $2,000.00 |
| 0503 | DESK, FURNITURE SYSTEM, 3 OFFICE | 1 | $2,000.00 | $2,000.00 |
| 0587 | DESK, FURNITURE SYSTEM, 3 OFFICE | 1 | $2,000.00 | $2,000.00 |
| 0450 | DESK, FURNITURE SYSTEM, 4 OFFICE | 2 | $3,500.00 | $7,000.00 |
| 0499 | DESK, FURNITURE SYSTEM, 4 OFFICE | 2 | $3,500.00 | $7,000.00 |
| 0540 | DESK, FURNITURE SYSTEM, 4 OFFICE | 1 | $3,500.00 | $3,500.00 |
| 0560 | DESK, FURNITURE SYSTEM, 4 OFFICE | 1 | $3,500.00 | $3,500.00 |
| 0553 | DESK, FURNITURE SYSTEM, 5 OFFICE | 3 | $3,000.00 | $9,000.00 |
| 0341 | DESK, HEIGHT-ADJUSTABLE RISE, W/ KEYBOARD TRAY | 1 | $250.00 | $250.00 |
| 0341 | DESK, HEIGHT-ADJUSTABLE RISE, W/ KEYBOARD TRAY | 1 | $250.00 | $250.00 |
| 0403 | DESK, HEIGHT-ADJUSTABLE RISE, W/ KEYBOARD TRAY | 2 | $250.00 | $500.00 |
| 0428 | DESK, HEIGHT-ADJUSTABLE RISE, W/ KEYBOARD TRAY | 1 | $250.00 | $250.00 |
| 0452 | DESK, HEIGHT-ADJUSTABLE RISE, W/ KEYBOARD TRAY | 1 | $250.00 | $250.00 |
| 0475 | DESK, HEIGHT-ADJUSTABLE RISE, W/ KEYBOARD TRAY | 1 | $250.00 | $250.00 |
| 0475 | DESK, HEIGHT-ADJUSTABLE RISE, W/ KEYBOARD TRAY | 1 | $250.00 | $250.00 |
| Department No. | Description | Qty. | Unit Cost | Total Cost |
|---|---|---|---|---|
| 0475 | DESK, HEIGHT-ADJUSTABLE RISE, W/ KEYBOARD TRAY | 1 | $250.00 | $250.00 |
| 0475 | DESK, HEIGHT-ADJUSTABLE RISE, W/ KEYBOARD TRAY | 1 | $250.00 | $250.00 |
| 0475 | DESK, HEIGHT-ADJUSTABLE RISE, W/ KEYBOARD TRAY | 1 | $250.00 | $250.00 |
| 0475 | DESK, HEIGHT-ADJUSTABLE RISE, W/ KEYBOARD TRAY | 1 | $250.00 | $250.00 |
| 0475 | DESK, HEIGHT-ADJUSTABLE RISE, W/ KEYBOARD TRAY | 1 | $250.00 | $250.00 |
| 0475 | DESK, HEIGHT-ADJUSTABLE RISE, W/ KEYBOARD TRAY | 1 | $250.00 | $250.00 |
| 0475 | DESK, HEIGHT-ADJUSTABLE RISE, W/ KEYBOARD TRAY | 1 | $250.00 | $250.00 |
| 0475 | DESK, HEIGHT-ADJUSTABLE RISE, W/ KEYBOARD TRAY | 1 | $250.00 | $250.00 |
| 0475 | DESK, HEIGHT-ADJUSTABLE RISE, W/ KEYBOARD TRAY | 1 | $250.00 | $250.00 |
| 0475 | DESK, HEIGHT-ADJUSTABLE RISE, W/ KEYBOARD TRAY | 1 | $250.00 | $250.00 |
| 0475 | DESK, HEIGHT-ADJUSTABLE RISE, W/ KEYBOARD TRAY | 1 | $250.00 | $250.00 |
| 0492 | DESK, HEIGHT-ADJUSTABLE RISE, W/ KEYBOARD TRAY | 1 | $250.00 | $250.00 |
| 0494 | DESK, HEIGHT-ADJUSTABLE RISE, W/ KEYBOARD TRAY | 1 | $250.00 | $250.00 |
| 0494 | DESK, HEIGHT-ADJUSTABLE RISE, W/ KEYBOARD TRAY | 1 | $250.00 | $250.00 |
| 0494 | DESK, HEIGHT-ADJUSTABLE RISE, W/ KEYBOARD TRAY | 1 | $250.00 | $250.00 |
| 0494 | DESK, HEIGHT-ADJUSTABLE RISE, W/ KEYBOARD TRAY | 1 | $250.00 | $250.00 |
| 0494 | DESK, HEIGHT-ADJUSTABLE RISE, W/ KEYBOARD TRAY | 1 | $250.00 | $250.00 |
| 0494 | DESK, HEIGHT-ADJUSTABLE RISE, W/ KEYBOARD TRAY | 1 | $250.00 | $250.00 |
| 0495 | DESK, HEIGHT-ADJUSTABLE RISE, W/ KEYBOARD TRAY | 1 | $250.00 | $250.00 |
| 0495 | DESK, HEIGHT-ADJUSTABLE RISE, W/ KEYBOARD TRAY | 2 | $250.00 | $500.00 |
| 0495 | DESK, HEIGHT-ADJUSTABLE RISE, W/ KEYBOARD TRAY | 1 | $250.00 | $250.00 |
| 0495 | DESK, HEIGHT-ADJUSTABLE RISE, W/ KEYBOARD TRAY | 2 | $250.00 | $500.00 |
| 0499 | DESK, HEIGHT-ADJUSTABLE RISE, W/ KEYBOARD TRAY | 2 | $250.00 | $500.00 |
| 0540 | DESK, HEIGHT-ADJUSTABLE RISE, W/ KEYBOARD TRAY | 1 | $250.00 | $250.00 |
| 0540 | DESK, HEIGHT-ADJUSTABLE RISE, W/ KEYBOARD TRAY | 2 | $250.00 | $500.00 |
| 0554 | DESK, HEIGHT-ADJUSTABLE RISE, W/ KEYBOARD TRAY | 1 | $250.00 | $250.00 |
| 0560 | DESK, HEIGHT-ADJUSTABLE RISE, W/ KEYBOARD TRAY | 1 | $250.00 | $250.00 |
| 0560 | DESK, HEIGHT-ADJUSTABLE RISE, W/ KEYBOARD TRAY | 1 | $250.00 | $250.00 |
| 0560 | DESK, HEIGHT-ADJUSTABLE RISE, W/ KEYBOARD TRAY | 1 | $250.00 | $250.00 |
| 0560 | DESK, HEIGHT-ADJUSTABLE RISE, W/ KEYBOARD TRAY | 1 | $250.00 | $250.00 |
| 0560 | DESK, HEIGHT-ADJUSTABLE RISE, W/ KEYBOARD TRAY | 1 | $250.00 | $250.00 |
| 0560 | DESK, HEIGHT-ADJUSTABLE RISE, W/ KEYBOARD TRAY | 2 | $250.00 | $500.00 |
| 0560 | DESK, HEIGHT-ADJUSTABLE RISE, W/ KEYBOARD TRAY | 1 | $250.00 | $250.00 |
| 0560 | DESK, HEIGHT-ADJUSTABLE RISE, W/ KEYBOARD TRAY | 1 | $250.00 | $250.00 |
| 0560 | DESK, HEIGHT-ADJUSTABLE RISE, W/ KEYBOARD TRAY | 1 | $250.00 | $250.00 |
| 0560 | DESK, HEIGHT-ADJUSTABLE RISE, W/ KEYBOARD TRAY | 1 | $250.00 | $250.00 |
| 0560 | DESK, HEIGHT-ADJUSTABLE RISE, W/ KEYBOARD TRAY | 1 | $250.00 | $250.00 |
| 0560 | DESK, HEIGHT-ADJUSTABLE RISE, W/ KEYBOARD TRAY | 1 | $250.00 | $250.00 |
| 0560 | DESK, HEIGHT-ADJUSTABLE RISE, W/ KEYBOARD TRAY | 1 | $250.00 | $250.00 |
| 0560 | DESK, HEIGHT-ADJUSTABLE RISE, W/ KEYBOARD TRAY | 1 | $250.00 | $250.00 |
| 0560 | DESK, HEIGHT-ADJUSTABLE RISE, W/ KEYBOARD TRAY | 1 | $250.00 | $250.00 |
| 0570 | DESK, HEIGHT-ADJUSTABLE RISE, W/ KEYBOARD TRAY | 2 | $250.00 | $500.00 |
| 0576 | DESK, HEIGHT-ADJUSTABLE RISE, W/ KEYBOARD TRAY | 1 | $250.00 | $250.00 |
| 0576 | DESK, HEIGHT-ADJUSTABLE RISE, W/ KEYBOARD TRAY | 1 | $250.00 | $250.00 |
| 0576 | DESK, HEIGHT-ADJUSTABLE RISE, W/ KEYBOARD TRAY | 1 | $250.00 | $250.00 |
| 0576 | DESK, HEIGHT-ADJUSTABLE RISE, W/ KEYBOARD TRAY | 1 | $250.00 | $250.00 |
| 0576 | DESK, HEIGHT-ADJUSTABLE RISE, W/ KEYBOARD TRAY | 2 | $250.00 | $500.00 |
| 0576 | DESK, HEIGHT-ADJUSTABLE RISE, W/ KEYBOARD TRAY | 1 | $250.00 | $250.00 |
| 0630 | DESK, HEIGHT-ADJUSTABLE RISE, W/ KEYBOARD TRAY | 1 | $250.00 | $250.00 |
| 0210 | DESK, SINGLE PEDESTAL | 1 | $270.00 | $270.00 |
| 0210 | DESK, SINGLE PEDESTAL | 1 | $270.00 | $270.00 |
| 0210 | DESK, SINGLE PEDESTAL | 1 | $270.00 | $270.00 |
| 0213 | DESK, SINGLE PEDESTAL | 1 | $270.00 | $270.00 |
| 0214 | DESK, SINGLE PEDESTAL | 1 | $270.00 | $270.00 |
| 0341 | DESK, SINGLE PEDESTAL | 2 | $270.00 | $540.00 |
| 0341 | DESK, SINGLE PEDESTAL | 1 | $270.00 | $270.00 |
| 0400 | DESK, SINGLE PEDESTAL | 1 | $270.00 | $270.00 |
| 0403 | DESK, SINGLE PEDESTAL | 1 | $270.00 | $270.00 |
| 0404 | DESK, SINGLE PEDESTAL | 2 | $270.00 | $540.00 |
| 0427 | DESK, SINGLE PEDESTAL | 1 | $270.00 | $270.00 |

| Department No. | Description | Qty. | Unit Cost | Total Cost |
|---|---|---|---|---|
| 0428 | DESK, SINGLE PEDESTAL | 1 | $270.00 | $270.00 |
| 0429 | DESK, SINGLE PEDESTAL | 1 | $270.00 | $270.00 |
| 0436 | DESK, SINGLE PEDESTAL | 1 | $270.00 | $270.00 |
| 0440 | DESK, SINGLE PEDESTAL | 1 | $270.00 | $270.00 |
| 0440 | DESK, SINGLE PEDESTAL | 1 | $270.00 | $270.00 |
| 0440 | DESK, SINGLE PEDESTAL | 2 | $270.00 | $540.00 |
| 0440 | DESK, SINGLE PEDESTAL | 1 | $270.00 | $270.00 |
| 0451 | DESK, SINGLE PEDESTAL | 1 | $270.00 | $270.00 |
| 0475 | DESK, SINGLE PEDESTAL | 2 | $270.00 | $540.00 |
| 0475 | DESK, SINGLE PEDESTAL | 2 | $270.00 | $540.00 |
| 0475 | DESK, SINGLE PEDESTAL | 1 | $270.00 | $270.00 |
| 0475 | DESK, SINGLE PEDESTAL | 1 | $270.00 | $270.00 |
| 0475 | DESK, SINGLE PEDESTAL | 1 | $270.00 | $270.00 |
| 0475 | DESK, SINGLE PEDESTAL | 2 | $270.00 | $540.00 |
| 0494 | DESK, SINGLE PEDESTAL | 2 | $270.00 | $540.00 |
| 0494 | DESK, SINGLE PEDESTAL | 1 | $270.00 | $270.00 |
| 0495 | DESK, SINGLE PEDESTAL | 2 | $270.00 | $540.00 |
| 0495 | DESK, SINGLE PEDESTAL | 1 | $270.00 | $270.00 |
| 0497 | DESK, SINGLE PEDESTAL | 1 | $270.00 | $270.00 |
| 0499 | DESK, SINGLE PEDESTAL | 1 | $270.00 | $270.00 |
| 0503 | DESK, SINGLE PEDESTAL | 2 | $270.00 | $540.00 |
| 0503 | DESK, SINGLE PEDESTAL | 1 | $270.00 | $270.00 |
| 0503 | DESK, SINGLE PEDESTAL | 2 | $270.00 | $540.00 |
| 0503 | DESK, SINGLE PEDESTAL | 4 | $270.00 | $1,080.00 |
| 0503 | DESK, SINGLE PEDESTAL | 2 | $270.00 | $540.00 |
| 0509 | DESK, SINGLE PEDESTAL | 1 | $270.00 | $270.00 |
| 0509 | DESK, SINGLE PEDESTAL | 2 | $270.00 | $540.00 |
| 0509 | DESK, SINGLE PEDESTAL | 1 | $270.00 | $270.00 |
| 0509 | DESK, SINGLE PEDESTAL | 1 | $270.00 | $270.00 |
| 0540 | DESK, SINGLE PEDESTAL | 2 | $270.00 | $540.00 |
| 0545 | DESK, SINGLE PEDESTAL | 2 | $270.00 | $540.00 |
| 0545 | DESK, SINGLE PEDESTAL | 1 | $270.00 | $270.00 |
| 0552 | DESK, SINGLE PEDESTAL | 1 | $270.00 | $270.00 |
| 0553 | DESK, SINGLE PEDESTAL | 1 | $270.00 | $270.00 |
| 0553 | DESK, SINGLE PEDESTAL | 1 | $270.00 | $270.00 |
| 0554 | DESK, SINGLE PEDESTAL | 1 | $270.00 | $270.00 |
| 0554 | DESK, SINGLE PEDESTAL | 1 | $270.00 | $270.00 |
| 0560 | DESK, SINGLE PEDESTAL | 1 | $270.00 | $270.00 |
| 0560 | DESK, SINGLE PEDESTAL | 1 | $270.00 | $270.00 |
| 0560 | DESK, SINGLE PEDESTAL | 2 | $270.00 | $540.00 |
| 0560 | DESK, SINGLE PEDESTAL | 2 | $270.00 | $540.00 |
| 0560 | DESK, SINGLE PEDESTAL | 1 | $270.00 | $270.00 |
| 0560 | DESK, SINGLE PEDESTAL | 1 | $270.00 | $270.00 |
| 0560 | DESK, SINGLE PEDESTAL | 1 | $270.00 | $270.00 |
| 0560 | DESK, SINGLE PEDESTAL | 1 | $270.00 | $270.00 |
| 0560 | DESK, SINGLE PEDESTAL | 1 | $270.00 | $270.00 |
| 0560 | DESK, SINGLE PEDESTAL | 1 | $270.00 | $270.00 |
| 0570 | DESK, SINGLE PEDESTAL | 2 | $270.00 | $540.00 |
| 0570 | DESK, SINGLE PEDESTAL | 2 | $270.00 | $540.00 |
| 0570 | DESK, SINGLE PEDESTAL | 2 | $270.00 | $540.00 |
| 0570 | DESK, SINGLE PEDESTAL | 1 | $270.00 | $270.00 |
| 0570 | DESK, SINGLE PEDESTAL | 1 | $270.00 | $270.00 |
| 0570 | DESK, SINGLE PEDESTAL | 1 | $270.00 | $270.00 |
| 0570 | DESK, SINGLE PEDESTAL | 1 | $270.00 | $270.00 |
| 0570 | DESK, SINGLE PEDESTAL | 1 | $270.00 | $270.00 |
| 0570 | DESK, SINGLE PEDESTAL | 1 | $125.00 | $125.00 |
| 0576 | DESK, SINGLE PEDESTAL | 1 | $270.00 | $270.00 |
| 0576 | DESK, SINGLE PEDESTAL | 1 | $270.00 | $270.00 |
| 0576 | DESK, SINGLE PEDESTAL | 1 | $270.00 | $270.00 |
| 0576 | DESK, SINGLE PEDESTAL | 1 | $270.00 | $270.00 |

| Department No. | Description | Qty. | Unit Cost | Total Cost |
|---|---|---|---|---|
| 0591 | DESK, SINGLE PEDESTAL | 1 | $270.00 | $270.00 |
| 0630 | DESK, SINGLE PEDESTAL | 2 | $270.00 | $540.00 |
| 0630 | DESK, SINGLE PEDESTAL | 1 | $270.00 | $270.00 |
| 0630 | DESK, SINGLE PEDESTAL | 2 | $270.00 | $540.00 |
| 0630 | DESK, SINGLE PEDESTAL | 1 | $270.00 | $270.00 |
| 0630 | DESK, SINGLE PEDESTAL | 1 | $270.00 | $270.00 |
| 0882 | DESK, SINGLE PEDESTAL | 1 | $270.00 | $270.00 |
| 0882 | DESK, SINGLE PEDESTAL | 1 | $270.00 | $270.00 |
| 3101 | DESK, SINGLE PEDESTAL | 1 | $270.00 | $270.00 |
| 3101 | DESK, SINGLE PEDESTAL | 2 | $270.00 | $540.00 |
| 3103 | DESK, SINGLE PEDESTAL | 1 | $270.00 | $270.00 |
| 3106 | DESK, SINGLE PEDESTAL | 1 | $270.00 | $270.00 |
| 0210 | DESK, STANDING, ELECTRIC | 2 | $2,075.00 | $4,150.00 |
| 0213 | DESK, STANDING, STEEL | 1 | $390.00 | $390.00 |
| 0213 | DESK, STANDING, STEEL | 1 | $390.00 | $390.00 |
| 0341 | DESK, STANDING, STEEL | 1 | $390.00 | $390.00 |
| 0341 | DESK, STANDING, STEEL | 2 | $390.00 | $780.00 |
| 0403 | DESK, STANDING, STEEL | 1 | $390.00 | $390.00 |
| 0551 | DESK, STANDING, STEEL | 3 | $390.00 | $1,170.00 |
| 0509 | DESK, STUDENT, FULL SIZE | 1 | $50.00 | $50.00 |
| 0403 | DESK, STUDENT, OPEN FACE, SINGLE | 1 | $100.00 | $100.00 |
| 0576 | DESK, STUDENT, OPEN FACE, SINGLE | 12 | $100.00 | $1,200.00 |
| 0576 | DESK, STUDENT, OPEN FACE, SINGLE | 12 | $100.00 | $1,200.00 |
| 0576 | DESK, STUDENT, OPEN FACE, SINGLE | 12 | $100.00 | $1,200.00 |
| 0576 | DESK, STUDENT, OPEN FACE, SINGLE | 12 | $100.00 | $1,200.00 |
| 0576 | DESK, STUDENT, OPEN FACE, SINGLE | 12 | $100.00 | $1,200.00 |
| 0576 | DESK, STUDENT, OPEN FACE, SINGLE | 1 | $100.00 | $100.00 |
| 0576 | DESK, STUDENT, OPEN FACE, SINGLE | 13 | $100.00 | $1,300.00 |
| 0576 | DESK, STUDENT, OPEN FACE, SINGLE | 13 | $100.00 | $1,300.00 |
| 0576 | DESK, STUDENT, OPEN FACE, SINGLE | 1 | $100.00 | $100.00 |
| 0576 | DESK, STUDENT, OPEN FACE, SINGLE | 1 | $100.00 | $100.00 |
| 0576 | DESK, STUDENT, OPEN FACE, SINGLE | 13 | $100.00 | $1,300.00 |
| 0576 | DESK, STUDENT, OPEN FACE, SINGLE | 6 | $100.00 | $600.00 |
| 3101 | DESK, STUDENT, OPEN FACE, SINGLE | 1 | $100.00 | $100.00 |
| 0576 | DESK, STUDENT, OPEN FRONT, SINGLE | 11 | $70.00 | $770.00 |
| 0576 | DESK, STUDENT, OPEN FRONT, SINGLE | 12 | $70.00 | $840.00 |
| 0576 | DESK, STUDENT, OPEN FRONT, SINGLE | 11 | $70.00 | $770.00 |
| 0576 | DESK, STUDENT, OPEN FRONT, SINGLE | 12 | $70.00 | $840.00 |
| 0576 | DESK, STUDENT, OPEN FRONT, SINGLE | 12 | $70.00 | $840.00 |
| 0210 | DESK, TEACHER | 1 | $120.00 | $120.00 |
| 0215 | DESK, TEACHER | 2 | $120.00 | $240.00 |
| 0440 | DESK, TEACHER | 3 | $120.00 | $360.00 |
| 0440 | DESK, TEACHER | 1 | $120.00 | $120.00 |
| 0210 | DESK/TABLE, W/ STORAGE, SINGLE | 1 | $200.00 | $200.00 |
| 0215 | DESK/TABLE, W/ STORAGE, SINGLE | 1 | $200.00 | $200.00 |
| 0542 | DETECTOR, CAM | 1 | $24,500.00 | $24,500.00 |
| 0542 | DETECTOR, CHEMICAL AGENT | 1 | $1,850.00 | $1,850.00 |
| 0509 | DETECTOR, LINE | 1 | $300.00 | $300.00 |
| 0451 | DETECTOR, METAL, ARCHWAY | 1 | $4,500.00 | $4,500.00 |
| 0509 | DETECTOR, METAL, ARCHWAY | 1 | $4,000.00 | $4,000.00 |
| 0570 | DETECTOR, METAL, ARCHWAY | 1 | $4,000.00 | $4,000.00 |
| 0570 | DETECTOR, METAL, ARCHWAY | 1 | $4,000.00 | $4,000.00 |
| 0576 | DETECTOR, METAL, ARCHWAY | 1 | $4,000.00 | $4,000.00 |
| 0576 | DETECTOR, METAL, ARCHWAY | 1 | $4,500.00 | $4,500.00 |
| 0576 | DETECTOR, METAL, ARCHWAY | 1 | $4,000.00 | $4,000.00 |
| 0576 | DETECTOR, METAL, ARCHWAY | 1 | $4,000.00 | $4,000.00 |
| 0576 | DETECTOR, METAL, ARCHWAY | 1 | $4,500.00 | $4,500.00 |
| 0560 | DETECTOR, METAL, HANDHELD | 1 | $200.00 | $200.00 |
| 0542 | DETECTOR, PHOTOIONIZATION (PID) | 1 | $3,590.20 | $3,590.20 |
| 0542 | DETECTOR, PHOTOIONIZATION (PID) | 1 | $4,068.00 | $4,068.00 |

| Department No. | Description | Qty. | Unit Cost | Total Cost |
|---|---|---|---|---|
| 0542 | DETECTOR, PHOTOIONIZATION (PID) | 1 | $4,068.00 | $4,068.00 |
| 0542 | DETECTOR, PHOTOIONIZATION (PID) | 1 | $3,590.20 | $3,590.20 |
| 0542 | DETECTOR, RADIATION, HAND-HELD | 1 | $1,918.05 | $1,918.05 |
| 0542 | DETECTOR, RADIATION, HAND-HELD | 1 | $1,918.05 | $1,918.05 |
| 0542 | DETECTOR, RADIATION, HAND-HELD | 1 | $1,918.05 | $1,918.05 |
| 0542 | DETECTOR, RADIATION, HAND-HELD | 1 | $1,918.05 | $1,918.05 |
| 0542 | DETECTOR, RADIATION, HAND-HELD | 1 | $899.67 | $899.67 |
| 0542 | DETECTOR, RADIATION, HAND-HELD | 1 | $1,918.05 | $1,918.05 |
| 0542 | DETECTOR, RADIATION, HAND-HELD | 1 | $1,918.05 | $1,918.05 |
| 0542 | DETECTOR, RADIATION, HAND-HELD | 1 | $1,918.05 | $1,918.05 |
| 0542 | DETECTOR, RADIATION, HAND-HELD | 1 | $1,918.05 | $1,918.05 |
| 0542 | DETECTOR, RADIATION, HAND-HELD | 1 | $1,918.05 | $1,918.05 |
| 0542 | DETECTOR, RADIATION, HAND-HELD | 1 | $1,918.05 | $1,918.05 |
| 0542 | DETECTOR, RADIATION, HAND-HELD | 1 | $1,918.05 | $1,918.05 |
| 0542 | DETECTOR, RADIATION, HAND-HELD | 1 | $1,918.05 | $1,918.05 |
| 0542 | DETECTOR, RADIATION, HAND-HELD | 1 | $1,918.05 | $1,918.05 |
| 0542 | DETECTOR, RADIATION, HAND-HELD | 1 | $1,918.05 | $1,918.05 |
| 0542 | DETECTOR, RADIATION, HAND-HELD | 1 | $1,918.05 | $1,918.05 |
| 0542 | DETECTOR/ ANALYZER, HAZARDOUS MATERIAL | 1 | $64,750.00 | $64,750.00 |
| 0542 | DETECTOR/ ANALYZER, HAZARDOUS MATERIAL | 1 | $63,439.50 | $63,439.50 |
| 0882 | DIAGNOSTIC SCANNER, AUTOMOBILE, FULL-FUNCTION | 1 | $5,500.00 | $5,500.00 |
| 0882 | DIAGNOSTIC SCANNER, AUTOMOBILE, FULL-FUNCTION | 1 | $2,486.41 | $2,486.41 |
| 0882 | DIAGNOSTIC, COMPLETE COMPUTER | 1 | $7,450.00 | $7,450.00 |
| 0475 | DISC DRIVE, EXTERNAL, HARD | 1 | $300.00 | $300.00 |
| 0540 | DISHWASHER, HOUSEHOLD | 1 | $455.00 | $455.00 |
| 0545 | DISHWASHER, STAINLESS STEEL, COMMERCIAL | 1 | $13,495.00 | $13,495.00 |
| 0503 | DISPATCH CONSOLE | 1 | $9,500.00 | $9,500.00 |
| 0400 | DISPLAY CASE, GLASS, NOT TROPHY | 1 | $400.00 | $400.00 |
| 0510 | DISPLAY CASE, GLASS, NOT TROPHY | 1 | $400.00 | $400.00 |
| 0425 | DISPLAY SIGNAGE, DIGITAL, LED, 65" | 1 | $2,500.00 | $2,500.00 |
| 0425 | DISPLAY SIGNAGE, DIGITAL, LED, 65" | 1 | $2,500.00 | $2,500.00 |
| 0425 | DISPLAY SIGNAGE, DIGITAL, LED, 65" | 1 | $2,500.00 | $2,500.00 |
| 0426 | DISPLAY SIGNAGE, DIGITAL, LED, 65" | 1 | $2,500.00 | $2,500.00 |
| 0426 | DISPLAY SIGNAGE, DIGITAL, LED, 65" | 1 | $2,500.00 | $2,500.00 |
| 0426 | DISPLAY SIGNAGE, DIGITAL, LED, 65" | 1 | $2,500.00 | $2,500.00 |
| 0427 | DISPLAY SIGNAGE, DIGITAL, LED, 65" | 1 | $2,500.00 | $2,500.00 |
| 0427 | DISPLAY SIGNAGE, DIGITAL, LED, 65" | 1 | $2,500.00 | $2,500.00 |
| 0427 | DISPLAY SIGNAGE, DIGITAL, LED, 65" | 1 | $2,500.00 | $2,500.00 |
| 0437 | DISPLAY SIGNAGE, DIGITAL, LED, 65" | 1 | $2,500.00 | $2,500.00 |
| 0437 | DISPLAY SIGNAGE, DIGITAL, LED, 65" | 1 | $2,500.00 | $2,500.00 |
| 0437 | DISPLAY SIGNAGE, DIGITAL, LED, 65" | 1 | $2,500.00 | $2,500.00 |
| 0437 | DISPLAY SIGNAGE, DIGITAL, LED, 65" | 1 | $2,500.00 | $2,500.00 |
| 0437 | DISPLAY SIGNAGE, DIGITAL, LED, 65" | 1 | $2,500.00 | $2,500.00 |
| 0438 | DISPLAY SIGNAGE, DIGITAL, LED, 65" | 1 | $2,500.00 | $2,500.00 |
| 0438 | DISPLAY SIGNAGE, DIGITAL, LED, 65" | 1 | $2,500.00 | $2,500.00 |
| 0438 | DISPLAY SIGNAGE, DIGITAL, LED, 65" | 1 | $2,500.00 | $2,500.00 |
| 0439 | DISPLAY SIGNAGE, DIGITAL, LED, 65" | 1 | $2,500.00 | $2,500.00 |
| 0439 | DISPLAY SIGNAGE, DIGITAL, LED, 65" | 1 | $2,500.00 | $2,500.00 |
| 0439 | DISPLAY SIGNAGE, DIGITAL, LED, 65" | 1 | $2,500.00 | $2,500.00 |
| 0441 | DISPLAY SIGNAGE, DIGITAL, LED, 65" | 1 | $2,500.00 | $2,500.00 |
| 0441 | DISPLAY SIGNAGE, DIGITAL, LED, 65" | 1 | $2,500.00 | $2,500.00 |
| 0441 | DISPLAY SIGNAGE, DIGITAL, LED, 65" | 1 | $2,500.00 | $2,500.00 |
| 0540 | DISPLAY, TROPHY CASE | 2 | $1,390.00 | $2,780.00 |
| 0541 | DISPLAY, TROPHY CASE | 2 | $1,390.00 | $2,780.00 |
| 0576 | DISPLAY, TROPHY CASE | 1 | $1,390.00 | $1,390.00 |
| 0576 | DISPLAY, TROPHY CASE | 2 | $1,390.00 | $2,780.00 |
| 0210 | DISTRIBUTION CENTER | 1 | $400.00 | $400.00 |
| 0215 | DISTRIBUTION CENTER | 2 | $400.00 | $800.00 |
| 0440 | DISTRIBUTION CENTER | 2 | $400.00 | $800.00 |

| Department No. | Description | Qty. | Unit Cost | Total Cost |
|---|---|---|---|---|
| 0452 | DISTRIBUTION CENTER | 2 | $400.00 | $800.00 |
| 0499 | DISTRIBUTION CENTER | 1 | $400.00 | $400.00 |
| 0499 | DISTRIBUTION CENTER | 1 | $400.00 | $400.00 |
| 0509 | DISTRIBUTION CENTER | 1 | $400.00 | $400.00 |
| 0545 | DISTRIBUTION CENTER | 1 | $400.00 | $400.00 |
| 0560 | DISTRIBUTION CENTER | 1 | $400.00 | $400.00 |
| 0560 | DISTRIBUTION CENTER | 1 | $400.00 | $400.00 |
| 0560 | DISTRIBUTION CENTER | 1 | $400.00 | $400.00 |
| 0560 | DISTRIBUTION CENTER | 2 | $400.00 | $800.00 |
| 0570 | DISTRIBUTION CENTER | 1 | $400.00 | $400.00 |
| 0576 | DISTRIBUTION CENTER | 2 | $400.00 | $800.00 |
| 0576 | DISTRIBUTION CENTER | 1 | $400.00 | $400.00 |
| 0576 | DISTRIBUTION CENTER | 1 | $400.00 | $400.00 |
| 0630 | DISTRIBUTION CENTER | 1 | $400.00 | $400.00 |
| 0560 | DIVE MASK, W/ PHONE | 1 | $1,286.10 | $1,286.10 |
| 0560 | DIVE MASK, W/ PHONE | 1 | $1,286.10 | $1,286.10 |
| 0560 | DIVE MASK, W/ PHONE | 1 | $1,286.10 | $1,286.10 |
| 0560 | DIVE MASK, W/ PHONE | 1 | $1,286.10 | $1,286.10 |
| 0560 | DIVE MASK, W/ PHONE | 1 | $1,286.10 | $1,286.10 |
| 0560 | DIVE MASK, W/ PHONE | 1 | $1,286.10 | $1,286.10 |
| 0560 | DIVE MASK, W/ PHONE | 1 | $1,286.10 | $1,286.10 |
| 0560 | DIVE MASK, W/ PHONE | 1 | $1,286.10 | $1,286.10 |
| 0560 | DIVE MASK, W/ PHONE | 1 | $1,286.10 | $1,286.10 |
| 0552 | DOCKING STATION, COMPUTER, HANDHELD | 6 | $60.00 | $360.00 |
| 0553 | DOCKING STATION, COMPUTER, HANDHELD | 3 | $60.00 | $180.00 |
| 0210 | DOCKING STATION, LAPTOP COMPUTER, LOW-END | 1 | $100.00 | $100.00 |
| 0210 | DOCKING STATION, LAPTOP COMPUTER, LOW-END | 1 | $100.00 | $100.00 |
| 0210 | DOCKING STATION, LAPTOP COMPUTER, LOW-END | 1 | $100.00 | $100.00 |
| 0210 | DOCKING STATION, LAPTOP COMPUTER, LOW-END | 1 | $100.00 | $100.00 |
| 0210 | DOCKING STATION, LAPTOP COMPUTER, LOW-END | 1 | $100.00 | $100.00 |
| 0211 | DOCKING STATION, LAPTOP COMPUTER, LOW-END | 1 | $100.00 | $100.00 |
| 0211 | DOCKING STATION, LAPTOP COMPUTER, LOW-END | 1 | $100.00 | $100.00 |
| 0211 | DOCKING STATION, LAPTOP COMPUTER, LOW-END | 1 | $100.00 | $100.00 |
| 0341 | DOCKING STATION, LAPTOP COMPUTER, LOW-END | 1 | $100.00 | $100.00 |
| 0400 | DOCKING STATION, LAPTOP COMPUTER, LOW-END | 1 | $100.00 | $100.00 |
| 0425 | DOCKING STATION, LAPTOP COMPUTER, LOW-END | 1 | $100.00 | $100.00 |
| 0436 | DOCKING STATION, LAPTOP COMPUTER, LOW-END | 1 | $100.00 | $100.00 |
| 0438 | DOCKING STATION, LAPTOP COMPUTER, LOW-END | 1 | $100.00 | $100.00 |
| 0439 | DOCKING STATION, LAPTOP COMPUTER, LOW-END | 1 | $100.00 | $100.00 |
| 0440 | DOCKING STATION, LAPTOP COMPUTER, LOW-END | 1 | $100.00 | $100.00 |
| 0440 | DOCKING STATION, LAPTOP COMPUTER, LOW-END | 1 | $100.00 | $100.00 |
| 0440 | DOCKING STATION, LAPTOP COMPUTER, LOW-END | 12 | $100.00 | $1,200.00 |
| 0451 | DOCKING STATION, LAPTOP COMPUTER, LOW-END | 1 | $100.00 | $100.00 |
| 0453 | DOCKING STATION, LAPTOP COMPUTER, LOW-END | 1 | $100.00 | $100.00 |
| 0453 | DOCKING STATION, LAPTOP COMPUTER, LOW-END | 2 | $100.00 | $200.00 |
| 0492 | DOCKING STATION, LAPTOP COMPUTER, LOW-END | 1 | $100.00 | $100.00 |
| 0495 | DOCKING STATION, LAPTOP COMPUTER, LOW-END | 1 | $100.00 | $100.00 |
| 0495 | DOCKING STATION, LAPTOP COMPUTER, LOW-END | 1 | $100.00 | $100.00 |
| 0495 | DOCKING STATION, LAPTOP COMPUTER, LOW-END | 1 | $100.00 | $100.00 |
| 0495 | DOCKING STATION, LAPTOP COMPUTER, LOW-END | 1 | $100.00 | $100.00 |
| 0495 | DOCKING STATION, LAPTOP COMPUTER, LOW-END | 1 | $100.00 | $100.00 |
| 0495 | DOCKING STATION, LAPTOP COMPUTER, LOW-END | 1 | $100.00 | $100.00 |
| 0495 | DOCKING STATION, LAPTOP COMPUTER, LOW-END | 2 | $100.00 | $200.00 |
| 0495 | DOCKING STATION, LAPTOP COMPUTER, LOW-END | 1 | $100.00 | $100.00 |
| 0497 | DOCKING STATION, LAPTOP COMPUTER, LOW-END | 6 | $100.00 | $600.00 |
| 0497 | DOCKING STATION, LAPTOP COMPUTER, LOW-END | 1 | $100.00 | $100.00 |
| 0497 | DOCKING STATION, LAPTOP COMPUTER, LOW-END | 1 | $100.00 | $100.00 |
| 0497 | DOCKING STATION, LAPTOP COMPUTER, LOW-END | 1 | $100.00 | $100.00 |
| 0497 | DOCKING STATION, LAPTOP COMPUTER, LOW-END | 1 | $100.00 | $100.00 |
| 0503 | DOCKING STATION, LAPTOP COMPUTER, LOW-END | 1 | $100.00 | $100.00 |

| Department No. | Description | Qty. | Unit Cost | Total Cost |
|---|---|---|---|---|
| 0503 | DOCKING STATION, LAPTOP COMPUTER, LOW-END | 1 | $100.00 | $100.00 |
| 0503 | DOCKING STATION, LAPTOP COMPUTER, LOW-END | 10 | $100.00 | $1,000.00 |
| 0503 | DOCKING STATION, LAPTOP COMPUTER, LOW-END | 1 | $100.00 | $100.00 |
| 0510 | DOCKING STATION, LAPTOP COMPUTER, LOW-END | 1 | $100.00 | $100.00 |
| 0510 | DOCKING STATION, LAPTOP COMPUTER, LOW-END | 1 | $100.00 | $100.00 |
| 0510 | DOCKING STATION, LAPTOP COMPUTER, LOW-END | 1 | $100.00 | $100.00 |
| 0540 | DOCKING STATION, LAPTOP COMPUTER, LOW-END | 3 | $100.00 | $300.00 |
| 0540 | DOCKING STATION, LAPTOP COMPUTER, LOW-END | 1 | $100.00 | $100.00 |
| 0540 | DOCKING STATION, LAPTOP COMPUTER, LOW-END | 1 | $100.00 | $100.00 |
| 0540 | DOCKING STATION, LAPTOP COMPUTER, LOW-END | 1 | $100.00 | $100.00 |
| 0540 | DOCKING STATION, LAPTOP COMPUTER, LOW-END | 2 | $100.00 | $200.00 |
| 0540 | DOCKING STATION, LAPTOP COMPUTER, LOW-END | 1 | $100.00 | $100.00 |
| 0540 | DOCKING STATION, LAPTOP COMPUTER, LOW-END | 1 | $100.00 | $100.00 |
| 0540 | DOCKING STATION, LAPTOP COMPUTER, LOW-END | 1 | $100.00 | $100.00 |
| 0540 | DOCKING STATION, LAPTOP COMPUTER, LOW-END | 1 | $100.00 | $100.00 |
| 0540 | DOCKING STATION, LAPTOP COMPUTER, LOW-END | 1 | $100.00 | $100.00 |
| 0540 | DOCKING STATION, LAPTOP COMPUTER, LOW-END | 1 | $100.00 | $100.00 |
| 0541 | DOCKING STATION, LAPTOP COMPUTER, LOW-END | 2 | $100.00 | $200.00 |
| 0545 | DOCKING STATION, LAPTOP COMPUTER, LOW-END | 1 | $100.00 | $100.00 |
| 0545 | DOCKING STATION, LAPTOP COMPUTER, LOW-END | 1 | $100.00 | $100.00 |
| 0545 | DOCKING STATION, LAPTOP COMPUTER, LOW-END | 1 | $100.00 | $100.00 |
| 0551 | DOCKING STATION, LAPTOP COMPUTER, LOW-END | 5 | $100.00 | $500.00 |
| 0551 | DOCKING STATION, LAPTOP COMPUTER, LOW-END | 1 | $100.00 | $100.00 |
| 0554 | DOCKING STATION, LAPTOP COMPUTER, LOW-END | 1 | $100.00 | $100.00 |
| 0560 | DOCKING STATION, LAPTOP COMPUTER, LOW-END | 1 | $100.00 | $100.00 |
| 0560 | DOCKING STATION, LAPTOP COMPUTER, LOW-END | 1 | $100.00 | $100.00 |
| 0560 | DOCKING STATION, LAPTOP COMPUTER, LOW-END | 1 | $100.00 | $100.00 |
| 0560 | DOCKING STATION, LAPTOP COMPUTER, LOW-END | 1 | $100.00 | $100.00 |
| 0560 | DOCKING STATION, LAPTOP COMPUTER, LOW-END | 1 | $100.00 | $100.00 |
| 0560 | DOCKING STATION, LAPTOP COMPUTER, LOW-END | 1 | $100.00 | $100.00 |
| 0560 | DOCKING STATION, LAPTOP COMPUTER, LOW-END | 1 | $400.00 | $400.00 |
| 0560 | DOCKING STATION, LAPTOP COMPUTER, LOW-END | 1 | $100.00 | $100.00 |
| 0560 | DOCKING STATION, LAPTOP COMPUTER, LOW-END | 1 | $100.00 | $100.00 |
| 0560 | DOCKING STATION, LAPTOP COMPUTER, LOW-END | 1 | $100.00 | $100.00 |
| 0560 | DOCKING STATION, LAPTOP COMPUTER, LOW-END | 1 | $100.00 | $100.00 |
| 0560 | DOCKING STATION, LAPTOP COMPUTER, LOW-END | 1 | $100.00 | $100.00 |
| 0560 | DOCKING STATION, LAPTOP COMPUTER, LOW-END | 3 | $100.00 | $300.00 |
| 0560 | DOCKING STATION, LAPTOP COMPUTER, LOW-END | 1 | $100.00 | $100.00 |
| 0560 | DOCKING STATION, LAPTOP COMPUTER, LOW-END | 1 | $100.00 | $100.00 |
| 0560 | DOCKING STATION, LAPTOP COMPUTER, LOW-END | 1 | $100.00 | $100.00 |
| 0560 | DOCKING STATION, LAPTOP COMPUTER, LOW-END | 1 | $100.00 | $100.00 |
| 0560 | DOCKING STATION, LAPTOP COMPUTER, LOW-END | 1 | $100.00 | $100.00 |
| 0560 | DOCKING STATION, LAPTOP COMPUTER, LOW-END | 1 | $100.00 | $100.00 |
| 0560 | DOCKING STATION, LAPTOP COMPUTER, LOW-END | 1 | $100.00 | $100.00 |
| 0560 | DOCKING STATION, LAPTOP COMPUTER, LOW-END | 1 | $100.00 | $100.00 |
| 0560 | DOCKING STATION, LAPTOP COMPUTER, LOW-END | 1 | $100.00 | $100.00 |
| 0560 | DOCKING STATION, LAPTOP COMPUTER, LOW-END | 1 | $100.00 | $100.00 |
| 0560 | DOCKING STATION, LAPTOP COMPUTER, LOW-END | 3 | $100.00 | $300.00 |
| 0560 | DOCKING STATION, LAPTOP COMPUTER, LOW-END | 1 | $100.00 | $100.00 |
| 0560 | DOCKING STATION, LAPTOP COMPUTER, LOW-END | 1 | $100.00 | $100.00 |
| 0560 | DOCKING STATION, LAPTOP COMPUTER, LOW-END | 1 | $100.00 | $100.00 |
| 0560 | DOCKING STATION, LAPTOP COMPUTER, LOW-END | 1 | $100.00 | $100.00 |
| 0570 | DOCKING STATION, LAPTOP COMPUTER, LOW-END | 1 | $100.00 | $100.00 |
| 0576 | DOCKING STATION, LAPTOP COMPUTER, LOW-END | 1 | $100.00 | $100.00 |
| 0576 | DOCKING STATION, LAPTOP COMPUTER, LOW-END | 1 | $100.00 | $100.00 |
| 0576 | DOCKING STATION, LAPTOP COMPUTER, LOW-END | 1 | $100.00 | $100.00 |
| 0576 | DOCKING STATION, LAPTOP COMPUTER, LOW-END | 1 | $100.00 | $100.00 |
| 0576 | DOCKING STATION, LAPTOP COMPUTER, LOW-END | 1 | $100.00 | $100.00 |
| 0576 | DOCKING STATION, LAPTOP COMPUTER, LOW-END | 1 | $100.00 | $100.00 |
| 0576 | DOCKING STATION, LAPTOP COMPUTER, LOW-END | 1 | $100.00 | $100.00 |

| Department No. | Description | Qty. | Unit Cost | Total Cost |
|---|---|---|---|---|
| 0576 | DOCKING STATION, LAPTOP COMPUTER, LOW-END | 1 | $100.00 | $100.00 |
| 0576 | DOCKING STATION, LAPTOP COMPUTER, LOW-END | 1 | $100.00 | $100.00 |
| 0576 | DOCKING STATION, LAPTOP COMPUTER, LOW-END | 1 | $100.00 | $100.00 |
| 0576 | DOCKING STATION, LAPTOP COMPUTER, LOW-END | 1 | $100.00 | $100.00 |
| 0576 | DOCKING STATION, LAPTOP COMPUTER, LOW-END | 1 | $100.00 | $100.00 |
| 0576 | DOCKING STATION, LAPTOP COMPUTER, LOW-END | 1 | $100.00 | $100.00 |
| 0576 | DOCKING STATION, LAPTOP COMPUTER, LOW-END | 1 | $100.00 | $100.00 |
| 0576 | DOCKING STATION, LAPTOP COMPUTER, LOW-END | 1 | $100.00 | $100.00 |
| 0576 | DOCKING STATION, LAPTOP COMPUTER, LOW-END | 1 | $100.00 | $100.00 |
| 0576 | DOCKING STATION, LAPTOP COMPUTER, LOW-END | 1 | $100.00 | $100.00 |
| 0576 | DOCKING STATION, LAPTOP COMPUTER, LOW-END | 1 | $100.00 | $100.00 |
| 0576 | DOCKING STATION, LAPTOP COMPUTER, LOW-END | 1 | $100.00 | $100.00 |
| 0576 | DOCKING STATION, LAPTOP COMPUTER, LOW-END | 1 | $100.00 | $100.00 |
| 0576 | DOCKING STATION, LAPTOP COMPUTER, LOW-END | 1 | $100.00 | $100.00 |
| 0576 | DOCKING STATION, LAPTOP COMPUTER, LOW-END | 1 | $100.00 | $100.00 |
| 0576 | DOCKING STATION, LAPTOP COMPUTER, LOW-END | 1 | $100.00 | $100.00 |
| 0576 | DOCKING STATION, LAPTOP COMPUTER, LOW-END | 1 | $100.00 | $100.00 |
| 0576 | DOCKING STATION, LAPTOP COMPUTER, LOW-END | 1 | $100.00 | $100.00 |
| 0576 | DOCKING STATION, LAPTOP COMPUTER, LOW-END | 1 | $100.00 | $100.00 |
| 0576 | DOCKING STATION, LAPTOP COMPUTER, LOW-END | 1 | $100.00 | $100.00 |
| 0576 | DOCKING STATION, LAPTOP COMPUTER, LOW-END | 1 | $100.00 | $100.00 |
| 0576 | DOCKING STATION, LAPTOP COMPUTER, LOW-END | 1 | $100.00 | $100.00 |
| 0576 | DOCKING STATION, LAPTOP COMPUTER, LOW-END | 1 | $100.00 | $100.00 |
| 0576 | DOCKING STATION, LAPTOP COMPUTER, LOW-END | 1 | $100.00 | $100.00 |
| 0576 | DOCKING STATION, LAPTOP COMPUTER, LOW-END | 1 | $100.00 | $100.00 |
| 0576 | DOCKING STATION, LAPTOP COMPUTER, LOW-END | 1 | $100.00 | $100.00 |
| 0576 | DOCKING STATION, LAPTOP COMPUTER, LOW-END | 1 | $100.00 | $100.00 |
| 0576 | DOCKING STATION, LAPTOP COMPUTER, LOW-END | 2 | $100.00 | $200.00 |
| 0576 | DOCKING STATION, LAPTOP COMPUTER, LOW-END | 1 | $100.00 | $100.00 |
| 0576 | DOCKING STATION, LAPTOP COMPUTER, LOW-END | 1 | $100.00 | $100.00 |
| 0576 | DOCKING STATION, LAPTOP COMPUTER, LOW-END | 1 | $100.00 | $100.00 |
| 0576 | DOCKING STATION, LAPTOP COMPUTER, LOW-END | 1 | $100.00 | $100.00 |
| 0576 | DOCKING STATION, LAPTOP COMPUTER, LOW-END | 1 | $100.00 | $100.00 |
| 0576 | DOCKING STATION, LAPTOP COMPUTER, LOW-END | 1 | $100.00 | $100.00 |
| 0576 | DOCKING STATION, LAPTOP COMPUTER, LOW-END | 1 | $100.00 | $100.00 |
| 0576 | DOCKING STATION, LAPTOP COMPUTER, LOW-END | 1 | $100.00 | $100.00 |
| 0576 | DOCKING STATION, LAPTOP COMPUTER, LOW-END | 1 | $100.00 | $100.00 |
| 0581 | DOCKING STATION, LAPTOP COMPUTER, LOW-END | 1 | $100.00 | $100.00 |
| 0583 | DOCKING STATION, LAPTOP COMPUTER, LOW-END | 2 | $100.00 | $200.00 |
| 0583 | DOCKING STATION, LAPTOP COMPUTER, LOW-END | 1 | $100.00 | $100.00 |
| 0583 | DOCKING STATION, LAPTOP COMPUTER, LOW-END | 1 | $100.00 | $100.00 |
| 0587 | DOCKING STATION, LAPTOP COMPUTER, LOW-END | 1 | $100.00 | $100.00 |
| 0587 | DOCKING STATION, LAPTOP COMPUTER, LOW-END | 1 | $100.00 | $100.00 |
| 3106 | DOCKING STATION, LAPTOP COMPUTER, LOW-END | 1 | $100.00 | $100.00 |
| 0551 | DOCKING STATION, MULTI-PORT, BODY CAMERA | 1 | $500.00 | $500.00 |
| 0554 | DOCKING STATION, MULTI-PORT, BODY CAMERA | 1 | $500.00 | $500.00 |
| 0560 | DOCKING STATION, MULTI-PORT, BODY CAMERA | 1 | $1,850.00 | $1,850.00 |
| 0560 | DOCKING STATION, MULTI-PORT, BODY CAMERA | 1 | $500.00 | $500.00 |
| 0560 | DOCKING STATION, MULTI-PORT, BODY CAMERA | 1 | $1,850.00 | $1,850.00 |
| 0560 | DOCKING STATION, MULTI-PORT, BODY CAMERA | 1 | $500.00 | $500.00 |
| 0560 | DOCKING STATION, MULTI-PORT, BODY CAMERA | 1 | $1,850.00 | $1,850.00 |
| 0560 | DOCKING STATION, MULTI-PORT, BODY CAMERA | 1 | $1,850.00 | $1,850.00 |
| 0560 | DOCKING STATION, MULTI-PORT, BODY CAMERA | 1 | $1,850.00 | $1,850.00 |
| 0560 | DOCKING STATION, MULTI-PORT, BODY CAMERA | 1 | $500.00 | $500.00 |
| 0576 | DOCKING STATION, MULTI-PORT, BODY CAMERA | 1 | $500.00 | $500.00 |
| 0576 | DOCKING STATION, MULTI-PORT, BODY CAMERA | 1 | $500.00 | $500.00 |
| 0587 | DOCKING STATION, MULTI-PORT, BODY CAMERA | 1 | $500.00 | $500.00 |
| 0587 | DOCKING STATION, MULTI-PORT, BODY CAMERA | 1 | $500.00 | $500.00 |
| 1000 | DOCKING STATION, MULTI-PORT, BODY CAMERA | 1 | $500.00 | $500.00 |
| 0560 | DOG, NARCOTIC/ PATROL | 1 | $12,000.00 | $12,000.00 |

| Department No. | Description | Qty. | Unit Cost | Total Cost |
|---|---|---|---|---|
| 0210 | DOLLY | 1 | $75.00 | $75.00 |
| 0403 | DOLLY | 1 | $75.00 | $75.00 |
| 0450 | DOLLY | 1 | $75.00 | $75.00 |
| 0452 | DOLLY | 1 | $75.00 | $75.00 |
| 0497 | DOLLY | 1 | $75.00 | $75.00 |
| 0499 | DOLLY | 1 | $75.00 | $75.00 |
| 0503 | DOLLY | 1 | $75.00 | $75.00 |
| 0541 | DOLLY | 1 | $75.00 | $75.00 |
| 0545 | DOLLY | 1 | $75.00 | $75.00 |
| 0552 | DOLLY | 1 | $75.00 | $75.00 |
| 0560 | DOLLY | 1 | $75.00 | $75.00 |
| 0570 | DOLLY | 1 | $75.00 | $75.00 |
| 0402 | DOLLY, DESK | 1 | $200.00 | $200.00 |
| 0630 | DOLLY, DESK | 1 | $200.00 | $200.00 |
| 0509 | DOLLY, FOLDING CHAIRS | 9 | $89.00 | $801.00 |
| 0551 | DOLLY, FOLDING CHAIRS | 2 | $89.00 | $178.00 |
| 0560 | DOLLY, FOLDING CHAIRS | 2 | $89.00 | $178.00 |
| 0492 | DOOR RAM, TACTICAL | 1 | $375.00 | $375.00 |
| 3106 | DRAGGER, ARENA/ BASEBALL FIELD | 1 | $3,550.00 | $3,550.00 |
| 0882 | DRAIN, WASTE OIL, PORTABLE | 1 | $379.00 | $379.00 |
| 0587 | DRILL PRESS | 1 | $2,100.00 | $2,100.00 |
| 0882 | DRILL PRESS | 1 | $2,100.00 | $2,100.00 |
| 0882 | DRILL PRESS | 1 | $2,100.00 | $2,100.00 |
| 0509 | DRILL PRESS, 17", V-SPEED, STAND | 1 | $500.00 | $500.00 |
| 0210 | DRILL PRESS, TABLE TOP | 1 | $495.00 | $495.00 |
| 0509 | DRILL PRESS, TABLE TOP | 1 | $495.00 | $495.00 |
| 0560 | DRILL PRESS, TABLE TOP | 1 | $495.00 | $495.00 |
| 0492 | DRILL, CORDLESS, PORTABLE | 1 | $220.00 | $220.00 |
| 0503 | DRILL, CORDLESS, PORTABLE | 3 | $220.00 | $660.00 |
| 0509 | DRILL, CORDLESS, PORTABLE | 2 | $220.00 | $440.00 |
| 0509 | DRILL, CORDLESS, PORTABLE | 1 | $220.00 | $220.00 |
| 0509 | DRILL, CORDLESS, PORTABLE | 7 | $220.00 | $1,540.00 |
| 0541 | DRILL, CORDLESS, PORTABLE | 4 | $220.00 | $880.00 |
| 0553 | DRILL, CORDLESS, PORTABLE | 1 | $220.00 | $220.00 |
| 0560 | DRILL, CORDLESS, PORTABLE | 1 | $220.00 | $220.00 |
| 0570 | DRILL, CORDLESS, PORTABLE | 1 | $220.00 | $220.00 |
| 0581 | DRILL, CORDLESS, PORTABLE | 3 | $220.00 | $660.00 |
| 3101 | DRILL, CORDLESS, PORTABLE | 6 | $220.00 | $1,320.00 |
| 3101 | DRILL, CORDLESS, PORTABLE | 2 | $220.00 | $440.00 |
| 3103 | DRILL, CORDLESS, PORTABLE | 1 | $220.00 | $220.00 |
| 3103 | DRILL, CORDLESS, PORTABLE | 3 | $220.00 | $660.00 |
| 3106 | DRILL, CORDLESS, PORTABLE | 2 | $220.00 | $440.00 |
| 0882 | DRILL, CORE BORE, 2 SPEED | 1 | $2,355.00 | $2,355.00 |
| 0882 | DRILL, ELECTRIC, 1/2", V-SPEED, REV. | 1 | $150.00 | $150.00 |
| 0210 | DRILL, ELECTRIC, PORTABLE | 1 | $85.00 | $85.00 |
| 0540 | DRILL, ELECTRIC, PORTABLE | 2 | $85.00 | $170.00 |
| 0551 | DRILL, ELECTRIC, PORTABLE | 1 | $85.00 | $85.00 |
| 0576 | DRILL, ELECTRIC, PORTABLE | 2 | $85.00 | $170.00 |
| 0576 | DRILL, ELECTRIC, PORTABLE | 2 | $85.00 | $170.00 |
| 0509 | DRILL, ELECTRIC, VARI-SPEED, REV | 3 | $165.00 | $495.00 |
| 3103 | DRILL, ELECTRIC, VARI-SPEED, REV | 3 | $165.00 | $495.00 |
| 0509 | DRILL, HAMMER, VARI-SPEED, REV. | 1 | $235.00 | $235.00 |
| 3103 | DRILL, HAMMER, VARI-SPEED, REV. | 1 | $235.00 | $235.00 |
| 0560 | DRONE | 1 | $910.00 | $910.00 |
| 0560 | DRONE | 1 | $910.00 | $910.00 |
| 0560 | DRONE, PROFESSIONAL | 1 | $2,550.00 | $2,550.00 |
| 0560 | DRONE, PROFESSIONAL | 1 | $2,550.00 | $2,550.00 |
| 0560 | DRONE, PROFESSIONAL | 1 | $2,550.00 | $2,550.00 |
| 0560 | DRONE, PROFESSIONAL | 1 | $2,550.00 | $2,550.00 |
| 0560 | DRONE, PROFESSIONAL | 1 | $2,550.00 | $2,550.00 |

| Department No. | Description | Qty. | Unit Cost | Total Cost |
|---|---|---|---|---|
| 0560 | DRONE, PROFESSIONAL | 1 | $2,550.00 | $2,550.00 |
| 0560 | DRONE, PROFESSIONAL | 1 | $2,550.00 | $2,550.00 |
| 0560 | DRONE, PROFESSIONAL | 1 | $2,550.00 | $2,550.00 |
| 0560 | DRONE, PROFESSIONAL | 1 | $2,550.00 | $2,550.00 |
| 0560 | DRONE, PROFESSIONAL | 1 | $2,550.00 | $2,550.00 |
| 0560 | DRONE, PROFESSIONAL | 1 | $2,550.00 | $2,550.00 |
| 0560 | DRONE, PROFESSIONAL | 1 | $2,550.00 | $2,550.00 |
| 0560 | DRONE, PROFESSIONAL | 1 | $2,550.00 | $2,550.00 |
| 0560 | DRONE, PROFESSIONAL | 1 | $2,550.00 | $2,550.00 |
| 0560 | DRONE, PROFESSIONAL | 1 | $2,550.00 | $2,550.00 |
| 0560 | DRONE, PROFESSIONAL | 1 | $2,550.00 | $2,550.00 |
| 0560 | DRONE, PROFESSIONAL | 1 | $4,181.00 | $4,181.00 |
| 0560 | DRONE, PROFESSIONAL | 1 | $4,181.00 | $4,181.00 |
| 0560 | DRONE, PROFESSIONAL | 1 | $4,181.00 | $4,181.00 |
| 0560 | DRONE, PROFESSIONAL | 1 | $4,181.00 | $4,181.00 |
| 0560 | DRONE, PROFESSIONAL | 1 | $4,181.00 | $4,181.00 |
| 0560 | DRONE, PROFESSIONAL | 1 | $4,181.00 | $4,181.00 |
| 0560 | DRONE, PROFESSIONAL | 1 | $4,181.00 | $4,181.00 |
| 0560 | DRONE, PROFESSIONAL | 1 | $4,181.00 | $4,181.00 |
| 0560 | DRONE, PROFESSIONAL | 1 | $3,842.12 | $3,842.12 |
| 0560 | DRONE, PROFESSIONAL | 1 | $3,842.12 | $3,842.12 |
| 0560 | DRONE, W/FLIR THERMAL DETECTION | 1 | $12,020.50 | $12,020.50 |
| 0560 | DRONE, W/FLIR THERMAL DETECTION | 1 | $12,020.50 | $12,020.50 |
| 0213 | DRY ERASE BOARD, PORTABLE | 1 | $350.00 | $350.00 |
| 0453 | DRY ERASE BOARD, PORTABLE | 1 | $350.00 | $350.00 |
| 0540 | DRY ERASE BOARD, PORTABLE | 1 | $350.00 | $350.00 |
| 0540 | DRY ERASE BOARD, PORTABLE | 1 | $350.00 | $350.00 |
| 0540 | DRY ERASE BOARD, PORTABLE | 1 | $350.00 | $350.00 |
| 0540 | DRY ERASE BOARD, PORTABLE | 1 | $350.00 | $350.00 |
| 0540 | DRY ERASE BOARD, PORTABLE | 1 | $350.00 | $350.00 |
| 0551 | DRY ERASE BOARD, PORTABLE | 1 | $350.00 | $350.00 |
| 0581 | DRY ERASE BOARD, PORTABLE | 1 | $350.00 | $350.00 |
| 3106 | DRY ERASE BOARD, PORTABLE | 1 | $350.00 | $350.00 |
| 0545 | DRYER, CLOTHES, COMMERCIAL, 50-65 LBS. | 1 | $3,066.67 | $3,066.67 |
| 0545 | DRYER, CLOTHES, COMMERCIAL, 50-65 LBS. | 1 | $3,066.67 | $3,066.67 |
| 0545 | DRYER, CLOTHES, COMMERCIAL, 50-65 LBS. | 1 | $3,066.67 | $3,066.67 |
| 0545 | DRYER, CLOTHES, COMMERCIAL, 50-65 LBS. | 1 | $3,066.67 | $3,066.67 |
| 0570 | DRYER, CLOTHES, COMMERCIAL, 75+ LBS. | 1 | $11,788.75 | $11,788.75 |
| 0570 | DRYER, CLOTHES, COMMERCIAL, 75+ LBS. | 1 | $11,788.75 | $11,788.75 |
| 0570 | DRYER, CLOTHES, COMMERCIAL, 75+ LBS. | 1 | $11,788.75 | $11,788.75 |
| 0570 | DRYER, CLOTHES, COMMERCIAL, 75+ LBS. | 1 | $11,788.75 | $11,788.75 |
| 0576 | DRYER, CLOTHES, COMMERCIAL, 75+ LBS. | 1 | $4,544.85 | $4,544.85 |
| 0576 | DRYER, CLOTHES, COMMERCIAL, 75+ LBS. | 1 | $9,750.00 | $9,750.00 |
| 0540 | DRYER, CLOTHES, HOUSEHOLD, HIGH-END | 1 | $350.00 | $350.00 |
| 0540 | DRYER, CLOTHES, HOUSEHOLD, HIGH-END | 1 | $350.00 | $350.00 |
| 0541 | DRYER, CLOTHES, HOUSEHOLD, HIGH-END | 1 | $350.00 | $350.00 |
| 0570 | DRYER, CLOTHES, HOUSEHOLD, HIGH-END | 1 | $350.00 | $350.00 |
| 0576 | DRYER, CLOTHES, HOUSEHOLD, HIGH-END | 1 | $350.00 | $350.00 |
| 0540 | DRYER, CLOTHES, HOUSEHOLD, LOW-END | 1 | $900.00 | $900.00 |
| 0560 | DRYER, CLOTHES, HOUSEHOLD, LOW-END | 1 | $300.00 | $300.00 |
| 0576 | DRYER, CLOTHES, HOUSEHOLD, LOW-END | 1 | $5,622.67 | $5,622.67 |
| 0576 | DRYER, CLOTHES, HOUSEHOLD, LOW-END | 1 | $5,622.66 | $5,622.66 |
| 3107 | DRYER, CLOTHES, HOUSEHOLD, LOW-END | 1 | $651.46 | $651.46 |
| 0560 | DRYING CABINET, FORENSIC EVIDENCE | 1 | $4,600.00 | $4,600.00 |
| 0560 | DRYSUIT | 1 | $1,600.00 | $1,600.00 |
| 0560 | DRYSUIT | 1 | $1,600.00 | $1,600.00 |
| 0560 | DRYSUIT | 1 | $1,600.00 | $1,600.00 |
| 0560 | DRYSUIT | 1 | $1,600.00 | $1,600.00 |
| 0560 | DRYSUIT | 1 | $1,600.00 | $1,600.00 |
| 0560 | DRYSUIT | 1 | $1,600.00 | $1,600.00 |

| Department No. | Description | Qty. | Unit Cost | Total Cost |
|---|---|---|---|---|
| 0560 | DRYSUIT | 1 | $1,600.00 | $1,600.00 |
| 0560 | DRYSUIT | 1 | $1,600.00 | $1,600.00 |
| 0560 | DRYSUIT | 1 | $1,600.00 | $1,600.00 |
| 0560 | DRYSUIT | 1 | $1,600.00 | $1,600.00 |
| 0560 | DRYSUIT | 1 | $1,600.00 | $1,600.00 |
| 0560 | DRYSUIT | 1 | $1,600.00 | $1,600.00 |
| 0560 | DRYSUIT | 1 | $1,600.00 | $1,600.00 |
| 0560 | DRYSUIT | 1 | $1,600.00 | $1,600.00 |
| 0570 | DUNNAGE RACK | 4 | $125.00 | $500.00 |
| 0440 | DUPLICATOR, MULTI-DISK/CD | 1 | $595.00 | $595.00 |
| 0440 | DUPLICATOR, MULTI-DISK/CD | 1 | $2,700.00 | $2,700.00 |
| 0440 | DUPLICATOR, MULTI-DISK/CD | 1 | $2,700.00 | $2,700.00 |
| 0440 | DUPLICATOR, MULTI-DISK/CD | 1 | $2,700.00 | $2,700.00 |
| 0440 | DUPLICATOR, MULTI-DISK/CD | 1 | $2,700.00 | $2,700.00 |
| 0440 | DUPLICATOR, MULTI-DISK/CD | 1 | $2,700.00 | $2,700.00 |
| 0440 | DUPLICATOR, MULTI-DISK/CD | 1 | $2,700.00 | $2,700.00 |
| 0475 | DUPLICATOR, MULTI-DISK/CD | 1 | $2,700.00 | $2,700.00 |
| 0475 | DUPLICATOR, MULTI-DISK/CD | 1 | $2,700.00 | $2,700.00 |
| 0475 | DUPLICATOR, MULTI-DISK/CD | 1 | $2,700.00 | $2,700.00 |
| 0475 | DUPLICATOR, MULTI-DISK/CD | 1 | $2,700.00 | $2,700.00 |
| 0475 | DUPLICATOR, MULTI-DISK/CD | 1 | $2,700.00 | $2,700.00 |
| 0475 | DUPLICATOR, MULTI-DISK/CD | 1 | $595.00 | $595.00 |
| 0475 | DUPLICATOR, MULTI-DISK/CD | 1 | $2,700.00 | $2,700.00 |
| 0475 | DUPLICATOR, MULTI-DISK/CD | 1 | $2,700.00 | $2,700.00 |
| 0475 | DUPLICATOR, MULTI-DISK/CD | 1 | $2,700.00 | $2,700.00 |
| 0475 | DUPLICATOR, MULTI-DISK/CD | 1 | $2,700.00 | $2,700.00 |
| 0560 | DUPLICATOR, MULTI-DISK/CD | 1 | $595.00 | $595.00 |
| 0438 | DVD PLAYER | 1 | $32.00 | $32.00 |
| 0440 | DVD PLAYER | 2 | $32.00 | $64.00 |
| 0451 | DVD PLAYER | 1 | $32.00 | $32.00 |
| 0452 | DVD PLAYER | 1 | $32.00 | $32.00 |
| 0475 | DVD PLAYER | 3 | $32.00 | $96.00 |
| 0503 | DVD PLAYER | 1 | $32.00 | $32.00 |
| 0540 | DVD PLAYER | 1 | $32.00 | $32.00 |
| 0540 | DVD PLAYER | 1 | $32.00 | $32.00 |
| 0560 | DVD PLAYER | 1 | $32.00 | $32.00 |
| 0576 | DVD PLAYER | 1 | $32.00 | $32.00 |
| 0576 | DVD PLAYER | 1 | $32.00 | $32.00 |
| 0576 | DVD PLAYER | 1 | $32.00 | $32.00 |
| 0581 | DVD PLAYER | 1 | $32.00 | $32.00 |
| 0475 | DVD RECORDER | 1 | $150.00 | $150.00 |
| 0499 | DVD RECORDER | 1 | $150.00 | $150.00 |
| 0560 | DVD RECORDER | 1 | $150.00 | $150.00 |
| 0560 | DVD RECORDER | 1 | $150.00 | $150.00 |
| 0560 | DVD RECORDER | 1 | $150.00 | $150.00 |
| 0560 | DVD RECORDER | 4 | $150.00 | $600.00 |
| 0560 | DVD RECORDER | 1 | $150.00 | $150.00 |
| 0560 | DVD RECORDER | 1 | $150.00 | $150.00 |
| 0453 | DVD, BLUE RAY | 1 | $109.00 | $109.00 |
| 0492 | DVD, BLUE RAY | 1 | $109.00 | $109.00 |
| 0540 | DVD, BLUE RAY | 1 | $109.00 | $109.00 |
| 0426 | DVD/ VCR COMBINATION | 1 | $75.00 | $75.00 |
| 0436 | DVD/ VCR COMBINATION | 1 | $75.00 | $75.00 |
| 0437 | DVD/ VCR COMBINATION | 1 | $75.00 | $75.00 |
| 0440 | DVD/ VCR COMBINATION | 1 | $75.00 | $75.00 |
| 0452 | DVD/ VCR COMBINATION | 1 | $75.00 | $75.00 |
| 0453 | DVD/ VCR COMBINATION | 1 | $75.00 | $75.00 |
| 0453 | DVD/ VCR COMBINATION | 1 | $75.00 | $75.00 |
| 0509 | DVD/ VCR COMBINATION | 1 | $75.00 | $75.00 |
| 0541 | DVD/ VCR COMBINATION | 1 | $75.00 | $75.00 |

| Department No. | Description | Qty. | Unit Cost | Total Cost |
|---|---|---|---|---|
| 0545 | DVD/ VCR COMBINATION | 1 | $75.00 | $75.00 |
| 0552 | DVD/ VCR COMBINATION | 1 | $75.00 | $75.00 |
| 0554 | DVD/ VCR COMBINATION | 1 | $75.00 | $75.00 |
| 0560 | DVD/ VCR COMBINATION | 1 | $75.00 | $75.00 |
| 0576 | DVD/ VCR COMBINATION | 1 | $75.00 | $75.00 |
| 0576 | DVD/ VCR COMBINATION | 1 | $75.00 | $75.00 |
| 0576 | DVD/ VCR COMBINATION | 1 | $75.00 | $75.00 |
| 0576 | DVD/ VCR COMBINATION | 1 | $75.00 | $75.00 |
| 0576 | DVD/ VCR COMBINATION | 1 | $75.00 | $75.00 |
| 0576 | DVD/ VCR COMBINATION | 1 | $75.00 | $75.00 |
| 0576 | DVD/ VCR COMBINATION | 1 | $75.00 | $75.00 |
| 0576 | DVD/ VCR COMBINATION | 1 | $75.00 | $75.00 |
| 0576 | DVD/ VCR COMBINATION | 1 | $75.00 | $75.00 |
| 0576 | DVD/ VCR COMBINATION | 1 | $75.00 | $75.00 |
| 0576 | DVD/ VCR COMBINATION | 1 | $75.00 | $75.00 |
| 0576 | DVD/ VCR COMBINATION | 1 | $75.00 | $75.00 |
| 0576 | DVD/ VCR COMBINATION | 1 | $75.00 | $75.00 |
| 0576 | DVD/ VCR COMBINATION | 1 | $75.00 | $75.00 |
| 0576 | DVD/ VCR COMBINATION | 1 | $75.00 | $75.00 |
| 0576 | DVD/ VCR COMBINATION | 1 | $75.00 | $75.00 |
| 0576 | DVD/ VCR COMBINATION | 1 | $75.00 | $75.00 |
| 0576 | DVD/ VCR COMBINATION | 1 | $75.00 | $75.00 |
| 0576 | DVD/ VCR COMBINATION | 1 | $75.00 | $75.00 |
| 0576 | DVD/ VCR COMBINATION | 1 | $75.00 | $75.00 |
| 0576 | DVD/ VCR COMBINATION | 1 | $75.00 | $75.00 |
| 0576 | DVD/ VCR COMBINATION | 1 | $75.00 | $75.00 |
| 0576 | DVD/ VCR COMBINATION | 1 | $75.00 | $75.00 |
| 0576 | DVD/ VCR COMBINATION | 1 | $75.00 | $75.00 |
| 0581 | DVD/ VCR COMBINATION | 1 | $75.00 | $75.00 |
| 0475 | DVD/CD-RW | 2 | $265.00 | $530.00 |
| 0439 | EASEL, ALUMINUM, LARGE | 1 | $110.00 | $110.00 |
| 0576 | EASEL, ALUMINUM, LARGE | 1 | $110.00 | $110.00 |
| 0576 | EASEL, ALUMINUM, LARGE | 1 | $110.00 | $110.00 |
| 0439 | EASEL, DRY/ERASE | 1 | $175.00 | $175.00 |
| 0499 | EASEL, DRY/ERASE | 1 | $175.00 | $175.00 |
| 0581 | EASEL, DRY/ERASE | 1 | $175.00 | $175.00 |
| 3106 | EASEL, DRY/ERASE | 2 | $175.00 | $350.00 |
| 0560 | EASEL, PLASTIC MOLDED | 1 | $305.00 | $305.00 |
| 3106 | EASEL, PLASTIC MOLDED | 1 | $305.00 | $305.00 |
| 0541 | EASEL, PORTABLE | 3 | $85.00 | $255.00 |
| 0541 | EASEL, PORTABLE | 1 | $85.00 | $85.00 |
| 0454 | EASEL, WOOD, LARGE | 1 | $25.00 | $25.00 |
| 0576 | EASEL, WOOD, LARGE | 1 | $25.00 | $25.00 |
| 0452 | ELECTRONIC, TIME & DATE STAMP | 1 | $190.00 | $190.00 |
| 0452 | ELECTRONIC, TIME & DATE STAMP | 1 | $190.00 | $190.00 |
| 0454 | ELECTRONIC, TIME & DATE STAMP | 1 | $190.00 | $190.00 |
| 0499 | ELECTRONIC, TIME & DATE STAMP | 1 | $190.00 | $190.00 |
| 0541 | ELLIPTICAL MACHINE | 1 | $3,500.00 | $3,500.00 |
| 0541 | ELLIPTICAL MACHINE | 1 | $3,500.00 | $3,500.00 |
| 0581 | EMERGENCY COMMAND CENTER, POP-UP | 1 | $450.00 | $450.00 |
| 0581 | EMERGENCY KIT, CYLINDER, CHLORINE | 1 | $2,475.00 | $2,475.00 |
| 0581 | EMERGENCY KIT, TANK CAR, CHLORINE | 1 | $2,850.00 | $2,850.00 |
| 0503 | ENCLOSURE, SERVER RACK | 1 | $1,730.00 | $1,730.00 |
| 0503 | ENCLOSURE, SERVER RACK CASE | 1 | $500.00 | $500.00 |
| 0503 | ENCODER, STREAMING MEDIA | 1 | $18,380.00 | $18,380.00 |
| 0581 | ENCRYPTION KEY LOADER | 1 | $5,804.80 | $5,804.80 |
| 0509 | ENGRAVER, COMPUTER CONTROL | 1 | $10,368.68 | $10,368.68 |
| 0427 | ENHANCER, VISUAL | 1 | $785.00 | $785.00 |
| 0435 | ENHANCER, VISUAL | 1 | $2,995.00 | $2,995.00 |
| 0436 | ENHANCER, VISUAL | 1 | $2,995.00 | $2,995.00 |
| 0440 | ENHANCER, VISUAL | 1 | $2,995.00 | $2,995.00 |
| 0441 | ENHANCER, VISUAL | 1 | $2,995.00 | $2,995.00 |

| Department No. | Description | Qty. | Unit Cost | Total Cost |
|---|---|---|---|---|
| 0560 | ENTERTAINMENT CENTER | 1 | $350.00 | $350.00 |
| 0492 | ENVELOPENER, LETTER OPENER | 1 | $4,795.00 | $4,795.00 |
| 0507 | EQUIP SHELTER, GRANGER #8 | 1 | $800,000.00 | $800,000.00 |
| 0507 | EQUIP SHELTER, PRIME #1 | 1 | $288,000.00 | $288,000.00 |
| 0210 | EXCAVATOR, HYDRAULIC | 1 | $282,529.00 | $282,529.00 |
| 0210 | EXCAVATOR, HYDRAULIC | 1 | $329,772.00 | $329,772.00 |
| 0210 | EXCAVATOR, HYDRAULIC, MINI | 1 | $225,588.88 | $225,588.88 |
| 0210 | EXCAVATOR, HYDRAULIC, MINI | 1 | $328,156.75 | $328,156.75 |
| 0210 | EXCAVATOR, HYDRAULIC, MINI | 1 | $115,000.00 | $115,000.00 |
| 3103 | EXCAVATOR, HYDRAULIC, MINI | 1 | $54,000.00 | $54,000.00 |
| 0560 | EXTERNAL DISC DRIVE, CD-ROM | 1 | $250.00 | $250.00 |
| 0560 | EXTERNAL DISC DRIVE, CD-ROM | 1 | $250.00 | $250.00 |
| 0560 | EXTERNAL DISC DRIVE, CD-ROM | 1 | $250.00 | $250.00 |
| 0440 | EXTERNAL DISK DRIVE, CD-ROM WRITER | 2 | $400.00 | $800.00 |
| 0560 | EXTERNAL DISK DRIVE, CD-ROM WRITER | 1 | $400.00 | $400.00 |
| 0560 | EXTERNAL DISK DRIVE, CD-ROM WRITER | 1 | $400.00 | $400.00 |
| 0210 | FAN, BOX TYPE, 36" | 2 | $200.00 | $400.00 |
| 0509 | FAN, BOX TYPE, 36" | 1 | $200.00 | $200.00 |
| 0560 | FAN, BOX TYPE, 36" | 1 | $200.00 | $200.00 |
| 0570 | FAN, BOX TYPE, 36" | 1 | $200.00 | $200.00 |
| 0560 | FAN, EVAPORATIVE COOLER | 1 | $2,150.00 | $2,150.00 |
| 0882 | FAN, EVAPORATIVE COOLER | 1 | $2,150.00 | $2,150.00 |
| 0882 | FAN, EVAPORATIVE COOLER | 1 | $4,180.00 | $4,180.00 |
| 0882 | FAN, EVAPORATIVE COOLER | 1 | $4,180.00 | $4,180.00 |
| 0882 | FAN, EVAPORATIVE COOLER | 1 | $4,768.31 | $4,768.31 |
| 0560 | FAN, EVAPORATIVE COOLER, LARGE | 1 | $3,600.00 | $3,600.00 |
| 0541 | FAN, EVAPORATIVE COOLER, SMALL | 4 | $1,450.00 | $5,800.00 |
| 0587 | FAN, EVAPORATIVE COOLER, SMALL | 1 | $1,450.00 | $1,450.00 |
| 0587 | FAN, EVAPORATIVE COOLER, SMALL | 1 | $1,450.00 | $1,450.00 |
| 0570 | FAN, EXHAUST | 3 | $400.00 | $1,200.00 |
| 3107 | FAN, INDUSTRIAL, AIR CIRCULATOR | 1 | $960.00 | $960.00 |
| 0402 | FAN, LOW-END | 2 | $100.00 | $200.00 |
| 0495 | FAN, LOW-END | 1 | $100.00 | $100.00 |
| 0499 | FAN, LOW-END | 1 | $100.00 | $100.00 |
| 0503 | FAN, LOW-END | 1 | $100.00 | $100.00 |
| 0503 | FAN, LOW-END | 1 | $100.00 | $100.00 |
| 0503 | FAN, LOW-END | 1 | $100.00 | $100.00 |
| 0503 | FAN, LOW-END | 1 | $100.00 | $100.00 |
| 0509 | FAN, LOW-END | 1 | $100.00 | $100.00 |
| 0509 | FAN, LOW-END | 1 | $100.00 | $100.00 |
| 0510 | FAN, LOW-END | 1 | $100.00 | $100.00 |
| 0540 | FAN, LOW-END | 1 | $100.00 | $100.00 |
| 0541 | FAN, LOW-END | 2 | $100.00 | $200.00 |
| 0545 | FAN, LOW-END | 1 | $100.00 | $100.00 |
| 0545 | FAN, LOW-END | 2 | $100.00 | $200.00 |
| 0545 | FAN, LOW-END | 2 | $100.00 | $200.00 |
| 0553 | FAN, LOW-END | 1 | $100.00 | $100.00 |
| 0560 | FAN, LOW-END | 2 | $100.00 | $200.00 |
| 0570 | FAN, LOW-END | 1 | $100.00 | $100.00 |
| 0570 | FAN, LOW-END | 1 | $100.00 | $100.00 |
| 0570 | FAN, LOW-END | 1 | $100.00 | $100.00 |
| 0570 | FAN, LOW-END | 1 | $100.00 | $100.00 |
| 0576 | FAN, LOW-END | 1 | $100.00 | $100.00 |
| 3103 | FAN, LOW-END | 1 | $100.00 | $100.00 |
| 3107 | FAN, LOW-END | 1 | $100.00 | $100.00 |
| 0211 | FAX MACHINE | 1 | $60.00 | $60.00 |
| 0212 | FAX MACHINE | 1 | $60.00 | $60.00 |
| 0404 | FAX MACHINE | 1 | $60.00 | $60.00 |
| 0404 | FAX MACHINE | 1 | $60.00 | $60.00 |
| 0405 | FAX MACHINE | 1 | $60.00 | $60.00 |

| Department No. | Description | Qty. | Unit Cost | Total Cost |
|---|---|---|---|---|
| 0426 | FAX MACHINE | 1 | $60.00 | $60.00 |
| 0451 | FAX MACHINE | 1 | $60.00 | $60.00 |
| 0451 | FAX MACHINE | 1 | $60.00 | $60.00 |
| 0452 | FAX MACHINE | 1 | $60.00 | $60.00 |
| 0509 | FAX MACHINE | 1 | $60.00 | $60.00 |
| 0560 | FAX MACHINE | 1 | $60.00 | $60.00 |
| 0570 | FAX MACHINE | 1 | $60.00 | $60.00 |
| 0570 | FAX MACHINE | 1 | $60.00 | $60.00 |
| 0570 | FAX MACHINE | 1 | $60.00 | $60.00 |
| 0570 | FAX MACHINE | 1 | $60.00 | $60.00 |
| 0570 | FAX MACHINE | 1 | $60.00 | $60.00 |
| 0576 | FAX MACHINE | 1 | $60.00 | $60.00 |
| 0576 | FAX MACHINE | 1 | $60.00 | $60.00 |
| 0540 | FAX MACHINE, LASER | 1 | $360.00 | $360.00 |
| 0215 | FAX SERVER | 1 | $400.00 | $400.00 |
| 0475 | FINGERPRINT BOOKING SYSTEM | 1 | $30,480.50 | $30,480.50 |
| 0475 | FINGERPRINT BOOKING SYSTEM | 1 | $26,958.50 | $26,958.50 |
| 0475 | FINGERPRINT BOOKING SYSTEM | 1 | $29,000.00 | $29,000.00 |
| 0475 | FINGERPRINT BOOKING SYSTEM | 1 | $29,000.00 | $29,000.00 |
| 0570 | FINGERPRINT BOOKING SYSTEM | 1 | $29,000.00 | $29,000.00 |
| 0560 | FINGERPRINT STAND STATION | 1 | $165.00 | $165.00 |
| 0560 | FINGERPRINT STAND STATION | 1 | $165.00 | $165.00 |
| 0560 | FINGERPRINT STAND STATION | 1 | $165.00 | $165.00 |
| 0503 | FIREWALL APPLIANCE, HIGH-END | 1 | $17,552.79 | $17,552.79 |
| 0503 | FIREWALL APPLIANCE, HIGH-END | 1 | $17,552.79 | $17,552.79 |
| 0503 | FIREWALL APPLIANCE, HIGH-END | 1 | $11,430.00 | $11,430.00 |
| 0503 | FIREWALL APPLIANCE, LOW-END | 1 | $1,955.00 | $1,955.00 |
| 0503 | FIREWALL APPLIANCE, LOW-END | 1 | $1,955.00 | $1,955.00 |
| 0540 | FIREWALL APPLIANCE, LOW-END | 1 | $2,154.66 | $2,154.66 |
| 0540 | FIREWALL APPLIANCE, LOW-END | 1 | $2,154.66 | $2,154.66 |
| 0540 | FIREWALL APPLIANCE, LOW-END | 1 | $1,955.00 | $1,955.00 |
| 0540 | FIREWALL APPLIANCE, LOW-END | 1 | $2,154.66 | $2,154.66 |
| 0540 | FIREWALL APPLIANCE, LOW-END | 1 | $2,154.66 | $2,154.66 |
| 0540 | FIREWALL APPLIANCE, LOW-END | 1 | $2,154.66 | $2,154.66 |
| 0540 | FIREWALL APPLIANCE, LOW-END | 1 | $2,154.66 | $2,154.66 |
| 0503 | FIREWALL APPLIANCE, MEDIUM-END | 1 | $4,390.00 | $4,390.00 |
| 0503 | FIREWALL APPLIANCE, MEDIUM-END | 1 | $54,390.00 | $54,390.00 |
| 0503 | FIREWALL APPLIANCE, MEDIUM-END | 1 | $4,390.00 | $4,390.00 |
| 0560 | FIRST AID KITS | 1 | $95.00 | $95.00 |
| 0570 | FIRST AID KITS | 3 | $95.00 | $285.00 |
| 0403 | FIXED HEIGHT, STOOL | 1 | $70.00 | $70.00 |
| 0560 | FIXED HEIGHT, STOOL | 1 | $70.00 | $70.00 |
| 0560 | FIXED HEIGHT, STOOL | 1 | $70.00 | $70.00 |
| 0560 | FIXED HEIGHT, STOOL | 2 | $70.00 | $140.00 |
| 0576 | FIXED HEIGHT, STOOL | 2 | $70.00 | $140.00 |
| 0576 | FIXED HEIGHT, STOOL | 1 | $70.00 | $70.00 |
| 0630 | FIXED HEIGHT, STOOL | 1 | $70.00 | $70.00 |
| 0492 | FLASHLIGHT SYSTEM, RECHARGABLE | 14 | $110.00 | $1,540.00 |
| 0541 | FLASHLIGHT SYSTEM, RECHARGABLE | 2 | $110.00 | $220.00 |
| 0570 | FLASHLIGHT SYSTEM, RECHARGABLE | 1 | $110.00 | $110.00 |
| 0581 | FLASHLIGHT, LED, INDUSTRIAL | 8 | $470.00 | $3,760.00 |
| 0509 | FOG MACHINE, THEATRICAL | 1 | $129.00 | $129.00 |
| 0492 | FOLDER/ INSERTER, PAPER | 1 | $4,195.00 | $4,195.00 |
| 0499 | FOLDER/ INSERTER, PAPER | 1 | $10,990.19 | $10,990.19 |
| 0576 | FOOD TRANSPORT, INSULATED PLASTIC, FULL HEIGHT | 3 | $400.00 | $1,200.00 |
| 0560 | FORENSIC KIT, MOBILE | 1 | $10,000.00 | $10,000.00 |
| 3107 | FORESTRY CUTTER, ATTACHMENT | 1 | $25,500.00 | $25,500.00 |
| 0210 | FORKLIFT, ATTACHMENT | 1 | $1,650.00 | $1,650.00 |
| 3101 | FORKLIFT, ATTACHMENT, LOW-END | 1 | $350.00 | $350.00 |
| 0492 | FORKLIFT, ELECTRIC | 1 | $76,591.48 | $76,591.48 |

| Department No. | Description | Qty. | Unit Cost | Total Cost |
|---|---|---|---|---|
| 0503 | FORKLIFT, ELECTRIC | 1 | $24,953.00 | $24,953.00 |
| 0210 | FORKLIFT, GAS | 1 | $20,045.00 | $20,045.00 |
| 0210 | FORKLIFT, GAS | 1 | $35,500.00 | $35,500.00 |
| 0509 | FORKLIFT, GAS | 1 | $17,583.00 | $17,583.00 |
| 0509 | FORKLIFT, GAS | 1 | $35,802.52 | $35,802.52 |
| 0560 | FORKLIFT, GAS | 1 | $22,000.00 | $22,000.00 |
| 0665 | FREEZER, COMMERCIAL, REACH-IN, 1 SECTION | 1 | $2,715.00 | $2,715.00 |
| 3106 | FREEZER, COMMERCIAL, REACH-IN, 2 SECTION | 1 | $4,245.00 | $4,245.00 |
| 0560 | FREEZER, COMMERCIAL, REACH-IN, 3 SECTION | 1 | $5,735.00 | $5,735.00 |
| 3106 | FREEZER, ICE CREAM | 1 | $3,090.00 | $3,090.00 |
| 0630 | FREEZER, LOW-END | 1 | $250.00 | $250.00 |
| 0570 | FREEZER, WALK-IN | 1 | $7,500.00 | $7,500.00 |
| 3106 | FRONT PANEL, STALL | 100 | $499.00 | $49,900.00 |
| 3106 | FRYER, DEEP, 2 BASKETS | 1 | $2,695.00 | $2,695.00 |
| 3106 | FRYER, DEEP, 2 BASKETS | 1 | $2,695.00 | $2,695.00 |
| 0210 | FUEL MANAGEMENT SYSTEM | 1 | $8,700.00 | $8,700.00 |
| 0210 | FUEL MANAGEMENT SYSTEM | 1 | $8,700.00 | $8,700.00 |
| 0210 | FUEL MANAGEMENT SYSTEM | 1 | $8,700.00 | $8,700.00 |
| 0210 | FUEL MANAGEMENT SYSTEM | 1 | $8,700.00 | $8,700.00 |
| 0882 | FUEL MANAGEMENT SYSTEM | 1 | $8,700.00 | $8,700.00 |
| 0560 | FUME HOOD, PORTABLE | 1 | $2,870.00 | $2,870.00 |
| 0560 | FUME HOOD, PORTABLE | 1 | $2,870.00 | $2,870.00 |
| 0560 | FUMING SYSTEM, CA, BENCHTOP | 1 | $9,223.00 | $9,223.00 |
| 0576 | GAMERS, CHAIR | 4 | $100.00 | $400.00 |
| 0576 | GAMERS, CHAIR | 4 | $100.00 | $400.00 |
| 0576 | GAMING CONSOLE, WII | 1 | $300.00 | $300.00 |
| 0576 | GAMING CONSOLE, XBOX ONE | 2 | $400.00 | $800.00 |
| 0560 | GASE MASK, W/ RESPIRATOR | 1 | $2,824.53 | $2,824.53 |
| 0560 | GASE MASK, W/ RESPIRATOR | 1 | $2,824.48 | $2,824.48 |
| 0560 | GASE MASK, W/ RESPIRATOR | 1 | $2,824.48 | $2,824.48 |
| 0560 | GASE MASK, W/ RESPIRATOR | 1 | $2,824.48 | $2,824.48 |
| 0560 | GASE MASK, W/ RESPIRATOR | 1 | $2,824.48 | $2,824.48 |
| 0560 | GASE MASK, W/ RESPIRATOR | 1 | $2,824.48 | $2,824.48 |
| 0560 | GASE MASK, W/ RESPIRATOR | 1 | $2,824.48 | $2,824.48 |
| 0560 | GASE MASK, W/ RESPIRATOR | 1 | $2,824.48 | $2,824.48 |
| 0560 | GASE MASK, W/ RESPIRATOR | 1 | $2,824.48 | $2,824.48 |
| 0560 | GASE MASK, W/ RESPIRATOR | 1 | $2,824.48 | $2,824.48 |
| 0560 | GASE MASK, W/ RESPIRATOR | 1 | $2,824.48 | $2,824.48 |
| 0560 | GASE MASK, W/ RESPIRATOR | 1 | $2,824.48 | $2,824.48 |
| 0560 | GASE MASK, W/ RESPIRATOR | 1 | $2,824.48 | $2,824.48 |
| 0560 | GASE MASK, W/ RESPIRATOR | 1 | $2,824.48 | $2,824.48 |
| 0560 | GASE MASK, W/ RESPIRATOR | 1 | $2,824.48 | $2,824.48 |
| 0560 | GASE MASK, W/ RESPIRATOR | 1 | $2,824.48 | $2,824.48 |
| 3106 | GATE, WALK-THROUGH, LARGE | 9 | $400.00 | $3,600.00 |
| 3106 | GATE, WALK-THROUGH, SMALL | 2 | $250.00 | $500.00 |
| 0560 | GATOR, 4 WHEEL | 1 | $8,538.14 | $8,538.14 |
| 0509 | GAUGE SET, MANIFOLD | 2 | $169.00 | $338.00 |
| 0541 | GEIGER COUNTER, STUDENT | 1 | $185.00 | $185.00 |
| 0450 | GENERAL PURPOSE CART, PLASTIC, ECONOMY | 1 | $35.00 | $35.00 |
| 0452 | GENERAL PURPOSE CART, PLASTIC, ECONOMY | 1 | $35.00 | $35.00 |
| 0454 | GENERAL PURPOSE CART, PLASTIC, ECONOMY | 1 | $35.00 | $35.00 |
| 0499 | GENERAL PURPOSE CART, PLASTIC, ECONOMY | 1 | $35.00 | $35.00 |
| 0554 | GENERAL PURPOSE CART, PLASTIC, ECONOMY | 1 | $35.00 | $35.00 |
| 0560 | GENERAL PURPOSE CART, PLASTIC, ECONOMY | 1 | $35.00 | $35.00 |
| 0560 | GENERAL PURPOSE CART, PLASTIC, ECONOMY | 1 | $35.00 | $35.00 |
| 0570 | GENERAL PURPOSE CART, PLASTIC, ECONOMY | 2 | $35.00 | $70.00 |
| 0570 | GENERAL PURPOSE CART, PLASTIC, ECONOMY | 1 | $35.00 | $35.00 |
| 0570 | GENERAL PURPOSE CART, PLASTIC, ECONOMY | 1 | $35.00 | $35.00 |
| 0570 | GENERAL PURPOSE CART, PLASTIC, ECONOMY | 1 | $35.00 | $35.00 |
| 0576 | GENERAL PURPOSE CART, PLASTIC, ECONOMY | 2 | $35.00 | $70.00 |
| 0576 | GENERAL PURPOSE CART, PLASTIC, ECONOMY | 1 | $35.00 | $35.00 |

| Department No. | Description | Qty. | Unit Cost | Total Cost |
|---|---|---|---|---|
| 0576 | GENERAL PURPOSE CART, PLASTIC, ECONOMY | 1 | $35.00 | $35.00 |
| 0576 | GENERAL PURPOSE CART, PLASTIC, ECONOMY | 1 | $35.00 | $35.00 |
| 0576 | GENERAL PURPOSE CART, PLASTIC, ECONOMY | 1 | $35.00 | $35.00 |
| 0882 | GENERAL PURPOSE CART, PLASTIC, ECONOMY | 1 | $35.00 | $35.00 |
| 0509 | GENERATOR, BACKUP | 1 | $12,500.00 | $12,500.00 |
| 0509 | GENERATOR, BACKUP | 1 | $12,500.00 | $12,500.00 |
| 0630 | GENERATOR, BACKUP | 1 | $12,500.00 | $12,500.00 |
| 0630 | GENERATOR, BACKUP | 1 | $40,000.00 | $40,000.00 |
| 0509 | GENERATOR, BACKUP, 1200+ KW | 1 | $125,000.00 | $125,000.00 |
| 0507 | GENERATOR, BACKUP, 50 KW-500 KW | 1 | $20,000.00 | $20,000.00 |
| 0507 | GENERATOR, BACKUP, 50 KW-500 KW | 1 | $40,000.00 | $40,000.00 |
| 0507 | GENERATOR, BACKUP, 50 KW-500 KW | 1 | $40,000.00 | $40,000.00 |
| 0507 | GENERATOR, BACKUP, 50 KW-500 KW | 1 | $40,000.00 | $40,000.00 |
| 0507 | GENERATOR, BACKUP, 50 KW-500 KW | 1 | $40,000.00 | $40,000.00 |
| 0507 | GENERATOR, BACKUP, 50 KW-500 KW | 1 | $40,000.00 | $40,000.00 |
| 0507 | GENERATOR, BACKUP, 50 KW-500 KW | 1 | $40,000.00 | $40,000.00 |
| 0507 | GENERATOR, BACKUP, 50 KW-500 KW | 1 | $40,000.00 | $40,000.00 |
| 0507 | GENERATOR, BACKUP, 50 KW-500 KW | 1 | $40,000.00 | $40,000.00 |
| 0507 | GENERATOR, BACKUP, 50 KW-500 KW | 1 | $40,000.00 | $40,000.00 |
| 0509 | GENERATOR, BACKUP, 50 KW-500 KW | 1 | $40,000.00 | $40,000.00 |
| 0509 | GENERATOR, BACKUP, 50 KW-500 KW | 1 | $40,000.00 | $40,000.00 |
| 0509 | GENERATOR, BACKUP, 50 KW-500 KW | 1 | $40,000.00 | $40,000.00 |
| 0509 | GENERATOR, BACKUP, 50 KW-500 KW | 1 | $40,000.00 | $40,000.00 |
| 0509 | GENERATOR, BACKUP, 50 KW-500 KW | 1 | $40,000.00 | $40,000.00 |
| 0540 | GENERATOR, BACKUP, 50 KW-500 KW | 1 | $40,000.00 | $40,000.00 |
| 0570 | GENERATOR, BACKUP, 50 KW-500 KW | 1 | $40,000.00 | $40,000.00 |
| 0630 | GENERATOR, BACKUP, 50 KW-500 KW | 1 | $9,664.00 | $9,664.00 |
| 0630 | GENERATOR, BACKUP, 50 KW-500 KW | 1 | $40,000.00 | $40,000.00 |
| 0630 | GENERATOR, BACKUP, 50 KW-500 KW | 1 | $12,500.00 | $12,500.00 |
| 0882 | GENERATOR, BACKUP, 50 KW-500 KW | 1 | $40,000.00 | $40,000.00 |
| 0507 | GENERATOR, BACKUP, 500-1200 KW | 1 | $85,000.00 | $85,000.00 |
| 0581 | GENERATOR, BACKUP, 500-1200 KW | 1 | $85,000.00 | $85,000.00 |
| 0581 | GENERATOR, DIESEL | 2 | $9,500.00 | $19,000.00 |
| 0210 | GENERATOR, PORTABLE | 1 | $2,650.00 | $2,650.00 |
| 0210 | GENERATOR, PORTABLE | 1 | $2,961.39 | $2,961.39 |
| 0210 | GENERATOR, PORTABLE | 1 | $1,599.99 | $1,599.99 |
| 0560 | GENERATOR, PORTABLE | 1 | $920.00 | $920.00 |
| 0581 | GENERATOR, PORTABLE | 2 | $920.00 | $1,840.00 |
| 0581 | GENERATOR, PORTABLE | 1 | $920.00 | $920.00 |
| 0581 | GENERATOR, PORTABLE | 1 | $920.00 | $920.00 |
| 0882 | GENERATOR, PORTABLE | 1 | $920.00 | $920.00 |
| 0882 | GENERATOR, PORTABLE | 1 | $920.00 | $920.00 |
| 0210 | GENERATOR, PORTABLE, 5000-6500 KW | 1 | $1,250.00 | $1,250.00 |
| 0581 | GENERATOR, PORTABLE, 5000-6500 KW | 1 | $1,250.00 | $1,250.00 |
| 3107 | GENERATOR, PORTABLE, 5000-6500 KW | 1 | $1,200.00 | $1,200.00 |
| 3101 | GENERATOR, PORTABLE, 7500+ KW | 1 | $2,040.00 | $2,040.00 |
| 3103 | GENERATOR, PORTABLE, 7500+ KW | 1 | $2,040.00 | $2,040.00 |
| 3103 | GENERATOR, PORTABLE, 7500+ KW | 1 | $2,040.00 | $2,040.00 |
| 0630 | GENERATOR, RV | 1 | $4,850.00 | $4,850.00 |
| 0507 | GENERATOR, TRAILER MOUNTED | 1 | $13,785.00 | $13,785.00 |
| 3106 | GRIDDLE, COMMERCIAL, COUNTERTOP, HIGH-END | 1 | $5,700.00 | $5,700.00 |
| 3106 | GRIDDLE, COMMERCIAL, COUNTERTOP, HIGH-END | 1 | $5,700.00 | $5,700.00 |
| 0210 | GRINDER / BUFFER, 6" BENCH | 1 | $248.00 | $248.00 |
| 0210 | GRINDER / BUFFER, 6" BENCH | 1 | $248.00 | $248.00 |
| 0509 | GRINDER / BUFFER, 6" BENCH | 1 | $248.00 | $248.00 |
| 0576 | GRINDER / BUFFER, 6" BENCH | 1 | $248.00 | $248.00 |
| 3103 | GRINDER / BUFFER, 6" BENCH | 1 | $248.00 | $248.00 |
| 0509 | GRINDER / BUFFER, 8" BENCH | 1 | $580.00 | $580.00 |
| 0509 | GRINDER / BUFFER, 8" BENCH | 1 | $580.00 | $580.00 |
| 0882 | GRINDER / BUFFER, 8" BENCH | 1 | $580.00 | $580.00 |

| Department No. | Description | Qty. | Unit Cost | Total Cost |
|---|---|---|---|---|
| 3103 | GRINDER, RIGHT ANGLE | 1 | $160.00 | $160.00 |
| 0509 | GRINDER/BUFFER, 5" | 1 | $200.00 | $200.00 |
| 0882 | GRINDER/BUFFER, 7", W/ STAND | 1 | $705.00 | $705.00 |
| 3103 | GRINDER/SANDER, RIGHT ANGLE, 7" | 1 | $211.00 | $211.00 |
| 3103 | GROOMER/ RENOVATOR, BALLPARK | 1 | $3,140.00 | $3,140.00 |
| 3103 | GROOMER/ RENOVATOR, BALLPARK | 1 | $3,140.00 | $3,140.00 |
| 0581 | GROUNDING & BONDING KIT, HAZ-MAT | 1 | $1,015.00 | $1,015.00 |
| 0560 | GUN, ATTACHMENT, SILENCER/SUPRESSOR | 1 | $874.50 | $874.50 |
| 0560 | GUN, ATTACHMENT, SILENCER/SUPRESSOR | 1 | $874.50 | $874.50 |
| 0560 | GUN, ATTACHMENT, SILENCER/SUPRESSOR | 1 | $874.50 | $874.50 |
| 0560 | GUN, ATTACHMENT, SILENCER/SUPRESSOR | 1 | $874.50 | $874.50 |
| 0560 | GUN, ATTACHMENT, SILENCER/SUPRESSOR | 1 | $874.50 | $874.50 |
| 0560 | GUN, ATTACHMENT, SILENCER/SUPRESSOR | 1 | $874.50 | $874.50 |
| 0560 | GUN, ATTACHMENT, SILENCER/SUPRESSOR | 1 | $874.50 | $874.50 |
| 0560 | GUN, ATTACHMENT, SILENCER/SUPRESSOR | 1 | $874.50 | $874.50 |
| 0560 | GUN, ATTACHMENT, SILENCER/SUPRESSOR | 1 | $874.50 | $874.50 |
| 0560 | GUN, ATTACHMENT, SILENCER/SUPRESSOR | 1 | $874.50 | $874.50 |
| 0560 | GUN, ATTACHMENT, SILENCER/SUPRESSOR | 1 | $874.50 | $874.50 |
| 0560 | GUN, ATTACHMENT, SILENCER/SUPRESSOR | 1 | $874.50 | $874.50 |
| 0560 | GUN, ATTACHMENT, SILENCER/SUPRESSOR | 1 | $874.50 | $874.50 |
| 0560 | GUN, ATTACHMENT, SILENCER/SUPRESSOR | 1 | $874.50 | $874.50 |
| 0560 | GUN, ATTACHMENT, SILENCER/SUPRESSOR | 1 | $874.50 | $874.50 |
| 0560 | GUN, ATTACHMENT, SILENCER/SUPRESSOR | 1 | $874.50 | $874.50 |
| 0560 | GUN, ATTACHMENT, SILENCER/SUPRESSOR | 1 | $874.50 | $874.50 |
| 0560 | GUN, ATTACHMENT, SILENCER/SUPRESSOR | 1 | $874.50 | $874.50 |
| 0560 | GUN, ATTACHMENT, SILENCER/SUPRESSOR | 1 | $874.50 | $874.50 |
| 0560 | GUN, ATTACHMENT, SILENCER/SUPRESSOR | 1 | $874.50 | $874.50 |
| 0560 | GUN, ATTACHMENT, SILENCER/SUPRESSOR | 1 | $874.50 | $874.50 |
| 0560 | GUN, ATTACHMENT, SILENCER/SUPRESSOR | 1 | $874.50 | $874.50 |
| 0560 | GUN, ATTACHMENT, SILENCER/SUPRESSOR | 1 | $874.50 | $874.50 |
| 0560 | GUN, ATTACHMENT, SILENCER/SUPRESSOR | 1 | $874.50 | $874.50 |
| 0560 | GUN, ATTACHMENT, SILENCER/SUPRESSOR | 1 | $874.50 | $874.50 |
| 0560 | GUN, ATTACHMENT, SILENCER/SUPRESSOR | 1 | $874.50 | $874.50 |
| 0560 | GUN, ATTACHMENT, SILENCER/SUPRESSOR | 1 | $874.50 | $874.50 |
| 0560 | GUN, PEPPERBALL | 1 | $824.59 | $824.59 |
| 0560 | GUN, PEPPERBALL | 1 | $824.59 | $824.59 |
| 0560 | GUN, PEPPERBALL | 1 | $824.59 | $824.59 |
| 0560 | GUN, PEPPERBALL | 1 | $824.59 | $824.59 |
| 0560 | GUN, PEPPERBALL | 1 | $824.59 | $824.59 |
| 0560 | GUN, PEPPERBALL | 1 | $824.59 | $824.59 |
| 0560 | GUN, PEPPERBALL | 1 | $824.59 | $824.59 |
| 0560 | GUN, PEPPERBALL | 1 | $824.59 | $824.59 |
| 0560 | GUN, PEPPERBALL | 1 | $824.59 | $824.59 |
| 0560 | GUN, PEPPERBALL | 1 | $824.59 | $824.59 |
| 0560 | GUN, PEPPERBALL | 1 | $824.59 | $824.59 |
| 0560 | GUN, PEPPERBALL | 1 | $824.59 | $824.59 |
| 0560 | GUN, PEPPERBALL, SEMI-AUTOMATIC | 1 | $1,492.59 | $1,492.59 |
| 0560 | GUN, PEPPERBALL, SEMI-AUTOMATIC | 1 | $1,492.59 | $1,492.59 |
| 0560 | GUN, PEPPERBALL, SEMI-AUTOMATIC | 1 | $1,492.59 | $1,492.59 |
| 0560 | GUN, PEPPERBALL, SEMI-AUTOMATIC | 1 | $1,492.60 | $1,492.60 |
| 0560 | GUN, PEPPERBALL, SEMI-AUTOMATIC | 1 | $1,492.60 | $1,492.60 |
| 0581 | HALOGEN LIGHT, PORTABLE | 1 | $350.00 | $350.00 |
| 0882 | HALOGEN LIGHT, PORTABLE | 1 | $350.00 | $350.00 |
| 0492 | HANDCUFFS | 23 | $209.00 | $4,807.00 |
| 0570 | HANDCUFFS | 7 | $209.00 | $1,463.00 |
| 0560 | HANDHELD GRINDER | 1 | $125.00 | $125.00 |
| 0560 | HANDHELD GRINDER | 1 | $125.00 | $125.00 |

**Williamson County Asset Inventory Report** **2025**

| Department No. | Description | Qty. | Unit Cost | Total Cost |
|---|---|---|---|---|
| 3103 | HANDHELD GRINDER | 1 | $125.00 | $125.00 |
| 3106 | HANDHELD GRINDER | 1 | $125.00 | $125.00 |
| 0210 | HANDTRUCK, 2-WHEEL | 1 | $145.00 | $145.00 |
| 0400 | HANDTRUCK, 2-WHEEL | 1 | $145.00 | $145.00 |
| 0400 | HANDTRUCK, 2-WHEEL | 1 | $145.00 | $145.00 |
| 0499 | HANDTRUCK, 2-WHEEL | 2 | $145.00 | $290.00 |
| 0509 | HANDTRUCK, 2-WHEEL | 1 | $145.00 | $145.00 |
| 0509 | HANDTRUCK, 2-WHEEL | 2 | $145.00 | $290.00 |
| 0510 | HANDTRUCK, 2-WHEEL | 1 | $145.00 | $145.00 |
| 0540 | HANDTRUCK, 2-WHEEL | 12 | $145.00 | $1,740.00 |
| 0540 | HANDTRUCK, 2-WHEEL | 1 | $145.00 | $145.00 |
| 0541 | HANDTRUCK, 2-WHEEL | 1 | $145.00 | $145.00 |
| 0542 | HANDTRUCK, 2-WHEEL | 1 | $145.00 | $145.00 |
| 0551 | HANDTRUCK, 2-WHEEL | 1 | $145.00 | $145.00 |
| 0560 | HANDTRUCK, 2-WHEEL | 1 | $145.00 | $145.00 |
| 0560 | HANDTRUCK, 2-WHEEL | 1 | $145.00 | $145.00 |
| 0570 | HANDTRUCK, 2-WHEEL | 4 | $145.00 | $580.00 |
| 0570 | HANDTRUCK, 2-WHEEL | 1 | $145.00 | $145.00 |
| 0572 | HANDTRUCK, 2-WHEEL | 1 | $145.00 | $145.00 |
| 0576 | HANDTRUCK, 2-WHEEL | 1 | $145.00 | $145.00 |
| 0576 | HANDTRUCK, 2-WHEEL | 1 | $145.00 | $145.00 |
| 0576 | HANDTRUCK, 2-WHEEL | 1 | $145.00 | $145.00 |
| 0576 | HANDTRUCK, 2-WHEEL | 1 | $145.00 | $145.00 |
| 0576 | HANDTRUCK, 2-WHEEL | 1 | $145.00 | $145.00 |
| 0882 | HANDTRUCK, 2-WHEEL | 1 | $145.00 | $145.00 |
| 0882 | HANDTRUCK, 2-WHEEL | 1 | $145.00 | $145.00 |
| 0882 | HANDTRUCK, 2-WHEEL | 1 | $145.00 | $145.00 |
| 3101 | HANDTRUCK, 2-WHEEL | 1 | $145.00 | $145.00 |
| 3103 | HANDTRUCK, 2-WHEEL | 1 | $145.00 | $145.00 |
| 3106 | HANDTRUCK, 2-WHEEL | 2 | $145.00 | $290.00 |
| 0210 | HANDTRUCK, 4-WHEEL | 1 | $250.00 | $250.00 |
| 0400 | HANDTRUCK, 4-WHEEL | 1 | $250.00 | $250.00 |
| 0450 | HANDTRUCK, 4-WHEEL | 1 | $250.00 | $250.00 |
| 0494 | HANDTRUCK, 4-WHEEL | 1 | $250.00 | $250.00 |
| 0499 | HANDTRUCK, 4-WHEEL | 1 | $250.00 | $250.00 |
| 0503 | HANDTRUCK, 4-WHEEL | 5 | $250.00 | $1,250.00 |
| 0509 | HANDTRUCK, 4-WHEEL | 1 | $250.00 | $250.00 |
| 0509 | HANDTRUCK, 4-WHEEL | 2 | $250.00 | $500.00 |
| 0540 | HANDTRUCK, 4-WHEEL | 1 | $250.00 | $250.00 |
| 0540 | HANDTRUCK, 4-WHEEL | 1 | $250.00 | $250.00 |
| 0553 | HANDTRUCK, 4-WHEEL | 1 | $250.00 | $250.00 |
| 0560 | HANDTRUCK, 4-WHEEL | 1 | $250.00 | $250.00 |
| 0570 | HANDTRUCK, 4-WHEEL | 5 | $250.00 | $1,250.00 |
| 0576 | HANDTRUCK, 4-WHEEL | 2 | $250.00 | $500.00 |
| 0576 | HANDTRUCK, 4-WHEEL | 1 | $250.00 | $250.00 |
| 0581 | HANDTRUCK, 4-WHEEL | 1 | $250.00 | $250.00 |
| 3106 | HANDTRUCK, 4-WHEEL | 1 | $250.00 | $250.00 |
| 3106 | HANDTRUCK, 4-WHEEL | 3 | $250.00 | $750.00 |
| 3106 | HANDTRUCK, 4-WHEEL | 14 | $250.00 | $3,500.00 |
| 0210 | HANDTRUCK, CHAIRS | 3 | $250.00 | $750.00 |
| 0210 | HANDTRUCK, CHAIRS | 1 | $250.00 | $250.00 |
| 0215 | HANDTRUCK, CHAIRS | 7 | $250.00 | $1,750.00 |
| 0499 | HANDTRUCK, CHAIRS | 2 | $250.00 | $500.00 |
| 0545 | HANDTRUCK, CHAIRS | 6 | $250.00 | $1,500.00 |
| 0576 | HANDTRUCK, CHAIRS | 1 | $250.00 | $250.00 |
| 0215 | HANDTRUCK, TABLE | 2 | $280.00 | $560.00 |
| 0545 | HANDTRUCK, TABLE | 1 | $280.00 | $280.00 |
| 0581 | HAZMAT, BOOT | 38 | $100.00 | $3,800.00 |
| 0581 | HAZMAT, WADERS | 3 | $70.00 | $210.00 |
| 0341 | HEADSET, TELEPHONE | 1 | $250.00 | $250.00 |

| Department No. | Description | Qty. | Unit Cost | Total Cost |
|---|---|---|---|---|
| 0210 | HEATER, PORTABLE | 2 | $135.00 | $270.00 |
| 3107 | HEATER, PORTABLE, FORCED AIR (250K-350K BTU) | 1 | $630.00 | $630.00 |
| 0560 | HELMET, BALLISTIC/TACTICAL | 1 | $1,712.97 | $1,712.97 |
| 0560 | HELMET, BALLISTIC/TACTICAL | 1 | $1,713.05 | $1,713.05 |
| 0560 | HELMET, BALLISTIC/TACTICAL | 1 | $1,713.05 | $1,713.05 |
| 0560 | HELMET, BALLISTIC/TACTICAL | 1 | $1,713.05 | $1,713.05 |
| 0560 | HELMET, BALLISTIC/TACTICAL | 1 | $1,713.05 | $1,713.05 |
| 0560 | HELMET, BALLISTIC/TACTICAL | 1 | $1,713.05 | $1,713.05 |
| 0560 | HELMET, BALLISTIC/TACTICAL | 1 | $1,713.05 | $1,713.05 |
| 0560 | HELMET, BALLISTIC/TACTICAL | 1 | $1,713.05 | $1,713.05 |
| 0560 | HELMET, BALLISTIC/TACTICAL | 1 | $1,713.05 | $1,713.05 |
| 0560 | HELMET, BALLISTIC/TACTICAL | 1 | $1,713.05 | $1,713.05 |
| 0560 | HELMET, BALLISTIC/TACTICAL | 1 | $1,713.05 | $1,713.05 |
| 0560 | HELMET, BALLISTIC/TACTICAL | 1 | $1,713.05 | $1,713.05 |
| 0560 | HELMET, BALLISTIC/TACTICAL | 1 | $1,713.05 | $1,713.05 |
| 0560 | HELMET, BALLISTIC/TACTICAL | 1 | $1,713.05 | $1,713.05 |
| 0560 | HELMET, BALLISTIC/TACTICAL | 1 | $1,713.05 | $1,713.05 |
| 0560 | HELMET, BALLISTIC/TACTICAL | 1 | $1,713.05 | $1,713.05 |
| 0560 | HELMET, BALLISTIC/TACTICAL | 1 | $511.54 | $511.54 |
| 0560 | HELMET, BALLISTIC/TACTICAL | 1 | $511.54 | $511.54 |
| 0560 | HELMET, BALLISTIC/TACTICAL | 1 | $511.54 | $511.54 |
| 0560 | HELMET, BALLISTIC/TACTICAL | 1 | $511.54 | $511.54 |
| 0560 | HELMET, BALLISTIC/TACTICAL | 1 | $511.54 | $511.54 |
| 0560 | HELMET, BALLISTIC/TACTICAL | 1 | $511.54 | $511.54 |
| 0560 | HELMET, BALLISTIC/TACTICAL | 1 | $511.54 | $511.54 |
| 0560 | HELMET, BALLISTIC/TACTICAL | 1 | $511.54 | $511.54 |
| 0560 | HELMET, BALLISTIC/TACTICAL | 1 | $511.54 | $511.54 |
| 0560 | HIGH, INTENSITY ILLUMINATOR | 1 | $160.00 | $160.00 |
| 0560 | HIGH, INTENSITY ILLUMINATOR | 6 | $160.00 | $960.00 |
| 0402 | HOLE PUNCH, 3, ELECTRIC | 1 | $150.00 | $150.00 |
| 3106 | HOPPER, SELF-DUMPING | 1 | $1,900.00 | $1,900.00 |
| 3106 | HOPPER, SELF-DUMPING | 1 | $1,900.00 | $1,900.00 |
| 3106 | HOPPER, SELF-DUMPING | 1 | $1,900.00 | $1,900.00 |
| 3106 | HOPPER, SELF-DUMPING | 1 | $1,900.00 | $1,900.00 |
| 0581 | HOSE, FIRE, 1 INCH PER 50 FEET | 4 | $80.00 | $320.00 |
| 0560 | HUMIDIFIER | 1 | $200.00 | $200.00 |
| 0540 | ICE MAKER | 1 | $1,800.00 | $1,800.00 |
| 0576 | ICE MAKER | 1 | $3,350.00 | $3,350.00 |
| 3106 | ICE MAKER | 1 | $2,450.00 | $2,450.00 |
| 0509 | ICE MAKER, LARGE | 1 | $3,330.00 | $3,330.00 |
| 0541 | ICE MAKER, LARGE | 1 | $3,330.00 | $3,330.00 |
| 0560 | ICE MAKER, LARGE | 1 | $3,330.00 | $3,330.00 |
| 0570 | ICE MAKER, LARGE | 1 | $3,330.00 | $3,330.00 |
| 3103 | ICE MAKER, LARGE | 1 | $3,330.00 | $3,330.00 |
| 3106 | ICE MAKER, LARGE | 1 | $3,768.07 | $3,768.07 |
| 3107 | ICE MAKER, LARGE | 1 | $3,330.00 | $3,330.00 |
| 0540 | ICE MAKER, SMALL | 1 | $2,970.00 | $2,970.00 |
| 0560 | ICE MAKER, SMALL | 1 | $2,970.00 | $2,970.00 |
| 0540 | ICE MAKER, U-LINE | 1 | $460.00 | $460.00 |
| 0570 | ICE MAKER, W/ STORAGE BIN, HIGH-END | 1 | $6,400.00 | $6,400.00 |
| 0576 | ICE MAKER, W/ STORAGE BIN, HIGH-END | 1 | $6,400.00 | $6,400.00 |
| 3106 | ICE MAKER, W/ STORAGE BIN, HIGH-END | 1 | $6,400.00 | $6,400.00 |
| 0560 | IMAGING SYSTEM AND MOBILE CONVERSION KIT | 1 | $58,665.43 | $58,665.43 |
| 0560 | INTERACTIVE PANEL, 55", TOUCHSCREEN | 1 | $3,000.00 | $3,000.00 |
| 0440 | INTERACTIVE PANEL, 65", TOUCHSCREEN | 1 | $3,500.00 | $3,500.00 |
| 0435 | INTERACTIVE PANEL, 75", TOUCHSCREEN | 1 | $4,500.00 | $4,500.00 |
| 0554 | INTERACTIVE PANEL, 75", TOUCHSCREEN | 1 | $4,500.00 | $4,500.00 |
| 0475 | INTERACTIVE PANEL, 84"-86", TOUCHSCREEN | 1 | $6,539.99 | $6,539.99 |
| 0475 | INTERACTIVE PANEL, 84"-86", TOUCHSCREEN | 1 | $6,539.99 | $6,539.99 |

**Williamson County Asset Inventory Report** **2025**

| Department No. | Description | Qty. | Unit Cost | Total Cost |
|---|---|---|---|---|
| 0475 | INTERACTIVE PANEL, 84"-86", TOUCHSCREEN | 1 | $6,719.99 | $6,719.99 |
| 0570 | INTERCOM SYSTEM | 1 | $2,500.00 | $2,500.00 |
| 0576 | INTERCOM SYSTEM | 1 | $2,500.00 | $2,500.00 |
| 0494 | INTERCOM, DOOR | 1 | $350.00 | $350.00 |
| 0560 | INTERCOM, DOOR | 2 | $350.00 | $700.00 |
| 3107 | INTERPRATIVE CENTER EXHIBIT | 1 | $250,000.00 | $250,000.00 |
| 0560 | INVESTIGATION LASER, PISTOL GRIP, DUAL COLOR | 1 | $24,995.00 | $24,995.00 |
| 0210 | IPAD | 1 | $499.00 | $499.00 |
| 0210 | IPAD | 1 | $614.06 | $614.06 |
| 0210 | IPAD | 1 | $614.06 | $614.06 |
| 0210 | IPAD | 1 | $597.08 | $597.08 |
| 0210 | IPAD | 1 | $597.08 | $597.08 |
| 0210 | IPAD | 1 | $614.06 | $614.06 |
| 0210 | IPAD | 1 | $614.06 | $614.06 |
| 0210 | IPAD | 1 | $614.06 | $614.06 |
| 0210 | IPAD | 1 | $597.08 | $597.08 |
| 0210 | IPAD | 1 | $597.08 | $597.08 |
| 0210 | IPAD | 1 | $614.06 | $614.06 |
| 0210 | IPAD | 1 | $597.08 | $597.08 |
| 0210 | IPAD | 1 | $597.08 | $597.08 |
| 0210 | IPAD | 1 | $597.08 | $597.08 |
| 0210 | IPAD | 1 | $614.06 | $614.06 |
| 0210 | IPAD | 1 | $499.00 | $499.00 |
| 0210 | IPAD | 1 | $597.08 | $597.08 |
| 0341 | IPAD | 1 | $1,049.00 | $1,049.00 |
| 0402 | IPAD | 1 | $329.00 | $329.00 |
| 0405 | IPAD | 1 | $329.99 | $329.99 |
| 0450 | IPAD | 1 | $329.99 | $329.99 |
| 0450 | IPAD | 1 | $329.99 | $329.99 |
| 0453 | IPAD | 1 | $299.00 | $299.00 |
| 0492 | IPAD | 1 | $1,293.00 | $1,293.00 |
| 0492 | IPAD | 1 | $1,293.00 | $1,293.00 |
| 0492 | IPAD | 1 | $1,293.00 | $1,293.00 |
| 0492 | IPAD | 1 | $1,293.00 | $1,293.00 |
| 0492 | IPAD | 1 | $1,293.00 | $1,293.00 |
| 0492 | IPAD | 1 | $1,293.00 | $1,293.00 |
| 0492 | IPAD | 1 | $1,293.00 | $1,293.00 |
| 0492 | IPAD | 1 | $1,293.00 | $1,293.00 |
| 0492 | IPAD | 1 | $1,293.00 | $1,293.00 |
| 0492 | IPAD | 1 | $1,293.00 | $1,293.00 |
| 0492 | IPAD | 1 | $1,293.00 | $1,293.00 |
| 0492 | IPAD | 1 | $1,293.00 | $1,293.00 |
| 0492 | IPAD | 1 | $1,293.00 | $1,293.00 |
| 0492 | IPAD | 1 | $1,293.00 | $1,293.00 |
| 0492 | IPAD | 1 | $1,293.00 | $1,293.00 |
| 0492 | IPAD | 1 | $1,293.00 | $1,293.00 |
| 0492 | IPAD | 1 | $1,293.00 | $1,293.00 |
| 0492 | IPAD | 1 | $1,293.00 | $1,293.00 |
| 0492 | IPAD | 1 | $1,293.00 | $1,293.00 |
| 0492 | IPAD | 1 | $1,293.00 | $1,293.00 |
| 0492 | IPAD | 1 | $1,293.00 | $1,293.00 |
| 0492 | IPAD | 1 | $1,293.00 | $1,293.00 |
| 0492 | IPAD | 1 | $1,293.00 | $1,293.00 |
| 0492 | IPAD | 1 | $1,293.00 | $1,293.00 |
| 0492 | IPAD | 1 | $1,293.00 | $1,293.00 |
| 0492 | IPAD | 1 | $1,293.00 | $1,293.00 |
| 0492 | IPAD | 1 | $1,293.00 | $1,293.00 |
| 0492 | IPAD | 1 | $1,293.00 | $1,293.00 |
| 0492 | IPAD | 1 | $1,293.00 | $1,293.00 |
| 0492 | IPAD | 1 | $1,293.00 | $1,293.00 |
| 0492 | IPAD | 1 | $1,293.00 | $1,293.00 |
| 0492 | IPAD | 1 | $1,293.00 | $1,293.00 |
| 0492 | IPAD | 1 | $1,293.00 | $1,293.00 |
| 0492 | IPAD | 1 | $1,293.00 | $1,293.00 |
| 0492 | IPAD | 1 | $1,293.00 | $1,293.00 |
| 0492 | IPAD | 1 | $1,293.00 | $1,293.00 |
| 0492 | IPAD | 1 | $1,293.00 | $1,293.00 |
| 0492 | IPAD | 1 | $1,293.00 | $1,293.00 |
| 0492 | IPAD | 1 | $1,293.00 | $1,293.00 |
| 0492 | IPAD | 1 | $1,293.00 | $1,293.00 |
| 0492 | IPAD | 1 | $1,293.00 | $1,293.00 |

**Williamson County Asset Inventory Report** **2025**

| Department No. | Description | Qty. | Unit Cost | Total Cost |
|---|---|---|---|---|
| 0492 | IPAD | 1 | $1,293.00 | $1,293.00 |

| Department No. | Description | Qty. | Unit Cost | Total Cost |
|---|---|---|---|---|
| 0492 | IPAD | 1 | $1,293.00 | $1,293.00 |

**Williamson County Asset Inventory Report** **2025**

| Department No. | Description | Qty. | Unit Cost | Total Cost |
|---|---|---|---|---|
| 0492 | IPAD | 1 | $1,293.00 | $1,293.00 |

**Williamson County Asset Inventory Report** **2025**

| Department No. | Description | Qty. | Unit Cost | Total Cost |
|---|---|---|---|---|
| 0492 | IPAD | 1 | $1,293.00 | $1,293.00 |
| 0492 | IPAD | 1 | $499.00 | $499.00 |
| 0492 | IPAD | 1 | $499.00 | $499.00 |
| 0494 | IPAD | 1 | $323.24 | $323.24 |
| 0494 | IPAD | 1 | $329.99 | $329.99 |
| 0503 | IPAD | 1 | $557.42 | $557.42 |
| 0503 | IPAD | 1 | $499.00 | $499.00 |
| 0503 | IPAD | 1 | $899.99 | $899.99 |
| 0503 | IPAD | 1 | $484.00 | $484.00 |
| 0503 | IPAD | 1 | $564.07 | $564.07 |
| 0503 | IPAD | 1 | $564.07 | $564.07 |
| 0503 | IPAD | 1 | $564.07 | $564.07 |
| 0503 | IPAD | 1 | $564.07 | $564.07 |
| 0503 | IPAD | 1 | $329.99 | $329.99 |
| 0503 | IPAD | 1 | $323.24 | $323.24 |
| 0503 | IPAD | 1 | $564.07 | $564.07 |
| 0503 | IPAD | 1 | $809.08 | $809.08 |
| 0503 | IPAD | 1 | $564.07 | $564.07 |
| 0503 | IPAD | 1 | $564.07 | $564.07 |
| 0503 | IPAD | 1 | $564.07 | $564.07 |
| 0503 | IPAD | 1 | $564.06 | $564.06 |
| 0503 | IPAD | 1 | $564.06 | $564.06 |
| 0503 | IPAD | 1 | $564.06 | $564.06 |
| 0503 | IPAD | 1 | $564.06 | $564.06 |
| 0503 | IPAD | 1 | $499.00 | $499.00 |
| 0503 | IPAD | 1 | $329.99 | $329.99 |
| 0503 | IPAD | 1 | $564.06 | $564.06 |
| 0503 | IPAD | 1 | $499.00 | $499.00 |
| 0503 | IPAD | 1 | $564.06 | $564.06 |
| 0503 | IPAD | 1 | $564.07 | $564.07 |
| 0503 | IPAD | 1 | $452.11 | $452.11 |
| 0503 | IPAD | 1 | $484.00 | $484.00 |
| 0503 | IPAD | 1 | $535.65 | $535.65 |
| 0503 | IPAD | 1 | $499.00 | $499.00 |
| 0503 | IPAD | 1 | $535.65 | $535.65 |
| 0503 | IPAD | 1 | $314.00 | $314.00 |
| 0503 | IPAD | 1 | $899.99 | $899.99 |
| 0509 | IPAD | 1 | $1,049.00 | $1,049.00 |
| 0509 | IPAD | 1 | $1,049.00 | $1,049.00 |
| 0510 | IPAD | 1 | $399.00 | $399.00 |
| 0510 | IPAD | 1 | $399.00 | $399.00 |
| 0510 | IPAD | 1 | $499.00 | $499.00 |
| 0510 | IPAD | 1 | $499.00 | $499.00 |
| 0540 | IPAD | 1 | $499.00 | $499.00 |
| 0540 | IPAD | 1 | $528.83 | $528.83 |
| 0540 | IPAD | 1 | $499.00 | $499.00 |
| 0542 | IPAD | 1 | $525.46 | $525.46 |
| 0542 | IPAD | 1 | $1,049.00 | $1,049.00 |
| 0542 | IPAD | 1 | $499.00 | $499.00 |
| 0542 | IPAD | 1 | $1,049.00 | $1,049.00 |
| 0542 | IPAD | 1 | $525.46 | $525.46 |
| 0545 | IPAD | 1 | $499.00 | $499.00 |
| 0545 | IPAD | 1 | $529.00 | $529.00 |
| 0545 | IPAD | 1 | $529.00 | $529.00 |
| 0545 | IPAD | 1 | $499.00 | $499.00 |
| 0545 | IPAD | 1 | $529.00 | $529.00 |
| 0545 | IPAD | 1 | $529.00 | $529.00 |
| 0560 | IPAD | 1 | $429.00 | $429.00 |
| 0560 | IPAD | 1 | $429.00 | $429.00 |
| 0560 | IPAD | 1 | $429.00 | $429.00 |

| Department No. | Description | Qty. | Unit Cost | Total Cost |
|---|---|---|---|---|
| 0560 | IPAD | 1 | $429.00 | $429.00 |
| 0560 | IPAD | 1 | $2,048.00 | $2,048.00 |
| 0560 | IPAD | 1 | $817.73 | $817.73 |
| 0560 | IPAD | 1 | $550.00 | $550.00 |
| 0560 | IPAD | 1 | $550.00 | $550.00 |
| 0560 | IPAD | 1 | $499.00 | $499.00 |
| 0560 | IPAD | 1 | $550.00 | $550.00 |
| 0560 | IPAD | 1 | $429.00 | $429.00 |
| 0560 | IPAD | 1 | $649.99 | $649.99 |
| 0576 | IPAD | 1 | $557.42 | $557.42 |
| 0576 | IPAD | 1 | $557.42 | $557.42 |
| 0576 | IPAD | 1 | $557.42 | $557.42 |
| 0576 | IPAD | 1 | $557.42 | $557.42 |
| 0576 | IPAD | 1 | $557.42 | $557.42 |
| 0576 | IPAD | 1 | $557.42 | $557.42 |
| 0576 | IPAD | 1 | $499.00 | $499.00 |
| 0576 | IPAD | 1 | $557.42 | $557.42 |
| 0576 | IPAD | 1 | $499.00 | $499.00 |
| 0576 | IPAD | 1 | $557.42 | $557.42 |
| 0576 | IPAD | 1 | $557.42 | $557.42 |
| 0576 | IPAD | 1 | $557.42 | $557.42 |
| 0576 | IPAD | 1 | $499.00 | $499.00 |
| 0576 | IPAD | 1 | $557.42 | $557.42 |
| 0576 | IPAD | 1 | $499.00 | $499.00 |
| 0576 | IPAD | 1 | $499.00 | $499.00 |
| 0587 | IPAD | 1 | $550.00 | $550.00 |
| 0587 | IPAD | 1 | $550.00 | $550.00 |
| 0587 | IPAD | 1 | $499.00 | $499.00 |
| 0587 | IPAD | 1 | $550.00 | $550.00 |
| 0587 | IPAD | 1 | $550.00 | $550.00 |
| 3101 | IPAD | 1 | $399.00 | $399.00 |
| 3103 | IPAD | 1 | $399.00 | $399.00 |
| 3103 | IPAD | 1 | $399.00 | $399.00 |
| 0545 | IV STAND, MEDICAL | 1 | $40.00 | $40.00 |
| 0210 | JACK HAMMER, AIR, LARGE | 1 | $1,712.80 | $1,712.80 |
| 0560 | JACK STAND | 3 | $165.00 | $495.00 |
| 0560 | JACK STAND | 4 | $165.00 | $660.00 |
| 0882 | JACK STAND | 8 | $165.00 | $1,320.00 |
| 0210 | JACK STAND, 2 TON | 2 | $430.00 | $860.00 |
| 0210 | JACK, HYDRAULIC | 1 | $200.00 | $200.00 |
| 0509 | JACK, HYDRAULIC | 1 | $200.00 | $200.00 |
| 0882 | JACK, HYDRAULIC | 3 | $200.00 | $600.00 |
| 0492 | JACK, PALLET, HYDRAULIC, 1-3 TON | 1 | $660.00 | $660.00 |
| 0540 | JACK, PALLET, HYDRAULIC, 1-3 TON | 1 | $660.00 | $660.00 |
| 0545 | JACK, PALLET, HYDRAULIC, 1-3 TON | 1 | $600.00 | $600.00 |
| 0560 | JACK, PALLET, HYDRAULIC, 1-3 TON | 1 | $660.00 | $660.00 |
| 0570 | JACK, PALLET, HYDRAULIC, 1-3 TON | 1 | $600.00 | $600.00 |
| 0570 | JACK, PALLET, HYDRAULIC, 1-3 TON | 1 | $600.00 | $600.00 |
| 0576 | JACK, PALLET, HYDRAULIC, 1-3 TON | 1 | $684.90 | $684.90 |
| 0587 | JACK, PALLET, HYDRAULIC, 1-3 TON | 1 | $600.00 | $600.00 |
| 3106 | JACK, PALLET, HYDRAULIC, 1-3 TON | 1 | $600.00 | $600.00 |
| 3107 | JACK, PALLET, HYDRAULIC, 1-3 TON | 1 | $600.00 | $600.00 |
| 0541 | JACK, PALLET, MOTORIZED | 2 | $2,375.00 | $4,750.00 |
| 0882 | JACK, PNEUMATIC, 20 TON | 1 | $2,000.00 | $2,000.00 |
| 0882 | JACK, PNEUMATIC, 20 TON | 1 | $2,000.00 | $2,000.00 |
| 0560 | JACK, SERVICE, HYDRAULIC, 10 TON | 1 | $1,567.50 | $1,567.50 |

| Department No. | Description | Qty. | Unit Cost | Total Cost |
|---|---|---|---|---|
| 0509 | JACK, SERVICE, HYDRAULIC, 2 TON | 1 | $255.00 | $255.00 |
| 0553 | JACK, SERVICE, HYDRAULIC, 2 TON | 1 | $255.00 | $255.00 |
| 0587 | JACK, SERVICE, HYDRAULIC, 2 TON | 1 | $255.00 | $255.00 |
| 0882 | JACK, SERVICE, HYDRAULIC, 2 TON | 1 | $255.00 | $255.00 |
| 0560 | JACK, SERVICE, HYDRAULIC, 25 TON | 1 | $1,567.50 | $1,567.50 |
| 0882 | JACK, SERVICE, HYDRAULIC, 25 TON | 1 | $1,695.00 | $1,695.00 |
| 0882 | JACK, SERVICE, HYDRAULIC, 25 TON | 1 | $1,695.00 | $1,695.00 |
| 0882 | JACK, SERVICE, HYDRAULIC, 3-4 TON | 1 | $925.00 | $925.00 |
| 0882 | JACK, SERVICE, HYDRAULIC, 3-4 TON | 1 | $925.00 | $925.00 |
| 0560 | JACK, TRANSMISSION, HEAVY DUTY, 1/2 TON | 1 | $935.00 | $935.00 |
| 0882 | JACK, TRANSMISSION, HEAVY DUTY, 1/2 TON | 1 | $935.00 | $935.00 |
| 0560 | K-9 VEHICLE CONTAINER (POLICE DOG) | 1 | $2,686.09 | $2,686.09 |
| 0545 | KENNEL, DOG, 4 UNIT, MOBILE | 1 | $2,350.00 | $2,350.00 |
| 0545 | KENNEL, DOG, 4 UNIT, MOBILE | 1 | $2,350.00 | $2,350.00 |
| 0545 | KENNEL, DOG, 4 UNIT, MOBILE | 1 | $2,350.00 | $2,350.00 |
| 0545 | KENNEL, DOG, 4 UNIT, MOBILE | 1 | $2,350.00 | $2,350.00 |
| 0545 | KENNEL, DOG, 6 UNIT, MOBILE | 1 | $3,170.00 | $3,170.00 |
| 0545 | KENNEL, DOG, 6 UNIT, MOBILE | 1 | $4,970.00 | $4,970.00 |
| 0545 | KENNEL, DOG, 6 UNIT, MOBILE | 1 | $4,970.00 | $4,970.00 |
| 0545 | KENNEL, DOG, 6 UNIT, MOBILE | 1 | $4,970.00 | $4,970.00 |
| 0545 | KENNEL, DOG, 6 UNIT, MOBILE | 1 | $3,170.00 | $3,170.00 |
| 0545 | KENNEL, DOG, 6 UNIT, MOBILE | 1 | $3,170.00 | $3,170.00 |
| 0545 | KENNEL, DOG, 6 UNIT, MOBILE | 1 | $3,170.00 | $3,170.00 |
| 0545 | KENNEL, DOG, 6 UNIT, MOBILE | 1 | $3,170.00 | $3,170.00 |
| 0545 | KENNEL, DOG, 6 UNIT, MOBILE | 1 | $3,170.00 | $3,170.00 |
| 0545 | KENNEL, DOG, 6 UNIT, MOBILE | 1 | $3,170.00 | $3,170.00 |
| 0545 | KENNEL, DOG, 6 UNIT, MOBILE | 1 | $4,970.00 | $4,970.00 |
| 0545 | KENNEL, DOG, 6 UNIT, MOBILE | 1 | $3,170.00 | $3,170.00 |
| 0545 | KENNEL, DOG, 9 UNIT, MOBILE | 1 | $4,250.00 | $4,250.00 |
| 0545 | KENNEL, DOG, 9 UNIT, MOBILE | 1 | $9,510.02 | $9,510.02 |
| 0545 | KENNEL, DOG, 9 UNIT, MOBILE | 1 | $4,250.00 | $4,250.00 |
| 0545 | KENNEL, DOG, 9 UNIT, MOBILE | 1 | $4,250.00 | $4,250.00 |
| 0545 | KENNEL, DOG, 9 UNIT, MOBILE | 1 | $4,250.00 | $4,250.00 |
| 0545 | KENNEL, DOG, 9 UNIT, MOBILE | 1 | $4,250.00 | $4,250.00 |
| 0545 | KENNEL, DOG, 9 UNIT, MOBILE | 1 | $4,250.00 | $4,250.00 |
| 0545 | KENNEL, DOG, 9 UNIT, MOBILE | 1 | $4,250.00 | $4,250.00 |
| 0545 | KENNEL, DOG, 9 UNIT, MOBILE | 1 | $4,250.00 | $4,250.00 |
| 0545 | KENNEL, DOG, SINGLE UNIT, MOBILE | 1 | $680.00 | $680.00 |
| 0545 | KENNEL, DOG, SINGLE UNIT, MOBILE | 1 | $680.00 | $680.00 |
| 0545 | KENNEL, DOG, SINGLE UNIT, MOBILE | 1 | $680.00 | $680.00 |
| 0545 | KENNEL, DOG, SINGLE UNIT, MOBILE | 1 | $680.00 | $680.00 |
| 0545 | KENNEL, DOG, SINGLE UNIT, MOBILE | 1 | $680.00 | $680.00 |
| 0545 | KENNEL, DOG, SINGLE UNIT, MOBILE | 1 | $680.00 | $680.00 |
| 0545 | KENNEL, DOG, SINGLE UNIT, MOBILE | 1 | $780.00 | $780.00 |
| 0545 | KENNEL, DOG, SINGLE UNIT, MOBILE | 1 | $780.00 | $780.00 |
| 0545 | KENNEL, DOG, SINGLE UNIT, MOBILE | 1 | $680.00 | $680.00 |
| 0560 | KENNEL, DOG, SINGLE UNIT, MOBILE | 1 | $2,199.99 | $2,199.99 |
| 0560 | KENNEL, DOG, SINGLE UNIT, MOBILE | 1 | $2,199.99 | $2,199.99 |
| 0576 | KETTLE, DIRECT STEAM, TILTING, W/ LEG STAND, 40 GAL. | 1 | $3,450.00 | $3,450.00 |
| 0570 | KETTLE, DIRECT STEAM, TILTING, W/ LEG STAND, 80 GAL. | 1 | $4,300.00 | $4,300.00 |
| 0570 | KETTLE, DIRECT STEAM, TILTING, W/ LEG STAND, 80 GAL. | 1 | $16,300.00 | $16,300.00 |
| 0570 | KETTLE, DIRECT STEAM, TILTING, W/ LEG STAND, 80 GAL. | 1 | $4,300.00 | $4,300.00 |
| 0509 | KEY CUTTING MACHINE, COMMERCIAL | 1 | $2,600.00 | $2,600.00 |
| 0509 | KEY CUTTING MACHINE, COMMERCIAL, HIGH-END | 1 | $6,550.00 | $6,550.00 |
| 0509 | KEY MACHINE | 1 | $600.00 | $600.00 |
| 0509 | KEY MACHINE | 1 | $600.00 | $600.00 |
| 0509 | KEY MACHINE | 1 | $600.00 | $600.00 |
| 0210 | KIOSK, BODY TEMPERATURE, W/ FACIAL RECOGNITION | 1 | $2,915.24 | $2,915.24 |
| 0210 | KIOSK, BODY TEMPERATURE, W/ FACIAL RECOGNITION | 1 | $2,915.24 | $2,915.24 |
| 0210 | KIOSK, BODY TEMPERATURE, W/ FACIAL RECOGNITION | 1 | $2,915.24 | $2,915.24 |

| Department No. | Description | Qty. | Unit Cost | Total Cost |
|---|---|---|---|---|
| 0215 | KIOSK, BODY TEMPERATURE, W/ FACIAL RECOGNITION | 1 | $2,915.24 | $2,915.24 |
| 0215 | KIOSK, BODY TEMPERATURE, W/ FACIAL RECOGNITION | 1 | $2,915.24 | $2,915.24 |
| 0453 | KIOSK, BODY TEMPERATURE, W/ FACIAL RECOGNITION | 1 | $2,915.24 | $2,915.24 |
| 0492 | KIOSK, BODY TEMPERATURE, W/ FACIAL RECOGNITION | 1 | $2,915.24 | $2,915.24 |
| 0503 | KIOSK, BODY TEMPERATURE, W/ FACIAL RECOGNITION | 1 | $2,915.24 | $2,915.24 |
| 0503 | KIOSK, BODY TEMPERATURE, W/ FACIAL RECOGNITION | 1 | $2,915.24 | $2,915.24 |
| 0503 | KIOSK, BODY TEMPERATURE, W/ FACIAL RECOGNITION | 1 | $2,915.24 | $2,915.24 |
| 0503 | KIOSK, BODY TEMPERATURE, W/ FACIAL RECOGNITION | 1 | $2,915.24 | $2,915.24 |
| 0503 | KIOSK, BODY TEMPERATURE, W/ FACIAL RECOGNITION | 1 | $2,915.24 | $2,915.24 |
| 0503 | KIOSK, BODY TEMPERATURE, W/ FACIAL RECOGNITION | 1 | $2,915.24 | $2,915.24 |
| 0503 | KIOSK, BODY TEMPERATURE, W/ FACIAL RECOGNITION | 1 | $2,915.24 | $2,915.24 |
| 0503 | KIOSK, BODY TEMPERATURE, W/ FACIAL RECOGNITION | 1 | $2,915.24 | $2,915.24 |
| 0540 | KIOSK, BODY TEMPERATURE, W/ FACIAL RECOGNITION | 1 | $2,915.24 | $2,915.24 |
| 0540 | KIOSK, BODY TEMPERATURE, W/ FACIAL RECOGNITION | 1 | $2,915.24 | $2,915.24 |
| 0541 | KIOSK, BODY TEMPERATURE, W/ FACIAL RECOGNITION | 1 | $2,915.24 | $2,915.24 |
| 0545 | KIOSK, BODY TEMPERATURE, W/ FACIAL RECOGNITION | 1 | $2,915.24 | $2,915.24 |
| 0545 | KIOSK, BODY TEMPERATURE, W/ FACIAL RECOGNITION | 1 | $2,915.24 | $2,915.24 |
| 0545 | KIOSK, BODY TEMPERATURE, W/ FACIAL RECOGNITION | 1 | $2,915.24 | $2,915.24 |
| 0560 | KIOSK, BODY TEMPERATURE, W/ FACIAL RECOGNITION | 1 | $2,915.24 | $2,915.24 |
| 0560 | KIOSK, BODY TEMPERATURE, W/ FACIAL RECOGNITION | 1 | $2,915.24 | $2,915.24 |
| 0560 | KIOSK, BODY TEMPERATURE, W/ FACIAL RECOGNITION | 1 | $2,915.24 | $2,915.24 |
| 0560 | KIOSK, BODY TEMPERATURE, W/ FACIAL RECOGNITION | 1 | $2,915.24 | $2,915.24 |
| 0570 | KIOSK, BODY TEMPERATURE, W/ FACIAL RECOGNITION | 1 | $2,915.24 | $2,915.24 |
| 0576 | KIOSK, BODY TEMPERATURE, W/ FACIAL RECOGNITION | 1 | $2,915.24 | $2,915.24 |
| 0630 | KIOSK, BODY TEMPERATURE, W/ FACIAL RECOGNITION | 1 | $2,915.24 | $2,915.24 |
| 3106 | KIOSK, BODY TEMPERATURE, W/ FACIAL RECOGNITION | 1 | $2,550.00 | $2,550.00 |
| 3106 | KIOSK, BODY TEMPERATURE, W/ FACIAL RECOGNITION | 1 | $2,550.00 | $2,550.00 |
| 0499 | KIOSK, CHECK-IN, W/ TICKET DISPENSER | 1 | $1,500.00 | $1,500.00 |
| 0499 | KIOSK, CHECK-IN, W/ TICKET DISPENSER | 1 | $1,500.00 | $1,500.00 |
| 0499 | KIOSK, CHECK-IN, W/ TICKET DISPENSER | 1 | $1,500.00 | $1,500.00 |
| 0499 | KIOSK, CHECK-IN, W/ TICKET DISPENSER | 1 | $1,500.00 | $1,500.00 |
| 0572 | KIOSK, CHECK-IN, W/ TICKET DISPENSER | 1 | $3,410.00 | $3,410.00 |
| 0572 | KIOSK, CHECK-IN, W/ TICKET DISPENSER | 1 | $3,410.00 | $3,410.00 |
| 0503 | KIOSK, DOCKET DISPLAY SYSTEM | 1 | $10,250.00 | $10,250.00 |
| 0560 | KIOSK, SELF-CHECK | 1 | $3,750.00 | $3,750.00 |
| 0576 | KITCHEN MIXER, ELECTRIC | 1 | $410.00 | $410.00 |
| 0453 | LABEL & SIGN MAKER, EASY STEP | 1 | $325.00 | $325.00 |
| 0499 | LABEL & SIGN MAKER, EASY STEP | 1 | $325.00 | $325.00 |
| 0499 | LABEL & SIGN MAKER, EASY STEP | 1 | $325.00 | $325.00 |
| 0583 | LABEL & SIGN MAKER, EASY STEP | 2 | $325.00 | $650.00 |
| 0630 | LABEL & SIGN MAKER, EASY STEP | 1 | $325.00 | $325.00 |
| 0630 | LABEL & SIGN MAKER, EASY STEP | 1 | $325.00 | $325.00 |
| 0403 | LABEL MAKER, HANDHELD | 4 | $300.00 | $1,200.00 |
| 0403 | LABEL MAKER, HANDHELD | 1 | $300.00 | $300.00 |
| 0494 | LABEL MAKER, HANDHELD | 1 | $300.00 | $300.00 |
| 0495 | LABEL MAKER, HANDHELD | 1 | $300.00 | $300.00 |
| 0509 | LABEL MAKER, HANDHELD | 1 | $300.00 | $300.00 |
| 0540 | LABEL MAKER, HANDHELD | 3 | $300.00 | $900.00 |
| 0583 | LABEL MAKER, HANDHELD | 1 | $300.00 | $300.00 |
| 0583 | LABEL MAKER, HANDHELD | 1 | $300.00 | $300.00 |
| 0509 | LABEL/SIGN MAKER, EASY-STEP | 1 | $4,013.63 | $4,013.63 |
| 0509 | LADDER, 9'-12' | 1 | $250.00 | $250.00 |
| 0540 | LADDER, 9'-12' | 1 | $250.00 | $250.00 |
| 0587 | LADDER, 9'-12' | 1 | $250.00 | $250.00 |
| 0503 | LADDER, EXTENSION, 16'-24' | 1 | $400.00 | $400.00 |
| 0576 | LADDER, EXTENSION, 16'-24' | 1 | $400.00 | $400.00 |
| 0509 | LADDER, HORIZONTAL | 1 | $380.00 | $380.00 |
| 0540 | LADDER, PLATFORM | 1 | $400.00 | $400.00 |
| 0560 | LADDER, PLATFORM | 1 | $400.00 | $400.00 |
| 0210 | LADDER, STEP, 2'-6' | 2 | $80.00 | $160.00 |

| Department No. | Description | Qty. | Unit Cost | Total Cost |
|---|---|---|---|---|
| 0211 | LADDER, STEP, 2'-6' | 1 | $80.00 | $80.00 |
| 0400 | LADDER, STEP, 2'-6' | 1 | $80.00 | $80.00 |
| 0402 | LADDER, STEP, 2'-6' | 1 | $80.00 | $80.00 |
| 0404 | LADDER, STEP, 2'-6' | 1 | $80.00 | $80.00 |
| 0404 | LADDER, STEP, 2'-6' | 1 | $80.00 | $80.00 |
| 0437 | LADDER, STEP, 2'-6' | 1 | $80.00 | $80.00 |
| 0451 | LADDER, STEP, 2'-6' | 1 | $80.00 | $80.00 |
| 0451 | LADDER, STEP, 2'-6' | 1 | $80.00 | $80.00 |
| 0494 | LADDER, STEP, 2'-6' | 1 | $80.00 | $80.00 |
| 0499 | LADDER, STEP, 2'-6' | 2 | $80.00 | $160.00 |
| 0499 | LADDER, STEP, 2'-6' | 1 | $80.00 | $80.00 |
| 0503 | LADDER, STEP, 2'-6' | 1 | $80.00 | $80.00 |
| 0503 | LADDER, STEP, 2'-6' | 1 | $80.00 | $80.00 |
| 0503 | LADDER, STEP, 2'-6' | 1 | $80.00 | $80.00 |
| 0503 | LADDER, STEP, 2'-6' | 1 | $80.00 | $80.00 |
| 0503 | LADDER, STEP, 2'-6' | 1 | $80.00 | $80.00 |
| 0503 | LADDER, STEP, 2'-6' | 1 | $80.00 | $80.00 |
| 0503 | LADDER, STEP, 2'-6' | 1 | $80.00 | $80.00 |
| 0509 | LADDER, STEP, 2'-6' | 1 | $80.00 | $80.00 |
| 0509 | LADDER, STEP, 2'-6' | 1 | $80.00 | $80.00 |
| 0509 | LADDER, STEP, 2'-6' | 1 | $80.00 | $80.00 |
| 0510 | LADDER, STEP, 2'-6' | 2 | $80.00 | $160.00 |
| 0540 | LADDER, STEP, 2'-6' | 2 | $80.00 | $160.00 |
| 0540 | LADDER, STEP, 2'-6' | 1 | $80.00 | $80.00 |
| 0540 | LADDER, STEP, 2'-6' | 1 | $80.00 | $80.00 |
| 0545 | LADDER, STEP, 2'-6' | 1 | $80.00 | $80.00 |
| 0551 | LADDER, STEP, 2'-6' | 1 | $80.00 | $80.00 |
| 0553 | LADDER, STEP, 2'-6' | 1 | $80.00 | $80.00 |
| 0560 | LADDER, STEP, 2'-6' | 1 | $80.00 | $80.00 |
| 0560 | LADDER, STEP, 2'-6' | 1 | $80.00 | $80.00 |
| 0560 | LADDER, STEP, 2'-6' | 1 | $80.00 | $80.00 |
| 0560 | LADDER, STEP, 2'-6' | 1 | $80.00 | $80.00 |
| 0560 | LADDER, STEP, 2'-6' | 1 | $80.00 | $80.00 |
| 0560 | LADDER, STEP, 2'-6' | 1 | $80.00 | $80.00 |
| 0560 | LADDER, STEP, 2'-6' | 1 | $80.00 | $80.00 |
| 0560 | LADDER, STEP, 2'-6' | 1 | $80.00 | $80.00 |
| 0560 | LADDER, STEP, 2'-6' | 1 | $80.00 | $80.00 |
| 0570 | LADDER, STEP, 2'-6' | 2 | $151.00 | $302.00 |
| 0576 | LADDER, STEP, 2'-6' | 1 | $80.00 | $80.00 |
| 0576 | LADDER, STEP, 2'-6' | 1 | $80.00 | $80.00 |
| 0576 | LADDER, STEP, 2'-6' | 1 | $80.00 | $80.00 |
| 0576 | LADDER, STEP, 2'-6' | 1 | $80.00 | $80.00 |
| 0576 | LADDER, STEP, 2'-6' | 1 | $80.00 | $80.00 |
| 0581 | LADDER, STEP, 2'-6' | 2 | $80.00 | $160.00 |
| 0581 | LADDER, STEP, 2'-6' | 1 | $80.00 | $80.00 |
| 0587 | LADDER, STEP, 2'-6' | 2 | $80.00 | $160.00 |
| 3101 | LADDER, STEP, 2'-6' | 1 | $80.00 | $80.00 |
| 3101 | LADDER, STEP, 2'-6' | 1 | $80.00 | $80.00 |
| 0210 | LADDER, STEP, 8'-14' | 1 | $250.00 | $250.00 |
| 0499 | LADDER, STEP, 8'-14' | 1 | $250.00 | $250.00 |
| 0503 | LADDER, STEP, 8'-14' | 1 | $250.00 | $250.00 |
| 0503 | LADDER, STEP, 8'-14' | 1 | $250.00 | $250.00 |
| 0503 | LADDER, STEP, 8'-14' | 1 | $250.00 | $250.00 |
| 0509 | LADDER, STEP, 8'-14' | 1 | $250.00 | $250.00 |
| 0509 | LADDER, STEP, 8'-14' | 5 | $250.00 | $1,250.00 |
| 0509 | LADDER, STEP, 8'-14' | 2 | $250.00 | $500.00 |
| 0509 | LADDER, STEP, 8'-14' | 1 | $250.00 | $250.00 |
| 0541 | LADDER, STEP, 8'-14' | 2 | $250.00 | $500.00 |
| 0570 | LADDER, STEP, 8'-14' | 1 | $250.00 | $250.00 |
| 0576 | LADDER, STEP, 8'-14' | 2 | $250.00 | $500.00 |

| Department No. | Description | Qty. | Unit Cost | Total Cost |
|---|---|---|---|---|
| 0576 | LADDER, STEP, 8'-14' | 1 | $250.00 | $250.00 |
| 0576 | LADDER, STEP, 8'-14' | 1 | $250.00 | $250.00 |
| 0587 | LADDER, STEP, 8'-14' | 2 | $250.00 | $500.00 |
| 0882 | LADDER, STEP, 8'-14' | 1 | $250.00 | $250.00 |
| 0882 | LADDER, STEP, 8'-14' | 1 | $250.00 | $250.00 |
| 3106 | LADDER, STEP, 8'-14' | 1 | $250.00 | $250.00 |
| 0541 | LAMINATOR, 25"-27" | 1 | $1,650.00 | $1,650.00 |
| 0452 | LAMINATOR, DESKTOP | 1 | $150.00 | $150.00 |
| 0497 | LAMINATOR, DESKTOP | 1 | $150.00 | $150.00 |
| 0540 | LAMINATOR, DESKTOP | 2 | $150.00 | $300.00 |
| 0560 | LAMINATOR, DESKTOP | 3 | $150.00 | $450.00 |
| 0587 | LAMINATOR, DESKTOP | 1 | $150.00 | $150.00 |
| 0440 | LAMP, FLOOR | 1 | $100.00 | $100.00 |
| 0440 | LAMP, FLOOR | 1 | $100.00 | $100.00 |
| 0630 | LAMP, FLOOR | 1 | $100.00 | $100.00 |
| 0553 | LAMP, TABLE | 1 | $75.00 | $75.00 |
| 0581 | LANTERN/FLOODLIGHT, LED | 1 | $320.00 | $320.00 |
| 0540 | LARYNGOSCOPE, VIDEO, PORTABLE | 1 | $1,490.00 | $1,490.00 |
| 0540 | LARYNGOSCOPE, VIDEO, PORTABLE | 1 | $1,490.00 | $1,490.00 |
| 0540 | LARYNGOSCOPE, VIDEO, PORTABLE | 1 | $1,490.00 | $1,490.00 |
| 0540 | LARYNGOSCOPE, VIDEO, PORTABLE | 1 | $1,490.00 | $1,490.00 |
| 0540 | LARYNGOSCOPE, VIDEO, PORTABLE | 1 | $1,490.00 | $1,490.00 |
| 0540 | LARYNGOSCOPE, VIDEO, PORTABLE | 1 | $1,490.00 | $1,490.00 |
| 0540 | LARYNGOSCOPE, VIDEO, PORTABLE | 1 | $1,490.00 | $1,490.00 |
| 0540 | LARYNGOSCOPE, VIDEO, PORTABLE | 1 | $1,490.00 | $1,490.00 |
| 1000 | LARYNGOSCOPE, VIDEO, PORTABLE | 1 | $1,490.00 | $1,490.00 |
| 1000 | LARYNGOSCOPE, VIDEO, PORTABLE | 1 | $1,490.00 | $1,490.00 |
| 1000 | LARYNGOSCOPE, VIDEO, PORTABLE | 1 | $1,490.00 | $1,490.00 |
| 0882 | LATHE, DISC/DRUM | 1 | $6,830.00 | $6,830.00 |
| 0560 | LAUNCHER, NON-LETHAL, TACTICAL | 1 | $1,019.04 | $1,019.04 |
| 0560 | LAUNCHER, NON-LETHAL, TACTICAL | 1 | $1,019.04 | $1,019.04 |
| 0560 | LAUNCHER, NON-LETHAL, TACTICAL | 1 | $1,019.04 | $1,019.04 |
| 0560 | LAUNCHER, NON-LETHAL, TACTICAL | 1 | $2,851.51 | $2,851.51 |
| 0560 | LAUNCHER, NON-LETHAL, TACTICAL | 1 | $2,851.51 | $2,851.51 |
| 0210 | LEAF BLOWER | 6 | $200.00 | $1,200.00 |
| 0570 | LEAF BLOWER | 1 | $200.00 | $200.00 |
| 3101 | LEAF BLOWER | 2 | $200.00 | $400.00 |
| 3101 | LEAF BLOWER | 1 | $200.00 | $200.00 |
| 3106 | LEAF BLOWER | 1 | $200.00 | $200.00 |
| 3106 | LEAF BLOWER | 1 | $200.00 | $200.00 |
| 3107 | LEAF BLOWER | 1 | $200.00 | $200.00 |
| 3103 | LEAF BLOWER, SELF-PROPELLED | 1 | $1,930.00 | $1,930.00 |
| 3106 | LEAF BLOWER, SELF-PROPELLED | 1 | $1,930.00 | $1,930.00 |
| 0581 | LEAK CONTROL KIT, HAZ-MAT | 7 | $625.00 | $4,375.00 |
| 0215 | LECTERN W/ SOUND, PORTABLE | 1 | $200.00 | $200.00 |
| 0213 | LECTERN, FLOOR | 1 | $58.00 | $58.00 |
| 0425 | LECTERN, FLOOR | 1 | $58.00 | $58.00 |
| 0427 | LECTERN, FLOOR | 2 | $58.00 | $116.00 |
| 0428 | LECTERN, FLOOR | 1 | $58.00 | $58.00 |
| 0436 | LECTERN, FLOOR | 1 | $58.00 | $58.00 |
| 0437 | LECTERN, FLOOR | 1 | $58.00 | $58.00 |
| 0438 | LECTERN, FLOOR | 1 | $58.00 | $58.00 |
| 0439 | LECTERN, FLOOR | 1 | $58.00 | $58.00 |
| 0441 | LECTERN, FLOOR | 1 | $58.00 | $58.00 |
| 0452 | LECTERN, FLOOR | 1 | $58.00 | $58.00 |
| 0454 | LECTERN, FLOOR | 1 | $58.00 | $58.00 |
| 0475 | LECTERN, FLOOR | 1 | $58.00 | $58.00 |
| 0475 | LECTERN, FLOOR | 1 | $58.00 | $58.00 |
| 0494 | LECTERN, FLOOR | 1 | $58.00 | $58.00 |
| 0494 | LECTERN, FLOOR | 1 | $58.00 | $58.00 |

| Department No. | Description | Qty. | Unit Cost | Total Cost |
|---|---|---|---|---|
| 0499 | LECTERN, FLOOR | 1 | $58.00 | $58.00 |
| 0540 | LECTERN, FLOOR | 1 | $58.00 | $58.00 |
| 0541 | LECTERN, FLOOR | 1 | $58.00 | $58.00 |
| 0551 | LECTERN, FLOOR | 1 | $58.00 | $58.00 |
| 0560 | LECTERN, FLOOR | 1 | $58.00 | $58.00 |
| 0560 | LECTERN, FLOOR | 1 | $58.00 | $58.00 |
| 0560 | LECTERN, FLOOR | 1 | $58.00 | $58.00 |
| 0560 | LECTERN, FLOOR | 1 | $58.00 | $58.00 |
| 0560 | LECTERN, FLOOR | 1 | $58.00 | $58.00 |
| 0560 | LECTERN, FLOOR | 1 | $58.00 | $58.00 |
| 0560 | LECTERN, FLOOR | 1 | $58.00 | $58.00 |
| 0570 | LECTERN, FLOOR | 1 | $58.00 | $58.00 |
| 3106 | LECTERN, FLOOR | 1 | $58.00 | $58.00 |
| 3106 | LECTERN, FLOOR | 1 | $58.00 | $58.00 |
| 0438 | LECTERN, SOUND | 1 | $445.00 | $445.00 |
| 0540 | LECTERN, SOUND | 1 | $445.00 | $445.00 |
| 0560 | LECTERN, SOUND | 1 | $445.00 | $445.00 |
| 0440 | LECTERN, TABLETOP | 1 | $55.00 | $55.00 |
| 0452 | LECTERN, TABLETOP | 2 | $55.00 | $110.00 |
| 0554 | LECTERN, W/ OVERHEAD PROJECTOR SHELF | 1 | $475.00 | $475.00 |
| 0560 | LENS, CAMERA, 360 DEGREE | 1 | $3,900.00 | $3,900.00 |
| 0560 | LENS, CAMERA, DIGITAL, ZOOM-WIDE ANGLE | 1 | $1,400.00 | $1,400.00 |
| 0560 | LENS, CAMERA, DIGITAL, ZOOM-WIDE ANGLE | 1 | $1,400.00 | $1,400.00 |
| 0509 | LEVEL, SURVEYOR | 1 | $370.00 | $370.00 |
| 3103 | LEVEL/ TRANSIT, LASER BEACON, W/ TRIPOD | 1 | $1,695.00 | $1,695.00 |
| 3103 | LEVELER/ SCRAPER, LAND | 1 | $2,500.00 | $2,500.00 |
| 3107 | LEVELER/ SCRAPER, LAND | 1 | $2,500.00 | $2,500.00 |
| 0882 | LIFT, 2 POST, 5 TON, VEHICLE | 1 | $5,500.00 | $5,500.00 |
| 0882 | LIFT, 2 POST, 6 TON, VEHICLE | 1 | $7,001.67 | $7,001.67 |
| 0882 | LIFT, 2 POST, 9 TON, VEHICLE | 1 | $15,950.00 | $15,950.00 |
| 0882 | LIFT, 2 POST, 9 TON, VEHICLE | 1 | $16,281.67 | $16,281.67 |
| 0560 | LIFT, 4 POST, 15 TON, VEHICLE | 1 | $16,900.00 | $16,900.00 |
| 0882 | LIFT, AIR, 10 TON | 1 | $7,000.00 | $7,000.00 |
| 0210 | LIFT, BOOM, SELF-PROPELLED | 1 | $42,000.00 | $42,000.00 |
| 1000 | LIFT, HYDRAULIC, AMBULANCE COT | 1 | $23,400.00 | $23,400.00 |
| 3107 | LIFT, MATERIAL | 1 | $3,200.00 | $3,200.00 |
| 0570 | LIFT, SCISSOR | 1 | $19,900.00 | $19,900.00 |
| 3106 | LIFT, SCISSOR | 1 | $16,489.05 | $16,489.05 |
| 0503 | LIFT, VERTICAL | 1 | $10,970.00 | $10,970.00 |
| 0560 | LIGHT SOURCE, FORENSIC | 1 | $21,100.00 | $21,100.00 |
| 0560 | LIGHT SOURCE, FORENSIC | 1 | $21,100.00 | $21,100.00 |
| 0570 | LIGHT, MEDICAL EXAM | 1 | $150.00 | $150.00 |
| 0540 | LIGHT, SOFTBOX | 1 | $100.00 | $100.00 |
| 3106 | LINE MARKER, DRY | 1 | $220.00 | $220.00 |
| 0210 | LOADER, FRONT END, HYDRAULIC ATTACHMENT | 1 | $5,000.00 | $5,000.00 |
| 3106 | LOADER, FRONT END, HYDRAULIC ATTACHMENT | 1 | $3,568.50 | $3,568.50 |
| 0210 | LOADER, FRONT END, W/ BACKHOE | 1 | $81,167.00 | $81,167.00 |
| 0210 | LOADER, FRONT END, W/ BACKHOE | 1 | $78,000.00 | $78,000.00 |
| 0210 | LOADER, FRONT END, W/ BACKHOE | 1 | $117,065.30 | $117,065.30 |
| 0210 | LOADER, FRONT END, W/ BACKHOE | 1 | $125,628.00 | $125,628.00 |
| 0210 | LOADER, FRONT END, W/ BACKHOE | 1 | $108,000.00 | $108,000.00 |
| 0210 | LOADER, SKID-STEER | 1 | $51,881.00 | $51,881.00 |
| 3101 | LOADER, SKID-STEER | 1 | $66,088.61 | $66,088.61 |
| 3106 | LOADER, SKID-STEER | 1 | $47,049.12 | $47,049.12 |
| 3106 | LOADER, SKID-STEER | 1 | $41,689.80 | $41,689.80 |
| 3107 | LOADER, SKID-STEER | 1 | $38,000.00 | $38,000.00 |
| 0210 | LOADER, TRACK, COMPACT | 1 | $105,000.00 | $105,000.00 |
| 0210 | LOADER, TRACK, COMPACT | 1 | $112,000.00 | $112,000.00 |
| 3103 | LOADER, TRACK, COMPACT | 1 | $105,000.00 | $105,000.00 |
| 0210 | LOADER, TRACK, W/ RIPPER | 1 | $162,148.00 | $162,148.00 |

| Department No. | Description | Qty. | Unit Cost | Total Cost |
|---|---|---|---|---|
| 0210 | LOADER, TRACK, W/ RIPPER | 1 | $193,755.00 | $193,755.00 |
| 0210 | LOADER, TRACK, W/ RIPPER | 1 | $230,330.44 | $230,330.44 |
| 0210 | LOADER, WHEEL | 1 | $183,490.00 | $183,490.00 |
| 0210 | LOADER, WHEEL | 1 | $159,907.00 | $159,907.00 |
| 0495 | LOADER, WHEEL | 1 | $168,272.00 | $168,272.00 |
| 0882 | LOADER, WHEEL | 1 | $189,563.00 | $189,563.00 |
| 0341 | LOCKER, 3 UNIT | 1 | $200.00 | $200.00 |
| 0503 | LOCKER, 3 UNIT | 1 | $200.00 | $200.00 |
| 0545 | LOCKER, 3 UNIT | 2 | $200.00 | $400.00 |
| 0570 | LOCKER, 3 UNIT | 6 | $200.00 | $1,200.00 |
| 0570 | LOCKER, 3 UNIT | 3 | $200.00 | $600.00 |
| 0540 | LOCKER, DOUBLE UNIT | 6 | $152.00 | $912.00 |
| 0551 | LOCKER, DOUBLE UNIT | 1 | $152.00 | $152.00 |
| 0552 | LOCKER, DOUBLE UNIT | 3 | $152.00 | $456.00 |
| 0210 | LOCKER, STUDENT, DOUBLE TIER, 1-6 OPENINGS | 3 | $300.00 | $900.00 |
| 0210 | LOCKER, STUDENT, DOUBLE TIER, 2 OPENING | 4 | $300.00 | $1,200.00 |
| 0560 | LOCKER, STUDENT, SINGLE TIER, 1-6 OPENINGS | 1 | $200.00 | $200.00 |
| 3101 | LOCKER, STUDENT, SINGLE TIER, 1-6 OPENINGS | 1 | $200.00 | $200.00 |
| 0540 | LOCKER, STUDENT-SINGLE TIER, 1 OPENING | 5 | $100.00 | $500.00 |
| 0570 | LOUNGER, NURSE | 1 | $465.00 | $465.00 |
| 0576 | LOUNGER, NURSE | 1 | $465.00 | $465.00 |
| 0576 | MACHINE, FINGERPRINT COMPARISON | 1 | $500.00 | $500.00 |
| 0405 | MAGAZINE RACK | 1 | $75.00 | $75.00 |
| 0439 | MAGAZINE RACK | 1 | $75.00 | $75.00 |
| 0499 | MAGAZINE RACK | 1 | $75.00 | $75.00 |
| 0553 | MAGAZINE RACK | 1 | $75.00 | $75.00 |
| 0554 | MAGAZINE RACK | 1 | $75.00 | $75.00 |
| 0576 | MAGAZINE RACK | 1 | $75.00 | $75.00 |
| 0560 | MAGAZINE, EXPLOSIVE STORAGE, CABINET | 1 | $5,900.00 | $5,900.00 |
| 0560 | MAGAZINE, EXPLOSIVE STORAGE, TOP-OPENING | 1 | $2,550.00 | $2,550.00 |
| 0560 | MAGAZINE, EXPLOSIVE STORAGE, TOP-OPENING | 1 | $2,550.00 | $2,550.00 |
| 0560 | MANIKIN, ADULT INTUBATION | 1 | $895.00 | $895.00 |
| 0540 | MANIKIN, CPR | 1 | $920.00 | $920.00 |
| 0540 | MANIKIN, CPR, ADULT, TORSO | 14 | $120.00 | $1,680.00 |
| 0540 | MANIKIN, CPR, ADULT, TORSO | 8 | $120.00 | $960.00 |
| 0576 | MANIKIN, CPR, ADULT, TORSO | 53 | $120.00 | $6,360.00 |
| 0540 | MANIKIN, CPR, INFANT | 8 | $350.00 | $2,800.00 |
| 0540 | MANIKIN, CPR, INFANT | 4 | $350.00 | $1,400.00 |
| 0540 | MANIKIN, CPR, JUNIOR/ CHILD | 1 | $605.00 | $605.00 |
| 0540 | MANIKIN, CPR, JUNIOR/ CHILD | 1 | $605.00 | $605.00 |
| 0540 | MANIKIN, CPR, JUNIOR/ CHILD | 1 | $605.00 | $605.00 |
| 0541 | MANIKIN, CPR, JUNIOR/ CHILD | 1 | $605.00 | $605.00 |
| 0541 | MANIKIN, CPR, JUNIOR/ CHILD | 1 | $605.00 | $605.00 |
| 0541 | MANIKIN, CPR, JUNIOR/ CHILD | 1 | $605.00 | $605.00 |
| 0541 | MANIKIN, CPR, JUNIOR/ CHILD | 1 | $605.00 | $605.00 |
| 0540 | MANIKIN, INFANT | 2 | $450.00 | $900.00 |
| 0540 | MANIKIN, MEDICAL TRAINING | 1 | $2,740.00 | $2,740.00 |
| 0540 | MANIKIN, MEDICAL TRAINING | 1 | $2,740.00 | $2,740.00 |
| 0540 | MANIKIN, MEDICAL TRAINING | 1 | $2,740.00 | $2,740.00 |
| 0540 | MANIKIN, MEDICAL TRAINING | 1 | $2,740.00 | $2,740.00 |
| 0540 | MANIKIN, MEDICAL TRAINING | 1 | $2,740.00 | $2,740.00 |
| 0581 | MANIKIN, MEDICAL TRAINING | 1 | $2,740.00 | $2,740.00 |
| 0540 | MANIKIN, RESUSCITATION, INFANT | 1 | $1,740.00 | $1,740.00 |
| 0540 | MANIKIN, RESUSCITATION, INFANT | 1 | $1,740.00 | $1,740.00 |
| 0540 | MANIKINS, CPR, FAMILY PACK | 1 | $580.00 | $580.00 |
| 0540 | MANIKINS, CPR, FAMILY PACK | 1 | $580.00 | $580.00 |
| 0576 | MAP, 2 SET, U.S. & WORLD, WALL-MOUNTED | 1 | $245.00 | $245.00 |
| 0503 | MASTER CABLE & ANTENNA ANALYZER | 1 | $7,937.02 | $7,937.02 |
| 0503 | MASTER CABLE & ANTENNA ANALYZER | 1 | $30,450.00 | $30,450.00 |
| 0560 | MAT, 2' X 6' | 15 | $60.00 | $900.00 |

| Department No. | Description | Qty. | Unit Cost | Total Cost |
|---|---|---|---|---|
| 0576 | MAT, 2' X 6' | 6 | $60.00 | $360.00 |
| 0576 | MAT, 4' X 6' | 25 | $100.00 | $2,500.00 |
| 0541 | MATRIX SWITCHER, AUDIO/VIDEO | 1 | $1,095.00 | $1,095.00 |
| 0503 | MATRIX SWITCHER, DIGITAL MEDIA | 1 | $18,400.00 | $18,400.00 |
| 0503 | MATRIX SWITCHER, DIGITAL MEDIA | 1 | $18,400.00 | $18,400.00 |
| 0509 | MEASURING WHEEL | 1 | $150.00 | $150.00 |
| 0560 | MECHANIC CREEPER | 2 | $40.00 | $80.00 |
| 0570 | METAL DETECTOR, HANDHELD | 4 | $80.00 | $320.00 |
| 0570 | METAL DETECTOR, HANDHELD | 1 | $80.00 | $80.00 |
| 0570 | METAL DETECTOR, HANDHELD | 8 | $80.00 | $640.00 |
| 0570 | METAL DETECTOR, HANDHELD | 1 | $80.00 | $80.00 |
| 0570 | METAL DETECTOR, HANDHELD | 1 | $80.00 | $80.00 |
| 0503 | MICROPHONE SYSTEM, WIRELESS | 1 | $1,000.00 | $1,000.00 |
| 0503 | MICROPHONE SYSTEM, WIRELESS | 1 | $1,000.00 | $1,000.00 |
| 0503 | MICROPHONE SYSTEM, WIRELESS | 1 | $1,000.00 | $1,000.00 |
| 0503 | MICROPHONE SYSTEM, WIRELESS | 1 | $1,000.00 | $1,000.00 |
| 0503 | MICROPHONE SYSTEM, WIRELESS | 1 | $1,000.00 | $1,000.00 |
| 0503 | MICROPHONE SYSTEM, WIRELESS | 1 | $1,000.00 | $1,000.00 |
| 0400 | MICROPHONE, ALL TYPES, W/ OR W/O STAND | 1 | $100.00 | $100.00 |
| 0438 | MICROPHONE, ALL TYPES, W/ OR W/O STAND | 3 | $100.00 | $300.00 |
| 0439 | MICROPHONE, ALL TYPES, W/ OR W/O STAND | 2 | $100.00 | $200.00 |
| 0451 | MICROPHONE, ALL TYPES, W/ OR W/O STAND | 4 | $100.00 | $400.00 |
| 0454 | MICROPHONE, ALL TYPES, W/ OR W/O STAND | 3 | $100.00 | $300.00 |
| 0499 | MICROPHONE, ALL TYPES, W/ OR W/O STAND | 2 | $100.00 | $200.00 |
| 0540 | MICROPHONE, ALL TYPES, W/ OR W/O STAND | 1 | $100.00 | $100.00 |
| 0541 | MICROPHONE, ALL TYPES, W/ OR W/O STAND | 2 | $100.00 | $200.00 |
| 0541 | MICROPHONE, ALL TYPES, W/ OR W/O STAND | 1 | $100.00 | $100.00 |
| 0551 | MICROPHONE, ALL TYPES, W/ OR W/O STAND | 1 | $100.00 | $100.00 |
| 0560 | MICROPHONE, ALL TYPES, W/ OR W/O STAND | 1 | $100.00 | $100.00 |
| 0576 | MICROPHONE, ALL TYPES, W/ OR W/O STAND | 1 | $100.00 | $100.00 |
| 0581 | MICROPHONE, ALL TYPES, W/ OR W/O STAND | 1 | $100.00 | $100.00 |
| 0581 | MICROPHONE, ALL TYPES, W/ OR W/O STAND | 1 | $100.00 | $100.00 |
| 3106 | MICROPHONE, ALL TYPES, W/ OR W/O STAND | 14 | $100.00 | $1,400.00 |
| 3106 | MICROPHONE, ALL TYPES, W/ OR W/O STAND | 6 | $100.00 | $600.00 |
| 0210 | MICROWAVE OVEN | 1 | $125.00 | $125.00 |
| 0210 | MICROWAVE OVEN | 2 | $125.00 | $250.00 |
| 0210 | MICROWAVE OVEN | 1 | $125.00 | $125.00 |
| 0210 | MICROWAVE OVEN | 1 | $125.00 | $125.00 |
| 0211 | MICROWAVE OVEN | 1 | $125.00 | $125.00 |
| 0213 | MICROWAVE OVEN | 1 | $125.00 | $125.00 |
| 0214 | MICROWAVE OVEN | 1 | $125.00 | $125.00 |
| 0400 | MICROWAVE OVEN | 1 | $125.00 | $125.00 |
| 0402 | MICROWAVE OVEN | 1 | $125.00 | $125.00 |
| 0405 | MICROWAVE OVEN | 1 | $125.00 | $125.00 |
| 0438 | MICROWAVE OVEN | 1 | $125.00 | $125.00 |
| 0440 | MICROWAVE OVEN | 1 | $125.00 | $125.00 |
| 0440 | MICROWAVE OVEN | 1 | $125.00 | $125.00 |
| 0441 | MICROWAVE OVEN | 1 | $125.00 | $125.00 |
| 0450 | MICROWAVE OVEN | 1 | $125.00 | $125.00 |
| 0451 | MICROWAVE OVEN | 1 | $125.00 | $125.00 |
| 0452 | MICROWAVE OVEN | 1 | $125.00 | $125.00 |
| 0453 | MICROWAVE OVEN | 1 | $125.00 | $125.00 |
| 0475 | MICROWAVE OVEN | 2 | $125.00 | $250.00 |
| 0492 | MICROWAVE OVEN | 1 | $125.00 | $125.00 |
| 0494 | MICROWAVE OVEN | 1 | $125.00 | $125.00 |
| 0495 | MICROWAVE OVEN | 1 | $125.00 | $125.00 |
| 0495 | MICROWAVE OVEN | 2 | $125.00 | $250.00 |
| 0497 | MICROWAVE OVEN | 1 | $125.00 | $125.00 |
| 0499 | MICROWAVE OVEN | 1 | $125.00 | $125.00 |
| 0499 | MICROWAVE OVEN | 2 | $125.00 | $250.00 |

| Department No. | Description | Qty. | Unit Cost | Total Cost |
|---|---|---|---|---|
| 0499 | MICROWAVE OVEN | 1 | $125.00 | $125.00 |
| 0503 | MICROWAVE OVEN | 1 | $125.00 | $125.00 |
| 0509 | MICROWAVE OVEN | 1 | $125.00 | $125.00 |
| 0509 | MICROWAVE OVEN | 1 | $125.00 | $125.00 |
| 0540 | MICROWAVE OVEN | 2 | $125.00 | $250.00 |
| 0540 | MICROWAVE OVEN | 2 | $125.00 | $250.00 |
| 0540 | MICROWAVE OVEN | 2 | $125.00 | $250.00 |
| 0540 | MICROWAVE OVEN | 1 | $125.00 | $125.00 |
| 0540 | MICROWAVE OVEN | 1 | $125.00 | $125.00 |
| 0541 | MICROWAVE OVEN | 1 | $125.00 | $125.00 |
| 0541 | MICROWAVE OVEN | 1 | $125.00 | $125.00 |
| 0541 | MICROWAVE OVEN | 2 | $125.00 | $250.00 |
| 0545 | MICROWAVE OVEN | 2 | $125.00 | $250.00 |
| 0545 | MICROWAVE OVEN | 1 | $125.00 | $125.00 |
| 0551 | MICROWAVE OVEN | 2 | $125.00 | $250.00 |
| 0551 | MICROWAVE OVEN | 1 | $125.00 | $125.00 |
| 0552 | MICROWAVE OVEN | 1 | $125.00 | $125.00 |
| 0553 | MICROWAVE OVEN | 1 | $125.00 | $125.00 |
| 0560 | MICROWAVE OVEN | 1 | $125.00 | $125.00 |
| 0560 | MICROWAVE OVEN | 2 | $125.00 | $250.00 |
| 0560 | MICROWAVE OVEN | 1 | $125.00 | $125.00 |
| 0560 | MICROWAVE OVEN | 2 | $125.00 | $250.00 |
| 0560 | MICROWAVE OVEN | 1 | $125.00 | $125.00 |
| 0570 | MICROWAVE OVEN | 1 | $125.00 | $125.00 |
| 0570 | MICROWAVE OVEN | 4 | $125.00 | $500.00 |
| 0570 | MICROWAVE OVEN | 1 | $125.00 | $125.00 |
| 0570 | MICROWAVE OVEN | 2 | $125.00 | $250.00 |
| 0570 | MICROWAVE OVEN | 1 | $125.00 | $125.00 |
| 0570 | MICROWAVE OVEN | 1 | $125.00 | $125.00 |
| 0576 | MICROWAVE OVEN | 1 | $125.00 | $125.00 |
| 0576 | MICROWAVE OVEN | 1 | $125.00 | $125.00 |
| 0576 | MICROWAVE OVEN | 1 | $125.00 | $125.00 |
| 0576 | MICROWAVE OVEN | 1 | $125.00 | $125.00 |
| 0576 | MICROWAVE OVEN | 1 | $125.00 | $125.00 |
| 0576 | MICROWAVE OVEN | 1 | $125.00 | $125.00 |
| 0576 | MICROWAVE OVEN | 3 | $125.00 | $375.00 |
| 0576 | MICROWAVE OVEN | 1 | $125.00 | $125.00 |
| 0576 | MICROWAVE OVEN | 1 | $125.00 | $125.00 |
| 0576 | MICROWAVE OVEN | 1 | $125.00 | $125.00 |
| 0576 | MICROWAVE OVEN | 1 | $125.00 | $125.00 |
| 0576 | MICROWAVE OVEN | 1 | $125.00 | $125.00 |
| 0576 | MICROWAVE OVEN | 1 | $125.00 | $125.00 |
| 0581 | MICROWAVE OVEN | 1 | $125.00 | $125.00 |
| 0587 | MICROWAVE OVEN | 1 | $125.00 | $125.00 |
| 0591 | MICROWAVE OVEN | 1 | $125.00 | $125.00 |
| 0591 | MICROWAVE OVEN | 1 | $125.00 | $125.00 |
| 0591 | MICROWAVE OVEN | 1 | $125.00 | $125.00 |
| 0665 | MICROWAVE OVEN | 1 | $125.00 | $125.00 |
| 0576 | MIXER, 30 QUART | 1 | $7,500.00 | $7,500.00 |
| 0570 | MIXER, 60 QUART | 1 | $12,530.00 | $12,530.00 |
| 0570 | MIXER, 60 QUART | 1 | $12,530.00 | $12,530.00 |
| 0545 | MIXER, SOUND SYSTEM | 1 | $2,175.00 | $2,175.00 |
| 0545 | MIXER, SOUND SYSTEM | 1 | $2,175.00 | $2,175.00 |
| 0503 | MODULATOR, AUDIO/ VIDEO | 1 | $995.00 | $995.00 |
| 0503 | MODULATOR, AUDIO/ VIDEO | 1 | $995.00 | $995.00 |
| 0503 | MODULATOR, AUDIO/ VIDEO | 1 | $995.00 | $995.00 |
| 0503 | MODULATOR, AUDIO/ VIDEO | 1 | $995.00 | $995.00 |
| 0503 | MODULATOR, AUDIO/ VIDEO | 1 | $995.00 | $995.00 |
| 0503 | MODULATOR, AUDIO/ VIDEO | 1 | $995.00 | $995.00 |
| 0503 | MODULATOR, AUDIO/ VIDEO | 1 | $995.00 | $995.00 |

| Department No. | Description | Qty. | Unit Cost | Total Cost |
|---|---|---|---|---|
| 0503 | MODULATOR, AUDIO/ VIDEO | 1 | $995.00 | $995.00 |
| 0503 | MODULATOR, AUDIO/ VIDEO | 1 | $995.00 | $995.00 |
| 0503 | MODULATOR, AUDIO/ VIDEO | 1 | $995.00 | $995.00 |
| 0503 | MODULATOR, AUDIO/ VIDEO | 1 | $995.00 | $995.00 |
| 0503 | MODULATOR, AUDIO/ VIDEO | 1 | $995.00 | $995.00 |
| 0503 | MODULATOR, AUDIO/ VIDEO | 1 | $995.00 | $995.00 |
| 0503 | MODULATOR, AUDIO/ VIDEO | 1 | $995.00 | $995.00 |
| 0503 | MODULATOR, AUDIO/ VIDEO | 1 | $995.00 | $995.00 |
| 0503 | MODULATOR, AUDIO/ VIDEO | 1 | $995.00 | $995.00 |
| 0503 | MODULATOR, AUDIO/ VIDEO | 1 | $995.00 | $995.00 |
| 0503 | MODULATOR, AUDIO/ VIDEO | 1 | $995.00 | $995.00 |
| 0503 | MODULATOR, AUDIO/ VIDEO | 1 | $995.00 | $995.00 |
| 0503 | MODULATOR, AUDIO/ VIDEO | 1 | $995.00 | $995.00 |
| 0503 | MODULATOR, AUDIO/ VIDEO | 1 | $995.00 | $995.00 |
| 0403 | MONEY COUNTER, ELECTRIC, HIGH SPEED | 1 | $2,699.59 | $2,699.59 |
| 0452 | MONEY COUNTER, ELECTRIC, HIGH SPEED | 1 | $600.00 | $600.00 |
| 0452 | MONEY COUNTER, ELECTRIC, HIGH SPEED | 1 | $600.00 | $600.00 |
| 0453 | MONEY COUNTER, ELECTRIC, HIGH SPEED | 1 | $2,516.69 | $2,516.69 |
| 0453 | MONEY COUNTER, ELECTRIC, HIGH SPEED | 1 | $2,516.69 | $2,516.69 |
| 0453 | MONEY COUNTER, ELECTRIC, HIGH SPEED | 1 | $2,860.84 | $2,860.84 |
| 0497 | MONEY COUNTER, ELECTRIC, HIGH SPEED | 1 | $6,433.00 | $6,433.00 |
| 0499 | MONEY COUNTER, ELECTRIC, HIGH SPEED | 1 | $3,244.11 | $3,244.11 |
| 0499 | MONEY COUNTER, ELECTRIC, HIGH SPEED | 1 | $2,198.70 | $2,198.70 |
| 0499 | MONEY COUNTER, ELECTRIC, HIGH SPEED | 1 | $2,737.55 | $2,737.55 |
| 0499 | MONEY COUNTER, ELECTRIC, HIGH SPEED | 1 | $3,902.98 | $3,902.98 |
| 0499 | MONEY COUNTER, ELECTRIC, HIGH SPEED | 1 | $2,505.68 | $2,505.68 |
| 0499 | MONEY COUNTER, ELECTRIC, HIGH SPEED | 1 | $2,729.81 | $2,729.81 |
| 0499 | MONEY COUNTER, ELECTRIC, HIGH SPEED | 1 | $2,198.70 | $2,198.70 |
| 0499 | MONEY COUNTER, ELECTRIC, HIGH SPEED | 1 | $2,198.70 | $2,198.70 |
| 0499 | MONEY COUNTER, ELECTRIC, HIGH SPEED | 1 | $2,198.70 | $2,198.70 |
| 0499 | MONEY COUNTER, ELECTRIC, HIGH SPEED | 1 | $2,722.93 | $2,722.93 |
| 0551 | MONEY COUNTER, ELECTRIC, HIGH SPEED | 1 | $600.00 | $600.00 |
| 3107 | MONEY COUNTER, ELECTRIC, HIGH SPEED | 1 | $600.00 | $600.00 |
| 0210 | MONITOR, 15"-29" | 2 | $200.00 | $400.00 |
| 0210 | MONITOR, 15"-29" | 1 | $200.00 | $200.00 |
| 0210 | MONITOR, 15"-29" | 1 | $200.00 | $200.00 |
| 0210 | MONITOR, 15"-29" | 1 | $200.00 | $200.00 |
| 0210 | MONITOR, 15"-29" | 1 | $200.00 | $200.00 |
| 0210 | MONITOR, 15"-29" | 2 | $200.00 | $400.00 |
| 0210 | MONITOR, 15"-29" | 2 | $200.00 | $400.00 |
| 0210 | MONITOR, 15"-29" | 1 | $200.00 | $200.00 |
| 0210 | MONITOR, 15"-29" | 1 | $200.00 | $200.00 |
| 0210 | MONITOR, 15"-29" | 1 | $200.00 | $200.00 |
| 0210 | MONITOR, 15"-29" | 1 | $200.00 | $200.00 |
| 0210 | MONITOR, 15"-29" | 1 | $200.00 | $200.00 |
| 0210 | MONITOR, 15"-29" | 1 | $200.00 | $200.00 |
| 0210 | MONITOR, 15"-29" | 1 | $200.00 | $200.00 |
| 0210 | MONITOR, 15"-29" | 1 | $200.00 | $200.00 |
| 0210 | MONITOR, 15"-29" | 2 | $200.00 | $400.00 |
| 0210 | MONITOR, 15"-29" | 1 | $200.00 | $200.00 |
| 0210 | MONITOR, 15"-29" | 1 | $200.00 | $200.00 |
| 0210 | MONITOR, 15"-29" | 1 | $200.00 | $200.00 |
| 0210 | MONITOR, 15"-29" | 1 | $200.00 | $200.00 |
| 0210 | MONITOR, 15"-29" | 1 | $200.00 | $200.00 |
| 0210 | MONITOR, 15"-29" | 2 | $200.00 | $400.00 |
| 0210 | MONITOR, 15"-29" | 1 | $200.00 | $200.00 |
| 0211 | MONITOR, 15"-29" | 2 | $200.00 | $400.00 |
| 0211 | MONITOR, 15"-29" | 1 | $200.00 | $200.00 |
| 0212 | MONITOR, 15"-29" | 1 | $200.00 | $200.00 |
| 0213 | MONITOR, 15"-29" | 1 | $200.00 | $200.00 |

| Department No. | Description | Qty. | Unit Cost | Total Cost |
|---|---|---|---|---|
| 0215 | MONITOR, 15"-29" | 2 | $200.00 | $400.00 |
| 0215 | MONITOR, 15"-29" | 1 | $200.00 | $200.00 |
| 0215 | MONITOR, 15"-29" | 1 | $200.00 | $200.00 |
| 0215 | MONITOR, 15"-29" | 1 | $200.00 | $200.00 |
| 0215 | MONITOR, 15"-29" | 1 | $200.00 | $200.00 |
| 0341 | MONITOR, 15"-29" | 1 | $200.00 | $200.00 |
| 0341 | MONITOR, 15"-29" | 2 | $200.00 | $400.00 |
| 0341 | MONITOR, 15"-29" | 1 | $200.00 | $200.00 |
| 0341 | MONITOR, 15"-29" | 2 | $200.00 | $400.00 |
| 0341 | MONITOR, 15"-29" | 1 | $200.00 | $200.00 |
| 0400 | MONITOR, 15"-29" | 2 | $200.00 | $400.00 |
| 0400 | MONITOR, 15"-29" | 1 | $200.00 | $200.00 |
| 0400 | MONITOR, 15"-29" | 1 | $200.00 | $200.00 |
| 0400 | MONITOR, 15"-29" | 2 | $200.00 | $400.00 |
| 0402 | MONITOR, 15"-29" | 2 | $200.00 | $400.00 |
| 0402 | MONITOR, 15"-29" | 2 | $200.00 | $400.00 |
| 0402 | MONITOR, 15"-29" | 2 | $200.00 | $400.00 |
| 0402 | MONITOR, 15"-29" | 1 | $200.00 | $200.00 |
| 0402 | MONITOR, 15"-29" | 2 | $200.00 | $400.00 |
| 0402 | MONITOR, 15"-29" | 2 | $200.00 | $400.00 |
| 0402 | MONITOR, 15"-29" | 2 | $200.00 | $400.00 |
| 0402 | MONITOR, 15"-29" | 1 | $200.00 | $200.00 |
| 0402 | MONITOR, 15"-29" | 2 | $200.00 | $400.00 |
| 0402 | MONITOR, 15"-29" | 2 | $200.00 | $400.00 |
| 0402 | MONITOR, 15"-29" | 1 | $200.00 | $200.00 |
| 0402 | MONITOR, 15"-29" | 2 | $200.00 | $400.00 |
| 0402 | MONITOR, 15"-29" | 2 | $200.00 | $400.00 |
| 0402 | MONITOR, 15"-29" | 2 | $200.00 | $400.00 |
| 0403 | MONITOR, 15"-29" | 1 | $200.00 | $200.00 |
| 0403 | MONITOR, 15"-29" | 5 | $200.00 | $1,000.00 |
| 0403 | MONITOR, 15"-29" | 9 | $200.00 | $1,800.00 |
| 0403 | MONITOR, 15"-29" | 2 | $200.00 | $400.00 |
| 0404 | MONITOR, 15"-29" | 1 | $200.00 | $200.00 |
| 0404 | MONITOR, 15"-29" | 4 | $200.00 | $800.00 |
| 0404 | MONITOR, 15"-29" | 1 | $200.00 | $200.00 |
| 0404 | MONITOR, 15"-29" | 3 | $200.00 | $600.00 |
| 0405 | MONITOR, 15"-29" | 1 | $200.00 | $200.00 |
| 0405 | MONITOR, 15"-29" | 1 | $200.00 | $200.00 |
| 0405 | MONITOR, 15"-29" | 2 | $200.00 | $400.00 |
| 0405 | MONITOR, 15"-29" | 2 | $200.00 | $400.00 |
| 0405 | MONITOR, 15"-29" | 2 | $200.00 | $400.00 |
| 0405 | MONITOR, 15"-29" | 1 | $200.00 | $200.00 |
| 0405 | MONITOR, 15"-29" | 2 | $200.00 | $400.00 |
| 0425 | MONITOR, 15"-29" | 2 | $200.00 | $400.00 |
| 0428 | MONITOR, 15"-29" | 1 | $200.00 | $200.00 |
| 0436 | MONITOR, 15"-29" | 2 | $200.00 | $400.00 |
| 0436 | MONITOR, 15"-29" | 2 | $200.00 | $400.00 |
| 0436 | MONITOR, 15"-29" | 1 | $200.00 | $200.00 |
| 0437 | MONITOR, 15"-29" | 1 | $200.00 | $200.00 |
| 0437 | MONITOR, 15"-29" | 1 | $200.00 | $200.00 |
| 0438 | MONITOR, 15"-29" | 2 | $200.00 | $400.00 |
| 0439 | MONITOR, 15"-29" | 2 | $200.00 | $400.00 |
| 0440 | MONITOR, 15"-29" | 2 | $200.00 | $400.00 |
| 0440 | MONITOR, 15"-29" | 2 | $200.00 | $400.00 |
| 0440 | MONITOR, 15"-29" | 2 | $200.00 | $400.00 |
| 0440 | MONITOR, 15"-29" | 2 | $200.00 | $400.00 |
| 0440 | MONITOR, 15"-29" | 2 | $200.00 | $400.00 |
| 0440 | MONITOR, 15"-29" | 2 | $200.00 | $400.00 |
| 0440 | MONITOR, 15"-29" | 1 | $200.00 | $200.00 |
| 0440 | MONITOR, 15"-29" | 1 | $200.00 | $200.00 |

| Department No. | Description | Qty. | Unit Cost | Total Cost |
|---|---|---|---|---|
| 0440 | MONITOR, 15"-29" | 4 | $200.00 | $800.00 |
| 0440 | MONITOR, 15"-29" | 1 | $200.00 | $200.00 |
| 0440 | MONITOR, 15"-29" | 1 | $200.00 | $200.00 |
| 0440 | MONITOR, 15"-29" | 1 | $200.00 | $200.00 |
| 0440 | MONITOR, 15"-29" | 1 | $200.00 | $200.00 |
| 0440 | MONITOR, 15"-29" | 1 | $200.00 | $200.00 |
| 0440 | MONITOR, 15"-29" | 1 | $200.00 | $200.00 |
| 0440 | MONITOR, 15"-29" | 1 | $200.00 | $200.00 |
| 0440 | MONITOR, 15"-29" | 2 | $200.00 | $400.00 |
| 0440 | MONITOR, 15"-29" | 1 | $200.00 | $200.00 |
| 0440 | MONITOR, 15"-29" | 3 | $200.00 | $600.00 |
| 0440 | MONITOR, 15"-29" | 2 | $200.00 | $400.00 |
| 0440 | MONITOR, 15"-29" | 2 | $200.00 | $400.00 |
| 0440 | MONITOR, 15"-29" | 2 | $200.00 | $400.00 |
| 0440 | MONITOR, 15"-29" | 2 | $200.00 | $400.00 |
| 0440 | MONITOR, 15"-29" | 1 | $200.00 | $200.00 |
| 0441 | MONITOR, 15"-29" | 1 | $200.00 | $200.00 |
| 0450 | MONITOR, 15"-29" | 1 | $200.00 | $200.00 |
| 0450 | MONITOR, 15"-29" | 33 | $200.00 | $6,600.00 |
| 0450 | MONITOR, 15"-29" | 1 | $200.00 | $200.00 |
| 0450 | MONITOR, 15"-29" | 1 | $200.00 | $200.00 |
| 0451 | MONITOR, 15"-29" | 3 | $200.00 | $600.00 |
| 0451 | MONITOR, 15"-29" | 1 | $200.00 | $200.00 |
| 0451 | MONITOR, 15"-29" | 6 | $200.00 | $1,200.00 |
| 0451 | MONITOR, 15"-29" | 4 | $200.00 | $800.00 |
| 0451 | MONITOR, 15"-29" | 12 | $200.00 | $2,400.00 |
| 0451 | MONITOR, 15"-29" | 1 | $200.00 | $200.00 |
| 0451 | MONITOR, 15"-29" | 1 | $200.00 | $200.00 |
| 0452 | MONITOR, 15"-29" | 3 | $200.00 | $600.00 |
| 0452 | MONITOR, 15"-29" | 1 | $200.00 | $200.00 |
| 0452 | MONITOR, 15"-29" | 1 | $200.00 | $200.00 |
| 0452 | MONITOR, 15"-29" | 1 | $200.00 | $200.00 |
| 0452 | MONITOR, 15"-29" | 1 | $200.00 | $200.00 |
| 0453 | MONITOR, 15"-29" | 1 | $200.00 | $200.00 |
| 0453 | MONITOR, 15"-29" | 2 | $200.00 | $400.00 |
| 0453 | MONITOR, 15"-29" | 11 | $200.00 | $2,200.00 |
| 0453 | MONITOR, 15"-29" | 1 | $200.00 | $200.00 |
| 0453 | MONITOR, 15"-29" | 1 | $200.00 | $200.00 |
| 0453 | MONITOR, 15"-29" | 3 | $200.00 | $600.00 |
| 0453 | MONITOR, 15"-29" | 2 | $200.00 | $400.00 |
| 0453 | MONITOR, 15"-29" | 4 | $200.00 | $800.00 |
| 0454 | MONITOR, 15"-29" | 1 | $200.00 | $200.00 |
| 0454 | MONITOR, 15"-29" | 2 | $200.00 | $400.00 |
| 0454 | MONITOR, 15"-29" | 5 | $200.00 | $1,000.00 |
| 0454 | MONITOR, 15"-29" | 1 | $200.00 | $200.00 |
| 0454 | MONITOR, 15"-29" | 1 | $200.00 | $200.00 |
| 0454 | MONITOR, 15"-29" | 1 | $200.00 | $200.00 |
| 0454 | MONITOR, 15"-29" | 1 | $200.00 | $200.00 |
| 0475 | MONITOR, 15"-29" | 7 | $200.00 | $1,400.00 |
| 0475 | MONITOR, 15"-29" | 2 | $200.00 | $400.00 |
| 0475 | MONITOR, 15"-29" | 1 | $200.00 | $200.00 |
| 0475 | MONITOR, 15"-29" | 2 | $200.00 | $400.00 |
| 0475 | MONITOR, 15"-29" | 2 | $200.00 | $400.00 |
| 0475 | MONITOR, 15"-29" | 2 | $200.00 | $400.00 |
| 0475 | MONITOR, 15"-29" | 2 | $200.00 | $400.00 |
| 0475 | MONITOR, 15"-29" | 11 | $200.00 | $2,200.00 |
| 0475 | MONITOR, 15"-29" | 2 | $200.00 | $400.00 |
| 0475 | MONITOR, 15"-29" | 1 | $200.00 | $200.00 |
| 0475 | MONITOR, 15"-29" | 2 | $200.00 | $400.00 |
| 0475 | MONITOR, 15"-29" | 2 | $200.00 | $400.00 |

| Department No. | Description | Qty. | Unit Cost | Total Cost |
|---|---|---|---|---|
| 0475 | MONITOR, 15"-29" | 1 | $200.00 | $200.00 |
| 0475 | MONITOR, 15"-29" | 2 | $200.00 | $400.00 |
| 0475 | MONITOR, 15"-29" | 2 | $200.00 | $400.00 |
| 0475 | MONITOR, 15"-29" | 2 | $200.00 | $400.00 |
| 0475 | MONITOR, 15"-29" | 1 | $200.00 | $200.00 |
| 0475 | MONITOR, 15"-29" | 2 | $200.00 | $400.00 |
| 0475 | MONITOR, 15"-29" | 1 | $200.00 | $200.00 |
| 0475 | MONITOR, 15"-29" | 2 | $200.00 | $400.00 |
| 0475 | MONITOR, 15"-29" | 2 | $200.00 | $400.00 |
| 0475 | MONITOR, 15"-29" | 2 | $200.00 | $400.00 |
| 0475 | MONITOR, 15"-29" | 3 | $200.00 | $600.00 |
| 0475 | MONITOR, 15"-29" | 4 | $200.00 | $800.00 |
| 0475 | MONITOR, 15"-29" | 3 | $200.00 | $600.00 |
| 0475 | MONITOR, 15"-29" | 4 | $200.00 | $800.00 |
| 0492 | MONITOR, 15"-29" | 52 | $200.00 | $10,400.00 |
| 0492 | MONITOR, 15"-29" | 9 | $200.00 | $1,800.00 |
| 0492 | MONITOR, 15"-29" | 3 | $200.00 | $600.00 |
| 0494 | MONITOR, 15"-29" | 2 | $200.00 | $400.00 |
| 0494 | MONITOR, 15"-29" | 2 | $200.00 | $400.00 |
| 0494 | MONITOR, 15"-29" | 2 | $200.00 | $400.00 |
| 0494 | MONITOR, 15"-29" | 2 | $200.00 | $400.00 |
| 0494 | MONITOR, 15"-29" | 2 | $200.00 | $400.00 |
| 0494 | MONITOR, 15"-29" | 2 | $200.00 | $400.00 |
| 0494 | MONITOR, 15"-29" | 2 | $200.00 | $400.00 |
| 0494 | MONITOR, 15"-29" | 2 | $200.00 | $400.00 |
| 0494 | MONITOR, 15"-29" | 2 | $200.00 | $400.00 |
| 0494 | MONITOR, 15"-29" | 2 | $200.00 | $400.00 |
| 0494 | MONITOR, 15"-29" | 2 | $200.00 | $400.00 |
| 0494 | MONITOR, 15"-29" | 2 | $200.00 | $400.00 |
| 0495 | MONITOR, 15"-29" | 1 | $200.00 | $200.00 |
| 0495 | MONITOR, 15"-29" | 2 | $200.00 | $400.00 |
| 0495 | MONITOR, 15"-29" | 2 | $200.00 | $400.00 |
| 0495 | MONITOR, 15"-29" | 2 | $200.00 | $400.00 |
| 0495 | MONITOR, 15"-29" | 2 | $200.00 | $400.00 |
| 0495 | MONITOR, 15"-29" | 1 | $200.00 | $200.00 |
| 0495 | MONITOR, 15"-29" | 1 | $200.00 | $200.00 |
| 0495 | MONITOR, 15"-29" | 1 | $200.00 | $200.00 |
| 0495 | MONITOR, 15"-29" | 2 | $200.00 | $400.00 |
| 0495 | MONITOR, 15"-29" | 2 | $200.00 | $400.00 |
| 0495 | MONITOR, 15"-29" | 7 | $200.00 | $1,400.00 |
| 0495 | MONITOR, 15"-29" | 6 | $200.00 | $1,200.00 |
| 0495 | MONITOR, 15"-29" | 2 | $200.00 | $400.00 |
| 0495 | MONITOR, 15"-29" | 1 | $200.00 | $200.00 |
| 0495 | MONITOR, 15"-29" | 2 | $200.00 | $400.00 |
| 0495 | MONITOR, 15"-29" | 1 | $200.00 | $200.00 |
| 0495 | MONITOR, 15"-29" | 1 | $200.00 | $200.00 |
| 0495 | MONITOR, 15"-29" | 1 | $200.00 | $200.00 |
| 0497 | MONITOR, 15"-29" | 11 | $200.00 | $2,200.00 |
| 0497 | MONITOR, 15"-29" | 3 | $200.00 | $600.00 |
| 0497 | MONITOR, 15"-29" | 1 | $200.00 | $200.00 |
| 0497 | MONITOR, 15"-29" | 1 | $200.00 | $200.00 |
| 0497 | MONITOR, 15"-29" | 2 | $200.00 | $400.00 |
| 0499 | MONITOR, 15"-29" | 2 | $200.00 | $400.00 |
| 0499 | MONITOR, 15"-29" | 1 | $200.00 | $200.00 |
| 0499 | MONITOR, 15"-29" | 1 | $200.00 | $200.00 |
| 0499 | MONITOR, 15"-29" | 1 | $200.00 | $200.00 |
| 0499 | MONITOR, 15"-29" | 1 | $200.00 | $200.00 |
| 0499 | MONITOR, 15"-29" | 1 | $200.00 | $200.00 |
| 0499 | MONITOR, 15"-29" | 1 | $200.00 | $200.00 |
| 0499 | MONITOR, 15"-29" | 12 | $200.00 | $2,400.00 |
| 0499 | MONITOR, 15"-29" | 1 | $200.00 | $200.00 |

| Department No. | Description | Qty. | Unit Cost | Total Cost |
|---|---|---|---|---|
| 0499 | MONITOR, 15"-29" | 4 | $200.00 | $800.00 |
| 0499 | MONITOR, 15"-29" | 1 | $200.00 | $200.00 |
| 0499 | MONITOR, 15"-29" | 1 | $200.00 | $200.00 |
| 0499 | MONITOR, 15"-29" | 8 | $200.00 | $1,600.00 |
| 0503 | MONITOR, 15"-29" | 1 | $200.00 | $200.00 |
| 0503 | MONITOR, 15"-29" | 1 | $200.00 | $200.00 |
| 0503 | MONITOR, 15"-29" | 8 | $200.00 | $1,600.00 |
| 0503 | MONITOR, 15"-29" | 1 | $200.00 | $200.00 |
| 0503 | MONITOR, 15"-29" | 1 | $200.00 | $200.00 |
| 0503 | MONITOR, 15"-29" | 1 | $200.00 | $200.00 |
| 0503 | MONITOR, 15"-29" | 1 | $200.00 | $200.00 |
| 0503 | MONITOR, 15"-29" | 1 | $200.00 | $200.00 |
| 0503 | MONITOR, 15"-29" | 1 | $200.00 | $200.00 |
| 0503 | MONITOR, 15"-29" | 20 | $200.00 | $4,000.00 |
| 0503 | MONITOR, 15"-29" | 1 | $200.00 | $200.00 |
| 0503 | MONITOR, 15"-29" | 2 | $200.00 | $400.00 |
| 0503 | MONITOR, 15"-29" | 1 | $200.00 | $200.00 |
| 0503 | MONITOR, 15"-29" | 1 | $200.00 | $200.00 |
| 0509 | MONITOR, 15"-29" | 1 | $200.00 | $200.00 |
| 0509 | MONITOR, 15"-29" | 1 | $200.00 | $200.00 |
| 0509 | MONITOR, 15"-29" | 1 | $200.00 | $200.00 |
| 0509 | MONITOR, 15"-29" | 1 | $200.00 | $200.00 |
| 0509 | MONITOR, 15"-29" | 1 | $200.00 | $200.00 |
| 0509 | MONITOR, 15"-29" | 2 | $200.00 | $400.00 |
| 0509 | MONITOR, 15"-29" | 2 | $200.00 | $400.00 |
| 0509 | MONITOR, 15"-29" | 4 | $200.00 | $800.00 |
| 0509 | MONITOR, 15"-29" | 5 | $200.00 | $1,000.00 |
| 0509 | MONITOR, 15"-29" | 1 | $200.00 | $200.00 |
| 0509 | MONITOR, 15"-29" | 1 | $200.00 | $200.00 |
| 0509 | MONITOR, 15"-29" | 2 | $200.00 | $400.00 |
| 0510 | MONITOR, 15"-29" | 3 | $200.00 | $600.00 |
| 0510 | MONITOR, 15"-29" | 1 | $200.00 | $200.00 |
| 0510 | MONITOR, 15"-29" | 1 | $200.00 | $200.00 |
| 0510 | MONITOR, 15"-29" | 1 | $200.00 | $200.00 |
| 0540 | MONITOR, 15"-29" | 2 | $200.00 | $400.00 |
| 0540 | MONITOR, 15"-29" | 5 | $200.00 | $1,000.00 |
| 0540 | MONITOR, 15"-29" | 2 | $200.00 | $400.00 |
| 0540 | MONITOR, 15"-29" | 1 | $200.00 | $200.00 |
| 0540 | MONITOR, 15"-29" | 2 | $200.00 | $400.00 |
| 0540 | MONITOR, 15"-29" | 2 | $200.00 | $400.00 |
| 0540 | MONITOR, 15"-29" | 2 | $200.00 | $400.00 |
| 0540 | MONITOR, 15"-29" | 2 | $200.00 | $400.00 |
| 0540 | MONITOR, 15"-29" | 2 | $200.00 | $400.00 |
| 0540 | MONITOR, 15"-29" | 2 | $200.00 | $400.00 |
| 0540 | MONITOR, 15"-29" | 3 | $200.00 | $600.00 |
| 0540 | MONITOR, 15"-29" | 1 | $200.00 | $200.00 |
| 0540 | MONITOR, 15"-29" | 2 | $200.00 | $400.00 |
| 0540 | MONITOR, 15"-29" | 3 | $200.00 | $600.00 |
| 0540 | MONITOR, 15"-29" | 2 | $200.00 | $400.00 |
| 0540 | MONITOR, 15"-29" | 4 | $200.00 | $800.00 |
| 0540 | MONITOR, 15"-29" | 3 | $200.00 | $600.00 |
| 0540 | MONITOR, 15"-29" | 2 | $200.00 | $400.00 |
| 0540 | MONITOR, 15"-29" | 3 | $200.00 | $600.00 |
| 0540 | MONITOR, 15"-29" | 2 | $200.00 | $400.00 |
| 0540 | MONITOR, 15"-29" | 4 | $200.00 | $800.00 |
| 0540 | MONITOR, 15"-29" | 1 | $200.00 | $200.00 |
| 0540 | MONITOR, 15"-29" | 2 | $200.00 | $400.00 |
| 0540 | MONITOR, 15"-29" | 2 | $200.00 | $400.00 |
| 0540 | MONITOR, 15"-29" | 3 | $200.00 | $600.00 |
| 0540 | MONITOR, 15"-29" | 1 | $200.00 | $200.00 |

| Department No. | Description | Qty. | Unit Cost | Total Cost |
|---|---|---|---|---|
| 0540 | MONITOR, 15"-29" | 1 | $200.00 | $200.00 |
| 0540 | MONITOR, 15"-29" | 1 | $200.00 | $200.00 |
| 0540 | MONITOR, 15"-29" | 2 | $200.00 | $400.00 |
| 0540 | MONITOR, 15"-29" | 1 | $200.00 | $200.00 |
| 0540 | MONITOR, 15"-29" | 1 | $200.00 | $200.00 |
| 0541 | MONITOR, 15"-29" | 8 | $200.00 | $1,600.00 |
| 0541 | MONITOR, 15"-29" | 1 | $200.00 | $200.00 |
| 0541 | MONITOR, 15"-29" | 2 | $200.00 | $400.00 |
| 0541 | MONITOR, 15"-29" | 4 | $200.00 | $800.00 |
| 0541 | MONITOR, 15"-29" | 64 | $200.00 | $12,800.00 |
| 0542 | MONITOR, 15"-29" | 1 | $200.00 | $200.00 |
| 0542 | MONITOR, 15"-29" | 1 | $200.00 | $200.00 |
| 0542 | MONITOR, 15"-29" | 1 | $200.00 | $200.00 |
| 0542 | MONITOR, 15"-29" | 1 | $200.00 | $200.00 |
| 0545 | MONITOR, 15"-29" | 1 | $200.00 | $200.00 |
| 0545 | MONITOR, 15"-29" | 1 | $200.00 | $200.00 |
| 0545 | MONITOR, 15"-29" | 1 | $200.00 | $200.00 |
| 0551 | MONITOR, 15"-29" | 3 | $200.00 | $600.00 |
| 0551 | MONITOR, 15"-29" | 5 | $200.00 | $1,000.00 |
| 0551 | MONITOR, 15"-29" | 1 | $200.00 | $200.00 |
| 0551 | MONITOR, 15"-29" | 1 | $200.00 | $200.00 |
| 0551 | MONITOR, 15"-29" | 1 | $200.00 | $200.00 |
| 0551 | MONITOR, 15"-29" | 1 | $200.00 | $200.00 |
| 0551 | MONITOR, 15"-29" | 1 | $200.00 | $200.00 |
| 0552 | MONITOR, 15"-29" | 6 | $200.00 | $1,200.00 |
| 0552 | MONITOR, 15"-29" | 2 | $200.00 | $400.00 |
| 0552 | MONITOR, 15"-29" | 1 | $200.00 | $200.00 |
| 0552 | MONITOR, 15"-29" | 1 | $200.00 | $200.00 |
| 0553 | MONITOR, 15"-29" | 2 | $200.00 | $400.00 |
| 0553 | MONITOR, 15"-29" | 3 | $200.00 | $600.00 |
| 0553 | MONITOR, 15"-29" | 1 | $200.00 | $200.00 |
| 0553 | MONITOR, 15"-29" | 1 | $200.00 | $200.00 |
| 0553 | MONITOR, 15"-29" | 2 | $200.00 | $400.00 |
| 0553 | MONITOR, 15"-29" | 1 | $200.00 | $200.00 |
| 0553 | MONITOR, 15"-29" | 3 | $200.00 | $600.00 |
| 0554 | MONITOR, 15"-29" | 1 | $200.00 | $200.00 |
| 0554 | MONITOR, 15"-29" | 1 | $200.00 | $200.00 |
| 0554 | MONITOR, 15"-29" | 1 | $200.00 | $200.00 |
| 0560 | MONITOR, 15"-29" | 3 | $200.00 | $600.00 |
| 0560 | MONITOR, 15"-29" | 2 | $200.00 | $400.00 |
| 0560 | MONITOR, 15"-29" | 1 | $200.00 | $200.00 |
| 0560 | MONITOR, 15"-29" | 2 | $200.00 | $400.00 |
| 0560 | MONITOR, 15"-29" | 2 | $200.00 | $400.00 |
| 0560 | MONITOR, 15"-29" | 2 | $200.00 | $400.00 |
| 0560 | MONITOR, 15"-29" | 2 | $200.00 | $400.00 |
| 0560 | MONITOR, 15"-29" | 2 | $200.00 | $400.00 |
| 0560 | MONITOR, 15"-29" | 1 | $200.00 | $200.00 |
| 0560 | MONITOR, 15"-29" | 1 | $200.00 | $200.00 |
| 0560 | MONITOR, 15"-29" | 1 | $200.00 | $200.00 |
| 0560 | MONITOR, 15"-29" | 1 | $200.00 | $200.00 |
| 0560 | MONITOR, 15"-29" | 1 | $200.00 | $200.00 |
| 0560 | MONITOR, 15"-29" | 1 | $200.00 | $200.00 |
| 0560 | MONITOR, 15"-29" | 1 | $200.00 | $200.00 |
| 0560 | MONITOR, 15"-29" | 1 | $200.00 | $200.00 |
| 0560 | MONITOR, 15"-29" | 1 | $200.00 | $200.00 |
| 0560 | MONITOR, 15"-29" | 2 | $200.00 | $400.00 |
| 0560 | MONITOR, 15"-29" | 2 | $200.00 | $400.00 |
| 0560 | MONITOR, 15"-29" | 2 | $200.00 | $400.00 |
| 0560 | MONITOR, 15"-29" | 2 | $200.00 | $400.00 |
| 0560 | MONITOR, 15"-29" | 1 | $200.00 | $200.00 |

| Department No. | Description | Qty. | Unit Cost | Total Cost |
|---|---|---|---|---|
| 0560 | MONITOR, 15"-29" | 1 | $200.00 | $200.00 |
| 0560 | MONITOR, 15"-29" | 1 | $200.00 | $200.00 |
| 0560 | MONITOR, 15"-29" | 1 | $200.00 | $200.00 |
| 0560 | MONITOR, 15"-29" | 2 | $200.00 | $400.00 |
| 0560 | MONITOR, 15"-29" | 1 | $200.00 | $200.00 |
| 0560 | MONITOR, 15"-29" | 2 | $200.00 | $400.00 |
| 0560 | MONITOR, 15"-29" | 2 | $200.00 | $400.00 |
| 0560 | MONITOR, 15"-29" | 2 | $200.00 | $400.00 |
| 0560 | MONITOR, 15"-29" | 1 | $200.00 | $200.00 |
| 0560 | MONITOR, 15"-29" | 2 | $200.00 | $400.00 |
| 0560 | MONITOR, 15"-29" | 4 | $200.00 | $800.00 |
| 0560 | MONITOR, 15"-29" | 4 | $200.00 | $800.00 |
| 0560 | MONITOR, 15"-29" | 2 | $200.00 | $400.00 |
| 0560 | MONITOR, 15"-29" | 3 | $200.00 | $600.00 |
| 0560 | MONITOR, 15"-29" | 2 | $200.00 | $400.00 |
| 0560 | MONITOR, 15"-29" | 1 | $200.00 | $200.00 |
| 0560 | MONITOR, 15"-29" | 2 | $200.00 | $400.00 |
| 0560 | MONITOR, 15"-29" | 1 | $200.00 | $200.00 |
| 0560 | MONITOR, 15"-29" | 2 | $200.00 | $400.00 |
| 0560 | MONITOR, 15"-29" | 1 | $200.00 | $200.00 |
| 0560 | MONITOR, 15"-29" | 1 | $200.00 | $200.00 |
| 0560 | MONITOR, 15"-29" | 1 | $200.00 | $200.00 |
| 0560 | MONITOR, 15"-29" | 1 | $200.00 | $200.00 |
| 0560 | MONITOR, 15"-29" | 1 | $200.00 | $200.00 |
| 0560 | MONITOR, 15"-29" | 1 | $200.00 | $200.00 |
| 0560 | MONITOR, 15"-29" | 1 | $200.00 | $200.00 |
| 0560 | MONITOR, 15"-29" | 1 | $200.00 | $200.00 |
| 0560 | MONITOR, 15"-29" | 3 | $200.00 | $600.00 |
| 0560 | MONITOR, 15"-29" | 1 | $200.00 | $200.00 |
| 0560 | MONITOR, 15"-29" | 1 | $200.00 | $200.00 |
| 0560 | MONITOR, 15"-29" | 2 | $200.00 | $400.00 |
| 0560 | MONITOR, 15"-29" | 2 | $200.00 | $400.00 |
| 0560 | MONITOR, 15"-29" | 2 | $200.00 | $400.00 |
| 0560 | MONITOR, 15"-29" | 1 | $200.00 | $200.00 |
| 0560 | MONITOR, 15"-29" | 1 | $200.00 | $200.00 |
| 0560 | MONITOR, 15"-29" | 1 | $200.00 | $200.00 |
| 0560 | MONITOR, 15"-29" | 2 | $200.00 | $400.00 |
| 0560 | MONITOR, 15"-29" | 1 | $200.00 | $200.00 |
| 0560 | MONITOR, 15"-29" | 1 | $200.00 | $200.00 |
| 0560 | MONITOR, 15"-29" | 1 | $200.00 | $200.00 |
| 0560 | MONITOR, 15"-29" | 2 | $200.00 | $400.00 |
| 0560 | MONITOR, 15"-29" | 11 | $200.00 | $2,200.00 |
| 0560 | MONITOR, 15"-29" | 2 | $200.00 | $400.00 |
| 0560 | MONITOR, 15"-29" | 1 | $200.00 | $200.00 |
| 0560 | MONITOR, 15"-29" | 1 | $200.00 | $200.00 |
| 0560 | MONITOR, 15"-29" | 2 | $200.00 | $400.00 |
| 0560 | MONITOR, 15"-29" | 1 | $200.00 | $200.00 |
| 0560 | MONITOR, 15"-29" | 1 | $200.00 | $200.00 |
| 0560 | MONITOR, 15"-29" | 1 | $200.00 | $200.00 |
| 0570 | MONITOR, 15"-29" | 2 | $200.00 | $400.00 |
| 0570 | MONITOR, 15"-29" | 2 | $200.00 | $400.00 |
| 0570 | MONITOR, 15"-29" | 1 | $200.00 | $200.00 |
| 0570 | MONITOR, 15"-29" | 1 | $200.00 | $200.00 |
| 0570 | MONITOR, 15"-29" | 1 | $200.00 | $200.00 |
| 0570 | MONITOR, 15"-29" | 2 | $200.00 | $400.00 |
| 0570 | MONITOR, 15"-29" | 2 | $200.00 | $400.00 |
| 0570 | MONITOR, 15"-29" | 8 | $200.00 | $1,600.00 |
| 0570 | MONITOR, 15"-29" | 1 | $200.00 | $200.00 |
| 0570 | MONITOR, 15"-29" | 4 | $200.00 | $800.00 |

| Department No. | Description | Qty. | Unit Cost | Total Cost |
|---|---|---|---|---|
| 0570 | MONITOR, 15"-29" | 2 | $200.00 | $400.00 |
| 0570 | MONITOR, 15"-29" | 1 | $200.00 | $200.00 |
| 0570 | MONITOR, 15"-29" | 1 | $200.00 | $200.00 |
| 0570 | MONITOR, 15"-29" | 2 | $200.00 | $400.00 |
| 0570 | MONITOR, 15"-29" | 1 | $200.00 | $200.00 |
| 0570 | MONITOR, 15"-29" | 1 | $200.00 | $200.00 |
| 0570 | MONITOR, 15"-29" | 1 | $200.00 | $200.00 |
| 0570 | MONITOR, 15"-29" | 1 | $200.00 | $200.00 |
| 0570 | MONITOR, 15"-29" | 1 | $200.00 | $200.00 |
| 0570 | MONITOR, 15"-29" | 1 | $200.00 | $200.00 |
| 0572 | MONITOR, 15"-29" | 1 | $200.00 | $200.00 |
| 0572 | MONITOR, 15"-29" | 1 | $200.00 | $200.00 |
| 0572 | MONITOR, 15"-29" | 1 | $200.00 | $200.00 |
| 0572 | MONITOR, 15"-29" | 1 | $200.00 | $200.00 |
| 0576 | MONITOR, 15"-29" | 2 | $200.00 | $400.00 |
| 0576 | MONITOR, 15"-29" | 1 | $200.00 | $200.00 |
| 0576 | MONITOR, 15"-29" | 2 | $200.00 | $400.00 |
| 0576 | MONITOR, 15"-29" | 1 | $200.00 | $200.00 |
| 0576 | MONITOR, 15"-29" | 2 | $200.00 | $400.00 |
| 0576 | MONITOR, 15"-29" | 1 | $200.00 | $200.00 |
| 0576 | MONITOR, 15"-29" | 2 | $200.00 | $400.00 |
| 0576 | MONITOR, 15"-29" | 2 | $200.00 | $400.00 |
| 0576 | MONITOR, 15"-29" | 1 | $200.00 | $200.00 |
| 0576 | MONITOR, 15"-29" | 3 | $200.00 | $600.00 |
| 0576 | MONITOR, 15"-29" | 1 | $200.00 | $200.00 |
| 0576 | MONITOR, 15"-29" | 1 | $200.00 | $200.00 |
| 0576 | MONITOR, 15"-29" | 1 | $200.00 | $200.00 |
| 0576 | MONITOR, 15"-29" | 1 | $200.00 | $200.00 |
| 0576 | MONITOR, 15"-29" | 2 | $200.00 | $400.00 |
| 0576 | MONITOR, 15"-29" | 1 | $200.00 | $200.00 |
| 0576 | MONITOR, 15"-29" | 1 | $200.00 | $200.00 |
| 0576 | MONITOR, 15"-29" | 1 | $200.00 | $200.00 |
| 0576 | MONITOR, 15"-29" | 1 | $200.00 | $200.00 |
| 0576 | MONITOR, 15"-29" | 2 | $200.00 | $400.00 |
| 0576 | MONITOR, 15"-29" | 2 | $200.00 | $400.00 |
| 0576 | MONITOR, 15"-29" | 2 | $200.00 | $400.00 |
| 0576 | MONITOR, 15"-29" | 2 | $200.00 | $400.00 |
| 0576 | MONITOR, 15"-29" | 2 | $200.00 | $400.00 |
| 0576 | MONITOR, 15"-29" | 2 | $200.00 | $400.00 |
| 0576 | MONITOR, 15"-29" | 1 | $200.00 | $200.00 |
| 0576 | MONITOR, 15"-29" | 2 | $200.00 | $400.00 |
| 0576 | MONITOR, 15"-29" | 2 | $200.00 | $400.00 |
| 0576 | MONITOR, 15"-29" | 1 | $200.00 | $200.00 |
| 0576 | MONITOR, 15"-29" | 1 | $200.00 | $200.00 |
| 0576 | MONITOR, 15"-29" | 2 | $200.00 | $400.00 |
| 0576 | MONITOR, 15"-29" | 1 | $200.00 | $200.00 |
| 0576 | MONITOR, 15"-29" | 1 | $200.00 | $200.00 |
| 0576 | MONITOR, 15"-29" | 2 | $200.00 | $400.00 |
| 0576 | MONITOR, 15"-29" | 3 | $200.00 | $600.00 |
| 0576 | MONITOR, 15"-29" | 2 | $200.00 | $400.00 |
| 0576 | MONITOR, 15"-29" | 1 | $200.00 | $200.00 |
| 0576 | MONITOR, 15"-29" | 2 | $200.00 | $400.00 |
| 0576 | MONITOR, 15"-29" | 2 | $200.00 | $400.00 |
| 0576 | MONITOR, 15"-29" | 2 | $200.00 | $400.00 |
| 0576 | MONITOR, 15"-29" | 1 | $200.00 | $200.00 |
| 0576 | MONITOR, 15"-29" | 3 | $200.00 | $600.00 |
| 0576 | MONITOR, 15"-29" | 4 | $200.00 | $800.00 |
| 0576 | MONITOR, 15"-29" | 2 | $200.00 | $400.00 |
| 0576 | MONITOR, 15"-29" | 2 | $200.00 | $400.00 |
| 0576 | MONITOR, 15"-29" | 2 | $200.00 | $400.00 |

**Williamson County Asset Inventory Report** **2025**

| Department No. | Description | Qty. | Unit Cost | Total Cost |
|---|---|---|---|---|
| 0576 | MONITOR, 15"-29" | 1 | $200.00 | $200.00 |
| 0576 | MONITOR, 15"-29" | 2 | $200.00 | $400.00 |
| 0576 | MONITOR, 15"-29" | 2 | $200.00 | $400.00 |
| 0576 | MONITOR, 15"-29" | 3 | $200.00 | $600.00 |
| 0576 | MONITOR, 15"-29" | 1 | $200.00 | $200.00 |
| 0576 | MONITOR, 15"-29" | 1 | $200.00 | $200.00 |
| 0576 | MONITOR, 15"-29" | 1 | $200.00 | $200.00 |
| 0576 | MONITOR, 15"-29" | 1 | $200.00 | $200.00 |
| 0576 | MONITOR, 15"-29" | 1 | $200.00 | $200.00 |
| 0576 | MONITOR, 15"-29" | 2 | $200.00 | $400.00 |
| 0576 | MONITOR, 15"-29" | 2 | $200.00 | $400.00 |
| 0576 | MONITOR, 15"-29" | 2 | $200.00 | $400.00 |
| 0581 | MONITOR, 15"-29" | 1 | $200.00 | $200.00 |
| 0581 | MONITOR, 15"-29" | 1 | $200.00 | $200.00 |
| 0581 | MONITOR, 15"-29" | 3 | $200.00 | $600.00 |
| 0581 | MONITOR, 15"-29" | 6 | $200.00 | $1,200.00 |
| 0581 | MONITOR, 15"-29" | 2 | $200.00 | $400.00 |
| 0581 | MONITOR, 15"-29" | 8 | $200.00 | $1,600.00 |
| 0581 | MONITOR, 15"-29" | 69 | $200.00 | $13,800.00 |
| 0581 | MONITOR, 15"-29" | 23 | $200.00 | $4,600.00 |
| 0581 | MONITOR, 15"-29" | 6 | $200.00 | $1,200.00 |
| 0581 | MONITOR, 15"-29" | 4 | $200.00 | $800.00 |
| 0581 | MONITOR, 15"-29" | 1 | $200.00 | $200.00 |
| 0581 | MONITOR, 15"-29" | 1 | $200.00 | $200.00 |
| 0581 | MONITOR, 15"-29" | 12 | $200.00 | $2,400.00 |
| 0583 | MONITOR, 15"-29" | 4 | $200.00 | $800.00 |
| 0583 | MONITOR, 15"-29" | 1 | $200.00 | $200.00 |
| 0583 | MONITOR, 15"-29" | 1 | $200.00 | $200.00 |
| 0587 | MONITOR, 15"-29" | 1 | $200.00 | $200.00 |
| 0587 | MONITOR, 15"-29" | 2 | $200.00 | $400.00 |
| 0591 | MONITOR, 15"-29" | 3 | $200.00 | $600.00 |
| 0591 | MONITOR, 15"-29" | 1 | $200.00 | $200.00 |
| 0630 | MONITOR, 15"-29" | 1 | $200.00 | $200.00 |
| 0630 | MONITOR, 15"-29" | 1 | $200.00 | $200.00 |
| 0630 | MONITOR, 15"-29" | 1 | $200.00 | $200.00 |
| 0630 | MONITOR, 15"-29" | 2 | $200.00 | $400.00 |
| 0630 | MONITOR, 15"-29" | 1 | $200.00 | $200.00 |
| 0630 | MONITOR, 15"-29" | 1 | $200.00 | $200.00 |
| 0630 | MONITOR, 15"-29" | 2 | $200.00 | $400.00 |
| 0630 | MONITOR, 15"-29" | 2 | $200.00 | $400.00 |
| 0630 | MONITOR, 15"-29" | 3 | $200.00 | $600.00 |
| 0630 | MONITOR, 15"-29" | 1 | $200.00 | $200.00 |
| 0630 | MONITOR, 15"-29" | 1 | $200.00 | $200.00 |
| 0661 | MONITOR, 15"-29" | 6 | $200.00 | $1,200.00 |
| 0661 | MONITOR, 15"-29" | 1 | $200.00 | $200.00 |
| 0882 | MONITOR, 15"-29" | 2 | $200.00 | $400.00 |
| 0882 | MONITOR, 15"-29" | 4 | $200.00 | $800.00 |
| 0882 | MONITOR, 15"-29" | 1 | $200.00 | $200.00 |
| 0882 | MONITOR, 15"-29" | 3 | $200.00 | $600.00 |
| 3106 | MONITOR, 15"-29" | 1 | $200.00 | $200.00 |
| 3106 | MONITOR, 15"-29" | 1 | $200.00 | $200.00 |
| 3106 | MONITOR, 15"-29" | 1 | $200.00 | $200.00 |
| 0438 | MONITOR, 30" | 1 | $1,979.00 | $1,979.00 |
| 0440 | MONITOR, 30" | 1 | $1,979.00 | $1,979.00 |
| 0440 | MONITOR, 30" | 1 | $510.00 | $510.00 |
| 0591 | MONITOR, 30" | 1 | $510.00 | $510.00 |
| 0587 | MONITOR, 30"-42" | 1 | $650.00 | $650.00 |
| 0440 | MONITOR, 33" | 1 | $590.00 | $590.00 |
| 0440 | MONITOR, 33" | 1 | $590.00 | $590.00 |
| 0440 | MONITOR, 33" | 1 | $590.00 | $590.00 |

| Department No. | Description | Qty. | Unit Cost | Total Cost |
|---|---|---|---|---|
| 0440 | MONITOR, 33" | 1 | $590.00 | $590.00 |
| 0440 | MONITOR, 33" | 1 | $590.00 | $590.00 |
| 0440 | MONITOR, 33" | 1 | $590.00 | $590.00 |
| 0509 | MONITOR, 42" | 1 | $1,695.00 | $1,695.00 |
| 0560 | MONITOR, 42" | 1 | $1,695.00 | $1,695.00 |
| 0570 | MONITOR, BLOOD PRESSURE | 1 | $2,100.00 | $2,100.00 |
| 0560 | MONITOR, CAMERA-TOP, 7 INCH | 1 | $190.00 | $190.00 |
| 0570 | MONITOR, CAMERA-TOP, 7 INCH | 1 | $190.00 | $190.00 |
| 0440 | MONITOR, CURVED, 27"-32" | 1 | $350.00 | $350.00 |
| 0440 | MONITOR, CURVED, 27"-32" | 1 | $350.00 | $350.00 |
| 0440 | MONITOR, CURVED, 27"-32" | 1 | $350.00 | $350.00 |
| 0440 | MONITOR, CURVED, 27"-32" | 1 | $350.00 | $350.00 |
| 0440 | MONITOR, CURVED, 27"-32" | 1 | $350.00 | $350.00 |
| 0440 | MONITOR, CURVED, 27"-32" | 1 | $350.00 | $350.00 |
| 0440 | MONITOR, CURVED, 27"-32" | 1 | $350.00 | $350.00 |
| 0440 | MONITOR, CURVED, 27"-32" | 1 | $350.00 | $350.00 |
| 0440 | MONITOR, CURVED, 27"-32" | 1 | $350.00 | $350.00 |
| 0581 | MONITOR, CURVED, 27"-32" | 1 | $350.00 | $350.00 |
| 0111 | MONITOR, CURVED, 34"-37" | 1 | $980.00 | $980.00 |
| 0403 | MONITOR, CURVED, 34"-37" | 1 | $980.00 | $980.00 |
| 0404 | MONITOR, CURVED, 34"-37" | 1 | $980.00 | $980.00 |
| 0404 | MONITOR, CURVED, 34"-37" | 1 | $980.00 | $980.00 |
| 0425 | MONITOR, CURVED, 34"-37" | 1 | $350.00 | $350.00 |
| 0425 | MONITOR, CURVED, 34"-37" | 1 | $350.00 | $350.00 |
| 0425 | MONITOR, CURVED, 34"-37" | 1 | $350.00 | $350.00 |
| 0425 | MONITOR, CURVED, 34"-37" | 1 | $590.00 | $590.00 |
| 0427 | MONITOR, CURVED, 34"-37" | 1 | $980.00 | $980.00 |
| 0437 | MONITOR, CURVED, 34"-37" | 1 | $980.00 | $980.00 |
| 0440 | MONITOR, CURVED, 34"-37" | 1 | $980.00 | $980.00 |
| 0440 | MONITOR, CURVED, 34"-37" | 1 | $980.00 | $980.00 |
| 0440 | MONITOR, CURVED, 34"-37" | 1 | $980.00 | $980.00 |
| 0440 | MONITOR, CURVED, 34"-37" | 1 | $980.00 | $980.00 |
| 0440 | MONITOR, CURVED, 34"-37" | 1 | $980.00 | $980.00 |
| 0440 | MONITOR, CURVED, 34"-37" | 1 | $980.00 | $980.00 |
| 0440 | MONITOR, CURVED, 34"-37" | 1 | $980.00 | $980.00 |
| 0440 | MONITOR, CURVED, 34"-37" | 1 | $980.00 | $980.00 |
| 0440 | MONITOR, CURVED, 34"-37" | 1 | $980.00 | $980.00 |
| 0440 | MONITOR, CURVED, 34"-37" | 1 | $980.00 | $980.00 |
| 0440 | MONITOR, CURVED, 34"-37" | 1 | $980.00 | $980.00 |
| 0440 | MONITOR, CURVED, 34"-37" | 1 | $980.00 | $980.00 |
| 0440 | MONITOR, CURVED, 34"-37" | 1 | $980.00 | $980.00 |
| 0440 | MONITOR, CURVED, 34"-37" | 1 | $980.00 | $980.00 |
| 0440 | MONITOR, CURVED, 34"-37" | 1 | $980.00 | $980.00 |
| 0440 | MONITOR, CURVED, 34"-37" | 1 | $980.00 | $980.00 |
| 0440 | MONITOR, CURVED, 34"-37" | 1 | $980.00 | $980.00 |
| 0440 | MONITOR, CURVED, 34"-37" | 1 | $980.00 | $980.00 |
| 0440 | MONITOR, CURVED, 34"-37" | 1 | $980.00 | $980.00 |
| 0440 | MONITOR, CURVED, 34"-37" | 1 | $832.90 | $832.90 |
| 0440 | MONITOR, CURVED, 34"-37" | 1 | $980.00 | $980.00 |
| 0440 | MONITOR, CURVED, 34"-37" | 1 | $832.90 | $832.90 |
| 0440 | MONITOR, CURVED, 34"-37" | 1 | $980.00 | $980.00 |
| 0440 | MONITOR, CURVED, 34"-37" | 1 | $980.00 | $980.00 |
| 0440 | MONITOR, CURVED, 34"-37" | 1 | $980.00 | $980.00 |
| 0440 | MONITOR, CURVED, 34"-37" | 1 | $980.00 | $980.00 |
| 0440 | MONITOR, CURVED, 34"-37" | 1 | $980.00 | $980.00 |
| 0440 | MONITOR, CURVED, 34"-37" | 1 | $980.00 | $980.00 |
| 0440 | MONITOR, CURVED, 34"-37" | 1 | $980.00 | $980.00 |
| 0440 | MONITOR, CURVED, 34"-37" | 1 | $980.00 | $980.00 |
| 0440 | MONITOR, CURVED, 34"-37" | 1 | $980.00 | $980.00 |
| 0440 | MONITOR, CURVED, 34"-37" | 1 | $980.00 | $980.00 |
| 0440 | MONITOR, CURVED, 34"-37" | 1 | $980.00 | $980.00 |
| 0440 | MONITOR, CURVED, 34"-37" | 1 | $980.00 | $980.00 |
| 0440 | MONITOR, CURVED, 34"-37" | 1 | $980.00 | $980.00 |
| 0440 | MONITOR, CURVED, 34"-37" | 1 | $980.00 | $980.00 |
| 0440 | MONITOR, CURVED, 34"-37" | 1 | $980.00 | $980.00 |
| 0440 | MONITOR, CURVED, 34"-37" | 1 | $980.00 | $980.00 |

| Department No. | Description | Qty. | Unit Cost | Total Cost |
|---|---|---|---|---|
| 0440 | MONITOR, CURVED, 34"-37" | 1 | $832.90 | $832.90 |
| 0440 | MONITOR, CURVED, 34"-37" | 1 | $980.00 | $980.00 |
| 0441 | MONITOR, CURVED, 34"-37" | 1 | $980.00 | $980.00 |
| 0441 | MONITOR, CURVED, 34"-37" | 1 | $980.00 | $980.00 |
| 0475 | MONITOR, CURVED, 34"-37" | 1 | $832.90 | $832.90 |
| 0475 | MONITOR, CURVED, 34"-37" | 1 | $350.00 | $350.00 |
| 0475 | MONITOR, CURVED, 34"-37" | 1 | $980.00 | $980.00 |
| 0475 | MONITOR, CURVED, 34"-37" | 1 | $980.00 | $980.00 |
| 0475 | MONITOR, CURVED, 34"-37" | 1 | $980.00 | $980.00 |
| 0475 | MONITOR, CURVED, 34"-37" | 1 | $980.00 | $980.00 |
| 0475 | MONITOR, CURVED, 34"-37" | 1 | $980.00 | $980.00 |
| 0475 | MONITOR, CURVED, 34"-37" | 1 | $750.00 | $750.00 |
| 0475 | MONITOR, CURVED, 34"-37" | 1 | $350.00 | $350.00 |
| 0475 | MONITOR, CURVED, 34"-37" | 1 | $980.00 | $980.00 |
| 0475 | MONITOR, CURVED, 34"-37" | 1 | $980.00 | $980.00 |
| 0475 | MONITOR, CURVED, 34"-37" | 1 | $980.00 | $980.00 |
| 0475 | MONITOR, CURVED, 34"-37" | 1 | $980.00 | $980.00 |
| 0475 | MONITOR, CURVED, 34"-37" | 1 | $980.00 | $980.00 |
| 0475 | MONITOR, CURVED, 34"-37" | 1 | $980.00 | $980.00 |
| 0475 | MONITOR, CURVED, 34"-37" | 1 | $350.00 | $350.00 |
| 0475 | MONITOR, CURVED, 34"-37" | 1 | $980.00 | $980.00 |
| 0475 | MONITOR, CURVED, 34"-37" | 1 | $980.00 | $980.00 |
| 0475 | MONITOR, CURVED, 34"-37" | 1 | $980.00 | $980.00 |
| 0475 | MONITOR, CURVED, 34"-37" | 1 | $980.00 | $980.00 |
| 0475 | MONITOR, CURVED, 34"-37" | 1 | $980.00 | $980.00 |
| 0475 | MONITOR, CURVED, 34"-37" | 1 | $980.00 | $980.00 |
| 0475 | MONITOR, CURVED, 34"-37" | 1 | $980.00 | $980.00 |
| 0475 | MONITOR, CURVED, 34"-37" | 1 | $850.00 | $850.00 |
| 0475 | MONITOR, CURVED, 34"-37" | 1 | $980.00 | $980.00 |
| 0475 | MONITOR, CURVED, 34"-37" | 1 | $590.00 | $590.00 |
| 0475 | MONITOR, CURVED, 34"-37" | 1 | $590.00 | $590.00 |
| 0475 | MONITOR, CURVED, 34"-37" | 1 | $980.00 | $980.00 |
| 0475 | MONITOR, CURVED, 34"-37" | 1 | $980.00 | $980.00 |
| 0475 | MONITOR, CURVED, 34"-37" | 1 | $980.00 | $980.00 |
| 0475 | MONITOR, CURVED, 34"-37" | 1 | $980.00 | $980.00 |
| 0475 | MONITOR, CURVED, 34"-37" | 1 | $350.00 | $350.00 |
| 0475 | MONITOR, CURVED, 34"-37" | 1 | $590.00 | $590.00 |
| 0475 | MONITOR, CURVED, 34"-37" | 1 | $980.00 | $980.00 |
| 0475 | MONITOR, CURVED, 34"-37" | 1 | $980.00 | $980.00 |
| 0475 | MONITOR, CURVED, 34"-37" | 1 | $980.00 | $980.00 |
| 0475 | MONITOR, CURVED, 34"-37" | 1 | $980.00 | $980.00 |
| 0475 | MONITOR, CURVED, 34"-37" | 1 | $980.00 | $980.00 |
| 0475 | MONITOR, CURVED, 34"-37" | 1 | $980.00 | $980.00 |
| 0475 | MONITOR, CURVED, 34"-37" | 1 | $350.00 | $350.00 |
| 0475 | MONITOR, CURVED, 34"-37" | 1 | $590.00 | $590.00 |
| 0475 | MONITOR, CURVED, 34"-37" | 1 | $590.00 | $590.00 |
| 0475 | MONITOR, CURVED, 34"-37" | 1 | $350.00 | $350.00 |
| 0475 | MONITOR, CURVED, 34"-37" | 1 | $980.00 | $980.00 |
| 0475 | MONITOR, CURVED, 34"-37" | 1 | $980.00 | $980.00 |
| 0475 | MONITOR, CURVED, 34"-37" | 1 | $980.00 | $980.00 |
| 0475 | MONITOR, CURVED, 34"-37" | 1 | $980.00 | $980.00 |
| 0475 | MONITOR, CURVED, 34"-37" | 1 | $980.00 | $980.00 |
| 0475 | MONITOR, CURVED, 34"-37" | 1 | $980.00 | $980.00 |
| 0475 | MONITOR, CURVED, 34"-37" | 1 | $980.00 | $980.00 |
| 0475 | MONITOR, CURVED, 34"-37" | 1 | $980.00 | $980.00 |
| 0475 | MONITOR, CURVED, 34"-37" | 1 | $980.00 | $980.00 |
| 0475 | MONITOR, CURVED, 34"-37" | 1 | $980.00 | $980.00 |
| 0475 | MONITOR, CURVED, 34"-37" | 1 | $980.00 | $980.00 |
| 0475 | MONITOR, CURVED, 34"-37" | 1 | $590.00 | $590.00 |
| 0475 | MONITOR, CURVED, 34"-37" | 1 | $590.00 | $590.00 |

| Department No. | Description | Qty. | Unit Cost | Total Cost |
|---|---|---|---|---|
| 0475 | MONITOR, CURVED, 34"-37" | 1 | $350.00 | $350.00 |
| 0475 | MONITOR, CURVED, 34"-37" | 1 | $350.00 | $350.00 |
| 0475 | MONITOR, CURVED, 34"-37" | 1 | $350.00 | $350.00 |
| 0475 | MONITOR, CURVED, 34"-37" | 1 | $350.00 | $350.00 |
| 0475 | MONITOR, CURVED, 34"-37" | 1 | $350.00 | $350.00 |
| 0475 | MONITOR, CURVED, 34"-37" | 1 | $350.00 | $350.00 |
| 0475 | MONITOR, CURVED, 34"-37" | 1 | $350.00 | $350.00 |
| 0475 | MONITOR, CURVED, 34"-37" | 1 | $350.00 | $350.00 |
| 0475 | MONITOR, CURVED, 34"-37" | 1 | $980.00 | $980.00 |
| 0475 | MONITOR, CURVED, 34"-37" | 1 | $980.00 | $980.00 |
| 0475 | MONITOR, CURVED, 34"-37" | 1 | $350.00 | $350.00 |
| 0475 | MONITOR, CURVED, 34"-37" | 1 | $350.00 | $350.00 |
| 0475 | MONITOR, CURVED, 34"-37" | 1 | $980.00 | $980.00 |
| 0475 | MONITOR, CURVED, 34"-37" | 1 | $980.00 | $980.00 |
| 0475 | MONITOR, CURVED, 34"-37" | 1 | $980.00 | $980.00 |
| 0475 | MONITOR, CURVED, 34"-37" | 1 | $980.00 | $980.00 |
| 0475 | MONITOR, CURVED, 34"-37" | 1 | $980.00 | $980.00 |
| 0475 | MONITOR, CURVED, 34"-37" | 1 | $980.00 | $980.00 |
| 0475 | MONITOR, CURVED, 34"-37" | 1 | $980.00 | $980.00 |
| 0475 | MONITOR, CURVED, 34"-37" | 1 | $980.00 | $980.00 |
| 0475 | MONITOR, CURVED, 34"-37" | 1 | $980.00 | $980.00 |
| 0570 | MONITOR, CURVED, 34"-37" | 1 | $980.00 | $980.00 |
| 0581 | MONITOR, CURVED, 34"-37" | 1 | $650.00 | $650.00 |
| 0581 | MONITOR, CURVED, 34"-37" | 1 | $650.00 | $650.00 |
| 0581 | MONITOR, CURVED, 34"-37" | 1 | $650.00 | $650.00 |
| 0581 | MONITOR, CURVED, 34"-37" | 1 | $590.00 | $590.00 |
| 0581 | MONITOR, CURVED, 34"-37" | 1 | $590.00 | $590.00 |
| 0581 | MONITOR, CURVED, 34"-37" | 1 | $350.00 | $350.00 |
| 0581 | MONITOR, CURVED, 34"-37" | 1 | $650.00 | $650.00 |
| 0581 | MONITOR, CURVED, 34"-37" | 1 | $650.00 | $650.00 |
| 0581 | MONITOR, CURVED, 34"-37" | 1 | $590.00 | $590.00 |
| 0441 | MONITOR, LED, 47"-65" | 1 | $2,000.00 | $2,000.00 |
| 0441 | MONITOR, LED, 47"-65" | 1 | $2,000.00 | $2,000.00 |
| 0441 | MONITOR, LED, 47"-65" | 1 | $2,000.00 | $2,000.00 |
| 0453 | MONITOR, LED, 47"-65" | 1 | $2,000.00 | $2,000.00 |
| 0591 | MONITOR, LED, 47"-65" | 1 | $2,000.00 | $2,000.00 |
| 0591 | MONITOR, LED, 47"-65" | 1 | $2,000.00 | $2,000.00 |
| 0542 | MONITOR, MULTI-GAS, WIRELESS | 1 | $1,936.00 | $1,936.00 |
| 0542 | MONITOR, MULTI-GAS, WIRELESS | 1 | $4,460.00 | $4,460.00 |
| 0542 | MONITOR, MULTI-GAS, WIRELESS | 1 | $3,354.12 | $3,354.12 |
| 1000 | MONITOR, MULTI-GAS, WIRELESS | 1 | $7,460.00 | $7,460.00 |
| 0540 | MONITOR, MULTI-THREAT, WIRELESS | 1 | $12,000.00 | $12,000.00 |
| 0542 | MONITOR, MULTI-THREAT, WIRELESS | 1 | $10,508.56 | $10,508.56 |
| 0542 | MONITOR, MULTI-THREAT, WIRELESS | 1 | $15,738.65 | $15,738.65 |
| 0542 | MONITOR, MULTI-THREAT, WIRELESS | 1 | $15,738.65 | $15,738.65 |
| 0542 | MONITOR, MULTI-THREAT, WIRELESS | 1 | $15,738.65 | $15,738.65 |
| 0542 | MONITOR, MULTI-THREAT, WIRELESS | 1 | $10,508.56 | $10,508.56 |
| 0542 | MONITOR, MULTI-THREAT, WIRELESS | 1 | $12,000.00 | $12,000.00 |
| 0542 | MONITOR, MULTI-THREAT, WIRELESS | 1 | $10,508.56 | $10,508.56 |
| 0542 | MONITOR, MULTI-THREAT, WIRELESS | 1 | $10,508.56 | $10,508.56 |
| 0542 | MONITOR, MULTI-THREAT, WIRELESS | 1 | $10,508.56 | $10,508.56 |
| 0542 | MONITOR, MULTI-THREAT, WIRELESS | 1 | $15,738.65 | $15,738.65 |
| 0542 | MONITOR, MULTI-THREAT, WIRELESS | 1 | $1,500.00 | $1,500.00 |
| 0425 | MONITOR, TOUCHSCREEN, 15"-29" | 1 | $500.00 | $500.00 |
| 0426 | MONITOR, TOUCHSCREEN, 15"-29" | 1 | $500.00 | $500.00 |
| 0427 | MONITOR, TOUCHSCREEN, 15"-29" | 1 | $500.00 | $500.00 |
| 0428 | MONITOR, TOUCHSCREEN, 15"-29" | 1 | $500.00 | $500.00 |
| 0429 | MONITOR, TOUCHSCREEN, 15"-29" | 1 | $500.00 | $500.00 |
| 0436 | MONITOR, TOUCHSCREEN, 15"-29" | 1 | $500.00 | $500.00 |
| 0439 | MONITOR, TOUCHSCREEN, 15"-29" | 1 | $500.00 | $500.00 |

| Department No. | Description | Qty. | Unit Cost | Total Cost |
|---|---|---|---|---|
| 0475 | MONITOR, TOUCHSCREEN, 15"-29" | 1 | $500.00 | $500.00 |
| 0570 | MONITOR, TOUCHSCREEN, 30"-46" | 1 | $2,000.00 | $2,000.00 |
| 0560 | MONITOR, VITAL SIGNS | 1 | $1,650.00 | $1,650.00 |
| 0560 | MONITOR, VITAL SIGNS | 1 | $1,650.00 | $1,650.00 |
| 0560 | MONITOR, VITAL SIGNS | 1 | $1,650.00 | $1,650.00 |
| 0560 | MONITOR, VITAL SIGNS | 1 | $1,650.00 | $1,650.00 |
| 0570 | MONITOR, VITAL SIGNS | 1 | $1,650.00 | $1,650.00 |
| 0545 | MONITOR, VITAL SIGNS, VETERINARY | 1 | $3,409.69 | $3,409.69 |
| 0540 | MONITOR/ DETECTOR, MULTI-GAS | 1 | $1,932.45 | $1,932.45 |
| 0542 | MONITOR/ DETECTOR, MULTI-GAS | 1 | $1,276.09 | $1,276.09 |
| 0542 | MONITOR/ DETECTOR, MULTI-GAS | 1 | $934.56 | $934.56 |
| 0542 | MONITOR/ DETECTOR, MULTI-GAS | 1 | $1,550.00 | $1,550.00 |
| 0542 | MONITOR/ DETECTOR, MULTI-GAS | 1 | $1,276.09 | $1,276.09 |
| 0542 | MONITOR/ DETECTOR, MULTI-GAS | 1 | $1,936.00 | $1,936.00 |
| 0542 | MONITOR/ DETECTOR, MULTI-GAS | 1 | $1,276.09 | $1,276.09 |
| 0542 | MONITOR/ DETECTOR, MULTI-GAS | 1 | $1,500.00 | $1,500.00 |
| 0542 | MONITOR/ DETECTOR, MULTI-GAS | 1 | $1,550.00 | $1,550.00 |
| 0542 | MONITOR/ DETECTOR, MULTI-GAS | 1 | $1,500.00 | $1,500.00 |
| 0581 | MONITOR/ DETECTOR, MULTI-GAS | 25 | $1,550.00 | $38,750.00 |
| 1000 | MONITOR/ DETECTOR, MULTI-GAS | 1 | $1,276.09 | $1,276.09 |
| 0540 | MONITOR/ DETECTOR, RADIATION | 1 | $2,900.00 | $2,900.00 |
| 0542 | MONITOR/ DETECTOR, RADIATION | 1 | $2,100.00 | $2,100.00 |
| 0542 | MONITOR/ DETECTOR, RADIATION | 1 | $2,437.50 | $2,437.50 |
| 0542 | MONITOR/ DETECTOR, RADIATION | 1 | $1,000.00 | $1,000.00 |
| 0542 | MONITOR/ DETECTOR, RADIATION | 1 | $2,900.00 | $2,900.00 |
| 0581 | MONITOR/ DETECTOR, RADIATION | 21 | $2,100.00 | $44,100.00 |
| 0503 | MOSCAD REMOTE TERMINAL UNIT | 1 | $900.00 | $900.00 |
| 0495 | MOTORCYCLE, POLICE | 1 | $28,552.90 | $28,552.90 |
| 0495 | MOTORCYCLE, POLICE | 1 | $28,552.90 | $28,552.90 |
| 0495 | MOTORCYCLE, POLICE | 1 | $29,097.66 | $29,097.66 |
| 0495 | MOTORCYCLE, POLICE | 1 | $29,097.66 | $29,097.66 |
| 0495 | MOTORCYCLE, POLICE | 1 | $26,857.51 | $26,857.51 |
| 0495 | MOTORCYCLE, POLICE | 1 | $26,857.50 | $26,857.50 |
| 0495 | MOTORCYCLE, POLICE | 1 | $26,857.51 | $26,857.51 |
| 0495 | MOTORCYCLE, POLICE | 1 | $17,153.82 | $17,153.82 |
| 0495 | MOTORCYCLE, POLICE | 1 | $17,953.82 | $17,953.82 |
| 0495 | MOTORCYCLE, POLICE | 1 | $17,953.82 | $17,953.82 |
| 0495 | MOTORCYCLE, POLICE | 1 | $18,853.82 | $18,853.82 |
| 0210 | MOTORGRADER | 1 | $183,624.60 | $183,624.60 |
| 0210 | MOTORGRADER | 1 | $265,000.00 | $265,000.00 |
| 0210 | MOTORGRADER | 1 | $240,939.58 | $240,939.58 |
| 0210 | MOTORGRADER | 1 | $204,203.00 | $204,203.00 |
| 0210 | MOTORGRADER | 1 | $239,811.00 | $239,811.00 |
| 0210 | MOTORGRADER | 1 | $247,372.17 | $247,372.17 |
| 0210 | MOTORGRADER | 1 | $249,170.05 | $249,170.05 |
| 0210 | MOTORGRADER | 1 | $249,170.05 | $249,170.05 |
| 0210 | MOTORGRADER | 1 | $204,603.00 | $204,603.00 |
| 0210 | MOTORGRADER | 1 | $270,000.00 | $270,000.00 |
| 0210 | MOTORGRADER | 1 | $270,000.00 | $270,000.00 |
| 0495 | MOTORGRADER | 1 | $260,022.00 | $260,022.00 |
| 0882 | MOTORGRADER | 1 | $204,203.00 | $204,203.00 |
| 0210 | MOWER ATTACHMENT, SIDE BOOM ARM | 1 | $16,500.00 | $16,500.00 |
| 0210 | MOWER ATTACHMENT, SIDE BOOM ARM | 1 | $16,500.00 | $16,500.00 |
| 3103 | MOWER ATTACHMENT, SIDE BOOM ARM | 1 | $16,500.00 | $16,500.00 |
| 3103 | MOWER, BATWING, TOWED | 1 | $16,500.00 | $16,500.00 |
| 3106 | MOWER, BATWING, TOWED | 1 | $15,300.00 | $15,300.00 |
| 0210 | MOWER, FLEX FINISH, TOWED | 1 | $18,698.94 | $18,698.94 |
| 0210 | MOWER, FLEX FINISH, TOWED | 1 | $16,798.74 | $16,798.74 |
| 0210 | MOWER, FLEX FINISH, TOWED | 1 | $17,051.08 | $17,051.08 |
| 0210 | MOWER, FLEX FINISH, TOWED | 1 | $17,051.08 | $17,051.08 |

| Department No. | Description | Qty. | Unit Cost | Total Cost |
|---|---|---|---|---|
| 0210 | MOWER, FLEX FINISH, TOWED | 1 | $16,798.74 | $16,798.74 |
| 0210 | MOWER, FLEX FINISH, TOWED | 1 | $16,689.96 | $16,689.96 |
| 0210 | MOWER, FLEX FINISH, TOWED | 1 | $22,354.80 | $22,354.80 |
| 0210 | MOWER, FLEX FINISH, TOWED | 1 | $20,776.86 | $20,776.86 |
| 0210 | MOWER, FLEX FINISH, TOWED | 1 | $22,354.80 | $22,354.80 |
| 0210 | MOWER, FLEX FINISH, TOWED | 1 | $16,500.00 | $16,500.00 |
| 0210 | MOWER, FLEX FINISH, TOWED | 1 | $16,500.00 | $16,500.00 |
| 0210 | MOWER, FLEX FINISH, TOWED | 1 | $20,776.86 | $20,776.86 |
| 0509 | MOWER, PUSH | 1 | $240.00 | $240.00 |
| 0210 | MOWER, RIDING, ZERO-TURN | 1 | $11,588.00 | $11,588.00 |
| 0210 | MOWER, RIDING, ZERO-TURN | 1 | $10,960.00 | $10,960.00 |
| 0560 | MOWER, RIDING, ZERO-TURN | 1 | $6,925.38 | $6,925.38 |
| 0882 | MOWER, RIDING, ZERO-TURN | 1 | $9,010.00 | $9,010.00 |
| 3101 | MOWER, RIDING, ZERO-TURN | 1 | $14,100.00 | $14,100.00 |
| 3101 | MOWER, RIDING, ZERO-TURN | 1 | $14,100.00 | $14,100.00 |
| 3103 | MOWER, RIDING, ZERO-TURN | 1 | $25,050.00 | $25,050.00 |
| 3103 | MOWER, RIDING, ZERO-TURN | 1 | $12,723.94 | $12,723.94 |
| 3106 | MOWER, RIDING, ZERO-TURN | 1 | $12,743.94 | $12,743.94 |
| 3107 | MOWER, RIDING, ZERO-TURN | 1 | $12,851.29 | $12,851.29 |
| 0210 | MOWER, ROTARY OR DECK, TOWED | 1 | $3,850.00 | $3,850.00 |
| 3101 | MOWER, ROTARY OR DECK, TOWED | 1 | $3,450.00 | $3,450.00 |
| 3103 | MOWER, ROTARY OR DECK, TOWED | 1 | $4,548.78 | $4,548.78 |
| 3101 | MOWER, ROTARY, MULTI-SPINDLE, TOWED | 1 | $9,500.00 | $9,500.00 |
| 3107 | MOWER, ROTARY, MULTI-SPINDLE, TOWED | 1 | $5,900.00 | $5,900.00 |
| 0560 | MOWER, WALK-BEHIND, INDUSTRIAL | 1 | $2,352.00 | $2,352.00 |
| 0882 | MULTIMETER, HANDHELD | 1 | $245.00 | $245.00 |
| 0503 | MULTIPLEXER | 1 | $3,000.00 | $3,000.00 |
| 0503 | MULTIPLEXER | 1 | $3,000.00 | $3,000.00 |
| 0576 | MULTIPLEXER | 1 | $3,000.00 | $3,000.00 |
| 0576 | MULTIPLEXER | 1 | $3,000.00 | $3,000.00 |
| 0576 | MULTIPLEXER | 1 | $3,000.00 | $3,000.00 |
| 0509 | NAIL/ BRAD DRIVER, AIR | 1 | $298.00 | $298.00 |
| 0509 | NAILER, FINISH, AIR | 2 | $285.00 | $570.00 |
| 0545 | NEBULIZER | 1 | $195.00 | $195.00 |
| 0545 | NEBULIZER | 1 | $195.00 | $195.00 |
| 0560 | NETWORK ATTACHED STORAGE (NAS), LOW-END | 1 | $3,250.00 | $3,250.00 |
| 0560 | NETWORK ATTACHED STORAGE (NAS), LOW-END | 1 | $3,250.00 | $3,250.00 |
| 0503 | NETWORK CABLE TESTER | 1 | $150.00 | $150.00 |
| 0503 | NETWORK EQUIPMENT | 1 | $5,000.00 | $5,000.00 |
| 0503 | NETWORK EQUIPMENT | 1 | $5,000.00 | $5,000.00 |
| 0570 | OVEN, CONVECTION, LOW-END | 1 | $4,220.00 | $4,220.00 |
| 0570 | OVEN, CONVECTION, LOW-END | 1 | $4,220.00 | $4,220.00 |
| 0570 | OVEN, CONVECTION, LOW-END | 1 | $4,220.00 | $4,220.00 |
| 0570 | OVEN, CONVECTION, LOW-END | 1 | $4,220.00 | $4,220.00 |
| 0576 | OVEN, CONVECTION, LOW-END | 1 | $4,200.26 | $4,200.26 |
| 0576 | OVEN, CONVECTION, LOW-END | 1 | $4,200.26 | $4,200.26 |
| 0570 | OVEN, CONVECTION/ STEAMER COMBO | 1 | $18,500.00 | $18,500.00 |
| 0570 | OVEN, PROOFING/ CIRCULATING AIR | 1 | $3,000.00 | $3,000.00 |
| 0570 | OVEN, PROOFING/ CIRCULATING AIR | 1 | $3,000.00 | $3,000.00 |
| 0570 | OVEN, PROOFING/ CIRCULATING AIR | 1 | $3,000.00 | $3,000.00 |
| 0570 | OVEN, STERILIZING | 1 | $400.00 | $400.00 |
| 0630 | OVEN, STERILIZING | 1 | $400.00 | $400.00 |
| 0630 | OVERBED UTILITY STAND | 1 | $275.00 | $275.00 |
| 0581 | OVERPACK SALVAGE DRUM, HAZ-MAT | 10 | $220.00 | $2,200.00 |
| 0503 | PALLET RACK, WAREHOUSE | 1 | $180.00 | $180.00 |
| 3103 | PALLET, STOCKER/ PICKER, FOR FORKLIFT | 1 | $550.00 | $550.00 |
| 0214 | PAPER CUTTER, HEAVY DUTY | 1 | $75.00 | $75.00 |
| 0403 | PAPER CUTTER, HEAVY DUTY | 1 | $75.00 | $75.00 |
| 0404 | PAPER CUTTER, HEAVY DUTY | 1 | $75.00 | $75.00 |
| 0499 | PAPER CUTTER, HEAVY DUTY | 1 | $75.00 | $75.00 |

| Department No. | Description | Qty. | Unit Cost | Total Cost |
|---|---|---|---|---|
| 0499 | PAPER CUTTER, HEAVY DUTY | 1 | $75.00 | $75.00 |
| 0545 | PAPER CUTTER, HEAVY DUTY | 1 | $75.00 | $75.00 |
| 0554 | PAPER CUTTER, HEAVY DUTY | 1 | $75.00 | $75.00 |
| 0560 | PAPER CUTTER, HEAVY DUTY | 1 | $75.00 | $75.00 |
| 0560 | PAPER CUTTER, HEAVY DUTY | 1 | $75.00 | $75.00 |
| 0576 | PAPER CUTTER, HEAVY DUTY | 2 | $75.00 | $150.00 |
| 0587 | PAPER CUTTER, HEAVY DUTY | 1 | $75.00 | $75.00 |
| 0630 | PAPER CUTTER, HEAVY DUTY | 1 | $75.00 | $75.00 |
| 3106 | PAPER CUTTER, HEAVY DUTY | 1 | $75.00 | $75.00 |
| 0492 | PAPER FOLDER | 1 | $1,315.00 | $1,315.00 |
| 0451 | PAPER HOLE PUNCH, ELECTRIC | 1 | $469.00 | $469.00 |
| 0451 | PAPER HOLE PUNCH, ELECTRIC | 1 | $469.00 | $469.00 |
| 0453 | PAPER HOLE PUNCH, ELECTRIC | 1 | $469.00 | $469.00 |
| 0494 | PAPER HOLE PUNCH, ELECTRIC | 1 | $469.00 | $469.00 |
| 0497 | PAPER HOLE PUNCH, ELECTRIC | 1 | $469.00 | $469.00 |
| 0503 | PAPER HOLE PUNCH, ELECTRIC | 1 | $469.00 | $469.00 |
| 0509 | PAPER HOLE PUNCH, ELECTRIC | 1 | $469.00 | $469.00 |
| 0576 | PAPER HOLE PUNCH, ELECTRIC | 1 | $469.00 | $469.00 |
| 0576 | PAPER HOLE PUNCH, ELECTRIC | 1 | $469.00 | $469.00 |
| 0576 | PAPER HOLE PUNCH, ELECTRIC | 1 | $469.00 | $469.00 |
| 0576 | PAPER HOLE PUNCH, ELECTRIC | 1 | $469.00 | $469.00 |
| 0576 | PAPER HOLE PUNCH, ELECTRIC | 1 | $469.00 | $469.00 |
| 0576 | PAPER HOLE PUNCH, ELECTRIC | 1 | $469.00 | $469.00 |
| 0576 | PAPER HOLE PUNCH, ELECTRIC | 1 | $469.00 | $469.00 |
| 0492 | PAPER SHEET COUNTER, HIGH-VOLUME | 1 | $17,600.00 | $17,600.00 |
| 0492 | PAPER SHEET COUNTER, HIGH-VOLUME | 1 | $17,600.00 | $17,600.00 |
| 0882 | PARTS CLEANER, 15 GAL. | 1 | $655.00 | $655.00 |
| 0210 | PAVER, ASPHALT | 1 | $317,600.00 | $317,600.00 |
| 0509 | PERSONNEL LIFT, 300 LB. | 1 | $19,495.00 | $19,495.00 |
| 0576 | PIANO | 1 | $2,000.00 | $2,000.00 |
| 0576 | PIANO, UPRIGHT | 1 | $3,650.00 | $3,650.00 |
| 0576 | PIANO, UPRIGHT | 1 | $3,650.00 | $3,650.00 |
| 0552 | PISTOL, TACTICAL | 1 | $454.00 | $454.00 |
| 0552 | PISTOL, TACTICAL | 1 | $454.00 | $454.00 |
| 0560 | PISTOL, TACTICAL | 1 | $476.00 | $476.00 |
| 0540 | PLASTIC, SHELVING | 1 | $40.00 | $40.00 |
| 0560 | PLASTIC, SHELVING | 4 | $40.00 | $160.00 |
| 0560 | PLOTTER, CUTTING | 1 | $6,445.00 | $6,445.00 |
| 3103 | POLE PRUNER, ELECTRIC | 1 | $630.00 | $630.00 |
| 3101 | POLE PRUNER, GAS | 1 | $590.00 | $590.00 |
| 3101 | POLE PRUNER, GAS | 1 | $590.00 | $590.00 |
| 3103 | POLE PRUNER, GAS | 1 | $590.00 | $590.00 |
| 0581 | POOL, DECONTAMINATION | 10 | $240.00 | $2,400.00 |
| 3103 | POST DRIVER, 4-STROKE | 1 | $760.00 | $760.00 |
| 0492 | POSTAL MAILING MACHINE | 1 | $2,595.00 | $2,595.00 |
| 0499 | POSTAL MAILING MACHINE | 1 | $2,595.00 | $2,595.00 |
| 0540 | POSTER CUTTER | 1 | $185.00 | $185.00 |
| 0540 | POSTER CUTTER | 1 | $185.00 | $185.00 |
| 0560 | POSTER CUTTER | 1 | $185.00 | $185.00 |
| 3103 | POWER BROOM | 1 | $1,150.00 | $1,150.00 |
| 0540 | POWER DRIVER, IO VASCULAR ACCESS | 1 | $660.00 | $660.00 |
| 1000 | POWER DRIVER, IO VASCULAR ACCESS | 1 | $660.00 | $660.00 |
| 0560 | POWER RACK | 2 | $299.00 | $598.00 |
| 3103 | POWER RAKE, HIGH-END | 1 | $9,600.00 | $9,600.00 |
| 0404 | POWER SUPPLY, AC/DC | 1 | $250.00 | $250.00 |
| 0404 | POWER SUPPLY, AC/DC | 1 | $250.00 | $250.00 |
| 0503 | POWER SUPPLY, AC/DC | 1 | $250.00 | $250.00 |
| 0503 | POWER SUPPLY, AC/DC | 1 | $250.00 | $250.00 |
| 0503 | POWER SUPPLY, AC/DC | 2 | $250.00 | $500.00 |
| 0503 | POWER SUPPLY, AC/DC | 2 | $250.00 | $500.00 |

| Department No. | Description | Qty. | Unit Cost | Total Cost |
|---|---|---|---|---|
| 0503 | POWER SUPPLY, AC/DC | 1 | $250.00 | $250.00 |
| 0503 | POWER SUPPLY, AC/DC | 1 | $250.00 | $250.00 |
| 0503 | POWER SUPPLY, AC/DC | 1 | $250.00 | $250.00 |
| 0503 | POWER SUPPLY, AC/DC | 1 | $250.00 | $250.00 |
| 0560 | POWER SUPPLY, AC/DC | 1 | $250.00 | $250.00 |
| 0570 | POWER SUPPLY, AC/DC | 1 | $250.00 | $250.00 |
| 0576 | POWER SUPPLY, AC/DC | 1 | $250.00 | $250.00 |
| 0576 | POWER SUPPLY, AC/DC | 1 | $250.00 | $250.00 |
| 0581 | POWER SUPPLY, AC/DC | 1 | $250.00 | $250.00 |
| 0581 | POWER SUPPLY, AC/DC | 1 | $250.00 | $250.00 |
| 0581 | POWER SUPPLY, AC/DC | 1 | $250.00 | $250.00 |
| 0581 | POWER SUPPLY, AC/DC | 1 | $250.00 | $250.00 |
| 0583 | POWER SUPPLY, AC/DC | 1 | $250.00 | $250.00 |
| 0541 | POWER SUPPLY, BACK-UPS, 2 OUTLETS | 2 | $90.00 | $180.00 |
| 0570 | POWER SUPPLY, BACK-UPS, 2 OUTLETS | 1 | $90.00 | $90.00 |
| 0403 | POWER SUPPLY, BACK-UPS, 6 OUTLETS | 3 | $390.00 | $1,170.00 |
| 0503 | POWER SUPPLY, BACK-UPS, 6 OUTLETS | 1 | $390.00 | $390.00 |
| 0541 | POWER SUPPLY, BACK-UPS, 6 OUTLETS | 1 | $390.00 | $390.00 |
| 0581 | POWER SUPPLY, BACK-UPS, 6 OUTLETS | 2 | $390.00 | $780.00 |
| 0581 | POWER SUPPLY, BACK-UPS, 6 OUTLETS | 1 | $390.00 | $390.00 |
| 3106 | POWER SUPPLY, BACK-UPS, 6 OUTLETS | 1 | $390.00 | $390.00 |
| 0581 | POWER SUPPLY, COMPUTER | 2 | $300.00 | $600.00 |
| 0560 | POWER SUPPLY, SMART-UPS, 1000 XL, TOWER MODEL, 1( | 1 | $420.00 | $420.00 |
| 0560 | POWER SUPPLY, SMART-UPS, 1000 XL, TOWER MODEL, 1( | 1 | $420.00 | $420.00 |
| 0503 | POWER SUPPLY, SMART-UPS, 2200 XL, TOWER MODEL, 1( | 1 | $830.00 | $830.00 |
| 0510 | POWER SUPPLY, SMART-UPS, 4 OUTLETS | 1 | $325.00 | $325.00 |
| 0510 | POWER SUPPLY, SMART-UPS, 4 OUTLETS | 1 | $325.00 | $325.00 |
| 0510 | POWER SUPPLY, SMART-UPS, 4 OUTLETS | 2 | $325.00 | $650.00 |
| 0503 | POWER SUPPLY, SMART-UPS, 5000 XL, TOWER MODEL, 2( | 1 | $2,708.63 | $2,708.63 |
| 0503 | POWER SUPPLY, SMART-UPS, 5000 XL, TOWER MODEL, 2( | 1 | $2,708.63 | $2,708.63 |
| 0503 | POWER SUPPLY, SMART-UPS, 6 OUTLETS | 1 | $699.00 | $699.00 |
| 0503 | POWER SUPPLY, SMART-UPS, 6 OUTLETS | 1 | $699.00 | $699.00 |
| 0503 | POWER SUPPLY, SMART-UPS, 6 OUTLETS | 1 | $699.00 | $699.00 |
| 0503 | POWER SUPPLY, SMART-UPS, 6 OUTLETS | 1 | $699.00 | $699.00 |
| 0503 | POWER SUPPLY, SMART-UPS, 6 OUTLETS | 1 | $699.00 | $699.00 |
| 0503 | POWER SUPPLY, SMART-UPS, 6 OUTLETS | 1 | $1,646.62 | $1,646.62 |
| 0503 | POWER SUPPLY, SMART-UPS, 6 OUTLETS | 1 | $1,646.62 | $1,646.62 |
| 0503 | POWER SUPPLY, SMART-UPS, 6 OUTLETS | 1 | $699.00 | $699.00 |
| 0503 | POWER SUPPLY, SMART-UPS, 6 OUTLETS | 1 | $699.00 | $699.00 |
| 0503 | POWER SUPPLY, SMART-UPS, 6 OUTLETS | 1 | $699.00 | $699.00 |
| 0570 | POWER SUPPLY, SMART-UPS, 6 OUTLETS | 1 | $699.00 | $699.00 |
| 0541 | POWER SUPPLY, SMART-UPS, 750 XL, TOWER MODEL, 12( | 1 | $345.00 | $345.00 |
| 0503 | POWER SUPPLY, SMART-UPS, 8 OUTLETS | 1 | $1,199.00 | $1,199.00 |
| 0503 | POWER SUPPLY, SMART-UPS, 8 OUTLETS | 1 | $2,521.87 | $2,521.87 |
| 0503 | POWER SUPPLY, SMART-UPS, 8 OUTLETS | 1 | $1,199.00 | $1,199.00 |
| 0503 | POWER SUPPLY, SMART-UPS, 8 OUTLETS | 1 | $1,199.00 | $1,199.00 |
| 0503 | POWER SUPPLY, SMART-UPS, 8 OUTLETS | 1 | $1,199.00 | $1,199.00 |
| 0503 | POWER SUPPLY, SMART-UPS, 8 OUTLETS | 1 | $1,199.00 | $1,199.00 |
| 0503 | POWER SUPPLY, SMART-UPS, 8 OUTLETS | 1 | $1,199.00 | $1,199.00 |
| 0503 | POWER SUPPLY, SMART-UPS, 8 OUTLETS | 1 | $1,199.00 | $1,199.00 |
| 0503 | POWER SUPPLY, SMART-UPS, 8 OUTLETS | 1 | $1,199.00 | $1,199.00 |
| 0503 | POWER SUPPLY, SMART-UPS, 8 OUTLETS | 1 | $1,199.00 | $1,199.00 |
| 0503 | POWER SUPPLY, SMART-UPS, 8 OUTLETS | 1 | $1,199.00 | $1,199.00 |
| 0503 | POWER SUPPLY, SMART-UPS, 8 OUTLETS | 1 | $1,199.00 | $1,199.00 |
| 0503 | POWER SUPPLY, SMART-UPS, 8 OUTLETS | 1 | $1,199.00 | $1,199.00 |
| 0503 | POWER SUPPLY, SMART-UPS, 8 OUTLETS | 1 | $1,199.00 | $1,199.00 |
| 0503 | POWER SUPPLY, SMART-UPS, 8 OUTLETS | 1 | $1,199.00 | $1,199.00 |
| 0503 | POWER SUPPLY, SMART-UPS, 8 OUTLETS | 1 | $1,820.00 | $1,820.00 |
| 0503 | POWER SUPPLY, SMART-UPS, 8 OUTLETS | 1 | $1,820.00 | $1,820.00 |
| 0503 | POWER SUPPLY, SMART-UPS, 8 OUTLETS | 1 | $1,820.00 | $1,820.00 |

| Department No. | Description | Qty. | Unit Cost | Total Cost |
|---|---|---|---|---|
| 0503 | POWER SUPPLY, SMART-UPS, RACKMOUNT | 1 | $3,600.00 | $3,600.00 |
| 0503 | POWER SUPPLY, SMART-UPS, RACKMOUNT | 1 | $3,600.00 | $3,600.00 |
| 0503 | POWER SUPPLY, SMART-UPS, RACKMOUNT | 1 | $3,600.00 | $3,600.00 |
| 0503 | POWER SUPPLY, SMART-UPS, RACKMOUNT, LOW-END | 1 | $1,401.45 | $1,401.45 |
| 0503 | POWER SUPPLY, SMART-UPS, RACKMOUNT, LOW-END | 1 | $1,250.00 | $1,250.00 |
| 0503 | POWER SUPPLY, SMART-UPS, RACKMOUNT, LOW-END | 1 | $1,250.00 | $1,250.00 |
| 0503 | POWER SUPPLY, SMART-UPS, RACKMOUNT, LOW-END | 1 | $1,250.00 | $1,250.00 |
| 0503 | POWER SUPPLY, SMART-UPS, RACKMOUNT, LOW-END | 1 | $1,250.00 | $1,250.00 |
| 0503 | POWER SUPPLY, SMART-UPS, RACKMOUNT, LOW-END | 1 | $1,250.00 | $1,250.00 |
| 0503 | POWER SUPPLY, SMART-UPS, RACKMOUNT, LOW-END | 1 | $1,250.00 | $1,250.00 |
| 0503 | POWER SUPPLY, UNINTERRUPTED, (UPS) | 1 | $500.00 | $500.00 |
| 0503 | POWER SUPPLY, UNINTERRUPTED, (UPS) | 1 | $500.00 | $500.00 |
| 0503 | POWER SUPPLY, UNINTERRUPTED, (UPS) | 1 | $500.00 | $500.00 |
| 0503 | POWER SUPPLY, UNINTERRUPTED, (UPS) | 1 | $500.00 | $500.00 |
| 0503 | POWER SUPPLY, UNINTERRUPTED, (UPS) | 1 | $500.00 | $500.00 |
| 0503 | POWER SUPPLY, UNINTERRUPTED, (UPS) | 1 | $500.00 | $500.00 |
| 0503 | POWER SUPPLY, UNINTERRUPTED, (UPS) | 1 | $500.00 | $500.00 |
| 0503 | POWER SUPPLY, UNINTERRUPTED, (UPS) | 1 | $500.00 | $500.00 |
| 0503 | POWER SUPPLY, UNINTERRUPTED, (UPS) | 1 | $500.00 | $500.00 |
| 0503 | POWER SUPPLY, UNINTERRUPTED, (UPS) | 1 | $500.00 | $500.00 |
| 0503 | POWER SUPPLY, UNINTERRUPTED, (UPS) | 1 | $500.00 | $500.00 |
| 3106 | POWER SUPPLY, UNINTERRUPTED, (UPS) | 1 | $500.00 | $500.00 |
| 0503 | POWER SUPPLY, UNINTERRUPTED, NETWORK | 1 | $8,900.00 | $8,900.00 |
| 0503 | POWER SUPPLY, UNINTERRUPTED, NETWORK | 1 | $8,900.00 | $8,900.00 |
| 0507 | POWER SUPPLY, UNINTERRUPTED, TOWER | 1 | $11,000.00 | $11,000.00 |
| 0560 | POWER TOWER, CHARGING STATION | 1 | $900.00 | $900.00 |
| 0576 | PRESENTATION SYSTEM, DIGITAL MEDIA | 1 | $4,500.00 | $4,500.00 |
| 0882 | PRESS, PUNCH, METAL | 1 | $1,745.00 | $1,745.00 |
| 0882 | PRESS, SHOP, 50 TON | 1 | $6,775.00 | $6,775.00 |
| 0542 | PRESSURE TEST KIT, GAS-TIGHT SUITS | 1 | $2,200.00 | $2,200.00 |
| 0542 | PRESSURE TEST KIT, GAS-TIGHT SUITS | 1 | $2,200.00 | $2,200.00 |
| 0503 | PRINTER, BARCODE, INDUSTRIAL | 1 | $1,550.00 | $1,550.00 |
| 0403 | PRINTER, DOT MATRIX | 1 | $300.00 | $300.00 |
| 0581 | PRINTER, DOT MATRIX | 1 | $300.00 | $300.00 |
| 0499 | PRINTER, ID CARD | 1 | $2,850.00 | $2,850.00 |
| 0509 | PRINTER, ID CARD | 1 | $3,250.00 | $3,250.00 |
| 0570 | PRINTER, ID CARD | 1 | $2,850.00 | $2,850.00 |
| 0402 | PRINTER, ID LABEL | 1 | $300.00 | $300.00 |
| 0402 | PRINTER, ID LABEL | 1 | $300.00 | $300.00 |
| 0402 | PRINTER, ID LABEL | 1 | $300.00 | $300.00 |
| 0452 | PRINTER, ID LABEL | 1 | $300.00 | $300.00 |
| 0453 | PRINTER, ID LABEL | 2 | $300.00 | $600.00 |
| 0454 | PRINTER, ID LABEL | 1 | $300.00 | $300.00 |
| 0454 | PRINTER, ID LABEL | 1 | $300.00 | $300.00 |
| 0499 | PRINTER, ID LABEL | 1 | $300.00 | $300.00 |
| 0503 | PRINTER, ID LABEL | 4 | $300.00 | $1,200.00 |
| 0560 | PRINTER, ID LABEL | 1 | $300.00 | $300.00 |
| 0560 | PRINTER, ID LABEL | 1 | $300.00 | $300.00 |
| 0560 | PRINTER, ID LABEL | 1 | $300.00 | $300.00 |
| 0560 | PRINTER, ID LABEL | 1 | $300.00 | $300.00 |
| 0560 | PRINTER, ID LABEL | 1 | $300.00 | $300.00 |
| 0560 | PRINTER, ID LABEL | 1 | $300.00 | $300.00 |
| 0572 | PRINTER, ID LABEL | 1 | $300.00 | $300.00 |
| 0450 | PRINTER, INKJET | 1 | $60.00 | $60.00 |
| 0451 | PRINTER, INKJET | 5 | $60.00 | $300.00 |
| 0451 | PRINTER, INKJET | 1 | $60.00 | $60.00 |
| 0451 | PRINTER, INKJET | 1 | $60.00 | $60.00 |
| 0454 | PRINTER, INKJET | 1 | $60.00 | $60.00 |

| Department No. | Description | Qty. | Unit Cost | Total Cost |
|---|---|---|---|---|
| 0454 | PRINTER, INKJET | 1 | $60.00 | $60.00 |
| 0454 | PRINTER, INKJET | 1 | $60.00 | $60.00 |
| 0454 | PRINTER, INKJET | 1 | $60.00 | $60.00 |
| 0495 | PRINTER, INKJET | 1 | $60.00 | $60.00 |
| 0509 | PRINTER, INKJET | 1 | $60.00 | $60.00 |
| 0509 | PRINTER, INKJET | 1 | $60.00 | $60.00 |
| 0545 | PRINTER, INKJET | 1 | $60.00 | $60.00 |
| 0551 | PRINTER, INKJET | 1 | $60.00 | $60.00 |
| 0560 | PRINTER, INKJET | 1 | $60.00 | $60.00 |
| 0570 | PRINTER, INKJET | 1 | $60.00 | $60.00 |
| 0576 | PRINTER, INKJET | 1 | $60.00 | $60.00 |
| 0576 | PRINTER, INKJET | 1 | $60.00 | $60.00 |
| 0576 | PRINTER, INKJET | 1 | $60.00 | $60.00 |
| 0576 | PRINTER, INKJET | 1 | $60.00 | $60.00 |
| 0576 | PRINTER, INKJET | 1 | $60.00 | $60.00 |
| 0576 | PRINTER, INKJET | 1 | $60.00 | $60.00 |
| 0576 | PRINTER, INKJET | 1 | $60.00 | $60.00 |
| 0576 | PRINTER, INKJET | 1 | $60.00 | $60.00 |
| 0576 | PRINTER, INKJET | 2 | $60.00 | $120.00 |
| 0576 | PRINTER, INKJET | 1 | $60.00 | $60.00 |
| 3101 | PRINTER, INKJET | 1 | $60.00 | $60.00 |
| 3106 | PRINTER, INKJET | 2 | $60.00 | $120.00 |
| 3106 | PRINTER, INKJET | 1 | $60.00 | $60.00 |
| 0111 | PRINTER, LASERJET | 1 | $200.00 | $200.00 |
| 0210 | PRINTER, LASERJET | 1 | $522.49 | $522.49 |
| 0210 | PRINTER, LASERJET | 1 | $599.30 | $599.30 |
| 0400 | PRINTER, LASERJET | 1 | $584.59 | $584.59 |
| 0426 | PRINTER, LASERJET | 1 | $660.00 | $660.00 |
| 0426 | PRINTER, LASERJET | 1 | $660.00 | $660.00 |
| 0427 | PRINTER, LASERJET | 1 | $562.75 | $562.75 |
| 0427 | PRINTER, LASERJET | 1 | $660.00 | $660.00 |
| 0427 | PRINTER, LASERJET | 1 | $566.36 | $566.36 |
| 0437 | PRINTER, LASERJET | 1 | $666.69 | $666.69 |
| 0439 | PRINTER, LASERJET | 1 | $660.00 | $660.00 |
| 0440 | PRINTER, LASERJET | 1 | $660.00 | $660.00 |
| 0440 | PRINTER, LASERJET | 1 | $660.00 | $660.00 |
| 0440 | PRINTER, LASERJET | 1 | $660.00 | $660.00 |
| 0441 | PRINTER, LASERJET | 1 | $659.43 | $659.43 |
| 0450 | PRINTER, LASERJET | 1 | $660.00 | $660.00 |
| 0451 | PRINTER, LASERJET | 1 | $1,803.80 | $1,803.80 |
| 0452 | PRINTER, LASERJET | 1 | $660.00 | $660.00 |
| 0452 | PRINTER, LASERJET | 1 | $660.00 | $660.00 |
| 0452 | PRINTER, LASERJET | 1 | $617.36 | $617.36 |
| 0452 | PRINTER, LASERJET | 1 | $617.36 | $617.36 |
| 0452 | PRINTER, LASERJET | 1 | $660.00 | $660.00 |
| 0452 | PRINTER, LASERJET | 1 | $967.50 | $967.50 |
| 0453 | PRINTER, LASERJET | 1 | $660.00 | $660.00 |
| 0453 | PRINTER, LASERJET | 1 | $660.00 | $660.00 |
| 0453 | PRINTER, LASERJET | 1 | $827.83 | $827.83 |
| 0453 | PRINTER, LASERJET | 1 | $551.67 | $551.67 |
| 0453 | PRINTER, LASERJET | 1 | $551.67 | $551.67 |
| 0453 | PRINTER, LASERJET | 1 | $551.67 | $551.67 |
| 0453 | PRINTER, LASERJET | 1 | $551.67 | $551.67 |
| 0453 | PRINTER, LASERJET | 1 | $660.00 | $660.00 |
| 0453 | PRINTER, LASERJET | 1 | $551.67 | $551.67 |
| 0453 | PRINTER, LASERJET | 1 | $551.67 | $551.67 |
| 0453 | PRINTER, LASERJET | 1 | $551.67 | $551.67 |
| 0453 | PRINTER, LASERJET | 1 | $551.67 | $551.67 |
| 0453 | PRINTER, LASERJET | 1 | $551.67 | $551.67 |

| Department No. | Description | Qty. | Unit Cost | Total Cost |
|---|---|---|---|---|
| 0453 | PRINTER, LASERJET | 1 | $551.67 | $551.67 |
| 0453 | PRINTER, LASERJET | 1 | $551.67 | $551.67 |
| 0453 | PRINTER, LASERJET | 1 | $551.67 | $551.67 |
| 0453 | PRINTER, LASERJET | 1 | $551.67 | $551.67 |
| 0453 | PRINTER, LASERJET | 1 | $551.67 | $551.67 |
| 0454 | PRINTER, LASERJET | 1 | $923.04 | $923.04 |
| 0454 | PRINTER, LASERJET | 1 | $593.75 | $593.75 |
| 0454 | PRINTER, LASERJET | 1 | $660.00 | $660.00 |
| 0475 | PRINTER, LASERJET | 1 | $660.00 | $660.00 |
| 0475 | PRINTER, LASERJET | 1 | $660.00 | $660.00 |
| 0475 | PRINTER, LASERJET | 1 | $660.00 | $660.00 |
| 0475 | PRINTER, LASERJET | 1 | $660.00 | $660.00 |
| 0475 | PRINTER, LASERJET | 1 | $660.00 | $660.00 |
| 0475 | PRINTER, LASERJET | 1 | $660.00 | $660.00 |
| 0492 | PRINTER, LASERJET | 1 | $660.00 | $660.00 |
| 0492 | PRINTER, LASERJET | 1 | $573.21 | $573.21 |
| 0492 | PRINTER, LASERJET | 1 | $660.00 | $660.00 |
| 0492 | PRINTER, LASERJET | 1 | $543.15 | $543.15 |
| 0495 | PRINTER, LASERJET | 1 | $583.81 | $583.81 |
| 0495 | PRINTER, LASERJET | 1 | $583.81 | $583.81 |
| 0497 | PRINTER, LASERJET | 1 | $784.65 | $784.65 |
| 0497 | PRINTER, LASERJET | 1 | $759.99 | $759.99 |
| 0497 | PRINTER, LASERJET | 1 | $1,200.00 | $1,200.00 |
| 0497 | PRINTER, LASERJET | 1 | $1,200.00 | $1,200.00 |
| 0499 | PRINTER, LASERJET | 1 | $412.47 | $412.47 |
| 0499 | PRINTER, LASERJET | 1 | $997.00 | $997.00 |
| 0499 | PRINTER, LASERJET | 1 | $739.69 | $739.69 |
| 0499 | PRINTER, LASERJET | 1 | $412.47 | $412.47 |
| 0499 | PRINTER, LASERJET | 1 | $742.85 | $742.85 |
| 0499 | PRINTER, LASERJET | 1 | $1,578.35 | $1,578.35 |
| 0499 | PRINTER, LASERJET | 1 | $742.85 | $742.85 |
| 0499 | PRINTER, LASERJET | 1 | $967.50 | $967.50 |
| 0499 | PRINTER, LASERJET | 1 | $660.00 | $660.00 |
| 0499 | PRINTER, LASERJET | 1 | $660.00 | $660.00 |
| 0499 | PRINTER, LASERJET | 1 | $415.70 | $415.70 |
| 0499 | PRINTER, LASERJET | 1 | $660.00 | $660.00 |
| 0499 | PRINTER, LASERJET | 1 | $660.00 | $660.00 |
| 0499 | PRINTER, LASERJET | 1 | $660.00 | $660.00 |
| 0499 | PRINTER, LASERJET | 1 | $660.00 | $660.00 |
| 0509 | PRINTER, LASERJET | 1 | $1,387.12 | $1,387.12 |
| 0510 | PRINTER, LASERJET | 1 | $1,200.00 | $1,200.00 |
| 0540 | PRINTER, LASERJET | 1 | $660.00 | $660.00 |
| 0541 | PRINTER, LASERJET | 1 | $660.00 | $660.00 |
| 0545 | PRINTER, LASERJET | 1 | $660.00 | $660.00 |
| 0545 | PRINTER, LASERJET | 1 | $660.00 | $660.00 |
| 0551 | PRINTER, LASERJET | 1 | $412.47 | $412.47 |
| 0551 | PRINTER, LASERJET | 1 | $415.14 | $415.14 |
| 0551 | PRINTER, LASERJET | 1 | $415.14 | $415.14 |
| 0552 | PRINTER, LASERJET | 1 | $589.55 | $589.55 |
| 0554 | PRINTER, LASERJET | 1 | $1,200.00 | $1,200.00 |
| 0554 | PRINTER, LASERJET | 1 | $660.00 | $660.00 |
| 0560 | PRINTER, LASERJET | 1 | $660.00 | $660.00 |
| 0570 | PRINTER, LASERJET | 1 | $660.00 | $660.00 |
| 0570 | PRINTER, LASERJET | 1 | $358.93 | $358.93 |
| 0570 | PRINTER, LASERJET | 1 | $660.00 | $660.00 |
| 0570 | PRINTER, LASERJET | 1 | $660.00 | $660.00 |
| 0570 | PRINTER, LASERJET | 1 | $594.93 | $594.93 |
| 0570 | PRINTER, LASERJET | 1 | $326.57 | $326.57 |
| 0570 | PRINTER, LASERJET | 1 | $660.00 | $660.00 |
| 0570 | PRINTER, LASERJET | 1 | $326.57 | $326.57 |

| Department No. | Description | Qty. | Unit Cost | Total Cost |
|---|---|---|---|---|
| 0570 | PRINTER, LASERJET | 1 | $326.57 | $326.57 |
| 0576 | PRINTER, LASERJET | 1 | $660.00 | $660.00 |
| 0576 | PRINTER, LASERJET | 1 | $660.00 | $660.00 |
| 0581 | PRINTER, LASERJET | 1 | $660.00 | $660.00 |
| 0581 | PRINTER, LASERJET | 1 | $660.00 | $660.00 |
| 0581 | PRINTER, LASERJET | 1 | $660.00 | $660.00 |
| 0581 | PRINTER, LASERJET | 1 | $660.00 | $660.00 |
| 0581 | PRINTER, LASERJET | 1 | $588.54 | $588.54 |
| 0581 | PRINTER, LASERJET | 1 | $950.60 | $950.60 |
| 0581 | PRINTER, LASERJET | 1 | $660.00 | $660.00 |
| 0111 | PRINTER, LASERJET, HIGH-END | 1 | $1,200.00 | $1,200.00 |
| 0213 | PRINTER, LASERJET, HIGH-END | 1 | $1,200.00 | $1,200.00 |
| 0400 | PRINTER, LASERJET, HIGH-END | 1 | $755.47 | $755.47 |
| 0400 | PRINTER, LASERJET, HIGH-END | 1 | $1,200.00 | $1,200.00 |
| 0400 | PRINTER, LASERJET, HIGH-END | 1 | $1,200.00 | $1,200.00 |
| 0400 | PRINTER, LASERJET, HIGH-END | 1 | $904.36 | $904.36 |
| 0400 | PRINTER, LASERJET, HIGH-END | 1 | $1,332.98 | $1,332.98 |
| 0402 | PRINTER, LASERJET, HIGH-END | 1 | $1,200.00 | $1,200.00 |
| 0402 | PRINTER, LASERJET, HIGH-END | 1 | $1,200.00 | $1,200.00 |
| 0403 | PRINTER, LASERJET, HIGH-END | 1 | $1,200.00 | $1,200.00 |
| 0403 | PRINTER, LASERJET, HIGH-END | 1 | $1,200.00 | $1,200.00 |
| 0403 | PRINTER, LASERJET, HIGH-END | 1 | $1,200.00 | $1,200.00 |
| 0403 | PRINTER, LASERJET, HIGH-END | 1 | $1,200.00 | $1,200.00 |
| 0403 | PRINTER, LASERJET, HIGH-END | 1 | $1,200.00 | $1,200.00 |
| 0403 | PRINTER, LASERJET, HIGH-END | 1 | $788.15 | $788.15 |
| 0403 | PRINTER, LASERJET, HIGH-END | 1 | $788.15 | $788.15 |
| 0403 | PRINTER, LASERJET, HIGH-END | 1 | $1,191.00 | $1,191.00 |
| 0403 | PRINTER, LASERJET, HIGH-END | 1 | $906.31 | $906.31 |
| 0403 | PRINTER, LASERJET, HIGH-END | 1 | $738.47 | $738.47 |
| 0403 | PRINTER, LASERJET, HIGH-END | 1 | $755.47 | $755.47 |
| 0403 | PRINTER, LASERJET, HIGH-END | 1 | $906.31 | $906.31 |
| 0403 | PRINTER, LASERJET, HIGH-END | 1 | $788.15 | $788.15 |
| 0403 | PRINTER, LASERJET, HIGH-END | 1 | $1,455.89 | $1,455.89 |
| 0403 | PRINTER, LASERJET, HIGH-END | 1 | $1,455.89 | $1,455.89 |
| 0403 | PRINTER, LASERJET, HIGH-END | 1 | $738.47 | $738.47 |
| 0404 | PRINTER, LASERJET, HIGH-END | 1 | $755.89 | $755.89 |
| 0404 | PRINTER, LASERJET, HIGH-END | 1 | $1,200.00 | $1,200.00 |
| 0404 | PRINTER, LASERJET, HIGH-END | 1 | $642.75 | $642.75 |
| 0404 | PRINTER, LASERJET, HIGH-END | 1 | $1,200.00 | $1,200.00 |
| 0404 | PRINTER, LASERJET, HIGH-END | 1 | $1,200.00 | $1,200.00 |
| 0404 | PRINTER, LASERJET, HIGH-END | 1 | $796.97 | $796.97 |
| 0404 | PRINTER, LASERJET, HIGH-END | 1 | $1,200.00 | $1,200.00 |
| 0404 | PRINTER, LASERJET, HIGH-END | 1 | $738.47 | $738.47 |
| 0404 | PRINTER, LASERJET, HIGH-END | 1 | $736.95 | $736.95 |
| 0404 | PRINTER, LASERJET, HIGH-END | 1 | $755.47 | $755.47 |
| 0404 | PRINTER, LASERJET, HIGH-END | 1 | $796.97 | $796.97 |
| 0404 | PRINTER, LASERJET, HIGH-END | 1 | $820.13 | $820.13 |
| 0404 | PRINTER, LASERJET, HIGH-END | 1 | $820.13 | $820.13 |
| 0404 | PRINTER, LASERJET, HIGH-END | 1 | $1,200.00 | $1,200.00 |
| 0404 | PRINTER, LASERJET, HIGH-END | 1 | $755.89 | $755.89 |
| 0404 | PRINTER, LASERJET, HIGH-END | 1 | $755.89 | $755.89 |
| 0404 | PRINTER, LASERJET, HIGH-END | 1 | $755.89 | $755.89 |
| 0404 | PRINTER, LASERJET, HIGH-END | 1 | $755.89 | $755.89 |
| 0404 | PRINTER, LASERJET, HIGH-END | 1 | $755.89 | $755.89 |
| 0404 | PRINTER, LASERJET, HIGH-END | 1 | $755.89 | $755.89 |
| 0404 | PRINTER, LASERJET, HIGH-END | 1 | $755.89 | $755.89 |
| 0404 | PRINTER, LASERJET, HIGH-END | 1 | $755.89 | $755.89 |
| 0404 | PRINTER, LASERJET, HIGH-END | 1 | $1,200.00 | $1,200.00 |
| 0404 | PRINTER, LASERJET, HIGH-END | 1 | $906.31 | $906.31 |
| 0404 | PRINTER, LASERJET, HIGH-END | 1 | $755.47 | $755.47 |

| Department No. | Description | Qty. | Unit Cost | Total Cost |
|---|---|---|---|---|
| 0426 | PRINTER, LASERJET, HIGH-END | 1 | $961.00 | $961.00 |
| 0426 | PRINTER, LASERJET, HIGH-END | 1 | $820.13 | $820.13 |
| 0426 | PRINTER, LASERJET, HIGH-END | 1 | $1,139.99 | $1,139.99 |
| 0428 | PRINTER, LASERJET, HIGH-END | 1 | $788.15 | $788.15 |
| 0429 | PRINTER, LASERJET, HIGH-END | 1 | $755.47 | $755.47 |
| 0435 | PRINTER, LASERJET, HIGH-END | 1 | $1,161.99 | $1,161.99 |
| 0436 | PRINTER, LASERJET, HIGH-END | 1 | $1,200.00 | $1,200.00 |
| 0438 | PRINTER, LASERJET, HIGH-END | 1 | $777.84 | $777.84 |
| 0439 | PRINTER, LASERJET, HIGH-END | 1 | $660.00 | $660.00 |
| 0440 | PRINTER, LASERJET, HIGH-END | 1 | $949.99 | $949.99 |
| 0440 | PRINTER, LASERJET, HIGH-END | 1 | $1,088.00 | $1,088.00 |
| 0440 | PRINTER, LASERJET, HIGH-END | 1 | $949.99 | $949.99 |
| 0440 | PRINTER, LASERJET, HIGH-END | 1 | $1,122.95 | $1,122.95 |
| 0440 | PRINTER, LASERJET, HIGH-END | 1 | $660.00 | $660.00 |
| 0441 | PRINTER, LASERJET, HIGH-END | 1 | $1,200.00 | $1,200.00 |
| 0450 | PRINTER, LASERJET, HIGH-END | 1 | $776.64 | $776.64 |
| 0450 | PRINTER, LASERJET, HIGH-END | 1 | $938.42 | $938.42 |
| 0450 | PRINTER, LASERJET, HIGH-END | 1 | $755.47 | $755.47 |
| 0450 | PRINTER, LASERJET, HIGH-END | 1 | $904.36 | $904.36 |
| 0450 | PRINTER, LASERJET, HIGH-END | 1 | $796.97 | $796.97 |
| 0450 | PRINTER, LASERJET, HIGH-END | 1 | $660.00 | $660.00 |
| 0450 | PRINTER, LASERJET, HIGH-END | 1 | $1,088.00 | $1,088.00 |
| 0450 | PRINTER, LASERJET, HIGH-END | 1 | $779.95 | $779.95 |
| 0450 | PRINTER, LASERJET, HIGH-END | 1 | $938.42 | $938.42 |
| 0450 | PRINTER, LASERJET, HIGH-END | 1 | $920.90 | $920.90 |
| 0450 | PRINTER, LASERJET, HIGH-END | 1 | $938.42 | $938.42 |
| 0450 | PRINTER, LASERJET, HIGH-END | 1 | $660.00 | $660.00 |
| 0450 | PRINTER, LASERJET, HIGH-END | 1 | $660.00 | $660.00 |
| 0450 | PRINTER, LASERJET, HIGH-END | 1 | $776.64 | $776.64 |
| 0450 | PRINTER, LASERJET, HIGH-END | 1 | $1,023.69 | $1,023.69 |
| 0450 | PRINTER, LASERJET, HIGH-END | 1 | $755.47 | $755.47 |
| 0450 | PRINTER, LASERJET, HIGH-END | 1 | $938.42 | $938.42 |
| 0450 | PRINTER, LASERJET, HIGH-END | 1 | $938.42 | $938.42 |
| 0450 | PRINTER, LASERJET, HIGH-END | 1 | $938.42 | $938.42 |
| 0450 | PRINTER, LASERJET, HIGH-END | 1 | $755.47 | $755.47 |
| 0450 | PRINTER, LASERJET, HIGH-END | 1 | $949.99 | $949.99 |
| 0450 | PRINTER, LASERJET, HIGH-END | 1 | $660.00 | $660.00 |
| 0450 | PRINTER, LASERJET, HIGH-END | 1 | $200.00 | $200.00 |
| 0450 | PRINTER, LASERJET, HIGH-END | 1 | $200.00 | $200.00 |
| 0450 | PRINTER, LASERJET, HIGH-END | 1 | $938.42 | $938.42 |
| 0450 | PRINTER, LASERJET, HIGH-END | 1 | $938.42 | $938.42 |
| 0450 | PRINTER, LASERJET, HIGH-END | 1 | $1,200.00 | $1,200.00 |
| 0451 | PRINTER, LASERJET, HIGH-END | 1 | $660.00 | $660.00 |
| 0451 | PRINTER, LASERJET, HIGH-END | 1 | $660.00 | $660.00 |
| 0452 | PRINTER, LASERJET, HIGH-END | 1 | $1,342.73 | $1,342.73 |
| 0452 | PRINTER, LASERJET, HIGH-END | 1 | $1,342.73 | $1,342.73 |
| 0452 | PRINTER, LASERJET, HIGH-END | 1 | $1,339.87 | $1,339.87 |
| 0452 | PRINTER, LASERJET, HIGH-END | 1 | $1,342.73 | $1,342.73 |
| 0452 | PRINTER, LASERJET, HIGH-END | 1 | $1,359.16 | $1,359.16 |
| 0452 | PRINTER, LASERJET, HIGH-END | 1 | $1,342.73 | $1,342.73 |
| 0452 | PRINTER, LASERJET, HIGH-END | 1 | $1,342.73 | $1,342.73 |
| 0452 | PRINTER, LASERJET, HIGH-END | 1 | $1,359.16 | $1,359.16 |
| 0453 | PRINTER, LASERJET, HIGH-END | 1 | $1,200.00 | $1,200.00 |
| 0453 | PRINTER, LASERJET, HIGH-END | 1 | $1,200.00 | $1,200.00 |
| 0454 | PRINTER, LASERJET, HIGH-END | 1 | $755.47 | $755.47 |
| 0454 | PRINTER, LASERJET, HIGH-END | 1 | $923.04 | $923.04 |
| 0454 | PRINTER, LASERJET, HIGH-END | 1 | $769.87 | $769.87 |
| 0454 | PRINTER, LASERJET, HIGH-END | 1 | $755.47 | $755.47 |
| 0454 | PRINTER, LASERJET, HIGH-END | 1 | $820.13 | $820.13 |
| 0454 | PRINTER, LASERJET, HIGH-END | 1 | $820.13 | $820.13 |

| Department No. | Description | Qty. | Unit Cost | Total Cost |
|---|---|---|---|---|
| 0475 | PRINTER, LASERJET, HIGH-END | 1 | $1,200.00 | $1,200.00 |
| 0475 | PRINTER, LASERJET, HIGH-END | 1 | $949.99 | $949.99 |
| 0475 | PRINTER, LASERJET, HIGH-END | 1 | $1,200.00 | $1,200.00 |
| 0475 | PRINTER, LASERJET, HIGH-END | 1 | $949.99 | $949.99 |
| 0475 | PRINTER, LASERJET, HIGH-END | 1 | $1,200.00 | $1,200.00 |
| 0475 | PRINTER, LASERJET, HIGH-END | 1 | $1,200.00 | $1,200.00 |
| 0475 | PRINTER, LASERJET, HIGH-END | 1 | $1,200.00 | $1,200.00 |
| 0475 | PRINTER, LASERJET, HIGH-END | 1 | $660.00 | $660.00 |
| 0475 | PRINTER, LASERJET, HIGH-END | 1 | $660.00 | $660.00 |
| 0475 | PRINTER, LASERJET, HIGH-END | 1 | $1,200.00 | $1,200.00 |
| 0475 | PRINTER, LASERJET, HIGH-END | 1 | $200.00 | $200.00 |
| 0492 | PRINTER, LASERJET, HIGH-END | 1 | $1,200.00 | $1,200.00 |
| 0494 | PRINTER, LASERJET, HIGH-END | 1 | $1,042.33 | $1,042.33 |
| 0495 | PRINTER, LASERJET, HIGH-END | 1 | $1,013.59 | $1,013.59 |
| 0495 | PRINTER, LASERJET, HIGH-END | 1 | $1,200.00 | $1,200.00 |
| 0495 | PRINTER, LASERJET, HIGH-END | 1 | $788.15 | $788.15 |
| 0497 | PRINTER, LASERJET, HIGH-END | 1 | $1,200.00 | $1,200.00 |
| 0499 | PRINTER, LASERJET, HIGH-END | 1 | $1,200.00 | $1,200.00 |
| 0499 | PRINTER, LASERJET, HIGH-END | 1 | $1,166.85 | $1,166.85 |
| 0499 | PRINTER, LASERJET, HIGH-END | 1 | $1,017.30 | $1,017.30 |
| 0499 | PRINTER, LASERJET, HIGH-END | 1 | $1,340.22 | $1,340.22 |
| 0499 | PRINTER, LASERJET, HIGH-END | 1 | $1,706.19 | $1,706.19 |
| 0499 | PRINTER, LASERJET, HIGH-END | 1 | $997.00 | $997.00 |
| 0499 | PRINTER, LASERJET, HIGH-END | 1 | $1,200.00 | $1,200.00 |
| 0499 | PRINTER, LASERJET, HIGH-END | 1 | $1,340.22 | $1,340.22 |
| 0499 | PRINTER, LASERJET, HIGH-END | 1 | $1,677.65 | $1,677.65 |
| 0499 | PRINTER, LASERJET, HIGH-END | 1 | $1,200.00 | $1,200.00 |
| 0499 | PRINTER, LASERJET, HIGH-END | 1 | $997.00 | $997.00 |
| 0499 | PRINTER, LASERJET, HIGH-END | 1 | $660.00 | $660.00 |
| 0503 | PRINTER, LASERJET, HIGH-END | 1 | $200.00 | $200.00 |
| 0503 | PRINTER, LASERJET, HIGH-END | 1 | $1,200.00 | $1,200.00 |
| 0503 | PRINTER, LASERJET, HIGH-END | 1 | $783.12 | $783.12 |
| 0503 | PRINTER, LASERJET, HIGH-END | 1 | $889.27 | $889.27 |
| 0540 | PRINTER, LASERJET, HIGH-END | 1 | $1,544.00 | $1,544.00 |
| 0540 | PRINTER, LASERJET, HIGH-END | 1 | $200.00 | $200.00 |
| 0545 | PRINTER, LASERJET, HIGH-END | 1 | $949.99 | $949.99 |
| 0545 | PRINTER, LASERJET, HIGH-END | 1 | $1,200.00 | $1,200.00 |
| 0552 | PRINTER, LASERJET, HIGH-END | 1 | $1,200.00 | $1,200.00 |
| 0552 | PRINTER, LASERJET, HIGH-END | 1 | $660.00 | $660.00 |
| 0552 | PRINTER, LASERJET, HIGH-END | 1 | $1,200.00 | $1,200.00 |
| 0553 | PRINTER, LASERJET, HIGH-END | 1 | $796.97 | $796.97 |
| 0554 | PRINTER, LASERJET, HIGH-END | 1 | $1,201.38 | $1,201.38 |
| 0560 | PRINTER, LASERJET, HIGH-END | 1 | $1,229.10 | $1,229.10 |
| 0560 | PRINTER, LASERJET, HIGH-END | 1 | $1,200.00 | $1,200.00 |
| 0560 | PRINTER, LASERJET, HIGH-END | 1 | $1,200.00 | $1,200.00 |
| 0560 | PRINTER, LASERJET, HIGH-END | 1 | $904.36 | $904.36 |
| 0560 | PRINTER, LASERJET, HIGH-END | 1 | $1,200.00 | $1,200.00 |
| 0560 | PRINTER, LASERJET, HIGH-END | 1 | $1,200.00 | $1,200.00 |
| 0560 | PRINTER, LASERJET, HIGH-END | 1 | $1,393.64 | $1,393.64 |
| 0560 | PRINTER, LASERJET, HIGH-END | 1 | $1,200.00 | $1,200.00 |
| 0560 | PRINTER, LASERJET, HIGH-END | 1 | $1,200.00 | $1,200.00 |
| 0560 | PRINTER, LASERJET, HIGH-END | 1 | $200.00 | $200.00 |
| 0570 | PRINTER, LASERJET, HIGH-END | 1 | $1,200.00 | $1,200.00 |
| 0576 | PRINTER, LASERJET, HIGH-END | 1 | $796.97 | $796.97 |
| 0576 | PRINTER, LASERJET, HIGH-END | 1 | $1,111.49 | $1,111.49 |
| 0581 | PRINTER, LASERJET, HIGH-END | 1 | $1,200.00 | $1,200.00 |
| 0583 | PRINTER, LASERJET, HIGH-END | 1 | $1,200.00 | $1,200.00 |
| 0587 | PRINTER, LASERJET, HIGH-END | 1 | $1,200.00 | $1,200.00 |
| 0591 | PRINTER, LASERJET, HIGH-END | 1 | $660.00 | $660.00 |
| 0882 | PRINTER, LASERJET, HIGH-END | 1 | $755.47 | $755.47 |

| Department No. | Description | Qty. | Unit Cost | Total Cost |
|---|---|---|---|---|
| 0882 | PRINTER, LASERJET, HIGH-END | 1 | $1,200.00 | $1,200.00 |
| 0882 | PRINTER, LASERJET, HIGH-END | 1 | $930.77 | $930.77 |
| 0882 | PRINTER, LASERJET, HIGH-END | 1 | $1,166.85 | $1,166.85 |
| 0882 | PRINTER, LASERJET, HIGH-END | 1 | $660.00 | $660.00 |
| 3107 | PRINTER, LASERJET, HIGH-END | 1 | $1,200.00 | $1,200.00 |
| 0111 | PRINTER, LASERJET, LOW-END | 1 | $330.75 | $330.75 |
| 0210 | PRINTER, LASERJET, LOW-END | 1 | $200.00 | $200.00 |
| 0210 | PRINTER, LASERJET, LOW-END | 1 | $200.00 | $200.00 |
| 0210 | PRINTER, LASERJET, LOW-END | 1 | $200.00 | $200.00 |
| 0210 | PRINTER, LASERJET, LOW-END | 1 | $200.00 | $200.00 |
| 0210 | PRINTER, LASERJET, LOW-END | 1 | $200.00 | $200.00 |
| 0210 | PRINTER, LASERJET, LOW-END | 1 | $200.00 | $200.00 |
| 0210 | PRINTER, LASERJET, LOW-END | 1 | $200.00 | $200.00 |
| 0210 | PRINTER, LASERJET, LOW-END | 1 | $200.00 | $200.00 |
| 0210 | PRINTER, LASERJET, LOW-END | 1 | $200.00 | $200.00 |
| 0210 | PRINTER, LASERJET, LOW-END | 1 | $200.00 | $200.00 |
| 0210 | PRINTER, LASERJET, LOW-END | 1 | $200.00 | $200.00 |
| 0211 | PRINTER, LASERJET, LOW-END | 1 | $200.00 | $200.00 |
| 0211 | PRINTER, LASERJET, LOW-END | 1 | $200.00 | $200.00 |
| 0212 | PRINTER, LASERJET, LOW-END | 1 | $200.00 | $200.00 |
| 0212 | PRINTER, LASERJET, LOW-END | 1 | $200.00 | $200.00 |
| 0213 | PRINTER, LASERJET, LOW-END | 1 | $200.00 | $200.00 |
| 0213 | PRINTER, LASERJET, LOW-END | 1 | $200.00 | $200.00 |
| 0215 | PRINTER, LASERJET, LOW-END | 1 | $200.00 | $200.00 |
| 0215 | PRINTER, LASERJET, LOW-END | 1 | $200.00 | $200.00 |
| 0402 | PRINTER, LASERJET, LOW-END | 1 | $200.00 | $200.00 |
| 0403 | PRINTER, LASERJET, LOW-END | 1 | $200.00 | $200.00 |
| 0403 | PRINTER, LASERJET, LOW-END | 6 | $200.00 | $1,200.00 |
| 0403 | PRINTER, LASERJET, LOW-END | 1 | $200.00 | $200.00 |
| 0403 | PRINTER, LASERJET, LOW-END | 2 | $200.00 | $400.00 |
| 0403 | PRINTER, LASERJET, LOW-END | 1 | $200.00 | $200.00 |
| 0404 | PRINTER, LASERJET, LOW-END | 1 | $200.00 | $200.00 |
| 0404 | PRINTER, LASERJET, LOW-END | 10 | $200.00 | $2,000.00 |
| 0425 | PRINTER, LASERJET, LOW-END | 1 | $200.00 | $200.00 |
| 0426 | PRINTER, LASERJET, LOW-END | 1 | $200.00 | $200.00 |
| 0426 | PRINTER, LASERJET, LOW-END | 1 | $200.00 | $200.00 |
| 0427 | PRINTER, LASERJET, LOW-END | 1 | $200.00 | $200.00 |
| 0427 | PRINTER, LASERJET, LOW-END | 1 | $200.00 | $200.00 |
| 0427 | PRINTER, LASERJET, LOW-END | 1 | $200.00 | $200.00 |
| 0427 | PRINTER, LASERJET, LOW-END | 1 | $200.00 | $200.00 |
| 0428 | PRINTER, LASERJET, LOW-END | 1 | $200.00 | $200.00 |
| 0428 | PRINTER, LASERJET, LOW-END | 1 | $200.00 | $200.00 |
| 0428 | PRINTER, LASERJET, LOW-END | 1 | $200.00 | $200.00 |
| 0429 | PRINTER, LASERJET, LOW-END | 1 | $200.00 | $200.00 |
| 0429 | PRINTER, LASERJET, LOW-END | 1 | $200.00 | $200.00 |
| 0429 | PRINTER, LASERJET, LOW-END | 1 | $200.00 | $200.00 |
| 0437 | PRINTER, LASERJET, LOW-END | 1 | $200.00 | $200.00 |
| 0437 | PRINTER, LASERJET, LOW-END | 1 | $200.00 | $200.00 |
| 0438 | PRINTER, LASERJET, LOW-END | 1 | $200.00 | $200.00 |
| 0438 | PRINTER, LASERJET, LOW-END | 1 | $200.00 | $200.00 |
| 0438 | PRINTER, LASERJET, LOW-END | 1 | $200.00 | $200.00 |
| 0439 | PRINTER, LASERJET, LOW-END | 1 | $200.00 | $200.00 |
| 0439 | PRINTER, LASERJET, LOW-END | 1 | $200.00 | $200.00 |
| 0440 | PRINTER, LASERJET, LOW-END | 1 | $200.00 | $200.00 |
| 0440 | PRINTER, LASERJET, LOW-END | 1 | $200.00 | $200.00 |
| 0440 | PRINTER, LASERJET, LOW-END | 1 | $200.00 | $200.00 |
| 0440 | PRINTER, LASERJET, LOW-END | 1 | $200.00 | $200.00 |
| 0440 | PRINTER, LASERJET, LOW-END | 1 | $200.00 | $200.00 |
| 0440 | PRINTER, LASERJET, LOW-END | 1 | $200.00 | $200.00 |
| 0440 | PRINTER, LASERJET, LOW-END | 1 | $200.00 | $200.00 |
| 0440 | PRINTER, LASERJET, LOW-END | 1 | $200.00 | $200.00 |

| Department No. | Description | Qty. | Unit Cost | Total Cost |
|---|---|---|---|---|
| 0440 | PRINTER, LASERJET, LOW-END | 1 | $200.00 | $200.00 |
| 0440 | PRINTER, LASERJET, LOW-END | 1 | $200.00 | $200.00 |
| 0440 | PRINTER, LASERJET, LOW-END | 1 | $200.00 | $200.00 |
| 0440 | PRINTER, LASERJET, LOW-END | 1 | $200.00 | $200.00 |
| 0440 | PRINTER, LASERJET, LOW-END | 1 | $200.00 | $200.00 |
| 0440 | PRINTER, LASERJET, LOW-END | 1 | $200.00 | $200.00 |
| 0440 | PRINTER, LASERJET, LOW-END | 1 | $200.00 | $200.00 |
| 0440 | PRINTER, LASERJET, LOW-END | 1 | $200.00 | $200.00 |
| 0440 | PRINTER, LASERJET, LOW-END | 1 | $200.00 | $200.00 |
| 0440 | PRINTER, LASERJET, LOW-END | 1 | $200.00 | $200.00 |
| 0440 | PRINTER, LASERJET, LOW-END | 1 | $200.00 | $200.00 |
| 0440 | PRINTER, LASERJET, LOW-END | 1 | $200.00 | $200.00 |
| 0440 | PRINTER, LASERJET, LOW-END | 1 | $200.00 | $200.00 |
| 0440 | PRINTER, LASERJET, LOW-END | 1 | $249.41 | $249.41 |
| 0440 | PRINTER, LASERJET, LOW-END | 1 | $200.00 | $200.00 |
| 0440 | PRINTER, LASERJET, LOW-END | 1 | $200.00 | $200.00 |
| 0440 | PRINTER, LASERJET, LOW-END | 1 | $200.00 | $200.00 |
| 0440 | PRINTER, LASERJET, LOW-END | 1 | $200.00 | $200.00 |
| 0440 | PRINTER, LASERJET, LOW-END | 1 | $200.00 | $200.00 |
| 0440 | PRINTER, LASERJET, LOW-END | 1 | $200.00 | $200.00 |
| 0440 | PRINTER, LASERJET, LOW-END | 1 | $200.00 | $200.00 |
| 0440 | PRINTER, LASERJET, LOW-END | 1 | $249.41 | $249.41 |
| 0440 | PRINTER, LASERJET, LOW-END | 1 | $200.00 | $200.00 |
| 0440 | PRINTER, LASERJET, LOW-END | 1 | $200.00 | $200.00 |
| 0440 | PRINTER, LASERJET, LOW-END | 1 | $200.00 | $200.00 |
| 0440 | PRINTER, LASERJET, LOW-END | 1 | $200.00 | $200.00 |
| 0440 | PRINTER, LASERJET, LOW-END | 1 | $200.00 | $200.00 |
| 0440 | PRINTER, LASERJET, LOW-END | 1 | $200.00 | $200.00 |
| 0440 | PRINTER, LASERJET, LOW-END | 1 | $200.00 | $200.00 |
| 0440 | PRINTER, LASERJET, LOW-END | 1 | $200.00 | $200.00 |
| 0440 | PRINTER, LASERJET, LOW-END | 1 | $200.00 | $200.00 |
| 0440 | PRINTER, LASERJET, LOW-END | 1 | $200.00 | $200.00 |
| 0440 | PRINTER, LASERJET, LOW-END | 1 | $200.00 | $200.00 |
| 0440 | PRINTER, LASERJET, LOW-END | 1 | $200.00 | $200.00 |
| 0440 | PRINTER, LASERJET, LOW-END | 1 | $200.00 | $200.00 |
| 0440 | PRINTER, LASERJET, LOW-END | 1 | $200.00 | $200.00 |
| 0440 | PRINTER, LASERJET, LOW-END | 1 | $200.00 | $200.00 |
| 0440 | PRINTER, LASERJET, LOW-END | 1 | $200.00 | $200.00 |
| 0440 | PRINTER, LASERJET, LOW-END | 1 | $200.00 | $200.00 |
| 0440 | PRINTER, LASERJET, LOW-END | 1 | $200.00 | $200.00 |
| 0440 | PRINTER, LASERJET, LOW-END | 1 | $200.00 | $200.00 |
| 0440 | PRINTER, LASERJET, LOW-END | 1 | $200.00 | $200.00 |
| 0440 | PRINTER, LASERJET, LOW-END | 1 | $200.00 | $200.00 |
| 0440 | PRINTER, LASERJET, LOW-END | 1 | $200.00 | $200.00 |
| 0440 | PRINTER, LASERJET, LOW-END | 1 | $200.00 | $200.00 |
| 0441 | PRINTER, LASERJET, LOW-END | 1 | $200.00 | $200.00 |
| 0450 | PRINTER, LASERJET, LOW-END | 13 | $200.00 | $2,600.00 |
| 0450 | PRINTER, LASERJET, LOW-END | 1 | $660.00 | $660.00 |
| 0450 | PRINTER, LASERJET, LOW-END | 1 | $200.00 | $200.00 |
| 0450 | PRINTER, LASERJET, LOW-END | 1 | $200.00 | $200.00 |
| 0450 | PRINTER, LASERJET, LOW-END | 1 | $200.00 | $200.00 |
| 0451 | PRINTER, LASERJET, LOW-END | 2 | $200.00 | $400.00 |
| 0451 | PRINTER, LASERJET, LOW-END | 2 | $200.00 | $400.00 |
| 0451 | PRINTER, LASERJET, LOW-END | 1 | $200.00 | $200.00 |
| 0451 | PRINTER, LASERJET, LOW-END | 5 | $200.00 | $1,000.00 |
| 0451 | PRINTER, LASERJET, LOW-END | 1 | $200.00 | $200.00 |
| 0453 | PRINTER, LASERJET, LOW-END | 1 | $200.00 | $200.00 |
| 0453 | PRINTER, LASERJET, LOW-END | 1 | $200.00 | $200.00 |
| 0453 | PRINTER, LASERJET, LOW-END | 1 | $200.00 | $200.00 |
| 0453 | PRINTER, LASERJET, LOW-END | 1 | $200.00 | $200.00 |
| 0454 | PRINTER, LASERJET, LOW-END | 1 | $200.00 | $200.00 |
| 0475 | PRINTER, LASERJET, LOW-END | 2 | $200.00 | $400.00 |
| 0475 | PRINTER, LASERJET, LOW-END | 1 | $200.00 | $200.00 |
| 0475 | PRINTER, LASERJET, LOW-END | 1 | $200.00 | $200.00 |
| 0475 | PRINTER, LASERJET, LOW-END | 1 | $207.39 | $207.39 |

| Department No. | Description | Qty. | Unit Cost | Total Cost |
|---|---|---|---|---|
| 0475 | PRINTER, LASERJET, LOW-END | 1 | $200.00 | $200.00 |
| 0475 | PRINTER, LASERJET, LOW-END | 1 | $200.00 | $200.00 |
| 0475 | PRINTER, LASERJET, LOW-END | 1 | $200.00 | $200.00 |
| 0475 | PRINTER, LASERJET, LOW-END | 1 | $200.00 | $200.00 |
| 0475 | PRINTER, LASERJET, LOW-END | 1 | $200.00 | $200.00 |
| 0475 | PRINTER, LASERJET, LOW-END | 1 | $200.00 | $200.00 |
| 0475 | PRINTER, LASERJET, LOW-END | 1 | $200.00 | $200.00 |
| 0475 | PRINTER, LASERJET, LOW-END | 1 | $200.00 | $200.00 |
| 0475 | PRINTER, LASERJET, LOW-END | 1 | $209.67 | $209.67 |
| 0475 | PRINTER, LASERJET, LOW-END | 1 | $200.00 | $200.00 |
| 0475 | PRINTER, LASERJET, LOW-END | 1 | $200.00 | $200.00 |
| 0475 | PRINTER, LASERJET, LOW-END | 1 | $200.00 | $200.00 |
| 0475 | PRINTER, LASERJET, LOW-END | 1 | $200.00 | $200.00 |
| 0475 | PRINTER, LASERJET, LOW-END | 1 | $200.00 | $200.00 |
| 0475 | PRINTER, LASERJET, LOW-END | 1 | $200.00 | $200.00 |
| 0475 | PRINTER, LASERJET, LOW-END | 1 | $200.00 | $200.00 |
| 0475 | PRINTER, LASERJET, LOW-END | 1 | $200.00 | $200.00 |
| 0475 | PRINTER, LASERJET, LOW-END | 1 | $209.67 | $209.67 |
| 0475 | PRINTER, LASERJET, LOW-END | 1 | $200.00 | $200.00 |
| 0475 | PRINTER, LASERJET, LOW-END | 2 | $200.00 | $400.00 |
| 0492 | PRINTER, LASERJET, LOW-END | 1 | $660.00 | $660.00 |
| 0492 | PRINTER, LASERJET, LOW-END | 1 | $200.00 | $200.00 |
| 0492 | PRINTER, LASERJET, LOW-END | 1 | $200.00 | $200.00 |
| 0492 | PRINTER, LASERJET, LOW-END | 1 | $200.00 | $200.00 |
| 0492 | PRINTER, LASERJET, LOW-END | 1 | $200.00 | $200.00 |
| 0494 | PRINTER, LASERJET, LOW-END | 1 | $200.00 | $200.00 |
| 0495 | PRINTER, LASERJET, LOW-END | 1 | $200.00 | $200.00 |
| 0495 | PRINTER, LASERJET, LOW-END | 1 | $200.00 | $200.00 |
| 0495 | PRINTER, LASERJET, LOW-END | 1 | $200.00 | $200.00 |
| 0495 | PRINTER, LASERJET, LOW-END | 1 | $200.00 | $200.00 |
| 0497 | PRINTER, LASERJET, LOW-END | 1 | $200.00 | $200.00 |
| 0497 | PRINTER, LASERJET, LOW-END | 3 | $200.00 | $600.00 |
| 0497 | PRINTER, LASERJET, LOW-END | 1 | $200.00 | $200.00 |
| 0499 | PRINTER, LASERJET, LOW-END | 1 | $660.00 | $660.00 |
| 0499 | PRINTER, LASERJET, LOW-END | 1 | $286.98 | $286.98 |
| 0499 | PRINTER, LASERJET, LOW-END | 1 | $286.98 | $286.98 |
| 0499 | PRINTER, LASERJET, LOW-END | 1 | $200.00 | $200.00 |
| 0499 | PRINTER, LASERJET, LOW-END | 1 | $200.00 | $200.00 |
| 0499 | PRINTER, LASERJET, LOW-END | 1 | $200.00 | $200.00 |
| 0499 | PRINTER, LASERJET, LOW-END | 1 | $200.00 | $200.00 |
| 0499 | PRINTER, LASERJET, LOW-END | 1 | $200.00 | $200.00 |
| 0499 | PRINTER, LASERJET, LOW-END | 1 | $200.00 | $200.00 |
| 0499 | PRINTER, LASERJET, LOW-END | 3 | $200.00 | $600.00 |
| 0499 | PRINTER, LASERJET, LOW-END | 1 | $200.00 | $200.00 |
| 0499 | PRINTER, LASERJET, LOW-END | 1 | $200.00 | $200.00 |
| 0499 | PRINTER, LASERJET, LOW-END | 1 | $200.00 | $200.00 |
| 0499 | PRINTER, LASERJET, LOW-END | 1 | $200.00 | $200.00 |
| 0499 | PRINTER, LASERJET, LOW-END | 3 | $200.00 | $600.00 |
| 0503 | PRINTER, LASERJET, LOW-END | 2 | $200.00 | $400.00 |
| 0503 | PRINTER, LASERJET, LOW-END | 1 | $200.00 | $200.00 |
| 0503 | PRINTER, LASERJET, LOW-END | 1 | $200.00 | $200.00 |
| 0503 | PRINTER, LASERJET, LOW-END | 1 | $200.00 | $200.00 |
| 0509 | PRINTER, LASERJET, LOW-END | 1 | $200.00 | $200.00 |
| 0509 | PRINTER, LASERJET, LOW-END | 2 | $200.00 | $400.00 |
| 0509 | PRINTER, LASERJET, LOW-END | 1 | $200.00 | $200.00 |
| 0509 | PRINTER, LASERJET, LOW-END | 1 | $200.00 | $200.00 |
| 0540 | PRINTER, LASERJET, LOW-END | 1 | $200.00 | $200.00 |
| 0540 | PRINTER, LASERJET, LOW-END | 2 | $200.00 | $400.00 |
| 0540 | PRINTER, LASERJET, LOW-END | 1 | $200.00 | $200.00 |

| Department No. | Description | Qty. | Unit Cost | Total Cost |
|---|---|---|---|---|
| 0540 | PRINTER, LASERJET, LOW-END | 1 | $660.00 | $660.00 |
| 0540 | PRINTER, LASERJET, LOW-END | 1 | $200.00 | $200.00 |
| 0540 | PRINTER, LASERJET, LOW-END | 1 | $200.00 | $200.00 |
| 0540 | PRINTER, LASERJET, LOW-END | 1 | $200.00 | $200.00 |
| 0540 | PRINTER, LASERJET, LOW-END | 1 | $200.00 | $200.00 |
| 0540 | PRINTER, LASERJET, LOW-END | 1 | $200.00 | $200.00 |
| 0540 | PRINTER, LASERJET, LOW-END | 1 | $200.00 | $200.00 |
| 0540 | PRINTER, LASERJET, LOW-END | 1 | $200.00 | $200.00 |
| 0540 | PRINTER, LASERJET, LOW-END | 1 | $200.00 | $200.00 |
| 0541 | PRINTER, LASERJET, LOW-END | 1 | $200.00 | $200.00 |
| 0541 | PRINTER, LASERJET, LOW-END | 1 | $200.00 | $200.00 |
| 0541 | PRINTER, LASERJET, LOW-END | 1 | $200.00 | $200.00 |
| 0542 | PRINTER, LASERJET, LOW-END | 1 | $200.00 | $200.00 |
| 0545 | PRINTER, LASERJET, LOW-END | 1 | $200.00 | $200.00 |
| 0545 | PRINTER, LASERJET, LOW-END | 1 | $200.00 | $200.00 |
| 0545 | PRINTER, LASERJET, LOW-END | 1 | $200.00 | $200.00 |
| 0545 | PRINTER, LASERJET, LOW-END | 1 | $200.00 | $200.00 |
| 0551 | PRINTER, LASERJET, LOW-END | 1 | $200.00 | $200.00 |
| 0551 | PRINTER, LASERJET, LOW-END | 1 | $200.00 | $200.00 |
| 0551 | PRINTER, LASERJET, LOW-END | 2 | $200.00 | $400.00 |
| 0551 | PRINTER, LASERJET, LOW-END | 1 | $200.00 | $200.00 |
| 0551 | PRINTER, LASERJET, LOW-END | 1 | $200.00 | $200.00 |
| 0551 | PRINTER, LASERJET, LOW-END | 1 | $200.00 | $200.00 |
| 0551 | PRINTER, LASERJET, LOW-END | 1 | $200.00 | $200.00 |
| 0552 | PRINTER, LASERJET, LOW-END | 1 | $200.00 | $200.00 |
| 0552 | PRINTER, LASERJET, LOW-END | 1 | $200.00 | $200.00 |
| 0553 | PRINTER, LASERJET, LOW-END | 1 | $660.00 | $660.00 |
| 0553 | PRINTER, LASERJET, LOW-END | 1 | $200.00 | $200.00 |
| 0553 | PRINTER, LASERJET, LOW-END | 3 | $200.00 | $600.00 |
| 0553 | PRINTER, LASERJET, LOW-END | 1 | $200.00 | $200.00 |
| 0553 | PRINTER, LASERJET, LOW-END | 1 | $200.00 | $200.00 |
| 0553 | PRINTER, LASERJET, LOW-END | 1 | $200.00 | $200.00 |
| 0553 | PRINTER, LASERJET, LOW-END | 1 | $200.00 | $200.00 |
| 0553 | PRINTER, LASERJET, LOW-END | 1 | $200.00 | $200.00 |
| 0553 | PRINTER, LASERJET, LOW-END | 1 | $200.00 | $200.00 |
| 0553 | PRINTER, LASERJET, LOW-END | 2 | $200.00 | $400.00 |
| 0553 | PRINTER, LASERJET, LOW-END | 1 | $200.00 | $200.00 |
| 0553 | PRINTER, LASERJET, LOW-END | 1 | $200.00 | $200.00 |
| 0553 | PRINTER, LASERJET, LOW-END | 1 | $200.00 | $200.00 |
| 0553 | PRINTER, LASERJET, LOW-END | 1 | $200.00 | $200.00 |
| 0553 | PRINTER, LASERJET, LOW-END | 1 | $200.00 | $200.00 |
| 0553 | PRINTER, LASERJET, LOW-END | 1 | $200.00 | $200.00 |
| 0554 | PRINTER, LASERJET, LOW-END | 1 | $200.00 | $200.00 |
| 0554 | PRINTER, LASERJET, LOW-END | 1 | $200.00 | $200.00 |
| 0560 | PRINTER, LASERJET, LOW-END | 2 | $200.00 | $400.00 |
| 0560 | PRINTER, LASERJET, LOW-END | 1 | $200.00 | $200.00 |
| 0560 | PRINTER, LASERJET, LOW-END | 1 | $200.00 | $200.00 |
| 0560 | PRINTER, LASERJET, LOW-END | 2 | $200.00 | $400.00 |
| 0560 | PRINTER, LASERJET, LOW-END | 1 | $200.00 | $200.00 |
| 0560 | PRINTER, LASERJET, LOW-END | 1 | $200.00 | $200.00 |
| 0560 | PRINTER, LASERJET, LOW-END | 1 | $200.00 | $200.00 |
| 0560 | PRINTER, LASERJET, LOW-END | 1 | $200.00 | $200.00 |
| 0560 | PRINTER, LASERJET, LOW-END | 1 | $200.00 | $200.00 |
| 0560 | PRINTER, LASERJET, LOW-END | 1 | $200.00 | $200.00 |
| 0560 | PRINTER, LASERJET, LOW-END | 1 | $200.00 | $200.00 |
| 0560 | PRINTER, LASERJET, LOW-END | 1 | $200.00 | $200.00 |
| 0560 | PRINTER, LASERJET, LOW-END | 1 | $200.00 | $200.00 |
| 0560 | PRINTER, LASERJET, LOW-END | 1 | $200.00 | $200.00 |
| 0560 | PRINTER, LASERJET, LOW-END | 3 | $200.00 | $600.00 |
| 0560 | PRINTER, LASERJET, LOW-END | 1 | $200.00 | $200.00 |
| 0560 | PRINTER, LASERJET, LOW-END | 1 | $200.00 | $200.00 |

| Department No. | Description | Qty. | Unit Cost | Total Cost |
|---|---|---|---|---|
| 0560 | PRINTER, LASERJET, LOW-END | 1 | $200.00 | $200.00 |
| 0560 | PRINTER, LASERJET, LOW-END | 1 | $200.00 | $200.00 |
| 0570 | PRINTER, LASERJET, LOW-END | 1 | $200.00 | $200.00 |
| 0570 | PRINTER, LASERJET, LOW-END | 1 | $200.00 | $200.00 |
| 0570 | PRINTER, LASERJET, LOW-END | 1 | $895.30 | $895.30 |
| 0570 | PRINTER, LASERJET, LOW-END | 1 | $200.00 | $200.00 |
| 0570 | PRINTER, LASERJET, LOW-END | 1 | $660.00 | $660.00 |
| 0570 | PRINTER, LASERJET, LOW-END | 1 | $200.00 | $200.00 |
| 0570 | PRINTER, LASERJET, LOW-END | 1 | $660.00 | $660.00 |
| 0570 | PRINTER, LASERJET, LOW-END | 1 | $200.00 | $200.00 |
| 0570 | PRINTER, LASERJET, LOW-END | 1 | $200.00 | $200.00 |
| 0570 | PRINTER, LASERJET, LOW-END | 1 | $200.00 | $200.00 |
| 0570 | PRINTER, LASERJET, LOW-END | 1 | $200.00 | $200.00 |
| 0572 | PRINTER, LASERJET, LOW-END | 1 | $200.00 | $200.00 |
| 0572 | PRINTER, LASERJET, LOW-END | 1 | $200.00 | $200.00 |
| 0572 | PRINTER, LASERJET, LOW-END | 1 | $200.00 | $200.00 |
| 0576 | PRINTER, LASERJET, LOW-END | 1 | $200.00 | $200.00 |
| 0576 | PRINTER, LASERJET, LOW-END | 1 | $200.00 | $200.00 |
| 0576 | PRINTER, LASERJET, LOW-END | 1 | $200.00 | $200.00 |
| 0576 | PRINTER, LASERJET, LOW-END | 1 | $200.00 | $200.00 |
| 0576 | PRINTER, LASERJET, LOW-END | 1 | $200.00 | $200.00 |
| 0576 | PRINTER, LASERJET, LOW-END | 1 | $200.00 | $200.00 |
| 0576 | PRINTER, LASERJET, LOW-END | 1 | $200.00 | $200.00 |
| 0576 | PRINTER, LASERJET, LOW-END | 1 | $200.00 | $200.00 |
| 0576 | PRINTER, LASERJET, LOW-END | 1 | $200.00 | $200.00 |
| 0576 | PRINTER, LASERJET, LOW-END | 1 | $200.00 | $200.00 |
| 0576 | PRINTER, LASERJET, LOW-END | 1 | $200.00 | $200.00 |
| 0576 | PRINTER, LASERJET, LOW-END | 1 | $200.00 | $200.00 |
| 0576 | PRINTER, LASERJET, LOW-END | 1 | $200.00 | $200.00 |
| 0576 | PRINTER, LASERJET, LOW-END | 1 | $200.00 | $200.00 |
| 0576 | PRINTER, LASERJET, LOW-END | 1 | $200.00 | $200.00 |
| 0576 | PRINTER, LASERJET, LOW-END | 2 | $200.00 | $400.00 |
| 0576 | PRINTER, LASERJET, LOW-END | 1 | $200.00 | $200.00 |
| 0576 | PRINTER, LASERJET, LOW-END | 1 | $200.00 | $200.00 |
| 0576 | PRINTER, LASERJET, LOW-END | 1 | $200.00 | $200.00 |
| 0576 | PRINTER, LASERJET, LOW-END | 1 | $200.00 | $200.00 |
| 0576 | PRINTER, LASERJET, LOW-END | 1 | $200.00 | $200.00 |
| 0576 | PRINTER, LASERJET, LOW-END | 1 | $200.00 | $200.00 |
| 0576 | PRINTER, LASERJET, LOW-END | 1 | $200.00 | $200.00 |
| 0576 | PRINTER, LASERJET, LOW-END | 1 | $200.00 | $200.00 |
| 0581 | PRINTER, LASERJET, LOW-END | 1 | $200.00 | $200.00 |
| 0581 | PRINTER, LASERJET, LOW-END | 1 | $200.00 | $200.00 |
| 0581 | PRINTER, LASERJET, LOW-END | 5 | $200.00 | $1,000.00 |
| 0581 | PRINTER, LASERJET, LOW-END | 1 | $200.00 | $200.00 |
| 0581 | PRINTER, LASERJET, LOW-END | 8 | $200.00 | $1,600.00 |
| 0581 | PRINTER, LASERJET, LOW-END | 2 | $200.00 | $400.00 |
| 0581 | PRINTER, LASERJET, LOW-END | 1 | $200.00 | $200.00 |
| 0581 | PRINTER, LASERJET, LOW-END | 2 | $200.00 | $400.00 |
| 0581 | PRINTER, LASERJET, LOW-END | 1 | $200.00 | $200.00 |
| 0583 | PRINTER, LASERJET, LOW-END | 1 | $200.00 | $200.00 |
| 0583 | PRINTER, LASERJET, LOW-END | 1 | $200.00 | $200.00 |
| 0591 | PRINTER, LASERJET, LOW-END | 1 | $200.00 | $200.00 |
| 0882 | PRINTER, LASERJET, LOW-END | 1 | $200.00 | $200.00 |
| 0882 | PRINTER, LASERJET, LOW-END | 1 | $200.00 | $200.00 |
| 3101 | PRINTER, LASERJET, LOW-END | 1 | $200.00 | $200.00 |
| 0210 | PRINTER, LASERJET, MULTI-FUNCTION | 1 | $440.00 | $440.00 |
| 0210 | PRINTER, LASERJET, MULTI-FUNCTION | 1 | $440.00 | $440.00 |
| 0210 | PRINTER, LASERJET, MULTI-FUNCTION | 1 | $440.00 | $440.00 |
| 0210 | PRINTER, LASERJET, MULTI-FUNCTION | 1 | $526.29 | $526.29 |
| 0210 | PRINTER, LASERJET, MULTI-FUNCTION | 1 | $440.00 | $440.00 |

| Department No. | Description | Qty. | Unit Cost | Total Cost |
|---|---|---|---|---|
| 0213 | PRINTER, LASERJET, MULTI-FUNCTION | 1 | $440.00 | $440.00 |
| 0400 | PRINTER, LASERJET, MULTI-FUNCTION | 1 | $440.00 | $440.00 |
| 0402 | PRINTER, LASERJET, MULTI-FUNCTION | 1 | $440.00 | $440.00 |
| 0405 | PRINTER, LASERJET, MULTI-FUNCTION | 1 | $440.00 | $440.00 |
| 0426 | PRINTER, LASERJET, MULTI-FUNCTION | 1 | $440.00 | $440.00 |
| 0428 | PRINTER, LASERJET, MULTI-FUNCTION | 1 | $869.39 | $869.39 |
| 0436 | PRINTER, LASERJET, MULTI-FUNCTION | 1 | $440.00 | $440.00 |
| 0436 | PRINTER, LASERJET, MULTI-FUNCTION | 1 | $440.00 | $440.00 |
| 0438 | PRINTER, LASERJET, MULTI-FUNCTION | 1 | $440.00 | $440.00 |
| 0440 | PRINTER, LASERJET, MULTI-FUNCTION | 1 | $440.00 | $440.00 |
| 0451 | PRINTER, LASERJET, MULTI-FUNCTION | 1 | $675.44 | $675.44 |
| 0451 | PRINTER, LASERJET, MULTI-FUNCTION | 1 | $499.35 | $499.35 |
| 0451 | PRINTER, LASERJET, MULTI-FUNCTION | 1 | $675.44 | $675.44 |
| 0452 | PRINTER, LASERJET, MULTI-FUNCTION | 1 | $499.35 | $499.35 |
| 0453 | PRINTER, LASERJET, MULTI-FUNCTION | 1 | $346.17 | $346.17 |
| 0453 | PRINTER, LASERJET, MULTI-FUNCTION | 1 | $440.00 | $440.00 |
| 0454 | PRINTER, LASERJET, MULTI-FUNCTION | 1 | $440.00 | $440.00 |
| 0454 | PRINTER, LASERJET, MULTI-FUNCTION | 1 | $440.00 | $440.00 |
| 0454 | PRINTER, LASERJET, MULTI-FUNCTION | 1 | $440.00 | $440.00 |
| 0475 | PRINTER, LASERJET, MULTI-FUNCTION | 1 | $440.00 | $440.00 |
| 0475 | PRINTER, LASERJET, MULTI-FUNCTION | 1 | $440.00 | $440.00 |
| 0475 | PRINTER, LASERJET, MULTI-FUNCTION | 1 | $440.00 | $440.00 |
| 0492 | PRINTER, LASERJET, MULTI-FUNCTION | 1 | $440.00 | $440.00 |
| 0499 | PRINTER, LASERJET, MULTI-FUNCTION | 1 | $440.00 | $440.00 |
| 0503 | PRINTER, LASERJET, MULTI-FUNCTION | 1 | $440.00 | $440.00 |
| 0503 | PRINTER, LASERJET, MULTI-FUNCTION | 1 | $440.00 | $440.00 |
| 0540 | PRINTER, LASERJET, MULTI-FUNCTION | 1 | $440.00 | $440.00 |
| 0540 | PRINTER, LASERJET, MULTI-FUNCTION | 1 | $440.00 | $440.00 |
| 0540 | PRINTER, LASERJET, MULTI-FUNCTION | 1 | $440.00 | $440.00 |
| 0540 | PRINTER, LASERJET, MULTI-FUNCTION | 1 | $440.00 | $440.00 |
| 0540 | PRINTER, LASERJET, MULTI-FUNCTION | 1 | $440.00 | $440.00 |
| 0540 | PRINTER, LASERJET, MULTI-FUNCTION | 1 | $440.00 | $440.00 |
| 0540 | PRINTER, LASERJET, MULTI-FUNCTION | 1 | $440.00 | $440.00 |
| 0540 | PRINTER, LASERJET, MULTI-FUNCTION | 1 | $440.00 | $440.00 |
| 0540 | PRINTER, LASERJET, MULTI-FUNCTION | 1 | $660.00 | $660.00 |
| 0540 | PRINTER, LASERJET, MULTI-FUNCTION | 1 | $440.00 | $440.00 |
| 0540 | PRINTER, LASERJET, MULTI-FUNCTION | 1 | $440.00 | $440.00 |
| 0540 | PRINTER, LASERJET, MULTI-FUNCTION | 1 | $440.00 | $440.00 |
| 0540 | PRINTER, LASERJET, MULTI-FUNCTION | 1 | $440.00 | $440.00 |
| 0540 | PRINTER, LASERJET, MULTI-FUNCTION | 1 | $850.00 | $850.00 |
| 0540 | PRINTER, LASERJET, MULTI-FUNCTION | 1 | $440.00 | $440.00 |
| 0540 | PRINTER, LASERJET, MULTI-FUNCTION | 1 | $440.00 | $440.00 |
| 0540 | PRINTER, LASERJET, MULTI-FUNCTION | 1 | $440.00 | $440.00 |
| 0540 | PRINTER, LASERJET, MULTI-FUNCTION | 1 | $850.00 | $850.00 |
| 0540 | PRINTER, LASERJET, MULTI-FUNCTION | 1 | $440.00 | $440.00 |
| 0541 | PRINTER, LASERJET, MULTI-FUNCTION | 1 | $440.00 | $440.00 |
| 0545 | PRINTER, LASERJET, MULTI-FUNCTION | 1 | $440.00 | $440.00 |
| 0551 | PRINTER, LASERJET, MULTI-FUNCTION | 1 | $440.00 | $440.00 |
| 0552 | PRINTER, LASERJET, MULTI-FUNCTION | 1 | $490.76 | $490.76 |
| 0553 | PRINTER, LASERJET, MULTI-FUNCTION | 1 | $440.00 | $440.00 |
| 0560 | PRINTER, LASERJET, MULTI-FUNCTION | 1 | $850.00 | $850.00 |
| 0560 | PRINTER, LASERJET, MULTI-FUNCTION | 1 | $850.00 | $850.00 |
| 0560 | PRINTER, LASERJET, MULTI-FUNCTION | 1 | $465.89 | $465.89 |
| 0560 | PRINTER, LASERJET, MULTI-FUNCTION | 1 | $440.00 | $440.00 |
| 0560 | PRINTER, LASERJET, MULTI-FUNCTION | 1 | $485.66 | $485.66 |
| 0560 | PRINTER, LASERJET, MULTI-FUNCTION | 1 | $440.00 | $440.00 |
| 0560 | PRINTER, LASERJET, MULTI-FUNCTION | 1 | $440.00 | $440.00 |
| 0560 | PRINTER, LASERJET, MULTI-FUNCTION | 1 | $660.00 | $660.00 |
| 0560 | PRINTER, LASERJET, MULTI-FUNCTION | 1 | $850.00 | $850.00 |
| 0560 | PRINTER, LASERJET, MULTI-FUNCTION | 1 | $487.61 | $487.61 |

| Department No. | Description | Qty. | Unit Cost | Total Cost |
|---|---|---|---|---|
| 0560 | PRINTER, LASERJET, MULTI-FUNCTION | 1 | $440.00 | $440.00 |
| 0560 | PRINTER, LASERJET, MULTI-FUNCTION | 1 | $485.66 | $485.66 |
| 0560 | PRINTER, LASERJET, MULTI-FUNCTION | 1 | $494.04 | $494.04 |
| 0560 | PRINTER, LASERJET, MULTI-FUNCTION | 1 | $440.00 | $440.00 |
| 0560 | PRINTER, LASERJET, MULTI-FUNCTION | 1 | $440.00 | $440.00 |
| 0560 | PRINTER, LASERJET, MULTI-FUNCTION | 1 | $487.61 | $487.61 |
| 0560 | PRINTER, LASERJET, MULTI-FUNCTION | 1 | $440.00 | $440.00 |
| 0560 | PRINTER, LASERJET, MULTI-FUNCTION | 1 | $440.00 | $440.00 |
| 0560 | PRINTER, LASERJET, MULTI-FUNCTION | 1 | $440.00 | $440.00 |
| 0560 | PRINTER, LASERJET, MULTI-FUNCTION | 1 | $440.00 | $440.00 |
| 0560 | PRINTER, LASERJET, MULTI-FUNCTION | 1 | $660.00 | $660.00 |
| 0560 | PRINTER, LASERJET, MULTI-FUNCTION | 1 | $440.00 | $440.00 |
| 0560 | PRINTER, LASERJET, MULTI-FUNCTION | 1 | $440.00 | $440.00 |
| 0560 | PRINTER, LASERJET, MULTI-FUNCTION | 1 | $440.00 | $440.00 |
| 0560 | PRINTER, LASERJET, MULTI-FUNCTION | 1 | $440.00 | $440.00 |
| 0560 | PRINTER, LASERJET, MULTI-FUNCTION | 1 | $465.89 | $465.89 |
| 0560 | PRINTER, LASERJET, MULTI-FUNCTION | 1 | $465.89 | $465.89 |
| 0560 | PRINTER, LASERJET, MULTI-FUNCTION | 1 | $440.00 | $440.00 |
| 0560 | PRINTER, LASERJET, MULTI-FUNCTION | 1 | $850.00 | $850.00 |
| 0570 | PRINTER, LASERJET, MULTI-FUNCTION | 1 | $450.04 | $450.04 |
| 0570 | PRINTER, LASERJET, MULTI-FUNCTION | 1 | $450.04 | $450.04 |
| 0572 | PRINTER, LASERJET, MULTI-FUNCTION | 1 | $440.00 | $440.00 |
| 0576 | PRINTER, LASERJET, MULTI-FUNCTION | 1 | $850.00 | $850.00 |
| 0576 | PRINTER, LASERJET, MULTI-FUNCTION | 1 | $440.00 | $440.00 |
| 0576 | PRINTER, LASERJET, MULTI-FUNCTION | 1 | $440.00 | $440.00 |
| 0576 | PRINTER, LASERJET, MULTI-FUNCTION | 1 | $440.00 | $440.00 |
| 0576 | PRINTER, LASERJET, MULTI-FUNCTION | 1 | $440.00 | $440.00 |
| 0576 | PRINTER, LASERJET, MULTI-FUNCTION | 1 | $440.00 | $440.00 |
| 0581 | PRINTER, LASERJET, MULTI-FUNCTION | 1 | $440.00 | $440.00 |
| 0581 | PRINTER, LASERJET, MULTI-FUNCTION | 1 | $440.00 | $440.00 |
| 0581 | PRINTER, LASERJET, MULTI-FUNCTION | 1 | $440.00 | $440.00 |
| 0581 | PRINTER, LASERJET, MULTI-FUNCTION | 1 | $440.00 | $440.00 |
| 0581 | PRINTER, LASERJET, MULTI-FUNCTION | 1 | $440.00 | $440.00 |
| 0581 | PRINTER, LASERJET, MULTI-FUNCTION | 1 | $440.00 | $440.00 |
| 0583 | PRINTER, LASERJET, MULTI-FUNCTION | 1 | $440.00 | $440.00 |
| 0591 | PRINTER, LASERJET, MULTI-FUNCTION | 1 | $381.88 | $381.88 |
| 0591 | PRINTER, LASERJET, MULTI-FUNCTION | 1 | $381.88 | $381.88 |
| 0591 | PRINTER, LASERJET, MULTI-FUNCTION | 1 | $668.74 | $668.74 |
| 0591 | PRINTER, LASERJET, MULTI-FUNCTION | 1 | $440.00 | $440.00 |
| 0591 | PRINTER, LASERJET, MULTI-FUNCTION | 1 | $381.88 | $381.88 |
| 0591 | PRINTER, LASERJET, MULTI-FUNCTION | 1 | $749.99 | $749.99 |
| 0591 | PRINTER, LASERJET, MULTI-FUNCTION | 1 | $381.88 | $381.88 |
| 0591 | PRINTER, LASERJET, MULTI-FUNCTION | 1 | $749.99 | $749.99 |
| 3101 | PRINTER, LASERJET, MULTI-FUNCTION | 1 | $337.34 | $337.34 |
| 0210 | PRINTER, LASERJET, MULTI-FUNCTION, HIGH-END | 1 | $850.00 | $850.00 |
| 0210 | PRINTER, LASERJET, MULTI-FUNCTION, HIGH-END | 1 | $850.00 | $850.00 |
| 0210 | PRINTER, LASERJET, MULTI-FUNCTION, HIGH-END | 1 | $440.00 | $440.00 |
| 0210 | PRINTER, LASERJET, MULTI-FUNCTION, HIGH-END | 1 | $440.00 | $440.00 |
| 0210 | PRINTER, LASERJET, MULTI-FUNCTION, HIGH-END | 1 | $850.00 | $850.00 |
| 0210 | PRINTER, LASERJET, MULTI-FUNCTION, HIGH-END | 1 | $200.00 | $200.00 |
| 0435 | PRINTER, LASERJET, MULTI-FUNCTION, HIGH-END | 1 | $625.54 | $625.54 |
| 0436 | PRINTER, LASERJET, MULTI-FUNCTION, HIGH-END | 1 | $850.00 | $850.00 |
| 0439 | PRINTER, LASERJET, MULTI-FUNCTION, HIGH-END | 1 | $749.99 | $749.99 |
| 0441 | PRINTER, LASERJET, MULTI-FUNCTION, HIGH-END | 1 | $850.00 | $850.00 |
| 0450 | PRINTER, LASERJET, MULTI-FUNCTION, HIGH-END | 1 | $1,200.00 | $1,200.00 |
| 0451 | PRINTER, LASERJET, MULTI-FUNCTION, HIGH-END | 1 | $663.18 | $663.18 |
| 0451 | PRINTER, LASERJET, MULTI-FUNCTION, HIGH-END | 1 | $850.00 | $850.00 |
| 0451 | PRINTER, LASERJET, MULTI-FUNCTION, HIGH-END | 1 | $660.00 | $660.00 |
| 0452 | PRINTER, LASERJET, MULTI-FUNCTION, HIGH-END | 1 | $850.00 | $850.00 |
| 0495 | PRINTER, LASERJET, MULTI-FUNCTION, HIGH-END | 1 | $660.00 | $660.00 |

| Department No. | Description | Qty. | Unit Cost | Total Cost |
|---|---|---|---|---|
| 0495 | PRINTER, LASERJET, MULTI-FUNCTION, HIGH-END | 1 | $660.00 | $660.00 |
| 0503 | PRINTER, LASERJET, MULTI-FUNCTION, HIGH-END | 1 | $850.00 | $850.00 |
| 0540 | PRINTER, LASERJET, MULTI-FUNCTION, HIGH-END | 1 | $850.00 | $850.00 |
| 0553 | PRINTER, LASERJET, MULTI-FUNCTION, HIGH-END | 1 | $850.00 | $850.00 |
| 0553 | PRINTER, LASERJET, MULTI-FUNCTION, HIGH-END | 1 | $850.00 | $850.00 |
| 0560 | PRINTER, LASERJET, MULTI-FUNCTION, HIGH-END | 1 | $200.00 | $200.00 |
| 0560 | PRINTER, LASERJET, MULTI-FUNCTION, HIGH-END | 1 | $735.06 | $735.06 |
| 0591 | PRINTER, LASERJET, MULTI-FUNCTION, HIGH-END | 1 | $1,269.96 | $1,269.96 |
| 0882 | PRINTER, LASERJET, MULTI-FUNCTION, HIGH-END | 1 | $440.00 | $440.00 |
| 0425 | PRINTER, LASERJET/ LED, MULTI-FUNCTION, HIGH-END | 1 | $1,553.67 | $1,553.67 |
| 0425 | PRINTER, LASERJET/ LED, MULTI-FUNCTION, HIGH-END | 1 | $2,280.00 | $2,280.00 |
| 0439 | PRINTER, LASERJET/ LED, MULTI-FUNCTION, HIGH-END | 1 | $3,280.00 | $3,280.00 |
| 0492 | PRINTER, LASERJET/ LED, MULTI-FUNCTION, HIGH-END | 1 | $3,280.00 | $3,280.00 |
| 0560 | PRINTER, LASERJET/ LED, MULTI-FUNCTION, HIGH-END | 1 | $3,280.00 | $3,280.00 |
| 0560 | PRINTER, LASERJET/ LED, MULTI-FUNCTION, HIGH-END | 1 | $3,280.00 | $3,280.00 |
| 0403 | PRINTER, PHOTO | 1 | $240.00 | $240.00 |
| 0560 | PRINTER, PHOTO | 1 | $240.00 | $240.00 |
| 0440 | PRINTER, POSTER | 1 | $3,700.00 | $3,700.00 |
| 0475 | PRINTER, POSTER | 1 | $4,149.97 | $4,149.97 |
| 0560 | PRINTER, POSTER | 1 | $3,700.00 | $3,700.00 |
| 0560 | PRINTER, POSTER | 1 | $3,700.00 | $3,700.00 |
| 0503 | PRINTER, POSTER, HIGH-END | 1 | $7,665.00 | $7,665.00 |
| 0210 | PRINTER, POSTER, MULTI-FUNCTION | 1 | $13,500.00 | $13,500.00 |
| 0509 | PRINTER, POSTER, MULTI-FUNCTION | 1 | $8,606.31 | $8,606.31 |
| 0541 | PRINTER, POSTER, MULTI-FUNCTION | 1 | $9,500.00 | $9,500.00 |
| 0882 | PRINTER, POSTER, THERMAL | 1 | $15,575.00 | $15,575.00 |
| 0403 | PRINTER, RECEIPT | 2 | $220.00 | $440.00 |
| 0403 | PRINTER, RECEIPT | 1 | $220.00 | $220.00 |
| 0453 | PRINTER, RECEIPT | 2 | $220.00 | $440.00 |
| 0453 | PRINTER, RECEIPT | 1 | $220.00 | $220.00 |
| 0499 | PRINTER, RECEIPT | 1 | $220.00 | $220.00 |
| 0499 | PRINTER, RECEIPT | 2 | $220.00 | $440.00 |
| 0499 | PRINTER, RECEIPT | 1 | $220.00 | $220.00 |
| 0499 | PRINTER, RECEIPT | 1 | $220.00 | $220.00 |
| 0499 | PRINTER, RECEIPT | 1 | $220.00 | $220.00 |
| 0510 | PRINTER, RECEIPT | 1 | $220.00 | $220.00 |
| 0510 | PRINTER, RECEIPT | 1 | $220.00 | $220.00 |
| 0510 | PRINTER, RECEIPT | 2 | $220.00 | $440.00 |
| 0494 | PRINTER, SCANNER, COPIER, ALL-IN-ONE | 1 | $90.00 | $90.00 |
| 0494 | PRINTER, SCANNER, COPIER, ALL-IN-ONE | 1 | $90.00 | $90.00 |
| 0494 | PRINTER, SCANNER, COPIER, ALL-IN-ONE | 1 | $90.00 | $90.00 |
| 0510 | PRINTER, SCANNER, COPIER, ALL-IN-ONE | 1 | $90.00 | $90.00 |
| 0545 | PRINTER, SCANNER, COPIER, ALL-IN-ONE | 1 | $90.00 | $90.00 |
| 0545 | PRINTER, SCANNER, COPIER, ALL-IN-ONE | 1 | $90.00 | $90.00 |
| 0576 | PRINTER, SCANNER, COPIER, ALL-IN-ONE | 1 | $90.00 | $90.00 |
| 0576 | PRINTER, SCANNER, COPIER, ALL-IN-ONE | 1 | $90.00 | $90.00 |
| 0581 | PRINTER, SCANNER, COPIER, ALL-IN-ONE | 1 | $90.00 | $90.00 |
| 0581 | PRINTER, SCANNER, COPIER, ALL-IN-ONE | 1 | $90.00 | $90.00 |
| 0882 | PRINTER, SCANNER, COPIER, ALL-IN-ONE | 2 | $90.00 | $180.00 |
| 0581 | PRINTER, SCANNER, COPIER, ALL-IN-ONE, WIDE-FORMAT | 1 | $250.00 | $250.00 |
| 0210 | PRINTER, SCANNER, COPIER, W/ FAX | 1 | $375.00 | $375.00 |
| 0405 | PRINTER, SCANNER, COPIER, W/ FAX | 1 | $375.00 | $375.00 |
| 0405 | PRINTER, SCANNER, COPIER, W/ FAX | 1 | $375.00 | $375.00 |
| 0405 | PRINTER, SCANNER, COPIER, W/ FAX | 1 | $375.00 | $375.00 |
| 0405 | PRINTER, SCANNER, COPIER, W/ FAX | 1 | $375.00 | $375.00 |
| 0453 | PRINTER, SCANNER, COPIER, W/ FAX | 1 | $375.00 | $375.00 |
| 0503 | PRINTER, SCANNER, COPIER, W/ FAX | 1 | $375.00 | $375.00 |
| 0540 | PRINTER, SCANNER, COPIER, W/ FAX | 1 | $375.00 | $375.00 |
| 0551 | PRINTER, SCANNER, COPIER, W/ FAX | 1 | $375.00 | $375.00 |
| 0551 | PRINTER, SCANNER, COPIER, W/ FAX | 1 | $375.00 | $375.00 |

**Williamson County Asset Inventory Report** **2025**

| Department No. | Description | Qty. | Unit Cost | Total Cost |
|---|---|---|---|---|
| 0560 | PRINTER, SCANNER, COPIER, W/ FAX | 1 | $375.00 | $375.00 |
| 0570 | PRINTER, SCANNER, COPIER, W/ FAX | 1 | $375.00 | $375.00 |
| 0576 | PRINTER, SCANNER, COPIER, W/ FAX | 1 | $375.00 | $375.00 |
| 0576 | PRINTER, SCANNER, COPIER, W/ FAX | 1 | $375.00 | $375.00 |
| 0213 | PRINTER, SCANNER, COPIER, W/ FAX, HIGH-END | 1 | $375.00 | $375.00 |
| 0213 | PRINTER, SCANNER, COPIER, W/ FAX, HIGH-END | 1 | $660.00 | $660.00 |
| 0499 | PRINTER, SCANNER, COPIER, W/ FAX, HIGH-END | 1 | $650.00 | $650.00 |
| 0542 | PRINTER, SCANNER, COPIER, W/ FAX, HIGH-END | 1 | $375.00 | $375.00 |
| 0542 | PRINTER, SCANNER, COPIER, W/ FAX, HIGH-END | 1 | $375.00 | $375.00 |
| 0542 | PRINTER, SCANNER, COPIER, W/ FAX, HIGH-END | 1 | $375.00 | $375.00 |
| 0560 | PRINTER, SCANNER, COPIER, W/ FAX, HIGH-END | 1 | $375.00 | $375.00 |
| 0560 | PRINTER, SCANNER, COPIER, W/ FAX, HIGH-END | 1 | $650.00 | $650.00 |
| 0560 | PRINTER, SCANNER, COPIER, W/ FAX, HIGH-END | 1 | $650.00 | $650.00 |
| 0560 | PRINTER/ CUTTER MACHINE, COLOR, WIDE-BODY | 1 | $17,340.00 | $17,340.00 |
| 0213 | PROJECTOR, LCD, HIGH-END | 1 | $4,500.00 | $4,500.00 |
| 0428 | PROJECTOR, LCD, HIGH-END | 1 | $4,500.00 | $4,500.00 |
| 0429 | PROJECTOR, LCD, HIGH-END | 1 | $4,500.00 | $4,500.00 |
| 0438 | PROJECTOR, LCD, HIGH-END | 1 | $4,500.00 | $4,500.00 |
| 0440 | PROJECTOR, LCD, HIGH-END | 1 | $4,500.00 | $4,500.00 |
| 0492 | PROJECTOR, LCD, HIGH-END | 1 | $4,500.00 | $4,500.00 |
| 0492 | PROJECTOR, LCD, HIGH-END | 1 | $4,500.00 | $4,500.00 |
| 0503 | PROJECTOR, LCD, HIGH-END | 1 | $4,500.00 | $4,500.00 |
| 0540 | PROJECTOR, LCD, HIGH-END | 1 | $4,500.00 | $4,500.00 |
| 0540 | PROJECTOR, LCD, HIGH-END | 1 | $4,500.00 | $4,500.00 |
| 0541 | PROJECTOR, LCD, HIGH-END | 1 | $4,500.00 | $4,500.00 |
| 0541 | PROJECTOR, LCD, HIGH-END | 1 | $4,500.00 | $4,500.00 |
| 0541 | PROJECTOR, LCD, HIGH-END | 1 | $4,500.00 | $4,500.00 |
| 0541 | PROJECTOR, LCD, HIGH-END | 1 | $4,500.00 | $4,500.00 |
| 0551 | PROJECTOR, LCD, HIGH-END | 1 | $4,500.00 | $4,500.00 |
| 0551 | PROJECTOR, LCD, HIGH-END | 1 | $4,500.00 | $4,500.00 |
| 0576 | PROJECTOR, LCD, HIGH-END | 1 | $4,500.00 | $4,500.00 |
| 0210 | PROJECTOR, LCD, LOW-END | 1 | $1,100.00 | $1,100.00 |
| 0211 | PROJECTOR, LCD, LOW-END | 1 | $857.73 | $857.73 |
| 0215 | PROJECTOR, LCD, LOW-END | 1 | $1,100.00 | $1,100.00 |
| 0400 | PROJECTOR, LCD, LOW-END | 1 | $1,100.00 | $1,100.00 |
| 0402 | PROJECTOR, LCD, LOW-END | 1 | $509.98 | $509.98 |
| 0402 | PROJECTOR, LCD, LOW-END | 1 | $1,100.00 | $1,100.00 |
| 0404 | PROJECTOR, LCD, LOW-END | 1 | $1,100.00 | $1,100.00 |
| 0425 | PROJECTOR, LCD, LOW-END | 1 | $1,100.00 | $1,100.00 |
| 0426 | PROJECTOR, LCD, LOW-END | 1 | $1,100.00 | $1,100.00 |
| 0427 | PROJECTOR, LCD, LOW-END | 1 | $1,100.00 | $1,100.00 |
| 0436 | PROJECTOR, LCD, LOW-END | 1 | $1,100.00 | $1,100.00 |
| 0437 | PROJECTOR, LCD, LOW-END | 1 | $1,100.00 | $1,100.00 |
| 0439 | PROJECTOR, LCD, LOW-END | 1 | $1,100.00 | $1,100.00 |
| 0441 | PROJECTOR, LCD, LOW-END | 1 | $1,100.00 | $1,100.00 |
| 0475 | PROJECTOR, LCD, LOW-END | 1 | $1,499.99 | $1,499.99 |
| 0475 | PROJECTOR, LCD, LOW-END | 1 | $1,499.99 | $1,499.99 |
| 0494 | PROJECTOR, LCD, LOW-END | 1 | $1,100.00 | $1,100.00 |
| 0499 | PROJECTOR, LCD, LOW-END | 1 | $1,100.00 | $1,100.00 |
| 0510 | PROJECTOR, LCD, LOW-END | 1 | $999.00 | $999.00 |
| 0510 | PROJECTOR, LCD, LOW-END | 1 | $1,100.00 | $1,100.00 |
| 0541 | PROJECTOR, LCD, LOW-END | 1 | $1,100.00 | $1,100.00 |
| 0541 | PROJECTOR, LCD, LOW-END | 1 | $1,100.00 | $1,100.00 |
| 0560 | PROJECTOR, LCD, LOW-END | 1 | $1,100.00 | $1,100.00 |
| 0560 | PROJECTOR, LCD, LOW-END | 1 | $1,100.00 | $1,100.00 |
| 0560 | PROJECTOR, LCD, LOW-END | 1 | $1,100.00 | $1,100.00 |
| 0560 | PROJECTOR, LCD, LOW-END | 1 | $1,100.00 | $1,100.00 |
| 0560 | PROJECTOR, LCD, LOW-END | 1 | $1,100.00 | $1,100.00 |
| 0576 | PROJECTOR, LCD, LOW-END | 1 | $1,100.00 | $1,100.00 |
| 0581 | PROJECTOR, LCD, LOW-END | 1 | $1,312.79 | $1,312.79 |

**Williamson County Asset Inventory Report** **2025**

| Department No. | Description | Qty. | Unit Cost | Total Cost |
|---|---|---|---|---|
| 0581 | PROJECTOR, LCD, LOW-END | 1 | $1,312.79 | $1,312.79 |
| 3106 | PROJECTOR, LCD, LOW-END | 1 | $1,851.15 | $1,851.15 |
| 3106 | PROJECTOR, LCD, LOW-END | 1 | $1,695.00 | $1,695.00 |
| 0576 | PROJECTOR, OVERHEAD | 1 | $310.00 | $310.00 |
| 0540 | PROJECTOR, SLIDE-CAROUSEL | 1 | $350.00 | $350.00 |
| 0454 | PUBLIC ADDRESS SYSTEM, HIGH-END | 1 | $3,500.00 | $3,500.00 |
| 0503 | PUBLIC ADDRESS SYSTEM, HIGH-END | 1 | $3,500.00 | $3,500.00 |
| 0503 | PUBLIC ADDRESS SYSTEM, HIGH-END | 1 | $3,500.00 | $3,500.00 |
| 0540 | PUBLIC ADDRESS SYSTEM, HIGH-END | 1 | $3,500.00 | $3,500.00 |
| 3106 | PUBLIC ADDRESS SYSTEM, HIGH-END | 1 | $3,500.00 | $3,500.00 |
| 3106 | PUBLIC ADDRESS SYSTEM, HIGH-END | 1 | $3,500.00 | $3,500.00 |
| 3106 | PUBLIC ADDRESS SYSTEM, HIGH-END | 1 | $3,500.00 | $3,500.00 |
| 0402 | PUBLIC ADDRESS SYSTEM, LOW-END | 1 | $1,087.00 | $1,087.00 |
| 0440 | PUBLIC ADDRESS SYSTEM, LOW-END | 1 | $1,087.00 | $1,087.00 |
| 0452 | PUBLIC ADDRESS SYSTEM, LOW-END | 1 | $1,087.00 | $1,087.00 |
| 3106 | PUBLIC ADDRESS SYSTEM, LOW-END | 1 | $1,087.00 | $1,087.00 |
| 0581 | PULLEY, ROPE, RESCUE | 16 | $300.00 | $4,800.00 |
| 0540 | PUMP, INFUSION | 1 | $2,000.00 | $2,000.00 |
| 0540 | PUMP, INFUSION | 1 | $2,000.00 | $2,000.00 |
| 0540 | PUMP, INFUSION | 1 | $2,700.00 | $2,700.00 |
| 0540 | PUMP, INFUSION | 1 | $2,700.00 | $2,700.00 |
| 0540 | PUMP, INFUSION | 1 | $2,700.00 | $2,700.00 |
| 0540 | PUMP, INFUSION | 1 | $2,000.00 | $2,000.00 |
| 0540 | PUMP, INFUSION | 1 | $2,000.00 | $2,000.00 |
| 0540 | PUMP, INFUSION | 1 | $2,000.00 | $2,000.00 |
| 1000 | PUMP, INFUSION | 1 | $2,700.00 | $2,700.00 |
| 0210 | PUMP, TRASH WATER, SMALL | 1 | $800.00 | $800.00 |
| 0210 | PUMP, TRASH WATER, SMALL | 1 | $800.00 | $800.00 |
| 0210 | PUMP, TRASH WATER, SMALL | 1 | $800.00 | $800.00 |
| 0560 | PUMP, TRASH WATER, SMALL | 1 | $800.00 | $800.00 |
| 3107 | PUMP, TRASH WATER, SMALL | 1 | $800.00 | $800.00 |
| 0210 | PUMP, WATER | 1 | $800.00 | $800.00 |
| 3103 | PUMP, WATER | 1 | $750.00 | $750.00 |
| 3103 | PUMP, WATER | 1 | $750.00 | $750.00 |
| 0560 | PURIFIER, AIR, SYSTEM | 1 | $1,100.00 | $1,100.00 |
| 3101 | QUICK HITCH, TRACTOR | 1 | $820.00 | $820.00 |
| 0503 | RACK ENCLOSURE, COMPUTER | 1 | $1,965.17 | $1,965.17 |
| 0503 | RACK ENCLOSURE, COMPUTER | 1 | $1,700.00 | $1,700.00 |
| 0503 | RACK ENCLOSURE, COMPUTER | 1 | $1,700.00 | $1,700.00 |
| 0503 | RACK ENCLOSURE, COMPUTER | 1 | $1,700.00 | $1,700.00 |
| 0503 | RACK ENCLOSURE, COMPUTER | 1 | $1,965.17 | $1,965.17 |
| 0503 | RACK ENCLOSURE, COMPUTER | 1 | $1,700.00 | $1,700.00 |
| 0503 | RACK ENCLOSURE, COMPUTER | 1 | $1,700.00 | $1,700.00 |
| 0503 | RACK ENCLOSURE, COMPUTER | 1 | $1,700.00 | $1,700.00 |
| 0503 | RACK ENCLOSURE, COMPUTER | 1 | $1,700.00 | $1,700.00 |
| 0503 | RACK ENCLOSURE, COMPUTER | 1 | $1,700.00 | $1,700.00 |
| 0503 | RACK ENCLOSURE, COMPUTER | 1 | $1,700.00 | $1,700.00 |
| 0503 | RACK ENCLOSURE, COMPUTER | 1 | $1,700.00 | $1,700.00 |
| 0503 | RACK ENCLOSURE, COMPUTER | 1 | $1,700.00 | $1,700.00 |
| 0503 | RACK ENCLOSURE, COMPUTER | 1 | $1,700.00 | $1,700.00 |
| 0503 | RACK ENCLOSURE, COMPUTER | 1 | $1,700.00 | $1,700.00 |
| 0503 | RACK ENCLOSURE, COMPUTER | 1 | $1,700.00 | $1,700.00 |
| 0503 | RACK ENCLOSURE, COMPUTER | 1 | $1,700.00 | $1,700.00 |
| 0503 | RACK ENCLOSURE, COMPUTER | 1 | $1,700.00 | $1,700.00 |
| 0503 | RACK ENCLOSURE, COMPUTER | 1 | $1,700.00 | $1,700.00 |
| 0503 | RACK ENCLOSURE, COMPUTER | 1 | $1,700.00 | $1,700.00 |
| 0215 | RACK, BLUEPRINTS/MAPS | 1 | $425.00 | $425.00 |
| 0509 | RACK, BLUEPRINTS/MAPS | 1 | $425.00 | $425.00 |
| 0509 | RACK, BLUEPRINTS/MAPS | 1 | $425.00 | $425.00 |
| 3106 | RACK, BLUEPRINTS/MAPS | 1 | $425.00 | $425.00 |

| Department No. | Description | Qty. | Unit Cost | Total Cost |
|---|---|---|---|---|
| 0540 | RACK, BULK STORAGE (PER SECTION) | 10 | $350.00 | $3,500.00 |
| 0540 | RACK, BULK STORAGE (PER SECTION) | 1 | $350.00 | $350.00 |
| 0540 | RACK, BULK STORAGE (PER SECTION) | 29 | $350.00 | $10,150.00 |
| 0587 | RACK, BULK STORAGE (PER SECTION) | 3 | $350.00 | $1,050.00 |
| 0882 | RACK, BULK STORAGE (PER SECTION) | 4 | $350.00 | $1,400.00 |
| 0882 | RACK, BULK STORAGE (PER SECTION) | 1 | $350.00 | $350.00 |
| 0560 | RACK, PAPER ROLLS, LARGE | 1 | $400.00 | $400.00 |
| 0553 | RACK, PARTS DISPLAY | 1 | $125.00 | $125.00 |
| 0587 | RACK, PARTS DISPLAY | 1 | $125.00 | $125.00 |
| 0882 | RACK, PARTS DISPLAY | 3 | $125.00 | $375.00 |
| 0495 | RACK, WIRE SHELVING 6'-8' HEIGHT | 2 | $350.00 | $700.00 |
| 0545 | RACK, WIRE SHELVING 6'-8' HEIGHT | 2 | $350.00 | $700.00 |
| 0545 | RACK, WIRE SHELVING 6'-8' HEIGHT | 2 | $350.00 | $700.00 |
| 0545 | RACK, WIRE SHELVING 6'-8' HEIGHT | 3 | $350.00 | $1,050.00 |
| 0572 | RACK, WIRE SHELVING 6'-8' HEIGHT | 22 | $350.00 | $7,700.00 |
| 0576 | RACK, WIRE SHELVING 6'-8' HEIGHT | 5 | $350.00 | $1,750.00 |
| 0576 | RACK, WIRE SHELVING 6'-8' HEIGHT | 8 | $350.00 | $2,800.00 |
| 0576 | RACK, WIRE SHELVING 6'-8' HEIGHT | 1 | $350.00 | $350.00 |
| 0630 | RACK, WIRE SHELVING 6'-8' HEIGHT | 1 | $350.00 | $350.00 |
| 0551 | RADAR GUN, HANDHELD, POLICE | 1 | $3,170.00 | $3,170.00 |
| 0551 | RADAR GUN, HANDHELD, POLICE | 1 | $3,170.00 | $3,170.00 |
| 0551 | RADAR GUN, HANDHELD, POLICE | 1 | $3,170.00 | $3,170.00 |
| 0553 | RADAR UNIT, DASH-MOUNTED, POLICE | 1 | $3,390.00 | $3,390.00 |
| 0553 | RADAR UNIT, DASH-MOUNTED, POLICE | 1 | $3,390.00 | $3,390.00 |
| 0553 | RADAR UNIT, DASH-MOUNTED, POLICE | 1 | $3,390.00 | $3,390.00 |
| 0503 | RADIO INTERFACE UNIT, 6 CHANNEL, DISPATCH SYSTEM | 1 | $7,400.00 | $7,400.00 |
| 0503 | RADIO INTERFACE UNIT, 6 CHANNEL, DISPATCH SYSTEM | 1 | $7,400.00 | $7,400.00 |
| 0503 | RADIO INTERFACE UNIT, 6 CHANNEL, DISPATCH SYSTEM | 1 | $7,400.00 | $7,400.00 |
| 0503 | RADIO INTERFACE UNIT, 6 CHANNEL, DISPATCH SYSTEM | 1 | $7,400.00 | $7,400.00 |
| 0507 | RADIO REPEATER, BASE STATION, MOBILE | 1 | $12,000.00 | $12,000.00 |
| 0507 | RADIO REPEATER, BASE STATION, MOBILE | 1 | $12,000.00 | $12,000.00 |
| 0507 | RADIO REPEATER, BASE STATION, MOBILE | 1 | $17,987.25 | $17,987.25 |
| 0507 | RADIO TOWER #1 & EQUIP, PRIME | 1 | $900,000.00 | $900,000.00 |
| 0507 | RADIO TOWER #10 & EQUIP, CEDAR PARK S. | 1 | $1,300,000.00 | $1,300,000.00 |
| 0507 | RADIO TOWER #2 & EQUIP, CEDAR PARK | 1 | $1,524,930.00 | $1,524,930.00 |
| 0507 | RADIO TOWER #3 & EQUIP, THRALL | 1 | $1,524,930.00 | $1,524,930.00 |
| 0507 | RADIO TOWER #4 & EQUIP, LIBERTY HILL | 1 | $1,524,930.00 | $1,524,930.00 |
| 0507 | RADIO TOWER #5 & EQUIP | 1 | $1,600,000.00 | $1,600,000.00 |
| 0507 | RADIO TOWER #6 & EQUIP | 1 | $1,600,000.00 | $1,600,000.00 |
| 0507 | RADIO TOWER #7 & EQUIP, TOWER RD | 1 | $1,990,400.00 | $1,990,400.00 |
| 0507 | RADIO TOWER #8 & EQUIP, GRANGER | 1 | $53,279.00 | $53,279.00 |
| 0507 | RADIO TOWER #9 & EQUIP, TAYLOR | 1 | $1,957,050.00 | $1,957,050.00 |
| 0507 | RADIO TOWER & EQUIP, FLORENCE | 1 | $1,509,879.50 | $1,509,879.50 |
| 0507 | RADIO TOWER & EQUIP, LIME CREEK | 1 | $260,350.00 | $260,350.00 |
| 0560 | RADIO, AM/FM, W/ CASSETTE/ CD, PORTABLE | 1 | $277.00 | $277.00 |
| 0552 | RADIO, BASE STATION | 1 | $575.00 | $575.00 |
| 0503 | RADIO, BASE STATION, DIGITAL | 1 | $3,600.00 | $3,600.00 |
| 0507 | RADIO, BASE STATION, DIGITAL | 1 | $13,195.00 | $13,195.00 |
| 0540 | RADIO, BASE STATION, DIGITAL | 1 | $7,428.72 | $7,428.72 |
| 0541 | RADIO, BASE STATION, DIGITAL | 1 | $5,557.00 | $5,557.00 |
| 0570 | RADIO, BASE STATION, DIGITAL | 1 | $3,600.00 | $3,600.00 |
| 0570 | RADIO, BASE STATION, DIGITAL | 1 | $3,600.00 | $3,600.00 |
| 0570 | RADIO, BASE STATION, DIGITAL | 1 | $3,600.00 | $3,600.00 |
| 0587 | RADIO, BASE STATION, DIGITAL | 1 | $13,195.00 | $13,195.00 |
| 0587 | RADIO, BASE STATION, DIGITAL | 1 | $13,195.00 | $13,195.00 |
| 0540 | RADIO, BASE STATION, MOBILE | 1 | $1,480.00 | $1,480.00 |
| 0540 | RADIO, BASE STATION, MOBILE | 1 | $1,480.00 | $1,480.00 |
| 1000 | RADIO, BASE STATION, MOBILE | 1 | $1,480.00 | $1,480.00 |
| 0541 | RADIO, CONSOLE | 1 | $8,601.94 | $8,601.94 |
| 0503 | RADIO, MICROWAVE | 1 | $3,000.00 | $3,000.00 |

**Williamson County Asset Inventory Report** **2025**

| Department No. | Description | Qty. | Unit Cost | Total Cost |
|---|---|---|---|---|
| 0503 | RADIO, MICROWAVE | 1 | $3,000.00 | $3,000.00 |
| 0581 | RADIO, MOBILE | 24 | $980.00 | $23,520.00 |
| 0581 | RADIO, MOBILE | 1 | $980.00 | $980.00 |
| 0210 | RADIO, MOBILE, DIGITAL, RUGGED | 1 | $5,900.00 | $5,900.00 |
| 0475 | RADIO, MOBILE, DIGITAL, RUGGED | 1 | $5,384.07 | $5,384.07 |
| 0475 | RADIO, MOBILE, DIGITAL, RUGGED | 1 | $5,384.07 | $5,384.07 |
| 0475 | RADIO, MOBILE, DIGITAL, RUGGED | 1 | $5,384.07 | $5,384.07 |
| 0475 | RADIO, MOBILE, DIGITAL, RUGGED | 1 | $5,384.06 | $5,384.06 |
| 0475 | RADIO, MOBILE, DIGITAL, RUGGED | 1 | $5,384.06 | $5,384.06 |
| 0503 | RADIO, MOBILE, DIGITAL, RUGGED | 1 | $4,897.01 | $4,897.01 |
| 0503 | RADIO, MOBILE, DIGITAL, RUGGED | 1 | $4,786.86 | $4,786.86 |
| 0503 | RADIO, MOBILE, DIGITAL, RUGGED | 1 | $4,897.01 | $4,897.01 |
| 0503 | RADIO, MOBILE, DIGITAL, RUGGED | 1 | $5,377.82 | $5,377.82 |
| 0503 | RADIO, MOBILE, DIGITAL, RUGGED | 1 | $5,377.82 | $5,377.82 |
| 0503 | RADIO, MOBILE, DIGITAL, RUGGED | 1 | $5,377.82 | $5,377.82 |
| 0503 | RADIO, MOBILE, DIGITAL, RUGGED | 1 | $5,377.82 | $5,377.82 |
| 0503 | RADIO, MOBILE, DIGITAL, RUGGED | 1 | $5,377.82 | $5,377.82 |
| 0503 | RADIO, MOBILE, DIGITAL, RUGGED | 1 | $5,377.82 | $5,377.82 |
| 0503 | RADIO, MOBILE, DIGITAL, RUGGED | 1 | $5,377.82 | $5,377.82 |
| 0503 | RADIO, MOBILE, DIGITAL, RUGGED | 1 | $5,377.82 | $5,377.82 |
| 0503 | RADIO, MOBILE, DIGITAL, RUGGED | 1 | $6,328.72 | $6,328.72 |
| 0503 | RADIO, MOBILE, DIGITAL, RUGGED | 1 | $6,328.72 | $6,328.72 |
| 0503 | RADIO, MOBILE, DIGITAL, RUGGED | 1 | $4,897.01 | $4,897.01 |
| 0503 | RADIO, MOBILE, DIGITAL, RUGGED | 1 | $4,897.01 | $4,897.01 |
| 0503 | RADIO, MOBILE, DIGITAL, RUGGED | 1 | $4,786.86 | $4,786.86 |
| 0503 | RADIO, MOBILE, DIGITAL, RUGGED | 1 | $4,897.01 | $4,897.01 |
| 0503 | RADIO, MOBILE, DIGITAL, RUGGED | 1 | $5,377.82 | $5,377.82 |
| 0503 | RADIO, MOBILE, DIGITAL, RUGGED | 1 | $5,377.82 | $5,377.82 |
| 0503 | RADIO, MOBILE, DIGITAL, RUGGED | 1 | $5,377.82 | $5,377.82 |
| 0503 | RADIO, MOBILE, DIGITAL, RUGGED | 1 | $5,377.82 | $5,377.82 |
| 0503 | RADIO, MOBILE, DIGITAL, RUGGED | 1 | $5,377.82 | $5,377.82 |
| 0503 | RADIO, MOBILE, DIGITAL, RUGGED | 1 | $4,897.01 | $4,897.01 |
| 0503 | RADIO, MOBILE, DIGITAL, RUGGED | 1 | $4,897.01 | $4,897.01 |
| 0503 | RADIO, MOBILE, DIGITAL, RUGGED | 1 | $4,897.01 | $4,897.01 |
| 0503 | RADIO, MOBILE, DIGITAL, RUGGED | 1 | $5,255.70 | $5,255.70 |
| 0503 | RADIO, MOBILE, DIGITAL, RUGGED | 1 | $5,255.70 | $5,255.70 |
| 0503 | RADIO, MOBILE, DIGITAL, RUGGED | 1 | $5,255.70 | $5,255.70 |
| 0503 | RADIO, MOBILE, DIGITAL, RUGGED | 1 | $5,255.70 | $5,255.70 |
| 0503 | RADIO, MOBILE, DIGITAL, RUGGED | 1 | $5,255.70 | $5,255.70 |
| 0503 | RADIO, MOBILE, DIGITAL, RUGGED | 1 | $5,255.70 | $5,255.70 |
| 0503 | RADIO, MOBILE, DIGITAL, RUGGED | 1 | $5,255.70 | $5,255.70 |
| 0503 | RADIO, MOBILE, DIGITAL, RUGGED | 1 | $5,855.65 | $5,855.65 |
| 0503 | RADIO, MOBILE, DIGITAL, RUGGED | 1 | $5,377.82 | $5,377.82 |
| 0503 | RADIO, MOBILE, DIGITAL, RUGGED | 1 | $4,897.01 | $4,897.01 |
| 0503 | RADIO, MOBILE, DIGITAL, RUGGED | 1 | $4,897.01 | $4,897.01 |
| 0503 | RADIO, MOBILE, DIGITAL, RUGGED | 1 | $4,926.51 | $4,926.51 |
| 0503 | RADIO, MOBILE, DIGITAL, RUGGED | 1 | $4,926.51 | $4,926.51 |
| 0503 | RADIO, MOBILE, DIGITAL, RUGGED | 1 | $5,900.00 | $5,900.00 |
| 0503 | RADIO, MOBILE, DIGITAL, RUGGED | 1 | $5,377.82 | $5,377.82 |
| 0503 | RADIO, MOBILE, DIGITAL, RUGGED | 1 | $6,256.66 | $6,256.66 |
| 0503 | RADIO, MOBILE, DIGITAL, RUGGED | 1 | $4,926.51 | $4,926.51 |
| 0503 | RADIO, MOBILE, DIGITAL, RUGGED | 1 | $4,926.51 | $4,926.51 |
| 0503 | RADIO, MOBILE, DIGITAL, RUGGED | 1 | $5,900.00 | $5,900.00 |
| 0503 | RADIO, MOBILE, DIGITAL, RUGGED | 1 | $4,897.01 | $4,897.01 |
| 0503 | RADIO, MOBILE, DIGITAL, RUGGED | 1 | $5,900.00 | $5,900.00 |
| 0503 | RADIO, MOBILE, DIGITAL, RUGGED | 1 | $5,900.00 | $5,900.00 |
| 0503 | RADIO, MOBILE, DIGITAL, RUGGED | 1 | $5,900.00 | $5,900.00 |
| 0503 | RADIO, MOBILE, DIGITAL, RUGGED | 1 | $5,900.00 | $5,900.00 |
| 0503 | RADIO, MOBILE, DIGITAL, RUGGED | 1 | $5,900.00 | $5,900.00 |
| 0503 | RADIO, MOBILE, DIGITAL, RUGGED | 1 | $4,926.51 | $4,926.51 |

| Department No. | Description | Qty. | Unit Cost | Total Cost |
|---|---|---|---|---|
| 0503 | RADIO, MOBILE, DIGITAL, RUGGED | 1 | $5,900.00 | $5,900.00 |
| 0503 | RADIO, MOBILE, DIGITAL, RUGGED | 1 | $4,926.51 | $4,926.51 |
| 0503 | RADIO, MOBILE, DIGITAL, RUGGED | 1 | $4,926.51 | $4,926.51 |
| 0503 | RADIO, MOBILE, DIGITAL, RUGGED | 1 | $4,926.51 | $4,926.51 |
| 0503 | RADIO, MOBILE, DIGITAL, RUGGED | 1 | $5,666.33 | $5,666.33 |
| 0503 | RADIO, MOBILE, DIGITAL, RUGGED | 1 | $5,900.00 | $5,900.00 |
| 0503 | RADIO, MOBILE, DIGITAL, RUGGED | 1 | $5,666.33 | $5,666.33 |
| 0503 | RADIO, MOBILE, DIGITAL, RUGGED | 1 | $4,926.51 | $4,926.51 |
| 0503 | RADIO, MOBILE, DIGITAL, RUGGED | 1 | $5,965.98 | $5,965.98 |
| 0503 | RADIO, MOBILE, DIGITAL, RUGGED | 1 | $4,073.98 | $4,073.98 |
| 0503 | RADIO, MOBILE, DIGITAL, RUGGED | 1 | $5,777.98 | $5,777.98 |
| 0503 | RADIO, MOBILE, DIGITAL, RUGGED | 1 | $5,777.98 | $5,777.98 |
| 0503 | RADIO, MOBILE, DIGITAL, RUGGED | 1 | $5,777.98 | $5,777.98 |
| 0503 | RADIO, MOBILE, DIGITAL, RUGGED | 1 | $5,777.98 | $5,777.98 |
| 0503 | RADIO, MOBILE, DIGITAL, RUGGED | 1 | $5,777.98 | $5,777.98 |
| 0503 | RADIO, MOBILE, DIGITAL, RUGGED | 1 | $5,900.00 | $5,900.00 |
| 0503 | RADIO, MOBILE, DIGITAL, RUGGED | 1 | $5,777.98 | $5,777.98 |
| 0503 | RADIO, MOBILE, DIGITAL, RUGGED | 1 | $5,900.00 | $5,900.00 |
| 0503 | RADIO, MOBILE, DIGITAL, RUGGED | 1 | $5,900.00 | $5,900.00 |
| 0503 | RADIO, MOBILE, DIGITAL, RUGGED | 1 | $5,777.98 | $5,777.98 |
| 0503 | RADIO, MOBILE, DIGITAL, RUGGED | 1 | $5,777.98 | $5,777.98 |
| 0503 | RADIO, MOBILE, DIGITAL, RUGGED | 1 | $5,777.98 | $5,777.98 |
| 0503 | RADIO, MOBILE, DIGITAL, RUGGED | 1 | $5,777.98 | $5,777.98 |
| 0503 | RADIO, MOBILE, DIGITAL, RUGGED | 1 | $5,777.98 | $5,777.98 |
| 0503 | RADIO, MOBILE, DIGITAL, RUGGED | 1 | $5,777.98 | $5,777.98 |
| 0503 | RADIO, MOBILE, DIGITAL, RUGGED | 1 | $5,777.98 | $5,777.98 |
| 0503 | RADIO, MOBILE, DIGITAL, RUGGED | 1 | $5,777.98 | $5,777.98 |
| 0503 | RADIO, MOBILE, DIGITAL, RUGGED | 1 | $5,777.98 | $5,777.98 |
| 0503 | RADIO, MOBILE, DIGITAL, RUGGED | 1 | $5,777.98 | $5,777.98 |
| 0503 | RADIO, MOBILE, DIGITAL, RUGGED | 1 | $5,777.98 | $5,777.98 |
| 0503 | RADIO, MOBILE, DIGITAL, RUGGED | 1 | $5,417.47 | $5,417.47 |
| 0503 | RADIO, MOBILE, DIGITAL, RUGGED | 1 | $5,417.47 | $5,417.47 |
| 0503 | RADIO, MOBILE, DIGITAL, RUGGED | 1 | $5,417.47 | $5,417.47 |
| 0503 | RADIO, MOBILE, DIGITAL, RUGGED | 1 | $5,417.47 | $5,417.47 |
| 0503 | RADIO, MOBILE, DIGITAL, RUGGED | 1 | $5,417.47 | $5,417.47 |
| 0503 | RADIO, MOBILE, DIGITAL, RUGGED | 1 | $5,417.47 | $5,417.47 |
| 0503 | RADIO, MOBILE, DIGITAL, RUGGED | 1 | $5,417.47 | $5,417.47 |
| 0503 | RADIO, MOBILE, DIGITAL, RUGGED | 1 | $5,417.47 | $5,417.47 |
| 0503 | RADIO, MOBILE, DIGITAL, RUGGED | 1 | $5,900.00 | $5,900.00 |
| 0503 | RADIO, MOBILE, DIGITAL, RUGGED | 1 | $5,900.00 | $5,900.00 |
| 0503 | RADIO, MOBILE, DIGITAL, RUGGED | 1 | $5,900.00 | $5,900.00 |
| 0503 | RADIO, MOBILE, DIGITAL, RUGGED | 1 | $5,900.00 | $5,900.00 |
| 0503 | RADIO, MOBILE, DIGITAL, RUGGED | 1 | $5,900.00 | $5,900.00 |
| 0503 | RADIO, MOBILE, DIGITAL, RUGGED | 1 | $5,900.00 | $5,900.00 |
| 0503 | RADIO, MOBILE, DIGITAL, RUGGED | 1 | $5,900.00 | $5,900.00 |
| 0503 | RADIO, MOBILE, DIGITAL, RUGGED | 1 | $5,900.00 | $5,900.00 |
| 0503 | RADIO, MOBILE, DIGITAL, RUGGED | 1 | $5,417.47 | $5,417.47 |
| 0540 | RADIO, MOBILE, DIGITAL, RUGGED | 1 | $5,900.00 | $5,900.00 |
| 0540 | RADIO, MOBILE, DIGITAL, RUGGED | 1 | $5,900.00 | $5,900.00 |
| 0540 | RADIO, MOBILE, DIGITAL, RUGGED | 1 | $6,428.72 | $6,428.72 |
| 0540 | RADIO, MOBILE, DIGITAL, RUGGED | 1 | $5,900.00 | $5,900.00 |
| 0540 | RADIO, MOBILE, DIGITAL, RUGGED | 1 | $6,428.72 | $6,428.72 |
| 0540 | RADIO, MOBILE, DIGITAL, RUGGED | 1 | $5,384.07 | $5,384.07 |
| 0540 | RADIO, MOBILE, DIGITAL, RUGGED | 1 | $5,900.00 | $5,900.00 |
| 0540 | RADIO, MOBILE, DIGITAL, RUGGED | 1 | $6,428.72 | $6,428.72 |
| 0540 | RADIO, MOBILE, DIGITAL, RUGGED | 1 | $6,428.72 | $6,428.72 |
| 0540 | RADIO, MOBILE, DIGITAL, RUGGED | 1 | $6,428.72 | $6,428.72 |
| 0540 | RADIO, MOBILE, DIGITAL, RUGGED | 1 | $5,384.07 | $5,384.07 |
| 0540 | RADIO, MOBILE, DIGITAL, RUGGED | 1 | $7,000.00 | $7,000.00 |

| Department No. | Description | Qty. | Unit Cost | Total Cost |
|---|---|---|---|---|
| 0540 | RADIO, MOBILE, DIGITAL, RUGGED | 1 | $5,900.00 | $5,900.00 |
| 0540 | RADIO, MOBILE, DIGITAL, RUGGED | 1 | $7,000.00 | $7,000.00 |
| 0540 | RADIO, MOBILE, DIGITAL, RUGGED | 1 | $5,900.00 | $5,900.00 |
| 0540 | RADIO, MOBILE, DIGITAL, RUGGED | 1 | $7,000.00 | $7,000.00 |
| 0540 | RADIO, MOBILE, DIGITAL, RUGGED | 1 | $5,900.00 | $5,900.00 |
| 0540 | RADIO, MOBILE, DIGITAL, RUGGED | 1 | $7,000.00 | $7,000.00 |
| 0540 | RADIO, MOBILE, DIGITAL, RUGGED | 1 | $7,000.00 | $7,000.00 |
| 0540 | RADIO, MOBILE, DIGITAL, RUGGED | 1 | $7,000.00 | $7,000.00 |
| 0540 | RADIO, MOBILE, DIGITAL, RUGGED | 1 | $7,000.00 | $7,000.00 |
| 0540 | RADIO, MOBILE, DIGITAL, RUGGED | 1 | $7,000.00 | $7,000.00 |
| 0540 | RADIO, MOBILE, DIGITAL, RUGGED | 1 | $5,900.00 | $5,900.00 |
| 0540 | RADIO, MOBILE, DIGITAL, RUGGED | 1 | $6,428.72 | $6,428.72 |
| 0540 | RADIO, MOBILE, DIGITAL, RUGGED | 1 | $6,328.72 | $6,328.72 |
| 0540 | RADIO, MOBILE, DIGITAL, RUGGED | 1 | $5,900.00 | $5,900.00 |
| 0540 | RADIO, MOBILE, DIGITAL, RUGGED | 1 | $1,480.00 | $1,480.00 |
| 0540 | RADIO, MOBILE, DIGITAL, RUGGED | 1 | $5,900.00 | $5,900.00 |
| 0540 | RADIO, MOBILE, DIGITAL, RUGGED | 1 | $5,900.00 | $5,900.00 |
| 0540 | RADIO, MOBILE, DIGITAL, RUGGED | 1 | $6,428.72 | $6,428.72 |
| 0540 | RADIO, MOBILE, DIGITAL, RUGGED | 1 | $7,000.00 | $7,000.00 |
| 0540 | RADIO, MOBILE, DIGITAL, RUGGED | 1 | $6,428.72 | $6,428.72 |
| 0540 | RADIO, MOBILE, DIGITAL, RUGGED | 1 | $7,000.00 | $7,000.00 |
| 0540 | RADIO, MOBILE, DIGITAL, RUGGED | 1 | $6,162.97 | $6,162.97 |
| 0540 | RADIO, MOBILE, DIGITAL, RUGGED | 1 | $5,900.00 | $5,900.00 |
| 0540 | RADIO, MOBILE, DIGITAL, RUGGED | 1 | $6,428.72 | $6,428.72 |
| 0540 | RADIO, MOBILE, DIGITAL, RUGGED | 1 | $5,384.07 | $5,384.07 |
| 0540 | RADIO, MOBILE, DIGITAL, RUGGED | 1 | $6,428.72 | $6,428.72 |
| 0540 | RADIO, MOBILE, DIGITAL, RUGGED | 1 | $5,900.00 | $5,900.00 |
| 0540 | RADIO, MOBILE, DIGITAL, RUGGED | 1 | $5,900.00 | $5,900.00 |
| 0551 | RADIO, MOBILE, DIGITAL, RUGGED | 1 | $4,897.01 | $4,897.01 |
| 0551 | RADIO, MOBILE, DIGITAL, RUGGED | 1 | $5,384.07 | $5,384.07 |
| 0551 | RADIO, MOBILE, DIGITAL, RUGGED | 1 | $4,897.01 | $4,897.01 |
| 0551 | RADIO, MOBILE, DIGITAL, RUGGED | 1 | $4,897.01 | $4,897.01 |
| 0551 | RADIO, MOBILE, DIGITAL, RUGGED | 1 | $4,897.01 | $4,897.01 |
| 0551 | RADIO, MOBILE, DIGITAL, RUGGED | 1 | $4,897.01 | $4,897.01 |
| 0551 | RADIO, MOBILE, DIGITAL, RUGGED | 1 | $4,897.01 | $4,897.01 |
| 0551 | RADIO, MOBILE, DIGITAL, RUGGED | 1 | $4,897.01 | $4,897.01 |
| 0551 | RADIO, MOBILE, DIGITAL, RUGGED | 1 | $4,897.01 | $4,897.01 |
| 0551 | RADIO, MOBILE, DIGITAL, RUGGED | 1 | $4,897.01 | $4,897.01 |
| 0551 | RADIO, MOBILE, DIGITAL, RUGGED | 1 | $6,000.00 | $6,000.00 |
| 0551 | RADIO, MOBILE, DIGITAL, RUGGED | 1 | $4,897.01 | $4,897.01 |
| 0551 | RADIO, MOBILE, DIGITAL, RUGGED | 1 | $4,897.01 | $4,897.01 |
| 0551 | RADIO, MOBILE, DIGITAL, RUGGED | 1 | $4,897.01 | $4,897.01 |
| 0551 | RADIO, MOBILE, DIGITAL, RUGGED | 1 | $4,897.01 | $4,897.01 |
| 0552 | RADIO, MOBILE, DIGITAL, RUGGED | 1 | $4,897.01 | $4,897.01 |
| 0552 | RADIO, MOBILE, DIGITAL, RUGGED | 1 | $4,897.01 | $4,897.01 |
| 0552 | RADIO, MOBILE, DIGITAL, RUGGED | 1 | $4,897.01 | $4,897.01 |
| 0552 | RADIO, MOBILE, DIGITAL, RUGGED | 1 | $4,897.01 | $4,897.01 |
| 0552 | RADIO, MOBILE, DIGITAL, RUGGED | 1 | $4,897.01 | $4,897.01 |
| 0552 | RADIO, MOBILE, DIGITAL, RUGGED | 1 | $4,897.01 | $4,897.01 |
| 0552 | RADIO, MOBILE, DIGITAL, RUGGED | 1 | $4,897.01 | $4,897.01 |
| 0552 | RADIO, MOBILE, DIGITAL, RUGGED | 1 | $6,153.55 | $6,153.55 |
| 0552 | RADIO, MOBILE, DIGITAL, RUGGED | 1 | $4,897.01 | $4,897.01 |
| 0553 | RADIO, MOBILE, DIGITAL, RUGGED | 1 | $4,897.01 | $4,897.01 |
| 0553 | RADIO, MOBILE, DIGITAL, RUGGED | 1 | $4,897.01 | $4,897.01 |
| 0553 | RADIO, MOBILE, DIGITAL, RUGGED | 1 | $4,897.01 | $4,897.01 |
| 0553 | RADIO, MOBILE, DIGITAL, RUGGED | 1 | $4,897.01 | $4,897.01 |
| 0553 | RADIO, MOBILE, DIGITAL, RUGGED | 1 | $4,897.01 | $4,897.01 |
| 0553 | RADIO, MOBILE, DIGITAL, RUGGED | 1 | $4,897.01 | $4,897.01 |
| 0553 | RADIO, MOBILE, DIGITAL, RUGGED | 1 | $4,897.01 | $4,897.01 |
| 0553 | RADIO, MOBILE, DIGITAL, RUGGED | 1 | $4,897.01 | $4,897.01 |
| 0553 | RADIO, MOBILE, DIGITAL, RUGGED | 1 | $4,897.01 | $4,897.01 |

| Department No. | Description | Qty. | Unit Cost | Total Cost |
|---|---|---|---|---|
| 0553 | RADIO, MOBILE, DIGITAL, RUGGED | 1 | $4,897.01 | $4,897.01 |
| 0553 | RADIO, MOBILE, DIGITAL, RUGGED | 1 | $4,897.01 | $4,897.01 |
| 0553 | RADIO, MOBILE, DIGITAL, RUGGED | 1 | $4,897.01 | $4,897.01 |
| 0553 | RADIO, MOBILE, DIGITAL, RUGGED | 1 | $4,897.01 | $4,897.01 |
| 0553 | RADIO, MOBILE, DIGITAL, RUGGED | 1 | $5,384.07 | $5,384.07 |
| 0554 | RADIO, MOBILE, DIGITAL, RUGGED | 1 | $4,897.01 | $4,897.01 |
| 0554 | RADIO, MOBILE, DIGITAL, RUGGED | 1 | $4,897.01 | $4,897.01 |
| 0554 | RADIO, MOBILE, DIGITAL, RUGGED | 1 | $4,897.01 | $4,897.01 |
| 0554 | RADIO, MOBILE, DIGITAL, RUGGED | 1 | $4,897.01 | $4,897.01 |
| 0554 | RADIO, MOBILE, DIGITAL, RUGGED | 1 | $4,897.01 | $4,897.01 |
| 0554 | RADIO, MOBILE, DIGITAL, RUGGED | 1 | $4,897.01 | $4,897.01 |
| 0554 | RADIO, MOBILE, DIGITAL, RUGGED | 1 | $4,897.01 | $4,897.01 |
| 0554 | RADIO, MOBILE, DIGITAL, RUGGED | 1 | $4,897.01 | $4,897.01 |
| 0554 | RADIO, MOBILE, DIGITAL, RUGGED | 1 | $4,897.01 | $4,897.01 |
| 0554 | RADIO, MOBILE, DIGITAL, RUGGED | 1 | $6,517.99 | $6,517.99 |
| 0554 | RADIO, MOBILE, DIGITAL, RUGGED | 1 | $4,926.51 | $4,926.51 |
| 0554 | RADIO, MOBILE, DIGITAL, RUGGED | 1 | $4,897.01 | $4,897.01 |
| 0560 | RADIO, MOBILE, DIGITAL, RUGGED | 1 | $6,162.44 | $6,162.44 |
| 0560 | RADIO, MOBILE, DIGITAL, RUGGED | 1 | $6,162.44 | $6,162.44 |
| 0560 | RADIO, MOBILE, DIGITAL, RUGGED | 1 | $6,162.44 | $6,162.44 |
| 0560 | RADIO, MOBILE, DIGITAL, RUGGED | 1 | $6,791.84 | $6,791.84 |
| 0560 | RADIO, MOBILE, DIGITAL, RUGGED | 1 | $6,791.84 | $6,791.84 |
| 0560 | RADIO, MOBILE, DIGITAL, RUGGED | 1 | $6,791.84 | $6,791.84 |
| 0560 | RADIO, MOBILE, DIGITAL, RUGGED | 1 | $4,897.01 | $4,897.01 |
| 0560 | RADIO, MOBILE, DIGITAL, RUGGED | 1 | $4,897.01 | $4,897.01 |
| 0560 | RADIO, MOBILE, DIGITAL, RUGGED | 1 | $4,897.01 | $4,897.01 |
| 0560 | RADIO, MOBILE, DIGITAL, RUGGED | 1 | $4,897.01 | $4,897.01 |
| 0560 | RADIO, MOBILE, DIGITAL, RUGGED | 1 | $5,900.00 | $5,900.00 |
| 0560 | RADIO, MOBILE, DIGITAL, RUGGED | 1 | $4,897.01 | $4,897.01 |
| 0560 | RADIO, MOBILE, DIGITAL, RUGGED | 1 | $5,900.00 | $5,900.00 |
| 0560 | RADIO, MOBILE, DIGITAL, RUGGED | 1 | $4,897.01 | $4,897.01 |
| 0560 | RADIO, MOBILE, DIGITAL, RUGGED | 1 | $4,897.01 | $4,897.01 |
| 0560 | RADIO, MOBILE, DIGITAL, RUGGED | 1 | $4,897.01 | $4,897.01 |
| 0560 | RADIO, MOBILE, DIGITAL, RUGGED | 1 | $4,897.01 | $4,897.01 |
| 0560 | RADIO, MOBILE, DIGITAL, RUGGED | 1 | $4,897.01 | $4,897.01 |
| 0560 | RADIO, MOBILE, DIGITAL, RUGGED | 1 | $4,897.01 | $4,897.01 |
| 0560 | RADIO, MOBILE, DIGITAL, RUGGED | 1 | $4,897.01 | $4,897.01 |
| 0560 | RADIO, MOBILE, DIGITAL, RUGGED | 1 | $4,897.01 | $4,897.01 |
| 0560 | RADIO, MOBILE, DIGITAL, RUGGED | 1 | $4,897.01 | $4,897.01 |
| 0560 | RADIO, MOBILE, DIGITAL, RUGGED | 1 | $4,897.01 | $4,897.01 |
| 0560 | RADIO, MOBILE, DIGITAL, RUGGED | 1 | $4,897.01 | $4,897.01 |
| 0560 | RADIO, MOBILE, DIGITAL, RUGGED | 1 | $4,897.01 | $4,897.01 |
| 0560 | RADIO, MOBILE, DIGITAL, RUGGED | 1 | $4,897.01 | $4,897.01 |
| 0560 | RADIO, MOBILE, DIGITAL, RUGGED | 1 | $4,897.01 | $4,897.01 |
| 0560 | RADIO, MOBILE, DIGITAL, RUGGED | 1 | $4,897.01 | $4,897.01 |
| 0560 | RADIO, MOBILE, DIGITAL, RUGGED | 1 | $4,897.01 | $4,897.01 |
| 0560 | RADIO, MOBILE, DIGITAL, RUGGED | 1 | $4,897.01 | $4,897.01 |
| 0560 | RADIO, MOBILE, DIGITAL, RUGGED | 1 | $4,897.01 | $4,897.01 |
| 0560 | RADIO, MOBILE, DIGITAL, RUGGED | 1 | $4,897.01 | $4,897.01 |
| 0560 | RADIO, MOBILE, DIGITAL, RUGGED | 1 | $4,786.86 | $4,786.86 |
| 0560 | RADIO, MOBILE, DIGITAL, RUGGED | 1 | $5,384.07 | $5,384.07 |
| 0560 | RADIO, MOBILE, DIGITAL, RUGGED | 1 | $5,384.07 | $5,384.07 |
| 0560 | RADIO, MOBILE, DIGITAL, RUGGED | 1 | $6,256.66 | $6,256.66 |
| 0560 | RADIO, MOBILE, DIGITAL, RUGGED | 1 | $6,256.66 | $6,256.66 |
| 0560 | RADIO, MOBILE, DIGITAL, RUGGED | 1 | $6,509.42 | $6,509.42 |
| 0560 | RADIO, MOBILE, DIGITAL, RUGGED | 1 | $4,897.01 | $4,897.01 |
| 0560 | RADIO, MOBILE, DIGITAL, RUGGED | 1 | $4,897.01 | $4,897.01 |
| 0570 | RADIO, MOBILE, DIGITAL, RUGGED | 1 | $5,417.47 | $5,417.47 |
| 0570 | RADIO, MOBILE, DIGITAL, RUGGED | 1 | $5,417.47 | $5,417.47 |
| 0570 | RADIO, MOBILE, DIGITAL, RUGGED | 1 | $7,000.00 | $7,000.00 |
| 0570 | RADIO, MOBILE, DIGITAL, RUGGED | 1 | $7,000.00 | $7,000.00 |
| 0576 | RADIO, MOBILE, DIGITAL, RUGGED | 1 | $5,384.07 | $5,384.07 |
| 0576 | RADIO, MOBILE, DIGITAL, RUGGED | 1 | $5,384.07 | $5,384.07 |
| 0581 | RADIO, MOBILE, DIGITAL, RUGGED | 1 | $6,328.72 | $6,328.72 |

**Williamson County Asset Inventory Report** **2025**

| Department No. | Description | Qty. | Unit Cost | Total Cost |
|---|---|---|---|---|
| 0587 | RADIO, MOBILE, DIGITAL, RUGGED | 1 | $4,786.86 | $4,786.86 |
| 0587 | RADIO, MOBILE, DIGITAL, RUGGED | 1 | $4,897.01 | $4,897.01 |
| 0587 | RADIO, MOBILE, DIGITAL, RUGGED | 1 | $5,384.07 | $5,384.07 |
| 0587 | RADIO, MOBILE, DIGITAL, RUGGED | 1 | $5,384.07 | $5,384.07 |
| 0587 | RADIO, MOBILE, DIGITAL, RUGGED | 1 | $4,897.01 | $4,897.01 |
| 1000 | RADIO, MOBILE, DIGITAL, RUGGED | 1 | $5,384.07 | $5,384.07 |
| 1000 | RADIO, MOBILE, DIGITAL, RUGGED | 1 | $5,384.07 | $5,384.07 |
| 1000 | RADIO, MOBILE, DIGITAL, RUGGED | 1 | $4,897.01 | $4,897.01 |
| 1000 | RADIO, MOBILE, DIGITAL, RUGGED | 1 | $4,897.01 | $4,897.01 |
| 1000 | RADIO, MOBILE, DIGITAL, RUGGED | 1 | $4,897.01 | $4,897.01 |
| 1000 | RADIO, MOBILE, DIGITAL, RUGGED | 1 | $4,786.86 | $4,786.86 |
| 1000 | RADIO, MOBILE, DIGITAL, RUGGED | 1 | $4,897.01 | $4,897.01 |
| 1000 | RADIO, MOBILE, DIGITAL, RUGGED | 1 | $4,897.01 | $4,897.01 |
| 1000 | RADIO, MOBILE, DIGITAL, RUGGED | 1 | $4,897.01 | $4,897.01 |
| 1000 | RADIO, MOBILE, DIGITAL, RUGGED | 1 | $6,256.66 | $6,256.66 |
| 1000 | RADIO, MOBILE, DIGITAL, RUGGED | 1 | $6,256.66 | $6,256.66 |
| 1000 | RADIO, MOBILE, DIGITAL, RUGGED | 1 | $4,897.01 | $4,897.01 |
| 1000 | RADIO, MOBILE, DIGITAL, RUGGED | 1 | $4,897.01 | $4,897.01 |
| 1000 | RADIO, MOBILE, DIGITAL, RUGGED | 1 | $4,897.01 | $4,897.01 |
| 1000 | RADIO, MOBILE, DIGITAL, RUGGED | 1 | $5,900.00 | $5,900.00 |
| 1000 | RADIO, MOBILE, DIGITAL, RUGGED | 1 | $5,384.07 | $5,384.07 |
| 1000 | RADIO, MOBILE, DIGITAL, RUGGED | 1 | $4,897.01 | $4,897.01 |
| 1000 | RADIO, MOBILE, DIGITAL, RUGGED | 1 | $5,384.07 | $5,384.07 |
| 1000 | RADIO, MOBILE, DIGITAL, RUGGED | 1 | $4,897.01 | $4,897.01 |
| 1000 | RADIO, MOBILE, DIGITAL, RUGGED | 1 | $4,897.01 | $4,897.01 |
| 1000 | RADIO, MOBILE, DIGITAL, RUGGED | 1 | $6,256.66 | $6,256.66 |
| 1000 | RADIO, MOBILE, DIGITAL, RUGGED | 1 | $4,786.86 | $4,786.86 |
| 1000 | RADIO, MOBILE, DIGITAL, RUGGED | 1 | $4,786.86 | $4,786.86 |
| 1000 | RADIO, MOBILE, DIGITAL, RUGGED | 1 | $6,509.42 | $6,509.42 |
| 1000 | RADIO, MOBILE, DIGITAL, RUGGED | 1 | $6,256.66 | $6,256.66 |
| 1000 | RADIO, MOBILE, DIGITAL, RUGGED | 1 | $4,897.01 | $4,897.01 |
| 1000 | RADIO, MOBILE, DIGITAL, RUGGED | 1 | $4,897.01 | $4,897.01 |
| 1000 | RADIO, MOBILE, DIGITAL, RUGGED | 1 | $4,897.01 | $4,897.01 |
| 1000 | RADIO, MOBILE, DIGITAL, RUGGED | 1 | $4,897.01 | $4,897.01 |
| 1000 | RADIO, MOBILE, DIGITAL, RUGGED | 1 | $4,897.01 | $4,897.01 |
| 1000 | RADIO, MOBILE, DIGITAL, RUGGED | 1 | $4,897.01 | $4,897.01 |
| 1000 | RADIO, MOBILE, DIGITAL, RUGGED | 1 | $4,897.01 | $4,897.01 |
| 1000 | RADIO, MOBILE, DIGITAL, RUGGED | 1 | $4,897.01 | $4,897.01 |
| 1000 | RADIO, MOBILE, DIGITAL, RUGGED | 1 | $6,256.66 | $6,256.66 |
| 1000 | RADIO, MOBILE, DIGITAL, RUGGED | 1 | $4,897.01 | $4,897.01 |
| 1000 | RADIO, MOBILE, DIGITAL, RUGGED | 1 | $4,897.01 | $4,897.01 |
| 1000 | RADIO, MOBILE, DIGITAL, RUGGED | 1 | $4,897.01 | $4,897.01 |
| 1000 | RADIO, MOBILE, DIGITAL, RUGGED | 1 | $4,786.86 | $4,786.86 |
| 1000 | RADIO, MOBILE, DIGITAL, RUGGED | 1 | $4,897.01 | $4,897.01 |
| 1000 | RADIO, MOBILE, DIGITAL, RUGGED | 1 | $4,897.01 | $4,897.01 |
| 1000 | RADIO, MOBILE, DIGITAL, RUGGED | 1 | $4,897.01 | $4,897.01 |
| 1000 | RADIO, MOBILE, DIGITAL, RUGGED | 1 | $4,897.01 | $4,897.01 |
| 1000 | RADIO, MOBILE, DIGITAL, RUGGED | 1 | $4,897.01 | $4,897.01 |
| 1000 | RADIO, MOBILE, DIGITAL, RUGGED | 1 | $4,897.01 | $4,897.01 |
| 1000 | RADIO, MOBILE, DIGITAL, RUGGED | 1 | $6,256.66 | $6,256.66 |
| 1000 | RADIO, MOBILE, DIGITAL, RUGGED | 1 | $4,897.01 | $4,897.01 |
| 1000 | RADIO, MOBILE, DIGITAL, RUGGED | 1 | $4,897.01 | $4,897.01 |
| 1000 | RADIO, MOBILE, DIGITAL, RUGGED | 1 | $4,897.01 | $4,897.01 |
| 1000 | RADIO, MOBILE, DIGITAL, RUGGED | 1 | $4,897.01 | $4,897.01 |
| 1000 | RADIO, MOBILE, DIGITAL, RUGGED | 1 | $4,897.01 | $4,897.01 |
| 1000 | RADIO, MOBILE, DIGITAL, RUGGED | 1 | $4,897.01 | $4,897.01 |
| 1000 | RADIO, MOBILE, DIGITAL, RUGGED | 1 | $4,897.01 | $4,897.01 |
| 1000 | RADIO, MOBILE, DIGITAL, RUGGED | 1 | $4,897.01 | $4,897.01 |
| 1000 | RADIO, MOBILE, DIGITAL, RUGGED | 1 | $4,786.86 | $4,786.86 |
| 1000 | RADIO, MOBILE, DIGITAL, RUGGED | 1 | $4,897.01 | $4,897.01 |

**Williamson County Asset Inventory Report** **2025**

| Department No. | Description | Qty. | Unit Cost | Total Cost |
|---|---|---|---|---|
| 1000 | RADIO, MOBILE, DIGITAL, RUGGED | 1 | $5,384.07 | $5,384.07 |
| 1000 | RADIO, MOBILE, DIGITAL, RUGGED | 1 | $4,897.01 | $4,897.01 |
| 1000 | RADIO, MOBILE, DIGITAL, RUGGED | 1 | $5,384.07 | $5,384.07 |
| 1000 | RADIO, MOBILE, DIGITAL, RUGGED | 1 | $4,897.01 | $4,897.01 |
| 1000 | RADIO, MOBILE, DIGITAL, RUGGED | 1 | $4,897.01 | $4,897.01 |
| 1000 | RADIO, MOBILE, DIGITAL, RUGGED | 1 | $5,384.07 | $5,384.07 |
| 1000 | RADIO, MOBILE, DIGITAL, RUGGED | 1 | $6,256.66 | $6,256.66 |
| 1000 | RADIO, MOBILE, DIGITAL, RUGGED | 1 | $4,897.01 | $4,897.01 |
| 1000 | RADIO, MOBILE, DIGITAL, RUGGED | 1 | $4,897.01 | $4,897.01 |
| 1000 | RADIO, MOBILE, DIGITAL, RUGGED | 1 | $6,256.66 | $6,256.66 |
| 1000 | RADIO, MOBILE, DIGITAL, RUGGED | 1 | $5,900.00 | $5,900.00 |
| 1000 | RADIO, MOBILE, DIGITAL, RUGGED | 1 | $4,897.01 | $4,897.01 |
| 1000 | RADIO, MOBILE, DIGITAL, RUGGED | 1 | $4,897.01 | $4,897.01 |
| 1000 | RADIO, MOBILE, DIGITAL, RUGGED | 1 | $4,786.86 | $4,786.86 |
| 1000 | RADIO, MOBILE, DIGITAL, RUGGED | 1 | $6,256.66 | $6,256.66 |
| 1000 | RADIO, MOBILE, DIGITAL, RUGGED | 1 | $6,256.66 | $6,256.66 |
| 1000 | RADIO, MOBILE, DIGITAL, RUGGED | 1 | $4,897.01 | $4,897.01 |
| 1000 | RADIO, MOBILE, DIGITAL, RUGGED | 1 | $4,897.01 | $4,897.01 |
| 1000 | RADIO, MOBILE, DIGITAL, RUGGED | 1 | $6,256.66 | $6,256.66 |
| 1000 | RADIO, MOBILE, DIGITAL, RUGGED | 1 | $4,897.01 | $4,897.01 |
| 1000 | RADIO, MOBILE, DIGITAL, RUGGED | 1 | $5,384.07 | $5,384.07 |
| 1000 | RADIO, MOBILE, DIGITAL, RUGGED | 1 | $6,256.66 | $6,256.66 |
| 1000 | RADIO, MOBILE, DIGITAL, RUGGED | 1 | $4,897.01 | $4,897.01 |
| 1000 | RADIO, MOBILE, DIGITAL, RUGGED | 1 | $4,897.01 | $4,897.01 |
| 1000 | RADIO, MOBILE, DIGITAL, RUGGED | 1 | $5,384.07 | $5,384.07 |
| 1000 | RADIO, MOBILE, DIGITAL, RUGGED | 1 | $5,384.07 | $5,384.07 |
| 1000 | RADIO, MOBILE, DIGITAL, RUGGED | 1 | $4,897.01 | $4,897.01 |
| 1000 | RADIO, MOBILE, DIGITAL, RUGGED | 1 | $4,897.01 | $4,897.01 |
| 1000 | RADIO, MOBILE, DIGITAL, RUGGED | 1 | $4,897.01 | $4,897.01 |
| 1000 | RADIO, MOBILE, DIGITAL, RUGGED | 1 | $4,897.01 | $4,897.01 |
| 1000 | RADIO, MOBILE, DIGITAL, RUGGED | 1 | $4,786.86 | $4,786.86 |
| 1000 | RADIO, MOBILE, DIGITAL, RUGGED | 1 | $4,897.01 | $4,897.01 |
| 1000 | RADIO, MOBILE, DIGITAL, RUGGED | 1 | $4,897.01 | $4,897.01 |
| 1000 | RADIO, MOBILE, DIGITAL, RUGGED | 1 | $4,786.86 | $4,786.86 |
| 1000 | RADIO, MOBILE, DIGITAL, RUGGED | 1 | $4,897.01 | $4,897.01 |
| 1000 | RADIO, MOBILE, DIGITAL, RUGGED | 1 | $6,256.66 | $6,256.66 |
| 1000 | RADIO, MOBILE, DIGITAL, RUGGED | 1 | $4,897.01 | $4,897.01 |
| 1000 | RADIO, MOBILE, DIGITAL, RUGGED | 1 | $4,897.01 | $4,897.01 |
| 1000 | RADIO, MOBILE, DIGITAL, RUGGED | 1 | $4,897.01 | $4,897.01 |
| 1000 | RADIO, MOBILE, DIGITAL, RUGGED | 1 | $4,897.01 | $4,897.01 |
| 1000 | RADIO, MOBILE, DIGITAL, RUGGED | 1 | $4,897.01 | $4,897.01 |
| 1000 | RADIO, MOBILE, DIGITAL, RUGGED | 1 | $4,897.01 | $4,897.01 |
| 1000 | RADIO, MOBILE, DIGITAL, RUGGED | 1 | $4,897.01 | $4,897.01 |
| 1000 | RADIO, MOBILE, DIGITAL, RUGGED | 1 | $5,384.07 | $5,384.07 |
| 1000 | RADIO, MOBILE, DIGITAL, RUGGED | 1 | $4,897.01 | $4,897.01 |
| 1000 | RADIO, MOBILE, DIGITAL, RUGGED | 1 | $4,897.01 | $4,897.01 |
| 1000 | RADIO, MOBILE, DIGITAL, RUGGED | 1 | $4,897.01 | $4,897.01 |
| 1000 | RADIO, MOBILE, DIGITAL, RUGGED | 1 | $4,897.01 | $4,897.01 |
| 1000 | RADIO, MOBILE, DIGITAL, RUGGED | 1 | $4,897.01 | $4,897.01 |
| 1000 | RADIO, MOBILE, DIGITAL, RUGGED | 1 | $4,897.01 | $4,897.01 |
| 1000 | RADIO, MOBILE, DIGITAL, RUGGED | 1 | $4,897.01 | $4,897.01 |
| 1000 | RADIO, MOBILE, DIGITAL, RUGGED | 1 | $4,897.01 | $4,897.01 |
| 1000 | RADIO, MOBILE, DIGITAL, RUGGED | 1 | $4,897.01 | $4,897.01 |
| 1000 | RADIO, MOBILE, DIGITAL, RUGGED | 1 | $4,897.01 | $4,897.01 |
| 1000 | RADIO, MOBILE, DIGITAL, RUGGED | 1 | $4,897.01 | $4,897.01 |
| 1000 | RADIO, MOBILE, DIGITAL, RUGGED | 1 | $4,786.86 | $4,786.86 |
| 1000 | RADIO, MOBILE, DIGITAL, RUGGED | 1 | $5,900.00 | $5,900.00 |

**Williamson County Asset Inventory Report** **2025**

| Department No. | Description | Qty. | Unit Cost | Total Cost |
|---|---|---|---|---|
| 1000 | RADIO, MOBILE, DIGITAL, RUGGED | 1 | $5,900.00 | $5,900.00 |
| 1000 | RADIO, MOBILE, DIGITAL, RUGGED | 1 | $4,897.01 | $4,897.01 |
| 1000 | RADIO, MOBILE, DIGITAL, RUGGED | 1 | $7,000.00 | $7,000.00 |
| 1000 | RADIO, MOBILE, DIGITAL, RUGGED | 1 | $6,693.36 | $6,693.36 |
| 1000 | RADIO, MOBILE, DIGITAL, RUGGED | 1 | $7,000.00 | $7,000.00 |
| 1000 | RADIO, MOBILE, DIGITAL, RUGGED | 1 | $4,897.01 | $4,897.01 |
| 1000 | RADIO, MOBILE, DIGITAL, RUGGED | 1 | $4,897.01 | $4,897.01 |
| 1000 | RADIO, MOBILE, DIGITAL, RUGGED | 1 | $5,900.00 | $5,900.00 |
| 1000 | RADIO, MOBILE, DIGITAL, RUGGED | 1 | $6,428.72 | $6,428.72 |
| 1000 | RADIO, MOBILE, DIGITAL, RUGGED | 1 | $4,897.01 | $4,897.01 |
| 1000 | RADIO, MOBILE, DIGITAL, RUGGED | 1 | $6,428.72 | $6,428.72 |
| 1000 | RADIO, MOBILE, DIGITAL, RUGGED | 1 | $7,000.00 | $7,000.00 |
| 1000 | RADIO, MOBILE, DIGITAL, RUGGED | 1 | $4,926.51 | $4,926.51 |
| 1000 | RADIO, MOBILE, DIGITAL, RUGGED | 1 | $4,926.51 | $4,926.51 |
| 1000 | RADIO, MOBILE, DIGITAL, RUGGED | 1 | $4,926.51 | $4,926.51 |
| 1000 | RADIO, MOBILE, DIGITAL, RUGGED | 1 | $4,897.01 | $4,897.01 |
| 1000 | RADIO, MOBILE, DIGITAL, RUGGED | 1 | $4,786.86 | $4,786.86 |
| 1000 | RADIO, MOBILE, DIGITAL, RUGGED | 1 | $4,897.01 | $4,897.01 |
| 1000 | RADIO, MOBILE, DIGITAL, RUGGED | 1 | $4,897.01 | $4,897.01 |
| 1000 | RADIO, MOBILE, DIGITAL, RUGGED | 1 | $4,897.01 | $4,897.01 |
| 1000 | RADIO, MOBILE, DIGITAL, RUGGED | 1 | $4,897.01 | $4,897.01 |
| 1000 | RADIO, MOBILE, DIGITAL, RUGGED | 1 | $4,897.01 | $4,897.01 |
| 1000 | RADIO, MOBILE, DIGITAL, RUGGED | 1 | $4,897.01 | $4,897.01 |
| 1000 | RADIO, MOBILE, DIGITAL, RUGGED | 1 | $4,897.01 | $4,897.01 |
| 1000 | RADIO, MOBILE, DIGITAL, RUGGED | 1 | $6,256.66 | $6,256.66 |
| 1000 | RADIO, MOBILE, DIGITAL, RUGGED | 1 | $4,897.01 | $4,897.01 |
| 1000 | RADIO, MOBILE, DIGITAL, RUGGED | 1 | $4,897.01 | $4,897.01 |
| 1000 | RADIO, MOBILE, DIGITAL, RUGGED | 1 | $4,897.01 | $4,897.01 |
| 1000 | RADIO, MOBILE, DIGITAL, RUGGED | 1 | $4,897.01 | $4,897.01 |
| 1000 | RADIO, MOBILE, DIGITAL, RUGGED | 1 | $4,897.01 | $4,897.01 |
| 1000 | RADIO, MOBILE, DIGITAL, RUGGED | 1 | $4,786.86 | $4,786.86 |
| 1000 | RADIO, MOBILE, DIGITAL, RUGGED | 1 | $4,897.01 | $4,897.01 |
| 1000 | RADIO, MOBILE, DIGITAL, RUGGED | 1 | $4,897.01 | $4,897.01 |
| 1000 | RADIO, MOBILE, DIGITAL, RUGGED | 1 | $4,786.86 | $4,786.86 |
| 1000 | RADIO, MOBILE, DIGITAL, RUGGED | 1 | $4,897.01 | $4,897.01 |
| 1000 | RADIO, MOBILE, DIGITAL, RUGGED | 1 | $7,000.00 | $7,000.00 |
| 1000 | RADIO, MOBILE, DIGITAL, RUGGED | 1 | $7,000.00 | $7,000.00 |
| 1000 | RADIO, MOBILE, DIGITAL, RUGGED | 1 | $5,900.00 | $5,900.00 |
| 1000 | RADIO, MOBILE, DIGITAL, RUGGED | 1 | $4,897.01 | $4,897.01 |
| 1000 | RADIO, MOBILE, DIGITAL, RUGGED | 1 | $5,900.00 | $5,900.00 |
| 1000 | RADIO, MOBILE, DIGITAL, RUGGED | 1 | $4,897.01 | $4,897.01 |
| 1000 | RADIO, MOBILE, DIGITAL, RUGGED | 1 | $4,897.01 | $4,897.01 |
| 1000 | RADIO, MOBILE, DIGITAL, RUGGED | 1 | $4,897.01 | $4,897.01 |
| 1000 | RADIO, MOBILE, DIGITAL, RUGGED | 1 | $6,256.66 | $6,256.66 |
| 1000 | RADIO, MOBILE, DIGITAL, RUGGED | 1 | $4,897.01 | $4,897.01 |
| 1000 | RADIO, MOBILE, DIGITAL, RUGGED | 1 | $4,786.86 | $4,786.86 |
| 1000 | RADIO, MOBILE, DIGITAL, RUGGED | 1 | $4,897.01 | $4,897.01 |
| 1000 | RADIO, MOBILE, DIGITAL, RUGGED | 1 | $4,897.01 | $4,897.01 |
| 1000 | RADIO, MOBILE, DIGITAL, RUGGED | 1 | $4,897.01 | $4,897.01 |
| 1000 | RADIO, MOBILE, DIGITAL, RUGGED | 1 | $4,897.01 | $4,897.01 |
| 1000 | RADIO, MOBILE, DIGITAL, RUGGED | 1 | $4,897.01 | $4,897.01 |
| 1000 | RADIO, MOBILE, DIGITAL, RUGGED | 1 | $4,897.01 | $4,897.01 |
| 1000 | RADIO, MOBILE, DIGITAL, RUGGED | 1 | $4,897.01 | $4,897.01 |
| 1000 | RADIO, MOBILE, DIGITAL, RUGGED | 1 | $5,384.07 | $5,384.07 |
| 1000 | RADIO, MOBILE, DIGITAL, RUGGED | 1 | $4,786.86 | $4,786.86 |
| 1000 | RADIO, MOBILE, DIGITAL, RUGGED | 1 | $5,384.07 | $5,384.07 |
| 1000 | RADIO, MOBILE, DIGITAL, RUGGED | 1 | $5,384.07 | $5,384.07 |
| 1000 | RADIO, MOBILE, DIGITAL, RUGGED | 1 | $5,384.07 | $5,384.07 |
| 1000 | RADIO, MOBILE, DIGITAL, RUGGED | 1 | $6,256.66 | $6,256.66 |

| Department No. | Description | Qty. | Unit Cost | Total Cost |
|---|---|---|---|---|
| 1000 | RADIO, MOBILE, DIGITAL, RUGGED | 1 | $4,897.01 | $4,897.01 |
| 1000 | RADIO, MOBILE, DIGITAL, RUGGED | 1 | $4,897.01 | $4,897.01 |
| 1000 | RADIO, MOBILE, DIGITAL, RUGGED | 1 | $4,897.01 | $4,897.01 |
| 0560 | RADIO, PORTABLE | 1 | $1,980.00 | $1,980.00 |
| 0570 | RADIO, PORTABLE | 1 | $1,980.00 | $1,980.00 |
| 0570 | RADIO, PORTABLE | 1 | $1,980.00 | $1,980.00 |
| 0570 | RADIO, PORTABLE | 1 | $1,980.00 | $1,980.00 |
| 0570 | RADIO, PORTABLE | 1 | $1,980.00 | $1,980.00 |
| 0570 | RADIO, PORTABLE | 1 | $1,980.00 | $1,980.00 |
| 0570 | RADIO, PORTABLE | 1 | $1,980.00 | $1,980.00 |
| 0570 | RADIO, PORTABLE | 1 | $1,980.00 | $1,980.00 |
| 0570 | RADIO, PORTABLE | 1 | $1,980.00 | $1,980.00 |
| 0570 | RADIO, PORTABLE | 1 | $1,980.00 | $1,980.00 |
| 0210 | RADIO, PORTABLE, DIGITAL | 1 | $2,281.63 | $2,281.63 |
| 0210 | RADIO, PORTABLE, DIGITAL | 1 | $2,281.63 | $2,281.63 |
| 0210 | RADIO, PORTABLE, DIGITAL | 1 | $4,194.72 | $4,194.72 |
| 0210 | RADIO, PORTABLE, DIGITAL | 1 | $2,281.63 | $2,281.63 |
| 0210 | RADIO, PORTABLE, DIGITAL | 1 | $2,281.63 | $2,281.63 |
| 0210 | RADIO, PORTABLE, DIGITAL | 1 | $2,281.63 | $2,281.63 |
| 0210 | RADIO, PORTABLE, DIGITAL | 1 | $2,281.63 | $2,281.63 |
| 0210 | RADIO, PORTABLE, DIGITAL | 1 | $2,281.63 | $2,281.63 |
| 0210 | RADIO, PORTABLE, DIGITAL | 1 | $2,281.63 | $2,281.63 |
| 0210 | RADIO, PORTABLE, DIGITAL | 1 | $2,281.63 | $2,281.63 |
| 0210 | RADIO, PORTABLE, DIGITAL | 1 | $2,281.63 | $2,281.63 |
| 0210 | RADIO, PORTABLE, DIGITAL | 1 | $4,194.72 | $4,194.72 |
| 0210 | RADIO, PORTABLE, DIGITAL | 1 | $2,281.63 | $2,281.63 |
| 0210 | RADIO, PORTABLE, DIGITAL | 1 | $2,281.63 | $2,281.63 |
| 0210 | RADIO, PORTABLE, DIGITAL | 1 | $2,281.63 | $2,281.63 |
| 0210 | RADIO, PORTABLE, DIGITAL | 1 | $4,194.72 | $4,194.72 |
| 0210 | RADIO, PORTABLE, DIGITAL | 1 | $4,194.72 | $4,194.72 |
| 0210 | RADIO, PORTABLE, DIGITAL | 1 | $4,194.72 | $4,194.72 |
| 0210 | RADIO, PORTABLE, DIGITAL | 1 | $4,194.72 | $4,194.72 |
| 0210 | RADIO, PORTABLE, DIGITAL | 1 | $4,194.72 | $4,194.72 |
| 0435 | RADIO, PORTABLE, DIGITAL | 1 | $2,489.79 | $2,489.79 |
| 0435 | RADIO, PORTABLE, DIGITAL | 1 | $2,489.79 | $2,489.79 |
| 0435 | RADIO, PORTABLE, DIGITAL | 1 | $2,450.00 | $2,450.00 |
| 0503 | RADIO, PORTABLE, DIGITAL | 1 | $2,881.63 | $2,881.63 |
| 0503 | RADIO, PORTABLE, DIGITAL | 1 | $2,881.63 | $2,881.63 |
| 0503 | RADIO, PORTABLE, DIGITAL | 1 | $1,702.92 | $1,702.92 |
| 0503 | RADIO, PORTABLE, DIGITAL | 1 | $2,281.63 | $2,281.63 |
| 0503 | RADIO, PORTABLE, DIGITAL | 1 | $2,450.00 | $2,450.00 |
| 0503 | RADIO, PORTABLE, DIGITAL | 1 | $1,702.93 | $1,702.93 |
| 0503 | RADIO, PORTABLE, DIGITAL | 1 | $3,150.00 | $3,150.00 |
| 0503 | RADIO, PORTABLE, DIGITAL | 1 | $3,550.00 | $3,550.00 |
| 0503 | RADIO, PORTABLE, DIGITAL | 1 | $3,550.00 | $3,550.00 |
| 0509 | RADIO, PORTABLE, DIGITAL | 1 | $1,702.92 | $1,702.92 |
| 0509 | RADIO, PORTABLE, DIGITAL | 1 | $1,702.92 | $1,702.92 |
| 0509 | RADIO, PORTABLE, DIGITAL | 1 | $4,121.49 | $4,121.49 |
| 0509 | RADIO, PORTABLE, DIGITAL | 1 | $4,121.49 | $4,121.49 |
| 0509 | RADIO, PORTABLE, DIGITAL | 1 | $3,421.72 | $3,421.72 |
| 0509 | RADIO, PORTABLE, DIGITAL | 1 | $4,121.49 | $4,121.49 |
| 0509 | RADIO, PORTABLE, DIGITAL | 1 | $2,450.00 | $2,450.00 |
| 0509 | RADIO, PORTABLE, DIGITAL | 1 | $1,702.92 | $1,702.92 |
| 0509 | RADIO, PORTABLE, DIGITAL | 1 | $4,121.49 | $4,121.49 |
| 0509 | RADIO, PORTABLE, DIGITAL | 1 | $4,121.49 | $4,121.49 |
| 0560 | RADIO, PORTABLE, DIGITAL | 1 | $2,450.00 | $2,450.00 |
| 0570 | RADIO, PORTABLE, DIGITAL | 1 | $1,702.92 | $1,702.92 |
| 0570 | RADIO, PORTABLE, DIGITAL | 1 | $3,150.00 | $3,150.00 |
| 0570 | RADIO, PORTABLE, DIGITAL | 1 | $2,450.00 | $2,450.00 |

| Department No. | Description | Qty. | Unit Cost | Total Cost |
|---|---|---|---|---|
| 0570 | RADIO, PORTABLE, DIGITAL | 1 | $1,702.92 | $1,702.92 |
| 0570 | RADIO, PORTABLE, DIGITAL | 1 | $2,489.79 | $2,489.79 |
| 0570 | RADIO, PORTABLE, DIGITAL | 1 | $2,489.79 | $2,489.79 |
| 0570 | RADIO, PORTABLE, DIGITAL | 1 | $1,702.92 | $1,702.92 |
| 0570 | RADIO, PORTABLE, DIGITAL | 1 | $1,702.93 | $1,702.93 |
| 0570 | RADIO, PORTABLE, DIGITAL | 1 | $2,044.66 | $2,044.66 |
| 0570 | RADIO, PORTABLE, DIGITAL | 1 | $3,550.00 | $3,550.00 |
| 0570 | RADIO, PORTABLE, DIGITAL | 1 | $3,550.00 | $3,550.00 |
| 0570 | RADIO, PORTABLE, DIGITAL | 1 | $3,550.00 | $3,550.00 |
| 0570 | RADIO, PORTABLE, DIGITAL | 1 | $3,550.00 | $3,550.00 |
| 0570 | RADIO, PORTABLE, DIGITAL | 1 | $3,550.00 | $3,550.00 |
| 0570 | RADIO, PORTABLE, DIGITAL | 1 | $3,550.00 | $3,550.00 |
| 0570 | RADIO, PORTABLE, DIGITAL | 1 | $1,702.93 | $1,702.93 |
| 0570 | RADIO, PORTABLE, DIGITAL | 1 | $1,702.93 | $1,702.93 |
| 0570 | RADIO, PORTABLE, DIGITAL | 1 | $3,550.00 | $3,550.00 |
| 0570 | RADIO, PORTABLE, DIGITAL | 1 | $3,550.00 | $3,550.00 |
| 0570 | RADIO, PORTABLE, DIGITAL | 1 | $3,550.00 | $3,550.00 |
| 0570 | RADIO, PORTABLE, DIGITAL | 1 | $2,489.79 | $2,489.79 |
| 0570 | RADIO, PORTABLE, DIGITAL | 1 | $2,292.90 | $2,292.90 |
| 0570 | RADIO, PORTABLE, DIGITAL | 1 | $2,292.90 | $2,292.90 |
| 0570 | RADIO, PORTABLE, DIGITAL | 1 | $2,489.79 | $2,489.79 |
| 0570 | RADIO, PORTABLE, DIGITAL | 1 | $1,702.93 | $1,702.93 |
| 0570 | RADIO, PORTABLE, DIGITAL | 1 | $2,450.00 | $2,450.00 |
| 0570 | RADIO, PORTABLE, DIGITAL | 1 | $2,044.66 | $2,044.66 |
| 0570 | RADIO, PORTABLE, DIGITAL | 1 | $2,044.66 | $2,044.66 |
| 0570 | RADIO, PORTABLE, DIGITAL | 1 | $1,702.92 | $1,702.92 |
| 0570 | RADIO, PORTABLE, DIGITAL | 1 | $1,702.93 | $1,702.93 |
| 0570 | RADIO, PORTABLE, DIGITAL | 1 | $2,292.90 | $2,292.90 |
| 0570 | RADIO, PORTABLE, DIGITAL | 1 | $2,489.79 | $2,489.79 |
| 0570 | RADIO, PORTABLE, DIGITAL | 1 | $1,702.92 | $1,702.92 |
| 0570 | RADIO, PORTABLE, DIGITAL | 1 | $1,702.92 | $1,702.92 |
| 0570 | RADIO, PORTABLE, DIGITAL | 1 | $1,702.93 | $1,702.93 |
| 0570 | RADIO, PORTABLE, DIGITAL | 1 | $1,702.93 | $1,702.93 |
| 0570 | RADIO, PORTABLE, DIGITAL | 1 | $1,702.93 | $1,702.93 |
| 0570 | RADIO, PORTABLE, DIGITAL | 1 | $1,702.93 | $1,702.93 |
| 0570 | RADIO, PORTABLE, DIGITAL | 1 | $2,951.23 | $2,951.23 |
| 0570 | RADIO, PORTABLE, DIGITAL | 1 | $1,702.92 | $1,702.92 |
| 0570 | RADIO, PORTABLE, DIGITAL | 1 | $1,702.93 | $1,702.93 |
| 0570 | RADIO, PORTABLE, DIGITAL | 1 | $1,702.93 | $1,702.93 |
| 0570 | RADIO, PORTABLE, DIGITAL | 1 | $2,450.00 | $2,450.00 |
| 0570 | RADIO, PORTABLE, DIGITAL | 1 | $1,702.93 | $1,702.93 |
| 0570 | RADIO, PORTABLE, DIGITAL | 1 | $2,489.79 | $2,489.79 |
| 0570 | RADIO, PORTABLE, DIGITAL | 1 | $1,702.92 | $1,702.92 |
| 0570 | RADIO, PORTABLE, DIGITAL | 1 | $1,702.92 | $1,702.92 |
| 0576 | RADIO, PORTABLE, DIGITAL | 1 | $1,702.93 | $1,702.93 |
| 0576 | RADIO, PORTABLE, DIGITAL | 1 | $3,150.00 | $3,150.00 |
| 0576 | RADIO, PORTABLE, DIGITAL | 1 | $2,292.91 | $2,292.91 |
| 0576 | RADIO, PORTABLE, DIGITAL | 1 | $3,150.00 | $3,150.00 |
| 0576 | RADIO, PORTABLE, DIGITAL | 1 | $2,292.91 | $2,292.91 |
| 0576 | RADIO, PORTABLE, DIGITAL | 1 | $2,292.91 | $2,292.91 |
| 0576 | RADIO, PORTABLE, DIGITAL | 1 | $2,292.91 | $2,292.91 |
| 0576 | RADIO, PORTABLE, DIGITAL | 1 | $2,292.91 | $2,292.91 |
| 0576 | RADIO, PORTABLE, DIGITAL | 1 | $2,292.91 | $2,292.91 |
| 0576 | RADIO, PORTABLE, DIGITAL | 1 | $2,292.91 | $2,292.91 |
| 0576 | RADIO, PORTABLE, DIGITAL | 1 | $2,292.91 | $2,292.91 |
| 0576 | RADIO, PORTABLE, DIGITAL | 1 | $3,150.00 | $3,150.00 |
| 0576 | RADIO, PORTABLE, DIGITAL | 1 | $2,292.91 | $2,292.91 |
| 0576 | RADIO, PORTABLE, DIGITAL | 1 | $3,150.00 | $3,150.00 |
| 0576 | RADIO, PORTABLE, DIGITAL | 1 | $3,150.00 | $3,150.00 |

| Department No. | Description | Qty. | Unit Cost | Total Cost |
|---|---|---|---|---|
| 0576 | RADIO, PORTABLE, DIGITAL | 1 | $3,150.00 | $3,150.00 |
| 0576 | RADIO, PORTABLE, DIGITAL | 1 | $2,292.91 | $2,292.91 |
| 0576 | RADIO, PORTABLE, DIGITAL | 1 | $2,292.91 | $2,292.91 |
| 0576 | RADIO, PORTABLE, DIGITAL | 1 | $3,150.00 | $3,150.00 |
| 0576 | RADIO, PORTABLE, DIGITAL | 1 | $2,292.91 | $2,292.91 |
| 0576 | RADIO, PORTABLE, DIGITAL | 1 | $2,292.91 | $2,292.91 |
| 0576 | RADIO, PORTABLE, DIGITAL | 1 | $2,292.91 | $2,292.91 |
| 0576 | RADIO, PORTABLE, DIGITAL | 1 | $3,150.00 | $3,150.00 |
| 0576 | RADIO, PORTABLE, DIGITAL | 1 | $2,292.91 | $2,292.91 |
| 0576 | RADIO, PORTABLE, DIGITAL | 1 | $3,150.00 | $3,150.00 |
| 0576 | RADIO, PORTABLE, DIGITAL | 1 | $3,150.00 | $3,150.00 |
| 0576 | RADIO, PORTABLE, DIGITAL | 1 | $2,292.91 | $2,292.91 |
| 0576 | RADIO, PORTABLE, DIGITAL | 1 | $2,292.91 | $2,292.91 |
| 0576 | RADIO, PORTABLE, DIGITAL | 1 | $2,292.91 | $2,292.91 |
| 0576 | RADIO, PORTABLE, DIGITAL | 1 | $3,150.00 | $3,150.00 |
| 0576 | RADIO, PORTABLE, DIGITAL | 1 | $2,292.91 | $2,292.91 |
| 0576 | RADIO, PORTABLE, DIGITAL | 1 | $3,150.00 | $3,150.00 |
| 0576 | RADIO, PORTABLE, DIGITAL | 1 | $3,150.00 | $3,150.00 |
| 0576 | RADIO, PORTABLE, DIGITAL | 1 | $3,150.00 | $3,150.00 |
| 0576 | RADIO, PORTABLE, DIGITAL | 1 | $2,292.91 | $2,292.91 |
| 0576 | RADIO, PORTABLE, DIGITAL | 1 | $3,150.00 | $3,150.00 |
| 0576 | RADIO, PORTABLE, DIGITAL | 1 | $3,150.00 | $3,150.00 |
| 0576 | RADIO, PORTABLE, DIGITAL | 1 | $3,150.00 | $3,150.00 |
| 0576 | RADIO, PORTABLE, DIGITAL | 1 | $3,150.00 | $3,150.00 |
| 0576 | RADIO, PORTABLE, DIGITAL | 1 | $2,292.91 | $2,292.91 |
| 0576 | RADIO, PORTABLE, DIGITAL | 1 | $2,292.91 | $2,292.91 |
| 0576 | RADIO, PORTABLE, DIGITAL | 1 | $2,292.91 | $2,292.91 |
| 0576 | RADIO, PORTABLE, DIGITAL | 1 | $2,292.91 | $2,292.91 |
| 0576 | RADIO, PORTABLE, DIGITAL | 1 | $2,292.91 | $2,292.91 |
| 0576 | RADIO, PORTABLE, DIGITAL | 1 | $2,292.91 | $2,292.91 |
| 0576 | RADIO, PORTABLE, DIGITAL | 1 | $3,150.00 | $3,150.00 |
| 0576 | RADIO, PORTABLE, DIGITAL | 1 | $3,150.00 | $3,150.00 |
| 0576 | RADIO, PORTABLE, DIGITAL | 1 | $3,150.00 | $3,150.00 |
| 0576 | RADIO, PORTABLE, DIGITAL | 1 | $3,150.00 | $3,150.00 |
| 0882 | RADIO, PORTABLE, DIGITAL | 1 | $2,281.63 | $2,281.63 |
| 0541 | RADIO, PORTABLE, LOW-END | 18 | $340.00 | $6,120.00 |
| 0581 | RADIO, PORTABLE, LOW-END | 2 | $340.00 | $680.00 |
| 3106 | RADIO, PORTABLE, LOW-END | 4 | $340.00 | $1,360.00 |
| 0210 | RADIO, PORTABLE, RUGGED | 1 | $4,194.72 | $4,194.72 |
| 0210 | RADIO, PORTABLE, RUGGED | 1 | $4,194.72 | $4,194.72 |
| 0210 | RADIO, PORTABLE, RUGGED | 1 | $4,194.72 | $4,194.72 |
| 0341 | RADIO, PORTABLE, RUGGED | 1 | $4,229.29 | $4,229.29 |
| 0341 | RADIO, PORTABLE, RUGGED | 1 | $4,150.64 | $4,150.64 |
| 0341 | RADIO, PORTABLE, RUGGED | 1 | $4,150.64 | $4,150.64 |
| 0440 | RADIO, PORTABLE, RUGGED | 1 | $4,150.64 | $4,150.64 |
| 0440 | RADIO, PORTABLE, RUGGED | 1 | $4,150.64 | $4,150.64 |
| 0440 | RADIO, PORTABLE, RUGGED | 1 | $4,404.59 | $4,404.59 |
| 0440 | RADIO, PORTABLE, RUGGED | 1 | $5,890.00 | $5,890.00 |
| 0475 | RADIO, PORTABLE, RUGGED | 1 | $4,150.64 | $4,150.64 |
| 0475 | RADIO, PORTABLE, RUGGED | 1 | $5,196.10 | $5,196.10 |
| 0475 | RADIO, PORTABLE, RUGGED | 1 | $4,150.64 | $4,150.64 |
| 0475 | RADIO, PORTABLE, RUGGED | 1 | $4,150.64 | $4,150.64 |
| 0503 | RADIO, PORTABLE, RUGGED | 1 | $2,400.00 | $2,400.00 |
| 0503 | RADIO, PORTABLE, RUGGED | 1 | $4,229.29 | $4,229.29 |
| 0503 | RADIO, PORTABLE, RUGGED | 1 | $5,116.44 | $5,116.44 |
| 0503 | RADIO, PORTABLE, RUGGED | 1 | $2,400.00 | $2,400.00 |
| 0503 | RADIO, PORTABLE, RUGGED | 1 | $4,314.85 | $4,314.85 |
| 0503 | RADIO, PORTABLE, RUGGED | 1 | $4,229.29 | $4,229.29 |
| 0503 | RADIO, PORTABLE, RUGGED | 1 | $4,500.00 | $4,500.00 |
| 0503 | RADIO, PORTABLE, RUGGED | 1 | $5,614.64 | $5,614.64 |

| Department No. | Description | Qty. | Unit Cost | Total Cost |
|---|---|---|---|---|
| 0503 | RADIO, PORTABLE, RUGGED | 1 | $5,890.00 | $5,890.00 |
| 0503 | RADIO, PORTABLE, RUGGED | 1 | $5,890.00 | $5,890.00 |
| 0503 | RADIO, PORTABLE, RUGGED | 1 | $5,890.00 | $5,890.00 |
| 0503 | RADIO, PORTABLE, RUGGED | 1 | $5,890.00 | $5,890.00 |
| 0503 | RADIO, PORTABLE, RUGGED | 1 | $5,890.00 | $5,890.00 |
| 0509 | RADIO, PORTABLE, RUGGED | 1 | $4,121.49 | $4,121.49 |
| 0540 | RADIO, PORTABLE, RUGGED | 1 | $4,150.64 | $4,150.64 |
| 0540 | RADIO, PORTABLE, RUGGED | 1 | $4,150.64 | $4,150.64 |
| 0540 | RADIO, PORTABLE, RUGGED | 1 | $4,150.64 | $4,150.64 |
| 0540 | RADIO, PORTABLE, RUGGED | 1 | $4,150.64 | $4,150.64 |
| 0540 | RADIO, PORTABLE, RUGGED | 1 | $4,150.64 | $4,150.64 |
| 0540 | RADIO, PORTABLE, RUGGED | 1 | $5,614.64 | $5,614.64 |
| 0540 | RADIO, PORTABLE, RUGGED | 1 | $4,150.64 | $4,150.64 |
| 0540 | RADIO, PORTABLE, RUGGED | 1 | $4,150.64 | $4,150.64 |
| 0540 | RADIO, PORTABLE, RUGGED | 1 | $4,150.64 | $4,150.64 |
| 0540 | RADIO, PORTABLE, RUGGED | 1 | $4,150.64 | $4,150.64 |
| 0540 | RADIO, PORTABLE, RUGGED | 1 | $4,150.64 | $4,150.64 |
| 0540 | RADIO, PORTABLE, RUGGED | 1 | $5,614.64 | $5,614.64 |
| 0540 | RADIO, PORTABLE, RUGGED | 1 | $4,150.64 | $4,150.64 |
| 0540 | RADIO, PORTABLE, RUGGED | 1 | $4,150.64 | $4,150.64 |
| 0540 | RADIO, PORTABLE, RUGGED | 1 | $5,614.64 | $5,614.64 |
| 0540 | RADIO, PORTABLE, RUGGED | 1 | $4,150.64 | $4,150.64 |
| 0540 | RADIO, PORTABLE, RUGGED | 1 | $4,150.64 | $4,150.64 |
| 0540 | RADIO, PORTABLE, RUGGED | 1 | $5,614.64 | $5,614.64 |
| 0540 | RADIO, PORTABLE, RUGGED | 1 | $4,150.64 | $4,150.64 |
| 0540 | RADIO, PORTABLE, RUGGED | 1 | $4,150.64 | $4,150.64 |
| 0540 | RADIO, PORTABLE, RUGGED | 1 | $4,150.64 | $4,150.64 |
| 0540 | RADIO, PORTABLE, RUGGED | 1 | $5,890.00 | $5,890.00 |
| 0540 | RADIO, PORTABLE, RUGGED | 1 | $4,150.64 | $4,150.64 |
| 0540 | RADIO, PORTABLE, RUGGED | 1 | $4,150.64 | $4,150.64 |
| 0540 | RADIO, PORTABLE, RUGGED | 1 | $4,150.64 | $4,150.64 |
| 0540 | RADIO, PORTABLE, RUGGED | 1 | $4,150.64 | $4,150.64 |
| 0540 | RADIO, PORTABLE, RUGGED | 1 | $5,614.64 | $5,614.64 |
| 0540 | RADIO, PORTABLE, RUGGED | 1 | $4,150.64 | $4,150.64 |
| 0540 | RADIO, PORTABLE, RUGGED | 1 | $4,150.64 | $4,150.64 |
| 0540 | RADIO, PORTABLE, RUGGED | 1 | $4,500.00 | $4,500.00 |
| 0540 | RADIO, PORTABLE, RUGGED | 1 | $5,460.60 | $5,460.60 |
| 0540 | RADIO, PORTABLE, RUGGED | 1 | $5,460.60 | $5,460.60 |
| 0540 | RADIO, PORTABLE, RUGGED | 1 | $5,460.60 | $5,460.60 |
| 0540 | RADIO, PORTABLE, RUGGED | 1 | $4,150.64 | $4,150.64 |
| 0540 | RADIO, PORTABLE, RUGGED | 1 | $4,150.64 | $4,150.64 |
| 0540 | RADIO, PORTABLE, RUGGED | 1 | $4,150.64 | $4,150.64 |
| 0540 | RADIO, PORTABLE, RUGGED | 1 | $5,614.64 | $5,614.64 |
| 0540 | RADIO, PORTABLE, RUGGED | 1 | $4,314.85 | $4,314.85 |
| 0540 | RADIO, PORTABLE, RUGGED | 1 | $4,150.64 | $4,150.64 |
| 0540 | RADIO, PORTABLE, RUGGED | 1 | $4,150.64 | $4,150.64 |
| 0540 | RADIO, PORTABLE, RUGGED | 1 | $4,150.64 | $4,150.64 |
| 0540 | RADIO, PORTABLE, RUGGED | 1 | $4,150.64 | $4,150.64 |
| 0540 | RADIO, PORTABLE, RUGGED | 1 | $5,614.64 | $5,614.64 |
| 0540 | RADIO, PORTABLE, RUGGED | 1 | $4,150.64 | $4,150.64 |
| 0540 | RADIO, PORTABLE, RUGGED | 1 | $4,150.64 | $4,150.64 |
| 0540 | RADIO, PORTABLE, RUGGED | 1 | $4,150.64 | $4,150.64 |
| 0540 | RADIO, PORTABLE, RUGGED | 1 | $4,229.29 | $4,229.29 |
| 0540 | RADIO, PORTABLE, RUGGED | 1 | $4,229.29 | $4,229.29 |
| 0540 | RADIO, PORTABLE, RUGGED | 1 | $4,229.29 | $4,229.29 |
| 0540 | RADIO, PORTABLE, RUGGED | 1 | $4,150.64 | $4,150.64 |
| 0540 | RADIO, PORTABLE, RUGGED | 1 | $4,150.64 | $4,150.64 |
| 0540 | RADIO, PORTABLE, RUGGED | 1 | $4,150.64 | $4,150.64 |
| 0540 | RADIO, PORTABLE, RUGGED | 1 | $4,150.64 | $4,150.64 |
| 0540 | RADIO, PORTABLE, RUGGED | 1 | $4,150.64 | $4,150.64 |

| Department No. | Description | Qty. | Unit Cost | Total Cost |
|---|---|---|---|---|
| 0540 | RADIO, PORTABLE, RUGGED | 1 | $4,150.64 | $4,150.64 |
| 0540 | RADIO, PORTABLE, RUGGED | 1 | $4,150.64 | $4,150.64 |
| 0540 | RADIO, PORTABLE, RUGGED | 1 | $4,150.64 | $4,150.64 |
| 0540 | RADIO, PORTABLE, RUGGED | 1 | $4,150.64 | $4,150.64 |
| 0540 | RADIO, PORTABLE, RUGGED | 1 | $4,150.64 | $4,150.64 |
| 0540 | RADIO, PORTABLE, RUGGED | 1 | $4,150.64 | $4,150.64 |
| 0540 | RADIO, PORTABLE, RUGGED | 1 | $5,614.64 | $5,614.64 |
| 0541 | RADIO, PORTABLE, RUGGED | 1 | $6,332.32 | $6,332.32 |
| 0541 | RADIO, PORTABLE, RUGGED | 1 | $4,229.29 | $4,229.29 |
| 0551 | RADIO, PORTABLE, RUGGED | 1 | $4,150.64 | $4,150.64 |
| 0551 | RADIO, PORTABLE, RUGGED | 1 | $4,150.64 | $4,150.64 |
| 0551 | RADIO, PORTABLE, RUGGED | 1 | $4,150.64 | $4,150.64 |
| 0551 | RADIO, PORTABLE, RUGGED | 1 | $4,150.64 | $4,150.64 |
| 0551 | RADIO, PORTABLE, RUGGED | 1 | $4,150.64 | $4,150.64 |
| 0551 | RADIO, PORTABLE, RUGGED | 1 | $4,150.64 | $4,150.64 |
| 0551 | RADIO, PORTABLE, RUGGED | 1 | $4,150.64 | $4,150.64 |
| 0551 | RADIO, PORTABLE, RUGGED | 1 | $4,150.64 | $4,150.64 |
| 0551 | RADIO, PORTABLE, RUGGED | 1 | $4,150.64 | $4,150.64 |
| 0552 | RADIO, PORTABLE, RUGGED | 1 | $4,150.64 | $4,150.64 |
| 0552 | RADIO, PORTABLE, RUGGED | 1 | $4,150.64 | $4,150.64 |
| 0552 | RADIO, PORTABLE, RUGGED | 1 | $4,150.64 | $4,150.64 |
| 0552 | RADIO, PORTABLE, RUGGED | 1 | $4,150.64 | $4,150.64 |
| 0552 | RADIO, PORTABLE, RUGGED | 1 | $4,150.64 | $4,150.64 |
| 0553 | RADIO, PORTABLE, RUGGED | 1 | $4,150.64 | $4,150.64 |
| 0553 | RADIO, PORTABLE, RUGGED | 1 | $4,150.64 | $4,150.64 |
| 0553 | RADIO, PORTABLE, RUGGED | 1 | $4,150.64 | $4,150.64 |
| 0553 | RADIO, PORTABLE, RUGGED | 1 | $4,150.64 | $4,150.64 |
| 0553 | RADIO, PORTABLE, RUGGED | 1 | $4,150.64 | $4,150.64 |
| 0553 | RADIO, PORTABLE, RUGGED | 1 | $4,150.64 | $4,150.64 |
| 0553 | RADIO, PORTABLE, RUGGED | 1 | $4,150.64 | $4,150.64 |
| 0554 | RADIO, PORTABLE, RUGGED | 1 | $4,150.64 | $4,150.64 |
| 0554 | RADIO, PORTABLE, RUGGED | 1 | $4,150.64 | $4,150.64 |
| 0554 | RADIO, PORTABLE, RUGGED | 1 | $4,150.64 | $4,150.64 |
| 0560 | RADIO, PORTABLE, RUGGED | 1 | $5,045.08 | $5,045.08 |
| 0560 | RADIO, PORTABLE, RUGGED | 1 | $4,229.29 | $4,229.29 |
| 0560 | RADIO, PORTABLE, RUGGED | 1 | $4,229.29 | $4,229.29 |
| 0560 | RADIO, PORTABLE, RUGGED | 1 | $4,229.29 | $4,229.29 |
| 0560 | RADIO, PORTABLE, RUGGED | 1 | $5,495.64 | $5,495.64 |
| 0560 | RADIO, PORTABLE, RUGGED | 1 | $4,229.29 | $4,229.29 |
| 0560 | RADIO, PORTABLE, RUGGED | 1 | $5,495.64 | $5,495.64 |
| 0560 | RADIO, PORTABLE, RUGGED | 1 | $4,229.29 | $4,229.29 |
| 0560 | RADIO, PORTABLE, RUGGED | 1 | $4,150.64 | $4,150.64 |
| 0560 | RADIO, PORTABLE, RUGGED | 1 | $4,229.29 | $4,229.29 |
| 0560 | RADIO, PORTABLE, RUGGED | 1 | $4,229.29 | $4,229.29 |
| 0560 | RADIO, PORTABLE, RUGGED | 1 | $5,045.08 | $5,045.08 |
| 0560 | RADIO, PORTABLE, RUGGED | 1 | $5,495.64 | $5,495.64 |
| 0560 | RADIO, PORTABLE, RUGGED | 1 | $5,495.64 | $5,495.64 |
| 0560 | RADIO, PORTABLE, RUGGED | 1 | $4,229.29 | $4,229.29 |
| 0560 | RADIO, PORTABLE, RUGGED | 1 | $4,229.29 | $4,229.29 |
| 0560 | RADIO, PORTABLE, RUGGED | 1 | $4,229.29 | $4,229.29 |
| 0560 | RADIO, PORTABLE, RUGGED | 1 | $4,229.29 | $4,229.29 |
| 0560 | RADIO, PORTABLE, RUGGED | 1 | $4,229.29 | $4,229.29 |
| 0560 | RADIO, PORTABLE, RUGGED | 1 | $4,229.29 | $4,229.29 |
| 0560 | RADIO, PORTABLE, RUGGED | 1 | $4,229.29 | $4,229.29 |
| 0560 | RADIO, PORTABLE, RUGGED | 1 | $4,229.29 | $4,229.29 |
| 0560 | RADIO, PORTABLE, RUGGED | 1 | $4,229.29 | $4,229.29 |
| 0560 | RADIO, PORTABLE, RUGGED | 1 | $4,229.29 | $4,229.29 |
| 0560 | RADIO, PORTABLE, RUGGED | 1 | $4,229.29 | $4,229.29 |
| 0560 | RADIO, PORTABLE, RUGGED | 1 | $5,804.80 | $5,804.80 |
| 0560 | RADIO, PORTABLE, RUGGED | 1 | $4,229.29 | $4,229.29 |
| 0560 | RADIO, PORTABLE, RUGGED | 1 | $4,229.29 | $4,229.29 |

| Department No. | Description | Qty. | Unit Cost | Total Cost |
|---|---|---|---|---|
| 0560 | RADIO, PORTABLE, RUGGED | 1 | $4,229.29 | $4,229.29 |
| 0560 | RADIO, PORTABLE, RUGGED | 1 | $4,229.29 | $4,229.29 |
| 0560 | RADIO, PORTABLE, RUGGED | 1 | $4,229.29 | $4,229.29 |
| 0560 | RADIO, PORTABLE, RUGGED | 1 | $5,116.44 | $5,116.44 |
| 0560 | RADIO, PORTABLE, RUGGED | 1 | $4,229.29 | $4,229.29 |
| 0560 | RADIO, PORTABLE, RUGGED | 1 | $5,045.08 | $5,045.08 |
| 0560 | RADIO, PORTABLE, RUGGED | 1 | $5,045.08 | $5,045.08 |
| 0560 | RADIO, PORTABLE, RUGGED | 1 | $5,045.08 | $5,045.08 |
| 0560 | RADIO, PORTABLE, RUGGED | 1 | $5,045.08 | $5,045.08 |
| 0560 | RADIO, PORTABLE, RUGGED | 1 | $4,229.29 | $4,229.29 |
| 0560 | RADIO, PORTABLE, RUGGED | 1 | $4,229.29 | $4,229.29 |
| 0560 | RADIO, PORTABLE, RUGGED | 1 | $4,229.29 | $4,229.29 |
| 0560 | RADIO, PORTABLE, RUGGED | 1 | $5,045.08 | $5,045.08 |
| 0560 | RADIO, PORTABLE, RUGGED | 1 | $4,229.29 | $4,229.29 |
| 0560 | RADIO, PORTABLE, RUGGED | 1 | $5,196.10 | $5,196.10 |
| 0560 | RADIO, PORTABLE, RUGGED | 1 | $4,229.29 | $4,229.29 |
| 0560 | RADIO, PORTABLE, RUGGED | 1 | $4,229.29 | $4,229.29 |
| 0560 | RADIO, PORTABLE, RUGGED | 1 | $5,045.08 | $5,045.08 |
| 0570 | RADIO, PORTABLE, RUGGED | 1 | $4,229.29 | $4,229.29 |
| 0570 | RADIO, PORTABLE, RUGGED | 1 | $5,045.08 | $5,045.08 |
| 0570 | RADIO, PORTABLE, RUGGED | 1 | $4,229.29 | $4,229.29 |
| 0570 | RADIO, PORTABLE, RUGGED | 1 | $4,229.29 | $4,229.29 |
| 0570 | RADIO, PORTABLE, RUGGED | 1 | $1,702.93 | $1,702.93 |
| 0570 | RADIO, PORTABLE, RUGGED | 1 | $4,229.29 | $4,229.29 |
| 0570 | RADIO, PORTABLE, RUGGED | 1 | $3,220.38 | $3,220.38 |
| 0581 | RADIO, PORTABLE, RUGGED | 1 | $4,229.29 | $4,229.29 |
| 0581 | RADIO, PORTABLE, RUGGED | 1 | $4,229.29 | $4,229.29 |
| 0581 | RADIO, PORTABLE, RUGGED | 1 | $4,500.00 | $4,500.00 |
| 0581 | RADIO, PORTABLE, RUGGED | 1 | $4,500.00 | $4,500.00 |
| 0581 | RADIO, PORTABLE, RUGGED | 1 | $4,229.29 | $4,229.29 |
| 0581 | RADIO, PORTABLE, RUGGED | 1 | $4,229.29 | $4,229.29 |
| 0581 | RADIO, PORTABLE, RUGGED | 1 | $4,229.29 | $4,229.29 |
| 0581 | RADIO, PORTABLE, RUGGED | 1 | $4,229.29 | $4,229.29 |
| 0581 | RADIO, PORTABLE, RUGGED | 1 | $4,229.29 | $4,229.29 |
| 0581 | RADIO, PORTABLE, RUGGED | 1 | $4,229.29 | $4,229.29 |
| 0581 | RADIO, PORTABLE, RUGGED | 1 | $4,229.29 | $4,229.29 |
| 0581 | RADIO, PORTABLE, RUGGED | 1 | $4,229.29 | $4,229.29 |
| 0581 | RADIO, PORTABLE, RUGGED | 1 | $4,229.29 | $4,229.29 |
| 0581 | RADIO, PORTABLE, RUGGED | 1 | $4,229.29 | $4,229.29 |
| 0581 | RADIO, PORTABLE, RUGGED | 1 | $4,229.29 | $4,229.29 |
| 0581 | RADIO, PORTABLE, RUGGED | 1 | $4,229.29 | $4,229.29 |
| 0581 | RADIO, PORTABLE, RUGGED | 1 | $4,229.29 | $4,229.29 |
| 0581 | RADIO, PORTABLE, RUGGED | 1 | $4,229.29 | $4,229.29 |
| 0581 | RADIO, PORTABLE, RUGGED | 1 | $4,229.29 | $4,229.29 |
| 0581 | RADIO, PORTABLE, RUGGED | 1 | $4,229.29 | $4,229.29 |
| 0581 | RADIO, PORTABLE, RUGGED | 1 | $4,229.29 | $4,229.29 |
| 0581 | RADIO, PORTABLE, RUGGED | 1 | $4,229.29 | $4,229.29 |
| 0581 | RADIO, PORTABLE, RUGGED | 1 | $4,229.29 | $4,229.29 |
| 0581 | RADIO, PORTABLE, RUGGED | 1 | $4,229.29 | $4,229.29 |
| 0581 | RADIO, PORTABLE, RUGGED | 1 | $4,229.29 | $4,229.29 |
| 0581 | RADIO, PORTABLE, RUGGED | 1 | $4,229.29 | $4,229.29 |
| 0581 | RADIO, PORTABLE, RUGGED | 1 | $4,229.29 | $4,229.29 |
| 0581 | RADIO, PORTABLE, RUGGED | 1 | $4,229.29 | $4,229.29 |
| 0581 | RADIO, PORTABLE, RUGGED | 1 | $4,229.29 | $4,229.29 |
| 0581 | RADIO, PORTABLE, RUGGED | 1 | $4,229.29 | $4,229.29 |
| 0581 | RADIO, PORTABLE, RUGGED | 1 | $4,229.29 | $4,229.29 |
| 0581 | RADIO, PORTABLE, RUGGED | 1 | $4,229.29 | $4,229.29 |
| 0581 | RADIO, PORTABLE, RUGGED | 1 | $4,229.29 | $4,229.29 |
| 0581 | RADIO, PORTABLE, RUGGED | 1 | $4,229.29 | $4,229.29 |
| 0581 | RADIO, PORTABLE, RUGGED | 1 | $4,229.29 | $4,229.29 |
| 0581 | RADIO, PORTABLE, RUGGED | 1 | $4,229.29 | $4,229.29 |
| 0581 | RADIO, PORTABLE, RUGGED | 1 | $4,229.29 | $4,229.29 |
| 0581 | RADIO, PORTABLE, RUGGED | 1 | $4,229.29 | $4,229.29 |
| 0581 | RADIO, PORTABLE, RUGGED | 1 | $4,229.29 | $4,229.29 |
| 0581 | RADIO, PORTABLE, RUGGED | 1 | $4,229.29 | $4,229.29 |
| 0581 | RADIO, PORTABLE, RUGGED | 1 | $4,229.29 | $4,229.29 |
| 0581 | RADIO, PORTABLE, RUGGED | 1 | $4,229.29 | $4,229.29 |
| 0581 | RADIO, PORTABLE, RUGGED | 1 | $4,229.29 | $4,229.29 |
| 0581 | RADIO, PORTABLE, RUGGED | 1 | $4,229.29 | $4,229.29 |
| 0587 | RADIO, PORTABLE, RUGGED | 1 | $4,500.00 | $4,500.00 |
| 1000 | RADIO, PORTABLE, RUGGED | 1 | $4,229.29 | $4,229.29 |
| 1000 | RADIO, PORTABLE, RUGGED | 1 | $4,229.29 | $4,229.29 |

| Department No. | Description | Qty. | Unit Cost | Total Cost |
|---|---|---|---|---|
| 0503 | RADIO, PORTABLE, RUGGED, HIGH-END | 1 | $6,055.16 | $6,055.16 |
| 0503 | RADIO, PORTABLE, RUGGED, HIGH-END | 1 | $6,055.16 | $6,055.16 |
| 0503 | RADIO, PORTABLE, RUGGED, HIGH-END | 1 | $6,690.62 | $6,690.62 |
| 0503 | RADIO, PORTABLE, RUGGED, HIGH-END | 1 | $6,690.62 | $6,690.62 |
| 0503 | RADIO, PORTABLE, RUGGED, HIGH-END | 1 | $5,384.07 | $5,384.07 |
| 0541 | RADIO, PORTABLE, RUGGED, HIGH-END | 1 | $6,055.16 | $6,055.16 |
| 0541 | RADIO, PORTABLE, RUGGED, HIGH-END | 1 | $6,055.16 | $6,055.16 |
| 0541 | RADIO, PORTABLE, RUGGED, HIGH-END | 1 | $6,055.16 | $6,055.16 |
| 0541 | RADIO, PORTABLE, RUGGED, HIGH-END | 1 | $6,055.16 | $6,055.16 |
| 0541 | RADIO, PORTABLE, RUGGED, HIGH-END | 1 | $8,701.37 | $8,701.37 |
| 0541 | RADIO, PORTABLE, RUGGED, HIGH-END | 1 | $6,055.16 | $6,055.16 |
| 0542 | RADIO, PORTABLE, RUGGED, HIGH-END | 1 | $6,055.16 | $6,055.16 |
| 0542 | RADIO, PORTABLE, RUGGED, HIGH-END | 1 | $6,055.16 | $6,055.16 |
| 0542 | RADIO, PORTABLE, RUGGED, HIGH-END | 1 | $6,055.16 | $6,055.16 |
| 0542 | RADIO, PORTABLE, RUGGED, HIGH-END | 1 | $6,055.16 | $6,055.16 |
| 0542 | RADIO, PORTABLE, RUGGED, HIGH-END | 1 | $6,055.16 | $6,055.16 |
| 0542 | RADIO, PORTABLE, RUGGED, HIGH-END | 1 | $6,055.16 | $6,055.16 |
| 0542 | RADIO, PORTABLE, RUGGED, HIGH-END | 1 | $6,055.16 | $6,055.16 |
| 0542 | RADIO, PORTABLE, RUGGED, HIGH-END | 1 | $6,700.00 | $6,700.00 |
| 0542 | RADIO, PORTABLE, RUGGED, HIGH-END | 1 | $6,055.16 | $6,055.16 |
| 0542 | RADIO, PORTABLE, RUGGED, HIGH-END | 1 | $6,055.16 | $6,055.16 |
| 0542 | RADIO, PORTABLE, RUGGED, HIGH-END | 1 | $6,055.16 | $6,055.16 |
| 0542 | RADIO, PORTABLE, RUGGED, HIGH-END | 1 | $6,055.16 | $6,055.16 |
| 0542 | RADIO, PORTABLE, RUGGED, HIGH-END | 1 | $6,055.16 | $6,055.16 |
| 0542 | RADIO, PORTABLE, RUGGED, HIGH-END | 1 | $6,055.16 | $6,055.16 |
| 0542 | RADIO, PORTABLE, RUGGED, HIGH-END | 1 | $6,055.16 | $6,055.16 |
| 0542 | RADIO, PORTABLE, RUGGED, HIGH-END | 1 | $6,055.16 | $6,055.16 |
| 0542 | RADIO, PORTABLE, RUGGED, HIGH-END | 1 | $6,055.16 | $6,055.16 |
| 0542 | RADIO, PORTABLE, RUGGED, HIGH-END | 1 | $6,055.16 | $6,055.16 |
| 0542 | RADIO, PORTABLE, RUGGED, HIGH-END | 1 | $6,055.16 | $6,055.16 |
| 0581 | RADIO, PORTABLE, RUGGED, HIGH-END | 1 | $6,055.16 | $6,055.16 |
| 0581 | RADIO, PORTABLE, RUGGED, HIGH-END | 1 | $6,055.16 | $6,055.16 |
| 0581 | RADIO, PORTABLE, RUGGED, HIGH-END | 1 | $6,055.16 | $6,055.16 |
| 0581 | RADIO, PORTABLE, RUGGED, HIGH-END | 1 | $6,055.16 | $6,055.16 |
| 0583 | RADIO, PORTABLE, RUGGED, HIGH-END | 1 | $7,395.19 | $7,395.19 |
| 0587 | RADIO, PORTABLE, RUGGED, HIGH-END | 1 | $6,690.62 | $6,690.62 |
| 0492 | RAIN COATS, POLICE | 10 | $75.00 | $750.00 |
| 0540 | RANGE, ELECTRIC/GAS | 1 | $430.00 | $430.00 |
| 0551 | RANGE, ELECTRIC/GAS | 1 | $430.00 | $430.00 |
| 0215 | RECEIVER, GNSS | 1 | $2,183.13 | $2,183.13 |
| 0215 | RECEIVER, GNSS | 1 | $2,183.13 | $2,183.13 |
| 0503 | RECORDING SYSTEM, INTERROGATION, VIDEO/AUDIO | 1 | $31,294.00 | $31,294.00 |
| 0210 | RECYCLER AND SOIL STABILIZER, PAVEMENT | 1 | $708,810.00 | $708,810.00 |
| 0440 | REFRIGERATOR, COUNTERTOP | 1 | $250.00 | $250.00 |
| 0440 | REFRIGERATOR, COUNTERTOP | 1 | $250.00 | $250.00 |
| 0454 | REFRIGERATOR, COUNTERTOP | 1 | $250.00 | $250.00 |
| 0509 | REFRIGERATOR, COUNTERTOP | 1 | $250.00 | $250.00 |
| 0540 | REFRIGERATOR, COUNTERTOP | 1 | $250.00 | $250.00 |
| 0541 | REFRIGERATOR, COUNTERTOP | 1 | $250.00 | $250.00 |
| 0545 | REFRIGERATOR, COUNTERTOP | 1 | $250.00 | $250.00 |
| 0545 | REFRIGERATOR, COUNTERTOP | 1 | $250.00 | $250.00 |
| 0551 | REFRIGERATOR, COUNTERTOP | 1 | $250.00 | $250.00 |
| 0554 | REFRIGERATOR, COUNTERTOP | 2 | $250.00 | $500.00 |
| 0560 | REFRIGERATOR, COUNTERTOP | 1 | $250.00 | $250.00 |
| 0576 | REFRIGERATOR, COUNTERTOP | 1 | $250.00 | $250.00 |
| 0576 | REFRIGERATOR, COUNTERTOP | 1 | $250.00 | $250.00 |
| 0576 | REFRIGERATOR, COUNTERTOP | 1 | $250.00 | $250.00 |
| 0576 | REFRIGERATOR, COUNTERTOP | 1 | $250.00 | $250.00 |
| 0576 | REFRIGERATOR, COUNTERTOP | 1 | $250.00 | $250.00 |
| 0576 | REFRIGERATOR, COUNTERTOP | 1 | $250.00 | $250.00 |

| Department No. | Description | Qty. | Unit Cost | Total Cost |
|---|---|---|---|---|
| 0576 | REFRIGERATOR, COUNTERTOP | 1 | $250.00 | $250.00 |
| 0576 | REFRIGERATOR, COUNTERTOP | 1 | $250.00 | $250.00 |
| 0576 | REFRIGERATOR, COUNTERTOP | 1 | $250.00 | $250.00 |
| 0581 | REFRIGERATOR, COUNTERTOP | 2 | $250.00 | $500.00 |
| 0583 | REFRIGERATOR, COUNTERTOP | 1 | $250.00 | $250.00 |
| 0591 | REFRIGERATOR, COUNTERTOP | 1 | $250.00 | $250.00 |
| 0591 | REFRIGERATOR, COUNTERTOP | 1 | $250.00 | $250.00 |
| 0630 | REFRIGERATOR, COUNTERTOP | 1 | $250.00 | $250.00 |
| 0630 | REFRIGERATOR, COUNTERTOP | 1 | $250.00 | $250.00 |
| 0630 | REFRIGERATOR, COUNTERTOP | 1 | $250.00 | $250.00 |
| 0213 | REFRIGERATOR, HOUSEHOLD, W/ ICEMAKER | 1 | $884.00 | $884.00 |
| 0213 | REFRIGERATOR, HOUSEHOLD, W/ ICEMAKER | 1 | $884.00 | $884.00 |
| 0402 | REFRIGERATOR, HOUSEHOLD, W/ ICEMAKER | 1 | $1,080.00 | $1,080.00 |
| 0453 | REFRIGERATOR, HOUSEHOLD, W/ ICEMAKER | 1 | $884.00 | $884.00 |
| 0453 | REFRIGERATOR, HOUSEHOLD, W/ ICEMAKER | 1 | $884.00 | $884.00 |
| 0475 | REFRIGERATOR, HOUSEHOLD, W/ ICEMAKER | 1 | $1,080.00 | $1,080.00 |
| 0492 | REFRIGERATOR, HOUSEHOLD, W/ ICEMAKER | 1 | $884.00 | $884.00 |
| 0494 | REFRIGERATOR, HOUSEHOLD, W/ ICEMAKER | 1 | $884.00 | $884.00 |
| 0503 | REFRIGERATOR, HOUSEHOLD, W/ ICEMAKER | 1 | $884.00 | $884.00 |
| 0509 | REFRIGERATOR, HOUSEHOLD, W/ ICEMAKER | 1 | $717.30 | $717.30 |
| 0510 | REFRIGERATOR, HOUSEHOLD, W/ ICEMAKER | 1 | $1,080.00 | $1,080.00 |
| 0540 | REFRIGERATOR, HOUSEHOLD, W/ ICEMAKER | 1 | $884.00 | $884.00 |
| 0540 | REFRIGERATOR, HOUSEHOLD, W/ ICEMAKER | 1 | $884.00 | $884.00 |
| 0541 | REFRIGERATOR, HOUSEHOLD, W/ ICEMAKER | 1 | $884.00 | $884.00 |
| 0541 | REFRIGERATOR, HOUSEHOLD, W/ ICEMAKER | 1 | $884.00 | $884.00 |
| 0541 | REFRIGERATOR, HOUSEHOLD, W/ ICEMAKER | 1 | $884.00 | $884.00 |
| 0545 | REFRIGERATOR, HOUSEHOLD, W/ ICEMAKER | 1 | $884.00 | $884.00 |
| 0545 | REFRIGERATOR, HOUSEHOLD, W/ ICEMAKER | 1 | $579.99 | $579.99 |
| 0545 | REFRIGERATOR, HOUSEHOLD, W/ ICEMAKER | 1 | $1,425.65 | $1,425.65 |
| 0551 | REFRIGERATOR, HOUSEHOLD, W/ ICEMAKER | 1 | $884.00 | $884.00 |
| 0553 | REFRIGERATOR, HOUSEHOLD, W/ ICEMAKER | 1 | $884.00 | $884.00 |
| 0587 | REFRIGERATOR, HOUSEHOLD, W/ ICEMAKER | 1 | $884.00 | $884.00 |
| 3103 | REFRIGERATOR, HOUSEHOLD, W/ ICEMAKER | 1 | $1,080.00 | $1,080.00 |
| 3106 | REFRIGERATOR, HOUSEHOLD, W/ ICEMAKER | 1 | $998.00 | $998.00 |
| 3107 | REFRIGERATOR, HOUSEHOLD, W/ ICEMAKER | 1 | $884.00 | $884.00 |
| 3107 | REFRIGERATOR, HOUSEHOLD, W/ ICEMAKER | 1 | $884.00 | $884.00 |
| 0210 | REFRIGERATOR, HOUSEHOLD, W/O ICEMAKER | 1 | $400.00 | $400.00 |
| 0210 | REFRIGERATOR, HOUSEHOLD, W/O ICEMAKER | 1 | $400.00 | $400.00 |
| 0210 | REFRIGERATOR, HOUSEHOLD, W/O ICEMAKER | 1 | $400.00 | $400.00 |
| 0211 | REFRIGERATOR, HOUSEHOLD, W/O ICEMAKER | 1 | $400.00 | $400.00 |
| 0214 | REFRIGERATOR, HOUSEHOLD, W/O ICEMAKER | 1 | $400.00 | $400.00 |
| 0215 | REFRIGERATOR, HOUSEHOLD, W/O ICEMAKER | 2 | $400.00 | $800.00 |
| 0404 | REFRIGERATOR, HOUSEHOLD, W/O ICEMAKER | 1 | $400.00 | $400.00 |
| 0405 | REFRIGERATOR, HOUSEHOLD, W/O ICEMAKER | 1 | $400.00 | $400.00 |
| 0440 | REFRIGERATOR, HOUSEHOLD, W/O ICEMAKER | 1 | $400.00 | $400.00 |
| 0451 | REFRIGERATOR, HOUSEHOLD, W/O ICEMAKER | 1 | $400.00 | $400.00 |
| 0452 | REFRIGERATOR, HOUSEHOLD, W/O ICEMAKER | 1 | $400.00 | $400.00 |
| 0454 | REFRIGERATOR, HOUSEHOLD, W/O ICEMAKER | 1 | $400.00 | $400.00 |
| 0475 | REFRIGERATOR, HOUSEHOLD, W/O ICEMAKER | 1 | $400.00 | $400.00 |
| 0492 | REFRIGERATOR, HOUSEHOLD, W/O ICEMAKER | 1 | $400.00 | $400.00 |
| 0495 | REFRIGERATOR, HOUSEHOLD, W/O ICEMAKER | 1 | $400.00 | $400.00 |
| 0495 | REFRIGERATOR, HOUSEHOLD, W/O ICEMAKER | 2 | $400.00 | $800.00 |
| 0497 | REFRIGERATOR, HOUSEHOLD, W/O ICEMAKER | 1 | $400.00 | $400.00 |
| 0497 | REFRIGERATOR, HOUSEHOLD, W/O ICEMAKER | 1 | $400.00 | $400.00 |
| 0499 | REFRIGERATOR, HOUSEHOLD, W/O ICEMAKER | 1 | $400.00 | $400.00 |
| 0499 | REFRIGERATOR, HOUSEHOLD, W/O ICEMAKER | 1 | $400.00 | $400.00 |
| 0499 | REFRIGERATOR, HOUSEHOLD, W/O ICEMAKER | 1 | $400.00 | $400.00 |
| 0499 | REFRIGERATOR, HOUSEHOLD, W/O ICEMAKER | 1 | $400.00 | $400.00 |
| 0499 | REFRIGERATOR, HOUSEHOLD, W/O ICEMAKER | 1 | $400.00 | $400.00 |
| 0503 | REFRIGERATOR, HOUSEHOLD, W/O ICEMAKER | 1 | $400.00 | $400.00 |

| Department No. | Description | Qty. | Unit Cost | Total Cost |
|---|---|---|---|---|
| 0503 | REFRIGERATOR, HOUSEHOLD, W/O ICEMAKER | 1 | $400.00 | $400.00 |
| 0503 | REFRIGERATOR, HOUSEHOLD, W/O ICEMAKER | 1 | $400.00 | $400.00 |
| 0509 | REFRIGERATOR, HOUSEHOLD, W/O ICEMAKER | 1 | $400.00 | $400.00 |
| 0509 | REFRIGERATOR, HOUSEHOLD, W/O ICEMAKER | 1 | $400.00 | $400.00 |
| 0509 | REFRIGERATOR, HOUSEHOLD, W/O ICEMAKER | 1 | $400.00 | $400.00 |
| 0540 | REFRIGERATOR, HOUSEHOLD, W/O ICEMAKER | 1 | $400.00 | $400.00 |
| 0540 | REFRIGERATOR, HOUSEHOLD, W/O ICEMAKER | 1 | $400.00 | $400.00 |
| 0540 | REFRIGERATOR, HOUSEHOLD, W/O ICEMAKER | 1 | $400.00 | $400.00 |
| 0540 | REFRIGERATOR, HOUSEHOLD, W/O ICEMAKER | 2 | $400.00 | $800.00 |
| 0540 | REFRIGERATOR, HOUSEHOLD, W/O ICEMAKER | 1 | $400.00 | $400.00 |
| 0540 | REFRIGERATOR, HOUSEHOLD, W/O ICEMAKER | 1 | $400.00 | $400.00 |
| 0540 | REFRIGERATOR, HOUSEHOLD, W/O ICEMAKER | 1 | $400.00 | $400.00 |
| 0540 | REFRIGERATOR, HOUSEHOLD, W/O ICEMAKER | 1 | $400.00 | $400.00 |
| 0541 | REFRIGERATOR, HOUSEHOLD, W/O ICEMAKER | 1 | $400.00 | $400.00 |
| 0545 | REFRIGERATOR, HOUSEHOLD, W/O ICEMAKER | 1 | $400.00 | $400.00 |
| 0545 | REFRIGERATOR, HOUSEHOLD, W/O ICEMAKER | 1 | $400.00 | $400.00 |
| 0545 | REFRIGERATOR, HOUSEHOLD, W/O ICEMAKER | 1 | $400.00 | $400.00 |
| 0551 | REFRIGERATOR, HOUSEHOLD, W/O ICEMAKER | 2 | $400.00 | $800.00 |
| 0552 | REFRIGERATOR, HOUSEHOLD, W/O ICEMAKER | 1 | $400.00 | $400.00 |
| 0553 | REFRIGERATOR, HOUSEHOLD, W/O ICEMAKER | 1 | $400.00 | $400.00 |
| 0554 | REFRIGERATOR, HOUSEHOLD, W/O ICEMAKER | 1 | $400.00 | $400.00 |
| 0560 | REFRIGERATOR, HOUSEHOLD, W/O ICEMAKER | 1 | $400.00 | $400.00 |
| 0560 | REFRIGERATOR, HOUSEHOLD, W/O ICEMAKER | 2 | $400.00 | $800.00 |
| 0560 | REFRIGERATOR, HOUSEHOLD, W/O ICEMAKER | 1 | $400.00 | $400.00 |
| 0570 | REFRIGERATOR, HOUSEHOLD, W/O ICEMAKER | 1 | $400.00 | $400.00 |
| 0570 | REFRIGERATOR, HOUSEHOLD, W/O ICEMAKER | 1 | $400.00 | $400.00 |
| 0570 | REFRIGERATOR, HOUSEHOLD, W/O ICEMAKER | 1 | $400.00 | $400.00 |
| 0570 | REFRIGERATOR, HOUSEHOLD, W/O ICEMAKER | 1 | $400.00 | $400.00 |
| 0570 | REFRIGERATOR, HOUSEHOLD, W/O ICEMAKER | 1 | $400.00 | $400.00 |
| 0576 | REFRIGERATOR, HOUSEHOLD, W/O ICEMAKER | 1 | $400.00 | $400.00 |
| 0576 | REFRIGERATOR, HOUSEHOLD, W/O ICEMAKER | 1 | $400.00 | $400.00 |
| 0576 | REFRIGERATOR, HOUSEHOLD, W/O ICEMAKER | 1 | $400.00 | $400.00 |
| 0576 | REFRIGERATOR, HOUSEHOLD, W/O ICEMAKER | 1 | $400.00 | $400.00 |
| 0576 | REFRIGERATOR, HOUSEHOLD, W/O ICEMAKER | 1 | $400.00 | $400.00 |
| 0576 | REFRIGERATOR, HOUSEHOLD, W/O ICEMAKER | 1 | $400.00 | $400.00 |
| 0576 | REFRIGERATOR, HOUSEHOLD, W/O ICEMAKER | 1 | $400.00 | $400.00 |
| 0576 | REFRIGERATOR, HOUSEHOLD, W/O ICEMAKER | 1 | $400.00 | $400.00 |
| 0576 | REFRIGERATOR, HOUSEHOLD, W/O ICEMAKER | 1 | $400.00 | $400.00 |
| 0581 | REFRIGERATOR, HOUSEHOLD, W/O ICEMAKER | 2 | $400.00 | $800.00 |
| 0581 | REFRIGERATOR, HOUSEHOLD, W/O ICEMAKER | 1 | $400.00 | $400.00 |
| 0591 | REFRIGERATOR, HOUSEHOLD, W/O ICEMAKER | 1 | $400.00 | $400.00 |
| 0591 | REFRIGERATOR, HOUSEHOLD, W/O ICEMAKER | 1 | $400.00 | $400.00 |
| 0630 | REFRIGERATOR, HOUSEHOLD, W/O ICEMAKER | 1 | $400.00 | $400.00 |
| 0882 | REFRIGERATOR, HOUSEHOLD, W/O ICEMAKER | 1 | $400.00 | $400.00 |
| 3101 | REFRIGERATOR, HOUSEHOLD, W/O ICEMAKER | 1 | $400.00 | $400.00 |
| 3101 | REFRIGERATOR, HOUSEHOLD, W/O ICEMAKER | 1 | $400.00 | $400.00 |
| 3103 | REFRIGERATOR, HOUSEHOLD, W/O ICEMAKER | 1 | $400.00 | $400.00 |
| 0570 | REFRIGERATOR, PASS-THROUGH | 1 | $2,680.00 | $2,680.00 |
| 0570 | REFRIGERATOR, REACH-IN, 1 SECTION | 1 | $5,175.00 | $5,175.00 |
| 0576 | REFRIGERATOR, REACH-IN, 1 SECTION | 1 | $5,175.00 | $5,175.00 |
| 0576 | REFRIGERATOR, REACH-IN, 1 SECTION | 1 | $5,175.00 | $5,175.00 |
| 0576 | REFRIGERATOR, REACH-IN, 1 SECTION | 1 | $5,175.00 | $5,175.00 |
| 0665 | REFRIGERATOR, REACH-IN, 1 SECTION | 1 | $5,175.00 | $5,175.00 |
| 3106 | REFRIGERATOR, REACH-IN, 1 SECTION | 1 | $5,175.00 | $5,175.00 |
| 0540 | REFRIGERATOR, REACH-IN, 2 SECTION | 1 | $3,094.10 | $3,094.10 |
| 0570 | REFRIGERATOR, REACH-IN, 2 SECTION | 1 | $5,945.00 | $5,945.00 |
| 0570 | REFRIGERATOR, REACH-IN, 2 SECTION | 1 | $5,945.00 | $5,945.00 |
| 0570 | REFRIGERATOR, REACH-IN, 2 SECTION | 1 | $5,945.00 | $5,945.00 |
| 3106 | REFRIGERATOR, REACH-IN, 2 SECTION | 1 | $2,445.00 | $2,445.00 |
| 3106 | REFRIGERATOR, REACH-IN, 2 SECTION | 1 | $5,945.00 | $5,945.00 |

| Department No. | Description | Qty. | Unit Cost | Total Cost |
|---|---|---|---|---|
| 0499 | REFRIGERATOR/ FREEZER, SIDE-BY-SIDE | 1 | $1,700.00 | $1,700.00 |
| 0540 | REFRIGERATOR/ FREEZER, SIDE-BY-SIDE | 1 | $1,700.00 | $1,700.00 |
| 0540 | REFRIGERATOR/ FREEZER, SIDE-BY-SIDE | 1 | $1,700.00 | $1,700.00 |
| 0560 | REFRIGERATOR/ FREEZER, SIDE-BY-SIDE | 1 | $1,700.00 | $1,700.00 |
| 0560 | REFRIGERATOR/ FREEZER, SIDE-BY-SIDE | 1 | $1,700.00 | $1,700.00 |
| 0587 | REFRIGERATOR/ FREEZER, SIDE-BY-SIDE | 1 | $1,700.00 | $1,700.00 |
| 0507 | REPEATER TOWER, FLORENCE | 1 | $11,774.57 | $11,774.57 |
| 0507 | REPEATER TOWER, FLORENCE | 1 | $1,737,303.80 | $1,737,303.80 |
| 0560 | REPEATER, RADIO | 1 | $5,000.00 | $5,000.00 |
| 0540 | RESUSCI ANNE - JUNIOR | 5 | $400.00 | $2,000.00 |
| 0540 | RESUSCI ANNE - JUNIOR | 1 | $400.00 | $400.00 |
| 0210 | RETROREFLECTOMETER | 1 | $16,600.00 | $16,600.00 |
| 0560 | RIFLE | 1 | $625.00 | $625.00 |
| 0560 | RIFLE | 1 | $649.95 | $649.95 |
| 0560 | RIFLE | 1 | $689.00 | $689.00 |
| 0560 | RIFLE | 1 | $768.95 | $768.95 |
| 0560 | RIFLE | 1 | $649.95 | $649.95 |
| 0560 | RIFLE | 1 | $649.95 | $649.95 |
| 0560 | RIFLE | 1 | $649.95 | $649.95 |
| 0560 | RIFLE | 1 | $649.95 | $649.95 |
| 0551 | RIFLE, SEMI-AUTOMATIC/ ASSAULT | 1 | $1,095.00 | $1,095.00 |
| 0551 | RIFLE, SEMI-AUTOMATIC/ ASSAULT | 1 | $1,185.50 | $1,185.50 |
| 0551 | RIFLE, SEMI-AUTOMATIC/ ASSAULT | 1 | $1,185.50 | $1,185.50 |
| 0551 | RIFLE, SEMI-AUTOMATIC/ ASSAULT | 1 | $861.79 | $861.79 |
| 0552 | RIFLE, SEMI-AUTOMATIC/ ASSAULT | 1 | $870.45 | $870.45 |
| 0552 | RIFLE, SEMI-AUTOMATIC/ ASSAULT | 1 | $870.45 | $870.45 |
| 0552 | RIFLE, SEMI-AUTOMATIC/ ASSAULT | 1 | $870.45 | $870.45 |
| 0552 | RIFLE, SEMI-AUTOMATIC/ ASSAULT | 1 | $870.45 | $870.45 |
| 0554 | RIFLE, SEMI-AUTOMATIC/ ASSAULT | 1 | $552.94 | $552.94 |
| 0554 | RIFLE, SEMI-AUTOMATIC/ ASSAULT | 1 | $552.94 | $552.94 |
| 0554 | RIFLE, SEMI-AUTOMATIC/ ASSAULT | 1 | $1,119.00 | $1,119.00 |
| 0560 | RIFLE, SEMI-AUTOMATIC/ ASSAULT | 1 | $880.45 | $880.45 |
| 0560 | RIFLE, SEMI-AUTOMATIC/ ASSAULT | 1 | $880.45 | $880.45 |
| 0560 | RIFLE, SEMI-AUTOMATIC/ ASSAULT | 1 | $880.45 | $880.45 |
| 0560 | RIFLE, SEMI-AUTOMATIC/ ASSAULT | 1 | $880.45 | $880.45 |
| 0560 | RIFLE, SEMI-AUTOMATIC/ ASSAULT | 1 | $880.45 | $880.45 |
| 0560 | RIFLE, SEMI-AUTOMATIC/ ASSAULT | 1 | $880.45 | $880.45 |
| 0560 | RIFLE, SEMI-AUTOMATIC/ ASSAULT | 1 | $870.45 | $870.45 |
| 0560 | RIFLE, SEMI-AUTOMATIC/ ASSAULT | 1 | $870.45 | $870.45 |
| 0560 | RIFLE, SEMI-AUTOMATIC/ ASSAULT | 1 | $799.75 | $799.75 |
| 0560 | RIFLE, SEMI-AUTOMATIC/ ASSAULT | 1 | $799.75 | $799.75 |
| 0560 | RIFLE, SEMI-AUTOMATIC/ ASSAULT | 1 | $799.75 | $799.75 |
| 0560 | RIFLE, SEMI-AUTOMATIC/ ASSAULT | 1 | $799.75 | $799.75 |
| 0560 | RIFLE, SEMI-AUTOMATIC/ ASSAULT | 1 | $799.75 | $799.75 |
| 0560 | RIFLE, SEMI-AUTOMATIC/ ASSAULT | 1 | $799.75 | $799.75 |
| 0560 | RIFLE, SEMI-AUTOMATIC/ ASSAULT | 1 | $799.75 | $799.75 |
| 0560 | RIFLE, SEMI-AUTOMATIC/ ASSAULT | 1 | $799.75 | $799.75 |
| 0560 | RIFLE, SEMI-AUTOMATIC/ ASSAULT | 1 | $783.15 | $783.15 |
| 0560 | RIFLE, SEMI-AUTOMATIC/ ASSAULT | 1 | $783.15 | $783.15 |
| 0560 | RIFLE, SEMI-AUTOMATIC/ ASSAULT | 1 | $783.15 | $783.15 |
| 0560 | RIFLE, SEMI-AUTOMATIC/ ASSAULT | 1 | $783.15 | $783.15 |
| 0560 | RIFLE, SEMI-AUTOMATIC/ ASSAULT | 1 | $783.15 | $783.15 |
| 0560 | RIFLE, SEMI-AUTOMATIC/ ASSAULT | 1 | $783.15 | $783.15 |
| 0560 | RIFLE, SEMI-AUTOMATIC/ ASSAULT | 1 | $783.15 | $783.15 |
| 0560 | RIFLE, SEMI-AUTOMATIC/ ASSAULT | 1 | $788.15 | $788.15 |
| 0560 | RIFLE, SEMI-AUTOMATIC/ ASSAULT | 1 | $788.15 | $788.15 |
| 0560 | RIFLE, SEMI-AUTOMATIC/ ASSAULT | 1 | $788.15 | $788.15 |
| 0560 | RIFLE, SEMI-AUTOMATIC/ ASSAULT | 1 | $788.15 | $788.15 |
| 0560 | RIFLE, SEMI-AUTOMATIC/ ASSAULT | 1 | $788.15 | $788.15 |
| 0560 | RIFLE, SEMI-AUTOMATIC/ ASSAULT | 1 | $788.15 | $788.15 |

| Department No. | Description | Qty. | Unit Cost | Total Cost |
|---|---|---|---|---|
| 0560 | RIFLE, SEMI-AUTOMATIC/ ASSAULT | 1 | $788.15 | $788.15 |
| 0560 | RIFLE, SEMI-AUTOMATIC/ ASSAULT | 1 | $788.15 | $788.15 |
| 0560 | RIFLE, SEMI-AUTOMATIC/ ASSAULT | 1 | $788.15 | $788.15 |
| 0560 | RIFLE, SEMI-AUTOMATIC/ ASSAULT | 1 | $788.15 | $788.15 |
| 0560 | RIFLE, SEMI-AUTOMATIC/ ASSAULT | 1 | $783.51 | $783.51 |
| 0560 | RIFLE, SEMI-AUTOMATIC/ ASSAULT | 1 | $783.51 | $783.51 |
| 0560 | RIFLE, SEMI-AUTOMATIC/ ASSAULT | 1 | $783.51 | $783.51 |
| 0560 | RIFLE, SEMI-AUTOMATIC/ ASSAULT | 1 | $783.51 | $783.51 |
| 0560 | RIFLE, SEMI-AUTOMATIC/ ASSAULT | 1 | $783.51 | $783.51 |
| 0560 | RIFLE, SEMI-AUTOMATIC/ ASSAULT | 1 | $783.51 | $783.51 |
| 0560 | RIFLE, SEMI-AUTOMATIC/ ASSAULT | 1 | $783.51 | $783.51 |
| 0560 | RIFLE, SEMI-AUTOMATIC/ ASSAULT | 1 | $783.51 | $783.51 |
| 0560 | RIFLE, SEMI-AUTOMATIC/ ASSAULT | 1 | $783.51 | $783.51 |
| 0560 | RIFLE, SEMI-AUTOMATIC/ ASSAULT | 1 | $1,254.75 | $1,254.75 |
| 0560 | RIFLE, SEMI-AUTOMATIC/ ASSAULT | 1 | $1,254.75 | $1,254.75 |
| 0560 | RIFLE, SEMI-AUTOMATIC/ ASSAULT | 1 | $1,254.75 | $1,254.75 |
| 0560 | RIFLE, SEMI-AUTOMATIC/ ASSAULT | 1 | $1,254.75 | $1,254.75 |
| 0560 | RIFLE, SEMI-AUTOMATIC/ ASSAULT | 1 | $1,254.75 | $1,254.75 |
| 0560 | RIFLE, SEMI-AUTOMATIC/ ASSAULT | 1 | $1,254.75 | $1,254.75 |
| 0560 | RIFLE, SEMI-AUTOMATIC/ ASSAULT | 1 | $1,254.75 | $1,254.75 |
| 0560 | RIFLE, SEMI-AUTOMATIC/ ASSAULT | 1 | $1,254.75 | $1,254.75 |
| 0560 | RIFLE, SEMI-AUTOMATIC/ ASSAULT | 1 | $2,000.00 | $2,000.00 |
| 0560 | RIFLE, SEMI-AUTOMATIC/ ASSAULT | 1 | $2,119.00 | $2,119.00 |
| 0560 | RIFLE, SEMI-AUTOMATIC/ ASSAULT | 1 | $800.00 | $800.00 |
| 0560 | RIFLE, SEMI-AUTOMATIC/ ASSAULT | 1 | $800.00 | $800.00 |
| 0560 | RIFLE, SEMI-AUTOMATIC/ ASSAULT | 1 | $800.00 | $800.00 |
| 0560 | RIFLE, SEMI-AUTOMATIC/ ASSAULT | 1 | $2,164.13 | $2,164.13 |
| 0560 | RIFLE, SEMI-AUTOMATIC/ ASSAULT | 1 | $2,164.13 | $2,164.13 |
| 0560 | RIFLE, SEMI-AUTOMATIC/ ASSAULT | 1 | $2,164.13 | $2,164.13 |
| 0560 | RIFLE, SEMI-AUTOMATIC/ ASSAULT | 1 | $2,164.13 | $2,164.13 |
| 0560 | RIFLE, SEMI-AUTOMATIC/ ASSAULT | 1 | $2,164.13 | $2,164.13 |
| 0560 | RIFLE, SEMI-AUTOMATIC/ ASSAULT | 1 | $2,164.13 | $2,164.13 |
| 0560 | RIFLE, SEMI-AUTOMATIC/ ASSAULT | 1 | $2,164.13 | $2,164.13 |
| 0560 | RIFLE, SEMI-AUTOMATIC/ ASSAULT | 1 | $2,164.13 | $2,164.13 |
| 0560 | RIFLE, SEMI-AUTOMATIC/ ASSAULT | 1 | $2,164.13 | $2,164.13 |
| 0560 | RIFLE, SEMI-AUTOMATIC/ ASSAULT | 1 | $2,164.13 | $2,164.13 |
| 0560 | RIFLE, SEMI-AUTOMATIC/ ASSAULT | 1 | $2,164.13 | $2,164.13 |
| 0560 | RIFLE, SEMI-AUTOMATIC/ ASSAULT | 1 | $2,164.13 | $2,164.13 |
| 0560 | RIFLE, SEMI-AUTOMATIC/ ASSAULT | 1 | $2,089.23 | $2,089.23 |
| 0560 | RIFLE, SEMI-AUTOMATIC/ ASSAULT | 1 | $2,089.23 | $2,089.23 |
| 0560 | RIFLE, SEMI-AUTOMATIC/ ASSAULT | 1 | $2,089.23 | $2,089.23 |
| 0560 | RIFLE, SEMI-AUTOMATIC/ ASSAULT | 1 | $2,089.23 | $2,089.23 |
| 0560 | RIFLE, SEMI-AUTOMATIC/ ASSAULT | 1 | $2,089.23 | $2,089.23 |
| 0560 | RIFLE, SEMI-AUTOMATIC/ ASSAULT | 1 | $2,089.23 | $2,089.23 |
| 0560 | RIFLE, SEMI-AUTOMATIC/ ASSAULT | 1 | $2,089.23 | $2,089.23 |
| 0560 | RIFLE, SEMI-AUTOMATIC/ ASSAULT | 1 | $2,089.23 | $2,089.23 |
| 0560 | RIFLE, SEMI-AUTOMATIC/ ASSAULT | 1 | $2,089.23 | $2,089.23 |
| 0560 | RIFLE, SEMI-AUTOMATIC/ ASSAULT | 1 | $2,089.23 | $2,089.23 |
| 0560 | RIFLE, SEMI-AUTOMATIC/ ASSAULT | 1 | $2,089.23 | $2,089.23 |
| 0560 | RIFLE, SEMI-AUTOMATIC/ ASSAULT | 1 | $1,970.00 | $1,970.00 |
| 0560 | RIFLE, SEMI-AUTOMATIC/ ASSAULT | 1 | $1,970.00 | $1,970.00 |
| 0560 | RIFLE, SEMI-AUTOMATIC/ ASSAULT | 1 | $2,053.29 | $2,053.29 |
| 0560 | RIFLE, SEMI-AUTOMATIC/ ASSAULT | 1 | $2,053.29 | $2,053.29 |
| 0560 | RIFLE, SEMI-AUTOMATIC/ ASSAULT | 1 | $1,299.98 | $1,299.98 |
| 0560 | RIFLE, SEMI-AUTOMATIC/ ASSAULT | 1 | $639.00 | $639.00 |
| 0560 | RIFLE, SEMI-AUTOMATIC/ ASSAULT | 1 | $639.00 | $639.00 |
| 0560 | RIFLE, SEMI-AUTOMATIC/ ASSAULT | 1 | $639.00 | $639.00 |
| 0560 | RIFLE, SEMI-AUTOMATIC/ ASSAULT | 1 | $753.41 | $753.41 |
| 0560 | RIFLE, SEMI-AUTOMATIC/ ASSAULT | 1 | $753.41 | $753.41 |

| Department No. | Description | Qty. | Unit Cost | Total Cost |
|---|---|---|---|---|
| 0560 | RIFLE, SEMI-AUTOMATIC/ ASSAULT | 1 | $599.00 | $599.00 |
| 0560 | RIFLE, SEMI-AUTOMATIC/ ASSAULT | 1 | $599.00 | $599.00 |
| 0554 | RIFLE, SHORT BARREL | 1 | $667.75 | $667.75 |
| 0554 | RIFLE, SHORT BARREL | 1 | $667.75 | $667.75 |
| 0554 | RIFLE, SHORT BARREL | 1 | $667.75 | $667.75 |
| 0554 | RIFLE, SHORT BARREL | 1 | $667.75 | $667.75 |
| 0560 | RIFLE, SHORT BARREL | 1 | $2,030.00 | $2,030.00 |
| 0560 | RIFLE, SHORT BARREL | 1 | $2,030.00 | $2,030.00 |
| 0560 | RIFLE, SHORT BARREL | 1 | $2,030.00 | $2,030.00 |
| 0560 | RIFLE, SHORT BARREL | 1 | $2,030.00 | $2,030.00 |
| 0560 | RIFLE, SHORT BARREL | 1 | $2,030.00 | $2,030.00 |
| 0560 | RIFLE, SHORT BARREL | 1 | $2,030.00 | $2,030.00 |
| 0560 | RIFLE, SHORT BARREL | 1 | $2,030.00 | $2,030.00 |
| 0560 | RIFLE, SHORT BARREL | 1 | $2,030.00 | $2,030.00 |
| 0560 | RIFLE, SHORT BARREL | 1 | $2,030.00 | $2,030.00 |
| 0560 | RIFLE, SHORT BARREL | 1 | $2,030.00 | $2,030.00 |
| 0560 | RIFLE, SHORT BARREL | 1 | $2,030.00 | $2,030.00 |
| 0560 | RIFLE, SHORT BARREL | 1 | $2,030.00 | $2,030.00 |
| 0560 | RIFLE, SHORT BARREL | 1 | $2,030.00 | $2,030.00 |
| 0560 | RIFLE, SHORT BARREL | 1 | $2,030.00 | $2,030.00 |
| 0560 | RIFLE, SHORT BARREL | 1 | $2,030.00 | $2,030.00 |
| 0560 | RIFLE, SHORT BARREL | 1 | $2,030.00 | $2,030.00 |
| 0560 | RIFLE, SHORT BARREL | 1 | $2,030.00 | $2,030.00 |
| 0560 | RIFLE, SHORT BARREL | 1 | $2,030.00 | $2,030.00 |
| 0560 | RIFLE, SHORT BARREL | 1 | $2,030.00 | $2,030.00 |
| 0560 | RIFLE, SHORT BARREL | 1 | $2,030.00 | $2,030.00 |
| 0560 | RIFLE, SHORT BARREL | 1 | $2,030.00 | $2,030.00 |
| 0560 | RIFLE, SHORT BARREL | 1 | $2,030.00 | $2,030.00 |
| 0560 | RIFLE, SHORT BARREL | 1 | $2,030.00 | $2,030.00 |
| 0560 | RIFLE, SHORT BARREL | 1 | $2,030.00 | $2,030.00 |
| 0560 | RIFLE, SHORT BARREL | 1 | $2,030.00 | $2,030.00 |
| 0560 | RIFLE, SHORT BARREL | 1 | $2,030.00 | $2,030.00 |
| 0560 | RIFLE, SHORT BARREL | 1 | $2,030.00 | $2,030.00 |
| 0560 | RIFLE, SHORT BARREL | 1 | $2,030.00 | $2,030.00 |
| 0560 | RIFLE, SHORT BARREL | 1 | $2,030.00 | $2,030.00 |
| 0560 | RIFLE, SHORT BARREL | 1 | $2,030.00 | $2,030.00 |
| 0560 | RIFLE, SHORT BARREL | 1 | $2,030.00 | $2,030.00 |
| 0560 | RIFLE, SHORT BARREL | 1 | $2,030.00 | $2,030.00 |
| 0560 | RIFLE, SHORT BARREL | 1 | $2,030.00 | $2,030.00 |
| 0560 | RIFLE, SHORT BARREL | 1 | $2,030.00 | $2,030.00 |
| 0560 | RIFLE, SHORT BARREL | 1 | $2,030.00 | $2,030.00 |
| 0560 | RIFLE, SHORT BARREL | 1 | $2,030.00 | $2,030.00 |
| 0560 | RIFLE, SHORT BARREL | 1 | $2,030.00 | $2,030.00 |
| 0560 | RIFLE, SHORT BARREL | 1 | $1,979.20 | $1,979.20 |
| 0560 | RIFLE, SHORT BARREL | 1 | $1,979.20 | $1,979.20 |
| 0560 | RIFLE, SHORT BARREL | 1 | $1,979.20 | $1,979.20 |
| 0560 | RIFLE, SHORT BARREL | 1 | $1,979.20 | $1,979.20 |
| 0560 | RIFLE, SHORT BARREL | 1 | $1,979.20 | $1,979.20 |
| 0560 | RIFLE, TACTICAL/ SNIPER | 1 | $5,792.74 | $5,792.74 |
| 0560 | RIFLE, TACTICAL/ SNIPER | 1 | $5,792.74 | $5,792.74 |
| 0560 | RIFLE, TACTICAL/ SNIPER | 1 | $5,792.74 | $5,792.74 |
| 0560 | RIFLE, TACTICAL/ SNIPER | 1 | $5,792.74 | $5,792.74 |
| 0560 | RIFLE, TACTICAL/ SNIPER | 1 | $5,490.00 | $5,490.00 |
| 0560 | RIFLE, TACTICAL/ SNIPER | 1 | $5,490.00 | $5,490.00 |
| 0560 | RIFLE, TACTICAL/ SNIPER | 1 | $5,490.00 | $5,490.00 |
| 0560 | RIFLE, TACTICAL/ SNIPER | 1 | $5,490.00 | $5,490.00 |
| 3103 | ROBOT, FIELD LINE MARKING | 1 | $15,000.00 | $15,000.00 |
| 0560 | ROLL APPLICATOR, HAND SQUEEZE (SIGN MAKER), 48" | 1 | $3,000.00 | $3,000.00 |
| 3103 | ROLLER, ASPHALT, SMALL | 1 | $6,407.60 | $6,407.60 |
| 3106 | ROLLER, ASPHALT, SMALL | 1 | $45,000.00 | $45,000.00 |
| 0210 | ROLLER/ COMPACTOR, PNEUMATIC | 1 | $90,800.00 | $90,800.00 |
| 0210 | ROLLER/ COMPACTOR, PNEUMATIC | 1 | $83,733.00 | $83,733.00 |
| 0210 | ROLLER/ COMPACTOR, PNEUMATIC | 1 | $74,770.00 | $74,770.00 |
| 0210 | ROLLER/ COMPACTOR, PNEUMATIC | 1 | $115,595.00 | $115,595.00 |
| 0210 | ROLLER/ COMPACTOR, PNEUMATIC | 1 | $133,500.00 | $133,500.00 |
| 0210 | ROLLER/ COMPACTOR, PNEUMATIC | 1 | $34,861.00 | $34,861.00 |
| 0210 | ROLLER/ COMPACTOR, PNEUMATIC | 1 | $255,000.00 | $255,000.00 |

| Department No. | Description | Qty. | Unit Cost | Total Cost |
|---|---|---|---|---|
| 0210 | ROLLER/ COMPACTOR, PNEUMATIC | 1 | $46,000.00 | $46,000.00 |
| 0882 | ROLLER/ COMPACTOR, PNEUMATIC | 1 | $87,824.00 | $87,824.00 |
| 0210 | ROLLER/ COMPACTOR, VIBRATORY, TANDEM | 1 | $130,530.00 | $130,530.00 |
| 0210 | ROLLER/ COMPACTOR, VIBRATORY, TANDEM, SMALL | 1 | $40,686.00 | $40,686.00 |
| 0210 | ROLLER/ COMPACTOR, VIBRATORY, TANDEM, SMALL | 1 | $61,894.00 | $61,894.00 |
| 0210 | ROLLER/ COMPACTOR, VIBRATORY, TANDEM, SMALL | 1 | $61,894.00 | $61,894.00 |
| 0882 | ROLLER/ COMPACTOR, VIBRATORY, TANDEM, SMALL | 1 | $61,894.00 | $61,894.00 |
| 0540 | ROOM DIVIDER/PARTITION | 1 | $160.00 | $160.00 |
| 0540 | ROOM DIVIDER/PARTITION | 1 | $160.00 | $160.00 |
| 0540 | ROOM DIVIDER/PARTITION | 1 | $160.00 | $160.00 |
| 0560 | ROOM DIVIDER/PARTITION | 17 | $160.00 | $2,720.00 |
| 0581 | ROPE, RESCUE | 12 | $160.00 | $1,920.00 |
| 0210 | ROTARY MIXER, ROAD RECLAIMER | 1 | $745,277.00 | $745,277.00 |
| 3106 | ROTOTILLER | 1 | $800.00 | $800.00 |
| 0509 | ROUTER W/ MOTOR, HANDHELD | 2 | $231.00 | $462.00 |
| 0630 | ROUTER, 1 1/2 HP W/ D-HANDLE BASE | 1 | $265.00 | $265.00 |
| 0541 | ROUTER, BROADBAND, WIRELESS | 1 | $828.94 | $828.94 |
| 0503 | ROUTER, COMPUTER | 1 | $3,000.00 | $3,000.00 |
| 0503 | ROUTER, COMPUTER | 1 | $3,000.00 | $3,000.00 |
| 0541 | ROUTER, COMPUTER | 1 | $3,000.00 | $3,000.00 |
| 0581 | ROUTER, COMPUTER | 9 | $3,000.00 | $27,000.00 |
| 0503 | ROUTER, EDGE, ETHERNET | 1 | $29,500.00 | $29,500.00 |
| 0503 | ROUTER, ETHERNET | 1 | $9,200.00 | $9,200.00 |
| 0503 | ROUTER, ETHERNET | 1 | $6,500.00 | $6,500.00 |
| 0503 | ROUTER, ETHERNET | 1 | $1,500.00 | $1,500.00 |
| 0503 | ROUTER, ETHERNET | 1 | $6,500.00 | $6,500.00 |
| 0503 | ROUTER, ETHERNET | 1 | $1,500.00 | $1,500.00 |
| 0503 | ROUTER, ETHERNET | 1 | $6,500.00 | $6,500.00 |
| 0503 | ROUTER, ETHERNET | 1 | $6,500.00 | $6,500.00 |
| 0503 | ROUTER, ETHERNET | 1 | $6,500.00 | $6,500.00 |
| 0503 | ROUTER, ETHERNET | 1 | $6,500.00 | $6,500.00 |
| 0503 | ROUTER, ETHERNET | 1 | $6,500.00 | $6,500.00 |
| 0503 | ROUTER, ETHERNET | 1 | $6,500.00 | $6,500.00 |
| 0503 | ROUTER, ETHERNET | 1 | $1,500.00 | $1,500.00 |
| 0503 | ROUTER, ETHERNET | 1 | $1,500.00 | $1,500.00 |
| 0503 | ROUTER, ETHERNET | 1 | $1,500.00 | $1,500.00 |
| 0503 | ROUTER, ETHERNET | 1 | $1,500.00 | $1,500.00 |
| 0510 | ROUTER, ETHERNET | 1 | $1,500.00 | $1,500.00 |
| 0581 | ROUTER, HOTSPOT | 1 | $350.00 | $350.00 |
| 3107 | ROUTER, HOTSPOT, HIGH-END | 1 | $1,190.00 | $1,190.00 |
| 0503 | ROUTER, INTEGRATED SERVICES, HIGH-END | 1 | $5,200.00 | $5,200.00 |
| 0503 | ROUTER, INVERTED PIN | 1 | $3,585.00 | $3,585.00 |
| 0540 | ROUTER, WIRELESS | 1 | $65.00 | $65.00 |
| 0541 | ROUTER, WIRELESS | 1 | $65.00 | $65.00 |
| 0542 | ROUTER, WIRELESS, GAS/ RADIATION DETECTOR INTEGR/ | 1 | $2,900.00 | $2,900.00 |
| 0542 | ROUTER, WIRELESS, GAS/ RADIATION DETECTOR INTEGR/ | 1 | $2,900.00 | $2,900.00 |
| 0542 | ROUTER, WIRELESS, GAS/ RADIATION DETECTOR INTEGR/ | 1 | $2,900.00 | $2,900.00 |
| 0542 | ROUTER, WIRELESS, GAS/ RADIATION DETECTOR INTEGR/ | 1 | $2,310.00 | $2,310.00 |
| 0542 | ROUTER, WIRELESS, GAS/ RADIATION DETECTOR INTEGR/ | 1 | $2,900.00 | $2,900.00 |
| 0542 | ROUTER, WIRELESS, GAS/ RADIATION DETECTOR INTEGR/ | 1 | $2,900.00 | $2,900.00 |
| 0542 | ROUTER, WIRELESS, GAS/ RADIATION DETECTOR INTEGR/ | 1 | $2,900.00 | $2,900.00 |
| 0542 | ROUTER, WIRELESS, GAS/ RADIATION DETECTOR INTEGR/ | 1 | $5,250.00 | $5,250.00 |

**Williamson County Asset Inventory Report** **2025**

| Department No. | Description | Qty. | Unit Cost | Total Cost |
|---|---|---|---|---|
| 0542 | ROUTER, WIRELESS, GAS/ RADIATION DETECTOR INTEGR/ | 1 | $5,250.00 | $5,250.00 |
| 0560 | ROWER, INCLINE | 16 | $320.00 | $5,120.00 |
| 0451 | SAFE, LARGE | 1 | $950.00 | $950.00 |
| 0451 | SAFE, LARGE | 1 | $950.00 | $950.00 |
| 0453 | SAFE, LARGE | 1 | $950.00 | $950.00 |
| 0499 | SAFE, LARGE | 1 | $950.00 | $950.00 |
| 0499 | SAFE, LARGE | 1 | $950.00 | $950.00 |
| 0499 | SAFE, LARGE | 1 | $950.00 | $950.00 |
| 0510 | SAFE, LARGE | 1 | $601.41 | $601.41 |
| 0540 | SAFE, LARGE | 1 | $950.00 | $950.00 |
| 0551 | SAFE, LARGE | 1 | $950.00 | $950.00 |
| 0551 | SAFE, LARGE | 1 | $950.00 | $950.00 |
| 0551 | SAFE, LARGE | 1 | $950.00 | $950.00 |
| 0551 | SAFE, LARGE | 1 | $950.00 | $950.00 |
| 0552 | SAFE, LARGE | 1 | $950.00 | $950.00 |
| 0560 | SAFE, LARGE | 1 | $950.00 | $950.00 |
| 0576 | SAFE, LARGE | 1 | $950.00 | $950.00 |
| 3101 | SAFE, LARGE | 1 | $950.00 | $950.00 |
| 3106 | SAFE, LARGE | 1 | $950.00 | $950.00 |
| 3107 | SAFE, LARGE | 1 | $61.41 | $61.41 |
| 0400 | SAFE, SMALL | 1 | $350.00 | $350.00 |
| 0403 | SAFE, SMALL | 2 | $350.00 | $700.00 |
| 0450 | SAFE, SMALL | 1 | $350.00 | $350.00 |
| 0475 | SAFE, SMALL | 2 | $350.00 | $700.00 |
| 0494 | SAFE, SMALL | 1 | $350.00 | $350.00 |
| 0495 | SAFE, SMALL | 1 | $350.00 | $350.00 |
| 0499 | SAFE, SMALL | 1 | $350.00 | $350.00 |
| 0499 | SAFE, SMALL | 1 | $350.00 | $350.00 |
| 0499 | SAFE, SMALL | 2 | $350.00 | $700.00 |
| 0499 | SAFE, SMALL | 2 | $350.00 | $700.00 |
| 0499 | SAFE, SMALL | 1 | $350.00 | $350.00 |
| 0509 | SAFE, SMALL | 1 | $350.00 | $350.00 |
| 0540 | SAFE, SMALL | 1 | $350.00 | $350.00 |
| 0541 | SAFE, SMALL | 1 | $350.00 | $350.00 |
| 0551 | SAFE, SMALL | 1 | $350.00 | $350.00 |
| 0551 | SAFE, SMALL | 1 | $350.00 | $350.00 |
| 0551 | SAFE, SMALL | 1 | $350.00 | $350.00 |
| 0551 | SAFE, SMALL | 1 | $350.00 | $350.00 |
| 0552 | SAFE, SMALL | 1 | $350.00 | $350.00 |
| 0552 | SAFE, SMALL | 1 | $350.00 | $350.00 |
| 0552 | SAFE, SMALL | 1 | $350.00 | $350.00 |
| 0552 | SAFE, SMALL | 1 | $350.00 | $350.00 |
| 0554 | SAFE, SMALL | 1 | $350.00 | $350.00 |
| 0554 | SAFE, SMALL | 1 | $350.00 | $350.00 |
| 0554 | SAFE, SMALL | 1 | $350.00 | $350.00 |
| 0560 | SAFE, SMALL | 1 | $350.00 | $350.00 |
| 0560 | SAFE, SMALL | 1 | $350.00 | $350.00 |
| 0560 | SAFE, SMALL | 1 | $350.00 | $350.00 |
| 0560 | SAFE, SMALL | 1 | $350.00 | $350.00 |
| 0570 | SAFE, SMALL | 1 | $350.00 | $350.00 |
| 0576 | SAFE, SMALL | 1 | $350.00 | $350.00 |
| 0581 | SAFE, SMALL | 1 | $350.00 | $350.00 |
| 0509 | SANDER, BELT, 4", HANDHELD | 1 | $140.00 | $140.00 |
| 3101 | SANDER, BELT/DISC, 4" X 6" | 1 | $135.00 | $135.00 |
| 0509 | SANDER, RANDOM ORBITAL, V-SPEED | 1 | $190.00 | $190.00 |
| 0576 | SANDER, RANDOM ORBITAL, V-SPEED | 1 | $190.00 | $190.00 |
| 3101 | SAW HORSE | 2 | $30.00 | $60.00 |
| 0509 | SAW, BAND | 2 | $390.00 | $780.00 |
| 3103 | SAW, BAND | 1 | $390.00 | $390.00 |
| 0210 | SAW, CHAIN | 12 | $385.00 | $4,620.00 |

**Williamson County Asset Inventory Report** **2025**

| Department No. | Description | Qty. | Unit Cost | Total Cost |
|---|---|---|---|---|
| 3101 | SAW, CHAIN | 3 | $385.00 | $1,155.00 |
| 3103 | SAW, CHAIN | 2 | $385.00 | $770.00 |
| 3107 | SAW, CHAIN | 2 | $385.00 | $770.00 |
| 3101 | SAW, CHAIN, PROFESSIONAL | 1 | $504.00 | $504.00 |
| 3101 | SAW, CHAIN, PROFESSIONAL | 1 | $670.00 | $670.00 |
| 3103 | SAW, CHAIN, PROFESSIONAL | 1 | $670.00 | $670.00 |
| 3103 | SAW, CHAIN, PROFESSIONAL | 1 | $670.00 | $670.00 |
| 3103 | SAW, CHAIN, PROFESSIONAL | 1 | $670.00 | $670.00 |
| 3107 | SAW, CHAIN, PROFESSIONAL | 1 | $670.00 | $670.00 |
| 3107 | SAW, CHAIN, PROFESSIONAL | 1 | $670.00 | $670.00 |
| 3107 | SAW, CHAIN, PROFESSIONAL | 1 | $599.99 | $599.99 |
| 0210 | SAW, CHOP, LOW-END | 1 | $260.00 | $260.00 |
| 0210 | SAW, CHOP, LOW-END | 1 | $260.00 | $260.00 |
| 0509 | SAW, CHOP, LOW-END | 1 | $260.00 | $260.00 |
| 3103 | SAW, CHOP, LOW-END | 1 | $260.00 | $260.00 |
| 3107 | SAW, CHOP, LOW-END | 1 | $260.00 | $260.00 |
| 0509 | SAW, CIRCULAR BLADE | 1 | $230.00 | $230.00 |
| 0509 | SAW, CIRCULAR, HANDHELD | 1 | $125.00 | $125.00 |
| 0509 | SAW, CIRCULAR, HANDHELD | 1 | $125.00 | $125.00 |
| 0509 | SAW, CIRCULAR, HANDHELD | 2 | $125.00 | $250.00 |
| 0509 | SAW, CIRCULAR, HANDHELD | 1 | $125.00 | $125.00 |
| 0540 | SAW, CIRCULAR, HANDHELD | 1 | $125.00 | $125.00 |
| 0581 | SAW, CIRCULAR, HANDHELD | 3 | $125.00 | $375.00 |
| 3101 | SAW, CIRCULAR, HANDHELD | 3 | $125.00 | $375.00 |
| 3103 | SAW, CIRCULAR, HANDHELD | 2 | $125.00 | $250.00 |
| 3106 | SAW, CIRCULAR, HANDHELD | 1 | $125.00 | $125.00 |
| 0509 | SAW, CIRCULAR, TABLE MODEL | 1 | $700.00 | $700.00 |
| 0882 | SAW, CONCRETE | 1 | $2,000.00 | $2,000.00 |
| 0503 | SAW, CORDLESS | 1 | $300.00 | $300.00 |
| 0541 | SAW, CORDLESS | 1 | $300.00 | $300.00 |
| 0560 | SAW, CUT-OFF | 1 | $630.00 | $630.00 |
| 0509 | SAW, JIG, HAND HELD | 1 | $160.00 | $160.00 |
| 0560 | SAW, JIG, HAND HELD | 1 | $160.00 | $160.00 |
| 3101 | SAW, JIG, HAND HELD | 1 | $160.00 | $160.00 |
| 3106 | SAW, JIG, HAND HELD | 1 | $160.00 | $160.00 |
| 0509 | SAW, MITER WITH BOX, MANUAL | 1 | $100.00 | $100.00 |
| 0560 | SAW, MITER, COMPOUND | 2 | $340.00 | $680.00 |
| 0210 | SAW, POLE | 1 | $540.00 | $540.00 |
| 3103 | SAW, POLE | 1 | $540.00 | $540.00 |
| 3103 | SAW, POLE | 1 | $540.00 | $540.00 |
| 3107 | SAW, POLE | 1 | $540.00 | $540.00 |
| 3107 | SAW, POLE | 1 | $540.00 | $540.00 |
| 0509 | SAW, RADIAL ARM | 1 | $685.00 | $685.00 |
| 0509 | SAW, RECIPROCATING | 2 | $130.00 | $260.00 |
| 3103 | SAW, RECIPROCATING | 1 | $130.00 | $130.00 |
| 0509 | SAW, RECIPROCATING, ELECTRIC | 1 | $185.00 | $185.00 |
| 0509 | SAW, SAWZALL, V-SPEED | 1 | $230.00 | $230.00 |
| 3103 | SAW, SAWZALL, V-SPEED | 2 | $230.00 | $460.00 |
| 0560 | SCALE, ELECTRONIC, DIGITAL | 1 | $800.00 | $800.00 |
| 0630 | SCALE, INFANT | 1 | $450.00 | $450.00 |
| 0576 | SCALE, KITCHEN | 2 | $215.00 | $430.00 |
| 0560 | SCALE, MEDICAL | 1 | $320.00 | $320.00 |
| 0576 | SCALE, MEDICAL | 1 | $320.00 | $320.00 |
| 0576 | SCALE, MEDICAL | 1 | $320.00 | $320.00 |
| 0576 | SCALE, MEDICAL | 1 | $320.00 | $320.00 |
| 0630 | SCALE, MEDICAL | 1 | $320.00 | $320.00 |
| 0630 | SCALE, MEDICAL | 1 | $320.00 | $320.00 |
| 0405 | SCALE, SCIENTIFIC | 1 | $139.00 | $139.00 |
| 0494 | SCALE, SCIENTIFIC | 1 | $139.00 | $139.00 |
| 0540 | SCALE, SCIENTIFIC | 1 | $139.00 | $139.00 |

**Williamson County Asset Inventory Report** **2025**

| Department No. | Description | Qty. | Unit Cost | Total Cost |
|---|---|---|---|---|
| 0560 | SCALE, SCIENTIFIC | 2 | $139.00 | $278.00 |
| 0576 | SCALE, SCIENTIFIC | 2 | $139.00 | $278.00 |
| 0560 | SCANNER, 3D, HANDHELD | 1 | $6,590.00 | $6,590.00 |
| 0453 | SCANNER, BAR CODE READER, PEN/ WAND STYLE | 3 | $150.00 | $450.00 |
| 0453 | SCANNER, BAR CODE READER, PEN/ WAND STYLE | 3 | $150.00 | $450.00 |
| 0570 | SCANNER, BAR CODE READER, PEN/ WAND STYLE | 1 | $150.00 | $150.00 |
| 0450 | SCANNER, BOOK | 1 | $475.00 | $475.00 |
| 0451 | SCANNER, BOOK | 1 | $475.00 | $475.00 |
| 0451 | SCANNER, BOOK | 1 | $475.00 | $475.00 |
| 0451 | SCANNER, BOOK | 10 | $475.00 | $4,750.00 |
| 0451 | SCANNER, BOOK | 1 | $475.00 | $475.00 |
| 0630 | SCANNER, BOOK, BARCODE, SMALL | 2 | $475.00 | $950.00 |
| 0499 | SCANNER, CHECK/ CURRENCY, HIGH SPEED | 1 | $950.00 | $950.00 |
| 0499 | SCANNER, CHECK/ CURRENCY, HIGH SPEED | 1 | $2,722.93 | $2,722.93 |
| 0499 | SCANNER, CHECK/ CURRENCY, HIGH SPEED | 1 | $950.00 | $950.00 |
| 0111 | SCANNER, DOCUMENT | 1 | $720.00 | $720.00 |
| 0111 | SCANNER, DOCUMENT | 1 | $720.00 | $720.00 |
| 0215 | SCANNER, DOCUMENT | 1 | $720.00 | $720.00 |
| 0400 | SCANNER, DOCUMENT | 1 | $820.00 | $820.00 |
| 0400 | SCANNER, DOCUMENT | 1 | $820.00 | $820.00 |
| 0400 | SCANNER, DOCUMENT | 1 | $427.09 | $427.09 |
| 0400 | SCANNER, DOCUMENT | 1 | $405.58 | $405.58 |
| 0400 | SCANNER, DOCUMENT | 1 | $405.58 | $405.58 |
| 0400 | SCANNER, DOCUMENT | 1 | $820.00 | $820.00 |
| 0402 | SCANNER, DOCUMENT | 1 | $890.00 | $890.00 |
| 0403 | SCANNER, DOCUMENT | 1 | $880.00 | $880.00 |
| 0403 | SCANNER, DOCUMENT | 1 | $858.43 | $858.43 |
| 0403 | SCANNER, DOCUMENT | 1 | $880.00 | $880.00 |
| 0403 | SCANNER, DOCUMENT | 1 | $654.07 | $654.07 |
| 0403 | SCANNER, DOCUMENT | 1 | $665.20 | $665.20 |
| 0403 | SCANNER, DOCUMENT | 1 | $901.41 | $901.41 |
| 0403 | SCANNER, DOCUMENT | 1 | $820.00 | $820.00 |
| 0403 | SCANNER, DOCUMENT | 1 | $858.43 | $858.43 |
| 0403 | SCANNER, DOCUMENT | 1 | $637.13 | $637.13 |
| 0403 | SCANNER, DOCUMENT | 1 | $746.89 | $746.89 |
| 0403 | SCANNER, DOCUMENT | 1 | $11,662.50 | $11,662.50 |
| 0403 | SCANNER, DOCUMENT | 1 | $11,662.50 | $11,662.50 |
| 0403 | SCANNER, DOCUMENT | 1 | $890.00 | $890.00 |
| 0403 | SCANNER, DOCUMENT | 1 | $880.00 | $880.00 |
| 0404 | SCANNER, DOCUMENT | 1 | $858.43 | $858.43 |
| 0404 | SCANNER, DOCUMENT | 1 | $720.00 | $720.00 |
| 0404 | SCANNER, DOCUMENT | 1 | $720.00 | $720.00 |
| 0404 | SCANNER, DOCUMENT | 1 | $637.13 | $637.13 |
| 0404 | SCANNER, DOCUMENT | 1 | $665.20 | $665.20 |
| 0404 | SCANNER, DOCUMENT | 1 | $665.20 | $665.20 |
| 0404 | SCANNER, DOCUMENT | 1 | $880.00 | $880.00 |
| 0404 | SCANNER, DOCUMENT | 1 | $665.20 | $665.20 |
| 0404 | SCANNER, DOCUMENT | 1 | $665.20 | $665.20 |
| 0404 | SCANNER, DOCUMENT | 1 | $720.00 | $720.00 |
| 0404 | SCANNER, DOCUMENT | 1 | $880.00 | $880.00 |
| 0404 | SCANNER, DOCUMENT | 1 | $820.00 | $820.00 |
| 0404 | SCANNER, DOCUMENT | 1 | $820.00 | $820.00 |
| 0404 | SCANNER, DOCUMENT | 1 | $820.00 | $820.00 |
| 0404 | SCANNER, DOCUMENT | 1 | $820.00 | $820.00 |
| 0404 | SCANNER, DOCUMENT | 1 | $820.00 | $820.00 |
| 0404 | SCANNER, DOCUMENT | 1 | $668.94 | $668.94 |
| 0405 | SCANNER, DOCUMENT | 1 | $459.87 | $459.87 |
| 0405 | SCANNER, DOCUMENT | 1 | $820.00 | $820.00 |
| 0405 | SCANNER, DOCUMENT | 1 | $720.00 | $720.00 |
| 0405 | SCANNER, DOCUMENT | 1 | $720.00 | $720.00 |

| Department No. | Description | Qty. | Unit Cost | Total Cost |
|---|---|---|---|---|
| 0405 | SCANNER, DOCUMENT | 1 | $820.00 | $820.00 |
| 0405 | SCANNER, DOCUMENT | 1 | $820.00 | $820.00 |
| 0405 | SCANNER, DOCUMENT | 1 | $820.00 | $820.00 |
| 0427 | SCANNER, DOCUMENT | 1 | $890.00 | $890.00 |
| 0427 | SCANNER, DOCUMENT | 1 | $890.00 | $890.00 |
| 0427 | SCANNER, DOCUMENT | 1 | $890.00 | $890.00 |
| 0429 | SCANNER, DOCUMENT | 1 | $890.00 | $890.00 |
| 0435 | SCANNER, DOCUMENT | 1 | $720.00 | $720.00 |
| 0435 | SCANNER, DOCUMENT | 1 | $720.00 | $720.00 |
| 0435 | SCANNER, DOCUMENT | 1 | $821.32 | $821.32 |
| 0435 | SCANNER, DOCUMENT | 1 | $2,155.69 | $2,155.69 |
| 0438 | SCANNER, DOCUMENT | 1 | $641.83 | $641.83 |
| 0440 | SCANNER, DOCUMENT | 1 | $2,152.90 | $2,152.90 |
| 0440 | SCANNER, DOCUMENT | 1 | $2,149.88 | $2,149.88 |
| 0440 | SCANNER, DOCUMENT | 1 | $880.00 | $880.00 |
| 0440 | SCANNER, DOCUMENT | 1 | $890.00 | $890.00 |
| 0440 | SCANNER, DOCUMENT | 1 | $720.00 | $720.00 |
| 0440 | SCANNER, DOCUMENT | 1 | $880.00 | $880.00 |
| 0440 | SCANNER, DOCUMENT | 1 | $890.00 | $890.00 |
| 0440 | SCANNER, DOCUMENT | 1 | $890.00 | $890.00 |
| 0440 | SCANNER, DOCUMENT | 1 | $892.15 | $892.15 |
| 0440 | SCANNER, DOCUMENT | 1 | $880.00 | $880.00 |
| 0440 | SCANNER, DOCUMENT | 1 | $880.00 | $880.00 |
| 0440 | SCANNER, DOCUMENT | 1 | $880.00 | $880.00 |
| 0440 | SCANNER, DOCUMENT | 1 | $890.00 | $890.00 |
| 0440 | SCANNER, DOCUMENT | 1 | $890.00 | $890.00 |
| 0440 | SCANNER, DOCUMENT | 1 | $890.00 | $890.00 |
| 0440 | SCANNER, DOCUMENT | 1 | $720.00 | $720.00 |
| 0440 | SCANNER, DOCUMENT | 1 | $890.00 | $890.00 |
| 0450 | SCANNER, DOCUMENT | 1 | $890.00 | $890.00 |
| 0450 | SCANNER, DOCUMENT | 1 | $890.00 | $890.00 |
| 0451 | SCANNER, DOCUMENT | 1 | $829.95 | $829.95 |
| 0451 | SCANNER, DOCUMENT | 1 | $608.05 | $608.05 |
| 0451 | SCANNER, DOCUMENT | 1 | $890.00 | $890.00 |
| 0451 | SCANNER, DOCUMENT | 1 | $892.65 | $892.65 |
| 0451 | SCANNER, DOCUMENT | 1 | $829.95 | $829.95 |
| 0451 | SCANNER, DOCUMENT | 1 | $829.95 | $829.95 |
| 0451 | SCANNER, DOCUMENT | 1 | $891.67 | $891.67 |
| 0451 | SCANNER, DOCUMENT | 1 | $829.95 | $829.95 |
| 0451 | SCANNER, DOCUMENT | 1 | $890.00 | $890.00 |
| 0451 | SCANNER, DOCUMENT | 1 | $610.31 | $610.31 |
| 0451 | SCANNER, DOCUMENT | 1 | $610.31 | $610.31 |
| 0451 | SCANNER, DOCUMENT | 1 | $720.00 | $720.00 |
| 0451 | SCANNER, DOCUMENT | 1 | $720.00 | $720.00 |
| 0451 | SCANNER, DOCUMENT | 1 | $720.00 | $720.00 |
| 0451 | SCANNER, DOCUMENT | 1 | $892.65 | $892.65 |
| 0451 | SCANNER, DOCUMENT | 1 | $821.32 | $821.32 |
| 0452 | SCANNER, DOCUMENT | 1 | $821.32 | $821.32 |
| 0452 | SCANNER, DOCUMENT | 1 | $890.00 | $890.00 |
| 0452 | SCANNER, DOCUMENT | 1 | $880.00 | $880.00 |
| 0452 | SCANNER, DOCUMENT | 1 | $890.00 | $890.00 |
| 0452 | SCANNER, DOCUMENT | 1 | $2,833.61 | $2,833.61 |
| 0452 | SCANNER, DOCUMENT | 1 | $821.32 | $821.32 |
| 0452 | SCANNER, DOCUMENT | 1 | $903.67 | $903.67 |
| 0452 | SCANNER, DOCUMENT | 1 | $940.37 | $940.37 |
| 0453 | SCANNER, DOCUMENT | 1 | $720.00 | $720.00 |
| 0453 | SCANNER, DOCUMENT | 1 | $1,463.51 | $1,463.51 |
| 0453 | SCANNER, DOCUMENT | 1 | $1,463.51 | $1,463.51 |
| 0453 | SCANNER, DOCUMENT | 1 | $820.00 | $820.00 |
| 0453 | SCANNER, DOCUMENT | 1 | $820.00 | $820.00 |

| Department No. | Description | Qty. | Unit Cost | Total Cost |
|---|---|---|---|---|
| 0453 | SCANNER, DOCUMENT | 1 | $820.00 | $820.00 |
| 0453 | SCANNER, DOCUMENT | 1 | $820.00 | $820.00 |
| 0453 | SCANNER, DOCUMENT | 1 | $820.00 | $820.00 |
| 0453 | SCANNER, DOCUMENT | 1 | $820.00 | $820.00 |
| 0453 | SCANNER, DOCUMENT | 1 | $820.00 | $820.00 |
| 0453 | SCANNER, DOCUMENT | 1 | $720.00 | $720.00 |
| 0453 | SCANNER, DOCUMENT | 1 | $820.00 | $820.00 |
| 0453 | SCANNER, DOCUMENT | 1 | $820.00 | $820.00 |
| 0453 | SCANNER, DOCUMENT | 1 | $820.00 | $820.00 |
| 0453 | SCANNER, DOCUMENT | 1 | $820.00 | $820.00 |
| 0453 | SCANNER, DOCUMENT | 1 | $820.00 | $820.00 |
| 0453 | SCANNER, DOCUMENT | 1 | $820.00 | $820.00 |
| 0453 | SCANNER, DOCUMENT | 1 | $820.00 | $820.00 |
| 0453 | SCANNER, DOCUMENT | 1 | $720.00 | $720.00 |
| 0454 | SCANNER, DOCUMENT | 1 | $820.00 | $820.00 |
| 0454 | SCANNER, DOCUMENT | 1 | $883.67 | $883.67 |
| 0454 | SCANNER, DOCUMENT | 1 | $820.00 | $820.00 |
| 0454 | SCANNER, DOCUMENT | 1 | $720.00 | $720.00 |
| 0454 | SCANNER, DOCUMENT | 1 | $720.00 | $720.00 |
| 0454 | SCANNER, DOCUMENT | 1 | $720.00 | $720.00 |
| 0454 | SCANNER, DOCUMENT | 1 | $1,455.21 | $1,455.21 |
| 0454 | SCANNER, DOCUMENT | 1 | $890.00 | $890.00 |
| 0454 | SCANNER, DOCUMENT | 1 | $890.00 | $890.00 |
| 0454 | SCANNER, DOCUMENT | 1 | $1,455.21 | $1,455.21 |
| 0454 | SCANNER, DOCUMENT | 1 | $720.00 | $720.00 |
| 0454 | SCANNER, DOCUMENT | 1 | $720.00 | $720.00 |
| 0454 | SCANNER, DOCUMENT | 1 | $1,455.21 | $1,455.21 |
| 0454 | SCANNER, DOCUMENT | 1 | $720.00 | $720.00 |
| 0454 | SCANNER, DOCUMENT | 1 | $1,429.53 | $1,429.53 |
| 0454 | SCANNER, DOCUMENT | 1 | $1,429.53 | $1,429.53 |
| 0475 | SCANNER, DOCUMENT | 1 | $886.07 | $886.07 |
| 0475 | SCANNER, DOCUMENT | 1 | $850.82 | $850.82 |
| 0475 | SCANNER, DOCUMENT | 1 | $850.82 | $850.82 |
| 0475 | SCANNER, DOCUMENT | 1 | $890.00 | $890.00 |
| 0475 | SCANNER, DOCUMENT | 1 | $859.43 | $859.43 |
| 0475 | SCANNER, DOCUMENT | 1 | $849.04 | $849.04 |
| 0475 | SCANNER, DOCUMENT | 1 | $850.82 | $850.82 |
| 0475 | SCANNER, DOCUMENT | 1 | $849.04 | $849.04 |
| 0475 | SCANNER, DOCUMENT | 1 | $860.40 | $860.40 |
| 0475 | SCANNER, DOCUMENT | 1 | $849.04 | $849.04 |
| 0475 | SCANNER, DOCUMENT | 1 | $849.04 | $849.04 |
| 0475 | SCANNER, DOCUMENT | 1 | $857.83 | $857.83 |
| 0475 | SCANNER, DOCUMENT | 1 | $896.76 | $896.76 |
| 0475 | SCANNER, DOCUMENT | 1 | $890.00 | $890.00 |
| 0475 | SCANNER, DOCUMENT | 1 | $886.07 | $886.07 |
| 0475 | SCANNER, DOCUMENT | 1 | $849.04 | $849.04 |
| 0475 | SCANNER, DOCUMENT | 1 | $880.00 | $880.00 |
| 0475 | SCANNER, DOCUMENT | 1 | $896.76 | $896.76 |
| 0492 | SCANNER, DOCUMENT | 1 | $509.14 | $509.14 |
| 0492 | SCANNER, DOCUMENT | 1 | $509.14 | $509.14 |
| 0492 | SCANNER, DOCUMENT | 1 | $509.14 | $509.14 |
| 0492 | SCANNER, DOCUMENT | 1 | $509.14 | $509.14 |
| 0492 | SCANNER, DOCUMENT | 1 | $509.14 | $509.14 |
| 0495 | SCANNER, DOCUMENT | 1 | $820.00 | $820.00 |
| 0495 | SCANNER, DOCUMENT | 1 | $720.00 | $720.00 |
| 0495 | SCANNER, DOCUMENT | 1 | $880.00 | $880.00 |
| 0495 | SCANNER, DOCUMENT | 1 | $820.00 | $820.00 |
| 0495 | SCANNER, DOCUMENT | 1 | $820.00 | $820.00 |
| 0495 | SCANNER, DOCUMENT | 1 | $820.00 | $820.00 |

| Department No. | Description | Qty. | Unit Cost | Total Cost |
|---|---|---|---|---|
| 0495 | SCANNER, DOCUMENT | 1 | $880.00 | $880.00 |
| 0495 | SCANNER, DOCUMENT | 1 | $890.00 | $890.00 |
| 0495 | SCANNER, DOCUMENT | 1 | $867.71 | $867.71 |
| 0495 | SCANNER, DOCUMENT | 1 | $820.00 | $820.00 |
| 0495 | SCANNER, DOCUMENT | 1 | $820.00 | $820.00 |
| 0495 | SCANNER, DOCUMENT | 1 | $820.00 | $820.00 |
| 0495 | SCANNER, DOCUMENT | 1 | $820.00 | $820.00 |
| 0495 | SCANNER, DOCUMENT | 1 | $720.00 | $720.00 |
| 0495 | SCANNER, DOCUMENT | 1 | $820.00 | $820.00 |
| 0495 | SCANNER, DOCUMENT | 1 | $820.00 | $820.00 |
| 0495 | SCANNER, DOCUMENT | 1 | $720.00 | $720.00 |
| 0495 | SCANNER, DOCUMENT | 1 | $720.00 | $720.00 |
| 0497 | SCANNER, DOCUMENT | 1 | $880.00 | $880.00 |
| 0497 | SCANNER, DOCUMENT | 1 | $821.32 | $821.32 |
| 0497 | SCANNER, DOCUMENT | 1 | $890.00 | $890.00 |
| 0499 | SCANNER, DOCUMENT | 1 | $898.35 | $898.35 |
| 0499 | SCANNER, DOCUMENT | 1 | $898.35 | $898.35 |
| 0499 | SCANNER, DOCUMENT | 1 | $720.00 | $720.00 |
| 0499 | SCANNER, DOCUMENT | 1 | $820.00 | $820.00 |
| 0499 | SCANNER, DOCUMENT | 1 | $720.00 | $720.00 |
| 0499 | SCANNER, DOCUMENT | 1 | $720.00 | $720.00 |
| 0499 | SCANNER, DOCUMENT | 1 | $720.00 | $720.00 |
| 0503 | SCANNER, DOCUMENT | 1 | $852.76 | $852.76 |
| 0503 | SCANNER, DOCUMENT | 1 | $852.76 | $852.76 |
| 0503 | SCANNER, DOCUMENT | 1 | $10,686.64 | $10,686.64 |
| 0545 | SCANNER, DOCUMENT | 1 | $665.06 | $665.06 |
| 0551 | SCANNER, DOCUMENT | 1 | $896.76 | $896.76 |
| 0551 | SCANNER, DOCUMENT | 1 | $720.00 | $720.00 |
| 0551 | SCANNER, DOCUMENT | 1 | $896.76 | $896.76 |
| 0551 | SCANNER, DOCUMENT | 1 | $720.00 | $720.00 |
| 0552 | SCANNER, DOCUMENT | 1 | $570.94 | $570.94 |
| 0552 | SCANNER, DOCUMENT | 1 | $538.56 | $538.56 |
| 0552 | SCANNER, DOCUMENT | 1 | $538.56 | $538.56 |
| 0552 | SCANNER, DOCUMENT | 1 | $538.56 | $538.56 |
| 0553 | SCANNER, DOCUMENT | 1 | $879.99 | $879.99 |
| 0553 | SCANNER, DOCUMENT | 1 | $858.99 | $858.99 |
| 0553 | SCANNER, DOCUMENT | 1 | $720.00 | $720.00 |
| 0553 | SCANNER, DOCUMENT | 1 | $890.00 | $890.00 |
| 0553 | SCANNER, DOCUMENT | 1 | $858.99 | $858.99 |
| 0554 | SCANNER, DOCUMENT | 1 | $720.00 | $720.00 |
| 0554 | SCANNER, DOCUMENT | 1 | $1,433.08 | $1,433.08 |
| 0554 | SCANNER, DOCUMENT | 1 | $848.43 | $848.43 |
| 0554 | SCANNER, DOCUMENT | 1 | $848.43 | $848.43 |
| 0560 | SCANNER, DOCUMENT | 1 | $890.00 | $890.00 |
| 0560 | SCANNER, DOCUMENT | 1 | $880.00 | $880.00 |
| 0560 | SCANNER, DOCUMENT | 1 | $886.07 | $886.07 |
| 0560 | SCANNER, DOCUMENT | 1 | $886.07 | $886.07 |
| 0560 | SCANNER, DOCUMENT | 1 | $880.00 | $880.00 |
| 0560 | SCANNER, DOCUMENT | 1 | $896.76 | $896.76 |
| 0560 | SCANNER, DOCUMENT | 1 | $895.67 | $895.67 |
| 0560 | SCANNER, DOCUMENT | 1 | $896.76 | $896.76 |
| 0560 | SCANNER, DOCUMENT | 1 | $880.00 | $880.00 |
| 0560 | SCANNER, DOCUMENT | 1 | $820.00 | $820.00 |
| 0560 | SCANNER, DOCUMENT | 1 | $820.00 | $820.00 |
| 0560 | SCANNER, DOCUMENT | 1 | $886.07 | $886.07 |
| 0560 | SCANNER, DOCUMENT | 1 | $895.00 | $895.00 |
| 0560 | SCANNER, DOCUMENT | 1 | $880.00 | $880.00 |
| 0560 | SCANNER, DOCUMENT | 1 | $820.00 | $820.00 |
| 0560 | SCANNER, DOCUMENT | 1 | $896.75 | $896.75 |
| 0560 | SCANNER, DOCUMENT | 1 | $880.00 | $880.00 |

| Department No. | Description | Qty. | Unit Cost | Total Cost |
|---|---|---|---|---|
| 0560 | SCANNER, DOCUMENT | 1 | $653.12 | $653.12 |
| 0560 | SCANNER, DOCUMENT | 1 | $886.07 | $886.07 |
| 0560 | SCANNER, DOCUMENT | 1 | $409.05 | $409.05 |
| 0560 | SCANNER, DOCUMENT | 1 | $409.05 | $409.05 |
| 0560 | SCANNER, DOCUMENT | 1 | $653.12 | $653.12 |
| 0560 | SCANNER, DOCUMENT | 1 | $890.00 | $890.00 |
| 0560 | SCANNER, DOCUMENT | 1 | $653.12 | $653.12 |
| 0560 | SCANNER, DOCUMENT | 1 | $409.05 | $409.05 |
| 0560 | SCANNER, DOCUMENT | 1 | $883.30 | $883.30 |
| 0560 | SCANNER, DOCUMENT | 1 | $499.25 | $499.25 |
| 0560 | SCANNER, DOCUMENT | 1 | $820.00 | $820.00 |
| 0560 | SCANNER, DOCUMENT | 1 | $900.31 | $900.31 |
| 0560 | SCANNER, DOCUMENT | 1 | $855.89 | $855.89 |
| 0560 | SCANNER, DOCUMENT | 1 | $859.43 | $859.43 |
| 0570 | SCANNER, DOCUMENT | 1 | $820.00 | $820.00 |
| 0570 | SCANNER, DOCUMENT | 1 | $720.00 | $720.00 |
| 0570 | SCANNER, DOCUMENT | 1 | $720.00 | $720.00 |
| 0570 | SCANNER, DOCUMENT | 1 | $857.83 | $857.83 |
| 0570 | SCANNER, DOCUMENT | 1 | $881.85 | $881.85 |
| 0570 | SCANNER, DOCUMENT | 1 | $896.76 | $896.76 |
| 0570 | SCANNER, DOCUMENT | 1 | $857.83 | $857.83 |
| 0570 | SCANNER, DOCUMENT | 1 | $896.76 | $896.76 |
| 0570 | SCANNER, DOCUMENT | 1 | $903.67 | $903.67 |
| 0570 | SCANNER, DOCUMENT | 1 | $720.00 | $720.00 |
| 0570 | SCANNER, DOCUMENT | 1 | $720.00 | $720.00 |
| 0570 | SCANNER, DOCUMENT | 1 | $902.59 | $902.59 |
| 0570 | SCANNER, DOCUMENT | 1 | $857.83 | $857.83 |
| 0570 | SCANNER, DOCUMENT | 1 | $896.76 | $896.76 |
| 0570 | SCANNER, DOCUMENT | 1 | $890.00 | $890.00 |
| 0570 | SCANNER, DOCUMENT | 1 | $820.00 | $820.00 |
| 0570 | SCANNER, DOCUMENT | 1 | $890.00 | $890.00 |
| 0570 | SCANNER, DOCUMENT | 1 | $902.59 | $902.59 |
| 0570 | SCANNER, DOCUMENT | 1 | $720.00 | $720.00 |
| 0570 | SCANNER, DOCUMENT | 1 | $890.00 | $890.00 |
| 0570 | SCANNER, DOCUMENT | 1 | $903.67 | $903.67 |
| 0570 | SCANNER, DOCUMENT | 1 | $903.67 | $903.67 |
| 0570 | SCANNER, DOCUMENT | 1 | $890.00 | $890.00 |
| 0570 | SCANNER, DOCUMENT | 1 | $903.67 | $903.67 |
| 0570 | SCANNER, DOCUMENT | 1 | $720.00 | $720.00 |
| 0570 | SCANNER, DOCUMENT | 1 | $896.76 | $896.76 |
| 0570 | SCANNER, DOCUMENT | 1 | $653.12 | $653.12 |
| 0570 | SCANNER, DOCUMENT | 1 | $890.00 | $890.00 |
| 0570 | SCANNER, DOCUMENT | 1 | $720.00 | $720.00 |
| 0570 | SCANNER, DOCUMENT | 1 | $902.59 | $902.59 |
| 0570 | SCANNER, DOCUMENT | 1 | $903.67 | $903.67 |
| 0570 | SCANNER, DOCUMENT | 1 | $4,059.37 | $4,059.37 |
| 0570 | SCANNER, DOCUMENT | 1 | $890.00 | $890.00 |
| 0570 | SCANNER, DOCUMENT | 1 | $820.00 | $820.00 |
| 0570 | SCANNER, DOCUMENT | 1 | $902.59 | $902.59 |
| 0576 | SCANNER, DOCUMENT | 1 | $857.83 | $857.83 |
| 0576 | SCANNER, DOCUMENT | 1 | $890.00 | $890.00 |
| 0581 | SCANNER, DOCUMENT | 1 | $820.00 | $820.00 |
| 0581 | SCANNER, DOCUMENT | 1 | $720.00 | $720.00 |
| 0583 | SCANNER, DOCUMENT | 1 | $890.00 | $890.00 |
| 0591 | SCANNER, DOCUMENT | 1 | $890.00 | $890.00 |
| 0591 | SCANNER, DOCUMENT | 1 | $880.31 | $880.31 |
| 0591 | SCANNER, DOCUMENT | 1 | $880.31 | $880.31 |
| 0591 | SCANNER, DOCUMENT | 1 | $890.00 | $890.00 |
| 0591 | SCANNER, DOCUMENT | 1 | $822.02 | $822.02 |
| 0591 | SCANNER, DOCUMENT | 1 | $880.31 | $880.31 |

| Department No. | Description | Qty. | Unit Cost | Total Cost |
|---|---|---|---|---|
| 0403 | SCANNER, DOCUMENT, DUPLEX, PROFESSIONAL | 1 | $5,431.39 | $5,431.39 |
| 0403 | SCANNER, DOCUMENT, DUPLEX, PROFESSIONAL | 1 | $5,595.00 | $5,595.00 |
| 0403 | SCANNER, DOCUMENT, DUPLEX, PROFESSIONAL | 1 | $5,595.00 | $5,595.00 |
| 0440 | SCANNER, DOCUMENT, DUPLEX, PROFESSIONAL | 1 | $4,741.53 | $4,741.53 |
| 0450 | SCANNER, DOCUMENT, DUPLEX, PROFESSIONAL | 1 | $4,584.35 | $4,584.35 |
| 0495 | SCANNER, DOCUMENT, DUPLEX, PROFESSIONAL | 1 | $5,595.00 | $5,595.00 |
| 0499 | SCANNER, DOCUMENT, DUPLEX, PROFESSIONAL | 1 | $8,442.15 | $8,442.15 |
| 0560 | SCANNER, DOCUMENT, DUPLEX, PROFESSIONAL | 1 | $5,595.00 | $5,595.00 |
| 0570 | SCANNER, DOCUMENT, DUPLEX, PROFESSIONAL | 1 | $5,803.96 | $5,803.96 |
| 0570 | SCANNER, DOCUMENT, DUPLEX, PROFESSIONAL | 1 | $5,232.70 | $5,232.70 |
| 0570 | SCANNER, DOCUMENT, DUPLEX, PROFESSIONAL | 1 | $5,232.70 | $5,232.70 |
| 0570 | SCANNER, DOCUMENT, DUPLEX, PROFESSIONAL | 1 | $4,968.33 | $4,968.33 |
| 0540 | SCANNER, DOCUMENT, LOW-END | 1 | $370.00 | $370.00 |
| 0403 | SCANNER, FLATBED, COLOR | 2 | $300.00 | $600.00 |
| 0403 | SCANNER, FLATBED, COLOR | 1 | $300.00 | $300.00 |
| 0404 | SCANNER, FLATBED, COLOR | 9 | $300.00 | $2,700.00 |
| 0405 | SCANNER, FLATBED, COLOR | 1 | $300.00 | $300.00 |
| 0429 | SCANNER, FLATBED, COLOR | 1 | $300.00 | $300.00 |
| 0454 | SCANNER, FLATBED, COLOR | 2 | $300.00 | $600.00 |
| 0475 | SCANNER, FLATBED, COLOR | 1 | $300.00 | $300.00 |
| 0475 | SCANNER, FLATBED, COLOR | 1 | $300.00 | $300.00 |
| 0475 | SCANNER, FLATBED, COLOR | 1 | $300.00 | $300.00 |
| 0509 | SCANNER, FLATBED, COLOR | 1 | $300.00 | $300.00 |
| 0560 | SCANNER, FLATBED, COLOR | 1 | $300.00 | $300.00 |
| 0560 | SCANNER, FLATBED, COLOR | 1 | $300.00 | $300.00 |
| 0570 | SCANNER, FLATBED, COLOR | 1 | $300.00 | $300.00 |
| 0560 | SCANNER, FLATBED, COLOR, HIGH-END | 1 | $900.00 | $900.00 |
| 0451 | SCANNER, FLATBED, COLOR, LOW-END | 1 | $120.00 | $120.00 |
| 0451 | SCANNER, FLATBED, COLOR, LOW-END | 1 | $120.00 | $120.00 |
| 0451 | SCANNER, FLATBED, COLOR, LOW-END | 1 | $120.00 | $120.00 |
| 0492 | SCANNER, FLATBED, COLOR, LOW-END | 1 | $120.00 | $120.00 |
| 0503 | SCANNER, FLATBED, COLOR, LOW-END | 6 | $120.00 | $720.00 |
| 0545 | SCANNER, FLATBED, COLOR, LOW-END | 1 | $120.00 | $120.00 |
| 0499 | SCANNER, HIGH PERFORMANCE, AUTOMATION | 1 | $62,287.00 | $62,287.00 |
| 0404 | SCANNER, IMAGE | 1 | $2,050.00 | $2,050.00 |
| 0435 | SCANNER, IMAGE | 1 | $2,050.00 | $2,050.00 |
| 0436 | SCANNER, IMAGE | 1 | $2,068.79 | $2,068.79 |
| 0440 | SCANNER, IMAGE | 1 | $2,149.88 | $2,149.88 |
| 0440 | SCANNER, IMAGE | 1 | $2,050.00 | $2,050.00 |
| 0440 | SCANNER, IMAGE | 1 | $2,587.05 | $2,587.05 |
| 0440 | SCANNER, IMAGE | 1 | $2,050.00 | $2,050.00 |
| 0440 | SCANNER, IMAGE | 1 | $2,050.00 | $2,050.00 |
| 0450 | SCANNER, IMAGE | 1 | $2,116.47 | $2,116.47 |
| 0450 | SCANNER, IMAGE | 1 | $2,050.00 | $2,050.00 |
| 0450 | SCANNER, IMAGE | 1 | $2,050.00 | $2,050.00 |
| 0450 | SCANNER, IMAGE | 1 | $2,117.53 | $2,117.53 |
| 0450 | SCANNER, IMAGE | 1 | $2,144.04 | $2,144.04 |
| 0450 | SCANNER, IMAGE | 1 | $2,050.00 | $2,050.00 |
| 0450 | SCANNER, IMAGE | 1 | $2,050.00 | $2,050.00 |
| 0450 | SCANNER, IMAGE | 1 | $2,093.38 | $2,093.38 |
| 0450 | SCANNER, IMAGE | 1 | $2,116.47 | $2,116.47 |
| 0450 | SCANNER, IMAGE | 1 | $2,116.47 | $2,116.47 |
| 0450 | SCANNER, IMAGE | 1 | $2,155.69 | $2,155.69 |
| 0450 | SCANNER, IMAGE | 1 | $2,144.04 | $2,144.04 |
| 0450 | SCANNER, IMAGE | 1 | $2,142.67 | $2,142.67 |
| 0450 | SCANNER, IMAGE | 1 | $2,140.63 | $2,140.63 |
| 0450 | SCANNER, IMAGE | 1 | $2,140.63 | $2,140.63 |
| 0450 | SCANNER, IMAGE | 1 | $2,050.00 | $2,050.00 |
| 0450 | SCANNER, IMAGE | 1 | $2,155.69 | $2,155.69 |
| 0450 | SCANNER, IMAGE | 1 | $2,050.00 | $2,050.00 |

| Department No. | Description | Qty. | Unit Cost | Total Cost |
|---|---|---|---|---|
| 0450 | SCANNER, IMAGE | 1 | $2,222.53 | $2,222.53 |
| 0450 | SCANNER, IMAGE | 1 | $2,222.53 | $2,222.53 |
| 0450 | SCANNER, IMAGE | 1 | $2,140.63 | $2,140.63 |
| 0450 | SCANNER, IMAGE | 1 | $2,262.56 | $2,262.56 |
| 0450 | SCANNER, IMAGE | 1 | $2,215.43 | $2,215.43 |
| 0450 | SCANNER, IMAGE | 1 | $2,222.53 | $2,222.53 |
| 0450 | SCANNER, IMAGE | 1 | $2,165.37 | $2,165.37 |
| 0450 | SCANNER, IMAGE | 1 | $2,262.56 | $2,262.56 |
| 0450 | SCANNER, IMAGE | 1 | $2,165.46 | $2,165.46 |
| 0450 | SCANNER, IMAGE | 1 | $2,068.79 | $2,068.79 |
| 0450 | SCANNER, IMAGE | 1 | $2,117.53 | $2,117.53 |
| 0450 | SCANNER, IMAGE | 1 | $2,215.43 | $2,215.43 |
| 0450 | SCANNER, IMAGE | 1 | $2,222.53 | $2,222.53 |
| 0450 | SCANNER, IMAGE | 1 | $2,222.53 | $2,222.53 |
| 0450 | SCANNER, IMAGE | 1 | $2,125.93 | $2,125.93 |
| 0450 | SCANNER, IMAGE | 1 | $2,050.00 | $2,050.00 |
| 0450 | SCANNER, IMAGE | 1 | $2,050.00 | $2,050.00 |
| 0452 | SCANNER, IMAGE | 1 | $2,833.61 | $2,833.61 |
| 0452 | SCANNER, IMAGE | 1 | $2,833.61 | $2,833.61 |
| 0452 | SCANNER, IMAGE | 1 | $2,040.37 | $2,040.37 |
| 0452 | SCANNER, IMAGE | 1 | $2,833.61 | $2,833.61 |
| 0452 | SCANNER, IMAGE | 1 | $2,050.00 | $2,050.00 |
| 0452 | SCANNER, IMAGE | 1 | $2,050.00 | $2,050.00 |
| 0452 | SCANNER, IMAGE | 1 | $2,023.63 | $2,023.63 |
| 0454 | SCANNER, IMAGE | 1 | $1,488.00 | $1,488.00 |
| 0454 | SCANNER, IMAGE | 1 | $1,423.26 | $1,423.26 |
| 0475 | SCANNER, IMAGE | 1 | $860.40 | $860.40 |
| 0475 | SCANNER, IMAGE | 1 | $857.83 | $857.83 |
| 0570 | SCANNER, IMAGE | 1 | $2,042.76 | $2,042.76 |
| 0570 | SCANNER, IMAGE | 1 | $2,161.07 | $2,161.07 |
| 0570 | SCANNER, IMAGE | 1 | $2,050.00 | $2,050.00 |
| 0570 | SCANNER, IMAGE | 1 | $2,050.00 | $2,050.00 |
| 0570 | SCANNER, IMAGE | 1 | $2,050.00 | $2,050.00 |
| 0570 | SCANNER, IMAGE | 1 | $2,590.00 | $2,590.00 |
| 0576 | SCANNER, IMAGE | 1 | $2,144.04 | $2,144.04 |
| 0581 | SCANNER, IMAGE | 1 | $2,050.00 | $2,050.00 |
| 0581 | SCANNER, IMAGE | 1 | $891.67 | $891.67 |
| 0591 | SCANNER, IMAGE | 1 | $2,838.59 | $2,838.59 |
| 0435 | SCANNER, IMAGE, PORTABLE | 1 | $500.00 | $500.00 |
| 0440 | SCANNER, PHOTOGRAPH | 1 | $399.00 | $399.00 |
| 0540 | SCANNER, RECOGNITION READER | 1 | $650.00 | $650.00 |
| 0454 | SCANNER, TEST | 1 | $1,455.21 | $1,455.21 |
| 0570 | SCBA BREATHING APPARATUS | 1 | $3,775.00 | $3,775.00 |
| 0570 | SCBA BREATHING APPARATUS | 1 | $3,775.00 | $3,775.00 |
| 0570 | SCBA BREATHING APPARATUS | 1 | $3,775.00 | $3,775.00 |
| 0581 | SCBA BREATHING APPARATUS | 12 | $3,775.00 | $45,300.00 |
| 0542 | SCBA BREATHING APPARATUS, W/ RECHARGE SYSTEM | 1 | $6,581.75 | $6,581.75 |
| 0542 | SCBA BREATHING APPARATUS, W/ RECHARGE SYSTEM | 1 | $6,600.00 | $6,600.00 |
| 0542 | SCBA BREATHING APPARATUS, W/ RECHARGE SYSTEM | 1 | $6,600.00 | $6,600.00 |
| 0542 | SCBA BREATHING APPARATUS, W/ RECHARGE SYSTEM | 1 | $6,600.00 | $6,600.00 |
| 0542 | SCBA BREATHING APPARATUS, W/ RECHARGE SYSTEM | 1 | $4,044.00 | $4,044.00 |
| 0542 | SCBA BREATHING APPARATUS, W/ RECHARGE SYSTEM | 1 | $6,581.75 | $6,581.75 |
| 0542 | SCBA BREATHING APPARATUS, W/ RECHARGE SYSTEM | 1 | $4,044.00 | $4,044.00 |
| 0542 | SCBA BREATHING APPARATUS, W/ RECHARGE SYSTEM | 1 | $4,044.00 | $4,044.00 |
| 0542 | SCBA BREATHING APPARATUS, W/ RECHARGE SYSTEM | 1 | $6,581.75 | $6,581.75 |
| 0542 | SCBA BREATHING APPARATUS, W/ RECHARGE SYSTEM | 1 | $4,044.00 | $4,044.00 |
| 0542 | SCBA BREATHING APPARATUS, W/ RECHARGE SYSTEM | 1 | $6,581.75 | $6,581.75 |
| 0542 | SCBA BREATHING APPARATUS, W/ RECHARGE SYSTEM | 1 | $6,581.75 | $6,581.75 |
| 0581 | SCBA CART, 2 CYLINDER | 2 | $2,195.00 | $4,390.00 |
| 0581 | SCBA SUPPLIED AIR RESPIRATOR, ESCAPE | 4 | $1,140.00 | $4,560.00 |

| Department No. | Description | Qty. | Unit Cost | Total Cost |
|---|---|---|---|---|
| 0542 | SCENE LIGHT, LED, PORTABLE | 1 | $1,999.00 | $1,999.00 |
| 0542 | SCENE LIGHT, LED, PORTABLE | 1 | $1,983.00 | $1,983.00 |
| 0560 | SCOPE, RIFLE, TACTICAL | 1 | $1,049.90 | $1,049.90 |
| 0560 | SCOPE, RIFLE, TACTICAL | 1 | $1,800.00 | $1,800.00 |
| 0560 | SCOPE, RIFLE, TACTICAL | 1 | $1,800.00 | $1,800.00 |
| 0560 | SCOPE, RIFLE, TACTICAL | 1 | $1,079.00 | $1,079.00 |
| 0560 | SCOPE, RIFLE, TACTICAL | 1 | $3,253.58 | $3,253.58 |
| 0560 | SCOPE, RIFLE, TACTICAL | 1 | $3,253.58 | $3,253.58 |
| 0560 | SCOPE, RIFLE, TACTICAL | 1 | $3,253.58 | $3,253.58 |
| 0560 | SCOPE, RIFLE, TACTICAL | 1 | $3,253.56 | $3,253.56 |
| 3103 | SCOREBOARD CONTROLLER | 1 | $1,990.00 | $1,990.00 |
| 0210 | SCRAPER, BOX BLADE | 1 | $1,695.00 | $1,695.00 |
| 0560 | SCRAPER, BOX BLADE | 1 | $515.00 | $515.00 |
| 3101 | SCRAPER, BOX BLADE | 1 | $1,995.00 | $1,995.00 |
| 3103 | SCRAPER, BOX BLADE | 1 | $1,995.00 | $1,995.00 |
| 3103 | SCRAPER, BOX BLADE | 1 | $1,695.00 | $1,695.00 |
| 3107 | SCRAPER, BOX BLADE | 1 | $1,995.00 | $1,995.00 |
| 0215 | SCREEN, PROJECTION, MOTORIZED | 1 | $1,480.00 | $1,480.00 |
| 0425 | SCREEN, PROJECTION, MOTORIZED | 1 | $3,750.00 | $3,750.00 |
| 0429 | SCREEN, PROJECTION, MOTORIZED | 1 | $3,750.00 | $3,750.00 |
| 0437 | SCREEN, PROJECTION, MOTORIZED | 1 | $3,750.00 | $3,750.00 |
| 0438 | SCREEN, PROJECTION, MOTORIZED | 1 | $3,750.00 | $3,750.00 |
| 0439 | SCREEN, PROJECTION, MOTORIZED | 1 | $3,750.00 | $3,750.00 |
| 0441 | SCREEN, PROJECTION, MOTORIZED | 1 | $3,750.00 | $3,750.00 |
| 0494 | SCREEN, PROJECTION, MOTORIZED | 1 | $3,750.00 | $3,750.00 |
| 0540 | SCREEN, PROJECTION, MOTORIZED | 1 | $3,750.00 | $3,750.00 |
| 0540 | SCREEN, PROJECTION, MOTORIZED | 1 | $3,750.00 | $3,750.00 |
| 0576 | SCREEN, PROJECTION, MOTORIZED | 1 | $3,750.00 | $3,750.00 |
| 0402 | SCREEN, PROJECTION, W/ TRIPOD | 1 | $150.00 | $150.00 |
| 0475 | SCREEN, PROJECTION, W/ TRIPOD | 4 | $150.00 | $600.00 |
| 0400 | SCREEN, PROJECTION, WALL MOUNT, 12' X 12' | 1 | $700.00 | $700.00 |
| 0402 | SCREEN, PROJECTION, WALL MOUNT, 12' X 12' | 1 | $700.00 | $700.00 |
| 0426 | SCREEN, PROJECTION, WALL MOUNT, 12' X 12' | 1 | $700.00 | $700.00 |
| 0427 | SCREEN, PROJECTION, WALL MOUNT, 12' X 12' | 1 | $700.00 | $700.00 |
| 0428 | SCREEN, PROJECTION, WALL MOUNT, 12' X 12' | 1 | $700.00 | $700.00 |
| 0440 | SCREEN, PROJECTION, WALL MOUNT, 12' X 12' | 1 | $700.00 | $700.00 |
| 0475 | SCREEN, PROJECTION, WALL MOUNT, 12' X 12' | 1 | $700.00 | $700.00 |
| 0499 | SCREEN, PROJECTION, WALL MOUNT, 12' X 12' | 1 | $700.00 | $700.00 |
| 0499 | SCREEN, PROJECTION, WALL MOUNT, 12' X 12' | 1 | $700.00 | $700.00 |
| 0499 | SCREEN, PROJECTION, WALL MOUNT, 12' X 12' | 1 | $700.00 | $700.00 |
| 0551 | SCREEN, PROJECTION, WALL MOUNT, 12' X 12' | 1 | $700.00 | $700.00 |
| 0551 | SCREEN, PROJECTION, WALL MOUNT, 12' X 12' | 1 | $700.00 | $700.00 |
| 0551 | SCREEN, PROJECTION, WALL MOUNT, 12' X 12' | 1 | $700.00 | $700.00 |
| 0551 | SCREEN, PROJECTION, WALL MOUNT, 12' X 12' | 1 | $700.00 | $700.00 |
| 0560 | SCREEN, PROJECTION, WALL MOUNT, 12' X 12' | 1 | $700.00 | $700.00 |
| 0560 | SCREEN, PROJECTION, WALL MOUNT, 12' X 12' | 1 | $700.00 | $700.00 |
| 0215 | SCREEN, PROJECTION, WALL/CEILING MOUNT | 1 | $89.00 | $89.00 |
| 0400 | SCREEN, PROJECTION, WALL/CEILING MOUNT | 1 | $89.00 | $89.00 |
| 0551 | SCREEN, PROJECTION, WALL/CEILING MOUNT | 1 | $89.00 | $89.00 |
| 0560 | SCREEN, PROJECTION, WALL/CEILING MOUNT | 1 | $89.00 | $89.00 |
| 0576 | SCREEN, PROJECTION, WALL/CEILING MOUNT | 1 | $89.00 | $89.00 |
| 0576 | SCREEN, PROJECTION, WALL/CEILING MOUNT | 1 | $89.00 | $89.00 |
| 0576 | SCREEN, PROJECTION, WALL/CEILING MOUNT | 1 | $89.00 | $89.00 |
| 0576 | SCREEN, PROJECTION, WALL/CEILING MOUNT | 1 | $89.00 | $89.00 |
| 0576 | SCREEN, PROJECTION, WALL/CEILING MOUNT | 1 | $89.00 | $89.00 |
| 0576 | SCREEN, PROJECTION, WALL/CEILING MOUNT | 1 | $89.00 | $89.00 |
| 0576 | SCREEN, PROJECTION, WALL/CEILING MOUNT | 1 | $89.00 | $89.00 |
| 0576 | SCREEN, PROJECTION, WALL/CEILING MOUNT | 1 | $89.00 | $89.00 |
| 0576 | SCREEN, PROJECTION, WALL/CEILING MOUNT | 1 | $89.00 | $89.00 |

| Department No. | Description | Qty. | Unit Cost | Total Cost |
|---|---|---|---|---|
| 0576 | SCREEN, PROJECTION, WALL/CEILING MOUNT | 1 | $89.00 | $89.00 |
| 0576 | SCREEN, PROJECTION, WALL/CEILING MOUNT | 2 | $89.00 | $178.00 |
| 0576 | SCREEN, PROJECTION, WALL/CEILING MOUNT | 1 | $89.00 | $89.00 |
| 0576 | SCREEN, PROJECTION, WALL/CEILING MOUNT | 1 | $89.00 | $89.00 |
| 3106 | SCRUBBER, FLOOR | 1 | $800.00 | $800.00 |
| 0210 | SCRUBBER, FLOOR, AUTOSCRUBBER | 1 | $6,800.00 | $6,800.00 |
| 0882 | SCRUBBER, FLOOR, AUTOSCRUBBER | 1 | $3,758.00 | $3,758.00 |
| 0570 | SEALER, COMMERCIAL | 1 | $350.00 | $350.00 |
| 0581 | SEARCH CAMERA, WIRELESS VIDEO SYSTEM | 1 | $21,995.00 | $21,995.00 |
| 0541 | SECURITY GATE, ELECTRONIC, LIBRARY BOOK | 1 | $3,000.00 | $3,000.00 |
| 0452 | SECURITY INSPECTION SCANNER, X-RAY | 1 | $22,000.00 | $22,000.00 |
| 0560 | SECURITY INSPECTION SCANNER, X-RAY | 1 | $27,820.00 | $27,820.00 |
| 0560 | SECURITY INSPECTION SCANNER, X-RAY | 1 | $25,607.00 | $25,607.00 |
| 0570 | SECURITY INSPECTION SCANNER, X-RAY | 1 | $22,000.00 | $22,000.00 |
| 0570 | SECURITY INSPECTION SCANNER, X-RAY | 1 | $22,000.00 | $22,000.00 |
| 0503 | SECURITY MANAGEMENT APPLIANCE | 1 | $1,130.83 | $1,130.83 |
| 0503 | SECURITY MANAGEMENT APPLIANCE | 1 | $2,154.66 | $2,154.66 |
| 0503 | SECURITY MANAGEMENT APPLIANCE | 1 | $2,154.66 | $2,154.66 |
| 0503 | SECURITY MANAGEMENT APPLIANCE | 1 | $2,154.66 | $2,154.66 |
| 0503 | SECURITY MANAGEMENT APPLIANCE | 1 | $2,154.66 | $2,154.66 |
| 0503 | SECURITY MANAGEMENT APPLIANCE | 1 | $2,154.66 | $2,154.66 |
| 0503 | SECURITY MANAGEMENT APPLIANCE | 1 | $2,154.66 | $2,154.66 |
| 0503 | SECURITY MANAGEMENT APPLIANCE | 1 | $2,154.66 | $2,154.66 |
| 0503 | SECURITY MANAGEMENT APPLIANCE | 1 | $2,154.66 | $2,154.66 |
| 0503 | SECURITY MANAGEMENT APPLIANCE | 1 | $2,154.66 | $2,154.66 |
| 0499 | SECURITY SYSTEM, AUDIO/ VIDEO SURVEILLANCE | 1 | $1,080.00 | $1,080.00 |
| 0503 | SECURITY SYSTEM, AUDIO/ VIDEO SURVEILLANCE | 1 | $1,500.00 | $1,500.00 |
| 0503 | SECURITY SYSTEM, AUDIO/ VIDEO SURVEILLANCE | 1 | $1,500.00 | $1,500.00 |
| 0503 | SECURITY SYSTEM, AUDIO/ VIDEO SURVEILLANCE | 1 | $1,500.00 | $1,500.00 |
| 0503 | SECURITY SYSTEM, AUDIO/ VIDEO SURVEILLANCE | 1 | $2,500.00 | $2,500.00 |
| 0503 | SECURITY SYSTEM, AUDIO/ VIDEO SURVEILLANCE | 1 | $1,500.00 | $1,500.00 |
| 0503 | SECURITY SYSTEM, DVR | 1 | $8,752.07 | $8,752.07 |
| 0503 | SECURITY SYSTEM, DVR | 1 | $1,250.00 | $1,250.00 |
| 0503 | SECURITY SYSTEM, DVR | 1 | $1,250.00 | $1,250.00 |
| 0503 | SECURITY SYSTEM, DVR | 1 | $1,250.00 | $1,250.00 |
| 0503 | SECURITY SYSTEM, DVR | 1 | $1,250.00 | $1,250.00 |
| 0503 | SECURITY SYSTEM, DVR | 1 | $1,250.00 | $1,250.00 |
| 0576 | SECURITY SYSTEM, DVR | 1 | $1,250.00 | $1,250.00 |
| 0576 | SECURITY SYSTEM, DVR | 1 | $1,250.00 | $1,250.00 |
| 0510 | SECURITY SYSTEM, LOW-END | 1 | $1,700.00 | $1,700.00 |
| 0210 | SEED DRILL, NOT-TILL, TOWED | 1 | $15,615.00 | $15,615.00 |
| 0503 | SERVER, TIME, NETWORK | 1 | $4,800.00 | $4,800.00 |
| 0576 | SERVING LINE, STEAM TABLE, 5-HOLE, 2 COOLERS | 1 | $4,400.00 | $4,400.00 |
| 0570 | SERVING LINE, STEAM TABLE, 8-HOLE | 1 | $5,000.00 | $5,000.00 |
| 0497 | SHELF UNIT, ADJUSTABLE | 1 | $275.00 | $275.00 |
| 0499 | SHELF UNIT, ADJUSTABLE | 2 | $275.00 | $550.00 |
| 0503 | SHELF UNIT, ADJUSTABLE | 9 | $275.00 | $2,475.00 |
| 0540 | SHELF UNIT, ADJUSTABLE | 1 | $275.00 | $275.00 |
| 0545 | SHELF UNIT, ADJUSTABLE | 1 | $275.00 | $275.00 |
| 0545 | SHELF UNIT, ADJUSTABLE | 1 | $275.00 | $275.00 |
| 0545 | SHELF UNIT, ADJUSTABLE | 5 | $275.00 | $1,375.00 |
| 0545 | SHELF UNIT, ADJUSTABLE | 1 | $275.00 | $275.00 |
| 0545 | SHELF UNIT, ADJUSTABLE | 1 | $275.00 | $275.00 |
| 0560 | SHELF UNIT, ADJUSTABLE | 3 | $275.00 | $825.00 |
| 0560 | SHELF UNIT, ADJUSTABLE | 14 | $275.00 | $3,850.00 |
| 0560 | SHELF UNIT, ADJUSTABLE | 8 | $275.00 | $2,200.00 |
| 0560 | SHELF UNIT, ADJUSTABLE | 1 | $275.00 | $275.00 |
| 0576 | SHELF UNIT, ADJUSTABLE | 1 | $275.00 | $275.00 |
| 0576 | SHELF UNIT, ADJUSTABLE | 1 | $275.00 | $275.00 |

| Department No. | Description | Qty. | Unit Cost | Total Cost |
|---|---|---|---|---|
| 0576 | SHELF UNIT, ADJUSTABLE | 1 | $275.00 | $275.00 |
| 0576 | SHELF UNIT, ADJUSTABLE | 3 | $275.00 | $825.00 |
| 0576 | SHELF UNIT, ADJUSTABLE | 6 | $275.00 | $1,650.00 |
| 0576 | SHELF UNIT, ADJUSTABLE | 5 | $275.00 | $1,375.00 |
| 0576 | SHELF UNIT, ADJUSTABLE | 1 | $275.00 | $275.00 |
| 0576 | SHELF UNIT, ADJUSTABLE | 2 | $275.00 | $550.00 |
| 0454 | SHELF, CORNER | 1 | $150.00 | $150.00 |
| 0560 | SHELF, CORNER | 1 | $150.00 | $150.00 |
| 0560 | SHELF, CORNER | 1 | $150.00 | $150.00 |
| 0560 | SHELF, CORNER | 1 | $150.00 | $150.00 |
| 0560 | SHELVING UNIT, SPACESAVER | 1 | $5,000.00 | $5,000.00 |
| 0492 | SHELVING, 4 SHELVES, MOBILE | 11 | $425.00 | $4,675.00 |
| 0540 | SHELVING, 4 SHELVES, MOBILE | 1 | $425.00 | $425.00 |
| 0210 | SHELVING, INDUSTRIAL | 2 | $185.00 | $370.00 |
| 0403 | SHELVING, INDUSTRIAL | 2 | $185.00 | $370.00 |
| 0492 | SHELVING, INDUSTRIAL | 1 | $185.00 | $185.00 |
| 0509 | SHELVING, INDUSTRIAL | 14 | $185.00 | $2,590.00 |
| 0540 | SHELVING, INDUSTRIAL | 11 | $185.00 | $2,035.00 |
| 0540 | SHELVING, INDUSTRIAL | 3 | $185.00 | $555.00 |
| 0540 | SHELVING, INDUSTRIAL | 11 | $185.00 | $2,035.00 |
| 0545 | SHELVING, INDUSTRIAL | 3 | $185.00 | $555.00 |
| 0553 | SHELVING, INDUSTRIAL | 4 | $185.00 | $740.00 |
| 0570 | SHELVING, INDUSTRIAL | 2 | $185.00 | $370.00 |
| 0454 | SHELVING, METAL ADJUSTABLE 12' | 1 | $160.00 | $160.00 |
| 0210 | SHELVING, METAL, ADJUSTABLE, 6' | 1 | $85.00 | $85.00 |
| 0403 | SHELVING, METAL, ADJUSTABLE, 6' | 3 | $85.00 | $255.00 |
| 0403 | SHELVING, METAL, ADJUSTABLE, 6' | 2 | $85.00 | $170.00 |
| 0403 | SHELVING, METAL, ADJUSTABLE, 6' | 2 | $85.00 | $170.00 |
| 0404 | SHELVING, METAL, ADJUSTABLE, 6' | 3 | $85.00 | $255.00 |
| 0404 | SHELVING, METAL, ADJUSTABLE, 6' | 3 | $85.00 | $255.00 |
| 0429 | SHELVING, METAL, ADJUSTABLE, 6' | 1 | $85.00 | $85.00 |
| 0438 | SHELVING, METAL, ADJUSTABLE, 6' | 6 | $85.00 | $510.00 |
| 0450 | SHELVING, METAL, ADJUSTABLE, 6' | 3 | $85.00 | $255.00 |
| 0452 | SHELVING, METAL, ADJUSTABLE, 6' | 1 | $85.00 | $85.00 |
| 0492 | SHELVING, METAL, ADJUSTABLE, 6' | 5 | $85.00 | $425.00 |
| 0497 | SHELVING, METAL, ADJUSTABLE, 6' | 3 | $85.00 | $255.00 |
| 0499 | SHELVING, METAL, ADJUSTABLE, 6' | 1 | $85.00 | $85.00 |
| 0503 | SHELVING, METAL, ADJUSTABLE, 6' | 8 | $85.00 | $680.00 |
| 0503 | SHELVING, METAL, ADJUSTABLE, 6' | 2 | $85.00 | $170.00 |
| 0503 | SHELVING, METAL, ADJUSTABLE, 6' | 4 | $85.00 | $340.00 |
| 0509 | SHELVING, METAL, ADJUSTABLE, 6' | 1 | $85.00 | $85.00 |
| 0509 | SHELVING, METAL, ADJUSTABLE, 6' | 4 | $85.00 | $340.00 |
| 0509 | SHELVING, METAL, ADJUSTABLE, 6' | 3 | $85.00 | $255.00 |
| 0509 | SHELVING, METAL, ADJUSTABLE, 6' | 2 | $85.00 | $170.00 |
| 0509 | SHELVING, METAL, ADJUSTABLE, 6' | 1 | $85.00 | $85.00 |
| 0509 | SHELVING, METAL, ADJUSTABLE, 6' | 1 | $85.00 | $85.00 |
| 0509 | SHELVING, METAL, ADJUSTABLE, 6' | 1 | $85.00 | $85.00 |
| 0510 | SHELVING, METAL, ADJUSTABLE, 6' | 4 | $85.00 | $340.00 |
| 0540 | SHELVING, METAL, ADJUSTABLE, 6' | 2 | $85.00 | $170.00 |
| 0540 | SHELVING, METAL, ADJUSTABLE, 6' | 1 | $85.00 | $85.00 |
| 0540 | SHELVING, METAL, ADJUSTABLE, 6' | 5 | $85.00 | $425.00 |
| 0540 | SHELVING, METAL, ADJUSTABLE, 6' | 1 | $85.00 | $85.00 |
| 0540 | SHELVING, METAL, ADJUSTABLE, 6' | 4 | $85.00 | $340.00 |
| 0540 | SHELVING, METAL, ADJUSTABLE, 6' | 2 | $85.00 | $170.00 |
| 0540 | SHELVING, METAL, ADJUSTABLE, 6' | 1 | $85.00 | $85.00 |
| 0541 | SHELVING, METAL, ADJUSTABLE, 6' | 1 | $85.00 | $85.00 |
| 0541 | SHELVING, METAL, ADJUSTABLE, 6' | 1 | $85.00 | $85.00 |
| 0541 | SHELVING, METAL, ADJUSTABLE, 6' | 5 | $85.00 | $425.00 |
| 0541 | SHELVING, METAL, ADJUSTABLE, 6' | 2 | $85.00 | $170.00 |
| 0541 | SHELVING, METAL, ADJUSTABLE, 6' | 3 | $85.00 | $255.00 |

| Department No. | Description | Qty. | Unit Cost | Total Cost |
|---|---|---|---|---|
| 0545 | SHELVING, METAL, ADJUSTABLE, 6' | 2 | $85.00 | $170.00 |
| 0545 | SHELVING, METAL, ADJUSTABLE, 6' | 1 | $85.00 | $85.00 |
| 0545 | SHELVING, METAL, ADJUSTABLE, 6' | 2 | $85.00 | $170.00 |
| 0553 | SHELVING, METAL, ADJUSTABLE, 6' | 1 | $85.00 | $85.00 |
| 0554 | SHELVING, METAL, ADJUSTABLE, 6' | 1 | $85.00 | $85.00 |
| 0554 | SHELVING, METAL, ADJUSTABLE, 6' | 2 | $85.00 | $170.00 |
| 0560 | SHELVING, METAL, ADJUSTABLE, 6' | 2 | $85.00 | $170.00 |
| 0560 | SHELVING, METAL, ADJUSTABLE, 6' | 1 | $85.00 | $85.00 |
| 0560 | SHELVING, METAL, ADJUSTABLE, 6' | 1 | $85.00 | $85.00 |
| 0560 | SHELVING, METAL, ADJUSTABLE, 6' | 2 | $85.00 | $170.00 |
| 0560 | SHELVING, METAL, ADJUSTABLE, 6' | 1 | $85.00 | $85.00 |
| 0560 | SHELVING, METAL, ADJUSTABLE, 6' | 2 | $85.00 | $170.00 |
| 0560 | SHELVING, METAL, ADJUSTABLE, 6' | 2 | $85.00 | $170.00 |
| 0560 | SHELVING, METAL, ADJUSTABLE, 6' | 1 | $85.00 | $85.00 |
| 0560 | SHELVING, METAL, ADJUSTABLE, 6' | 4 | $85.00 | $340.00 |
| 0560 | SHELVING, METAL, ADJUSTABLE, 6' | 1 | $85.00 | $85.00 |
| 0560 | SHELVING, METAL, ADJUSTABLE, 6' | 3 | $85.00 | $255.00 |
| 0560 | SHELVING, METAL, ADJUSTABLE, 6' | 1 | $85.00 | $85.00 |
| 0560 | SHELVING, METAL, ADJUSTABLE, 6' | 1 | $85.00 | $85.00 |
| 0560 | SHELVING, METAL, ADJUSTABLE, 6' | 2 | $85.00 | $170.00 |
| 0570 | SHELVING, METAL, ADJUSTABLE, 6' | 15 | $85.00 | $1,275.00 |
| 0570 | SHELVING, METAL, ADJUSTABLE, 6' | 6 | $85.00 | $510.00 |
| 0570 | SHELVING, METAL, ADJUSTABLE, 6' | 2 | $85.00 | $170.00 |
| 0570 | SHELVING, METAL, ADJUSTABLE, 6' | 1 | $85.00 | $85.00 |
| 0570 | SHELVING, METAL, ADJUSTABLE, 6' | 1 | $85.00 | $85.00 |
| 0570 | SHELVING, METAL, ADJUSTABLE, 6' | 1 | $85.00 | $85.00 |
| 0570 | SHELVING, METAL, ADJUSTABLE, 6' | 5 | $85.00 | $425.00 |
| 0570 | SHELVING, METAL, ADJUSTABLE, 6' | 2 | $85.00 | $170.00 |
| 0570 | SHELVING, METAL, ADJUSTABLE, 6' | 1 | $85.00 | $85.00 |
| 0570 | SHELVING, METAL, ADJUSTABLE, 6' | 4 | $85.00 | $340.00 |
| 0570 | SHELVING, METAL, ADJUSTABLE, 6' | 1 | $85.00 | $85.00 |
| 0570 | SHELVING, METAL, ADJUSTABLE, 6' | 4 | $85.00 | $340.00 |
| 0570 | SHELVING, METAL, ADJUSTABLE, 6' | 2 | $85.00 | $170.00 |
| 0570 | SHELVING, METAL, ADJUSTABLE, 6' | 2 | $85.00 | $170.00 |
| 0576 | SHELVING, METAL, ADJUSTABLE, 6' | 2 | $85.00 | $170.00 |
| 0576 | SHELVING, METAL, ADJUSTABLE, 6' | 1 | $85.00 | $85.00 |
| 0576 | SHELVING, METAL, ADJUSTABLE, 6' | 1 | $85.00 | $85.00 |
| 0576 | SHELVING, METAL, ADJUSTABLE, 6' | 1 | $85.00 | $85.00 |
| 0576 | SHELVING, METAL, ADJUSTABLE, 6' | 4 | $85.00 | $340.00 |
| 0576 | SHELVING, METAL, ADJUSTABLE, 6' | 5 | $85.00 | $425.00 |
| 0576 | SHELVING, METAL, ADJUSTABLE, 6' | 1 | $85.00 | $85.00 |
| 0576 | SHELVING, METAL, ADJUSTABLE, 6' | 1 | $85.00 | $85.00 |
| 0576 | SHELVING, METAL, ADJUSTABLE, 6' | 3 | $85.00 | $255.00 |
| 0576 | SHELVING, METAL, ADJUSTABLE, 6' | 2 | $85.00 | $170.00 |
| 0576 | SHELVING, METAL, ADJUSTABLE, 6' | 2 | $85.00 | $170.00 |
| 0576 | SHELVING, METAL, ADJUSTABLE, 6' | 1 | $85.00 | $85.00 |
| 0576 | SHELVING, METAL, ADJUSTABLE, 6' | 1 | $85.00 | $85.00 |
| 0576 | SHELVING, METAL, ADJUSTABLE, 6' | 3 | $85.00 | $255.00 |
| 0576 | SHELVING, METAL, ADJUSTABLE, 6' | 10 | $85.00 | $850.00 |
| 0576 | SHELVING, METAL, ADJUSTABLE, 6' | 1 | $85.00 | $85.00 |
| 0576 | SHELVING, METAL, ADJUSTABLE, 6' | 1 | $85.00 | $85.00 |
| 0576 | SHELVING, METAL, ADJUSTABLE, 6' | 1 | $85.00 | $85.00 |
| 0576 | SHELVING, METAL, ADJUSTABLE, 6' | 1 | $85.00 | $85.00 |
| 0576 | SHELVING, METAL, ADJUSTABLE, 6' | 2 | $85.00 | $170.00 |
| 0581 | SHELVING, METAL, ADJUSTABLE, 6' | 2 | $85.00 | $170.00 |
| 0581 | SHELVING, METAL, ADJUSTABLE, 6' | 6 | $85.00 | $510.00 |
| 0630 | SHELVING, METAL, ADJUSTABLE, 6' | 5 | $85.00 | $425.00 |
| 0630 | SHELVING, METAL, ADJUSTABLE, 6' | 1 | $85.00 | $85.00 |
| 0630 | SHELVING, METAL, ADJUSTABLE, 6' | 2 | $85.00 | $170.00 |
| 0630 | SHELVING, METAL, ADJUSTABLE, 6' | 1 | $85.00 | $85.00 |

| Department No. | Description | Qty. | Unit Cost | Total Cost |
|---|---|---|---|---|
| 0882 | SHELVING, METAL, ADJUSTABLE, 6' | 2 | $85.00 | $170.00 |
| 0882 | SHELVING, METAL, ADJUSTABLE, 6' | 1 | $85.00 | $85.00 |
| 0882 | SHELVING, METAL, ADJUSTABLE, 6' | 3 | $85.00 | $255.00 |
| 0882 | SHELVING, METAL, ADJUSTABLE, 6' | 16 | $85.00 | $1,360.00 |
| 0882 | SHELVING, METAL, ADJUSTABLE, 6' | 2 | $85.00 | $170.00 |
| 3101 | SHELVING, METAL, ADJUSTABLE, 6' | 2 | $85.00 | $170.00 |
| 3106 | SHELVING, METAL, ADJUSTABLE, 6' | 3 | $85.00 | $255.00 |
| 3106 | SHELVING, METAL, ADJUSTABLE, 6' | 2 | $85.00 | $170.00 |
| 3107 | SHELVING, METAL, ADJUSTABLE, 6' | 5 | $85.00 | $425.00 |
| 0210 | SHELVING, METAL, ADJUSTABLE, 8' | 1 | $120.00 | $120.00 |
| 0210 | SHELVING, METAL, ADJUSTABLE, 8' | 2 | $120.00 | $240.00 |
| 0404 | SHELVING, METAL, ADJUSTABLE, 8' | 7 | $120.00 | $840.00 |
| 0404 | SHELVING, METAL, ADJUSTABLE, 8' | 6 | $120.00 | $720.00 |
| 0499 | SHELVING, METAL, ADJUSTABLE, 8' | 3 | $120.00 | $360.00 |
| 0509 | SHELVING, METAL, ADJUSTABLE, 8' | 3 | $120.00 | $360.00 |
| 0509 | SHELVING, METAL, ADJUSTABLE, 8' | 2 | $120.00 | $240.00 |
| 0509 | SHELVING, METAL, ADJUSTABLE, 8' | 2 | $120.00 | $240.00 |
| 0554 | SHELVING, METAL, ADJUSTABLE, 8' | 1 | $120.00 | $120.00 |
| 0554 | SHELVING, METAL, ADJUSTABLE, 8' | 2 | $120.00 | $240.00 |
| 0560 | SHELVING, METAL, ADJUSTABLE, 8' | 1 | $120.00 | $120.00 |
| 0560 | SHELVING, METAL, ADJUSTABLE, 8' | 8 | $120.00 | $960.00 |
| 0560 | SHELVING, METAL, ADJUSTABLE, 8' | 5 | $120.00 | $600.00 |
| 0570 | SHELVING, METAL, ADJUSTABLE, 8' | 2 | $120.00 | $240.00 |
| 0576 | SHELVING, METAL, ADJUSTABLE, 8' | 1 | $120.00 | $120.00 |
| 0576 | SHELVING, METAL, ADJUSTABLE, 8' | 3 | $120.00 | $360.00 |
| 0576 | SHELVING, METAL, ADJUSTABLE, 8' | 7 | $120.00 | $840.00 |
| 0576 | SHELVING, METAL, ADJUSTABLE, 8' | 6 | $120.00 | $720.00 |
| 0576 | SHELVING, METAL, ADJUSTABLE, 8' | 1 | $120.00 | $120.00 |
| 0576 | SHELVING, METAL, ADJUSTABLE, 8' | 1 | $120.00 | $120.00 |
| 0576 | SHELVING, METAL, ADJUSTABLE, 8' | 4 | $120.00 | $480.00 |
| 0576 | SHELVING, METAL, ADJUSTABLE, 8' | 1 | $120.00 | $120.00 |
| 0576 | SHELVING, METAL, ADJUSTABLE, 8' | 5 | $120.00 | $600.00 |
| 0576 | SHELVING, METAL, ADJUSTABLE, 8' | 1 | $120.00 | $120.00 |
| 0576 | SHELVING, METAL, ADJUSTABLE, 8' | 7 | $120.00 | $840.00 |
| 0576 | SHELVING, METAL, ADJUSTABLE, 8' | 1 | $120.00 | $120.00 |
| 0576 | SHELVING, METAL, ADJUSTABLE, 8' | 2 | $120.00 | $240.00 |
| 0576 | SHELVING, METAL, ADJUSTABLE, 8' | 2 | $120.00 | $240.00 |
| 0576 | SHELVING, METAL, ADJUSTABLE, 8' | 1 | $120.00 | $120.00 |
| 0576 | SHELVING, METAL, ADJUSTABLE, 8' | 4 | $120.00 | $480.00 |
| 3106 | SHELVING, METAL, ADJUSTABLE, 8' | 1 | $120.00 | $120.00 |
| 0551 | SHOTGUN | 1 | $653.43 | $653.43 |
| 0551 | SHOTGUN | 1 | $653.43 | $653.43 |
| 0551 | SHOTGUN | 1 | $490.30 | $490.30 |
| 0551 | SHOTGUN | 1 | $490.30 | $490.30 |
| 0554 | SHOTGUN | 1 | $579.99 | $579.99 |
| 0554 | SHOTGUN | 1 | $579.99 | $579.99 |
| 0554 | SHOTGUN | 1 | $579.99 | $579.99 |
| 0560 | SHOTGUN | 1 | $579.99 | $579.99 |
| 0560 | SHOTGUN | 1 | $579.99 | $579.99 |
| 0560 | SHOTGUN | 1 | $579.99 | $579.99 |
| 0570 | SHOTGUN, TACTICAL | 1 | $522.50 | $522.50 |
| 0570 | SHOTGUN, TACTICAL | 1 | $522.50 | $522.50 |
| 0570 | SHOTGUN, TACTICAL | 1 | $522.50 | $522.50 |
| 0570 | SHOTGUN, TACTICAL | 1 | $522.50 | $522.50 |
| 0570 | SHOTGUN, TACTICAL | 1 | $522.50 | $522.50 |
| 0570 | SHOTGUN, TACTICAL | 1 | $522.50 | $522.50 |
| 0570 | SHOTGUN, TACTICAL | 1 | $522.50 | $522.50 |
| 0570 | SHOTGUN, TACTICAL | 1 | $522.50 | $522.50 |
| 0581 | SHOWER, DECONTAMINATION | 11 | $2,530.00 | $27,830.00 |
| 0542 | SHOWER, DECONTAMINATION, MULTIPLE PERSON | 1 | $8,391.60 | $8,391.60 |

**Williamson County Asset Inventory Report** **2025**

| Department No. | Description | Qty. | Unit Cost | Total Cost |
|---|---|---|---|---|
| 0542 | SHOWER, DECONTAMINATION, MULTIPLE PERSON | 1 | $8,391.60 | $8,391.60 |
| 0581 | SHOWER, DECONTAMINATION, MULTIPLE PERSON | 4 | $4,040.00 | $16,160.00 |
| 0210 | SHREDDER, PAPER, DESK TOP | 1 | $150.00 | $150.00 |
| 0210 | SHREDDER, PAPER, DESK TOP | 1 | $150.00 | $150.00 |
| 0213 | SHREDDER, PAPER, DESK TOP | 1 | $150.00 | $150.00 |
| 0403 | SHREDDER, PAPER, DESK TOP | 1 | $150.00 | $150.00 |
| 0436 | SHREDDER, PAPER, DESK TOP | 1 | $150.00 | $150.00 |
| 0437 | SHREDDER, PAPER, DESK TOP | 1 | $150.00 | $150.00 |
| 0499 | SHREDDER, PAPER, DESK TOP | 1 | $150.00 | $150.00 |
| 0499 | SHREDDER, PAPER, DESK TOP | 1 | $150.00 | $150.00 |
| 0540 | SHREDDER, PAPER, DESK TOP | 1 | $150.00 | $150.00 |
| 0540 | SHREDDER, PAPER, DESK TOP | 1 | $150.00 | $150.00 |
| 0540 | SHREDDER, PAPER, DESK TOP | 1 | $150.00 | $150.00 |
| 0540 | SHREDDER, PAPER, DESK TOP | 1 | $150.00 | $150.00 |
| 0540 | SHREDDER, PAPER, DESK TOP | 1 | $150.00 | $150.00 |
| 0553 | SHREDDER, PAPER, DESK TOP | 1 | $150.00 | $150.00 |
| 0560 | SHREDDER, PAPER, DESK TOP | 1 | $150.00 | $150.00 |
| 0560 | SHREDDER, PAPER, DESK TOP | 1 | $150.00 | $150.00 |
| 0560 | SHREDDER, PAPER, DESK TOP | 1 | $150.00 | $150.00 |
| 0560 | SHREDDER, PAPER, DESK TOP | 1 | $150.00 | $150.00 |
| 0560 | SHREDDER, PAPER, DESK TOP | 1 | $150.00 | $150.00 |
| 0570 | SHREDDER, PAPER, DESK TOP | 1 | $150.00 | $150.00 |
| 0570 | SHREDDER, PAPER, DESK TOP | 1 | $150.00 | $150.00 |
| 0570 | SHREDDER, PAPER, DESK TOP | 1 | $150.00 | $150.00 |
| 0570 | SHREDDER, PAPER, DESK TOP | 1 | $150.00 | $150.00 |
| 0576 | SHREDDER, PAPER, DESK TOP | 1 | $150.00 | $150.00 |
| 0576 | SHREDDER, PAPER, DESK TOP | 1 | $150.00 | $150.00 |
| 0576 | SHREDDER, PAPER, DESK TOP | 1 | $150.00 | $150.00 |
| 0576 | SHREDDER, PAPER, DESK TOP | 1 | $150.00 | $150.00 |
| 0581 | SHREDDER, PAPER, DESK TOP | 1 | $150.00 | $150.00 |
| 0583 | SHREDDER, PAPER, DESK TOP | 1 | $150.00 | $150.00 |
| 3106 | SHREDDER, PAPER, DESK TOP | 1 | $150.00 | $150.00 |
| 0210 | SHREDDER, PAPER, FLOOR MODEL | 1 | $475.00 | $475.00 |
| 0210 | SHREDDER, PAPER, FLOOR MODEL | 1 | $475.00 | $475.00 |
| 0214 | SHREDDER, PAPER, FLOOR MODEL | 1 | $475.00 | $475.00 |
| 0215 | SHREDDER, PAPER, FLOOR MODEL | 1 | $475.00 | $475.00 |
| 0215 | SHREDDER, PAPER, FLOOR MODEL | 1 | $475.00 | $475.00 |
| 0400 | SHREDDER, PAPER, FLOOR MODEL | 1 | $475.00 | $475.00 |
| 0400 | SHREDDER, PAPER, FLOOR MODEL | 1 | $475.00 | $475.00 |
| 0400 | SHREDDER, PAPER, FLOOR MODEL | 1 | $475.00 | $475.00 |
| 0403 | SHREDDER, PAPER, FLOOR MODEL | 1 | $475.00 | $475.00 |
| 0436 | SHREDDER, PAPER, FLOOR MODEL | 1 | $475.00 | $475.00 |
| 0438 | SHREDDER, PAPER, FLOOR MODEL | 1 | $475.00 | $475.00 |
| 0440 | SHREDDER, PAPER, FLOOR MODEL | 1 | $475.00 | $475.00 |
| 0441 | SHREDDER, PAPER, FLOOR MODEL | 1 | $475.00 | $475.00 |
| 0450 | SHREDDER, PAPER, FLOOR MODEL | 1 | $475.00 | $475.00 |
| 0450 | SHREDDER, PAPER, FLOOR MODEL | 1 | $475.00 | $475.00 |
| 0451 | SHREDDER, PAPER, FLOOR MODEL | 1 | $475.00 | $475.00 |
| 0451 | SHREDDER, PAPER, FLOOR MODEL | 1 | $475.00 | $475.00 |
| 0451 | SHREDDER, PAPER, FLOOR MODEL | 1 | $475.00 | $475.00 |
| 0454 | SHREDDER, PAPER, FLOOR MODEL | 1 | $475.00 | $475.00 |
| 0475 | SHREDDER, PAPER, FLOOR MODEL | 1 | $475.00 | $475.00 |
| 0475 | SHREDDER, PAPER, FLOOR MODEL | 1 | $475.00 | $475.00 |
| 0492 | SHREDDER, PAPER, FLOOR MODEL | 1 | $475.00 | $475.00 |
| 0495 | SHREDDER, PAPER, FLOOR MODEL | 1 | $475.00 | $475.00 |
| 0497 | SHREDDER, PAPER, FLOOR MODEL | 1 | $475.00 | $475.00 |
| 0499 | SHREDDER, PAPER, FLOOR MODEL | 1 | $475.00 | $475.00 |
| 0503 | SHREDDER, PAPER, FLOOR MODEL | 1 | $475.00 | $475.00 |
| 0509 | SHREDDER, PAPER, FLOOR MODEL | 1 | $475.00 | $475.00 |
| 0509 | SHREDDER, PAPER, FLOOR MODEL | 1 | $475.00 | $475.00 |

| Department No. | Description | Qty. | Unit Cost | Total Cost |
|---|---|---|---|---|
| 0509 | SHREDDER, PAPER, FLOOR MODEL | 1 | $475.00 | $475.00 |
| 0540 | SHREDDER, PAPER, FLOOR MODEL | 1 | $475.00 | $475.00 |
| 0540 | SHREDDER, PAPER, FLOOR MODEL | 1 | $475.00 | $475.00 |
| 0540 | SHREDDER, PAPER, FLOOR MODEL | 1 | $475.00 | $475.00 |
| 0540 | SHREDDER, PAPER, FLOOR MODEL | 1 | $475.00 | $475.00 |
| 0545 | SHREDDER, PAPER, FLOOR MODEL | 1 | $475.00 | $475.00 |
| 0551 | SHREDDER, PAPER, FLOOR MODEL | 1 | $475.00 | $475.00 |
| 0551 | SHREDDER, PAPER, FLOOR MODEL | 1 | $475.00 | $475.00 |
| 0552 | SHREDDER, PAPER, FLOOR MODEL | 1 | $475.00 | $475.00 |
| 0552 | SHREDDER, PAPER, FLOOR MODEL | 1 | $475.00 | $475.00 |
| 0554 | SHREDDER, PAPER, FLOOR MODEL | 1 | $475.00 | $475.00 |
| 0560 | SHREDDER, PAPER, FLOOR MODEL | 1 | $475.00 | $475.00 |
| 0560 | SHREDDER, PAPER, FLOOR MODEL | 1 | $475.00 | $475.00 |
| 0560 | SHREDDER, PAPER, FLOOR MODEL | 1 | $475.00 | $475.00 |
| 0560 | SHREDDER, PAPER, FLOOR MODEL | 1 | $475.00 | $475.00 |
| 0560 | SHREDDER, PAPER, FLOOR MODEL | 1 | $475.00 | $475.00 |
| 0570 | SHREDDER, PAPER, FLOOR MODEL | 1 | $475.00 | $475.00 |
| 0570 | SHREDDER, PAPER, FLOOR MODEL | 1 | $475.00 | $475.00 |
| 0570 | SHREDDER, PAPER, FLOOR MODEL | 1 | $475.00 | $475.00 |
| 0570 | SHREDDER, PAPER, FLOOR MODEL | 1 | $475.00 | $475.00 |
| 0570 | SHREDDER, PAPER, FLOOR MODEL | 1 | $475.00 | $475.00 |
| 0570 | SHREDDER, PAPER, FLOOR MODEL | 1 | $475.00 | $475.00 |
| 0570 | SHREDDER, PAPER, FLOOR MODEL | 1 | $475.00 | $475.00 |
| 0576 | SHREDDER, PAPER, FLOOR MODEL | 1 | $475.00 | $475.00 |
| 0576 | SHREDDER, PAPER, FLOOR MODEL | 1 | $475.00 | $475.00 |
| 0576 | SHREDDER, PAPER, FLOOR MODEL | 1 | $475.00 | $475.00 |
| 0576 | SHREDDER, PAPER, FLOOR MODEL | 1 | $475.00 | $475.00 |
| 0576 | SHREDDER, PAPER, FLOOR MODEL | 1 | $475.00 | $475.00 |
| 0576 | SHREDDER, PAPER, FLOOR MODEL | 1 | $475.00 | $475.00 |
| 0581 | SHREDDER, PAPER, FLOOR MODEL | 1 | $475.00 | $475.00 |
| 0587 | SHREDDER, PAPER, FLOOR MODEL | 1 | $475.00 | $475.00 |
| 0591 | SHREDDER, PAPER, FLOOR MODEL | 1 | $475.00 | $475.00 |
| 0630 | SHREDDER, PAPER, FLOOR MODEL | 1 | $475.00 | $475.00 |
| 0630 | SHREDDER, PAPER, FLOOR MODEL | 1 | $475.00 | $475.00 |
| 0400 | SHREDDER, PAPER, FLOOR MODEL, CROSS/STRIP-CUT | 1 | $2,231.00 | $2,231.00 |
| 0403 | SHREDDER, PAPER, FLOOR MODEL, CROSS/STRIP-CUT | 1 | $1,454.95 | $1,454.95 |
| 0405 | SHREDDER, PAPER, FLOOR MODEL, CROSS/STRIP-CUT | 1 | $800.00 | $800.00 |
| 0452 | SHREDDER, PAPER, FLOOR MODEL, CROSS/STRIP-CUT | 1 | $1,150.00 | $1,150.00 |
| 0453 | SHREDDER, PAPER, FLOOR MODEL, CROSS/STRIP-CUT | 1 | $1,450.00 | $1,450.00 |
| 0453 | SHREDDER, PAPER, FLOOR MODEL, CROSS/STRIP-CUT | 1 | $1,933.00 | $1,933.00 |
| 0475 | SHREDDER, PAPER, FLOOR MODEL, CROSS/STRIP-CUT | 1 | $1,450.00 | $1,450.00 |
| 0475 | SHREDDER, PAPER, FLOOR MODEL, CROSS/STRIP-CUT | 1 | $691.19 | $691.19 |
| 0494 | SHREDDER, PAPER, FLOOR MODEL, CROSS/STRIP-CUT | 1 | $1,150.00 | $1,150.00 |
| 0495 | SHREDDER, PAPER, FLOOR MODEL, CROSS/STRIP-CUT | 1 | $1,150.00 | $1,150.00 |
| 0509 | SHREDDER, PAPER, FLOOR MODEL, CROSS/STRIP-CUT | 1 | $725.06 | $725.06 |
| 0540 | SHREDDER, PAPER, FLOOR MODEL, CROSS/STRIP-CUT | 1 | $1,150.00 | $1,150.00 |
| 0541 | SHREDDER, PAPER, FLOOR MODEL, CROSS/STRIP-CUT | 1 | $1,450.00 | $1,450.00 |
| 0553 | SHREDDER, PAPER, FLOOR MODEL, CROSS/STRIP-CUT | 1 | $806.59 | $806.59 |
| 0553 | SHREDDER, PAPER, FLOOR MODEL, CROSS/STRIP-CUT | 1 | $1,769.99 | $1,769.99 |
| 0560 | SHREDDER, PAPER, FLOOR MODEL, CROSS/STRIP-CUT | 1 | $2,207.99 | $2,207.99 |
| 0560 | SHREDDER, PAPER, FLOOR MODEL, CROSS/STRIP-CUT | 1 | $734.23 | $734.23 |
| 0560 | SHREDDER, PAPER, FLOOR MODEL, CROSS/STRIP-CUT | 1 | $1,150.00 | $1,150.00 |
| 0560 | SHREDDER, PAPER, FLOOR MODEL, CROSS/STRIP-CUT | 1 | $2,231.00 | $2,231.00 |
| 0570 | SHREDDER, PAPER, FLOOR MODEL, CROSS/STRIP-CUT | 1 | $2,207.99 | $2,207.99 |
| 0570 | SHREDDER, PAPER, FLOOR MODEL, CROSS/STRIP-CUT | 1 | $514.58 | $514.58 |
| 0576 | SHREDDER, PAPER, FLOOR MODEL, CROSS/STRIP-CUT | 1 | $1,450.00 | $1,450.00 |
| 0630 | SHREDDER, PAPER, FLOOR MODEL, CROSS/STRIP-CUT | 1 | $1,450.00 | $1,450.00 |
| 0111 | SHREDDER, PAPER, FLOOR MODEL, CROSS/STRIP-CUT, H | 1 | $2,460.00 | $2,460.00 |
| 0475 | SHREDDER, PAPER, FLOOR MODEL, CROSS/STRIP-CUT, H | 1 | $2,105.00 | $2,105.00 |
| 0210 | SHREDDER, TOWED | 1 | $3,280.00 | $3,280.00 |

| Department No. | Description | Qty. | Unit Cost | Total Cost |
|---|---|---|---|---|
| 0210 | SHREDDER, TOWED | 1 | $3,280.00 | $3,280.00 |
| 0210 | SHREDDER, TOWED | 1 | $3,280.00 | $3,280.00 |
| 0560 | SHREDDER, TOWED | 1 | $3,280.00 | $3,280.00 |
| 3103 | SHREDDER, TOWED | 1 | $3,280.00 | $3,280.00 |
| 0492 | SHRINK-WRAP MACHINE | 1 | $5,995.00 | $5,995.00 |
| 0494 | SIGN, PEDESTAL | 2 | $150.00 | $300.00 |
| 0560 | SIGN, PEDESTAL | 2 | $150.00 | $300.00 |
| 0503 | SIGNAL BOOSTER, MULTI-CHANNEL, DIGITAL | 1 | $28,000.00 | $28,000.00 |
| 0503 | SIGNAL BOOSTER, MULTI-CHANNEL, DIGITAL | 1 | $28,000.00 | $28,000.00 |
| 0503 | SIGNAL BOOSTER, MULTI-CHANNEL, DIGITAL | 1 | $28,000.00 | $28,000.00 |
| 0540 | SIGNAL BOOSTER, MULTI-CHANNEL, DIGITAL | 1 | $28,000.00 | $28,000.00 |
| 0540 | SIMULATOR, AIRWAY MANAGEMENT | 1 | $1,370.00 | $1,370.00 |
| 0540 | SIMULATOR, AIRWAY MANAGEMENT | 1 | $1,370.00 | $1,370.00 |
| 0540 | SIMULATOR, AIRWAY MANAGEMENT | 1 | $1,370.00 | $1,370.00 |
| 0540 | SIMULATOR, AIRWAY MANAGEMENT | 1 | $1,370.00 | $1,370.00 |
| 0540 | SIMULATOR, BREATHING | 1 | $38,895.00 | $38,895.00 |
| 0560 | SIMULATOR, FIREARM TRAINING | 1 | $30,750.00 | $30,750.00 |
| 0560 | SIMULATOR, FIREARM TRAINING | 1 | $72,000.00 | $72,000.00 |
| 0540 | SIMULATOR, PERICARDIOCENTESIS | 1 | $1,185.55 | $1,185.55 |
| 0542 | SIMULATOR, ROLLOVER, TANKER TRUCK | 1 | $7,920.00 | $7,920.00 |
| 0540 | SIMULATOR, VITAL SIGNS | 1 | $11,373.80 | $11,373.80 |
| 0540 | SIMULATOR, VITAL SIGNS | 1 | $7,756.39 | $7,756.39 |
| 0882 | SINK, HANDWASHING, PORTABLE | 1 | $1,360.00 | $1,360.00 |
| 0503 | SITE CONTROLLER | 1 | $3,000.00 | $3,000.00 |
| 0503 | SITE CONTROLLER | 1 | $3,000.00 | $3,000.00 |
| 0560 | SKI MACHINE | 1 | $950.00 | $950.00 |
| 0540 | SKILLS TRAINER, AIRWAY MANAGEMENT | 1 | $2,200.00 | $2,200.00 |
| 0560 | SLED, WEIGHT | 1 | $195.00 | $195.00 |
| 0570 | SLICER, MEAT, MANUAL | 1 | $1,920.00 | $1,920.00 |
| 0576 | SLICER, MEAT, MANUAL | 1 | $1,920.00 | $1,920.00 |
| 0402 | SMARTBOARD/ ELECTRONIC WHITEBOARD | 1 | $2,000.00 | $2,000.00 |
| 0576 | SMARTBOARD/ ELECTRONIC WHITEBOARD | 1 | $2,000.00 | $2,000.00 |
| 0576 | SMARTBOARD/ ELECTRONIC WHITEBOARD | 1 | $2,000.00 | $2,000.00 |
| 0560 | SMOKER, BBQ, HIGH-END | 1 | $1,600.00 | $1,600.00 |
| 0509 | SNAKE, ELECTRIC (ROTO ROOTER) | 1 | $1,181.00 | $1,181.00 |
| 0509 | SNAKE, ELECTRIC (ROTO ROOTER) | 1 | $1,500.00 | $1,500.00 |
| 0509 | SNAKE, ELECTRIC (ROTO ROOTER) | 1 | $1,500.00 | $1,500.00 |
| 3103 | SNAKE, ELECTRIC (ROTO ROOTER) | 1 | $1,500.00 | $1,500.00 |
| 0400 | SOFA, LARGE | 1 | $910.00 | $910.00 |
| 0439 | SOFA, LARGE | 1 | $910.00 | $910.00 |
| 0452 | SOFA, LARGE | 1 | $910.00 | $910.00 |
| 0475 | SOFA, LARGE | 1 | $910.00 | $910.00 |
| 0499 | SOFA, LARGE | 1 | $910.00 | $910.00 |
| 0540 | SOFA, LARGE | 1 | $910.00 | $910.00 |
| 0540 | SOFA, LARGE | 1 | $910.00 | $910.00 |
| 0552 | SOFA, LARGE | 1 | $910.00 | $910.00 |
| 0554 | SOFA, LARGE | 1 | $910.00 | $910.00 |
| 0400 | SOFA, MEDIUM | 1 | $300.00 | $300.00 |
| 0440 | SOFA, MEDIUM | 1 | $300.00 | $300.00 |
| 0440 | SOFA, MEDIUM | 2 | $300.00 | $600.00 |
| 0440 | SOFA, MEDIUM | 1 | $300.00 | $300.00 |
| 0475 | SOFA, MEDIUM | 1 | $300.00 | $300.00 |
| 0475 | SOFA, MEDIUM | 2 | $300.00 | $600.00 |
| 0492 | SOFA, MEDIUM | 1 | $300.00 | $300.00 |
| 0551 | SOFA, MEDIUM | 1 | $300.00 | $300.00 |
| 0554 | SOFA, MEDIUM | 1 | $300.00 | $300.00 |
| 0554 | SOFA, MEDIUM | 1 | $300.00 | $300.00 |
| 0554 | SOFA, MEDIUM | 1 | $300.00 | $300.00 |
| 0554 | SOFA, MEDIUM | 1 | $300.00 | $300.00 |
| 0560 | SOFA, MEDIUM | 1 | $300.00 | $300.00 |

| Department No. | Description | Qty. | Unit Cost | Total Cost |
|---|---|---|---|---|
| 0560 | SOFA, MEDIUM | 1 | $300.00 | $300.00 |
| 0576 | SOFA, MEDIUM | 1 | $300.00 | $300.00 |
| 0581 | SOFA, MEDIUM | 1 | $300.00 | $300.00 |
| 0341 | SOFA, SMALL/MEDIUM | 1 | $250.00 | $250.00 |
| 0450 | SOFA, SMALL/MEDIUM | 1 | $250.00 | $250.00 |
| 0560 | SOFA, SMALL/MEDIUM | 1 | $250.00 | $250.00 |
| 0560 | SOFA, SMALL/MEDIUM | 1 | $250.00 | $250.00 |
| 0581 | SOFA, SMALL/MEDIUM | 1 | $250.00 | $250.00 |
| 0509 | SOLDERING IRON/ GUN | 1 | $38.00 | $38.00 |
| 0587 | SOLDERING/ DESOLDERING STATION | 1 | $5,026.31 | $5,026.31 |
| 0475 | SPEAKER SYSTEM, W/ MICROPHONE, PORTABLE | 2 | $175.00 | $350.00 |
| 0540 | SPEAKER TRIPOD | 4 | $350.00 | $1,400.00 |
| 0576 | SPEAKER TRIPOD | 4 | $350.00 | $1,400.00 |
| 3106 | SPEAKER, FLOOR MONITOR | 1 | $1,020.00 | $1,020.00 |
| 3106 | SPEAKER, FLOOR MONITOR | 1 | $1,020.00 | $1,020.00 |
| 0560 | SPEAKER, STEREO, SMALL | 1 | $350.00 | $350.00 |
| 0542 | SPECTROMETER, FTIR, CHEMICAL THREAT DETECTION | 1 | $75,000.00 | $75,000.00 |
| 0542 | SPECTRUM ANALYZER, RADIO | 1 | $4,056.00 | $4,056.00 |
| 3101 | SPLITTER, LOG | 1 | $1,450.00 | $1,450.00 |
| 3107 | SPLITTER, LOG | 1 | $1,450.00 | $1,450.00 |
| 0503 | SPLITTER/ COMBINER RADIO | 1 | $2,500.00 | $2,500.00 |
| 0503 | SPLITTER/ COMBINER RADIO | 1 | $2,500.00 | $2,500.00 |
| 0503 | SPLITTER/ COMBINER RADIO | 1 | $2,500.00 | $2,500.00 |
| 0503 | SPLITTER/ COMBINER RADIO | 1 | $2,500.00 | $2,500.00 |
| 0495 | SPORT UTILITY VEHICLE | 1 | $50,619.00 | $50,619.00 |
| 0495 | SPORT UTILITY VEHICLE | 1 | $51,269.00 | $51,269.00 |
| 0495 | SPORT UTILITY VEHICLE | 1 | $51,269.00 | $51,269.00 |
| 0495 | SPORT UTILITY VEHICLE | 1 | $53,336.00 | $53,336.00 |
| 0495 | SPORT UTILITY VEHICLE | 1 | $54,723.00 | $54,723.00 |
| 0495 | SPORT UTILITY VEHICLE | 1 | $52,599.76 | $52,599.76 |
| 0495 | SPORT UTILITY VEHICLE | 1 | $52,599.76 | $52,599.76 |
| 0495 | SPORT UTILITY VEHICLE | 1 | $45,666.71 | $45,666.71 |
| 0495 | SPORT UTILITY VEHICLE | 1 | $45,666.71 | $45,666.71 |
| 0495 | SPORT UTILITY VEHICLE | 1 | $45,666.71 | $45,666.71 |
| 0495 | SPORT UTILITY VEHICLE | 1 | $45,666.71 | $45,666.71 |
| 0495 | SPORT UTILITY VEHICLE | 1 | $45,666.71 | $45,666.71 |
| 0495 | SPORT UTILITY VEHICLE | 1 | $45,666.71 | $45,666.71 |
| 0495 | SPORT UTILITY VEHICLE | 1 | $26,471.00 | $26,471.00 |
| 0495 | SPORT UTILITY VEHICLE | 1 | $45,666.71 | $45,666.71 |
| 0495 | SPORT UTILITY VEHICLE | 1 | $45,666.71 | $45,666.71 |
| 0495 | SPORT UTILITY VEHICLE | 1 | $45,666.71 | $45,666.71 |
| 0495 | SPORT UTILITY VEHICLE | 1 | $45,666.71 | $45,666.71 |
| 0495 | SPORT UTILITY VEHICLE | 1 | $33,008.85 | $33,008.85 |
| 0495 | SPORT UTILITY VEHICLE | 1 | $41,547.48 | $41,547.48 |
| 0495 | SPORT UTILITY VEHICLE | 1 | $41,547.48 | $41,547.48 |
| 0495 | SPORT UTILITY VEHICLE | 1 | $49,923.30 | $49,923.30 |
| 0495 | SPORT UTILITY VEHICLE | 1 | $44,283.18 | $44,283.18 |
| 0495 | SPORT UTILITY VEHICLE | 1 | $44,512.22 | $44,512.22 |
| 0495 | SPORT UTILITY VEHICLE | 1 | $25,896.50 | $25,896.50 |
| 0495 | SPORT UTILITY VEHICLE | 1 | $29,097.00 | $29,097.00 |
| 0495 | SPORT UTILITY VEHICLE | 1 | $39,991.00 | $39,991.00 |
| 0495 | SPORT UTILITY VEHICLE | 1 | $40,391.00 | $40,391.00 |
| 0495 | SPORT UTILITY VEHICLE | 1 | $29,296.00 | $29,296.00 |
| 0495 | SPORT UTILITY VEHICLE | 1 | $39,972.85 | $39,972.85 |
| 0495 | SPORT UTILITY VEHICLE | 1 | $32,447.39 | $32,447.39 |
| 0495 | SPORT UTILITY VEHICLE | 1 | $46,481.39 | $46,481.39 |
| 0495 | SPORT UTILITY VEHICLE | 1 | $51,195.00 | $51,195.00 |
| 0495 | SPORT UTILITY VEHICLE | 1 | $54,817.00 | $54,817.00 |
| 0495 | SPORT UTILITY VEHICLE | 1 | $27,140.75 | $27,140.75 |
| 0495 | SPORT UTILITY VEHICLE | 1 | $36,685.00 | $36,685.00 |

| Department No. | Description | Qty. | Unit Cost | Total Cost |
|---|---|---|---|---|
| 0495 | SPORT UTILITY VEHICLE | 1 | $19,224.50 | $19,224.50 |
| 0495 | SPORT UTILITY VEHICLE | 1 | $33,095.00 | $33,095.00 |
| 0495 | SPORT UTILITY VEHICLE | 1 | $33,095.00 | $33,095.00 |
| 0495 | SPORT UTILITY VEHICLE | 1 | $33,095.00 | $33,095.00 |
| 0495 | SPORT UTILITY VEHICLE | 1 | $28,408.50 | $28,408.50 |
| 0495 | SPORT UTILITY VEHICLE | 1 | $33,322.25 | $33,322.25 |
| 0495 | SPORT UTILITY VEHICLE | 1 | $25,091.00 | $25,091.00 |
| 0495 | SPORT UTILITY VEHICLE | 1 | $26,045.50 | $26,045.50 |
| 0495 | SPORT UTILITY VEHICLE | 1 | $41,530.00 | $41,530.00 |
| 0495 | SPORT UTILITY VEHICLE | 1 | $53,797.00 | $53,797.00 |
| 0495 | SPORT UTILITY VEHICLE | 1 | $53,797.00 | $53,797.00 |
| 0495 | SPORT UTILITY VEHICLE | 1 | $29,186.00 | $29,186.00 |
| 0495 | SPORT UTILITY VEHICLE | 1 | $27,789.00 | $27,789.00 |
| 0495 | SPORT UTILITY VEHICLE | 1 | $31,899.85 | $31,899.85 |
| 0495 | SPORT UTILITY VEHICLE | 1 | $30,137.00 | $30,137.00 |
| 0495 | SPORT UTILITY VEHICLE | 1 | $42,661.61 | $42,661.61 |
| 0495 | SPORT UTILITY VEHICLE | 1 | $37,418.84 | $37,418.84 |
| 0495 | SPORT UTILITY VEHICLE | 1 | $37,418.84 | $37,418.84 |
| 0495 | SPORT UTILITY VEHICLE | 1 | $25,335.00 | $25,335.00 |
| 0495 | SPORT UTILITY VEHICLE | 1 | $25,135.00 | $25,135.00 |
| 0495 | SPORT UTILITY VEHICLE | 1 | $42,239.12 | $42,239.12 |
| 0495 | SPORT UTILITY VEHICLE | 1 | $30,264.50 | $30,264.50 |
| 0495 | SPORT UTILITY VEHICLE | 1 | $24,674.75 | $24,674.75 |
| 0495 | SPORT UTILITY VEHICLE | 1 | $31,143.00 | $31,143.00 |
| 0495 | SPORT UTILITY VEHICLE | 1 | $32,131.08 | $32,131.08 |
| 0495 | SPORT UTILITY VEHICLE | 1 | $24,956.00 | $24,956.00 |
| 0495 | SPORT UTILITY VEHICLE | 1 | $25,877.00 | $25,877.00 |
| 0495 | SPORT UTILITY VEHICLE | 1 | $33,972.00 | $33,972.00 |
| 0495 | SPORT UTILITY VEHICLE | 1 | $25,726.00 | $25,726.00 |
| 0495 | SPORT UTILITY VEHICLE | 1 | $31,405.59 | $31,405.59 |
| 0495 | SPORT UTILITY VEHICLE | 1 | $40,643.86 | $40,643.86 |
| 0495 | SPORT UTILITY VEHICLE | 1 | $30,010.12 | $30,010.12 |
| 0495 | SPORT UTILITY VEHICLE | 1 | $29,495.10 | $29,495.10 |
| 0495 | SPORT UTILITY VEHICLE | 1 | $30,305.00 | $30,305.00 |
| 0495 | SPORT UTILITY VEHICLE | 1 | $24,105.75 | $24,105.75 |
| 0495 | SPORT UTILITY VEHICLE | 1 | $51,069.00 | $51,069.00 |
| 0495 | SPORT UTILITY VEHICLE | 1 | $47,960.00 | $47,960.00 |
| 0495 | SPORT UTILITY VEHICLE | 1 | $39,010.57 | $39,010.57 |
| 0495 | SPORT UTILITY VEHICLE | 1 | $51,069.00 | $51,069.00 |
| 0495 | SPORT UTILITY VEHICLE | 1 | $51,069.00 | $51,069.00 |
| 0495 | SPORT UTILITY VEHICLE | 1 | $51,069.00 | $51,069.00 |
| 0495 | SPORT UTILITY VEHICLE | 1 | $39,010.57 | $39,010.57 |
| 0495 | SPORT UTILITY VEHICLE | 1 | $51,669.00 | $51,669.00 |
| 0495 | SPORT UTILITY VEHICLE | 1 | $32,760.00 | $32,760.00 |
| 0495 | SPORT UTILITY VEHICLE | 1 | $51,069.00 | $51,069.00 |
| 0495 | SPORT UTILITY VEHICLE | 1 | $51,069.00 | $51,069.00 |
| 0495 | SPORT UTILITY VEHICLE | 1 | $51,069.00 | $51,069.00 |
| 0495 | SPORT UTILITY VEHICLE | 1 | $51,069.00 | $51,069.00 |
| 0495 | SPORT UTILITY VEHICLE | 1 | $51,069.00 | $51,069.00 |
| 0495 | SPORT UTILITY VEHICLE | 1 | $27,043.00 | $27,043.00 |
| 0495 | SPORT UTILITY VEHICLE | 1 | $34,904.55 | $34,904.55 |
| 0495 | SPORT UTILITY VEHICLE | 1 | $30,163.00 | $30,163.00 |
| 0495 | SPORT UTILITY VEHICLE | 1 | $38,683.24 | $38,683.24 |
| 0495 | SPORT UTILITY VEHICLE | 1 | $54,366.54 | $54,366.54 |
| 0495 | SPORT UTILITY VEHICLE | 1 | $52,063.80 | $52,063.80 |
| 0495 | SPORT UTILITY VEHICLE | 1 | $32,349.00 | $32,349.00 |
| 0495 | SPORT UTILITY VEHICLE | 1 | $31,314.00 | $31,314.00 |
| 0495 | SPORT UTILITY VEHICLE | 1 | $26,336.75 | $26,336.75 |
| 0495 | SPORT UTILITY VEHICLE | 1 | $45,413.00 | $45,413.00 |
| 0495 | SPORT UTILITY VEHICLE | 1 | $51,625.28 | $51,625.28 |

| Department No. | Description | Qty. | Unit Cost | Total Cost |
|---|---|---|---|---|
| 0495 | SPORT UTILITY VEHICLE | 1 | $51,305.28 | $51,305.28 |
| 0495 | SPORT UTILITY VEHICLE | 1 | $51,305.28 | $51,305.28 |
| 0495 | SPORT UTILITY VEHICLE | 1 | $51,305.28 | $51,305.28 |
| 0495 | SPORT UTILITY VEHICLE | 1 | $43,775.00 | $43,775.00 |
| 0495 | SPORT UTILITY VEHICLE | 1 | $50,871.85 | $50,871.85 |
| 0495 | SPORT UTILITY VEHICLE | 1 | $51,062.78 | $51,062.78 |
| 0495 | SPORT UTILITY VEHICLE | 1 | $48,295.78 | $48,295.78 |
| 0495 | SPORT UTILITY VEHICLE | 1 | $49,121.00 | $49,121.00 |
| 0495 | SPORT UTILITY VEHICLE | 1 | $49,121.00 | $49,121.00 |
| 0495 | SPORT UTILITY VEHICLE | 1 | $48,821.00 | $48,821.00 |
| 0495 | SPORT UTILITY VEHICLE | 1 | $48,821.00 | $48,821.00 |
| 0495 | SPORT UTILITY VEHICLE | 1 | $48,821.00 | $48,821.00 |
| 0495 | SPORT UTILITY VEHICLE | 1 | $48,821.00 | $48,821.00 |
| 0495 | SPORT UTILITY VEHICLE | 1 | $48,821.00 | $48,821.00 |
| 0495 | SPORT UTILITY VEHICLE | 1 | $49,570.65 | $49,570.65 |
| 0495 | SPORT UTILITY VEHICLE | 1 | $48,821.00 | $48,821.00 |
| 0495 | SPORT UTILITY VEHICLE | 1 | $43,207.75 | $43,207.75 |
| 0495 | SPORT UTILITY VEHICLE | 1 | $52,833.00 | $52,833.00 |
| 0495 | SPORT UTILITY VEHICLE | 1 | $49,567.00 | $49,567.00 |
| 0495 | SPORT UTILITY VEHICLE | 1 | $46,189.00 | $46,189.00 |
| 0495 | SPORT UTILITY VEHICLE | 1 | $46,189.00 | $46,189.00 |
| 0495 | SPORT UTILITY VEHICLE | 1 | $49,446.00 | $49,446.00 |
| 0495 | SPORT UTILITY VEHICLE | 1 | $49,446.00 | $49,446.00 |
| 0495 | SPORT UTILITY VEHICLE | 1 | $49,446.00 | $49,446.00 |
| 0495 | SPORT UTILITY VEHICLE | 1 | $49,446.00 | $49,446.00 |
| 0495 | SPORT UTILITY VEHICLE | 1 | $49,446.00 | $49,446.00 |
| 0495 | SPORT UTILITY VEHICLE | 1 | $49,446.00 | $49,446.00 |
| 0495 | SPORT UTILITY VEHICLE | 1 | $49,567.00 | $49,567.00 |
| 0495 | SPORT UTILITY VEHICLE | 1 | $48,821.00 | $48,821.00 |
| 0495 | SPORT UTILITY VEHICLE | 1 | $52,833.00 | $52,833.00 |
| 0495 | SPORT UTILITY VEHICLE | 1 | $48,821.00 | $48,821.00 |
| 0495 | SPORT UTILITY VEHICLE | 1 | $48,821.00 | $48,821.00 |
| 0495 | SPORT UTILITY VEHICLE | 1 | $49,446.00 | $49,446.00 |
| 0495 | SPORT UTILITY VEHICLE | 1 | $49,446.00 | $49,446.00 |
| 0495 | SPORT UTILITY VEHICLE | 1 | $49,446.00 | $49,446.00 |
| 0495 | SPORT UTILITY VEHICLE | 1 | $49,446.00 | $49,446.00 |
| 0495 | SPORT UTILITY VEHICLE | 1 | $49,567.00 | $49,567.00 |
| 0495 | SPORT UTILITY VEHICLE | 1 | $49,567.00 | $49,567.00 |
| 0495 | SPORT UTILITY VEHICLE | 1 | $49,567.00 | $49,567.00 |
| 0495 | SPORT UTILITY VEHICLE | 1 | $49,567.00 | $49,567.00 |
| 0495 | SPORT UTILITY VEHICLE | 1 | $49,567.00 | $49,567.00 |
| 0495 | SPORT UTILITY VEHICLE | 1 | $49,567.00 | $49,567.00 |
| 0495 | SPORT UTILITY VEHICLE | 1 | $49,446.00 | $49,446.00 |
| 0495 | SPORT UTILITY VEHICLE | 1 | $32,619.00 | $32,619.00 |
| 0495 | SPORT UTILITY VEHICLE | 1 | $32,619.00 | $32,619.00 |
| 0495 | SPORT UTILITY VEHICLE | 1 | $37,736.00 | $37,736.00 |
| 0495 | SPORT UTILITY VEHICLE | 1 | $33,920.00 | $33,920.00 |
| 0495 | SPORT UTILITY VEHICLE | 1 | $47,572.27 | $47,572.27 |
| 0495 | SPORT UTILITY VEHICLE | 1 | $49,168.87 | $49,168.87 |
| 0495 | SPORT UTILITY VEHICLE | 1 | $45,537.60 | $45,537.60 |
| 0495 | SPORT UTILITY VEHICLE | 1 | $37,275.00 | $37,275.00 |
| 0495 | SPORT UTILITY VEHICLE | 1 | $54,247.28 | $54,247.28 |
| 0495 | SPORT UTILITY VEHICLE | 1 | $49,536.00 | $49,536.00 |
| 0495 | SPORT UTILITY VEHICLE | 1 | $43,636.00 | $43,636.00 |
| 0495 | SPORT UTILITY VEHICLE | 1 | $54,000.00 | $54,000.00 |
| 0495 | SPORT UTILITY VEHICLE | 1 | $54,000.00 | $54,000.00 |
| 0495 | SPORT UTILITY VEHICLE | 1 | $54,000.00 | $54,000.00 |
| 0495 | SPORT UTILITY VEHICLE | 1 | $54,000.00 | $54,000.00 |
| 0495 | SPORT UTILITY VEHICLE | 1 | $50,134.00 | $50,134.00 |
| 0495 | SPORT UTILITY VEHICLE | 1 | $49,398.00 | $49,398.00 |
| 0495 | SPORT UTILITY VEHICLE | 1 | $50,434.00 | $50,434.00 |

| Department No. | Description | Qty. | Unit Cost | Total Cost |
|---|---|---|---|---|
| 0495 | SPORT UTILITY VEHICLE | 1 | $49,870.00 | $49,870.00 |
| 0495 | SPORT UTILITY VEHICLE | 1 | $47,207.00 | $47,207.00 |
| 0495 | SPORT UTILITY VEHICLE | 1 | $50,295.00 | $50,295.00 |
| 0495 | SPORT UTILITY VEHICLE | 1 | $51,351.00 | $51,351.00 |
| 0495 | SPORT UTILITY VEHICLE | 1 | $51,351.00 | $51,351.00 |
| 0495 | SPORT UTILITY VEHICLE | 1 | $51,351.00 | $51,351.00 |
| 0495 | SPORT UTILITY VEHICLE | 1 | $51,255.00 | $51,255.00 |
| 0495 | SPORT UTILITY VEHICLE | 1 | $51,255.00 | $51,255.00 |
| 0495 | SPORT UTILITY VEHICLE | 1 | $48,194.00 | $48,194.00 |
| 0495 | SPORT UTILITY VEHICLE | 1 | $51,351.00 | $51,351.00 |
| 0495 | SPORT UTILITY VEHICLE | 1 | $51,351.00 | $51,351.00 |
| 0495 | SPORT UTILITY VEHICLE | 1 | $51,255.00 | $51,255.00 |
| 0495 | SPORT UTILITY VEHICLE | 1 | $47,969.00 | $47,969.00 |
| 0495 | SPORT UTILITY VEHICLE | 1 | $47,969.00 | $47,969.00 |
| 0495 | SPORT UTILITY VEHICLE | 1 | $48,194.00 | $48,194.00 |
| 0495 | SPORT UTILITY VEHICLE | 1 | $51,351.00 | $51,351.00 |
| 0495 | SPORT UTILITY VEHICLE | 1 | $51,351.00 | $51,351.00 |
| 0495 | SPORT UTILITY VEHICLE | 1 | $47,969.00 | $47,969.00 |
| 0495 | SPORT UTILITY VEHICLE | 1 | $51,351.00 | $51,351.00 |
| 0495 | SPORT UTILITY VEHICLE | 1 | $48,624.00 | $48,624.00 |
| 0495 | SPORT UTILITY VEHICLE | 1 | $47,624.00 | $47,624.00 |
| 0495 | SPORT UTILITY VEHICLE | 1 | $50,868.65 | $50,868.65 |
| 0495 | SPORT UTILITY VEHICLE | 1 | $51,255.00 | $51,255.00 |
| 0495 | SPORT UTILITY VEHICLE | 1 | $51,351.00 | $51,351.00 |
| 0495 | SPORT UTILITY VEHICLE | 1 | $51,351.00 | $51,351.00 |
| 0495 | SPORT UTILITY VEHICLE | 1 | $51,351.00 | $51,351.00 |
| 0495 | SPORT UTILITY VEHICLE | 1 | $47,624.00 | $47,624.00 |
| 0495 | SPORT UTILITY VEHICLE | 1 | $47,969.00 | $47,969.00 |
| 0495 | SPORT UTILITY VEHICLE | 1 | $51,351.00 | $51,351.00 |
| 0495 | SPORT UTILITY VEHICLE | 1 | $51,351.00 | $51,351.00 |
| 0495 | SPORT UTILITY VEHICLE | 1 | $51,255.00 | $51,255.00 |
| 0495 | SPORT UTILITY VEHICLE | 1 | $48,194.00 | $48,194.00 |
| 0495 | SPORT UTILITY VEHICLE | 1 | $48,194.00 | $48,194.00 |
| 0495 | SPORT UTILITY VEHICLE | 1 | $47,423.65 | $47,423.65 |
| 0495 | SPORT UTILITY VEHICLE | 1 | $51,351.00 | $51,351.00 |
| 0495 | SPORT UTILITY VEHICLE | 1 | $51,351.00 | $51,351.00 |
| 0495 | SPORT UTILITY VEHICLE | 1 | $51,351.00 | $51,351.00 |
| 0495 | SPORT UTILITY VEHICLE | 1 | $51,351.00 | $51,351.00 |
| 0495 | SPORT UTILITY VEHICLE | 1 | $51,255.00 | $51,255.00 |
| 0495 | SPORT UTILITY VEHICLE | 1 | $50,868.65 | $50,868.65 |
| 0495 | SPORT UTILITY VEHICLE | 1 | $51,351.00 | $51,351.00 |
| 0495 | SPORT UTILITY VEHICLE | 1 | $51,351.00 | $51,351.00 |
| 0495 | SPORT UTILITY VEHICLE | 1 | $51,255.00 | $51,255.00 |
| 0495 | SPORT UTILITY VEHICLE | 1 | $51,351.00 | $51,351.00 |
| 0495 | SPORT UTILITY VEHICLE | 1 | $51,351.00 | $51,351.00 |
| 0495 | SPORT UTILITY VEHICLE | 1 | $47,724.00 | $47,724.00 |
| 0495 | SPORT UTILITY VEHICLE | 1 | $47,969.00 | $47,969.00 |
| 0495 | SPORT UTILITY VEHICLE | 1 | $51,255.00 | $51,255.00 |
| 0495 | SPORT UTILITY VEHICLE | 1 | $51,351.00 | $51,351.00 |
| 0495 | SPORT UTILITY VEHICLE | 1 | $51,351.00 | $51,351.00 |
| 0495 | SPORT UTILITY VEHICLE | 1 | $51,351.00 | $51,351.00 |
| 0495 | SPORT UTILITY VEHICLE | 1 | $51,255.00 | $51,255.00 |
| 0495 | SPORT UTILITY VEHICLE | 1 | $47,723.65 | $47,723.65 |
| 0495 | SPORT UTILITY VEHICLE | 1 | $47,969.00 | $47,969.00 |
| 0495 | SPORT UTILITY VEHICLE | 1 | $28,760.48 | $28,760.48 |
| 0495 | SPORT UTILITY VEHICLE | 1 | $50,444.00 | $50,444.00 |
| 0495 | SPORT UTILITY VEHICLE | 1 | $38,878.50 | $38,878.50 |
| 0495 | SPORT UTILITY VEHICLE | 1 | $38,578.50 | $38,578.50 |
| 0495 | SPORT UTILITY VEHICLE | 1 | $33,388.38 | $33,388.38 |
| 0495 | SPORT UTILITY VEHICLE | 1 | $50,331.00 | $50,331.00 |

| Department No. | Description | Qty. | Unit Cost | Total Cost |
|---|---|---|---|---|
| 0495 | SPORT UTILITY VEHICLE | 1 | $50,331.00 | $50,331.00 |
| 0495 | SPORT UTILITY VEHICLE | 1 | $50,331.00 | $50,331.00 |
| 0495 | SPORT UTILITY VEHICLE | 1 | $50,331.00 | $50,331.00 |
| 0495 | SPORT UTILITY VEHICLE | 1 | $50,331.00 | $50,331.00 |
| 0495 | SPORT UTILITY VEHICLE | 1 | $55,775.00 | $55,775.00 |
| 0495 | SPORT UTILITY VEHICLE | 1 | $55,775.00 | $55,775.00 |
| 0495 | SPORT UTILITY VEHICLE | 1 | $52,877.50 | $52,877.50 |
| 0495 | SPORT UTILITY VEHICLE | 1 | $52,877.50 | $52,877.50 |
| 0495 | SPORT UTILITY VEHICLE | 1 | $48,347.00 | $48,347.00 |
| 0495 | SPORT UTILITY VEHICLE | 1 | $31,055.50 | $31,055.50 |
| 0495 | SPORT UTILITY VEHICLE | 1 | $54,710.00 | $54,710.00 |
| 0495 | SPORT UTILITY VEHICLE | 1 | $56,338.00 | $56,338.00 |
| 0495 | SPORT UTILITY VEHICLE | 1 | $56,338.00 | $56,338.00 |
| 0495 | SPORT UTILITY VEHICLE | 1 | $52,755.90 | $52,755.90 |
| 0495 | SPORT UTILITY VEHICLE | 1 | $29,155.50 | $29,155.50 |
| 0495 | SPORT UTILITY VEHICLE | 1 | $36,106.18 | $36,106.18 |
| 0495 | SPORT UTILITY VEHICLE | 1 | $36,106.18 | $36,106.18 |
| 0495 | SPORT UTILITY VEHICLE | 1 | $36,106.18 | $36,106.18 |
| 0495 | SPORT UTILITY VEHICLE | 1 | $36,406.18 | $36,406.18 |
| 0495 | SPORT UTILITY VEHICLE | 1 | $36,106.18 | $36,106.18 |
| 0495 | SPORT UTILITY VEHICLE | 1 | $36,106.18 | $36,106.18 |
| 0495 | SPORT UTILITY VEHICLE | 1 | $44,904.25 | $44,904.25 |
| 0495 | SPORT UTILITY VEHICLE | 1 | $36,074.61 | $36,074.61 |
| 0495 | SPORT UTILITY VEHICLE | 1 | $41,732.99 | $41,732.99 |
| 0495 | SPORT UTILITY VEHICLE | 1 | $41,732.99 | $41,732.99 |
| 0495 | SPORT UTILITY VEHICLE | 1 | $61,432.00 | $61,432.00 |
| 0495 | SPORT UTILITY VEHICLE | 1 | $56,292.00 | $56,292.00 |
| 0495 | SPORT UTILITY VEHICLE | 1 | $61,432.00 | $61,432.00 |
| 0495 | SPORT UTILITY VEHICLE | 1 | $57,330.59 | $57,330.59 |
| 0495 | SPORT UTILITY VEHICLE | 1 | $49,935.13 | $49,935.13 |
| 0495 | SPORT UTILITY VEHICLE | 1 | $61,432.00 | $61,432.00 |
| 0495 | SPORT UTILITY VEHICLE | 1 | $49,635.13 | $49,635.13 |
| 0495 | SPORT UTILITY VEHICLE | 1 | $55,580.00 | $55,580.00 |
| 0495 | SPORT UTILITY VEHICLE | 1 | $55,580.00 | $55,580.00 |
| 0495 | SPORT UTILITY VEHICLE | 1 | $45,500.00 | $45,500.00 |
| 0495 | SPORT UTILITY VEHICLE | 1 | $55,500.00 | $55,500.00 |
| 0495 | SPORT UTILITY VEHICLE | 1 | $55,500.00 | $55,500.00 |
| 0495 | SPORT UTILITY VEHICLE | 1 | $45,500.00 | $45,500.00 |
| 0495 | SPORT UTILITY VEHICLE | 1 | $55,500.00 | $55,500.00 |
| 0495 | SPORT UTILITY VEHICLE | 1 | $55,500.00 | $55,500.00 |
| 0495 | SPORT UTILITY VEHICLE | 1 | $55,500.00 | $55,500.00 |
| 0495 | SPORT UTILITY VEHICLE | 1 | $55,500.00 | $55,500.00 |
| 0495 | SPORT UTILITY VEHICLE | 1 | $55,500.00 | $55,500.00 |
| 0495 | SPORT UTILITY VEHICLE | 1 | $55,500.00 | $55,500.00 |
| 0495 | SPORT UTILITY VEHICLE | 1 | $55,500.00 | $55,500.00 |
| 0495 | SPORT UTILITY VEHICLE | 1 | $55,500.00 | $55,500.00 |
| 0495 | SPORT UTILITY VEHICLE | 1 | $55,500.00 | $55,500.00 |
| 0495 | SPORT UTILITY VEHICLE | 1 | $55,500.00 | $55,500.00 |
| 0495 | SPORT UTILITY VEHICLE | 1 | $55,500.00 | $55,500.00 |
| 0495 | SPORT UTILITY VEHICLE | 1 | $55,500.00 | $55,500.00 |
| 0495 | SPORT UTILITY VEHICLE | 1 | $55,500.00 | $55,500.00 |
| 0495 | SPORT UTILITY VEHICLE | 1 | $55,500.00 | $55,500.00 |
| 0495 | SPORT UTILITY VEHICLE | 1 | $55,500.00 | $55,500.00 |
| 0495 | SPORT UTILITY VEHICLE | 1 | $55,500.00 | $55,500.00 |
| 0495 | SPORT UTILITY VEHICLE | 1 | $55,500.00 | $55,500.00 |
| 0495 | SPORT UTILITY VEHICLE | 1 | $55,500.00 | $55,500.00 |
| 0495 | SPORT UTILITY VEHICLE | 1 | $55,500.00 | $55,500.00 |
| 0495 | SPORT UTILITY VEHICLE | 1 | $55,500.00 | $55,500.00 |
| 0495 | SPORT UTILITY VEHICLE | 1 | $55,500.00 | $55,500.00 |
| 0495 | SPORT UTILITY VEHICLE | 1 | $55,500.00 | $55,500.00 |
| 0495 | SPORT UTILITY VEHICLE | 1 | $55,500.00 | $55,500.00 |
| 0495 | SPORT UTILITY VEHICLE | 1 | $55,500.00 | $55,500.00 |
| 0495 | SPORT UTILITY VEHICLE | 1 | $55,500.00 | $55,500.00 |
| 0495 | SPORT UTILITY VEHICLE | 1 | $55,500.00 | $55,500.00 |
| 0495 | SPORT UTILITY VEHICLE | 1 | $55,500.00 | $55,500.00 |
| 0495 | SPORT UTILITY VEHICLE | 1 | $55,500.00 | $55,500.00 |
| 0495 | SPORT UTILITY VEHICLE | 1 | $55,500.00 | $55,500.00 |

| Department No. | Description | Qty. | Unit Cost | Total Cost |
|---|---|---|---|---|
| 0495 | SPORT UTILITY VEHICLE | 1 | $55,500.00 | $55,500.00 |
| 0495 | SPORT UTILITY VEHICLE | 1 | $55,500.00 | $55,500.00 |
| 0495 | SPORT UTILITY VEHICLE | 1 | $55,500.00 | $55,500.00 |
| 0495 | SPORT UTILITY VEHICLE | 1 | $55,500.00 | $55,500.00 |
| 0495 | SPORT UTILITY VEHICLE | 1 | $45,500.00 | $45,500.00 |
| 0495 | SPORT UTILITY VEHICLE | 1 | $55,500.00 | $55,500.00 |
| 0495 | SPORT UTILITY VEHICLE | 1 | $55,500.00 | $55,500.00 |
| 0495 | SPORT UTILITY VEHICLE | 1 | $55,500.00 | $55,500.00 |
| 0495 | SPORT UTILITY VEHICLE | 1 | $55,500.00 | $55,500.00 |
| 0495 | SPORT UTILITY VEHICLE | 1 | $55,500.00 | $55,500.00 |
| 0495 | SPORT UTILITY VEHICLE | 1 | $55,500.00 | $55,500.00 |
| 0495 | SPORT UTILITY VEHICLE | 1 | $55,500.00 | $55,500.00 |
| 0495 | SPORT UTILITY VEHICLE | 1 | $55,500.00 | $55,500.00 |
| 0495 | SPORT UTILITY VEHICLE | 1 | $55,500.00 | $55,500.00 |
| 0495 | SPORT UTILITY VEHICLE | 1 | $55,500.00 | $55,500.00 |
| 0495 | SPORT UTILITY VEHICLE | 1 | $55,500.00 | $55,500.00 |
| 0495 | SPORT UTILITY VEHICLE | 1 | $55,500.00 | $55,500.00 |
| 0495 | SPORT UTILITY VEHICLE | 1 | $55,500.00 | $55,500.00 |
| 0495 | SPORT UTILITY VEHICLE | 1 | $55,500.00 | $55,500.00 |
| 0495 | SPORT UTILITY VEHICLE | 1 | $55,500.00 | $55,500.00 |
| 0495 | SPORT UTILITY VEHICLE | 1 | $55,500.00 | $55,500.00 |
| 0495 | SPORT UTILITY VEHICLE | 1 | $55,500.00 | $55,500.00 |
| 0495 | SPORT UTILITY VEHICLE | 1 | $14,169.00 | $14,169.00 |
| 0495 | SPORT UTILITY VEHICLE | 1 | $45,666.71 | $45,666.71 |
| 0495 | SPORT UTILITY VEHICLE | 1 | $45,666.71 | $45,666.71 |
| 0495 | SPORT UTILITY VEHICLE | 1 | $45,666.71 | $45,666.71 |
| 0495 | SPORT UTILITY VEHICLE | 1 | $45,666.71 | $45,666.71 |
| 0495 | SPORT UTILITY VEHICLE | 1 | $45,666.71 | $45,666.71 |
| 0495 | SPORT UTILITY VEHICLE | 1 | $45,666.71 | $45,666.71 |
| 0495 | SPORT UTILITY VEHICLE | 1 | $45,666.71 | $45,666.71 |
| 0495 | SPORT UTILITY VEHICLE | 1 | $45,666.71 | $45,666.71 |
| 0495 | SPORT UTILITY VEHICLE | 1 | $33,095.00 | $33,095.00 |
| 0495 | SPORT UTILITY VEHICLE | 1 | $33,095.00 | $33,095.00 |
| 0495 | SPORT UTILITY VEHICLE | 1 | $33,095.00 | $33,095.00 |
| 0495 | SPORT UTILITY VEHICLE | 1 | $33,095.00 | $33,095.00 |
| 0495 | SPORT UTILITY VEHICLE | 1 | $33,095.00 | $33,095.00 |
| 0495 | SPORT UTILITY VEHICLE | 1 | $33,095.00 | $33,095.00 |
| 0495 | SPORT UTILITY VEHICLE | 1 | $33,095.00 | $33,095.00 |
| 0495 | SPORT UTILITY VEHICLE | 1 | $33,095.00 | $33,095.00 |
| 0495 | SPORT UTILITY VEHICLE | 1 | $33,095.00 | $33,095.00 |
| 0495 | SPORT UTILITY VEHICLE | 1 | $33,095.00 | $33,095.00 |
| 0495 | SPORT UTILITY VEHICLE | 1 | $37,958.10 | $37,958.10 |
| 0495 | SPORT UTILITY VEHICLE | 1 | $37,958.10 | $37,958.10 |
| 0495 | SPORT UTILITY VEHICLE | 1 | $27,930.00 | $27,930.00 |
| 0495 | SPORT UTILITY VEHICLE | 1 | $37,271.61 | $37,271.61 |
| 0495 | SPORT UTILITY VEHICLE | 1 | $45,015.58 | $45,015.58 |
| 0495 | SPORT UTILITY VEHICLE | 1 | $42,661.61 | $42,661.61 |
| 0495 | SPORT UTILITY VEHICLE | 1 | $37,418.84 | $37,418.84 |
| 0495 | SPORT UTILITY VEHICLE | 1 | $37,418.84 | $37,418.84 |
| 0495 | SPORT UTILITY VEHICLE | 1 | $37,418.84 | $37,418.84 |
| 0495 | SPORT UTILITY VEHICLE | 1 | $42,661.61 | $42,661.61 |
| 0495 | SPORT UTILITY VEHICLE | 1 | $30,648.00 | $30,648.00 |
| 0495 | SPORT UTILITY VEHICLE | 1 | $30,648.00 | $30,648.00 |
| 0495 | SPORT UTILITY VEHICLE | 1 | $31,373.00 | $31,373.00 |
| 0495 | SPORT UTILITY VEHICLE | 1 | $31,373.00 | $31,373.00 |
| 0495 | SPORT UTILITY VEHICLE | 1 | $31,373.00 | $31,373.00 |
| 0495 | SPORT UTILITY VEHICLE | 1 | $20,043.00 | $20,043.00 |
| 0495 | SPORT UTILITY VEHICLE | 1 | $37,092.96 | $37,092.96 |
| 0495 | SPORT UTILITY VEHICLE | 1 | $30,924.19 | $30,924.19 |
| 0495 | SPORT UTILITY VEHICLE | 1 | $32,131.08 | $32,131.08 |
| 0495 | SPORT UTILITY VEHICLE | 1 | $32,131.08 | $32,131.08 |
| 0495 | SPORT UTILITY VEHICLE | 1 | $37,092.96 | $37,092.96 |

| Department No. | Description | Qty. | Unit Cost | Total Cost |
|---|---|---|---|---|
| 0495 | SPORT UTILITY VEHICLE | 1 | $37,092.96 | $37,092.96 |
| 0495 | SPORT UTILITY VEHICLE | 1 | $37,092.96 | $37,092.96 |
| 0495 | SPORT UTILITY VEHICLE | 1 | $37,092.96 | $37,092.96 |
| 0495 | SPORT UTILITY VEHICLE | 1 | $37,092.96 | $37,092.96 |
| 0495 | SPORT UTILITY VEHICLE | 1 | $37,092.96 | $37,092.96 |
| 0495 | SPORT UTILITY VEHICLE | 1 | $28,116.00 | $28,116.00 |
| 0495 | SPORT UTILITY VEHICLE | 1 | $35,855.94 | $35,855.94 |
| 0495 | SPORT UTILITY VEHICLE | 1 | $45,620.05 | $45,620.05 |
| 0495 | SPORT UTILITY VEHICLE | 1 | $25,400.00 | $25,400.00 |
| 0495 | SPORT UTILITY VEHICLE | 1 | $50,521.08 | $50,521.08 |
| 0495 | SPORT UTILITY VEHICLE | 1 | $50,521.08 | $50,521.08 |
| 0495 | SPORT UTILITY VEHICLE | 1 | $39,509.35 | $39,509.35 |
| 0495 | SPORT UTILITY VEHICLE | 1 | $43,755.96 | $43,755.96 |
| 0495 | SPORT UTILITY VEHICLE | 1 | $43,213.60 | $43,213.60 |
| 0495 | SPORT UTILITY VEHICLE | 1 | $44,869.80 | $44,869.80 |
| 0495 | SPORT UTILITY VEHICLE | 1 | $33,095.00 | $33,095.00 |
| 0495 | SPORT UTILITY VEHICLE | 1 | $51,069.00 | $51,069.00 |
| 0495 | SPORT UTILITY VEHICLE | 1 | $51,069.00 | $51,069.00 |
| 0495 | SPORT UTILITY VEHICLE | 1 | $50,331.00 | $50,331.00 |
| 0495 | SPORT UTILITY VEHICLE, CROSSOVER | 1 | $19,637.00 | $19,637.00 |
| 0495 | SPORT UTILITY VEHICLE, CROSSOVER | 1 | $19,637.00 | $19,637.00 |
| 0495 | SPORT UTILITY VEHICLE, CROSSOVER | 1 | $19,637.00 | $19,637.00 |
| 0495 | SPORT UTILITY VEHICLE, CROSSOVER | 1 | $19,637.00 | $19,637.00 |
| 0495 | SPORT UTILITY VEHICLE, CROSSOVER | 1 | $15,760.00 | $15,760.00 |
| 0495 | SPORT UTILITY VEHICLE, CROSSOVER | 1 | $20,685.00 | $20,685.00 |
| 0495 | SPORT UTILITY VEHICLE, CROSSOVER | 1 | $24,767.50 | $24,767.50 |
| 0495 | SPORT UTILITY VEHICLE, CROSSOVER | 1 | $32,500.00 | $32,500.00 |
| 0495 | SPORT UTILITY VEHICLE, CROSSOVER | 1 | $32,500.00 | $32,500.00 |
| 0495 | SPORT UTILITY VEHICLE, CROSSOVER | 1 | $32,500.00 | $32,500.00 |
| 0495 | SPORT UTILITY VEHICLE, CROSSOVER | 1 | $32,500.00 | $32,500.00 |
| 0495 | SPORT UTILITY VEHICLE, CROSSOVER | 1 | $32,500.00 | $32,500.00 |
| 0495 | SPORT UTILITY VEHICLE, CROSSOVER | 1 | $32,500.00 | $32,500.00 |
| 0495 | SPORT UTILITY VEHICLE, CROSSOVER | 1 | $32,500.00 | $32,500.00 |
| 0495 | SPORT UTILITY VEHICLE, CROSSOVER | 1 | $17,922.00 | $17,922.00 |
| 0495 | SPORT UTILITY VEHICLE, CROSSOVER | 1 | $18,453.00 | $18,453.00 |
| 0540 | SPOTLIGHT, THEATRE, SMALL | 3 | $100.00 | $300.00 |
| 0882 | SPRAY GUN, AIR | 4 | $300.00 | $1,200.00 |
| 0560 | SPRAYER, INSECTICIDE | 1 | $2,500.00 | $2,500.00 |
| 0560 | SPRAYER, INSECTICIDE | 1 | $2,500.00 | $2,500.00 |
| 3103 | SPRAYER, INSECTICIDE | 1 | $2,500.00 | $2,500.00 |
| 0560 | SPRAYER, INSECTICIDE, BACKPACK, 4 GAL. | 1 | $80.00 | $80.00 |
| 3106 | SPRAYER, INSECTICIDE, BACKPACK, 4 GAL. | 1 | $80.00 | $80.00 |
| 3101 | SPRAYER, TREE | 1 | $8,500.00 | $8,500.00 |
| 3106 | SPRAYER, WATER, SKID MOUNT, 50 GAL. | 1 | $1,899.00 | $1,899.00 |
| 3103 | SPREADER, FERTILIZER & FEED, 3-9 BUSHEL | 1 | $450.00 | $450.00 |
| 0210 | SPREADER, SALT/ SAND | 1 | $9,500.00 | $9,500.00 |
| 0210 | SPREADER, SALT/ SAND, TAILGATE MOUNTED | 1 | $3,012.00 | $3,012.00 |
| 0210 | SPREADER, SALT/ SAND, TAILGATE MOUNTED | 1 | $3,612.05 | $3,612.05 |
| 0210 | SPREADER, SALT/ SAND, TAILGATE MOUNTED | 1 | $7,655.50 | $7,655.50 |
| 0210 | SPREADER, SALT/ SAND, TAILGATE MOUNTED | 1 | $3,612.05 | $3,612.05 |
| 0210 | SPREADER, SALT/ SAND, TAILGATE MOUNTED | 1 | $6,538.06 | $6,538.06 |
| 0210 | SPREADER, SALT/ SAND, TAILGATE MOUNTED | 1 | $6,538.05 | $6,538.05 |
| 0210 | SPREADER, SALT/ SAND, TAILGATE MOUNTED | 1 | $3,500.00 | $3,500.00 |
| 0210 | SPREADER, SALT/ SAND, TAILGATE MOUNTED | 1 | $3,500.00 | $3,500.00 |
| 0210 | SPREADER, SALT/ SAND, TAILGATE MOUNTED | 1 | $7,655.50 | $7,655.50 |
| 0210 | SPREADER, SALT/ SAND, TAILGATE MOUNTED | 1 | $7,655.50 | $7,655.50 |
| 0576 | SPRING LOADED TRAY CART | 1 | $450.00 | $450.00 |
| 0576 | SPRING LOADED TRAY CART | 1 | $450.00 | $450.00 |
| 0560 | SQUAT RACK | 1 | $269.00 | $269.00 |
| 0560 | SQUAT RACK | 1 | $269.00 | $269.00 |

| Department No. | Description | Qty. | Unit Cost | Total Cost |
|---|---|---|---|---|
| 0570 | SQUAT RACK, HIGH-END | 1 | $755.00 | $755.00 |
| 0210 | STACKER, PALLET, BATTERY, MOBILE | 1 | $11,865.60 | $11,865.60 |
| 0576 | STAGE, PORTABLE (SMALL) | 8 | $250.00 | $2,000.00 |
| 0540 | STAIR CHAIR, EVACUATION | 1 | $2,300.00 | $2,300.00 |
| 0540 | STAIR CHAIR, EVACUATION | 1 | $3,300.00 | $3,300.00 |
| 0540 | STAIR CHAIR, EVACUATION | 1 | $3,300.00 | $3,300.00 |
| 0540 | STAIR CHAIR, EVACUATION | 1 | $3,300.00 | $3,300.00 |
| 0540 | STAIR CHAIR, EVACUATION | 1 | $3,300.00 | $3,300.00 |
| 0540 | STAIR CHAIR, EVACUATION | 1 | $3,300.00 | $3,300.00 |
| 0540 | STAIR CHAIR, EVACUATION | 1 | $2,300.00 | $2,300.00 |
| 0540 | STAIR CHAIR, EVACUATION | 1 | $3,300.00 | $3,300.00 |
| 0540 | STAIR CHAIR, EVACUATION | 1 | $3,300.00 | $3,300.00 |
| 0540 | STAIR CHAIR, EVACUATION | 1 | $3,300.00 | $3,300.00 |
| 0540 | STAIR CHAIR, EVACUATION | 1 | $3,300.00 | $3,300.00 |
| 0540 | STAIR CHAIR, EVACUATION | 1 | $3,300.00 | $3,300.00 |
| 1000 | STAIR CHAIR, EVACUATION | 1 | $3,300.00 | $3,300.00 |
| 1000 | STAIR CHAIR, EVACUATION | 1 | $3,300.00 | $3,300.00 |
| 1000 | STAIR CHAIR, EVACUATION | 1 | $3,300.00 | $3,300.00 |
| 1000 | STAIR CHAIR, EVACUATION | 1 | $3,300.00 | $3,300.00 |
| 1000 | STAIR CHAIR, EVACUATION | 1 | $3,300.00 | $3,300.00 |
| 1000 | STAIR CHAIR, EVACUATION | 1 | $2,300.00 | $2,300.00 |
| 1000 | STAIR CHAIR, EVACUATION | 1 | $3,300.00 | $3,300.00 |
| 1000 | STAIR CHAIR, EVACUATION | 1 | $2,300.00 | $2,300.00 |
| 0882 | STAND, ENGINE, 1/2 TON | 1 | $297.00 | $297.00 |
| 0440 | STAPLE GUN | 1 | $150.00 | $150.00 |
| 0450 | STAPLER, ELECTRIC | 7 | $80.00 | $560.00 |
| 0450 | STAPLER, ELECTRIC | 1 | $80.00 | $80.00 |
| 0494 | STAPLER, ELECTRIC | 1 | $80.00 | $80.00 |
| 0560 | STAPLER, ELECTRIC | 1 | $80.00 | $80.00 |
| 0497 | STAPLER, ELECTRIC, PROFESSIONAL | 1 | $269.00 | $269.00 |
| 0576 | STEAMER, CONVECTION, COUNTERTOP | 1 | $3,360.00 | $3,360.00 |
| 0882 | STEERING WHEEL PULLER | 1 | $350.00 | $350.00 |
| 0560 | STEPPER/STAIR MASTER | 1 | $5,996.25 | $5,996.25 |
| 0560 | STEPPER/STAIR MASTER | 1 | $6,226.50 | $6,226.50 |
| 0581 | STOKES BASKET, RESCUE | 3 | $550.00 | $1,650.00 |
| 0210 | STOOL, ADJUSTABLE HEIGHT | 1 | $70.00 | $70.00 |
| 0499 | STOOL, ADJUSTABLE HEIGHT | 1 | $70.00 | $70.00 |
| 0553 | STOOL, ADJUSTABLE HEIGHT | 1 | $70.00 | $70.00 |
| 0553 | STOOL, ADJUSTABLE HEIGHT | 2 | $70.00 | $140.00 |
| 0560 | STOOL, ADJUSTABLE HEIGHT | 1 | $70.00 | $70.00 |
| 0560 | STOOL, ADJUSTABLE HEIGHT | 1 | $70.00 | $70.00 |
| 0576 | STOOL, ADJUSTABLE HEIGHT | 1 | $70.00 | $70.00 |
| 0576 | STOOL, ADJUSTABLE HEIGHT | 1 | $70.00 | $70.00 |
| 0576 | STOOL, ADJUSTABLE HEIGHT | 1 | $70.00 | $70.00 |
| 0576 | STOOL, ADJUSTABLE HEIGHT | 1 | $70.00 | $70.00 |
| 0630 | STOOL, ADJUSTABLE HEIGHT | 1 | $70.00 | $70.00 |
| 0630 | STOOL, ADJUSTABLE HEIGHT | 1 | $70.00 | $70.00 |
| 0630 | STOOL, ADJUSTABLE HEIGHT | 1 | $70.00 | $70.00 |
| 0475 | STOOL, LIBRARY, WOOD, PADDED | 3 | $125.00 | $375.00 |
| 0492 | STORAGE CART, VOTING EQUIPMENT | 1 | $2,400.00 | $2,400.00 |
| 0492 | STORAGE CART, VOTING EQUIPMENT | 1 | $2,400.00 | $2,400.00 |
| 0492 | STORAGE CART, VOTING EQUIPMENT | 1 | $2,400.00 | $2,400.00 |
| 0560 | STORAGE RACK, STAINLESS STEEL | 1 | $85.00 | $85.00 |
| 0540 | STOVE, 2 BURNER, W/ GRIDDLE | 1 | $400.00 | $400.00 |
| 0210 | STOVE, 4 BURNER, 1 OVEN | 1 | $5,140.00 | $5,140.00 |
| 0570 | STOVE, 6 BURNER, 1 OVEN | 1 | $2,000.00 | $2,000.00 |
| 0576 | STOVE, 6 BURNER, 1 OVEN | 1 | $2,000.00 | $2,000.00 |
| 0495 | STREET SWEEPER | 1 | $232,843.50 | $232,843.50 |
| 0495 | STREET SWEEPER | 1 | $232,843.50 | $232,843.50 |
| 0495 | STREET SWEEPER | 1 | $232,843.50 | $232,843.50 |

| Department No. | Description | Qty. | Unit Cost | Total Cost |
|---|---|---|---|---|
| 0495 | STREET SWEEPER | 1 | $215,536.50 | $215,536.50 |
| 0495 | STREET SWEEPER | 1 | $279,955.00 | $279,955.00 |
| 0495 | STREET SWEEPER | 1 | $279,955.00 | $279,955.00 |
| 0495 | STREET SWEEPER | 1 | $188,016.00 | $188,016.00 |
| 0495 | STREET SWEEPER | 1 | $180,681.00 | $180,681.00 |
| 0210 | STREET SWEEPER, SMALL | 1 | $46,434.20 | $46,434.20 |
| 0210 | STREET SWEEPER, SMALL | 1 | $69,000.00 | $69,000.00 |
| 0210 | STREET SWEEPER, SMALL | 1 | $46,676.82 | $46,676.82 |
| 0495 | STREET SWEEPER, SMALL | 1 | $42,122.00 | $42,122.00 |
| 0495 | STREET SWEEPER, SMALL | 1 | $53,068.75 | $53,068.75 |
| 0540 | STRETCHER, EVACUATION | 1 | $750.00 | $750.00 |
| 0540 | STRETCHER, FOLDING | 1 | $485.00 | $485.00 |
| 0210 | STRIPER, PAVEMENT/FIELD, AIRLESS, MULTI-GUN | 1 | $8,975.00 | $8,975.00 |
| 0210 | STRIPER, PAVEMENT/FIELD, AIRLESS, MULTI-GUN | 1 | $8,002.73 | $8,002.73 |
| 3103 | STRIPER, PAVEMENT/FIELD, AIRLESS, MULTI-GUN, RIDE-C | 1 | $10,950.00 | $10,950.00 |
| 3103 | STRIPER, PAVEMENT/FIELD, AIRLESS, MULTI-GUN, RIDE-C | 1 | $9,770.00 | $9,770.00 |
| 3103 | STRIPER, PAVEMENT/FIELD, AIRLESS, MULTI-GUN, RIDE-C | 1 | $10,950.00 | $10,950.00 |
| 0210 | STRIPER, PAVEMENT/FIELD, AIRLESS, MULTI-GUN, W/ RID | 1 | $9,354.00 | $9,354.00 |
| 0540 | STROBE LIGHTING, POWER PACK | 1 | $1,000.00 | $1,000.00 |
| 0882 | STROKE HYDRAULIC CYLINDER SET, 5-TON | 1 | $620.00 | $620.00 |
| 3103 | STUMP GRINDER | 1 | $6,450.50 | $6,450.50 |
| 0540 | SUCTION MACHINE, PORTABLE | 1 | $570.00 | $570.00 |
| 0540 | SUCTION MACHINE, PORTABLE | 1 | $570.00 | $570.00 |
| 0540 | SUCTION MACHINE, PORTABLE | 1 | $700.00 | $700.00 |
| 0540 | SUCTION MACHINE, PORTABLE | 1 | $700.00 | $700.00 |
| 0540 | SUCTION MACHINE, PORTABLE | 1 | $700.00 | $700.00 |
| 0540 | SUCTION MACHINE, PORTABLE | 1 | $570.00 | $570.00 |
| 0540 | SUCTION MACHINE, PORTABLE | 1 | $570.00 | $570.00 |
| 0540 | SUCTION MACHINE, PORTABLE | 1 | $570.00 | $570.00 |
| 0540 | SUCTION MACHINE, PORTABLE | 1 | $820.00 | $820.00 |
| 0540 | SUCTION MACHINE, PORTABLE | 1 | $570.00 | $570.00 |
| 0540 | SUCTION MACHINE, PORTABLE | 1 | $990.00 | $990.00 |
| 0540 | SUCTION MACHINE, PORTABLE | 1 | $990.00 | $990.00 |
| 0540 | SUCTION MACHINE, PORTABLE | 1 | $570.00 | $570.00 |
| 0540 | SUCTION MACHINE, PORTABLE | 1 | $700.00 | $700.00 |
| 0540 | SUCTION MACHINE, PORTABLE | 1 | $990.00 | $990.00 |
| 0540 | SUCTION MACHINE, PORTABLE | 1 | $820.00 | $820.00 |
| 0540 | SUCTION MACHINE, PORTABLE | 1 | $820.00 | $820.00 |
| 0540 | SUCTION MACHINE, PORTABLE | 1 | $990.00 | $990.00 |
| 0540 | SUCTION MACHINE, PORTABLE | 1 | $820.00 | $820.00 |
| 0540 | SUCTION MACHINE, PORTABLE | 1 | $990.00 | $990.00 |
| 0540 | SUCTION MACHINE, PORTABLE | 1 | $820.00 | $820.00 |
| 0540 | SUCTION MACHINE, PORTABLE | 1 | $820.00 | $820.00 |
| 0570 | SUCTION MACHINE, PORTABLE | 1 | $570.00 | $570.00 |
| 0570 | SUCTION MACHINE, PORTABLE | 1 | $570.00 | $570.00 |
| 1000 | SUCTION MACHINE, PORTABLE | 1 | $990.00 | $990.00 |
| 1000 | SUCTION MACHINE, PORTABLE | 1 | $570.00 | $570.00 |
| 1000 | SUCTION MACHINE, PORTABLE | 1 | $570.00 | $570.00 |
| 1000 | SUCTION MACHINE, PORTABLE | 1 | $820.00 | $820.00 |
| 1000 | SUCTION MACHINE, PORTABLE | 1 | $990.00 | $990.00 |
| 1000 | SUCTION MACHINE, PORTABLE | 1 | $820.00 | $820.00 |
| 1000 | SUCTION MACHINE, PORTABLE | 1 | $990.00 | $990.00 |
| 1000 | SUCTION MACHINE, PORTABLE | 1 | $820.00 | $820.00 |
| 1000 | SUCTION MACHINE, PORTABLE | 1 | $717.75 | $717.75 |
| 1000 | SUCTION MACHINE, PORTABLE | 1 | $820.00 | $820.00 |
| 1000 | SUCTION MACHINE, PORTABLE | 1 | $700.00 | $700.00 |
| 1000 | SUCTION MACHINE, PORTABLE | 1 | $700.00 | $700.00 |
| 1000 | SUCTION MACHINE, PORTABLE | 1 | $820.00 | $820.00 |
| 1000 | SUCTION MACHINE, PORTABLE | 1 | $570.00 | $570.00 |
| 0581 | SUIT, HAZMAT | 44 | $1,200.00 | $52,800.00 |

| Department No. | Description | Qty. | Unit Cost | Total Cost |
|---|---|---|---|---|
| 0560 | SURVEY STATION, TOTAL | 1 | $36,998.00 | $36,998.00 |
| 0630 | SWITCH, 12 PORT | 1 | $175.00 | $175.00 |
| 0541 | SWITCH, 16 PORT | 1 | $350.00 | $350.00 |
| 0503 | SWITCH, 16 PORT, POE | 1 | $330.00 | $330.00 |
| 0454 | SWITCH, 24 PORT | 1 | $325.00 | $325.00 |
| 0503 | SWITCH, 24 PORT | 2 | $325.00 | $650.00 |
| 0630 | SWITCH, 24 PORT | 2 | $325.00 | $650.00 |
| 0503 | SWITCH, 24 PORT, POE | 1 | $1,900.00 | $1,900.00 |
| 0503 | SWITCH, 24 PORT, POE | 1 | $1,900.00 | $1,900.00 |
| 0503 | SWITCH, 24 PORT, POE | 1 | $1,900.00 | $1,900.00 |
| 0503 | SWITCH, 24 PORT, POE | 1 | $1,900.00 | $1,900.00 |
| 0503 | SWITCH, 24 PORT, POE | 1 | $1,900.00 | $1,900.00 |
| 0503 | SWITCH, 24 PORT, POE | 1 | $1,900.00 | $1,900.00 |
| 0503 | SWITCH, 24 PORT, POE | 1 | $1,900.00 | $1,900.00 |
| 0503 | SWITCH, 24 PORT, POE | 1 | $1,900.00 | $1,900.00 |
| 0503 | SWITCH, 24 PORT, POE | 1 | $1,900.00 | $1,900.00 |
| 0503 | SWITCH, 24 PORT, POE | 1 | $1,900.00 | $1,900.00 |
| 0503 | SWITCH, 24 PORT, POE | 1 | $1,900.00 | $1,900.00 |
| 0503 | SWITCH, 24 PORT, POE | 1 | $1,900.00 | $1,900.00 |
| 0503 | SWITCH, 24 PORT, POE | 1 | $1,900.00 | $1,900.00 |
| 0503 | SWITCH, 24 PORT, POE | 1 | $1,900.00 | $1,900.00 |
| 0503 | SWITCH, 24 PORT, POE | 1 | $1,900.00 | $1,900.00 |
| 0503 | SWITCH, 24 PORT, POE | 1 | $1,900.00 | $1,900.00 |
| 0503 | SWITCH, 24 PORT, POE | 1 | $1,900.00 | $1,900.00 |
| 0503 | SWITCH, 24 PORT, POE | 1 | $1,900.00 | $1,900.00 |
| 0503 | SWITCH, 24 PORT, POE | 1 | $2,685.20 | $2,685.20 |
| 0503 | SWITCH, 24 PORT, POE | 1 | $1,900.00 | $1,900.00 |
| 0503 | SWITCH, 24 PORT, POE | 1 | $1,900.00 | $1,900.00 |
| 0503 | SWITCH, 24 PORT, POE | 1 | $1,900.00 | $1,900.00 |
| 0503 | SWITCH, 24 PORT, POE | 1 | $1,900.00 | $1,900.00 |
| 0503 | SWITCH, 24 PORT, POE | 1 | $1,900.00 | $1,900.00 |
| 0503 | SWITCH, 24 PORT, POE | 1 | $1,900.00 | $1,900.00 |
| 0503 | SWITCH, 24 PORT, POE | 1 | $1,900.00 | $1,900.00 |
| 0503 | SWITCH, 24 PORT, POE | 1 | $1,900.00 | $1,900.00 |
| 0503 | SWITCH, 24 PORT, POE | 1 | $1,900.00 | $1,900.00 |
| 0503 | SWITCH, 24 PORT, POE | 1 | $1,950.00 | $1,950.00 |
| 0503 | SWITCH, 24 PORT, POE | 1 | $1,900.00 | $1,900.00 |
| 0503 | SWITCH, 24 PORT, POE | 1 | $1,900.00 | $1,900.00 |
| 0503 | SWITCH, 24 PORT, POE | 1 | $1,900.00 | $1,900.00 |
| 0503 | SWITCH, 24 PORT, POE | 1 | $1,900.00 | $1,900.00 |
| 3106 | SWITCH, 24 PORT, POE | 1 | $1,900.00 | $1,900.00 |
| 0503 | SWITCH, 48 PORT | 1 | $1,125.00 | $1,125.00 |
| 0503 | SWITCH, 48 PORT | 1 | $1,125.00 | $1,125.00 |
| 0503 | SWITCH, 48 PORT | 1 | $1,125.00 | $1,125.00 |
| 0503 | SWITCH, 48 PORT | 1 | $1,125.00 | $1,125.00 |
| 0503 | SWITCH, 48 PORT | 1 | $1,125.00 | $1,125.00 |
| 0503 | SWITCH, 48 PORT | 1 | $1,125.00 | $1,125.00 |
| 0503 | SWITCH, 48 PORT | 1 | $1,125.00 | $1,125.00 |
| 0503 | SWITCH, 48 PORT | 1 | $1,125.00 | $1,125.00 |
| 0503 | SWITCH, 48 PORT | 1 | $1,125.00 | $1,125.00 |
| 0503 | SWITCH, 48 PORT | 1 | $1,125.00 | $1,125.00 |
| 0503 | SWITCH, 48 PORT | 1 | $1,125.00 | $1,125.00 |
| 0503 | SWITCH, 48 PORT | 1 | $1,125.00 | $1,125.00 |
| 0503 | SWITCH, 48 PORT | 1 | $1,125.00 | $1,125.00 |
| 0503 | SWITCH, 48 PORT | 1 | $1,125.00 | $1,125.00 |
| 0503 | SWITCH, 48 PORT | 1 | $1,125.00 | $1,125.00 |
| 0503 | SWITCH, 48 PORT | 1 | $1,125.00 | $1,125.00 |
| 0503 | SWITCH, 48 PORT | 1 | $1,125.00 | $1,125.00 |
| 0503 | SWITCH, 48 PORT | 1 | $1,125.00 | $1,125.00 |
| 0503 | SWITCH, 48 PORT | 1 | $1,125.00 | $1,125.00 |
| 0503 | SWITCH, 48 PORT | 1 | $1,125.00 | $1,125.00 |
| 0503 | SWITCH, 48 PORT | 1 | $1,125.00 | $1,125.00 |
| 0503 | SWITCH, 48 PORT | 1 | $1,125.00 | $1,125.00 |
| 0503 | SWITCH, 48 PORT | 1 | $1,125.00 | $1,125.00 |
| 0503 | SWITCH, 48 PORT | 1 | $1,125.00 | $1,125.00 |
| 0503 | SWITCH, 48 PORT | 1 | $1,125.00 | $1,125.00 |
| 0503 | SWITCH, 48 PORT | 1 | $1,125.00 | $1,125.00 |
| 0503 | SWITCH, 48 PORT | 1 | $1,125.00 | $1,125.00 |
| 0503 | SWITCH, 48 PORT | 1 | $1,125.00 | $1,125.00 |

| Department No. | Description | Qty. | Unit Cost | Total Cost |
|---|---|---|---|---|
| 0503 | SWITCH, 48 PORT | 1 | $1,125.00 | $1,125.00 |
| 0503 | SWITCH, 48 PORT | 1 | $1,125.00 | $1,125.00 |
| 0503 | SWITCH, 48 PORT | 1 | $1,125.00 | $1,125.00 |
| 0503 | SWITCH, 48 PORT | 1 | $1,170.60 | $1,170.60 |
| 0503 | SWITCH, 48 PORT | 1 | $1,125.00 | $1,125.00 |
| 0503 | SWITCH, 48 PORT | 1 | $1,125.00 | $1,125.00 |
| 0509 | SWITCH, 48 PORT | 1 | $1,125.00 | $1,125.00 |
| 0510 | SWITCH, 48 PORT | 1 | $1,125.00 | $1,125.00 |
| 0630 | SWITCH, 48 PORT | 1 | $1,125.00 | $1,125.00 |
| 0503 | SWITCH, 48 PORT, MANAGED | 1 | $6,500.00 | $6,500

| Department No. | Description | Qty. | Unit Cost | Total Cost |
|---|---|---|---|---|
| 0503 | SWITCH, 48 PORT, POE | 1 | $3,000.00 | $3,000.00 |
| 0503 | SWITCH, 48 PORT, POE | 1 | $3,000.00 | $3,000.00 |
| 0503 | SWITCH, 48 PORT, POE | 1 | $3,000.00 | $3,000.00 |
| 0503 | SWITCH, 48 PORT, POE | 1 | $3,000.00 | $3,000.00 |
| 0503 | SWITCH, 48 PORT, POE | 1 | $6,127.76 | $6,127.76 |
| 0503 | SWITCH, 48 PORT, POE | 1 | $6,127.76 | $6,127.76 |
| 0503 | SWITCH, 48 PORT, POE | 1 | $6,127.76 | $6,127.76 |
| 0503 | SWITCH, 48 PORT, POE | 1 | $6,127.76 | $6,127.76 |
| 0503 | SWITCH, 48 PORT, POE | 1 | $6,931.03 | $6,931.03 |
| 0503 | SWITCH, 48 PORT, POE | 1 | $6,931.03 | $6,931.03 |
| 0503 | SWITCH, 48 PORT, POE | 1 | $3,000.00 | $3,000.00 |
| 0503 | SWITCH, 48 PORT, POE | 1 | $3,000.00 | $3,000.00 |
| 0503 | SWITCH, 48 PORT, POE | 1 | $3,000.00 | $3,000.00 |
| 0503 | SWITCH, 48 PORT, POE | 1 | $2,205.00 | $2,205.00 |
| 0503 | SWITCH, 48 PORT, POE | 1 | $3,300.00 | $3,300.00 |
| 0503 | SWITCH, 48 PORT, POE | 1 | $3,300.00 | $3,300.00 |
| 0503 | SWITCH, 48 PORT, POE | 1 | $3,300.00 | $3,300.00 |
| 0503 | SWITCH, 48 PORT, POE | 1 | $3,300.00 | $3,300.00 |
| 0503 | SWITCH, 48 PORT, POE | 1 | $3,300.00 | $3,300.00 |
| 0503 | SWITCH, 48 PORT, POE | 1 | $3,000.00 | $3,000.00 |
| 0503 | SWITCH, 48 PORT, POE | 1 | $3,000.00 | $3,000.00 |
| 0503 | SWITCH, 48 PORT, POE | 1 | $3,000.00 | $3,000.00 |
| 0503 | SWITCH, 48 PORT, POE | 1 | $3,000.00 | $3,000.00 |
| 0503 | SWITCH, 48 PORT, POE | 1 | $3,000.00 | $3,000.00 |
| 0503 | SWITCH, 48 PORT, POE | 1 | $3,000.00 | $3,000.00 |
| 0503 | SWITCH, 48 PORT, POE | 1 | $3,300.00 | $3,300.00 |
| 0503 | SWITCH, 48 PORT, POE | 1 | $3,300.00 | $3,300.00 |
| 0503 | SWITCH, 48 PORT, POE | 1 | $3,300.00 | $3,300.00 |
| 0503 | SWITCH, 48 PORT, POE | 1 | $2,500.00 | $2,500.00 |
| 0503 | SWITCH, 48 PORT, POE | 1 | $3,300.00 | $3,300.00 |
| 0503 | SWITCH, 48 PORT, POE | 1 | $3,300.00 | $3,300.00 |
| 0503 | SWITCH, 48 PORT, POE | 1 | $3,300.00 | $3,300.00 |
| 0503 | SWITCH, 48 PORT, POE | 1 | $3,300.00 | $3,300.00 |
| 0503 | SWITCH, 48 PORT, POE | 1 | $3,300.00 | $3,300.00 |
| 0503 | SWITCH, 48 PORT, POE | 1 | $3,000.00 | $3,000.00 |
| 0503 | SWITCH, 48 PORT, POE | 1 | $3,000.00 | $3,000.00 |
| 0503 | SWITCH, 48 PORT, POE | 1 | $3,000.00 | $3,000.00 |
| 0503 | SWITCH, 48 PORT, POE | 1 | $3,000.00 | $3,000.00 |
| 0503 | SWITCH, 48 PORT, POE | 1 | $3,300.00 | $3,300.00 |
| 0503 | SWITCH, 48 PORT, POE | 1 | $3,000.00 | $3,000.00 |
| 0503 | SWITCH, 48 PORT, POE | 1 | $3,300.00 | $3,300.00 |
| 0503 | SWITCH, 48 PORT, POE | 1 | $3,300.00 | $3,300.00 |
| 0503 | SWITCH, 48 PORT, POE | 1 | $3,300.00 | $3,300.00 |
| 0503 | SWITCH, 48 PORT, POE | 1 | $3,300.00 | $3,300.00 |
| 0503 | SWITCH, 48 PORT, POE | 1 | $3,300.00 | $3,300.00 |
| 0503 | SWITCH, 48 PORT, POE | 1 | $3,300.00 | $3,300.00 |
| 0503 | SWITCH, 48 PORT, POE | 1 | $3,300.00 | $3,300.00 |
| 0503 | SWITCH, 48 PORT, POE | 1 | $3,000.00 | $3,000.00 |
| 0503 | SWITCH, 48 PORT, POE | 1 | $3,000.00 | $3,000.00 |
| 0503 | SWITCH, 48 PORT, POE | 1 | $3,000.00 | $3,000.00 |
| 0503 | SWITCH, 48 PORT, POE | 1 | $3,000.00 | $3,000.00 |
| 0503 | SWITCH, 48 PORT, POE | 1 | $3,000.00 | $3,000.00 |
| 0503 | SWITCH, 48 PORT, POE | 1 | $3,000.00 | $3,000.00 |
| 0503 | SWITCH, 48 PORT, POE | 1 | $3,000.00 | $3,000.00 |
| 0503 | SWITCH, 48 PORT, POE | 1 | $3,000.00 | $3,000.00 |
| 0503 | SWITCH, 48 PORT, POE | 1 | $3,300.00 | $3,300.00 |
| 0503 | SWITCH, 48 PORT, POE | 1 | $3,300.00 | $3,300.00 |
| 0503 | SWITCH, 48 PORT, POE | 1 | $3,300.00 | $3,300.00 |
| 0503 | SWITCH, 48 PORT, POE | 1 | $3,300.00 | $3,300.00 |
| 0503 | SWITCH, 48 PORT, POE | 1 | $3,300.00 | $3,300.00 |
| 0503 | SWITCH, 48 PORT, POE | 1 | $3,300.00 | $3,300.00 |

**Williamson County Asset Inventory Report** **2025**

| Department No. | Description | Qty. | Unit Cost | Total Cost |
|---|---|---|---|---|
| 0503 | SWITCH, 48 PORT, POE | 1 | $3,300.00 | $3,300.00 |
| 0503 | SWITCH, 48 PORT, POE | 1 | $3,300.00 | $3,300.00 |
| 0503 | SWITCH, 48 PORT, POE | 1 | $3,300.00 | $3,300.00 |
| 0503 | SWITCH, 48 PORT, POE | 1 | $3,300.00 | $3,300.00 |
| 0503 | SWITCH, 48 PORT, POE | 1 | $3,300.00 | $3,300.00 |
| 0503 | SWITCH, 48 PORT, POE | 1 | $3,000.00 | $3,000.00 |
| 0503 | SWITCH, 48 PORT, POE | 1 | $3,000.00 | $3,000.00 |
| 0503 | SWITCH, 48 PORT, POE | 1 | $3,000.00 | $3,000.00 |
| 0503 | SWITCH, 48 PORT, POE | 1 | $3,000.00 | $3,000.00 |
| 0503 | SWITCH, 48 PORT, POE | 1 | $3,000.00 | $3,000.00 |
| 0503 | SWITCH, 48 PORT, POE | 1 | $3,000.00 | $3,000.00 |
| 0503 | SWITCH, 48 PORT, POE | 1 | $3,000.00 | $3,000.00 |
| 0503 | SWITCH, 48 PORT, POE | 1 | $3,000.00 | $3,000.00 |
| 0503 | SWITCH, 48 PORT, POE | 1 | $3,000.00 | $3,000.00 |
| 0503 | SWITCH, 48 PORT, POE | 1 | $3,000.00 | $3,000.00 |
| 0503 | SWITCH, 48 PORT, POE | 1 | $3,000.00 | $3,000.00 |
| 0503 | SWITCH, 48 PORT, POE | 1 | $3,000.00 | $3,000.00 |
| 0503 | SWITCH, 48 PORT, POE | 1 | $3,000.00 | $3,000.00 |
| 0503 | SWITCH, 48 PORT, POE | 1 | $3,000.00 | $3,000.00 |
| 0503 | SWITCH, 48 PORT, POE | 1 | $3,000.00 | $3,000.00 |
| 0503 | SWITCH, 48 PORT, POE | 1 | $3,000.00 | $3,000.00 |
| 0503 | SWITCH, 48 PORT, POE | 1 | $3,000.00 | $3,000.00 |
| 0503 | SWITCH, 48 PORT, POE | 1 | $3,000.00 | $3,000.00 |
| 0503 | SWITCH, 48 PORT, POE | 1 | $3,000.00 | $3,000.00 |
| 0503 | SWITCH, 48 PORT, POE | 1 | $3,000.00 | $3,000.00 |
| 0503 | SWITCH, 48 PORT, POE | 1 | $3,000.00 | $3,000.00 |
| 0503 | SWITCH, 48 PORT, POE | 1 | $3,000.00 | $3,000.00 |
| 0503 | SWITCH, 48 PORT, POE | 1 | $3,000.00 | $3,000.00 |
| 0503 | SWITCH, 48 PORT, POE | 1 | $3,000.00 | $3,000.00 |
| 0503 | SWITCH, 48 PORT, POE | 1 | $3,300.00 | $3,300.00 |
| 0503 | SWITCH, 48 PORT, POE | 1 | $3,000.00 | $3,000.00 |
| 0503 | SWITCH, 48 PORT, POE | 1 | $3,000.00 | $3,000.00 |
| 0503 | SWITCH, 48 PORT, POE | 1 | $3,000.00 | $3,000.00 |
| 0503 | SWITCH, 48 PORT, POE | 1 | $3,000.00 | $3,000.00 |
| 0503 | SWITCH, 48 PORT, POE | 1 | $3,000.00 | $3,000.00 |
| 0503 | SWITCH, 48 PORT, POE | 1 | $3,000.00 | $3,000.00 |
| 0503 | SWITCH, 48 PORT, POE | 1 | $3,000.00 | $3,000.00 |
| 0503 | SWITCH, 48 PORT, POE | 1 | $3,000.00 | $3,000.00 |
| 0503 | SWITCH, 48 PORT, POE | 1 | $3,000.00 | $3,000.00 |
| 0503 | SWITCH, 48 PORT, POE | 1 | $3,000.00 | $3,000.00 |
| 0503 | SWITCH, 48 PORT, POE | 1 | $3,000.00 | $3,000.00 |
| 0503 | SWITCH, 48 PORT, POE | 1 | $3,000.00 | $3,000.00 |
| 0503 | SWITCH, 48 PORT, POE | 1 | $3,000.00 | $3,000.00 |
| 0503 | SWITCH, 48 PORT, POE | 1 | $3,000.00 | $3,000.00 |
| 0503 | SWITCH, 48 PORT, POE | 1 | $3,000.00 | $3,000.00 |
| 0503 | SWITCH, 48 PORT, POE | 1 | $3,000.00 | $3,000.00 |
| 0503 | SWITCH, 48 PORT, POE | 1 | $3,000.00 | $3,000.00 |
| 0503 | SWITCH, 48 PORT, POE | 1 | $3,000.00 | $3,000.00 |
| 0503 | SWITCH, 48 PORT, POE | 1 | $3,000.00 | $3,000.00 |
| 0503 | SWITCH, 48 PORT, POE | 1 | $3,000.00 | $3,000.00 |
| 0503 | SWITCH, 48 PORT, POE | 1 | $3,000.00 | $3,000.00 |
| 0503 | SWITCH, 48 PORT, POE | 1 | $3,000.00 | $3,000.00 |
| 0503 | SWITCH, 48 PORT, POE | 1 | $3,000.00 | $3,000.00 |
| 0503 | SWITCH, 48 PORT, POE | 1 | $3,000.00 | $3,000.00 |
| 0503 | SWITCH, 48 PORT, POE | 1 | $3,000.00 | $3,000.00 |
| 0503 | SWITCH, 48 PORT, POE | 1 | $3,000.00 | $3,000.00 |
| 0503 | SWITCH, 48 PORT, POE | 1 | $3,000.00 | $3,000.00 |
| 0503 | SWITCH, 48 PORT, POE | 1 | $3,000.00 | $3,000.00 |
| 0503 | SWITCH, 48 PORT, POE | 1 | $3,000.00 | $3,000.00 |
| 0503 | SWITCH, 48 PORT, POE | 1 | $3,000.00 | $3,000.00 |
| 0503 | SWITCH, 48 PORT, POE | 1 | $3,000.00 | $3,000.00 |
| 0503 | SWITCH, 48 PORT, POE | 1 | $3,000.00 | $3,000.00 |
| 0503 | SWITCH, 48 PORT, POE | 1 | $3,000.00 | $3,000.00 |
| 0503 | SWITCH, 48 PORT, POE | 1 | $3,000.00 | $3,000.00 |
| 0503 | SWITCH, 48 PORT, POE | 1 | $3,000.00 | $3,000.00 |
| 0503 | SWITCH, 48 PORT, POE | 1 | $3,000.00 | $3,000.00 |
| 0503 | SWITCH, 48 PORT, POE | 1 | $3,000.00 | $3,000.00 |
| 0503 | SWITCH, 48 PORT, POE | 1 | $3,000.00 | $3,000.00 |
| 0503 | SWITCH, 48 PORT, POE | 1 | $3,000.00 | $3,000.00 |
| 0503 | SWITCH, 48 PORT, POE | 1 | $3,000.00 | $3,000.00 |
| 0503 | SWITCH, 48 PORT, POE | 1 | $3,000.00 | $3,000.00 |
| 0503 | SWITCH, 48 PORT, POE | 1 | $3,000.00 | $3,000.00 |
| 0503 | SWITCH, 48 PORT, POE | 1 | $3,000.00 | $3,000.00 |
| 0503 | SWITCH, 48 PORT, POE | 1 | $3,000.00 | $3,000.00 |
| 0503 | SWITCH, 48 PORT, POE | 1 | $3,000.00 | $3,000.00 |
| 0503 | SWITCH, 48 PORT, POE | 1 | $3,000.00 | $3,000.00 |
| 0503 | SWITCH, 48 PORT, POE | 1 | $3,000.00 | $3,000.00 |
| 0503 | SWITCH, 48 PORT, POE | 1 | $3,000.00 | $3,000.00 |
| 0503 | SWITCH, 48 PORT, POE | 1 | $3,000.00 | $3,000.00 |
| 0503 | SWITCH, 48 PORT, POE | 1 | $3,000.00 | $3,000.00 |
| 0503 | SWITCH, 48 PORT, POE | 1 | $3,000.00 | $3,000.00 |
| 0503 | SWITCH, 48 PORT, POE | 1 | $3,000.00 | $3,000.00 |
| 0503 | SWITCH, 48 PORT, POE | 1 | $3,000.00 | $3,000.00 |
| 0503 | SWITCH, 48 PORT, POE | 1 | $3,000.00 | $3,000.00 |
| 0503 | SWITCH, 48 PORT, POE | 1 | $3,000.00 | $3,000.00 |
| 0503 | SWITCH, 48 PORT, POE | 1 | $3,000.00 | $3,000.00 |
| 0503 | SWITCH, 48 PORT, POE | 1 | $3,000.00 | $3,000.00 |
| 0503 | SWITCH, 48 PORT, POE | 1 | $3,000.00 | $3,000.00 |
| 0503 | SWITCH, 48 PORT, POE | 1 | $3,000.00 | $3,000.00 |
| 0503 | SWITCH, 48 PORT, POE | 1 | $3,000.00 | $3,000.00 |
| 0503 | SWITCH, 48 PORT, POE | 1 | $3,000.00 | $3,000.00 |
| 0503 | SWITCH, 48 PORT, POE | 1 | $3,000.00 | $3,000.00 |
| 0503 | SWITCH, 48 PORT, POE | 1 | $3,000.00 | $3,000.00 |
| 0503 | SWITCH, 48 PORT, POE | 1 | $3,000.00 | $3,000.00 |
| 0503 | SWITCH, 48 PORT, POE | 1 | $3,000.00 | $3,000.00 |
| 0503 | SWITCH, 48 PORT, POE | 1 | $3,000.00 | $3,000.00 |
| 0503 | SWITCH, 48 PORT, POE | 1 | $3,000.00 | $3,000.00 |
| 0503 | SWITCH, 48 PORT, POE | 1 | $3,000.00 | $3,000.00 |
| 0503 | SWITCH, 48 PORT, POE | 1 | $3,000.00 | $3,000.00 |
| 0503 | SWITCH, 48 PORT, POE | 1 | $3,000.00 | $3,000.00 |
| 0503 | SWITCH, 48 PORT, POE | 1 | $3,000.00 | $3,000.00 |
| 0503 | SWITCH, 48 PORT, POE | 1 | $3,000.00 | $3,000.00 |
| 0503 | SWITCH, 48 PORT, POE | 1 | $3,000.00 | $3,000.00 |
| 0503 | SWITCH, 48 PORT, POE | 1 | $3,000.00 | $3,000.00 |
| 0503 | SWITCH, 48 PORT, POE | 1 | $3,000.00 | $3,000.00 |

| Department No. | Description | Qty. | Unit Cost | Total Cost |
|---|---|---|---|---|
| 0503 | SWITCH, 48 PORT, POE | 1 | $3,000.00 | $3,000.00 |
| 0503 | SWITCH, 48 PORT, POE | 1 | $3,000.00 | $3,000.00 |
| 0503 | SWITCH, 48 PORT, POE | 1 | $1,760.00 | $1,760.00 |
| 0503 | SWITCH, 48 PORT, POE | 1 | $3,000.00 | $3,000.00 |
| 0503 | SWITCH, 48 PORT, POE | 1 | $3,300.00 | $3,300.00 |
| 0503 | SWITCH, 48 PORT, POE | 1 | $3,000.00 | $3,000.00 |
| 0503 | SWITCH, 48 PORT, POE | 1 | $3,000.00 | $3,000.00 |
| 0503 | SWITCH, 48 PORT, POE | 1 | $3,000.00 | $3,000.00 |
| 0503 | SWITCH, 48 PORT, POE | 1 | $3,000.00 | $3,000.00 |
| 0503 | SWITCH, 48 PORT, POE | 1 | $3,000.00 | $3,000.00 |
| 0503 | SWITCH, 48 PORT, POE | 1 | $3,000.00 | $3,000.00 |
| 0503 | SWITCH, 48 PORT, POE | 1 | $3,300.00 | $3,300.00 |
| 0503 | SWITCH, 48 PORT, POE | 1 | $3,300.00 | $3,300.00 |
| 0503 | SWITCH, 48 PORT, POE | 1 | $3,000.00 | $3,000.00 |
| 0503 | SWITCH, 48 PORT, POE | 1 | $1,760.00 | $1,760.00 |
| 0503 | SWITCH, 48 PORT, POE | 1 | $3,300.00 | $3,300.00 |
| 0503 | SWITCH, 48 PORT, POE | 1 | $3,000.00 | $3,000.00 |
| 0503 | SWITCH, 48 PORT, POE | 1 | $3,300.00 | $3,300.00 |
| 0503 | SWITCH, 48 PORT, POE | 1 | $3,000.00 | $3,000.00 |
| 0503 | SWITCH, 48 PORT, POE | 1 | $3,000.00 | $3,000.00 |
| 0503 | SWITCH, 48 PORT, POE | 1 | $3,300.00 | $3,300.00 |
| 0503 | SWITCH, 48 PORT, POE | 1 | $3,300.00 | $3,300.00 |
| 0503 | SWITCH, 48 PORT, POE | 1 | $3,300.00 | $3,300.00 |
| 0503 | SWITCH, 48 PORT, POE | 1 | $3,300.00 | $3,300.00 |
| 0503 | SWITCH, 48 PORT, POE | 1 | $3,300.00 | $3,300.00 |
| 0503 | SWITCH, 48 PORT, POE | 1 | $1,760.00 | $1,760.00 |
| 0503 | SWITCH, 48 PORT, POE | 1 | $3,000.00 | $3,000.00 |
| 0503 | SWITCH, 48 PORT, POE | 1 | $3,000.00 | $3,000.00 |
| 0503 | SWITCH, 48 PORT, POE | 1 | $3,000.00 | $3,000.00 |
| 0503 | SWITCH, 48 PORT, POE | 1 | $3,000.00 | $3,000.00 |
| 0503 | SWITCH, 48 PORT, POE | 1 | $3,300.00 | $3,300.00 |
| 0503 | SWITCH, 48 PORT, POE | 1 | $3,300.00 | $3,300.00 |
| 0503 | SWITCH, 48 PORT, POE | 1 | $3,300.00 | $3,300.00 |
| 0503 | SWITCH, 48 PORT, POE | 1 | $3,300.00 | $3,300.00 |
| 0503 | SWITCH, 48 PORT, POE | 1 | $3,000.00 | $3,000.00 |
| 0503 | SWITCH, 48 PORT, POE | 1 | $3,000.00 | $3,000.00 |
| 0503 | SWITCH, 48 PORT, POE | 1 | $3,000.00 | $3,000.00 |
| 0503 | SWITCH, 48 PORT, POE | 1 | $3,000.00 | $3,000.00 |
| 0503 | SWITCH, 48 PORT, POE | 1 | $3,000.00 | $3,000.00 |
| 0503 | SWITCH, 48 PORT, POE | 1 | $3,000.00 | $3,000.00 |
| 0503 | SWITCH, 48 PORT, POE | 1 | $3,000.00 | $3,000.00 |
| 0503 | SWITCH, 48 PORT, POE | 1 | $3,000.00 | $3,000.00 |
| 0503 | SWITCH, 48 PORT, POE | 1 | $3,000.00 | $3,000.00 |
| 0503 | SWITCH, 48 PORT, POE | 1 | $3,300.00 | $3,300.00 |
| 0503 | SWITCH, 48 PORT, POE | 1 | $3,300.00 | $3,300.00 |
| 0503 | SWITCH, 48 PORT, POE | 1 | $3,300.00 | $3,300.00 |
| 0503 | SWITCH, 48 PORT, POE | 1 | $3,300.00 | $3,300.00 |
| 0503 | SWITCH, 48 PORT, POE | 1 | $3,300.00 | $3,300.00 |
| 0560 | SWITCH, 48 PORT, POE | 1 | $3,000.00 | $3,000.00 |
| 3106 | SWITCH, 48 PORT, POE | 1 | $3,300.00 | $3,300.00 |
| 0503 | SWITCH, 8 PORT | 1 | $100.00 | $100.00 |
| 0560 | SWITCH, 8 PORT | 1 | $100.00 | $100.00 |
| 0503 | SWITCH, 8 PORT, MANAGED | 1 | $500.00 | $500.00 |
| 0503 | SWITCH, CHASSIS | 1 | $3,000.00 | $3,000.00 |
| 0503 | SWITCH, KEYBOARD/ VIDEO MONITOR, KVM | 1 | $750.00 | $750.00 |
| 0503 | SWITCH, KEYBOARD/ VIDEO MONITOR, KVM | 1 | $750.00 | $750.00 |
| 0503 | SWITCH, KEYBOARD/ VIDEO MONITOR, KVM | 1 | $3,376.50 | $3,376.50 |
| 0503 | SWITCH, KEYBOARD/ VIDEO MONITOR, KVM | 1 | $750.00 | $750.00 |
| 0503 | SWITCH, KEYBOARD/ VIDEO MONITOR, KVM | 1 | $750.00 | $750.00 |
| 0503 | SWITCH, KEYBOARD/ VIDEO MONITOR, KVM | 1 | $3,376.50 | $3,376.50 |

**Williamson County Asset Inventory Report** **2025**

| Department No. | Description | Qty. | Unit Cost | Total Cost |
|---|---|---|---|---|
| 0503 | SWITCH, KEYBOARD/ VIDEO MONITOR, KVM | 1 | $3,837.78 | $3,837.78 |
| 0503 | SWITCH, MODULAR | 1 | $2,500.00 | $2,500.00 |
| 0503 | SWITCH, MODULAR | 1 | $2,500.00 | $2,500.00 |
| 0503 | SWITCH, MODULAR | 1 | $2,500.00 | $2,500.00 |
| 0503 | SWITCH, MODULAR | 1 | $2,500.00 | $2,500.00 |
| 0503 | SWITCH, MODULAR | 1 | $2,500.00 | $2,500.00 |
| 0503 | SWITCH, MODULAR | 1 | $2,500.00 | $2,500.00 |
| 0503 | SWITCH, MODULAR | 1 | $2,500.00 | $2,500.00 |
| 0503 | SWITCH, MODULAR | 1 | $2,500.00 | $2,500.00 |
| 0503 | SWITCH, MODULAR | 1 | $2,500.00 | $2,500.00 |
| 0503 | SWITCH, MODULAR | 1 | $2,500.00 | $2,500.00 |
| 0503 | SWITCH, MODULAR | 1 | $2,500.00 | $2,500.00 |
| 0503 | SWITCH, MODULAR | 1 | $2,500.00 | $2,500.00 |
| 0503 | SWITCH, MODULAR | 1 | $2,500.00 | $2,500.00 |
| 0503 | SWITCH, MODULAR | 1 | $2,500.00 | $2,500.00 |
| 0503 | SWITCH, MODULAR | 1 | $2,500.00 | $2,500.00 |
| 0503 | SWITCH, VOICE, IP PHONE SYSTEM | 1 | $800.00 | $800.00 |
| 0576 | SYNTHESIZER | 1 | $1,900.00 | $1,900.00 |
| 0581 | SYSTEM, COMMUNICATION (911) | 1 | $5,400.00 | $5,400.00 |
| 0403 | SYSTEM, FILE, SPACE SAVER | 1 | $2,800.00 | $2,800.00 |
| 0404 | SYSTEM, FILE, SPACE SAVER | 1 | $2,800.00 | $2,800.00 |
| 0404 | SYSTEM, FILE, SPACE SAVER | 1 | $2,800.00 | $2,800.00 |
| 0440 | SYSTEM, FILE, SPACE SAVER | 14 | $2,800.00 | $39,200.00 |
| 0440 | SYSTEM, FILE, SPACE SAVER | 4 | $2,800.00 | $11,200.00 |
| 0452 | SYSTEM, FILE, SPACE SAVER | 1 | $2,800.00 | $2,800.00 |
| 0454 | SYSTEM, FILE, SPACE SAVER | 1 | $2,800.00 | $2,800.00 |
| 0475 | SYSTEM, FILE, SPACE SAVER | 1 | $2,800.00 | $2,800.00 |
| 0509 | SYSTEM, FILE, SPACE SAVER | 4 | $2,800.00 | $11,200.00 |
| 0509 | SYSTEM, FILE, SPACE SAVER | 3 | $2,800.00 | $8,400.00 |
| 0560 | SYSTEM, FILE, SPACE SAVER | 1 | $90,949.90 | $90,949.90 |
| 0570 | SYSTEM, FILE, SPACE SAVER | 8 | $2,800.00 | $22,400.00 |
| 0576 | SYSTEM, FILE, SPACE SAVER | 1 | $2,800.00 | $2,800.00 |
| 0576 | SYSTEM, FILE, SPACE SAVER | 1 | $2,800.00 | $2,800.00 |
| 0630 | SYSTEM, FILE, SPACE SAVER | 1 | $2,800.00 | $2,800.00 |
| 0576 | TABLE | 1 | $150.00 | $150.00 |
| 0587 | TABLE | 2 | $150.00 | $300.00 |
| 0576 | TABLE, AIR HOCKEY | 1 | $1,335.00 | $1,335.00 |
| 0213 | TABLE, BOARDROOM, W/ POWER | 1 | $3,970.00 | $3,970.00 |
| 0540 | TABLE, BOARDROOM, W/ POWER | 1 | $3,970.00 | $3,970.00 |
| 0576 | TABLE, CAFETERIA, FOLDING, W/ SEATS | 1 | $1,950.00 | $1,950.00 |
| 0576 | TABLE, CAFETERIA, FOLDING, W/ SEATS | 1 | $1,950.00 | $1,950.00 |
| 0576 | TABLE, CAFETERIA, FOLDING, W/ SEATS | 1 | $1,950.00 | $1,950.00 |
| 0576 | TABLE, CAFETERIA, FOLDING, W/ SEATS | 1 | $1,950.00 | $1,950.00 |
| 0576 | TABLE, CAFETERIA, FOLDING, W/ SEATS | 1 | $1,950.00 | $1,950.00 |
| 0576 | TABLE, CAFETERIA, FOLDING, W/ SEATS | 1 | $1,950.00 | $1,950.00 |
| 0576 | TABLE, CAFETERIA, FOLDING, W/ SEATS | 1 | $1,950.00 | $1,950.00 |
| 0576 | TABLE, CAFETERIA, FOLDING, W/ SEATS | 1 | $1,950.00 | $1,950.00 |
| 0576 | TABLE, CAFETERIA, FOLDING, W/ SEATS | 1 | $950.00 | $950.00 |
| 0576 | TABLE, CAFETERIA, FOLDING, W/ SEATS | 1 | $950.00 | $950.00 |
| 0576 | TABLE, CAFETERIA, FOLDING, W/ SEATS | 1 | $950.00 | $950.00 |
| 0576 | TABLE, CAFETERIA, FOLDING, W/ SEATS | 1 | $950.00 | $950.00 |
| 0576 | TABLE, CAFETERIA, FOLDING, W/O SEATS | 1 | $490.00 | $490.00 |
| 0576 | TABLE, CAFETERIA, FOLDING, W/O SEATS | 2 | $490.00 | $980.00 |
| 0576 | TABLE, CAFETERIA, FOLDING, W/O SEATS | 5 | $490.00 | $2,450.00 |
| 0450 | TABLE, CARREL, 2- UNIT | 1 | $350.00 | $350.00 |
| 0540 | TABLE, CARREL, COMPUTER | 7 | $300.00 | $2,100.00 |
| 0214 | TABLE, COFFEE | 1 | $255.00 | $255.00 |
| 0400 | TABLE, COFFEE | 1 | $255.00 | $255.00 |
| 0440 | TABLE, COFFEE | 1 | $255.00 | $255.00 |
| 0475 | TABLE, COFFEE | 2 | $255.00 | $510.00 |

| Department No. | Description | Qty. | Unit Cost | Total Cost |
|---|---|---|---|---|
| 0492 | TABLE, COFFEE | 1 | $255.00 | $255.00 |
| 0492 | TABLE, COFFEE | 1 | $255.00 | $255.00 |
| 0495 | TABLE, COFFEE | 2 | $255.00 | $510.00 |
| 0499 | TABLE, COFFEE | 1 | $255.00 | $255.00 |
| 0499 | TABLE, COFFEE | 1 | $255.00 | $255.00 |
| 0540 | TABLE, COFFEE | 1 | $255.00 | $255.00 |
| 0540 | TABLE, COFFEE | 1 | $255.00 | $255.00 |
| 0560 | TABLE, COFFEE | 1 | $255.00 | $255.00 |
| 0576 | TABLE, COFFEE | 1 | $255.00 | $255.00 |
| 0576 | TABLE, COFFEE | 1 | $255.00 | $255.00 |
| 0576 | TABLE, COFFEE | 2 | $255.00 | $510.00 |
| 0213 | TABLE, COFFEE, WICKER/RATTAN | 1 | $210.00 | $210.00 |
| 0437 | TABLE, COMPUTER | 1 | $265.00 | $265.00 |
| 0438 | TABLE, COMPUTER | 1 | $265.00 | $265.00 |
| 0450 | TABLE, COMPUTER | 1 | $265.00 | $265.00 |
| 0492 | TABLE, COMPUTER | 1 | $265.00 | $265.00 |
| 0494 | TABLE, COMPUTER | 1 | $265.00 | $265.00 |
| 0494 | TABLE, COMPUTER | 1 | $265.00 | $265.00 |
| 0497 | TABLE, COMPUTER | 1 | $265.00 | $265.00 |
| 0499 | TABLE, COMPUTER | 1 | $265.00 | $265.00 |
| 0499 | TABLE, COMPUTER | 1 | $265.00 | $265.00 |
| 0503 | TABLE, COMPUTER | 1 | $265.00 | $265.00 |
| 0503 | TABLE, COMPUTER | 1 | $265.00 | $265.00 |
| 0503 | TABLE, COMPUTER | 2 | $265.00 | $530.00 |
| 0503 | TABLE, COMPUTER | 8 | $265.00 | $2,120.00 |
| 0509 | TABLE, COMPUTER | 1 | $265.00 | $265.00 |
| 0509 | TABLE, COMPUTER | 1 | $265.00 | $265.00 |
| 0509 | TABLE, COMPUTER | 1 | $265.00 | $265.00 |
| 0540 | TABLE, COMPUTER | 1 | $265.00 | $265.00 |
| 0540 | TABLE, COMPUTER | 1 | $265.00 | $265.00 |
| 0540 | TABLE, COMPUTER | 1 | $265.00 | $265.00 |
| 0541 | TABLE, COMPUTER | 46 | $265.00 | $12,190.00 |
| 0542 | TABLE, COMPUTER | 1 | $265.00 | $265.00 |
| 0553 | TABLE, COMPUTER | 1 | $265.00 | $265.00 |
| 0554 | TABLE, COMPUTER | 1 | $265.00 | $265.00 |
| 0560 | TABLE, COMPUTER | 1 | $265.00 | $265.00 |
| 0560 | TABLE, COMPUTER | 1 | $265.00 | $265.00 |
| 0560 | TABLE, COMPUTER | 1 | $265.00 | $265.00 |
| 0570 | TABLE, COMPUTER | 1 | $265.00 | $265.00 |
| 0570 | TABLE, COMPUTER | 2 | $265.00 | $530.00 |
| 0570 | TABLE, COMPUTER | 1 | $265.00 | $265.00 |
| 0570 | TABLE, COMPUTER | 1 | $265.00 | $265.00 |
| 0576 | TABLE, COMPUTER | 1 | $265.00 | $265.00 |
| 0576 | TABLE, COMPUTER | 1 | $265.00 | $265.00 |
| 0576 | TABLE, COMPUTER | 1 | $265.00 | $265.00 |
| 0576 | TABLE, COMPUTER | 1 | $265.00 | $265.00 |
| 0576 | TABLE, COMPUTER | 1 | $265.00 | $265.00 |
| 0576 | TABLE, COMPUTER | 1 | $265.00 | $265.00 |
| 0576 | TABLE, COMPUTER | 1 | $265.00 | $265.00 |
| 0576 | TABLE, COMPUTER | 1 | $265.00 | $265.00 |
| 0576 | TABLE, COMPUTER | 1 | $265.00 | $265.00 |
| 0581 | TABLE, COMPUTER | 1 | $265.00 | $265.00 |
| 0591 | TABLE, COMPUTER | 1 | $265.00 | $265.00 |
| 0882 | TABLE, COMPUTER | 1 | $265.00 | $265.00 |
| 0576 | TABLE, COMPUTER, TWO POSITION | 4 | $490.00 | $1,960.00 |
| 0576 | TABLE, COMPUTER, TWO POSITION | 2 | $490.00 | $980.00 |
| 0576 | TABLE, COMPUTER, TWO POSITION | 3 | $490.00 | $1,470.00 |
| 0576 | TABLE, COMPUTER, TWO POSITION | 6 | $490.00 | $2,940.00 |
| 0576 | TABLE, COMPUTER, TWO POSITION | 4 | $490.00 | $1,960.00 |
| 0576 | TABLE, COMPUTER, TWO POSITION | 2 | $490.00 | $980.00 |
| 0576 | TABLE, COMPUTER, TWO POSITION | 6 | $490.00 | $2,940.00 |

**Williamson County Asset Inventory Report** **2025**

| Department No. | Description | Qty. | Unit Cost | Total Cost |
|---|---|---|---|---|
| 0210 | TABLE, CONFERENCE | 1 | $515.00 | $515.00 |
| 0210 | TABLE, CONFERENCE | 1 | $515.00 | $515.00 |
| 0210 | TABLE, CONFERENCE | 1 | $515.00 | $515.00 |
| 0210 | TABLE, CONFERENCE | 1 | $515.00 | $515.00 |
| 0211 | TABLE, CONFERENCE | 1 | $515.00 | $515.00 |
| 0213 | TABLE, CONFERENCE | 1 | $515.00 | $515.00 |
| 0213 | TABLE, CONFERENCE | 1 | $515.00 | $515.00 |
| 0215 | TABLE, CONFERENCE | 1 | $515.00 | $515.00 |
| 0215 | TABLE, CONFERENCE | 2 | $515.00 | $1,030.00 |
| 0400 | TABLE, CONFERENCE | 1 | $515.00 | $515.00 |
| 0400 | TABLE, CONFERENCE | 1 | $515.00 | $515.00 |
| 0400 | TABLE, CONFERENCE | 2 | $515.00 | $1,030.00 |
| 0402 | TABLE, CONFERENCE | 1 | $515.00 | $515.00 |
| 0402 | TABLE, CONFERENCE | 1 | $915.00 | $915.00 |
| 0402 | TABLE, CONFERENCE | 1 | $515.00 | $515.00 |
| 0402 | TABLE, CONFERENCE | 1 | $515.00 | $515.00 |
| 0402 | TABLE, CONFERENCE | 1 | $515.00 | $515.00 |
| 0402 | TABLE, CONFERENCE | 1 | $915.00 | $915.00 |
| 0402 | TABLE, CONFERENCE | 1 | $515.00 | $515.00 |
| 0402 | TABLE, CONFERENCE | 1 | $515.00 | $515.00 |
| 0405 | TABLE, CONFERENCE | 1 | $515.00 | $515.00 |
| 0405 | TABLE, CONFERENCE | 1 | $915.00 | $915.00 |
| 0425 | TABLE, CONFERENCE | 1 | $515.00 | $515.00 |
| 0425 | TABLE, CONFERENCE | 2 | $515.00 | $1,030.00 |
| 0426 | TABLE, CONFERENCE | 1 | $515.00 | $515.00 |
| 0427 | TABLE, CONFERENCE | 1 | $515.00 | $515.00 |
| 0428 | TABLE, CONFERENCE | 1 | $515.00 | $515.00 |
| 0429 | TABLE, CONFERENCE | 1 | $515.00 | $515.00 |
| 0436 | TABLE, CONFERENCE | 1 | $515.00 | $515.00 |
| 0437 | TABLE, CONFERENCE | 1 | $515.00 | $515.00 |
| 0438 | TABLE, CONFERENCE | 1 | $515.00 | $515.00 |
| 0440 | TABLE, CONFERENCE | 1 | $515.00 | $515.00 |
| 0441 | TABLE, CONFERENCE | 1 | $515.00 | $515.00 |
| 0451 | TABLE, CONFERENCE | 1 | $515.00 | $515.00 |
| 0452 | TABLE, CONFERENCE | 1 | $515.00 | $515.00 |
| 0453 | TABLE, CONFERENCE | 1 | $915.00 | $915.00 |
| 0453 | TABLE, CONFERENCE | 1 | $515.00 | $515.00 |
| 0453 | TABLE, CONFERENCE | 1 | $515.00 | $515.00 |
| 0454 | TABLE, CONFERENCE | 1 | $515.00 | $515.00 |
| 0454 | TABLE, CONFERENCE | 1 | $515.00 | $515.00 |
| 0475 | TABLE, CONFERENCE | 1 | $515.00 | $515.00 |
| 0475 | TABLE, CONFERENCE | 1 | $515.00 | $515.00 |
| 0492 | TABLE, CONFERENCE | 1 | $515.00 | $515.00 |
| 0494 | TABLE, CONFERENCE | 1 | $515.00 | $515.00 |
| 0494 | TABLE, CONFERENCE | 1 | $515.00 | $515.00 |
| 0494 | TABLE, CONFERENCE | 1 | $515.00 | $515.00 |
| 0499 | TABLE, CONFERENCE | 1 | $515.00 | $515.00 |
| 0499 | TABLE, CONFERENCE | 1 | $515.00 | $515.00 |
| 0503 | TABLE, CONFERENCE | 1 | $515.00 | $515.00 |
| 0503 | TABLE, CONFERENCE | 1 | $915.00 | $915.00 |
| 0509 | TABLE, CONFERENCE | 1 | $515.00 | $515.00 |
| 0509 | TABLE, CONFERENCE | 1 | $515.00 | $515.00 |
| 0510 | TABLE, CONFERENCE | 1 | $515.00 | $515.00 |
| 0540 | TABLE, CONFERENCE | 1 | $515.00 | $515.00 |
| 0540 | TABLE, CONFERENCE | 1 | $515.00 | $515.00 |
| 0540 | TABLE, CONFERENCE | 1 | $515.00 | $515.00 |
| 0540 | TABLE, CONFERENCE | 1 | $515.00 | $515.00 |
| 0541 | TABLE, CONFERENCE | 4 | $515.00 | $2,060.00 |
| 0551 | TABLE, CONFERENCE | 1 | $515.00 | $515.00 |
| 0551 | TABLE, CONFERENCE | 1 | $515.00 | $515.00 |

| Department No. | Description | Qty. | Unit Cost | Total Cost |
|---|---|---|---|---|
| 0551 | TABLE, CONFERENCE | 1 | $515.00 | $515.00 |
| 0553 | TABLE, CONFERENCE | 1 | $515.00 | $515.00 |
| 0554 | TABLE, CONFERENCE | 1 | $515.00 | $515.00 |
| 0560 | TABLE, CONFERENCE | 1 | $515.00 | $515.00 |
| 0560 | TABLE, CONFERENCE | 1 | $515.00 | $515.00 |
| 0560 | TABLE, CONFERENCE | 1 | $515.00 | $515.00 |
| 0560 | TABLE, CONFERENCE | 1 | $515.00 | $515.00 |
| 0560 | TABLE, CONFERENCE | 1 | $515.00 | $515.00 |
| 0560 | TABLE, CONFERENCE | 1 | $515.00 | $515.00 |
| 0560 | TABLE, CONFERENCE | 1 | $515.00 | $515.00 |
| 0560 | TABLE, CONFERENCE | 1 | $515.00 | $515.00 |
| 0560 | TABLE, CONFERENCE | 1 | $515.00 | $515.00 |
| 0560 | TABLE, CONFERENCE | 1 | $515.00 | $515.00 |
| 0570 | TABLE, CONFERENCE | 1 | $515.00 | $515.00 |
| 0576 | TABLE, CONFERENCE | 1 | $515.00 | $515.00 |
| 0576 | TABLE, CONFERENCE | 1 | $515.00 | $515.00 |
| 0576 | TABLE, CONFERENCE | 1 | $515.00 | $515.00 |
| 0576 | TABLE, CONFERENCE | 1 | $515.00 | $515.00 |
| 0576 | TABLE, CONFERENCE | 1 | $515.00 | $515.00 |
| 0576 | TABLE, CONFERENCE | 1 | $515.00 | $515.00 |
| 0576 | TABLE, CONFERENCE | 1 | $515.00 | $515.00 |
| 0581 | TABLE, CONFERENCE | 1 | $515.00 | $515.00 |
| 0581 | TABLE, CONFERENCE | 1 | $515.00 | $515.00 |
| 0581 | TABLE, CONFERENCE | 2 | $515.00 | $1,030.00 |
| 0581 | TABLE, CONFERENCE | 1 | $515.00 | $515.00 |
| 0581 | TABLE, CONFERENCE | 1 | $515.00 | $515.00 |
| 0583 | TABLE, CONFERENCE | 1 | $515.00 | $515.00 |
| 0587 | TABLE, CONFERENCE | 1 | $515.00 | $515.00 |
| 0591 | TABLE, CONFERENCE | 1 | $515.00 | $515.00 |
| 0591 | TABLE, CONFERENCE | 1 | $515.00 | $515.00 |
| 0630 | TABLE, CONFERENCE | 1 | $515.00 | $515.00 |
| 3106 | TABLE, CONFERENCE | 1 | $515.00 | $515.00 |
| 0213 | TABLE, CONFERENCE, BOAT-SHAPED, 12'-18', W/ POWER | 1 | $2,295.00 | $2,295.00 |
| 0540 | TABLE, DINING | 1 | $250.00 | $250.00 |
| 0212 | TABLE, DINING, W/ CHAIRS, COMPLETE | 1 | $690.00 | $690.00 |
| 0540 | TABLE, DINING, W/ CHAIRS, COMPLETE | 1 | $690.00 | $690.00 |
| 0540 | TABLE, DINING, W/ CHAIRS, COMPLETE | 1 | $690.00 | $690.00 |
| 0210 | TABLE, DRAFTING | 1 | $435.00 | $435.00 |
| 0215 | TABLE, END | 2 | $60.00 | $120.00 |
| 0341 | TABLE, END | 2 | $60.00 | $120.00 |
| 0400 | TABLE, END | 2 | $150.00 | $300.00 |
| 0402 | TABLE, END | 1 | $150.00 | $150.00 |
| 0403 | TABLE, END | 1 | $150.00 | $150.00 |
| 0405 | TABLE, END | 1 | $150.00 | $150.00 |
| 0437 | TABLE, END | 1 | $150.00 | $150.00 |
| 0440 | TABLE, END | 2 | $150.00 | $300.00 |
| 0440 | TABLE, END | 1 | $150.00 | $150.00 |
| 0440 | TABLE, END | 1 | $150.00 | $150.00 |
| 0451 | TABLE, END | 1 | $150.00 | $150.00 |
| 0452 | TABLE, END | 1 | $150.00 | $150.00 |
| 0452 | TABLE, END | 1 | $150.00 | $150.00 |
| 0495 | TABLE, END | 1 | $150.00 | $150.00 |
| 0499 | TABLE, END | 1 | $150.00 | $150.00 |
| 0540 | TABLE, END | 1 | $150.00 | $150.00 |
| 0540 | TABLE, END | 1 | $150.00 | $150.00 |
| 0540 | TABLE, END | 2 | $60.00 | $120.00 |
| 0540 | TABLE, END | 2 | $150.00 | $300.00 |
| 0540 | TABLE, END | 2 | $150.00 | $300.00 |
| 0540 | TABLE, END | 1 | $150.00 | $150.00 |
| 0540 | TABLE, END | 1 | $150.00 | $150.00 |

| Department No. | Description | Qty. | Unit Cost | Total Cost |
|---|---|---|---|---|
| 0540 | TABLE, END | 1 | $150.00 | $150.00 |
| 0540 | TABLE, END | 1 | $150.00 | $150.00 |
| 0540 | TABLE, END | 1 | $150.00 | $150.00 |
| 0540 | TABLE, END | 3 | $150.00 | $450.00 |
| 0541 | TABLE, END | 1 | $150.00 | $150.00 |
| 0553 | TABLE, END | 1 | $150.00 | $150.00 |
| 0554 | TABLE, END | 1 | $150.00 | $150.00 |
| 0554 | TABLE, END | 1 | $150.00 | $150.00 |
| 0560 | TABLE, END | 1 | $150.00 | $150.00 |
| 0560 | TABLE, END | 1 | $150.00 | $150.00 |
| 0560 | TABLE, END | 1 | $150.00 | $150.00 |
| 0560 | TABLE, END | 1 | $150.00 | $150.00 |
| 0560 | TABLE, END | 1 | $150.00 | $150.00 |
| 0560 | TABLE, END | 2 | $150.00 | $300.00 |
| 0560 | TABLE, END | 1 | $150.00 | $150.00 |
| 0560 | TABLE, END | 1 | $150.00 | $150.00 |
| 0570 | TABLE, END | 2 | $150.00 | $300.00 |
| 0572 | TABLE, END | 2 | $150.00 | $300.00 |
| 0576 | TABLE, END | 1 | $150.00 | $150.00 |
| 0576 | TABLE, END | 1 | $150.00 | $150.00 |
| 0576 | TABLE, END | 6 | $150.00 | $900.00 |
| 0576 | TABLE, END | 8 | $150.00 | $1,200.00 |
| 0576 | TABLE, END | 1 | $150.00 | $150.00 |
| 0576 | TABLE, END | 5 | $150.00 | $750.00 |
| 0581 | TABLE, END | 1 | $150.00 | $150.00 |
| 0630 | TABLE, END | 1 | $150.00 | $150.00 |
| 0882 | TABLE, END | 1 | $150.00 | $150.00 |
| 0545 | TABLE, EXAMINING | 1 | $2,100.00 | $2,100.00 |
| 0570 | TABLE, EXAMINING | 1 | $2,100.00 | $2,100.00 |
| 0630 | TABLE, EXAMINING | 1 | $2,100.00 | $2,100.00 |
| 0630 | TABLE, EXAMINING | 1 | $2,100.00 | $2,100.00 |
| 0210 | TABLE, FOLDING | 7 | $120.00 | $840.00 |
| 0210 | TABLE, FOLDING | 31 | $120.00 | $3,720.00 |
| 0210 | TABLE, FOLDING | 2 | $120.00 | $240.00 |
| 0210 | TABLE, FOLDING | 1 | $120.00 | $120.00 |
| 0215 | TABLE, FOLDING | 27 | $120.00 | $3,240.00 |
| 0215 | TABLE, FOLDING | 1 | $120.00 | $120.00 |
| 0400 | TABLE, FOLDING | 18 | $120.00 | $2,160.00 |
| 0402 | TABLE, FOLDING | 1 | $120.00 | $120.00 |
| 0402 | TABLE, FOLDING | 1 | $120.00 | $120.00 |
| 0404 | TABLE, FOLDING | 1 | $120.00 | $120.00 |
| 0405 | TABLE, FOLDING | 1 | $120.00 | $120.00 |
| 0429 | TABLE, FOLDING | 1 | $120.00 | $120.00 |
| 0453 | TABLE, FOLDING | 1 | $120.00 | $120.00 |
| 0453 | TABLE, FOLDING | 1 | $120.00 | $120.00 |
| 0453 | TABLE, FOLDING | 1 | $120.00 | $120.00 |
| 0454 | TABLE, FOLDING | 1 | $120.00 | $120.00 |
| 0475 | TABLE, FOLDING | 1 | $120.00 | $120.00 |
| 0492 | TABLE, FOLDING | 1 | $120.00 | $120.00 |
| 0492 | TABLE, FOLDING | 4 | $120.00 | $480.00 |
| 0497 | TABLE, FOLDING | 1 | $120.00 | $120.00 |
| 0499 | TABLE, FOLDING | 2 | $120.00 | $240.00 |
| 0503 | TABLE, FOLDING | 81 | $120.00 | $9,720.00 |
| 0503 | TABLE, FOLDING | 1 | $120.00 | $120.00 |
| 0503 | TABLE, FOLDING | 11 | $120.00 | $1,320.00 |
| 0503 | TABLE, FOLDING | 5 | $120.00 | $600.00 |
| 0503 | TABLE, FOLDING | 1 | $120.00 | $120.00 |
| 0503 | TABLE, FOLDING | 1 | $120.00 | $120.00 |
| 0509 | TABLE, FOLDING | 2 | $120.00 | $240.00 |
| 0509 | TABLE, FOLDING | 1 | $120.00 | $120.00 |

**Williamson County Asset Inventory Report** **2025**

| Department No. | Description | Qty. | Unit Cost | Total Cost |
|---|---|---|---|---|
| 0509 | TABLE, FOLDING | 1 | $120.00 | $120.00 |
| 0509 | TABLE, FOLDING | 1 | $120.00 | $120.00 |
| 0509 | TABLE, FOLDING | 1 | $120.00 | $120.00 |
| 0510 | TABLE, FOLDING | 1 | $120.00 | $120.00 |
| 0540 | TABLE, FOLDING | 1 | $120.00 | $120.00 |
| 0540 | TABLE, FOLDING | 1 | $120.00 | $120.00 |
| 0540 | TABLE, FOLDING | 2 | $120.00 | $240.00 |
| 0540 | TABLE, FOLDING | 4 | $120.00 | $480.00 |
| 0540 | TABLE, FOLDING | 2 | $120.00 | $240.00 |
| 0540 | TABLE, FOLDING | 3 | $120.00 | $360.00 |
| 0540 | TABLE, FOLDING | 1 | $120.00 | $120.00 |
| 0541 | TABLE, FOLDING | 2 | $120.00 | $240.00 |
| 0541 | TABLE, FOLDING | 1 | $120.00 | $120.00 |
| 0541 | TABLE, FOLDING | 1 | $120.00 | $120.00 |
| 0545 | TABLE, FOLDING | 2 | $120.00 | $240.00 |
| 0545 | TABLE, FOLDING | 21 | $120.00 | $2,520.00 |
| 0545 | TABLE, FOLDING | 1 | $120.00 | $120.00 |
| 0545 | TABLE, FOLDING | 1 | $120.00 | $120.00 |
| 0551 | TABLE, FOLDING | 1 | $120.00 | $120.00 |
| 0552 | TABLE, FOLDING | 1 | $120.00 | $120.00 |
| 0552 | TABLE, FOLDING | 5 | $120.00 | $600.00 |
| 0553 | TABLE, FOLDING | 1 | $120.00 | $120.00 |
| 0554 | TABLE, FOLDING | 1 | $120.00 | $120.00 |
| 0554 | TABLE, FOLDING | 2 | $120.00 | $240.00 |
| 0560 | TABLE, FOLDING | 3 | $120.00 | $360.00 |
| 0560 | TABLE, FOLDING | 1 | $120.00 | $120.00 |
| 0560 | TABLE, FOLDING | 14 | $120.00 | $1,680.00 |
| 0560 | TABLE, FOLDING | 3 | $120.00 | $360.00 |
| 0560 | TABLE, FOLDING | 1 | $120.00 | $120.00 |
| 0560 | TABLE, FOLDING | 1 | $120.00 | $120.00 |
| 0560 | TABLE, FOLDING | 1 | $120.00 | $120.00 |
| 0560 | TABLE, FOLDING | 1 | $120.00 | $120.00 |
| 0560 | TABLE, FOLDING | 4 | $120.00 | $480.00 |
| 0560 | TABLE, FOLDING | 1 | $120.00 | $120.00 |
| 0560 | TABLE, FOLDING | 3 | $120.00 | $360.00 |
| 0560 | TABLE, FOLDING | 3 | $120.00 | $360.00 |
| 0560 | TABLE, FOLDING | 16 | $120.00 | $1,920.00 |
| 0560 | TABLE, FOLDING | 1 | $120.00 | $120.00 |
| 0570 | TABLE, FOLDING | 1 | $120.00 | $120.00 |
| 0570 | TABLE, FOLDING | 1 | $120.00 | $120.00 |
| 0570 | TABLE, FOLDING | 15 | $120.00 | $1,800.00 |
| 0570 | TABLE, FOLDING | 3 | $120.00 | $360.00 |
| 0570 | TABLE, FOLDING | 1 | $120.00 | $120.00 |
| 0570 | TABLE, FOLDING | 1 | $120.00 | $120.00 |
| 0570 | TABLE, FOLDING | 2 | $120.00 | $240.00 |
| 0570 | TABLE, FOLDING | 1 | $120.00 | $120.00 |
| 0570 | TABLE, FOLDING | 1 | $120.00 | $120.00 |
| 0570 | TABLE, FOLDING | 6 | $120.00 | $720.00 |
| 0570 | TABLE, FOLDING | 3 | $120.00 | $360.00 |
| 0572 | TABLE, FOLDING | 1 | $120.00 | $120.00 |
| 0576 | TABLE, FOLDING | 2 | $120.00 | $240.00 |
| 0576 | TABLE, FOLDING | 5 | $120.00 | $600.00 |
| 0576 | TABLE, FOLDING | 1 | $120.00 | $120.00 |
| 0576 | TABLE, FOLDING | 1 | $120.00 | $120.00 |
| 0576 | TABLE, FOLDING | 1 | $120.00 | $120.00 |
| 0576 | TABLE, FOLDING | 1 | $120.00 | $120.00 |
| 0576 | TABLE, FOLDING | 1 | $120.00 | $120.00 |
| 0576 | TABLE, FOLDING | 13 | $120.00 | $1,560.00 |
| 0576 | TABLE, FOLDING | 1 | $120.00 | $120.00 |
| 0581 | TABLE, FOLDING | 5 | $120.00 | $600.00 |

| Department No. | Description | Qty. | Unit Cost | Total Cost |
|---|---|---|---|---|
| 0581 | TABLE, FOLDING | 2 | $120.00 | $240.00 |
| 0581 | TABLE, FOLDING | 1 | $120.00 | $120.00 |
| 0587 | TABLE, FOLDING | 2 | $120.00 | $240.00 |
| 0591 | TABLE, FOLDING | 1 | $120.00 | $120.00 |
| 0630 | TABLE, FOLDING | 1 | $120.00 | $120.00 |
| 0630 | TABLE, FOLDING | 1 | $120.00 | $120.00 |
| 0630 | TABLE, FOLDING | 6 | $120.00 | $720.00 |
| 0882 | TABLE, FOLDING | 1 | $120.00 | $120.00 |
| 3101 | TABLE, FOLDING | 1 | $120.00 | $120.00 |
| 3101 | TABLE, FOLDING | 2 | $120.00 | $240.00 |
| 3103 | TABLE, FOLDING | 2 | $120.00 | $240.00 |
| 3106 | TABLE, FOLDING | 4 | $120.00 | $480.00 |
| 3106 | TABLE, FOLDING | 7 | $120.00 | $840.00 |
| 3106 | TABLE, FOLDING | 1 | $120.00 | $120.00 |
| 3106 | TABLE, FOLDING | 37 | $120.00 | $4,440.00 |
| 3106 | TABLE, FOLDING | 53 | $120.00 | $6,360.00 |
| 3106 | TABLE, FOLDING | 16 | $120.00 | $1,920.00 |
| 3106 | TABLE, FOLDING | 25 | $120.00 | $3,000.00 |
| 3106 | TABLE, FOLDING | 1 | $120.00 | $120.00 |
| 3106 | TABLE, FOLDING | 4 | $120.00 | $480.00 |
| 3106 | TABLE, FOLDING | 9 | $120.00 | $1,080.00 |
| 0494 | TABLE, FOLDING, 3 FT. | 9 | $85.00 | $765.00 |
| 0213 | TABLE, FOLDING, 5 FT. | 35 | $135.00 | $4,725.00 |
| 0402 | TABLE, FOLDING, 5 FT. | 4 | $135.00 | $540.00 |
| 0402 | TABLE, FOLDING, 5 FT. | 14 | $135.00 | $1,890.00 |
| 0494 | TABLE, FOLDING, 5 FT. | 12 | $135.00 | $1,620.00 |
| 0509 | TABLE, FOLDING, 5 FT. | 3 | $135.00 | $405.00 |
| 0540 | TABLE, FOLDING, 5 FT. | 24 | $135.00 | $3,240.00 |
| 0540 | TABLE, FOLDING, 5 FT. | 6 | $135.00 | $810.00 |
| 0540 | TABLE, FOLDING, 5 FT. | 12 | $135.00 | $1,620.00 |
| 0560 | TABLE, FOLDING, 5 FT. | 25 | $135.00 | $3,375.00 |
| 0560 | TABLE, FOLDING, 5 FT. | 14 | $135.00 | $1,890.00 |
| 0560 | TABLE, FOLDING, 5 FT. | 2 | $135.00 | $270.00 |
| 0560 | TABLE, FOLDING, 5 FT. | 12 | $135.00 | $1,620.00 |
| 0560 | TABLE, FOLDING, 5 FT. | 36 | $135.00 | $4,860.00 |
| 0665 | TABLE, FOLDING, 5 FT. | 14 | $135.00 | $1,890.00 |
| 3106 | TABLE, FOOD PREPARATION | 1 | $537.00 | $537.00 |
| 0576 | TABLE, FOOD PREPARATION, HIGH-END | 1 | $840.00 | $840.00 |
| 0576 | TABLE, FOOD PREPARATION, HIGH-END | 1 | $840.00 | $840.00 |
| 0576 | TABLE, FOOD PREPARATION, HIGH-END | 1 | $840.00 | $840.00 |
| 0576 | TABLE, FOOD PREPARATION, HIGH-END | 1 | $840.00 | $840.00 |
| 0576 | TABLE, FOOD PREPARATION, HIGH-END | 1 | $840.00 | $840.00 |
| 0576 | TABLE, FOOSBALL | 1 | $585.00 | $585.00 |
| 0210 | TABLE, GENERAL PURPOSE | 1 | $130.00 | $130.00 |
| 0494 | TABLE, GENERAL PURPOSE | 2 | $130.00 | $260.00 |
| 0495 | TABLE, GENERAL PURPOSE | 1 | $130.00 | $130.00 |
| 0541 | TABLE, GENERAL PURPOSE | 1 | $130.00 | $130.00 |
| 0553 | TABLE, GENERAL PURPOSE | 2 | $130.00 | $260.00 |
| 0560 | TABLE, GENERAL PURPOSE | 1 | $130.00 | $130.00 |
| 0576 | TABLE, GENERAL PURPOSE | 1 | $130.00 | $130.00 |
| 0576 | TABLE, GENERAL PURPOSE | 1 | $130.00 | $130.00 |
| 0560 | TABLE, HEXAGONAL | 1 | $164.00 | $164.00 |
| 0576 | TABLE, MEDICAL TREATMENT | 1 | $480.00 | $480.00 |
| 0576 | TABLE, MEDICAL TREATMENT | 1 | $480.00 | $480.00 |
| 0576 | TABLE, MEDICAL TREATMENT | 1 | $480.00 | $480.00 |
| 0576 | TABLE, MEDICAL TREATMENT | 1 | $480.00 | $480.00 |
| 0630 | TABLE, MEDICAL TREATMENT | 1 | $480.00 | $480.00 |
| 0402 | TABLE, OCCASIONAL, WICKER/RATTAN | 1 | $100.00 | $100.00 |
| 0402 | TABLE, OCCASIONAL, WICKER/RATTAN | 1 | $100.00 | $100.00 |
| 0453 | TABLE, OCCASIONAL, WICKER/RATTAN | 1 | $100.00 | $100.00 |

| Department No. | Description | Qty. | Unit Cost | Total Cost |
|---|---|---|---|---|
| 0437 | TABLE, OVAL | 1 | $250.00 | $250.00 |
| 0499 | TABLE, OVAL | 1 | $250.00 | $250.00 |
| 0541 | TABLE, OVAL | 1 | $250.00 | $250.00 |
| 0560 | TABLE, OVAL | 1 | $250.00 | $250.00 |
| 0560 | TABLE, OVAL | 1 | $250.00 | $250.00 |
| 0630 | TABLE, OVAL | 1 | $250.00 | $250.00 |
| 0440 | TABLE, OVAL, 7' | 1 | $250.00 | $250.00 |
| 0499 | TABLE, OVAL, 7' | 1 | $250.00 | $250.00 |
| 0560 | TABLE, OVAL, 7' | 1 | $250.00 | $250.00 |
| 0576 | TABLE, OVAL, 7' | 1 | $250.00 | $250.00 |
| 0560 | TABLE, PICNIC | 2 | $180.00 | $360.00 |
| 0214 | TABLE, PRINTER | 1 | $200.00 | $200.00 |
| 0402 | TABLE, PRINTER | 1 | $200.00 | $200.00 |
| 0402 | TABLE, PRINTER | 1 | $200.00 | $200.00 |
| 0439 | TABLE, PRINTER | 1 | $200.00 | $200.00 |
| 0451 | TABLE, PRINTER | 1 | $200.00 | $200.00 |
| 0451 | TABLE, PRINTER | 1 | $200.00 | $200.00 |
| 0540 | TABLE, PRINTER | 1 | $200.00 | $200.00 |
| 0210 | TABLE, RECTANGULAR | 1 | $165.00 | $165.00 |
| 0210 | TABLE, RECTANGULAR | 1 | $165.00 | $165.00 |
| 0210 | TABLE, RECTANGULAR | 1 | $165.00 | $165.00 |
| 0212 | TABLE, RECTANGULAR | 1 | $165.00 | $165.00 |
| 0215 | TABLE, RECTANGULAR | 1 | $165.00 | $165.00 |
| 0215 | TABLE, RECTANGULAR | 1 | $165.00 | $165.00 |
| 0341 | TABLE, RECTANGULAR | 1 | $165.00 | $165.00 |
| 0341 | TABLE, RECTANGULAR | 1 | $165.00 | $165.00 |
| 0341 | TABLE, RECTANGULAR | 1 | $165.00 | $165.00 |
| 0400 | TABLE, RECTANGULAR | 1 | $165.00 | $165.00 |
| 0403 | TABLE, RECTANGULAR | 1 | $165.00 | $165.00 |
| 0403 | TABLE, RECTANGULAR | 1 | $165.00 | $165.00 |
| 0404 | TABLE, RECTANGULAR | 1 | $165.00 | $165.00 |
| 0425 | TABLE, RECTANGULAR | 2 | $165.00 | $330.00 |
| 0428 | TABLE, RECTANGULAR | 1 | $165.00 | $165.00 |
| 0429 | TABLE, RECTANGULAR | 1 | $165.00 | $165.00 |
| 0436 | TABLE, RECTANGULAR | 2 | $165.00 | $330.00 |
| 0437 | TABLE, RECTANGULAR | 3 | $165.00 | $495.00 |
| 0438 | TABLE, RECTANGULAR | 2 | $165.00 | $330.00 |
| 0439 | TABLE, RECTANGULAR | 2 | $165.00 | $330.00 |
| 0440 | TABLE, RECTANGULAR | 1 | $165.00 | $165.00 |
| 0441 | TABLE, RECTANGULAR | 2 | $165.00 | $330.00 |
| 0450 | TABLE, RECTANGULAR | 6 | $165.00 | $990.00 |
| 0450 | TABLE, RECTANGULAR | 2 | $165.00 | $330.00 |
| 0451 | TABLE, RECTANGULAR | 1 | $165.00 | $165.00 |
| 0451 | TABLE, RECTANGULAR | 1 | $165.00 | $165.00 |
| 0451 | TABLE, RECTANGULAR | 2 | $165.00 | $330.00 |
| 0452 | TABLE, RECTANGULAR | 2 | $165.00 | $330.00 |
| 0452 | TABLE, RECTANGULAR | 6 | $165.00 | $990.00 |
| 0453 | TABLE, RECTANGULAR | 1 | $165.00 | $165.00 |
| 0454 | TABLE, RECTANGULAR | 2 | $165.00 | $330.00 |
| 0454 | TABLE, RECTANGULAR | 2 | $165.00 | $330.00 |
| 0475 | TABLE, RECTANGULAR | 1 | $165.00 | $165.00 |
| 0475 | TABLE, RECTANGULAR | 1 | $165.00 | $165.00 |
| 0475 | TABLE, RECTANGULAR | 1 | $165.00 | $165.00 |
| 0475 | TABLE, RECTANGULAR | 2 | $165.00 | $330.00 |
| 0475 | TABLE, RECTANGULAR | 2 | $165.00 | $330.00 |
| 0475 | TABLE, RECTANGULAR | 1 | $165.00 | $165.00 |
| 0475 | TABLE, RECTANGULAR | 11 | $165.00 | $1,815.00 |
| 0492 | TABLE, RECTANGULAR | 1 | $165.00 | $165.00 |
| 0492 | TABLE, RECTANGULAR | 2 | $165.00 | $330.00 |
| 0492 | TABLE, RECTANGULAR | 2 | $165.00 | $330.00 |

| Department No. | Description | Qty. | Unit Cost | Total Cost |
|---|---|---|---|---|
| 0494 | TABLE, RECTANGULAR | 1 | $165.00 | $165.00 |
| 0495 | TABLE, RECTANGULAR | 1 | $165.00 | $165.00 |
| 0495 | TABLE, RECTANGULAR | 2 | $165.00 | $330.00 |
| 0495 | TABLE, RECTANGULAR | 1 | $165.00 | $165.00 |
| 0497 | TABLE, RECTANGULAR | 1 | $165.00 | $165.00 |
| 0497 | TABLE, RECTANGULAR | 1 | $165.00 | $165.00 |
| 0499 | TABLE, RECTANGULAR | 3 | $165.00 | $495.00 |
| 0499 | TABLE, RECTANGULAR | 10 | $165.00 | $1,650.00 |
| 0499 | TABLE, RECTANGULAR | 1 | $165.00 | $165.00 |
| 0499 | TABLE, RECTANGULAR | 1 | $165.00 | $165.00 |
| 0503 | TABLE, RECTANGULAR | 1 | $165.00 | $165.00 |
| 0503 | TABLE, RECTANGULAR | 1 | $165.00 | $165.00 |
| 0503 | TABLE, RECTANGULAR | 4 | $165.00 | $660.00 |
| 0503 | TABLE, RECTANGULAR | 1 | $165.00 | $165.00 |
| 0503 | TABLE, RECTANGULAR | 1 | $165.00 | $165.00 |
| 0503 | TABLE, RECTANGULAR | 1 | $165.00 | $165.00 |
| 0503 | TABLE, RECTANGULAR | 1 | $165.00 | $165.00 |
| 0503 | TABLE, RECTANGULAR | 2 | $165.00 | $330.00 |
| 0509 | TABLE, RECTANGULAR | 1 | $165.00 | $165.00 |
| 0509 | TABLE, RECTANGULAR | 1 | $165.00 | $165.00 |
| 0509 | TABLE, RECTANGULAR | 1 | $165.00 | $165.00 |
| 0509 | TABLE, RECTANGULAR | 1 | $165.00 | $165.00 |
| 0509 | TABLE, RECTANGULAR | 1 | $165.00 | $165.00 |
| 0509 | TABLE, RECTANGULAR | 1 | $165.00 | $165.00 |
| 0509 | TABLE, RECTANGULAR | 2 | $165.00 | $330.00 |
| 0509 | TABLE, RECTANGULAR | 3 | $165.00 | $495.00 |
| 0509 | TABLE, RECTANGULAR | 2 | $165.00 | $330.00 |
| 0509 | TABLE, RECTANGULAR | 1 | $165.00 | $165.00 |
| 0510 | TABLE, RECTANGULAR | 1 | $165.00 | $165.00 |
| 0540 | TABLE, RECTANGULAR | 1 | $165.00 | $165.00 |
| 0541 | TABLE, RECTANGULAR | 2 | $165.00 | $330.00 |
| 0545 | TABLE, RECTANGULAR | 2 | $165.00 | $330.00 |
| 0551 | TABLE, RECTANGULAR | 26 | $165.00 | $4,290.00 |
| 0551 | TABLE, RECTANGULAR | 1 | $165.00 | $165.00 |
| 0551 | TABLE, RECTANGULAR | 1 | $165.00 | $165.00 |
| 0552 | TABLE, RECTANGULAR | 1 | $165.00 | $165.00 |
| 0554 | TABLE, RECTANGULAR | 1 | $165.00 | $165.00 |
| 0554 | TABLE, RECTANGULAR | 1 | $165.00 | $165.00 |
| 0560 | TABLE, RECTANGULAR | 4 | $165.00 | $660.00 |
| 0560 | TABLE, RECTANGULAR | 1 | $165.00 | $165.00 |
| 0560 | TABLE, RECTANGULAR | 1 | $165.00 | $165.00 |
| 0560 | TABLE, RECTANGULAR | 1 | $165.00 | $165.00 |
| 0560 | TABLE, RECTANGULAR | 2 | $165.00 | $330.00 |
| 0560 | TABLE, RECTANGULAR | 2 | $165.00 | $330.00 |
| 0560 | TABLE, RECTANGULAR | 2 | $165.00 | $330.00 |
| 0560 | TABLE, RECTANGULAR | 1 | $165.00 | $165.00 |
| 0560 | TABLE, RECTANGULAR | 1 | $165.00 | $165.00 |
| 0560 | TABLE, RECTANGULAR | 1 | $165.00 | $165.00 |
| 0560 | TABLE, RECTANGULAR | 1 | $165.00 | $165.00 |
| 0560 | TABLE, RECTANGULAR | 2 | $165.00 | $330.00 |
| 0560 | TABLE, RECTANGULAR | 1 | $165.00 | $165.00 |
| 0560 | TABLE, RECTANGULAR | 2 | $165.00 | $330.00 |
| 0560 | TABLE, RECTANGULAR | 1 | $165.00 | $165.00 |
| 0560 | TABLE, RECTANGULAR | 1 | $165.00 | $165.00 |
| 0560 | TABLE, RECTANGULAR | 1 | $165.00 | $165.00 |
| 0570 | TABLE, RECTANGULAR | 1 | $165.00 | $165.00 |
| 0570 | TABLE, RECTANGULAR | 1 | $165.00 | $165.00 |
| 0570 | TABLE, RECTANGULAR | 5 | $165.00 | $825.00 |
| 0570 | TABLE, RECTANGULAR | 1 | $165.00 | $165.00 |
| 0570 | TABLE, RECTANGULAR | 1 | $165.00 | $165.00 |

| Department No. | Description | Qty. | Unit Cost | Total Cost |
|---|---|---|---|---|
| 0570 | TABLE, RECTANGULAR | 1 | $165.00 | $165.00 |
| 0570 | TABLE, RECTANGULAR | 1 | $165.00 | $165.00 |
| 0570 | TABLE, RECTANGULAR | 1 | $165.00 | $165.00 |
| 0570 | TABLE, RECTANGULAR | 1 | $165.00 | $165.00 |
| 0570 | TABLE, RECTANGULAR | 3 | $165.00 | $495.00 |
| 0570 | TABLE, RECTANGULAR | 1 | $165.00 | $165.00 |
| 0570 | TABLE, RECTANGULAR | 1 | $165.00 | $165.00 |
| 0572 | TABLE, RECTANGULAR | 1 | $165.00 | $165.00 |
| 0576 | TABLE, RECTANGULAR | 1 | $165.00 | $165.00 |
| 0576 | TABLE, RECTANGULAR | 1 | $165.00 | $165.00 |
| 0576 | TABLE, RECTANGULAR | 1 | $165.00 | $165.00 |
| 0576 | TABLE, RECTANGULAR | 1 | $165.00 | $165.00 |
| 0576 | TABLE, RECTANGULAR | 1 | $165.00 | $165.00 |
| 0576 | TABLE, RECTANGULAR | 1 | $165.00 | $165.00 |
| 0576 | TABLE, RECTANGULAR | 1 | $165.00 | $165.00 |
| 0576 | TABLE, RECTANGULAR | 1 | $165.00 | $165.00 |
| 0576 | TABLE, RECTANGULAR | 1 | $165.00 | $165.00 |
| 0576 | TABLE, RECTANGULAR | 3 | $165.00 | $495.00 |
| 0576 | TABLE, RECTANGULAR | 1 | $165.00 | $165.00 |
| 0576 | TABLE, RECTANGULAR | 2 | $165.00 | $330.00 |
| 0576 | TABLE, RECTANGULAR | 2 | $165.00 | $330.00 |
| 0576 | TABLE, RECTANGULAR | 3 | $165.00 | $495.00 |
| 0576 | TABLE, RECTANGULAR | 1 | $165.00 | $165.00 |
| 0576 | TABLE, RECTANGULAR | 1 | $165.00 | $165.00 |
| 0576 | TABLE, RECTANGULAR | 3 | $165.00 | $495.00 |
| 0576 | TABLE, RECTANGULAR | 1 | $165.00 | $165.00 |
| 0576 | TABLE, RECTANGULAR | 16 | $165.00 | $2,640.00 |
| 0576 | TABLE, RECTANGULAR | 1 | $165.00 | $165.00 |
| 0576 | TABLE, RECTANGULAR | 1 | $165.00 | $165.00 |
| 0576 | TABLE, RECTANGULAR | 1 | $165.00 | $165.00 |
| 0576 | TABLE, RECTANGULAR | 2 | $165.00 | $330.00 |
| 0576 | TABLE, RECTANGULAR | 1 | $165.00 | $165.00 |
| 0576 | TABLE, RECTANGULAR | 1 | $165.00 | $165.00 |
| 0576 | TABLE, RECTANGULAR | 1 | $165.00 | $165.00 |
| 0576 | TABLE, RECTANGULAR | 5 | $165.00 | $825.00 |
| 0576 | TABLE, RECTANGULAR | 1 | $165.00 | $165.00 |
| 0576 | TABLE, RECTANGULAR | 1 | $165.00 | $165.00 |
| 0576 | TABLE, RECTANGULAR | 1 | $165.00 | $165.00 |
| 0576 | TABLE, RECTANGULAR | 3 | $165.00 | $495.00 |
| 0576 | TABLE, RECTANGULAR | 2 | $165.00 | $330.00 |
| 0581 | TABLE, RECTANGULAR | 1 | $165.00 | $165.00 |
| 0581 | TABLE, RECTANGULAR | 8 | $165.00 | $1,320.00 |
| 0581 | TABLE, RECTANGULAR | 1 | $165.00 | $165.00 |
| 0581 | TABLE, RECTANGULAR | 1 | $165.00 | $165.00 |
| 0591 | TABLE, RECTANGULAR | 1 | $165.00 | $165.00 |
| 0591 | TABLE, RECTANGULAR | 8 | $165.00 | $1,320.00 |
| 0630 | TABLE, RECTANGULAR | 1 | $165.00 | $165.00 |
| 0630 | TABLE, RECTANGULAR | 2 | $165.00 | $330.00 |
| 0661 | TABLE, RECTANGULAR | 1 | $165.00 | $165.00 |
| 0882 | TABLE, RECTANGULAR | 1 | $165.00 | $165.00 |
| 0882 | TABLE, RECTANGULAR | 1 | $165.00 | $165.00 |
| 3101 | TABLE, RECTANGULAR | 1 | $180.00 | $180.00 |
| 3101 | TABLE, RECTANGULAR | 2 | $165.00 | $330.00 |
| 0437 | TABLE, ROLLING, PORTABLE | 2 | $100.00 | $200.00 |
| 0451 | TABLE, ROLLING, PORTABLE | 1 | $100.00 | $100.00 |
| 0454 | TABLE, ROLLING, PORTABLE | 1 | $100.00 | $100.00 |
| 0503 | TABLE, ROLLING, PORTABLE | 1 | $100.00 | $100.00 |
| 0560 | TABLE, ROLLING, PORTABLE | 1 | $100.00 | $100.00 |
| 0560 | TABLE, ROLLING, PORTABLE | 1 | $100.00 | $100.00 |
| 0560 | TABLE, ROLLING, PORTABLE | 1 | $100.00 | $100.00 |

| Department No. | Description | Qty. | Unit Cost | Total Cost |
|---|---|---|---|---|
| 0576 | TABLE, ROLLING, PORTABLE | 1 | $100.00 | $100.00 |
| 0576 | TABLE, ROLLING, PORTABLE | 1 | $100.00 | $100.00 |
| 0576 | TABLE, ROLLING, PORTABLE | 1 | $100.00 | $100.00 |
| 0576 | TABLE, ROLLING, PORTABLE | 2 | $100.00 | $200.00 |
| 0576 | TABLE, ROLLING, PORTABLE | 20 | $100.00 | $2,000.00 |
| 0576 | TABLE, ROLLING, PORTABLE | 1 | $100.00 | $100.00 |
| 0630 | TABLE, ROLLING, PORTABLE | 1 | $100.00 | $100.00 |
| 0211 | TABLE, ROUND | 1 | $180.00 | $180.00 |
| 0211 | TABLE, ROUND | 1 | $180.00 | $180.00 |
| 0214 | TABLE, ROUND | 1 | $180.00 | $180.00 |
| 0214 | TABLE, ROUND | 1 | $180.00 | $180.00 |
| 0215 | TABLE, ROUND | 1 | $180.00 | $180.00 |
| 0215 | TABLE, ROUND | 1 | $180.00 | $180.00 |
| 0400 | TABLE, ROUND | 1 | $180.00 | $180.00 |
| 0403 | TABLE, ROUND | 1 | $180.00 | $180.00 |
| 0403 | TABLE, ROUND | 1 | $180.00 | $180.00 |
| 0404 | TABLE, ROUND | 1 | $180.00 | $180.00 |
| 0404 | TABLE, ROUND | 1 | $180.00 | $180.00 |
| 0404 | TABLE, ROUND | 1 | $180.00 | $180.00 |
| 0404 | TABLE, ROUND | 2 | $180.00 | $360.00 |
| 0428 | TABLE, ROUND | 1 | $180.00 | $180.00 |
| 0428 | TABLE, ROUND | 1 | $180.00 | $180.00 |
| 0435 | TABLE, ROUND | 1 | $180.00 | $180.00 |
| 0435 | TABLE, ROUND | 1 | $180.00 | $180.00 |
| 0436 | TABLE, ROUND | 1 | $180.00 | $180.00 |
| 0440 | TABLE, ROUND | 1 | $180.00 | $180.00 |
| 0441 | TABLE, ROUND | 1 | $180.00 | $180.00 |
| 0441 | TABLE, ROUND | 1 | $180.00 | $180.00 |
| 0452 | TABLE, ROUND | 1 | $180.00 | $180.00 |
| 0453 | TABLE, ROUND | 1 | $180.00 | $180.00 |
| 0453 | TABLE, ROUND | 1 | $180.00 | $180.00 |
| 0453 | TABLE, ROUND | 1 | $180.00 | $180.00 |
| 0454 | TABLE, ROUND | 1 | $180.00 | $180.00 |
| 0454 | TABLE, ROUND | 1 | $180.00 | $180.00 |
| 0475 | TABLE, ROUND | 1 | $180.00 | $180.00 |
| 0475 | TABLE, ROUND | 1 | $180.00 | $180.00 |
| 0492 | TABLE, ROUND | 3 | $180.00 | $540.00 |
| 0494 | TABLE, ROUND | 1 | $180.00 | $180.00 |
| 0494 | TABLE, ROUND | 1 | $180.00 | $180.00 |
| 0494 | TABLE, ROUND | 1 | $180.00 | $180.00 |
| 0494 | TABLE, ROUND | 2 | $180.00 | $360.00 |
| 0494 | TABLE, ROUND | 1 | $180.00 | $180.00 |
| 0495 | TABLE, ROUND | 1 | $180.00 | $180.00 |
| 0495 | TABLE, ROUND | 1 | $180.00 | $180.00 |
| 0495 | TABLE, ROUND | 1 | $180.00 | $180.00 |
| 0495 | TABLE, ROUND | 2 | $180.00 | $360.00 |
| 0495 | TABLE, ROUND | 3 | $180.00 | $540.00 |
| 0497 | TABLE, ROUND | 1 | $180.00 | $180.00 |
| 0499 | TABLE, ROUND | 1 | $180.00 | $180.00 |
| 0499 | TABLE, ROUND | 1 | $180.00 | $180.00 |
| 0499 | TABLE, ROUND | 1 | $180.00 | $180.00 |
| 0503 | TABLE, ROUND | 1 | $180.00 | $180.00 |
| 0503 | TABLE, ROUND | 1 | $180.00 | $180.00 |
| 0509 | TABLE, ROUND | 1 | $180.00 | $180.00 |
| 0509 | TABLE, ROUND | 2 | $180.00 | $360.00 |
| 0509 | TABLE, ROUND | 2 | $180.00 | $360.00 |
| 0510 | TABLE, ROUND | 1 | $180.00 | $180.00 |
| 0510 | TABLE, ROUND | 1 | $180.00 | $180.00 |
| 0540 | TABLE, ROUND | 4 | $180.00 | $720.00 |
| 0540 | TABLE, ROUND | 1 | $180.00 | $180.00 |

| Department No. | Description | Qty. | Unit Cost | Total Cost |
|---|---|---|---|---|
| 0540 | TABLE, ROUND | 1 | $180.00 | $180.00 |
| 0541 | TABLE, ROUND | 2 | $180.00 | $360.00 |
| 0541 | TABLE, ROUND | 1 | $180.00 | $180.00 |
| 0542 | TABLE, ROUND | 1 | $180.00 | $180.00 |
| 0542 | TABLE, ROUND | 1 | $180.00 | $180.00 |
| 0542 | TABLE, ROUND | 1 | $180.00 | $180.00 |
| 0551 | TABLE, ROUND | 1 | $180.00 | $180.00 |
| 0552 | TABLE, ROUND | 1 | $180.00 | $180.00 |
| 0554 | TABLE, ROUND | 1 | $180.00 | $180.00 |
| 0554 | TABLE, ROUND | 1 | $180.00 | $180.00 |
| 0560 | TABLE, ROUND | 1 | $180.00 | $180.00 |
| 0560 | TABLE, ROUND | 1 | $180.00 | $180.00 |
| 0560 | TABLE, ROUND | 1 | $180.00 | $180.00 |
| 0560 | TABLE, ROUND | 1 | $180.00 | $180.00 |
| 0560 | TABLE, ROUND | 1 | $180.00 | $180.00 |
| 0560 | TABLE, ROUND | 1 | $180.00 | $180.00 |
| 0560 | TABLE, ROUND | 1 | $180.00 | $180.00 |
| 0560 | TABLE, ROUND | 1 | $180.00 | $180.00 |
| 0560 | TABLE, ROUND | 1 | $180.00 | $180.00 |
| 0570 | TABLE, ROUND | 1 | $180.00 | $180.00 |
| 0576 | TABLE, ROUND | 1 | $180.00 | $180.00 |
| 0576 | TABLE, ROUND | 1 | $180.00 | $180.00 |
| 0576 | TABLE, ROUND | 2 | $180.00 | $360.00 |
| 0576 | TABLE, ROUND | 2 | $180.00 | $360.00 |
| 0576 | TABLE, ROUND | 1 | $180.00 | $180.00 |
| 0576 | TABLE, ROUND | 2 | $180.00 | $360.00 |
| 0576 | TABLE, ROUND | 1 | $180.00 | $180.00 |
| 0576 | TABLE, ROUND | 1 | $180.00 | $180.00 |
| 0576 | TABLE, ROUND | 1 | $180.00 | $180.00 |
| 0576 | TABLE, ROUND | 1 | $180.00 | $180.00 |
| 0576 | TABLE, ROUND | 1 | $180.00 | $180.00 |
| 0576 | TABLE, ROUND | 1 | $180.00 | $180.00 |
| 0576 | TABLE, ROUND | 1 | $180.00 | $180.00 |
| 0581 | TABLE, ROUND | 1 | $180.00 | $180.00 |
| 0581 | TABLE, ROUND | 1 | $180.00 | $180.00 |
| 0581 | TABLE, ROUND | 1 | $180.00 | $180.00 |
| 0581 | TABLE, ROUND | 1 | $180.00 | $180.00 |
| 0583 | TABLE, ROUND | 1 | $180.00 | $180.00 |
| 0587 | TABLE, ROUND | 1 | $180.00 | $180.00 |
| 0587 | TABLE, ROUND | 1 | $180.00 | $180.00 |
| 0587 | TABLE, ROUND | 4 | $180.00 | $720.00 |
| 0591 | TABLE, ROUND | 1 | $180.00 | $180.00 |
| 3103 | TABLE, ROUND | 1 | $180.00 | $180.00 |
| 3103 | TABLE, ROUND | 1 | $180.00 | $180.00 |
| 3106 | TABLE, ROUND | 1 | $180.00 | $180.00 |
| 3106 | TABLE, ROUND | 11 | $180.00 | $1,980.00 |
| 0402 | TABLE, ROUND, 60" | 1 | $175.00 | $175.00 |
| 0402 | TABLE, ROUND, 60" | 1 | $175.00 | $175.00 |
| 0540 | TABLE, ROUND, 60" | 4 | $175.00 | $700.00 |
| 0509 | TABLE, SHOP | 2 | $300.00 | $600.00 |
| 0509 | TABLE, SHOP | 2 | $300.00 | $600.00 |
| 0541 | TABLE, SHOP | 1 | $300.00 | $300.00 |
| 0560 | TABLE, SHOP | 2 | $300.00 | $600.00 |
| 0560 | TABLE, SHOP | 3 | $300.00 | $900.00 |
| 0576 | TABLE, SHOP | 1 | $300.00 | $300.00 |
| 0882 | TABLE, SHOP | 1 | $300.00 | $300.00 |
| 0882 | TABLE, SHOP | 2 | $300.00 | $600.00 |
| 0882 | TABLE, SHOP | 6 | $300.00 | $1,800.00 |
| 3106 | TABLE, SHOP | 1 | $300.00 | $300.00 |
| 0210 | TABLE, SQUARE | 1 | $156.00 | $156.00 |

| Department No. | Description | Qty. | Unit Cost | Total Cost |
|---|---|---|---|---|
| 0210 | TABLE, SQUARE | 1 | $156.00 | $156.00 |
| 0210 | TABLE, SQUARE | 1 | $156.00 | $156.00 |
| 0210 | TABLE, SQUARE | 1 | $156.00 | $156.00 |
| 0215 | TABLE, SQUARE | 2 | $156.00 | $312.00 |
| 0404 | TABLE, SQUARE | 2 | $156.00 | $312.00 |
| 0437 | TABLE, SQUARE | 1 | $156.00 | $156.00 |
| 0437 | TABLE, SQUARE | 1 | $156.00 | $156.00 |
| 0438 | TABLE, SQUARE | 1 | $156.00 | $156.00 |
| 0441 | TABLE, SQUARE | 1 | $156.00 | $156.00 |
| 0454 | TABLE, SQUARE | 1 | $156.00 | $156.00 |
| 0454 | TABLE, SQUARE | 1 | $156.00 | $156.00 |
| 0492 | TABLE, SQUARE | 1 | $156.00 | $156.00 |
| 0499 | TABLE, SQUARE | 1 | $156.00 | $156.00 |
| 0499 | TABLE, SQUARE | 1 | $156.00 | $156.00 |
| 0499 | TABLE, SQUARE | 2 | $156.00 | $312.00 |
| 0503 | TABLE, SQUARE | 1 | $156.00 | $156.00 |
| 0503 | TABLE, SQUARE | 1 | $156.00 | $156.00 |
| 0540 | TABLE, SQUARE | 1 | $156.00 | $156.00 |
| 0554 | TABLE, SQUARE | 1 | $156.00 | $156.00 |
| 0560 | TABLE, SQUARE | 1 | $156.00 | $156.00 |
| 0560 | TABLE, SQUARE | 1 | $156.00 | $156.00 |
| 0560 | TABLE, SQUARE | 1 | $156.00 | $156.00 |
| 0560 | TABLE, SQUARE | 1 | $156.00 | $156.00 |
| 0560 | TABLE, SQUARE | 1 | $156.00 | $156.00 |
| 0560 | TABLE, SQUARE | 15 | $156.00 | $2,340.00 |
| 0560 | TABLE, SQUARE | 2 | $156.00 | $312.00 |
| 0570 | TABLE, SQUARE | 1 | $156.00 | $156.00 |
| 0576 | TABLE, SQUARE | 2 | $156.00 | $312.00 |
| 0576 | TABLE, SQUARE | 2 | $156.00 | $312.00 |
| 0576 | TABLE, SQUARE | 3 | $156.00 | $468.00 |
| 0576 | TABLE, SQUARE | 2 | $156.00 | $312.00 |
| 0576 | TABLE, SQUARE | 2 | $156.00 | $312.00 |
| 0576 | TABLE, SQUARE | 3 | $156.00 | $468.00 |
| 0576 | TABLE, SQUARE | 3 | $156.00 | $468.00 |
| 0576 | TABLE, SQUARE | 2 | $156.00 | $312.00 |
| 0576 | TABLE, SQUARE | 2 | $156.00 | $312.00 |
| 0591 | TABLE, SQUARE | 2 | $156.00 | $312.00 |
| 3101 | TABLE, SQUARE | 1 | $156.00 | $156.00 |
| 0545 | TABLE, SURGICAL, VETERINARY | 1 | $2,480.00 | $2,480.00 |
| 0545 | TABLE, SURGICAL, VETERINARY | 1 | $3,877.88 | $3,877.88 |
| 0545 | TABLE, SURGICAL, VETERINARY | 1 | $2,480.00 | $2,480.00 |
| 0576 | TABLE, TENNIS/PING-PONG | 1 | $300.00 | $300.00 |
| 0402 | TABLE, TRAPEZOID | 2 | $114.00 | $228.00 |
| 0402 | TABLE, TRAPEZOID | 1 | $114.00 | $114.00 |
| 0402 | TABLE, TRAPEZOID | 3 | $114.00 | $342.00 |
| 0503 | TABLE, TRAPEZOID | 1 | $114.00 | $114.00 |
| 0503 | TABLE, TRAPEZOID | 1 | $114.00 | $114.00 |
| 0576 | TABLE, TRAPEZOID | 1 | $114.00 | $114.00 |
| 0441 | TABLE, TRIANGLE | 1 | $100.00 | $100.00 |
| 0510 | TABLE, TYPEWRITER | 1 | $50.00 | $50.00 |
| 0552 | TABLE, WELDING, W/ VISE | 1 | $450.00 | $450.00 |
| 0540 | TABLET, NON IPAD | 1 | $2,072.70 | $2,072.70 |
| 0542 | TABLET, NON-IPAD, HIGH-END | 1 | $1,100.00 | $1,100.00 |
| 0509 | TACHOMETER/ DWELLMETER | 1 | $137.00 | $137.00 |
| 0560 | TACTICAL ASSULT TRAINING SUIT | 1 | $2,160.00 | $2,160.00 |
| 0560 | TACTICAL TRAINING, BREACHING & SHOOTING | 1 | $1,800.00 | $1,800.00 |
| 3103 | TANK, FISHING | 1 | $3,500.00 | $3,500.00 |
| 0507 | TANK, TRANSFER, FUEL | 1 | $1,290.00 | $1,290.00 |
| 0507 | TANK, TRANSFER, FUEL | 1 | $1,290.00 | $1,290.00 |
| 0882 | TANK, TRANSFER, FUEL | 1 | $1,290.00 | $1,290.00 |

| Department No. | Description | Qty. | Unit Cost | Total Cost |
|---|---|---|---|---|
| 0210 | TANK, WATER, 10K GAL. | 1 | $25,012.00 | $25,012.00 |
| 0882 | TAP AND DIE SET | 1 | $165.00 | $165.00 |
| 0560 | TARGETING SYSTEM, ELECTRONIC | 1 | $12,500.00 | $12,500.00 |
| 0551 | TASER | 1 | $1,608.00 | $1,608.00 |
| 0551 | TASER | 1 | $1,608.00 | $1,608.00 |
| 0551 | TASER | 1 | $1,608.00 | $1,608.00 |
| 0551 | TASER | 1 | $1,608.00 | $1,608.00 |
| 0551 | TASER | 1 | $1,553.56 | $1,553.56 |
| 0551 | TASER | 1 | $1,553.56 | $1,553.56 |
| 0551 | TASER | 1 | $1,553.54 | $1,553.54 |
| 0551 | TASER | 1 | $1,553.56 | $1,553.56 |
| 0551 | TASER | 1 | $1,553.56 | $1,553.56 |
| 0551 | TASER | 1 | $1,553.56 | $1,553.56 |
| 0552 | TASER | 1 | $1,163.09 | $1,163.09 |
| 0552 | TASER | 1 | $1,585.17 | $1,585.17 |
| 0552 | TASER | 1 | $1,585.17 | $1,585.17 |
| 0552 | TASER | 1 | $1,585.17 | $1,585.17 |
| 0552 | TASER | 1 | $1,057.57 | $1,057.57 |
| 0552 | TASER | 1 | $1,057.57 | $1,057.57 |
| 0552 | TASER | 1 | $1,057.57 | $1,057.57 |
| 0554 | TASER | 1 | $1,163.09 | $1,163.09 |
| 0554 | TASER | 1 | $1,046.78 | $1,046.78 |
| 0554 | TASER | 1 | $1,046.78 | $1,046.78 |
| 0554 | TASER | 1 | $1,046.78 | $1,046.78 |
| 0554 | TASER | 1 | $700.00 | $700.00 |
| 0554 | TASER | 1 | $1,553.56 | $1,553.56 |
| 0554 | TASER | 1 | $1,553.56 | $1,553.56 |
| 0554 | TASER | 1 | $1,553.56 | $1,553.56 |
| 0554 | TASER | 1 | $1,553.56 | $1,553.56 |
| 0554 | TASER | 1 | $1,553.56 | $1,553.56 |
| 0554 | TASER | 1 | $1,553.54 | $1,553.54 |
| 0560 | TASER | 1 | $1,215.00 | $1,215.00 |
| 0560 | TASER | 1 | $1,215.00 | $1,215.00 |
| 0560 | TASER | 1 | $1,215.00 | $1,215.00 |
| 0560 | TASER | 1 | $1,215.00 | $1,215.00 |
| 0560 | TASER | 1 | $1,215.00 | $1,215.00 |
| 0560 | TASER | 1 | $1,215.00 | $1,215.00 |
| 0560 | TASER | 1 | $1,215.00 | $1,215.00 |
| 0560 | TASER | 1 | $1,215.00 | $1,215.00 |
| 0560 | TASER | 1 | $1,215.00 | $1,215.00 |
| 0560 | TASER | 1 | $1,215.00 | $1,215.00 |
| 0560 | TASER | 1 | $1,215.00 | $1,215.00 |
| 0560 | TASER | 1 | $1,215.00 | $1,215.00 |
| 0560 | TASER | 1 | $1,215.00 | $1,215.00 |
| 0560 | TASER | 1 | $1,215.00 | $1,215.00 |
| 0560 | TASER | 1 | $1,215.00 | $1,215.00 |
| 0560 | TASER | 1 | $1,215.00 | $1,215.00 |
| 0560 | TASER | 1 | $1,215.00 | $1,215.00 |
| 0560 | TASER | 1 | $1,215.00 | $1,215.00 |
| 0560 | TASER | 1 | $1,215.00 | $1,215.00 |
| 0560 | TASER | 1 | $1,215.00 | $1,215.00 |
| 0560 | TASER | 1 | $1,215.00 | $1,215.00 |
| 0560 | TASER | 1 | $1,215.00 | $1,215.00 |
| 0560 | TASER | 1 | $1,215.00 | $1,215.00 |
| 0560 | TASER | 1 | $1,215.00 | $1,215.00 |
| 0560 | TASER | 1 | $1,215.00 | $1,215.00 |
| 0560 | TASER | 1 | $1,215.00 | $1,215.00 |
| 0560 | TASER | 1 | $1,215.00 | $1,215.00 |
| 0560 | TASER | 1 | $1,215.00 | $1,215.00 |
| 0560 | TASER | 1 | $1,215.00 | $1,215.00 |
| 0560 | TASER | 1 | $1,215.00 | $1,215.00 |
| 0560 | TASER | 1 | $1,215.00 | $1,215.00 |
| 0560 | TASER | 1 | $1,215.00 | $1,215.00 |
| 0560 | TASER | 1 | $1,215.00 | $1,215.00 |
| 0560 | TASER | 1 | $1,215.00 | $1,215.00 |
| 0560 | TASER | 1 | $1,215.00 | $1,215.00 |

| Department No. | Description | Qty. | Unit Cost | Total Cost |
|---|---|---|---|---|
| 0560 | TASER | 1 | $1,215.00 | $1,215.00 |

**Williamson County Asset Inventory Report** **2025**

| Department No. | Description | Qty. | Unit Cost | Total Cost |
|---|---|---|---|---|
| 0560 | TASER | 1 | $1,404.37 | $1,404.37 |
| 0560 | TASER | 1 | $1,404.38 | $1,404.38 |
| 0560 | TASER | 1 | $1,148.40 | $1,148.40 |
| 0560 | TASER | 1 | $1,148.40 | $1,148.40 |
| 0560 | TASER | 1 | $1,148.40 | $1,148.40 |
| 0560 | TASER | 1 | $1,148.40 | $1,148.40 |
| 0560 | TASER | 1 | $1,148.40 | $1,148.40 |
| 0560 | TASER | 1 | $1,148.40 | $1,148.40 |
| 0560 | TASER | 1 | $1,148.40 | $1,148.40 |
| 0560 | TASER | 1 | $1,148.40 | $1,148.40 |
| 0560 | TASER | 1 | $1,148.40 | $1,148.40 |
| 0560 | TASER | 1 | $983.44 | $983.44 |
| 0560 | TASER | 1 | $983.44 | $983.44 |
| 0560 | TASER | 1 | $983.44 | $983.44 |
| 0560 | TASER | 1 | $983.44 | $983.44 |
| 0560 | TASER | 1 | $983.44 | $983.44 |
| 0560 | TASER | 1 | $983.44 | $983.44 |
| 0560 | TASER | 1 | $983.44 | $983.44 |
| 0560 | TASER | 1 | $983.44 | $983.44 |
| 0560 | TASER | 1 | $983.44 | $983.44 |
| 0560 | TASER | 1 | $1,157.00 | $1,157.00 |
| 0560 | TASER | 1 | $1,463.00 | $1,463.00 |
| 0560 | TASER | 1 | $1,189.19 | $1,189.19 |
| 0560 | TASER | 1 | $1,189.19 | $1,189.19 |
| 0560 | TASER | 1 | $1,739.00 | $1,739.00 |
| 0560 | TASER | 1 | $1,746.20 | $1,746.20 |
| 0560 | TASER | 1 | $1,189.19 | $1,189.19 |
| 0560 | TASER | 1 | $1,189.19 | $1,189.19 |
| 0560 | TASER | 1 | $1,189.19 | $1,189.19 |
| 0570 | TASER | 1 | $1,220.00 | $1,220.00 |
| 0570 | TASER | 1 | $1,220.00 | $1,220.00 |
| 0570 | TASER | 1 | $1,220.00 | $1,220.00 |
| 0570 | TASER | 1 | $1,220.00 | $1,220.00 |
| 0570 | TASER | 1 | $1,220.00 | $1,220.00 |
| 0570 | TASER | 1 | $1,220.00 | $1,220.00 |
| 0570 | TASER | 1 | $1,220.00 | $1,220.00 |
| 0570 | TASER | 1 | $1,220.00 | $1,220.00 |
| 0570 | TASER | 1 | $1,220.00 | $1,220.00 |
| 0570 | TASER | 1 | $1,220.00 | $1,220.00 |
| 0570 | TASER | 1 | $1,220.00 | $1,220.00 |
| 0570 | TASER | 1 | $1,220.00 | $1,220.00 |
| 0570 | TASER | 1 | $1,220.00 | $1,220.00 |
| 0570 | TASER | 1 | $1,220.00 | $1,220.00 |
| 0570 | TASER | 1 | $1,220.00 | $1,220.00 |
| 0570 | TASER | 1 | $1,220.00 | $1,220.00 |
| 0570 | TASER | 1 | $1,220.00 | $1,220.00 |
| 0570 | TASER | 1 | $1,220.00 | $1,220.00 |
| 0570 | TASER | 1 | $1,220.00 | $1,220.00 |
| 0570 | TASER | 1 | $1,220.00 | $1,220.00 |
| 0570 | TASER | 1 | $1,220.00 | $1,220.00 |
| 0570 | TASER | 1 | $1,220.00 | $1,220.00 |
| 0570 | TASER | 1 | $1,220.00 | $1,220.00 |
| 0570 | TASER | 1 | $1,220.00 | $1,220.00 |
| 0570 | TASER | 1 | $1,220.00 | $1,220.00 |
| 0570 | TASER | 1 | $1,220.00 | $1,220.00 |
| 0570 | TASER | 1 | $1,220.00 | $1,220.00 |
| 0570 | TASER | 1 | $1,220.00 | $1,220.00 |
| 0570 | TASER | 1 | $1,220.00 | $1,220.00 |
| 0570 | TASER | 1 | $1,220.00 | $1,220.00 |
| 0570 | TASER | 1 | $1,220.00 | $1,220.00 |
| 0570 | TASER | 1 | $1,220.00 | $1,220.00 |

| Department No. | Description | Qty. | Unit Cost | Total Cost |
|---|---|---|---|---|
| 0570 | TASER | 1 | $1,220.00 | $1,220.00 |
| 0570 | TASER | 1 | $1,220.00 | $1,220.00 |
| 0570 | TASER | 1 | $1,220.00 | $1,220.00 |
| 0570 | TASER | 1 | $1,220.00 | $1,220.00 |
| 0570 | TASER | 1 | $1,220.00 | $1,220.00 |
| 0570 | TASER | 1 | $1,220.00 | $1,220.00 |
| 0570 | TASER | 1 | $1,220.00 | $1,220.00 |
| 0570 | TASER | 1 | $1,220.00 | $1,220.00 |
| 0570 | TASER | 1 | $1,220.00 | $1,220.00 |
| 0570 | TASER | 1 | $1,220.00 | $1,220.00 |
| 0570 | TASER | 1 | $1,220.00 | $1,220.00 |
| 0570 | TASER | 1 | $1,220.00 | $1,220.00 |
| 0570 | TASER | 1 | $1,220.00 | $1,220.00 |
| 0570 | TASER | 1 | $1,220.00 | $1,220.00 |
| 0570 | TASER | 1 | $1,220.00 | $1,220.00 |
| 0570 | TASER | 1 | $1,220.00 | $1,220.00 |
| 0570 | TASER | 1 | $1,220.00 | $1,220.00 |
| 0570 | TASER | 1 | $1,780.20 | $1,780.20 |
| 0570 | TASER | 1 | $1,780.20 | $1,780.20 |
| 0570 | TASER | 1 | $1,780.20 | $1,780.20 |
| 0570 | TASER | 1 | $1,780.20 | $1,780.20 |
| 0570 | TASER | 1 | $1,780.20 | $1,780.20 |
| 0570 | TASER | 1 | $1,780.20 | $1,780.20 |
| 0570 | TASER | 1 | $1,780.20 | $1,780.20 |
| 0570 | TASER | 1 | $1,780.20 | $1,780.20 |
| 0570 | TASER | 1 | $1,780.20 | $1,780.20 |
| 0570 | TASER | 1 | $1,780.20 | $1,780.20 |
| 0570 | TASER | 1 | $3,963.00 | $3,963.00 |
| 0570 | TASER | 1 | $3,963.00 | $3,963.00 |
| 0570 | TASER | 1 | $1,187.94 | $1,187.94 |
| 0570 | TASER | 1 | $1,187.94 | $1,187.94 |
| 0570 | TASER | 1 | $1,187.94 | $1,187.94 |
| 0570 | TASER | 1 | $1,187.94 | $1,187.94 |
| 0570 | TASER | 1 | $1,187.94 | $1,187.94 |
| 0570 | TASER | 1 | $1,187.94 | $1,187.94 |
| 0570 | TASER SYSTEM, STUNBELT | 1 | $1,153.33 | $1,153.33 |
| 0570 | TASER SYSTEM, STUNBELT | 1 | $1,153.34 | $1,153.34 |
| 0570 | TASER SYSTEM, STUNBELT | 1 | $1,153.33 | $1,153.33 |
| 0400 | TEA MAKER | 1 | $50.00 | $50.00 |
| 0405 | TELECONFERENCING SYSTEM | 1 | $1,995.00 | $1,995.00 |
| 0437 | TELECONFERENCING SYSTEM | 1 | $1,995.00 | $1,995.00 |
| 0438 | TELECONFERENCING SYSTEM | 1 | $1,995.00 | $1,995.00 |
| 0441 | TELECONFERENCING SYSTEM | 1 | $1,995.00 | $1,995.00 |
| 0454 | TELECONFERENCING SYSTEM | 1 | $1,995.00 | $1,995.00 |
| 0475 | TELECONFERENCING SYSTEM | 1 | $1,995.00 | $1,995.00 |
| 0494 | TELECONFERENCING SYSTEM | 1 | $1,595.00 | $1,595.00 |
| 0494 | TELECONFERENCING SYSTEM | 1 | $1,995.00 | $1,995.00 |
| 0509 | TELECONFERENCING SYSTEM | 1 | $1,995.00 | $1,995.00 |
| 0540 | TELECONFERENCING SYSTEM | 1 | $1,595.00 | $1,595.00 |
| 0581 | TELECONFERENCING SYSTEM | 1 | $1,595.00 | $1,595.00 |
| 0583 | TELECONFERENCING SYSTEM | 1 | $1,595.00 | $1,595.00 |
| 0591 | TELECONFERENCING SYSTEM | 1 | $1,995.00 | $1,995.00 |
| 0492 | TELEPHONE, CELLULAR | 1 | $50.00 | $50.00 |
| 0503 | TELEPHONE, CELLULAR | 1 | $50.00 | $50.00 |
| 0452 | TELEPHONE, CONFERENCE, FULL DUPLEX | 1 | $385.00 | $385.00 |
| 0452 | TELEPHONE, CONFERENCE, FULL DUPLEX | 1 | $385.00 | $385.00 |
| 0452 | TELEPHONE, CONFERENCE, FULL DUPLEX | 1 | $385.00 | $385.00 |
| 0452 | TELEPHONE, CONFERENCE, FULL DUPLEX | 1 | $385.00 | $385.00 |
| 0453 | TELEPHONE, CONFERENCE, FULL DUPLEX | 1 | $385.00 | $385.00 |
| 0454 | TELEPHONE, CONFERENCE, FULL DUPLEX | 1 | $385.00 | $385.00 |

| Department No. | Description | Qty. | Unit Cost | Total Cost |
|---|---|---|---|---|
| 0454 | TELEPHONE, CONFERENCE, FULL DUPLEX | 1 | $385.00 | $385.00 |
| 0454 | TELEPHONE, CONFERENCE, FULL DUPLEX | 1 | $385.00 | $385.00 |
| 0454 | TELEPHONE, CONFERENCE, FULL DUPLEX | 1 | $385.00 | $385.00 |
| 0454 | TELEPHONE, CONFERENCE, FULL DUPLEX | 1 | $385.00 | $385.00 |
| 0495 | TELEPHONE, CONFERENCE, FULL DUPLEX | 1 | $385.00 | $385.00 |
| 0495 | TELEPHONE, CONFERENCE, FULL DUPLEX | 1 | $385.00 | $385.00 |
| 0495 | TELEPHONE, CONFERENCE, FULL DUPLEX | 1 | $385.00 | $385.00 |
| 0497 | TELEPHONE, CONFERENCE, FULL DUPLEX | 4 | $385.00 | $1,540.00 |
| 0499 | TELEPHONE, CONFERENCE, FULL DUPLEX | 1 | $385.00 | $385.00 |
| 0509 | TELEPHONE, CONFERENCE, FULL DUPLEX | 1 | $385.00 | $385.00 |
| 0541 | TELEPHONE, CONFERENCE, FULL DUPLEX | 1 | $385.00 | $385.00 |
| 0541 | TELEPHONE, CONFERENCE, FULL DUPLEX | 1 | $385.00 | $385.00 |
| 0576 | TELEPHONE, CONFERENCE, FULL DUPLEX | 1 | $385.00 | $385.00 |
| 0576 | TELEPHONE, CONFERENCE, FULL DUPLEX | 1 | $385.00 | $385.00 |
| 0581 | TELEPHONE, CONFERENCE, FULL DUPLEX | 1 | $385.00 | $385.00 |
| 0583 | TELEPHONE, CONFERENCE, FULL DUPLEX | 1 | $385.00 | $385.00 |
| 0210 | TELEPHONE, DESKTOP | 1 | $75.00 | $75.00 |
| 0210 | TELEPHONE, DESKTOP | 5 | $75.00 | $375.00 |
| 0210 | TELEPHONE, DESKTOP | 1 | $75.00 | $75.00 |
| 0210 | TELEPHONE, DESKTOP | 2 | $75.00 | $150.00 |
| 0210 | TELEPHONE, DESKTOP | 2 | $75.00 | $150.00 |
| 0210 | TELEPHONE, DESKTOP | 1 | $75.00 | $75.00 |
| 0210 | TELEPHONE, DESKTOP | 2 | $75.00 | $150.00 |
| 0210 | TELEPHONE, DESKTOP | 1 | $75.00 | $75.00 |
| 0210 | TELEPHONE, DESKTOP | 1 | $75.00 | $75.00 |
| 0210 | TELEPHONE, DESKTOP | 1 | $75.00 | $75.00 |
| 0210 | TELEPHONE, DESKTOP | 1 | $75.00 | $75.00 |
| 0210 | TELEPHONE, DESKTOP | 2 | $75.00 | $150.00 |
| 0210 | TELEPHONE, DESKTOP | 1 | $75.00 | $75.00 |
| 0210 | TELEPHONE, DESKTOP | 1 | $75.00 | $75.00 |
| 0210 | TELEPHONE, DESKTOP | 1 | $75.00 | $75.00 |
| 0210 | TELEPHONE, DESKTOP | 1 | $75.00 | $75.00 |
| 0210 | TELEPHONE, DESKTOP | 1 | $75.00 | $75.00 |
| 0210 | TELEPHONE, DESKTOP | 1 | $75.00 | $75.00 |
| 0210 | TELEPHONE, DESKTOP | 1 | $75.00 | $75.00 |
| 0210 | TELEPHONE, DESKTOP | 1 | $75.00 | $75.00 |
| 0210 | TELEPHONE, DESKTOP | 1 | $75.00 | $75.00 |
| 0210 | TELEPHONE, DESKTOP | 1 | $75.00 | $75.00 |
| 0210 | TELEPHONE, DESKTOP | 1 | $75.00 | $75.00 |
| 0210 | TELEPHONE, DESKTOP | 1 | $75.00 | $75.00 |
| 0210 | TELEPHONE, DESKTOP | 1 | $75.00 | $75.00 |
| 0210 | TELEPHONE, DESKTOP | 1 | $75.00 | $75.00 |
| 0210 | TELEPHONE, DESKTOP | 1 | $75.00 | $75.00 |
| 0210 | TELEPHONE, DESKTOP | 1 | $75.00 | $75.00 |
| 0210 | TELEPHONE, DESKTOP | 1 | $75.00 | $75.00 |
| 0210 | TELEPHONE, DESKTOP | 1 | $75.00 | $75.00 |
| 0210 | TELEPHONE, DESKTOP | 1 | $75.00 | $75.00 |
| 0210 | TELEPHONE, DESKTOP | 1 | $75.00 | $75.00 |
| 0210 | TELEPHONE, DESKTOP | 1 | $75.00 | $75.00 |
| 0210 | TELEPHONE, DESKTOP | 1 | $75.00 | $75.00 |
| 0210 | TELEPHONE, DESKTOP | 1 | $75.00 | $75.00 |
| 0210 | TELEPHONE, DESKTOP | 1 | $75.00 | $75.00 |
| 0210 | TELEPHONE, DESKTOP | 1 | $75.00 | $75.00 |
| 0210 | TELEPHONE, DESKTOP | 1 | $75.00 | $75.00 |
| 0210 | TELEPHONE, DESKTOP | 1 | $75.00 | $75.00 |
| 0210 | TELEPHONE, DESKTOP | 1 | $75.00 | $75.00 |
| 0210 | TELEPHONE, DESKTOP | 1 | $75.00 | $75.00 |
| 0210 | TELEPHONE, DESKTOP | 1 | $75.00 | $75.00 |
| 0210 | TELEPHONE, DESKTOP | 1 | $75.00 | $75.00 |
| 0210 | TELEPHONE, DESKTOP | 1 | $75.00 | $75.00 |
| 0210 | TELEPHONE, DESKTOP | 1 | $75.00 | $75.00 |
| 0210 | TELEPHONE, DESKTOP | 1 | $75.00 | $75.00 |
| 0211 | TELEPHONE, DESKTOP | 1 | $75.00 | $75.00 |
| 0211 | TELEPHONE, DESKTOP | 1 | $75.00 | $75.00 |
| 0211 | TELEPHONE, DESKTOP | 1 | $75.00 | $75.00 |
| 0211 | TELEPHONE, DESKTOP | 1 | $75.00 | $75.00 |
| 0211 | TELEPHONE, DESKTOP | 1 | $75.00 | $75.00 |
| 0212 | TELEPHONE, DESKTOP | 1 | $75.00 | $75.00 |
| 0212 | TELEPHONE, DESKTOP | 1 | $75.00 | $75.00 |
| 0212 | TELEPHONE, DESKTOP | 1 | $75.00 | $75.00 |
| 0213 | TELEPHONE, DESKTOP | 1 | $75.00 | $75.00 |

| Department No. | Description | Qty. | Unit Cost | Total Cost |
|---|---|---|---|---|
| 0213 | TELEPHONE, DESKTOP | 1 | $75.00 | $75.00 |
| 0215 | TELEPHONE, DESKTOP | 2 | $75.00 | $150.00 |
| 0215 | TELEPHONE, DESKTOP | 2 | $75.00 | $150.00 |
| 0341 | TELEPHONE, DESKTOP | 3 | $75.00 | $225.00 |
| 0341 | TELEPHONE, DESKTOP | 1 | $75.00 | $75.00 |
| 0341 | TELEPHONE, DESKTOP | 2 | $75.00 | $150.00 |
| 0341 | TELEPHONE, DESKTOP | 1 | $75.00 | $75.00 |
| 0341 | TELEPHONE, DESKTOP | 1 | $75.00 | $75.00 |
| 0341 | TELEPHONE, DESKTOP | 1 | $75.00 | $75.00 |
| 0341 | TELEPHONE, DESKTOP | 1 | $75.00 | $75.00 |
| 0341 | TELEPHONE, DESKTOP | 2 | $75.00 | $150.00 |
| 0400 | TELEPHONE, DESKTOP | 1 | $75.00 | $75.00 |
| 0400 | TELEPHONE, DESKTOP | 1 | $75.00 | $75.00 |
| 0400 | TELEPHONE, DESKTOP | 1 | $75.00 | $75.00 |
| 0400 | TELEPHONE, DESKTOP | 1 | $75.00 | $75.00 |
| 0400 | TELEPHONE, DESKTOP | 1 | $75.00 | $75.00 |
| 0400 | TELEPHONE, DESKTOP | 1 | $75.00 | $75.00 |
| 0400 | TELEPHONE, DESKTOP | 1 | $75.00 | $75.00 |
| 0400 | TELEPHONE, DESKTOP | 2 | $75.00 | $150.00 |
| 0400 | TELEPHONE, DESKTOP | 1 | $75.00 | $75.00 |
| 0400 | TELEPHONE, DESKTOP | 1 | $75.00 | $75.00 |
| 0400 | TELEPHONE, DESKTOP | 1 | $75.00 | $75.00 |
| 0400 | TELEPHONE, DESKTOP | 1 | $75.00 | $75.00 |
| 0402 | TELEPHONE, DESKTOP | 1 | $75.00 | $75.00 |
| 0402 | TELEPHONE, DESKTOP | 1 | $75.00 | $75.00 |
| 0402 | TELEPHONE, DESKTOP | 1 | $75.00 | $75.00 |
| 0402 | TELEPHONE, DESKTOP | 1 | $75.00 | $75.00 |
| 0402 | TELEPHONE, DESKTOP | 1 | $75.00 | $75.00 |
| 0402 | TELEPHONE, DESKTOP | 1 | $75.00 | $75.00 |
| 0402 | TELEPHONE, DESKTOP | 1 | $75.00 | $75.00 |
| 0402 | TELEPHONE, DESKTOP | 1 | $75.00 | $75.00 |
| 0402 | TELEPHONE, DESKTOP | 1 | $75.00 | $75.00 |
| 0403 | TELEPHONE, DESKTOP | 1 | $75.00 | $75.00 |
| 0403 | TELEPHONE, DESKTOP | 9 | $75.00 | $675.00 |
| 0403 | TELEPHONE, DESKTOP | 2 | $75.00 | $150.00 |
| 0403 | TELEPHONE, DESKTOP | 1 | $75.00 | $75.00 |
| 0403 | TELEPHONE, DESKTOP | 2 | $75.00 | $150.00 |
| 0403 | TELEPHONE, DESKTOP | 1 | $75.00 | $75.00 |
| 0404 | TELEPHONE, DESKTOP | 1 | $75.00 | $75.00 |
| 0404 | TELEPHONE, DESKTOP | 1 | $75.00 | $75.00 |
| 0404 | TELEPHONE, DESKTOP | 2 | $75.00 | $150.00 |
| 0404 | TELEPHONE, DESKTOP | 1 | $75.00 | $75.00 |
| 0404 | TELEPHONE, DESKTOP | 1 | $75.00 | $75.00 |
| 0404 | TELEPHONE, DESKTOP | 6 | $75.00 | $450.00 |
| 0404 | TELEPHONE, DESKTOP | 1 | $75.00 | $75.00 |
| 0404 | TELEPHONE, DESKTOP | 9 | $75.00 | $675.00 |
| 0405 | TELEPHONE, DESKTOP | 1 | $75.00 | $75.00 |
| 0405 | TELEPHONE, DESKTOP | 1 | $75.00 | $75.00 |
| 0405 | TELEPHONE, DESKTOP | 1 | $75.00 | $75.00 |
| 0405 | TELEPHONE, DESKTOP | 1 | $75.00 | $75.00 |
| 0405 | TELEPHONE, DESKTOP | 1 | $75.00 | $75.00 |
| 0425 | TELEPHONE, DESKTOP | 1 | $75.00 | $75.00 |
| 0425 | TELEPHONE, DESKTOP | 1 | $75.00 | $75.00 |
| 0425 | TELEPHONE, DESKTOP | 1 | $75.00 | $75.00 |
| 0425 | TELEPHONE, DESKTOP | 1 | $75.00 | $75.00 |
| 0426 | TELEPHONE, DESKTOP | 1 | $75.00 | $75.00 |
| 0426 | TELEPHONE, DESKTOP | 1 | $75.00 | $75.00 |
| 0426 | TELEPHONE, DESKTOP | 1 | $75.00 | $75.00 |
| 0426 | TELEPHONE, DESKTOP | 1 | $75.00 | $75.00 |
| 0427 | TELEPHONE, DESKTOP | 2 | $75.00 | $150.00 |

| Department No. | Description | Qty. | Unit Cost | Total Cost |
|---|---|---|---|---|
| 0427 | TELEPHONE, DESKTOP | 1 | $75.00 | $75.00 |
| 0428 | TELEPHONE, DESKTOP | 1 | $75.00 | $75.00 |
| 0428 | TELEPHONE, DESKTOP | 1 | $75.00 | $75.00 |
| 0429 | TELEPHONE, DESKTOP | 1 | $75.00 | $75.00 |
| 0429 | TELEPHONE, DESKTOP | 1 | $75.00 | $75.00 |
| 0429 | TELEPHONE, DESKTOP | 2 | $75.00 | $150.00 |
| 0435 | TELEPHONE, DESKTOP | 1 | $75.00 | $75.00 |
| 0436 | TELEPHONE, DESKTOP | 1 | $75.00 | $75.00 |
| 0450 | TELEPHONE, DESKTOP | 29 | $75.00 | $2,175.00 |
| 0450 | TELEPHONE, DESKTOP | 1 | $75.00 | $75.00 |
| 0450 | TELEPHONE, DESKTOP | 1 | $75.00 | $75.00 |
| 0451 | TELEPHONE, DESKTOP | 1 | $75.00 | $75.00 |

| Department No. | Description | Qty. | Unit Cost | Total Cost |
|---|---|---|---|---|
| 0451 | TELEPHONE, DESKTOP | 1 | $75.00 | $75.00 |
| 0451 | TELEPHONE, DESKTOP | 1 | $75.00 | $75.00 |
| 0451 | TELEPHONE, DESKTOP | 2 | $75.00 | $150.00 |
| 0451 | TELEPHONE, DESKTOP | 10 | $75.00 | $750.00 |
| 0451 | TELEPHONE, DESKTOP | 1 | $75.00 | $75.00 |
| 0451 | TELEPHONE, DESKTOP | 1 | $75.00 | $75.00 |
| 0452 | TELEPHONE, DESKTOP | 3 | $75.00 | $225.00 |
| 0452 | TELEPHONE, DESKTOP | 1 | $75.00 | $75.00 |
| 0452 | TELEPHONE, DESKTOP | 1 | $75.00 | $75.00 |
| 0452 | TELEPHONE, DESKTOP | 1 | $75.00 | $75.00 |
| 0453 | TELEPHONE, DESKTOP | 1 | $75.00 | $75.00 |
| 0453 | TELEPHONE, DESKTOP | 1 | $75.00 | $75.00 |
| 0453 | TELEPHONE, DESKTOP | 10 | $75.00 | $750.00 |
| 0453 | TELEPHONE, DESKTOP | 1 | $75.00 | $75.00 |
| 0453 | TELEPHONE, DESKTOP | 1 | $75.00 | $75.00 |
| 0453 | TELEPHONE, DESKTOP | 1 | $75.00 | $75.00 |
| 0453 | TELEPHONE, DESKTOP | 1 | $75.00 | $75.00 |
| 0453 | TELEPHONE, DESKTOP | 1 | $75.00 | $75.00 |
| 0453 | TELEPHONE, DESKTOP | 4 | $75.00 | $300.00 |
| 0454 | TELEPHONE, DESKTOP | 6 | $75.00 | $450.00 |
| 0454 | TELEPHONE, DESKTOP | 3 | $75.00 | $225.00 |
| 0454 | TELEPHONE, DESKTOP | 1 | $75.00 | $75.00 |
| 0454 | TELEPHONE, DESKTOP | 1 | $75.00 | $75.00 |
| 0454 | TELEPHONE, DESKTOP | 1 | $75.00 | $75.00 |
| 0454 | TELEPHONE, DESKTOP | 1 | $75.00 | $75.00 |
| 0454 | TELEPHONE, DESKTOP | 1 | $75.00 | $75.00 |
| 0475 | TELEPHONE, DESKTOP | 4 | $75.00 | $300.00 |
| 0475 | TELEPHONE, DESKTOP | 1 | $75.00 | $75.00 |
| 0475 | TELEPHONE, DESKTOP | 1 | $75.00 | $75.00 |
| 0475 | TELEPHONE, DESKTOP | 1 | $75.00 | $75.00 |
| 0475 | TELEPHONE, DESKTOP | 1 | $75.00 | $75.00 |
| 0475 | TELEPHONE, DESKTOP | 1 | $75.00 | $75.00 |
| 0475 | TELEPHONE, DESKTOP | 1 | $75.00 | $75.00 |
| 0475 | TELEPHONE, DESKTOP | 1 | $75.00 | $75.00 |
| 0475 | TELEPHONE, DESKTOP | 1 | $75.00 | $75.00 |
| 0475 | TELEPHONE, DESKTOP | 1 | $75.00 | $75.00 |
| 0475 | TELEPHONE, DESKTOP | 1 | $75.00 | $75.00 |
| 0475 | TELEPHONE, DESKTOP | 1 | $75.00 | $75.00 |
| 0475 | TELEPHONE, DESKTOP | 1 | $75.00 | $75.00 |
| 0475 | TELEPHONE, DESKTOP | 1 | $75.00 | $75.00 |
| 0475 | TELEPHONE, DESKTOP | 1 | $75.00 | $75.00 |
| 0475 | TELEPHONE, DESKTOP | 1 | $75.00 | $75.00 |
| 0475 | TELEPHONE, DESKTOP | 1 | $75.00 | $75.00 |
| 0475 | TELEPHONE, DESKTOP | 1 | $75.00 | $75.00 |
| 0475 | TELEPHONE, DESKTOP | 1 | $75.00 | $75.00 |
| 0475 | TELEPHONE, DESKTOP | 1 | $75.00 | $75.00 |
| 0475 | TELEPHONE, DESKTOP | 1 | $75.00 | $75.00 |
| 0475 | TELEPHONE, DESKTOP | 1 | $75.00 | $75.00 |
| 0475 | TELEPHONE, DESKTOP | 1 | $75.00 | $75.00 |
| 0475 | TELEPHONE, DESKTOP | 1 | $75.00 | $75.00 |
| 0475 | TELEPHONE, DESKTOP | 1 | $75.00 | $75.00 |
| 0475 | TELEPHONE, DESKTOP | 1 | $75.00 | $75.00 |
| 0475 | TELEPHONE, DESKTOP | 1 | $75.00 | $75.00 |
| 0475 | TELEPHONE, DESKTOP | 1 | $75.00 | $75.00 |
| 0475 | TELEPHONE, DESKTOP | 1 | $75.00 | $75.00 |
| 0475 | TELEPHONE, DESKTOP | 1 | $75.00 | $75.00 |
| 0475 | TELEPHONE, DESKTOP | 1 | $75.00 | $75.00 |
| 0475 | TELEPHONE, DESKTOP | 1 | $75.00 | $75.00 |
| 0475 | TELEPHONE, DESKTOP | 1 | $75.00 | $75.00 |
| 0475 | TELEPHONE, DESKTOP | 1 | $75.00 | $75.00 |
| 0475 | TELEPHONE, DESKTOP | 1 | $75.00 | $75.00 |
| 0475 | TELEPHONE, DESKTOP | 1 | $75.00 | $75.00 |
| 0475 | TELEPHONE, DESKTOP | 1 | $75.00 | $75.00 |
| 0475 | TELEPHONE, DESKTOP | 1 | $75.00 | $75.00 |
| 0475 | TELEPHONE, DESKTOP | 1 | $75.00 | $75.00 |
| 0475 | TELEPHONE, DESKTOP | 1 | $75.00 | $75.00 |
| 0475 | TELEPHONE, DESKTOP | 1 | $75.00 | $75.00 |
| 0475 | TELEPHONE, DESKTOP | 1 | $75.00 | $75.00 |
| 0475 | TELEPHONE, DESKTOP | 1 | $75.00 | $75.00 |
| 0475 | TELEPHONE, DESKTOP | 1 | $75.00 | $75.00 |
| 0475 | TELEPHONE, DESKTOP | 1 | $75.00 | $75.00 |
| 0475 | TELEPHONE, DESKTOP | 1 | $75.00 | $75.00 |

| Department No. | Description | Qty. | Unit Cost | Total Cost |
|---|---|---|---|---|
| 0475 | TELEPHONE, DESKTOP | 1 | $75.00 | $75.00 |
| 0475 | TELEPHONE, DESKTOP | 1 | $75.00 | $75.00 |
| 0475 | TELEPHONE, DESKTOP | 1 | $75.00 | $75.00 |
| 0475 | TELEPHONE, DESKTOP | 1 | $75.00 | $75.00 |
| 0475 | TELEPHONE, DESKTOP | 1 | $75.00 | $75.00 |
| 0475 | TELEPHONE, DESKTOP | 1 | $75.00 | $75.00 |
| 0475 | TELEPHONE, DESKTOP | 1 | $75.00 | $75.00 |
| 0475 | TELEPHONE, DESKTOP | 1 | $75.00 | $75.00 |
| 0475 | TELEPHONE, DESKTOP | 1 | $75.00 | $75.00 |
| 0475 | TELEPHONE, DESKTOP | 1 | $75.00 | $75.00 |
| 0475 | TELEPHONE, DESKTOP | 2 | $75.00 | $150.00 |
| 0475 | TELEPHONE, DESKTOP | 2 | $75.00 | $150.00 |
| 0475 | TELEPHONE, DESKTOP | 1 | $75.00 | $75.00 |
| 0475 | TELEPHONE, DESKTOP | 2 | $75.00 | $150.00 |
| 0492 | TELEPHONE, DESKTOP | 5 | $75.00 | $375.00 |
| 0492 | TELEPHONE, DESKTOP | 2 | $75.00 | $150.00 |
| 0492 | TELEPHONE, DESKTOP | 1 | $75.00 | $75.00 |
| 0492 | TELEPHONE, DESKTOP | 1 | $75.00 | $75.00 |
| 0494 | TELEPHONE, DESKTOP | 1 | $75.00 | $75.00 |
| 0494 | TELEPHONE, DESKTOP | 1 | $75.00 | $75.00 |
| 0494 | TELEPHONE, DESKTOP | 1 | $75.00 | $75.00 |
| 0494 | TELEPHONE, DESKTOP | 1 | $75.00 | $75.00 |
| 0494 | TELEPHONE, DESKTOP | 1 | $75.00 | $75.00 |
| 0494 | TELEPHONE, DESKTOP | 1 | $75.00 | $75.00 |
| 0494 | TELEPHONE, DESKTOP | 1 | $75.00 | $75.00 |
| 0494 | TELEPHONE, DESKTOP | 1 | $75.00 | $75.00 |
| 0494 | TELEPHONE, DESKTOP | 1 | $75.00 | $75.00 |
| 0494 | TELEPHONE, DESKTOP | 1 | $75.00 | $75.00 |
| 0495 | TELEPHONE, DESKTOP | 1 | $75.00 | $75.00 |
| 0495 | TELEPHONE, DESKTOP | 1 | $75.00 | $75.00 |
| 0495 | TELEPHONE, DESKTOP | 1 | $75.00 | $75.00 |
| 0495 | TELEPHONE, DESKTOP | 1 | $75.00 | $75.00 |
| 0495 | TELEPHONE, DESKTOP | 1 | $75.00 | $75.00 |
| 0495 | TELEPHONE, DESKTOP | 2 | $75.00 | $150.00 |
| 0495 | TELEPHONE, DESKTOP | 1 | $75.00 | $75.00 |
| 0495 | TELEPHONE, DESKTOP | 1 | $75.00 | $75.00 |
| 0495 | TELEPHONE, DESKTOP | 1 | $75.00 | $75.00 |
| 0495 | TELEPHONE, DESKTOP | 1 | $75.00 | $75.00 |
| 0495 | TELEPHONE, DESKTOP | 1 | $75.00 | $75.00 |
| 0495 | TELEPHONE, DESKTOP | 1 | $75.00 | $75.00 |
| 0495 | TELEPHONE, DESKTOP | 1 | $75.00 | $75.00 |
| 0495 | TELEPHONE, DESKTOP | 6 | $75.00 | $450.00 |
| 0495 | TELEPHONE, DESKTOP | 2 | $75.00 | $150.00 |
| 0495 | TELEPHONE, DESKTOP | 1 | $75.00 | $75.00 |
| 0495 | TELEPHONE, DESKTOP | 1 | $75.00 | $75.00 |
| 0495 | TELEPHONE, DESKTOP | 1 | $75.00 | $75.00 |
| 0495 | TELEPHONE, DESKTOP | 1 | $75.00 | $75.00 |
| 0495 | TELEPHONE, DESKTOP | 1 | $75.00 | $75.00 |
| 0495 | TELEPHONE, DESKTOP | 1 | $75.00 | $75.00 |
| 0497 | TELEPHONE, DESKTOP | 6 | $75.00 | $450.00 |
| 0497 | TELEPHONE, DESKTOP | 1 | $75.00 | $75.00 |
| 0497 | TELEPHONE, DESKTOP | 1 | $75.00 | $75.00 |
| 0499 | TELEPHONE, DESKTOP | 1 | $75.00 | $75.00 |
| 0499 | TELEPHONE, DESKTOP | 28 | $75.00 | $2,100.00 |
| 0499 | TELEPHONE, DESKTOP | 1 | $75.00 | $75.00 |
| 0499 | TELEPHONE, DESKTOP | 4 | $75.00 | $300.00 |
| 0499 | TELEPHONE, DESKTOP | 1 | $75.00 | $75.00 |
| 0499 | TELEPHONE, DESKTOP | 3 | $75.00 | $225.00 |
| 0499 | TELEPHONE, DESKTOP | 1 | $75.00 | $75.00 |
| 0499 | TELEPHONE, DESKTOP | 1 | $75.00 | $75.00 |

| Department No. | Description | Qty. | Unit Cost | Total Cost |
|---|---|---|---|---|
| 0499 | TELEPHONE, DESKTOP | 1 | $75.00 | $75.00 |
| 0499 | TELEPHONE, DESKTOP | 1 | $75.00 | $75.00 |
| 0499 | TELEPHONE, DESKTOP | 1 | $75.00 | $75.00 |
| 0499 | TELEPHONE, DESKTOP | 4 | $75.00 | $300.00 |
| 0499 | TELEPHONE, DESKTOP | 2 | $75.00 | $150.00 |
| 0499 | TELEPHONE, DESKTOP | 1 | $75.00 | $75.00 |
| 0499 | TELEPHONE, DESKTOP | 1 | $75.00 | $75.00 |
| 0499 | TELEPHONE, DESKTOP | 6 | $75.00 | $450.00 |
| 0499 | TELEPHONE, DESKTOP | 1 | $75.00 | $75.00 |
| 0499 | TELEPHONE, DESKTOP | 1 | $75.00 | $75.00 |
| 0499 | TELEPHONE, DESKTOP | 5 | $75.00 | $375.00 |
| 0499 | TELEPHONE, DESKTOP | 1 | $75.00 | $75.00 |
| 0499 | TELEPHONE, DESKTOP | 1 | $75.00 | $75.00 |
| 0499 | TELEPHONE, DESKTOP | 8 | $75.00 | $600.00 |
| 0503 | TELEPHONE, DESKTOP | 1 | $75.00 | $75.00 |
| 0503 | TELEPHONE, DESKTOP | 5 | $75.00 | $375.00 |
| 0503 | TELEPHONE, DESKTOP | 1 | $75.00 | $75.00 |
| 0503 | TELEPHONE, DESKTOP | 2 | $75.00 | $150.00 |
| 0503 | TELEPHONE, DESKTOP | 5 | $75.00 | $375.00 |
| 0503 | TELEPHONE, DESKTOP | 1 | $75.00 | $75.00 |
| 0503 | TELEPHONE, DESKTOP | 1 | $75.00 | $75.00 |
| 0503 | TELEPHONE, DESKTOP | 1 | $75.00 | $75.00 |
| 0503 | TELEPHONE, DESKTOP | 12 | $75.00 | $900.00 |
| 0503 | TELEPHONE, DESKTOP | 1 | $75.00 | $75.00 |
| 0503 | TELEPHONE, DESKTOP | 1 | $75.00 | $75.00 |
| 0503 | TELEPHONE, DESKTOP | 1 | $75.00 | $75.00 |
| 0503 | TELEPHONE, DESKTOP | 2 | $75.00 | $150.00 |
| 0503 | TELEPHONE, DESKTOP | 1 | $75.00 | $75.00 |
| 0503 | TELEPHONE, DESKTOP | 1 | $75.00 | $75.00 |
| 0503 | TELEPHONE, DESKTOP | 1 | $75.00 | $75.00 |
| 0503 | TELEPHONE, DESKTOP | 6 | $75.00 | $450.00 |
| 0503 | TELEPHONE, DESKTOP | 1 | $75.00 | $75.00 |
| 0503 | TELEPHONE, DESKTOP | 1 | $75.00 | $75.00 |
| 0503 | TELEPHONE, DESKTOP | 2 | $75.00 | $150.00 |
| 0503 | TELEPHONE, DESKTOP | 1 | $75.00 | $75.00 |
| 0503 | TELEPHONE, DESKTOP | 1 | $75.00 | $75.00 |
| 0503 | TELEPHONE, DESKTOP | 3 | $75.00 | $225.00 |
| 0503 | TELEPHONE, DESKTOP | 1 | $75.00 | $75.00 |
| 0503 | TELEPHONE, DESKTOP | 1 | $75.00 | $75.00 |
| 0509 | TELEPHONE, DESKTOP | 1 | $75.00 | $75.00 |
| 0540 | TELEPHONE, DESKTOP | 1 | $75.00 | $75.00 |
| 0540 | TELEPHONE, DESKTOP | 1 | $75.00 | $75.00 |
| 0540 | TELEPHONE, DESKTOP | 1 | $75.00 | $75.00 |
| 0540 | TELEPHONE, DESKTOP | 1 | $75.00 | $75.00 |
| 0540 | TELEPHONE, DESKTOP | 1 | $75.00 | $75.00 |
| 0540 | TELEPHONE, DESKTOP | 1 | $75.00 | $75.00 |
| 0540 | TELEPHONE, DESKTOP | 1 | $75.00 | $75.00 |
| 0540 | TELEPHONE, DESKTOP | 1 | $75.00 | $75.00 |
| 0540 | TELEPHONE, DESKTOP | 1 | $75.00 | $75.00 |
| 0540 | TELEPHONE, DESKTOP | 2 | $75.00 | $150.00 |
| 0540 | TELEPHONE, DESKTOP | 1 | $75.00 | $75.00 |
| 0540 | TELEPHONE, DESKTOP | 1 | $75.00 | $75.00 |
| 0540 | TELEPHONE, DESKTOP | 1 | $75.00 | $75.00 |
| 0540 | TELEPHONE, DESKTOP | 1 | $75.00 | $75.00 |
| 0540 | TELEPHONE, DESKTOP | 1 | $75.00 | $75.00 |
| 0540 | TELEPHONE, DESKTOP | 1 | $75.00 | $75.00 |
| 0540 | TELEPHONE, DESKTOP | 1 | $75.00 | $75.00 |
| 0540 | TELEPHONE, DESKTOP | 1 | $75.00 | $75.00 |
| 0540 | TELEPHONE, DESKTOP | 1 | $75.00 | $75.00 |
| 0540 | TELEPHONE, DESKTOP | 1 | $75.00 | $75.00 |

| Department No. | Description | Qty. | Unit Cost | Total Cost |
|---|---|---|---|---|
| 0540 | TELEPHONE, DESKTOP | 2 | $75.00 | $150.00 |
| 0540 | TELEPHONE, DESKTOP | 2 | $75.00 | $150.00 |
| 0540 | TELEPHONE, DESKTOP | 1 | $75.00 | $75.00 |
| 0540 | TELEPHONE, DESKTOP | 1 | $75.00 | $75.00 |
| 0540 | TELEPHONE, DESKTOP | 1 | $75.00 | $75.00 |
| 0540 | TELEPHONE, DESKTOP | 1 | $75.00 | $75.00 |
| 0540 | TELEPHONE, DESKTOP | 1 | $75.00 | $75.00 |
| 0541 | TELEPHONE, DESKTOP | 1 | $75.00 | $75.00 |
| 0541 | TELEPHONE, DESKTOP | 2 | $75.00 | $150.00 |
| 0541 | TELEPHONE, DESKTOP | 7 | $75.00 | $525.00 |
| 0541 | TELEPHONE, DESKTOP | 1 | $75.00 | $75.00 |
| 0541 | TELEPHONE, DESKTOP | 1 | $75.00 | $75.00 |
| 0541 | TELEPHONE, DESKTOP | 1 | $75.00 | $75.00 |
| 0541 | TELEPHONE, DESKTOP | 20 | $75.00 | $1,500.00 |
| 0542 | TELEPHONE, DESKTOP | 1 | $515.00 | $515.00 |
| 0542 | TELEPHONE, DESKTOP | 1 | $75.00 | $75.00 |
| 0542 | TELEPHONE, DESKTOP | 1 | $75.00 | $75.00 |
| 0542 | TELEPHONE, DESKTOP | 1 | $75.00 | $75.00 |
| 0545 | TELEPHONE, DESKTOP | 3 | $75.00 | $225.00 |
| 0545 | TELEPHONE, DESKTOP | 1 | $75.00 | $75.00 |
| 0545 | TELEPHONE, DESKTOP | 1 | $75.00 | $75.00 |
| 0545 | TELEPHONE, DESKTOP | 1 | $75.00 | $75.00 |
| 0545 | TELEPHONE, DESKTOP | 1 | $75.00 | $75.00 |
| 0545 | TELEPHONE, DESKTOP | 1 | $75.00 | $75.00 |
| 0551 | TELEPHONE, DESKTOP | 1 | $75.00 | $75.00 |
| 0551 | TELEPHONE, DESKTOP | 1 | $75.00 | $75.00 |
| 0551 | TELEPHONE, DESKTOP | 8 | $75.00 | $600.00 |
| 0551 | TELEPHONE, DESKTOP | 1 | $75.00 | $75.00 |
| 0551 | TELEPHONE, DESKTOP | 1 | $75.00 | $75.00 |
| 0551 | TELEPHONE, DESKTOP | 1 | $75.00 | $75.00 |
| 0551 | TELEPHONE, DESKTOP | 1 | $75.00 | $75.00 |
| 0551 | TELEPHONE, DESKTOP | 1 | $75.00 | $75.00 |
| 0552 | TELEPHONE, DESKTOP | 1 | $75.00 | $75.00 |
| 0552 | TELEPHONE, DESKTOP | 1 | $75.00 | $75.00 |
| 0552 | TELEPHONE, DESKTOP | 7 | $75.00 | $525.00 |
| 0552 | TELEPHONE, DESKTOP | 2 | $75.00 | $150.00 |
| 0552 | TELEPHONE, DESKTOP | 2 | $75.00 | $150.00 |
| 0553 | TELEPHONE, DESKTOP | 1 | $75.00 | $75.00 |
| 0553 | TELEPHONE, DESKTOP | 3 | $75.00 | $225.00 |
| 0553 | TELEPHONE, DESKTOP | 1 | $75.00 | $75.00 |
| 0553 | TELEPHONE, DESKTOP | 1 | $75.00 | $75.00 |
| 0553 | TELEPHONE, DESKTOP | 1 | $75.00 | $75.00 |
| 0553 | TELEPHONE, DESKTOP | 8 | $75.00 | $600.00 |
| 0554 | TELEPHONE, DESKTOP | 1 | $75.00 | $75.00 |
| 0554 | TELEPHONE, DESKTOP | 1 | $75.00 | $75.00 |
| 0554 | TELEPHONE, DESKTOP | 1 | $75.00 | $75.00 |
| 0554 | TELEPHONE, DESKTOP | 1 | $75.00 | $75.00 |
| 0554 | TELEPHONE, DESKTOP | 1 | $75.00 | $75.00 |
| 0554 | TELEPHONE, DESKTOP | 1 | $75.00 | $75.00 |
| 0554 | TELEPHONE, DESKTOP | 1 | $75.00 | $75.00 |
| 0554 | TELEPHONE, DESKTOP | 1 | $75.00 | $75.00 |
| 0560 | TELEPHONE, DESKTOP | 2 | $75.00 | $150.00 |
| 0560 | TELEPHONE, DESKTOP | 1 | $75.00 | $75.00 |
| 0560 | TELEPHONE, DESKTOP | 1 | $75.00 | $75.00 |
| 0560 | TELEPHONE, DESKTOP | 2 | $75.00 | $150.00 |
| 0560 | TELEPHONE, DESKTOP | 1 | $75.00 | $75.00 |
| 0560 | TELEPHONE, DESKTOP | 1 | $75.00 | $75.00 |
| 0560 | TELEPHONE, DESKTOP | 1 | $75.00 | $75.00 |
| 0560 | TELEPHONE, DESKTOP | 1 | $75.00 | $75.00 |

| Department No. | Description | Qty. | Unit Cost | Total Cost |
|---|---|---|---|---|
| 0560 | TELEPHONE, DESKTOP | 1 | $75.00 | $75.00 |
| 0560 | TELEPHONE, DESKTOP | 2 | $75.00 | $150.00 |
| 0560 | TELEPHONE, DESKTOP | 1 | $75.00 | $75.00 |
| 0560 | TELEPHONE, DESKTOP | 1 | $75.00 | $75.00 |
| 0560 | TELEPHONE, DESKTOP | 1 | $75.00 | $75.00 |
| 0560 | TELEPHONE, DESKTOP | 1 | $75.00 | $75.00 |
| 0560 | TELEPHONE, DESKTOP | 2 | $75.00 | $150.00 |
| 0560 | TELEPHONE, DESKTOP | 1 | $75.00 | $75.00 |
| 0560 | TELEPHONE, DESKTOP | 1 | $75.00 | $75.00 |
| 0560 | TELEPHONE, DESKTOP | 1 | $75.00 | $75.00 |
| 0560 | TELEPHONE, DESKTOP | 1 | $75.00 | $75.00 |
| 0560 | TELEPHONE, DESKTOP | 1 | $75.00 | $75.00 |
| 0560 | TELEPHONE, DESKTOP | 1 | $75.00 | $75.00 |
| 0560 | TELEPHONE, DESKTOP | 2 | $75.00 | $150.00 |
| 0560 | TELEPHONE, DESKTOP | 6 | $75.00 | $450.00 |
| 0560 | TELEPHONE, DESKTOP | 2 | $75.00 | $150.00 |
| 0560 | TELEPHONE, DESKTOP | 1 | $75.00 | $75.00 |
| 0560 | TELEPHONE, DESKTOP | 1 | $75.00 | $75.00 |
| 0560 | TELEPHONE, DESKTOP | 2 | $75.00 | $150.00 |
| 0560 | TELEPHONE, DESKTOP | 1 | $75.00 | $75.00 |
| 0560 | TELEPHONE, DESKTOP | 1 | $75.00 | $75.00 |
| 0560 | TELEPHONE, DESKTOP | 1 | $75.00 | $75.00 |
| 0560 | TELEPHONE, DESKTOP | 1 | $75.00 | $75.00 |
| 0560 | TELEPHONE, DESKTOP | 1 | $75.00 | $75.00 |
| 0560 | TELEPHONE, DESKTOP | 1 | $75.00 | $75.00 |
| 0560 | TELEPHONE, DESKTOP | 1 | $75.00 | $75.00 |
| 0560 | TELEPHONE, DESKTOP | 3 | $75.00 | $225.00 |
| 0560 | TELEPHONE, DESKTOP | 2 | $75.00 | $150.00 |
| 0560 | TELEPHONE, DESKTOP | 1 | $75.00 | $75.00 |
| 0560 | TELEPHONE, DESKTOP | 1 | $75.00 | $75.00 |
| 0560 | TELEPHONE, DESKTOP | 1 | $75.00 | $75.00 |
| 0560 | TELEPHONE, DESKTOP | 1 | $75.00 | $75.00 |
| 0560 | TELEPHONE, DESKTOP | 1 | $75.00 | $75.00 |
| 0560 | TELEPHONE, DESKTOP | 1 | $75.00 | $75.00 |
| 0560 | TELEPHONE, DESKTOP | 1 | $75.00 | $75.00 |
| 0560 | TELEPHONE, DESKTOP | 2 | $75.00 | $150.00 |
| 0560 | TELEPHONE, DESKTOP | 1 | $75.00 | $75

**Williamson County Asset Inventory Report** **2025**

| Department No. | Description | Qty. | Unit Cost | Total Cost |
|---|---|---|---|---|
| 0560 | TELEPHONE, DESKTOP | 1 | $75.00 | $75.00 |
| 0560 | TELEPHONE, DESKTOP | 1 | $75.00 | $75.00 |
| 0560 | TELEPHONE, DESKTOP | 1 | $75.00 | $75.00 |
| 0560 | TELEPHONE, DESKTOP | 1 | $75.00 | $75.00 |
| 0560 | TELEPHONE, DESKTOP | 1 | $75.00 | $75.00 |
| 0560 | TELEPHONE, DESKTOP | 16 | $75.00 | $1,200.00 |
| 0560 | TELEPHONE, DESKTOP | 1 | $75.00 | $75.00 |
| 0560 | TELEPHONE, DESKTOP | 1 | $75.00 | $75.00 |
| 0560 | TELEPHONE, DESKTOP | 1 | $75.00 | $75.00 |
| 0560 | TELEPHONE, DESKTOP | 1 | $75.00 | $75.00 |
| 0560 | TELEPHONE, DESKTOP | 3 | $75.00 | $225.00 |
| 0570 | TELEPHONE, DESKTOP | 1 | $75.00 | $75.00 |
| 0570 | TELEPHONE, DESKTOP | 4 | $75.00 | $300.00 |
| 0570 | TELEPHONE, DESKTOP | 1 | $75.00 | $75.00 |
| 0570 | TELEPHONE, DESKTOP | 1 | $75.00 | $75.00 |
| 0570 | TELEPHONE, DESKTOP | 2 | $75.00 | $150.00 |
| 0570 | TELEPHONE, DESKTOP | 1 | $75.00 | $75.00 |
| 0570 | TELEPHONE, DESKTOP | 6 | $75.00 | $450.00 |
| 0570 | TELEPHONE, DESKTOP | 1 | $75.00 | $75.00 |
| 0570 | TELEPHONE, DESKTOP | 1 | $75.00 | $75.00 |
| 0570 | TELEPHONE, DESKTOP | 4 | $75.00 | $300.00 |
| 0570 | TELEPHONE, DESKTOP | 1 | $75.00 | $75.00 |
| 0570 | TELEPHONE, DESKTOP | 4 | $75.00 | $300.00 |
| 0570 | TELEPHONE, DESKTOP | 1 | $75.00 | $75.00 |
| 0570 | TELEPHONE, DESKTOP | 1 | $75.00 | $75.00 |
| 0570 | TELEPHONE, DESKTOP | 1 | $75.00 | $75.00 |
| 0570 | TELEPHONE, DESKTOP | 2 | $75.00 | $150.00 |
| 0570 | TELEPHONE, DESKTOP | 1 | $75.00 | $75.00 |
| 0570 | TELEPHONE, DESKTOP | 1 | $75.00 | $75.00 |
| 0570 | TELEPHONE, DESKTOP | 1 | $75.00 | $75.00 |
| 0570 | TELEPHONE, DESKTOP | 2 | $75.00 | $150.00 |
| 0570 | TELEPHONE, DESKTOP | 1 | $75.00 | $75.00 |
| 0570 | TELEPHONE, DESKTOP | 2 | $75.00 | $150.00 |
| 0570 | TELEPHONE, DESKTOP | 2 | $75.00 | $150.00 |
| 0570 | TELEPHONE, DESKTOP | 4 | $75.00 | $300.00 |
| 0570 | TELEPHONE, DESKTOP | 1 | $75.00 | $75.00 |
| 0570 | TELEPHONE, DESKTOP | 1 | $75.00 | $75.00 |
| 0570 | TELEPHONE, DESKTOP | 1 | $75.00 | $75.00 |
| 0570 | TELEPHONE, DESKTOP | 1 | $75.00 | $75.00 |
| 0570 | TELEPHONE, DESKTOP | 2 | $75.00 | $150.00 |
| 0570 | TELEPHONE, DESKTOP | 1 | $75.00 | $75.00 |
| 0570 | TELEPHONE, DESKTOP | 1 | $75.00 | $75.00 |
| 0570 | TELEPHONE, DESKTOP | 2 | $75.00 | $150.00 |
| 0570 | TELEPHONE, DESKTOP | 2 | $75.00 | $150.00 |
| 0570 | TELEPHONE, DESKTOP | 1 | $75.00 | $75.00 |
| 0570 | TELEPHONE, DESKTOP | 1 | $75.00 | $75.00 |
| 0570 | TELEPHONE, DESKTOP | 1 | $75.00 | $75.00 |
| 0570 | TELEPHONE, DESKTOP | 2 | $75.00 | $150.00 |
| 0570 | TELEPHONE, DESKTOP | 3 | $75.00 | $225.00 |
| 0570 | TELEPHONE, DESKTOP | 1 | $75.00 | $75.00 |
| 0570 | TELEPHONE, DESKTOP | 1 | $75.00 | $75.00 |
| 0570 | TELEPHONE, DESKTOP | 1 | $75.00 | $75.00 |
| 0572 | TELEPHONE, DESKTOP | 1 | $75.00 | $75.00 |
| 0572 | TELEPHONE, DESKTOP | 1 | $75.00 | $75.00 |
| 0572 | TELEPHONE, DESKTOP | 3 | $75.00 | $225.00 |
| 0572 | TELEPHONE, DESKTOP | 4 | $75.00 | $300.00 |
| 0572 | TELEPHONE, DESKTOP | 1 | $75.00 | $75.00 |
| 0572 | TELEPHONE, DESKTOP | 1 | $75.00 | $75.00 |
| 0572 | TELEPHONE, DESKTOP | 1 | $75.00 | $75.00 |
| 0572 | TELEPHONE, DESKTOP | 1 | $75.00 | $75.00 |

| Department No. | Description | Qty. | Unit Cost | Total Cost |
|---|---|---|---|---|
| 0572 | TELEPHONE, DESKTOP | 1 | $75.00 | $75.00 |
| 0576

| Department No. | Description | Qty. | Unit Cost | Total Cost |
|---|---|---|---|---|
| 0576 | TELEPHONE, DESKTOP | 1 | $75.00 | $75.00 |
| 0576 | TELEPHONE, DESKTOP | 1 | $75.00 | $75.00 |
| 0576 | TELEPHONE, DESKTOP | 1 | $75.00 | $75.00 |
| 0576 | TELEPHONE, DESKTOP | 1 | $75.00 | $75.00 |
| 0576 | TELEPHONE, DESKTOP | 1 | $75.00 | $75.00 |
| 0576 | TELEPHONE, DESKTOP | 1 | $75.00 | $75.00 |
| 0576 | TELEPHONE, DESKTOP | 1 | $75.00 | $75.00 |
| 0576 | TELEPHONE, DESKTOP | 1 | $75.00 | $75.00 |
| 0576 | TELEPHONE, DESKTOP | 1 | $75.00 | $75.00 |
| 0576 | TELEPHONE, DESKTOP | 1 | $75.00 | $75.00 |
| 0576 | TELEPHONE, DESKTOP | 1 | $75.00 | $75.00 |
| 0576 | TELEPHONE, DESKTOP | 1 | $75.00 | $75.00 |
| 0576 | TELEPHONE, DESKTOP | 1 | $75.00 | $75.00 |
| 0576 | TELEPHONE, DESKTOP | 1 | $75.00 | $75.00 |
| 0576 | TELEPHONE, DESKTOP | 1 | $75.00 | $75.00 |
| 0576 | TELEPHONE, DESKTOP | 1 | $75.00 | $75.00 |
| 0576 | TELEPHONE, DESKTOP | 1 | $75.00 | $75.00 |
| 0576 | TELEPHONE, DESKTOP | 1 | $75.00 | $75.00 |
| 0576 | TELEPHONE, DESKTOP | 1 | $75.00 | $75.00 |
| 0576 | TELEPHONE, DESKTOP | 1 | $75.00 | $75.00 |
| 0576 | TELEPHONE, DESKTOP | 1 | $75.00 | $75.00 |
| 0576 | TELEPHONE, DESKTOP | 1 | $75.00 | $75.00 |
| 0576 | TELEPHONE, DESKTOP | 1 | $75.00 | $75.00 |
| 0576 | TELEPHONE, DESKTOP | 1 | $75.00 | $75.00 |
| 0576 | TELEPHONE, DESKTOP | 1 | $75.00 | $75.00 |
| 0576 | TELEPHONE, DESKTOP | 1 | $75.00 | $75.00 |
| 0576 | TELEPHONE, DESKTOP | 1 | $75.00 | $75.00 |
| 0576 | TELEPHONE, DESKTOP | 1 | $75.00 | $75.00 |
| 0576 | TELEPHONE, DESKTOP | 1 | $75.00 | $75.00 |
| 0576 | TELEPHONE, DESKTOP | 2 | $75.00 | $150.00 |
| 0576 | TELEPHONE, DESKTOP | 2 | $75.00 | $150.00 |
| 0576 | TELEPHONE, DESKTOP | 1 | $75.00 | $75.00 |
| 0576 | TELEPHONE, DESKTOP | 2 | $75.00 | $150.00 |
| 0576 | TELEPHONE, DESKTOP | 1 | $75.00 | $75.00 |
| 0576 | TELEPHONE, DESKTOP | 1 | $75.00 | $75.00 |
| 0576 | TELEPHONE, DESKTOP | 2 | $75.00 | $150.00 |
| 0576 | TELEPHONE, DESKTOP | 1 | $75.00 | $75.00 |
| 0576 | TELEPHONE, DESKTOP | 1 | $75.00 | $75.00 |
| 0576 | TELEPHONE, DESKTOP | 1 | $75.00 | $75.00 |
| 0576 | TELEPHONE, DESKTOP | 1 | $75.00 | $75.00 |
| 0576 | TELEPHONE, DESKTOP | 1 | $75.00 | $75.00 |
| 0576 | TELEPHONE, DESKTOP | 1 | $75.00 | $75.00 |
| 0576 | TELEPHONE, DESKTOP | 1 | $75.00 | $75.00 |
| 0576 | TELEPHONE, DESKTOP | 2 | $75.00 | $150.00 |
| 0576 | TELEPHONE, DESKTOP | 1 | $75.00 | $75.00 |
| 0576 | TELEPHONE, DESKTOP | 1 | $75.00 | $75.00 |
| 0576 | TELEPHONE, DESKTOP | 3 | $75.00 | $225.00 |
| 0576 | TELEPHONE, DESKTOP | 2 | $75.00 | $150.00 |
| 0576 | TELEPHONE, DESKTOP | 2 | $75.00 | $150.00 |
| 0576 | TELEPHONE, DESKTOP | 1 | $75.00 | $75.00 |
| 0576 | TELEPHONE, DESKTOP | 1 | $75.00 | $75.00 |
| 0576 | TELEPHONE, DESKTOP | 1 | $75.00 | $75.00 |
| 0576 | TELEPHONE, DESKTOP | 2 | $75.00 | $150.00 |
| 0576 | TELEPHONE, DESKTOP | 1 | $75.00 | $75.00 |
| 0576 | TELEPHONE, DESKTOP | 1 | $75.00 | $75.00 |
| 0576 | TELEPHONE, DESKTOP | 1 | $75.00 | $75.00 |
| 0581 | TELEPHONE, DESKTOP | 1 | $75.00 | $75.00 |
| 0581 | TELEPHONE, DESKTOP | 1 | $75.00 | $75.00 |
| 0581 | TELEPHONE, DESKTOP | 1 | $75.00 | $75.00 |
| 0581 | TELEPHONE, DESKTOP | 2 | $75.00 | $150.00 |
| 0581 | TELEPHONE, DESKTOP | 1 | $75.00 | $75.00 |
| 0581 | TELEPHONE, DESKTOP | 13 | $75.00 | $975.00 |
| 0581 | TELEPHONE, DESKTOP | 4 | $75.00 | $300.00 |
| 0581 | TELEPHONE, DESKTOP | 4 | $75.00 | $300.00 |

| Department No. | Description | Qty. | Unit Cost | Total Cost |
|---|---|---|---|---|
| 0581 | TELEPHONE, DESKTOP | 2 | $75.00 | $150.00 |
| 0581 | TELEPHONE, DESKTOP | 1 | $75.00 | $75.00 |
| 0581 | TELEPHONE, DESKTOP | 1 | $75.00 | $75.00 |
| 0581 | TELEPHONE, DESKTOP | 1 | $75.00 | $75.00 |
| 0581 | TELEPHONE, DESKTOP | 1 | $75.00 | $75.00 |
| 0581 | TELEPHONE, DESKTOP | 1 | $75.00 | $75.00 |
| 0581 | TELEPHONE, DESKTOP | 6 | $75.00 | $450.00 |
| 0581 | TELEPHONE, DESKTOP | 1 | $75.00 | $75.00 |
| 0583 | TELEPHONE, DESKTOP | 1 | $75.00 | $75.00 |
| 0583 | TELEPHONE, DESKTOP | 2 | $75.00 | $150.00 |
| 0583 | TELEPHONE, DESKTOP | 1 | $75.00 | $75.00 |
| 0583 | TELEPHONE, DESKTOP | 1 | $75.00 | $75.00 |
| 0583 | TELEPHONE, DESKTOP | 1 | $75.00 | $75.00 |
| 0583 | TELEPHONE, DESKTOP | 1 | $75.00 | $75.00 |
| 0591 | TELEPHONE, DESKTOP | 1 | $75.00 | $75.00 |
| 0591 | TELEPHONE, DESKTOP | 1 | $75.00 | $75.00 |
| 0591 | TELEPHONE, DESKTOP | 2 | $75.00 | $150.00 |
| 0591 | TELEPHONE, DESKTOP | 1 | $75.00 | $75.00 |
| 0591 | TELEPHONE, DESKTOP | 1 | $75.00 | $75.00 |
| 0591 | TELEPHONE, DESKTOP | 2 | $75.00 | $150.00 |
| 0591 | TELEPHONE, DESKTOP | 1 | $75.00 | $75.00 |
| 0591 | TELEPHONE, DESKTOP | 1 | $75.00 | $75.00 |
| 0630 | TELEPHONE, DESKTOP | 1 | $75.00 | $75.00 |
| 0630 | TELEPHONE, DESKTOP | 1 | $75.00 | $75.00 |
| 0630 | TELEPHONE, DESKTOP | 1 | $75.00 | $75.00 |
| 0630 | TELEPHONE, DESKTOP | 1 | $75.00 | $75.00 |
| 0630 | TELEPHONE, DESKTOP | 1 | $75.00 | $75.00 |
| 0630 | TELEPHONE, DESKTOP | 1 | $75.00 | $75.00 |
| 0630 | TELEPHONE, DESKTOP | 1 | $75.00 | $75.00 |
| 0630 | TELEPHONE, DESKTOP | 2 | $75.00 | $150.00 |
| 0630 | TELEPHONE, DESKTOP | 1 | $75.00 | $75.00 |
| 0630 | TELEPHONE, DESKTOP | 4 | $75.00 | $300.00 |
| 0630 | TELEPHONE, DESKTOP | 1 | $75.00 | $75.00 |
| 0630 | TELEPHONE, DESKTOP | 1 | $75.00 | $75.00 |
| 0630 | TELEPHONE, DESKTOP | 3 | $75.00 | $225.00 |
| 0630 | TELEPHONE, DESKTOP | 1 | $75.00 | $75.00 |
| 0630 | TELEPHONE, DESKTOP | 1 | $75.00 | $75.00 |
| 0630 | TELEPHONE, DESKTOP | 1 | $75.00 | $75.00 |
| 0630 | TELEPHONE, DESKTOP | 1 | $75.00 | $75.00 |
| 0630 | TELEPHONE, DESKTOP | 1 | $75.00 | $75.00 |
| 0661 | TELEPHONE, DESKTOP | 6 | $75.00 | $450.00 |
| 0661 | TELEPHONE, DESKTOP | 1 | $75.00 | $75.00 |
| 0882 | TELEPHONE, DESKTOP | 3 | $75.00 | $225.00 |
| 0882 | TELEPHONE, DESKTOP | 1 | $75.00 | $75.00 |
| 0882 | TELEPHONE, DESKTOP | 1 | $75.00 | $75.00 |
| 3101 | TELEPHONE, DESKTOP | 1 | $75.00 | $75.00 |
| 3106 | TELEPHONE, DESKTOP | 1 | $75.00 | $75.00 |
| 3106 | TELEPHONE, DESKTOP | 1 | $75.00 | $75.00 |
| 3106 | TELEPHONE, DESKTOP | 1 | $75.00 | $75.00 |
| 3106 | TELEPHONE, DESKTOP | 1 | $75.00 | $75.00 |
| 3106 | TELEPHONE, DESKTOP | 1 | $75.00 | $75.00 |
| 3106 | TELEPHONE, DESKTOP | 1 | $75.00 | $75.00 |
| 0402 | TELEPROMPTER | 1 | $1,000.00 | $1,000.00 |
| 0540 | TELEPROMPTER | 1 | $1,000.00 | $1,000.00 |
| 0570 | TELEVISION 13"-20 W/DVD/VCR" | 1 | $175.00 | $175.00 |
| 0570 | TELEVISION 13"-20 W/DVD/VCR" | 1 | $175.00 | $175.00 |
| 0429 | TELEVISION 13"-20" | 1 | $150.00 | $150.00 |
| 0440 | TELEVISION 13"-20" | 2 | $150.00 | $300.00 |
| 0499 | TELEVISION 13"-20" | 1 | $150.00 | $150.00 |
| 0540 | TELEVISION 13"-20" | 1 | $150.00 | $150.00 |

| Department No. | Description | Qty. | Unit Cost | Total Cost |
|---|---|---|---|---|
| 0540 | TELEVISION 13"-20" | 1 | $150.00 | $150.00 |
| 0540 | TELEVISION 13"-20" | 1 | $150.00 | $150.00 |
| 0541 | TELEVISION 13"-20" | 1 | $150.00 | $150.00 |
| 0541 | TELEVISION 13"-20" | 1 | $150.00 | $150.00 |
| 0560 | TELEVISION 13"-20" | 1 | $150.00 | $150.00 |
| 0560 | TELEVISION 13"-20" | 1 | $150.00 | $150.00 |
| 0560 | TELEVISION 13"-20" | 1 | $150.00 | $150.00 |
| 0560 | TELEVISION 13"-20" | 1 | $150.00 | $150.00 |
| 0560 | TELEVISION 13"-20" | 1 | $150.00 | $150.00 |
| 0560 | TELEVISION 13"-20" | 1 | $150.00 | $150.00 |
| 0560 | TELEVISION 13"-20" | 1 | $150.00 | $150.00 |
| 0560 | TELEVISION 13"-20" | 1 | $150.00 | $150.00 |
| 0560 | TELEVISION 13"-20" | 1 | $150.00 | $150.00 |
| 0570 | TELEVISION 13"-20" | 1 | $150.00 | $150.00 |
| 0576 | TELEVISION 13"-20" | 1 | $150.00 | $150.00 |
| 0576 | TELEVISION 13"-20" | 2 | $150.00 | $300.00 |
| 0576 | TELEVISION 13"-20" | 1 | $150.00 | $150.00 |
| 0576 | TELEVISION 13"-20" | 2 | $150.00 | $300.00 |
| 0576 | TELEVISION 13"-20" | 1 | $150.00 | $150.00 |
| 0576 | TELEVISION 13"-20" | 1 | $150.00 | $150.00 |
| 0576 | TELEVISION 13"-20" | 1 | $150.00 | $150.00 |
| 0576 | TELEVISION 13"-20" | 1 | $150.00 | $150.00 |
| 0576 | TELEVISION 13"-20" | 1 | $150.00 | $150.00 |
| 0576 | TELEVISION 13"-20" | 4 | $150.00 | $600.00 |
| 0576 | TELEVISION 13"-20" | 4 | $150.00 | $600.00 |
| 0576 | TELEVISION 13"-20" | 1 | $150.00 | $150.00 |
| 0576 | TELEVISION 13"-20" | 1 | $150.00 | $150.00 |
| 0576 | TELEVISION 13"-20" | 1 | $150.00 | $150.00 |
| 0576 | TELEVISION 13"-20" | 1 | $150.00 | $150.00 |
| 0576 | TELEVISION 13"-20" | 1 | $150.00 | $150.00 |
| 0576 | TELEVISION 13"-20" | 1 | $150.00 | $150.00 |
| 0576 | TELEVISION 13"-20" | 1 | $150.00 | $150.00 |
| 0576 | TELEVISION 13"-20" | 1 | $150.00 | $150.00 |
| 0576 | TELEVISION 13"-20" | 1 | $150.00 | $150.00 |
| 0581 | TELEVISION 13"-20" | 1 | $150.00 | $150.00 |
| 0581 | TELEVISION 13"-20" | 1 | $150.00 | $150.00 |
| 0581 | TELEVISION 13"-20" | 2 | $150.00 | $300.00 |
| 0581 | TELEVISION 13"-20" | 2 | $150.00 | $300.00 |
| 0581 | TELEVISION 13"-20" | 1 | $150.00 | $150.00 |
| 0576 | TELEVISION STAND, W/ DOORS, WOOD | 2 | $300.00 | $600.00 |
| 0341 | TELEVISION, 20"-30" | 1 | $250.00 | $250.00 |
| 0440 | TELEVISION, 20"-30" | 1 | $250.00 | $250.00 |
| 0440 | TELEVISION, 20"-30" | 1 | $250.00 | $250.00 |
| 0450 | TELEVISION, 20"-30" | 1 | $250.00 | $250.00 |
| 0454 | TELEVISION, 20"-30" | 1 | $250.00 | $250.00 |
| 0475 | TELEVISION, 20"-30" | 3 | $250.00 | $750.00 |
| 0509 | TELEVISION, 20"-30" | 1 | $250.00 | $250.00 |
| 0540 | TELEVISION, 20"-30" | 1 | $250.00 | $250.00 |
| 0540 | TELEVISION, 20"-30" | 1 | $250.00 | $250.00 |
| 0540 | TELEVISION, 20"-30" | 1 | $250.00 | $250.00 |
| 0540 | TELEVISION, 20"-30" | 4 | $250.00 | $1,000.00 |
| 0540 | TELEVISION, 20"-30" | 1 | $250.00 | $250.00 |
| 0540 | TELEVISION, 20"-30" | 1 | $250.00 | $250.00 |
| 0540 | TELEVISION, 20"-30" | 1 | $250.00 | $250.00 |
| 0541 | TELEVISION, 20"-30" | 2 | $250.00 | $500.00 |
| 0541 | TELEVISION, 20"-30" | 2 | $250.00 | $500.00 |
| 0551 | TELEVISION, 20"-30" | 1 | $250.00 | $250.00 |
| 0551 | TELEVISION, 20"-30" | 1 | $250.00 | $250.00 |
| 0554 | TELEVISION, 20"-30" | 1 | $250.00 | $250.00 |
| 0560 | TELEVISION, 20"-30" | 1 | $250.00 | $250.00 |

| Department No. | Description | Qty. | Unit Cost | Total Cost |
|---|---|---|---|---|
| 0560 | TELEVISION, 20"-30" | 1 | $250.00 | $250.00 |
| 0570 | TELEVISION, 20"-30" | 1 | $250.00 | $250.00 |
| 0576 | TELEVISION, 20"-30" | 1 | $250.00 | $250.00 |
| 0576 | TELEVISION, 20"-30" | 1 | $250.00 | $250.00 |
| 0576 | TELEVISION, 20"-30" | 1 | $250.00 | $250.00 |
| 0576 | TELEVISION, 20"-30" | 1 | $250.00 | $250.00 |
| 0576 | TELEVISION, 20"-30" | 1 | $250.00 | $250.00 |
| 0576 | TELEVISION, 20"-30" | 1 | $250.00 | $250.00 |
| 0576 | TELEVISION, 20"-30" | 1 | $250.00 | $250.00 |
| 0576 | TELEVISION, 20"-30" | 1 | $250.00 | $250.00 |
| 0576 | TELEVISION, 20"-30" | 1 | $250.00 | $250.00 |
| 0576 | TELEVISION, 20"-30" | 1 | $250.00 | $250.00 |
| 0576 | TELEVISION, 20"-30" | 1 | $250.00 | $250.00 |
| 0576 | TELEVISION, 20"-30" | 1 | $250.00 | $250.00 |
| 0581 | TELEVISION, 20"-30" | 1 | $250.00 | $250.00 |
| 0581 | TELEVISION, 20"-30" | 1 | $250.00 | $250.00 |
| 0581 | TELEVISION, 20"-30" | 1 | $250.00 | $250.00 |
| 0581 | TELEVISION, 20"-30" | 2 | $250.00 | $500.00 |
| 0583 | TELEVISION, 20"-30" | 2 | $250.00 | $500.00 |
| 0570 | TELEVISION, 20"-30", W/ DVD/VCR | 1 | $275.00 | $275.00 |
| 0214 | TELEVISION, 30"-40" | 1 | $350.00 | $350.00 |
| 0426 | TELEVISION, 30"-40" | 1 | $350.00 | $350.00 |
| 0426 | TELEVISION, 30"-40" | 2 | $350.00 | $700.00 |
| 0427 | TELEVISION, 30"-40" | 1 | $350.00 | $350.00 |
| 0427 | TELEVISION, 30"-40" | 2 | $350.00 | $700.00 |
| 0428 | TELEVISION, 30"-40" | 1 | $350.00 | $350.00 |
| 0428 | TELEVISION, 30"-40" | 2 | $350.00 | $700.00 |
| 0436 | TELEVISION, 30"-40" | 2 | $350.00 | $700.00 |
| 0437 | TELEVISION, 30"-40" | 2 | $350.00 | $700.00 |
| 0438 | TELEVISION, 30"-40" | 1 | $350.00 | $350.00 |
| 0452 | TELEVISION, 30"-40" | 1 | $350.00 | $350.00 |
| 0453 | TELEVISION, 30"-40" | 1 | $350.00 | $350.00 |
| 0453 | TELEVISION, 30"-40" | 1 | $350.00 | $350.00 |
| 0475 | TELEVISION, 30"-40" | 4 | $350.00 | $1,400.00 |
| 0492 | TELEVISION, 30"-40" | 1 | $350.00 | $350.00 |
| 0499 | TELEVISION, 30"-40" | 1 | $350.00 | $350.00 |
| 0499 | TELEVISION, 30"-40" | 1 | $350.00 | $350.00 |
| 0503 | TELEVISION, 30"-40" | 1 | $350.00 | $350.00 |
| 0503 | TELEVISION, 30"-40" | 1 | $350.00 | $350.00 |
| 0503 | TELEVISION, 30"-40" | 1 | $350.00 | $350.00 |
| 0503 | TELEVISION, 30"-40" | 2 | $350.00 | $700.00 |
| 0503 | TELEVISION, 30"-40" | 1 | $350.00 | $350.00 |
| 0503 | TELEVISION, 30"-40" | 1 | $350.00 | $350.00 |
| 0540 | TELEVISION, 30"-40" | 1 | $350.00 | $350.00 |
| 0540 | TELEVISION, 30"-40" | 1 | $350.00 | $350.00 |
| 0540 | TELEVISION, 30"-40" | 1 | $350.00 | $350.00 |
| 0540 | TELEVISION, 30"-40" | 1 | $350.00 | $350.00 |
| 0540 | TELEVISION, 30"-40" | 1 | $350.00 | $350.00 |
| 0540 | TELEVISION, 30"-40" | 1 | $350.00 | $350.00 |
| 0541 | TELEVISION, 30"-40" | 1 | $350.00 | $350.00 |
| 0541 | TELEVISION, 30"-40" | 2 | $350.00 | $700.00 |
| 0541 | TELEVISION, 30"-40" | 2 | $350.00 | $700.00 |
| 0541 | TELEVISION, 30"-40" | 1 | $350.00 | $350.00 |
| 0541 | TELEVISION, 30"-40" | 1 | $350.00 | $350.00 |
| 0552 | TELEVISION, 30"-40" | 1 | $350.00 | $350.00 |
| 0552 | TELEVISION, 30"-40" | 1 | $350.00 | $350.00 |
| 0560 | TELEVISION, 30"-40" | 1 | $350.00 | $350.00 |
| 0560 | TELEVISION, 30"-40" | 1 | $350.00 | $350.00 |
| 0560 | TELEVISION, 30"-40" | 1 | $350.00 | $350.00 |
| 0560 | TELEVISION, 30"-40" | 1 | $350.00 | $350.00 |

| Department No. | Description | Qty. | Unit Cost | Total Cost |
|---|---|---|---|---|
| 0560 | TELEVISION, 30"-40" | 1 | $350.00 | $350.00 |
| 0560 | TELEVISION, 30"-40" | 1 | $350.00 | $350.00 |
| 0560 | TELEVISION, 30"-40" | 1 | $350.00 | $350.00 |
| 0560 | TELEVISION, 30"-40" | 1 | $350.00 | $350.00 |
| 0560 | TELEVISION, 30"-40" | 1 | $350.00 | $350.00 |
| 0560 | TELEVISION, 30"-40" | 1 | $350.00 | $350.00 |
| 0570 | TELEVISION, 30"-40" | 7 | $350.00 | $2,450.00 |
| 0570 | TELEVISION, 30"-40" | 1 | $350.00 | $350.00 |
| 0570 | TELEVISION, 30"-40" | 1 | $350.00 | $350.00 |
| 0570 | TELEVISION, 30"-40" | 2 | $350.00 | $700.00 |
| 0570 | TELEVISION, 30"-40" | 2 | $350.00 | $700.00 |
| 0572 | TELEVISION, 30"-40" | 1 | $350.00 | $350.00 |
| 0576 | TELEVISION, 30"-40" | 1 | $350.00 | $350.00 |
| 0576 | TELEVISION, 30"-40" | 1 | $350.00 | $350.00 |
| 0576 | TELEVISION, 30"-40" | 1 | $350.00 | $350.00 |
| 0576 | TELEVISION, 30"-40" | 1 | $350.00 | $350.00 |
| 0576 | TELEVISION, 30"-40" | 7 | $350.00 | $2,450.00 |
| 0581 | TELEVISION, 30"-40" | 2 | $350.00 | $700.00 |
| 0581 | TELEVISION, 30"-40" | 3 | $350.00 | $1,050.00 |
| 0581 | TELEVISION, 30"-40" | 1 | $350.00 | $350.00 |
| 0581 | TELEVISION, 30"-40" | 1 | $350.00 | $350.00 |
| 0581 | TELEVISION, 30"-40" | 1 | $350.00 | $350.00 |
| 0581 | TELEVISION, 30"-40" | 4 | $350.00 | $1,400.00 |
| 0581 | TELEVISION, 30"-40" | 1 | $350.00 | $350.00 |
| 0581 | TELEVISION, 30"-40" | 2 | $350.00 | $700.00 |
| 0581 | TELEVISION, 30"-40" | 1 | $350.00 | $350.00 |
| 0583 | TELEVISION, 30"-40" | 1 | $350.00 | $350.00 |
| 0583 | TELEVISION, 30"-40" | 1 | $350.00 | $350.00 |
| 0583 | TELEVISION, 30"-40" | 2 | $350.00 | $700.00 |
| 0583 | TELEVISION, 30"-40" | 1 | $350.00 | $350.00 |
| 0587 | TELEVISION, 30"-40" | 1 | $350.00 | $350.00 |
| 0630 | TELEVISION, 30"-40" | 1 | $350.00 | $350.00 |
| 0475 | TELEVISION, 30"-40", W/ DVD/VCR | 1 | $375.00 | $375.00 |
| 0111 | TELEVISION, 40"-50" | 1 | $600.00 | $600.00 |
| 0210 | TELEVISION, 40"-50" | 1 | $600.00 | $600.00 |
| 0210 | TELEVISION, 40"-50" | 1 | $600.00 | $600.00 |
| 0210 | TELEVISION, 40"-50" | 1 | $600.00 | $600.00 |
| 0210 | TELEVISION, 40"-50" | 1 | $600.00 | $600.00 |
| 0210 | TELEVISION, 40"-50" | 1 | $600.00 | $600.00 |
| 0400 | TELEVISION, 40"-50" | 1 | $600.00 | $600.00 |
| 0402 | TELEVISION, 40"-50" | 1 | $600.00 | $600.00 |
| 0402 | TELEVISION, 40"-50" | 1 | $600.00 | $600.00 |
| 0402 | TELEVISION, 40"-50" | 1 | $600.00 | $600.00 |
| 0402 | TELEVISION, 40"-50" | 1 | $600.00 | $600.00 |
| 0405 | TELEVISION, 40"-50" | 1 | $600.00 | $600.00 |
| 0440 | TELEVISION, 40"-50" | 1 | $4,769.10 | $4,769.10 |
| 0440 | TELEVISION, 40"-50" | 1 | $600.00 | $600.00 |
| 0440 | TELEVISION, 40"-50" | 1 | $600.00 | $600.00 |
| 0440 | TELEVISION, 40"-50" | 1 | $600.00 | $600.00 |
| 0451 | TELEVISION, 40"-50" | 1 | $600.00 | $600.00 |
| 0453 | TELEVISION, 40"-50" | 1 | $600.00 | $600.00 |
| 0453 | TELEVISION, 40"-50" | 1 | $600.00 | $600.00 |
| 0454 | TELEVISION, 40"-50" | 1 | $600.00 | $600.00 |
| 0454 | TELEVISION, 40"-50" | 1 | $600.00 | $600.00 |
| 0475 | TELEVISION, 40"-50" | 1 | $600.00 | $600.00 |
| 0475 | TELEVISION, 40"-50" | 1 | $600.00 | $600.00 |
| 0475 | TELEVISION, 40"-50" | 1 | $600.00 | $600.00 |
| 0475 | TELEVISION, 40"-50" | 1 | $600.00 | $600.00 |
| 0492 | TELEVISION, 40"-50" | 1 | $600.00 | $600.00 |
| 0497 | TELEVISION, 40"-50" | 1 | $600.00 | $600.00 |

| Department No. | Description | Qty. | Unit Cost | Total Cost |
|---|---|---|---|---|
| 0499 | TELEVISION, 40"-50" | 1 | $600.00 | $600.00 |
| 0503 | TELEVISION, 40"-50" | 1 | $600.00 | $600.00 |
| 0503 | TELEVISION, 40"-50" | 1 | $600.00 | $600.00 |
| 0509 | TELEVISION, 40"-50" | 1 | $600.00 | $600.00 |
| 0509 | TELEVISION, 40"-50" | 1 | $600.00 | $600.00 |
| 0509 | TELEVISION, 40"-50" | 1 | $600.00 | $600.00 |
| 0509 | TELEVISION, 40"-50" | 1 | $600.00 | $600.00 |
| 0540 | TELEVISION, 40"-50" | 1 | $600.00 | $600.00 |
| 0540 | TELEVISION, 40"-50" | 1 | $600.00 | $600.00 |
| 0542 | TELEVISION, 40"-50" | 1 | $699.99 | $699.99 |
| 0552 | TELEVISION, 40"-50" | 1 | $600.00 | $600.00 |
| 0552 | TELEVISION, 40"-50" | 1 | $600.00 | $600.00 |
| 0554 | TELEVISION, 40"-50" | 1 | $600.00 | $600.00 |
| 0554 | TELEVISION, 40"-50" | 1 | $600.00 | $600.00 |
| 0560 | TELEVISION, 40"-50" | 1 | $600.00 | $600.00 |
| 0560 | TELEVISION, 40"-50" | 1 | $600.00 | $600.00 |
| 0560 | TELEVISION, 40"-50" | 1 | $600.00 | $600.00 |
| 0560 | TELEVISION, 40"-50" | 1 | $600.00 | $600.00 |
| 0560 | TELEVISION, 40"-50" | 1 | $600.00 | $600.00 |
| 0570 | TELEVISION, 40"-50" | 1 | $600.00 | $600.00 |
| 0570 | TELEVISION, 40"-50" | 1 | $600.00 | $600.00 |
| 0570 | TELEVISION, 40"-50" | 1 | $600.00 | $600.00 |
| 0570 | TELEVISION, 40"-50" | 1 | $600.00 | $600.00 |
| 0570 | TELEVISION, 40"-50" | 1 | $600.00 | $600.00 |
| 0570 | TELEVISION, 40"-50" | 1 | $600.00 | $600.00 |
| 0570 | TELEVISION, 40"-50" | 1 | $600.00 | $600.00 |
| 0570 | TELEVISION, 40"-50" | 1 | $600.00 | $600.00 |
| 0570 | TELEVISION, 40"-50" | 1 | $600.00 | $600.00 |
| 0570 | TELEVISION, 40"-50" | 1 | $600.00 | $600.00 |
| 0587 | TELEVISION, 40"-50" | 1 | $600.00 | $600.00 |
| 0591 | TELEVISION, 40"-50" | 1 | $600.00 | $600.00 |
| 0661 | TELEVISION, 40"-50" | 1 | $600.00 | $600.00 |
| 0661 | TELEVISION, 40"-50" | 1 | $600.00 | $600.00 |
| 0661 | TELEVISION, 40"-50" | 1 | $600.00 | $600.00 |
| 0665 | TELEVISION, 40"-50" | 1 | $600.00 | $600.00 |
| 3107 | TELEVISION, 40"-50" | 1 | $600.00 | $600.00 |
| 0212 | TELEVISION, 50"-60" | 1 | $999.99 | $999.99 |
| 0440 | TELEVISION, 50"-60" | 1 | $1,200.00 | $1,200.00 |
| 0440 | TELEVISION, 50"-60" | 1 | $1,200.00 | $1,200.00 |
| 0440 | TELEVISION, 50"-60" | 1 | $1,200.00 | $1,200.00 |
| 0453 | TELEVISION, 50"-60" | 1 | $1,200.00 | $1,200.00 |
| 0453 | TELEVISION, 50"-60" | 1 | $1,200.00 | $1,200.00 |
| 0454 | TELEVISION, 50"-60" | 1 | $1,200.00 | $1,200.00 |
| 0475 | TELEVISION, 50"-60" | 1 | $1,200.00 | $1,200.00 |
| 0499 | TELEVISION, 50"-60" | 1 | $2,243.99 | $2,243.99 |
| 0503 | TELEVISION, 50"-60" | 1 | $1,200.00 | $1,200.00 |
| 0503 | TELEVISION, 50"-60" | 1 | $1,200.00 | $1,200.00 |
| 0503 | TELEVISION, 50"-60" | 1 | $1,200.00 | $1,200.00 |
| 0509 | TELEVISION, 50"-60" | 1 | $1,200.00 | $1,200.00 |
| 0540 | TELEVISION, 50"-60" | 1 | $1,200.00 | $1,200.00 |
| 0545 | TELEVISION, 50"-60" | 1 | $1,200.00 | $1,200.00 |
| 0551 | TELEVISION, 50"-60" | 1 | $1,200.00 | $1,200.00 |
| 0551 | TELEVISION, 50"-60" | 1 | $637.96 | $637.96 |
| 0551 | TELEVISION, 50"-60" | 1 | $1,200.00 | $1,200.00 |
| 0554 | TELEVISION, 50"-60" | 1 | $2,000.00 | $2,000.00 |
| 0554 | TELEVISION, 50"-60" | 1 | $1,200.00 | $1,200.00 |
| 0560 | TELEVISION, 50"-60" | 1 | $1,200.00 | $1,200.00 |
| 0560 | TELEVISION, 50"-60" | 1 | $1,200.00 | $1,200.00 |
| 0560 | TELEVISION, 50"-60" | 1 | $1,200.00 | $1,200.00 |
| 0560 | TELEVISION, 50"-60" | 1 | $1,200.00 | $1,200.00 |

| Department No. | Description | Qty. | Unit Cost | Total Cost |
|---|---|---|---|---|
| 0560 | TELEVISION, 50"-60" | 1 | $1,200.00 | $1,200.00 |
| 0560 | TELEVISION, 50"-60" | 1 | $1,200.00 | $1,200.00 |
| 0560 | TELEVISION, 50"-60" | 1 | $1,200.00 | $1,200.00 |
| 0560 | TELEVISION, 50"-60" | 1 | $1,200.00 | $1,200.00 |
| 0560 | TELEVISION, 50"-60" | 1 | $1,200.00 | $1,200.00 |
| 0560 | TELEVISION, 50"-60" | 1 | $1,200.00 | $1,200.00 |
| 0560 | TELEVISION, 50"-60" | 1 | $1,200.00 | $1,200.00 |
| 0560 | TELEVISION, 50"-60" | 1 | $1,200.00 | $1,200.00 |
| 0560 | TELEVISION, 50"-60" | 1 | $1,200.00 | $1,200.00 |
| 0560 | TELEVISION, 50"-60" | 1 | $1,200.00 | $1,200.00 |
| 0560 | TELEVISION, 50"-60" | 1 | $1,200.00 | $1,200.00 |
| 0560 | TELEVISION, 50"-60" | 1 | $1,200.00 | $1,200.00 |
| 0560 | TELEVISION, 50"-60" | 1 | $1,200.00 | $1,200.00 |
| 0560 | TELEVISION, 50"-60" | 1 | $1,200.00 | $1,200.00 |
| 0560 | TELEVISION, 50"-60" | 1 | $1,200.00 | $1,200.00 |
| 0560 | TELEVISION, 50"-60" | 1 | $1,200.00 | $1,200.00 |
| 0560 | TELEVISION, 50"-60" | 1 | $4,147.34 | $4,147.34 |
| 0560 | TELEVISION, 50"-60" | 1 | $4,147.34 | $4,147.34 |
| 0570 | TELEVISION, 50"-60" | 1 | $1,200.00 | $1,200.00 |
| 0576 | TELEVISION, 50"-60" | 1 | $1,200.00 | $1,200.00 |
| 0576 | TELEVISION, 50"-60" | 1 | $1,200.00 | $1,200.00 |
| 0576 | TELEVISION, 50"-60" | 1 | $1,200.00 | $1,200.00 |
| 0576 | TELEVISION, 50"-60" | 1 | $1,200.00 | $1,200.00 |
| 0576 | TELEVISION, 50"-60" | 1 | $1,200.00 | $1,200.00 |
| 0576 | TELEVISION, 50"-60" | 1 | $1,200.00 | $1,200.00 |
| 0576 | TELEVISION, 50"-60" | 1 | $1,200.00 | $1,200.00 |
| 0576 | TELEVISION, 50"-60" | 1 | $1,200.00 | $1,200.00 |
| 0576 | TELEVISION, 50"-60" | 1 | $1,200.00 | $1,200.00 |
| 0581 | TELEVISION, 50"-60" | 1 | $1,200.00 | $1,200.00 |
| 0581 | TELEVISION, 50"-60" | 1 | $1,200.00 | $1,200.00 |
| 3106 | TELEVISION, 50"-60" | 1 | $1,200.00 | $1,200.00 |
| 3106 | TELEVISION, 50"-60" | 1 | $1,200.00 | $1,200.00 |
| 3106 | TELEVISION, 50"-60" | 1 | $1,200.00 | $1,200.00 |
| 3106 | TELEVISION, 50"-60" | 1 | $940.00 | $940.00 |
| 3106 | TELEVISION, 50"-60" | 1 | $1,200.00 | $1,200.00 |
| 3106 | TELEVISION, 50"-60" | 1 | $1,200.00 | $1,200.00 |
| 3106 | TELEVISION, 50"-60" | 1 | $1,200.00 | $1,200.00 |
| 3106 | TELEVISION, 50"-60" | 1 | $1,200.00 | $1,200.00 |
| 3106 | TELEVISION, 50"-60" | 1 | $1,200.00 | $1,200.00 |
| 3106 | TELEVISION, 50"-60" | 1 | $940.00 | $940.00 |
| 3106 | TELEVISION, 50"-60" | 1 | $1,200.00 | $1,200.00 |
| 3106 | TELEVISION, 50"-60" | 1 | $940.00 | $940.00 |
| 3106 | TELEVISION, 50"-60" | 1 | $940.00 | $940.00 |
| 3107 | TELEVISION, 50"-60" | 1 | $1,200.00 | $1,200.00 |
| 3107 | TELEVISION, 50"-60" | 1 | $1,200.00 | $1,200.00 |
| 0541 | TELEVISION, 60", TOUCHSCREEN | 1 | $3,200.00 | $3,200.00 |
| 0560 | TELEVISION, 60", TOUCHSCREEN | 1 | $3,200.00 | $3,200.00 |
| 0211 | TELEVISION, 60"-70" | 1 | $896.99 | $896.99 |
| 0213 | TELEVISION, 60"-70" | 1 | $1,500.00 | $1,500.00 |
| 0215 | TELEVISION, 60"-70" | 1 | $2,000.00 | $2,000.00 |
| 0215 | TELEVISION, 60"-70" | 1 | $2,000.00 | $2,000.00 |
| 0400 | TELEVISION, 60"-70" | 1 | $1,500.00 | $1,500.00 |
| 0400 | TELEVISION, 60"-70" | 1 | $896.99 | $896.99 |
| 0402 | TELEVISION, 60"-70" | 1 | $2,000.00 | $2,000.00 |
| 0405 | TELEVISION, 60"-70" | 1 | $1,500.00 | $1,500.00 |
| 0405 | TELEVISION, 60"-70" | 1 | $2,000.00 | $2,000.00 |
| 0425 | TELEVISION, 60"-70" | 1 | $2,000.00 | $2,000.00 |
| 0426 | TELEVISION, 60"-70" | 1 | $1,500.00 | $1,500.00 |
| 0427 | TELEVISION, 60"-70" | 1 | $2,000.00 | $2,000.00 |

| Department No. | Description | Qty. | Unit Cost | Total Cost |
|---|---|---|---|---|
| 0428 | TELEVISION, 60"-70" | 1 | $1,500.00 | $1,500.00 |
| 0428 | TELEVISION, 60"-70" | 1 | $2,000.00 | $2,000.00 |
| 0428 | TELEVISION, 60"-70" | 1 | $2,000.00 | $2,000.00 |
| 0428 | TELEVISION, 60"-70" | 1 | $2,000.00 | $2,000.00 |
| 0429 | TELEVISION, 60"-70" | 1 | $2,000.00 | $2,000.00 |
| 0429 | TELEVISION, 60"-70" | 1 | $2,000.00 | $2,000.00 |
| 0429 | TELEVISION, 60"-70" | 1 | $2,000.00 | $2,000.00 |
| 0429 | TELEVISION, 60"-70" | 1 | $1,500.00 | $1,500.00 |
| 0435 | TELEVISION, 60"-70" | 1 | $1,500.00 | $1,500.00 |
| 0435 | TELEVISION, 60"-70" | 1 | $1,500.00 | $1,500.00 |
| 0435 | TELEVISION, 60"-70" | 1 | $2,000.00 | $2,000.00 |
| 0436 | TELEVISION, 60"-70" | 1 | $1,500.00 | $1,500.00 |
| 0436 | TELEVISION, 60"-70" | 1 | $1,500.00 | $1,500.00 |
| 0436 | TELEVISION, 60"-70" | 1 | $1,500.00 | $1,500.00 |
| 0436 | TELEVISION, 60"-70" | 1 | $1,500.00 | $1,500.00 |
| 0437 | TELEVISION, 60"-70" | 1 | $2,000.00 | $2,000.00 |
| 0438 | TELEVISION, 60"-70" | 1 | $1,500.00 | $1,500.00 |
| 0440 | TELEVISION, 60"-70" | 1 | $2,000.00 | $2,000.00 |
| 0441 | TELEVISION, 60"-70" | 1 | $1,500.00 | $1,500.00 |
| 0441 | TELEVISION, 60"-70" | 1 | $2,000.00 | $2,000.00 |
| 0450 | TELEVISION, 60"-70" | 1 | $2,000.00 | $2,000.00 |
| 0451 | TELEVISION, 60"-70" | 1 | $2,000.00 | $2,000.00 |
| 0451 | TELEVISION, 60"-70" | 1 | $2,000.00 | $2,000.00 |
| 0451 | TELEVISION, 60"-70" | 1 | $2,000.00 | $2,000.00 |
| 0451 | TELEVISION, 60"-70" | 1 | $3,332.00 | $3,332.00 |
| 0452 | TELEVISION, 60"-70" | 1 | $2,000.00 | $2,000.00 |
| 0452 | TELEVISION, 60"-70" | 1 | $2,000.00 | $2,000.00 |
| 0453 | TELEVISION, 60"-70" | 1 | $2,000.00 | $2,000.00 |
| 0453 | TELEVISION, 60"-70" | 1 | $2,000.00 | $2,000.00 |
| 0453 | TELEVISION, 60"-70" | 1 | $2,000.00 | $2,000.00 |
| 0454 | TELEVISION, 60"-70" | 1 | $2,000.00 | $2,000.00 |
| 0492 | TELEVISION, 60"-70" | 1 | $2,000.00 | $2,000.00 |
| 0492 | TELEVISION, 60"-70" | 1 | $1,500.00 | $1,500.00 |
| 0492 | TELEVISION, 60"-70" | 1 | $2,000.00 | $2,000.00 |
| 0492 | TELEVISION, 60"-70" | 1 | $2,000.00 | $2,000.00 |
| 0492 | TELEVISION, 60"-70" | 1 | $2,000.00 | $2,000.00 |
| 0499 | TELEVISION, 60"-70" | 1 | $1,500.00 | $1,500.00 |
| 0499 | TELEVISION, 60"-70" | 1 | $2,000.00 | $2,000.00 |
| 0499 | TELEVISION, 60"-70" | 1 | $896.99 | $896.99 |
| 0499 | TELEVISION, 60"-70" | 1 | $2,000.00 | $2,000.00 |
| 0503 | TELEVISION, 60"-70" | 1 | $2,000.00 | $2,000.00 |
| 0503 | TELEVISION, 60"-70" | 1 | $1,500.00 | $1,500.00 |
| 0509 | TELEVISION, 60"-70" | 1 | $1,500.00 | $1,500.00 |
| 0509 | TELEVISION, 60"-70" | 1 | $2,000.00 | $2,000.00 |
| 0509 | TELEVISION, 60"-70" | 1 | $2,000.00 | $2,000.00 |
| 0510 | TELEVISION, 60"-70" | 1 | $799.99 | $799.99 |
| 0540 | TELEVISION, 60"-70" | 1 | $2,000.00 | $2,000.00 |
| 0540 | TELEVISION, 60"-70" | 1 | $2,000.00 | $2,000.00 |
| 0540 | TELEVISION, 60"-70" | 1 | $2,000.00 | $2,000.00 |
| 0540 | TELEVISION, 60"-70" | 1 | $2,000.00 | $2,000.00 |
| 0541 | TELEVISION, 60"-70" | 1 | $1,500.00 | $1,500.00 |
| 0541 | TELEVISION, 60"-70" | 1 | $1,500.00 | $1,500.00 |
| 0545 | TELEVISION, 60"-70" | 1 | $600.00 | $600.00 |
| 0551 | TELEVISION, 60"-70" | 1 | $1,500.00 | $1,500.00 |
| 0553 | TELEVISION, 60"-70" | 1 | $2,000.00 | $2,000.00 |
| 0554 | TELEVISION, 60"-70" | 1 | $2,000.00 | $2,000.00 |
| 0554 | TELEVISION, 60"-70" | 1 | $2,000.00 | $2,000.00 |
| 0560 | TELEVISION, 60"-70" | 1 | $896.99 | $896.99 |
| 0560 | TELEVISION, 60"-70" | 1 | $2,000.00 | $2,000.00 |
| 0560 | TELEVISION, 60"-70" | 1 | $2,000.00 | $2,000.00 |

| Department No. | Description | Qty. | Unit Cost | Total Cost |
|---|---|---|---|---|
| 0560 | TELEVISION, 60"-70" | 1 | $2,000.00 | $2,000.00 |
| 0560 | TELEVISION, 60"-70" | 1 | $2,000.00 | $2,000.00 |
| 0560 | TELEVISION, 60"-70" | 1 | $2,000.00 | $2,000.00 |
| 0560 | TELEVISION, 60"-70" | 1 | $1,500.00 | $1,500.00 |
| 0560 | TELEVISION, 60"-70" | 1 | $2,000.00 | $2,000.00 |
| 0560 | TELEVISION, 60"-70" | 1 | $2,000.00 | $2,000.00 |
| 0570 | TELEVISION, 60"-70" | 1 | $2,000.00 | $2,000.00 |
| 0572 | TELEVISION, 60"-70" | 1 | $1,500.00 | $1,500.00 |
| 0576 | TELEVISION, 60"-70" | 1 | $2,000.00 | $2,000.00 |
| 0581 | TELEVISION, 60"-70" | 1 | $1,500.00 | $1,500.00 |
| 0581 | TELEVISION, 60"-70" | 1 | $1,500.00 | $1,500.00 |
| 0581 | TELEVISION, 60"-70" | 1 | $2,000.00 | $2,000.00 |
| 0581 | TELEVISION, 60"-70" | 1 | $2,000.00 | $2,000.00 |
| 0581 | TELEVISION, 60"-70" | 1 | $1,500.00 | $1,500.00 |
| 0587 | TELEVISION, 60"-70" | 1 | $896.99 | $896.99 |
| 0591 | TELEVISION, 60"-70" | 1 | $1,500.00 | $1,500.00 |
| 0665 | TELEVISION, 60"-70" | 1 | $1,500.00 | $1,500.00 |
| 3106 | TELEVISION, 60"-70" | 1 | $2,105.00 | $2,105.00 |
| 3106 | TELEVISION, 60"-70" | 1 | $2,105.00 | $2,105.00 |
| 0453 | TELEVISION, 70", TOUCHSCREEN | 1 | $4,500.00 | $4,500.00 |
| 0210 | TELEVISION, 70"-80" | 1 | $2,991.99 | $2,991.99 |
| 0210 | TELEVISION, 70"-80" | 1 | $2,991.99 | $2,991.99 |
| 0210 | TELEVISION, 70"-80" | 1 | $2,991.99 | $2,991.99 |
| 0210 | TELEVISION, 70"-80" | 1 | $2,991.99 | $2,991.99 |
| 0213 | TELEVISION, 70"-80" | 1 | $3,500.00 | $3,500.00 |
| 0213 | TELEVISION, 70"-80" | 1 | $3,500.00 | $3,500.00 |
| 0213 | TELEVISION, 70"-80" | 1 | $3,500.00 | $3,500.00 |
| 0213 | TELEVISION, 70"-80" | 1 | $3,500.00 | $3,500.00 |
| 0214 | TELEVISION, 70"-80" | 1 | $799.99 | $799.99 |
| 0215 | TELEVISION, 70"-80" | 1 | $3,500.00 | $3,500.00 |
| 0341 | TELEVISION, 70"-80" | 1 | $3,500.00 | $3,500.00 |
| 0402 | TELEVISION, 70"-80" | 1 | $3,500.00 | $3,500.00 |
| 0452 | TELEVISION, 70"-80" | 1 | $3,500.00 | $3,500.00 |
| 0452 | TELEVISION, 70"-80" | 1 | $3,500.00 | $3,500.00 |
| 0453 | TELEVISION, 70"-80" | 1 | $3,500.00 | $3,500.00 |
| 0475 | TELEVISION, 70"-80" | 1 | $3,500.00 | $3,500.00 |
| 0494 | TELEVISION, 70"-80" | 1 | $3,500.00 | $3,500.00 |
| 0503 | TELEVISION, 70"-80" | 1 | $3,500.00 | $3,500.00 |
| 0503 | TELEVISION, 70"-80" | 1 | $3,500.00 | $3,500.00 |
| 0509 | TELEVISION, 70"-80" | 1 | $1,990.00 | $1,990.00 |
| 0509 | TELEVISION, 70"-80" | 1 | $1,990.00 | $1,990.00 |
| 0509 | TELEVISION, 70"-80" | 1 | $1,990.00 | $1,990.00 |
| 0540 | TELEVISION, 70"-80" | 1 | $3,500.00 | $3,500.00 |
| 0540 | TELEVISION, 70"-80" | 1 | $3,500.00 | $3,500.00 |
| 0540 | TELEVISION, 70"-80" | 1 | $3,500.00 | $3,500.00 |
| 0540 | TELEVISION, 70"-80" | 1 | $3,500.00 | $3,500.00 |
| 0540 | TELEVISION, 70"-80" | 1 | $3,500.00 | $3,500.00 |
| 0540 | TELEVISION, 70"-80" | 1 | $3,500.00 | $3,500.00 |
| 0541 | TELEVISION, 70"-80" | 1 | $3,500.00 | $3,500.00 |
| 0541 | TELEVISION, 70"-80" | 1 | $3,500.00 | $3,500.00 |
| 0551 | TELEVISION, 70"-80" | 1 | $922.88 | $922.88 |
| 0560 | TELEVISION, 70"-80" | 1 | $1,990.00 | $1,990.00 |
| 0560 | TELEVISION, 70"-80" | 1 | $3,500.00 | $3,500.00 |
| 0560 | TELEVISION, 70"-80" | 1 | $1,990.00 | $1,990.00 |
| 0560 | TELEVISION, 70"-80" | 1 | $1,990.00 | $1,990.00 |
| 0560 | TELEVISION, 70"-80" | 1 | $1,990.00 | $1,990.00 |
| 0560 | TELEVISION, 70"-80" | 1 | $1,990.00 | $1,990.00 |
| 0560 | TELEVISION, 70"-80" | 1 | $1,990.00 | $1,990.00 |
| 0570 | TELEVISION, 70"-80" | 1 | $1,577.00 | $1,577.00 |
| 0576 | TELEVISION, 70"-80" | 1 | $1,990.00 | $1,990.00 |

| Department No. | Description | Qty. | Unit Cost | Total Cost |
|---|---|---|---|---|
| 0576 | TELEVISION, 70"-80" | 1 | $3,500.00 | $3,500.00 |
| 0576 | TELEVISION, 70"-80" | 1 | $3,500.00 | $3,500.00 |
| 0576 | TELEVISION, 70"-80" | 1 | $3,500.00 | $3,500.00 |
| 0583 | TELEVISION, 70"-80" | 1 | $3,500.00 | $3,500.00 |
| 0587 | TELEVISION, 70"-80" | 1 | $3,500.00 | $3,500.00 |
| 0661 | TELEVISION, 70"-80" | 1 | $3,500.00 | $3,500.00 |
| 3107 | TELEVISION, 70"-80" | 1 | $1,990.00 | $1,990.00 |
| 0503 | TELEVISION, 80"-90" | 1 | $2,690.00 | $2,690.00 |
| 0503 | TELEVISION, 80"-90" | 1 | $2,690.00 | $2,690.00 |
| 0541 | TELEVISION, 80"-90" | 1 | $2,690.00 | $2,690.00 |
| 0541 | TELEVISION, 80"-90" | 1 | $2,690.00 | $2,690.00 |
| 0541 | TELEVISION, 80"-90" | 1 | $2,690.00 | $2,690.00 |
| 0541 | TELEVISION, 80"-90" | 1 | $2,690.00 | $2,690.00 |
| 0541 | TELEVISION, 80"-90" | 1 | $2,690.00 | $2,690.00 |
| 0541 | TELEVISION, 80"-90" | 1 | $2,690.00 | $2,690.00 |
| 0541 | TELEVISION, 80"-90" | 1 | $2,690.00 | $2,690.00 |
| 0541 | TELEVISION, 80"-90" | 1 | $2,690.00 | $2,690.00 |
| 0541 | TELEVISION, 80"-90" | 1 | $2,690.00 | $2,690.00 |
| 0541 | TELEVISION, 80"-90" | 1 | $2,690.00 | $2,690.00 |
| 0541 | TELEVISION, 80"-90" | 1 | $2,690.00 | $2,690.00 |
| 0541 | TELEVISION, 80"-90" | 1 | $2,690.00 | $2,690.00 |
| 0551 | TELEVISION, 80"-90" | 1 | $2,690.00 | $2,690.00 |
| 0551 | TELEVISION, 80"-90" | 1 | $2,690.00 | $2,690.00 |
| 0581 | TELEVISION, 80"-90" | 1 | $2,690.00 | $2,690.00 |
| 0581 | TELEVISION, 80"-90" | 1 | $2,690.00 | $2,690.00 |
| 0581 | TELEVISION, 80"-90" | 1 | $2,690.00 | $2,690.00 |
| 0581 | TELEVISION, 80"-90" | 1 | $2,690.00 | $2,690.00 |
| 0581 | TELEVISION, 80"-90" | 1 | $2,690.00 | $2,690.00 |
| 0581 | TELEVISION, 80"-90" | 1 | $2,690.00 | $2,690.00 |
| 0581 | TELEVISION, 80"-90" | 1 | $2,690.00 | $2,690.00 |
| 0581 | TELEVISION, 80"-90" | 1 | $2,690.00 | $2,690.00 |
| 0581 | TELEVISION, 80"-90" | 1 | $2,690.00 | $2,690.00 |
| 0581 | TELEVISION, 80"-90" | 1 | $2,000.00 | $2,000.00 |
| 0541 | TENT, POPUP (10' X 10') | 1 | $250.00 | $250.00 |
| 0581 | TENT, POPUP (10' X 10') | 1 | $250.00 | $250.00 |
| 0540 | TEST AND CALIBRATION SYSTEM, GAS MONITOR | 1 | $2,100.00 | $2,100.00 |
| 0540 | TEST AND CALIBRATION SYSTEM, GAS MONITOR | 1 | $2,100.00 | $2,100.00 |
| 0540 | TEST AND CALIBRATION SYSTEM, GAS MONITOR | 1 | $2,100.00 | $2,100.00 |
| 0542 | TEST AND CALIBRATION SYSTEM, GAS MONITOR | 1 | $1,750.00 | $1,750.00 |
| 0542 | TEST AND CALIBRATION SYSTEM, GAS MONITOR | 1 | $2,700.00 | $2,700.00 |
| 0542 | TEST AND CALIBRATION SYSTEM, GAS MONITOR | 1 | $2,100.00 | $2,100.00 |
| 0542 | TEST AND CALIBRATION SYSTEM, GAS MONITOR | 1 | $1,317.50 | $1,317.50 |
| 0542 | TEST AND CALIBRATION SYSTEM, GAS MONITOR | 1 | $1,348.50 | $1,348.50 |
| 0542 | TEST AND CALIBRATION SYSTEM, GAS MONITOR | 1 | $1,317.50 | $1,317.50 |
| 0542 | TEST AND CALIBRATION SYSTEM, GAS MONITOR | 1 | $2,700.00 | $2,700.00 |
| 0542 | TEST AND CALIBRATION SYSTEM, GAS MONITOR | 1 | $2,100.00 | $2,100.00 |
| 0542 | TEST AND CALIBRATION SYSTEM, GAS MONITOR | 1 | $2,100.00 | $2,100.00 |
| 0542 | TEST AND CALIBRATION SYSTEM, GAS MONITOR | 1 | $2,100.00 | $2,100.00 |
| 0542 | TEST AND CALIBRATION SYSTEM, GAS MONITOR | 1 | $1,750.00 | $1,750.00 |
| 0542 | TEST AND CALIBRATION SYSTEM, GAS MONITOR | 1 | $2,100.00 | $2,100.00 |
| 0542 | TEST AND CALIBRATION SYSTEM, GAS MONITOR | 1 | $2,100.00 | $2,100.00 |
| 0542 | TEST AND CALIBRATION SYSTEM, GAS MONITOR | 1 | $2,100.00 | $2,100.00 |
| 0581 | TEST AND CALIBRATION SYSTEM, GAS MONITOR | 3 | $1,550.00 | $4,650.00 |
| 0560 | TEST ENCLOSURE, FORENSIC, CELLULAR | 1 | $2,400.00 | $2,400.00 |
| 0509 | THERMOMETER, DIGITAL, HANDHELD | 3 | $153.00 | $459.00 |
| 0509 | THREADING MACHINE, PIPE/BOLT 1/8" - 2" | 1 | $3,020.00 | $3,020.00 |
| 0560 | THROW PHONE SYSTEM | 1 | $17,500.00 | $17,500.00 |
| 0503 | TICKET WRITER, HANDHELD | 1 | $2,008.23 | $2,008.23 |
| 0503 | TICKET WRITER, HANDHELD | 1 | $2,011.50 | $2,011.50 |

| Department No. | Description | Qty. | Unit Cost | Total Cost |
|---|---|---|---|---|
| 0503 | TICKET WRITER, HANDHELD | 1 | $2,011.50 | $2,011.50 |
| 0503 | TICKET WRITER, HANDHELD | 1 | $2,011.50 | $2,011.50 |
| 0503 | TICKET WRITER, HANDHELD | 1 | $2,011.50 | $2,011.50 |
| 0503 | TICKET WRITER, HANDHELD | 1 | $2,011.50 | $2,011.50 |
| 0503 | TICKET WRITER, HANDHELD | 1 | $2,011.50 | $2,011.50 |
| 0503 | TICKET WRITER, HANDHELD | 1 | $2,011.50 | $2,011.50 |
| 0503 | TICKET WRITER, HANDHELD | 1 | $2,011.50 | $2,011.50 |
| 0503 | TICKET WRITER, HANDHELD | 1 | $2,011.50 | $2,011.50 |
| 0503 | TICKET WRITER, HANDHELD | 1 | $2,011.50 | $2,011.50 |
| 0560 | TICKET WRITER, HANDHELD | 1 | $2,008.23 | $2,008.23 |
| 0560 | TICKET WRITER, HANDHELD | 1 | $2,008.23 | $2,008.23 |
| 0560 | TICKET WRITER, HANDHELD | 1 | $2,008.23 | $2,008.23 |
| 0560 | TICKET WRITER, HANDHELD | 1 | $2,008.23 | $2,008.23 |
| 0560 | TICKET WRITER, HANDHELD | 1 | $2,008.23 | $2,008.23 |
| 0560 | TICKET WRITER, HANDHELD | 1 | $2,008.23 | $2,008.23 |
| 0560 | TICKET WRITER, HANDHELD | 1 | $2,008.23 | $2,008.23 |
| 0560 | TICKET WRITER, HANDHELD | 1 | $2,008.23 | $2,008.23 |
| 0560 | TICKET WRITER, HANDHELD | 1 | $2,008.23 | $2,008.23 |
| 0560 | TICKET WRITER, HANDHELD | 1 | $2,008.23 | $2,008.23 |
| 0560 | TICKET WRITER, HANDHELD | 1 | $2,008.23 | $2,008.23 |
| 0560 | TICKET WRITER, HANDHELD | 1 | $2,008.23 | $2,008.23 |
| 0560 | TICKET WRITER, HANDHELD | 1 | $2,008.23 | $2,008.23 |
| 0560 | TICKET WRITER, HANDHELD | 1 | $2,008.23 | $2,008.23 |
| 0560 | TICKET WRITER, HANDHELD | 1 | $2,008.23 | $2,008.23 |
| 3106 | TILLER, SMALL | 1 | $290.00 | $290.00 |
| 0210 | TILLER, TOWED | 1 | $1,849.99 | $1,849.99 |
| 0210 | TILLER, TOWED | 1 | $1,500.00 | $1,500.00 |
| 3101 | TILLER, TOWED | 1 | $1,500.00 | $1,500.00 |
| 3101 | TILLER, TOWED | 1 | $3,724.00 | $3,724.00 |
| 0451 | TIME CLOCK | 1 | $337.00 | $337.00 |
| 0451 | TIME CLOCK | 1 | $337.00 | $337.00 |
| 0551 | TIME CLOCK | 1 | $337.00 | $337.00 |
| 0570 | TIME CLOCK | 1 | $337.00 | $337.00 |
| 0570 | TIME CLOCK | 1 | $337.00 | $337.00 |
| 0576 | TIME CLOCK | 1 | $337.00 | $337.00 |
| 0583 | TIME CLOCK | 1 | $337.00 | $337.00 |
| 0210 | TIME CLOCK, BIOMETRIC | 1 | $1,834.57 | $1,834.57 |
| 0210 | TIME CLOCK, BIOMETRIC | 1 | $1,834.57 | $1,834.57 |
| 0210 | TIME CLOCK, BIOMETRIC | 1 | $3,065.68 | $3,065.68 |
| 0475 | TIME CLOCK, BIOMETRIC | 1 | $2,644.84 | $2,644.84 |
| 0475 | TIME CLOCK, BIOMETRIC | 1 | $2,500.00 | $2,500.00 |
| 0494 | TIME CLOCK, BIOMETRIC | 1 | $2,500.00 | $2,500.00 |
| 0503 | TIME CLOCK, BIOMETRIC | 1 | $2,500.00 | $2,500.00 |
| 0503 | TIME CLOCK, BIOMETRIC | 1 | $2,500.00 | $2,500.00 |
| 0503 | TIME CLOCK, BIOMETRIC | 1 | $2,500.00 | $2,500.00 |
| 0503 | TIME CLOCK, BIOMETRIC | 1 | $2,500.00 | $2,500.00 |
| 0509 | TIME CLOCK, BIOMETRIC | 1 | $2,895.65 | $2,895.65 |
| 0560 | TIME CLOCK, BIOMETRIC | 1 | $2,500.00 | $2,500.00 |
| 0560 | TIME CLOCK, BIOMETRIC | 1 | $3,065.68 | $3,065.68 |
| 0560 | TIME CLOCK, BIOMETRIC | 1 | $2,895.65 | $2,895.65 |
| 0570 | TIME CLOCK, BIOMETRIC | 1 | $2,645.00 | $2,645.00 |
| 0570 | TIME CLOCK, BIOMETRIC | 1 | $2,644.84 | $2,644.84 |
| 0570 | TIME CLOCK, BIOMETRIC | 1 | $2,644.84 | $2,644.84 |
| 0576 | TIME CLOCK, BIOMETRIC | 1 | $2,500.00 | $2,500.00 |
| 0581 | TIME CLOCK, BIOMETRIC | 1 | $2,895.65 | $2,895.65 |
| 3103 | TIME CLOCK, BIOMETRIC | 1 | $2,500.00 | $2,500.00 |
| 3107 | TIME CLOCK, BIOMETRIC | 1 | $2,500.00 | $2,500.00 |
| 0509 | TIME CLOCK, W/ DATE STAMP | 1 | $2,644.84 | $2,644.84 |
| 0553 | TIME CLOCK, W/ DATE STAMP | 1 | $873.68 | $873.68 |
| 0581 | TIME CLOCK, W/ DATE STAMP | 1 | $840.00 | $840.00 |

| Department No. | Description | Qty. | Unit Cost | Total Cost |
|---|---|---|---|---|
| 0583 | TIME CLOCK, W/ DATE STAMP | 1 | $840.00 | $840.00 |
| 0560 | TIRE CHANGER, RIM CLAMP | 1 | $4,660.00 | $4,660.00 |
| 0882 | TIRE CHANGER, RIM CLAMP | 1 | $4,660.00 | $4,660.00 |
| 0882 | TIRE CHANGER, TRUCK | 1 | $31,684.70 | $31,684.70 |
| 0210 | TOASTER OVEN | 1 | $185.00 | $185.00 |
| 0540 | TOASTER OVEN | 1 | $185.00 | $185.00 |
| 0540 | TOOL BOX, 3 DRAWER/1 STORAGE, MOBILE | 1 | $330.00 | $330.00 |
| 0882 | TOOL BOX, 5 DRAWER, MOBILE | 1 | $405.00 | $405.00 |
| 0541 | TOOL BOX, MOBILE | 1 | $940.00 | $940.00 |
| 0560 | TOOL BOX, MOBILE | 1 | $940.00 | $940.00 |
| 0882 | TOOL BOX, MOBILE | 1 | $940.00 | $940.00 |
| 0882 | TOOL BOX, MOBILE | 1 | $940.00 | $940.00 |
| 0882 | TOOL BOX, MOBILE | 1 | $940.00 | $940.00 |
| 0882 | TOOL BOX, MOBILE | 1 | $940.00 | $940.00 |
| 0882 | TOOL BOX, MOBILE | 1 | $940.00 | $940.00 |
| 3103 | TOOL BOX, MOBILE | 1 | $940.00 | $940.00 |
| 3107 | TOOL BOX, MOBILE | 1 | $548.00 | $548.00 |
| 0587 | TOOL BOX, ROLLER CABINET | 1 | $305.00 | $305.00 |
| 0882 | TOOL BOX, ROLLER CABINET | 2 | $305.00 | $610.00 |
| 0210 | TOOL BOX, W/ TOOLS | 1 | $420.00 | $420.00 |
| 0509 | TOOL BOX, W/ TOOLS | 1 | $420.00 | $420.00 |
| 0509 | TOOL BOX, W/ TOOLS | 2 | $420.00 | $840.00 |
| 0540 | TOOL BOX, W/ TOOLS | 1 | $420.00 | $420.00 |
| 3101 | TOOL BOX, W/ TOOLS | 1 | $420.00 | $420.00 |
| 3103 | TOOL BOX, W/ TOOLS | 1 | $420.00 | $420.00 |
| 3106 | TOOL BOX, W/ TOOLS | 2 | $420.00 | $840.00 |
| 0503 | TOOL BOX, W/O TOOLS | 4 | $115.00 | $460.00 |
| 0570 | TOOL BOX, W/O TOOLS | 2 | $115.00 | $230.00 |
| 0509 | TOOL CHEST, 10 DRAWER | 2 | $385.00 | $770.00 |
| 0882 | TOOL CHEST, 12 DRAWER, WITH TOOLS | 1 | $7,092.00 | $7,092.00 |
| 0882 | TOOL CHEST, 12 DRAWER, WITH TOOLS | 1 | $7,092.00 | $7,092.00 |
| 0581 | TOOL SET, NON-SPARKING | 1 | $685.00 | $685.00 |
| 0560 | TOOLBOX, LICENSE PLATE READER, COVERT | 1 | $6,000.00 | $6,000.00 |
| 3103 | TOPDRESSER | 1 | $17,966.67 | $17,966.67 |
| 3106 | TOPDRESSER | 1 | $15,650.00 | $15,650.00 |
| 0560 | TRACKING DEVICE, GPS | 1 | $1,150.00 | $1,150.00 |
| 0560 | TRACKING DEVICE, GPS | 1 | $1,150.00 | $1,150.00 |
| 0210 | TRACTOR, 100+ HP | 1 | $59,791.64 | $59,791.64 |
| 0210 | TRACTOR, 100+ HP | 1 | $59,791.65 | $59,791.65 |
| 0210 | TRACTOR, 100+ HP | 1 | $47,488.54 | $47,488.54 |
| 0210 | TRACTOR, 100+ HP | 1 | $47,488.54 | $47,488.54 |
| 0210 | TRACTOR, 100+ HP | 1 | $42,661.22 | $42,661.22 |
| 0210 | TRACTOR, 100+ HP | 1 | $52,192.75 | $52,192.75 |
| 0210 | TRACTOR, 100+ HP | 1 | $56,195.71 | $56,195.71 |
| 0210 | TRACTOR, 100+ HP | 1 | $56,195.71 | $56,195.71 |
| 0210 | TRACTOR, 100+ HP | 1 | $103,655.01 | $103,655.01 |
| 0210 | TRACTOR, 100+ HP | 1 | $65,000.00 | $65,000.00 |
| 0210 | TRACTOR, 100+ HP | 1 | $60,056.70 | $60,056.70 |
| 0210 | TRACTOR, 100+ HP | 1 | $60,056.70 | $60,056.70 |
| 0210 | TRACTOR, 100+ HP | 1 | $79,500.00 | $79,500.00 |
| 3103 | TRACTOR, 100+ HP | 1 | $43,129.97 | $43,129.97 |
| 3101 | TRACTOR, 19-29 HP | 1 | $18,005.70 | $18,005.70 |
| 3107 | TRACTOR, 19-29 HP | 1 | $1,614.49 | $1,614.49 |
| 3103 | TRACTOR, 30-39 HP | 1 | $46,042.50 | $46,042.50 |
| 0210 | TRACTOR, 40-54 HP | 1 | $33,500.00 | $33,500.00 |
| 0560 | TRACTOR, 40-54 HP | 1 | $23,886.00 | $23,886.00 |
| 3103 | TRACTOR, 40-54 HP | 1 | $35,500.00 | $35,500.00 |
| 3106 | TRACTOR, 40-54 HP | 1 | $22,186.57 | $22,186.57 |
| 3101 | TRACTOR, 55-74 HP | 1 | $40,759.30 | $40,759.30 |
| 3107 | TRACTOR, 55-74 HP | 1 | $54,900.00 | $54,900.00 |

**Williamson County Asset Inventory Report** **2025**

| Department No. | Description | Qty. | Unit Cost | Total Cost |
|---|---|---|---|---|
| 0210 | TRACTOR, 75-99 HP | 1 | $33,294.75 | $33,294.75 |
| 0210 | TRACTOR, 75-99 HP | 1 | $33,294.75 | $33,294.75 |
| 0210 | TRACTOR, 75-99 HP | 1 | $14,251.00 | $14,251.00 |
| 0210 | TRACTOR, 75-99 HP | 1 | $52,000.00 | $52,000.00 |
| 3106 | TRACTOR, 75-99 HP | 1 | $38,951.37 | $38,951.37 |
| 3106 | TRACTOR, 75-99 HP | 1 | $52,000.00 | $52,000.00 |
| 0210 | TRACTOR, W/ FRONT LOADER | 1 | $47,763.10 | $47,763.10 |
| 0210 | TRAFFIC RECORDER, AUTOMATIC | 1 | $1,350.00 | $1,350.00 |
| 0210 | TRAFFIC RECORDER, AUTOMATIC | 1 | $1,350.00 | $1,350.00 |
| 0210 | TRAFFIC RECORDER, AUTOMATIC | 1 | $1,350.00 | $1,350.00 |
| 0560 | TRAFFIC RECORDER, AUTOMATIC | 1 | $1,350.00 | $1,350.00 |
| 0560 | TRAFFIC RECORDER, AUTOMATIC | 1 | $1,350.00 | $1,350.00 |
| 0560 | TRAFFIC RECORDER, AUTOMATIC | 1 | $1,350.00 | $1,350.00 |
| 0560 | TRAFFIC RECORDER, AUTOMATIC | 1 | $1,350.00 | $1,350.00 |
| 0560 | TRAFFIC RECORDER, AUTOMATIC | 1 | $1,350.00 | $1,350.00 |
| 0560 | TRAFFIC RECORDER, AUTOMATIC | 1 | $1,350.00 | $1,350.00 |
| 0560 | TRAFFIC RECORDER, AUTOMATIC | 1 | $1,350.00 | $1,350.00 |
| 0560 | TRAFFIC RECORDER, AUTOMATIC | 1 | $1,350.00 | $1,350.00 |
| 0495 | TRAILER, 12' | 1 | $2,123.00 | $2,123.00 |
| 0210 | TRAILER, ARROW BOARD | 1 | $3,795.00 | $3,795.00 |
| 0210 | TRAILER, ARROW BOARD | 1 | $3,995.00 | $3,995.00 |
| 0210 | TRAILER, ARROW BOARD | 1 | $3,895.00 | $3,895.00 |
| 0210 | TRAILER, ARROW BOARD | 1 | $3,895.00 | $3,895.00 |
| 0495 | TRAILER, AUTO/ EQUIPMENT CARRIER | 1 | $9,500.00 | $9,500.00 |
| 0495 | TRAILER, BOAT | 1 | $3,166.00 | $3,166.00 |
| 0495 | TRAILER, CANOE/ KAYAK | 1 | $1,834.50 | $1,834.50 |
| 0495 | TRAILER, CANOE/ KAYAK | 1 | $3,434.00 | $3,434.00 |
| 0495 | TRAILER, CARGO | 1 | $2,385.00 | $2,385.00 |
| 0495 | TRAILER, CARGO | 1 | $1,646.00 | $1,646.00 |
| 0495 | TRAILER, CARGO | 1 | $1,375.00 | $1,375.00 |
| 0495 | TRAILER, CARGO | 1 | $6,151.00 | $6,151.00 |
| 0495 | TRAILER, CARGO | 1 | $32,452.75 | $32,452.75 |
| 0495 | TRAILER, CARGO | 1 | $2,519.98 | $2,519.98 |
| 0495 | TRAILER, CARGO | 1 | $2,235.00 | $2,235.00 |
| 0495 | TRAILER, CARGO | 1 | $3,900.00 | $3,900.00 |
| 0495 | TRAILER, CARGO | 1 | $3,800.00 | $3,800.00 |
| 0495 | TRAILER, CARGO | 1 | $3,895.00 | $3,895.00 |
| 0495 | TRAILER, CARGO | 1 | $4,600.00 | $4,600.00 |
| 0495 | TRAILER, CARGO | 1 | $4,600.00 | $4,600.00 |
| 0495 | TRAILER, CARGO | 1 | $9,345.00 | $9,345.00 |
| 0495 | TRAILER, CARGO | 1 | $2,609.31 | $2,609.31 |
| 0495 | TRAILER, CARGO | 1 | $2,600.00 | $2,600.00 |
| 0495 | TRAILER, CARGO | 1 | $2,270.00 | $2,270.00 |
| 0495 | TRAILER, DUMP | 1 | $37,584.00 | $37,584.00 |
| 0495 | TRAILER, DUMP | 1 | $9,131.00 | $9,131.00 |
| 3103 | TRAILER, DUMP | 1 | $41,000.00 | $41,000.00 |
| 0210 | TRAILER, DUMP, BELLY | 1 | $34,558.00 | $34,558.00 |
| 0495 | TRAILER, DUMP, BELLY | 1 | $30,636.00 | $30,636.00 |
| 0495 | TRAILER, DUMP, BELLY | 1 | $28,458.00 | $28,458.00 |
| 0495 | TRAILER, DUMP, BELLY | 1 | $31,973.00 | $31,973.00 |
| 0495 | TRAILER, DUMP, BELLY | 1 | $31,973.00 | $31,973.00 |
| 0495 | TRAILER, DUMP, BELLY | 1 | $27,499.20 | $27,499.20 |
| 0495 | TRAILER, DUMP, LIVE BOTTOM | 1 | $81,347.00 | $81,347.00 |
| 0495 | TRAILER, DUMP, LIVE BOTTOM | 1 | $81,347.00 | $81,347.00 |
| 0495 | TRAILER, DUMP, SMALL | 1 | $7,602.00 | $7,602.00 |
| 3103 | TRAILER, DUMP, SMALL | 1 | $6,300.00 | $6,300.00 |
| 0495 | TRAILER, ENCLOSED | 1 | $5,811.00 | $5,811.00 |
| 0495 | TRAILER, ENCLOSED | 1 | $23,574.88 | $23,574.88 |
| 0495 | TRAILER, ENCLOSED | 1 | $23,452.49 | $23,452.49 |
| 0495 | TRAILER, ENCLOSED | 1 | $10,500.00 | $10,500.00 |

| Department No. | Description | Qty. | Unit Cost | Total Cost |
|---|---|---|---|---|
| 0495 | TRAILER, ENCLOSED | 1 | $18,500.00 | $18,500.00 |
| 0495 | TRAILER, ENCLOSED, GOOSENECK | 1 | $43,318.78 | $43,318.78 |
| 0495 | TRAILER, FLATBED | 1 | $15,673.73 | $15,673.73 |
| 0495 | TRAILER, FLATBED | 1 | $16,334.44 | $16,334.44 |
| 0495 | TRAILER, FLATBED | 1 | $5,857.33 | $5,857.33 |
| 0495 | TRAILER, FLATBED | 1 | $5,317.46 | $5,317.46 |
| 0495 | TRAILER, FLATBED | 1 | $6,752.90 | $6,752.90 |
| 0495 | TRAILER, FLATBED, TILTING | 1 | $23,103.00 | $23,103.00 |
| 0495 | TRAILER, FLATBED, TILTING | 1 | $13,899.00 | $13,899.00 |
| 0495 | TRAILER, GOOSENECK, LOW BED | 1 | $82,553.30 | $82,553.30 |
| 0495 | TRAILER, LICENSE PLATE READER | 1 | $48,375.00 | $48,375.00 |
| 0495 | TRAILER, LICENSE PLATE READER | 1 | $48,375.00 | $48,375.00 |
| 0560 | TRAILER, LICENSE PLATE READER | 1 | $44,982.00 | $44,982.00 |
| 0495 | TRAILER, LIVESTOCK, 15'-20' | 1 | $12,955.00 | $12,955.00 |
| 0210 | TRAILER, MESSAGE BOARD | 1 | $14,350.00 | $14,350.00 |
| 0210 | TRAILER, MESSAGE BOARD | 1 | $14,971.00 | $14,971.00 |
| 0210 | TRAILER, MESSAGE BOARD | 1 | $14,971.00 | $14,971.00 |
| 0210 | TRAILER, MESSAGE BOARD | 1 | $14,350.00 | $14,350.00 |
| 0210 | TRAILER, MESSAGE BOARD | 1 | $16,875.00 | $16,875.00 |
| 0210 | TRAILER, MESSAGE BOARD | 1 | $16,875.00 | $16,875.00 |
| 0495 | TRAILER, MESSAGE BOARD | 1 | $15,295.04 | $15,295.04 |
| 0495 | TRAILER, MESSAGE BOARD | 1 | $15,295.05 | $15,295.05 |
| 0210 | TRAILER, MESSAGE/ ARROW BOARD | 1 | $14,989.00 | $14,989.00 |
| 0882 | TRAILER, MESSAGE/ ARROW BOARD | 1 | $16,450.00 | $16,450.00 |
| 0495 | TRAILER, RADAR | 1 | $8,265.00 | $8,265.00 |
| 0495 | TRAILER, RADAR | 1 | $8,265.00 | $8,265.00 |
| 0210 | TRAILER, RADAR SPEED SIGN | 1 | $5,999.00 | $5,999.00 |
| 0210 | TRAILER, RADAR SPEED SIGN | 1 | $18,550.00 | $18,550.00 |
| 0210 | TRAILER, RADAR SPEED SIGN | 1 | $18,550.00 | $18,550.00 |
| 0495 | TRAILER, RADAR SPEED SIGN | 1 | $5,999.00 | $5,999.00 |
| 0495 | TRAILER, TAG | 1 | $21,922.00 | $21,922.00 |
| 0495 | TRAILER, TAG | 1 | $30,349.76 | $30,349.76 |
| 0495 | TRAILER, TILT DECK | 1 | $5,228.50 | $5,228.50 |
| 0495 | TRAILER, TILT DECK | 1 | $4,937.77 | $4,937.77 |
| 0210 | TRAILER, TRAFFIC LIGHT, W/ FLAGGER, AUTOMATED | 1 | $10,975.00 | $10,975.00 |
| 0210 | TRAILER, TRAFFIC LIGHT, W/ FLAGGER, AUTOMATED | 1 | $10,975.00 | $10,975.00 |
| 0210 | TRAILER, TRAFFIC LIGHT, W/ FLAGGER, AUTOMATED | 1 | $11,950.00 | $11,950.00 |
| 0210 | TRAILER, TRAFFIC LIGHT, W/ FLAGGER, AUTOMATED | 1 | $11,950.00 | $11,950.00 |
| 0210 | TRAILER, TRAFFIC LIGHT, W/ FLAGGER, AUTOMATED | 1 | $16,450.00 | $16,450.00 |
| 0210 | TRAILER, TRAFFIC LIGHT, W/ FLAGGER, AUTOMATED | 1 | $16,450.00 | $16,450.00 |
| 0210 | TRAILER, TRAFFIC LIGHT, W/ FLAGGER, AUTOMATED | 1 | $15,900.00 | $15,900.00 |
| 0210 | TRAILER, TRAFFIC LIGHT, W/ FLAGGER, AUTOMATED | 1 | $15,900.00 | $15,900.00 |
| 0210 | TRAILER, TRAFFIC LIGHT, W/ FLAGGER, AUTOMATED | 1 | $15,000.00 | $15,000.00 |
| 0495 | TRAILER, TRAFFIC SIGNAL, PORTABLE, SOLAR | 1 | $40,000.00 | $40,000.00 |
| 0495 | TRAILER, TRAFFIC SIGNAL, PORTABLE, SOLAR | 1 | $40,000.00 | $40,000.00 |
| 0495 | TRAILER, TRAFFIC SIGNAL, PORTABLE, SOLAR | 1 | $40,000.00 | $40,000.00 |
| 0495 | TRAILER, TRAFFIC SIGNAL, PORTABLE, SOLAR | 1 | $40,000.00 | $40,000.00 |
| 0495 | TRAILER, TRAVELING AXLE | 1 | $103,032.57 | $103,032.57 |
| 0210 | TRAILER, UTILITY | 1 | $1,537.00 | $1,537.00 |
| 0210 | TRAILER, UTILITY | 1 | $1,537.00 | $1,537.00 |
| 0210 | TRAILER, UTILITY | 1 | $2,197.00 | $2,197.00 |
| 0495 | TRAILER, UTILITY | 1 | $4,413.00 | $4,413.00 |
| 0495 | TRAILER, UTILITY | 1 | $4,413.00 | $4,413.00 |
| 0495 | TRAILER, UTILITY | 1 | $4,503.00 | $4,503.00 |
| 0495 | TRAILER, UTILITY | 1 | $1,535.00 | $1,535.00 |
| 0495 | TRAILER, UTILITY | 1 | $1,895.00 | $1,895.00 |
| 0495 | TRAILER, UTILITY | 1 | $4,475.00 | $4,475.00 |
| 0495 | TRAILER, UTILITY | 1 | $3,495.00 | $3,495.00 |
| 0495 | TRAILER, UTILITY | 1 | $2,600.00 | $2,600.00 |
| 0495 | TRAILER, UTILITY | 1 | $3,200.00 | $3,200.00 |

| Department No. | Description | Qty. | Unit Cost | Total Cost |
|---|---|---|---|---|
| 0495 | TRAILER, UTILITY | 1 | $5,270.00 | $5,270.00 |
| 0495 | TRAILER, UTILITY | 1 | $2,425.00 | $2,425.00 |
| 0495 | TRAILER, UTILITY | 1 | $3,401.00 | $3,401.00 |
| 0495 | TRAILER, UTILITY | 1 | $3,048.97 | $3,048.97 |
| 0495 | TRAILER, UTILITY | 1 | $49,941.02 | $49,941.02 |
| 0495 | TRAILER, UTILITY | 1 | $1,649.40 | $1,649.40 |
| 0495 | TRAILER, UTILITY | 1 | $2,379.00 | $2,379.00 |
| 0495 | TRAILER, UTILITY | 1 | $2,312.00 | $2,312.00 |
| 0495 | TRAILER, UTILITY | 1 | $2,000.00 | $2,000.00 |
| 0495 | TRAILER, UTILITY | 1 | $3,800.00 | $3,800.00 |
| 0495 | TRAILER, UTILITY | 1 | $3,800.00 | $3,800.00 |
| 0495 | TRAILER, UTILITY | 1 | $3,800.00 | $3,800.00 |
| 0495 | TRAILER, UTILITY | 1 | $3,800.00 | $3,800.00 |
| 0210 | TRAILER, W/ ASPHALT PATCHER | 1 | $39,432.56 | $39,432.56 |
| 0210 | TRAILER, W/ ASPHALT PATCHER | 1 | $49,481.00 | $49,481.00 |
| 0210 | TRAILER, W/ SEWER JETTER | 1 | $36,960.75 | $36,960.75 |
| 0210 | TRAILER, W/ TRAFFIC SIGN | 1 | $4,550.00 | $4,550.00 |
| 0210 | TRAILER, W/ WATER PUMP | 1 | $800.00 | $800.00 |
| 0210 | TRAILER, W/ WATER PUMP | 1 | $800.00 | $800.00 |
| 0210 | TRAILER, W/ WATER PUMP | 1 | $10,218.00 | $10,218.00 |
| 0495 | TRAILER, WATER | 1 | $6,610.00 | $6,610.00 |
| 0495 | TRAILER, WATER | 1 | $6,935.00 | $6,935.00 |
| 0882 | TRAILER, WATER | 1 | $5,600.00 | $5,600.00 |
| 0540 | TRAINER, AIRWAY MANAGEMENT, ADULT | 1 | $1,120.00 | $1,120.00 |
| 0540 | TRAINER, AIRWAY MANAGEMENT, ADULT | 1 | $1,120.00 | $1,120.00 |
| 0540 | TRAINER, AIRWAY MANAGEMENT, ADULT | 1 | $1,120.00 | $1,120.00 |
| 0540 | TRAINER, AIRWAY MANAGEMENT, ADULT | 1 | $1,120.00 | $1,120.00 |
| 0540 | TRAINER, AIRWAY MANAGEMENT, ADULT | 1 | $1,120.00 | $1,120.00 |
| 0540 | TRAINER, AIRWAY MANAGEMENT, ADULT | 1 | $1,120.00 | $1,120.00 |
| 0540 | TRAINER, AIRWAY MANAGEMENT, ADULT | 1 | $1,120.00 | $1,120.00 |
| 0540 | TRAINER, AIRWAY MANAGEMENT, ADULT | 1 | $1,120.00 | $1,120.00 |
| 0540 | TRAINER, HUMERUS INTRAOSSEOUS | 1 | $350.00 | $350.00 |
| 0540 | TRAINER, HUMERUS INTRAOSSEOUS | 1 | $350.00 | $350.00 |
| 0540 | TRAINER, IV, HAND | 1 | $270.00 | $270.00 |
| 0560 | TRAINING BAG, MARTIAL ARTS | 2 | $200.00 | $400.00 |
| 0560 | TRAINING DUMMY, ARREST CONTROL | 1 | $4,200.00 | $4,200.00 |
| 0560 | TRAINING DUMMY, ARREST CONTROL | 1 | $4,200.00 | $4,200.00 |
| 0492 | TRAINING KIT, DRUG IDENTIFICATION | 1 | $150.00 | $150.00 |
| 0540 | TRAINING SIMULATOR, CHILD CAR SEAT | 1 | $1,995.00 | $1,995.00 |
| 0540 | TRAINING SIMULATOR, CHILD CAR SEAT | 1 | $1,995.00 | $1,995.00 |
| 0540 | TRAINING SIMULATOR, CHILD CAR SEAT | 1 | $1,995.00 | $1,995.00 |
| 0540 | TRAINING SIMULATOR, CHILD CAR SEAT | 1 | $2,490.00 | $2,490.00 |
| 0560 | TRAMPOLINE, INDOOR, SMALL | 1 | $340.00 | $340.00 |
| 0499 | TRASH CAN, LARGE, W/ WHEELS | 2 | $100.00 | $200.00 |
| 0509 | TRASH CAN, LARGE, W/ WHEELS | 1 | $100.00 | $100.00 |
| 0545 | TRASH CAN, LARGE, W/ WHEELS | 1 | $100.00 | $100.00 |
| 0570 | TRASH CAN, LARGE, W/ WHEELS | 1 | $100.00 | $100.00 |
| 0570 | TRASH CAN, LARGE, W/ WHEELS | 1 | $100.00 | $100.00 |
| 0540 | TRAUMA AIR PANTS | 1 | $970.00 | $970.00 |
| 0540 | TRAUMA AIR PANTS | 1 | $970.00 | $970.00 |
| 0576 | TRAY, OVERBED, SERVING | 1 | $50.00 | $50.00 |
| 0576 | TRAY, OVERBED, SERVING | 1 | $50.00 | $50.00 |
| 0540 | TREADMILL | 1 | $2,320.00 | $2,320.00 |
| 0541 | TREADMILL | 1 | $2,320.00 | $2,320.00 |
| 0541 | TREADMILL | 1 | $2,320.00 | $2,320.00 |
| 0560 | TREADMILL | 1 | $2,320.00 | $2,320.00 |
| 0576 | TREADMILL | 1 | $1,299.99 | $1,299.99 |
| 0576 | TREADMILL | 1 | $1,299.99 | $1,299.99 |
| 0440 | TRIPOD, CAMERA | 2 | $200.00 | $400.00 |

| Department No. | Description | Qty. | Unit Cost | Total Cost |
|---|---|---|---|---|
| 0503 | TRIPOD, CAMERA | 1 | $200.00 | $200.00 |
| 0540 | TRIPOD, CAMERA | 8 | $200.00 | $1,600.00 |
| 0560 | TRIPOD, CAMERA | 1 | $200.00 | $200.00 |
| 0570 | TRIPOD, CAMERA | 1 | $200.00 | $200.00 |
| 0545 | TRIPOD, INSTRUCTIONAL, LARGE | 3 | $50.00 | $150.00 |
| 0509 | TRIPOD, LEVELER/ TRANSIT | 2 | $149.00 | $298.00 |
| 0581 | TRIPOD, SURVEYOR | 1 | $145.00 | $145.00 |
| 0495 | TRUCK, ASPHALT DISTRIBUTER | 1 | $182,775.65 | $182,775.65 |
| 0495 | TRUCK, ASPHALT DISTRIBUTER | 1 | $158,135.00 | $158,135.00 |
| 0495 | TRUCK, ASPHALT DISTRIBUTER | 1 | $141,650.00 | $141,650.00 |
| 0495 | TRUCK, ASPHALT DISTRIBUTER | 1 | $161,670.88 | $161,670.88 |
| 0495 | TRUCK, ASPHALT DISTRIBUTER | 1 | $185,949.90 | $185,949.90 |
| 0495 | TRUCK, ASPHALT DISTRIBUTER | 1 | $201,474.30 | $201,474.30 |
| 0495 | TRUCK, BUCKET LIFT | 1 | $64,941.82 | $64,941.82 |
| 0495 | TRUCK, BUCKET LIFT | 1 | $91,818.50 | $91,818.50 |
| 0495 | TRUCK, DUMP | 1 | $121,875.00 | $121,875.00 |
| 0495 | TRUCK, DUMP | 1 | $121,875.00 | $121,875.00 |
| 0495 | TRUCK, DUMP | 1 | $86,178.00 | $86,178.00 |
| 0495 | TRUCK, DUMP | 1 | $86,578.00 | $86,578.00 |
| 0495 | TRUCK, DUMP | 1 | $122,275.00 | $122,275.00 |
| 0495 | TRUCK, DUMP | 1 | $121,875.00 | $121,875.00 |
| 0495 | TRUCK, DUMP | 1 | $119,814.00 | $119,814.00 |
| 0495 | TRUCK, DUMP | 1 | $120,340.00 | $120,340.00 |
| 0495 | TRUCK, DUMP | 1 | $120,340.00 | $120,340.00 |
| 0495 | TRUCK, DUMP | 1 | $84,138.00 | $84,138.00 |
| 0495 | TRUCK, DUMP | 1 | $70,978.00 | $70,978.00 |
| 0495 | TRUCK, DUMP | 1 | $87,491.00 | $87,491.00 |
| 0495 | TRUCK, DUMP | 1 | $81,150.00 | $81,150.00 |
| 0495 | TRUCK, DUMP | 1 | $81,150.00 | $81,150.00 |
| 0495 | TRUCK, DUMP | 1 | $87,563.00 | $87,563.00 |
| 0495 | TRUCK, DUMP | 1 | $81,975.00 | $81,975.00 |
| 0495 | TRUCK, DUMP | 1 | $81,975.00 | $81,975.00 |
| 0495 | TRUCK, DUMP | 1 | $82,375.00 | $82,375.00 |
| 0495 | TRUCK, DUMP | 1 | $123,745.00 | $123,745.00 |
| 0495 | TRUCK, DUMP | 1 | $123,745.00 | $123,745.00 |
| 0495 | TRUCK, DUMP | 1 | $82,850.00 | $82,850.00 |
| 0495 | TRUCK, DUMP | 1 | $87,172.00 | $87,172.00 |
| 0495 | TRUCK, DUMP | 1 | $128,956.00 | $128,956.00 |
| 0495 | TRUCK, DUMP | 1 | $128,956.00 | $128,956.00 |
| 0495 | TRUCK, DUMP | 1 | $102,129.00 | $102,129.00 |
| 0495 | TRUCK, DUMP | 1 | $91,640.00 | $91,640.00 |
| 0495 | TRUCK, DUMP | 1 | $314,569.00 | $314,569.00 |
| 0495 | TRUCK, DUMP | 1 | $149,000.00 | $149,000.00 |
| 0495 | TRUCK, DUMP | 1 | $63,200.00 | $63,200.00 |
| 0495 | TRUCK, DUMP | 1 | $79,486.00 | $79,486.00 |
| 0495 | TRUCK, DUMP, 3-4 TON | 1 | $39,935.00 | $39,935.00 |
| 0495 | TRUCK, DUMP, W/ BRUSH CHIPPER BED | 1 | $55,496.00 | $55,496.00 |
| 0495 | TRUCK, DUMP, W/ BRUSH CHIPPER BED | 1 | $43,085.00 | $43,085.00 |
| 0495 | TRUCK, DUMP, W/ BRUSH CHIPPER BED | 1 | $33,438.20 | $33,438.20 |
| 0495 | TRUCK, ENCLOSED | 1 | $37,326.00 | $37,326.00 |
| 0495 | TRUCK, ENCLOSED | 1 | $51,863.92 | $51,863.92 |
| 0495 | TRUCK, FLATBED | 1 | $35,754.80 | $35,754.80 |
| 0495 | TRUCK, FLATBED | 1 | $28,738.00 | $28,738.00 |
| 0495 | TRUCK, FLATBED | 1 | $60,476.37 | $60,476.37 |
| 0495 | TRUCK, FLATBED, DUMP | 1 | $26,946.00 | $26,946.00 |
| 0495 | TRUCK, MEDIUM DUTY | 1 | $117,500.00 | $117,500.00 |
| 0495 | TRUCK, MOBILE COMMAND | 1 | $308,280.00 | $308,280.00 |
| 0581 | TRUCK, MOBILE COMMAND | 1 | $492,392.37 | $492,392.37 |
| 0495 | TRUCK, PICK-UP | 1 | $25,978.00 | $25,978.00 |
| 0495 | TRUCK, PICK-UP | 1 | $32,140.50 | $32,140.50 |

| Department No. | Description | Qty. | Unit Cost | Total Cost |
|---|---|---|---|---|
| 0495 | TRUCK, PICK-UP, 1 TON | 1 | $32,917.00 | $32,917.00 |
| 0495 | TRUCK, PICK-UP, 1 TON | 1 | $32,411.28 | $32,411.28 |
| 0495 | TRUCK, PICK-UP, 1 TON | 1 | $43,714.70 | $43,714.70 |
| 0495 | TRUCK, PICK-UP, 1 TON | 1 | $45,190.00 | $45,190.00 |
| 0495 | TRUCK, PICK-UP, 1 TON | 1 | $26,705.00 | $26,705.00 |
| 0495 | TRUCK, PICK-UP, 1 TON | 1 | $39,975.00 | $39,975.00 |
| 0495 | TRUCK, PICK-UP, 1 TON | 1 | $52,538.00 | $52,538.00 |
| 0495 | TRUCK, PICK-UP, 1 TON | 1 | $36,929.10 | $36,929.10 |
| 0495 | TRUCK, PICK-UP, 1 TON | 1 | $36,129.10 | $36,129.10 |
| 0495 | TRUCK, PICK-UP, 1 TON | 1 | $52,446.29 | $52,446.29 |
| 0495 | TRUCK, PICK-UP, 1 TON | 1 | $36,915.30 | $36,915.30 |
| 0495 | TRUCK, PICK-UP, 1 TON | 1 | $36,831.30 | $36,831.30 |
| 0495 | TRUCK, PICK-UP, 1 TON | 1 | $36,915.30 | $36,915.30 |
| 0495 | TRUCK, PICK-UP, 1 TON | 1 | $36,531.30 | $36,531.30 |
| 0495 | TRUCK, PICK-UP, 1 TON | 1 | $56,982.57 | $56,982.57 |
| 0495 | TRUCK, PICK-UP, 1 TON | 1 | $72,500.00 | $72,500.00 |
| 0495 | TRUCK, PICK-UP, 1 TON | 1 | $72,500.00 | $72,500.00 |
| 0495 | TRUCK, PICK-UP, 1 TON | 1 | $72,500.00 | $72,500.00 |
| 0495 | TRUCK, PICK-UP, 1 TON | 1 | $30,513.25 | $30,513.25 |
| 0495 | TRUCK, PICK-UP, 1 TON | 1 | $24,411.00 | $24,411.00 |
| 0495 | TRUCK, PICK-UP, 1 TON | 1 | $24,411.00 | $24,411.00 |
| 0495 | TRUCK, PICK-UP, 1 TON | 1 | $21,399.60 | $21,399.60 |
| 0495 | TRUCK, PICK-UP, 1/2 TON | 1 | $14,061.00 | $14,061.00 |
| 0495 | TRUCK, PICK-UP, 1/2 TON | 1 | $27,449.90 | $27,449.90 |
| 0495 | TRUCK, PICK-UP, 1/2 TON | 1 | $24,055.00 | $24,055.00 |
| 0495 | TRUCK, PICK-UP, 1/2 TON | 1 | $27,989.00 | $27,989.00 |
| 0495 | TRUCK, PICK-UP, 1/2 TON | 1 | $27,989.00 | $27,989.00 |
| 0495 | TRUCK, PICK-UP, 1/2 TON | 1 | $27,989.00 | $27,989.00 |
| 0495 | TRUCK, PICK-UP, 1/2 TON | 1 | $27,509.00 | $27,509.00 |
| 0495 | TRUCK, PICK-UP, 1/2 TON | 1 | $28,558.00 | $28,558.00 |
| 0495 | TRUCK, PICK-UP, 1/2 TON | 1 | $22,745.00 | $22,745.00 |
| 0495 | TRUCK, PICK-UP, 1/2 TON | 1 | $29,851.00 | $29,851.00 |
| 0495 | TRUCK, PICK-UP, 1/2 TON | 1 | $20,848.00 | $20,848.00 |
| 0495 | TRUCK, PICK-UP, 1/2 TON | 1 | $21,293.00 | $21,293.00 |
| 0495 | TRUCK, PICK-UP, 1/2 TON | 1 | $21,293.00 | $21,293.00 |
| 0495 | TRUCK, PICK-UP, 1/2 TON | 1 | $23,960.50 | $23,960.50 |
| 0495 | TRUCK, PICK-UP, 1/2 TON | 1 | $37,785.00 | $37,785.00 |
| 0495 | TRUCK, PICK-UP, 1/2 TON | 1 | $25,573.00 | $25,573.00 |
| 0495 | TRUCK, PICK-UP, 1/2 TON | 1 | $24,973.24 | $24,973.24 |
| 0495 | TRUCK, PICK-UP, 1/2 TON | 1 | $26,982.50 | $26,982.50 |
| 0495 | TRUCK, PICK-UP, 1/2 TON | 1 | $17,260.00 | $17,260.00 |
| 0495 | TRUCK, PICK-UP, 1/2 TON | 1 | $22,824.00 | $22,824.00 |
| 0495 | TRUCK, PICK-UP, 1/2 TON | 1 | $22,824.00 | $22,824.00 |
| 0495 | TRUCK, PICK-UP, 1/2 TON | 1 | $18,020.00 | $18,020.00 |
| 0495 | TRUCK, PICK-UP, 1/2 TON | 1 | $16,791.00 | $16,791.00 |
| 0495 | TRUCK, PICK-UP, 1/2 TON | 1 | $16,876.75 | $16,876.75 |
| 0495 | TRUCK, PICK-UP, 1/2 TON | 1 | $27,395.77 | $27,395.77 |
| 0495 | TRUCK, PICK-UP, 1/2 TON | 1 | $38,249.00 | $38,249.00 |
| 0495 | TRUCK, PICK-UP, 1/2 TON | 1 | $21,770.00 | $21,770.00 |
| 0495 | TRUCK, PICK-UP, 1/2 TON | 1 | $21,616.00 | $21,616.00 |
| 0495 | TRUCK, PICK-UP, 1/2 TON | 1 | $15,994.00 | $15,994.00 |
| 0495 | TRUCK, PICK-UP, 1/2 TON | 1 | $27,665.00 | $27,665.00 |
| 0495 | TRUCK, PICK-UP, 1/2 TON | 1 | $27,665.00 | $27,665.00 |
| 0495 | TRUCK, PICK-UP, 1/2 TON | 1 | $27,665.00 | $27,665.00 |
| 0495 | TRUCK, PICK-UP, 1/2 TON | 1 | $27,218.00 | $27,218.00 |
| 0495 | TRUCK, PICK-UP, 1/2 TON | 1 | $28,461.00 | $28,461.00 |
| 0495 | TRUCK, PICK-UP, 1/2 TON | 1 | $24,738.00 | $24,738.00 |
| 0495 | TRUCK, PICK-UP, 1/2 TON | 1 | $23,786.75 | $23,786.75 |
| 0495 | TRUCK, PICK-UP, 1/2 TON | 1 | $29,535.56 | $29,535.56 |
| 0495 | TRUCK, PICK-UP, 1/2 TON | 1 | $29,853.24 | $29,853.24 |

**Williamson County Asset Inventory Report** **2025**

| Department No. | Description | Qty. | Unit Cost | Total Cost |
|---|---|---|---|---|
| 0495 | TRUCK, PICK-UP, 1/2 TON | 1 | $29,535.56 | $29,535.56 |
| 0495 | TRUCK, PICK-UP, 1/2 TON | 1 | $29,968.75 | $29,968.75 |
| 0495 | TRUCK, PICK-UP, 1/2 TON | 1 | $25,906.00 | $25,906.00 |
| 0495 | TRUCK, PICK-UP, 1/2 TON | 1 | $32,043.75 | $32,043.75 |
| 0495 | TRUCK, PICK-UP, 1/2 TON | 1 | $52,347.00 | $52,347.00 |
| 0495 | TRUCK, PICK-UP, 1/2 TON | 1 | $34,505.50 | $34,505.50 |
| 0495 | TRUCK, PICK-UP, 1/2 TON | 1 | $37,786.15 | $37,786.15 |
| 0495 | TRUCK, PICK-UP, 1/2 TON | 1 | $47,970.95 | $47,970.95 |
| 0495 | TRUCK, PICK-UP, 1/2 TON | 1 | $30,812.25 | $30,812.25 |
| 0495 | TRUCK, PICK-UP, 1/2 TON | 1 | $29,534.30 | $29,534.30 |
| 0495 | TRUCK, PICK-UP, 1/2 TON | 1 | $30,812.25 | $30,812.25 |
| 0495 | TRUCK, PICK-UP, 1/2 TON | 1 | $44,500.00 | $44,500.00 |
| 0495 | TRUCK, PICK-UP, 1/2 TON | 1 | $44,500.00 | $44,500.00 |
| 0495 | TRUCK, PICK-UP, 1/2 TON | 1 | $44,500.00 | $44,500.00 |
| 0495 | TRUCK, PICK-UP, 1/2 TON | 1 | $44,500.00 | $44,500.00 |
| 0495 | TRUCK, PICK-UP, 1/2 TON | 1 | $44,500.00 | $44,500.00 |
| 0495 | TRUCK, PICK-UP, 1/2 TON | 1 | $44,500.00 | $44,500.00 |
| 0495 | TRUCK, PICK-UP, 1/2 TON | 1 | $44,500.00 | $44,500.00 |
| 0495 | TRUCK, PICK-UP, 1/2 TON | 1 | $44,500.00 | $44,500.00 |
| 0495 | TRUCK, PICK-UP, 1/2 TON | 1 | $44,500.00 | $44,500.00 |
| 0495 | TRUCK, PICK-UP, 1/2 TON | 1 | $44,500.00 | $44,500.00 |
| 0495 | TRUCK, PICK-UP, 1/2 TON | 1 | $44,500.00 | $44,500.00 |
| 0495 | TRUCK, PICK-UP, 1/2 TON | 1 | $44,500.00 | $44,500.00 |
| 0495 | TRUCK, PICK-UP, 1/2 TON | 1 | $44,500.00 | $44,500.00 |
| 0495 | TRUCK, PICK-UP, 1/2 TON | 1 | $44,500.00 | $44,500.00 |
| 0495 | TRUCK, PICK-UP, 1/2 TON | 1 | $44,500.00 | $44,500.00 |
| 0495 | TRUCK, PICK-UP, 1/2 TON | 1 | $44,500.00 | $44,500.00 |
| 0495 | TRUCK, PICK-UP, 1/2 TON | 1 | $44,500.00 | $44,500.00 |
| 0495 | TRUCK, PICK-UP, 1/2 TON | 1 | $44,500.00 | $44,500.00 |
| 0495 | TRUCK, PICK-UP, 1/2 TON | 1 | $44,500.00 | $44,500.00 |
| 0495 | TRUCK, PICK-UP, 1/2 TON | 1 | $44,500.00 | $44,500.00 |
| 0495 | TRUCK, PICK-UP, 1/2 TON | 1 | $44,500.00 | $44,500.00 |
| 0495 | TRUCK, PICK-UP, 1/2 TON | 1 | $44,500.00 | $44,500.00 |
| 0495 | TRUCK, PICK-UP, 1/2 TON | 1 | $44,500.00 | $44,500.00 |
| 0495 | TRUCK, PICK-UP, 1/2 TON | 1 | $44,500.00 | $44,500.00 |
| 0495 | TRUCK, PICK-UP, 1/2 TON | 1 | $44,500.00 | $44,500.00 |
| 0495 | TRUCK, PICK-UP, 1/2 TON | 1 | $44,500.00 | $44,500.00 |
| 0495 | TRUCK, PICK-UP, 1/2 TON | 1 | $44,500.00 | $44,500.00 |
| 0495 | TRUCK, PICK-UP, 1/2 TON | 1 | $44,500.00 | $44,500.00 |
| 0495 | TRUCK, PICK-UP, 1/2 TON | 1 | $44,500.00 | $44,500.00 |
| 0495 | TRUCK, PICK-UP, 1/2 TON | 1 | $44,500.00 | $44,500.00 |
| 0495 | TRUCK, PICK-UP, 1/2 TON | 1 | $44,500.00 | $44,500.00 |
| 0495 | TRUCK, PICK-UP, 1/2 TON | 1 | $44,500.00 | $44,500.00 |
| 0495 | TRUCK, PICK-UP, 1/2 TON | 1 | $28,121.24 | $28,121.24 |
| 0495 | TRUCK, PICK-UP, 1/2 TON | 1 | $21,789.00 | $21,789.00 |
| 0495 | TRUCK, PICK-UP, 1/2 TON | 1 | $15,919.00 | $15,919.00 |
| 0495 | TRUCK, PICK-UP, 1/2 TON | 1 | $20,223.01 | $20,223.01 |
| 0495 | TRUCK, PICK-UP, 1/2 TON | 1 | $15,813.00 | $15,813.00 |
| 0495 | TRUCK, PICK-UP, 1/2 TON | 1 | $20,414.15 | $20,414.15 |
| 0495 | TRUCK, PICK-UP, 1/2 TON | 1 | $20,669.14 | $20,669.14 |
| 0495 | TRUCK, PICK-UP, 1/2 TON | 1 | $40,934.00 | $40,934.00 |
| 0495 | TRUCK, PICK-UP, 1/2 TON | 1 | $12,145.00 | $12,145.00 |
| 0495 | TRUCK, PICK-UP, 1/2 TON | 1 | $18,926.79 | $18,926.79 |
| 0495 | TRUCK, PICK-UP, 1/2 TON | 1 | $21,035.25 | $21,035.25 |
| 0495 | TRUCK, PICK-UP, 1/2 TON | 1 | $16,873.00 | $16,873.00 |
| 0495 | TRUCK, PICK-UP, 1/2 TON | 1 | $640.00 | $640.00 |
| 0495 | TRUCK, PICK-UP, 1/2 TON | 1 | $15,987.00 | $15,987.00 |
| 0495 | TRUCK, PICK-UP, 3/4 TON | 1 | $34,120.00 | $34,120.00 |
| 0495 | TRUCK, PICK-UP, 3/4 TON | 1 | $34,522.16 | $34,522.16 |
| 0495 | TRUCK, PICK-UP, 3/4 TON | 1 | $32,908.80 | $32,908.80 |
| 0495 | TRUCK, PICK-UP, 3/4 TON | 1 | $24,403.00 | $24,403.00 |
| 0495 | TRUCK, PICK-UP, 3/4 TON | 1 | $24,403.00 | $24,403.00 |
| 0495 | TRUCK, PICK-UP, 3/4 TON | 1 | $29,884.00 | $29,884.00 |
| 0495 | TRUCK, PICK-UP, 3/4 TON | 1 | $24,646.00 | $24,646.00 |
| 0495 | TRUCK, PICK-UP, 3/4 TON | 1 | $22,531.83 | $22,531.83 |
| 0495 | TRUCK, PICK-UP, 3/4 TON | 1 | $22,531.84 | $22,531.84 |

**Williamson County Asset Inventory Report** **2025**

| Department No. | Description | Qty. | Unit Cost | Total Cost |
|---|---|---|---|---|
| 0495 | TRUCK, PICK-UP, 3/4 TON | 1 | $25,590.80 | $25,590.80 |
| 0495 | TRUCK, PICK-UP, 3/4 TON | 1 | $24,470.24 | $24,470.24 |
| 0495 | TRUCK, PICK-UP, 3/4 TON | 1 | $24,470.24 | $24,470.24 |
| 0495 | TRUCK, PICK-UP, 3/4 TON | 1 | $24,470.24 | $24,470.24 |
| 0495 | TRUCK, PICK-UP, 3/4 TON | 1 | $24,470.24 | $24,470.24 |
| 0495 | TRUCK, PICK-UP, 3/4 TON | 1 | $24,470.24 | $24,470.24 |
| 0495 | TRUCK, PICK-UP, 3/4 TON | 1 | $24,470.24 | $24,470.24 |
| 0495 | TRUCK, PICK-UP, 3/4 TON | 1 | $27,214.44 | $27,214.44 |
| 0495 | TRUCK, PICK-UP, 3/4 TON | 1 | $27,027.47 | $27,027.47 |
| 0495 | TRUCK, PICK-UP, 3/4 TON | 1 | $27,027.47 | $27,027.47 |
| 0495 | TRUCK, PICK-UP, 3/4 TON | 1 | $31,593.75 | $31,593.75 |
| 0495 | TRUCK, PICK-UP, 3/4 TON | 1 | $25,593.00 | $25,593.00 |
| 0495 | TRUCK, PICK-UP, 3/4 TON | 1 | $23,660.24 | $23,660.24 |
| 0495 | TRUCK, PICK-UP, 3/4 TON | 1 | $25,993.00 | $25,993.00 |
| 0495 | TRUCK, PICK-UP, 3/4 TON | 1 | $22,128.24 | $22,128.24 |
| 0495 | TRUCK, PICK-UP, 3/4 TON | 1 | $23,923.24 | $23,923.24 |
| 0495 | TRUCK, PICK-UP, 3/4 TON | 1 | $25,335.25 | $25,335.25 |
| 0495 | TRUCK, PICK-UP, 3/4 TON | 1 | $25,335.25 | $25,335.25 |
| 0495 | TRUCK, PICK-UP, 3/4 TON | 1 | $20,000.00 | $20,000.00 |
| 0495 | TRUCK, PICK-UP, 3/4 TON | 1 | $20,000.00 | $20,000.00 |
| 0495 | TRUCK, PICK-UP, 3/4 TON | 1 | $33,354.30 | $33,354.30 |
| 0495 | TRUCK, PICK-UP, 3/4 TON | 1 | $28,718.00 | $28,718.00 |
| 0495 | TRUCK, PICK-UP, 3/4 TON | 1 | $27,126.33 | $27,126.33 |
| 0495 | TRUCK, PICK-UP, 3/4 TON | 1 | $26,235.42 | $26,235.42 |
| 0495 | TRUCK, PICK-UP, 3/4 TON | 1 | $28,186.00 | $28,186.00 |
| 0495 | TRUCK, PICK-UP, 3/4 TON | 1 | $25,024.00 | $25,024.00 |
| 0495 | TRUCK, PICK-UP, 3/4 TON | 1 | $25,024.00 | $25,024.00 |
| 0495 | TRUCK, PICK-UP, 3/4 TON | 1 | $25,024.00 | $25,024.00 |
| 0495 | TRUCK, PICK-UP, 3/4 TON | 1 | $34,502.00 | $34,502.00 |
| 0495 | TRUCK, PICK-UP, 3/4 TON | 1 | $35,315.00 | $35,315.00 |
| 0495 | TRUCK, PICK-UP, 3/4 TON | 1 | $33,983.69 | $33,983.69 |
| 0495 | TRUCK, PICK-UP, 3/4 TON | 1 | $32,385.00 | $32,385.00 |
| 0495 | TRUCK, PICK-UP, 3/4 TON | 1 | $26,825.00 | $26,825.00 |
| 0495 | TRUCK, PICK-UP, 3/4 TON | 1 | $26,441.00 | $26,441.00 |
| 0495 | TRUCK, PICK-UP, 3/4 TON | 1 | $30,880.00 | $30,880.00 |
| 0495 | TRUCK, PICK-UP, 3/4 TON | 1 | $27,961.21 | $27,961.21 |
| 0495 | TRUCK, PICK-UP, 3/4 TON | 1 | $38,421.22 | $38,421.22 |
| 0495 | TRUCK, PICK-UP, 3/4 TON | 1 | $26,007.25 | $26,007.25 |
| 0495 | TRUCK, PICK-UP, 3/4 TON | 1 | $26,007.25 | $26,007.25 |
| 0495 | TRUCK, PICK-UP, 3/4 TON | 1 | $26,007.25 | $26,007.25 |
| 0495 | TRUCK, PICK-UP, 3/4 TON | 1 | $28,120.00 | $28,120.00 |
| 0495 | TRUCK, PICK-UP, 3/4 TON | 1 | $35,633.80 | $35,633.80 |
| 0495 | TRUCK, PICK-UP, 3/4 TON | 1 | $35,333.80 | $35,333.80 |
| 0495 | TRUCK, PICK-UP, 3/4 TON | 1 | $34,184.00 | $34,184.00 |
| 0495 | TRUCK, PICK-UP, 3/4 TON | 1 | $45,447.00 | $45,447.00 |
| 0495 | TRUCK, PICK-UP, 3/4 TON | 1 | $57,500.00 | $57,500.00 |
| 0495 | TRUCK, PICK-UP, 3/4 TON | 1 | $57,500.00 | $57,500.00 |
| 0495 | TRUCK, PICK-UP, 3/4 TON | 1 | $57,500.00 | $57,500.00 |
| 0495 | TRUCK, PICK-UP, 3/4 TON | 1 | $57,500.00 | $57,500.00 |
| 0495 | TRUCK, PICK-UP, 3/4 TON | 1 | $57,500.00 | $57,500.00 |
| 0495 | TRUCK, PICK-UP, 3/4 TON | 1 | $57,500.00 | $57,500.00 |
| 0495 | TRUCK, PICK-UP, 3/4 TON | 1 | $57,500.00 | $57,500.00 |
| 0495 | TRUCK, PICK-UP, 3/4 TON | 1 | $57,500.00 | $57,500.00 |
| 0495 | TRUCK, PICK-UP, 3/4 TON | 1 | $57,500.00 | $57,500.00 |
| 0495 | TRUCK, PICK-UP, 3/4 TON | 1 | $57,500.00 | $57,500.00 |
| 0495 | TRUCK, PICK-UP, 3/4 TON | 1 | $57,500.00 | $57,500.00 |
| 0495 | TRUCK, PICK-UP, 3/4 TON | 1 | $57,500.00 | $57,500.00 |
| 0495 | TRUCK, PICK-UP, 3/4 TON | 1 | $57,500.00 | $57,500.00 |
| 0495 | TRUCK, PICK-UP, 3/4 TON | 1 | $57,500.00 | $57,500.00 |
| 0495 | TRUCK, PICK-UP, 3/4 TON | 1 | $57,500.00 | $57,500.00 |
| 0495 | TRUCK, PICK-UP, 3/4 TON | 1 | $57,500.00 | $57,500.00 |
| 0495 | TRUCK, PICK-UP, 3/4 TON | 1 | $57,500.00 | $57,500.00 |
| 0495 | TRUCK, PICK-UP, 3/4 TON | 1 | $57,500.00 | $57,500.00 |
| 0495 | TRUCK, PICK-UP, 3/4 TON | 1 | $57,500.00 | $57,500.00 |
| 0495 | TRUCK, PICK-UP, 3/4 TON | 1 | $57,500.00 | $57,500.00 |
| 0495 | TRUCK, PICK-UP, 3/4 TON | 1 | $57,500.00 | $57,500.00 |
| 0495 | TRUCK, PICK-UP, 3/4 TON | 1 | $57,500.00 | $57,500.00 |

**Williamson County Asset Inventory Report** **2025**

| Department No. | Description | Qty. | Unit Cost | Total Cost |
|---|---|---|---|---|
| 0495 | TRUCK, PICK-UP, 3/4 TON | 1 | $57,500.00 | $57,500.00 |
| 0495 | TRUCK, PICK-UP, 3/4 TON | 1 | $57,500.00 | $57,500.00 |
| 0495 | TRUCK, PICK-UP, 3/4 TON | 1 | $57,500.00 | $57,500.00 |
| 0495 | TRUCK, PICK-UP, 3/4 TON | 1 | $20,000.00 | $20,000.00 |
| 0495 | TRUCK, PICK-UP, 3/4 TON | 1 | $28,718.00 | $28,718.00 |
| 0495 | TRUCK, PICK-UP, 3/4 TON | 1 | $23,500.00 | $23,500.00 |
| 0495 | TRUCK, PICK-UP, 3/4 TON | 1 | $19,838.85 | $19,838.85 |
| 0495 | TRUCK, ROLL-OFF | 1 | $168,885.00 | $168,885.00 |
| 0495 | TRUCK, SEMI TRACTOR | 1 | $259,361.00 | $259,361.00 |
| 0495 | TRUCK, SEMI TRACTOR | 1 | $128,646.00 | $128,646.00 |
| 0495 | TRUCK, SEMI TRACTOR | 1 | $95,558.00 | $95,558.00 |
| 0495 | TRUCK, SEMI TRACTOR | 1 | $95,558.00 | $95,558.00 |
| 0495 | TRUCK, SEMI TRACTOR | 1 | $35,113.00 | $35,113.00 |
| 0495 | TRUCK, SEMI TRACTOR | 1 | $102,623.00 | $102,623.00 |
| 0495 | TRUCK, SEMI TRACTOR | 1 | $102,623.00 | $102,623.00 |
| 0495 | TRUCK, SEMI TRACTOR | 1 | $139,068.00 | $139,068.00 |
| 0495 | TRUCK, SEMI TRACTOR | 1 | $108,233.00 | $108,233.00 |
| 0495 | TRUCK, SEMI TRACTOR | 1 | $128,903.00 | $128,903.00 |
| 0495 | TRUCK, SEMI TRACTOR | 1 | $140,000.00 | $140,000.00 |
| 0495 | TRUCK, SPRAYER, HERBICIDE | 1 | $87,713.45 | $87,713.45 |
| 0495 | TRUCK, SPRAYER, HERBICIDE | 1 | $65,397.00 | $65,397.00 |
| 0495 | TRUCK, UTILITY | 1 | $23,519.75 | $23,519.75 |
| 0495 | TRUCK, UTILITY | 1 | $107,702.08 | $107,702.08 |
| 0495 | TRUCK, UTILITY | 1 | $110,370.00 | $110,370.00 |
| 0210 | TRUCK, W/ EXCAVATOR | 1 | $294,775.00 | $294,775.00 |
| 0495 | TRUCK, W/ WINCH | 1 | $45,539.00 | $45,539.00 |
| 0495 | TRUCK, WATER TANKER | 1 | $96,598.00 | $96,598.00 |
| 0495 | TRUCK, WATER TANKER | 1 | $128,773.00 | $128,773.00 |
| 0495 | TRUCK, WATER TANKER | 1 | $48,450.00 | $48,450.00 |
| 0495 | TRUCK, WATER TANKER | 1 | $85,963.00 | $85,963.00 |
| 0495 | TRUCK, WATER TANKER | 1 | $38,163.33 | $38,163.33 |
| 0495 | TRUCK, WATER TANKER | 1 | $159,500.00 | $159,500.00 |
| 0495 | TRUCK, WATER TANKER | 1 | $41,817.00 | $41,817.00 |
| 0495 | TRUCK, WATER TANKER | 1 | $41,817.00 | $41,817.00 |
| 0503 | TUNER, STEREO | 1 | $550.00 | $550.00 |
| 0503 | TUNER, STEREO | 1 | $550.00 | $550.00 |
| 0503 | TUNER, STEREO | 1 | $550.00 | $550.00 |
| 0503 | TUNER, STEREO | 1 | $550.00 | $550.00 |
| 0503 | TUNER, STEREO | 1 | $550.00 | $550.00 |
| 0503 | TUNER, STEREO | 1 | $550.00 | $550.00 |
| 0581 | TURNOUT/BUNKER GEAR, FIRE, FACEPIECE/MASK | 16 | $370.00 | $5,920.00 |
| 0400 | TYPEWRITER, ELECTRIC, HIGH-END | 1 | $600.00 | $600.00 |
| 0403 | TYPEWRITER, ELECTRIC, LOW-END | 3 | $350.00 | $1,050.00 |
| 0403 | TYPEWRITER, ELECTRIC, LOW-END | 1 | $350.00 | $350.00 |
| 0437 | TYPEWRITER, ELECTRIC, LOW-END | 1 | $350.00 | $350.00 |
| 0452 | TYPEWRITER, ELECTRIC, LOW-END | 1 | $350.00 | $350.00 |
| 0454 | TYPEWRITER, ELECTRIC, LOW-END | 1 | $350.00 | $350.00 |
| 0509 | TYPEWRITER, ELECTRIC, LOW-END | 1 | $350.00 | $350.00 |
| 0509 | TYPEWRITER, ELECTRIC, LOW-END | 1 | $350.00 | $350.00 |
| 0576 | TYPEWRITER, ELECTRIC, LOW-END | 1 | $350.00 | $350.00 |
| 0540 | ULTRASOUND MACHINE, PORTABLE | 1 | $3,200.00 | $3,200.00 |
| 0540 | ULTRASOUND MACHINE, PORTABLE | 1 | $3,200.00 | $3,200.00 |
| 0540 | ULTRASOUND MACHINE, PORTABLE | 1 | $3,200.00 | $3,200.00 |
| 0540 | ULTRASOUND MACHINE, PORTABLE | 1 | $3,200.00 | $3,200.00 |
| 0545 | ULTRASOUND MACHINE, PORTABLE, VETERINARY | 1 | $3,000.00 | $3,000.00 |
| 0570 | ULTRASOUND/ ELECTROTHERAPY COMBO UNIT | 1 | $37,539.12 | $37,539.12 |
| 0581 | UPGRADE PROJECT, RMC #3 | 1 | $330,000.00 | $330,000.00 |
| 0437 | UTILITY CART | 2 | $185.00 | $370.00 |
| 0452 | UTILITY CART | 2 | $185.00 | $370.00 |
| 0499 | UTILITY CART | 1 | $185.00 | $185.00 |

| Department No. | Description | Qty. | Unit Cost | Total Cost |
|---|---|---|---|---|
| 0560 | UTILITY CART | 1 | $185.00 | $185.00 |
| 0570 | UTILITY CART | 1 | $185.00 | $185.00 |
| 0570 | UTILITY CART | 17 | $185.00 | $3,145.00 |
| 0570 | UTILITY CART | 2 | $185.00 | $370.00 |
| 0576 | UTILITY CART | 2 | $185.00 | $370.00 |
| 0540 | VACUUM PACKAGING MACHINE | 1 | $3,055.83 | $3,055.83 |
| 0560 | VACUUM PACKAGING MACHINE | 1 | $2,000.00 | $2,000.00 |
| 0570 | VACUUM PACKAGING MACHINE | 1 | $2,000.00 | $2,000.00 |
| 0545 | VACUUM, 3.5 GALLON | 1 | $80.00 | $80.00 |
| 0540 | VACUUM, BACKPACK | 1 | $335.00 | $335.00 |
| 0499 | VACUUM, CARPET, INDUSTRIAL | 1 | $180.00 | $180.00 |
| 0509 | VACUUM, CARPET, INDUSTRIAL | 1 | $180.00 | $180.00 |
| 0509 | VACUUM, CARPET, INDUSTRIAL | 1 | $180.00 | $180.00 |
| 0404 | VACUUM, CARPET, UPRIGHT | 1 | $200.00 | $200.00 |
| 0451 | VACUUM, CARPET, UPRIGHT | 1 | $200.00 | $200.00 |
| 0495 | VACUUM, CARPET, UPRIGHT | 1 | $200.00 | $200.00 |
| 0503 | VACUUM, CARPET, UPRIGHT | 1 | $200.00 | $200.00 |
| 0509 | VACUUM, CARPET, UPRIGHT | 3 | $200.00 | $600.00 |
| 0509 | VACUUM, CARPET, UPRIGHT | 1 | $200.00 | $200.00 |
| 0509 | VACUUM, CARPET, UPRIGHT | 1 | $200.00 | $200.00 |
| 0509 | VACUUM, CARPET, UPRIGHT | 1 | $200.00 | $200.00 |
| 0509 | VACUUM, CARPET, UPRIGHT | 1 | $200.00 | $200.00 |
| 0540 | VACUUM, CARPET, UPRIGHT | 1 | $200.00 | $200.00 |
| 0554 | VACUUM, CARPET, UPRIGHT | 1 | $200.00 | $200.00 |
| 0560 | VACUUM, CARPET, UPRIGHT | 1 | $200.00 | $200.00 |
| 0560 | VACUUM, CARPET, UPRIGHT | 1 | $200.00 | $200.00 |
| 0560 | VACUUM, CARPET, UPRIGHT | 1 | $200.00 | $200.00 |
| 0570 | VACUUM, CARPET, UPRIGHT | 4 | $200.00 | $800.00 |
| 0572 | VACUUM, CARPET, UPRIGHT | 1 | $200.00 | $200.00 |
| 0581 | VACUUM, CARPET, UPRIGHT | 3 | $200.00 | $600.00 |
| 0542 | VACUUM, HAZARDOUS MATERIALS | 1 | $872.71 | $872.71 |
| 0581 | VACUUM, HAZARDOUS MATERIALS | 1 | $1,525.00 | $1,525.00 |
| 0509 | VACUUM, MANUAL, HANDHELD | 1 | $50.00 | $50.00 |
| 0560 | VACUUM, MANUAL, HANDHELD | 1 | $50.00 | $50.00 |
| 0542 | VACUUM, MERCURY RECOVERY | 1 | $2,853.69 | $2,853.69 |
| 0210 | VACUUM, WET/ DRY, LOW-END | 1 | $250.00 | $250.00 |
| 0509 | VACUUM, WET/ DRY, LOW-END | 1 | $250.00 | $250.00 |
| 0509 | VACUUM, WET/ DRY, LOW-END | 2 | $250.00 | $500.00 |
| 0509 | VACUUM, WET/ DRY, LOW-END | 2 | $250.00 | $500.00 |
| 0540 | VACUUM, WET/ DRY, LOW-END | 1 | $250.00 | $250.00 |
| 0540 | VACUUM, WET/ DRY, LOW-END | 1 | $250.00 | $250.00 |
| 0541 | VACUUM, WET/ DRY, LOW-END | 1 | $250.00 | $250.00 |
| 0553 | VACUUM, WET/ DRY, LOW-END | 1 | $250.00 | $250.00 |
| 0560 | VACUUM, WET/ DRY, LOW-END | 1 | $250.00 | $250.00 |
| 0560 | VACUUM, WET/ DRY, LOW-END | 1 | $250.00 | $250.00 |
| 0560 | VACUUM, WET/ DRY, LOW-END | 1 | $250.00 | $250.00 |
| 0560 | VACUUM, WET/ DRY, LOW-END | 1 | $250.00 | $250.00 |
| 0570 | VACUUM, WET/ DRY, LOW-END | 5 | $250.00 | $1,250.00 |
| 0570 | VACUUM, WET/ DRY, LOW-END | 1 | $250.00 | $250.00 |
| 0576 | VACUUM, WET/ DRY, LOW-END | 1 | $250.00 | $250.00 |
| 0576 | VACUUM, WET/ DRY, LOW-END | 1 | $250.00 | $250.00 |
| 0576 | VACUUM, WET/ DRY, LOW-END | 2 | $250.00 | $500.00 |
| 0576 | VACUUM, WET/ DRY, LOW-END | 1 | $250.00 | $250.00 |
| 0581 | VACUUM, WET/ DRY, LOW-END | 1 | $250.00 | $250.00 |
| 0882 | VACUUM, WET/ DRY, LOW-END | 1 | $250.00 | $250.00 |
| 3101 | VACUUM, WET/ DRY, LOW-END | 1 | $250.00 | $250.00 |
| 3106 | VACUUM, WET/ DRY, LOW-END | 1 | $250.00 | $250.00 |
| 0581 | VALVE, EMERGENCY OFFLOADING | 1 | $1,625.00 | $1,625.00 |
| 0495 | VAN, 15-PASSENGER | 1 | $25,963.00 | $25,963.00 |
| 0495 | VAN, CARGO | 1 | $16,107.00 | $16,107.00 |

| Department No. | Description | Qty. | Unit Cost | Total Cost |
|---|---|---|---|---|
| 0495 | VAN, CARGO | 1 | $41,818.00 | $41,818.00 |
| 0495 | VAN, CARGO | 1 | $30,610.00 | $30,610.00 |
| 0495 | VAN, CARGO | 1 | $31,010.00 | $31,010.00 |
| 0495 | VAN, CARGO | 1 | $46,211.66 | $46,211.66 |
| 0495 | VAN, CARGO | 1 | $55,643.17 | $55,643.17 |
| 0495 | VAN, CARGO | 1 | $30,863.00 | $30,863.00 |
| 0495 | VAN, CARGO | 1 | $49,304.12 | $49,304.12 |
| 0495 | VAN, CARGO | 1 | $28,430.00 | $28,430.00 |
| 0495 | VAN, CARGO | 1 | $52,500.00 | $52,500.00 |
| 0495 | VAN, PASSENGER | 1 | $26,837.00 | $26,837.00 |
| 0495 | VAN, PASSENGER | 1 | $26,072.00 | $26,072.00 |
| 0495 | VAN, PASSENGER | 1 | $26,072.00 | $26,072.00 |
| 0495 | VAN, PASSENGER | 1 | $20,816.56 | $20,816.56 |
| 0495 | VAN, PASSENGER | 1 | $18,018.50 | $18,018.50 |
| 0495 | VAN, PASSENGER | 1 | $23,355.39 | $23,355.39 |
| 0495 | VAN, PASSENGER | 1 | $18,359.00 | $18,359.00 |
| 0495 | VAN, PASSENGER | 1 | $23,185.55 | $23,185.55 |
| 0495 | VAN, PASSENGER | 1 | $27,368.00 | $27,368.00 |
| 0495 | VAN, PASSENGER | 1 | $22,627.00 | $22,627.00 |
| 0495 | VAN, PASSENGER | 1 | $48,323.00 | $48,323.00 |
| 0495 | VAN, PASSENGER | 1 | $31,866.00 | $31,866.00 |
| 0495 | VAN, PASSENGER | 1 | $29,622.52 | $29,622.52 |
| 0495 | VAN, PASSENGER | 1 | $37,578.00 | $37,578.00 |
| 0495 | VAN, PASSENGER | 1 | $25,826.00 | $25,826.00 |
| 0495 | VAN, PASSENGER | 1 | $54,500.00 | $54,500.00 |
| 0495 | VAN, PASSENGER | 1 | $54,500.00 | $54,500.00 |
| 0495 | VAN, PASSENGER | 1 | $54,500.00 | $54,500.00 |
| 0495 | VAN, PASSENGER | 1 | $6,766.95 | $6,766.95 |
| 0495 | VAN, STEP | 1 | $78,000.00 | $78,000.00 |
| 0440 | VCR, TIME LAPSE | 1 | $70.00 | $70.00 |
| 0427 | VCR, VIDEO CASSETTE RECORDER/PLAYER | 1 | $50.00 | $50.00 |
| 0438 | VCR, VIDEO CASSETTE RECORDER/PLAYER | 1 | $50.00 | $50.00 |
| 0440 | VCR, VIDEO CASSETTE RECORDER/PLAYER | 1 | $50.00 | $50.00 |
| 0440 | VCR, VIDEO CASSETTE RECORDER/PLAYER | 1 | $50.00 | $50.00 |
| 0570 | VCR, VIDEO CASSETTE RECORDER/PLAYER | 1 | $50.00 | $50.00 |
| 0572 | VCR, VIDEO CASSETTE RECORDER/PLAYER | 1 | $50.00 | $50.00 |
| 0576 | VCR, VIDEO CASSETTE RECORDER/PLAYER | 2 | $50.00 | $100.00 |
| 0576 | VCR, VIDEO CASSETTE RECORDER/PLAYER | 1 | $50.00 | $50.00 |
| 0576 | VCR, VIDEO CASSETTE RECORDER/PLAYER | 1 | $50.00 | $50.00 |
| 0576 | VCR, VIDEO CASSETTE RECORDER/PLAYER | 2 | $50.00 | $100.00 |
| 0576 | VCR, VIDEO CASSETTE RECORDER/PLAYER | 1 | $50.00 | $50.00 |
| 0576 | VCR, VIDEO CASSETTE RECORDER/PLAYER | 3 | $50.00 | $150.00 |
| 0210 | VEHICLE, ALL TERRAIN, ATV/ UTV | 1 | $13,668.72 | $13,668.72 |
| 0210 | VEHICLE, ALL TERRAIN, ATV/ UTV | 1 | $14,500.00 | $14,500.00 |
| 0210 | VEHICLE, ALL TERRAIN, ATV/ UTV | 1 | $9,500.00 | $9,500.00 |
| 0560 | VEHICLE, ALL TERRAIN, ATV/ UTV | 1 | $9,324.41 | $9,324.41 |
| 0560 | VEHICLE, ALL TERRAIN, ATV/ UTV | 1 | $8,655.96 | $8,655.96 |
| 0882 | VEHICLE, ALL TERRAIN, ATV/ UTV | 1 | $11,171.31 | $11,171.31 |
| 1000 | VEHICLE, ALL TERRAIN, ATV/ UTV | 1 | $8,960.00 | $8,960.00 |
| 3101 | VEHICLE, ALL TERRAIN, ATV/ UTV | 1 | $15,943.17 | $15,943.17 |
| 3101 | VEHICLE, ALL TERRAIN, ATV/ UTV | 1 | $18,500.00 | $18,500.00 |
| 3103 | VEHICLE, ALL TERRAIN, ATV/ UTV | 1 | $14,713.20 | $14,713.20 |
| 3103 | VEHICLE, ALL TERRAIN, ATV/ UTV | 1 | $15,573.69 | $15,573.69 |
| 3103 | VEHICLE, ALL TERRAIN, ATV/ UTV | 1 | $13,926.65 | $13,926.65 |
| 3103 | VEHICLE, ALL TERRAIN, ATV/ UTV | 1 | $15,573.69 | $15,573.69 |
| 3103 | VEHICLE, ALL TERRAIN, ATV/ UTV | 1 | $15,898.17 | $15,898.17 |
| 3103 | VEHICLE, ALL TERRAIN, ATV/ UTV | 1 | $14,500.00 | $14,500.00 |
| 3103 | VEHICLE, ALL TERRAIN, ATV/ UTV | 1 | $12,830.00 | $12,830.00 |
| 3103 | VEHICLE, ALL TERRAIN, ATV/ UTV | 1 | $18,500.00 | $18,500.00 |
| 3106 | VEHICLE, ALL TERRAIN, ATV/ UTV | 1 | $15,083.62 | $15,083.62 |

**Williamson County Asset Inventory Report** **2025**

| Department No. | Description | Qty. | Unit Cost | Total Cost |
|---|---|---|---|---|
| 3106 | VEHICLE, ALL TERRAIN, ATV/ UTV | 1 | $12,500.00 | $12,500.00 |
| 3107 | VEHICLE, ALL TERRAIN, ATV/ UTV | 1 | $13,686.19 | $13,686.19 |
| 3107 | VEHICLE, ALL TERRAIN, ATV/ UTV | 1 | $14,237.07 | $14,237.07 |
| 3107 | VEHICLE, ALL TERRAIN, ATV/ UTV | 1 | $14,500.00 | $14,500.00 |
| 3107 | VEHICLE, ALL TERRAIN, ATV/ UTV | 1 | $18,500.00 | $18,500.00 |
| 3107 | VEHICLE, ALL TERRAIN, ATV/ UTV | 1 | $18,500.00 | $18,500.00 |
| 0495 | VEHICLE, ARMORED | 1 | $269,776.00 | $269,776.00 |
| 0540 | VENTILATOR, TRANSPORT, W/ CPAP | 1 | $7,136.34 | $7,136.34 |
| 0540 | VENTILATOR, TRANSPORT, W/ CPAP | 1 | $6,200.00 | $6,200.00 |
| 0540 | VENTILATOR, TRANSPORT, W/ CPAP | 1 | $16,200.00 | $16,200.00 |
| 0540 | VENTILATOR, TRANSPORT, W/ CPAP | 1 | $16,200.00 | $16,200.00 |
| 0540 | VENTILATOR, TRANSPORT, W/ CPAP | 1 | $16,200.00 | $16,200.00 |
| 0540 | VENTILATOR, TRANSPORT, W/ CPAP | 1 | $16,200.00 | $16,200.00 |
| 0540 | VENTILATOR, TRANSPORT, W/ CPAP | 1 | $16,200.00 | $16,200.00 |
| 0540 | VENTILATOR, TRANSPORT, W/ CPAP | 1 | $16,200.00 | $16,200.00 |
| 0540 | VENTILATOR, TRANSPORT, W/ CPAP | 1 | $16,200.00 | $16,200.00 |
| 0540 | VENTILATOR, TRANSPORT, W/ CPAP | 1 | $16,200.00 | $16,200.00 |
| 0540 | VENTILATOR, TRANSPORT, W/ CPAP | 1 | $6,200.00 | $6,200.00 |
| 0540 | VENTILATOR, TRANSPORT, W/ CPAP | 1 | $16,200.00 | $16,200.00 |
| 0540 | VENTILATOR, TRANSPORT, W/ CPAP | 1 | $16,200.00 | $16,200.00 |
| 0540 | VENTILATOR, TRANSPORT, W/ CPAP | 1 | $7,443.20 | $7,443.20 |
| 0540 | VENTILATOR, TRANSPORT, W/ CPAP | 1 | $16,200.00 | $16,200.00 |
| 0540 | VENTILATOR, TRANSPORT, W/ CPAP | 1 | $7,136.34 | $7,136.34 |
| 0540 | VENTILATOR, TRANSPORT, W/ CPAP | 1 | $16,200.00 | $16,200.00 |
| 0540 | VENTILATOR, TRANSPORT, W/ CPAP | 1 | $7,443.20 | $7,443.20 |
| 0540 | VENTILATOR, TRANSPORT, W/ CPAP | 1 | $7,136.34 | $7,136.34 |
| 0540 | VENTILATOR, TRANSPORT, W/ CPAP | 1 | $16,200.00 | $16,200.00 |
| 0540 | VENTILATOR, TRANSPORT, W/ CPAP | 1 | $6,200.00 | $6,200.00 |
| 0540 | VENTILATOR, TRANSPORT, W/ CPAP | 1 | $6,200.00 | $6,200.00 |
| 0540 | VENTILATOR, TRANSPORT, W/ CPAP | 1 | $16,200.00 | $16,200.00 |
| 0540 | VENTILATOR, TRANSPORT, W/ CPAP | 1 | $6,200.00 | $6,200.00 |
| 0540 | VENTILATOR, TRANSPORT, W/ CPAP | 1 | $16,200.00 | $16,200.00 |
| 0540 | VENTILATOR, TRANSPORT, W/ CPAP | 1 | $6,200.00 | $6,200.00 |
| 0540 | VENTILATOR, TRANSPORT, W/ CPAP | 1 | $16,200.00 | $16,200.00 |
| 0540 | VENTILATOR, TRANSPORT, W/ CPAP | 1 | $6,200.00 | $6,200.00 |
| 0540 | VENTILATOR, TRANSPORT, W/ CPAP | 1 | $16,200.00 | $16,200.00 |
| 0540 | VENTILATOR, TRANSPORT, W/ CPAP | 1 | $16,200.00 | $16,200.00 |
| 1000 | VENTILATOR, TRANSPORT, W/ CPAP | 1 | $16,200.00 | $16,200.00 |
| 1000 | VENTILATOR, TRANSPORT, W/ CPAP | 1 | $16,200.00 | $16,200.00 |
| 1000 | VENTILATOR, TRANSPORT, W/ CPAP | 1 | $16,200.00 | $16,200.00 |
| 1000 | VENTILATOR, TRANSPORT, W/ CPAP | 1 | $16,200.00 | $16,200.00 |
| 1000 | VENTILATOR, TRANSPORT, W/ CPAP | 1 | $16,200.00 | $16,200.00 |
| 1000 | VENTILATOR, TRANSPORT, W/ CPAP | 1 | $6,200.00 | $6,200.00 |
| 1000 | VENTILATOR, TRANSPORT, W/ CPAP | 1 | $7,443.20 | $7,443.20 |
| 1000 | VENTILATOR, TRANSPORT, W/ CPAP | 1 | $7,443.20 | $7,443.20 |
| 1000 | VENTILATOR, TRANSPORT, W/ CPAP | 1 | $16,200.00 | $16,200.00 |
| 1000 | VENTILATOR, TRANSPORT, W/ CPAP | 1 | $16,200.00 | $16,200.00 |
| 1000 | VENTILATOR, TRANSPORT, W/ CPAP | 1 | $7,443.20 | $7,443.20 |
| 1000 | VENTILATOR, TRANSPORT, W/ CPAP | 1 | $16,200.00 | $16,200.00 |
| 1000 | VENTILATOR, TRANSPORT, W/ CPAP | 1 | $7,136.34 | $7,136.34 |
| 1000 | VENTILATOR, TRANSPORT, W/ CPAP | 1 | $16,200.00 | $16,200.00 |
| 1000 | VENTILATOR, TRANSPORT, W/ CPAP | 1 | $7,136.34 | $7,136.34 |
| 0492 | VEST, BULLETPROOF | 4 | $350.00 | $1,400.00 |
| 0507 | VHF PAGING EQUIPMENT, THRALL | 1 | $84,113.00 | $84,113.00 |
| 0882 | VIBRATORY COMPACTOR, PLATE | 1 | $1,850.00 | $1,850.00 |
| 3103 | VIBRATORY COMPACTOR, PLATE | 1 | $1,850.00 | $1,850.00 |

| Department No. | Description | Qty. | Unit Cost | Total Cost |
|---|---|---|---|---|
| 3107 | VIBRATORY COMPACTOR, PLATE | 1 | $1,850.00 | $1,850.00 |
| 0400 | VIDEO CONFERENCING SMART CAMERA, 360 DEGREE | 1 | $1,000.00 | $1,000.00 |
| 0451 | VIDEO CONFERENCING SMART CAMERA, 360 DEGREE | 1 | $1,000.00 | $1,000.00 |
| 0451 | VIDEO CONFERENCING SMART CAMERA, 360 DEGREE | 1 | $1,000.00 | $1,000.00 |
| 0400 | VIDEO CONFERENCING SYSTEM | 1 | $5,100.00 | $5,100.00 |
| 0402 | VIDEO CONFERENCING SYSTEM | 1 | $5,100.00 | $5,100.00 |
| 0492 | VIDEO CONFERENCING SYSTEM | 1 | $5,100.00 | $5,100.00 |
| 0499 | VIDEO CONFERENCING SYSTEM | 1 | $5,100.00 | $5,100.00 |
| 0503 | VIDEO CONFERENCING SYSTEM | 1 | $9,500.00 | $9,500.00 |
| 0503 | VIDEO CONFERENCING SYSTEM | 1 | $5,100.00 | $5,100.00 |
| 0503 | VIDEO CONFERENCING SYSTEM | 1 | $5,100.00 | $5,100.00 |
| 0503 | VIDEO CONFERENCING SYSTEM | 1 | $9,500.00 | $9,500.00 |
| 0545 | VIDEO CONFERENCING SYSTEM | 1 | $696.99 | $696.99 |
| 0560 | VIDEO CONFERENCING SYSTEM | 1 | $5,100.00 | $5,100.00 |
| 0541 | VIDEO CONTROLLER | 1 | $130.00 | $130.00 |
| 0541 | VIDEO CONTROLLER | 1 | $130.00 | $130.00 |
| 0576 | VOLLEYBALL STANDARDS/UPRIGHTS | 2 | $150.00 | $300.00 |
| 0509 | VOLTAGE CONTINUITY TESTER | 1 | $95.00 | $95.00 |
| 0509 | VOLTMETER, ANALOG | 1 | $325.00 | $325.00 |
| 0492 | VOTING BALLET SCANNER | 1 | $4,300.00 | $4,300.00 |
| 0492 | VOTING BALLET SCANNER | 1 | $4,300.00 | $4,300.00 |
| 0492 | VOTING BALLET SCANNER | 1 | $4,300.00 | $4,300.00 |
| 0492 | VOTING BALLET SCANNER | 1 | $4,300.00 | $4,300.00 |
| 0492 | VOTING BALLET SCANNER | 1 | $4,300.00 | $4,300.00 |
| 0492 | VOTING BALLET SCANNER | 1 | $4,300.00 | $4,300.00 |
| 0492 | VOTING BALLET SCANNER | 1 | $4,300.00 | $4,300.00 |
| 0492 | VOTING BALLET SCANNER | 1 | $4,300.00 | $4,300.00 |
| 0492 | VOTING BALLET SCANNER | 1 | $4,300.00 | $4,300.00 |
| 0492 | VOTING BALLET SCANNER | 1 | $4,300.00 | $4,300.00 |
| 0492 | VOTING BALLET SCANNER | 1 | $4,300.00 | $4,300.00 |
| 0492 | VOTING BALLET SCANNER | 1 | $4,300.00 | $4,300.00 |
| 0492 | VOTING BALLET SCANNER | 1 | $4,300.00 | $4,300.00 |
| 0492 | VOTING BALLET SCANNER | 1 | $4,300.00 | $4,300.00 |
| 0492 | VOTING BALLET SCANNER | 1 | $4,300.00 | $4,300.00 |
| 0492 | VOTING BALLET SCANNER | 1 | $4,300.00 | $4,300.00 |
| 0492 | VOTING BALLET SCANNER | 1 | $4,300.00 | $4,300.00 |
| 0492 | VOTING BALLET SCANNER | 1 | $4,300.00 | $4,300.00 |
| 0492 | VOTING BALLET SCANNER | 1 | $4,300.00 | $4,300.00 |
| 0492 | VOTING BALLET SCANNER | 1 | $4,300.00 | $4,300.00 |
| 0492 | VOTING BALLET SCANNER | 1 | $4,300.00 | $4,300.00 |
| 0492 | VOTING BALLET SCANNER | 1 | $4,300.00 | $4,300.00 |
| 0492 | VOTING BALLET SCANNER | 1 | $4,300.00 | $4,300.00 |
| 0492 | VOTING BALLET SCANNER | 1 | $4,300.00 | $4,300.00 |
| 0492 | VOTING BALLET SCANNER | 1 | $4,300.00 | $4,300.00 |
| 0492 | VOTING BALLET SCANNER | 1 | $4,300.00 | $4,300.00 |
| 0492 | VOTING BALLET SCANNER | 1 | $4,300.00 | $4,300.00 |
| 0492 | VOTING BALLET SCANNER | 1 | $4,300.00 | $4,300.00 |
| 0492 | VOTING BALLET SCANNER | 1 | $4,300.00 | $4,300.00 |
| 0492 | VOTING BALLET SCANNER | 1 | $4,300.00 | $4,300.00 |
| 0492 | VOTING BALLET SCANNER | 1 | $4,300.00 | $4,300.00 |
| 0492 | VOTING BALLET SCANNER | 1 | $4,300.00 | $4,300.00 |
| 0492 | VOTING BALLET SCANNER | 1 | $4,300.00 | $4,300.00 |
| 0492 | VOTING BALLET SCANNER | 1 | $4,300.00 | $4,300.00 |
| 0492 | VOTING BALLET SCANNER | 1 | $4,300.00 | $4,300.00 |
| 0492 | VOTING BALLET SCANNER | 1 | $4,300.00 | $4,300.00 |
| 0492 | VOTING BALLET SCANNER | 1 | $4,300.00 | $4,300.00 |
| 0492 | VOTING BALLET SCANNER | 1 | $4,300.00 | $4,300.00 |
| 0492 | VOTING BALLET SCANNER | 1 | $4,300.00 | $4,300.00 |
| 0492 | VOTING BALLET SCANNER | 1 | $4,300.00 | $4,300.00 |
| 0492 | VOTING BALLET SCANNER | 1 | $4,300.00 | $4,300.00 |
| 0492 | VOTING BALLET SCANNER | 1 | $4,300.00 | $4,300.00 |
| 0492 | VOTING BALLET SCANNER, OPTICAL, HIGH-SPEED | 1 | $95,000.00 | $95,000.00 |
| 0492 | VOTING BALLET SCANNER, OPTICAL, HIGH-SPEED | 1 | $95,000.00 | $95,000.00 |
| 0212 | VOTING MACHINE | 1 | $3,200.00 | $3,200.00 |
| 0492 | VOTING MACHINE | 1 | $3,200.00 | $3,200.00 |
| 0492 | VOTING MACHINE | 1 | $3,200.00 | $3,200.00 |
| 0492 | VOTING MACHINE | 1 | $3,200.00 | $3,200.00 |
| 0492 | VOTING MACHINE | 1 | $3,200.00 | $3,200.00 |
| 0492 | VOTING MACHINE | 1 | $3,200.00 | $3,200.00 |
| 0492 | VOTING MACHINE | 1 | $3,200.00 | $3,200.00 |
| 0492 | VOTING MACHINE | 1 | $3,200.00 | $3,200.00 |
| 0492 | VOTING MACHINE | 1 | $3,200.00 | $3,200.00 |

**Williamson County Asset Inventory Report** **2025**

| Department No. | Description | Qty. | Unit Cost | Total Cost |
|---|---|---|---|---|
| 0492 | VOTING MACHINE | 1 | $3,200.00 | $3,200.00 |

| Department No. | Description | Qty. | Unit Cost | Total Cost |
|---|---|---|---|---|
| 0492 | VOTING MACHINE | 1 | $3,200.00 | $3,200.00 |

**Williamson County Asset Inventory Report** **2025**

| Department No. | Description | Qty. | Unit Cost | Total Cost |
|---|---|---|---|---|
| 0492 | VOTING MACHINE | 1 | $3,200.00 | $3,200.00 |

| Department No. | Description | Qty. | Unit Cost | Total Cost |
|---|---|---|---|---|
| 0492 | VOTING MACHINE | 1 | $3,200.00 | $3,200.00 |

**Williamson County Asset Inventory Report** **2025**

| Department No. | Description | Qty. | Unit Cost | Total Cost |
|---|---|---|---|---|
| 0492 | VOTING MACHINE | 1 | $3,200.00 | $3,200.00 |

**Williamson County Asset Inventory Report** **2025**

| Department No. | Description | Qty. | Unit Cost | Total Cost |
|---|---|---|---|---|
| 0492 | VOTING MACHINE | 1 | $3,200.00 | $3,200.00 |

| Department No. | Description | Qty. | Unit Cost | Total Cost |
|---|---|---|---|---|
| 0492 | VOTING MACHINE | 1 | $3,200.00 | $3,200.00 |
| 0492 | VOTING MACHINE | 1 | $3,200.00 | $3,200.00 |
| 0492 | VOTING MACHINE | 1 | $3,200.00 | $3,200.00 |
| 0492 | VOTING MACHINE | 1 | $3,200.00 | $3,200.00 |
| 0492 | VOTING MACHINE | 1 | $3,200.00 | $3,200.00 |
| 0492 | VOTING MACHINE | 1 | $3,200.00 | $3,200.00 |
| 0492 | VOTING MACHINE | 1 | $3,200.00 | $3,200.00 |
| 0492 | VOTING MACHINE | 1 | $3,200.00 | $3,200.00 |
| 0492 | VOTING, CURBSIDE CART | 1 | $850.00 | $850

| Department No. | Description | Qty. | Unit Cost | Total Cost |
|---|---|---|---|---|
| 0492 | VOTING, CURBSIDE CART | 1 | $850.00 | $850.00 |
| 0492 | VOTING, CURBSIDE CART | 1 | $850.00 | $850.00 |
| 0492 | VOTING, CURBSIDE CART | 1 | $850.00 | $850.00 |
| 0492 | VOTING, CURBSIDE CART | 1 | $850.00 | $850.00 |
| 0492 | VOTING, CURBSIDE CART | 1 | $850.00 | $850.00 |
| 0492 | VOTING, CURBSIDE CART | 1 | $850.00 | $850.00 |
| 0492 | VOTING, CURBSIDE CART | 1 | $850.00 | $850.00 |
| 0492 | VOTING, CURBSIDE CART | 1 | $850.00 | $850.00 |
| 0492 | VOTING, CURBSIDE CART | 1 | $850.00 | $850.00 |
| 0492 | VOTING, CURBSIDE CART | 1 | $850.00 | $850.00 |
| 0492 | VOTING, CURBSIDE CART | 1 | $850.00 | $850.00 |
| 0492 | VOTING, CURBSIDE CART | 1 | $850.00 | $850.00 |
| 0492 | VOTING, CURBSIDE CART | 1 | $850.00 | $850.00 |
| 0492 | VOTING, CURBSIDE CART | 1 | $850.00 | $850.00 |
| 0492 | VOTING, CURBSIDE CART | 1 | $850.00 | $850.00 |
| 0492 | VOTING, CURBSIDE CART | 1 | $850.00 | $850.00 |
| 0492 | VOTING, CURBSIDE CART | 1 | $850.00 | $850.00 |
| 0492 | VOTING, CURBSIDE CART | 1 | $850.00 | $850.00 |
| 0492 | VOTING, CURBSIDE CART | 1 | $850.00 | $850.00 |
| 0492 | VOTING, CURBSIDE CART | 1 | $850.00 | $850.00 |
| 0492 | VOTING, CURBSIDE CART | 1 | $850.00 | $850.00 |
| 0492 | VOTING, CURBSIDE CART | 1 | $850.00 | $850.00 |
| 0492 | VOTING, CURBSIDE CART | 1 | $850.00 | $850.00 |
| 0492 | VOTING, CURBSIDE CART | 1 | $850.00 | $850.00 |
| 0492 | VOTING, CURBSIDE CART | 1 | $850.00 | $850.00 |
| 0492 | VOTING, PRINTER, BALLOT MARKER | 1 | $725.00 | $725.00 |
| 0492 | VOTING, PRINTER, BALLOT MARKER | 1 | $725.00 | $725.00 |
| 0492 | VOTING, PRINTER, BALLOT MARKER | 1 | $725.00 | $725.00 |
| 0492 | VOTING, PRINTER, BALLOT MARKER | 1 | $725.00 | $725.00 |
| 0492 | VOTING, PRINTER, BALLOT MARKER | 1 | $725.00 | $725.00 |
| 0492 | VOTING, PRINTER, BALLOT MARKER | 1 | $725.00 | $725.00 |
| 0492 | VOTING, PRINTER, BALLOT MARKER | 1 | $725.00 | $725.00 |
| 0492 | VOTING, PRINTER, BALLOT MARKER | 1 | $725.00 | $725.00 |
| 0492 | VOTING, PRINTER, BALLOT MARKER | 1 | $725.00 | $725.00 |
| 0492 | VOTING, PRINTER, BALLOT MARKER | 1 | $725.00 | $725.00 |
| 0492 | VOTING, PRINTER, BALLOT MARKER | 1 | $725.00 | $725.00 |
| 0492 | VOTING, PRINTER, BALLOT MARKER | 1 | $725.00 | $725.00 |
| 0492 | VOTING, PRINTER, BALLOT MARKER | 1 | $725.00 | $725.00 |
| 0492 | VOTING, PRINTER, BALLOT MARKER | 1 | $725.00 | $725.00 |
| 0492 | VOTING, PRINTER, BALLOT MARKER | 1 | $725.00 | $725.00 |
| 0492 | VOTING, PRINTER, BALLOT MARKER | 1 | $725.00 | $725.00 |
| 0492 | VOTING, PRINTER, BALLOT MARKER | 1 | $725.00 | $725.00 |
| 0492 | VOTING, PRINTER, BALLOT MARKER | 1 | $725.00 | $725.00 |
| 0492 | VOTING, PRINTER, BALLOT MARKER | 1 | $725.00 | $725.00 |
| 0492 | VOTING, PRINTER, BALLOT MARKER | 1 | $725.00 | $725.00 |
| 0492 | VOTING, PRINTER, BALLOT MARKER | 1 | $725.00 | $725.00 |
| 0492 | VOTING, PRINTER, BALLOT MARKER | 1 | $725.00 | $725.00 |
| 0492 | VOTING, PRINTER, BALLOT MARKER | 1 | $725.00 | $725.00 |
| 0492 | VOTING, PRINTER, BALLOT MARKER | 1 | $725.00 | $725.00 |
| 0492 | VOTING, PRINTER, BALLOT MARKER | 1 | $725.00 | $725.00 |
| 0492 | VOTING, PRINTER, BALLOT MARKER | 1 | $725.00 | $725.00 |
| 0492 | VOTING, PRINTER, BALLOT MARKER | 1 | $725.00 | $725.00 |
| 0492 | VOTING, PRINTER, BALLOT MARKER | 1 | $725.00 | $725.00 |
| 0492 | VOTING, PRINTER, BALLOT MARKER | 1 | $725.00 | $725.00 |
| 0492 | VOTING, PRINTER, BALLOT MARKER | 1 | $725.00 | $725.00 |
| 0492 | VOTING, PRINTER, BALLOT MARKER | 1 | $725.00 | $725.00 |
| 0492 | VOTING, PRINTER, BALLOT MARKER | 1 | $725.00 | $725.00 |
| 0492 | VOTING, PRINTER, BALLOT MARKER | 1 | $725.00 | $725.00 |
| 0492 | VOTING, PRINTER, BALLOT MARKER | 1 | $725.00 | $725.00 |
| 0492 | VOTING, PRINTER, BALLOT MARKER | 1 | $725.00 | $725.00 |
| 0492 | VOTING, PRINTER, BALLOT MARKER | 1 | $725.00 | $725.00 |
| 0492 | VOTING, PRINTER, BALLOT MARKER | 1 | $725.00 | $725.00 |
| 0492 | VOTING, PRINTER, BALLOT MARKER | 1 | $725.00 | $725.00 |
| 0492 | VOTING, PRINTER, BALLOT MARKER | 1 | $725.00 | $725.00 |
| 0492 | VOTING, PRINTER, BALLOT MARKER | 1 | $725.00 | $725.00 |
| 0492 | VOTING, PRINTER, BALLOT MARKER | 1 | $725.00 | $725.00 |
| 0492 | VOTING, PRINTER, BALLOT MARKER | 1 | $725.00 | $725.00 |
| 0492 | VOTING, PRINTER, BALLOT MARKER | 1 | $725.00 | $725.00 |
| 0492 | VOTING, PRINTER, BALLOT MARKER | 1 | $725.00 | $725.00 |
| 0492 | VOTING, PRINTER, BALLOT MARKER | 1 | $725.00 | $725.00 |
| 0492 | VOTING, PRINTER, BALLOT MARKER | 1 | $725.00 | $725.00 |
| 0492 | VOTING, PRINTER, BALLOT MARKER | 1 | $725.00 | $725.00 |
| 0492 | VOTING, PRINTER, BALLOT MARKER | 1 | $725.00 | $725.00 |
| 0492 | VOTING, PRINTER, BALLOT MARKER | 1 | $725.00 | $725.00 |

| Department No. | Description | Qty. | Unit Cost | Total Cost |
|---|---|---|---|---|
| 0492 | VOTING, PRINTER, BALLOT MARKER | 1 | $725.00 | $725.00 |

| Department No. | Description | Qty. | Unit Cost | Total Cost |
|---|---|---|---|---|
| 0492 | VOTING, PRINTER, BALLOT MARKER | 1 | $725.00 | $725.00 |

| Department No. | Description | Qty. | Unit Cost | Total Cost |
|---|---|---|---|---|
| 0492 | VOTING, PRINTER, BALLOT MARKER | 1 | $725.00 | $725.00 |

| Department No. | Description | Qty. | Unit Cost | Total Cost |
|---|---|---|---|---|
| 0492 | VOTING, PRINTER, BALLOT MARKER | 1 | $725.00 | $725.00 |

| Department No. | Description | Qty. | Unit Cost | Total Cost |
|---|---|---|---|---|
| 0492 | VOTING, PRINTER, BALLOT MARKER | 1 | $725.00 | $725.00 |

**Williamson County Asset Inventory Report** **2025**

| Department No. | Description | Qty. | Unit Cost | Total Cost |
|---|---|---|---|---|
| 0492 | VOTING, PRINTER, BALLOT MARKER | 1 | $725.00 | $725.00 |
| 0492 | VOTING, PRINTER, BALLOT MARKER | 1 | $725.00 | $725.00 |
| 0492 | VOTING, PRINTER, BALLOT MARKER | 1 | $725.00 | $725.00 |
| 0492 | VOTING, PRINTER, BALLOT MARKER | 1 | $725.00 | $725.00 |
| 0492 | VOTING, PRINTER, BALLOT MARKER | 1 | $725.00 | $725.00 |
| 0492 | VOTING, PRINTER, BALLOT MARKER | 1 | $725.00 | $725.00 |
| 0492 | VOTING, PRINTER, BALLOT MARKER | 1 | $725.00 | $725.00 |
| 0492 | VOTING, PRINTER, BALLOT MARKER | 1 | $725.00 | $725.00 |
| 0492 | VOTING, PRINTER, BALLOT MARKER | 1 | $725.00 | $725.00 |
| 0492 | VOTING, PRINTER, BALLOT MARKER | 1 | $725.00 | $725.00 |
| 0492 | VOTING, PRINTER, BALLOT MARKER | 1 | $725.00 | $725.00 |
| 0492 | VOTING, PRINTER, BALLOT MARKER | 1 | $725.00 | $725.00 |
| 0492 | VOTING, PRINTER, BALLOT MARKER | 1 | $725.00 | $725.00 |
| 0492 | VOTING, PRINTER, BALLOT MARKER | 1 | $725.00 | $725.00 |
| 0492 | VOTING, PRINTER, BALLOT MARKER | 1 | $725.00 | $725.00 |
| 0545 | WALKER, POSTURE CONTROL, 2-WHEEL | 1 | $175.00 | $175.00 |
| 0570 | WALKER, POSTURE CONTROL, 2-WHEEL | 5 | $175.00 | $875.00 |
| 3106 | WALL PANEL, STALL | 168 | $330.00 | $55,440.00 |
| 0540 | WARMER, BLOOD/ IV FLUIDS | 1 | $5,500.00 | $5,500.00 |
| 0540 | WARMER, BLOOD/ IV FLUIDS | 1 | $5,500.00 | $5,500.00 |
| 0540 | WARMER, BLOOD/ IV FLUIDS | 1 | $5,500.00 | $5,500.00 |
| 0540 | WARMER, BLOOD/ IV FLUIDS | 1 | $5,500.00 | $5,500.00 |
| 0570 | WARMER, FOOD, TABLETOP, 2 LIGHTS | 1 | $210.00 | $210.00 |
| 0545 | WARMING UNIT, PATIENT | 1 | $852.50 | $852.50 |
| 3106 | WASHER, HIGH PRESSURE, 3000 PSI | 1 | $3,200.00 | $3,200.00 |
| 0560 | WASHER, HIGH PRESSURE, ELECTRIC | 1 | $785.00 | $785.00 |
| 0560 | WASHER, HIGH PRESSURE, ELECTRIC | 1 | $1,790.00 | $1,790.00 |
| 0570 | WASHER, HIGH PRESSURE, ELECTRIC, 1000 PSI | 3 | $495.00 | $1,485.00 |
| 0570 | WASHER, HIGH PRESSURE, ELECTRIC, 1000 PSI | 1 | $495.00 | $495.00 |
| 0560 | WASHER, HIGH PRESSURE, ELECTRIC, 1500 PSI | 1 | $1,550.00 | $1,550.00 |
| 3103 | WASHER, HIGH PRESSURE, GAS ENG, 1000 PSI | 1 | $2,825.00 | $2,825.00 |
| 3107 | WASHER, HIGH PRESSURE, GAS ENG, 1000 PSI | 1 | $1,847.54 | $1,847.54 |
| 0210 | WASHER, HIGH PRESSURE, GAS ENG, 2000 PSI | 1 | $3,850.00 | $3,850.00 |
| 3101 | WASHER, HIGH PRESSURE, GAS ENG, 3000 PSI | 1 | $6,650.00 | $6,650.00 |
| 0210 | WASHER, HIGH PRESSURE, TRAILER MOUNTED | 1 | $4,165.00 | $4,165.00 |
| 0553 | WASHER, PARTS | 1 | $300.00 | $300.00 |
| 3103 | WASHER, PRESSURE, HOT WATER, SKID MOUNT, 3000+ PS | 1 | $9,643.45 | $9,643.45 |
| 3106 | WASHER, PRESSURE, HOT WATER, SKID MOUNT, 3000+ PS | 1 | $8,900.00 | $8,900.00 |
| 3103 | WASHER, PRESSURE, STEAM | 1 | $5,773.26 | $5,773.26 |
| 0210 | WASHER, PRESSURE, TRAILER MOUNTED | 1 | $15,472.38 | $15,472.38 |
| 0210 | WASHER, PRESSURE, TRAILER MOUNTED | 1 | $13,500.00 | $13,500.00 |
| 0545 | WASHER/ EXTRACTOR, COMMERCIAL | 1 | $7,292.67 | $7,292.67 |
| 0545 | WASHER/ EXTRACTOR, COMMERCIAL | 1 | $7,292.67 | $7,292.67 |
| 0545 | WASHER/ EXTRACTOR, COMMERCIAL | 1 | $7,292.67 | $7,292.67 |
| 0545 | WASHER/ EXTRACTOR, COMMERCIAL | 1 | $14,500.00 | $14,500.00 |
| 0545 | WASHER/ EXTRACTOR, COMMERCIAL | 1 | $14,500.00 | $14,500.00 |
| 0570 | WASHER/ EXTRACTOR, COMMERCIAL | 1 | $22,013.14 | $22,013.14 |
| 0570 | WASHER/ EXTRACTOR, COMMERCIAL | 1 | $22,013.14 | $22,013.14 |
| 0570 | WASHER/ EXTRACTOR, COMMERCIAL | 1 | $22,013.14 | $22,013.14 |
| 0570 | WASHER/ EXTRACTOR, COMMERCIAL | 1 | $22,013.14 | $22,013.14 |
| 0576 | WASHING MACHINE, COMMERCIAL, 30-45 LBS. | 1 | $3,925.00 | $3,925.00 |
| 0576 | WASHING MACHINE, COMMERCIAL, 50-65 LBS. | 1 | $9,600.45 | $9,600.45 |
| 0576 | WASHING MACHINE, COMMERCIAL, 50-65 LBS. | 1 | $6,500.00 | $6,500.00 |
| 0576 | WASHING MACHINE, COMMERCIAL, 50-65 LBS. | 1 | $6,116.00 | $6,116.00 |
| 0540 | WASHING MACHINE, HOUSEHOLD, HIGH-END | 1 | $900.00 | $900.00 |
| 3107 | WASHING MACHINE, HOUSEHOLD, HIGH-END | 1 | $651.47 | $651.47 |
| 0540 | WASHING MACHINE, HOUSEHOLD, LOW-END | 1 | $450.00 | $450.00 |
| 0540 | WASHING MACHINE, HOUSEHOLD, LOW-END | 1 | $450.00 | $450.00 |
| 0541 | WASHING MACHINE, HOUSEHOLD, LOW-END | 1 | $450.00 | $450.00 |
| 0560 | WASHING MACHINE, HOUSEHOLD, LOW-END | 1 | $450.00 | $450.00 |

| Department No. | Description | Qty. | Unit Cost | Total Cost |
|---|---|---|---|---|
| 0570 | WASHING MACHINE, HOUSEHOLD, LOW-END | 1 | $450.00 | $450.00 |
| 0570 | WASHING MACHINE, HOUSEHOLD, LOW-END | 1 | $450.00 | $450.00 |
| 0576 | WASHING MACHINE, HOUSEHOLD, LOW-END | 1 | $450.00 | $450.00 |
| 0540 | WATER COOLER, PORTABLE | 1 | $350.00 | $350.00 |
| 0560 | WATER DISPENSER/COOLER | 1 | $160.00 | $160.00 |
| 0560 | WEAPON SIGHT, HOLOGRAPHIC | 1 | $815.13 | $815.13 |
| 0560 | WEAPON SIGHT, HOLOGRAPHIC | 1 | $815.13 | $815.13 |
| 0560 | WEAPON SIGHT, HOLOGRAPHIC | 1 | $815.13 | $815.13 |
| 0560 | WEAPON SIGHT, HOLOGRAPHIC | 1 | $815.13 | $815.13 |
| 0560 | WEAPON SIGHT, HOLOGRAPHIC | 1 | $815.13 | $815.13 |
| 0560 | WEAPON SIGHT, HOLOGRAPHIC | 1 | $815.13 | $815.13 |
| 0560 | WEAPON SIGHT, HOLOGRAPHIC | 1 | $815.13 | $815.13 |
| 0560 | WEAPON SIGHT, HOLOGRAPHIC | 1 | $815.13 | $815.13 |
| 0560 | WEAPON SIGHT, HOLOGRAPHIC | 1 | $815.13 | $815.13 |
| 0560 | WEAPON SIGHT, HOLOGRAPHIC | 1 | $815.13 | $815.13 |
| 0560 | WEAPON SIGHT, HOLOGRAPHIC | 1 | $815.13 | $815.13 |
| 0560 | WEAPON SIGHT, HOLOGRAPHIC | 1 | $815.13 | $815.13 |
| 0560 | WEAPON SIGHT, HOLOGRAPHIC | 1 | $500.40 | $500.40 |
| 0560 | WEAPON SIGHT, HOLOGRAPHIC | 1 | $500.40 | $500.40 |
| 0581 | WEATHER STATION, DIGITAL | 2 | $1,100.00 | $2,200.00 |
| 0210 | WEEDEATER/ TRIMMER | 8 | $325.00 | $2,600.00 |
| 0510 | WEEDEATER/ TRIMMER | 1 | $325.00 | $325.00 |
| 0560 | WEEDEATER/ TRIMMER | 5 | $325.00 | $1,625.00 |
| 3101 | WEEDEATER/ TRIMMER | 3 | $325.00 | $975.00 |
| 3106 | WEEDEATER/ TRIMMER | 1 | $325.00 | $325.00 |
| 3103 | WEEDEATER/ TRIMMER, HEAVY-DUTY | 1 | $660.00 | $660.00 |
| 3103 | WEEDEATER/ TRIMMER, HEAVY-DUTY | 1 | $660.00 | $660.00 |
| 0576 | WEIGHT BENCH, ADJUSTABLE, FLAT TO INCLINE | 2 | $229.00 | $458.00 |
| 0560 | WEIGHT MACHINE, CHEST PRESS | 1 | $2,106.00 | $2,106.00 |
| 0560 | WEIGHT MACHINE, LEG EXTENSION FLEXION | 1 | $995.00 | $995.00 |
| 0541 | WEIGHT MACHINE, MULTI-STATION | 1 | $4,595.00 | $4,595.00 |
| 0541 | WEIGHT MACHINE, MULTI-STATION | 1 | $4,595.00 | $4,595.00 |
| 0560 | WEIGHT MACHINE, MULTI-STATION, HIGH-END | 1 | $7,500.00 | $7,500.00 |
| 0560 | WEIGHT MACHINE, MULTI-STATION, HIGH-END | 1 | $13,010.40 | $13,010.40 |
| 0560 | WEIGHT MACHINE, SQUAT, HACK SQUAT | 1 | $1,490.00 | $1,490.00 |
| 0560 | WEIGHT MACHINE, WATER ROWING | 1 | $1,175.00 | $1,175.00 |
| 0560 | WEIGHT MACHINE, WATER ROWING | 1 | $1,175.00 | $1,175.00 |
| 0560 | WEIGHT MACHINE, WATER ROWING | 1 | $1,175.00 | $1,175.00 |
| 0560 | WEIGHT MACHINE, WATER ROWING | 1 | $1,175.00 | $1,175.00 |
| 0560 | WEIGHT MACHINE, WATER ROWING | 1 | $1,175.00 | $1,175.00 |
| 0560 | WEIGHT MACHINE, WATER ROWING | 1 | $1,175.00 | $1,175.00 |
| 0560 | WEIGHT MACHINE, WATER ROWING | 1 | $1,175.00 | $1,175.00 |
| 0560 | WEIGHT MACHINE, WATER ROWING | 1 | $1,175.00 | $1,175.00 |
| 0560 | WEIGHT MACHINE, WATER ROWING | 1 | $1,175.00 | $1,175.00 |
| 0560 | WEIGHT MACHINE, WATER ROWING | 1 | $1,175.00 | $1,175.00 |
| 0560 | WEIGHT MACHINE, WATER ROWING | 1 | $1,175.00 | $1,175.00 |
| 0560 | WEIGHT MACHINE, WATER ROWING | 1 | $1,175.00 | $1,175.00 |
| 0560 | WEIGHT MACHINE, WATER ROWING | 1 | $1,175.00 | $1,175.00 |
| 0560 | WEIGHT MACHINE, WATER ROWING | 1 | $1,175.00 | $1,175.00 |
| 0560 | WEIGHT MACHINE, WATER ROWING | 1 | $1,175.00 | $1,175.00 |
| 0560 | WEIGHT MACHINE, WATER ROWING | 1 | $1,175.00 | $1,175.00 |
| 0560 | WEIGHT MACHINE. T-BAR ROW, SEATED | 1 | $415.00 | $415.00 |
| 0560 | WEIGHT SET, DUMBBELL | 1 | $660.00 | $660.00 |
| 0560 | WEIGHT SET, DUMBBELL | 1 | $660.00 | $660.00 |
| 0560 | WEIGHT SET, DUMBBELL | 1 | $660.00 | $660.00 |
| 0560 | WEIGHT SET, PLATES | 1 | $450.00 | $450.00 |
| 3106 | WELDER, ENGINE DRIVEN, GAS | 1 | $6,317.91 | $6,317.91 |
| 0210 | WELDER, GAS, TRAILER MOUNTED, PORTABLE | 1 | $4,733.00 | $4,733.00 |
| 0509 | WELDER, MIG | 1 | $1,330.00 | $1,330.00 |
| 0509 | WELDER, MIG | 1 | $1,330.00 | $1,330.00 |

**Williamson County Asset Inventory Report** **2025**

| Department No. | Description | Qty. | Unit Cost | Total Cost |
|---|---|---|---|---|
| 3107 | WELDER, MIG | 1 | $857.59 | $857.59 |
| 0509 | WELDER, MIG, W/ WIRE FEEDER | 1 | $2,580.00 | $2,580.00 |
| 3106 | WELDER, MIG, W/ WIRE FEEDER | 1 | $2,580.00 | $2,580.00 |
| 3106 | WELDER, MIG, W/ WIRE FEEDER, 130 AMP | 1 | $669.00 | $669.00 |
| 3101 | WELDER, MIG, W/ WIRE FEEDER, 180 AMP | 1 | $2,320.00 | $2,320.00 |
| 3103 | WELDER, MIG, W/ WIRE FEEDER, 180 AMP | 1 | $930.00 | $930.00 |
| 0882 | WELDER, MIG, W/ WIRE FEEDER, 200/250 AMP | 1 | $2,025.08 | $2,025.08 |
| 0210 | WELDER, MULTI-PROCESS, 225+ AMP, AC/DC | 1 | $4,995.00 | $4,995.00 |
| 0882 | WELDER, OXYGEN/ ACETYLENE OUTFIT | 1 | $290.00 | $290.00 |
| 0882 | WELDER, PLASMA CUTTING | 1 | $3,165.00 | $3,165.00 |
| 0509 | WELDER, STICK, IDEALARC, 225 AMP, AC | 1 | $490.00 | $490.00 |
| 0560 | WELDER, STICK, IDEALARC, 225 AMP, AC | 1 | $490.00 | $490.00 |
| 0882 | WELDER, STICK, IDEALARC, 225 AMP, AC | 1 | $490.00 | $490.00 |
| 0882 | WELDER, TIG/ MIG | 1 | $1,880.00 | $1,880.00 |
| 3103 | WELDER, TIG/ MIG | 1 | $629.00 | $629.00 |
| 0210 | WELDER/ GENERATOR, PORTABLE, GAS, TRAILER MOUNT | 1 | $2,500.00 | $2,500.00 |
| 0503 | WELDER/ GENERATOR, PORTABLE, GAS, TRAILER MOUNT | 1 | $7,900.00 | $7,900.00 |
| 0882 | WELDING HOOD/ FACE SHIELD | 2 | $80.00 | $160.00 |
| 0882 | WHEEL ALIGNMENT SYSTEM | 1 | $17,290.00 | $17,290.00 |
| 0882 | WHEEL BALANCER, COMPUTER | 1 | $7,920.00 | $7,920.00 |
| 0882 | WHEEL BALANCER, COMPUTERIZED, HIGH-END | 1 | $18,612.15 | $18,612.15 |
| 0882 | WHEEL BALANCER, TRUCK/ BUS, HEAVY-DUTY | 1 | $3,145.00 | $3,145.00 |
| 0560 | WHEELBARROW | 1 | $60.00 | $60.00 |
| 0576 | WHEELBARROW | 2 | $60.00 | $120.00 |
| 0576 | WHEELBARROW | 1 | $60.00 | $60.00 |
| 3101 | WHEELBARROW | 4 | $60.00 | $240.00 |
| 3106 | WHEELBARROW | 1 | $60.00 | $60.00 |
| 0545 | WHEELCHAIR | 1 | $385.00 | $385.00 |
| 0570 | WHEELCHAIR | 5 | $385.00 | $1,925.00 |
| 0570 | WHEELCHAIR | 1 | $385.00 | $385.00 |
| 0494 | WIRELESS ACCESS POINT | 1 | $650.00 | $650.00 |
| 0494 | WIRELESS ACCESS POINT | 1 | $650.00 | $650.00 |
| 0497 | WIRELESS ACCESS POINT | 1 | $400.00 | $400.00 |
| 0499 | WIRELESS ACCESS POINT | 1 | $400.00 | $400.00 |
| 0499 | WIRELESS ACCESS POINT | 1 | $400.00 | $400.00 |
| 0503 | WIRELESS ACCESS POINT | 1 | $724.63 | $724.63 |
| 0503 | WIRELESS ACCESS POINT | 1 | $724.63 | $724.63 |
| 0503 | WIRELESS ACCESS POINT | 1 | $724.63 | $724.63 |
| 0503 | WIRELESS ACCESS POINT | 1 | $724.63 | $724.63 |
| 0503 | WIRELESS ACCESS POINT | 1 | $724.63 | $724.63 |
| 0503 | WIRELESS ACCESS POINT | 1 | $724.63 | $724.63 |
| 0503 | WIRELESS ACCESS POINT | 1 | $724.63 | $724.63 |
| 0503 | WIRELESS ACCESS POINT | 1 | $724.63 | $724.63 |
| 0503 | WIRELESS ACCESS POINT | 1 | $724.63 | $724.63 |
| 0503 | WIRELESS ACCESS POINT | 1 | $724.63 | $724.63 |
| 0503 | WIRELESS ACCESS POINT | 1 | $724.63 | $724.63 |
| 0503 | WIRELESS ACCESS POINT | 1 | $724.63 | $724.63 |
| 0503 | WIRELESS ACCESS POINT | 1 | $724.63 | $724.63 |
| 0503 | WIRELESS ACCESS POINT | 1 | $724.63 | $724.63 |
| 0503 | WIRELESS ACCESS POINT | 1 | $724.63 | $724.63 |

**Williamson County Asset Inventory Report** **2025**

| Department No. | Description | Qty. | Unit Cost | Total Cost |
|---|---|---|---|---|
| 0503 | WIRELESS ACCESS POINT | 1 | $650.00 | $650.00 |
| 0540 | WIRELESS ACCESS POINT | 1 | $650.00 | $650.00 |
| 0540 | WIRELESS ACCESS POINT | 1 | $650.00 | $650.00 |
| 0540 | WIRELESS ACCESS POINT | 1 | $650.00 | $650.00 |
| 0540 | WIRELESS ACCESS POINT | 1 | $650.00 | $650.00 |
| 0540 | WIRELESS ACCESS POINT | 1 | $2,154.66 | $2,154.66 |
| 0540 | WIRELESS ACCESS POINT | 1 | $2,154.66 | $2,154.66 |
| 0540 | WIRELESS ACCESS POINT | 1 | $2,154.66 | $2,154.66 |
| 0553 | WIRELESS ACCESS POINT | 1 | $650.00 | $650.00 |
| 0560 | WIRELESS ACCESS POINT | 1 | $400.00 | $400.00 |
| 0560 | WIRELESS ACCESS POINT | 1 | $400.00 | $400.00 |
| 0560 | WIRELESS ACCESS POINT | 1 | $650.00 | $650.00 |
| 0560 | WIRELESS ACCESS POINT | 1 | $650.00 | $650.00 |
| 0560 | WIRELESS ACCESS POINT | 1 | $650.00 | $650.00 |
| 0560 | WIRELESS ACCESS POINT | 1 | $650.00 | $650.00 |
| 0560 | WIRELESS ACCESS POINT | 1 | $650.00 | $650.00 |
| 0570 | WIRELESS ACCESS POINT | 8 | $400.00 | $3,200.00 |
| 0541 | WIRELESS ACCESS PORT | 1 | $1,500.00 | $1,500.00 |
| 0560 | WIRELESS ACCESS PORT | 1 | $1,500.00 | $1,500.00 |
| 3106 | WIRELESS ACCESS PORT | 1 | $1,500.00 | $1,500.00 |
| 3106 | WIRELESS ACCESS PORT | 1 | $1,500.00 | $1,500.00 |
| 3106 | WIRELESS ACCESS PORT | 1 | $1,500.00 | $1,500.00 |
| 3106 | WIRELESS, TRANSMITTER RECEIVER | 1 | $400.00 | $400.00 |
| 0882 | WRENCH, IMPACT, 1", HEAVY-DUTY | 1 | $2,020.00 | $2,020.00 |
| 0882 | WRENCH, IMPACT, 1", HEAVY-DUTY | 1 | $2,020.00 | $2,020.00 |
| 0882 | WRENCH, IMPACT, 1", HEAVY-DUTY | 1 | $2,020.00 | $2,020.00 |
| 0509 | WRENCH, RATCHET, AIR | 1 | $200.00 | $200.00 |
| 0570 | X-RAY DEVICE, HANDHELD, DENTAL | 1 | $6,195.00 | $6,195.00 |
| 0570 | X-RAY DEVICE, HANDHELD, DENTAL | 1 | $6,195.00 | $6,195.00 |
| 0576 | X-RAY SECURITY SYSTEM, SECURITY | 1 | $32,000.00 | $32,000.00 |
| 0545 | X-RAY, VETERINARY, PORTABLE | 1 | $35,980.00 | $35,980.00 |
| 0210 | ZIPPER, ASPHALT (RECLAIMER) | 1 | $248,625.00 | $248,625.00 |
| | | | | $115,331,260.97 |

**Williamson County Asset Inventory By Department** **2025**

| Department No | Name | Total Items | Total Cost |
|---|---|---|---|
| 0111 | GENERAL COUNSEL | 18 | $15,619.53 |
| 0210 | UNIFIED ROAD SYSTEMS | 1053 | $13,897,149.00 |
| 0211 | COMMISSIONER COURT 1 | 59 | $14,674.72 |
| 0212 | COMMISSIONER COURT 2 | 29 | $15,521.28 |
| 0213 | COMMISSIONER COURT 3 | 325 | $64,579.40 |
| 0214 | COMMISSIONER COURT 4 | 52 | $15,500.59 |
| 0215 | INFRASTRUCTURE DEPT | 414 | $92,171.04 |
| 0341 | MOBILE OUTREACH TEAM | 86 | $40,035.12 |
| 0400 | COUNTY JUDGE | 258 | $96,193.65 |
| 0402 | HUMAN RESOURCES | 369 | $123,860.57 |
| 0403 | COUNTY CLERK | 423 | $222,834.08 |
| 0404 | COUNTY CLERK JUDICIAL | 342 | $168,716.59 |
| 0405 | VETERAN SERVICES | 134 | $53,332.30 |
| 0425 | COUNTY COURT AT LAW | 86 | $44,333.60 |
| 0426 | COUNTY COURT AT LAW 1 | 72 | $40,192.05 |
| 0427 | COUNTY COURT AT LAW 2 | 80 | $56,311.11 |
| 0428 | COUNTY COURT AT LAW 3 | 90 | $39,979.36 |
| 0429 | COUNTY COURT AT LAW 4 | 91 | $42,463.97 |
| 0435 | DISTRICT COURTS | 228 | $54,226.48 |
| 0436 | 26TH DISTRICT COURT | 96 | $43,249.51 |
| 0437 | 277TH DISTRICT COURT | 128 | $53,795.20 |
| 0438 | 368TH DISTRICT COURT | 103 | $53,630.25 |
| 0439 | 395TH DISTRICT COURT | 76 | $40,427.99 |
| 0440 | DISTRICT ATTORNEY | 630 | $387,245.35 |
| 0441 | 425TH DISTRICT COURT | 136 | $66,851.22 |
| 0450 | DISTRICT CLERK | 518 | $264,209.93 |
| 0451 | JP PCT 1 | 339 | $129,341.07 |
| 0452 | JP PCT 2 | 330 | $157,585.20 |
| 0453 | JP PCT 3 | 318 | $161,646.05 |
| 0454 | JP PCT 4 | 341 | $133,255.58 |
| 0475 | COUNTY ATTORNEY | 944 | $613,285.15 |
| 0492 | ELECTIONS | 2096 | $4,079,117.14 |
| 0494 | PURCHASING | 292 | $85,981.22 |
| 0495 | COUNTY AUDITOR | 1319 | $47,245,593.88 |
| 0497 | COUNTY TREASURER | 175 | $67,576.34 |
| 0499 | TAX ASSESSOR/COLLECTOR | 1036 | $443,592.62 |
| 0503 | INFORMATION SYSTEMS | 1897 | $4,939,986.43 |
| 0507 | RCS | 38 | $20,119,158.97 |
| 0509 | BUILDING MAINTENANCE | 720 | $785,231.65 |
| 0510 | PARKS | 151 | $57,228.56 |
| 0540 | EMS | 1721 | $3,006,432.53 |
| 0541 | EMERGENCY MANAGEMENT | 568 | $350,809.95 |
| 0542 | HAZ-MAT | 200 | $804,092.39 |
| 0545 | REGIONAL ANIMAL SHELTER | 439 | $374,009.02 |
| 0551 | CONSTABLE PCT 1 | 460 | $338,699.00 |
| 0552 | CONSTABLE PCT 2 | 220 | $255,807.95 |
| 0553 | CONSTABLE PCT 3 | 287 | $246,137.08 |
| 0554 | CONSTABLE PCT 4 | 284 | $268,037.33 |
| 0560 | SHERIFF | 3529 | $3,653,968.24 |
| 0570 | CORRECTIONS (JAIL) | 1592 | $1,504,974.08 |
| 0572 | ADULT PROBATION | 180 | $68,324.83 |
| 0576 | JUVENILE SERVICES | 3925 | $1,159,971.93 |
| 0581 | 911 COMMUNICATIONS | 1129 | $1,793,974.57 |
| 0583 | EMERGENCY SERVICES DEPT | 111 | $46,636.83 |
| 0587 | WIRELESS COMMUNICATION | 166 | $178,041.19 |
| 0591 | PRE-TRIAL | 174 | $82,074.77 |
| 0630 | CEDAR PARK ANNEX - HEALTH | 317 | $194,271.42 |
| 0661 | ON-SITE SEWAGE FACILITIES | 58 | $28,954.62 |
| 0665 | EXTENSION SERVICE | 80 | $32,623.55 |
| 0882 | FLEET SERVICES | 298 | $1,228,555.38 |
| 1000 | COUNTY VEHICLES | 406 | $2,263,103.47 |
| 3101 | BERRY SPRINGS PARK & PRESERVE | 137 | $273,035.12 |
| 3102 | CHAMPION PARK | 1 | $4,500.00 |
| 3103 | SW WILCO CO REGIONAL PARK | 154 | $849,646.57 |
| 3106 | EXPO CENTER | 1557 | $894,514.49 |
| 3107 | RIVER RANCH PARK | 88 | $560,281.91 |
| | Total Cost: | | $115,487,161.97 |

**Commissioners Court - Regular Session** **34.**

**Meeting Date:** 06/17/2025

Agreement between Williamson County and the YMCA of Central Texas

**Submitted For:** Russell Fishbeck **Submitted By:** Russell Fishbeck, Parks

**Department:** Parks

**Agenda Category:** Regular Agenda Items

## Information

### Agenda Item

Discuss, consider, and take appropriate action on an Agreement between Williamson County and the YMCA of Central Texas for Funding of the Twin Lakes Park RCI Adventure Course and Parking Project to facilitate the development of the project at the Twin Lakes Park.

### Background

The County and the YMCA desire to provide joint funding for the RCI Project partly with money obtained by the County through the issuance for park bonds authorized pursuant to the 2023 Parks Bonds election and partly from funds provided by the YMCA. This agreement sets out the parties' funding and construction management obligations in relation to the project.

## Fiscal Impact

| From/To | Acct No. | Description | Amount |
|---|---|---|---|

## Attachments

Funding Agreement - Wilco-YMCA

## Form Review

| Inbox | Reviewed By | Date |
|---|---|---|
| County Judge Exec Asst. | Delia Colon | 06/09/2025 09:27 AM |
| Form Started By: Russell Fishbeck | | Started On: 06/09/2025 09:16 AM |
| Final Approval Date: 06/09/2025 | | |

# AGREEMENT BETWEEN WILLIAMSON COUNTY AND THE YMCA OF CENTRAL TEXAS FOR FUNDING OF TWIN LAKES PARK RCI ADVENTURE COURSE AND PARKING PROJECT

**STATE OF TEXAS**

**COUNTY OF WILLIAMSON** **KNOW ALL BY THESE PRESENTS:**

**THIS AGREEMENT BETWEEN WILLIAMSON COUNTY AND THE YMCA OF CENTRAL TEXAS FOR FUNDING OF TWIN LAKES PARK RCI ADVENTURE COURSE AND PARKING PROJECT** (hereinafter referred to as the "Agreement") is made and entered into by and between WILLIAMSON COUNTY, TEXAS, a political subdivision of the State of Texas (hereinafter referred to as the "County") and the YMCA OF CENTRAL TEXAS, being a 501(c)(3) organization of the State of Texas (hereinafter referred to as the "YMCA"); and sometimes both being collectively referred to as the "Parties."

**WHEREAS,** the YMCA desires to continue operating Twin Lakes Park (the "Park") under the initial lease agreement with Williamson County dated October 1, 1997,

**WHEREAS,** the YMCA is presently pursuing a development known as The Pavilion at Twin Lakes Project, located at 204 East Little Elm Trail Cedar Park, TX 78613, which the YMCA is independently funding and managing;

**WHEREAS,** in order to facilitate the development of an additional project known as the RCI Adventure Course and Parking Project ("RCI Project") within the Park's boundaries, the County and the YMCA desire to provide joint funding for the RCI Project partly with money obtained by County through the issuance for park bonds authorized pursuant to the 2023 Parks Bonds election and partly from funds provided by the YMCA; and

**WHEREAS,** for adequate mutual consideration which the Parties hereby acknowledge as sufficient, the parties desire to set forth in writing the agreed terms and conditions for the use of funds related to the Park projects defined and set out herein;

**NOW, THEREFORE,** the County and the YMCA hereby agree as follows:

A. **Description of RCI Project.** The RCI Project will consist of all necessary groundwork, landscaping, phase 1 & 2 course components, construction of a *RCI Adventure Products'* course consisting of a *Sky Trail®*, *Sky Rail®*, and *Sky Tykes®* and all design and construction work for additional parking to be utilized in relation to the Park's RCI Adventure Course, as generally located within the Park and depicted in **Exhibit "A"**, which is attached hereto and incorporated herein.

**B. Project Management.** The YMCA shall provide overall project management and contract administration to supervise and control the day-to-day activities of any construction and monitor the activities of the contractor to ensure the timely and efficient completion of the RCI Project in accordance with the plans and specifications and construction schedule subject to unforeseen delays. As a part of the duties and obligations of project management for the RCI Project, the parties agree the YMCA shall:

1. Procure, contract and administer all aspects of design and construction of the RCI Project, including, but not limited to the procuring of all architectural and engineering services in accordance with all applicable state laws, preparation of construction plans, competitive bidding, construction and inspection of the RCI Project*;
2. Utilize a statutorily allowable delivery method for construction of the RCI Project*;
3. Provide the County with a fully executed copy of the construction contract between the YMCA and the construction contractor;
4. Require the construction contractor to comply with the Minimum Insurance Requirements set forth in **Exhibit "B"**, which is attached hereto and incorporated herein;
5. Require and obtain from the construction contractor a Performance Bond in the amount of the County's Funding (as defined below) for the construction of the Project; and a Payment Bond in the amount of the County's Funding (as defined below) for the construction of the Project, as security for the true and faithful payment in full of all subcontractors and persons performing labor, services, materials, machinery, and fixtures in connection with the construction work. The surety for the Payment and Performance Bonds shall meet the requirements of Texas law and include the County as an Owner/Obligee;
6. Upon substantial completion of the construction work, require and obtain from the construction contractor a Warranty Bond in the amount of 20% of the County's Funding (as defined below) for the construction of the Project, as security for the true and faithful performance of all warranties set forth in the construction contract. The surety for the Warranty Bond shall meet the requirements of Texas law and include the County as an Owner/Obligee;
7. In the development and construction of the RCI Project, comply with all federal, state and local laws and regulations;
8. Post a sign at the construction site during construction of the RCI Project identifying the County as one of the funding sources of the RCI Project (the Parties shall confer on language to be used for the sign prior to commencement of construction);
9. Provide a copy of the final design plans and specifications to County for its approval prior to the commencement of any construction on the RCI Project;
10. Provide the County with any and all documentation or information that the County may reasonably require or request pursuant to this Agreement;
11. Provide the County with a quarterly report of the progress of the RCI Project, including any documentation necessary to conduct a RCI Project audit, i.e. construction contracts, supply invoices, time sheets, and the like;
12. Inform the County in a timely manner of any substantial delays or alterations in the scope of work of the RCI Project;
13. Upon completion of the RCI Project, provide County with detailed reports to support RCI Project costs;
14. Provide the County with photographic record(s) of the completed RCI Project; and

15. In the event the YMCA constructs an informational sign or dedication sign following completion of the RCI Project, the YMCA shall identify the County as one of the funding sources.

*The Parties acknowledge that as of the Effective Date of this Agreement, the YMCA has completed all design work necessary for the RCI Project and has executed a construction contract so that construction may commence.

**C. RCI Project Budget and Funding Obligations.**

1. RCI Project Budget. The budget for the RCI Project is **$12,594,493.40**.

2. Funding Obligations of the Parties.

   a. County's Funding. The County hereby agrees to provide the YMCA with funding in the amount of **$2,227,203.35** for the RCI Project ("County's Funding"), which is 17.6% of the RCI Project Budget.

   b. YMCA's Funding. The YMCA hereby agrees to provide funding for the RCI Project in the amount of **$10,367,290.05**, of which the YMCA has already incurred and paid **$97,360.00** for design services in relation to the RCI Project ("YMCA's Funding"). The YMCA's Funding amounts to 82.4% of the RCI Project Budget. The YMCA agrees to use County's Funding solely for expenses and costs directly related to the RCI Project.

   c. Contingency Funding. The County and the YMCA anticipate the need for future construction change orders to be issued after the construction work commences to address minor scope changes and additions that may be needed to meet specifications for the RCI Project. To provide funding for such change orders, the Parties agree to the following terms of Contingency Funding:

      1. County's Contingency Funding. The County agrees to provide a not to exceed Contingency Funding amount of **$32,033.00** to serve as the County's Contingency Funding from which changes in the construction work are to be paid in accordance with this Agreement. The County's Contingency Funding shall be controlled solely by the County. Expenditures from the County's Contingency Funding must be made by written change order issued jointly by the County and the YMCA. The County's Contingency Funding share of each change order shall be 17.6% of the total change order amount; provided, however, the total amount of County's Contingency Funding shall not to exceed the above stated Contingency Funding amount of **$32,033.00**. Any amount remaining in the County's Contingency Funding following completion of the RCI Project shall be released to the County so that it may be applied toward the future planned Little Elm Parking Project and, to the extent available, towards the Ropes Course Project at the Park.

2. YMCA's Contingency Funding. For each change order that is also funded by County's Contingency Funding, the YMCA's Contingency Funding share shall be 82.4% of the total change order amount. In the event County's Contingency Funding is not applied to a particular change order or if the County's Contingency Funding amount is exhausted, the YMCA agrees to provide all additional and necessary amounts of Contingency Funding for changes in the construction. The YMCA's Contingency Funding shall be controlled solely by the YMCA.

**d.** Parties' Total Funding.

**1.** Unless otherwise agreed to by written amendment executed in advance by the Parties, the County's Total Funding for the project shall be the County's Funding in the amount of **$2,227,203.35** plus the not to exceed County's Contingency Funding of **$32,033**, for a total County Funding Amount of **$2,259,236.61**.

**2.** Unless otherwise agreed to by written amendment executed in advance by the Parties, the YMCA's Total Funding Amount for the project shall be the YMCA's Funding in the amount of **$10,367,290.05** plus the total amount of the YMCA's Contingency Funding obligations set out in this Agreement.

**D. Project Schedule.** YMCA hereby agrees to commence construction of the RCI Project on or before May 13, 2025 and fully and finally complete the RCI Project on or before June 5, 2026.

**E. Payment Terms.**

The YMCA will submit reimbursement requests to County for the County's Funding amount using the following payment schedule: 75% upon issuance of a certificate of substantial completion of the RCI Project by the project architect/engineer; and the remaining 25% upon issuance of a certificate of final completion of the RCI Project by the project architect/engineer. Each reimbursement request must be submitted in a timely manner with proper documentation to support the expenditures. The YMCA shall also submit change order requests to County for the County's Contingency Funding as need during the construction of the RCI Project. Each change order request must be signed by the construction contractor and the YMCA and be submitted in a timely manner with proper documentation to support the expenditures. Payment of funding shall be pursuant to the Texas Prompt Payment Act and shall be paid by County within thirty (30) days from the date of the Williamson County Auditor's receipt of a reimbursement request. In the event that a discrepancy arises in relation to a reimbursement request, such as an incorrect amount or a lack of documentation that is required to be attached to a reimbursement request to evidence the amount claimed to be due, County shall notify the YMCA of the discrepancy. Following County's notification of any discrepancy, the YMCA must resolve the discrepancy and resubmit a corrected or revised reimbursement request, which includes all required support documentation, to the Williamson County Auditor. County shall pay the reimbursement request within thirty (30) days from the date of the Williamson County Auditor's receipt of the corrected or revised reimbursement request. County's payment of a reimbursement request that contains a discrepancy shall not be considered late, nor shall any

interest begin to accrue until the thirty-first (31st) day following the Williamson County Auditor's receipt of the corrected or revised reimbursement request.

**F. Term and Termination.**

1. Term. This Agreement shall be effective from and after the date of the last party to sign hereinbelow ("Effective Date"), shall automatically renew for successive one year periods until the RCI Project is completed, unless previously terminated pursuant to the provisions stated herein.

2. Termination for Default. If either party defaults in the performance of any of the terms or conditions of this Agreement, the non-defaulting party shall deliver written notice of such default to the defaulting party. Such notice must specify the nature of the default and inform the defaulting party that unless the default is cured within thirty (30) days of receipt of the notice, additional steps may be taken to terminate this Agreement. If the defaulting party begins a good faith attempt to cure the default within thirty (30) days, then and in that instance, the thirty (30) day period may be extended by the non-defaulting party, so long as the defaulting party continues to prosecute a cure diligently to completion and continues to make a good faith attempt to cure the default. If, in the opinion of the non-defaulting party, the defaulting party does not cure the breach within thirty (30) days or otherwise fails to make any diligent attempt to correct the default, the defaulting party shall be deemed to be in default and the non-defaulting party may, in addition to seeking any other remedies available at law or in equity, terminate this Agreement.

3. Termination Due to Infeasibility. In the event the YMCA determines, in its sole discretion, that fees and costs are of such an amount that completion of the RCI Project is no longer monetarily feasible, the YMCA shall have the right to terminate this Agreement and decline funding from the County; provided, however, if the County has already extended funding to the YMCA as of the date on which the YMCA terminates this Agreement, then and in that event the YMCA shall, within thirty (30) calendar days, reimburse and return all such funding to the County. In the event that any of County's Funding is not exhausted upon final completion of the RCI Project, the YMCA shall return the unused funds to the County.

**G. General Provisions.** The following general provisions shall apply to this Agreement:

1. **Appropriation of Funds by County.** County believes it has sufficient funds currently available and authorized for expenditure to finance the costs of this Agreement. YMCA understands and agrees that the County's payment of amounts under this Agreement is contingent on the County receiving appropriations or other expenditure authority sufficient to allow the County, in the exercise of reasonable administrative discretion, to continue to make payments under this Agreement.

2. **County's Right to Audit.** YMCA agrees that County or its duly authorized representatives shall, until the expiration of three (3) years after final payment under this Agreement, have access to and the right to examine and photocopy any and all books,

documents, papers and records of the YMCA which are directly pertinent to the services to be performed and amounts expended under this Agreement for the purposes of making audits, examinations, excerpts, and transcriptions. The YMCA agrees that County shall have access during normal working hours to all necessary YMCA facilities and shall be provided adequate and appropriate workspace in order to conduct audits in compliance with the provisions of this section. County shall give the YMCA reasonable advance notice of intended audits.

3. **Amendments.** Any amendment hereof must be in writing and signed by the authorized representative(s) for each party.

4. **Prior Agreements.** Except as set forth herein, this Agreement shall not be construed so as to modify, supplement or otherwise alter the provisions of any other agreement between the County and the YMCA.

5. **Applicable Law.** This Agreement shall be construed under and in accordance with the laws of the State of Texas.

6. **Assignment.** Neither party may assign its rights and obligation under this Agreement.

7. **Other Necessary Actions and Instruments.** The parties agree that each will take such other and further actions and execute such other and further consents, authorizations, instruments or documents as are necessary or incidental to effectuate the purposes of this Agreement.

8. **No Third-Party Beneficiaries.** Except as set forth herein, nothing herein shall be construed to confer upon any person or entity other than the parties hereto any rights, benefits or remedies under or by reason of this Agreement.

9. **Relationship of the Parties.** Each party to this Agreement, in the performance of this Agreement, shall act in an individual capacity and not as agents, employees, partners, joint ventures or associates of one another. The employees or agents of one party shall not be deemed or construed to be the employees or agents of the other party for any purposes whatsoever.

10. **Venue.** Venue for any suit arising hereunder shall be in Williamson County, Texas.

11. **Duplicate Originals.** This Agreement may be executed in duplicate originals, each of equal dignity.

12. **Effective Date.** This Agreement shall be effective from and after the date of due approval hereof by the respective governing bodies of the County and the YMCA, and upon the last party's execution hereinbelow.

13. **Entire Agreement.** This Agreement contains the entire agreement of the parties and supersedes all prior and contemporaneous understandings or representations, whether oral or written, respecting the subject matter hereof.

**IN WITNESS WHEREOF,** the authorized representative(s) of the County and the YMCA have executed this Agreement on the dates set forth below.

**WILLIAMSON COUNTY, TEXAS**

By: _____

Printed Name: _____

Title: As Presiding Officer,
Williamson County Commissioners Court

Date Signed: _____ _____, 20___

**YMCA OF CENTRAL TEXAS**

By: _____

Printed Name: _____

Title: _____

Date Signed: 6-6-25 _____, 20___

**Exhibit "A"**
**RCI Adventure Course and Parking Project**
**("RCI Project")**

# RCI Adventure Course

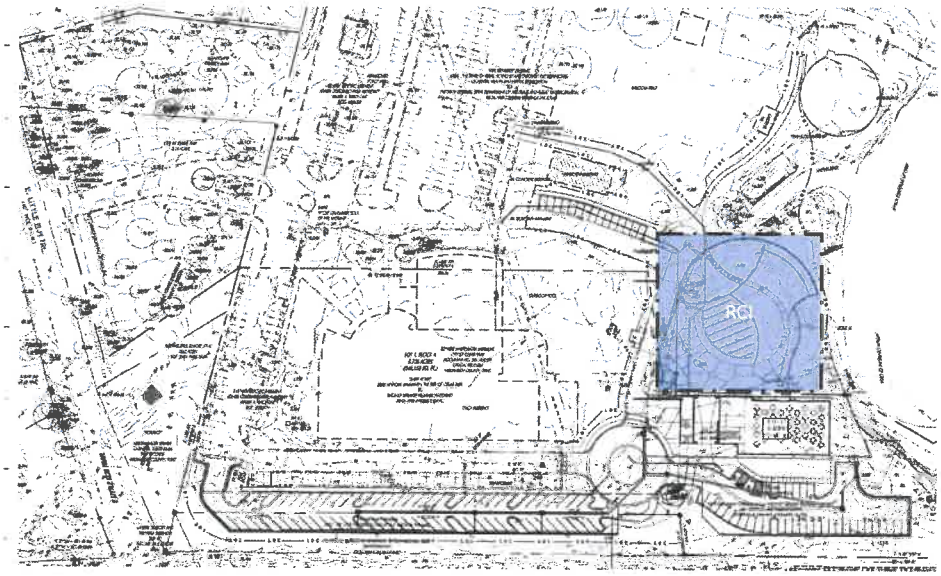

## LEGEND

1. Sky Trail®
2. Sky Rail®
3. Sky Tykes®

Site Plan
Phase One

02

Notes:
Additional design work may be required
Final course design subject to change per engineering
Product pictured may contain custom components
Colors shown may vary from delivered product. Physical samples available upon request
Field verify all dimensions, heights and clearances prior to engineering

R7.01_Twin Lakes Family YMCA.skp October 30, 2023

This drawing contains a confidential proprietary design that cannot be reproduced or divulged, in whole or in part, without written authorization from RCI Adventure Products. All design, manufacturing, reproduction, use, sale, or other rights regarding this design are expressly reserved. The information in this drawing may contain patents pending.

RCI ADVENTURE PRODUCTS

# Sky Trail.

| DIMENSIONS | | | | | | | | |
|---|---|---|---|---|---|---|---|---|
| 6 Pole 2 Level Sky Trail® with (1) Walk The Plank | | | | | | | | |
| # of Elements | Instant Capacity | Capacity Per Hour | Imperial (ft/in) | | | Metric (m) | | |
| | | | Length | Width | Area | Length | Width | Area |
| 17 | 25 | 50 | 65' 2" | 35' 1" | 2287 ft² | 19.87m | 10.70m | 212m² |
| Distance Between Columns | | | 20'0" | | | 6.10m | | |
| Clearance Under Course | | | 9'0" | | | 2.75m | | |
| Platform Heights | | | 12'0" / 24'0" | | | 3.66m / 7.32m | | |
| Top of Steel Height | | | 36'0" | | | 10.98m | | |
| Features | | | Popular Elements:<br>- Rolling Log<br>-Roller Rail | | | | | |

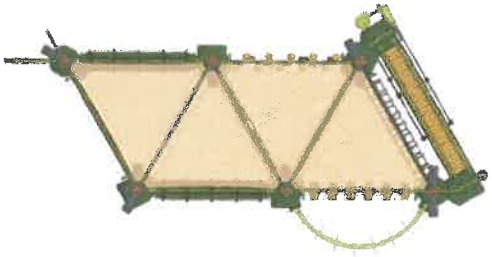

PLAN

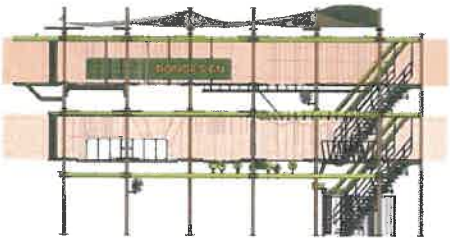

PRELIMINARY COLOR SCHEME

ELEVATION

Notes:
Additional design work may be required
Final course design subject to change per engineering
Product pictured may contain custom components
Colors shown may vary from delivered product. Physical samples available upon request
Field verify all dimensions, heights and clearances prior to engineering

R7.01_Twin Lakes Family YMCA.skp October 30, 2023
This drawing contains a confidential proprietary design that cannot be reproduced or divulged, in whole or in part, without written authorization from RCI Adventure Products. All design, manufacturing, reproduction, use, sale, or other rights regarding this design are expressly reserved. The information in this drawing may contain patents pending.



# Sky Tour

| DIMENSIONS | | | | | | | | |
|---|---|---|---|---|---|---|---|---|
| (2) Sky Rail® Sky Tour | | | | | | | | |
| # of Sky Rails® | Instant Capacity | Capacity Per Hour | Imperial (ft/in) | | | Metric (m) | | |
| | | | Length | Width | Area | Length | Width | Area |
| 3 | 19 | 120 | 91'6" | 92'4" | 8449 ft² | 27.89m | 28.15m | 785m² |
| Unique Sky Rail® Length | | | 74'0" / 68'0" / 81'6" | | | 22.56m / 20.73m / 24.85m | | |
| Clearance Under Course | | | 9'0" | | | 2.75m | | |
| Top of Steel Height | | | 41'6" | | | 12.65m | | |

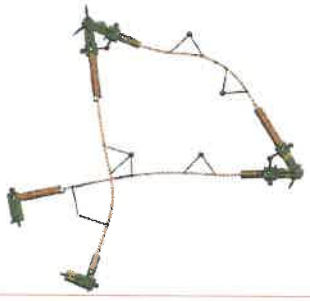

PLAN

PRELIMINARY COLOR SCHEME

ELEVATION

Notes:
Additional design work may be required
Final course design subject to change per engineering
Product pictured may contain custom components
Colors shown may vary from delivered product. Physical samples available upon request
Field verify all dimensions, heights and clearances prior to engineering

R7.01_Twin Lakes Family YMCA.skp October 30, 2023
This drawing contains a confidential proprietary design that cannot be reproduced or divulged, in whole or in part, without written authorization from RCI Adventure Products. All design, manufacturing, reproduction, use, sale, or other rights regarding this design are expressly reserved. The information in this drawing may contain patents pending.

**RCI Parking**

# Parking Expansion

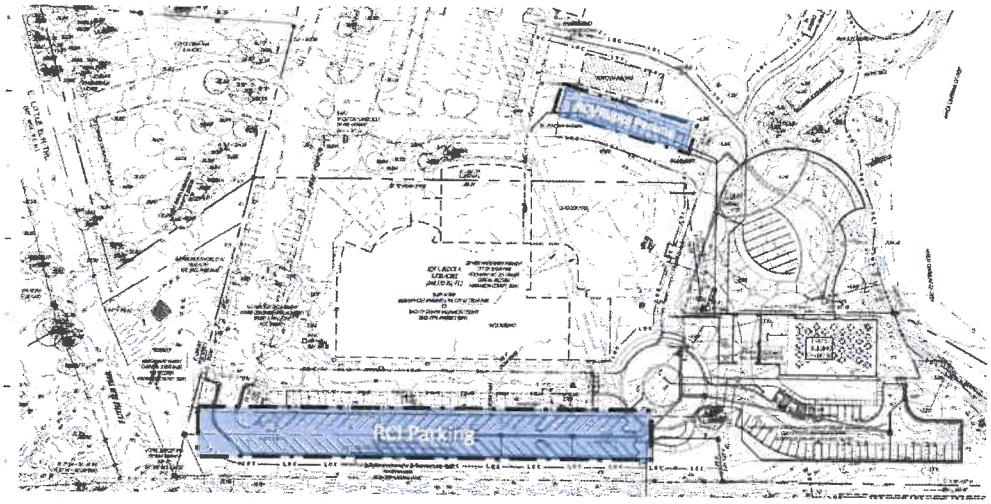

**Exhibit "B"**
**Minimum Insurance Requirements**

**A.** YMCA's construction contractor (the "Contractor") shall carry insurance in the types and amounts indicated below for the duration of the construction contract, which shall include items owned by the County or YMCA in the care, custody and control of Contractor prior to and during construction. Contractor must also complete and file the declaration pages from the insurance policies with the YMCA and the County whenever a previously identified policy period expires during the term of the Agreement, as proof of continuing coverage. Contractor shall update all expired policies prior to submission of any payment requests hereunder. Failure to update policies shall be reason for payment to be withheld until evidence for renewal is provided to the YMCA and the County. If the Contractor fails to obtain, maintain or renew any insurance required, the YMCA may, among other remedies available hereunder or at law, obtain insurance coverage directly and recover the cost of that insurance from the Contractor or declare construction contract void if the Contractor does not remedy the breach within ten (10) days after receipt of notice of breach from the YMCA.

**B.** All policies of insurance provided by the Contractor must comply with the requirements set forth hereunder and the laws of the State of Texas.

**C.** The Contractor shall provide and maintain, until the Work covered in the construction contract is completed, the minimum insurance coverages in the minimum amounts as described below.

| | Type of Coverage | Limits of Liability |
|---|---|---|
| 1. | Worker's Compensation | Statutory |
| 2. | Employer's Liability | |
| | Bodily Injury by Accident | $500,000 Ea. Accident |
| | Bodily Injury by Disease | $500,000 Ea. Employee |
| | Bodily Injury by Disease | $500,000 Policy Limit |

3. Commercial general liability including completed operations and contractual liability insurance for bodily injury, death, or property damages in the following amounts:

| COVERAGE | PER OCCURRENCE |
|---|---|
| Commercial General Liability (including premises, completed operations and contractual) | $1,000,000 |
| Aggregate policy limits: | $2,000,000 |

4. Comprehensive automobile and auto liability insurance (covering owned, hired, leased and non-owned vehicles):

| COVERAGE | PER PERSON | PER OCCURRENCE |
|---|---|---|
| Bodily injury (including death) | $1,000,000 | $1,000,000 |
| Property damage | $1,000,000 | $1,000,000 |
| Aggregate policy limits | No aggregate limit | |

5. Builder's Risk Insurance (all-risks)

An all-risk policy, in the amount equal at all times to 100% of the construction contract price or contract sum. The policy shall include coverage for loss or damage caused by certified acts of terrorism as defined in the Terrorism Risk Insurance Act. The policy shall be issued in the name of the Contractor and shall name its Subcontractors as additional insureds. The YMCA and the County shall be named as a loss payee on the policy. The builders risk policy shall have endorsements as follow:

a. This insurance shall be specific as to coverage and not considered as contributing insurance with any permanent insurance maintained on the present premises. If off-site storage is permitted, coverage shall include transit and storage in an amount sufficient to protect property being transported or stored.
b. For renovation projects and or portions of work contained within an existing structure, a waiver of subrogation for damage by fire to existing building structure(s) may be allowed, if the Builder's Risk Policy has been endorsed to include coverage for existing building structure(s) in the amount described in the Special Conditions. However, Contractor shall not be required to obtain such an endorsement unless specifically required by the construction contract. The aforementioned waiver of subrogation shall not be effective unless such endorsement is obtained.

6. Umbrella coverage in the amount of not less than $5,000,000.

**D.** Workers' Compensation Insurance Coverage:

1. Definitions:

(a) Certificate of coverage ("certificate") - A copy of a certificate of insurance, a certificate of authority to self-insure issued by the Texas Workers' Compensation Commission, or a coverage agreement (TWCC-81, TWCC-82, TWCC-83, or TWCC-84), showing statutory workers' compensation insurance coverage for the

person's or entity's employees providing services on a project, for the duration of the RCI Project.

(b) Duration of the RCI Project - includes the time from the beginning of the work on the RCI Project until the Contractor's/person's work on the RCI Project has been completed and accepted by the County.

(c) Coverage – Workers' compensation insurance meeting the statutory requirements of the Texas Labor Code, §401.011(44).

(d) Persons providing services on the RCI Project ("subcontractor") - includes all persons or entities performing all or part of the services the Contractor has undertaken to perform on the RCI Project, regardless of whether that person contracted directly with the Contractor and regardless of whether that person has employees. This includes, without limitation, independent contractors, subcontractors, leasing companies, motor carriers, County-operators, employees of any such entity, or employees of any entity which furnishes persons to provide services on the RCI Project. "Services" include, without limitation, providing, hauling, or delivering equipment or materials, or providing labor, transportation, or other service related to a project. "Services" does not include activities unrelated to the RCI Project, such as food/beverage vendors, office supply deliveries, and delivery of portable toilets.

2. The Contractor shall provide coverage, based on proper reporting of classification codes and payroll amounts and filing of any coverage agreements, which meets the statutory requirements of Texas Labor Code, §401.011(44) for all employees of the Contractor providing services on the RCI Project, for the duration of the RCI Project.
3. The Contractor must provide a certificate of coverage prior to execution of the construction contract, and in no event later than ten (10) days from execution. Failure to provide the insurance in a timely fashion may result in loss of Contractor's bid bond, if any.
4. If the coverage period shown on the Contractor's current certificate of coverage ends during the duration of the RCI Project, the Contractor must, prior to the end of the coverage period, file a new certificate of coverage with the YMCA and the County showing that coverage has been extended.
5. The Contractor shall obtain from each person providing services on the RCI Project, and provide to the YMCA and the County:

   (a.) a certificate of coverage, prior to that person beginning work on the RCI Project, so the YMCA and County will have on file certificates of coverage showing coverage for all persons providing services on the RCI Project; and

   (b.) no later than seven days after receipt by the Contractor, a new certificate of coverage showing extension of coverage, if the coverage period shown on the current certificate of coverage ends during the duration of the RCI Project.

6. The Contractor shall retain all required certificates of coverage for the duration of the RCI Project and for one year thereafter.
7. The Contractor shall notify the YMCA and the County in writing by certified mail or personal delivery, within 10 days after the Contractor knew or should have known, of

any change that materially affects the provision of coverage of any person providing services on the RCI Project.

8. The Contractor shall post on each project site a notice, in the text, form and manner prescribed by the Texas Workers' Compensation Commission, informing all persons providing services on the RCI Project that they are required to be covered, and stating how a person may verify coverage and report lack of coverage.

9. The Contractor shall contractually require each person with who it contracts to provide services on the RCI Project, to:

   (a) provide coverage, based on proper reporting of classification codes and payroll amounts and filing of any coverage agreements, which meets the statutory requirements of Texas labor Code, Section 401.011(44) for all of its employees providing services on the RCI Project, for the duration of the RCI Project;
   (b) provide to the Contractor, prior to that person beginning work on the RCI Project, a certificate of coverage showing that coverage is being provided for all employees of the person providing services on the RCI Project, for the duration of the RCI Project;
   (c) provide the Contractor, prior to the end of the coverage period, a new certificate of coverage showing extension of coverage, if the coverage period shown on the current certificate of coverage ends during the duration of the RCI Project;
   (d) obtain from each other person with whom it contracts, and provide to the Contractor:

      i. a certificate of coverage, prior to the other person beginning work on the RCI Project; and
      ii. a new certificate of coverage showing extension of coverage, prior to the end of the coverage period, if the coverage period shown on the current certificate of coverage ends during the duration of the RCI Project;

   (e) retain all required certificate of coverage on file for the duration of the RCI Project and for one year thereafter;
   (f) notify the YMCA and the County in writing by certified mail or personal delivery, within 10 days after the person knew or should have known, of any change that materially affects the provision of coverage of any person providing services on the RCI Project; and
   (g) contractually require each person with whom it contracts, to perform as required by paragraphs (a)-(g), with the certificates of coverage to be provided to the person for whom they are providing services.

10. Contract must represent and agree in the construction contract that all employees of the Contractor who will provide services on the RCI Project will be covered by workers' compensation coverage for the duration of the RCI Project, that the coverage will be based on proper reporting of classification codes and payroll amounts, that all coverage agreements will be filed with the appropriate insurance carrier or, in the case of a self-

insured, with the Commission's Division of Self-Insurance Regulation, providing false or misleading information may subject the Contractor to administrative penalties, criminal penalties, civil penalties, or other civil actions, and that the Contractor's failure to comply with any of these provisions is a breach of contract by the Contractor which entitles the YMCA to declare the construction contract void if the Contractor does not remedy the breach within ten days after receipt of notice of breach from the YMCA.

**E.** If insurance policies are not written for the amounts specified herein, Contractor shall carry Umbrella or Excess Liability Insurance for any differences in amounts specified. If Excess Liability Insurance is provided, it shall follow the form of primary coverage.

**F.** Insurance coverage required hereunder shall be written on an occurrence basis by companies authorized and admitted to do business in the State of Texas and rated A- or better by A.M. Best Company.

**G. "Williamson County, Texas, its officials, employees and volunteers" and the "YMCA of Central Texas, its officials, employees and volunteers shall be named as an additional insured on all required policies.** These insurance policies shall contain the appropriate additional insured endorsement signed by a person authorized by that insurer to bind coverage on its behalf.

**H.** The furnishing of the above listed insurance coverage must be tendered prior to or contemporaneously with the execution of the construction contract.

**I.** The YMCA and/or the County shall be entitled, upon request, and without expense, to receive complete copies of the policies with all endorsements and may make any reasonable requests for deletion, or revision or modification of particular policy terms, conditions, limitations, or exclusions, except where policy provisions are established by law or regulation binding upon the Parties or the underwriter of any of such polices. Damages caused by the Contractor and not covered by insurance shall be paid by the Contractor.

**J.** Contractor shall be responsible for payment of premiums for all of the insurance coverages required hereunder. Contractor further agrees that for each claim, suit or action made against insurance provided hereunder, with respect to all matters for which the Contractor is responsible hereunder, Contractor shall be solely responsible for all deductibles and self-insured retentions. Any deductibles or self-insured retentions over $75,000 in the Contractor's insurance must be declared and approved in writing by YMCA and the County in advance.

**K.** Contractor shall contractually require each person or entity with whom it contracts to provide services in relation to the work on the RCI Project, to comply with every insurance requirement that Contractor must comply with hereunder. More specifically, each person or entity with whom Contractor contracts to provide services on the in relation to the RCI Project must comply with each insurance requirement hereunder just as if such person or entity was the Contractor. Thus, every reference to Contractor under each insurance requirement hereunder shall mean and include each person or entity with whom Contractor contracts to provide services in relation to the work on the RCI Project. If any such person or entity with whom Contractor contracts to

provide services in relation to the RCI Project fails to obtain, maintain or renew any insurance required hereunder, the YMCA and/or the County may, among other remedies available at law, obtain insurance coverage directly and recover the cost of that insurance from the Contractor or declare the construction contract void if the Contractor does not remedy the breach within ten (10) days after receipt of notice of breach.

**Commissioners Court - Regular Session** **35.**

**Meeting Date:** 06/17/2025

Parks Department - Sports Courts & Field Use & Rental Procedures

**Submitted For:** Russell Fishbeck **Submitted By:** Russell Fishbeck, Parks

**Department:** Parks

**Agenda Category:** Regular Agenda Items

## Information

### Agenda Item

Discuss, consider and take appropriate action on revisions to the Parks Department's Sports Courts and Field Use and Rental Procedures for the Southwest Williamson County Regional Park.

### Background

The Sports Courts and Field Use and Rental Procedures were first formalized on April 26, 2022 and revised March 19, 2024. The attached revised version (June 17, 2025) has been edited to reflect new facilities, to clarify some of the existing procedures as well as enhance processes based on current usage and facility management.

## Fiscal Impact

| From/To | Acct No. | Description | Amount |
|---|---|---|---|

## Attachments

Sports Courts and Field Use Procedures - FINAL

Sports Courts and Field Use Procedures - REDLINE

## Form Review

| Inbox | Reviewed By | Date |
|---|---|---|
| County Judge Exec Asst. | Delia Colon | 06/09/2025 10:18 AM |
| Form Started By: Russell Fishbeck | | Started On: 06/09/2025 09:59 AM |
| Final Approval Date: 06/09/2025 | | |

# Sports Courts/Field Use & Rental Procedures

Williamson County Parks Department

## Table of Contents


Overview

Fees

Reservations

Cancellation Policy

Commercial Use

Field Conditions & Rainouts

Baseball/Softball

Basketball

Cricket

Football

Lacrosse

Pickleball

Recurring Reservations Process

Soccer

Tennis

Track

Insurance Requirements

# Overview

The Williamson County Parks Department manages and operates the Southwest Williamson County Regional Park, located at 3005 CR 175, Leander, TX 78641. Included in this multi-purpose park are a variety of sports fields/courts suitable for the following sports/activities: baseball/softball, basketball, cricket, football, lacrosse, pickleball, soccer and tennis. Reference park map.

Each of the sports fields and their primary sporting activities are identified below:

| Court/Field | Sport(s) | Lighted |
|---|---|---|
| Basketball (3 courts) | Basketball, Fitness Camps | Yes |
| Cricket Field – Full sized | Cricket | No |
| Cricket Field – Youth | Cricket | No |
| Cricket Nets (2 nets) | Cricket | No |
| Cricket Nets (5 nets) – HCCA | Cricket | No |
| Field #1 | Soccer | No |
| Field #2 | Soccer | No |
| Field #3 | Soccer | No |
| Field #4 | Soccer | No |
| Field #5 | Soccer | No |
| Field #6 (Stadium) | Football, Track, Soccer | Yes |
| Field #7 | Soccer | Yes |
| Field #8 | Soccer | Yes |
| Field #9 | Soccer | Yes |
| Field #10 | Football, Lacrosse, Soccer | No |
| Field #11 | Soccer | No |
| Pickleball (6 courts) | Pickleball | Yes |
| Softball North | Baseball, Softball | Yes |
| Softball South | Baseball, Softball | Yes |
| Tennis (8 courts) | Tennis | Yes |

# Fees

- Park and facility fees: https://www.wilcotx.gov/DocumentCenter/View/6559/Park-Fees-PDF

# Reservations

- Check facility availability at the online reservation portal, or
- Call Williamson County Parks Department at 512-943-1920, Monday-Friday, 8am-4pm.

# Cancellation Policy

- Click here to view the Reservation Cancellation/Refund Policy

## Commercial Use

Conducting commercial activity(s) on County managed property is prohibited without written agreement with Williamson County. For more information about commercial use activities, check out Doing Business With Us or call the Park HQ at 512-943-1920 between 8am-4pm, Monday-Friday.

## Field Conditions & Rainouts

- To check on field conditions and playability, call the rainout number (512-943-3366) or visit Parks | Williamson County, TX . Williamson County Parks Department closes the field(s) and/or court(s) on occasion for maintenance, repairs and/or weather-related conditions. When the facilities are closed, i**t is your responsibility** to contact the Parks HQ at 512-943-1920, between 8am-4pm, Monday-Friday, within 7 calendar days after the date of your field/court reservation to reschedule or request a refund, **otherwise your rental fee will be forfeited**.

## Baseball/Softball

Two lighted softball/baseball fields are available for use through an advanced reservation **request** process by season: (1) Spring (mid-February-July) and (2) Fall (mid-August-December).

Specific dates/deadlines and instructions will be posted in advance of each season, outlining the process by which reservation requests are submitted for review. Generally, the submission deadline for each season is:

- Spring – January 1
- Fall – July 1

After all requests are reviewed and final determinations made, the remaining dates for that season will be open and available for reservations on a first-come, first-served basis.

The fields are generally closed the first two weeks of February and August for maintenance and repairs.

## Basketball

Three (3) lighted basketball courts are available for public use during park operational hours unless previously reserved. For a fee, individual courts can be reserved, either by accessing the online reservation portal or by calling the Park HQ at 512-943-1920 between 8am-4pm, Monday-Friday.

## Cricket

**Full-Sized Cricket Field and Center Pitch**

The full-sized cricket field and center pitch is co-managed and maintained through a contractual partnership between the Williamson County Parks Department and the Hill Country Cricket Association (HCCA) as follows:

- Field is restricted for HCCA use only each Saturday/Sunday

- On 6 pre-identified weekends annually, reservations can be made for general public team play/practices. These weekends are as follows:
    - A weekend in March TBD,
    - Memorial Day weekend,
    - July 4th weekend,
    - Labor Day weekend,
    - A weekend in September TBD, and
    - Thanksgiving weekend.

- Monday and Tuesday – Fee based reservations are available for general public team play/practice between approximately 5:30pm-7:30pm. This two-hour time block will adjust slightly throughout the year based on sunset times.

- All fee-based reservations for the full-sized cricket field are available up to 30 days in advance on a first-come, first-served basis.
    - Reservations can be made either by accessing the online reservation portal or by calling the Park HQ at 512-943-1920 between 8am-4pm, Monday-Friday.

- During other times throughout the year, the cricket field may be closed for maintenance/repairs or previously scheduled camps and events.

Cricket Nets

- The five (5) nets located on the east side of the cricket field are reserved for use by HCCA only.
- The two (2) nets located on the west side of the cricket field are managed by the Williamson County Parks Department and can be reserved for use daily during park operational hours.
    - These fee-based reservations are available up to 30 days in advance on a first-come, first-served basis.
    - Reservations can be made either by accessing the online reservation portal or by calling the Park HQ at 512-943-1920 between 8am-4pm, Monday-Friday.

**Youth Cricket Field**

The Youth Cricket Field includes a west pitch, east pitch and center pitch and is designed for use as follows:

- Available for youth only, ages thirteen (13) and under.
- Field is available for use through an advanced recurring reservation **request** process by season:
    - Spring (mid-February-July) – process is generally announced in January
    - Fall (mid-August-November) – process is generally announced in June
- After each recurring process, all unallocated time will become available to reserve on a first-come, first-served basis for that respective season.
- During the season:
    - Monday & Tuesday: Field is closed
    - Wednesday thru Friday: Field is for practice only

    - Saturday and Sunday: Field is limited to games/tournaments
- Field is closed for rest, recovery and maintenance each December and January.

## Football

Football is primarily permitted on Field #6 (Stadium) in the fall and Field #10 during the spring (mid-February through May) and fall (mid-August through November).

All natural grass fields are limited to approximately 18 hours of use per week in order to preserve the longevity of the playing surfaces and maximize safety for players. Excessive wear and tear and drought conditions may require reduced use on a case-by-case basis as determined by the Williamson County Parks Department.

Field #6 (Stadium): Preference is given for football games during the fall on Thursday, Friday and Saturday. Requests are considered as part of the recurring reservation request process outlined below. Otherwise, based on availability, football reservations will be assigned on a first-come, first-served basis up to six (6) months in advance.

Field #10: Requests are considered as part of the recurring reservation request process outlined below. Otherwise, based on availability, football reservations will be assigned on a first-come, first-served basis within the respective season.

Sports Field availability can be checked at the online reservation portal or by calling the Parks HQ at 512-943-1920 between 8am-4pm, Monday-Friday.

## Lacrosse

Lacrosse is primarily permitted on Field #10 during the spring (mid-February through May) and fall (mid-August through November).

All natural grass fields are limited to approximately 18 hours of use per week in order to preserve the longevity of the playing surfaces and maximize safety for players. Excessive wear and tear and drought conditions may require reduced use on a case-by-case basis as determined by the Williamson County Parks Department.

Field #10: Requests are considered as part of the recurring reservation request process outlined below. Otherwise, based on availability, lacrosse reservations will be assigned on a first-come, first-served basis within the respective season.

Sports Field availability can be checked at the online reservation portal or by calling the Parks HQ at 512-943-1920 between 8am-4pm, Monday-Friday.

## Pickleball

Six (6) lighted pickleball courts are available for public use (singles or doubles) during park operational hours unless previously reserved by the Williamson County Parks Department. Per person use fees will apply per approved fee schedule. The paddle stack system will be implemented when courts are full and players are waiting.

# Soccer

There are eleven (11) sports fields used for soccer. These fields are generally managed as part of the recurring reservation request process and further outlined below:

- Spring Season - mid-February through May
- Summer - closed June through mid-August for maintenance and recovery
- Fall Season – mid-August through November
- Winter – closed December through mid-February for maintenance and recovery

All natural grass fields are limited to approximately 18 hours of use per week in order to preserve the longevity of the playing surfaces and maximize safety for players. Excessive wear and tear and drought conditions may require reduced use on a case-by-case basis as determined by the Williamson County Parks Department.

Fields #1-#5 are primarily reserved for game play. Games played on these fields are generally associated with the Western District Designated Operations Association (WDDOA) and Capitol Area Youth Soccer Association (CAYSA); both of which represent most organized soccer clubs/teams in Williamson County and the Central Texas area. After those schedules are determined for each of the spring and fall seasons, any available field time can be reserved for other games and/or tournaments on a first-come, first-served basis.

Field #6, also known as the Stadium, is used for football, track, soccer and other special events.

- Football: Typically occurs on Thursday, Friday and/or Saturday evenings in the fall between late August and early December.
- Track and Special Events: These activities generally occur on a random basis, based on interest and facility availability.
- Soccer: Based on available field play time, space is reserved and can take place any day of the week.

Fields #7-#9 are generally used for soccer and can take place any day of the week.

Field #10 is generally used as a multi-purpose field, including football, lacrosse, and soccer.

Field #11 is generally used for soccer for the youngest of players. This field is primarily used for 4vs4 and 7vs7 play.

# Recurring Reservation Request Process

- Recurring reservations are those requests that generally involve weekly field use throughout a respective season(s) (e.g. Spring or Fall).
- Applicants interested in recurring reservation(s) shall submit requests as outlined by the posted information for the sport in which recurring reservations are utilized. Those sports include: Baseball/Softball, Football, Soccer and Youth Cricket. Refer the sections above for more specific information for each sport. Those dates are generally range from:
    - Early May to late June for the Fall Season, and
    - Early November to late December for the Spring Season

- An application request form will be made available on-line, along with instructions about the recurring reservation process.
- The Williamson County Parks Department will review all received requests and notify applicants the outcome of their request(s).
- When reviewing requests, preference will be given to:
    - Williamson County residents (proof of residency or team rosters may be required),
    - Organized youth play

1. Non-Recurring Reservations
    - Non-recurring reservation requests are defined as occasional or one-time use. All non-recurring reservation requests will be considered after the recurring reservation process is complete for the respective season. Non-recurring requests will be considered on a first-come, first-served basis. Sports Field availability can be checked at the online reservation portal or by calling the Parks HQ at 512-943-1920 between 8am-4pm, Monday-Friday.

## Tennis

All tennis facilities are managed by Rippner Tennis through a contractual partnership with the Parks Department. Contact Rippner Tennis at 512-222-7260 or info@rippnertennis.com for more information.

## Track

Unless previously reserved, the running track at the stadium is generally available for public use during park operational hours on a first-come, first-served basis.

For organized track activities/groups (e.g. running clubs, track teams, instructional training, etc.), a portion of the track (3 lanes) is reservable upon payment of established fees.

Additionally, fee-based activities may also require a commercial use permit and payment of established fees. Refer to Doing Business with Us.

## Insurance Requirements

Recurring reservation users and commercial activity users must provide and maintain, at all times during use of park facilities, the minimum insurance coverages in the minimum amounts as described here: Insurance Requirements for Williamson County Parks.

6.17.25

Deleted: 3

Deleted: 9

Deleted: 4

# Sports Courts/Field Use & Rental Procedures

Williamson County Parks Department

## Table of Contents


Overview

Fees

Reservations

Cancellation Policy

Commercial Use

Field Conditions & Rainouts

Baseball/Softball

Basketball

Cricket

Football

Lacrosse

Pickleball

Recurring Reservations Process

Soccer

Tennis

Track

Insurance Requirements

6.17.25

Deleted: 3

Deleted: 9

Deleted: 4

## Overview

The Williamson County Parks Department manages and operates the Southwest Williamson County Regional Park, located at 3005 CR 175, Leander, TX 78641. Included in this multi-purpose park are a variety of sports fields/courts suitable for the following sports/activities: baseball/softball, basketball, cricket, football, lacrosse, pickleball, soccer and tennis. Reference park map.

Field Code Changed

Each of the sports fields and their primary sporting activities are identified below:

| Court/Field | Sport(s) | Lighted |
|---|---|---|
| Basketball (3 courts) | Basketball, Fitness Camps | Yes |
| Cricket Field – Full sized | Cricket | No |
| Cricket Field – Youth | Cricket | No |
| Cricket Nets (2 nets) | Cricket | No |
| Cricket Nets (5 nets) – HCCA | Cricket | No |
| Field #1 | Soccer | No |
| Field #2 | Soccer | No |
| Field #3 | Soccer | No |
| Field #4 | Soccer | No |
| Field #5 | Soccer | No |
| Field #6 (Stadium) | Football, Track, Soccer | Yes |
| Field #7 | Soccer | Yes |
| Field #8 | Soccer | Yes |
| Field #9 | Soccer | Yes |
| Field #10 | Football, Lacrosse, Soccer | No |
| Field #11 | Soccer | No |
| Pickleball (6 courts) | Pickleball | Yes |
| Softball North | Baseball, Softball | Yes |
| Softball South | Baseball, Softball | Yes |
| Tennis (8 courts) | Tennis | Yes |

## Fees

- Park and facility fees: https://www.wilcotx.gov/DocumentCenter/View/6559/Park-Fees-PDF

## Reservations

- Check facility availability at the online reservation portal, or
- Call Williamson County Parks Department at 512-943-1920, Monday-Friday, 8am-4pm.

Deleted: 5

## Cancellation Policy

- Click here to view the Reservation Cancellation/Refund Policy

6.17.25

## Commercial Use

Conducting commercial activity(s) on County managed property is prohibited without written agreement with Williamson County. For more information about commercial use activities, check out Doing Business With Us or call the Park HQ at 512-943-1920 between 8am-4pm, Monday-Friday.

## Field Conditions & Rainouts

- To check on field conditions and playability, call the rainout number (512-943-3366) or visit Parks | Williamson County, TX . Williamson County Parks Department closes the field(s) and/or court(s) on occasion for maintenance, repairs and/or weather related conditions. When the facilities are closed, **it is your responsibility** to contact the Parks HQ at 512-943-1920, between 8am-4pm, Monday-Friday, within 7 calendar days after the date of your field/court reservation to reschedule or request a refund, **otherwise your rental fee will be forfeited**.

## Baseball/Softball

Two lighted softball/baseball fields are available for use through an advanced reservation **request** process by season: (1) Spring (mid-February-July) and (2) Fall (mid-August-December).

Specific dates/deadlines and instructions will be posted in advance of each season, outlining the process by which reservation requests are submitted for review. Generally, the submission deadline for each season is:

- Spring – January 1
- Fall – July 1

After all requests are reviewed and final determinations made, the remaining dates for that season will be open and available for reservations on a first-come, first-served basis.

The fields are generally closed the first two weeks of February and August for maintenance and repairs.

## Basketball

Three (3) lighted basketball courts are available for public use during park operational hours unless previously reserved. For a fee, individual courts can be reserved, either by accessing the online reservation portal or by calling the Park HQ at 512-943-1920 between 8am-4pm, Monday-Friday.

## Cricket

**Full-Sized Cricket Field and Center Pitch**

Deleted: 3
Deleted: 9
Deleted: 4
Deleted: 5
Deleted: https://www.wilcotx.gov/564/ParksIf
Deleted: due to
Deleted: , i
Deleted: 5
Deleted: 5
Formatted: Font: Bold, Underline

6.17.25

The full-sized cricket field and center pitch is co-managed and maintained through a contractual partnership between the Williamson County Parks Department and the Hill Country Cricket Association (HCCA), as follows:

- Field is restricted for HCCA use only each Saturday/Sunday.
- On 6 pre-identified weekends annually, reservations can be made for general public team play/practices. These weekends are as follows:
  - A weekend in March TBD,
  - Memorial Day weekend,
  - July 4th weekend,
  - Labor Day weekend,
  - A weekend in September TBD, and
  - Thanksgiving weekend.
- Monday and Tuesday – Fee based reservations are available for general public team play/practice between approximately 5:30pm-7:30pm. This two-hour time block will adjust slightly throughout the year based on sunset times.
- All fee-based reservations for the full-sized cricket field are available up to 30 days in advance on a first-come, first-served basis.
  - Reservations can be made either by accessing the online reservation portal or by calling the Park HQ at 512-943-1920 between 8am-4pm, Monday-Friday.
- During other times throughout the year, the cricket field may be closed for maintenance/repairs or previously scheduled camps and events.

Cricket Nets

- The five (5) nets located on the east side of the cricket field are reserved for use by HCCA only.
- The two (2) nets located on the west side of the cricket field are managed by the Williamson County Parks Department and can be reserved for use daily during park operational hours.
  - These fee-based reservations are available up to 30 days in advance on a first-come, first-served basis.
  - Reservations can be made either by accessing the online reservation portal or by calling the Park HQ at 512-943-1920 between 8am-4pm, Monday-Friday.

**Youth Cricket Field**

The Youth Cricket Field includes a west pitch, east pitch and center pitch and is designed for use as follows:

- Available for youth only, ages thirteen (13) and under.
- Field is available for use through an advanced recurring reservation **request** process by season:
  - Spring (mid-February-July) – process is generally announced in January
  - Fall (mid-August-November) – process is generally announced in June
- After each recurring process, all unallocated time will become available to reserve on a first-come, first-served basis for that respective season.
- During the season:
  - Monday & Tuesday: Field is closed



**Deleted:** 3
**Deleted:** 9
**Deleted:** 4
**Deleted:** cricket facilities (field/center pitch, nets) are
**Deleted:** .
**Deleted:** ¶
¶
Cricket Field (includes Center Pitch)¶
The cricket field use is managed accordingly:
**Deleted:** – HCCA use only
**Formatted:** Indent: Left: 0.53", No bullets or numbering
**Deleted:** Saturday/Sunday –
**Deleted:** (1)
**Deleted:** W
**Deleted:** (2)
**Deleted:** (3)
**Deleted:** (4)
**Deleted:** (5) W
**Deleted:** (6)
**Formatted**
**Moved down [1]:** <#>These fee-based reservations are available up to 30 days in advance on a first-come, first-served basis. ¶
Reservations can be made either by accessing the online reservation portal or by calling the Park HQ at 512-943-1920 between 8am-5pm, Monday-Friday.
**Deleted:** <#>¶
**Deleted:** <#>/
**Deleted:** <#>R
**Deleted:** <#>, for a fee,
**Deleted:** <#>activities
**Formatted:** Indent: Left: 1.03", No bullets or numbering
**Deleted:** These
**Formatted**
**Deleted:** 5
**Deleted:** <#>These fee-based reservations are ...
**Deleted:** <#>O
**Deleted:** 5
**Formatted**
**Formatted**

6.17.25

- Wednesday thru Friday: Field is for practice only
- Saturday and Sunday: Field is limited to games/tournaments

- Field is closed for rest, recovery and maintenance each December and January.

## Football

Football is primarily permitted on Field #6 (Stadium) in the fall and Field #10 during the spring (mid-February through May) and fall (mid-August through November).

All natural grass fields are limited to approximately 18 hours of use per week in order to preserve the longevity of the playing surfaces and maximize safety for players. Excessive wear and tear and drought conditions may require reduced use on a case-by-case basis as determined by the Williamson County Parks Department.

Field #6 (Stadium): Preference is given for football games during the fall on Thursday, Friday and Saturday. Requests are considered as part of the recurring reservation request process outlined below. Otherwise, based on availability, football reservations will be assigned on a first-come, first-served basis up to six (6) months in advance.

Field #10: Requests are considered as part of the recurring reservation request process outlined below. Otherwise, based on availability, football reservations will be assigned on a first-come, first-served basis within the respective season.

Sports Field availability can be checked at the online reservation portal or by calling the Parks HQ at 512-943-1920 between 8am-4pm, Monday-Friday.

## Lacrosse

Lacrosse is primarily permitted on Field #10 during the spring (mid-February through May) and fall (mid-August through November).

All natural grass fields are limited to approximately 18 hours of use per week in order to preserve the longevity of the playing surfaces and maximize safety for players. Excessive wear and tear and drought conditions may require reduced use on a case-by-case basis as determined by the Williamson County Parks Department.

Field #10: Requests are considered as part of the recurring reservation request process outlined below. Otherwise, based on availability, lacrosse reservations will be assigned on a first-come, first-served basis within the respective season.

Sports Field availability can be checked at the online reservation portal or by calling the Parks HQ at 512-943-1920 between 8am-4pm, Monday-Friday.

## Pickleball

Six (6) lighted pickleball courts are available for public use (singles or doubles) during park operational hours unless previously reserved by the Williamson County Parks Department. Per person use fees will



Deleted: 3
Deleted: 9
Deleted: 4
Formatted: Indent: Left: 0.5", No bullets or
Deleted: 5
Deleted: 5

apply per approved fee schedule. The paddle stack system will be implemented when courts are full and players are waiting.

## Soccer

There are eleven (11) sports fields used for soccer. These fields are generally managed as part of the recurring reservation request process and further outlined below:

- Spring Season - mid-February through May
- Summer - closed June through mid-August for maintenance and recovery
- Fall Season – mid-August through November
- Winter – closed December through mid-February for maintenance and recovery

All natural grass fields are limited to approximately 18 hours of use per week in order to preserve the longevity of the playing surfaces and maximize safety for players. Excessive wear and tear and drought conditions may require reduced use on a case-by-case basis as determined by the Williamson County Parks Department.

Fields #1-#5 are primarily reserved for game play. Games played on these fields are generally associated with the Western District Designated Operations Association (WDDOA) and Capitol Area Youth Soccer Association (CAYSA); both of which represent most organized soccer clubs/teams in Williamson County and the Central Texas area. After those schedules are determined for each of the spring and fall seasons, any available field time can be reserved for other games and/or tournaments on a first-come, first-served basis.

Field #6, also known as the Stadium, is used for football, track, soccer and other special events.

- Football: Typically occurs on Thursday, Friday and/or Saturday evenings in the fall between late August and early December.
- Track and Special Events: These activities generally occur on a random basis, based on interest and facility availability.
- Soccer: Based on available field play time, space is reserved and can take place any day of the week.

Fields #7-#9 are generally used for soccer and can take place any day of the week.

Field #10 is generally used as a multi-purpose field, including football, lacrosse, and soccer.

Field #11 is generally used for soccer for the youngest of players. This field is primarily used for 4vs4 and 7vs7 play.

## Recurring Reservation Request Process

- Recurring reservations are those requests that generally involve weekly field use throughout a respective season(s) (e.g. Spring or Fall).
- Applicants interested in recurring reservation(s) shall submit requests as outlined by the posted information for the sport in which recurring reservations are utilized. Those sports include:

**Deleted:** 3

**Deleted:** 9

**Deleted:** 4

**Deleted:** Football, Lacrosse and Soccer field reservations are handled in the following manner:¶
Recurring Reservations¶

**Deleted:** a Sports Field r

**Deleted:** application

6.17.25

Baseball/Softball, Football, Soccer and Youth Cricket. Refer the sections above for more specific information for each sport. Those dates are generally range from:

- Early May to late June for the Fall Season, and
- Early November to late December for the Spring Season

- An application request form will be made available on-line, along with instructions about the recurring reservation process.
- The Williamson County Parks Department will review all received requests and notify applicants the outcome of their request(s).
- When reviewing requests, preference will be given to:
  - Williamson County residents (proof of residency or team rosters may be required),
  - Organized youth play

1. Non-Recurring Reservations
   - Non-recurring reservation requests are defined as occasional or one-time use. All non-recurring reservation requests will be considered after the recurring reservation process is complete for the respective season. Non-recurring requests will be considered on a first-come, first-served basis. Sports Field availability can be checked at the online reservation portal or by calling the Parks HQ at 512-943-1920 between 8am-4pm, Monday-Friday.

## Tennis

All tennis facilities are managed by Rippner Tennis through a contractual partnership with the Parks Department. Contact Rippner Tennis at 512-222-7260 or info@rippnertennis.com for more information.

## Track

Unless previously reserved, the running track at the stadium is generally available for public use during park operational hours on a first-come, first-served basis.

For organized track activities/groups (e.g. running clubs, track teams, instructional training, etc.), a portion of the track (3 lanes) is reservable upon payment of established fees.

Additionally, fee-based activities may also require a commercial use permit and payment of established fees. Refer to Doing Business with Us.

## Insurance Requirements

Recurring reservation users and commercial activity users must provide and maintain, at all times during use of park facilities, the minimum insurance coverages in the minimum amounts as described here: Insurance Requirements for Williamson County Parks.

Deleted: 3

Deleted: 9

Deleted: 4

Deleted: deadline for each season.

Deleted: to mid

Deleted: to mid

Deleted: no later than mid May (for Fall Season) and mid December (for Spring Season)

Deleted: 5

**Commissioners Court - Regular Session** **36.**

**Meeting Date:** 06/17/2025

Parks Department Reservation Cancellation and Refund Policy

**Submitted For:** Russell Fishbeck **Submitted By:** Russell Fishbeck, Parks

**Department:** Parks

**Agenda Category:** Regular Agenda Items

## Information

### Agenda Item

Discuss, consider and take appropriate action on the revised Parks Department reservation cancellation and refund policy, effective August 11, 2025, to coincide with the Fall 2025 sports seasons.

### Background

The Parks Department is revising the reservation cancellation and refund policy to: 1. Clarify language and terms related to the various process requirements, and 2. Updating processes to improve consistency between the various sports in how space is managed at Southwest Williamson County Regional Park.

## Fiscal Impact

| From/To | Acct No. | Description | Amount |
|---|---|---|---|

## Attachments

Parks Dept Reservation Cancellation and Refund Policy - REDLINE

Parks Department Reservation Cancellation and Refund Policy - FINAL

## Form Review

| Inbox | Reviewed By | Date |
|---|---|---|
| County Judge Exec Asst. | Delia Colon | 06/09/2025 10:30 AM |
| Form Started By: Russell Fishbeck | | Started On: 06/09/2025 10:09 AM |
| Final Approval Date: 06/09/2025 | | |

# Reservation Cancellation/Refund Policy

Revised: Effective August 11, 2025

Reservations for specific campsites, group facilities (Pavilions, Amphitheater, Fire Ring) can be made up to 365 days in advance for the following Williamson County Parks:

- Berry Springs Park & Preserve
- Champion Park
- River Ranch County Park
- Southwest Williamson County Regional Park

Reservations for sports fields/courts/facilities vary by sport and/or season. Click here for more information: Sports Courts and Fields Use and Rental Procedures

Additional reservation information is located at the following:

- Williamson County Parks Department
- Facility Reservations (ActiveNet)

For information about the Williamson County Expo Center in Taylor, TX: Williamson County Expo Center | Williamson County, TX

Administrative charges and facility use fees are subject to change at any time. If fees change, the fees in effect when the reservation was confirmed is the fee(s) that will apply.

## CHANGING OR CANCELLING A RESERVATION

**Overnight camping:**

1. Payment is required at time of reservation in order to confirm a reservation(s).
2. A **one-time** change or cancellation is allowed per permit **without** an administrative charge if the change or cancellation is greater than 14 days in advance of arrival date.
3. Reservation changes 14 days or less from arrival date will be assessed an administrative charge of $10 per campsite, up to a maximum charge of $50 when the reservation includes multiple campsites.
    a. If the total reservation cost is less than $10, the administrative charge will be the cost of the reservation.
4. Based on availability, changing to a different campsite within the same site type at the same park is permissible without being assessed an administrative charge (e.g. Reservation is for RV site #3, but upon arrival to the park, RV site #7 is available and preferred. Switching to RV site #7 would be allowed without an additional fee).
5. Reservation cancellations 14 days or less from arrival date will result in forfeiture of entire amount paid.

Deleted: August 3, 2023

Deleted: ¶

Deleted: https://www.wilcotx.gov/564/Parks

Field Code Changed

Deleted: https://anc.apm.activecommunities.com/wilcotxparks/home?onlineSiteId=0&from_original_cui=true…

Field Code Changed

Deleted: Reservation

Deleted: for

Deleted: is located at

Deleted: https://www.wilcoexpo.com/p/rentals

Deleted: reservation

Formatted: Font: Bold, Underline

**Group Facilities (Pavilions, Amphitheater, Fire Ring)**

1. Payment is required at time of reservation in order to confirm a reservation(s).
2. A **one-time** change or cancellation is allowed per permit **without** an administrative charge if the change or cancellation is greater than 14 days in advance of arrival date.
3. Reservation changes 14 days or less from arrival date will be assessed an administrative charge of $10 per group facility (e.g. pavilion, amphitheater, fire ring).
4. Based on availability, changing to a different pavilion within the same site type (same price) at the same park is permissible without being assessed an administrative charge (e.g. Reservation is for Pavilion #1 at $65 but upon arrival to the park, Pavilion #3 at $65 is available and preferred. Switching to Pavilion #3 would be allowed without an additional fee).
5. Reservation cancellations 14 days or less from arrival date will result in forfeiture of entire amount paid.

**Baseball/Softball Fields, Disc Golf Course, Football Fields, Running Track, Soccer Fields, Youth Cricket Field**

1. Payment is required at time of reservation in order to confirm a reservation(s).
2. A **one-time** change or cancellation is allowed per permit **without** being assessed an administrative charge if the change or cancellation is 61 days or more from arrival date.
3. **Subsequent** reservation change(s) or cancellation(s) will be assessed an administrative charge as follows:
    a. The administrative charge is 25% of amount paid if change or cancellation is between 31-60 days from arrival date. (cancellation fee does not apply to light rental)
    b. The administrative charge is 50% of amount paid if change or cancellation is between 15-30 days from arrival date. (cancellation fee does not apply to light rental)
    c. The administrative charge is 100% of amount paid if change or cancellation is 14 days or less from arrival date. (cancellation fee does not apply to light rental)
4. Reservation changes must be **re**scheduled within the respective sport season (e.g. spring, fall, etc.)

**Basketball Courts**

1. Payment is required at time of reservation in order to confirm a reservation(s).
2. A **one-time** change or cancellation is allowed per permit **without** an administrative charge if the change or cancellation is greater than 14 days in advance of arrival date.
3. Reservation changes 14 days or less from arrival date will be assessed an administrative charge of $10 per reservation.
4. Reservation cancellations 14 days or less from arrival date will result in forfeiture of entire amount paid.
5. Reservation changes made on the day of arrival must be made no later than 4pm if your start time is 5pm or later.

**Cricket Nets & Regulation-sized Cricket Field**

1. Payment is required at time of reservation in order to confirm a reservation(s).
2. A **one-time** change or cancellation is allowed per permit **without** an administrative charge if the change or cancellation is greater than 7 days in advance of arrival date.
3. Reservation changes 7 days or less from arrival date will be assessed an administrative charge of $10 per reservation.
4. Reservation cancellations 7 days or less from arrival date will result in forfeiture of entire amount paid.
5. Reservation changes made on the day of arrival must be made no later than 4pm if your start time is 5pm or later.



Deleted: ¶

Deleted: reservation

Formatted: Font: Bold, Underline

Deleted: Sports Fields

Deleted: (excluding

Deleted: and Cricket Nets)

Deleted: reservation

Formatted: Font: Bold, Underline

Deleted: for Sports Field(s) rental

Deleted: for Sports Field(s) rental

Deleted: for Sports Field(s) rental

Deleted: reservation

Formatted: Font: Bold, Underline

Formatted: Indent: Left: 0.5", No bullets or numbering

Deleted: Cricket Field and

Deleted: reservation

Formatted: Font: Bold, Underline

Deleted: <#>¶

## RAINOUTS

Be sure to call the rainout number (512-943-3366) on inclement weather days to confirm field/facility playing conditions.

If your reservation for a sports field/facility rental is "rained out" due to inclement weather, **it is your responsibility** to contact the Parks HQ at 512-943-1920 within 7 calendar days from the date of your sports field/facility reservation to reschedule or request a refund; **otherwise your reservation fee will be forfeited**.

## EXTENUATING CIRCUMSTANCES

The Parks Department reserves the right to restrict, limit or cancel reservation(s) due to abuse and/or conditions and situations beyond our control. Some examples of when this might apply are related to extreme weather conditions, unexpected maintenance/repairs and interrupted utility system operations. In these cases, a full refund will be issued for any unused portion(s) of the reservation. Advanced notice will be issued as soon as possible, but in some cases like weather related conditions, those decisions may not be confirmed until the conditions actually exist. A forecast for extreme weather conditions may not actually materialize.

## PAYMENT METHODS

Reservation payments can be made as follows:

- Cash
- Checks (payable to Williamson County)
    - Returned checks will be assessed a $30 fee.
- Credit/Debit Cards
    - Visa, Mastercard, Discover

# Reservation Cancellation/Refund Policy

Revised: August 11, 2025

Reservations for specific campsites, group facilities (Pavilions, Amphitheater, Fire Ring) can be made up to 365 days in advance for the following Williamson County Parks:

- Berry Springs Park & Preserve
- Champion Park
- River Ranch County Park
- Southwest Williamson County Regional Park

Reservations for sports fields/courts/facilities vary by sport and/or season. Click here for more information: Sports Courts and Fields Use and Rental Procedures

Additional reservation information is located at the following:

- Williamson County Parks Department
- Facility Reservations (ActiveNet)

For information about the Williamson County Expo Center in Taylor, TX: Williamson County Expo Center | Williamson County, TX

Administrative charges and facility use fees are subject to change at any time. If fees change, the fees in effect when the reservation was confirmed is the fee(s) that will apply.

## CHANGING OR CANCELLING A RESERVATION

**Overnight camping:**

1. Payment is required at time of reservation in order to confirm a reservation(s).
2. A **one-time** change or cancellation is allowed per permit **without** an administrative charge if the change or cancellation is greater than 14 days in advance of arrival date.
3. Reservation changes 14 days or less from arrival date will be assessed an administrative charge of $10 per campsite, up to a maximum charge of $50 when the reservation includes multiple campsites.
    a. If the total reservation cost is less than $10, the administrative charge will be the cost of the reservation.
4. Based on availability, changing to a different campsite within the same site type at the same park is permissible without being assessed an administrative charge (e.g. Reservation is for RV site #3, but upon arrival to the park, RV site #7 is available and preferred. Switching to RV site #7 would be allowed without an additional fee).
5. Reservation cancellations 14 days or less from arrival date will result in forfeiture of entire amount paid.

**Group Facilities (Pavilions, Amphitheater, Fire Ring)**

1. Payment is required at time of reservation in order to confirm a reservation(s).
2. A **one-time** change or cancellation is allowed per permit **without** an administrative charge if the change or cancellation is greater than 14 days in advance of arrival date.
3. Reservation changes 14 days or less from arrival date will be assessed an administrative charge of $10 per group facility (e.g. pavilion, amphitheater, fire ring).
4. Based on availability, changing to a different pavilion within the same site type (same price) at the same park is permissible without being assessed an administrative charge (e.g. Reservation is for Pavilion #1 at $65 but upon arrival to the park, Pavilion #3 at $65 is available and preferred. Switching to Pavilion #3 would be allowed without an additional fee).
5. Reservation cancellations 14 days or less from arrival date will result in forfeiture of entire amount paid.

**Baseball/Softball Fields, Disc Golf Course, Football Fields, Running Track, Soccer Fields, Youth Cricket Field**

1. Payment is required at time of reservation in order to confirm a reservation(s).
2. A **one-time** change or cancellation is allowed per permit **without** being assessed an administrative charge if the change or cancellation is 61 days or more from arrival date.
3. **Subsequent** reservation change(s) or cancellation(s) will be assessed an administrative charge as follows:
    a. The administrative charge is 25% of amount paid if change or cancellation is between 31-60 days from arrival date. (cancellation fee does not apply to light rental)
    b. The administrative charge is 50% of amount paid if change or cancellation is between 15-30 days from arrival date. (cancellation fee does not apply to light rental)
    c. The administrative charge is 100% of amount paid if change or cancellation is 14 days or less from arrival date. (cancellation fee does not apply to light rental)
4. Reservation changes must be **re**scheduled within the respective sport season (e.g. spring, fall, etc.)

**Basketball Courts**

1. Payment is required at time of reservation in order to confirm a reservation(s).
2. A **one-time** change or cancellation is allowed per permit **without** an administrative charge if the change or cancellation is greater than 14 days in advance of arrival date.
3. Reservation changes 14 days or less from arrival date will be assessed an administrative charge of $10 per reservation.
4. Reservation cancellations 14 days or less from arrival date will result in forfeiture of entire amount paid.
5. Reservation changes made on the day of arrival must be made no later than 4pm if your start time is 5pm or later.

**Cricket Nets & Regulation-sized Cricket Field**

1. Payment is required at time of reservation in order to confirm a reservation(s).
2. A **one-time** change or cancellation is allowed per permit **without** an administrative charge if the change or cancellation is greater than 7 days in advance of arrival date.
3. Reservation changes 7 days or less from arrival date will be assessed an administrative charge of $10 per reservation.
4. Reservation cancellations 7 days or less from arrival date will result in forfeiture of entire amount paid.
5. Reservation changes made on the day of arrival must be made no later than 4pm if your start time is 5pm or later.

## RAINOUTS

Be sure to call the rainout number (512-943-3366) on inclement weather days to confirm field/facility playing conditions.

If your reservation for a sports field/facility rental is "rained out" due to inclement weather, **it is your responsibility** to contact the Parks HQ at 512-943-1920 within 7 calendar days from the date of your sports field/facility reservation to reschedule or request a refund; **otherwise your reservation fee will be forfeited**.

## EXTENUATING CIRCUMSTANCES

The Parks Department reserves the right to restrict, limit or cancel reservation(s) due to abuse and/or conditions and situations beyond our control. Some examples of when this might apply are related to extreme weather conditions, unexpected maintenance/repairs and interrupted utility system operations. In these cases, a full refund will be issued for any unused portion(s) of the reservation. Advanced notice will be issued as soon as possible, but in some cases like weather related conditions, those decisions may not be confirmed until the conditions actually exist. A forecast for extreme weather conditions may not actually materialize.

## PAYMENT METHODS

Reservation payments can be made as follows:

- Cash
- Checks (payable to Williamson County)
    - Returned checks will be assessed a $30 fee.
- Credit/Debit Cards
    - Visa, Mastercard, Discover

**Commissioners Court - Regular Session** **37.**

**Meeting Date:** 06/17/2025

Approval of Master Service Agreement #2025233 with HVAC RNTL, LLC for Rental and Delivery of HVAC Equipment for Facilities Management

**Submitted For:** Joy Simonton **Submitted By:** Michelle McKinney, Purchasing

**Department:** Purchasing

**Agenda Category:** Regular Agenda Items

## Information

### Agenda Item

Discuss, consider, and take appropriate action on approving the Master Service Agreement #2025233 between Williamson County and HVAC RNTL, LLC for as-needed Rental and Delivery of HVAC Equipment in the not-to-exceed amount of Five-Hundred Thousand Dollars ($500,000.00) pursuant to TIPS Cooperative Contract #240102 and authorize execution of the agreement.

### Background

This Master Service Agreement for as-needed Rental and Delivery of HVAC Equipment at various Williamson County Facilities between Williamson County and HVAC RNTL, LLC is to be able to utilize the vendor for services as they arise. This service will allow for HVAC equipment to be rented while the main system is being repaired at a facility. The contract number with TIPS is #240102. No pricing sheet for this MSA. Scope of Work (SOW) with quoted amount to be verified by COOP vendor, which will be supplied with PO request. This MSA will be valid as of the date of execution through February 01, 2027. The funding source is 01.0100.0509.004620, Origination #2728 and the point of contact is Shantil Moore.

## Fiscal Impact

| From/To | Acct No. | Description | Amount |
|---|---|---|---|

## Attachments

Master Service Agreement

Form 1295 HVAC RNTL, LLC Complete

## Form Review

| Inbox | Reviewed By | Date |
|---|---|---|
| Purchasing (Originator) | Joy Simonton | 06/10/2025 01:29 PM |
| County Judge Exec Asst. | Delia Colon | 06/10/2025 02:09 PM |
| Form Started By: Michelle McKinney | | Started On: 06/04/2025 10:07 AM |
| Final Approval Date: 06/10/2025 | | |

**THE STATE OF TEXAS §**

**COUNTY OF WILLIAMSON §**

# MASTER SERVICES AGREEMENT
# WITH
# HVAC RNTL, LLC

**Important Notice: County Purchase Orders and Agreements constitute expenditures of public funds, and all vendors are hereby placed on notice that any quotes, invoices or any other forms that seek to unilaterally impose contractual or quasicontractual terms are subject to the extent authorized by Texas law, including but not limited to the Texas Constitution, the Texas Government Code, the Texas Local Government Code, the Texas Transportation Code, the Texas Health & Safety Code, and Opinions of the Texas Attorney General relevant to local governmental entities.**

THIS MASTER SERVICES AGREEMENT is made and entered into by and between **Williamson County, Texas** ("County"), a political subdivision of the State of Texas, acting herein by and through its governing body, and **HVAC RNTL, LLC** (hereinafter "Service Provider") both of which are referred to herein as the parties. The County agrees to engage Service Provider as an independent contractor, to provide certain services and purchase goods described herein pursuant to the following terms, conditions, and restrictions:

## I.

**Services:** Service Provider shall provide services *as an independent contractor* pursuant to terms and policies of the Williamson County Commissioners Court. Service Provider expressly acknowledges that he, she or it is not an employee of the County. The services to be provided include the delivery of HVAC equipment at various Williamson County Facilities. Related services will be outlined in a Statement of Work ("SOW") to be provided by Service Provided upon the direction of the County.

Service Provider represents that Service Provider (including Service Provider's agents, employees, volunteers, and subcontractors, as applicable) possess all certifications, licenses, inspections, and permits required by law to carry out the services and work described in each SOW provided. The Service Provider shall, upon written (including electronic) request, provide proof of valid licensure.

## II.

**Goods:** Service Provider shall supply the County with HVAC equipment and related goods described in each SOW provided to the extent it meets or exceeds the County's solicitation, if applicable.

Should the County choose to purchase goods in addition to those described in any SOW, such additional goods shall be described in a separate written amendment to the SOW wherein the additional goods shall be described, and the parties shall set forth the amount of compensation to be paid by the County for the additional goods. Service Provider shall not provide any additional goods and the County shall not be obligated to pay for any additional goods unless a written amendment to the SOW has been signed by both parties.

**III.**

**Effective Date and Term:** This Agreement shall be in full force and effect from the date of the last party's execution below and shall continue through February 01, 2027. Unless terminated sooner pursuant to paragraph XXI below, if applicable, at the end of the agreement term, Williamson County Commissioners Court reserves the right to renew the agreement for additional fiscal years, by mutual agreement of both parties, as it deems to be in the best interest of Williamson County.

**IV.**

**On-Site Representative for Work Monitoring:** The County may appoint an on-site project representative to observe the work being performed. The County may conduct inspections to determine the date or dates of substantial completion and the date of final completion. If the County so desires, it may seek written adequate assurance that the work is progressing on-time and pursuant to terms and conditions of this agreement and all related contract documents.

**V.**

**Labor, Materials, Tools & Misc. Items:** Service Provider shall provide or cause to be provided and shall pay for labor, materials, equipment, tools, construction equipment and machinery, utilities, transportation and other facilities and services necessary for proper execution and completion of the work, whether temporary or permanent and whether or not incorporated or to be incorporated in the work. Service Provider shall enforce strict discipline and good order among their respective employees and other persons carrying out the Agreement. Service Provider shall not permit employees of unfit persons or persons not skilled in tasks assigned to them.

**VI.**

**Compliance With All Laws:** Service Provider agrees, in connection with the services or any related items to the subject matter of this Agreement, to comply with any and all local, state, or federal requirements, including but not limited to compliance with regulations of the Texas Commission of Environmental Quality and the Occupational Safety and Health Administration. Additionally, Service Provider shall obtain from the appropriate City, Williamson County, or State of Texas the necessary permit(s) required by the ordinances of the City of Georgetown, Williamson County, or State of Texas, for performance of the work.

**VII.**

**Duty To Report Problems:** Service Provider agrees to advise the County and its

representative(s) within 24 hours of any errors, mistakes, potential problems or any other problematic issue(s) coming under observation during the progress of the work and will make good faith efforts to correct any errors that come to light in a timely and reasonable manner.

**VIII.**

**Cleaning Up:** Service Provider shall keep the premises and surrounding area free from accumulation of waste materials or rubbish caused by operations under this Agreement. At completion of the work, Service Provider shall remove from and about the project: waste materials, rubbish, tools, construction equipment, machinery and surplus materials. If Service Provider fails to clean up as provided, the cost thereof shall be charged to Service Provider by deducting from final fee or as necessary.

**IX.**

**No Agency Relationship & Indemnification:** It is understood and agreed that Service Provider shall not in any sense be considered a partner or joint venturer with The County, nor shall Service Provider in any manner hold itself out as an agent or official representative of The County. Service Provider shall be considered an independent contractor for the purpose of this agreement and shall in no manner incur any expense or liability on behalf of The County other than what may be expressly allowed under this agreement. The County will not be liable for any loss, cost, expense or damage, whether indirect, incidental, punitive, exemplary, consequential of any kind whatsoever for any acts by Service Provider or failure to act relating to the construction services being provided. Service Provider agrees to indemnify, hold harmless, and defend The County against any claim, demand, loss, injury, damages, actions, or liability of any kind against The County resulting from any services Service Provider performs on behalf of the County.

TO THE FULLEST EXTENT PERMITETED BY APPLICABLE LAW, SERVICE PROVIDER AND ITS AGENTS, PARTNERS, EMPLOYEES, AND CONSULTANTS (COLLECTIVELY "INDEMNITORS") SHALL AND DO AGREE TO INDEMNIFY, PROTECT, DEFENT WITH COUNSEL APPROVED BY COUNTY, AND HOLD HARMLESS THE COUNTY, REPRESENTATIVES OF THE COUNTY AND THE COMMISSIONERS COURT OF WILLIAMSON COUNTY, ITS VARIOUS DEPARTMENTS, AND THEIR RESPECTIVE OFFICERS, DIRECTORS, EMPLOYEES AND AGENTS (COLLECTIVELY "INDEMNITEES") FROM AND AGAINST ALL CLAIMS IN RELATION TO SERVICE PROVIDER'S PERFORMANCE OF THE WORK DESCRIBED HEREIN. DAMAGES, LOSSES, LIENS, CAUSES OF ACTION, SUITS, JUDGEMENT, AND EXPENSES, INCLUDING ATTORNEY FEES, OF ANY NATURE, KIND OR DESCRIPTION (COLLECTIVELY "LIABILITIES") OF ANY PERSON OR ENTITY WHOMSOEVER, ARISING OUT OF, CAUSED BY, OR RESULTING FROM THE PERFORMANCE OF THE SERVICES OR ANY PART THEROF WHICH ARE CAUSED IN WHOLE OR IN PART BY ANY NEGLIGENT ACT OR OMISSION OF SERVICE PROVIDER, ANYONE DIRECTLY EMPLOYED BY IT OR ANYONE WHOSE ACTS IT MAY BE LIABLE, EVEN IF IT IS CAUSE IN PART BY THE NEGLIGENCE OR OMISSON OF ANY INDEMNITEE, SO LONG AS IT IS NOT CAUSED BY THE SOLE NEGLIGENCE OR WILLFUL MISCONDUCT OF ANY INDEMNITEE. IN THE EVENT MORE THAN ONE OF THE INDEMNITORS ARE CONNECTED WITH AN ACCIDENT OR OCCURRENCE COVERED BY THIS INDEMNIFICATION, THEN EACH OF SUCH INDEMNITORS SHALL BE JOINTLY AND SEVERALLY RESPONSIBLE TO THE

INDEMNITEES FOR INDEMNIFICATION AND THE ULTIMATE RESPONSIBILITY AMONG SUCH INDEMNITORS FOR THE LOSS AND EXPENSE OF ANY SUCH INDEMNIFICATION SHALL BE SETTLED BY SEPARATE PROCEEDINGS AND WITHOUT JEAPORDY TO ANY INDEMNITEE. THE PROVISIONS OF THIS ARTICLE SHALL NOT BE CONSTRUED TO ELIMINATE OR REDUCE ANY OTHER INDEMNIFICATIONS OR RIGHT WHICH COUNTY OR ANY OTHER INDEMNITEES HAS BY LAW. THE INDEMNITIES CONTAINED HEREIN SHALL SURVIVE THE TERMINATION OF THIS AGREEMENT FOR ANY REASON WHATSOEVER.

**X.**

**Service Provider's Employees:** Service Provider covenants and agrees that all personnel engaged shall be employees of Service Provider, and Service Provider shall pay all salaries, and all Social Security taxes, Federal and State Unemployment Insurance, Workers' Compensation Insurance and any similar taxes or expenses related to such employees, including but not limited to, license fees, insurance premiums and outfitting expenses. Service Provider shall be responsible for complying with all Federal, State and Local laws, ordinances and regulations regarding its employees, including all Occupational Safety and Health Administration regulations. Service Provider shall be responsible for the supervision, control and direction of the day-to-day activities of the personnel provided hereunder and shall provide close supervision on a continual basis.

**XI.**

**Consideration and Compensation:** Service Provider will be compensated based on a fixed sum for specific projects as defined in the SOW's and in accordance with TIPS Contract No. 240102. The not-to-exceed amount under this Agreement is **Five Hundred Thousand Dollars ($500,000.00)** per fiscal year. For purposes of this Agreement, the County's fiscal year shall be October 1st to September 30th.

Pursuant to State Law ("Texas Prompt Payment Act") the payment terms are governed as follows:

**County's payment for goods and services shall be governed by Chapter 2251 of the Texas Government Code.** An invoice shall be deemed overdue the 31st day after the later of (1) the date County receives the goods under the Agreement; (2) the date the performance of the service under the Agreement is completed; or (3) the date the Williamson County Auditor receives an invoice for the goods or services. Interest charges for any overdue payments shall be paid by County in accordance with Texas Government Code Section 2251.025. More specifically, the rate of interest that shall accrue on a late payment is the rate in effect on September 1 of County's fiscal year in which the payment becomes due. The said rate in effect on September 1 shall be equal to the sum of (1) one percent (1%); and (2) the prime rate published in the Wall Street Journal on the first day of July of the preceding fiscal year that does not fall on a Saturday or Sunday.

In the event that an error appears on an invoice submitted by Service Provider, County shall notify Service Provider of the error not later than the twenty first (21st) day after the date County receives the invoice. If the error is resolved in favor of Service Provider, Service Provider shall be entitled to receive interest on the unpaid balance of the invoice submitted by Service Provider beginning on the date that the payment for the invoice became overdue. If the error is resolved in favor of the County, Service Provider shall submit a corrected invoice that must be paid in accordance

within the time set forth above. The unpaid balance accrues interest as provided by Chapter 2251 of the Texas Government Code if the corrected invoice is not paid by the appropriate date.

As a minimum, invoices shall include:

a) Name, address, and telephone number of Service Provider and similar information in the event the payment is to be made to a different address
b) County Agreement, Purchase Order, and/or delivery order number
c) Identification of items or services as outlined in the Agreement
d) Quantity or quantities, applicable unit prices, total prices and total amounts
e) Any additional payment information which may be called for by the Agreement

Payment inquiries should be directed to the Williamson County Auditor's Office, Accounts Payable Department: accountspayable@wilco.org 512-943-1500

**XII.**

**The County's Decision to Withhold Payment:** The County may withhold a payment in whole or in part to the extent reasonably necessary to protect The County due to The County's determination that the work has not progressed to the point indicated in the Agreement documents or that the quality of work is not in accordance with the Agreement documents. The County may also withhold a payment or, because of subsequently discovered evidence, may nullify the whole or a part of any request for payment to such extent as may be necessary to protect The County from loss for which Service Provider is responsible, including loss resulting from acts and omissions, because of the following:

1. defective work not remedied;
2. reasonable evidence that the work cannot be completed for the unpaid balance of the Agreement sum;
3. damage to The County;
4. reasonable evidence that the work will not be completed within the Agreement time and that the unpaid balance would not be adequate to cover actual or liquidated damages for the anticipated delay; or
5. persistent failure to carry out the work in accordance with the Agreement documents.

**XIII.**

**Insurance:** Service Provider shall provide and maintain, until the services covered in this MSA is completed and accepted by the County, the minimum insurance coverage in the minimum amounts as described below. Coverage shall be written on an occurrence basis by companies authorized and admitted to do business in the State of Texas and rated A- or better by A.M. Best Company or otherwise acceptable to the County and name the County as an additional insured.

| Type of Coverage | Limits of Liability |
|---|---|
| a. Worker's Compensation | Statutory |
| b. Employer's Liability | |

| | |
|---|---|
| Bodily Injury by Accident | $500,000 Ea. Accident |
| Bodily Injury by Disease | $500,000 Ea. Employee |
| Bodily Injury by Disease | $500,000 Policy Limit |

c. Comprehensive general liability including completed operations and contractual liability insurance for bodily injury, death, or property damages in the following amounts:

| COVERAGE | PER PERSON | PER OCCURRENCE |
|---|---|---|
| Comprehensive General Liability (*including premises, completed operations and contractual*) | $1,000,000 | $1,000,000 |
| Aggregate policy limits: | | $2,000,000 |

d. Comprehensive automobile and auto liability insurance (covering owned, hired, leased and non-owned vehicles):

| COVERAGE | PER PERSON | PER OCCURRENCE |
|---|---|---|
| Bodily injury (including death) | $1,000,000 | $1,000,000 |
| Property damage | $1,000,000 | $1,000,000 |
| Aggregate policy limits | No aggregate limit | |

Service Provider, as an independent contractor, meets the qualifications of an "Independent Contractor" under Texas Worker's Compensation Act, Texas Labor Code, Section 406.141, and must provide its employees, agents, and sub-subcontractors worker's compensation coverage. Contactor shall not be entitled to worker's compensation coverage, or any other type of insurance coverage held by the County.

Upon execution of this MSA, Service Provider shall provide the County with insurance certificates evidencing compliance with the insurance requirements of this MSA.

**XIV.**

**No Waiver of Immunities.** Nothing in this Agreement shall be deemed to waive, modify or amend any legal defense available at law or in equity to The County, its past or present officers, employees, or agents, nor to create any legal rights or claim on behalf of any third party. The County does not waive, modify, or alter to any extent whatsoever the availability of the defense of governmental immunity or any other immunity under the laws of the State of Texas or of the United States.

**XV.**

**Warranty:** Service Provider warrants to The County that materials, workmanship and equipment furnished under this agreement will be of good quality and new unless otherwise required

or permitted by The County, that the work will be free from defects not inherent in the quality required or permitted by law or otherwise, and that the work will conform to the requirements of the Agreement documents. Work not conforming to these requirements, including substitutions not properly approved and authorized, may be considered defective.

**XVI.**

**Taxes**: Service Provider shall pay all sales, consumer, use and similar taxes for the work provided by Service Provider which had been legally enacted on the date of the Agreement, whether or not yet effective or merely scheduled to go into effect.

**XVII.**

**Venue and Applicable Law:** Venue of this Agreement shall be Williamson County, Texas, and the laws of the State of Texas shall govern all terms and conditions.

**XVIII.**

**No Assignment:** Service Provider may not assign this Agreement.

**IXX.**

**Severability:** In case any one or more of the provisions contained in this agreement shall for any reason be held to be invalid, illegal, or unenforceable in any respect, such invalidity or unenforceability shall not affect any other provision in this agreement and this agreement shall be construed as if such invalid, illegal or unenforceable provision had never been contained in it.

**XX.**

**Confidentiality:** Service Provider expressly agrees that they will not use any incidental confidential information they may obtain while being on governmental property for their own benefit and agrees that is will not enter unauthorized areas or access confidential information and will not disclose any information to unauthorized third parties and will take care to guard the security of the information at all times.

**XXI.**

**Termination:** This agreement may be terminated at any time at the option of The County, without further or prospective liability for performance upon giving upon thirty (30) calendar day's written notice to thereof. In the event Williamson County exercises its right to terminate without cause, it is understood and agreed that only amounts due to Service Provider for goods, commodities and/or services provided and expenses incurred to and including the date of termination, will be due and payable. No penalty will be assessed for Williamson County's termination for convenience.

**XXII.**

**Right of Funds:** Despite the agreed upon method of payment set forth above, Service Provider agrees to return to Williamson County pro-rata portion of unearned funds distributed to Service Provider if (a) Service Provider's project progress is insufficient; (b) this Agreement is

terminated for any reason; or (c) Service Provider fails in any other respect under this Agreement.

**XXIII.**

**County's Right to Audit:** Service Provider agrees that Williamson County or its duly authorized representatives shall, until the expiration of three (3) years after final payment under this Agreement, have access to and the right to examine and photocopy any and all books, documents, papers and records of Service Provider which are directly pertinent to the services to be performed under this Agreement for the purposes of making audits, examinations, excerpts, and transcriptions. Service Provider expressly agrees that The County shall have access during normal working hours to all necessary Service Provider facilities and shall be provided adequate and appropriate workspace in order to conduct audits in compliance with the provisions of this section. Williamson County shall give Service Provider reasonable advance notice of intended audits.

**XXIV.**

**Notice:** Any notice required to be given under the terms of this AGREEMENT shall be effective if and when given in writing and mailed by certified mail to the addresses listed below or subsequently provided in writing:

**WILLIAMSON COUNTY:**
Williamson County Judge
710 Main Street, Suite 101
Georgetown, TX 78626

**SERVICE PROVIDER**
HVAC RNTL, LLC
8081 Royal Ridge Parkway
Irving, TX 75063

**XXV.**

**Mediation:** The parties agree to use non-binding mediation for dispute resolution prior to and formal legal action being taken on this Agreement.

**XXVI.**

**Non-Appropriation and Fiscal Funding**: The obligations of the Parties under this Agreement do not constitute a general obligation or indebtedness of either Party for which such Party is obligated to levy, pledge, or collect any form of taxation. It is understood and agreed that County shall have the right to terminate this Agreement at the end of any County fiscal year if the governing body of County does not appropriate sufficient funds as determined by County's budget for the fiscal year in question. County may effect such termination by giving written notice of termination at the end of its then-current fiscal year.

**XXVII.**

**Authorized Expenses:** In the event County authorizes, in advance and in writing, reimbursement of non-labor expenses related to the services subject of this Agreement, County will pay such actual non-labor expenses in strict accordance with the Williamson County Vendor Reimbursement Policy (as amended), which is incorporated into and made a part of this Agreement by reference. The Williamson County Vendor Reimbursement Policy can be found at: Williamson County Vendor Reimbursement Policy.pdf (wilco.org). Invoices requesting reimbursement for

authorized non-labor expenses must be accompanied by copies of the provider's invoice and clearly set forth the actual cost of the expenses, without markup.

**XXVIII.**

**Entire Agreement & Incorporated Documents:** This Agreement constitutes the entire Agreement between the parties and may not be modified or amended other than by a written instrument executed by both parties. Documents expressly incorporated into this Agreement include the following:

A. This Agreement, its Exhibits and any amend amendments agreed to by both parties (if any);
B. Statements of Work issued under the Agreement;
C. TIPS Cooperative Contract No. 240102, incorporated by reference; and
D. Insurance certificates evidencing coverages required herein above.

In the event a dispute arises between terms and conditions of this (1) Agreement, its exhibits and amendments (if any); (2) a SOW issued under the Agreement; and (3) the cooperative contract set forth above; applicable documents will be referred to for the purpose of clarification, conflict resolution or for additional detail in the following order of precedence: (1) terms and conditions of this Agreement, its exhibits and amendments (if any), (2) the SOW issued under the Agreement; and (3) the cooperative contact set forth above.

**XXIX.**

**Signature for the County:** The presiding officer of Williamson County's governing body who is authorized to execute this instrument by order duly recorded may execute this Agreement on behalf of the County.

IN WITNESS WHEREOF, that this Agreement shall be effective as of the date of the last party's execution below.

**WILLIAMSON COUNTY:**

_____
Authorized Signature

_____
County Judge/Presiding Officer

Dated: _____ _____, 20___

**HVAC RNTL, LLC:**

Richard A Nagowski
Authorized Signature

Richard A Nagowski
Printed Name

Dated: 5 16, 2025

**Approved as to Legal Form**
HAL HAWES
General Counsel, Commissioners Court
Date: Jun 02 2025 Time: 12:04 pm

**Reviewed by Contract Audit**
SARA GREER, CGAP
Contract Auditor
Williamson County Auditor's Office
Date: May 19 2025 Time: 7:03 am

# CERTIFICATE OF INTERESTED PARTIES

FORM 1295



Complete Nos. 1 - 4 and 6 if there are interested parties.
Complete Nos. 1, 2, 3, 5, and 6 if there are no interested parties.

**OFFICE USE ONLY**
**CERTIFICATION OF FILING**

**Certificate Number:**
2025-1309025

**Date Filed:**
05/13/2025

**Date Acknowledged:**

**1 Name of business entity filing form, and the city, state and country of the business entity's place of business.**

HVAC RNTL
Irving, TX United States

**2 Name of governmental entity or state agency that is a party to the contract for which the form is being filed.**

Williamson County

**3 Provide the identification number used by the governmental entity or state agency to track or identify the contract, and provide a description of the services, goods, or other property to be provided under the contract.**

2025233
HVAC equipment

| 4 Name of Interested Party | City, State, Country (place of business) | Nature of interest (check applicable) | |
|---|---|---|---|
| | | Controlling | Intermediary |
| | | | |
| | | | |
| | | | |
| | | | |
| | | | |
| | | | |
| | | | |
| | | | |
| | | | |
| | | | |

**5 Check only if there is NO Interested Party.** [X]

**6 UNSWORN DECLARATION**

My name is Jason Kim, and my date of birth is [redacted].

My address is [redacted]
(street) (city) (state) (zip code) (country)

I declare under penalty of perjury that the foregoing is true and correct.

Executed in Dallas County, State of TX, on the 14 day of May (month), 2025 (year).

Signature of authorized agent of contracting business entity
(Declarant)

# CERTIFICATE OF INTERESTED PARTIES

**FORM 1295**



Complete Nos. 1 - 4 and 6 if there are interested parties.
Complete Nos. 1, 2, 3, 5, and 6 if there are no interested parties.

**OFFICE USE ONLY**
**CERTIFICATION OF FILING**

**Certificate Number:**
2025-1309025

**Date Filed:**
05/13/2025

**Date Acknowledged:**
05/14/2025

**1 Name of business entity filing form, and the city, state and country of the business entity's place of business.**

HVAC RNTL
Irving, TX United States

**2 Name of governmental entity or state agency that is a party to the contract for which the form is being filed.**

Williamson County

**3 Provide the identification number used by the governmental entity or state agency to track or identify the contract, and provide a description of the services, goods, or other property to be provided under the contract.**

2025233
HVAC equipment

| 4 Name of Interested Party | City, State, Country (place of business) | Nature of interest (check applicable) | |
|---|---|---|---|
| | | Controlling | Intermediary |
| | | | |
| | | | |
| | | | |
| | | | |
| | | | |
| | | | |
| | | | |
| | | | |
| | | | |

**5 Check only if there is NO Interested Party.** [X]

**6 UNSWORN DECLARATION**

My name is _____, and my date of birth is _____.

My address is _____, _____, _____, _____, _____.
(street) (city) (state) (zip code) (country)

I declare under penalty of perjury that the foregoing is true and correct.

Executed in _____County, State of _____, on the _____day of _____, 20_____.
(month) (year)

_____
Signature of authorized agent of contracting business entity
(Declarant)

**Commissioners Court - Regular Session** **38.**

**Meeting Date:** 06/17/2025

Receive the June 2025 Construction Summary Report and PowerPoint Presentation

**Submitted By:** Marie Walters, Road Bond

**Department:** Road Bond

**Agenda Category:** Regular Agenda Items

---

**Information**

**Agenda Item**

Receive the June 2025 Construction Summary Report and PowerPoint Presentation.

**Background**

---

**Fiscal Impact**

| From/To | Acct No. | Description | Amount |
|---|---|---|---|

**Attachments**

June 2025 PowerPoint Presentation

June 2025 Construction Summary Report

---

**Form Review**

| Inbox | Reviewed By | Date |
|---|---|---|
| County Judge Exec Asst. | Delia Colon | 06/12/2025 11:29 AM |
| Form Started By: Marie Walters | | Started On: 06/12/2025 07:40 AM |
| Final Approval Date: 06/12/2025 | | |

# WILLIAMSON COUNTY COMMISSIONERS COURT

## ROAD BOND PROGRAM

June 17, 2025

# PRECINCT 1

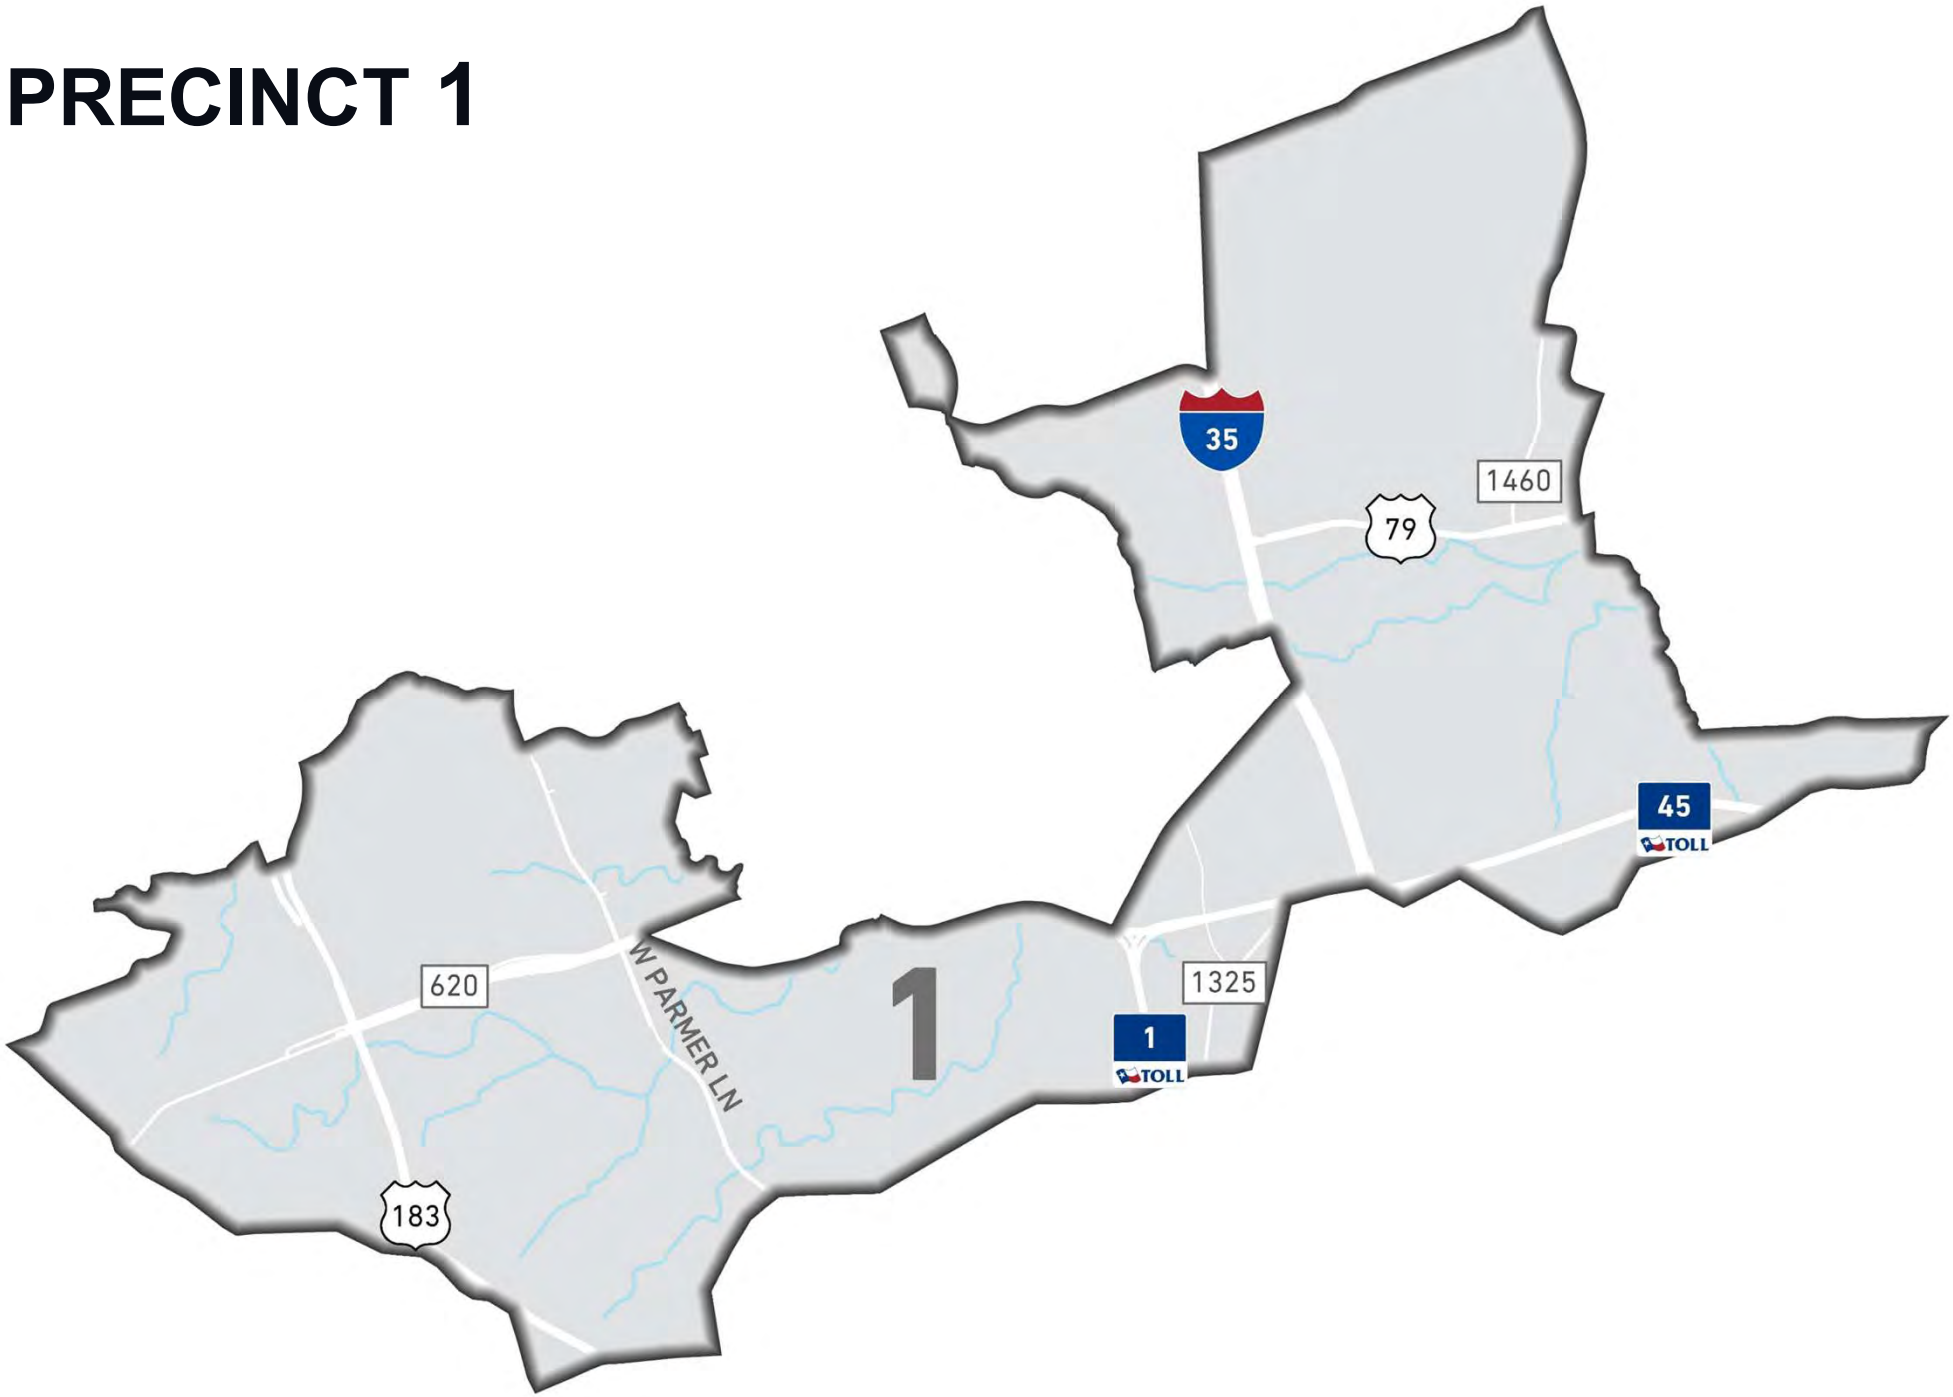

Projects under planning and design, no active construction projects.

# PRECINCT 2

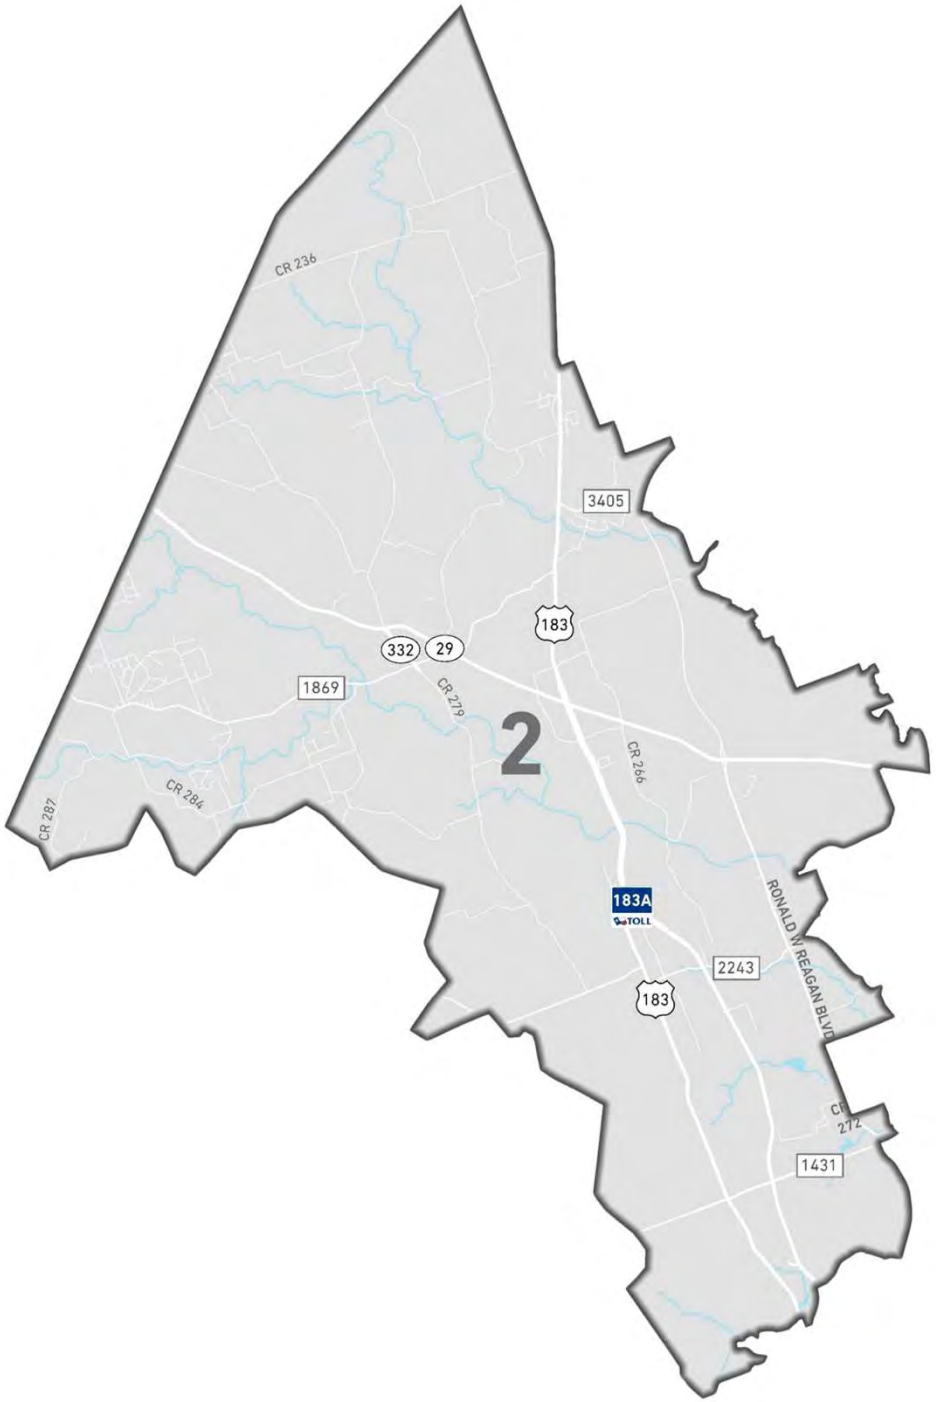
CR 236
3405
183
332
29
1869
CR 279
2
CR 266
CR 284
CR 287
183A
TOLL
RONALD W REAGAN BLVD
2243
183
CR 272
1431

# Liberty Hill (SH 29) Bypass
# (RM 1869 to CR 279)

Anticipated Completion

Late 2025

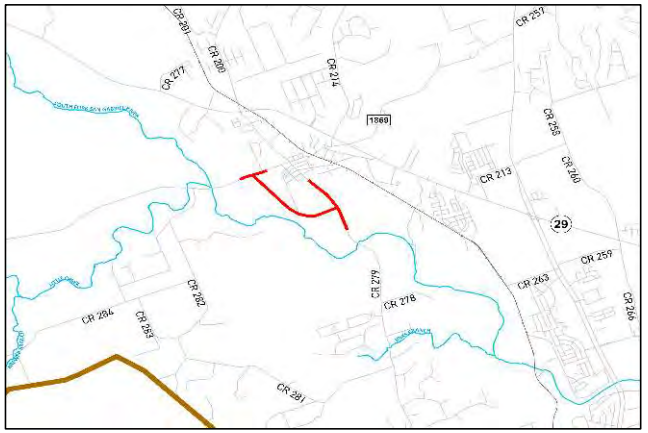


Original contract amount = $14,149,449.00

Total change orders = $295,362.00

Adjusted contract price = $14,444,811.00

Expenditures to date = $10,607,036.78 (73%)

# Liberty Hill (SH 29) Bypass
# (RM 1869 to CR 279)

# Ronald Reagan Widening
# (SH 29 to FM 3405)

Anticipated Completion

Summer 2027

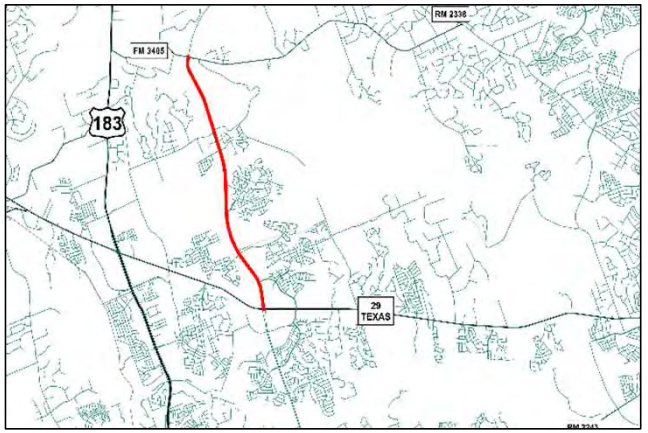


Original Contract Price = $52,159,299.00

Total Change Orders to Date = $310,563.50

Adjusted Contract Price = $52,469,862.50

Expenditures to Date = $19,346,967.64 (37%)

# Ronald Reagan Widening
# (SH 29 to FM 3405)

# Ronald Reagan Widening
# (SH 29 to FM 3405)

# Ronald Reagan Widening
# (SH 29 to FM 3405)

# PRECINCT 3

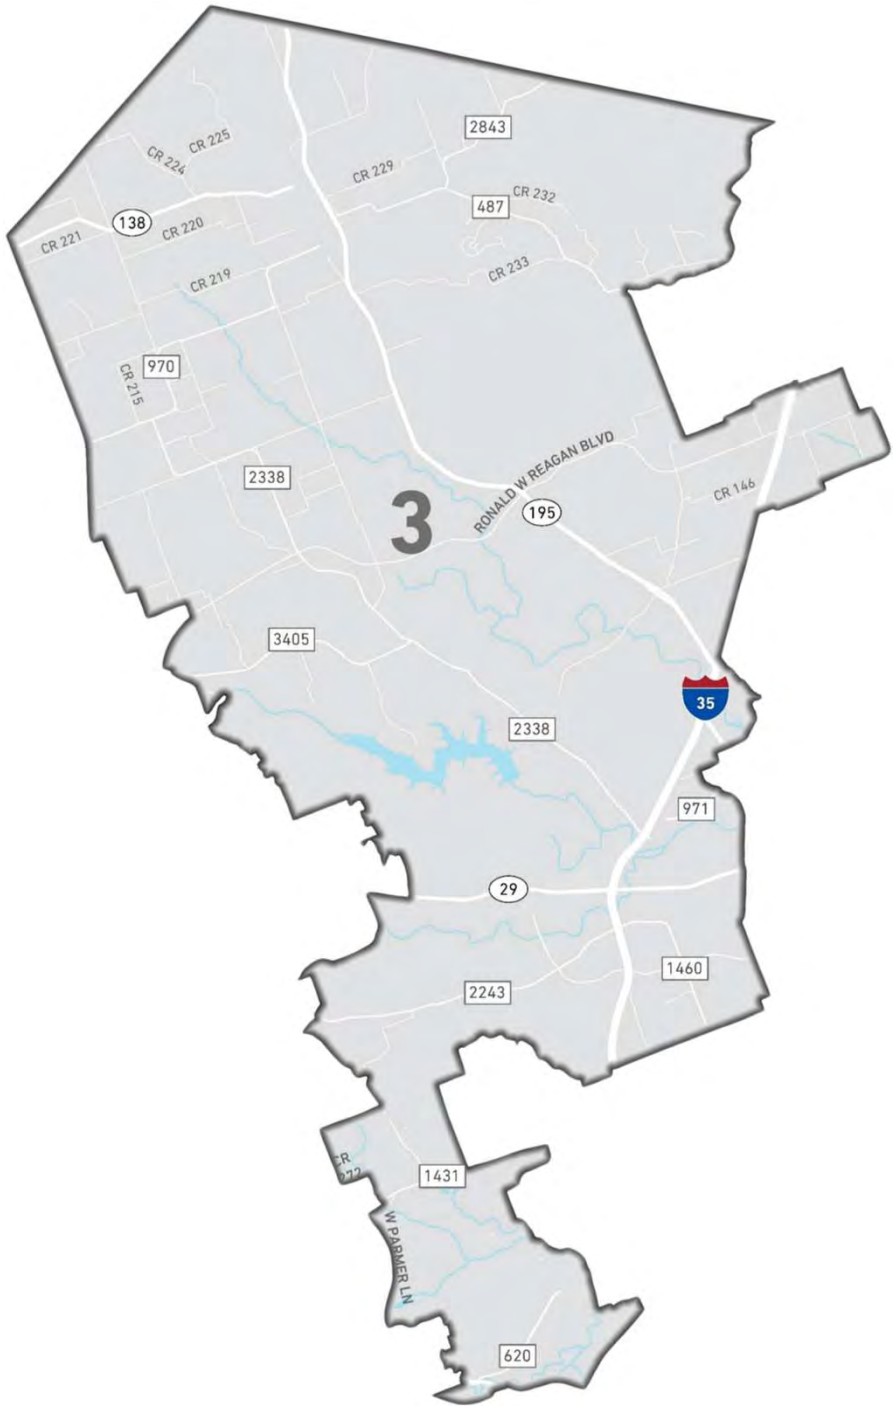
3
2843
CR 225
CR 224
CR 229
CR 232
487
138
CR 221
CR 220
CR 233
CR 219
970
CR 215
2338
RONALD W REAGAN BLVD
195
CR 146
3405
35
2338
971
29
1460
2243
1431
W PARMER LN
620

# Corridor H/Sam Bass Road
# (RM 1431 to Wyoming Springs Drive)

Anticipated Completion

Fall 2025

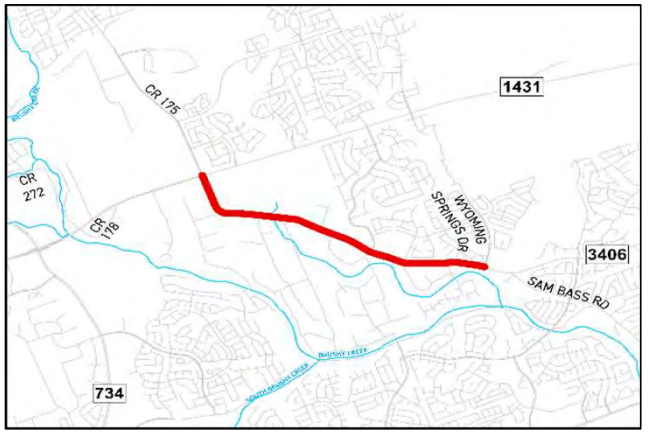


Original Contract Price = $36,145,959.00

Total Change Orders to Date = -$1,686,175.04

Adjusted Contract Price = $34,459,783.96

Expenditures to Date = $23,403,129.78 (68%)

# Corridor H/Sam Bass Road
# (RM 1431 to Wyoming Springs Drive)

# Corridor H/Sam Bass Road
# (RM 1431 to Wyoming Springs Drive)

# Corridor H/Sam Bass Road
# (RM 1431 to Wyoming Springs Drive)

# Wyoming Springs Extension
# (Brightwater Boulevard/Creek Bend to Sam Bass Road)

Anticipated Completion

Late 2026

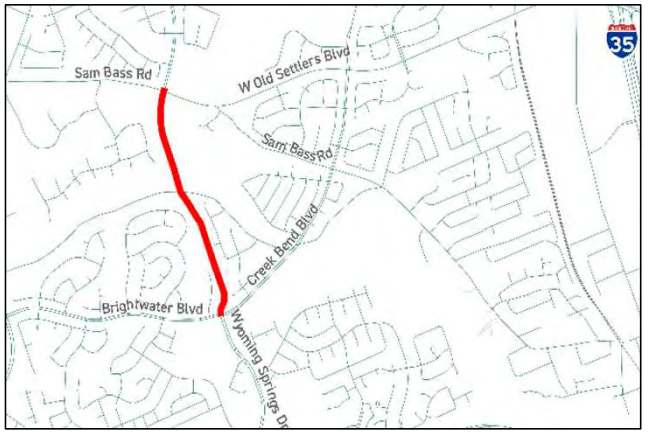


Partnership with the City of Round Rock

Original Contract Amount = $25,917,630.47

Construction is managed by the City of Round Rock

# Wyoming Springs Extension
# (Brightwater Boulevard/Creek Bend to Sam Bass Road)

# Wyoming Springs Extension
# (Brightwater Boulevard/Creek Bend to Sam Bass Road)

# Wyoming Springs Extension
# (Brightwater Boulevard/Creek Bend to Sam Bass Road)

# CR 255 (Road and Bridge Funded)
# (CR 254 to Ronald Reagan Boulevard)

Anticipated Completion

Summer 2026

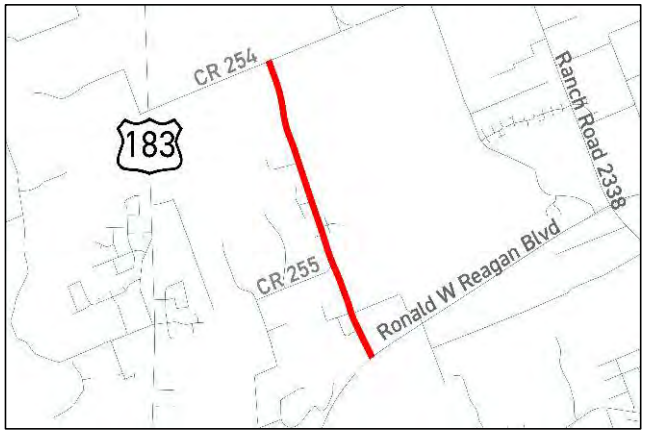


Original Contract Price = $20,847,300.93

Total Change Orders to Date = -$13,235.52

Adjusted Contract Price = $20,834,065.41

Expenditures to Date = $6,343,794.70 (30%)

# CR 255 (Road and Bridge Funded)
# (CR 254 to Ronald Reagan Boulevard)

# CR 255 (Road and Bridge Funded)
# (CR 254 to Ronald Reagan Boulevard)

# CR 255 (Road and Bridge Funded)
# (CR 254 to Ronald Reagan Boulevard)

# PRECINCT 4

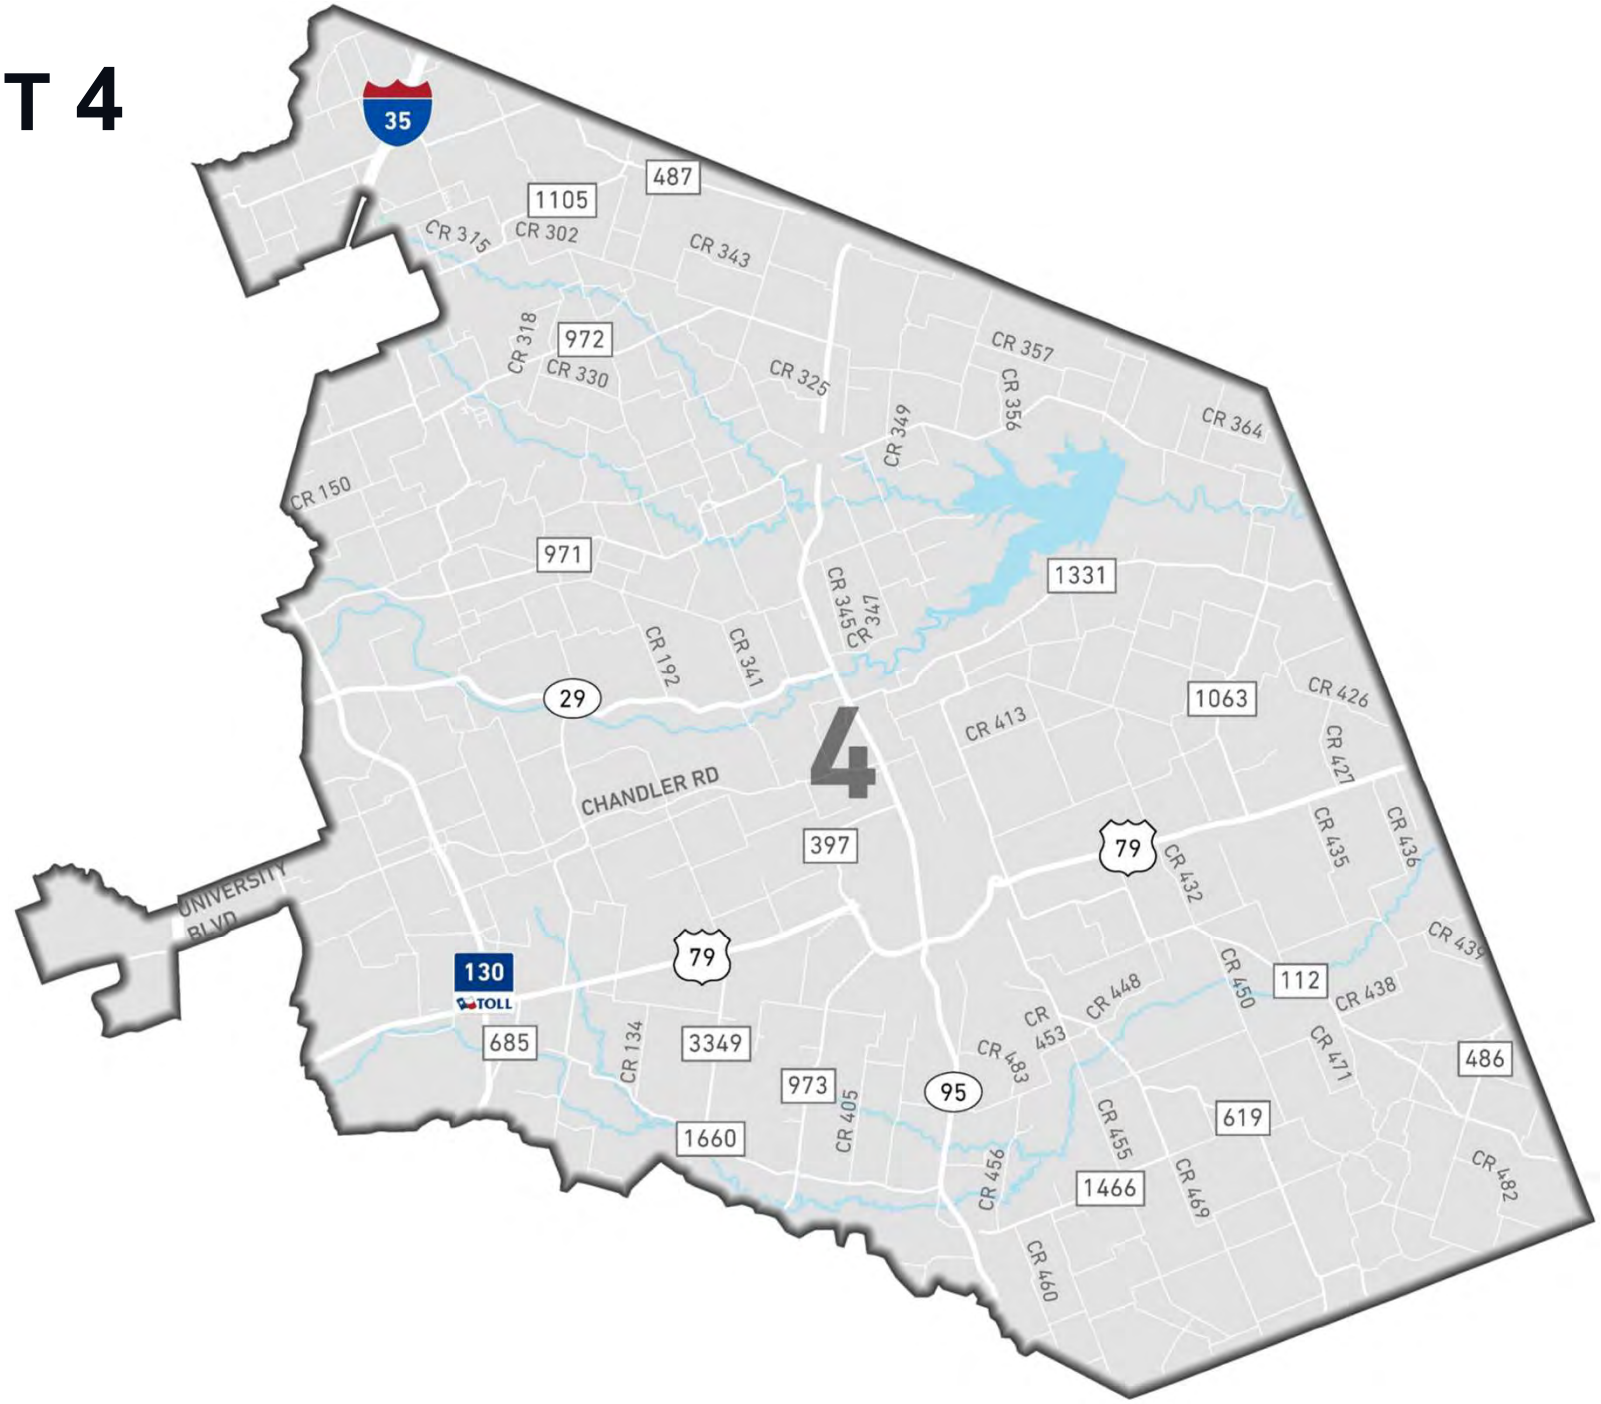
35
487
1105
CR 315
CR 302
CR 343
CR 318
972
CR 330
CR 325
CR 357
CR 356
CR 364
CR 349
CR 150
971
1331
CR 345
CR 347
CR 192
CR 341
29
4
CR 413
1063
CR 426
CR 421
CHANDLER RD
397
79
CR 432
CR 435
CR 436
UNIVERSITY BLVD
130
TOLL
79
CR 439
CR 450
112
CR 438
CR 448
CR 453
CR 483
685
CR 134
3349
973
95
CR 405
CR 471
486
619
1660
CR 455
CR 469
CR 456
1466
CR 482
CR 460

# East Wilco Highway (FM 3349/US 79 Interchange) (US 79 to CR 404)

Anticipated Completion

Summer 2025 (Roadwork)

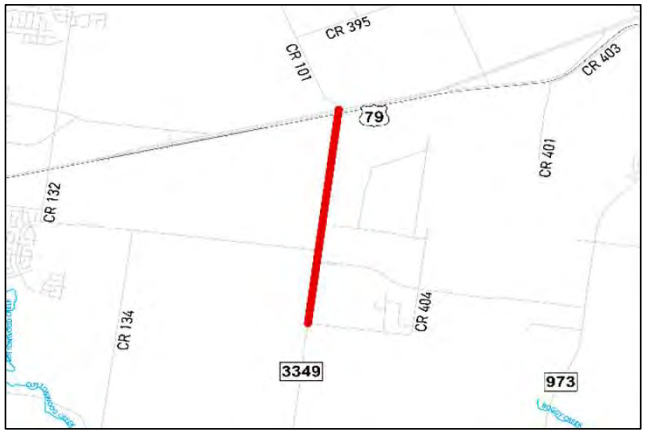


Original Contract Amount = $81,941,038.13

Total Change Orders = $2,352,334.89

Adjusted Contract Price = $84,293,373.02

Expenditures to Date = $68,344,146.34 (81%)

# East Wilco Highway (FM 3349/US 79 Interchange)
# (US 79 to CR 404)

# East Wilco Highway (FM 3349/US 79 Interchange)
# (US 79 to CR 404)

# East Wilco Highway (FM 3349/US 79 Interchange)
# (US 79 to CR 404)

# East Wilco Highway - Segment 2
# (CR 137 South of Hutto to CR 404)

Anticipated Completion

Summer 2028

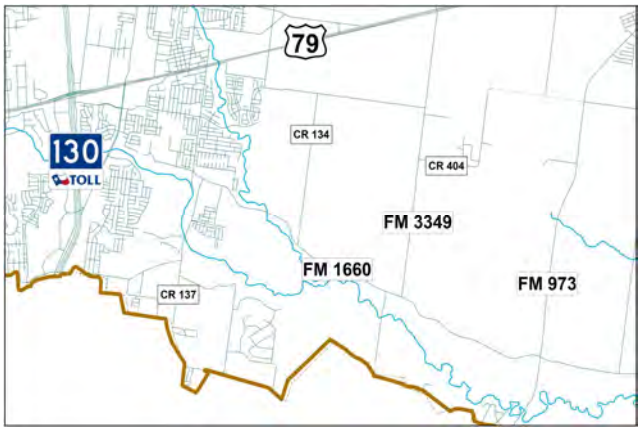


Original contract amount = $64,407,606.63

Total change orders = -$220,747.54

Adjusted contract price = $64,186,859.09

Expenditures to date = $24,727,921.87 (39%)

# East Wilco Highway - Segment 2
# (CR 137 South of Hutto and CR 404)

# East Wilco Highway - Segment 2
# (CR 137 South of Hutto and CR 404)

# East Wilco Highway - Segment 2
# (CR 137 South of Hutto and CR 404)

# Old Settlers Boulevard
# (North Red Bud Lane/CR 122 to CR 110)

Anticipated Completion

Fall 2025

Partnership with the City of Round Rock

Original Contract Amount = $14,920,847.10

Construction is managed by the City of Round Rock

# Old Settlers Boulevard
# (North Red Bud Lane/CR 122 to CR 110)

# Old Settlers Boulevard
# (North Red Bud Lane/CR 122 to CR 110)

# Old Settlers Boulevard
# (North Red Bud Lane/CR 122 to CR 110)

# CR 112 Widening
# (FM 1460/A.W. Grimes to CR 117)

Anticipated Completion

Late 2026

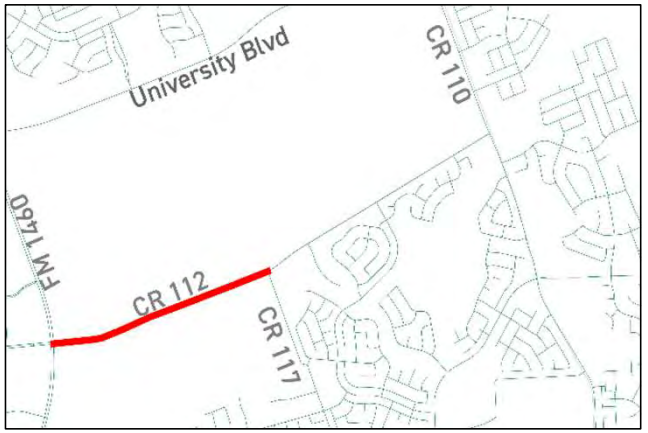


Partnership with the City of Round Rock

Original Contract Amount = $13,119,712.35

Construction is managed by the City of Round Rock

# CR 112 Widening
# (FM 1460/A.W. Grimes to CR 117)

# CR 112 Widening
# (FM 1460/A.W. Grimes to CR 117)

# CR 112 Widening
# (CR 117 to CR 110)

Anticipated Completion

Late 2026

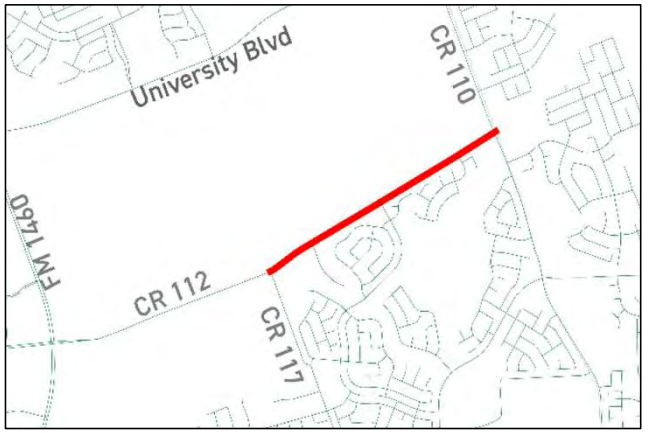


Partnership with the City of Round Rock

Original Contract Amount = $20,434,128.40

Construction is managed by the City of Round Rock

# CR 112 Widening
# (CR 117 to CR 110)

# ROAD BOND PROGRAM

## Construction Summary Report

County Judge
Steven Snell

Commissioners
Terry Cook
Cynthia Long
Valerie Covey
Russ Boles

# May 2025

WWW.WILCOTX.GOV

Volume XXX - Issue No.5

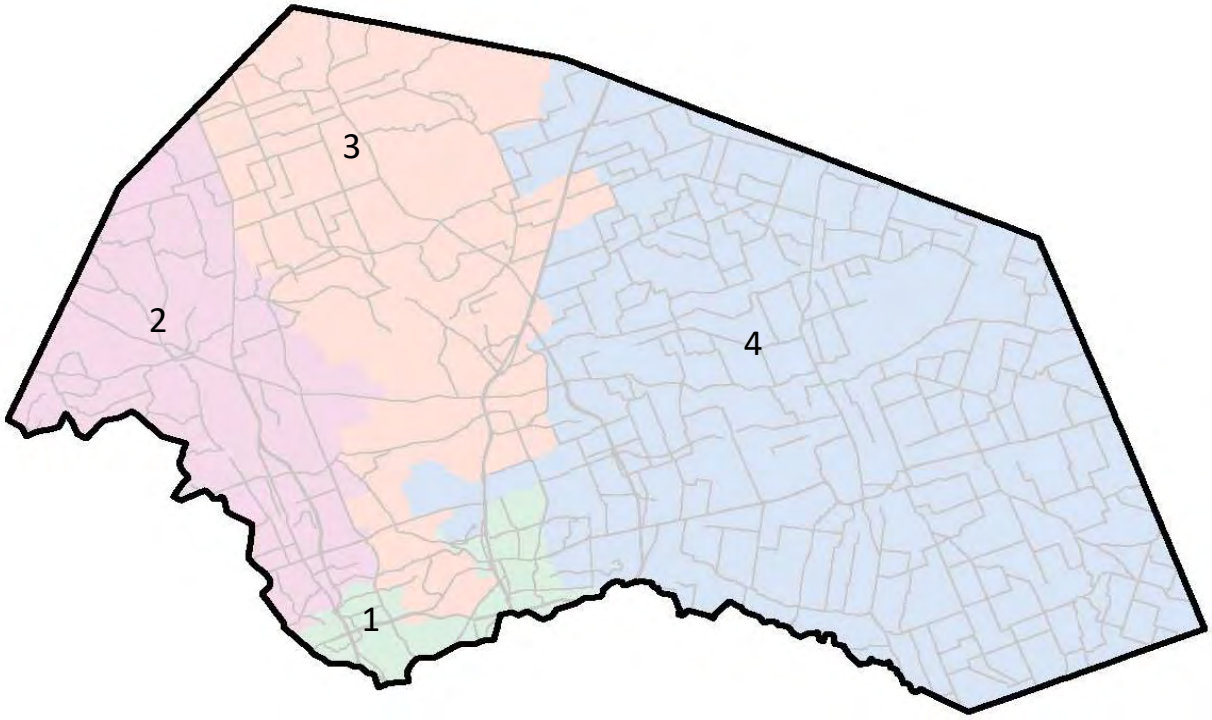


**Presented By:** HNTB

# Table of Contents

**Completed Projects** ..... **1**

**PRECINCT No. 1 – Commissioner Terry Cook** ..... **5**

**PRECINCT No. 2 – Commissioner Cynthia Long** ..... **9**

**Liberty Hill (SH 29) Bypass (RM 1869 to CR 279)** ..... **13**

**Ronald Reagan Boulevard Widening** ..... **15**

**Bagdad Road ROW Clearing** ..... **17**

**PRECINCT No. 3 – Commissioner Valerie Covey** ..... **18**

**Corridor H/Sam Bass Road** ..... **22**

**CR 255 Realignment** ..... **25**

**PRECINCT No. 4 – Commissioner Russ Boles** ..... **26**

**East Wilco Highway (FM 3349 at US 79 (FM 3349 from US to CR 404))** ..... **30**

**Corridor C / SH 29 Bypass** ..... **34**

**CR 129 (South of Brushy Creek to North of South County Line)** ..... **35**

**Bud Stockton at FM 487 Traffic Signal** ..... **36**

**East Wilco Highway (Southeast Loop – Segment 2)** ..... **37**

# WILLIAMSON COUNTY
# ROAD BOND PROGRAM

## COMPLETED PROJECTS

CONSTRUCTION SUBSTANTIALLY COMPLETE/OPEN TO TRAFFIC - AS OF MAY 2025

### Precinct 1

- **Pond Springs Road (signal) – Apr 2002**
- **McNeil Road, Phase 1 – Jan 2005**
- **McNeil Road, Phase 2 – Feb 2007**
- **RM 620, Phase 1 – Jan 2009**
- **Pond Springs Road – Sep 2010**
- **County Road 174 at Brushy Creek – Jun 2011**
- **O'Connor Drive Extension – Apr 2012**
- **King of Kings Crossing – Aug 2012**
- **RM 620 Safety Improvements – Dec 2014**
- **Forest North Drainage Improvements Phase 2 – Oct 2017**
- **O'Connor Drive N of RM 620 – Jul 2018**
- **Neenah Avenue Widening – Dec 2018**
- **Lakeline Right Turn Lanes – Aug 2019**
- **Forest North Drainage Improvements – Anderson Mill – Feb 2020**
- **North Mays Extension- Dec 2020**
- **Forest North Drainage Improvements Phase 3 – Jan 2022**
- **RM 620 at Railroad/Chisolm Trail – Dec 2023**

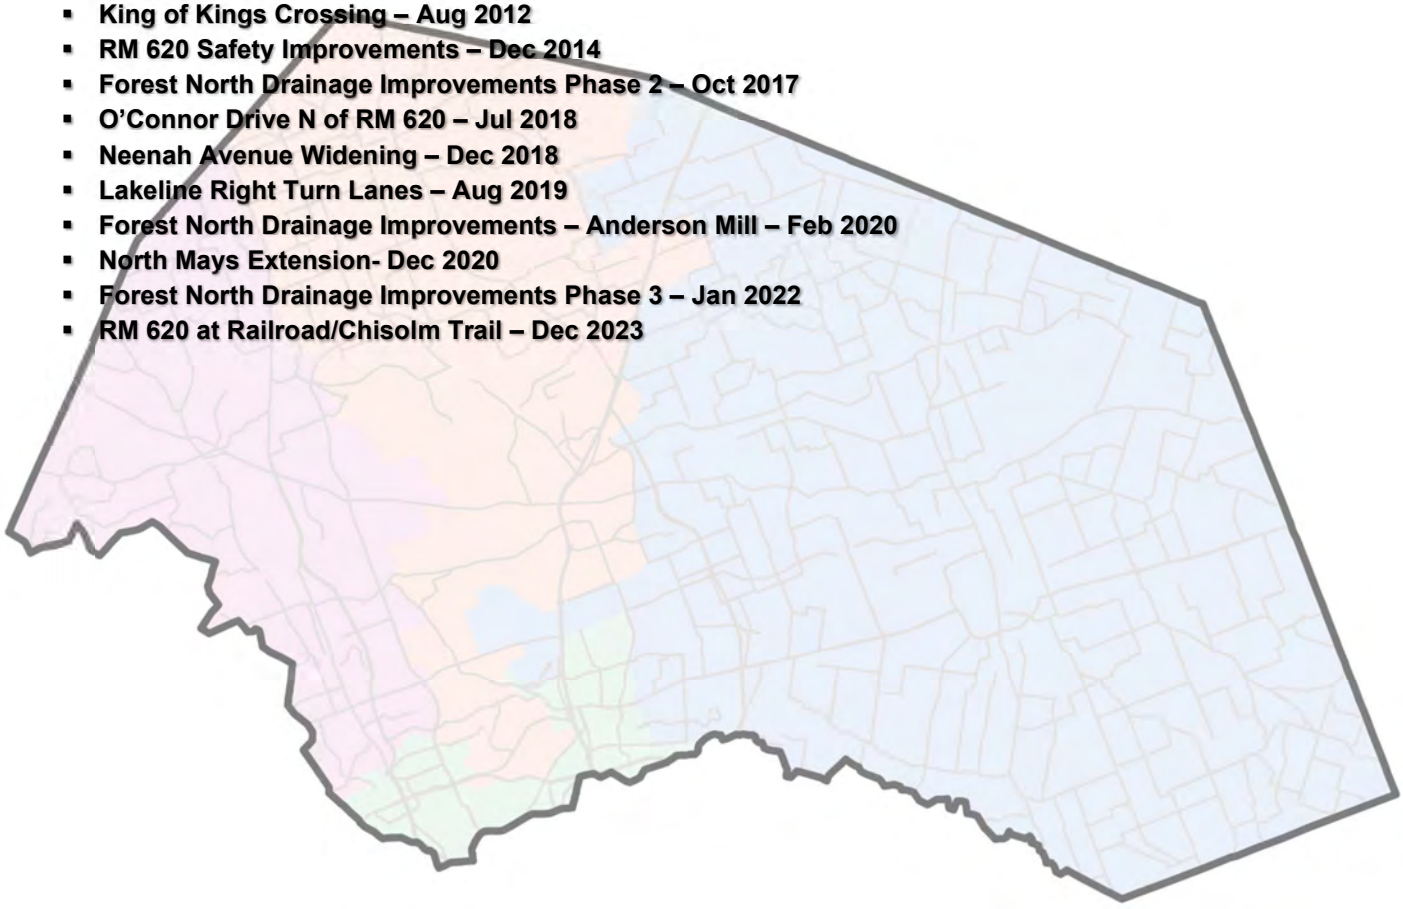

# WILLIAMSON COUNTY
# ROAD BOND PROGRAM

## COMPLETED PROJECTS

CONSTRUCTION SUBSTANTIALLY COMPLETE/OPEN TO TRAFFIC - AS OF MAY 2025

### Precinct 2

- **RM 1869 at SH 29 (signal) – Aug 2002**
- **River Bend Oaks – Feb 2003**
- **County Road 175 – Jun 2003**
- **County Road 200 – Sep 2003**
- **Ronald Reagan Blvd, South Ph. 1 – Dec 2004**
- **County Road 214 – Feb 2005**
- **County Road 258 – Sep 2006**
- **San Gabriel Pkwy, Ph. 1 – Feb 2007**
- **Ronald Reagan Blvd North Ph. 1 – Mar 2007**
- **Lakeline Blvd – Jul 2007**
- **Ronald Reagan Blvd South Ph. 2 – Feb 2008**
- **US 183 at CR 274 – Feb 2008**
- **County Road 175 Phase 2A – Jan 2010**
- **US 183 at FM 3405 Traffic Signal – Mar 2010**
- **US 183 at FM 3405 Left Turn Lanes – May 2010**
- **County Road 214 Phase 2A – Jan 2011**
- **San Gabriel Parkway Ph. 2 – Oct 2011**
- **US 183 (PTF) – Apr 2012**
- **SH 29 TWLTL Liberty Hill – Dec 2012**
- **Hero Way – Feb 2013**
- **County Roads 260/266 – Apr 2013**
- **County Road 277 – Jul 2014**
- **Lakeline Blvd at US 183 – Nov 2014**
- **Lakeline Blvd Ph. 2 – Apr 2015**
- **County Road 258 – Jul 2017**
- **County Road 200 at Bold Sundown – Oct 2018**
- **Ronald Reagan at Santa Rita Ranch – Feb 2019**
- **CR 200 at SH 29 / Loop 332 – Jul 2019**
- **Bagdad Road (CR 279) at CR 278 (River Ranch County Park Road) – Feb 2020**
- **San Gabriel Ranch Road Bridge – Mar 2020**
- **Corridor F / US 183 Planning - Jan 2021**
- **Seward Junction Improvements – Mar 2021**
- **Ronald Reagan Blvd Widening (Temporary Signals) at Santa Rita Blvd – Feb 2022**
- **CR 200 (CMTA Railroad to CR 201) – Oct 2022**
- **Ronald Reagan Safety Improvements – July 2023**
- **CR 258 Extension – Dec 2023**
- **Bagdad Road / CR 279 (ROW Clearing) – Apr 2025**

# WILLIAMSON COUNTY
# ROAD BOND PROGRAM

## COMPLETED PROJECTS

CONSTRUCTION SUBSTANTIALLY COMPLETE/OPEN TO TRAFFIC - AS OF MAY 2025

### Precinct 3

- Cedar Hollow at SH 29 (signal) – Aug 2002
- Georgetown Inner Loop Project 2 – Aug 2003
- Georgetown Inner Loop Project 1 – Jun 2004
- Georgetown Inner Loop East Extension – Sep 2004
- County Road 152 Bridge Replacement – Sep 2004
- Inner Loop East (CR 151 to Bus 35) – Oct 2005
- Ronald Reagan Blvd North, Ph. 2 – May 2008
- 12" Water Main Relo. for SH 29 Widening – Jun 2008
- SH 29 / CR 104, Ph. 1 – Jul 2008
- IH 35 at SH 29 Turnarounds (PTF) – Aug 2008
- SE Inner Loop at FM 1460 – Nov 2009
- County Road 111 (Westinghouse Road) – Jun 2010
- Williams Drive – Apr 2011
- County Road 104, Phase 2 – May 2011
- RM 2338 (PTF) – Jul 2011
- SH 29 at Park Pl and Jack Nicklaus – May 2012
- Ronald Reagan Blvd. North Phase 3 – Jun 2013
- Ronald Reagan Blvd. North Phase 4 – Mar 2014
- Madrid Drive Extension – Sep 2014
- CR 245 – Sep 2015
- IH 35 Northbound Frontage Road (PTF) – Oct 2015
- Ronald Reagan North Phase 4 Fencing – Jan 2016
- IH 35 NB Frontage Road Driveway (PTF) – Mar 2016
- Southwest Bypass Driveways – Aug 2016
- RM 2243 at Escalera Right Intersection – Aug 2016
- SH 29 at Cedar Hollow Right Int. Imp. – Aug 2016
- Southwest Bypass Access Route – Jul 2017
- Pearson Ranch Road – Oct 2017
- Arterial H Extension Phase I– Feb 2018
- Relo. of Williamson County Regional WL – Apr 2018
- RM 620 Phase 2 – Jul 2018
- Southwest Bypass Segment 1 – Sept 2018
- Inner Loop Improvements – Dec 2018
- Neenah Ave./Pearson Ranch Rd. Signal – Jan 2019
- Southwest Bypass Segment 2 – Jan 2020
- Great Oaks Dr. Water Line Relocations – Jun 2020
- CR 176 @ RM 2243 – Oct 2020
- Corridor H/Sam Bass Rd. Int. Signals – May 2021
- Ronald Reagan Blvd./Silver Spur Blvd. – Jun 2021
- Ronald Reagan Boulevard at Sun City – Jun 2021
- IH 35 Ramp Reversals/FR Conversion – Sept 2021
- O'Connor Drive Traffic Signals – Nov 2021
- Hairy Man Rd./Brushy Creek Rd. Imp- Dec 2021
- Ronald Reagan Blvd. at IH 35 Bridge – Dec 2021
- Wyoming Springs Intersection Improvements (At Smyers Lane) – July 2022
- SH 29 at DB Wood Int. Improvements – Mar 2023
- Southwest Bypass Extension – June 2023
- Great Oaks Drive at Brushy Creek – July 2023
- CR 245 – Dec 2023
- CR 111 (Westinghouse Road) – March 2024
- New Hope Dr. Ext. Phase 2A – Nov 2024

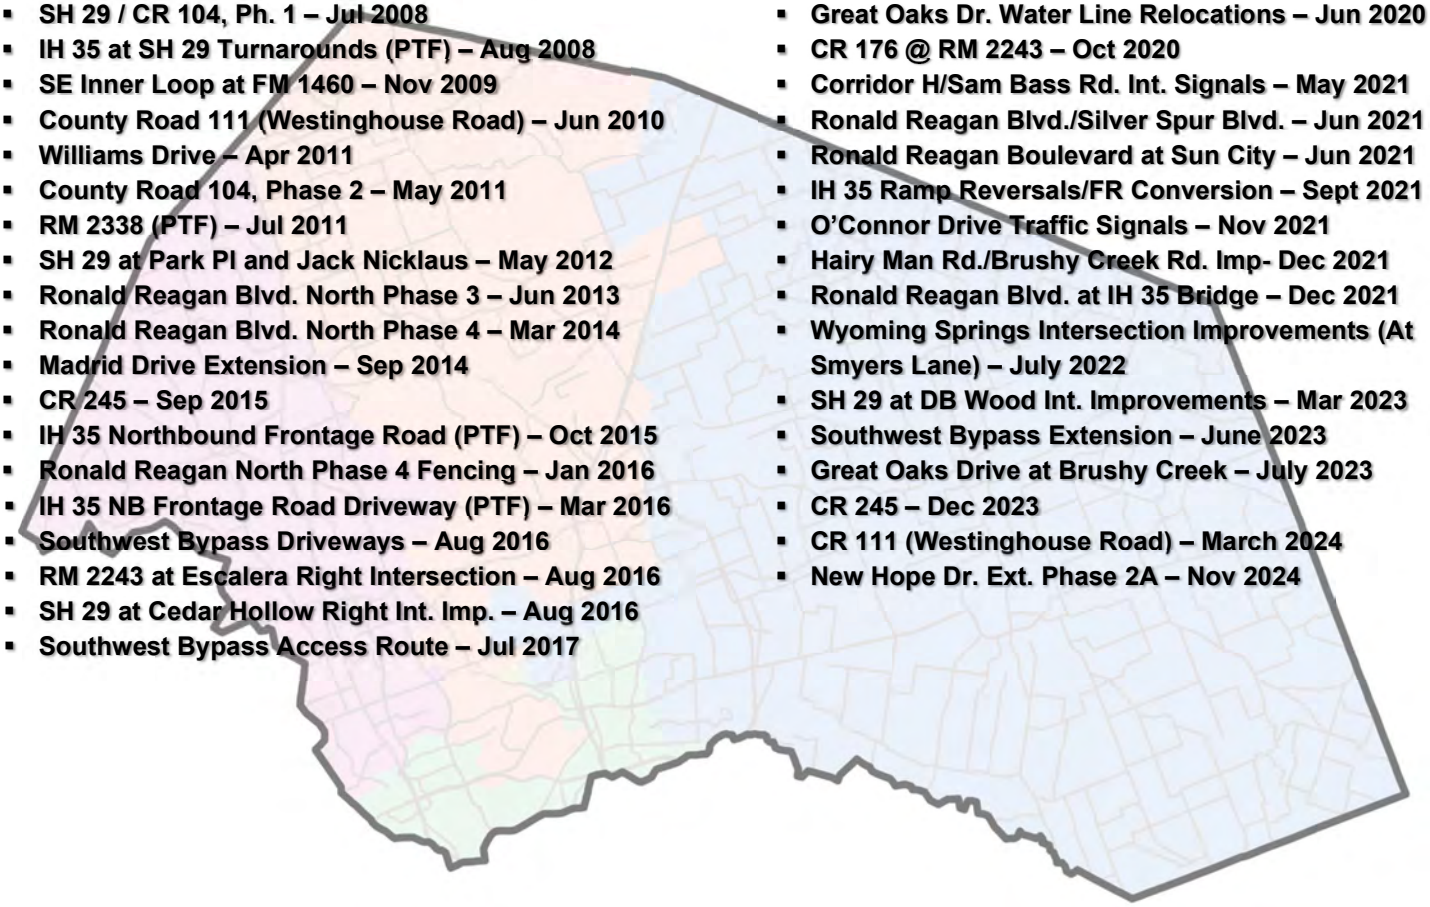

# WILLIAMSON COUNTY
# ROAD BOND PROGRAM

## COMPLETED PROJECTS

CONSTRUCTION SUBSTANTIALLY COMPLETE/OPEN TO TRAFFIC - AS OF MAY 2025

### Precinct 4

- Bridge RPLs (CR 390, 406 & 427) – Nov 2002
- County Road 368 and 369 – Nov 2002
- County Road 412 – Aug 2003
- County Road 300 and 301 – Dec 2003
- County Road 424 Bridge RPL – Jan 2004
- Chandler Rd. Extension, Ph. 1 – Mar 2005
- County Road 112, Ph. 1 – Aug 2005
- County Road 137 – Oct 2005
- Limmer Loop, Ph. 1A – Jul 2006
- Chandler Rd, Ph. 2 – Dec 2007
- Limmer Loop, Ph. 1B – Mar 2008
- Limmer Loop, Ph. 1C – Oct 2008
- US 79, Section 5B (PTF) – Aug 2010
- Chandler Rd, Ph. 3B – Oct 2010
- US 79, Section 5A (PTF) – May 2011
- FM1660 at Landfill Rd. – Sep 2011
- Second Street Drainage Imp. – Dec 2011
- US 79 Section 3 (PTF) – Jul 2012
- Chandler Rd, Ph. 3A – Dec 2012
- Second Street Roadway Imp. – Feb 2013
- County Road 138 – Jun 2013
- County Road 108 – Nov 2013
- County Road 170 – Feb 2015
- Multi-Site Traffic Signals – Jun 2016
- Bill Pickett Trail– Nov 2016
- County Road 110 South – May 2018
- County Road 119 – Mar 2019
- County Road 110 Middle – Oct 2020
- CR Paving (401, 402 & 404) – Nov 2021
- Thrall Project (S. Bounds Street) – Jan 2022
- Bartlett Project (Cotrell Street) – Feb 2022
- County Road 101 – Feb 2022
- Davilla Street Culvert Re – June 2022
- Coupland Project – June 2022
- CR 404 Hutto Water Line – Sept 2022
- University Boulevard Widening – Apr 2023
- University Boulevard (Chandler Road) Expansion – May 2023
- CR 401 Reconstruction – July 2023
- CR 404 and FM 973 Improvements – July 2023
- Bud Stockton Extension – Aug 2023
- East Wilco Hwy (SE Loop Seg 1) – Aug 2023
- Samsung Hwy (Future County Rd) – Aug 2023
- Samsung Hwy (CR 404 Realign.) – Oct 2023
- CR 307 Reconstruction – Feb 2024
- CR 138 Right Turn Lane at SH 130 – May 2024
- CR 332 Realignment – July 2024
- CR 366 – Aug 2024
- CR 129 – Sept 2024
- Kenny Fort Blvd. Segments 2 & 3 – Dec 2024
- Corridor C/SH 29 Bypass – Jan 2025
- Bud Stockton Extension Traffic Signal – Mar 2025

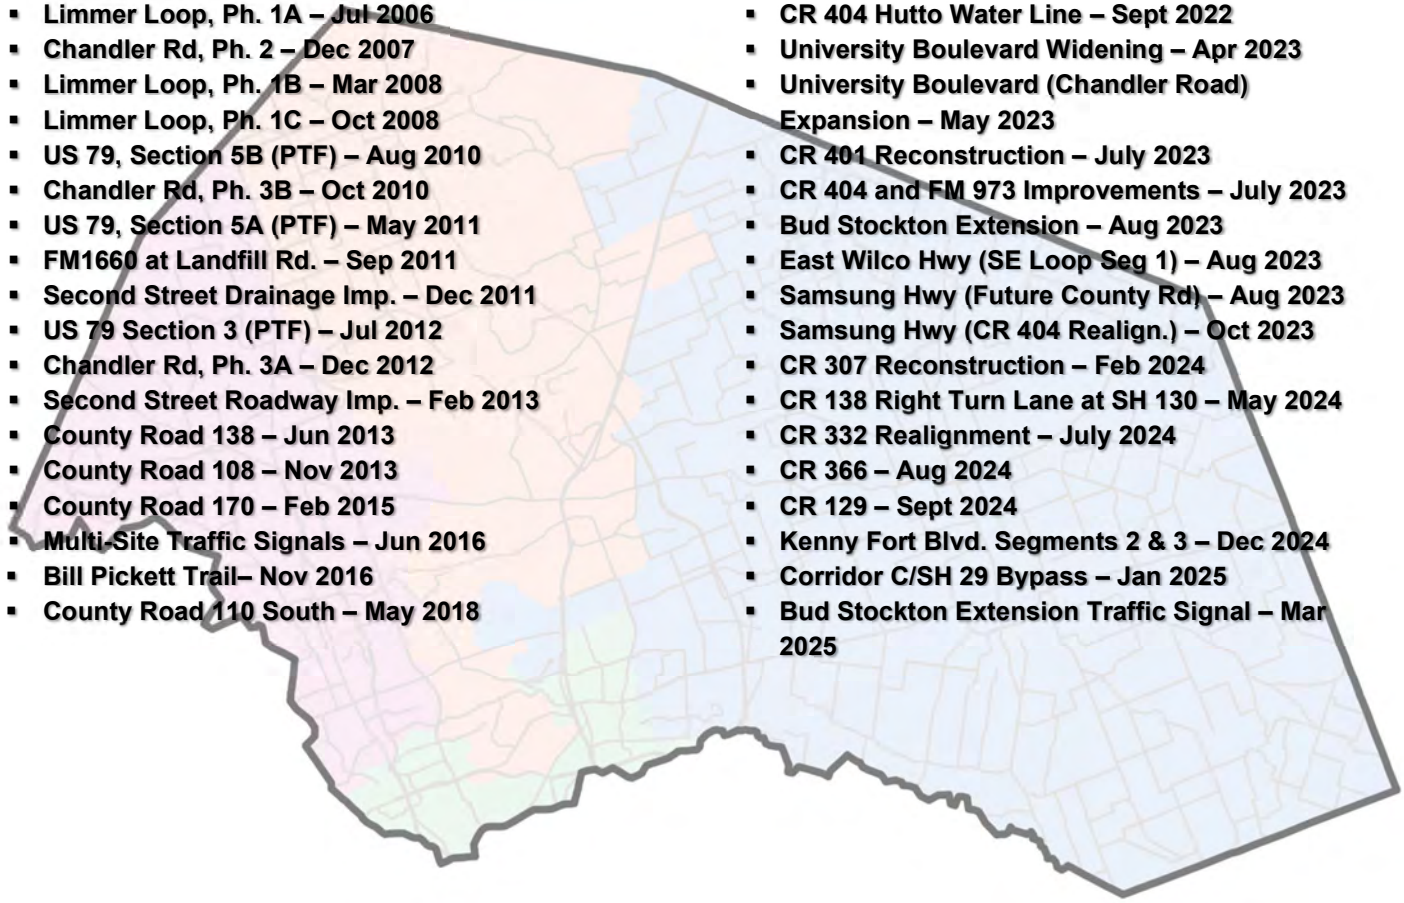

# 2000/2006 Road Bond Program Projects
# Precinct 1 - Commissioner Cook

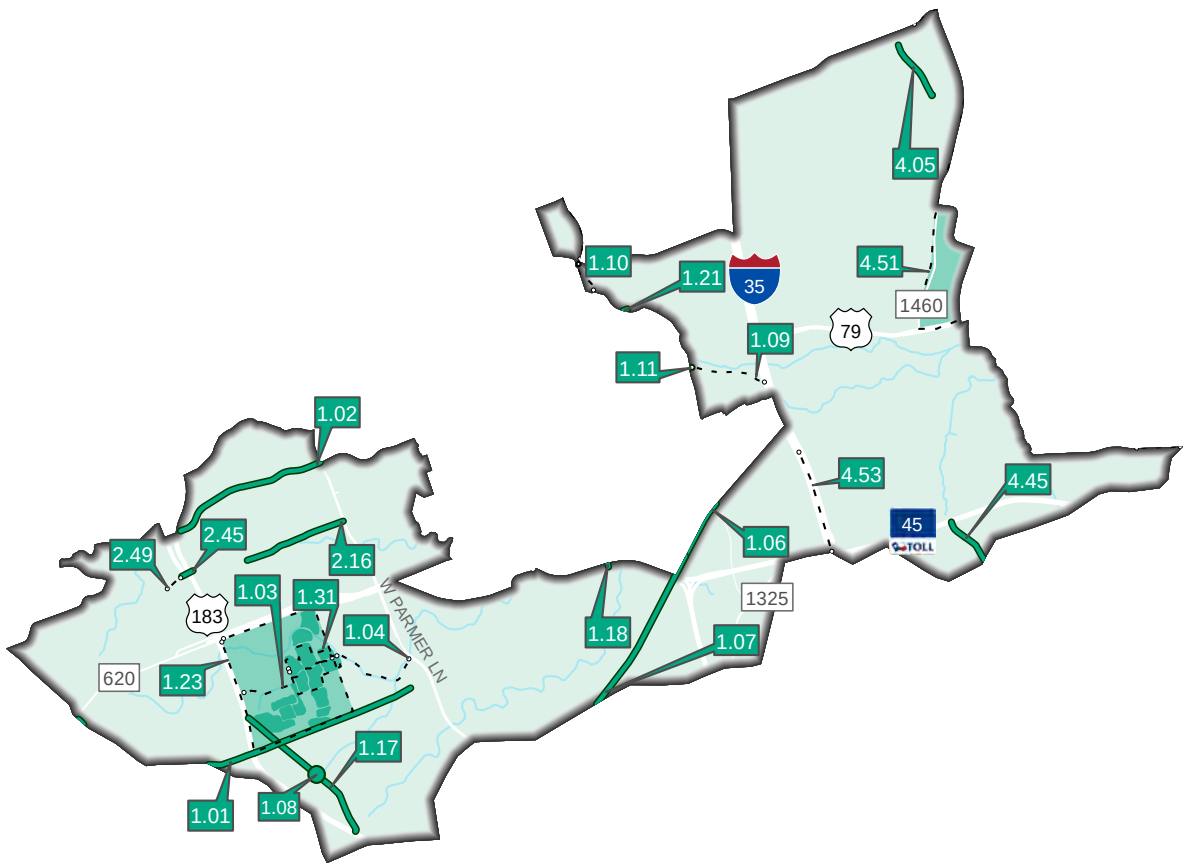


## Completed/Open to Traffc

1.01 Anderson Mill Rd.
1.02 Avery Ranch Blvd. (183 to Parmer Lane)
1.03 Lake Creek Drainage - Phase 1 ----
1.04 Lake Creek Drainage - Phase 2 ----
1.06 McNeil Road - Phase 1
1.07 McNeil Road - Phase 2
1.08 Pond Springs at Turtle Rock Signal
1.09 RM 620 Feasibility ----
1.10 Wyoming Springs North ----
1.11 RM 620 Interim Improvements - Phase 1
1.17 Pond Springs Road
1.18 O'Connor Overpass at SH 45
1.21 CR 174 (Hairy Man Rd.) Bridge Rail Rehab
1.23 Forest North Drainage Improvements - Phase 1
1.31 Forest North Drainage Improvements - Phase 2
1.31 Forest North Drainage Improvements - Phase 3
2.16 Lakeline Blvd. (Lyndhurst to Parmer Lane)
2.45 Lakeline Blvd. at US 183
2.49 Lakeline Blvd. Right Turn Lanes ----
4.05 CR 112 - Phase 1
4.45 CR 170
4.53 IH 35 Operational Analysis ----

---- Study

# 2013 ROAD BOND PROGRAM PROJECTS

## Precinct 1 - Commissioner Cook

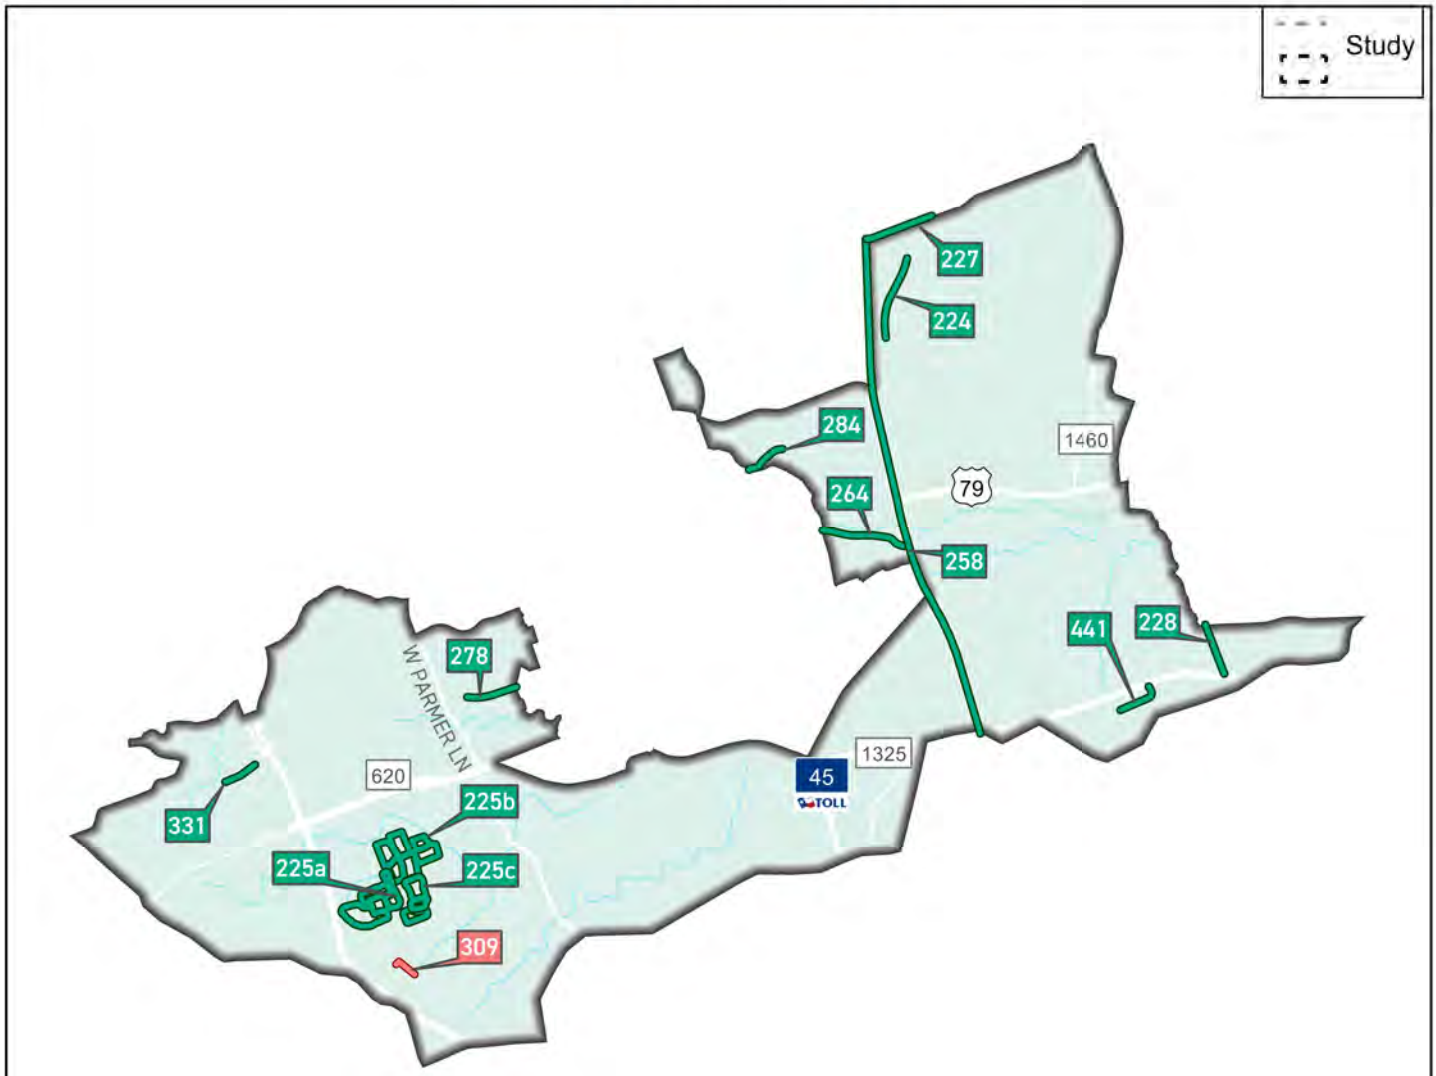


In Design

309 Pond Springs Road Area Drainage Improvements

Completed/Open to Traffic

224 North Mays Street Extension (Paloma Drive to Oakmont Drive)
225a Forest North Drainage Improvements Anderson Mill Zone
225b Forest North Drainage Improvements Phase 2
225c Forest North Drainage Improvements Phase 3 (Design)
227 University Boulevard Widening (IH 35 to Sunrise Road)
228 Kenney Fort Blvd Segments 2 and 3 (Forest Creek Boulevard to SH 45)
258 IH 35 Corridor Operational Analysis (SH 45 to RM 1431)
264 RM 620 at Railroad / Chisholm Trail (IH 35 Frontage Road to Deep Wood Drive)
278 Neenah Avenue Widening (Olive Hill Drive to 0.5 miles east of Olive Hill Drive)
284 Hairy Man Road/Brushy Creek Road Safety Improvements (Brushy Bend to Sam Bass Road)
331 Lakeline Boulevard Right Turn Lanes
441 Roundville Lane (A.W. Grimes Boulevard to EBFR of SH 45)

# 2019 ROAD BOND PROGRAM PROJECTS

## Precinct 1 - Commissioner Cook

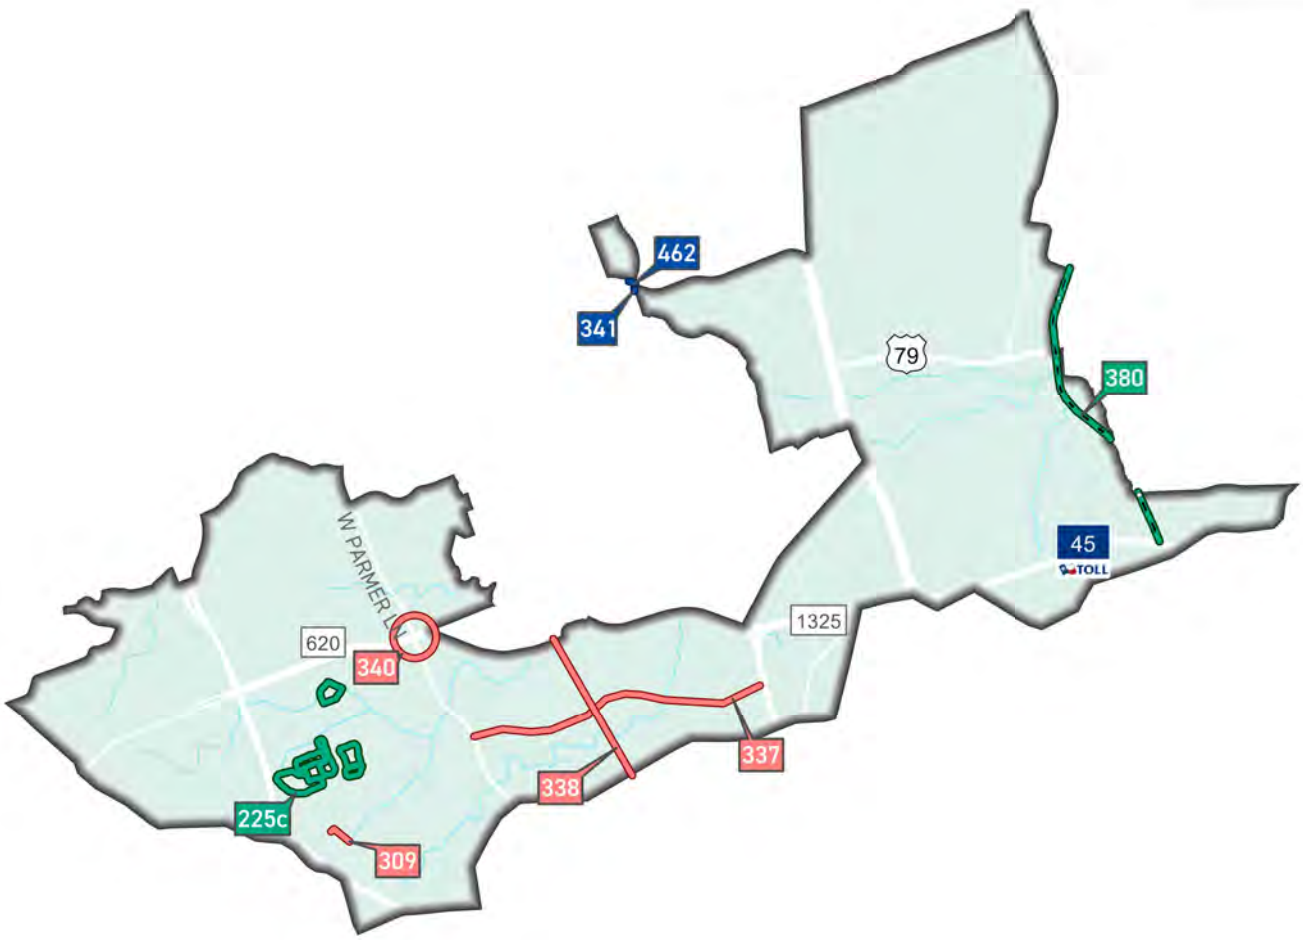


### In Design

309 Pond Springs Road Area Drainage Improvements
337 Anderson Mill Road (FM734 - Loop 1)
338 RM 620/SH 45 Intersection to McNeil Road
340 Parmer Lane at SH 45 Interchange

### Under Construction/Bidding

341 Wyoming Springs Extension (Brightwater Boulevard/Creek Bend to Sam Bass Road)
462 Corridor H/Sam Bass Road (RM 1431 to Wyoming Springs Drive)

### Completed/Open to Traffic

225c Forest North Drainage Improvements Phase 3
380 MoKan (University Boulevard to SH 45)

# 2023 ROAD BOND PROGRAM PROJECTS

## Precinct 1 - Commissioner Cook

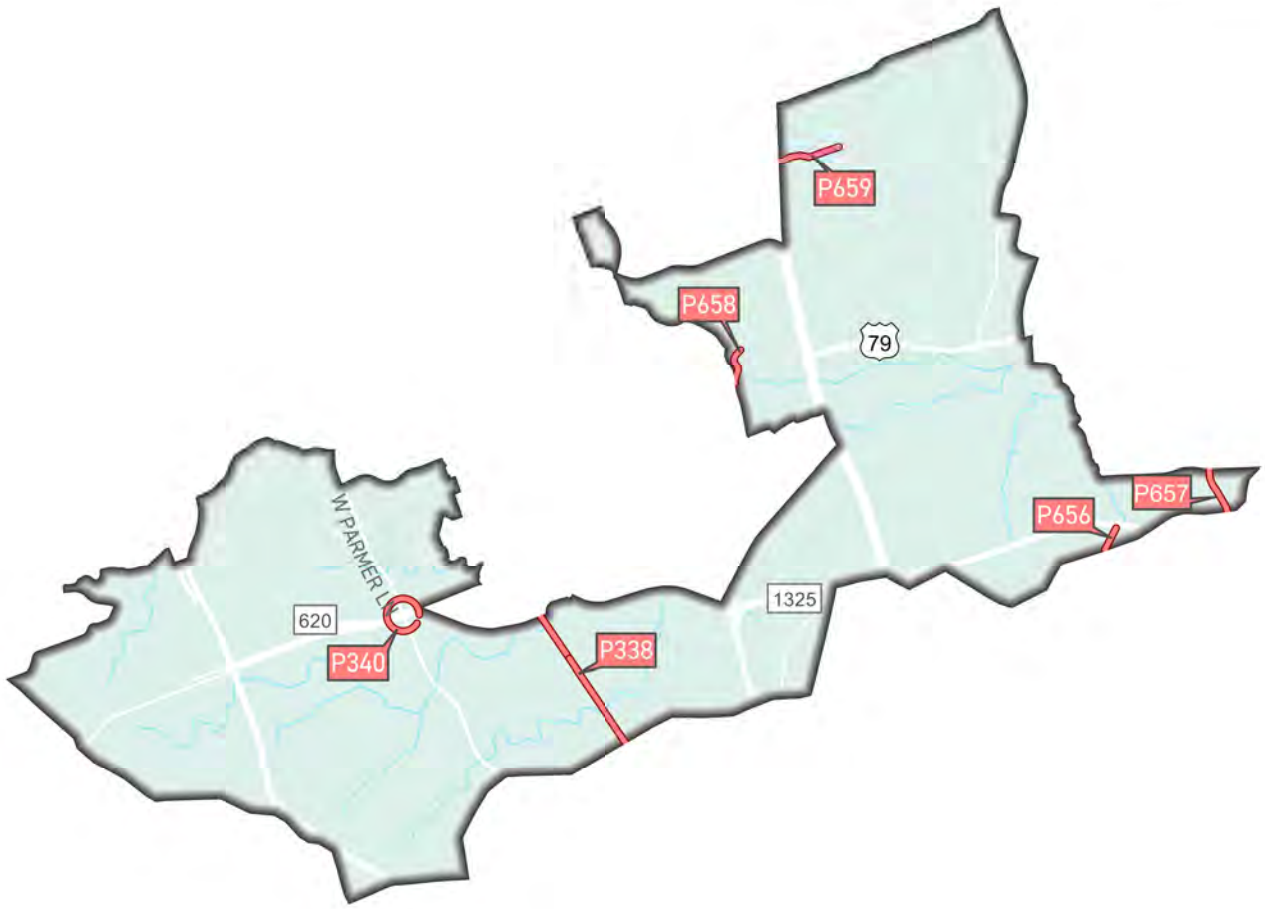


In Design

P338 Robinson Ranch Road (SH 45 / RM 620 to McNeil Road)
P340 Parmer Lane at SH 45 (Parmer Lane / SH 45)
P656 Schultz Lane (Louis Henna Blvd to New Meister Lane)
P657 Red Bud Lane Widening (Gattis School Road to Heatherwilde Blvd)
P658 Deepwood Drive (Deepwood Dr to Sam Bass Rd)
P659 Eagles Nest Extension (Cypress Blvd to west of Chisholm Trail Road)

# 2000/2006 Road Bond Program Projects
## Precinct 2 - Commissioner Long

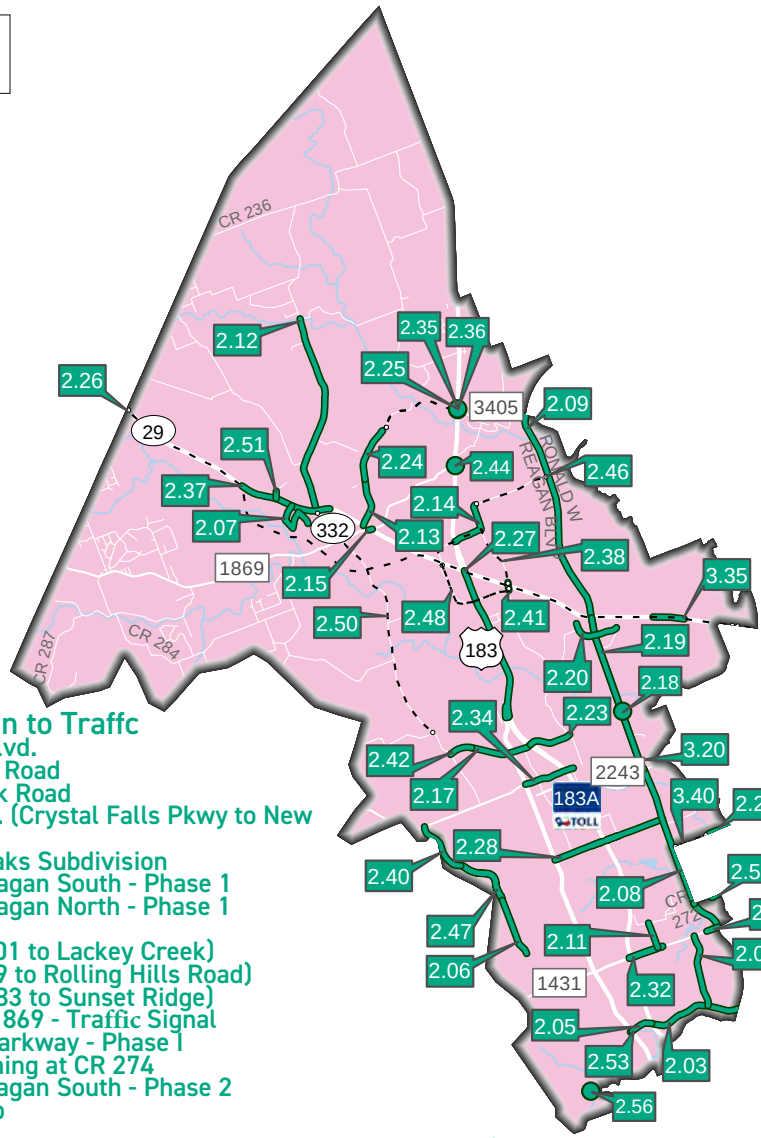


### Completed/Open to Traffc

2.01 Vista Ridge Blvd.
2.03 Brushy Creek Road
2.05 Cypress Creek Road
2.06 Lakeline Blvd. (Crystal Falls Pkwy to New Hope Dr)
2.07 River Bend Oaks Subdivision
2.08 Ronald W. Reagan South - Phase 1
2.09 Ronald W. Reagan North - Phase 1
2.11 CR 185
2.12 CR 200 (CR 201 to Lackey Creek)
2.13 CR 214 (SH 29 to Rolling Hills Road)
2.14 CR 258 (US 183 to Sunset Ridge)
2.15 SH 29 at FM 1869 - Traffic Signal
2.17 San Gabriel Parkway - Phase I
2.18 US 183 Widening at CR 274
2.19 Ronald W. Reagan South - Phase 2
2.20 Kau man Loop
2.22 CR 179
2.23 San Gabriel Parkway - Phase 2
2.24 CR 214 - Phase 2A
2.25 CR 214 - Phase 2B Schematic ----
2.26 SH 29 Improvements and Schematic ----
2.27 US 183 (PTF)
2.28 CR 272 Overlay (1st)
2.32 RM 1431
2.34 Hero Way
2.35 US 183 at FM 3405 Traffic Signal
2.36 US 183 at FM 3405 Left Turn Lanes
2.37 SH 29 TWLTL in Liberty Hill
2.38 CR 260 / CR 266 at SH 29
2.40 Lakeline Blvd. Phase 2 (Old Quarry Rd. to Old 2243)
2.41 Seward Junction Improvements ----
2.42 San Gabriel Parkway West
2.44 US 183 at RM 1869
2.46 CR 258 (Sunset Ridge to Reagan Blvd) (Design) ----
2.47 Lakeline Blvd. Phase 3 (Crystal Falls Pkwy. to Old Quarry Rd.)
2.48 Seward Junction Schematic (SE and SW) ----
2.50 Bagdad Rd. North Phase 2 Schematic (CR 280 to SH 29) ----
2.51 CR 277
2.52 RM 1431 at Parmer / Reagan CFI
2.53 Cypress Creek Road at US 183
2.54 CR 272 Overlay
2.56 Cypress Creek Road at Lakeline
2.57 Brushy Creek Road at Parmer Lane
3.20 Ronald W. Reagan South - Phase 2
3.35 SH 29 at Park Place Dr. & Jack Nicklaus Blvd.

# 2013 ROAD BOND PROGRAM PROJECTS

## Precinct 2 - Commissioner Long

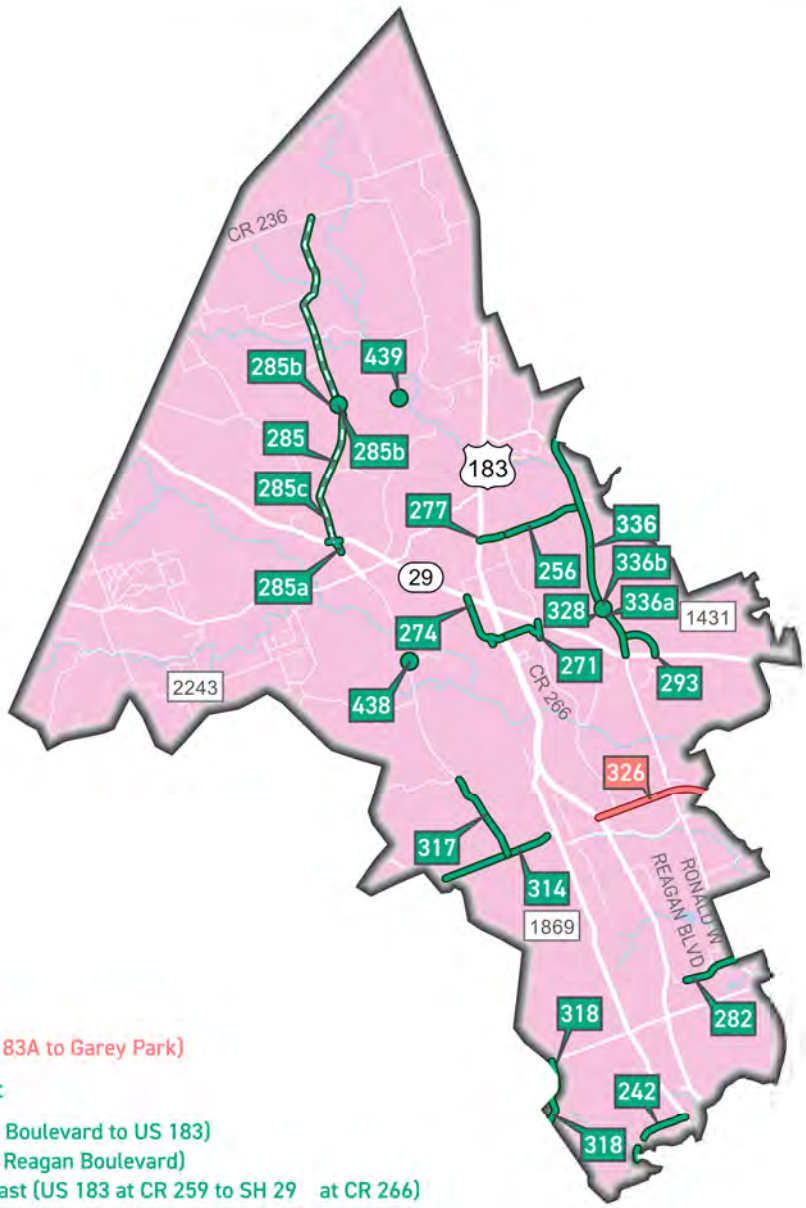


### In Design

326 RM 2243 Realignment (183A to Garey Park)

### Completed/Open to Traffic

242 Little Elm Trail (Lakeline Boulevard to US 183)
256 CR 258 (Sunset Ridge to Reagan Boulevard)
271 Seward Junction Southeast (US 183 at CR 259 to SH 29 at CR 266)
274 Seward Junction Southwest (SH 29 at CR 213 to US 183 at CR 259)
277 CR 258 Extension (US 183 to Sunset Ridge Drive)
282 New Hope Drive Phase 1 (Cottonwood Creek Trail to Ronald Reagan Boulevard)
285 CR 200 Study and Schematic (SH 29 to CR 236)
285a State Highway 29 Intersection at CR 200/Loop 332
285b CR 200 at Bold Sundown Left Turn Lane
285c CR 200 (CMTA Railroad to CR 201)
293 Kauffman Loop Phase 1 - Two Lanes (northeast quadrant of Reagan at SH 29)
314 Old 2243/Hero Way West (Lakeline Boulevard to west of US 183)
317 Bagdad Road North (Collaborative Way to RM 2243)
318 Anderson Mill Road (Gaspar Bend to RM 1431)
328 Ronald Reagan at Santa Rita
336 Ronald Reagan Boulevard Widening (SH 29 to FM 3405)
336a Ronald Reagan Boulevard Widening & Temp Signals at Santa Rita Boulevard
336b Ronald Reagan Safety Improvements
438 Bagdad Road (CR 279) at CR 278 (River Ranch County Park Road)
439 San Gabriel Ranch Road Bridge at Lackey Creek

# 2019 ROAD BOND PROGRAM PROJECTS

## Precinct 2 - Commissioner Long

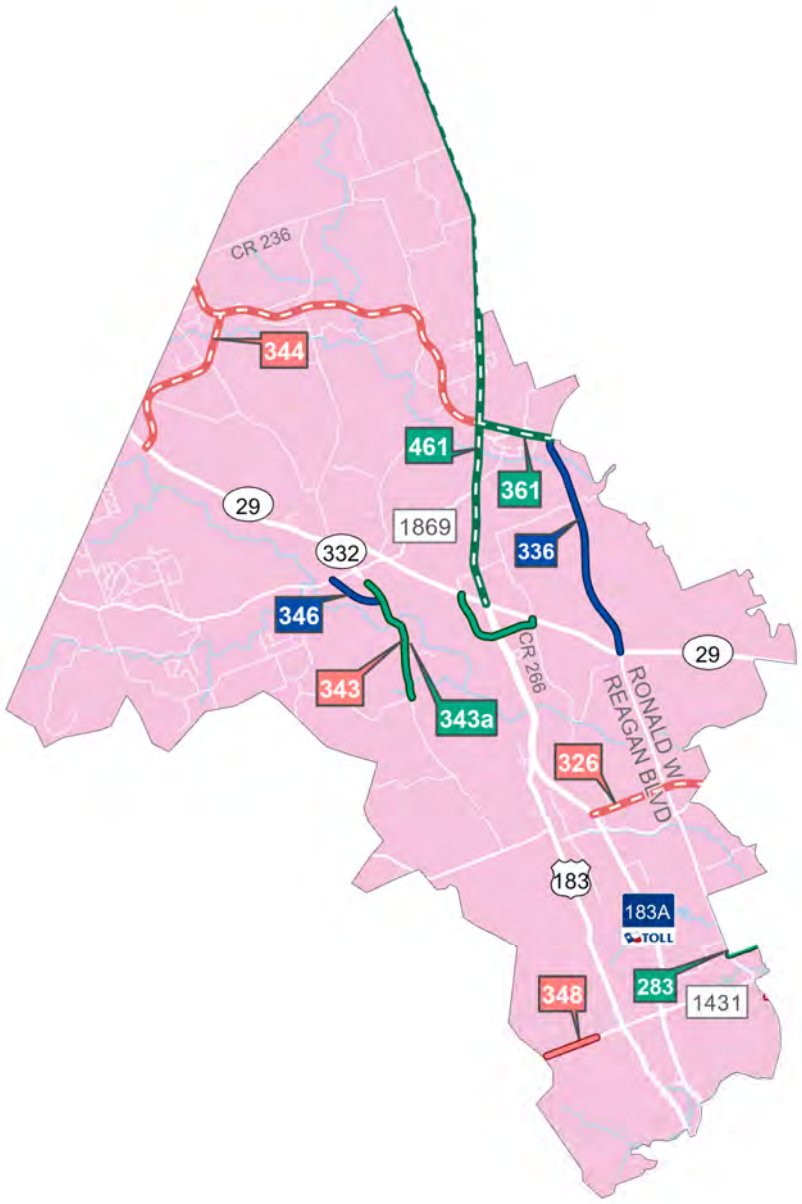


### In Design

326 RM 2243 Realignment (183A to Garey Park)
343 Bagdad Road/ CR 279 (Loop 332 to CR 281/ Leander City Limits to Sam Bass Road)
344 Corridor I2 (Burnet County Line to US 183)
348 Whitestone Boulevard Widening (West of Anderson Mill to Bagdad Road)

### Under Construction/ Bidding

336 Ronald Reagan Boulevard Widening (SH 29 to FM 3405)
346 Liberty Hill (SH 29) Bypass (RM 1869 to CR 279)

### Completed/ Open to Traffic

283 New Hope Drive Extension Phase 2A (Ronald Reagan Boulevard to Sam Bass Road)
343a Bagdad Road/ CR 279 (ROW Clearing)(Loop 332 to CR 281/ Leander City Limits to Sam Bass Road)
361 Corridor I1 (FM 3405) (Ronald Reagan Boulevard to US 183)
461 Corridor F/ US 183 (Williamson/Burnet County Line to SH 29)

# 2023 ROAD BOND PROGRAM PROJECTS

## Precinct 2 - Commissioner Long

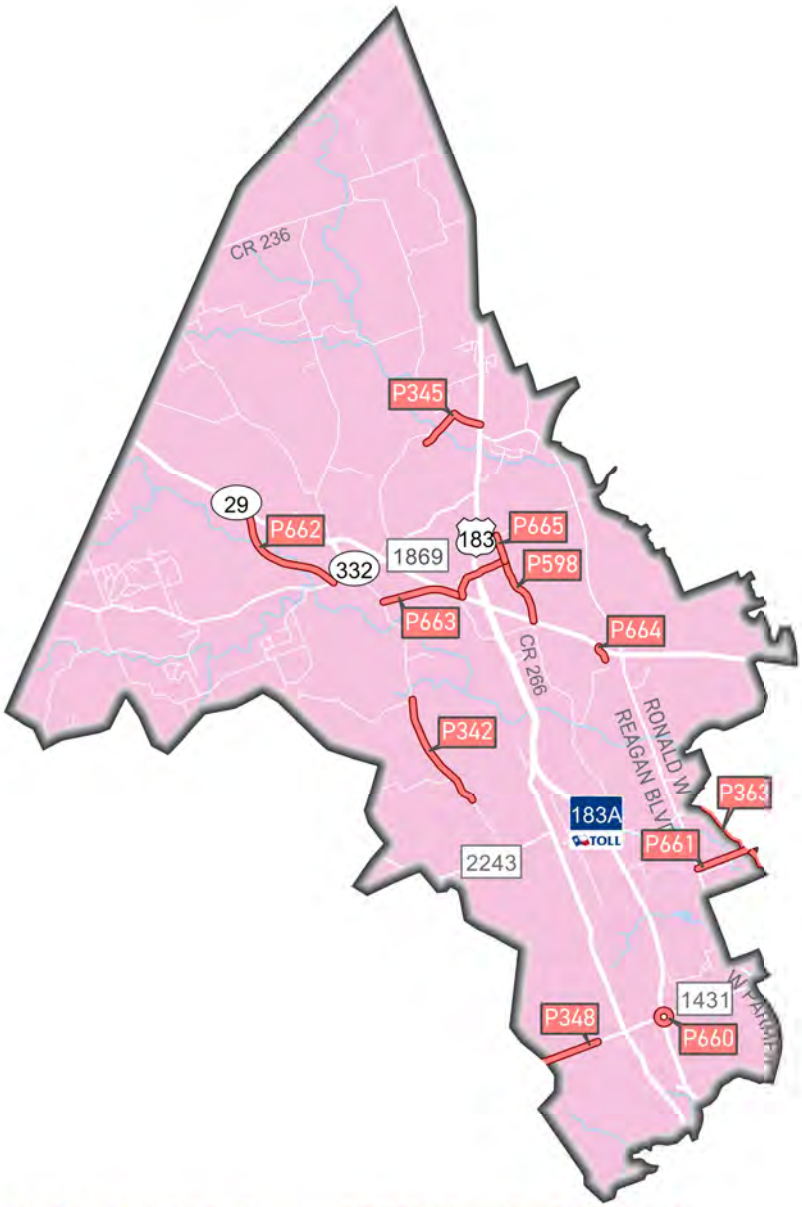


### In Design

P342 Bagdad Road (North of San Gabriel Parkway to CR 281 / Leander City Limits)
P345 CR 214 (End of CR 214 to US 183)
P348 Whitestone Boulevard Widening (west of Anderson Mill to Bagdad Road)
P363 CR 175 (South of Creek Meadow Cove to RM 2243)
P598 Seward Junction Loop (SH 29/CR 260 to SH 29/CR 213)
P660 RM 1431 at 183A Intersection
P661 Crystal Falls Parkway (Ronald Reagan Blvd to CR 175)
P662 Liberty Hill Bypass West (SH 29 (west of Liberty Hill High School) to RM 1869)
P663 Liberty Hill Bypass East (Bagdad Road/CR 279 to SH 29)
P664 Kauffman Loop (SH 29 to north terminus of Kauffman Loop)
P665 CR 258 (Seward Junction Loop to CR 258 Extension)

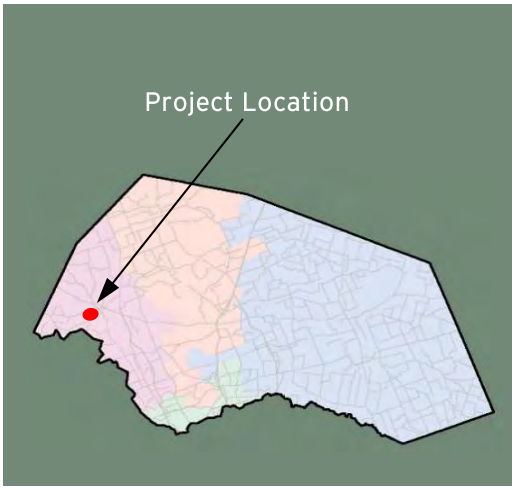


**Liberty Hill Bypass Improvements**
**(RM 1869 to CR 279)**

**Project Length: 2.316 Miles**
**Roadway Classification: Bagdad Road (Arterial);**
**Liberty Hill Bypass (Minor Arterial)**

**Project Schedule: February 2024 - Late 2025**
**Estimated Construction Cost: $14.2 Million**

## MAY 2025 IN REVIEW

5/2/2025: Chasco Constructors continued spreading topsoil on the east side of Bagdad Road. Subcontractor Lone Star Paving primed, seal coated, and paved asphalt on the east side of Bagdad Road.

5/9/2025: Chasco Constructors continued continued the miscellaneous cleanup, and hauled off spoil materials throughout the project. Subcontractor J. Arbor began hydromulching the topsoiled areas on the east side of Bagdad Road.

5/16/2025: Chasco Constructors has completed all of the available construction. Chasco Constructors will resume work once the PEC and waterline utilities are relocated.

5/23/2025: Subcontractor J. Arbor continued installing the rock filter dams along the east side of Bagdad Road.

5/30/2025: Chasco Constructors will resume work once utilities are relocated. The PEC and waterline relocation schedules are pending.

Design Engineer: LJA
Contractor: Chasco Constructors
Construction Observation:
Bruce Thurin, HNTB

Williamson County
Road Bond Program

**Project Name: Liberty Hill Bypass (SH 29) Bypass**
**Project No. 24IFB15**

Original Contract Price = $14,149,449.00

| Letting | Award | Notice To Proceed | Begin Work | Substantial Completion | Completion Certificate | | Total Bid Days | Days Added | Total Days |
|---|---|---|---|---|---|---|---|---|---|
| 12/5/2023 | 12/12/2023 | 2/5/2024 | 2/15/2024 | | | | 652 | | 652 |

| Invoice Number | Beginning Date | Ending Date | Days Charged | Current Invoice | Invoiced Total | Current Retainage | Total Retainage | % ($) Used | % Time Used |
|---|---|---|---|---|---|---|---|---|---|
| 1 | 2/5/2024 | 2/29/2024 | 15 | $1,167,168.15 | $1,167,168.15 | $129,685.35 | $129,685.35 | 9 | 2 |
| 2 | 3/1/2024 | 3/31/2024 | 31 | $1,206,856.44 | $2,374,024.59 | $134,095.16 | $263,780.51 | 18 | 7 |
| 3 | 4/1/2024 | 4/30/2024 | 30 | $1,527,575.22 | $3,901,599.81 | $169,730.58 | $433,511.09 | 30 | 12 |
| 4 | 5/1/2024 | 5/31/2024 | 31 | $681,539.40 | $4,583,139.21 | $75,726.60 | $509,237.69 | 35 | 16 |
| 5 | 6/1/2024 | 6/30/2024 | 30 | $661,450.37 | $5,244,589.58 | $73,494.49 | $582,732.18 | 40 | 21 |
| 6 | 7/1/2024 | 7/31/2024 | 31 | $456,995.73 | $5,701,585.31 | $50,777.30 | $633,509.48 | 44 | 26 |
| 7 | 8/1/2024 | 8/31/2024 | 31 | $637,416.74 | $6,339,002.05 | -$299,877.79 | $333,631.69 | 46 | 31 |
| 8 | 9/1/2024 | 9/30/2024 | 30 | $582,204.65 | $6,921,206.70 | $30,642.35 | $364,274.04 | 50 | 35 |
| 9 | 10/1/2024 | 10/31/2024 | 31 | $411,590.27 | $7,332,796.97 | $21,662.64 | $385,936.68 | 53 | 40 |
| 10 | 11/1/2024 | 11/30/2024 | 30 | $621,797.80 | $7,954,594.77 | $32,726.20 | $418,662.88 | 58 | 44 |
| 11 | 12/1/2024 | 12/31/2024 | 31 | $709,248.80 | $8,663,843.57 | $37,328.89 | $455,991.77 | 63 | 49 |
| 12 | 1/1/2025 | 1/31/2025 | 31 | $831,689.33 | $9,495,532.90 | $43,773.12 | $499,764.89 | 69 | 54 |
| 13 | 2/1/2025 | 2/28/2025 | 28 | $228,803.99 | $9,724,336.89 | $12,042.31 | $511,807.20 | 71 | 58 |
| 14 | 3/1/2025 | 3/31/2025 | 31 | $133,386.41 | $9,857,723.30 | $7,020.34 | $518,827.54 | 72 | 63 |
| 15 | 4/1/2025 | 4/30/2025 | 30 | $218,961.64 | $10,076,684.94 | $11,524.30 | $530,351.84 | 73 | 68 |

5/30/2025 Comments - Subcontractor J. Arbor continued placing the soil retention blankets and installing the silt fence and rock filter dams along the east side of Bagdad Road. Chasco Constructors has completed all of the available construction. The contractor will resume work once the utilities are relocated.

| Change Order Number | Approved | Cost This CO | Total COs |
|---|---|---|---|
| 01 | 4/17/2024 | $ 29,260.00 | $ 29,260.00 |

2. Differing Site Conditions (unforeseeable) 2G: Unadjusted utility (unforeseeable): This Change Order compensates the Contractor for lowering and encasing existing water service lines to the Williamson County Adult Probation Center and Parcel 41. The service lines will be lowered and encased 2 and ½ feet below finish grade of the ditches. This will allow for water service to be maintained across the proposed roadway, allows the lines to be removed if needed for any repairs and will not compromise the roadway structure if they do need future repairs.

| Change Order Number | Approved | Cost This CO | Total COs |
|---|---|---|---|
| 02 | 6/24/2024 | $ 21,500.00 | $ 50,760.00 |

6D. Untimely ROW/Utilities. Right-of-Way not clear (County responsibility for ROW). This Change Order compensates the Contractor for clearing the PEC easement to expedite the relocation process.

| Change Order Number | Approved | Cost This CO | Total COs |
|---|---|---|---|
| 03 | 7/3/2024 | $ 229,702.00 | $ 280,462.00 |

3M. County Convenience. Other.: The City of Liberty Hill's water line project was delayed until the first quarter of 2025, Originally , this was scheduled to be clear in October of 2024. It has been decided to add the water line work to the LHB roadway project via Change Order to Williamson County's project. this will help avoid delays of the roadway construction.

| Change Order Number | Approved | Cost This CO | Total COs |
|---|---|---|---|
| 04 | 3/11/2025 | $14,900.00 | $ 295,362.00 |

2.Differing Site Conditions (unforeseeable). 2G: Unadjusted utility (unforeseeable): This Change Order compensates the Contractor for relocating an existing water service line that crossed the ROW to provide water to the property owners cattle.

Adjusted Price = $14,444,811.00

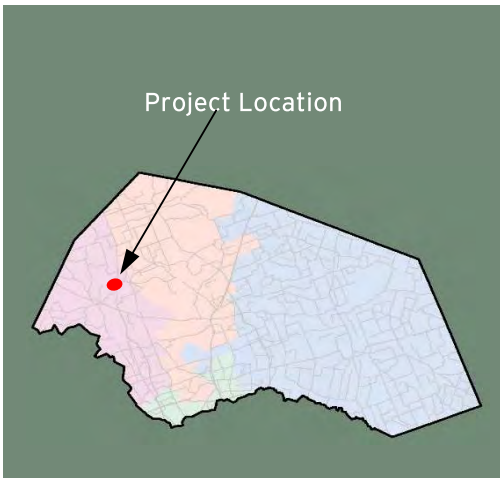


**Ronald Reagan Boulevard Widening**
**(SH 29 to FM 3405)**

**Project Length: 5.217 Miles**
**Roadway Classification: Arterial**

**Project Schedule: September 2024 - Summer 2027**
**Estimated Construction Cost: $52.2 Million**

## MAY 2025 IN REVIEW

5/2/2025: Chasco Constructors continued roadway excavation between CR 258 and Rio Park Drive and between Retaining Wall 4 and Mercy Way. The contractor continued forming and pouring the concrete approach slabs at Tributary #2 to Sowe's Branch bridge.

5/9/2025: Chasco continued placing concrete panels, permanent metal deck panels, overhang brackets, and the expansion joints on the North Fork San Gabriel River Relief bridge and the Middle Fork San Gabriel River bridge.

5/16/2025: Chasco continued forming and pouring the retaining wall for Water Quality Pond #3 and continued installing the culverts and temporary drainage pipe at the various driveways throughout the project.

5/23/2025: Chasco placed the portable concrete traffic barrier along the south bound lane line from Kauffman Loop to SH 29, and along the south bound lane at CR 258.

5/30/2025: Chasco continued tying deck steel on the North Fork San Gabriel River Relief bridge and the Middle Fork San Gabriel River bridge.

Design Engineer: STV
Contractor: Chasco Constructors
Construction Observation:
Joseph Jones, HNTB

Williamson County
Road Bond Program

HNTB

**Project Name: Ronald Reagan Boulevard Widening**
**Project No. 24IFB57**

Original Contract Price = $52,159,299.00

| Letting | Award | Notice To Proceed | Begin Work | Substantial Completion | Completion Certificate | | Total Bid Days | Days Added | Total Days |
|---|---|---|---|---|---|---|---|---|---|
| 6/25/2024 | 7/16/2024 | 8/22/2024 | 9/3/2024 | | | | 1035 | | 1035 |

| Invoice Number | Beginning Date | Ending Date | Days Charged | Current Invoice | Invoiced Total | Current Retainage | Total Retainage | % ($) Used | % Time Used |
|---|---|---|---|---|---|---|---|---|---|
| 1 | 8/23/2024 | 9/30/2024 | 28 | $2,029,611.47 | $2,029,611.47 | $225,512.39 | $225,512.39 | 4 | 3 |
| 2 | 10/1/2024 | 10/31/2024 | 31 | $2,645,578.35 | $4,675,189.82 | $293,953.15 | $519,465.54 | 10 | 6 |
| 3 | 11/1/2024 | 11/30/2024 | 30 | $4,173,296.52 | $8,848,486.34 | $463,699.61 | $983,165.15 | 19 | 9 |
| 4 | 12/1/2024 | 12/31/2024 | 31 | $1,533,429.88 | $10,381,916.22 | $170,381.10 | $1,153,546.25 | 22 | 12 |
| 5 | 1/1/2025 | 1/31/2025 | 31 | $2,612,385.98 | $12,994,302.20 | $290,265.11 | $1,443,811.36 | 28 | 15 |
| 6 | 2/1/2025 | 2/28/2025 | 28 | $1,433,194.05 | $14,427,496.25 | $159,243.78 | $1,603,055.14 | 31 | 17 |
| 7 | 3/1/2025 | 3/31/2025 | 31 | $1,290,963.39 | $15,718,459.64 | $143,440.38 | $1,746,495.52 | 33 | 20 |
| 8 | 4/1/2025 | 4/30/2025 | 30 | $1,693,811.24 | $17,412,270.88 | $188,201.24 | $1,934,696.76 | 37 | 23 |

5/30/2025 Comments - Chasco Constructors continued placing and tying steel for the bridge deck at the Middle Fork and North Fork San Gabriel River bridges and installing steel for the concrete barrier at the Sowe's Branch bridge. The contractor placed concrete for the approach slab at Abutment #3 of the Sowe's Branch bridge. They continued placing embankment along Retaining Wall #4 and excavation and embankment between Marcy Way and Tower Drive. Chasco Constructors continued installing reinforced concrete pipe, safety-end-treatments, and continued pouring the concrete walls at Water Quality Pond #3.

| Change Order Number | Approved | Cost This CO | Total COs |
|---|---|---|---|
| 01 | 8/8/2179 | $ 145,428.00 | $ 145,428.00 |

1A. Incorrect PS&E: This Change Order adds water line items to the Contract for the change in pipe classification, due to a discrepancy between the plan set and the bid form, as well as additional tonnage for an extra 18-inch fitting that was not accounted for in the original plans.

| Change Order Number | Approved | Cost This CO | Total COs |
|---|---|---|---|
| 02 | 11/26/2024 | $ 29,362.00 | $ 174,790.00 |

1A. Incorrect PS&E. This Change Order adds an item for encasement pipe to house the water line underneath a crossing of Ronald Reagan Blvd. that is called out in the plans but not included in the bid tabs.

| Change Order Number | Approved | Cost This CO | Total COs |
|---|---|---|---|
| 03 | 12/19/2024 | $ 28,962.50 | $ 203,752.50 |

3L. County Convenience. Revising safety work/measures desired by the County. This Change Order adds multiple items for pavement markings. Due to the high amount of traffic along Ronald Reagan between SH 29 and FM 3405, the existing striping is difficult to see or is missing. By restriping Ronald Reagan, it will improve the safety of the traveling public.

| Change Order Number | Approved | Cost This CO | Total COs |
|---|---|---|---|
| 04 | 3/11/20256 | $90,550.00 | $ 294,302.50 |

1A. Design Error or Omission. Incorrect PS&E. This Change Order adds quantities and new items to match the traffic signal poles with the foundation types shown on the plans. In addition, it corrects traffic signal work quantities and missing items not included on the as-bid plan set.

| Change Order Number | Approved | Cost This CO | Total COs |
|---|---|---|---|
| 05 | 4/29/2025 | $ 16,261.00 | $ 310,563.50 |

1A. Design Error or Omission. Incorrect PS&E.: This Change Order adds an item for the transition sections of the metal beam guard fence (MBGF) to the concrete rail at all of the bridge locations.

Adjusted Price = $52,469,862.50

**Project Name: Bagdad Road ROW Clearing**
**Project No. 25IFB6**

Original Contract Price = $1,253,832.00

| Letting | Award | Notice To Proceed | Begin Work | Substantial Completion | Completion Certificate | | Total Bid Days | Days Added | Total Days |
|---|---|---|---|---|---|---|---|---|---|
| 11/19/2024 | 11/26/2024 | 1/17/2025 | 1/27/2025 | 4/6/2025 | | | 90 | | 90 |

| Invoice Number | Beginning Date | Ending Date | Days Charged | Current Invoice | Invoiced Total | Current Retainage | Total Retainage | % ($) Used | % Time Used |
|---|---|---|---|---|---|---|---|---|---|
| 1 | 1/1/2025 | 1/31/2025 | 5 | $88,074.00 | $88,074.00 | $9,786.00 | $9,786.00 | 8 | 6 |
| 2 | 2/1/2025 | 2/28/2025 | 28 | $158,712.30 | $246,786.30 | $17,634.70 | $27,420.70 | 21 | 37 |
| 3 | 3/1/2025 | 3/31/2025 | 31 | $508,387.00 | $755,173.30 | -$12,009.00 | $15,411.70 | 59 | 71 |
| 4 | 4/1/2025 | 4/30/2025 | 6 | $45,043.74 | $800,217.04 | $919.26 | $16,330.96 | 63 | 78 |

5/30/2025 Comments - Project close-out underway.

| Change Order Number | Approved | Cost This CO | Total COs |
|---|---|---|---|
| 01 | 4/1/2025 | $ 8,547.00 | $ 8,547.00 |

4D. Third Party Accommodation. Other.: This Change Order compensates the Contractor for constructing water gaps on Parcels 21-A and 21-B. The water gaps were included in the ROW acquisition and part of the Real Estate Agreement, but did not make it into the construction plans.

| Change Order Number | Approved | Cost This CO | Total COs |
|---|---|---|---|
| 02 | 5/23/2025 | $35,000.00 | $43,547.00 |

2. Differing Site Conditions 2J. Other: This Change Order adds an item for Vegetative Watering to help establish vegetation throughout the project now that it has been cleared.

Adjusted Price = $1,297,379.00

# 2000/2006 Road Bond Program Projects
# Precinct 3 - Commissioner Covey

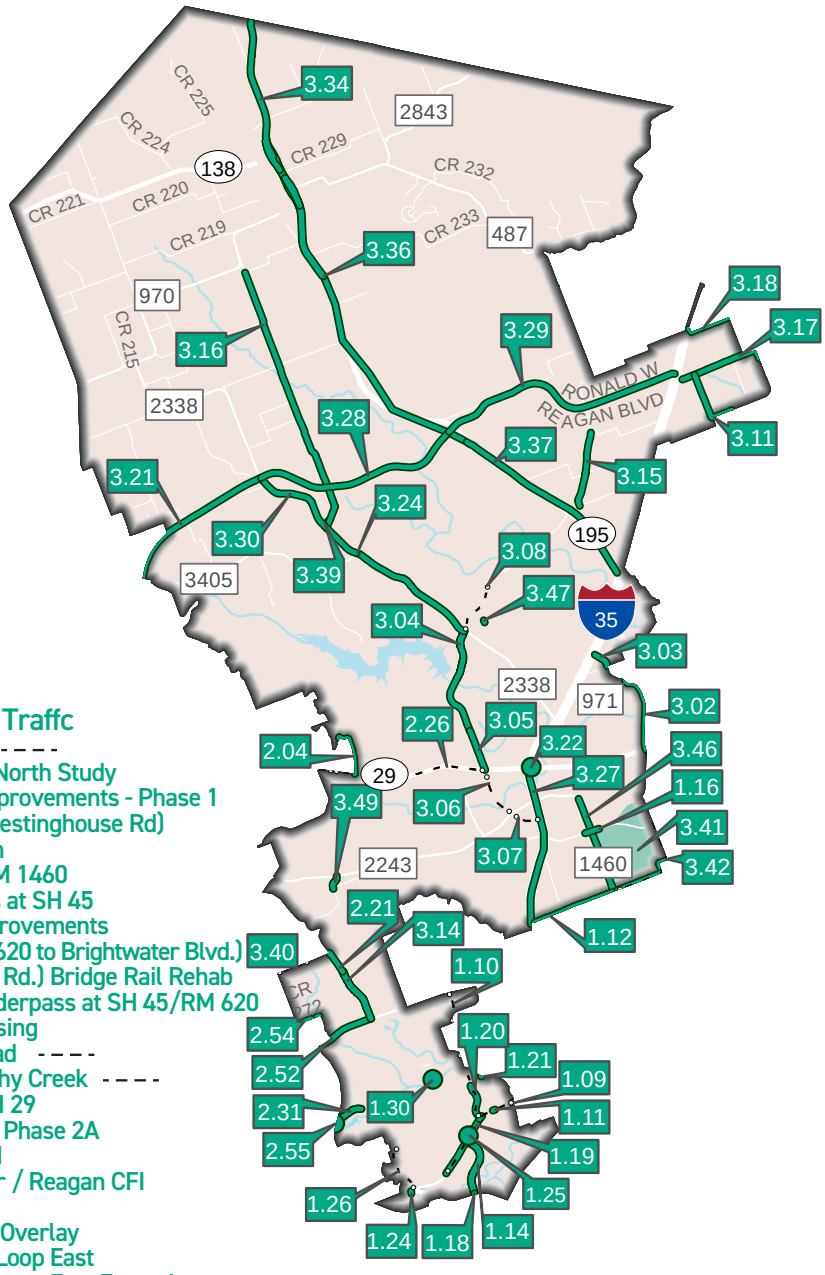


Study

## Completed/Open to Traffc

1.09 RM 620 Feasibility - - - -
1.10 Wyoming Springs North Study
1.11 RM 620 Interim Improvements - Phase 1
1.12 CR 111/CR 105 (Westinghouse Rd)
1.14 O'Connor Extension
1.16 SE Inner Loop at FM 1460
1.18 O'Connor Overpass at SH 45
1.19 RM 620 Safety Improvements
1.20 Wyoming Springs (620 to Brightwater Blvd.)
1.21 CR 174 (Hairy Man Rd.) Bridge Rail Rehab
1.24 Pearson Ranch Underpass at SH 45/RM 620
1.25 King of Kings Crossing
1.26 Pearson Ranch Road - - - -
1.30 Great Oaks at Brushy Creek - - - -
2.04 Cedar Hollow at SH 29
2.21 CR 175 Extension - Phase 2A
2.31 Brushy Creek Road
2.52 RM 1431 at Parmer / Reagan CFI
2.54 CR 272 Overlay
2.55 Brushy Creek East Overlay
3.02 Georgetown Inner Loop East
3.03 Georgetown Inner Loop East Extension
3.04 Georgetown Inner Loop - Project 1
3.05 Georgetown Inner Loop - Project 2
3.06 Georgetown Inner Loop - Project 3 - - - -
3.07 Georgetown Inner Loop - Project 4 - - - -
3.08 Georgetown Inner Loop - Project 5 - - - -
3.11 CR 145
3.14 CR 175
3.15 CR 234
3.16 CR 245
3.17 CR 311
3.18 CR 314
3.21 Ronald W. Reagan North - Phase 2
3.22 IH 35 at SH 29 Turnarounds (PTF)
3.24 Williams Drive (RM 2338)
3.27 IH 35 Northbound Frontage Rd. and Ramps
3.28 Ronald W. Reagan North - Phase 3
3.29 Ronald W. Reagan North - Phase 4
3.30 RM 2338 (PTF)
3.34 SH 195 Project 1
3.36 SH 195 Project 2
3.37 SH 195 Project 3
3.39 CR 245 Realignment
3.40 CR 179 - - - -
3.41 CR 110 / Arterial A Study (design)
3.42 CR 111 / CR 105 Westinghouse Rd. (FM 1460 to SH 130) (Design)
3.46 FM 1460 North
3.47 Madrid Drive Extension
3.49 CR 176 At RM 2243 - Intersection/Safety Improvements

# 2013 ROAD BOND PROGRAM PROJECTS

## Precinct 3 - Commissioner Covey

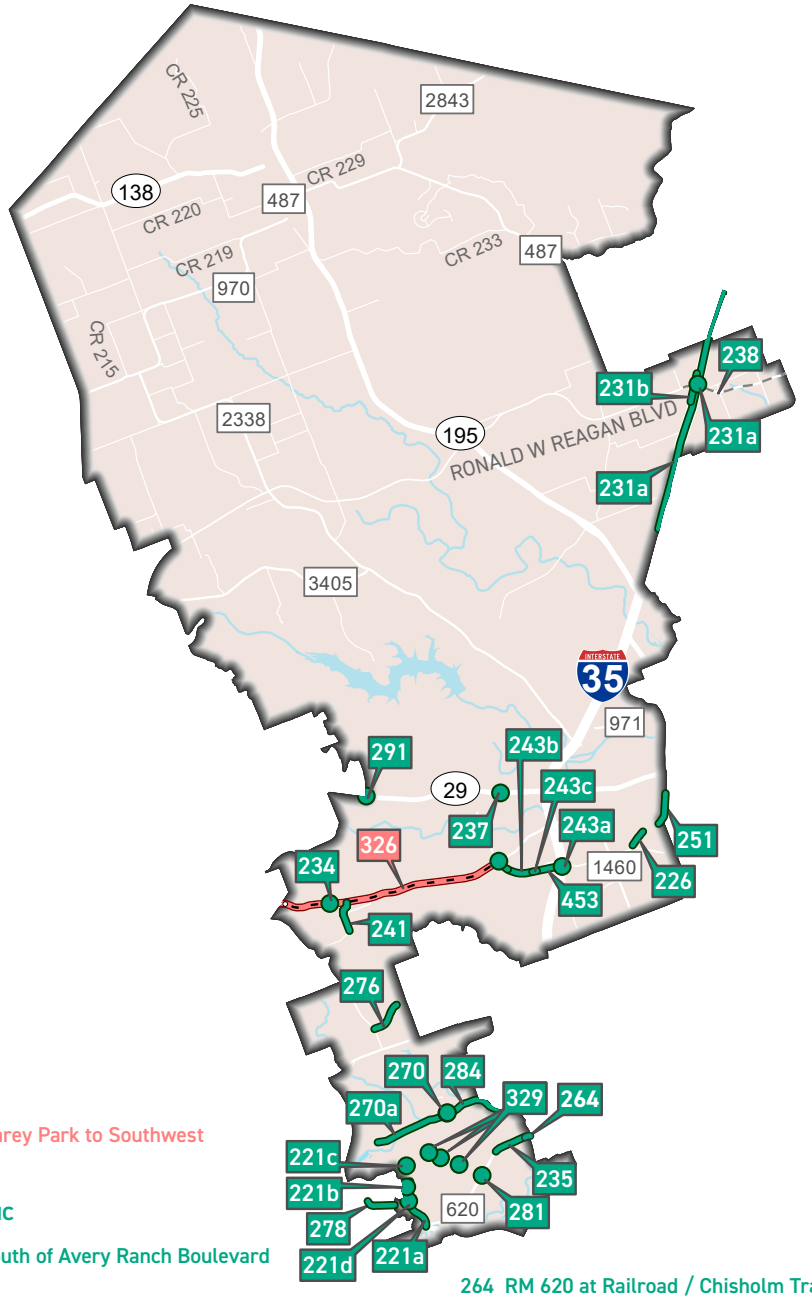


### In Design

326 RM 2243 Realignment (Garey Park to Southwest Bypass)

### Completed/Open to Traffic

221a Pearson Ranch Road (South of Avery Ranch Boulevard to SH 45 ROW)
221b Pearson Ranch Road and Iveans Way Pedestrian Crossing
221c Pearson Ranch Road at Avery Ranch Boulevard Traffic Signal
221d Neenah Avenue and Pearson Ranch Road Traffic Signal
226 Inner Loop Safety Improvements (LTL at Wilco Way)
231a IH 35 Ramp Reversal and Frontage Road Conversion (FM 972 to CR 312)
231b Relocation of 48" Williamson County Regional Raw Waterline - Line B
231c Ronald Reagan Boulevard at IH 35 Bridge Replacement
234 RM 2243 at Escalera Parkway (Intersection Improvements)
235 RM 620 Phase 2 (Wyoming Springs to Deep Wood Drive)
237 SH 29 at DB Wood (Intersection Improvements)
238 Ronald Reagan Boulevard Extension Planning (IH 35 to SH 95)
241 CR 176 at RM 2243 Intersection (Safety Improvements)
243a Southwest Bypass Driveways
243b Southwest Bypass Access Route
243c Southwest Bypass Segment 2 (Southbound IH 35 to RM 2243)
251 Inner Loop Safety Improvements (LTL at Central Maintenance Facility)
264 RM 620 at Railroad / Chisholm Trail (IH 35 Frontage Road to Deep Wood Drive)
270 Great Oaks Drive Bridge at Brushy Creek
270a Great Oaks Drive Waterline Relocations
276 Arterial H Extension Phase 1 (CR 175 to Massey Way)
278 Neenah Avenue Widening (Olive Hill Drive to 0.5 miles east of Olive Hill Drive)
281 O'Connor Drive North of RM 620 Traffic Study and Safety Improvements
284 Hairy Man Road/Brushy Creek Road Safety Improvements (Brushy Bend to Sam Bass Road)
291 SH 29 at Cedar Hollow (Intersection Improvements)
292 Westinghouse Road/CR 111/CR 105 (FM 1460 to SH 130)
329 O'Connor Drive Traffic Signals (Morgan Hill, Great Oaks and Liberty Walk Intersections)
453 Southwest Bypass Segment 1 (Southbound IH 35 to 0.5 miles west)

# 2019 ROAD BOND PROGRAM PROJECTS

## Precinct 3 - Commissioner Covey

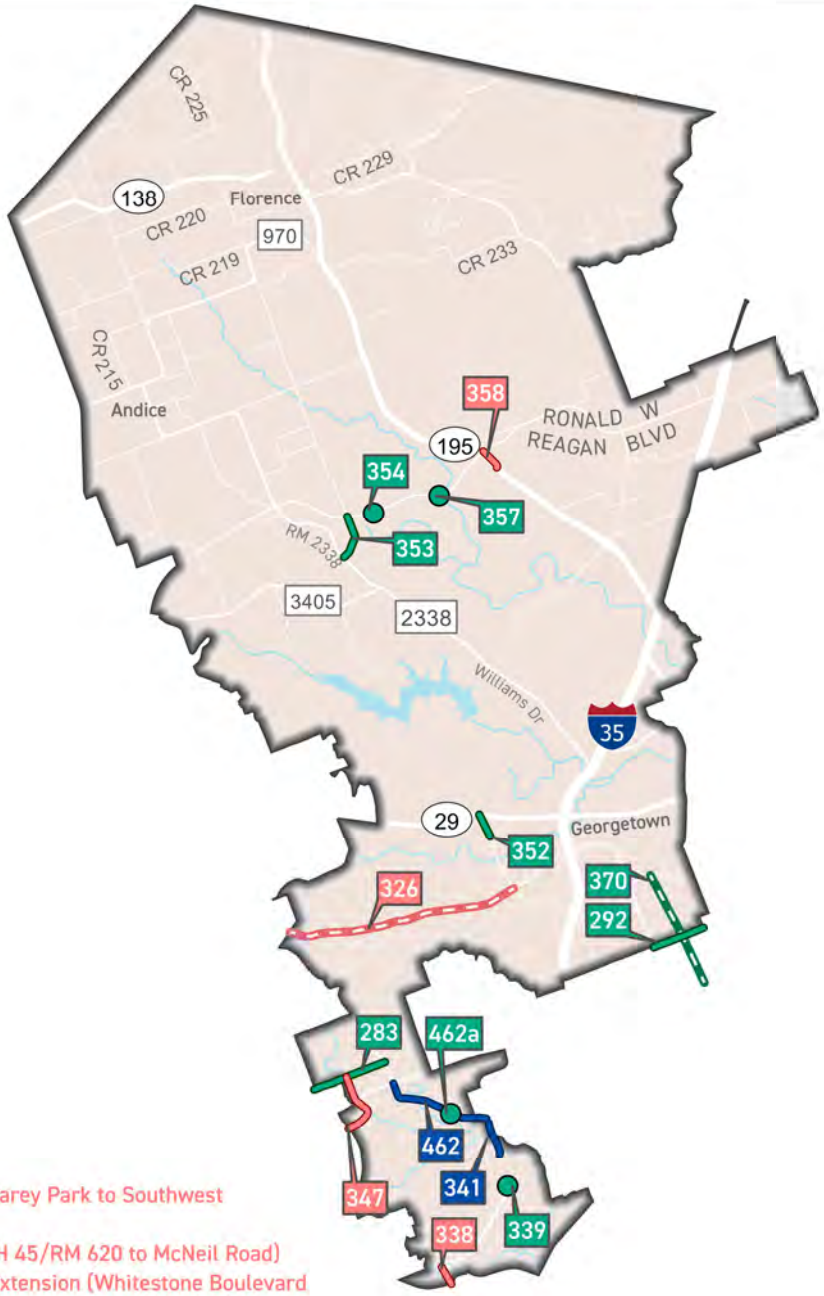


### In Design

326 RM 2243 Realignment (Garey Park to Southwest Bypass)

338 Robinson Ranch Road (SH 45/RM 620 to McNeil Road)

347 Toro Grande Boulevard Extension (Whitestone Boulevard to Parmer Lane)

358 SH 195 at Ronald Reagan Boulevard

### Under Construction/ Bidding

341 Wyoming Springs Extension (Brightwater Boulevard/ Creek Bend to Sam Bass Road)

462 Corridor H/Sam Bass Road (RM 1431 to Wyoming Springs Drive)

### Completed/ Open to Traffic

283 New Hope Drive Extension Phase 2A (Ronald Reagan Boulevard to Sam Bass Road)

292 CR 111/ CR 105 Westinghouse (FM 1460 to SH 130)

339 Wyoming Springs Intersection Improvements (At Smyers Lane)

352 Southwest Bypass Extension (SH 29 to Wolf Ranch Parkway)

353 CR 245 (North of RM 2338 to Ronald Reagan Boulevard)

354 Ronald Reagan at Silver Spur Boulevard

357 Ronald Reagan at Sun City Boulevard

370 MoKan (Georgetown Inner Loop to University Boulevard)

462a Corridor H/ Sam Bass Road Interim Traffic Signals (Walsh Ranch and Great Oaks Drive Intersections)

# 2023 ROAD BOND PROGRAM PROJECTS

## Precinct 3 - Commissioner Covey

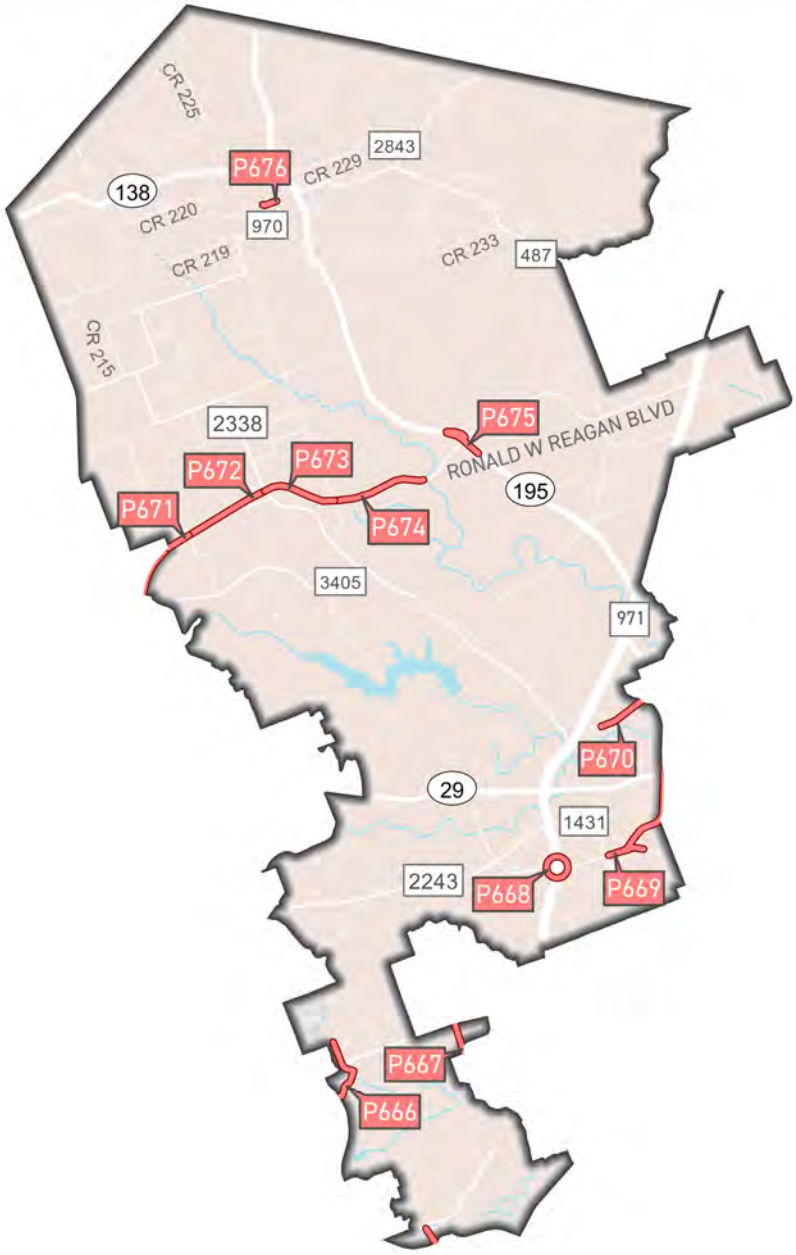


In Design

P666 Toro Grande Boulevard Extension (Parmer Lane to New Hope)
P667 Wyoming Springs Drive (End of Wyoming Springs Drive / Behrens Ranch to RM 1431)
P668 I-35 at Inner Loop Interchange (SE Inner Loop / SW Bypass)
P669 SE Inner Loop (FM 1460 to SH 29)
P671 Ronald Reagan Boulevard Widening - Segment C1 (FM 3405 to CR 289)
P672 Ronald Reagan Boulevard Widening - Segment C2 (CR 289 to west of RM 2338)
P673 Ronald Reagan Boulevard Widening - Segment D1 (RM 2338 to CR 245)
P674 Ronald Reagan Boulevard Widening - Segment D2 (CR 245 to Sun City Blvd.)
P670 FM 971 (Gann St to SH 130)
P675 SH 195 at Ronald Reagan Boulevard - Remaining 3 Ramps
P676 West Main Street (S.Patterson Ave to CR 226)

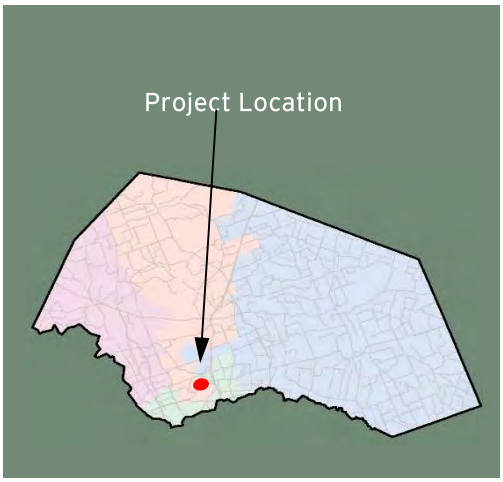


**Corridor H/Sam Bass Road**
**(RM 1431 to Wyoming Springs Drive)**

**Project Length: 2.578 Miles**
**Roadway Classification: Urban Minor Arterial**

**Project Schedule: March 2023 - Fall 2025**
**Estimated Construction Cost: $33.8 Million**

## MAY 2025 IN REVIEW

5/2/2025: Cash Construction continued installation of the City of Round Rock 42-inch waterline west of Great Oaks Drive. Cash installed the box culverts under the shared-use-path across from Tonkawa Trail.

5/9/2025: AT&T completed the cutover of their new lines between Walsh Drive and Tonkawa Trail on Monday, 5/5/25.

5/16/2025: Cash Construction continued placing flexible base on Sam Bass Road near Tonkawa Trail and between Walsh Drive and Deer Trail Circle.

5/23/2025: Cash switched traffic to the proposed pavement between Great Oaks Drive and Tonkawa Trail. Subcontractor ATS activated the signal at Walsh Ranch Boulevard. Subcontractor Alpha Paving seal coated the flexible base between Thousand Oaks Drive and Mayfield Drive.

5/30/2025: Cash began prepping the subgrade for asphalt placement at Mayfield Drive. Subcontractor Alpha Paving paved the first lift of asphalt east of Thousand Oaks Drive and south of RM 1431.

Design Engineer: K Friese
Contractor: Cash Construction
Construction Observation:
Tracy Cooper, HNTB

Williamson County
Road Bond Program

**Project Name: Corridor H/Sam Bass Road**
**Project No. 23IFB8**

Original Contract Price = $36,145,959.00

| Letting | Award | Notice To Proceed | Begin Work | Substantial Completion | Completion Certificate | | Total Bid Days | Days Added | Total Days |
|---|---|---|---|---|---|---|---|---|---|
| 12/20/2022 | 1/13/2023 | 3/13/2023 | 3/23/2023 | | | | 911 | | 911 |

| Invoice Number | Beginning Date | Ending Date | Days Charged | Current Invoice | Invoiced Total | Current Retainage | Total Retainage | % ($) Used | % Time Used |
|---|---|---|---|---|---|---|---|---|---|
| 1 | 4/1/2023 | 4/30/2023 | 30 | $21,095.55 | $21,095.55 | $2,343.95 | $2,343.95 | 0 | 3 |
| 2 | 5/1/2023 | 5/31/2023 | 31 | $511,459.79 | $532,555.34 | $56,828.87 | $59,172.82 | 2 | 7 |
| 3 | 6/1/2023 | 6/30/2023 | 30 | $1,024,886.41 | $1,557,441.75 | $113,876.26 | $173,049.08 | 5 | 10 |
| 4 | 7/1/2023 | 7/31/2023 | 31 | $148,136.40 | $1,705,578.15 | $16,459.60 | $189,508.68 | 5 | 13 |
| 5 | 8/1/2023 | 8/31/2023 | 31 | $915,201.56 | $2,620,779.71 | $101,689.06 | $291,197.74 | 8 | 17 |
| 6 | 9/1/2023 | 9/30/2023 | 30 | $510,079.42 | $3,130,859.13 | $56,675.50 | $347,873.24 | 10 | 20 |
| 7 | 10/1/2023 | 10/31/2023 | 31 | $900,115.81 | $4,030,974.94 | $100,012.86 | $447,886.10 | 13 | 23 |
| 8 | 11/1/2023 | 11/30/2023 | 30 | $731,394.97 | $4,762,369.91 | $81,266.11 | $529,152.21 | 15 | 27 |
| 9 | 12/1/2024 | 12/31/2024 | 31 | $241,049.16 | $5,003,419.07 | $26,783.24 | $555,935.45 | 16 | 30 |
| 10 | 1/1/2024 | 1/31/2024 | 31 | $412,213.73 | $5,415,632.80 | $45,801.53 | $601,736.98 | 17 | 34 |
| 11 | 2/1/2024 | 2/29/2024 | 29 | $986,810.97 | $6,402,443.77 | $109,645.66 | $711,382.64 | 21 | 37 |
| 12 | 3/1/2024 | 3/31/2024 | 31 | $909,406.35 | $7,311,850.12 | $101,045.15 | $812,427.79 | 24 | 40 |
| 13 | 4/1/2024 | 4/30/2024 | 30 | $1,012,728.40 | $8,324,578.52 | $112,525.38 | $924,953.17 | 27 | 43 |
| 14 | 5/1/2024 | 5/31/2024 | 31 | $990,023.58 | $9,314,602.10 | $110,002.62 | $1,034,955.79 | 30 | 47 |
| 15 | 6/1/2024 | 6/30/2024 | 30 | $714,854.15 | $10,029,456.25 | $79,428.24 | $1,114,384.03 | 32 | 50 |
| 16 | 7/1/2024 | 7/31/2024 | 31 | $1,590,446.20 | $11,619,902.45 | $176,716.24 | $1,291,100.27 | 37 | 54 |
| 17 | 8/1/2024 | 8/31/2024 | 31 | $2,563,173.18 | $14,183,075.63 | $284,797.02 | $1,575,897.29 | 46 | 57 |
| 18 | 9/1/2024 | 9/30/2024 | 30 | $1,009,381.83 | $15,192,457.46 | $112,153.54 | $1,688,050.83 | 49 | 60 |
| 19 | 10/1/2024 | 10/31/2024 | 31 | $852,486.97 | $16,044,944.43 | $94,720.77 | $1,782,771.60 | 52 | 64 |
| 20 | 11/1/2024 | 11/30/2024 | 30 | $832,378.89 | $16,877,323.32 | $92,486.55 | $1,875,258.15 | 54 | 67 |
| 21 | 12/1/2024 | 12/31/2024 | 31 | $1,329,247.75 | $18,206,571.07 | -$917,017.57 | $958,240.58 | 56 | 70 |
| 22 | 1/1/2025 | 1/31/2025 | 31 | $988,420.59 | $19,194,991.66 | $52,022.14 | $1,010,262.72 | 59 | 74 |
| 23 | 2/1/2025 | 2/28/2025 | 28 | $881,839.30 | $20,076,830.96 | $46,412.59 | $1,056,675.31 | 61 | 77 |
| 24 | 3/1/2025 | 3/31/2025 | 31 | $1,395,534.83 | $21,472,365.79 | $73,449.20 | $1,130,124.51 | 66 | 80 |
| 25 | 4/1/2025 | 4/30/2025 | 30 | $760,607.50 | $22,232,973.29 | $40,031.98 | $1,170,156.49 | 68 | 84 |

5/30/2025 Comments - Cash Construction continued installing the City of Round Rock 42-inch waterline west of Great Oaks Drive. The contractor continued placing flexible base on Sam Bass Road between Walsh Drive and Deer Trail Circle. Cash began prepping the subgrade for asphalt placement at Mayfield Drive. Subcontractor Greater Austin formed and poured the safety end treatment walls at the box culvert east of Great Oaks Drive. Subcontractor Ranger Excavation began excavating the existing Sam Bass roadway between Great Oaks Drive and Tonkawa Trail. Subcontractor Alpha Paving paved the first lift of asphalt east of Thousand Oaks Drive and south of RM 1431.

| Change Order Number | Approved | Cost This CO | Total COs |
|---|---|---|---|
| 01 | 6/27/2023 | $ (2,394,078.12) | $ (2,394,078.12) |

1B: Design Error or Omission. Other. This Change Order revises the earthwork quantities, BCMUD water line items and driveway quantities, per plan revisions issued after the Bid was awarded. The quantity for Item 110-6001 excavation was reduced by over 25% and the unit price is revised because it is considered a major bid item per the Contract.

| Change Order Number | Approved | Cost This CO | Total COs |
|---|---|---|---|
| 02 | 8/22/2023 | $ 5,250.00 | $ (2,388,828.12) |

1B. Design Error or Omission. Other: This Change Order updates incorrect unit prices that were inadvertently used for two existing items in Change Order 1.

| Change Order Number | Approved | Cost This CO | Total COs |
|---|---|---|---|
| 03 | 9/11/2024 | $ 56,523.26 | $ (2,332,304.86) |

2E-Differing Site Conditions (unforeseeable) & 2I-Additional Safety Needs : This Change Order adds various items to the Contract to address differing site conditions for the City of Round Rock (CORR) water line work. The proposed CORR water line tie-in to the existing line at RM 1431 varied from what was shown in the plans, which required the removal of a concrete thrust block and installation of a different connection type. In addition, the removal of an existing water line near Wyoming Springs was necessary to install the proposed CORR water line. The CORR also requested blue tape to identify their water line and revised a gate valve, which required revised fabrication drawings. This Change Order also adds items to enhance the safety on the roadway.

| Change Order Number | Approved | Cost This CO | Total COs |
|---|---|---|---|
| 04 | 9/11/2024 | $ 70,739.02 | $ (2,261,565.84) |

6. Untimely ROW/Utilities. 6B. Right-of-Way not clear (County responsible for ROW): This Change Order adds revised plans sheets and adjusts plan quantities for the proposed detention pond needed due to Parcel 60 acquisition not being finalized at the time of design. This Change Order also adds a new drainage item due to this redesign.

| Change Order Number | Approved | Cost This CO | Total COs |
|---|---|---|---|
| 05 | 9/11/2024 | $ 68,580.18 | $ (2,192,985.66) |

1A. Design Error or Omission. Incorrect PS&E. & 2G. Differing Site Conditions. Unadjusted utility (unforeseeable): This Change Order adds items to compensate the contractor for field adjustments on the BCMUD water line alignment to solve conflicts with existing utilities within the BCMUD water plant and the realignment of the proposed water line at the SW corner of Sam Bass Rd and Tonkawa Trail to remain inside the Right-Of-Way limits. This Change Order also compensates the Contractor for installing additional water services requested by BCMUD and for repairing several leaks on the existing water line to maintain service to BCMUD customers.

| Change Order Number | Approved | Cost This CO | Total COs |
|---|---|---|---|
| 06 | 2/25/2025 | 182,734.17 | -2,010,251.49 |

4. Third Party Accommodation. 4B. This Change Order adds new items requested by City of Round Rock (CORR) for adding a trust block on the backside of the tie-in to an existing line and adding a 36in Gate Valve near FM 1431. Third party requested work: 6. Untimely ROW/Utilities. 6C. Utilities not clear: This Change Order adds various items to compensate the Contractor for additional work needed due to various existing AT&T, PEC, and Charter Utility conflicts with the proposed CORR water line work. These changes are necessary to keep the project moving forward in a timely manner and the CORR has agreed to compensate the Contactor for this additional work.

| Change Order Number | Approved | Cost This CO | Total COs |
|---|---|---|---|
| 07 | 2/25/2025 | 288,195.31 | -1,722,056.18 |

4B. Third Party Accommodation. Third party requested work. This Change Order adds several items for the additional work requested by the City of Round Rock (CORR) to accommodate water line improvements along Sam Bass for a Wyoming Springs permanent connection solution. This Change Order also includes the necessary work and materials for a temporary bypass plan.

| Change Order Number | Approved | Cost This CO | Total COs |
|---|---|---|---|
| 08 | 2/25/2025 | 35,881.14 | -1,686,175.04 |

6C. Untimely ROW/Utilities. Utilities not clear. This Change Order adds an item to compensate the Contractor for rock excavation / hammering required to construct the BCMUD 6-inch water line “A”. This was necessary, due to the AT&T lines not being relocated. Had AT&T been relocated the contractor would have been able to use a trencher instead of the larger track excavator to trench for the water line. This Change Order also adds an item to the contract to relocate conduits for the Walsh Ranch electrical service that powers the existing pond at Walsh Ranch Boulevard.

Adjusted Price = $34,459,783.96

**Project Name: CR 255 Realignment**
**Project No. 25IFB9**

Original Contract Price = $20,847,300.93

| Letting | Award | Notice To Proceed | Begin Work | Substantial Completion | Completion Certificate | | Total Bid Days | Days Added | Total Days |
|---|---|---|---|---|---|---|---|---|---|
| 12/18/2024 | 1/7/2025 | 1/17/2025 | 1/27/2025 | | | | 601 | | 601 |

| Invoice Number | Beginning Date | Ending Date | Days Charged | Current Invoice | Invoiced Total | Current Retainage | Total Retainage | % ($) Used | % Time Used |
|---|---|---|---|---|---|---|---|---|---|
| 1 | 1/27/2025 | 2/28/2025 | 33 | $2,590,873.61 | $2,590,873.61 | $287,874.85 | $287,874.85 | 14 | 5 |
| 2 | 3/1/2025 | 3/31/2025 | 31 | $1,941,433.16 | $4,532,306.77 | $215,714.79 | $503,589.64 | 24 | 11 |
| 3 | 4/1/2025 | 4/30/2025 | 30 | $1,177,108.46 | $5,709,415.23 | $130,789.83 | $634,379.47 | 30 | 16 |

5/30/2025 Comments - Jordan Foster (JF) continued clearing right-of-way and stripping topsoil throughout the project. JF continued processing the subgrade, embankment, and excavation for the drainage swales and continued the excavation, installation, and backfill of the driveway culverts and safety-end-treatments throughout the project. Subcontractor Royal Vista continued installing the City of Georgetown 30-inch waterline at CR 255 and continued welding and installing the 48-inch casing at various locations. PEC continued relocating the power poles and electric lines.

| Change Order Number | Approved | Cost This CO | Total COs |
|---|---|---|---|
| 01 | 3/11/2025 | $ (13,235.52) | $ (13,235.52) |

1. Design Error or Omission 1B. Other: This Change Order revises some drainage plan sheets and adjusts quantities that were incorrect and did not match the roadway sheets. 2E. Miscellaneous difference in site conditions (unforeseeable)(Item 9). This Change Order also adds items to the Contract for abandoning a water well that was discovered while clearing the ROW and demolition of a mobile home that should have been removed prior to construction.

Adjusted Price = $20,834,065.41

# 2000/2006 Road Bond Program Projects
## Precinct 4 - Commissioner Boles

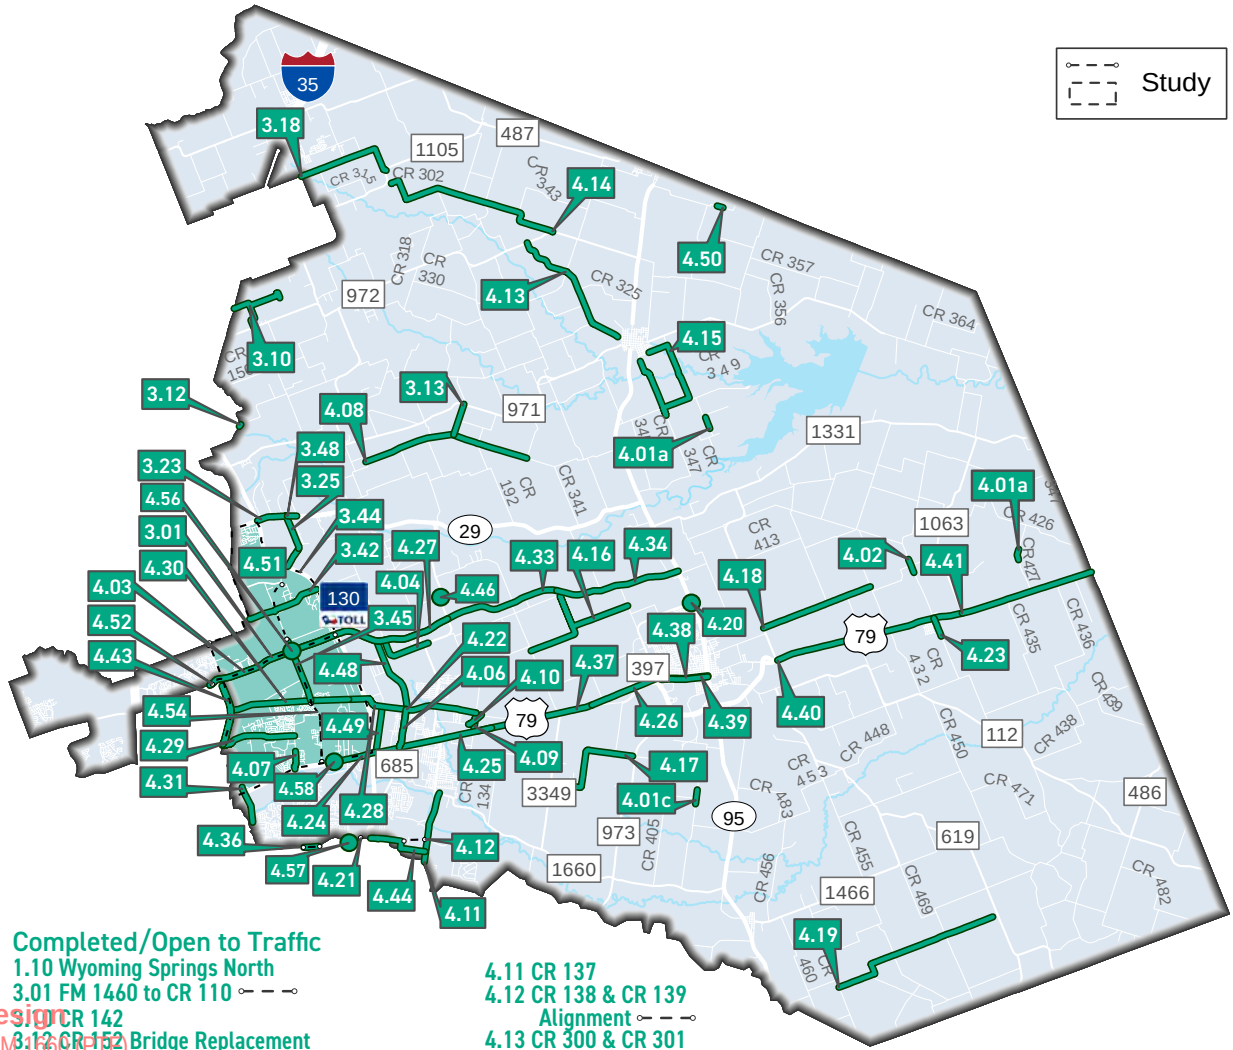


### Completed/Open to Traffic

1.10 Wyoming Springs North
3.01 FM 1460 to CR 110 ⊶ – –⊸
3.02 CR 142
3.12 CR 138 Bridge Replacement
3.13 CR 157
3.18 CR 314
3.23 SH 29/CR 104 – Phase 1
3.25 CR 104 - Phase 2
3.42 CR 111 / CR 105 (Westinghouse Rd.) - FM 1460 to SH 130
3.44 CR 110 North (North of CR 107 to North of Sam Houston)
3.45 CR 110 Middle (North of Limmer Loop to CR 107) ⊶ – –⊸
3.48 SH 29 Widening - 12" Water Main Relocation
4.01a CR 427 Bridge Replacement
4.01b CR 390 Bridge Replacement
4.01c CR 406 Bridge Replacement
4.02 CR 424 Bridge Replacement
4.03 Chandler Road - Phase 1
4.04 CR 100
4.06 CR 119
4.07 CR 122 at US 79
4.08 CR 124
4.09 CR 132
4.10 CR 136
4.11 CR 137
4.12 CR 138 & CR 139 Alignment ⊶ – –⊸
4.13 CR 300 & CR 301
4.14 CR 302
4.15 CR 347 & CR 348
4.16 CR 368 & CR 369 (CR 101 to CR 366)
4.17 CR 404
4.18 CR 412
4.19 CR 466
4.20 FM 397 at SH 95 Signal
4.21 Gattis School Rd. ROW ⊶ – –⊸
4.22 Limmer Loop - Phase 1A
4.23 Thrall School Zone
4.24 US 79 - Section 1
4.25 US 79 - Section 2
4.26 US 79 - Section 3A
4.27 Chandler Rd. - Phase 2
4.28 Limmer Loop - Phase 1B
4.29 CR 113 / Old Settlers Blvd.
4.30 Limmer Loop - Phase 1C
4.31 Kenney Fort Boulevard - Phase 1
4.33 Chandler Rd. - Phase 3A
4.34 Chandler Rd. - Phase 3B
4.36 Gattis School Road ⊶ – –⊸
4.37 US 79 - Section 3 (PTF)
4.38 2nd Street Improvements
4.39 2nd Street Drainage Improvements
4.40 US 79 Section 5A (PTF)
4.41 US 79 Section 5B (PTF)
4.43 FM 1460 Section 2
4.44 CR 138
4.46 FM 1660 at Landfill Rd. (CR 128)
4.48 CR 119
4.49 CR 108
4.50 CR 351 at Donahoe Creek
4.51 CR 110 / Arterial A ⊶ – –⊸
4.52 University Blvd. (Chandler Rd.) Expansion ⊶ – –⊸
4.54 CR 110 South - (US 79 to Limmer Lp) ⊶ – –⊸
4.56 CR 110 at University Blvd. (Signal)
4.57 Gattis School Rd. at Winterfield Dr. (Signal)
4.58 Tradesman Park Crossing

### In Design

4.35 FM 1460 (PTF)

# 2013 ROAD BOND PROGRAM PROJECTS

## Precinct 4 - Commissioner Boles

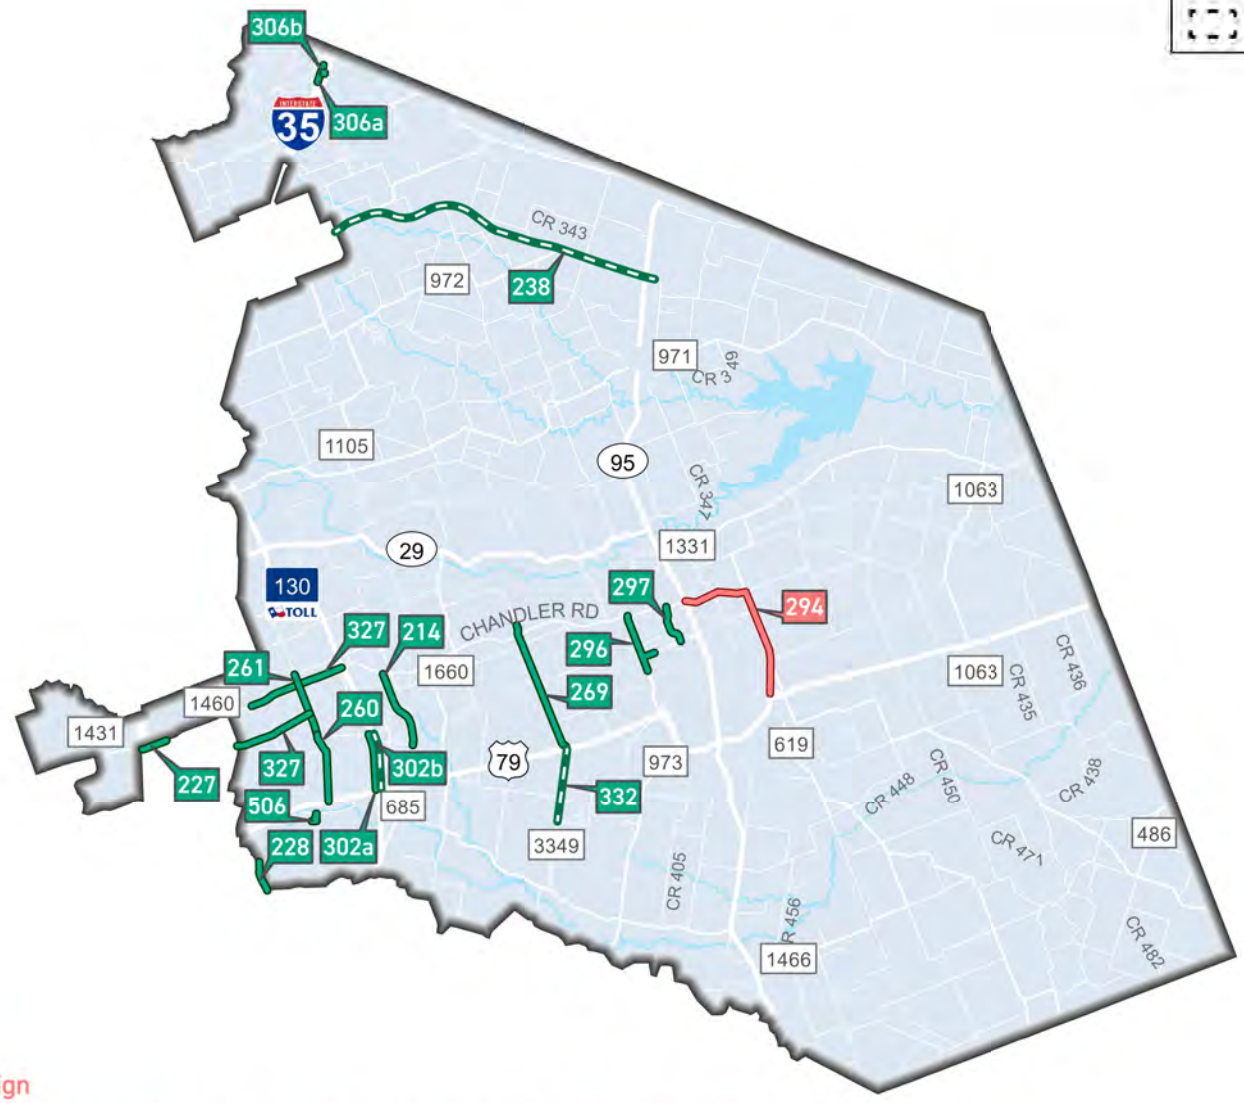


In Design

294 Chandler Road Extension Phase 1 (Planning)(SH 95 to US 79 at FM 619)

Completed/Open to Traffic

214 CR 119 (Limmer Loop to Chandler Road)
227 University Boulevard Widening (IH 35 to Sunrise Road)
228 Kenney Fort Blvd Segments 2 and 3 (Forest Creek Boulevard to SH 45)
238 Ronald Reagan Boulevard Extension Planning (IH 35 to SH 95)
260 CR 110 South (US 79 to Limmer Loop)
261 CR 110 Middle (Limmer Loop to CR 107)
269 CR 101 (US 79 to North of Chandler Road)
296 CR 366 Widening (Chandler Road to Carlos G. Parker Boulevard)
297 East Williamson County Park Road / Bill Pickett Trail (Carlos Parker Boulevard to Chandler Road)
302a SH 130 Frontage Roads Phase 3 (Southbound Frontage Road US 79 to Limmer Loop)
302b SH 130 Traffic Study
306a Relocation of 48" Williamson County Regional Raw Waterline - Line A
306b CR 305 at IH 35 Bridge Replacement
327 University Boulevard (Chandler Road) Expansion (FM 1460 to SH 130)
332 FM 3349/US 79 Interchange (US 79 to CR 404)
506 Oak Bluff and Greenfield Drainage Improvements

# 2019 ROAD BOND PROGRAM PROJECTS

## Precinct 4 - Commissioner Boles

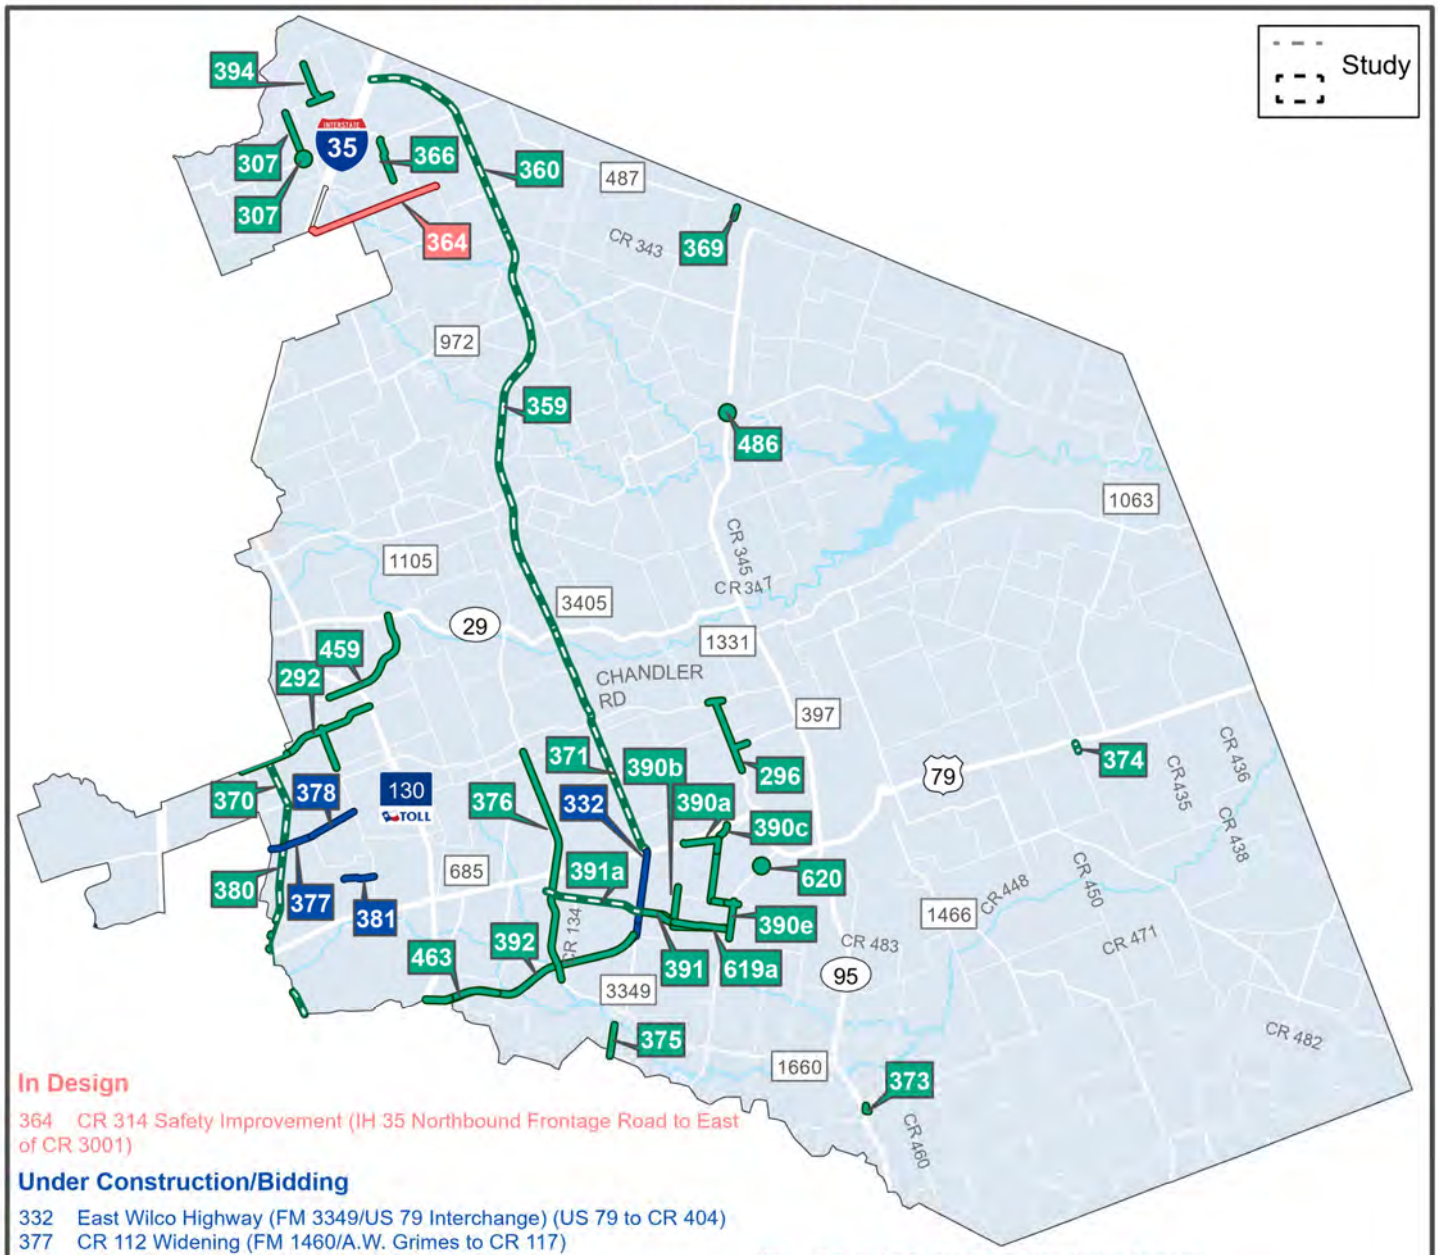


### In Design

364 CR 314 Safety Improvement (IH 35 Northbound Frontage Road to East of CR 3001)

### Under Construction/Bidding

332 East Wilco Highway (FM 3349/US 79 Interchange) (US 79 to CR 404)
377 CR 112 Widening (FM 1460/A.W. Grimes to CR 117)
378 CR 112 Widening (CR 117 to CR 110)
381 Old Settlers Boulevard (North Red Bud Lane/CR 122 to CR 110)

### Completed/Open to Traffic

292 CR111/CR105 Westinghouse (FM 1460 to SH 130)
296 CR 366 (Chandler Road to Carlos G Parker Boulevard Northwest)
307 Bud Stockton Extension (CR 305 to FM 487)
307 Bud Stockton Extension Traffic Signal at FM 487
359 East Wilco Highway (Future SH 29 to Ronald Reagan Extension/ Corridor D
360 East Wilco Highway (Ronald Reagan Ext. / Corridor D to IH 35 / CR 305)
366 CR 332 Realignment (South of FM 487 to North of CR 313)
369 Bartlett Project (Cottrell Street)
370 MoKan (Georgetown Inner Loop to University Boulevard)
371 East Wilco Highway (US 79 to Chandler Rd/Corridor B2)
372 East Wilco Highway (Future SH 29 to Chandler Rd)
373 Coupland Street Project (S. Broad & Muery Streets)
374 Thrall Street Project - S Bounds Street
375 CR 129 (South of Brushy Creek to North of the South Williamson County Line)
376 CR 134/CR 132 Extension (Hutto Arterial)
380 MoKan (University Boulevard to SH 45)
390a CR Improvements and Paving (CR 401, CR 402, CR 404)
390b CR 404 Hutto Water Line Realignment (Along future CR 404, from CR 404 to CR 404 at FM 973)
390c CR 401/CR 404 Improvements (US 79 to CR 404)
390e CR 404 at FM 973 (CR 404)
391 Samsung Highway (CR 404 Realignment) (CR 404 to FM 3349)
391a CR 132 Realignment
392 East Wilco Highway (Southeast Loop Segment 2, Phase 1) (CR 137 to CR 404)
394 CR 307 Reconstruction (CR 307 North of CR 305 Jarrell)
459 Corridor C / SH 29 Bypass (Sam Houston Avenue at Patriot Way to SH 29)
463 East Wilco Highway (Southeast Loop Segment 1, Phase 1) (CR 138 to CR 137)
463a CR 138 Right Turn Lane at SH 130
486 Granger Project (Davilla Street Culvert) (Davilla Street to N Walton Street)
619a Samsung Highway (Future County Road) (CR 404 to FM 973)
620 FM 973 at Taylor High School Signal

# 2023 ROAD BOND PROGRAM PROJECTS

## Precinct 4 - Commissioner Boles

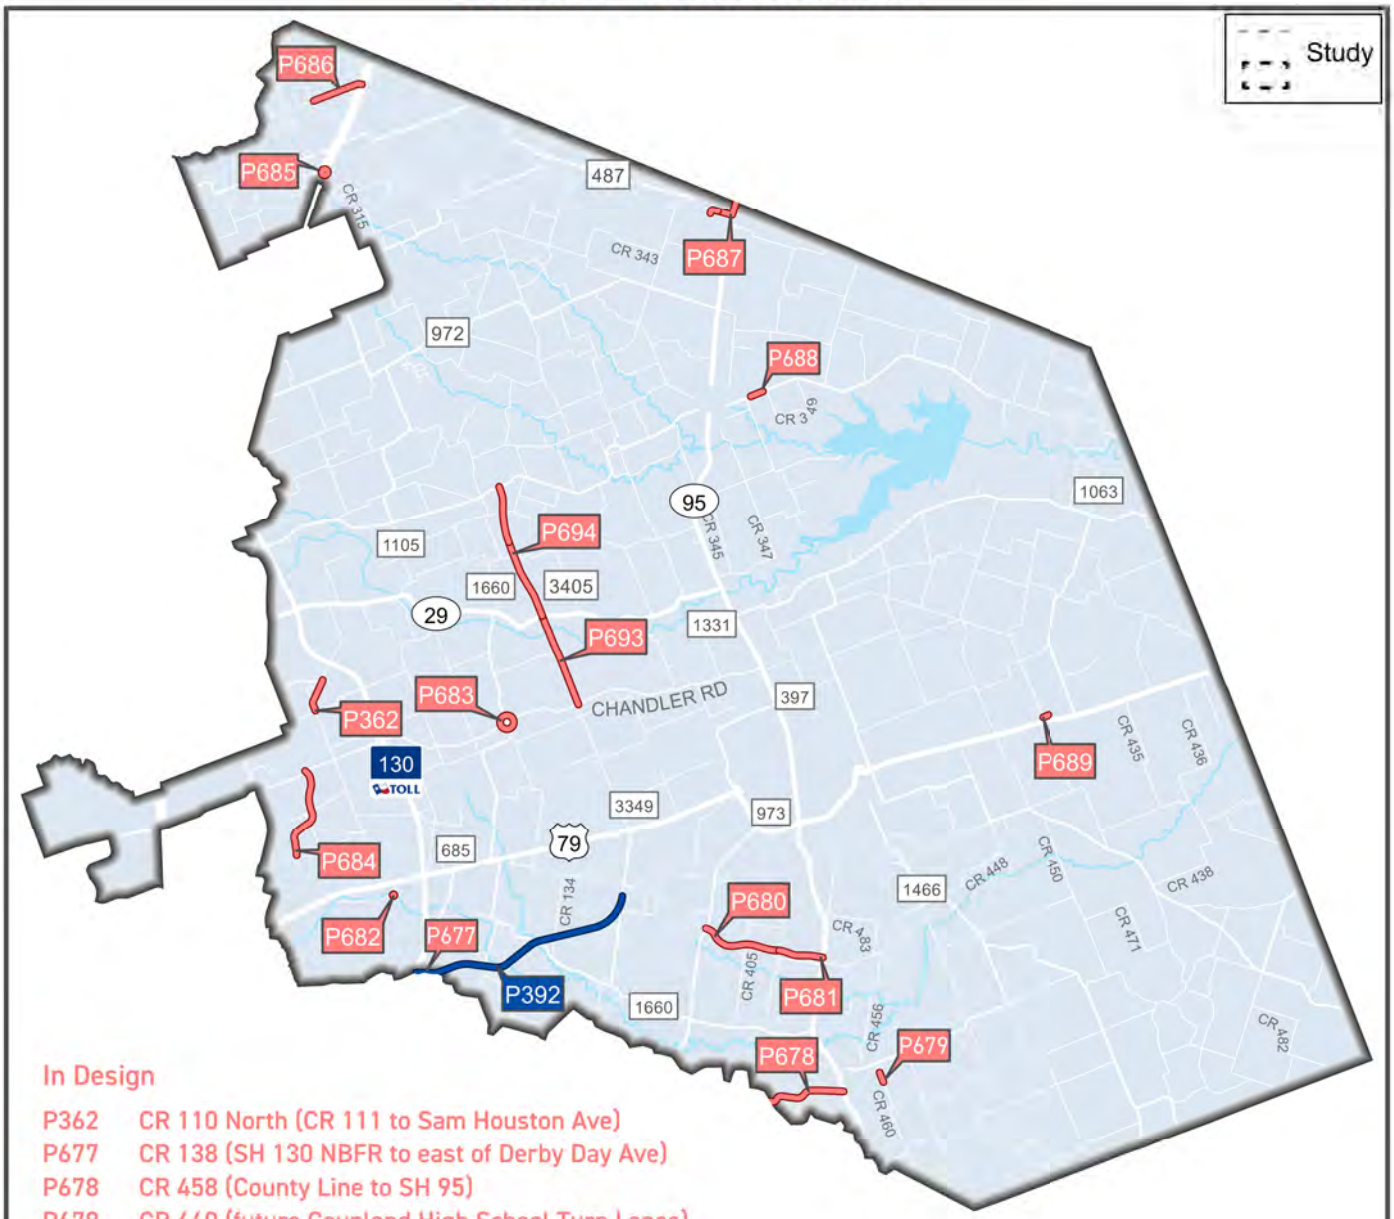


### In Design

P362 CR 110 North (CR 111 to Sam Houston Ave)
P677 CR 138 (SH 130 NBFR to east of Derby Day Ave)
P678 CR 458 (County Line to SH 95)
P679 CR 460 (future Coupland High School Turn Lanes)
P680 Corridor A2 (FM 973 to CR 406)
P681 Corridor A2 (CR 406 to SH 95)
P682 CR 123 (Brushy Creek)
P683 Chandler Road (FM 1660 Overpass)
P684 Kenney Fort Boulevard - Segments 5 & 6 (Old Settlers Boulevard to North of University Boulevard)
P685 Sonterra Boulevard (IH-35 Frontage Road and Sonterra Blvd Intersection)
P686 CR 305 (IH 35 to CR 307)
P687 Salt Lake, Brook, Front Street (Salt Lake Street to Clark Street)
P688 FM 971 (future Granger High School Turn Lanes)
P689 North Barker Street (CR 424 to east end of North Barker Street)
P693 East Wilco Highway (Segment 5) (Chandler Road to SH 29)
P694 East Wilco Highway (Segment 6) (Future SH 29 to FM 971)

### Under Construction/Bidding

P392 East Wilco Highway ( Southeast Loop - Segment 2)(Corridor E1) (Construction)(CR 137 south of Hutto and CR 404)

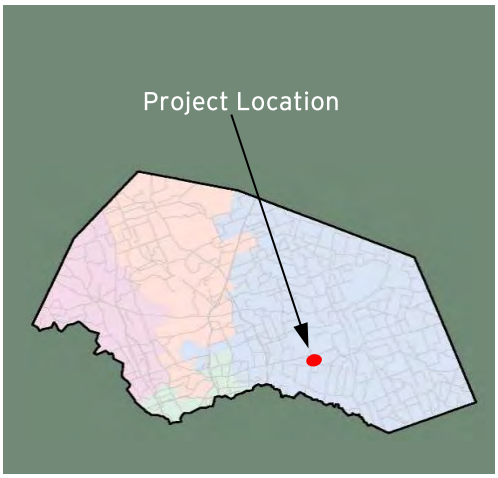


**East Wilco Highway (FM 3349 at US 79)**
**(FM 3349 from US 79 to CR 404 and new interchange on US 79 at FM 3349 and CR 101)**

**Project Length: 4.108 Miles**
**Roadway Classification: Rural Major Collector**

**Project Schedule: October 2022 - Summer 2025 (Roadwork)**
**Estimated Construction Cost: $84 Million**

## MAY 2025 IN REVIEW

5/2/2025: Subcontractor ATS began drilling and pouring concrete for the illumination pole drill shafts, north of US 79. Subcontractor ESSI began installing the road signs for FM 3349 north of US 79.

5/9/2025: James Construction Group poured the deck for the remaining spans on the southbound frontage road bridge. Subcontractor Aaron Concrete resumed slip-forming the concrete rails for the northbound frontage road bridge over US 79.

5/16/2025: James Construction Group continued drilling for the shared-use-path C221 rail cage dowl bars over US 79. Subcontractor TexOp Milling began removing the existing CR 101 roadway north of US 79.

5/23/2025: James Construction Group performed several closure pours for the concrete rail. Subcontractor Lone Star Paving paved the tie-in at the southbound frontage road U-turn.

5/30/2025: Oncor began connecting electrical services for the poles on the north side of US 79.

Design Engineer: HDR
Contractor: James Construction
Construction Observation:
Asif Mirzazada, HNTB

Williamson County
Road Bond Program

HNTB

**Project Name: East Wilco Highway (FM 3349 at US 79)**
**Project No. 22IFB139**

Original Contract Price = $81,941,038.13

| Letting | Award | Notice To Proceed | Begin Work | Substantial Completion | Completion Certificate | | Total Bid Days | Days Added | Total Days |
|---|---|---|---|---|---|---|---|---|---|
| 8/24/2022 | 9/26/2022 | 10/6/2022 | 10/17/2022 | | | | 1394 | | 1394 |

| Invoice Number | Beginning Date | Ending Date | Days Charged | Current Invoice | Invoiced Total | Current Retainage | Total Retainage | % ($) Used | % Time Used |
|---|---|---|---|---|---|---|---|---|---|
| 1 | 10/18/2022 | 11/25/2022 | 39 | $755,690.77 | $755,690.77 | $0.00 | $0.00 | 1 | 2 |
| 2 | 11/26/2022 | 12/25/2022 | 30 | $5,128,955.59 | $5,884,646.36 | $0.00 | $0.00 | 7 | 0 |
| 3 | 12/26/2022 | 1/25/2023 | 31 | $1,448,580.10 | $7,333,226.46 | $0.00 | $0.00 | 9 | 7 |
| 4 | 1/26/2023 | 2/25/2023 | 31 | $1,272,882.90 | $8,606,109.36 | $0.00 | $0.00 | 10 | 9 |
| 5 | 2/26/2023 | 3/25/2023 | 28 | $2,922,159.15 | $11,528,268.51 | $0.00 | $0.00 | 14 | 11 |
| 6 | 3/26/2023 | 4/25/2023 | 31 | $1,453,458.85 | $12,981,727.36 | $0.00 | $0.00 | 15 | 14 |
| 7 | 4/26/2023 | 5/25/2023 | 30 | $1,672,497.88 | $14,654,225.24 | $0.00 | $0.00 | 17 | 16 |
| 8 | 5/26/2023 | 6/25/2023 | 31 | $3,188,150.58 | $17,842,375.82 | $0.00 | $0.00 | 21 | 18 |
| 9 | 6/26/2023 | 7/25/2023 | 30 | $2,251,767.13 | $20,094,142.95 | $0.00 | $0.00 | 24 | 20 |
| 10 | 7/26/2023 | 8/25/2023 | 31 | $2,453,925.93 | $22,548,068.88 | $0.00 | $0.00 | 27 | 22 |
| 11 | 8/26/2023 | 9/30/2023 | 36 | $4,580,138.95 | $27,128,207.83 | $0.00 | $0.00 | 32 | 25 |
| 12 | 10/1/2023 | 10/25/2023 | 25 | $3,017,528.73 | $30,145,736.56 | $0.00 | $0.00 | 36 | 27 |
| 13 | 10/26/2023 | 11/25/2023 | 31 | $2,172,558.80 | $32,318,295.36 | $0.00 | $0.00 | 38 | 29 |
| 14 | 11/26/2023 | 12/25/2023 | 30 | $1,638,115.30 | $33,956,410.66 | $0.00 | $0.00 | 40 | 31 |
| 15 | 12/26/2023 | 1/25/2024 | 31 | $4,633,009.82 | $38,589,420.48 | $0.00 | $0.00 | 46 | 33 |
| 16 | 1/26/2024 | 2/25/2024 | 31 | $4,487,381.38 | $43,076,801.86 | $0.00 | $0.00 | 51 | 36 |
| 17 | 2/26/2024 | 3/25/2024 | 29 | $3,973,465.64 | $47,050,267.50 | $0.00 | $0.00 | 56 | 38 |
| 18 | 3/26/2024 | 4/25/2024 | 31 | $1,993,459.10 | $49,043,726.60 | $0.00 | $0.00 | 58 | 40 |
| 19 | 4/26/2024 | 5/25/2024 | 30 | $1,414,938.37 | $50,458,664.97 | $0.00 | $0.00 | 60 | 42 |
| 20 | 5/26/2024 | 6/25/2024 | 31 | $3,026,457.98 | $53,485,122.95 | $0.00 | $0.00 | 63 | 44 |
| 21 | 6/26/2024 | 7/25/2024 | 30 | $832,712.20 | $54,317,835.15 | $0.00 | $0.00 | 64 | 46 |
| 22 | 7/26/2024 | 8/25/2024 | 31 | $1,793,923.46 | $56,111,758.61 | $0.00 | $0.00 | 67 | 49 |
| 23 | 8/26/2024 | 9/25/2024 | 31 | $940,489.83 | $57,052,248.44 | $0.00 | $0.00 | 68 | 51 |
| 24 | 9/26/2024 | 10/25/2024 | 30 | $1,765,660.58 | $58,817,909.02 | $0.00 | $0.00 | 70 | 53 |
| 25 | 10/26/2024 | 11/25/2024 | 31 | $3,097,560.74 | $61,915,469.76 | $0.00 | $0.00 | 73 | 55 |
| 26 | 11/26/2024 | 12/25/2024 | 30 | $1,310,506.13 | $63,225,975.89 | $0.00 | $0.00 | 75 | 57 |
| 27 | 12/26/2024 | 1/25/2025 | 31 | $1,093,915.48 | $64,319,891.37 | $0.00 | $0.00 | 76 | 60 |
| 28 | 1/26/2025 | 2/25/2025 | 31 | $1,505,889.66 | $65,825,781.03 | $0.00 | $0.00 | 78 | 62 |
| 29 | 2/26/2025 | 3/25/2025 | 28 | $1,043,757.97 | $66,869,539.00 | $0.00 | $0.00 | 79 | 64 |
| 30 | 3/26/2025 | 4/25/2025 | 31 | $1,474,607.51 | $68,344,146.51 | $0.00 | $0.00 | 81 | 66 |

5/30/2025 Comments - James Construction Group continued cleaning the bridge spans over US 79 and poured the remaining tie-in sections of concrete rails for both bridges. Subcontractor Aaron Concrete continued slip-forming the concrete rails on the southbound frontage road bridge. Subcontractor ATS continued installing the illumination poles for FM 3349. Oncor began connecting electrical services for the poles on the north side of US 79.

| Change Order Number | Approved | Cost This CO | Total COs |
|---|---|---|---|
| 01 | 4/25/2023 | 925,354.41 | 925,354.41 |

3. County Convenience. 3L Revising safety work/measures desired by the County: This Change Order provides funds to compensate the contractor for installing safety improvements on US 79 until the permanent overpasses are built. By installing these traffic control measures the drivers traveling north bound on FM 3349 can no longer proceed straight or make a left turn at the US 79 intersection. The same will apply for traffic traveling south on CR 101. Drivers will need to make a right turn on US 79

| Change Order Number | Approved | Cost This CO | Total COs |
|---|---|---|---|
| 02 | 4/25/2023 | 82,000.00 | 1,007,354.41 |

3. County Convenience. 3L Revising safety work/measures desired by the County: The original bid item 36-inch Ductile Iron Pipe has long lead time of material procurement and is not readily available. Contractor proposed two options with shorter lead time to the City of Hutto as alternatives. City of Hutto has approved option 2, which is 36-inch PVC DR 18 pipe as an alternative with $82,000 increase in cost to the current item and allows contractor to procure material quicker. The cost of this material change is 100% reimbursable by the City of Hutto.

| Change Order Number | Approved | Cost This CO | Total COs |
|---|---|---|---|
| 03 | 7/20/2023 | 195,302.81 | 1,202,657.22 |

3. County Convenience. 3F Additional work desired by the County: This Change Order compensates the contractor for installing one steel utility sleeve casing 24 inches in diameter on FM 3349 at station 421+00.

| Change Order Number | Approved | Cost This CO | Total COs |
|---|---|---|---|
| 04 | 8/8/2023 | -472,492.20 | 730,165.02 |

3. County Convenience. 4D Other "Deletion of work requested by the City of Hutto": This Change Order eliminates City of Hutto 16-inch water main line relocations project and 50 LF of 16-inch water line relocation under City of Hutto water line casing project from the original scope of work. The omission of work was requested by the City of Hutto. The cost for restocking of the ordered material and any other related fee is 100% reimbursable by the City of Hutto.

| Change Order Number | Approved | Cost This CO | Total COs |
|---|---|---|---|
| 05 | 0/14/23 | -5,274.97 | 724,890.05 |

5. Contractor Convenience. 5E Other: This Change Order is to revise the Stone Riprap material cost due to a material substitution request from the contractor. James Construction proposed material that has a specific gravity below the Contract requirements but has been accepted by TxDOT in other projects. The EOR approved the use of this material and recommended a reduction in price. This Change Order will result in a cost savings for the proposed material. This Change Order also adds new items to the Contract to pay the Contractor for additional work that was originally paid under the Force Account Line item.

| Change Order Number | Approved | Cost This CO | Total COs |
|---|---|---|---|
| 06 | 10/20/2023 | 130,053.00 | 854,943.05 |

3. County Convenience. 3F Additional work desired by the County: This Change Order compensates the contractor for upsizing 562 LF of 12-inch PVC pipe and fittings to 16-inch PVC pipe for the Jonah waterline project due to increased demand. The decision to upsize the pipe was at Jonah's request and will be 100% funded by the Jonah Water Special Utility District.

| Change Order Number | Approved | Cost This CO | Total COs |
|---|---|---|---|
| 07 | 10/20/2023 | 661,031.30 | 1,515,974.35 |

3F. Additional work desired by the County : This Change Order compensates the contractor for installing southbound frontage road right turn lane at FM 3349 for City of Hutto Mega Site. This work was requested by the City of Hutto and is 100% reimbursable by the City of Hutto.

| Change Order Number | Approved | Cost This CO | Total COs |
|---|---|---|---|
| 08 | 10/20/2023 | 327,321.48 | 1,843,295.83 |

1. Design Error or Omission. 1B. Other: This Change Order compensates the contractor for installation of 280 linear feet of 36-inch Ductile Iron (DI) pipe for City of Hutto water line project, instead of the previously specified 36-inch PVC pipe. This adjustment is required for the 48-inch bored steel casing under FM 3349 and the transition to a 56-inch casing for the open cut section. This modification was requested by and is 100% reimbursable by the City of Hutto.

| Change Order Number | Approved | Cost This CO | Total COs |
|---|---|---|---|
| 09 | 1/30/2024 | -368,749.53 | 1,474,546.30 |

5. Contractor Convenience. 5A Contractor exercises option to change the traffic control plan: This Change Order revises the as-bid Traffic Control Plan (TCP) and construction phasing of the FM 3349 project. The modified TCP allows the Contractor to work on both, the North Bound and South Bound Frontage Roads simultaneously. The changes to the TCP and construction phasing do not impact the project’s completion date and results in savings on several contract items.

| Change Order Number | Approved | Cost This CO | Total COs |
|---|---|---|---|
| 10 | 1/30/2024 | 67,965.30 | 1,542,511.60 |

4. Third Party Accommodation. 4B. Third party requested work: This Change Order compensates the Contractor for installing 390 LF of 4-inch steel casing with 1.5" HDPE water service line and fittings for the Jonah waterline project on FM 3349 at station 475+50. This work was requested by the Jonah Water Special Utility District and is 100% reimbursed by the Jonah Water Special Utility District.

| Change Order Number | Approved | Cost This CO | Total COs |
|---|---|---|---|
| 11 | 2/1/2024 | 271,902.72 | 1,814,414.32 |

3. County Convenience. 3F. Additional work desired by the County: This Change Order provides compensation to the Contractor for the installation of a 24-inch Steel Encasement Sleeve spanning 470 linear feet in the Jonah water line project on FM 3349 at station 426+51. The sleeve is part of the Williamson County real estate agreement executed during the ROW acquisition.

| Change Order Number | Approved | Cost This CO | Total COs |
|---|---|---|---|
| 12 | 4/16/2024 | 64,791.00 | 1,879,205.32 |

1. Design Error or Omission - 1A. Incorrect PS&E. 4B. Third party requested work: This Change Order provides compensation to the Contractor for modifying the length and elevation of the Jonah water line under US79 and UPRR tracks, and for abandoning the existing 2-lnch Jonah water line located within the UPRR ROW on the south side of US79.

| Change Order Number | Approved | Cost This CO | Total COs |
|---|---|---|---|
| 13 | 4/16/2024 | 82,301.65 | 1,961,506.97 |

2. Differing Site Conditions (unforeseeable) 2I. Additional safety needs: This Change Order provides compensation to the Contractor for performing pavement repairs, within the project limits, on the existing FM 3349 roadway. The repairs include fixing ruts and cracks and repairing a crash cushion and MBGF damaged by the public. This Change Order also adds new items to install additional small signs to improve safety on the CR 101 (Jughandle Road), pay for off duty police officers, and locating an existing utility line.

| Change Order Number | Approved | Cost This CO | Total COs |
|---|---|---|---|
| 14 | 4/16/2024 | 101,248.22 | 2,062,755.19 |

2C. New Development (Conditions Changing After PS&E Completed). This Change Order provides compensation to the Contractor for relocating box culvert No. 4 on the southbound frontage road, to accommodate the location of the new City of Hutto street (Spine Road). The culvert and crossover to FM 3349 were moved approximately 36ft. to the north to align with the centerline of the Spine Road.

| Change Order Number | Approved | Cost This CO | Total COs |
|---|---|---|---|
| 15 | 7/16/2024 | 24,513.18 | 2,087,268.37 |

2. Differing Site Conditions (unforeseeable). 2C. New development (conditions changing after PS&E completed). This Change Order provides compensation to the Contractor for additional construction surveying, traffic control management, and low production asphalt placement due to the different site conditions on driveway No. 5 of the northbound frontage road.

| Change Order Number | Approved | Cost This CO | Total COs |
|---|---|---|---|
| 16 | 7/16/2024 | 35,324.07 | 2,122,592.44 |

2. Differing Site Conditions (unforeseeable) 2I. Additional safety needs: This Change Order provides compensation to the Contractor for performing pavement repairs, within the project limits, on the existing US 79 eastern turnaround roadway. The repairs include removal of existing failed asphalt surface and flex base areas and replacing it with full depth hot mixed asphalt.

| Change Order Number | Approved | Cost This CO | Total COs |
|---|---|---|---|
| 17 | 7/16/2024 | 11,849.07 | 2,134,441.51 |

1. Design Error or Omission 1A. Incorrect PS&E: This Change Order provides compensation to the Contractor for abandoning the water well and removing the pump house, ancillary pipes and fittings, electrical power supply, concrete slab, and performing dirt work within the project right-of-way (ROW) and the Jonah SUD water line easement. The roadway plans do not show the well, and the Jonah water line plans include a note stating, "County to coordinate abandonment of structure with property owner." However, a pay item was not included in the original Contract.

| Change Order Number | Approved | Cost This CO | Total COs |
|---|---|---|---|
| 18 | 8/13/2024 | 18,623.43 | 2,153,064.94 |

2. Differing Site Conditions. 2G Unadjusted Utility (unforeseeable): This Change Order compensates the Contractor for modifying the jacked & bored and open trench sections of the Jonah 36-in steel encased water line on Line A. During construction, a newly installed gas line along the northside of US 79 was found to be in conflict with the proposed water line. To clear the conflict, the jacked & bored section of the water line was lowered by 5 ft. This change created the need for additional shoring and material handling, and fittings to return the water line to its original elevation before continuing with the open cut section. To mitigate the cost, Jonah SUD provided revised plan sheets reducing the length of the jacked & bore section and increasing the length of the open cut section. The unused steel casing and spacers were delivered to Jonah SUD for future use.

| Change Order Number | Approved | Cost This CO | Total COs |
|---|---|---|---|
| 19 | 8/13/2024 | 9,869.00 | 2,162,933.94 |

1. Design Error or Omission. 1A Incorrect PS&E : This Change Order compensates the Contractor for replacing the bridge blister anchor bolts for the illumination poles on the northbound and southbound bridges. The as-bid plan set specified the incorrect type of base plate and anchor bolts for the bridge mounted poles. The Contractor submitted an RFI proposing to use the specified base plates with the correct type of anchor bolts. The Engineer of Record (EOR) reviewed the request and agreed with the Contractor's proposal. As a result of this change, 27 previously approved and fabricated anchor bolt sets, will be replaced with the correct type for the specified illumination poles. The supplier did not give the Contractor the option to pay a re-stocking fee for the original anchor bolts. Therefore, 27 anchor bolts will be delivered to Wilco maintenance yard to be used in future projects.

| Change Order Number | Approved | Cost This CO | Total COs |
|---|---|---|---|
| 20 | 10/8/2024 | 167,583.65 | 2,330,517.59 |

4B. Third party requested work. This Change Order adds an item for lettering and logos with lighting on both northbound and southbound frontage road bridges over US79. The cost of this work will be split equally between the cities of Hutto and Taylor.

| Change Order Number | Approved | Cost This CO | Total COs |
|---|---|---|---|
| 21 | 12/19/2024 | 5,462.50 | 2,335,980.09 |

1B. Design Error or Omission. This Change Order compensates the Contractor for installing long-span metal beam guard fence in the project. At several locations on south bound frontage road (SBFR), the backless concrete inlets conflict with the location of the wooden posts supporting the metal beam guard fence (MBGF) runs. These conflicts were reviewed by the Engineer of Record, and it was recommended to utilize the TxDOT standard long-span MBGF to clear the conflicts. This solution has been agreed to by TxDOT Georgetown Area Office.

| Change Order Number | Approved | Cost This CO | Total COs |
|---|---|---|---|
| 22 | 4/1/2025 | 16,354.80 | 2,352,334.89 |

2I. Differing Site Conditions, Additional safety needs (unforeseeable). This Change Order compensates the Contractor for replacing a section of the existing metal beam guard fence (MBGF) on SB FM3349 to meet current TxDOT standards. This section of MBGF connects to the concrete barrier protecting the columns of the new bridge and its height needed to be adjusted to be MASH compliant. The original MBGF was installed according to an older TxDOT standard. The proposed adjustment ensures compliance with current TxDOT standards and improves safety of the traffic traveling south from existing FM 3349 to the new South Bound Frontage Road.

Adjusted Price = $84,293,373.02

**Project Name: Corridor C / SH 29 Bypass**
**Project No. 23IFB67**

Original Contract Price = $30,540,848.03

| Letting | Award | Notice To Proceed | Begin Work | Substantial Completion | Completion Certificate | | Total Bid Days | Days Added | Total Days |
|---|---|---|---|---|---|---|---|---|---|
| 8/15/2023 | 8/22/2023 | 9/20/2023 | 9/30/2023 | 1/6/2025 | 6/3/2025 | | 973 | | 973 |

| Invoice Number | Beginning Date | Ending Date | Days Charged | Current Invoice | Invoiced Total | Current Retainage | Total Retainage | % ($) Used | % Time Used |
|---|---|---|---|---|---|---|---|---|---|
| 1 | 9/30/2023 | 9/30/2023 | 1 | $1,397,211.48 | $1,397,211.48 | $155,245.72 | $155,245.72 | 5 | 0 |
| 2 | 10/1/2023 | 10/31/2023 | 31 | $1,541,032.92 | $2,938,244.40 | $171,225.88 | $326,471.60 | 11 | 3 |
| 3 | 11/1/2023 | 11/30/2023 | 30 | $1,838,538.26 | $4,776,782.66 | $204,282.03 | $530,753.63 | 17 | 6 |
| 4 | 12/1/2023 | 12/31/2023 | 31 | $2,431,249.16 | $7,208,031.82 | $270,138.79 | $800,892.42 | 26 | 10 |
| 5 | 1/1/2024 | 1/31/2024 | 31 | $1,078,672.93 | $8,286,704.75 | $119,852.55 | $920,744.97 | 30 | 13 |
| 6 | 2/1/2024 | 2/29/2024 | 29 | $2,770,832.24 | $11,057,536.99 | $307,870.25 | $1,228,615.22 | 40 | 16 |
| 7 | 3/1/2024 | 3/31/2024 | 31 | $1,644,580.73 | $12,702,117.72 | $182,731.19 | $1,411,346.41 | 46 | 19 |
| 8 | 4/1/2024 | 4/30/2024 | 30 | $3,003,806.67 | $15,705,924.39 | $333,756.30 | $1,745,102.71 | 57 | 22 |
| 9 | 5/1/2024 | 5/31/2024 | 31 | $1,749,723.10 | $17,455,647.49 | $194,413.68 | $1,939,516.39 | 63 | 25 |
| 10 | 6/1/2024 | 6/30/2024 | 30 | $3,336,725.12 | $20,792,372.61 | -$845,180.99 | $1,094,335.40 | 72 | 28 |
| 11 | 7/1/2024 | 7/31/2024 | 31 | $769,078.30 | $21,561,450.91 | $40,477.81 | $1,134,813.21 | 74 | 31 |
| 12 | 8/1/2024 | 8/31/2024 | 31 | $1,686,094.26 | $23,247,545.17 | $88,741.80 | $1,223,555.01 | 80 | 35 |
| 13 | 9/1/2024 | 9/30/2024 | 30 | $1,598,196.81 | $24,845,741.98 | $84,115.62 | $1,307,670.63 | 86 | 38 |
| 14 | 10/1/2024 | 10/31/2024 | 31 | $1,274,170.93 | $26,119,912.91 | $67,061.63 | $1,374,732.26 | 90 | 41 |
| 15 | 11/1/2024 | 11/30/2024 | 30 | $642,378.80 | $26,762,291.71 | $33,809.41 | $1,408,541.67 | 92 | 44 |
| 16 | 12/1/2024 | 12/31/2024 | 31 | $1,108,005.79 | $27,870,297.50 | $58,316.09 | $1,466,857.76 | 96 | 47 |
| 17 | 1/1/2025 | 1/31/2025 | 31 | $1,015,405.81 | $28,885,703.31 | -$877,353.61 | $589,504.15 | 96 | 50 |
| 18 | 2/1/2025 | 2/28/2025 | 28 | $7,955.05 | $28,893,658.36 | $162.35 | $589,666.50 | 96 | 53 |

5/30/2025 Comments - Project close-out is underway.

| Change Order Number | Approved | Cost This CO | Total COs |
|---|---|---|---|
| 01 | 5/2/2024 | $ 6,201.00 | $ 6,201.00 |

2. Differing Site Conditions (Unforeseeable) 2J. Other: This Change Order compensates the contractor for installing and removing a temporary 2-strand electric fence to maintain cattle while the Jonah water line is installed across private property.

| Change Order Number | Approved | Cost This CO | Total COs |
|---|---|---|---|
| 02 | 7/3/2024 | $ 9,568.50 | $ 15,769.50 |

1B. Design Error or Omission. Other.: This Change Order compensates the contractor for maintaining an existing Jonah water meter that was not accounted for in the plans.

Adjusted Price = $30,556,617.53

**Project Name: County Road 129**
**Project No. 24IFB23**

Original Contract Price = $2,463,313.00

| Letting | Award | Notice To Proceed | Begin Work | Substantial Completion | Completion Certificate | | Total Bid Days | Days Added | Total Days |
|---|---|---|---|---|---|---|---|---|---|
| 1/17/2024 | 1/30/2024 | 2/21/2024 | 3/4/2024 | 9/25/2024 | | | 215 | | 215 |

| Invoice Number | Beginning Date | Ending Date | Days Charged | Current Invoice | Invoiced Total | Current Retainage | Total Retainage | % ($) Used | % Time Used |
|---|---|---|---|---|---|---|---|---|---|
| 1 | 3/4/2024 | 3/31/2024 | 28 | $81,166.50 | $81,166.50 | $9,018.50 | $9,018.50 | 4 | 13 |
| 2 | 4/1/2024 | 4/30/2024 | 30 | $310,646.25 | $391,812.75 | $34,516.25 | $43,534.75 | 19 | 27 |
| 3 | 5/1/2024 | 5/31/2024 | 31 | $263,047.50 | $654,860.25 | $29,227.50 | $72,762.25 | 31 | 41 |
| 4 | 6/1/2024 | 6/30/2024 | 30 | $231,940.35 | $886,800.60 | $25,771.15 | $98,533.40 | 42 | 55 |
| 5 | 7/1/2024 | 7/31/2024 | 31 | $174,474.36 | $1,061,274.96 | $19,386.04 | $117,919.44 | 51 | 70 |
| 6 | 8/1/2024 | 8/31/2024 | 31 | $670,955.33 | $1,732,230.29 | -$26,749.42 | $91,170.02 | 78 | 84 |
| 7 | 9/1/2024 | 9/30/2024 | 20 | $413,907.85 | $2,146,138.14 | -$47,371.28 | $43,798.74 | 94 | 93 |
| 8 | 10/1/2024 | 3/31/2025 | 0 | $133,302.92 | $2,279,441.06 | $2,720.47 | $46,519.21 | 100 | 93 |
| 9 | 4/1/2025 | 5/31/2025 | 0 | $3,071.72 | $2,282,512.78 | $62.68 | $46,581.89 | 100 | 93 |

5/30/2025 Comments - Project close-out is underway.

| Change Order Number | Approved | Cost This CO | Total COs |
|---|---|---|---|
| 01 | 5/23/2025 | $ (134,218.33) | $ (134,218.33) |

2E. Miscellaneous difference in site conditions (unforeseeable) (Item 9). This Change Order provides the final balancing for the overruns/underruns of Contract quantities on the project that are a result of addressing field conditions not accounted for in the original plans. This Change Order also adds items for potholing utilities and installing a French drain to ensure positive drainage where groundwater was encountered.

Adjusted Price = $2,329,094.67

**Project Name: Bud Stockton at FM 487 Traffic Signal**
**Project No. 24IFB33**

Original Contract Price = $553,983.00

| Letting | Award | Notice To Proceed | Begin Work | Substantial Completion | Completion Certificate | | Total Bid Days | Days Added | Total Days |
|---|---|---|---|---|---|---|---|---|---|
| 3/14/2024 | 4/25/2024 | 7/12/2024 | 7/22/2024 | 3/13/2025 | | | 263 | | 263 |

| Invoice Number | Beginning Date | Ending Date | Days Charged | Current Invoice | Invoiced Total | Current Retainage | Total Retainage | % ($) Used | % Time Used |
|---|---|---|---|---|---|---|---|---|---|
| 1 | 7/1/2024 | 9/30/2024 | 71 | $100,800.00 | $100,800.00 | $11,200.00 | $11,200.00 | 20 | 27 |
| 2 | 10/1/2024 | 10/31/2024 | 31 | $51,615.00 | $152,415.00 | $5,735.00 | $16,935.00 | 31 | 39 |
| 3 | 11/1/2024 | 1/31/2025 | 92 | $250,246.30 | $402,661.30 | $4,257.70 | $21,192.70 | 77 | 74 |

5/30/2025 Comments - Austin Traffic Signal continued working on punch list items.

Adjusted Price = $553,983.00

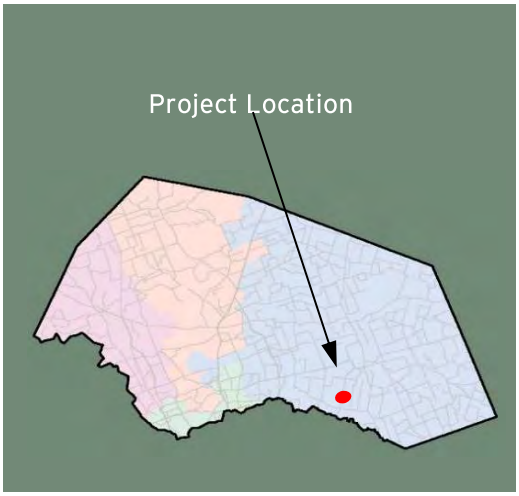


**East Wilco Highway (Southeast Loop - Segment 2)**
**(CR 137 south of Hutto and CR 404)**

**Project Length: 4.658 miles**
**Roadway Classification: Rural Arterial**

**Project Schedule: September 2024 - Summer 2028**
**Estimated Construction Cost: $64.4M**

## MAY 2025 IN REVIEW

5/2/2025: Capital Excavation continued setting panels and backfilling for Retaining Walls 1 and 3 and poured the deck and approach slabs for Bridge 3.

5/9/2025: Capital Excavation continued the construction of the utility sleeves west of CR 137. The contractor began removing the existing Cedar Fork roadway and processed the flexible base between Bridges 4 and 5.

5/16/2025: Capital Excavation poured the concrete traffic rail foundation at Bridge 3. Subcontractor Wylie Drilling drilled and poured concrete for the drill shafts at Bents 16 and 17 on the Brushy Creek bridge.

5/23/2025: Capital Excavation formed and poured concrete for Abutment 1 at the Brushy Creek bridge and poured concrete for the columns on Bent 17 of the Brushy Creek bridge.

5/30/2025: Capital Excavation continued setting panels and backfilling for Retaining Wall 1 and continued working on the headwalls and wingwalls for the box culvert at Retaining Wall 1.

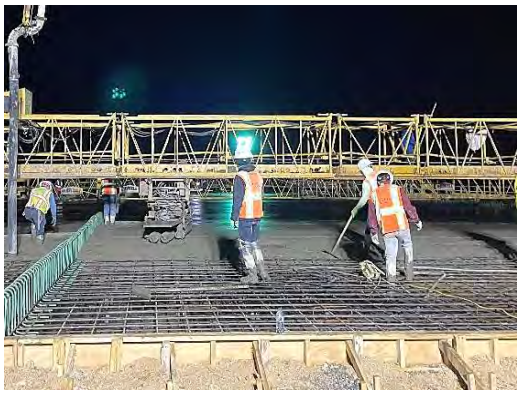

Design Engineer: JMT
Contractor: Capital Excavation
Construction Observation:
Kyle McCoy, HNTB

Williamson County
Road Bond Program

HNTB

**Project Name: East Wilco Highway (Southeast Loop, Segment 2)**
**Project No. 24IFB59**

Original Contract Price = $64,407,606.63

| Letting | Award | Notice To Proceed | Begin Work | Substantial Completion | Completion Certificate | | Total Bid Days | Days Added | Total Days |
|---|---|---|---|---|---|---|---|---|---|
| 7/17/2024 | 7/30/2024 | 8/30/2024 | 9/12/2024 | | | | 1345 | | 1345 |

| Invoice Number | Beginning Date | Ending Date | Days Charged | Current Invoice | Invoiced Total | Current Retainage | Total Retainage | % ($) Used | % Time Used |
|---|---|---|---|---|---|---|---|---|---|
| 1 | 9/12/2024 | 10/31/2024 | 50 | $4,044,752.86 | $4,044,752.86 | $449,416.98 | $449,416.98 | 7 | 4 |
| 2 | 11/1/2024 | 11/30/2024 | 30 | $3,359,150.02 | $7,403,902.88 | $373,238.90 | $822,655.88 | 13 | 6 |
| 3 | 12/1/2024 | 12/31/2024 | 31 | $4,898,958.06 | $12,302,860.94 | $544,328.67 | $1,366,984.55 | 21 | 8 |
| 4 | 1/1/2025 | 1/31/2025 | 31 | $4,097,979.17 | $16,400,840.11 | $455,331.02 | $1,822,315.57 | 28 | 11 |
| 5 | 2/1/2025 | 2/28/2025 | 28 | $3,405,635.50 | $19,806,475.61 | $378,403.94 | $2,200,719.51 | 34 | 13 |
| 6 | 3/1/2025 | 3/31/2025 | 31 | $2,448,654.07 | $22,255,129.68 | $272,072.68 | $2,472,792.19 | 39 | 15 |

5/30/2025 Comments - Capital Excavation continued setting panels and backfilling for Retaining Wall #1 and continued working on the headwalls and wingwalls for the box culvert at Retaining Wall #1. The contractor began forming and tying reinforced steel for the backwall at Abutment #1 of the Brushy Creek bridge and continued forming and pouring the drill shafts and columns on Bents #16 and #17 of the Brushy Creek bridge. Capital continued forming and pouring concrete for coping level-up at Retaining Wall #3 and tied steel for the deck at Bridge #4. Capital placed concrete for the bridge deck and approach slabs at Bridge #5. The contractor continued topsoil operations between CR 134 and Bridge #5 and began placing flexible base between the Atmos gas line and the west end of the Brushy Creek bridge.

| Change Order Number | Approved | Cost This CO | Total COs |
|---|---|---|---|
| 01 | 3/11/2025 | $41,168.11 | $ 41,168.11 |

6A. Right-of-Way not clear (third party responsibility for ROW). This Change Order compensates the Contractor for plugging and abandoning an existing water well that was discovered while clearing the right-of-way. 3F. Additional work desired by the County. The County requested an abandoned house adjacent to the project on County property to be demolished. 3I. Implementation of improved technology or better process. Added detection system for the temporary signal trailers to make CR 138 intersection safer for the traveling public.

| Change Order Number | Approved | Cost This CO | Total COs |
|---|---|---|---|
| 02 | 5/20/2025 | -$261,915.65 | -$220,747.54 |

4D. Third Party Accommodation. Other. This Change Order officially issues the "For Construction" plan set for the Jonah Water Line "B", adds new items to the contract, and adjust quantities to reflect the line being installed in the existing Jonah easement instead of in Williamson County's ROW which was shown in the bid set.

Adjusted Price = $64,186,859.09

**Commissioners Court - Regular Session** **39.**

**Meeting Date:** 06/17/2025

Rodriguez 24RFSQ12 Contract Amendment No 2 Materials Testing & Geotechnical Engr Svcs

**Submitted For:** Robert Daigh **Submitted By:** Vicky Edwards, Infrastructure

**Department:** Infrastructure

**Agenda Category:** Regular Agenda Items

## Information

### Agenda Item

Discuss, consider and take appropriate action on Contract Amendment No 2 under Williamson County Contract for Engineering Services between Rodriguez Engineering Laboratories LLC and Williamson County dated March 19, 2024, for Materials Testing and Geotechnical Engineering Services. Funding source: 01.0200.0210.004160.

### Background

This Contract Amendment No 2 is to update the rate schedule.

## Fiscal Impact

| From/To | Acct No. | Description | Amount |
|---|---|---|---|

## Attachments

Rodriguez 24RFSQ12 Contract Amendment No 2 Materials Testing & Geotechnical Engr Svcs

## Form Review

| Inbox | Reviewed By | Date |
|---|---|---|
| Hal Hawes | Hal Hawes | 06/06/2025 01:17 PM |
| County Judge Exec Asst. | Delia Colon | 06/06/2025 02:05 PM |
| Form Started By: Vicky Edwards | | Started On: 06/06/2025 11:26 AM |
| Final Approval Date: 06/06/2025 | | |

# AMENDMENT NO. 2
# TO
# CONTRACT FOR ENGINEERING SERVICES

This Amendment No. 2 to Contract for Engineering Services ("Amendment No. 2") is by and between Williamson County, Texas, a political subdivision of the State of Texas, (the "County") and **Rodriguez Engineering Laboratories LLC** (the "Engineer").

**RECITALS**

**WHEREAS**, the County and the Engineer previously executed that certain Contract for Engineering Services (the "Contract"), being dated effective **March 19, 2024**, wherein Engineer agreed to perform certain professional engineering services in connection with the **24RFSQ12 Materials Testing and Geotechnical Engineering Services for Williamson County Road and Bridge** ("Project");

**WHEREAS,** pursuant to **Article 14**, the terms of the Contract may be modified by a written, fully executed Contract Amendment;

**WHEREAS,** the parties wish to amend the Rate Schedule under **Exhibit D** of the Contract; and

**WHEREAS**, it has become necessary to supplement, modify and amend the Contract in accordance with the provisions thereof.

**AGREEMENT**

**NOW, THEREFORE**, premises considered, the County and the Engineer agree that the Contract is supplemented, amended and modified as follows:

**I. <u>Amendment to Exhibit D – Rate Schedule</u>**

**Exhibit D – Rate Schedule of the Contract shall be amended and supplanted by the Exhibit D that attached hereto and incorporated herein by reference.**

**II. Terms of Contract Control and Extent of Amendment No. 2**

All other terms of the Contract and any prior amendments thereto which have not been specifically amended herein shall remain the same and shall continue in full force and effect.

**III. IN WITNESS WHEREOF, the County and the Engineer have executed this Amendment No. 2 in duplicate, to be effective as of the date of the last party's execution below.**

| **ENGINEER:** | **COUNTY:** |
|---|---|
| **Rodriguez Engineering Laboratories LLC** | **Williamson County, Texas** |
| By: _____ | By: _____ |
| Printed Name: Jose Melendez, P.E. | Printed Name: Steven Snell |
| Title: Senior Engineer / Laboratory Manager | Title: County Judge |
| Date: 6/5/2025 | Date: _____ |

# Exhibit D

# Rate Schedule

Please see next pages.

# EXHIBIT D

## RATE SCHEDULE

| CONSTRUCTION MATERIALS TESTING SERVICES | | | | |
|---|---|---|---|---|
| **Consultant Name: RODRIGUEZ ENGINEERING LABORATORIES LLC** | | | **UNIT** | **RATES** |
| **1. Testing of Soils and Base Materials** | | | | |
| **1.1** | **Field Soil Density** | | | |
| | 1.1.1 | Trip Charge (round-trip from REL Austin) (Vehicle or Mileage is not Included) | Per hr | $75.38 |
| | 1.1.2 | Field Tech Time (on-site only, 2-hour minimum) | Per hr | $75.38 |
| | 1.1.3 | Field Nuclear Density Test | Per ea | $51.51 |
| | 1.1.4 | Field Density by Sand Cone Method (ASTM D1556) | Per ea | $69.10 |
| | | | | |
| **1.2** | **Bulk Sample Pick-Up** | | | |
| | 1.2.1 | Trip Charge (round-trip from REL Austin) (Vehicle or Mileage is not Included) | Per hr | $75.38 |
| | | | | |
| **1.3** | **Laboratory Moisture Density Relationship** | | | |
| | 1.3.1 | Trip Charge (round-trip from REL Austin) (Vehicle or Mileage is not Included) | Per hr | $75.38 |
| | 1.3.2 | Field Tech Time (on-site only, 2-hour minimum) | Per hr | $75.38 |
| | 1.3.3 | Moisture Density Relationship of Soil-Cement (ASTM D 558) | Per ea | $345.47 |
| | 1.3.4 | Moisture Density Relationship (ASTM D 698) Standard Proctor Compaction Test) | Per ea | $345.47 |
| | 1.3.5 | Moisture Density Relationship (ASTM D 1557) (Modified Proctor Compaction Test) | Per ea | $345.47 |
| | 1.3.6 | Moisture Density Relationship (TEX-113-E) Compaction Test | Per ea | $345.47 |
| | 1.3.7 | Moisture Density Relationship (TEX-114-E, Part I) Compaction Test | Per ea | $345.47 |
| | 1.3.8 | Moisture Density Relationship (TEX-114-E, Part II) Compaction Test | Per ea | $386.92 |
| | 1.3.9 | Moisture Density Relationship of Soil-Cement (Tex-120-E Part I) | Per ea | $386.92 |
| | 1.3.10 | Moisture Density Relationship of Soil-Lime (Tex-121-E Part I) | Per ea | $386.92 |
| | | | | |
| **1.4** | **Laboratory Testing of Soils** | | | |
| | 1.4.1 | Atterberg Limits (Liquid and Plastic Limits) (TEX-104-E, TEX-105-E, TEX-106-E) | Per ea | $97.99 |
| | 1.4.2 | Bar Linear Shrinkage of Soils (TEX-107-E) | Per ea | $82.92 |
| | 1.4.3 | CBR of Laboratory-Compacted Soils (ASTM D1883) | Per ea | $621.85 |
| | | 1.4.3.1 Each Additional Point | Per ea | $207.29 |
| | 1.4.4 | Depth Check (Tex-140-E) | Per ea | $25.13 |
| | 1.4.5 | Dry Unit Weight Test of Soils | Per ea | $47.74 |
| | 1.4.6 | Field Gradation of Lime Soil (1.75, 0.75, No 4 Sieve) (in addition to hourly charge) | Per point | $27.65 |
| | 1.4.7 | Hydrometer Analysis (ASTM D422), (mechanical sieve analysis is not included) | Per ea | $145.73 |
| | 1.4.8 | Lime Series Curve (ASTM D 4318) | Per point | $128.14 |
| | 1.4.9 | Natural Moisture Content | Per ea | $28.27 |
| | 1.4.10 | Organic Content of Soils (Tex-148-E) | Per ea | $232.41 |
| | 1.4.11 | Percent Passing No. 200 Sieve (TEX-111-E) | Per ea | $64.07 |
| | 1.4.12 | PVR (Tex-124-E), testing is not included | Per ea | $143.21 |
| | 1.4.13 | Resistivity of Soils (TEX-129-E) | Per ea | $136.92 |
| | 1.4.14 | Sample Preparation (TEX-101-E) | Per ea | $94.22 |
| | 1.4.15 | Sample Remolding | Per hr | $75.38 |
| | 1.4.16 | Sieve Analysis (TEX-110-E) | Per ea | $97.99 |
| | 1.4.17 | Shrinkage (Volumetric) (ASTM D427, ASTM D4943) | Per ea | $101.76 |
| | 1.4.18 | Soil Cement or Lime Compression Test (TEX-120-E Part II, TEX-121-E Part II), each mold/specimen | Per ea | $103.01 |
| | 1.4.19 | Soil pH (Tex-128-E) | Per ea | $81.66 |
| | 1.4.20 | Soil Specific Gravity (TEX-108-E) | Per ea | $92.96 |
| | 1.4.21 | Stabilization Ability of Lime by Soil PH (TEX-121-E Part III) up to 6 points | Per ea | $349.25 |
| | 1.4.22 | Sulfate Content (Tex-145-E) | Per ea | $131.91 |
| | 1.4.23 | Texture Depth by Sand Patch (Tex-436-A) | Per ea | $81.66 |
| | 1.4.24 | Unconfined Compression Test - Cohesive Soils (ASTM D2166) | Per ea | $72.87 |
| | 1.4.25 | Unconfined Compression Test - Rock (ASTM D2938) | Per ea | $101.76 |
| | 1.4.26 | Dynamic Cone Penetration in Shallow Pavement Applications (ASTM D6951) | Per ea | $279.59 |
| | | | | |
| **1.5** | **Texas Triaxial Compression Test on Base Material TEX-117E, Part II, including the following:** | | | |
| | 1.5.1 | Molding, Curing, and Testing 9 Specimens | Per ea | $1,752.48 |

# EXHIBIT D

## RATE SCHEDULE

| CONSTRUCTION MATERIALS TESTING SERVICES | | | | |
|---|---|---|---|---|
| **Consultant Name: RODRIGUEZ ENGINEERING LABORATORIES LLC** | | | **UNIT** | **RATES** |
| | 1.5.2 | Atterberg Limits (Liquid and Plastic Limits) (TEX-104-E, TEX-105-E, TEX-106-E) | Per ea | $97.99 |
| | 1.5.3 | Bar Linear Shrinkage of Soils (TEX-107-E) | Per ea | $82.92 |
| | 1.5.4 | Percent Passing No. 200 Sieve (TEX-111-E) | Per ea | $64.07 |
| | 1.5.5 | Sample Preparation (TEX-101-E) | Per ea | $94.22 |
| | 1.5.6 | Sieve Analysis (TEX-110-E) | Per ea | $97.99 |
| | 1.5.7 | Wet Ball Mill (TEX-116-E) | Per ea | $304.01 |
| | | | | |
| **1.6** | Report of Soil Test Results (includes clerical, engineering review/seal, etc.) | | Per ea | $104.27 |
| | | | | |
| **2. Testing of Concrete and Aggregates** | | | | |
| **2.1** | **Concrete Cylinder** | | | |
| | 2.1.1 | Trip Charge (round-trip from REL Austin) (Vehicle or Mileage is not Included) | Per hr | $75.38 |
| | 2.1.2 | Field Tech Time (on-site only, 2-hour minimum) | Per hr | $75.38 |
| | 2.1.3 | Cylinder Charge (per each) | Per ea | $36.44 |
| | | | | |
| **2.2** | **Concrete Coring** | | | |
| | 2.2.1 | Trip Charge (round-trip from REL Austin) (Vehicle or Mileage is not Included) | Per hr | $75.38 |
| | 2.2.2 | Field Tech Time (on-site only, 2-hour minimum) | Per hr | $75.38 |
| | 2.2.3 | Concrete Coring Equipment Charge | Per hr | $52.76 |
| | 2.2.4 | Core Bit Surcharge (in addition to base equipment and technician charges) | | |
| | | 2.2.4.1 - 3-inch diameter core | Per inch | $6.29 |
| | | 2.2.4.2 - 4-inch diameter core | Per inch | $8.17 |
| | | 2.2.4.3 - 6-inch diameter core | Per inch | $10.74 |
| | 2.2.5 | Concrete Core Strength Testing, Includes Core Curing and Preparation | Per ea | $90.45 |
| | | | | |
| **2.3** | **Laboratory Testing of Concrete and Aggregates** | | | |
| | 2.3.1 | Abrasion Test (TEX-410-A) | Per ea | $332.90 |
| | 2.3.2 | Absorption of Aggregate | Per ea | $50.25 |
| | 2.3.3 | Aggregate Gradation Analysis (TEX-200-F) | Per ea | $97.99 |
| | 2.3.4 | Beam Flexural Strength (TEX 448-A) | Per ea | $54.02 |
| | 2.3.5 | Coarse Aggregate Angularity | Per ea | $103.01 |
| | 2.3.6 | Crushed Face Count (TEX-460-A) | Per ea | $104.27 |
| | 2.3.7 | Decantation (Tex-406-E) | Per ea | $46.48 |
| | 2.3.8 | Deleterious Materials (Clay Lumps/Friable Part I) Mineral Aggregate (Tex-413-A) | Per ea | $91.70 |
| | 2.3.9 | Fine Aggregate Angularity | Per ea | $103.01 |
| | 2.3.10 | Fineness Modulus of Fine Aggregate (Tex-402-A) | Per ea | $56.53 |
| | 2.3.11 | Flat, Elongated Particles (ASTM D4791) | Per ea | $103.01 |
| | 2.3.12 | Micro Deval Abrasion (TEX-461-A) | Per ea | $307.78 |
| | 2.3.13 | Organic Impurities in Fine Aggregate (Tex-408-A) | Per ea | $70.35 |
| | 2.3.14 | Pavement Thickness by Direct Measurement (Tex-423-A) | Per ea | $37.68 |
| | 2.3.15 | Sand Equivalent (Clay Content) (Tex-203-F) | Per ea | $119.35 |
| | 2.3.16 | Sieve Analysis of Fine and Coarse Aggregate (Tex-401-A) | Per ea | $97.99 |
| | 2.3.17 | Soundness, Sodium, or Magnesium (ASTM C88, Tex-411-A) | Per ea | $489.95 |
| | 2.3.18 | Specific Gravity of Aggregate | Per ea | $75.38 |
| | 2.3.19 | Flakiness Index of Aggregate | Per ea | $127.00 |
| | 2.3.20 | Splitting Tensile Strength of Cylindrical Concrete Specimen (ASTM C496) | Per ea | $54.02 |
| | 2.3.21 | Thickness of Concrete Cylinders or CTB Cores (ASTM C174) | Per ea | $25.13 |
| | 2.3.22 | Unit Weight of Aggregate | Per ea | $50.25 |
| | 2.3.23 | Unit weight of Concrete Specimens by Measurements | Per ea | $18.84 |
| | | | | |
| **2.4** | Report of Concrete Test Results (includes clerical, engineering review/seal, etc.) | | Per ea | $104.27 |
| | | | | |
| **3. Testing of HMAC and Liquid Asphalt** | | | | |

**EXHIBIT D**

## RATE SCHEDULE

| CONSTRUCTION MATERIALS TESTING SERVICES | | | | |
|---|---|---|---|---|
| **Consultant Name: RODRIGUEZ ENGINEERING LABORATORIES LLC** | | | **UNIT** | **RATES** |
| **3.1** | **HMAC Field Testing and Sample Pick-up** | | | |
| | 3.1.1 | Trip Charge (round-trip from REL Austin) (Vehicle or Mileage is not Included) | Per hr | $75.38 |
| | 3.1.2 | Field Tech Time (on-site only, 2-hour minimum) | Per hr | $75.38 |
| | 3.1.3 | Longitudinal Joint Density with Density Gauge (Tex-207-F, VII) (Plus Tech time) | Per ea | $97.99 |
| | 3.1.4 | Mat Segregation with Density Gauge (Tex-207-F, Part V) (Plus Tech time) | Per ea | $97.99 |
| | 3.1.5 | Pavement Thickness Determination (Tex-140-E)(Plus Tech time) | Per ea | $25.13 |
| | 3.1.6 | Thermal Profile (Tex-244-F)(Plus Tech time) | Per ea | $219.85 |
| | 3.1.7 | Permeability or Water Flow of Hot Mix Asphalt | Per ea | $93.77 |
| | | | | |
| **3.2** | **Laboratory Testing of HMAC** | | | |
| | 3.2.1 | Asphalt Content by Extraction (TEX-210-F, T164) | Per ea | $211.06 |
| | 3.2.2 | Asphalt Content by Ignition Method (Tex-236-F) | Per ea | $226.13 |
| | 3.2.3 | Specimen Molding by SGC (TEX-241-F) (2 per set) | Per ea | $106.78 |
| | 3.2.4 | Specimen Molding by TGC (TEX-206-F) (3 per set) | Per ea | $77.89 |
| | 3.2.5 | Bulk Density of Compacted Specimens (TEX-207-F, Part I) (2 or 3 per set) | Per ea | $77.89 |
| | 3.2.6 | Hveem Stability (TEX-208-F) (3 per set) | Per ea | $77.89 |
| | 3.2.7 | Gradation of Aggregate from Extraction or Ignition (TEX-200-F) | Per ea | $97.99 |
| | 3.2.8 | Hamburg Wheel Tracker (TEX-242-F) (Includes Molding) | Per ea | $711.05 |
| | 3.2.9 | Indirect Tensile Strength (TEX-226-F) (Molding is not included) | Per ea | $91.70 |
| | 3.2.10 | Bulk Specific Gravity of Core (Tex-207-F Part I) | Per ea | $33.92 |
| | 3.2.11 | Bulk Specific Gravity of Core (Tex-207-F Part VI), in addition to Specific Gravity (3.2.14) | Per ea | $77.89 |
| | 3.2.12 | Maximum Theoretical Specific Gravity, Rice Method (Tex 227-F) | | |
| | | 3.2.12.1 - Bag Sample | Per ea | $70.35 |
| | | 3.2.12.2 - Core Sample | Per ea | $82.92 |
| | 3.2.13 | Cantabro Loss (TEX-245-F) (Molding is not included) | Per ea | $140.69 |
| | 3.2.14 | Boiling Stripping Test (TEX-530-C) | Per ea | $138.19 |
| | 3.2.15 | Draindown Characteristics of Bituminous Materials (Tex-235-F) | Per ea | $138.76 |
| | 3.2.16 | Moisture Content of Bituminous Materials (Tex-212-F) | Per ea | $51.78 |
| | 3.2.17 | Shear Bond Strength Test (Tex-249-F) | Per ea | $257.05 |
| | 3.2.18 | Ideal Cracking Test (Tex-250-F) | Per ea | $374.87 |
| | 3.2.19 | Thickness of HMAC cores by Direct Measurement | Per ea | $16.32 |
| | | | | |
| **3.3** | **HMAC Coring** | | | |
| | 3.3.1 | Trip Charge (round-trip from REL Austin) (Vehicle or Mileage is not Included) | Per hr | $75.38 |
| | 3.3.2 | Field Tech time (on-site only, 2-hour minimum) | Per hr | $75.38 |
| | 3.3.3 | Core, per inch thickness | | |
| | | 3.3.3.1 - 0"–6" depth @ 6"Ø (includes patching and sample prep.) | Per ea | $123.12 |
| | | 3.3.3.2 - > 6"–10" depth @ 6"Ø (includes patching and sample prep.) | Per ea | $136.30 |
| | | 3.3.3.3 - > 10"–14" depth @ 6"Ø (includes patching and sample prep.) | Per ea | $175.88 |
| | | 3.3.3.4 - >14" depth @ 6"Ø (includes patching and sample prep.) | Per ea | $175.88 |
| | | 3.3.3.5 - Per inch beyond 14" depth @ 6"Ø (includes patching and sample prep.) | Per inch | $7.54 |
| | | | | |
| **3.4** | **Laboratory Testing of Liquid Asphalt and Emulsions** | | | |
| | 3.4.1 | Abson Recovery (Extraction using Solvent is not Included) | Per ea | $301.51 |
| | 3.4.2 | Breaking Index (Asphalt Emulsions) | Per ea | $118.09 |
| | 3.4.3 | Cement Mix | Per ea | $89.19 |
| | 3.4.4 | Demulsibility (Anionic or Cationic Emulsions) | Per ea | $89.19 |
| | 3.4.5 | Density of Emulsified Asphalt | Per ea | $89.19 |
| | 3.4.6 | Ductility of Bituminous Materials | Per ea | $126.89 |
| | 3.4.7 | Elastic Recovery Test | Per ea | $103.01 |
| | 3.4.8 | Float Test For Bituminous Materials | Per ea | $103.01 |
| | 3.4.9 | Kinematic Viscosity of Cut-Back Asphalt | Per ea | $126.89 |
| | 3.4.10 | Penetration of Bituminous Materials | Per ea | $79.15 |

**EXHIBIT D**

## RATE SCHEDULE

| CONSTRUCTION MATERIALS TESTING SERVICES | | | | |
|---|---|---|---|---|
| **Consultant Name: RODRIGUEZ ENGINEERING LABORATORIES LLC** | | | **UNIT** | **RATES** |
| | 3.4.11 | Residue by Distillation (Cutback or Emulsified Asphalts) | Per ea | $185.92 |
| | 3.4.12 | Residue by Evaporation | Per ea | $185.92 |
| | 3.4.13 | Saybolt Viscosity of Emulsified Asphalt at 25°C (77°F) | Per ea | $79.15 |
| | 3.4.14 | Saybolt Viscosity of Emulsified Asphalt at 50°C (122°F) | Per ea | $79.15 |
| | 3.4.15 | Sieve Test of Emulsified Asphalt | Per ea | $55.27 |
| | 3.4.16 | Softening Point of Bitumen (Ring-and-Ball) | Per ea | $126.89 |
| | 3.4.17 | Storage Stability (24 Hrs) | Per ea | $138.19 |
| | 3.4.18 | Specific Gravity of Emulsified Asphalt | Per ea | $85.42 |
| | 3.4.19 | Viscosity by Vacuum Capillary Viscometer | Per ea | $126.89 |
| | | | | |
| **3.5** | Report of Asphalt Test Results (includes clerical, engineering review/seal, etc.) | | Per ea | $104.27 |
| | | | | |
| **4. Field Testing Equipment** | | | | |
| **4.1** | **Vehicle** | | | |
| | 4.1.1 | Within City of Austin ETJ, within 50 miles (one-way) from REL | Per trip | $88.02 |
| | | | | |
| **4.2** | **Falling Heavy Weight Deflectometer (FWD) Testing** | | | |
| | 4.2.1 | FWD Field Data Collection (Equipment and Operator)(8 hr/day maximum) | Per day | $3,102.06 |
| | 4.2.2 | FWD Equipment (Mobilization/Demobilization) | Per ea | $258.51 |
| | 4.2.3 | FWD Operator (Mobilization/Demobilization) | Per hr | $108.04 |
| | | | | |
| **4.3** | **High Speed Inertial Profiler (IRI) Testing** | | | |
| | 4.3.1 | IRI Field Data Collection (Equipment Only)(8 hr/day maximum) | Per day | $459.57 |
| | 4.3.2 | IRI Equipment (Mobilization/Demobilization) (within 50 miles from REL) | Per trip | $71.62 |
| | 4.3.3 | IRI Operator (Portal-to-Portal from REL)(4 hr minimum) | Per hr | $94.22 |
| | | | | |
| **5. Engineering Consultation** | | | | |
| **5.1** | Principal | | Per hr | $290.19 |
| **5.2** | Project Manager/Professional Engineer | | Per hr | $185.92 |
| **5.3** | Project Engineer | | Per hr | $144.47 |
| **5.4** | Graduate Engineer | | Per hr | $108.04 |
| **5.5** | Senior Engineering Technician | | Per hr | $94.22 |
| **5.6** | Engineering Technician (Asphalt, Concrete, Soils, etc.) | | Per hr | $75.38 |
| **5.7** | Clerical | | Per hr | $60.30 |

**NOTES:**

1. Minimum call-out charge for technician and equipment is 2 hours. Charges are accrued portal to portal.
2. The density test unit rate is based on a minimum of 3 tests per trip.
3. Transportation charges are applicable for all field testing assignments including sample pick up. But, if the technician is already at the job site, there is no sample pick up charges.
4. Subconsultants' fees shall be approved previous to work beginning.
5. Trip charge refers to the labor for the Engineering Technician to drive to site. This is charged hourly. Vehicle charges refer to cost of vehicle associated with the trip.

Enrique Munoz
281-381-1314
munozsllc@outlook.com

## 2024 STANDARD RATES

| LABOR RATES PER HOUR | REGULAR | OVERTIME | DOUBLE TIME |
|---|---|---|---|
| Level II – Inspector……. | 82.00 | 123.00 | 164.00 |
| Certified Welding Inspector…… | 125.00 | 187.50 | 250.00 |
| Helper..…… | 65.00 | 97.50 | 130.00 |
| Welder ……..…….. | 95.00 | 142.50 | 190.00 |
| Hardness Testing……. | 125.00 | 187.50 | 250.00 |
| Equipment Charge per Job | 100.00 | | |
| Mileage Per Job (portal to portal) | Current IRS Rate | | |

NOTE: Travel time same rates as above (Minimum Call-Out – 4 Hours, Portal to Portal)

**DOMESTIC TRAVEL:**

12 hour Minimum Charge for Domestic Travel & Work Day

| | |
|---|---|
| Hotel ……..…… | Cost |
| Air Travel…….. | Cost |
| Car Rental…….. | Cost |
| Consumables/Materials……. | Cost |
| Mileage…….. | Current IRS Rate |

**WORK OUTSIDE THE UNITED STATES WILL BE NEGOTIATED**

**WORKING HOURS:**

| | | |
|---|---|---|
| Regular Time | - | 7:00am to 3:30pm, Monday – Friday |
| Overtime | - | All hours worked after 3:30pm, Monday – Friday and all day Saturday |
| Double Time | - | All hours worked on Sunday and Holidays* |

***HOLIDAYS:** New Year's Day, Easter, Memorial Day, US Independence Day, Labor Day, Thanksgiving, and Christmas Day

**Commissioners Court - Regular Session** **40.**

**Meeting Date:** 06/17/2025

Rodriguez 24RFSQ10 Contract Amendment No 1 Liquid Asphalt Testing

**Submitted For:** Robert Daigh **Submitted By:** Vicky Edwards, Infrastructure

**Department:** Infrastructure

**Agenda Category:** Regular Agenda Items

## Information

### Agenda Item

Discuss, consider and take appropriate action on Contract Amendment No 1 under Williamson County Contract for Engineering Services between Rodriguez Engineering Laboratories LLC and Williamson County dated March 19, 2024, for Liquid Asphalt Testing. Funding source: 01.0200.0210.004160.

### Background

This Contract Amendment No 1 is to update the rate schedule.

## Fiscal Impact

| From/To | Acct No. | Description | Amount |
|---|---|---|---|

## Attachments

Rodriguez 24RFSQ10 Contract Amendment No 1 Liquid Asphalt Testing

## Form Review

| Inbox | Reviewed By | Date |
|---|---|---|
| Hal Hawes | Hal Hawes | 06/06/2025 01:17 PM |
| Hal Hawes | Hal Hawes | 06/12/2025 10:48 AM |
| County Judge Exec Asst. | Delia Colon | 06/12/2025 10:53 AM |
| Form Started By: Vicky Edwards | | Started On: 06/06/2025 11:26 AM |
| Final Approval Date: 06/12/2025 | | |

# AMENDMENT NO. 1
# TO
# CONTRACT FOR ENGINEERING SERVICES

This Amendment No. 1 to Contract for Engineering Services ("Amendment No. 1") is by and between Williamson County, Texas, a political subdivision of the State of Texas, (the "County") and **Rodriguez Engineering Laboratories LLC** (the "Engineer").

**RECITALS**

**WHEREAS**, the County and the Engineer previously executed that certain Contract for Engineering Services (the "Contract"), being dated effective **March 19, 2024**, wherein Engineer agreed to perform certain professional engineering services in connection with the **24RFSQ10 Liquid Asphalt Testing for Williamson County Road and Bridge** ("Project");

**WHEREAS,** pursuant to **Article 14**, the terms of the Contract may be modified by a written, fully executed Contract Amendment;

**WHEREAS,** the parties wish to amend the Rate Schedule under **Exhibit D** of the Contract; and

**WHEREAS**, it has become necessary to supplement, modify and amend the Contract in accordance with the provisions thereof.

**AGREEMENT**

**NOW, THEREFORE**, premises considered, the County and the Engineer agree that the Contract is supplemented, amended and modified as follows:

**I. <u>Amendment to Exhibit D – Rate Schedule</u>**

**Exhibit D – Rate Schedule of the Contract shall be amended and supplanted by the Exhibit D that attached hereto and incorporated herein by reference.**

**II. Terms of Contract Control and Extent of Amendment No. 1**

All other terms of the Contract and any prior amendments thereto which have not been specifically amended herein shall remain the same and shall continue in full force and effect.

**III. IN WITNESS WHEREOF, the County and the Engineer have executed this Amendment No. 1 in duplicate, to be effective as of the date of the last party's execution below.**

| **ENGINEER:** | **COUNTY:** |
|---|---|
| **Rodriguez Engineering Laboratories LLC** | **Williamson County, Texas** |
| By: _____ | By: _____ |
| Printed Name: Jose Melendez, P.E. | Printed Name: Steven Snell |
| Title: Senior Engineer / Laboratory Manager | Title: County Judge |
| Date: 6/12/2025 | Date: _____ |

# Exhibit D

# Rate Schedule

Please see next pages.

# EXHIBIT D

## RATE SCHEDULE

| CONSTRUCTION MATERIALS TESTING SERVICES | | | | |
|---|---|---|---|---|
| **Consultant Name: RODRIGUEZ ENGINEERING LABORATORIES LLC** | | | **UNIT** | **RATES** |
| **1. Testing of Soils and Base Materials** | | | | |
| **1.1** | **Field Soil Density** | | | |
| | 1.1.1 | Trip Charge (round-trip from REL Austin) (Vehicle or Mileage is not Included) | Per hr | $75.38 |
| | 1.1.2 | Field Tech Time (on-site only, 2-hour minimum) | Per hr | $75.38 |
| | 1.1.3 | Field Nuclear Density Test | Per ea | $51.51 |
| | 1.1.4 | Field Density by Sand Cone Method (ASTM D1556) | Per ea | $69.10 |
| | | | | |
| **1.2** | **Bulk Sample Pick-Up** | | | |
| | 1.2.1 | Trip Charge (round-trip from REL Austin) (Vehicle or Mileage is not Included) | Per hr | $75.38 |
| | | | | |
| **1.3** | **Laboratory Moisture Density Relationship** | | | |
| | 1.3.1 | Trip Charge (round-trip from REL Austin) (Vehicle or Mileage is not Included) | Per hr | $75.38 |
| | 1.3.2 | Field Tech Time (on-site only, 2-hour minimum) | Per hr | $75.38 |
| | 1.3.3 | Moisture Density Relationship of Soil-Cement (ASTM D 558) | Per ea | $345.47 |
| | 1.3.4 | Moisture Density Relationship (ASTM D 698) Standard Proctor Compaction Test) | Per ea | $345.47 |
| | 1.3.5 | Moisture Density Relationship (ASTM D 1557) (Modified Proctor Compaction Test) | Per ea | $345.47 |
| | 1.3.6 | Moisture Density Relationship (TEX-113-E) Compaction Test | Per ea | $345.47 |
| | 1.3.7 | Moisture Density Relationship (TEX-114-E, Part I) Compaction Test | Per ea | $345.47 |
| | 1.3.8 | Moisture Density Relationship (TEX-114-E, Part II) Compaction Test | Per ea | $386.92 |
| | 1.3.9 | Moisture Density Relationship of Soil-Cement (Tex-120-E Part I) | Per ea | $386.92 |
| | 1.3.10 | Moisture Density Relationship of Soil-Lime (Tex-121-E Part I) | Per ea | $386.92 |
| | | | | |
| **1.4** | **Laboratory Testing of Soils** | | | |
| | 1.4.1 | Atterberg Limits (Liquid and Plastic Limits) (TEX-104-E, TEX-105-E, TEX-106-E) | Per ea | $97.99 |
| | 1.4.2 | Bar Linear Shrinkage of Soils (TEX-107-E) | Per ea | $82.92 |
| | 1.4.3 | CBR of Laboratory-Compacted Soils (ASTM D1883) | Per ea | $621.85 |
| | | 1.4.3.1 Each Additional Point | Per ea | $207.29 |
| | 1.4.4 | Depth Check (Tex-140-E) | Per ea | $25.13 |
| | 1.4.5 | Dry Unit Weight Test of Soils | Per ea | $47.74 |
| | 1.4.6 | Field Gradation of Lime Soil (1.75, 0.75, No 4 Sieve) (in addition to hourly charge) | Per point | $27.65 |
| | 1.4.7 | Hydrometer Analysis (ASTM D422), (mechanical sieve analysis is not included) | Per ea | $145.73 |
| | 1.4.8 | Lime Series Curve (ASTM D 4318) | Per point | $128.14 |
| | 1.4.9 | Natural Moisture Content | Per ea | $28.27 |
| | 1.4.10 | Organic Content of Soils (Tex-148-E) | Per ea | $232.41 |
| | 1.4.11 | Percent Passing No. 200 Sieve (TEX-111-E) | Per ea | $64.07 |
| | 1.4.12 | PVR (Tex-124-E), testing is not included | Per ea | $143.21 |
| | 1.4.13 | Resistivity of Soils (TEX-129-E) | Per ea | $136.92 |
| | 1.4.14 | Sample Preparation (TEX-101-E) | Per ea | $94.22 |
| | 1.4.15 | Sample Remolding | Per hr | $75.38 |
| | 1.4.16 | Sieve Analysis (TEX-110-E) | Per ea | $97.99 |
| | 1.4.17 | Shrinkage (Volumetric) (ASTM D427, ASTM D4943) | Per ea | $101.76 |
| | 1.4.18 | Soil Cement or Lime Compression Test (TEX-120-E Part II, TEX-121-E Part II), each mold/specimen | Per ea | $103.01 |
| | 1.4.19 | Soil pH (Tex-128-E) | Per ea | $81.66 |
| | 1.4.20 | Soil Specific Gravity (TEX-108-E) | Per ea | $92.96 |
| | 1.4.21 | Stabilization Ability of Lime by Soil PH (TEX-121-E Part III) up to 6 points | Per ea | $349.25 |
| | 1.4.22 | Sulfate Content (Tex-145-E) | Per ea | $131.91 |
| | 1.4.23 | Texture Depth by Sand Patch (Tex-436-A) | Per ea | $81.66 |
| | 1.4.24 | Unconfined Compression Test - Cohesive Soils (ASTM D2166) | Per ea | $72.87 |
| | 1.4.25 | Unconfined Compression Test - Rock (ASTM D2938) | Per ea | $101.76 |
| | 1.4.26 | Dynamic Cone Penetration in Shallow Pavement Applications (ASTM D6951) | Per ea | $279.59 |
| | | | | |
| **1.5** | **Texas Triaxial Compression Test on Base Material TEX-117E, Part II, including the following:** | | | |
| | 1.5.1 | Molding, Curing, and Testing 9 Specimens | Per ea | $1,752.48 |

# EXHIBIT D

## RATE SCHEDULE

| CONSTRUCTION MATERIALS TESTING SERVICES | | | | |
|---|---|---|---|---|
| **Consultant Name: RODRIGUEZ ENGINEERING LABORATORIES LLC** | | | **UNIT** | **RATES** |
| | 1.5.2 | Atterberg Limits (Liquid and Plastic Limits) (TEX-104-E, TEX-105-E, TEX-106-E) | Per ea | $97.99 |
| | 1.5.3 | Bar Linear Shrinkage of Soils (TEX-107-E) | Per ea | $82.92 |
| | 1.5.4 | Percent Passing No. 200 Sieve (TEX-111-E) | Per ea | $64.07 |
| | 1.5.5 | Sample Preparation (TEX-101-E) | Per ea | $94.22 |
| | 1.5.6 | Sieve Analysis (TEX-110-E) | Per ea | $97.99 |
| | 1.5.7 | Wet Ball Mill (TEX-116-E) | Per ea | $304.01 |
| | | | | |
| **1.6** | Report of Soil Test Results (includes clerical, engineering review/seal, etc.) | | Per ea | $104.27 |
| | | | | |
| **2. Testing of Concrete and Aggregates** | | | | |
| **2.1** | **Concrete Cylinder** | | | |
| | 2.1.1 | Trip Charge (round-trip from REL Austin) (Vehicle or Mileage is not Included) | Per hr | $75.38 |
| | 2.1.2 | Field Tech Time (on-site only, 2-hour minimum) | Per hr | $75.38 |
| | 2.1.3 | Cylinder Charge (per each) | Per ea | $36.44 |
| | | | | |
| **2.2** | **Concrete Coring** | | | |
| | 2.2.1 | Trip Charge (round-trip from REL Austin) (Vehicle or Mileage is not Included) | Per hr | $75.38 |
| | 2.2.2 | Field Tech Time (on-site only, 2-hour minimum) | Per hr | $75.38 |
| | 2.2.3 | Concrete Coring Equipment Charge | Per hr | $52.76 |
| | 2.2.4 | Core Bit Surcharge (in addition to base equipment and technician charges) | | |
| | | 2.2.4.1 - 3-inch diameter core | Per inch | $6.29 |
| | | 2.2.4.2 - 4-inch diameter core | Per inch | $8.17 |
| | | 2.2.4.3 - 6-inch diameter core | Per inch | $10.74 |
| | 2.2.5 | Concrete Core Strength Testing, Includes Core Curing and Preparation | Per ea | $90.45 |
| | | | | |
| **2.3** | **Laboratory Testing of Concrete and Aggregates** | | | |
| | 2.3.1 | Abrasion Test (TEX-410-A) | Per ea | $332.90 |
| | 2.3.2 | Absorption of Aggregate | Per ea | $50.25 |
| | 2.3.3 | Aggregate Gradation Analysis (TEX-200-F) | Per ea | $97.99 |
| | 2.3.4 | Beam Flexural Strength (TEX 448-A) | Per ea | $54.02 |
| | 2.3.5 | Coarse Aggregate Angularity | Per ea | $103.01 |
| | 2.3.6 | Crushed Face Count (TEX-460-A) | Per ea | $104.27 |
| | 2.3.7 | Decantation (Tex-406-E) | Per ea | $46.48 |
| | 2.3.8 | Deleterious Materials (Clay Lumps/Friable Part I) Mineral Aggregate (Tex-413-A) | Per ea | $91.70 |
| | 2.3.9 | Fine Aggregate Angularity | Per ea | $103.01 |
| | 2.3.10 | Fineness Modulus of Fine Aggregate (Tex-402-A) | Per ea | $56.53 |
| | 2.3.11 | Flat, Elongated Particles (ASTM D4791) | Per ea | $103.01 |
| | 2.3.12 | Micro Deval Abrasion (TEX-461-A) | Per ea | $307.78 |
| | 2.3.13 | Organic Impurities in Fine Aggregate (Tex-408-A) | Per ea | $70.35 |
| | 2.3.14 | Pavement Thickness by Direct Measurement (Tex-423-A) | Per ea | $37.68 |
| | 2.3.15 | Sand Equivalent (Clay Content) (Tex-203-F) | Per ea | $119.35 |
| | 2.3.16 | Sieve Analysis of Fine and Coarse Aggregate (Tex-401-A) | Per ea | $97.99 |
| | 2.3.17 | Soundness, Sodium, or Magnesium (ASTM C88, Tex-411-A) | Per ea | $489.95 |
| | 2.3.18 | Specific Gravity of Aggregate | Per ea | $75.38 |
| | 2.3.19 | Flakiness Index of Aggregate | Per ea | $127.00 |
| | 2.3.20 | Splitting Tensile Strength of Cylindrical Concrete Specimen (ASTM C496) | Per ea | $54.02 |
| | 2.3.21 | Thickness of Concrete Cylinders or CTB Cores (ASTM C174) | Per ea | $25.13 |
| | 2.3.22 | Unit Weight of Aggregate | Per ea | $50.25 |
| | 2.3.23 | Unit weight of Concrete Specimens by Measurements | Per ea | $18.84 |
| | | | | |
| **2.4** | Report of Concrete Test Results (includes clerical, engineering review/seal, etc.) | | Per ea | $104.27 |
| | | | | |
| **3. Testing of HMAC and Liquid Asphalt** | | | | |

**EXHIBIT D**

## RATE SCHEDULE

| CONSTRUCTION MATERIALS TESTING SERVICES | | | | |
|---|---|---|---|---|
| **Consultant Name: RODRIGUEZ ENGINEERING LABORATORIES LLC** | | | **UNIT** | **RATES** |
| **3.1** | **HMAC Field Testing and Sample Pick-up** | | | |
| | 3.1.1 | Trip Charge (round-trip from REL Austin) (Vehicle or Mileage is not Included) | Per hr | $75.38 |
| | 3.1.2 | Field Tech Time (on-site only, 2-hour minimum) | Per hr | $75.38 |
| | 3.1.3 | Longitudinal Joint Density with Density Gauge (Tex-207-F, VII) (Plus Tech time) | Per ea | $97.99 |
| | 3.1.4 | Mat Segregation with Density Gauge (Tex-207-F, Part V) (Plus Tech time) | Per ea | $97.99 |
| | 3.1.5 | Pavement Thickness Determination (Tex-140-E)(Plus Tech time) | Per ea | $25.13 |
| | 3.1.6 | Thermal Profile (Tex-244-F)(Plus Tech time) | Per ea | $219.85 |
| | 3.1.7 | Permeability or Water Flow of Hot Mix Asphalt | Per ea | $93.77 |
| | | | | |
| **3.2** | **Laboratory Testing of HMAC** | | | |
| | 3.2.1 | Asphalt Content by Extraction (TEX-210-F, T164) | Per ea | $211.06 |
| | 3.2.2 | Asphalt Content by Ignition Method (Tex-236-F) | Per ea | $226.13 |
| | 3.2.3 | Specimen Molding by SGC (TEX-241-F) (2 per set) | Per ea | $106.78 |
| | 3.2.4 | Specimen Molding by TGC (TEX-206-F) (3 per set) | Per ea | $77.89 |
| | 3.2.5 | Bulk Density of Compacted Specimens (TEX-207-F, Part I) (2 or 3 per set) | Per ea | $77.89 |
| | 3.2.6 | Hveem Stability (TEX-208-F) (3 per set) | Per ea | $77.89 |
| | 3.2.7 | Gradation of Aggregate from Extraction or Ignition (TEX-200-F) | Per ea | $97.99 |
| | 3.2.8 | Hamburg Wheel Tracker (TEX-242-F) (Includes Molding) | Per ea | $711.05 |
| | 3.2.9 | Indirect Tensile Strength (TEX-226-F) (Molding is not included) | Per ea | $91.70 |
| | 3.2.10 | Bulk Specific Gravity of Core (Tex-207-F Part I) | Per ea | $33.92 |
| | 3.2.11 | Bulk Specific Gravity of Core (Tex-207-F Part VI), in addition to Specific Gravity (3.2.14) | Per ea | $77.89 |
| | 3.2.12 | Maximum Theoretical Specific Gravity, Rice Method (Tex 227-F) | | |
| | | 3.2.12.1 - Bag Sample | Per ea | $70.35 |
| | | 3.2.12.2 - Core Sample | Per ea | $82.92 |
| | 3.2.13 | Cantabro Loss (TEX-245-F) (Molding is not included) | Per ea | $140.69 |
| | 3.2.14 | Boiling Stripping Test (TEX-530-C) | Per ea | $138.19 |
| | 3.2.15 | Draindown Characteristics of Bituminous Materials (Tex-235-F) | Per ea | $138.76 |
| | 3.2.16 | Moisture Content of Bituminous Materials (Tex-212-F) | Per ea | $51.78 |
| | 3.2.17 | Shear Bond Strength Test (Tex-249-F) | Per ea | $257.05 |
| | 3.2.18 | Ideal Cracking Test (Tex-250-F) | Per ea | $374.87 |
| | 3.2.19 | Thickness of HMAC cores by Direct Measurement | Per ea | $16.32 |
| | | | | |
| **3.3** | **HMAC Coring** | | | |
| | 3.3.1 | Trip Charge (round-trip from REL Austin) (Vehicle or Mileage is not Included) | Per hr | $75.38 |
| | 3.3.2 | Field Tech time (on-site only, 2-hour minimum) | Per hr | $75.38 |
| | 3.3.3 | Core, per inch thickness | | |
| | | 3.3.3.1 - 0"–6" depth @ 6"Ø (includes patching and sample prep.) | Per ea | $123.12 |
| | | 3.3.3.2 - > 6"–10" depth @ 6"Ø (includes patching and sample prep.) | Per ea | $136.30 |
| | | 3.3.3.3 - > 10"–14" depth @ 6"Ø (includes patching and sample prep.) | Per ea | $175.88 |
| | | 3.3.3.4 - >14" depth @ 6"Ø (includes patching and sample prep.) | Per ea | $175.88 |
| | | 3.3.3.5 - Per inch beyond 14" depth @ 6"Ø (includes patching and sample prep.) | Per inch | $7.54 |
| | | | | |
| **3.4** | **Laboratory Testing of Liquid Asphalt and Emulsions** | | | |
| | 3.4.1 | Abson Recovery (Extraction using Solvent is not Included) | Per ea | $301.51 |
| | 3.4.2 | Breaking Index (Asphalt Emulsions) | Per ea | $118.09 |
| | 3.4.3 | Cement Mix | Per ea | $89.19 |
| | 3.4.4 | Demulsibility (Anionic or Cationic Emulsions) | Per ea | $89.19 |
| | 3.4.5 | Density of Emulsified Asphalt | Per ea | $89.19 |
| | 3.4.6 | Ductility of Bituminous Materials | Per ea | $126.89 |
| | 3.4.7 | Elastic Recovery Test | Per ea | $103.01 |
| | 3.4.8 | Float Test For Bituminous Materials | Per ea | $103.01 |
| | 3.4.9 | Kinematic Viscosity of Cut-Back Asphalt | Per ea | $126.89 |
| | 3.4.10 | Penetration of Bituminous Materials | Per ea | $79.15 |

**EXHIBIT D**

## RATE SCHEDULE

| CONSTRUCTION MATERIALS TESTING SERVICES | | | | |
|---|---|---|---|---|
| **Consultant Name: RODRIGUEZ ENGINEERING LABORATORIES LLC** | | | **UNIT** | **RATES** |
| | 3.4.11 | Residue by Distillation (Cutback or Emulsified Asphalts) | Per ea | $185.92 |
| | 3.4.12 | Residue by Evaporation | Per ea | $185.92 |
| | 3.4.13 | Saybolt Viscosity of Emulsified Asphalt at 25°C (77°F) | Per ea | $79.15 |
| | 3.4.14 | Saybolt Viscosity of Emulsified Asphalt at 50°C (122°F) | Per ea | $79.15 |
| | 3.4.15 | Sieve Test of Emulsified Asphalt | Per ea | $55.27 |
| | 3.4.16 | Softening Point of Bitumen (Ring-and-Ball) | Per ea | $126.89 |
| | 3.4.17 | Storage Stability (24 Hrs) | Per ea | $138.19 |
| | 3.4.18 | Specific Gravity of Emulsified Asphalt | Per ea | $85.42 |
| | 3.4.19 | Viscosity by Vacuum Capillary Viscometer | Per ea | $126.89 |
| | | | | |
| **3.5** | Report of Asphalt Test Results (includes clerical, engineering review/seal, etc.) | | Per ea | $104.27 |
| | | | | |
| **4. Field Testing Equipment** | | | | |
| **4.1** | **Vehicle** | | | |
| | 4.1.1 | Within City of Austin ETJ, within 50 miles (one-way) from REL | Per trip | $88.02 |
| | | | | |
| **4.2** | **Falling Heavy Weight Deflectometer (FWD) Testing** | | | |
| | 4.2.1 | FWD Field Data Collection (Equipment and Operator)(8 hr/day maximum) | Per day | $3,102.06 |
| | 4.2.2 | FWD Equipment (Mobilization/Demobilization) | Per ea | $258.51 |
| | 4.2.3 | FWD Operator (Mobilization/Demobilization) | Per hr | $108.04 |
| | | | | |
| **4.3** | **High Speed Inertial Profiler (IRI) Testing** | | | |
| | 4.3.1 | IRI Field Data Collection (Equipment Only)(8 hr/day maximum) | Per day | $459.57 |
| | 4.3.2 | IRI Equipment (Mobilization/Demobilization) (within 50 miles from REL) | Per trip | $71.62 |
| | 4.3.3 | IRI Operator (Portal-to-Portal from REL)(4 hr minimum) | Per hr | $94.22 |
| | | | | |
| **5. Engineering Consultation** | | | | |
| **5.1** | Principal | | Per hr | $290.19 |
| **5.2** | Project Manager/Professional Engineer | | Per hr | $185.92 |
| **5.3** | Project Engineer | | Per hr | $144.47 |
| **5.4** | Graduate Engineer | | Per hr | $108.04 |
| **5.5** | Senior Engineering Technician | | Per hr | $94.22 |
| **5.6** | Engineering Technician (Asphalt, Concrete, Soils, etc.) | | Per hr | $75.38 |
| **5.7** | Clerical | | Per hr | $60.30 |

**NOTES:**

1. Minimum call-out charge for technician and equipment is 2 hours. Charges are accrued portal to portal.
2. The density test unit rate is based on a minimum of 3 tests per trip.
3. Transportation charges are applicable for all field testing assignments including sample pick up. But, if the technician is already at the job site, there is no sample pick up charges.
4. Subconsultants' fees shall be approved previous to work beginning.
5. Trip charge refers to the labor for the Engineering Technician to drive to site. This is charged hourly. Vehicle charges refer to cost of vehicle associated with the trip.

Enrique Munoz
281-381-1314
munozsllc@outlook.com

## 2024 STANDARD RATES

| LABOR RATES PER HOUR | REGULAR | OVERTIME | DOUBLE TIME |
|---|---|---|---|
| Level II – Inspector……. | 82.00 | 123.00 | 164.00 |
| Certified Welding Inspector…… | 125.00 | 187.50 | 250.00 |
| Helper..…… | 65.00 | 97.50 | 130.00 |
| Welder ……..…….. | 95.00 | 142.50 | 190.00 |
| Hardness Testing……. | 125.00 | 187.50 | 250.00 |
| Equipment Charge per Job | 100.00 | | |
| Mileage Per Job (portal to portal) | Current IRS Rate | | |

NOTE: Travel time same rates as above (Minimum Call-Out – 4 Hours, Portal to Portal)

**DOMESTIC TRAVEL:**

12 hour Minimum Charge for Domestic Travel & Work Day

| | |
|---|---|
| Hotel ……..…… | Cost |
| Air Travel…….. | Cost |
| Car Rental…….. | Cost |
| Consumables/Materials……. | Cost |
| Mileage…….. | Current IRS Rate |

**WORK OUTSIDE THE UNITED STATES WILL BE NEGOTIATED**

**WORKING HOURS:**

| | | |
|---|---|---|
| Regular Time | - | 7:00am to 3:30pm, Monday – Friday |
| Overtime | - | All hours worked after 3:30pm, Monday – Friday and all day Saturday |
| Double Time | - | All hours worked on Sunday and Holidays* |

***HOLIDAYS:** New Year's Day, Easter, Memorial Day, US Independence Day, Labor Day, Thanksgiving, and Christmas Day

**Commissioners Court - Regular Session** **41.**

**Meeting Date:** 06/17/2025

Approval of Split Award of IFB #25IFB29 Signs and Markers to Centerline Supply, Inc. for Road and Bridge Departmer

**Submitted For:** Joy Simonton **Submitted By:** Fernando Ramirez, Purchasing

**Department:** Purchasing

**Agenda Category:** Regular Agenda Items

## Information

### Agenda Item

Discuss, consider and take appropriate action on awarding IFB #25IFB29 Signs and Markers to the lowest responsive bidder, Centerline Supply, Inc., for specific bid items as noted in the Award Recommendation Letter.

### Background

Williamson County sent out over three thousand nine hundred sixty-four (3,964) notifications with ninety-six (96) document takers and received six (6) vendor submissions. The initial term of 25IFB29 is one (1) year in addition to the option of two (2) renewals at twelve (12) months each. After reviewing all the pertinent information, Road and Bridge recommends awarding 25IFB29 Signs and Markers to a specific vendor for each item category. The Award Recommendation Letter and the Bid Tab specify those bid items that are recommended awarding to Centerline Supply, Inc., based on the lowest and best bid for the type of material. No Ensuing Agreement is required, as this is for goods only. Origination ticket #2040, funding source is 01.200.0210.003553. The department's point of contact is Kelly Murphy.

## Fiscal Impact

| From/To | Acct No. | Description | Amount |
|---|---|---|---|

## Attachments

Recommendation Letter

Bid Tabulation - All submittals

Form 1295 - Centerline Supply

## Form Review

| Inbox | Reviewed By | Date |
|---|---|---|
| Purchasing (Originator) | Joy Simonton | 06/10/2025 11:23 AM |
| County Judge Exec Asst. | Delia Colon | 06/10/2025 12:06 PM |
| Form Started By: Fernando Ramirez | | Started On: 06/06/2025 09:41 AM |
| Final Approval Date: 06/10/2025 | | |

May 27, 2025

Ms. Joy Simonton
Director/Purchasing Agent
Williamson County Purchasing Department
100 Wilco Way, Suite P101
Georgetown, Texas 78626

Subject: Recommendation for IFB #25IFB29 – Signs and Markers

After reviewing all the pertinent information, we recommend awarding a specific vendor for each item category. The table below includes those bid items that we recommend awarding to Centerline Supply.

Please feel free to contact me if you have any questions or concerns.

| DESCRIPTION | ITEMS | VENDOR |
|---|---|---|
| Street Signs Blanks and Hardware | 5.01-5.22 | Centerline Supply |
| Barricade Material | 8.01-8.07 | Centerline Supply |
| Flexible Roll Up Signs | 9.01-9.05 | Centerline Supply |

Sincerely,

Matt Williamson, PE
Director of Road & Bridge
Williamson County, TX

# 25IFB29 - Signs and Markers Bid Tab - All Vendors

| TMUTCD SIGNS - REGULATORY | | | Osburn Associates | Newman Signs | Pathmark Traffic Equipment | Centerline Supply |
|---|---|---|---|---|---|---|
| ITEM | DESCRIPTION | UNIT | UNIT PRICE | UNIT PRICE | UNIT PRICE | UNIT PRICE |
| 1.01 | 24" Stop/Slow Paddles and 6' Wooden Staff | EACH | **$44.20** | $45.00 | No Bid | $79.94 |
| 1.02 | 24" Stop/Slow Paddles | EACH | **$27.20** | $30.54 | No Bid | $54.94 |
| 1.03 | 7' PVC (Sch 80, 1.25" Dia) | EACH | **$102.00** | $14.02 | No Bid | no bid |
| 1.04 | 24" Octagon (H.I.P.) | EACH | **$21.68** | $22.56 | $24.00 | $24.68 |
| 1.05 | 30" Octagon (H.I.P.) | EACH | **$32.52** | $30.49 | $37.50 | $36.16 |
| 1.06 | 36" Octagon (H.I.P.) | EACH | **$46.61** | $42.58 | $59.75 | $72.56 |
| 1.07 | 48" Octagon (H.I.P.) | EACH | **$85.37** | $72.77 | $199.00 | $129.00 |
| 1.08 | 30" Triangle (H.I.P.) | EACH | **$16.94** | $18.17 | $21.90 | $27.26 |
| 1.09 | 36" Triangle (H.I.P.) | EACH | **$24.39** | $23.58 | $37.75 | $29.86 |
| 1.10 | 12"x 6" (H.I.P.) | EACH | **$2.71** | $7.84 | $3.75 | $4.03 |
| 1.11 | 12"x 9" (H.I.P.) | EACH | **$4.07** | $8.83 | $5.50 | $6.05 |
| 1.12 | 15"x 30" (H.I.P.) | EACH | **$16.94** | $18.17 | $37.50 | $25.19 |
| 1.13 | 18"x 6" (H.I.P.) | EACH | **$4.07** | $8.82 | $27.85 | $6.05 |
| 1.14 | 18"x 12" (H.I.P.) | EACH | **$8.13** | $11.79 | $11.15 | $12.09 |
| 1.15 | 18"x 18" (H.I.P.) | EACH | **$12.20** | $16.06 | $16.75 | $18.14 |
| 1.16 | 18"x 24" (H.I.P.) | EACH | **$16.26** | $17.70 | $22.30 | $24.18 |
| 1.17 | 21"x 15" (H.I.P.) | EACH | **$11.82** | $14.50 | $22.30 | $17.63 |
| 1.18 | 24"x 24" (H.I.P.) | EACH | **$21.68** | $22.93 | $29.75 | $32.24 |
| 1.19 | 24"x 30" (H.I.P.) | EACH | **$27.10** | $25.56 | $37.15 | $40.30 |
| 1.20 | 24"x 36" (H.I.P.) | EACH | **$32.52** | $29.48 | $44.55 | $48.36 |
| 1.21 | 24"x 42" (H.I.P.) | EACH | **$37.94** | $103.65 | $62.90 | $56.42 |
| 1.22 | 24"x 48" (H.I.P.) | EACH | **$43.36** | $42.58 | $59.50 | $64.48 |
| 1.23 | 30"x 18" (H.I.P.) | EACH | **$20.33** | $20.63 | $27.85 | $30.23 |
| 1.24 | 30"x 24" (H.I.P.) | EACH | **$27.10** | $25.56 | $37.15 | $40.30 |
| 1.25 | 30"x 30" (H.I.P.) | EACH | **$33.88** | $30.49 | $46.45 | $50.38 |
| 1.26 | 30"x 36" (H.I.P.) | EACH | **$40.65** | $35.39 | $55.75 | $60.45 |
| 1.27 | 30"x 42" (H.I.P.) | EACH | **$47.43** | $40.29 | $78.50 | $70.53 |
| 1.28 | 36"x 12" (H.I.P.) | EACH | **$16.36** | $17.67 | $22.30 | $24.18 |
| 1.29 | 36"x 18" (H.I.P.) | EACH | **$24.39** | $23.57 | $33.50 | $36.27 |
| 1.30 | 36"x 24" (H.I.P.) | EACH | **$32.52** | $29.48 | $44.55 | $48.36 |
| 1.31 | 36"x 36" (H.I.P.) | EACH | **$48.78** | $41.29 | $66.85 | $72.54 |
| 1.32 | 48"x 9" (H.I.P.) | EACH | **$16.26** | $32.28 | $22.30 | $24.18 |
| 1.33 | 48"x 24" (H.I.P.) | EACH | **$43.36** | $37.31 | $59.50 | $64.48 |
| 1.34 | 48"x 30" (H.I.P.) | EACH | **$54.20** | $45.19 | $74.25 | $80.60 |
| 1.35 | 60"x 30" (H.I.P.) | EACH | **$67.75** | $59.41 | $92.90 | $100.75 |
| | | | | | | |

| TMUTCD SIGNS - WARNING | | | Osburn Associates | **Newman Signs** | Pathmark Traffic Equipment | Centerline Supply |
|---|---|---|---|---|---|---|
| ITEM | DESCRIPTION | UNIT | UNIT PRICE | **UNIT PRICE** | UNIT PRICE | UNIT PRICE |
| 2.01 | 30" Circle (H.I.P.) | EACH | $35.33 | **$34.02** | $46.45 | $50.38 |
| 2.02 | 36" Circle (H.I.P.) | EACH | $49.85 | **$44.83** | $66.85 | $72.54 |
| 2.03 | 12"x 18" (H.I.P.) | EACH | $8.13 | **$12.08** | $11.15 | $12.09 |
| 2.04 | 18"x 18" (H.I.P.) | EACH | $12.20 | **$14.76** | $16.75 | $18.14 |
| 2.05 | 18"x 24" (H.I.P.) | EACH | $16.26 | **$17.69** | $22.30 | $24.18 |
| 2.06 | 24"x 12" (H.I.P.) | EACH | $10.84 | **$13.74** | $14.90 | $16.12 |

| | | | | | | |
|---|---|---|---|---|---|---|
| 2.07 | 24"x 24" (H.I.P.) | EACH | $21.68 | **$21.64** | $29.75 | $32.24 |
| 2.08 | 24"x 30" (H.I.P.) | EACH | $27.10 | **$25.56** | $37.15 | $40.30 |
| 2.09 | 30"x 15" (H.I.P.) | EACH | $16.94 | **$18.17** | $37.50 | $25.19 |
| 2.10 | 30"x 30" (H.I.P.) | EACH | $33.88 | **$30.49** | $46.46 | $50.38 |
| 2.11 | 30"x 36" (H.I.P.) | EACH | $40.65 | **$35.39** | $55.75 | $60.45 |
| 2.12 | 36"x 12" (H.I.P.) | EACH | $16.26 | **$17.67** | $22.30 | $24.18 |
| 2.13 | 36"x 18" (H.I.P.) | EACH | $24.39 | **$23.58** | $33.50 | $36.27 |
| 2.14 | 36"x 24" (H.I.P.) | EACH | $32.52 | **$29.48** | $44.45 | $48.36 |
| 2.15 | 36"x 36" (H.I.P.) | EACH | $48.78 | **$41.29** | $66.85 | $72.54 |
| 2.16 | 36"x 48" (H.I.P.) | EACH | $65.04 | **$54.34** | $89.00 | $96.72 |
| 2.17 | 48"x 24" (H.I.P.) | EACH | $43.36 | **$37.32** | $59.S0 | $64.48 |
| 2.18 | 48"x 48" (H.I.P.) | EACH | $86.72 | **$70.69** | $145.00 | $128.96 |
| 2.19 | 48"x 60" (H.I.P.) | EACH | $108.40 | **$132.07** | $220.00 | $161.20 |
| 2.20 | 60"x 30" (H.I.P.) | EACH | $67.75 | **$59.41** | $92.90 | $100.75 |
| 2.21 | 66"x 12" (H.I.P.) | EACH | $29.81 | **$41.53** | $61.00 | $44.33 |
| 2.22 | 84"x 24" (H.I.P.) | EACH | $75.88 | **$84.15** | $154.00 | $112.84 |
| | | | | | | |
| **TMUTCD SIGNS - SCHOOL** | | | **Osburn Associates** | Newman Signs | Pathmark Traffic Equipment | Centerline Supply |
| **ITEM** | **DESCRIPTION** | **UNIT** | **UNIT PRICE** | UNIT PRICE | UNIT PRICE | UNIT PRICE |
| 3.01 | 30" Pentagon (D.G. - Florescent Yellow/Green) | EACH | **$41.82** | $36.87 | $56.00 | $59.75 |
| 3.02 | 36" Pentagon (D.G. - Florescent Yellow/Green) | EACH | **$59.93** | $54.69 | $81.00 | $86.04 |
| 3.03 | 24"x 8" (D.G. - Florescent Yellow/Green) | EACH | **$8.68** | $12.97 | $12.00 | $12.75 |
| 3.04 | 24"x 10" (H.I.P. - White) | EACH | **$9.03** | $12.43 | $15.00 | $13.43 |
| 3.05 | 24"x 12" (D.G. - Florescent Yellow/Green) | EACH | **$13.02** | $15.61 | $18.00 | $19.12 |
| 3.06 | 24"x 48" (D.G. - Florescent Yellow/Green and H.I.P. - White)* | EACH | **$52.08** | $53.14 | $69.S0 | $76.48 |
| 3.07 | 30"x 30" (D.G. - Florescent Yellow/Green) | EACH | **$40.69** | $61.90 | $56.00 | $59.75 |
| 3.08 | 36"x 12" (D.G. - Florescent Yellow/Green) | EACH | **$19.53** | $21.79 | $27.00 | $28.68 |
| 3.09 | 36"x 36" (D.G. - Florescent Yellow/Green) | EACH | **$58.59** | $54.96 | $81.00 | $86.04 |
| | *per TMUTCD S5-1 | | | | | |
| | | | | | | |
| **BRACKET/POST AND HARDWARE** | | | Osburn Associates | Newman Signs | **Pathmark Traffic Equipment** | Centerline Supply |
| **ITEM** | **DESCRIPTION** | **UNIT** | UNIT PRICE | UNIT PRICE | **UNIT PRICE** | UNIT PRICE |
| 4.01 | 2 3/8" Post Bracket | EACH | No Bid | $5.57 | **$2.25** | $3.81 |
| 4.02 | 3" Post Bracket | EACH | No Bid | $7.93 | **$6.95** | $15.63 |
| 4.03 | 2 3/8" Back to Back Post Brackets | EACH | No Bid | $0.00 | **$3.25** | $4.74 |
| 4.04 | Wedge Steel System Anchor (socket and wedge) | EACH | No Bid | $0.00 | **$28.50** | $15.64 |
| 4.05 | Wedge Steel System Anchor (wedge only) | EACH | No Bid | $0.00 | **$450** | $2.11 |
| 4.06 | Triangular Slipbase System (complete assembly with tri-base ground stub) | EACH | No Bid | $0.00 | **$145.00** | $128.36 |
| 4.07 | Triangular Slipbase System (anchor, collar, fasteners – excluding ground stub anchor) | EACH | No Bid | $0.00 | **$65.00** | $67.11 |
| 4.08 | TXDOT 2 3/8" U-Clamp assembly | EACH | No Bid | $0.00 | **$5.90** | $17.50 |
| 4.09 | TXDOT 2 7/8" U-Clamp assembly | EACH | No Bid | $0.00 | **$6.95** | $17.50 |
| | | | | | | |
| **STREET SIGNS BLANKS AND HARDWARE** | | | Osburn Associates | Newman Signs | Pathmark Traffic Equipment | **Centerline Supply** |
| **ITEM** | **DESCRIPTION** | **UNIT** | UNIT PRICE | UNIT PRICE | UNIT PRICE | **UNIT PRICE** |
| 5.01 | 6"x 18" Flat (H.I.P. - White) | EACH | $5.10 | $10.20 | $7.90 | **$8.16** |
| 5.02 | 6"x 24" Flat (H.I.P. - White) | EACH | $6.80 | $11.50 | $10.75 | **$10.88** |

| | | | | | | |
|---|---|---|---|---|---|---|
| 5.03 | 6"x 30" Flat (H.I.P. - White) | EACH | $8.50 | $12.79 | $13.40 | **$13.60** |
| 5.04 | 6"x 36" Flat (H.I.P. - White) | EACH | $10.20 | $14.09 | $16.00 | **$16.32** |
| 5.05 | 9"x 24" Flat (H.I.P. - White) | EACH | $10.20 | $14.11 | $16.00 | **$16.32** |
| 5.06 | 9"x 30" Flat (H.I.P. - White) | EACH | $12.75 | $16.06 | $20.15 | **$20.40** |
| 5.07 | 9"x 36" Flat (H.I.P. - White) | EACH | $15.30 | $17.99 | $24.10 | **$24.48** |
| 5.08 | 12"x 24" Flat (H.I.P. - White) | EACH | $13.60 | $15.71 | $21.50 | **$21.76** |
| 5.09 | 12"x 24" Flat (H.I.P. - Yellow) | EACH | $13.60 | $15.66 | $21.50 | **$21.76** |
| 5.10 | Cap Round - 2 3/8" x 5 1/2" Flat Blade Holder | EACH | No Bid | $6.32 | $5.25 | **$5.00** |
| 5.11 | Cap Round - 2 3/8" x 12" Flat Blade Holder | EACH | No Bid | $16.32 | $9.75 | **$11.19** |
| 5.12 | Cap Round - 3" x 5 1/2" Flat Blade Holder | EACH | No Bid | $7.93 | $9.50 | **$7.50** |
| 5.13 | Cap Round - 3" x 12" Flat Blade Holder | EACH | No Bid | $13.41 | $15.75 | **$13.75** |
| 5.14 | 90° Tee - 5 1/2" Flat Blade | EACH | No Bid | $2.73 | $5.25 | **$5.00** |
| 5.15 | 90° Tee - 12" Flat Blade Holder | EACH | No Bid | $5.57 | $9.75 | **$11.19** |
| 5.16 | 6" x 24" Flat (H.I.P.-Yellow) | EACH | No Bid | $10.49 | $10.75 | **$10.88** |
| 5.17 | 12" Adjustable Cross Piece Flat | EACH | No Bid | $7.62 | $24.50 | **$23.75** |
| 5.18 | Flared Leg Strapping Bracket | EACH | No Bid | $26.34 | $2.50 | **$1.88** |
| 5.19 | Snap Lock Assembly 1/2"x.025"x47" | EACH | No Bid | $0.00 | $5.50 | **$4.38** |
| 5.20 | Strap it Banding | EACH | No Bid | $41.11 | $59.00 | **$60.00** |
| 5.21 | Buckles for Strap it Banding | EACH | No Bid | $20.90 | $45.00 | **$0.45** |
| 5.22 | 5.5" Adjustable Cross Piece Flat | EACH | No Bid | $4.93 | $17.50 | **$12.50** |
| | | | | | | |

**POSTS**

| ITEM | DESCRIPTION | UNIT | Osburn Associates | Newman Signs | **Pathmark Traffic Equipment** | Centerline Supply |
|---|---|---|---|---|---|---|
| | | | UNIT PRICE | UNIT PRICE | **UNIT PRICE** | UNIT PRICE |
| 6.01 | 10' x 2 3/8" O.D. Round Post | EACH | No Bid | $27.44 | **$33.75** | $15.81 |
| 6.02 | 12'x 2 3/8" O.D. Round Post | EACH | No Bid | $46.22 | **$39.75** | $23.44 |
| 6.03 | 6' Green U-Channel Post | EACH | No Bid | $12.18 | **$10.50** | $9.40 |
| 6.04 | 6' Galvanized U-Channel Post | EACH | No Bid | $15.50 | **$12.50** | $14.89 |
| 6.05 | 12' Green U-Channel Post | EACH | No Bid | $23.83 | **$44.00** | $21.74 |
| 6.06 | 12' x 2-7/8" O.D. 10 BWG Post complete assembly with Pins | EACH | No Bid | $0.00 | **$125.00** | $187.73 |
| 6.07 | 11' x 1-3/4" Perforated Square Metal Tubing | EACH | No Bid | $43.73 | **$42.50** | $26.58 |
| 6.08 | 10' Steel T-leg Assembly* – Single complete assembly with 36" x 36" FL DG Coroplast sign, 5' x 2' square leg base, and two 3' base ends (feet) 1 3/4" square with 5/16" holes. | EACH | No Bid | $0.00 | **$215.00** | no bid |
| 6.09 | 4' x 1 3/4" square T-leg with 5' x 2" square base* | EACH | No Bid | $0.00 | **$60.00** | no bid |
| 6.10 | 3' x 1 3/4" Perforated Square Metal Tubing - Base End (Foot)* with pins | EACH | No Bid | $0.00 | **$30.00** | no bid |
| 6.11 | 5' x 2" Perforated Square Metal Tubing - Single Leg Base* with stub out and pins | EACH | No Bid | $0.00 | **$120.00** | no bid |
| | *see assembly for single leg base (skid mounted) on lower left corner of sheet BC (5)-21 | | | | | |
| | | | | | | |

**ROLL GOODS**

| ITEM | DESCRIPTION | UNIT | Osburn Associates | **Newman Signs** | Pathmark Traffic Equipment | Centerline Supply |
|---|---|---|---|---|---|---|
| | | | UNIT PRICE | **UNIT PRICE** | UNIT PRICE | UNIT PRICE |
| 7.01 | 7"x 50 Yards - Barricade Tape (H.I.P.) Red / White | EACH | $1,092.00 (Minimum Order 600 sq ft) | **$0.00** | $199.00 | $165.74 |
| 7.02 | 7"x 50 Yards - Barricade Tape (H.I.P.) Orange / White | EACH | $176.32 | **$0.00** | $199.00 | $165.74 |
| 7.03 | 30" x 50 Yards - Reflective Sheeting (E.G.) | EACH | $401.25 | **$371.25** | $480.00 | $348.53 |
| 7.04 | 30" x 50 Yards - Reflective Sheeting (H.I.P.) | EACH | $427.50 | **$472.50** | $625.00 | $485.29 |
| 7.05 | 30" x 50 Yards - Reflective Sheeting (D.G.) | EACH | $821.25 | **$813.75** | $1,690.00 | $970.59 |
| 7.06 | 30" x 50 Yards - Non Reflective Sheeting (Black Vinyl) | EACH | $393.75 | **$348.75** | $189.00 | $397.06 |
| 7.07 | 30" x 50 Yards - Non Reflective Sheeting (Orange Vinyl) | EACH | $401.25 | **$348.75** | $189.00 | $397.06 |
| 7.08 | 30" x 50 Yards - E.C. Film | EACH | $393.75 | **$303.75** | $575.00 | $445.59 |

| | | | | | | |
|---|---|---|---|---|---|---|
| 7.09 | 48" x 50 Yards - Reflective Sheeting (E.G.) | EACH | $642.00 | **$594.00** | $795.00 | $557.65 |
| 7.10 | 48" x 50 Yards - Reflective Sheeting (H.I.P.) | EACH | $684.00 | **$756.00** | $990.00 | $776.47 |
| 7.11 | 48" x 50 Yards - Non Reflective Sheeting (Black Vinyl) | EACH | $642.00 | **$558.00** | $299.00 | $635.29 |
| 7.12 | 48" x 50 Yards - Non Reflective Sheeting (Orange Vinyl) | EACH | $642.00 | **$558.00** | $299.00 | $635.29 |
| 7.13 | 48" x 50 Yards - E.C. Film | EACH | $630.00 | **$486.00** | $899.00 | $712.94 |
| 7.14 | 6" x 100 Yards - Clear Application Tape | EACH | $42.25 | **$59.26** | $65.00 | $39.85 |
| 7.15 | 12" x 100 Yards - Clear Applicaton Tape | EACH | $78.00 | **$118.50** | $129.00 | $53.17 |
| 7.16 | 24" x 100 Yards - Clear Applicaton Tape | EACH | $156.00 | **$237.00** | $259.00 | $147.21 |
| 7.17 | 30" x 100 Yards - Clear Applicaton Tape | EACH | $195.00 | **$296.26** | $325.00 | $183.93 |
| 7.18 | 9" x 100 Yards Clear Application Tape | EACH | $55.25 / $68.25 (8.5" / 10.5") | **$88.88** | $110.00 | $64.39 |
| | | | | | | |
| | **BARRICADE MATERIAL** | | Osburn Associates | Newman Signs | Pathmark Traffic Equipment | **Centerline Supply** |
| **ITEM** | **DESCRIPTION** | **UNIT** | UNIT PRICE | UNIT PRICE | UNIT PRICE | **UNIT PRICE** |
| 8.01 | 1"x 8"x 8' Barricade Rail (plank) | EACH | No Bid | $103.67 | $17.50 | **$31.45** |
| 8.02 | Type I 24" Barricade with Sheeting | EACH | No Bid | $60.56 | $75.00 | **$64.95** |
| 8.03 | Type II 24" Barricade with Sheeting | EACH | No Bid | $60.56 | $89.00 | **$75.30** |
| 8.04 | Type III 4' Barricade with Sheeting | EACH | No Bid | $187.00 | $195.00 | **$182.94** |
| 8.05 | Type III 8' Barricade with Sheeting | EACH | No Bid | $241.00 | $225.00 | **$192.59** |
| 8.06 | Barricade base/skid (5'- 2" square steel tubing with 6" stub out) | EACH | No Bid | $64.27 | $37.50 | **$19.80** |
| 8.07 | 1 3/4" x 1 3/4" x 5' X-tube barricade stiffener with standard holes | EACH | No Bid | $64.27 | $13.75 | **$19.21** |
| | | | | | | |
| | **FLEXIBLE ROLL UP SIGNS** | | Osburn Associates | Newman Signs | Pathmark Traffic Equipment | **Centerline Supply** |
| **ITEM** | **DESCRIPTION** | **UNIT** | UNIT PRICE | UNIT PRICE | UNIT PRICE | **UNIT PRICE** |
| 9.01 | 36" Non Reflective Sign | EACH | No Bid | $0.00 | $55.00 | **$36.86** |
| 9.02 | 36" Reflective Sign | EACH | No Bid | $0.00 | $89.00 | **$72.50** |
| 9.03 | 48" Non Reflective Sign | EACH | No Bid | $0.00 | $95.00 | **$70.88** |
| 9.04 | 48" Reflective Sign | EACH | No Bid | $0.00 | $125.00 | **$97.50** |
| 9.05 | Rubber Sign Stand (min. 38 lbs) | EACH | No Bid | $92.22 | $105.00 | **$101.83** |
| | | | | | | |
| | **DELINEATOR AND OBJECT MARKERS** | | Osburn Associates | Newman Signs | **Pathmark Traffic Equipment** | Centerline Supply |
| **ITEM** | **DESCRIPTION** | **UNIT** | UNIT PRICE | UNIT PRICE | **UNIT PRICE** | UNIT PRICE |
| 10.01 | 62" Soil Mounted Flexible Guide Post w/ Soil Anchor w/ 3" x 12" Yellow H.I.P. Sheeting | EACH | No Bid | $0.00 | **$29.50** | no bid |
| 10.02 | 28" Cones w/ Reflective Bands - 9.5 lbs. min | EACH | No Bid | $17.22 | **$26.90** | 27.07 |
| 10.03 | 36"- 42" Drums w/ Reflective Bands with Tire Ring Base | EACH | No Bid | $0.00 | **$43.50** | $62.45 |
| 10.04 | Barrier reflector - GF-1 | EACH | No Bid | $0.00 | **$2.95** | $2.39 |
| 10.05 | Barrier reflector - GF-2 | EACH | No Bid | $0.00 | **$9.75** | $3.31 |
| 10.06 | Barrier reflector - CTB | EACH | No Bid | $0.00 | **$2.25** | $2.98 |
| 10.07 | Temporary Flexible-Reflective Roadway Marker Tabs | EACH | No Bid | $0.00 | **$0.55** | $0.47 |
| 10.08 | Reflector 6" x 12" (Size 3) | EACH | No Bid | $11.56 | **$4.90** | $3.79 |
| 10.09 | 12" x 36" Object Marker - OM -3L (H.I.P.) | EACH | $16.26 | $17.67 | **$22.30** | $22.77 |
| 10.10 | 12" x 36" Object Marker - OM -3R (H.I.P.) | EACH | $16.26 | $17.67 | **$22.30** | $22.77 |
| 10.11 | 12" x 36" Object Marker - OM -3C (H.I.P.) | EACH | $16.26 | $17.67 | **$25.00** | $22.77 |
| 10.12 | 18" x 18" Object Marker - OM -4 (H.I.P.) | EACH | $12.20 | $21.32 | **$39.50** | $26.01 |
| 10.13 | 36" (yellow or white) Flexible Delineator Post with 2-3" HI Wraps with base | EACH | No Bid | $0.00 | **$25.00** | $34.15 |
| 10.14 | 36" (yellow or white) Flexible Delineator Post with 2-3" HI Wraps | EACH | No Bid | $0.00 | **$17.50** | $31.65 |

| | | | | | | | |
|---|---|---|---|---|---|---|---|
| 10.15 | 48" (yellow or white) Flexible Delineator Post with 2-3" HI Wraps with base | EACH | No Bid | $0.00 | **$29.00** | $36.40 |
| 10.16 | 48" (yellow or white) Flexible Delineator Post with 2-3" HI Wraps | EACH | No Bid | $0.00 | **$21.50** | $33.95 |
| 10.17 | 600cc Epoxy Cartridge | EACH | No Bid | $0.00 | **$35.00** | $25.40 |
| 10.18 | Adhesive 795A | EACH | No Bid | $0.00 | **$12.50** | $10.58 |
| 10.19 | 8" x 20' Butyl Roll | EACH | No Bid | $0.00 | **No Bid** | no bid |
| 10.20 | 8" x 8" Butyl Pads | EACH | No Bid | $0.00 | **$4.95** | $4.18 |
| 10.21 | Modular Lane Separator Curb System | EACH | No Bid | $0.00 | **$109.00** | no bid |
| 10.22 | Reflector 6" x 24" - OM2-2V | EACH | No Bid | $0.00 | **$8.90** | $7.59 |
| | | | | | | |
| **CWZTCDL SUBSTRATES FOR SIGNS BLANKS FOR SHORT-TERM/SHORT DURATION** | | | **Osburn Associates** | Newman Signs | Pathmark Traffic Equipment | Centerline Supply |
| **ITEM** | **DESCRIPTION** | **UNIT** | **UNIT PRICE** | UNIT PRICE | UNIT PRICE | UNIT PRICE |
| 11.01 | 24" x 30" 10 MM Coroplast w/ Sheeting and Boarder (various colors) | EACH | **$25.00** | $0.00 | $27.50 | $28.15 |
| 11.02 | 36" x 36" 10 MM Coroplast w/ Sheeting and Boarder (various colors) | EACH | **$45.00** | $0.00 | $54.00 | $50.67 |
| 11.03 | 48" x 96" 10 MM Coroplast w/ Sheeting and Boarder (various colors) | EACH | **$160.00** | $0.00 | $176.00 | $180.16 |
| 11.04 | 60" x 30" 10 MM Coroplast w/ Sheeting and Boarder (various colors) | EACH | **$62.50** | $0.00 | $68.75 | $70.38 |
| 11.05 | 18" x 48" 10MM Coroplast w/Sheeting and Border (various colors) | EACH | **$30.00** | $0.00 | $33.00 | $33.78 |
| 11.06 | 9" x 24" 10 MM Coroplast w/ Sheeting and Border (various colors) | EACH | **$7.50** | $0.00 | $8.25 | $8.45 |
| 11.07 | 18" x 24" 10 MM Coroplast w/Sheeting and Border (various colors) | EACH | **$15.00** | $0.00 | $16.50 | $16.89 |
| 11.08 | 18" x 18" 10 MM Coroplast w/Sheeting and Border (various colors) | EACH | **$11.25** | $0.00 | $12.50 | $12.67 |
| | | | | | | |
| **MISCELLANEOUS** | | | Osburn Associates | Newman Signs | **Pathmark Traffic Equipment** | Centerline Supply |
| **ITEM** | **DESCRIPTION** | **UNIT** | UNIT PRICE | UNIT PRICE | **UNIT PRICE** | UNIT PRICE |
| 12.01 | Temporary Rumble Strips, Yellow | EACH | No Bid | $0.00 | **$2,450.00** | no bid |
| 12.02 | Water Ballasted Barrier (Jersey Barrier) 32" min. height (orange) | EACH | No Bid | $0.00 | **$499.00** | $360.00 |
| 12.03 | Water Ballasted Barrier (Jersey Barrier) 32" min. height (white) | EACH | No Bid | $0.00 | **$499.00** | $360.00 |

# CERTIFICATE OF INTERESTED PARTIES

**FORM 1295**



Complete Nos. 1 - 4 and 6 if there are interested parties.
Complete Nos. 1, 2, 3, 5, and 6 if there are no interested parties.

**OFFICE USE ONLY**
**CERTIFICATION OF FILING**

**Certificate Number:**
2025-1318014

**Date Filed:**
06/02/2025

**Date Acknowledged:**
06/04/2025

**1 Name of business entity filing form, and the city, state and country of the business entity's place of business.**

Centerline Supply Inc
Grand Prairie, TX United States

**2 Name of governmental entity or state agency that is a party to the contract for which the form is being filed.**

Williamson County

**3 Provide the identification number used by the governmental entity or state agency to track or identify the contract, and provide a description of the services, goods, or other property to be provided under the contract.**

25IFB29
Signs and Markers

| 4 Name of Interested Party | City, State, Country (place of business) | Nature of interest (check applicable) | |
|---|---|---|---|
| | | Controlling | Intermediary |
| Vanderpool, Carrie | Grand Prairie, TX United States | X | |
| | | | |
| | | | |
| | | | |
| | | | |
| | | | |
| | | | |
| | | | |
| | | | |

**5 Check only if there is NO Interested Party.** ☐

**6 UNSWORN DECLARATION**

My name is _____, and my date of birth is _____.

My address is _____, _____, _____, _____, _____.
(street) (city) (state) (zip code) (country)

I declare under penalty of perjury that the foregoing is true and correct.

Executed in _____County, State of _____, on the _____day of _____, 20_____.
(month) (year)

_____
Signature of authorized agent of contracting business entity
(Declarant)

# CERTIFICATE OF INTERESTED PARTIES

**FORM 1295**



Complete Nos. 1 - 4 and 6 if there are interested parties.
Complete Nos. 1, 2, 3, 5, and 6 if there are no interested parties.

**OFFICE USE ONLY**
**CERTIFICATION OF FILING**

**Certificate Number:**
2025-1318014

**Date Filed:**
06/02/2025

**Date Acknowledged:**

**1 Name of business entity filing form, and the city, state and country of the business entity's place of business.**
Centerline Supply Inc
Grand Prairie, TX United States

**2 Name of governmental entity or state agency that is a party to the contract for which the form is being filed.**
Williamson County

**3 Provide the identification number used by the governmental entity or state agency to track or identify the contract, and provide a description of the services, goods, or other property to be provided under the contract.**
25IFB29
Signs and Markers

| 4 Name of Interested Party | City, State, Country (place of business) | Nature of interest (check applicable) | |
|---|---|---|---|
| | | Controlling | Intermediary |
| Vanderpool, Carrie | Grand Prairie, TX United States | X | |
| | | | |
| | | | |
| | | | |
| | | | |
| | | | |
| | | | |
| | | | |
| | | | |

**5 Check only if there is NO Interested Party.** ☐

**6 UNSWORN DECLARATION**

My name is Carrie Vanderpool, and my date of birth is [redacted].

My address is [redacted] (street), (city), TX (state), 75051 (zip code), USA (country).

I declare under penalty of perjury that the foregoing is true and correct.

Executed in Travis County, State of Texas, on the 2nd day of June (month), 2025 (year).

Signature of authorized agent of contracting business entity
(Declarant)

**Commissioners Court - Regular Session** **42.**

**Meeting Date:** 06/17/2025

Approval of Split Award of IFB #25IFB29 Signs and Markers to Newman Signs, Inc., for Road and Bridge Department

**Submitted For:** Joy Simonton **Submitted By:** Fernando Ramirez, Purchasing

**Department:** Purchasing

**Agenda Category:** Regular Agenda Items

## Information

### Agenda Item

Discuss, consider and take appropriate action on awarding IFB #25IFB29 Signs and Markers to the lowest responsive bidder, Newman Signs, Inc., for specific bid items as noted in the Award Recommendation Letter.

### Background

Williamson County sent out over three thousand nine hundred sixty-four (3,964) notifications with ninety-six (96) document takers and received six (6) vendor submissions. The initial term is one (1) year in addition to the option of two (2) renewals at twelve (12) months each. After reviewing all the pertinent information, Road and Bridge recommends awarding 25IFB29 Signs and Markers to a specific vendor for each item category. The Award Recommendation Letter and the Bid Tab specify and include those bid items that are recommended awarding to Newman Signs, Inc. based on the lowest and best bid for the type of material. No Ensuing Agreement required, as this is for goods only. Origination ticket # 2040, funding source is 01.200.0210.003553. The department's point of contact is Kelly Murphy.

## Fiscal Impact

| From/To | Acct No. | Description | Amount |
|---|---|---|---|

## Attachments

Recommendation Letter

Bid Tabulation - All submittals

Form 1295 - Newman Signs

## Form Review

| Inbox | Reviewed By | Date |
|---|---|---|
| Purchasing (Originator) | Joy Simonton | 06/10/2025 11:26 AM |
| County Judge Exec Asst. | Delia Colon | 06/10/2025 12:14 PM |
| Form Started By: Fernando Ramirez | | Started On: 06/06/2025 11:00 AM |
| Final Approval Date: 06/10/2025 | | |

May 27, 2025

Ms. Joy Simonton
Director/Purchasing Agent
Williamson County Purchasing Department
100 Wilco Way, Suite P101
Georgetown, Texas 78626

Subject: Recommendation for IFB #25IFB29 – Signs and Markers

After reviewing all the pertinent information, we recommend awarding a specific vendor for each item category. The table below includes those bid items that we recommend awarding to Newman Signs Inc.

Please feel free to contact me if you have any questions or concerns.

| DESCRIPTION | ITEMS | VENDOR |
|---|---|---|
| TMUTCD Signs- Warning | 2.01-2.22 | Newman Signs Inc |
| Roll Goods | 7.01-7.18 | Newman Signs Inc |

Sincerely,

Matt Williamson, PE
Director of Road & Bridge
Williamson County, TX

# 25IFB29 - Signs and Markers Bid Tab - All Vendors

| TMUTCD SIGNS - REGULATORY | | | Osburn Associates | Newman Signs | Pathmark Traffic Equipment | Centerline Supply |
|---|---|---|---|---|---|---|
| ITEM | DESCRIPTION | UNIT | UNIT PRICE | UNIT PRICE | UNIT PRICE | UNIT PRICE |
| 1.01 | 24" Stop/Slow Paddles and 6' Wooden Staff | EACH | **$44.20** | $45.00 | No Bid | $79.94 |
| 1.02 | 24" Stop/Slow Paddles | EACH | **$27.20** | $30.54 | No Bid | $54.94 |
| 1.03 | 7' PVC (Sch 80, 1.25" Dia) | EACH | **$102.00** | $14.02 | No Bid | no bid |
| 1.04 | 24" Octagon (H.I.P.) | EACH | **$21.68** | $22.56 | $24.00 | $24.68 |
| 1.05 | 30" Octagon (H.I.P.) | EACH | **$32.52** | $30.49 | $37.50 | $36.16 |
| 1.06 | 36" Octagon (H.I.P.) | EACH | **$46.61** | $42.58 | $59.75 | $72.56 |
| 1.07 | 48" Octagon (H.I.P.) | EACH | **$85.37** | $72.77 | $199.00 | $129.00 |
| 1.08 | 30" Triangle (H.I.P.) | EACH | **$16.94** | $18.17 | $21.90 | $27.26 |
| 1.09 | 36" Triangle (H.I.P.) | EACH | **$24.39** | $23.58 | $37.75 | $29.86 |
| 1.10 | 12"x 6" (H.I.P.) | EACH | **$2.71** | $7.84 | $3.75 | $4.03 |
| 1.11 | 12"x 9" (H.I.P.) | EACH | **$4.07** | $8.83 | $5.50 | $6.05 |
| 1.12 | 15"x 30" (H.I.P.) | EACH | **$16.94** | $18.17 | $37.50 | $25.19 |
| 1.13 | 18"x 6" (H.I.P.) | EACH | **$4.07** | $8.82 | $27.85 | $6.05 |
| 1.14 | 18"x 12" (H.I.P.) | EACH | **$8.13** | $11.79 | $11.15 | $12.09 |
| 1.15 | 18"x 18" (H.I.P.) | EACH | **$12.20** | $16.06 | $16.75 | $18.14 |
| 1.16 | 18"x 24" (H.I.P.) | EACH | **$16.26** | $17.70 | $22.30 | $24.18 |
| 1.17 | 21"x 15" (H.I.P.) | EACH | **$11.82** | $14.50 | $22.30 | $17.63 |
| 1.18 | 24"x 24" (H.I.P.) | EACH | **$21.68** | $22.93 | $29.75 | $32.24 |
| 1.19 | 24"x 30" (H.I.P.) | EACH | **$27.10** | $25.56 | $37.15 | $40.30 |
| 1.20 | 24"x 36" (H.I.P.) | EACH | **$32.52** | $29.48 | $44.55 | $48.36 |
| 1.21 | 24"x 42" (H.I.P.) | EACH | **$37.94** | $103.65 | $62.90 | $56.42 |
| 1.22 | 24"x 48" (H.I.P.) | EACH | **$43.36** | $42.58 | $59.50 | $64.48 |
| 1.23 | 30"x 18" (H.I.P.) | EACH | **$20.33** | $20.63 | $27.85 | $30.23 |
| 1.24 | 30"x 24" (H.I.P.) | EACH | **$27.10** | $25.56 | $37.15 | $40.30 |
| 1.25 | 30"x 30" (H.I.P.) | EACH | **$33.88** | $30.49 | $46.45 | $50.38 |
| 1.26 | 30"x 36" (H.I.P.) | EACH | **$40.65** | $35.39 | $55.75 | $60.45 |
| 1.27 | 30"x 42" (H.I.P.) | EACH | **$47.43** | $40.29 | $78.50 | $70.53 |
| 1.28 | 36"x 12" (H.I.P.) | EACH | **$16.36** | $17.67 | $22.30 | $24.18 |
| 1.29 | 36"x 18" (H.I.P.) | EACH | **$24.39** | $23.57 | $33.50 | $36.27 |
| 1.30 | 36"x 24" (H.I.P.) | EACH | **$32.52** | $29.48 | $44.55 | $48.36 |
| 1.31 | 36"x 36" (H.I.P.) | EACH | **$48.78** | $41.29 | $66.85 | $72.54 |
| 1.32 | 48"x 9" (H.I.P.) | EACH | **$16.26** | $32.28 | $22.30 | $24.18 |
| 1.33 | 48"x 24" (H.I.P.) | EACH | **$43.36** | $37.31 | $59.50 | $64.48 |
| 1.34 | 48"x 30" (H.I.P.) | EACH | **$54.20** | $45.19 | $74.25 | $80.60 |
| 1.35 | 60"x 30" (H.I.P.) | EACH | **$67.75** | $59.41 | $92.90 | $100.75 |
| | | | | | | |

| TMUTCD SIGNS - WARNING | | | Osburn Associates | **Newman Signs** | Pathmark Traffic Equipment | Centerline Supply |
|---|---|---|---|---|---|---|
| ITEM | DESCRIPTION | UNIT | UNIT PRICE | **UNIT PRICE** | UNIT PRICE | UNIT PRICE |
| 2.01 | 30" Circle (H.I.P.) | EACH | $35.33 | **$34.02** | $46.45 | $50.38 |
| 2.02 | 36" Circle (H.I.P.) | EACH | $49.85 | **$44.83** | $66.85 | $72.54 |
| 2.03 | 12"x 18" (H.I.P.) | EACH | $8.13 | **$12.08** | $11.15 | $12.09 |
| 2.04 | 18"x 18" (H.I.P.) | EACH | $12.20 | **$14.76** | $16.75 | $18.14 |
| 2.05 | 18"x 24" (H.I.P.) | EACH | $16.26 | **$17.69** | $22.30 | $24.18 |
| 2.06 | 24"x 12" (H.I.P.) | EACH | $10.84 | **$13.74** | $14.90 | $16.12 |

| | | | | | | |
|---|---|---|---|---|---|---|
| 2.07 | 24"x 24" (H.I.P.) | EACH | $21.68 | **$21.64** | $29.75 | $32.24 |
| 2.08 | 24"x 30" (H.I.P.) | EACH | $27.10 | **$25.56** | $37.15 | $40.30 |
| 2.09 | 30"x 15" (H.I.P.) | EACH | $16.94 | **$18.17** | $37.50 | $25.19 |
| 2.10 | 30"x 30" (H.I.P.) | EACH | $33.88 | **$30.49** | $46.46 | $50.38 |
| 2.11 | 30"x 36" (H.I.P.) | EACH | $40.65 | **$35.39** | $55.75 | $60.45 |
| 2.12 | 36"x 12" (H.I.P.) | EACH | $16.26 | **$17.67** | $22.30 | $24.18 |
| 2.13 | 36"x 18" (H.I.P.) | EACH | $24.39 | **$23.58** | $33.50 | $36.27 |
| 2.14 | 36"x 24" (H.I.P.) | EACH | $32.52 | **$29.48** | $44.45 | $48.36 |
| 2.15 | 36"x 36" (H.I.P.) | EACH | $48.78 | **$41.29** | $66.85 | $72.54 |
| 2.16 | 36"x 48" (H.I.P.) | EACH | $65.04 | **$54.34** | $89.00 | $96.72 |
| 2.17 | 48"x 24" (H.I.P.) | EACH | $43.36 | **$37.32** | $59.S0 | $64.48 |
| 2.18 | 48"x 48" (H.I.P.) | EACH | $86.72 | **$70.69** | $145.00 | $128.96 |
| 2.19 | 48"x 60" (H.I.P.) | EACH | $108.40 | **$132.07** | $220.00 | $161.20 |
| 2.20 | 60"x 30" (H.I.P.) | EACH | $67.75 | **$59.41** | $92.90 | $100.75 |
| 2.21 | 66"x 12" (H.I.P.) | EACH | $29.81 | **$41.53** | $61.00 | $44.33 |
| 2.22 | 84"x 24" (H.I.P.) | EACH | $75.88 | **$84.15** | $154.00 | $112.84 |
| | | | | | | |
| **TMUTCD SIGNS - SCHOOL** | | | **Osburn Associates** | Newman Signs | Pathmark Traffic Equipment | Centerline Supply |
| **ITEM** | **DESCRIPTION** | **UNIT** | **UNIT PRICE** | UNIT PRICE | UNIT PRICE | UNIT PRICE |
| 3.01 | 30" Pentagon (D.G. - Florescent Yellow/Green) | EACH | **$41.82** | $36.87 | $56.00 | $59.75 |
| 3.02 | 36" Pentagon (D.G. - Florescent Yellow/Green) | EACH | **$59.93** | $54.69 | $81.00 | $86.04 |
| 3.03 | 24"x 8" (D.G. - Florescent Yellow/Green) | EACH | **$8.68** | $12.97 | $12.00 | $12.75 |
| 3.04 | 24"x 10" (H.I.P. - White) | EACH | **$9.03** | $12.43 | $15.00 | $13.43 |
| 3.05 | 24"x 12" (D.G. - Florescent Yellow/Green) | EACH | **$13.02** | $15.61 | $18.00 | $19.12 |
| 3.06 | 24"x 48" (D.G. - Florescent Yellow/Green and H.I.P. - White)* | EACH | **$52.08** | $53.14 | $69.S0 | $76.48 |
| 3.07 | 30"x 30" (D.G. - Florescent Yellow/Green) | EACH | **$40.69** | $61.90 | $56.00 | $59.75 |
| 3.08 | 36"x 12" (D.G. - Florescent Yellow/Green) | EACH | **$19.53** | $21.79 | $27.00 | $28.68 |
| 3.09 | 36"x 36" (D.G. - Florescent Yellow/Green) | EACH | **$58.59** | $54.96 | $81.00 | $86.04 |
| | *per TMUTCD S5-1 | | | | | |
| | | | | | | |
| **BRACKET/POST AND HARDWARE** | | | Osburn Associates | Newman Signs | **Pathmark Traffic Equipment** | Centerline Supply |
| **ITEM** | **DESCRIPTION** | **UNIT** | UNIT PRICE | UNIT PRICE | **UNIT PRICE** | UNIT PRICE |
| 4.01 | 2 3/8" Post Bracket | EACH | No Bid | $5.57 | **$2.25** | $3.81 |
| 4.02 | 3" Post Bracket | EACH | No Bid | $7.93 | **$6.95** | $15.63 |
| 4.03 | 2 3/8" Back to Back Post Brackets | EACH | No Bid | $0.00 | **$3.25** | $4.74 |
| 4.04 | Wedge Steel System Anchor (socket and wedge) | EACH | No Bid | $0.00 | **$28.50** | $15.64 |
| 4.05 | Wedge Steel System Anchor (wedge only) | EACH | No Bid | $0.00 | **$450** | $2.11 |
| 4.06 | Triangular Slipbase System (complete assembly with tri-base ground stub) | EACH | No Bid | $0.00 | **$145.00** | $128.36 |
| 4.07 | Triangular Slipbase System (anchor, collar, fasteners – excluding ground stub anchor) | EACH | No Bid | $0.00 | **$65.00** | $67.11 |
| 4.08 | TXDOT 2 3/8" U-Clamp assembly | EACH | No Bid | $0.00 | **$5.90** | $17.50 |
| 4.09 | TXDOT 2 7/8" U-Clamp assembly | EACH | No Bid | $0.00 | **$6.95** | $17.50 |
| | | | | | | |
| **STREET SIGNS BLANKS AND HARDWARE** | | | Osburn Associates | Newman Signs | Pathmark Traffic Equipment | **Centerline Supply** |
| **ITEM** | **DESCRIPTION** | **UNIT** | UNIT PRICE | UNIT PRICE | UNIT PRICE | **UNIT PRICE** |
| 5.01 | 6"x 18" Flat (H.I.P. - White) | EACH | $5.10 | $10.20 | $7.90 | **$8.16** |
| 5.02 | 6"x 24" Flat (H.I.P. - White) | EACH | $6.80 | $11.50 | $10.75 | **$10.88** |

| | | | | | | |
|---|---|---|---|---|---|---|
| 5.03 | 6"x 30" Flat (H.I.P. - White) | EACH | $8.50 | $12.79 | $13.40 | **$13.60** |
| 5.04 | 6"x 36" Flat (H.I.P. - White) | EACH | $10.20 | $14.09 | $16.00 | **$16.32** |
| 5.05 | 9"x 24" Flat (H.I.P. - White) | EACH | $10.20 | $14.11 | $16.00 | **$16.32** |
| 5.06 | 9"x 30" Flat (H.I.P. - White) | EACH | $12.75 | $16.06 | $20.15 | **$20.40** |
| 5.07 | 9"x 36" Flat (H.I.P. - White) | EACH | $15.30 | $17.99 | $24.10 | **$24.48** |
| 5.08 | 12"x 24" Flat (H.I.P. - White) | EACH | $13.60 | $15.71 | $21.50 | **$21.76** |
| 5.09 | 12"x 24" Flat (H.I.P. - Yellow) | EACH | $13.60 | $15.66 | $21.50 | **$21.76** |
| 5.10 | Cap Round - 2 3/8" x 5 1/2" Flat Blade Holder | EACH | No Bid | $6.32 | $5.25 | **$5.00** |
| 5.11 | Cap Round - 2 3/8" x 12" Flat Blade Holder | EACH | No Bid | $16.32 | $9.75 | **$11.19** |
| 5.12 | Cap Round - 3" x 5 1/2" Flat Blade Holder | EACH | No Bid | $7.93 | $9.50 | **$7.50** |
| 5.13 | Cap Round - 3" x 12" Flat Blade Holder | EACH | No Bid | $13.41 | $15.75 | **$13.75** |
| 5.14 | 90° Tee - 5 1/2" Flat Blade | EACH | No Bid | $2.73 | $5.25 | **$5.00** |
| 5.15 | 90° Tee - 12" Flat Blade Holder | EACH | No Bid | $5.57 | $9.75 | **$11.19** |
| 5.16 | 6" x 24" Flat (H.I.P.-Yellow) | EACH | No Bid | $10.49 | $10.75 | **$10.88** |
| 5.17 | 12" Adjustable Cross Piece Flat | EACH | No Bid | $7.62 | $24.50 | **$23.75** |
| 5.18 | Flared Leg Strapping Bracket | EACH | No Bid | $26.34 | $2.50 | **$1.88** |
| 5.19 | Snap Lock Assembly 1/2"x.025"x47" | EACH | No Bid | $0.00 | $5.50 | **$4.38** |
| 5.20 | Strap it Banding | EACH | No Bid | $41.11 | $59.00 | **$60.00** |
| 5.21 | Buckles for Strap it Banding | EACH | No Bid | $20.90 | $45.00 | **$0.45** |
| 5.22 | 5.5" Adjustable Cross Piece Flat | EACH | No Bid | $4.93 | $17.50 | **$12.50** |
| | | | | | | |

**POSTS**

| ITEM | DESCRIPTION | UNIT | Osburn Associates | Newman Signs | **Pathmark Traffic Equipment** | Centerline Supply |
|---|---|---|---|---|---|---|
| | | | UNIT PRICE | UNIT PRICE | **UNIT PRICE** | UNIT PRICE |
| 6.01 | 10' x 2 3/8" O.D. Round Post | EACH | No Bid | $27.44 | **$33.75** | $15.81 |
| 6.02 | 12'x 2 3/8" O.D. Round Post | EACH | No Bid | $46.22 | **$39.75** | $23.44 |
| 6.03 | 6' Green U-Channel Post | EACH | No Bid | $12.18 | **$10.50** | $9.40 |
| 6.04 | 6' Galvanized U-Channel Post | EACH | No Bid | $15.50 | **$12.50** | $14.89 |
| 6.05 | 12' Green U-Channel Post | EACH | No Bid | $23.83 | **$44.00** | $21.74 |
| 6.06 | 12' x 2-7/8" O.D. 10 BWG Post complete assembly with Pins | EACH | No Bid | $0.00 | **$125.00** | $187.73 |
| 6.07 | 11' x 1-3/4" Perforated Square Metal Tubing | EACH | No Bid | $43.73 | **$42.50** | $26.58 |
| 6.08 | 10' Steel T-leg Assembly* – Single complete assembly with 36" x 36" FL DG Coroplast sign, 5' x 2' square leg base, and two 3' base ends (feet) 1 3/4" square with 5/16" holes. | EACH | No Bid | $0.00 | **$215.00** | no bid |
| 6.09 | 4' x 1 3/4" square T-leg with 5' x 2" square base* | EACH | No Bid | $0.00 | **$60.00** | no bid |
| 6.10 | 3' x 1 3/4" Perforated Square Metal Tubing - Base End (Foot)* with pins | EACH | No Bid | $0.00 | **$30.00** | no bid |
| 6.11 | 5' x 2" Perforated Square Metal Tubing - Single Leg Base* with stub out and pins | EACH | No Bid | $0.00 | **$120.00** | no bid |
| | *see assembly for single leg base (skid mounted) on lower left corner of sheet BC (5)-21 | | | | | |
| | | | | | | |

**ROLL GOODS**

| ITEM | DESCRIPTION | UNIT | Osburn Associates | **Newman Signs** | Pathmark Traffic Equipment | Centerline Supply |
|---|---|---|---|---|---|---|
| | | | UNIT PRICE | **UNIT PRICE** | UNIT PRICE | UNIT PRICE |
| 7.01 | 7"x 50 Yards - Barricade Tape (H.I.P.) Red / White | EACH | $1,092.00 (Minimum Order 600 sq ft) | **$0.00** | $199.00 | $165.74 |
| 7.02 | 7"x 50 Yards - Barricade Tape (H.I.P.) Orange / White | EACH | $176.32 | **$0.00** | $199.00 | $165.74 |
| 7.03 | 30" x 50 Yards - Reflective Sheeting (E.G.) | EACH | $401.25 | **$371.25** | $480.00 | $348.53 |
| 7.04 | 30" x 50 Yards - Reflective Sheeting (H.I.P.) | EACH | $427.50 | **$472.50** | $625.00 | $485.29 |
| 7.05 | 30" x 50 Yards - Reflective Sheeting (D.G.) | EACH | $821.25 | **$813.75** | $1,690.00 | $970.59 |
| 7.06 | 30" x 50 Yards - Non Reflective Sheeting (Black Vinyl) | EACH | $393.75 | **$348.75** | $189.00 | $397.06 |
| 7.07 | 30" x 50 Yards - Non Reflective Sheeting (Orange Vinyl) | EACH | $401.25 | **$348.75** | $189.00 | $397.06 |
| 7.08 | 30" x 50 Yards - E.C. Film | EACH | $393.75 | **$303.75** | $575.00 | $445.59 |

| | | | | | | |
|---|---|---|---|---|---|---|
| 7.09 | 48" x 50 Yards - Reflective Sheeting (E.G.) | EACH | $642.00 | **$594.00** | $795.00 | $557.65 |
| 7.10 | 48" x 50 Yards - Reflective Sheeting (H.I.P.) | EACH | $684.00 | **$756.00** | $990.00 | $776.47 |
| 7.11 | 48" x 50 Yards - Non Reflective Sheeting (Black Vinyl) | EACH | $642.00 | **$558.00** | $299.00 | $635.29 |
| 7.12 | 48" x 50 Yards - Non Reflective Sheeting (Orange Vinyl) | EACH | $642.00 | **$558.00** | $299.00 | $635.29 |
| 7.13 | 48" x 50 Yards - E.C. Film | EACH | $630.00 | **$486.00** | $899.00 | $712.94 |
| 7.14 | 6" x 100 Yards - Clear Application Tape | EACH | $42.25 | **$59.26** | $65.00 | $39.85 |
| 7.15 | 12" x 100 Yards - Clear Applicaton Tape | EACH | $78.00 | **$118.50** | $129.00 | $53.17 |
| 7.16 | 24" x 100 Yards - Clear Applicaton Tape | EACH | $156.00 | **$237.00** | $259.00 | $147.21 |
| 7.17 | 30" x 100 Yards - Clear Applicaton Tape | EACH | $195.00 | **$296.26** | $325.00 | $183.93 |
| 7.18 | 9" x 100 Yards Clear Application Tape | EACH | $55.25 / $68.25 (8.5" / 10.5") | **$88.88** | $110.00 | $64.39 |
| | | | | | | |
| | **BARRICADE MATERIAL** | | Osburn Associates | Newman Signs | Pathmark Traffic Equipment | **Centerline Supply** |
| **ITEM** | **DESCRIPTION** | **UNIT** | UNIT PRICE | UNIT PRICE | UNIT PRICE | **UNIT PRICE** |
| 8.01 | 1"x 8"x 8' Barricade Rail (plank) | EACH | No Bid | $103.67 | $17.50 | **$31.45** |
| 8.02 | Type I 24" Barricade with Sheeting | EACH | No Bid | $60.56 | $75.00 | **$64.95** |
| 8.03 | Type II 24" Barricade with Sheeting | EACH | No Bid | $60.56 | $89.00 | **$75.30** |
| 8.04 | Type III 4' Barricade with Sheeting | EACH | No Bid | $187.00 | $195.00 | **$182.94** |
| 8.05 | Type III 8' Barricade with Sheeting | EACH | No Bid | $241.00 | $225.00 | **$192.59** |
| 8.06 | Barricade base/skid (5'- 2" square steel tubing with 6" stub out) | EACH | No Bid | $64.27 | $37.50 | **$19.80** |
| 8.07 | 1 3/4" x 1 3/4" x 5' X-tube barricade stiffener with standard holes | EACH | No Bid | $64.27 | $13.75 | **$19.21** |
| | | | | | | |
| | **FLEXIBLE ROLL UP SIGNS** | | Osburn Associates | Newman Signs | Pathmark Traffic Equipment | **Centerline Supply** |
| **ITEM** | **DESCRIPTION** | **UNIT** | UNIT PRICE | UNIT PRICE | UNIT PRICE | **UNIT PRICE** |
| 9.01 | 36" Non Reflective Sign | EACH | No Bid | $0.00 | $55.00 | **$36.86** |
| 9.02 | 36" Reflective Sign | EACH | No Bid | $0.00 | $89.00 | **$72.50** |
| 9.03 | 48" Non Reflective Sign | EACH | No Bid | $0.00 | $95.00 | **$70.88** |
| 9.04 | 48" Reflective Sign | EACH | No Bid | $0.00 | $125.00 | **$97.50** |
| 9.05 | Rubber Sign Stand (min. 38 lbs) | EACH | No Bid | $92.22 | $105.00 | **$101.83** |
| | | | | | | |
| | **DELINEATOR AND OBJECT MARKERS** | | Osburn Associates | Newman Signs | **Pathmark Traffic Equipment** | Centerline Supply |
| **ITEM** | **DESCRIPTION** | **UNIT** | UNIT PRICE | UNIT PRICE | **UNIT PRICE** | UNIT PRICE |
| 10.01 | 62" Soil Mounted Flexible Guide Post w/ Soil Anchor w/ 3" x 12" Yellow H.I.P. Sheeting | EACH | No Bid | $0.00 | **$29.50** | no bid |
| 10.02 | 28" Cones w/ Reflective Bands - 9.5 lbs. min | EACH | No Bid | $17.22 | **$26.90** | 27.07 |
| 10.03 | 36"- 42" Drums w/ Reflective Bands with Tire Ring Base | EACH | No Bid | $0.00 | **$43.50** | $62.45 |
| 10.04 | Barrier reflector - GF-1 | EACH | No Bid | $0.00 | **$2.95** | $2.39 |
| 10.05 | Barrier reflector - GF-2 | EACH | No Bid | $0.00 | **$9.75** | $3.31 |
| 10.06 | Barrier reflector - CTB | EACH | No Bid | $0.00 | **$2.25** | $2.98 |
| 10.07 | Temporary Flexible-Reflective Roadway Marker Tabs | EACH | No Bid | $0.00 | **$0.55** | $0.47 |
| 10.08 | Reflector 6" x 12" (Size 3) | EACH | No Bid | $11.56 | **$4.90** | $3.79 |
| 10.09 | 12" x 36" Object Marker - OM -3L (H.I.P.) | EACH | $16.26 | $17.67 | **$22.30** | $22.77 |
| 10.10 | 12" x 36" Object Marker - OM -3R (H.I.P.) | EACH | $16.26 | $17.67 | **$22.30** | $22.77 |
| 10.11 | 12" x 36" Object Marker - OM -3C (H.I.P.) | EACH | $16.26 | $17.67 | **$25.00** | $22.77 |
| 10.12 | 18" x 18" Object Marker - OM -4 (H.I.P.) | EACH | $12.20 | $21.32 | **$39.50** | $26.01 |
| 10.13 | 36" (yellow or white) Flexible Delineator Post with 2-3" HI Wraps with base | EACH | No Bid | $0.00 | **$25.00** | $34.15 |
| 10.14 | 36" (yellow or white) Flexible Delineator Post with 2-3" HI Wraps | EACH | No Bid | $0.00 | **$17.50** | $31.65 |

| | | | | | | | |
|---|---|---|---|---|---|---|---|
| 10.15 | 48" (yellow or white) Flexible Delineator Post with 2-3" HI Wraps with base | EACH | No Bid | $0.00 | **$29.00** | $36.40 |
| 10.16 | 48" (yellow or white) Flexible Delineator Post with 2-3" HI Wraps | EACH | No Bid | $0.00 | **$21.50** | $33.95 |
| 10.17 | 600cc Epoxy Cartridge | EACH | No Bid | $0.00 | **$35.00** | $25.40 |
| 10.18 | Adhesive 795A | EACH | No Bid | $0.00 | **$12.50** | $10.58 |
| 10.19 | 8" x 20' Butyl Roll | EACH | No Bid | $0.00 | **No Bid** | no bid |
| 10.20 | 8" x 8" Butyl Pads | EACH | No Bid | $0.00 | **$4.95** | $4.18 |
| 10.21 | Modular Lane Separator Curb System | EACH | No Bid | $0.00 | **$109.00** | no bid |
| 10.22 | Reflector 6" x 24" - OM2-2V | EACH | No Bid | $0.00 | **$8.90** | $7.59 |
| | | | | | | |
| **CWZTCDL SUBSTRATES FOR SIGNS BLANKS FOR SHORT-TERM/SHORT DURATION** | | | **Osburn Associates** | Newman Signs | Pathmark Traffic Equipment | Centerline Supply |
| **ITEM** | **DESCRIPTION** | **UNIT** | **UNIT PRICE** | UNIT PRICE | UNIT PRICE | UNIT PRICE |
| 11.01 | 24" x 30" 10 MM Coroplast w/ Sheeting and Boarder (various colors) | EACH | **$25.00** | $0.00 | $27.50 | $28.15 |
| 11.02 | 36" x 36" 10 MM Coroplast w/ Sheeting and Boarder (various colors) | EACH | **$45.00** | $0.00 | $54.00 | $50.67 |
| 11.03 | 48" x 96" 10 MM Coroplast w/ Sheeting and Boarder (various colors) | EACH | **$160.00** | $0.00 | $176.00 | $180.16 |
| 11.04 | 60" x 30" 10 MM Coroplast w/ Sheeting and Boarder (various colors) | EACH | **$62.50** | $0.00 | $68.75 | $70.38 |
| 11.05 | 18" x 48" 10MM Coroplast w/Sheeting and Border (various colors) | EACH | **$30.00** | $0.00 | $33.00 | $33.78 |
| 11.06 | 9" x 24" 10 MM Coroplast w/ Sheeting and Border (various colors) | EACH | **$7.50** | $0.00 | $8.25 | $8.45 |
| 11.07 | 18" x 24" 10 MM Coroplast w/Sheeting and Border (various colors) | EACH | **$15.00** | $0.00 | $16.50 | $16.89 |
| 11.08 | 18" x 18" 10 MM Coroplast w/Sheeting and Border (various colors) | EACH | **$11.25** | $0.00 | $12.50 | $12.67 |
| | | | | | | |
| **MISCELLANEOUS** | | | Osburn Associates | Newman Signs | **Pathmark Traffic Equipment** | Centerline Supply |
| **ITEM** | **DESCRIPTION** | **UNIT** | UNIT PRICE | UNIT PRICE | **UNIT PRICE** | UNIT PRICE |
| 12.01 | Temporary Rumble Strips, Yellow | EACH | No Bid | $0.00 | **$2,450.00** | no bid |
| 12.02 | Water Ballasted Barrier (Jersey Barrier) 32" min. height (orange) | EACH | No Bid | $0.00 | **$499.00** | $360.00 |
| 12.03 | Water Ballasted Barrier (Jersey Barrier) 32" min. height (white) | EACH | No Bid | $0.00 | **$499.00** | $360.00 |

# CERTIFICATE OF INTERESTED PARTIES

**FORM 1295**



Complete Nos. 1 - 4 and 6 if there are interested parties.
Complete Nos. 1, 2, 3, 5, and 6 if there are no interested parties.

**OFFICE USE ONLY**
**CERTIFICATION OF FILING**

**Certificate Number:**
2025-1318142

**Date Filed:**
06/02/2025

**Date Acknowledged:**
06/04/2025

**1 Name of business entity filing form, and the city, state and country of the business entity's place of business.**

NEWMAN SIGNS INC
JAMESTOWN, ND United States

**2 Name of governmental entity or state agency that is a party to the contract for which the form is being filed.**

WILLIAMS COUNTY

**3 Provide the identification number used by the governmental entity or state agency to track or identify the contract, and provide a description of the services, goods, or other property to be provided under the contract.**

25IFB29
SIGNS AND MARKERS

| 4 Name of Interested Party | City, State, Country (place of business) | Nature of interest (check applicable) | |
|---|---|---|---|
| | | Controlling | Intermediary |
| | | | |
| | | | |
| | | | |
| | | | |
| | | | |
| | | | |
| | | | |
| | | | |
| | | | |

**5 Check only if there is NO Interested Party.** [X]

**6 UNSWORN DECLARATION**

My name is _____, and my date of birth is _____.

My address is _____, _____, _____, _____, _____.
(street) (city) (state) (zip code) (country)

I declare under penalty of perjury that the foregoing is true and correct.

Executed in _____County, State of _____, on the _____day of _____, 20_____.
(month) (year)

_____
Signature of authorized agent of contracting business entity
(Declarant)

# CERTIFICATE OF INTERESTED PARTIES

**FORM 1295**



Complete Nos. 1 - 4 and 6 if there are interested parties.
Complete Nos. 1, 2, 3, 5, and 6 if there are no interested parties.

**OFFICE USE ONLY**
**CERTIFICATION OF FILING**

**Certificate Number:**
2025-1318142

**Date Filed:**
06/02/2025

**Date Acknowledged:**

**1 Name of business entity filing form, and the city, state and country of the business entity's place of business.**
NEWMAN SIGNS INC
JAMESTOWN, ND United States

**2 Name of governmental entity or state agency that is a party to the contract for which the form is being filed.**
WILLIAMS COUNTY

**3 Provide the identification number used by the governmental entity or state agency to track or identify the contract, and provide a description of the services, goods, or other property to be provided under the contract.**
25IFB29
SIGNS AND MARKERS

| 4 Name of Interested Party | City, State, Country (place of business) | Nature of interest (check applicable) | |
|---|---|---|---|
| | | Controlling | Intermediary |
| | | | |
| | | | |
| | | | |
| | | | |
| | | | |
| | | | |
| | | | |
| | | | |
| | | | |

**5 Check only if there is NO Interested Party.** [X]

**6 UNSWORN DECLARATION**

My name is DANI PAUL, and my date of birth is [redacted]

My address is [redacted] (street) STUTSMAN (city) ND (state) 58401 (zip code) USA (country)

I declare under penalty of perjury that the foregoing is true and correct.

Executed in STUTSMAN County, State of ND, on the 4 day of JUNE (month), 20 25 (year)

Signature of authorized agent of contracting business entity
(Declarant)

**Commissioners Court - Regular Session** **43.**

**Meeting Date:** 06/17/2025

Approval of Split Award of IFB #25IFB29 Signs and Markers to Osburn Associates, Inc. for Road and Department Bridge

**Submitted For:** Joy Simonton **Submitted By:** Fernando Ramirez, Purchasing

**Department:** Purchasing

**Agenda Category:** Regular Agenda Items

## Information

### Agenda Item

Discuss, consider and take appropriate action on awarding IFB #25IFB29 Signs and Markers to the lowest responsive bidder, Osburn Associates, Inc., to specific bid items as noted in the Award Recommendation Letter.

### Background

Williamson County sent out over three thousand nine hundred sixty-four (3,964) notifications with ninety-six (96) document takers and received six (6) vendor submissions. The initial term is one (1) year in addition to the option of two (2) renewals at twelve (12) months each. After reviewing all the pertinent information, Road and Bridge recommends awarding 25IFB29 Signs and Markers to a specific vendor for each item category. The Award Recommendation Letter and the Bid Tab specify and include those bid items that are recommended awarding to Osburn Associates, Inc. based on the lowest and best bid for the type of material. No Ensuing Agreement required, as this is for goods only. Origination ticket # 2040, funding source is 01.200.0210.003553. The department's point of contact is Kelly Murphy.

## Fiscal Impact

| From/To | Acct No. | Description | Amount |
|---|---|---|---|

## Attachments

Recommendation Letter

Bid Tabulation - All submittals

Form 1295 - Osburn Associates

## Form Review

| Inbox | Reviewed By | Date |
|---|---|---|
| Purchasing (Originator) | Joy Simonton | 06/10/2025 11:33 AM |
| County Judge Exec Asst. | Delia Colon | 06/10/2025 12:16 PM |
| Form Started By: Fernando Ramirez | | Started On: 06/06/2025 11:03 AM |
| Final Approval Date: 06/10/2025 | | |

May 27, 2025

Ms. Joy Simonton
Director/Purchasing Agent
Williamson County Purchasing Department
100 Wilco Way, Suite P101
Georgetown, Texas 78626

Subject: Recommendation for IFB #25IFB29 – Signs and Markers

After reviewing all the pertinent information, we recommend awarding a specific vendor for each item category. The table below includes those bid items that we recommend awarding to Osburn Associates Inc.

Please feel free to contact me if you have any questions or concerns.

| DESCRIPTION | ITEMS | VENDOR |
|---|---|---|
| TMUTCD Signs- Regulatory | 1.01-1.35 | Osburn Associates Inc |
| TMUTCD Signs- School | 3.01-3.09 | Osburn Associates Inc |
| CWZTCDL Substrates for Signs Blanks | 11.01-11.08 | Osburn Associates Inc |

Sincerely,

Matt Williamson, PE
Director of Road & Bridge
Williamson County, TX

# 25IFB29 - Signs and Markers Bid Tab - All Vendors

| TMUTCD SIGNS - REGULATORY | | | Osburn Associates | Newman Signs | Pathmark Traffic Equipment | Centerline Supply |
|---|---|---|---|---|---|---|
| ITEM | DESCRIPTION | UNIT | UNIT PRICE | UNIT PRICE | UNIT PRICE | UNIT PRICE |
| 1.01 | 24" Stop/Slow Paddles and 6' Wooden Staff | EACH | **$44.20** | $45.00 | No Bid | $79.94 |
| 1.02 | 24" Stop/Slow Paddles | EACH | **$27.20** | $30.54 | No Bid | $54.94 |
| 1.03 | 7' PVC (Sch 80, 1.25" Dia) | EACH | **$102.00** | $14.02 | No Bid | no bid |
| 1.04 | 24" Octagon (H.I.P.) | EACH | **$21.68** | $22.56 | $24.00 | $24.68 |
| 1.05 | 30" Octagon (H.I.P.) | EACH | **$32.52** | $30.49 | $37.50 | $36.16 |
| 1.06 | 36" Octagon (H.I.P.) | EACH | **$46.61** | $42.58 | $59.75 | $72.56 |
| 1.07 | 48" Octagon (H.I.P.) | EACH | **$85.37** | $72.77 | $199.00 | $129.00 |
| 1.08 | 30" Triangle (H.I.P.) | EACH | **$16.94** | $18.17 | $21.90 | $27.26 |
| 1.09 | 36" Triangle (H.I.P.) | EACH | **$24.39** | $23.58 | $37.75 | $29.86 |
| 1.10 | 12"x 6" (H.I.P.) | EACH | **$2.71** | $7.84 | $3.75 | $4.03 |
| 1.11 | 12"x 9" (H.I.P.) | EACH | **$4.07** | $8.83 | $5.50 | $6.05 |
| 1.12 | 15"x 30" (H.I.P.) | EACH | **$16.94** | $18.17 | $37.50 | $25.19 |
| 1.13 | 18"x 6" (H.I.P.) | EACH | **$4.07** | $8.82 | $27.85 | $6.05 |
| 1.14 | 18"x 12" (H.I.P.) | EACH | **$8.13** | $11.79 | $11.15 | $12.09 |
| 1.15 | 18"x 18" (H.I.P.) | EACH | **$12.20** | $16.06 | $16.75 | $18.14 |
| 1.16 | 18"x 24" (H.I.P.) | EACH | **$16.26** | $17.70 | $22.30 | $24.18 |
| 1.17 | 21"x 15" (H.I.P.) | EACH | **$11.82** | $14.50 | $22.30 | $17.63 |
| 1.18 | 24"x 24" (H.I.P.) | EACH | **$21.68** | $22.93 | $29.75 | $32.24 |
| 1.19 | 24"x 30" (H.I.P.) | EACH | **$27.10** | $25.56 | $37.15 | $40.30 |
| 1.20 | 24"x 36" (H.I.P.) | EACH | **$32.52** | $29.48 | $44.55 | $48.36 |
| 1.21 | 24"x 42" (H.I.P.) | EACH | **$37.94** | $103.65 | $62.90 | $56.42 |
| 1.22 | 24"x 48" (H.I.P.) | EACH | **$43.36** | $42.58 | $59.50 | $64.48 |
| 1.23 | 30"x 18" (H.I.P.) | EACH | **$20.33** | $20.63 | $27.85 | $30.23 |
| 1.24 | 30"x 24" (H.I.P.) | EACH | **$27.10** | $25.56 | $37.15 | $40.30 |
| 1.25 | 30"x 30" (H.I.P.) | EACH | **$33.88** | $30.49 | $46.45 | $50.38 |
| 1.26 | 30"x 36" (H.I.P.) | EACH | **$40.65** | $35.39 | $55.75 | $60.45 |
| 1.27 | 30"x 42" (H.I.P.) | EACH | **$47.43** | $40.29 | $78.50 | $70.53 |
| 1.28 | 36"x 12" (H.I.P.) | EACH | **$16.36** | $17.67 | $22.30 | $24.18 |
| 1.29 | 36"x 18" (H.I.P.) | EACH | **$24.39** | $23.57 | $33.50 | $36.27 |
| 1.30 | 36"x 24" (H.I.P.) | EACH | **$32.52** | $29.48 | $44.55 | $48.36 |
| 1.31 | 36"x 36" (H.I.P.) | EACH | **$48.78** | $41.29 | $66.85 | $72.54 |
| 1.32 | 48"x 9" (H.I.P.) | EACH | **$16.26** | $32.28 | $22.30 | $24.18 |
| 1.33 | 48"x 24" (H.I.P.) | EACH | **$43.36** | $37.31 | $59.50 | $64.48 |
| 1.34 | 48"x 30" (H.I.P.) | EACH | **$54.20** | $45.19 | $74.25 | $80.60 |
| 1.35 | 60"x 30" (H.I.P.) | EACH | **$67.75** | $59.41 | $92.90 | $100.75 |
| | | | | | | |

| TMUTCD SIGNS - WARNING | | | Osburn Associates | **Newman Signs** | Pathmark Traffic Equipment | Centerline Supply |
|---|---|---|---|---|---|---|
| ITEM | DESCRIPTION | UNIT | UNIT PRICE | **UNIT PRICE** | UNIT PRICE | UNIT PRICE |
| 2.01 | 30" Circle (H.I.P.) | EACH | $35.33 | **$34.02** | $46.45 | $50.38 |
| 2.02 | 36" Circle (H.I.P.) | EACH | $49.85 | **$44.83** | $66.85 | $72.54 |
| 2.03 | 12"x 18" (H.I.P.) | EACH | $8.13 | **$12.08** | $11.15 | $12.09 |
| 2.04 | 18"x 18" (H.I.P.) | EACH | $12.20 | **$14.76** | $16.75 | $18.14 |
| 2.05 | 18"x 24" (H.I.P.) | EACH | $16.26 | **$17.69** | $22.30 | $24.18 |
| 2.06 | 24"x 12" (H.I.P.) | EACH | $10.84 | **$13.74** | $14.90 | $16.12 |

| | | | | | | |
|---|---|---|---|---|---|---|
| 2.07 | 24"x 24" (H.I.P.) | EACH | $21.68 | **$21.64** | $29.75 | $32.24 |
| 2.08 | 24"x 30" (H.I.P.) | EACH | $27.10 | **$25.56** | $37.15 | $40.30 |
| 2.09 | 30"x 15" (H.I.P.) | EACH | $16.94 | **$18.17** | $37.50 | $25.19 |
| 2.10 | 30"x 30" (H.I.P.) | EACH | $33.88 | **$30.49** | $46.46 | $50.38 |
| 2.11 | 30"x 36" (H.I.P.) | EACH | $40.65 | **$35.39** | $55.75 | $60.45 |
| 2.12 | 36"x 12" (H.I.P.) | EACH | $16.26 | **$17.67** | $22.30 | $24.18 |
| 2.13 | 36"x 18" (H.I.P.) | EACH | $24.39 | **$23.58** | $33.50 | $36.27 |
| 2.14 | 36"x 24" (H.I.P.) | EACH | $32.52 | **$29.48** | $44.45 | $48.36 |
| 2.15 | 36"x 36" (H.I.P.) | EACH | $48.78 | **$41.29** | $66.85 | $72.54 |
| 2.16 | 36"x 48" (H.I.P.) | EACH | $65.04 | **$54.34** | $89.00 | $96.72 |
| 2.17 | 48"x 24" (H.I.P.) | EACH | $43.36 | **$37.32** | $59.S0 | $64.48 |
| 2.18 | 48"x 48" (H.I.P.) | EACH | $86.72 | **$70.69** | $145.00 | $128.96 |
| 2.19 | 48"x 60" (H.I.P.) | EACH | $108.40 | **$132.07** | $220.00 | $161.20 |
| 2.20 | 60"x 30" (H.I.P.) | EACH | $67.75 | **$59.41** | $92.90 | $100.75 |
| 2.21 | 66"x 12" (H.I.P.) | EACH | $29.81 | **$41.53** | $61.00 | $44.33 |
| 2.22 | 84"x 24" (H.I.P.) | EACH | $75.88 | **$84.15** | $154.00 | $112.84 |
| | | | | | | |
| **TMUTCD SIGNS - SCHOOL** | | | **Osburn Associates** | Newman Signs | Pathmark Traffic Equipment | Centerline Supply |
| **ITEM** | **DESCRIPTION** | **UNIT** | **UNIT PRICE** | UNIT PRICE | UNIT PRICE | UNIT PRICE |
| 3.01 | 30" Pentagon (D.G. - Florescent Yellow/Green) | EACH | **$41.82** | $36.87 | $56.00 | $59.75 |
| 3.02 | 36" Pentagon (D.G. - Florescent Yellow/Green) | EACH | **$59.93** | $54.69 | $81.00 | $86.04 |
| 3.03 | 24"x 8" (D.G. - Florescent Yellow/Green) | EACH | **$8.68** | $12.97 | $12.00 | $12.75 |
| 3.04 | 24"x 10" (H.I.P. - White) | EACH | **$9.03** | $12.43 | $15.00 | $13.43 |
| 3.05 | 24"x 12" (D.G. - Florescent Yellow/Green) | EACH | **$13.02** | $15.61 | $18.00 | $19.12 |
| 3.06 | 24"x 48" (D.G. - Florescent Yellow/Green and H.I.P. - White)* | EACH | **$52.08** | $53.14 | $69.S0 | $76.48 |
| 3.07 | 30"x 30" (D.G. - Florescent Yellow/Green) | EACH | **$40.69** | $61.90 | $56.00 | $59.75 |
| 3.08 | 36"x 12" (D.G. - Florescent Yellow/Green) | EACH | **$19.53** | $21.79 | $27.00 | $28.68 |
| 3.09 | 36"x 36" (D.G. - Florescent Yellow/Green) | EACH | **$58.59** | $54.96 | $81.00 | $86.04 |
| | *per TMUTCD S5-1 | | | | | |
| | | | | | | |
| **BRACKET/POST AND HARDWARE** | | | Osburn Associates | Newman Signs | **Pathmark Traffic Equipment** | Centerline Supply |
| **ITEM** | **DESCRIPTION** | **UNIT** | UNIT PRICE | UNIT PRICE | **UNIT PRICE** | UNIT PRICE |
| 4.01 | 2 3/8" Post Bracket | EACH | No Bid | $5.57 | **$2.25** | $3.81 |
| 4.02 | 3" Post Bracket | EACH | No Bid | $7.93 | **$6.95** | $15.63 |
| 4.03 | 2 3/8" Back to Back Post Brackets | EACH | No Bid | $0.00 | **$3.25** | $4.74 |
| 4.04 | Wedge Steel System Anchor (socket and wedge) | EACH | No Bid | $0.00 | **$28.50** | $15.64 |
| 4.05 | Wedge Steel System Anchor (wedge only) | EACH | No Bid | $0.00 | **$450** | $2.11 |
| 4.06 | Triangular Slipbase System (complete assembly with tri-base ground stub) | EACH | No Bid | $0.00 | **$145.00** | $128.36 |
| 4.07 | Triangular Slipbase System (anchor, collar, fasteners – excluding ground stub anchor) | EACH | No Bid | $0.00 | **$65.00** | $67.11 |
| 4.08 | TXDOT 2 3/8" U-Clamp assembly | EACH | No Bid | $0.00 | **$5.90** | $17.50 |
| 4.09 | TXDOT 2 7/8" U-Clamp assembly | EACH | No Bid | $0.00 | **$6.95** | $17.50 |
| | | | | | | |
| **STREET SIGNS BLANKS AND HARDWARE** | | | Osburn Associates | Newman Signs | Pathmark Traffic Equipment | **Centerline Supply** |
| **ITEM** | **DESCRIPTION** | **UNIT** | UNIT PRICE | UNIT PRICE | UNIT PRICE | **UNIT PRICE** |
| 5.01 | 6"x 18" Flat (H.I.P. - White) | EACH | $5.10 | $10.20 | $7.90 | **$8.16** |
| 5.02 | 6"x 24" Flat (H.I.P. - White) | EACH | $6.80 | $11.50 | $10.75 | **$10.88** |

| | | | | | | |
|---|---|---|---|---|---|---|
| 5.03 | 6"x 30" Flat (H.I.P. - White) | EACH | $8.50 | $12.79 | $13.40 | **$13.60** |
| 5.04 | 6"x 36" Flat (H.I.P. - White) | EACH | $10.20 | $14.09 | $16.00 | **$16.32** |
| 5.05 | 9"x 24" Flat (H.I.P. - White) | EACH | $10.20 | $14.11 | $16.00 | **$16.32** |
| 5.06 | 9"x 30" Flat (H.I.P. - White) | EACH | $12.75 | $16.06 | $20.15 | **$20.40** |
| 5.07 | 9"x 36" Flat (H.I.P. - White) | EACH | $15.30 | $17.99 | $24.10 | **$24.48** |
| 5.08 | 12"x 24" Flat (H.I.P. - White) | EACH | $13.60 | $15.71 | $21.50 | **$21.76** |
| 5.09 | 12"x 24" Flat (H.I.P. - Yellow) | EACH | $13.60 | $15.66 | $21.50 | **$21.76** |
| 5.10 | Cap Round - 2 3/8" x 5 1/2" Flat Blade Holder | EACH | No Bid | $6.32 | $5.25 | **$5.00** |
| 5.11 | Cap Round - 2 3/8" x 12" Flat Blade Holder | EACH | No Bid | $16.32 | $9.75 | **$11.19** |
| 5.12 | Cap Round - 3" x 5 1/2" Flat Blade Holder | EACH | No Bid | $7.93 | $9.50 | **$7.50** |
| 5.13 | Cap Round - 3" x 12" Flat Blade Holder | EACH | No Bid | $13.41 | $15.75 | **$13.75** |
| 5.14 | 90° Tee - 5 1/2" Flat Blade | EACH | No Bid | $2.73 | $5.25 | **$5.00** |
| 5.15 | 90° Tee - 12" Flat Blade Holder | EACH | No Bid | $5.57 | $9.75 | **$11.19** |
| 5.16 | 6" x 24" Flat (H.I.P.-Yellow) | EACH | No Bid | $10.49 | $10.75 | **$10.88** |
| 5.17 | 12" Adjustable Cross Piece Flat | EACH | No Bid | $7.62 | $24.50 | **$23.75** |
| 5.18 | Flared Leg Strapping Bracket | EACH | No Bid | $26.34 | $2.50 | **$1.88** |
| 5.19 | Snap Lock Assembly 1/2"x.025"x47" | EACH | No Bid | $0.00 | $5.50 | **$4.38** |
| 5.20 | Strap it Banding | EACH | No Bid | $41.11 | $59.00 | **$60.00** |
| 5.21 | Buckles for Strap it Banding | EACH | No Bid | $20.90 | $45.00 | **$0.45** |
| 5.22 | 5.5" Adjustable Cross Piece Flat | EACH | No Bid | $4.93 | $17.50 | **$12.50** |
| | | | | | | |

**POSTS**

| ITEM | DESCRIPTION | UNIT | Osburn Associates | Newman Signs | **Pathmark Traffic Equipment** | Centerline Supply |
|---|---|---|---|---|---|---|
| | | | UNIT PRICE | UNIT PRICE | **UNIT PRICE** | UNIT PRICE |
| 6.01 | 10' x 2 3/8" O.D. Round Post | EACH | No Bid | $27.44 | **$33.75** | $15.81 |
| 6.02 | 12'x 2 3/8" O.D. Round Post | EACH | No Bid | $46.22 | **$39.75** | $23.44 |
| 6.03 | 6' Green U-Channel Post | EACH | No Bid | $12.18 | **$10.50** | $9.40 |
| 6.04 | 6' Galvanized U-Channel Post | EACH | No Bid | $15.50 | **$12.50** | $14.89 |
| 6.05 | 12' Green U-Channel Post | EACH | No Bid | $23.83 | **$44.00** | $21.74 |
| 6.06 | 12' x 2-7/8" O.D. 10 BWG Post complete assembly with Pins | EACH | No Bid | $0.00 | **$125.00** | $187.73 |
| 6.07 | 11' x 1-3/4" Perforated Square Metal Tubing | EACH | No Bid | $43.73 | **$42.50** | $26.58 |
| 6.08 | 10' Steel T-leg Assembly* – Single complete assembly with 36" x 36" FL DG Coroplast sign, 5' x 2' square leg base, and two 3' base ends (feet) 1 3/4" square with 5/16" holes. | EACH | No Bid | $0.00 | **$215.00** | no bid |
| 6.09 | 4' x 1 3/4" square T-leg with 5' x 2" square base* | EACH | No Bid | $0.00 | **$60.00** | no bid |
| 6.10 | 3' x 1 3/4" Perforated Square Metal Tubing - Base End (Foot)* with pins | EACH | No Bid | $0.00 | **$30.00** | no bid |
| 6.11 | 5' x 2" Perforated Square Metal Tubing - Single Leg Base* with stub out and pins | EACH | No Bid | $0.00 | **$120.00** | no bid |
| | *see assembly for single leg base (skid mounted) on lower left corner of sheet BC (5)-21 | | | | | |
| | | | | | | |

**ROLL GOODS**

| ITEM | DESCRIPTION | UNIT | Osburn Associates | **Newman Signs** | Pathmark Traffic Equipment | Centerline Supply |
|---|---|---|---|---|---|---|
| | | | UNIT PRICE | **UNIT PRICE** | UNIT PRICE | UNIT PRICE |
| 7.01 | 7"x 50 Yards - Barricade Tape (H.I.P.) Red / White | EACH | $1,092.00 (Minimum Order 600 sq ft) | **$0.00** | $199.00 | $165.74 |
| 7.02 | 7"x 50 Yards - Barricade Tape (H.I.P.) Orange / White | EACH | $176.32 | **$0.00** | $199.00 | $165.74 |
| 7.03 | 30" x 50 Yards - Reflective Sheeting (E.G.) | EACH | $401.25 | **$371.25** | $480.00 | $348.53 |
| 7.04 | 30" x 50 Yards - Reflective Sheeting (H.I.P.) | EACH | $427.50 | **$472.50** | $625.00 | $485.29 |
| 7.05 | 30" x 50 Yards - Reflective Sheeting (D.G.) | EACH | $821.25 | **$813.75** | $1,690.00 | $970.59 |
| 7.06 | 30" x 50 Yards - Non Reflective Sheeting (Black Vinyl) | EACH | $393.75 | **$348.75** | $189.00 | $397.06 |
| 7.07 | 30" x 50 Yards - Non Reflective Sheeting (Orange Vinyl) | EACH | $401.25 | **$348.75** | $189.00 | $397.06 |
| 7.08 | 30" x 50 Yards - E.C. Film | EACH | $393.75 | **$303.75** | $575.00 | $445.59 |

| | | | | | | |
|---|---|---|---|---|---|---|
| 7.09 | 48" x 50 Yards - Reflective Sheeting (E.G.) | EACH | $642.00 | **$594.00** | $795.00 | $557.65 |
| 7.10 | 48" x 50 Yards - Reflective Sheeting (H.I.P.) | EACH | $684.00 | **$756.00** | $990.00 | $776.47 |
| 7.11 | 48" x 50 Yards - Non Reflective Sheeting (Black Vinyl) | EACH | $642.00 | **$558.00** | $299.00 | $635.29 |
| 7.12 | 48" x 50 Yards - Non Reflective Sheeting (Orange Vinyl) | EACH | $642.00 | **$558.00** | $299.00 | $635.29 |
| 7.13 | 48" x 50 Yards - E.C. Film | EACH | $630.00 | **$486.00** | $899.00 | $712.94 |
| 7.14 | 6" x 100 Yards - Clear Application Tape | EACH | $42.25 | **$59.26** | $65.00 | $39.85 |
| 7.15 | 12" x 100 Yards - Clear Applicaton Tape | EACH | $78.00 | **$118.50** | $129.00 | $53.17 |
| 7.16 | 24" x 100 Yards - Clear Applicaton Tape | EACH | $156.00 | **$237.00** | $259.00 | $147.21 |
| 7.17 | 30" x 100 Yards - Clear Applicaton Tape | EACH | $195.00 | **$296.26** | $325.00 | $183.93 |
| 7.18 | 9" x 100 Yards Clear Application Tape | EACH | $55.25 / $68.25 (8.5" / 10.5") | **$88.88** | $110.00 | $64.39 |
| | | | | | | |
| | **BARRICADE MATERIAL** | | Osburn Associates | Newman Signs | Pathmark Traffic Equipment | **Centerline Supply** |
| **ITEM** | **DESCRIPTION** | **UNIT** | UNIT PRICE | UNIT PRICE | UNIT PRICE | **UNIT PRICE** |
| 8.01 | 1"x 8"x 8' Barricade Rail (plank) | EACH | No Bid | $103.67 | $17.50 | **$31.45** |
| 8.02 | Type I 24" Barricade with Sheeting | EACH | No Bid | $60.56 | $75.00 | **$64.95** |
| 8.03 | Type II 24" Barricade with Sheeting | EACH | No Bid | $60.56 | $89.00 | **$75.30** |
| 8.04 | Type III 4' Barricade with Sheeting | EACH | No Bid | $187.00 | $195.00 | **$182.94** |
| 8.05 | Type III 8' Barricade with Sheeting | EACH | No Bid | $241.00 | $225.00 | **$192.59** |
| 8.06 | Barricade base/skid (5'- 2" square steel tubing with 6" stub out) | EACH | No Bid | $64.27 | $37.50 | **$19.80** |
| 8.07 | 1 3/4" x 1 3/4" x 5' X-tube barricade stiffener with standard holes | EACH | No Bid | $64.27 | $13.75 | **$19.21** |
| | | | | | | |
| | **FLEXIBLE ROLL UP SIGNS** | | Osburn Associates | Newman Signs | Pathmark Traffic Equipment | **Centerline Supply** |
| **ITEM** | **DESCRIPTION** | **UNIT** | UNIT PRICE | UNIT PRICE | UNIT PRICE | **UNIT PRICE** |
| 9.01 | 36" Non Reflective Sign | EACH | No Bid | $0.00 | $55.00 | **$36.86** |
| 9.02 | 36" Reflective Sign | EACH | No Bid | $0.00 | $89.00 | **$72.50** |
| 9.03 | 48" Non Reflective Sign | EACH | No Bid | $0.00 | $95.00 | **$70.88** |
| 9.04 | 48" Reflective Sign | EACH | No Bid | $0.00 | $125.00 | **$97.50** |
| 9.05 | Rubber Sign Stand (min. 38 lbs) | EACH | No Bid | $92.22 | $105.00 | **$101.83** |
| | | | | | | |
| | **DELINEATOR AND OBJECT MARKERS** | | Osburn Associates | Newman Signs | **Pathmark Traffic Equipment** | Centerline Supply |
| **ITEM** | **DESCRIPTION** | **UNIT** | UNIT PRICE | UNIT PRICE | **UNIT PRICE** | UNIT PRICE |
| 10.01 | 62" Soil Mounted Flexible Guide Post w/ Soil Anchor w/ 3" x 12" Yellow H.I.P. Sheeting | EACH | No Bid | $0.00 | **$29.50** | no bid |
| 10.02 | 28" Cones w/ Reflective Bands - 9.5 lbs. min | EACH | No Bid | $17.22 | **$26.90** | 27.07 |
| 10.03 | 36"- 42" Drums w/ Reflective Bands with Tire Ring Base | EACH | No Bid | $0.00 | **$43.50** | $62.45 |
| 10.04 | Barrier reflector - GF-1 | EACH | No Bid | $0.00 | **$2.95** | $2.39 |
| 10.05 | Barrier reflector - GF-2 | EACH | No Bid | $0.00 | **$9.75** | $3.31 |
| 10.06 | Barrier reflector - CTB | EACH | No Bid | $0.00 | **$2.25** | $2.98 |
| 10.07 | Temporary Flexible-Reflective Roadway Marker Tabs | EACH | No Bid | $0.00 | **$0.55** | $0.47 |
| 10.08 | Reflector 6" x 12" (Size 3) | EACH | No Bid | $11.56 | **$4.90** | $3.79 |
| 10.09 | 12" x 36" Object Marker - OM -3L (H.I.P.) | EACH | $16.26 | $17.67 | **$22.30** | $22.77 |
| 10.10 | 12" x 36" Object Marker - OM -3R (H.I.P.) | EACH | $16.26 | $17.67 | **$22.30** | $22.77 |
| 10.11 | 12" x 36" Object Marker - OM -3C (H.I.P.) | EACH | $16.26 | $17.67 | **$25.00** | $22.77 |
| 10.12 | 18" x 18" Object Marker - OM -4 (H.I.P.) | EACH | $12.20 | $21.32 | **$39.50** | $26.01 |
| 10.13 | 36" (yellow or white) Flexible Delineator Post with 2-3" HI Wraps with base | EACH | No Bid | $0.00 | **$25.00** | $34.15 |
| 10.14 | 36" (yellow or white) Flexible Delineator Post with 2-3" HI Wraps | EACH | No Bid | $0.00 | **$17.50** | $31.65 |

| | | | | | | | |
|---|---|---|---|---|---|---|---|
| 10.15 | 48" (yellow or white) Flexible Delineator Post with 2-3" HI Wraps with base | EACH | No Bid | $0.00 | **$29.00** | $36.40 |
| 10.16 | 48" (yellow or white) Flexible Delineator Post with 2-3" HI Wraps | EACH | No Bid | $0.00 | **$21.50** | $33.95 |
| 10.17 | 600cc Epoxy Cartridge | EACH | No Bid | $0.00 | **$35.00** | $25.40 |
| 10.18 | Adhesive 795A | EACH | No Bid | $0.00 | **$12.50** | $10.58 |
| 10.19 | 8" x 20' Butyl Roll | EACH | No Bid | $0.00 | **No Bid** | no bid |
| 10.20 | 8" x 8" Butyl Pads | EACH | No Bid | $0.00 | **$4.95** | $4.18 |
| 10.21 | Modular Lane Separator Curb System | EACH | No Bid | $0.00 | **$109.00** | no bid |
| 10.22 | Reflector 6" x 24" - OM2-2V | EACH | No Bid | $0.00 | **$8.90** | $7.59 |
| | | | | | | |
| **CWZTCDL SUBSTRATES FOR SIGNS BLANKS FOR SHORT-TERM/SHORT DURATION** | | | **Osburn Associates** | Newman Signs | Pathmark Traffic Equipment | Centerline Supply |
| **ITEM** | **DESCRIPTION** | **UNIT** | **UNIT PRICE** | UNIT PRICE | UNIT PRICE | UNIT PRICE |
| 11.01 | 24" x 30" 10 MM Coroplast w/ Sheeting and Boarder (various colors) | EACH | **$25.00** | $0.00 | $27.50 | $28.15 |
| 11.02 | 36" x 36" 10 MM Coroplast w/ Sheeting and Boarder (various colors) | EACH | **$45.00** | $0.00 | $54.00 | $50.67 |
| 11.03 | 48" x 96" 10 MM Coroplast w/ Sheeting and Boarder (various colors) | EACH | **$160.00** | $0.00 | $176.00 | $180.16 |
| 11.04 | 60" x 30" 10 MM Coroplast w/ Sheeting and Boarder (various colors) | EACH | **$62.50** | $0.00 | $68.75 | $70.38 |
| 11.05 | 18" x 48" 10MM Coroplast w/Sheeting and Border (various colors) | EACH | **$30.00** | $0.00 | $33.00 | $33.78 |
| 11.06 | 9" x 24" 10 MM Coroplast w/ Sheeting and Border (various colors) | EACH | **$7.50** | $0.00 | $8.25 | $8.45 |
| 11.07 | 18" x 24" 10 MM Coroplast w/Sheeting and Border (various colors) | EACH | **$15.00** | $0.00 | $16.50 | $16.89 |
| 11.08 | 18" x 18" 10 MM Coroplast w/Sheeting and Border (various colors) | EACH | **$11.25** | $0.00 | $12.50 | $12.67 |
| | | | | | | |
| **MISCELLANEOUS** | | | Osburn Associates | Newman Signs | **Pathmark Traffic Equipment** | Centerline Supply |
| **ITEM** | **DESCRIPTION** | **UNIT** | UNIT PRICE | UNIT PRICE | **UNIT PRICE** | UNIT PRICE |
| 12.01 | Temporary Rumble Strips, Yellow | EACH | No Bid | $0.00 | **$2,450.00** | no bid |
| 12.02 | Water Ballasted Barrier (Jersey Barrier) 32" min. height (orange) | EACH | No Bid | $0.00 | **$499.00** | $360.00 |
| 12.03 | Water Ballasted Barrier (Jersey Barrier) 32" min. height (white) | EACH | No Bid | $0.00 | **$499.00** | $360.00 |

# CERTIFICATE OF INTERESTED PARTIES

**FORM 1295**



Complete Nos. 1 - 4 and 6 if there are interested parties.
Complete Nos. 1, 2, 3, 5, and 6 if there are no interested parties.

**OFFICE USE ONLY**
**CERTIFICATION OF FILING**

**Certificate Number:**
2025-1318022

**Date Filed:**
06/02/2025

**Date Acknowledged:**
06/04/2025

**1 Name of business entity filing form, and the city, state and country of the business entity's place of business.**

Osburn Associates, Inc
Logan, OH United States

**2 Name of governmental entity or state agency that is a party to the contract for which the form is being filed.**

Williamson County, TX

**3 Provide the identification number used by the governmental entity or state agency to track or identify the contract, and provide a description of the services, goods, or other property to be provided under the contract.**

25IFB29
Signs and Markers

| 4 Name of Interested Party | City, State, Country (place of business) | Nature of interest (check applicable) | |
|---|---|---|---|
| | | Controlling | Intermediary |
| | | | |
| | | | |
| | | | |
| | | | |
| | | | |
| | | | |
| | | | |
| | | | |
| | | | |

**5 Check only if there is NO Interested Party.** [X]

**6 UNSWORN DECLARATION**

My name is _____, and my date of birth is _____.

My address is _____, _____, _____, _____, _____.
(street) (city) (state) (zip code) (country)

I declare under penalty of perjury that the foregoing is true and correct.

Executed in _____County, State of _____, on the _____day of _____, 20_____.
(month) (year)

_____
Signature of authorized agent of contracting business entity
(Declarant)

# CERTIFICATE OF INTERESTED PARTIES

**FORM 1295**



Complete Nos. 1 - 4 and 6 if there are interested parties.
Complete Nos. 1, 2, 3, 5, and 6 if there are no interested parties.

**OFFICE USE ONLY**
**CERTIFICATION OF FILING**

**Certificate Number:**
2025-1318022

**Date Filed:**
06/02/2025

**Date Acknowledged:**

**1 Name of business entity filing form, and the city, state and country of the business entity's place of business.**
Osburn Associates, Inc
Logan, OH United States

**2 Name of governmental entity or state agency that is a party to the contract for which the form is being filed.**
Williamson County, TX

**3 Provide the identification number used by the governmental entity or state agency to track or identify the contract, and provide a description of the services, goods, or other property to be provided under the contract.**
25IFB29
Signs and Markers

| 4 Name of Interested Party | City, State, Country (place of business) | Nature of interest (check applicable) | |
|---|---|---|---|
| | | Controlling | Intermediary |
| | | | |
| | | | |
| | | | |
| | | | |
| | | | |
| | | | |
| | | | |
| | | | |
| | | | |

**5 Check only if there is NO Interested Party.** [X]

**6 UNSWORN DECLARATION**

My name is Melinda Thompson, and my date of birth is [redacted].

My address is [redacted] (street) (city), OH (state), 43138 (zip code), USA (country).

I declare under penalty of perjury that the foregoing is true and correct.

Executed in Hocking County, State of Ohio, on the 2nd day of June (month), 2025 (year).

Melinda Thompson
Signature of authorized agent of contracting business entity
(Declarant)

**Commissioners Court - Regular Session** **44.**

**Meeting Date:** 06/17/2025

Approval of Split Award of IFB #25IFB29 Signs and Markers to Pathmark Traffic Equipment LLC for Road and Bridge Department

**Submitted For:** Joy Simonton **Submitted By:** Fernando Ramirez, Purchasing

**Department:** Purchasing

**Agenda Category:** Regular Agenda Items

## Information

### Agenda Item

Discuss, consider and take appropriate action on awarding IFB #25IFB29 Signs and Markers to the lowest responsive bidder, Pathmark Traffic Equipment LLC, for specific bid category items as noted in the Award Recommendation Letter.

### Background

Williamson County sent out over three thousand nine hundred sixty-four (3,964) notifications with ninety-six (96) document takers and received six (6) vendor submissions. The initial term is one (1) year in addition to the option of two (2) renewals at twelve (12) months each. After reviewing all the pertinent information, Road and Bridge recommends awarding #25IFB29 Signs and Markers to a specific vendor for each item category. The Award Recommendation Letter and the Bid Tab specify and include those bid items that are recommended awarding to Pathmark Traffic Equipment LLC based on the lowest and best bid for the type of material. No Ensuing Agreement required, as this is for goods only. Origination ticket # 2040, funding source is 01.200.0210.003553. The department's point of contact is Kelly Murphy.

## Fiscal Impact

| From/To | Acct No. | Description | Amount |
|---|---|---|---|

## Attachments

Recommendation Letter

Bid Tabulation - All submittals

Form 1295 - Pathmark Traffic Equipment

## Form Review

| Inbox | Reviewed By | Date |
|---|---|---|
| Purchasing (Originator) | Joy Simonton | 06/10/2025 11:38 AM |
| County Judge Exec Asst. | Delia Colon | 06/10/2025 12:19 PM |
| Form Started By: Fernando Ramirez | | Started On: 06/06/2025 11:06 AM |
| Final Approval Date: 06/10/2025 | | |

May 27, 2025

Ms. Joy Simonton
Director/Purchasing Agent
Williamson County Purchasing Department
100 Wilco Way, Suite P101
Georgetown, Texas 78626

Subject: Recommendation for IFB #25IFB29 – Signs and Markers

After reviewing all the pertinent information, we recommend awarding a specific vendor for each item category. The table below includes those bid items that we recommend awarding to Pathmark Traffic Equipment, LLC.

Please feel free to contact me if you have any questions or concerns.

| DESCRIPTION | ITEMS | VENDOR |
|---|---|---|
| Bracket/Post and Hardware | 4.01-4.09 | Pathmark Traffic Equipment, LLC |
| Posts | 6.01-6.11 | Pathmark Traffic Equipment, LLC |
| Delineator and Object Markers | 10.01-10.22 | Pathmark Traffic Equipment, LLC |
| Miscellaneous | 12.01-12.03 | Pathmark Traffic Equipment, LLC |

Sincerely,

Matt Williamson, PE
Director of Road & Bridge
Williamson County, TX

# 25IFB29 - Signs and Markers Bid Tab - All Vendors

| TMUTCD SIGNS - REGULATORY | | | Osburn Associates | Newman Signs | Pathmark Traffic Equipment | Centerline Supply |
|---|---|---|---|---|---|---|
| ITEM | DESCRIPTION | UNIT | UNIT PRICE | UNIT PRICE | UNIT PRICE | UNIT PRICE |
| 1.01 | 24" Stop/Slow Paddles and 6' Wooden Staff | EACH | **$44.20** | $45.00 | No Bid | $79.94 |
| 1.02 | 24" Stop/Slow Paddles | EACH | **$27.20** | $30.54 | No Bid | $54.94 |
| 1.03 | 7' PVC (Sch 80, 1.25" Dia) | EACH | **$102.00** | $14.02 | No Bid | no bid |
| 1.04 | 24" Octagon (H.I.P.) | EACH | **$21.68** | $22.56 | $24.00 | $24.68 |
| 1.05 | 30" Octagon (H.I.P.) | EACH | **$32.52** | $30.49 | $37.50 | $36.16 |
| 1.06 | 36" Octagon (H.I.P.) | EACH | **$46.61** | $42.58 | $59.75 | $72.56 |
| 1.07 | 48" Octagon (H.I.P.) | EACH | **$85.37** | $72.77 | $199.00 | $129.00 |
| 1.08 | 30" Triangle (H.I.P.) | EACH | **$16.94** | $18.17 | $21.90 | $27.26 |
| 1.09 | 36" Triangle (H.I.P.) | EACH | **$24.39** | $23.58 | $37.75 | $29.86 |
| 1.10 | 12"x 6" (H.I.P.) | EACH | **$2.71** | $7.84 | $3.75 | $4.03 |
| 1.11 | 12"x 9" (H.I.P.) | EACH | **$4.07** | $8.83 | $5.50 | $6.05 |
| 1.12 | 15"x 30" (H.I.P.) | EACH | **$16.94** | $18.17 | $37.50 | $25.19 |
| 1.13 | 18"x 6" (H.I.P.) | EACH | **$4.07** | $8.82 | $27.85 | $6.05 |
| 1.14 | 18"x 12" (H.I.P.) | EACH | **$8.13** | $11.79 | $11.15 | $12.09 |
| 1.15 | 18"x 18" (H.I.P.) | EACH | **$12.20** | $16.06 | $16.75 | $18.14 |
| 1.16 | 18"x 24" (H.I.P.) | EACH | **$16.26** | $17.70 | $22.30 | $24.18 |
| 1.17 | 21"x 15" (H.I.P.) | EACH | **$11.82** | $14.50 | $22.30 | $17.63 |
| 1.18 | 24"x 24" (H.I.P.) | EACH | **$21.68** | $22.93 | $29.75 | $32.24 |
| 1.19 | 24"x 30" (H.I.P.) | EACH | **$27.10** | $25.56 | $37.15 | $40.30 |
| 1.20 | 24"x 36" (H.I.P.) | EACH | **$32.52** | $29.48 | $44.55 | $48.36 |
| 1.21 | 24"x 42" (H.I.P.) | EACH | **$37.94** | $103.65 | $62.90 | $56.42 |
| 1.22 | 24"x 48" (H.I.P.) | EACH | **$43.36** | $42.58 | $59.50 | $64.48 |
| 1.23 | 30"x 18" (H.I.P.) | EACH | **$20.33** | $20.63 | $27.85 | $30.23 |
| 1.24 | 30"x 24" (H.I.P.) | EACH | **$27.10** | $25.56 | $37.15 | $40.30 |
| 1.25 | 30"x 30" (H.I.P.) | EACH | **$33.88** | $30.49 | $46.45 | $50.38 |
| 1.26 | 30"x 36" (H.I.P.) | EACH | **$40.65** | $35.39 | $55.75 | $60.45 |
| 1.27 | 30"x 42" (H.I.P.) | EACH | **$47.43** | $40.29 | $78.50 | $70.53 |
| 1.28 | 36"x 12" (H.I.P.) | EACH | **$16.36** | $17.67 | $22.30 | $24.18 |
| 1.29 | 36"x 18" (H.I.P.) | EACH | **$24.39** | $23.57 | $33.50 | $36.27 |
| 1.30 | 36"x 24" (H.I.P.) | EACH | **$32.52** | $29.48 | $44.55 | $48.36 |
| 1.31 | 36"x 36" (H.I.P.) | EACH | **$48.78** | $41.29 | $66.85 | $72.54 |
| 1.32 | 48"x 9" (H.I.P.) | EACH | **$16.26** | $32.28 | $22.30 | $24.18 |
| 1.33 | 48"x 24" (H.I.P.) | EACH | **$43.36** | $37.31 | $59.50 | $64.48 |
| 1.34 | 48"x 30" (H.I.P.) | EACH | **$54.20** | $45.19 | $74.25 | $80.60 |
| 1.35 | 60"x 30" (H.I.P.) | EACH | **$67.75** | $59.41 | $92.90 | $100.75 |
| | | | | | | |

| TMUTCD SIGNS - WARNING | | | Osburn Associates | **Newman Signs** | Pathmark Traffic Equipment | Centerline Supply |
|---|---|---|---|---|---|---|
| ITEM | DESCRIPTION | UNIT | UNIT PRICE | **UNIT PRICE** | UNIT PRICE | UNIT PRICE |
| 2.01 | 30" Circle (H.I.P.) | EACH | $35.33 | **$34.02** | $46.45 | $50.38 |
| 2.02 | 36" Circle (H.I.P.) | EACH | $49.85 | **$44.83** | $66.85 | $72.54 |
| 2.03 | 12"x 18" (H.I.P.) | EACH | $8.13 | **$12.08** | $11.15 | $12.09 |
| 2.04 | 18"x 18" (H.I.P.) | EACH | $12.20 | **$14.76** | $16.75 | $18.14 |
| 2.05 | 18"x 24" (H.I.P.) | EACH | $16.26 | **$17.69** | $22.30 | $24.18 |
| 2.06 | 24"x 12" (H.I.P.) | EACH | $10.84 | **$13.74** | $14.90 | $16.12 |

| | | | | | | |
|---|---|---|---|---|---|---|
| 2.07 | 24"x 24" (H.I.P.) | EACH | $21.68 | **$21.64** | $29.75 | $32.24 |
| 2.08 | 24"x 30" (H.I.P.) | EACH | $27.10 | **$25.56** | $37.15 | $40.30 |
| 2.09 | 30"x 15" (H.I.P.) | EACH | $16.94 | **$18.17** | $37.50 | $25.19 |
| 2.10 | 30"x 30" (H.I.P.) | EACH | $33.88 | **$30.49** | $46.46 | $50.38 |
| 2.11 | 30"x 36" (H.I.P.) | EACH | $40.65 | **$35.39** | $55.75 | $60.45 |
| 2.12 | 36"x 12" (H.I.P.) | EACH | $16.26 | **$17.67** | $22.30 | $24.18 |
| 2.13 | 36"x 18" (H.I.P.) | EACH | $24.39 | **$23.58** | $33.50 | $36.27 |
| 2.14 | 36"x 24" (H.I.P.) | EACH | $32.52 | **$29.48** | $44.45 | $48.36 |
| 2.15 | 36"x 36" (H.I.P.) | EACH | $48.78 | **$41.29** | $66.85 | $72.54 |
| 2.16 | 36"x 48" (H.I.P.) | EACH | $65.04 | **$54.34** | $89.00 | $96.72 |
| 2.17 | 48"x 24" (H.I.P.) | EACH | $43.36 | **$37.32** | $59.S0 | $64.48 |
| 2.18 | 48"x 48" (H.I.P.) | EACH | $86.72 | **$70.69** | $145.00 | $128.96 |
| 2.19 | 48"x 60" (H.I.P.) | EACH | $108.40 | **$132.07** | $220.00 | $161.20 |
| 2.20 | 60"x 30" (H.I.P.) | EACH | $67.75 | **$59.41** | $92.90 | $100.75 |
| 2.21 | 66"x 12" (H.I.P.) | EACH | $29.81 | **$41.53** | $61.00 | $44.33 |
| 2.22 | 84"x 24" (H.I.P.) | EACH | $75.88 | **$84.15** | $154.00 | $112.84 |
| | | | | | | |
| **TMUTCD SIGNS - SCHOOL** | | | **Osburn Associates** | Newman Signs | Pathmark Traffic Equipment | Centerline Supply |
| **ITEM** | **DESCRIPTION** | **UNIT** | **UNIT PRICE** | UNIT PRICE | UNIT PRICE | UNIT PRICE |
| 3.01 | 30" Pentagon (D.G. - Florescent Yellow/Green) | EACH | **$41.82** | $36.87 | $56.00 | $59.75 |
| 3.02 | 36" Pentagon (D.G. - Florescent Yellow/Green) | EACH | **$59.93** | $54.69 | $81.00 | $86.04 |
| 3.03 | 24"x 8" (D.G. - Florescent Yellow/Green) | EACH | **$8.68** | $12.97 | $12.00 | $12.75 |
| 3.04 | 24"x 10" (H.I.P. - White) | EACH | **$9.03** | $12.43 | $15.00 | $13.43 |
| 3.05 | 24"x 12" (D.G. - Florescent Yellow/Green) | EACH | **$13.02** | $15.61 | $18.00 | $19.12 |
| 3.06 | 24"x 48" (D.G. - Florescent Yellow/Green and H.I.P. - White)* | EACH | **$52.08** | $53.14 | $69.S0 | $76.48 |
| 3.07 | 30"x 30" (D.G. - Florescent Yellow/Green) | EACH | **$40.69** | $61.90 | $56.00 | $59.75 |
| 3.08 | 36"x 12" (D.G. - Florescent Yellow/Green) | EACH | **$19.53** | $21.79 | $27.00 | $28.68 |
| 3.09 | 36"x 36" (D.G. - Florescent Yellow/Green) | EACH | **$58.59** | $54.96 | $81.00 | $86.04 |
| | *per TMUTCD S5-1 | | | | | |
| | | | | | | |
| **BRACKET/POST AND HARDWARE** | | | Osburn Associates | Newman Signs | **Pathmark Traffic Equipment** | Centerline Supply |
| **ITEM** | **DESCRIPTION** | **UNIT** | UNIT PRICE | UNIT PRICE | **UNIT PRICE** | UNIT PRICE |
| 4.01 | 2 3/8" Post Bracket | EACH | No Bid | $5.57 | **$2.25** | $3.81 |
| 4.02 | 3" Post Bracket | EACH | No Bid | $7.93 | **$6.95** | $15.63 |
| 4.03 | 2 3/8" Back to Back Post Brackets | EACH | No Bid | $0.00 | **$3.25** | $4.74 |
| 4.04 | Wedge Steel System Anchor (socket and wedge) | EACH | No Bid | $0.00 | **$28.50** | $15.64 |
| 4.05 | Wedge Steel System Anchor (wedge only) | EACH | No Bid | $0.00 | **$450** | $2.11 |
| 4.06 | Triangular Slipbase System (complete assembly with tri-base ground stub) | EACH | No Bid | $0.00 | **$145.00** | $128.36 |
| 4.07 | Triangular Slipbase System (anchor, collar, fasteners – excluding ground stub anchor) | EACH | No Bid | $0.00 | **$65.00** | $67.11 |
| 4.08 | TXDOT 2 3/8" U-Clamp assembly | EACH | No Bid | $0.00 | **$5.90** | $17.50 |
| 4.09 | TXDOT 2 7/8" U-Clamp assembly | EACH | No Bid | $0.00 | **$6.95** | $17.50 |
| | | | | | | |
| **STREET SIGNS BLANKS AND HARDWARE** | | | Osburn Associates | Newman Signs | Pathmark Traffic Equipment | **Centerline Supply** |
| **ITEM** | **DESCRIPTION** | **UNIT** | UNIT PRICE | UNIT PRICE | UNIT PRICE | **UNIT PRICE** |
| 5.01 | 6"x 18" Flat (H.I.P. - White) | EACH | $5.10 | $10.20 | $7.90 | **$8.16** |
| 5.02 | 6"x 24" Flat (H.I.P. - White) | EACH | $6.80 | $11.50 | $10.75 | **$10.88** |

| | | | | | | |
|---|---|---|---|---|---|---|
| 5.03 | 6"x 30" Flat (H.I.P. - White) | EACH | $8.50 | $12.79 | $13.40 | **$13.60** |
| 5.04 | 6"x 36" Flat (H.I.P. - White) | EACH | $10.20 | $14.09 | $16.00 | **$16.32** |
| 5.05 | 9"x 24" Flat (H.I.P. - White) | EACH | $10.20 | $14.11 | $16.00 | **$16.32** |
| 5.06 | 9"x 30" Flat (H.I.P. - White) | EACH | $12.75 | $16.06 | $20.15 | **$20.40** |
| 5.07 | 9"x 36" Flat (H.I.P. - White) | EACH | $15.30 | $17.99 | $24.10 | **$24.48** |
| 5.08 | 12"x 24" Flat (H.I.P. - White) | EACH | $13.60 | $15.71 | $21.50 | **$21.76** |
| 5.09 | 12"x 24" Flat (H.I.P. - Yellow) | EACH | $13.60 | $15.66 | $21.50 | **$21.76** |
| 5.10 | Cap Round - 2 3/8" x 5 1/2" Flat Blade Holder | EACH | No Bid | $6.32 | $5.25 | **$5.00** |
| 5.11 | Cap Round - 2 3/8" x 12" Flat Blade Holder | EACH | No Bid | $16.32 | $9.75 | **$11.19** |
| 5.12 | Cap Round - 3" x 5 1/2" Flat Blade Holder | EACH | No Bid | $7.93 | $9.50 | **$7.50** |
| 5.13 | Cap Round - 3" x 12" Flat Blade Holder | EACH | No Bid | $13.41 | $15.75 | **$13.75** |
| 5.14 | 90° Tee - 5 1/2" Flat Blade | EACH | No Bid | $2.73 | $5.25 | **$5.00** |
| 5.15 | 90° Tee - 12" Flat Blade Holder | EACH | No Bid | $5.57 | $9.75 | **$11.19** |
| 5.16 | 6" x 24" Flat (H.I.P.-Yellow) | EACH | No Bid | $10.49 | $10.75 | **$10.88** |
| 5.17 | 12" Adjustable Cross Piece Flat | EACH | No Bid | $7.62 | $24.50 | **$23.75** |
| 5.18 | Flared Leg Strapping Bracket | EACH | No Bid | $26.34 | $2.50 | **$1.88** |
| 5.19 | Snap Lock Assembly 1/2"x.025"x47" | EACH | No Bid | $0.00 | $5.50 | **$4.38** |
| 5.20 | Strap it Banding | EACH | No Bid | $41.11 | $59.00 | **$60.00** |
| 5.21 | Buckles for Strap it Banding | EACH | No Bid | $20.90 | $45.00 | **$0.45** |
| 5.22 | 5.5" Adjustable Cross Piece Flat | EACH | No Bid | $4.93 | $17.50 | **$12.50** |
| | | | | | | |

**POSTS**

| ITEM | DESCRIPTION | UNIT | Osburn Associates | Newman Signs | **Pathmark Traffic Equipment** | Centerline Supply |
|---|---|---|---|---|---|---|
| | | | UNIT PRICE | UNIT PRICE | **UNIT PRICE** | UNIT PRICE |
| 6.01 | 10' x 2 3/8" O.D. Round Post | EACH | No Bid | $27.44 | **$33.75** | $15.81 |
| 6.02 | 12'x 2 3/8" O.D. Round Post | EACH | No Bid | $46.22 | **$39.75** | $23.44 |
| 6.03 | 6' Green U-Channel Post | EACH | No Bid | $12.18 | **$10.50** | $9.40 |
| 6.04 | 6' Galvanized U-Channel Post | EACH | No Bid | $15.50 | **$12.50** | $14.89 |
| 6.05 | 12' Green U-Channel Post | EACH | No Bid | $23.83 | **$44.00** | $21.74 |
| 6.06 | 12' x 2-7/8" O.D. 10 BWG Post complete assembly with Pins | EACH | No Bid | $0.00 | **$125.00** | $187.73 |
| 6.07 | 11' x 1-3/4" Perforated Square Metal Tubing | EACH | No Bid | $43.73 | **$42.50** | $26.58 |
| 6.08 | 10' Steel T-leg Assembly* – Single complete assembly with 36" x 36" FL DG Coroplast sign, 5' x 2' square leg base, and two 3' base ends (feet) 1 3/4" square with 5/16" holes. | EACH | No Bid | $0.00 | **$215.00** | no bid |
| 6.09 | 4' x 1 3/4" square T-leg with 5' x 2" square base* | EACH | No Bid | $0.00 | **$60.00** | no bid |
| 6.10 | 3' x 1 3/4" Perforated Square Metal Tubing - Base End (Foot)* with pins | EACH | No Bid | $0.00 | **$30.00** | no bid |
| 6.11 | 5' x 2" Perforated Square Metal Tubing - Single Leg Base* with stub out and pins | EACH | No Bid | $0.00 | **$120.00** | no bid |
| | *see assembly for single leg base (skid mounted) on lower left corner of sheet BC (5)-21 | | | | | |
| | | | | | | |

**ROLL GOODS**

| ITEM | DESCRIPTION | UNIT | Osburn Associates | **Newman Signs** | Pathmark Traffic Equipment | Centerline Supply |
|---|---|---|---|---|---|---|
| | | | UNIT PRICE | **UNIT PRICE** | UNIT PRICE | UNIT PRICE |
| 7.01 | 7"x 50 Yards - Barricade Tape (H.I.P.) Red / White | EACH | $1,092.00 (Minimum Order 600 sq ft) | **$0.00** | $199.00 | $165.74 |
| 7.02 | 7"x 50 Yards - Barricade Tape (H.I.P.) Orange / White | EACH | $176.32 | **$0.00** | $199.00 | $165.74 |
| 7.03 | 30" x 50 Yards - Reflective Sheeting (E.G.) | EACH | $401.25 | **$371.25** | $480.00 | $348.53 |
| 7.04 | 30" x 50 Yards - Reflective Sheeting (H.I.P.) | EACH | $427.50 | **$472.50** | $625.00 | $485.29 |
| 7.05 | 30" x 50 Yards - Reflective Sheeting (D.G.) | EACH | $821.25 | **$813.75** | $1,690.00 | $970.59 |
| 7.06 | 30" x 50 Yards - Non Reflective Sheeting (Black Vinyl) | EACH | $393.75 | **$348.75** | $189.00 | $397.06 |
| 7.07 | 30" x 50 Yards - Non Reflective Sheeting (Orange Vinyl) | EACH | $401.25 | **$348.75** | $189.00 | $397.06 |
| 7.08 | 30" x 50 Yards - E.C. Film | EACH | $393.75 | **$303.75** | $575.00 | $445.59 |

| | | | | | | |
|---|---|---|---|---|---|---|
| 7.09 | 48" x 50 Yards - Reflective Sheeting (E.G.) | EACH | $642.00 | **$594.00** | $795.00 | $557.65 |
| 7.10 | 48" x 50 Yards - Reflective Sheeting (H.I.P.) | EACH | $684.00 | **$756.00** | $990.00 | $776.47 |
| 7.11 | 48" x 50 Yards - Non Reflective Sheeting (Black Vinyl) | EACH | $642.00 | **$558.00** | $299.00 | $635.29 |
| 7.12 | 48" x 50 Yards - Non Reflective Sheeting (Orange Vinyl) | EACH | $642.00 | **$558.00** | $299.00 | $635.29 |
| 7.13 | 48" x 50 Yards - E.C. Film | EACH | $630.00 | **$486.00** | $899.00 | $712.94 |
| 7.14 | 6" x 100 Yards - Clear Application Tape | EACH | $42.25 | **$59.26** | $65.00 | $39.85 |
| 7.15 | 12" x 100 Yards - Clear Applicaton Tape | EACH | $78.00 | **$118.50** | $129.00 | $53.17 |
| 7.16 | 24" x 100 Yards - Clear Applicaton Tape | EACH | $156.00 | **$237.00** | $259.00 | $147.21 |
| 7.17 | 30" x 100 Yards - Clear Applicaton Tape | EACH | $195.00 | **$296.26** | $325.00 | $183.93 |
| 7.18 | 9" x 100 Yards Clear Application Tape | EACH | $55.25 / $68.25 (8.5" / 10.5") | **$88.88** | $110.00 | $64.39 |
| | | | | | | |
| | **BARRICADE MATERIAL** | | Osburn Associates | Newman Signs | Pathmark Traffic Equipment | **Centerline Supply** |
| **ITEM** | **DESCRIPTION** | **UNIT** | UNIT PRICE | UNIT PRICE | UNIT PRICE | **UNIT PRICE** |
| 8.01 | 1"x 8"x 8' Barricade Rail (plank) | EACH | No Bid | $103.67 | $17.50 | **$31.45** |
| 8.02 | Type I 24" Barricade with Sheeting | EACH | No Bid | $60.56 | $75.00 | **$64.95** |
| 8.03 | Type II 24" Barricade with Sheeting | EACH | No Bid | $60.56 | $89.00 | **$75.30** |
| 8.04 | Type III 4' Barricade with Sheeting | EACH | No Bid | $187.00 | $195.00 | **$182.94** |
| 8.05 | Type III 8' Barricade with Sheeting | EACH | No Bid | $241.00 | $225.00 | **$192.59** |
| 8.06 | Barricade base/skid (5'- 2" square steel tubing with 6" stub out) | EACH | No Bid | $64.27 | $37.50 | **$19.80** |
| 8.07 | 1 3/4" x 1 3/4" x 5' X-tube barricade stiffener with standard holes | EACH | No Bid | $64.27 | $13.75 | **$19.21** |
| | | | | | | |
| | **FLEXIBLE ROLL UP SIGNS** | | Osburn Associates | Newman Signs | Pathmark Traffic Equipment | **Centerline Supply** |
| **ITEM** | **DESCRIPTION** | **UNIT** | UNIT PRICE | UNIT PRICE | UNIT PRICE | **UNIT PRICE** |
| 9.01 | 36" Non Reflective Sign | EACH | No Bid | $0.00 | $55.00 | **$36.86** |
| 9.02 | 36" Reflective Sign | EACH | No Bid | $0.00 | $89.00 | **$72.50** |
| 9.03 | 48" Non Reflective Sign | EACH | No Bid | $0.00 | $95.00 | **$70.88** |
| 9.04 | 48" Reflective Sign | EACH | No Bid | $0.00 | $125.00 | **$97.50** |
| 9.05 | Rubber Sign Stand (min. 38 lbs) | EACH | No Bid | $92.22 | $105.00 | **$101.83** |
| | | | | | | |
| | **DELINEATOR AND OBJECT MARKERS** | | Osburn Associates | Newman Signs | **Pathmark Traffic Equipment** | Centerline Supply |
| **ITEM** | **DESCRIPTION** | **UNIT** | UNIT PRICE | UNIT PRICE | **UNIT PRICE** | UNIT PRICE |
| 10.01 | 62" Soil Mounted Flexible Guide Post w/ Soil Anchor w/ 3" x 12" Yellow H.I.P. Sheeting | EACH | No Bid | $0.00 | **$29.50** | no bid |
| 10.02 | 28" Cones w/ Reflective Bands - 9.5 lbs. min | EACH | No Bid | $17.22 | **$26.90** | 27.07 |
| 10.03 | 36"- 42" Drums w/ Reflective Bands with Tire Ring Base | EACH | No Bid | $0.00 | **$43.50** | $62.45 |
| 10.04 | Barrier reflector - GF-1 | EACH | No Bid | $0.00 | **$2.95** | $2.39 |
| 10.05 | Barrier reflector - GF-2 | EACH | No Bid | $0.00 | **$9.75** | $3.31 |
| 10.06 | Barrier reflector - CTB | EACH | No Bid | $0.00 | **$2.25** | $2.98 |
| 10.07 | Temporary Flexible-Reflective Roadway Marker Tabs | EACH | No Bid | $0.00 | **$0.55** | $0.47 |
| 10.08 | Reflector 6" x 12" (Size 3) | EACH | No Bid | $11.56 | **$4.90** | $3.79 |
| 10.09 | 12" x 36" Object Marker - OM -3L (H.I.P.) | EACH | $16.26 | $17.67 | **$22.30** | $22.77 |
| 10.10 | 12" x 36" Object Marker - OM -3R (H.I.P.) | EACH | $16.26 | $17.67 | **$22.30** | $22.77 |
| 10.11 | 12" x 36" Object Marker - OM -3C (H.I.P.) | EACH | $16.26 | $17.67 | **$25.00** | $22.77 |
| 10.12 | 18" x 18" Object Marker - OM -4 (H.I.P.) | EACH | $12.20 | $21.32 | **$39.50** | $26.01 |
| 10.13 | 36" (yellow or white) Flexible Delineator Post with 2-3" HI Wraps with base | EACH | No Bid | $0.00 | **$25.00** | $34.15 |
| 10.14 | 36" (yellow or white) Flexible Delineator Post with 2-3" HI Wraps | EACH | No Bid | $0.00 | **$17.50** | $31.65 |

| | | | | | | | |
|---|---|---|---|---|---|---|---|
| 10.15 | 48" (yellow or white) Flexible Delineator Post with 2-3" HI Wraps with base | EACH | No Bid | $0.00 | **$29.00** | $36.40 |
| 10.16 | 48" (yellow or white) Flexible Delineator Post with 2-3" HI Wraps | EACH | No Bid | $0.00 | **$21.50** | $33.95 |
| 10.17 | 600cc Epoxy Cartridge | EACH | No Bid | $0.00 | **$35.00** | $25.40 |
| 10.18 | Adhesive 795A | EACH | No Bid | $0.00 | **$12.50** | $10.58 |
| 10.19 | 8" x 20' Butyl Roll | EACH | No Bid | $0.00 | **No Bid** | no bid |
| 10.20 | 8" x 8" Butyl Pads | EACH | No Bid | $0.00 | **$4.95** | $4.18 |
| 10.21 | Modular Lane Separator Curb System | EACH | No Bid | $0.00 | **$109.00** | no bid |
| 10.22 | Reflector 6" x 24" - OM2-2V | EACH | No Bid | $0.00 | **$8.90** | $7.59 |
| | | | | | | |
| **CWZTCDL SUBSTRATES FOR SIGNS BLANKS FOR SHORT-TERM/SHORT DURATION** | | | **Osburn Associates** | Newman Signs | Pathmark Traffic Equipment | Centerline Supply |
| **ITEM** | **DESCRIPTION** | **UNIT** | **UNIT PRICE** | UNIT PRICE | UNIT PRICE | UNIT PRICE |
| 11.01 | 24" x 30" 10 MM Coroplast w/ Sheeting and Boarder (various colors) | EACH | **$25.00** | $0.00 | $27.50 | $28.15 |
| 11.02 | 36" x 36" 10 MM Coroplast w/ Sheeting and Boarder (various colors) | EACH | **$45.00** | $0.00 | $54.00 | $50.67 |
| 11.03 | 48" x 96" 10 MM Coroplast w/ Sheeting and Boarder (various colors) | EACH | **$160.00** | $0.00 | $176.00 | $180.16 |
| 11.04 | 60" x 30" 10 MM Coroplast w/ Sheeting and Boarder (various colors) | EACH | **$62.50** | $0.00 | $68.75 | $70.38 |
| 11.05 | 18" x 48" 10MM Coroplast w/Sheeting and Border (various colors) | EACH | **$30.00** | $0.00 | $33.00 | $33.78 |
| 11.06 | 9" x 24" 10 MM Coroplast w/ Sheeting and Border (various colors) | EACH | **$7.50** | $0.00 | $8.25 | $8.45 |
| 11.07 | 18" x 24" 10 MM Coroplast w/Sheeting and Border (various colors) | EACH | **$15.00** | $0.00 | $16.50 | $16.89 |
| 11.08 | 18" x 18" 10 MM Coroplast w/Sheeting and Border (various colors) | EACH | **$11.25** | $0.00 | $12.50 | $12.67 |
| | | | | | | |
| **MISCELLANEOUS** | | | Osburn Associates | Newman Signs | **Pathmark Traffic Equipment** | Centerline Supply |
| **ITEM** | **DESCRIPTION** | **UNIT** | UNIT PRICE | UNIT PRICE | **UNIT PRICE** | UNIT PRICE |
| 12.01 | Temporary Rumble Strips, Yellow | EACH | No Bid | $0.00 | **$2,450.00** | no bid |
| 12.02 | Water Ballasted Barrier (Jersey Barrier) 32" min. height (orange) | EACH | No Bid | $0.00 | **$499.00** | $360.00 |
| 12.03 | Water Ballasted Barrier (Jersey Barrier) 32" min. height (white) | EACH | No Bid | $0.00 | **$499.00** | $360.00 |

# CERTIFICATE OF INTERESTED PARTIES

**FORM 1295**



Complete Nos. 1 - 4 and 6 if there are interested parties.
Complete Nos. 1, 2, 3, 5, and 6 if there are no interested parties.

**OFFICE USE ONLY**
**CERTIFICATION OF FILING**

**Certificate Number:**
2025-1319014

**Date Filed:**
06/03/2025

**Date Acknowledged:**
06/04/2025

**1 Name of business entity filing form, and the city, state and country of the business entity's place of business.**

Pathmark Traffic Equipment, LLC
SAN MARCOS, TX United States

**2 Name of governmental entity or state agency that is a party to the contract for which the form is being filed.**

Williamson County

**3 Provide the identification number used by the governmental entity or state agency to track or identify the contract, and provide a description of the services, goods, or other property to be provided under the contract.**

25IFB29
Signs & Markers

| 4 Name of Interested Party | City, State, Country (place of business) | Nature of interest (check applicable) | |
|---|---|---|---|
| | | Controlling | Intermediary |
| | | | |
| | | | |
| | | | |
| | | | |
| | | | |
| | | | |
| | | | |
| | | | |
| | | | |

**5 Check only if there is NO Interested Party.** [X]

**6 UNSWORN DECLARATION**

My name is _____, and my date of birth is _____.

My address is _____, _____, _____, _____, _____.
(street) (city) (state) (zip code) (country)

I declare under penalty of perjury that the foregoing is true and correct.

Executed in _____County, State of _____, on the _____day of _____, 20_____.
(month) (year)

_____
Signature of authorized agent of contracting business entity
(Declarant)

# CERTIFICATE OF INTERESTED PARTIES

**FORM 1295**



Complete Nos. 1 - 4 and 6 if there are interested parties.
Complete Nos. 1, 2, 3, 5, and 6 if there are no interested parties.

**OFFICE USE ONLY**
**CERTIFICATION OF FILING**

**Certificate Number:**
2025-1319014

**Date Filed:**
06/03/2025

**Date Acknowledged:**

**1 Name of business entity filing form, and the city, state and country of the business entity's place of business.**
Pathmark Traffic Equipment, LLC
SAN MARCOS, TX United States

**2 Name of governmental entity or state agency that is a party to the contract for which the form is being filed.**
Williamson County

**3 Provide the identification number used by the governmental entity or state agency to track or identify the contract, and provide a description of the services, goods, or other property to be provided under the contract.**
25IFB29
Signs & Markers

| 4 Name of Interested Party | City, State, Country (place of business) | Nature of interest (check applicable) | |
|---|---|---|---|
| | | Controlling | Intermediary |
| | | | |
| | | | |
| | | | |
| | | | |
| | | | |
| | | | |
| | | | |
| | | | |
| | | | |

**5 Check only if there is NO Interested Party.** [X]

**6 UNSWORN DECLARATION**

My name is Rick Brushaber, and my date of birth is [redacted].

My address is [redacted] (street), [redacted] (city), TX (state), 78666 (zip code), US (country).

I declare under penalty of perjury that the foregoing is true and correct.

Executed in Hays County, State of Texas, on the 3rd day of June (month), 2025 (year).

Signature of authorized agent of contracting business entity
(Declarant)

**Meeting Date:** 06/17/2025

25IFB6 Bagdad ROW Clearing (Loop 332 to CR 281) - Change Order #3 (House Demo)

**Submitted By:** Julissa Vasquez, Road Bond

**Department:** Road Bond

**Agenda Category:** Regular Agenda Items

## Information

### Agenda Item

Discuss, consider, and take appropriate action regarding Change Order No. 3 in the amount of $39,200.00 for Project 25IFB6 Bagdad ROW Clearing (Loop 332 to CR 281) (Rotten Apple Services, LLC) P: 343 Funding Source: 2019 Road Bond in Commissioner Precinct 2.

### Background

This Change Order is adding an item to the Contract for demolishing a house that is within the County Right-of-Way (ROW). The house will be demolished to prevent vandalism and to minimize any safety risks to the County. Please see the attached Change Order for additional details. This Change Order results in a net increase of $39,200.00 to the Contract amount, for an adjusted Contract total of $1,336,579.00. The original Contract amount was $1,253,832.00. As a result of this and all Change Orders to-date, $82,747.00 has been added to the Contract, resulting in an 6.60% net increase in the Contract cost. No additional days will be added to or deducted from the Contract as a result of this Change Order.

## Fiscal Impact

| From/To | Acct No. | Description | Amount |
|---|---|---|---|

## Attachments

25IFB6-BagdadROW-CO#3

## Form Review

| Inbox | Reviewed By | Date |
|---|---|---|
| County Judge Exec Asst. | Delia Colon | 06/12/2025 11:16 AM |
| Form Started By: Julissa Vasquez | | Started On: 06/10/2025 12:25 PM |
| Final Approval Date: 06/12/2025 | | |

# WILLIAMSON COUNTY, TEXAS

## CHANGE ORDER NUMBER: 3

| | |
|---|---|
| ***Contract Award Date:*** | **11/26/2024** |
| ***Project Number:*** | ***25IFB6*** |
| ***Funding Source:*** | ***P343*** |
| ***Roadway:*** | ***Bagdad Road*** |
| ***CSJ Number:*** | **N/A** |

Contractor: **Rotten Apple Services, LLC**

**NTP Required:** ☑ Yes ☐ No

Project Name: **Bagdad ROW Clearing**

Change Order Work Limits: Sta. **273+00** to Sta. **275+00**

Type of Change(on federal-aid non-exempt projects): **Minor** (Major/Minor)

Reasons: **3F** (3 Max. - In order of importance - Primary first)

Describe the work being revised:

**3F. County Convenience. Additional work desired by the County.:** This Change Order is adding an item to the Contract for demolishing a house that is within the County Right-of-Way (ROW). The house will be demolished to prevent vandalism and to minimize any safety risks to County.

Work to be performed in accordance with Items: **See attached**

New or revised plan sheet(s) are attached and numbered: **None**

New Special Provisions/Specifications to the contract are attached: ☐ Yes ☑ No

New Special Provisions to Item N/A No. N/A. Special Specification Item N/A are attached.

Each signatory hereby warrants that each has the authority to execute this Change Order (CO).

*The contractor must sign the Change Order and, by doing so, agrees to waive any and all claims for additional compensation due to any and all other expenses; additional changes for time, overhead and profit; or loss of compensation as a result of this change.*

THE CONTRACTOR Date 6/5/2025

By *Peter McMahon*

Typed/Printed Name Peter McMahon

Typed/Printed Title Project Manager

***The following information must be provided***

Time Ext. #: **N/A** Days added on this CO: **0**

Amount added by this change order: **$39,200.00**

**Original Contract Amount:** **$1,253,832.00**

**Total Change Orders To-Date:** **$82,747.00**

**Percent Change in Original Contract:** **6.60%**

**RECOMMENDED FOR EXECUTION:**

6/5/2025
Senior Construction Engineer — Date

6/10/2025
Program Manager — Date

N/A
3rd Party Signature — Date

**RECOMMENDED FOR EXECUTION:**

6/10/2025
Department of Infrastructure
Williamson County — Date

**APPROVED:**

Presiding Officer of the
Williamson County Commissioners Court — Date

# WILLIAMSON COUNTY, TEXAS

***CHANGE ORDER NUMBER:*** *3* ***Project #*** *25IFB6*

**TABLE A:** Force Account Work and Materials Placed into Stock

| | LABOR | HOURLY RATE | | | HOURLY RATE |
|---|---|---|---|---|---|
| | | | | | |
| | | | | | |
| | | | | | |
| | | | | | |
| | | | | | |
| | | | | | |
| | | | | | |
| | | | | | |
| | | | | | |

**TABLE B:** Contract Items:

| | | | | ORIGINAL + PREVIOUSLY REVISED | | ADD or (DEDUCT) | NEW | | |
|---|---|---|---|---|---|---|---|---|---|
| ITEM | DESCRIPTION | UNIT | UNIT PRICE | QUANTITY | ITEM COST | QUANTITY | QUANTITY | ITEM COST | OVERRUN/ UNDERRUN |
| 999-WC03 | HOUSE DEMOLITION | LS | $39,200.00 | 0.00 | $0.00 | 1.00 | 1.00 | $39,200.00 | $39,200.00 |
| | | | | | | | | | |
| | | | | | | | | | |
| | TOTALS | | | | $0.00 | | | $39,200.00 | $39,200.00 |

**Williamson County Road Bond Program**

**Bagdad ROW Clearing**
**Williamson County Project No. 25IFB6**

**Change Order No. 3**

**Reason for Change**

This Change Order is adding an item to the Contract for demolishing a house that is within the County Right-of-Way (ROW). The house will be demolished to prevent vandalism and to minimize any safety risks to County.

Following is a summary of new items required for this Change Order.

| ITEM | DESCRIPTION | QTY | UNIT |
|---|---|---|---|
| 999-WC03 | HOUSE DEMOLITION | 1 | LS |

This Change Order results in a net increase of $39,200.00 to the Contract amount, for an adjusted Contract total of $1,336,579.00. The original Contract amount was $1,253,832.00. As a result of this and all Change Orders to-date, $82,747.00 has been added to the Contract, resulting in an 6.60% net increase in the Contract cost. No additional days will be added to or deducted from the Contract as a result of this Change Order.

**HNTB Corporation**

Oscar Salazar-Bueno, P.E.

# Change Order Worksheet

| | | | | |
|---|---|---|---|---|
| **Contract Name** | Bagdad ROW Clearing | Solicitation # | 25IFB6 | |
| **Date awarded** | 11/26/2024 | | | |
| **Awarded Contract Amount** | | $1,253,832.00 | | |
| | | | Percentage Change | |
| | Change Order #1 | $8,547.00 | 0.68% | |
| | Change Order #2 | $35,000.00 | 2.79% | |
| | Change Order #3 | $39,200.00 | 3.13% | |
| | **Total changes to date** | $82,747.00 | 6.60% | (Running totals here) |
| | **Adjusted contract amount** | $1,336,579.00 | | |

# CHANGE ORDER REASON(S) CODE CHART

| | |
|---|---|
| 1. Design Error or Omission | 1A. Incorrect PS&E<br>1B. Other |
| 2. Differing Site Conditions (unforeseeable) | 2A. Dispute resolution (expense caused by conditions and/or resulting delay)<br>2B. Unavailable material<br>2C. New development (conditions changing after PS&E completed)<br>2D. Environmental remediation<br>2E. Miscellaneous difference in site conditions (unforeseeable)(Item 9)<br>2F. Site conditions altered by an act of nature<br>2G. Unadjusted utility (unforeseeable)<br>2H. Unacquired Right-of-Way (unforeseeable)<br>2I. Additional safety needs (unforeseeable)<br>2J. Other |
| 3. County Convenience | 3A. Dispute resolution (not resulting from error in plans or differing site conditions)<br>3B. Public relations improvement<br>3C. Implementation of a Value Engineering finding<br>3D. Achievement of an early project completion<br>3E. Reduction of future maintenance<br>3F. Additional work desired by the County<br>3G. Compliance requirements of new laws and/or policies<br>3H. Cost savings opportunity discovered during construction<br>3I. Implementation of improved technology or better process<br>3J. Price adjustment on finished work (price reduced in exchange for acceptance)<br>3K. Addition of stock account or material supplied by state provision<br>3L. Revising safety work/measures desired by the County<br>3M. Other |
| 4. Third Party Accommodation | 4A. Failure of a third party to meet commitment<br>4B. Third party requested work<br>4C. Compliance requirements of new laws and/or policies (impacting third party)<br>4D. Other |
| 5. Contractor Convenience | 5A. Contractor exercises option to change the traffic control plan<br>5B. Contractor requested change in the sequence and/or method of work<br>5C. Payment for Partnering workshop<br>5D. Additional safety work/measures desired by the contractor<br>5E. Other |
| 6. Untimely ROW/Utilities | 6A. Right-of-Way not clear (third party responsibility for ROW)<br>6B. Right-of-Way not clear (County responsibility for ROW)<br>6C. Utilities not clear<br>6D. Other |

**FOR:**

## HNTB CORPORATION | INFRASTRUCTURE SOLUTIONS

101 E. Old Settlers Blvd., Suite 225 | Round Rock, Texas 78664

**QUOTATION FROM:**

## Rotten Apple LLC

210-862-6969
Luis Apolinar
rottenappletx.com
luisapple@att.net
7485 Smith rd somerset Texas 78069

| Description | Quantity | Unit price | TAX | Amount |
|---|---|---|---|---|
| **ASBESTOS REMOVAL AND PROPER DISPOSAL**<br>The proper removal and asbestos disposal prior to us starting demolition!! | 1 | $8,200.00 | 0.0 % | $8,200.00 |
| **HAULING OFF ALL DEMO MATERIAL**<br>The hauling off of all Stone around the home wall outside, Wood, metal, chimemey, floors , windows metal roof, concrete slab etc the whole structure will be hauled out from home once demolished , we will not remove any driveway sections as directed by Steven. | 1 | [redacted]<br>$31,000.00 | 0.0 % | [redacted]<br>$31,000.00 |
| [redacted] | | | | |

| | |
|---|---|
| **SUBTOTAL:** | **$39,200.00** |
| **TAX:** | **$0.00** |
| **TOTAL:** | **$39,200.00** |
| **PAID:** | **$0.00** |
| **BALANCE DUE** | **$39,200.00** |

### Comments

this quote does not include the Disconnection of Utilities: water, gas, electricity, and sewage line etc.

**Commissioners Court - Regular Session** **46.**

**Meeting Date:** 06/17/2025

Seward Junction N Loop Real Estate Contract

**Submitted For:** Charlie Crossfield **Submitted By:** Charlie Crossfield, Road Bond

**Department:** Road Bond

**Agenda Category:** Regular Agenda Items

## Information

**Agenda Item**

Discuss, consider and take appropriate action on a real estate contract with CHV Liberty Hill 29 Property Owner, LLC. to acquire 0.537 AC needed as right of way on the Seward Junction NE Loop project (Parcel 25). Funding Source: TANS P588.

**Background**

## Fiscal Impact

| From/To | Acct No. | Description | Amount |
|---|---|---|---|

## Attachments

contract

## Form Review

| Inbox | Reviewed By | Date |
|---|---|---|
| County Judge Exec Asst. | Delia Colon | 06/12/2025 10:28 AM |

Form Started By: Charlie Crossfield Started On: 06/11/2025 01:16 PM

Final Approval Date: 06/12/2025

**REAL ESTATE CONTRACT**
Seward Junction North Right of Way

THIS REAL ESTATE CONTRACT ("Contract") is made by and between **CHV LIBERTY HILL 29 PROPERTY OWNER LLC, a Delaware limited liability company** (referred to in this Contract as "Seller", whether one or more) and **WILLIAMSON COUNTY, TEXAS** (referred to in this Contract as "Purchaser"), upon the terms and conditions set forth in this Contract.

## ARTICLE I
## PURCHASE AND SALE

By this Contract, Seller sells and agrees to convey, and Purchaser purchases and agrees to pay for, the tract(s) of land described as follows:

> All of that certain 0.537-acre (23,395 square foot) tract of land, being Lot 3, Block B, of CHV Liberty Hill 29 Addition Lots 1, 2, and 3 Right-of-Way Reserve, Block B, a subdivision in Williamson County, Texas, according to the map or plat thereof recorded under Document No. 2023059227, Official Records, Williamson County, Texas (**Parcel 25);**

together with all and singular the rights and appurtenances pertaining to the property, including any right, title and interest of Seller in and to adjacent streets, alleys or rights-of-way (all of such real property, rights, and appurtenances being referred to in this Contract as the "Property"), and any improvements and fixtures situated on and attached to the Property described herein not otherwise retained by Seller, for the consideration and upon and subject to the terms, provisions, and conditions set forth below.

## ARTICLE II
## PURCHASE PRICE

### Purchase Price

2.01. The Purchase Price for the fee simple Property, any improvements located upon the Property, and any damage to or cost of cure for the remaining property of Seller, shall be the sum of ONE HUNDRED SEVENTY-FIVE THOUSAND and 00/100 Dollars ($175,000.00).

### Payment of Purchase Price

2.02. The Purchase Price shall be payable in cash or other readily available funds at the Closing.

Special Provisions

2.03. Issued Drive Permits. Purchaser acknowledges the existence of previously issued "2023-1363-DP-Authorization to Construct" (Phase 1 driveway permit) and/or "2023-586-DP-Driveway Design Approval Form" (Phase 2 driveway permit) documents to Seller, copies of which are attached hereto as Exhibits "A1-A2" (collectively "the Permits"), and that the authorized construction of such driveways may cross portions of the Property to connect to existing or proposed roadway improvements pursuant to the terms of the Permits and comments. The Permits shall otherwise remain subject to all other applicable comments, instructions, requirements, timelines, deadlines, inspections or procedures of Purchaser or any subsequent or alternate regulatory entity with permitting authority for the remaining property of Seller.

## ARTICLE III
## PURCHASER'S OBLIGATIONS

Conditions to Purchaser's Obligations

3.01. The obligations of Purchaser hereunder to consummate the transactions contemplated hereby are subject to the satisfaction of each of the following conditions (any of which may be waived in whole or in part by Purchaser at or prior to the Closing).

Miscellaneous Conditions

3.02. Seller shall have performed, observed, and complied with all of the covenants, agreements, and conditions required by this Contract to be performed, observed, and complied with by Seller prior to or as of the Closing.

## ARTICLE IV
## REPRESENTATIONS AND WARRANTIES OF SELLER

4.01. Seller hereby represents and warrants to Purchaser as follows, which representations and warranties shall be deemed made by Seller to Purchaser also as of the Closing Date, to the best of Seller's knowledge:

(a) There are no parties in possession of any portion of the Property as lessees, tenants at sufferance, or trespassers, other than previously disclosed to Purchaser.

(b) Seller has complied with all applicable laws, ordinances, regulations, statutes, rules and restrictions relating to the Property, or any part thereof.

4.02. The Property is being conveyed to Purchaser under threat of condemnation.

## ARTICLE V
## CLOSING

### Closing Date

5.01. The Closing shall be held at the office of Longhorn Title Company on or before July 23, 2025, or at such time, date, and place as Seller and Purchaser may agree upon, or within 10 days after the completion of any title curative matters if necessary for items as shown on the Title Commitment or in the contract (which date is herein referred to as the "Closing Date").

### Seller's Obligations at Closing

5.02. At the Closing Seller shall:

(1) Deliver to Purchaser a duly executed and acknowledged Deed conveying good and indefeasible title to Williamson County, Texas in fee simple to the right of way Property described, conveying such interest in and to the portion of the Property free and clear of any and all monetary liens and restrictions, except for the following:

(a) General real estate taxes for the year of closing and subsequent years not yet due and payable.

(b) Any exceptions approved by Purchaser pursuant to Article III hereof; and

(c) Any exceptions approved by Purchaser in writing.

(2) The Deed shall be in the form as shown in Exhibit "B" attached hereto and incorporated herein.

(3) Provide reasonable assistance as requested, at no cost to Seller, to cause the Title Company to deliver to Purchaser a Texas Owner's Title Policy at Purchaser's sole expense, in Grantee's favor in the full amount of the Purchase Price, insuring Purchaser's contracted interests in and to the permanent interests being conveyed in the Property subject only to those title exceptions listed herein, such other exceptions as may be approved in writing by Purchaser, and the standard printed exceptions contained in the usual form of Texas Owner's Title Policy, provided, however:

(a) The boundary and survey exceptions shall be deleted.

(b) The exception as to restrictive covenants shall be endorsed "None of Record", if applicable; and

(c) The exception as to the lien for taxes shall be limited to the year of closing and shall be endorsed "Not Yet Due and Payable".

(4) Deliver to Purchaser possession of the Property if not previously done.

Purchaser's Obligations at Closing

5.03. At the Closing, Purchaser shall:

(a) Pay the cash portion of the Purchase Price and Additional Compensation, if any.

Prorations

5.04. General real estate taxes for the then current year relating to the portion of the Property conveyed in fee simple shall be prorated as of the Closing Date and shall be adjusted in cash at the Closing but shall otherwise remain the obligation of Seller to satisfy. If the Closing shall occur before the tax rate is fixed for the then current year, the apportionment of taxes shall be upon the basis of the tax rate for the next preceding year applied to the latest assessed valuation. Agricultural roll-back taxes, if any, which directly result from this Contract and conveyance shall be paid by Purchaser.

Closing Costs

5.05. All costs and expenses of closing in consummating the sale and purchase of the Property shall be borne and paid as follows:

(1) Owner's Title Policy and survey to be paid by Purchaser.

(2) Deed, tax certificates, and title curative matters, if any, paid by Purchaser.

(3) All other closing costs shall be paid by Purchaser.

(4) Attorney's fees paid by each respectively as incurred.

## ARTICLE VI
## BREACH BY SELLER

In the event Seller shall fail to fully and timely perform any of its obligations hereunder or shall fail to consummate the sale of the Property for any reason, except Purchaser's default, Purchaser may: (1) enforce specific performance of this Contract; or (2) request that the Escrow Deposit, if any, shall be forthwith returned by the title company to Purchaser.

## ARTICLE VII
## BREACH BY PURCHASER

In the event Purchaser should fail to consummate the purchase of the Property, the conditions to Purchaser's obligations set forth in Article III having been satisfied and Purchaser being in default and Seller not being in default hereunder, Seller shall have the right to receive the Escrow Deposit, if any, from the title company, the sum being agreed on as liquidated damages for the failure of Purchaser to perform the duties, liabilities, and obligations imposed upon it by the terms and provisions of this Contract, and Seller agrees to accept and take this cash payment as its total damages and relief and as Seller's sole remedy hereunder in such event. If no Escrow Deposit has been made, then Seller shall receive the amount of $500 as liquidated damages for any failure by Purchaser.

## ARTICLE VIII
## MISCELLANEOUS

### Notice

8.01. Any notice required or permitted to be delivered hereunder shall be deemed received when sent by United States mail, postage prepaid, certified mail, return receipt requested, addressed to Seller or Purchaser, as the case may be, at the address set forth opposite the signature of the party.

### Texas Law to Apply

8.02. This Contract shall be construed under and in accordance with the laws of the State of Texas, and all obligations of the parties created hereunder are performable in Williamson County, Texas.

### Parties Bound

8.03. This Contract shall be binding upon and inure to the benefit of the parties and their respective heirs, executors, administrators, legal representatives, successors and assigns where permitted by this Contract.

Legal Construction

8.04. In case any one or more of the provisions contained in this Contract shall for any reason be held to be invalid, illegal, or unenforceable in any respect, this invalidity, illegality, or unenforceability shall not affect any other provision hereof, and this Contract shall be construed as if the invalid, illegal, or unenforceable provision had never been contained herein.

Prior Agreements Superseded

8.05. This Contract constitutes the sole and only agreement of the parties and supersedes any prior understandings or written or oral agreements between the parties respecting the within subject matter.

Time of Essence

8.06. Time is of the essence in this Contract.

Gender

8.07. Words of any gender used in this Contract shall be held and construed to include any other gender, and words in the singular number shall be held to include the plural, and vice versa, unless the context requires otherwise.

Memorandum of Contract

8.08. Upon request of either party, the parties shall promptly execute a memorandum of this Contract suitable for filing of record.

Compliance

8.09 In accordance with the requirements of Section 20 of the Texas Real Estate License Act, Purchaser is hereby advised that it should be furnished with or obtain a policy of title insurance or Purchaser should have the abstract covering the Property examined by an attorney of Purchaser's own selection.

Effective Date

8.10 This Contract shall be effective as of the date it is approved by the Williamson County commissioners' court, which date is indicated beneath the County Judge's signature below.

Counterparts

8.11 This Contract may be executed in any number of counterparts, which may together constitute the Contract. Signatures transmitted by facsimile or electronic mail may be considered effective as originals for purposes of this Contract.

Contingent Possession and Use Agreement

8.12. Upon completion of (1) the full execution of this Contract by all parties, and (2) acknowledgment by the Title Company of delivery by Purchaser of the full Purchase Price to the Title Company, Purchaser, its agents and contractors shall be permitted at any time after July 23, 2025 to enter and possess the Property prior to Closing for the purpose of completing any and all necessary testing, utility relocation and construction activities associated with the proposed Seward Junction improvement construction project of Purchaser, and Seller agrees to make any gate access available to Purchaser, its contractors or utility facility owners as necessary to carry out the purposes of this paragraph. The parties further agree to continue to use diligence in assisting with any title curative measures or mortgage lien release required by the Contract to complete the Closing of the purchase transaction.

*[signature page follows]*

**SELLER:**

CHV LIBERTY HILL 29 PROPERTY OWNER LLC a Delaware limited liability company

By: _____

Name: Longford Stuber

Title: Authorized Signatory

Date: 6-9-25

Address: 6601 E Hillcrest Avenue, Ste 212

Dallas TX 75205

**PURCHASER:**

WILLIAMSON COUNTY, TEXAS

By: _____

County Judge/Presiding Officer

Date: _____

Address: 710 Main Street, Suite 101
Georgetown, Texas 78626

# EXHIBIT "A-1"

## Williamson County
## Driveway Permit
## Authorization to Construct

Property Address: 351 CR 260, LIBERTY HILL, TX 78642

Project Name: Foust Infrastructure and Multifamily - Driveway access to CR 260

Applicant Name: CHV LIBERTY HILL 29 PROPERTY OWNER LLC Langford Stuber

Applicant Phone number: (214) 435-7510

Wilco Design Engineer: Kelly G Morrelli, PE CFM Date: 1/31/2024

Developer Engineer: Sandy Brantley, PE

Driveway Type: Commercial/Multifamily/Industrial Driveway

Culvert Sizing: Per Engineer's Plan - dip style driveway - no culvert

Wilco Engineer Comments: Reconstruction of an existing driveway. Terrain does not allow for standard size culvert. Do not obstruct flow within county right-of-way.

*NOTE - The applicant is required to contact the County for inspections and failure to contact Williamson County for required inspections, or failure to construct the driveway to County standards, may result in notice to remove and replace the driveway.*

***Please call 512-943-3330 to request a driveway inspection.***

Inspection Requirements for driveway **without** culvert:

| | | |
|---|---|---|
| Prior to driveway surface application or concrete placement | ☑Yes | ☐N/A |
| Final Inspection without culvert | ☑Yes | |

**Note – Inspections for straight tie-in and curb and gutter driveway types are not required but may be performed at the applicant's request*

Inspection Requirements for driveway **with** culvert:

| | | |
|---|---|---|
| Pipe Inspection (Residential only) (set to grade and prior to covering culvert): | ☐Yes | ☑N/A |
| SET inspection (Forms set before concrete is poured) | ☐Yes | |
| Final Inspection with culvert | ☐Yes | |

*NOTE – The property owner is responsible to assure compliance with the provisions of all applicable state, federal and local laws and regulations relating to the development of this property, and the driveway should be constructed subject to any deed restrictions/easements applicable to the property.*

## Other Information for developing in Williamson County

- If you have **plans to install utilities** within the Williamson County Right-Of-Way please submit a Utility Installation Permit, online at www.mygovernmentonline.org
- If you have **plans to install a septic system**, please apply for an OSSF permit with On-Site Sewage Facilities, online through www.mygovernmentonline.org. o Note - permit information is located on the Williamson County Website here: https://www.wilcotx.gov/643/Environmental-Services.
- For proposed commercial development, please contact your **local Emergency Services District (ESD)** for permitting requirements.
- If the location is within the **City's Extraterritorial Jurisdiction (ETJ)**, so you will need to check with them about any permits required.
- If the location is within a **Municipal Utility District (MUD)** check with the MUD, and if not, you may need to check with any utility companies that may be used in this process.
- If the location is inside the **Edwards Aquifer Regulatory Zone**, TCEQ will need to be contacted to comply with any regulations (512-339-2929).

# EXHIBIT "A-1"

**Williamson County - County Engineer's Office**

3151 SE Inner Loop, Suite B
Georgetown, TX 78626
Telephone (512) 943-3364
Fax (512) 943-3335

Date: Wednesday, January 31, 2024

Langford Stuber
CHV LIBERTY HILL 29 PROPERTY OWNER LLC
6601-E HILLCREST AVE SUITE 212
DALLAS, TX
75205
langford@chalkhillventures.com

Permit Number 2023-1363-DP
Job Address: 351 CR 260, LIBERTY HILL, TX 78642

Langford Stuber,

The review for your project located at 351 CR 260, LIBERTY HILL, TX 78642 is complete. Additional information is needed for the items listed below. Comments from this review follow.

The following comments have been provided by Kelly Morrelli. Should you have any questions or require additional information regarding any of these comments, please contact Kelly Morrelli by telephone at (512) 943-3330 or by email at kmorrelli@wilco.org.

**1) Driveway Design Standard Responses Approved**

Refer to the attached "Authorization to Construct" form covering the driveway style for the driveway proposed.

Per Engineer's design, a dip-style driveway is necessary at this location. This driveway shall follow the natural ground and shall not block or divert flow in the ditch. It is important to excavate below the existing channel initially to provide room for your permanent rock, asphalt, or concrete material. The final grade of the driveway will match the existing terrain and ensure that the flow coming to the dip area will continue across the driveway at the same general slope of the channel and not back up / silt up near the driveway.

Any ditch flow that gets to the driveway, shall flow over the driveway and continue on the downstream side.

If the dip in the driveway is installed flat and does not allow water to flow, the sediment will slow down and deposit, possibly filling up your driveway and blocking water flow ultimately causing drainage issues.

In this case, the developer/builder is required to utilize concrete or asphalt for the driveway surface material.

At the following stages of construction, the applicant is required to contact the County for inspection. Inspections can be requested via this project on www.mygovernmentonline.org.

Driveway types without culvert installation:

1. After grading and earthwork has been completed, but prior to driveway surface application or concrete placement.

2. When applicant has completed all construction activities.

Please provide 48 hours advance notice for all inspections (with the exception of Final) and inspections can be requested via this project on www.mygovernmentonline.org.

**2) Driveway Design Standard Responses Approved**

The driveway will be considered an authorized, permitted driveway after construction is complete and inspection determines the driveway meets the requirements of this policy.

If an installation is not in accordance the approved driveway application, then it will be considered an unpermitted driveway. The County reserves the right to remove any unpermitted driveways within the County right-of-way.

Please note the county will assume no responsibility for driveway maintenance and, the property owner is responsible for maintaining and repair of their driveway.

To see our complete driveway culvert policy please follow this link:
https://www.wilco.org/Departments/Infrastructure/County-Engineer-Road-and-Bridge/Documents-Forms

NOTE - If this property is inside a city's extraterritorial jurisdiction (ETJ) it is recommended to check with the city regarding additional permits required. If applicable, the property owner should also check with the Homeowner's Association (HOA) or Municipal Utility District (MUD) for any additional restrictions/permits on development. The property owner is responsible to assure compliance with the provisions of all applicable state, federal and local laws and regulations relating to the development of this property, and the driveway should be constructed subject to any deed restrictions/easements applicable to the property.

Should you have questions regarding specific comments, please contact the staff member referenced under the section in which the comment occurs. Should you have questions or require additional information regarding the plan review process itself, please feel free to contact the front counter at (512) 943-3330
**If the comments provided indicate that a plan revision is required, please upload the revised plans through the online customer portal at www.mygovernmentonline.org in PDF format.**

We appreciate your prompt attention to these matters.

EXHIBIT "A-2"

# Williamson County
# Driveway/Access Application for Permit
# Design Approval

Property Address: 350 CR 260, Georgetown, TX 78633

Applicant Name: Sandy Brantley

Applicant Phone number: (817) 488-4960

Wilco Design Engineer: Russell F. Williams, P.E. Date: 9/6/2023

Developer Engineer: Sandy Brantley

Driveway Type: Commercial/Multifamily/Industrial Driveway

Culvert Sizing: Straight Tie-in. Install per plans.

Inspection Requirements for driveway **without** culvert:

| | | |
|---|---|---|
| Prior to driveway surface application or concrete placement | ☐Yes | ☑N/A |
| Final Inspection without culvert | ☐Yes | |

**Note – Inspections for straight tie-in and curb and gutter driveway types are not required but may be performed at the applicant's request*

Inspection Requirements for driveway **with** culvert:

| | | |
|---|---|---|
| Pipe Inspection (Residential only) (set to grade and prior to covering culvert): | ☐Yes | ☑N/A |
| SET inspection (Forms set before concrete is poured) | ☐Yes | |
| Final Inspection with culvert | ☐Yes | |

*Note - The applicant is required to contact the County for inspections and failure to contact Williamson County for required inspections, or failure to construct the driveway to County standards, may result in notice to remove and replace the driveway. Inspections can be requested at via www.mygovernmentonline.org*

# EXHIBIT "A-2"

| Date and Time Commented | Comment Type | Action Type | Commented By | |
|---|---|---|---|---|
| 09/07/23 01:13 PM | Public | Municipality | Russell Williams | Reply |

Email sent to: Sandy Brantley , kmorrelli@wilco.org, russell.williams@wilco.org, planning@libertyhilltx.gov Subject: Project 2023-586-DP - Driveway Design Approval Form

Williamson County has emailed a copy of Driveway Design Approval Form for the **Foust Infrastructure and Multifamily - Driveway access to CR 260.**

A drainage study determined no culvert is necessary at the location of the proposed driveway. A straight tie-in driveway may be constructed at this location at natural grade, as to not obstruct natural drainage flow.

Inspections for straight tie-in and curb and gutter driveway types are not required but may be performed, at the applicant's request, if County resources allow.

The driveway will be considered an authorized, permitted driveway after construction is complete and inspection determines the driveway meets the requirements of this policy.

If the driveway is not constructed in accordance with the approved driveway application, the County reserves the right to remove the driveway.

Please note the county will assume no responsibility for driveway maintenance and, the property owner is responsible for maintaining and repair of their driveway.

NOTE - Because this property is inside the city extraterritorial jurisdiction (ETJ) it is recommended to check with the City of Liberty Hill If applicable, the property owner should also check with the Home Owner's Association (HOA) or Municipal Utility District (MUD) for any additional restrictions/permits on development. The property owner is responsible to assure compliance with the provisions of all applicable state, federal and local laws and regulations relating to the development of this property, and the driveway should be constructed subject to any deed restrictions/easements applicable to the property.

In this case, the developer/builder is required to utilize concrete or asphalt for the driveway surface material.

# EXHIBIT "A-2"

**From:** Don Childs
**To:** Adam Boatright; Kelly Morrelli; Michael Cooper
**Cc:** Donald Peterson; Lisa Dworaczyk; Kamie Fitzgerald; Sam Nassour; Danny Jackson
**Subject:** RE: SJLN -- CHV (25) -- drive permit status + r.o.w. purchase completion?
**Date:** Tuesday, June 3, 2025 12:05:50 PM
**Attachments:** 2023-586-DP-Driveway_Design_Approval_Form_230907.010831.pdf
2023-586-DP Williamson_CountyPermittingReviewLettersReviewCommentsW.pdf
2023-1363-DP-Driveway_Authorization_to_Construct_250603.102013.pdf
2023-1363-DP Williamson_CountyPermittingReviewLettersReviewCommentsW.pdf

---

Great. Thanks Adam. We will let the owners know.

**Don Childs | Attorney**
**Sheets & Crossfield, PLLC**
O: 512-255-8877 (x225)
D: 512-738-8725

**From:** Adam Boatright <adam.boatright@wilcotx.gov>
**Sent:** Tuesday, June 3, 2025 10:40 AM
**To:** Don Childs <don@scrrlaw.com>; Kelly Morrelli <kelly.morrelli@wilcotx.gov>; Michael Cooper <michael.cooper@wilcotx.gov>
**Cc:** Donald Peterson <dopeterson@HNTB.com>; Lisa Dworaczyk <lisad@scrrlaw.com>; Kamie Fitzgerald <kamie.fitzgerald@wilcotx.gov>; Sam Nassour <sam.nassour@rowtx.com>; Danny Jackson <danny.jackson@rowtx.com>
**Subject:** RE: SJLN -- CHV (25) -- drive permit status + r.o.w. purchase completion?

Don,

I don't think we have heard anything from them in quite some time. Attached are the approvals and authorizations to construct (ATCs). The ATCs allow the applicant 1 year to construct the driveways. I am hereby with this email making the ATCs valid until 6/3/2026. Final permits are issued once they are constructed in compliance with the ATCs and inspected.

Please let me know if you need anything else.

Thanks,

Adam D. Boatright, PE
Williamson County Road & Bridge
office: 512–943–3374
adam.boatright@wilco.org

# EXHIBIT "B"

Parcel 25

**SPECIAL WARRANTY DEED**
Seward Junction Loop North Right of Way

**THE STATE OF TEXAS** §
§
**COUNTY OF WILLIAMSON** §

**NOTICE OF CONFIDENTIALITY RIGHTS: IF YOU ARE A NATURAL PERSON, YOU MAY REMOVE OR STRIKE ANY OF THE FOLLOWING INFORMATION FROM THIS INSTRUMENT THAT TRANSFERS AN INTEREST IN REAL PROPERTY BEFORE IT IS FILED IN THE PUBLIC RECORDS: YOUR SOCIAL SECURITY NUMBER OR YOUR DRIVER'S LICENSE NUMBER.**

**NOW, THEREFORE, KNOW ALL BY THESE PRESENTS:**

That **CHV LIBERTY HILL 29 PROPERTY OWNER LLC a Delaware limited liability company**, hereinafter referred to as Grantor, whether one or more, for and in consideration of the sum of Ten Dollars ($10.00) and other good and valuable consideration to Grantor in hand paid by Williamson County, Texas, the receipt and sufficiency of which is hereby acknowledged, and for which no lien is retained, either expressed or implied, have this day Sold and by these presents do Grant, Bargain, Sell and Convey unto **WILLIAMSON COUNTY, TEXAS**, all that certain tract(s) or parcel(s) of land lying and being situated in the County of Williamson, State of Texas, along with any improvements thereon, being more particularly described as follows (the "Property"):

> All of that certain 0.537-acre (23,395 square foot) tract of land, being Lot 3, Block B, of CHV Liberty Hill 29 Addition Lots 1, 2, and 3 Right-of-Way Reserve, Block B, a subdivision in Williamson County, Texas, according to the map or plat thereof recorded under Document No. 2023059227, Official Records, Williamson County, Texas (**Parcel 25**);

**SAVE AND EXCEPT, HOWEVER,** it is expressly understood and agreed that Grantor is retaining title to the following improvements located on the Property, to wit: NONE

**RESERVATIONS FROM AND EXCEPTIONS TO CONVEYANCE AND WARRANTY:**

Visible and apparent easements not appearing of record.

Any discrepancies, conflicts, or shortages in area or boundary lines or any encroachments or any overlapping of improvements which a current survey would show.

Easements, restrictions, reservations, covenants, conditions, oil and gas leases, mineral severances, and encumbrances for taxes and assessments (other than liens and conveyances) presently of record in the Official Public Records of Williamson County, Texas, that affect the property, but only to the extent that said items are still valid and in force and effect at this time.

Grantor reserves all of the oil, gas and other minerals in and under the land herein conveyed but waives all rights of ingress and egress to the surface thereof for the purpose of exploring, developing, mining or drilling or pumping the same; provided, however, that operations for exploration or recovery of any such minerals shall be permissible so long as all surface operations in connection therewith are located at a point outside the acquired parcel and upon the condition that none of such operations shall be conducted so near the surface of said land as to interfere with the intended use thereof or in any way interfere with, jeopardize, or endanger the facilities of Williamson County, Texas or create a hazard to the public users thereof; it being intended, however, that nothing in this reservation shall affect the title and the rights of Grantee to take and use without additional compensation any, stone, earth, gravel, caliche, iron ore, gravel or any other road building material upon, in and under said land for the construction and maintenance of Grantee's roadway facilities and all related appurtenances.

**TO HAVE AND TO HOLD** the property herein described and herein conveyed together with all and singular the rights and appurtenances thereto in any wise belonging unto Williamson County, Texas and its assigns forever; and Grantor does hereby bind itself, its heirs, executors, administrators, successors and assigns to Warrant and Forever Defend all and singular the said premises herein conveyed unto Williamson County, Texas and its assigns against every person whomsoever lawfully claiming or to claim the same or any part thereof when the claim is by, through, or under Grantor but not otherwise.

This deed is being delivered in lieu of condemnation.

**IN WITNESS WHEREOF**, this instrument is executed on this the ___ day of _____, 2025.

*[signature page follows]*

**GRANTOR:**

**CHV LIBERTY HILL 29 PROPERTY OWNER LLC,**
**a Delaware limited liability company**

By:_____

Name:_____

Title:_____

**ACKNOWLEDGMENT**

STATE OF _____ §
§
COUNTY OF _____ §

This instrument was acknowledged before me on _____, 2025 by _____ in the capacity and for the purposes and consideration recited therein.

_____
Notary Public, State of _____

**PREPARED IN THE OFFICE OF:**
Sheets & Crossfield, PLLC
309 East Main
Round Rock, Texas 78664

**GRANTEE'S MAILING ADDRESS:**
Williamson County, Texas
Attn: County Auditor
710 Main Street, Suite 101
Georgetown, Texas 78626

**AFTER RECORDING RETURN TO:**

ADDENDUM TO REAL ESTATE CONTRACT

This Addendum is incorporated by reference into and is a part of that certain Real Estate Contract (the "Contract") between CHV Liberty Hill 29 Property Owner, LLC, as Seller, and Williamson County, as Buyer.

1. **Defined Terms; Inconsistencies**. Except as otherwise defined herein, any terms defined in the Contract, when used herein, shall have the same meanings ascribed to such terms as in the Contract. If there is any inconsistency in the definition of the terms of the Contract and this Addendum, the terms of this Addendum shall govern.

2. **Condition of Property.** BUYER HEREBY ACKNOWLEDGES AND AGREES THAT TO THE MAXIMUM EXTENT PERMITTED BY APPLICABLE LAW AND EXCEPT FOR SELLER'S WARRANTY OF TITLE CONTAINED IN THE DEED DELIVERED AT THE CLOSING, THE TRANSACTION CONTEMPLATED BY THIS CONTRACT IS MADE AND WILL BE MADE WITHOUT (AND SELLER HEREBY SPECIFICALLY DISCLAIMS) ANY REPRESENTATION, GUARANTY, COVENANT, OR WARRANTY OF ANY KIND (WHETHER EXPRESS, IMPLIED, OR, TO THE MAXIMUM EXTENT PERMITTED BY APPLICABLE LAW, STATUTORY, AND WHETHER ORAL OR WRITTEN, PAST, PRESENT OR FUTURE), OF, AS TO, OR CONCERNING (A) THE NATURE AND CONDITION OF THE PROPERTY, INCLUDING WITHOUT LIMITATION ANY IMPROVEMENTS, WATER, SOIL AND GEOLOGY, (B) THE SUITABILITY OF THE PROPERTY FOR ANY AND ALL ACTIVITIES AND USES WHICH BUYER MAY ELECT TO CONDUCT, (C) FITNESS FOR ANY PARTICULAR PURPOSE, MERCHANTABILITY, DESIGN, QUALITY, CONDITION, OPERATION OR INCOME, (D) COMPLIANCE WITH DRAWINGS OR SPECIFICATIONS, (E) ABSENCE OF DEFECTS OR FAULTS, (F) FLOODING, (G) COMPLIANCE WITH LAWS AND REGULATIONS INCLUDING, WITHOUT LIMITATION, THOSE RELATING TO HEALTH, SAFETY, AND THE ENVIRONMENT, (H) THE ABSENCE OR EXISTENCE OF ANY OF HAZARDOUS OR TOXIC SUBSTANCES OR ANY OTHER ENVIRONMENTAL HAZARDS OR CONDITIONS OR COMPLIANCE WITH APPLICABLE ENVIRONMENTAL LAWS, RULES, REGULATIONS, OR (I) OTHER COMPLIANCE OF THE PROPERTY OR ITS OPERATION WITH ANY LAWS, ORDINANCES OR REGULATIONS OF ANY GOVERNMENTAL ENTITY OR BODY. BUYER HEREBY ACKNOWLEDGES AND AGREES THAT BUYER HAS ENTERED INTO THIS CONTRACT WITH THE INTENTION OF MAKING AND RELYING UPON ITS OWN INVESTIGATION OF THE PHYSICAL, ENVIRONMENTAL, ECONOMIC USE, COMPLIANCE, AND LEGAL CONDITION OF THE PROPERTY AND THAT BUYER IS NOT NOW RELYING, AND WILL NOT LATER RELY, UPON ANY REPRESENTATIONS AND WARRANTIES MADE BY SELLER OR ANYONE ACTING OR CLAIMING TO ACT, BY, THROUGH OR UNDER OR ON SELLER'S BEHALF WITH RESPECT TO SUCH MATTERS. AS A MATERIAL PART OF THE CONSIDERATION FOR THIS CONTRACT, BUYER ACKNOWLEDGES THAT THE SALE OF THE PROPERTY IS MADE, AND BUYER AGREES TO ACCEPT THE PROPERTY, ON AN "AS IS," "WHERE IS," AND "WITH ALL FAULTS" BASIS, AND WITHOUT ANY REPRESENTATION OR WARRANTY, ALL OF WHICH SELLER HEREBY DISCLAIMS. THE PROVISIONS OF THIS SECTION ARE INCORPORATED BY REFERENCE INTO THE DEED DELIVERED AT CLOSING, SHALL SURVIVE INDEFINITELY ANY CLOSING OR TERMINATION OF THIS CONTRACT AND SHALL NOT BE MERGED INTO THE CLOSING DOCUMENTS (INCLUDING, WITHOUT LIMITATION, THE DEED). TO THE EXTENT NOW OR HEREAFTER APPLICABLE, BUYER HEREBY WAIVES ITS RIGHTS, IF ANY, UNDER THE DECEPTIVE TRADE PRACTICES – CONSUMER PROTECTION ACT, SECTION 17.41 ET SEQ., TEXAS BUSINESS & COMMERCE CODE, A LAW THAT GIVES CONSUMERS SPECIAL RIGHTS AND PROTECTIONS. AFTER CONSULTATION WITH AN ATTORNEY OF ITS OWN SELECTION, EACH PARTY VOLUNTARILY CONSENTS TO THIS WAIVER.

3. **Property Information**. Seller makes no representations or warranties as to the accuracy or completeness of any information delivered to Seller or as to any other materials or information provided or made available to Buyer. All such information will be treated by Buyer, its affiliates, lenders, employees and agents as confidential.

4. **Buyer's Inspections**. In connection with Buyer's inspection detailed in Section 8.12 of the Agreement: (1) to the maximum extent permitted by applicable law, Buyer shall indemnify, hold harmless, defend (using counsel reasonably approved by Seller), pay, and reimburse Seller and its affiliates, and each of their respective agents, officers, employees, and contractors, from, for, and against any and all suits, actions, claims, costs, fees, sums, amounts, losses, causes of action, damages, liabilities, and expenses (including reasonable attorneys' fees, court costs, and alternative dispute resolution expenses) caused in whole or in part or arising directly or indirectly out of Buyer or its agents, employees, and contractors (a) entering upon the Property prior to Closing, (b)

conducting any tests, inspections or other due diligence activities or any of their investigation activities associated with the same or (c) otherwise interfering with tenants' operations under its lease, if any; the indemnification obligations of Buyer shall survive the Closing or the expiration or earlier termination of this Contract; and (2) Buyer shall not conduct any invasive testing of the Property (e.g., a Phase II environmental assessment, geotechnical borings, etc.) without the prior written consent of Seller; Buyer shall keep all reports confidential unless disclosure is required by applicable law or regulation; and Buyer shall restore the Property to its condition immediately prior to its entry thereon.

**5.** **1031 Exchange**. The parties shall have the right to cause the Closing to occur as part of a "like-kind" exchange pursuant to the provisions of Section 1031 of the Internal Revenue Code of 1986, as amended, and the regulations thereunder. The parties shall reasonably cooperate with one another in effecting a qualifying like-kind exchange and to execute such documents as are reasonably necessary to effect such like-kind exchange.

**6.** **Assignment**. Buyer shall not assign Buyer's rights under this Contract without Seller's prior written consent.

**7.** **Memorandum of Contract.** Section 8.08 of the Contract is hereby deleted in its entirety.

**8.** **Form of Deed.** The following shall be additional exceptions to the form Deed attached to the Contract to be delivered by Seller at Closing: taxes and assessments which are a lien, but not yet due and payable; matters an accurate survey would reveal; and the rights of tenants as tenants only under unrecorded leases

**9.** **Consequential Damages.** Each party waives the right to recover consequential, special, and punitive damages.

**IN WITNESS WHEREOF,** the parties have executed this Addendum as of the dates set forth below:

SELLER:

CHV Liberty Hill 29 Property Owner, LLC

By: _____
Name: _____
Title: _____

BUYER:

WILLIAMSON COUNTY, TEXAS

By: _____

County Judge/Presiding Officer

Date: _____

**Commissioners Court - Regular Session** **47.**

**Meeting Date:** 06/17/2025

TXDOT Resolution and AFA for Greenlee Dr. at Tippit Middle School

**Submitted For:** Charlie Crossfield **Submitted By:** Charlie Crossfield, Road Bond

**Department:** Road Bond

**Agenda Category:** Regular Agenda Items

## Information

### Agenda Item

Discuss, consider and take appropriate action on a Resolution and Advance Funding Agreement with TXDoT regarding the construction of a Walking Path and Installing Landscape and Scenic Enhancements on the Campus of Tippit Middle School in Williamson County, Texas as part of the Green Ribbon Mitigation Project. Funding Source: TANS P326

### Background

## Fiscal Impact

| From/To | Acct No. | Description | Amount |
|---|---|---|---|

## Attachments

Resolution

Agreement

## Form Review

| Inbox | Reviewed By | Date |
|---|---|---|
| County Judge Exec Asst. | Delia Colon | 06/12/2025 10:30 AM |
| Form Started By: Charlie Crossfield | | Started On: 06/11/2025 01:20 PM |
| Final Approval Date: 06/12/2025 | | |

| TxDOT: | | | | | Federal Highway Administration: | |
|---|---|---|---|---|---|---|
| CCSJ # | 0914-05-243 | AFA ID | Z00011504 | | CFDA No. | 20.205 |
| AFA CSJs | 0914-05-243 | | | | CFDA Title | Highway Planning and Construction |
| District # | 14 | Code Chart 64# | 50246 | | | |
| Project Name | Greenlee Dr at Tippit Middle School | | | | *AFA Not Used For Research & Development* | |

# ATTACHMENT C
## RESOLUTION, ORDINANCE, OR COMMISSIONERS COURT ORDER

***STATE OF TEXAS*** ******* ***THE COMMISSIONERS COURT OF***

***COUNTY OF WILLIAMSON*** ******* ***WILLIAMSON COUNTY, TEXAS***

***KNOW ALL MEN BY THESE PRESENT that on this, the 17th day of June 2025, the Commissioners Court of Williamson County, Texas, met in duly called session at the Courthouse in Georgetown, Texas and at said meeting, among other business, the Court considered the following.***

**RESOLUTION:**

WHEREAS, Williamson County, Texas (the "County") proposes to enter into an Advance Funding Agreement with the Texas Department of Transportaton for the Project, generally described as construction of a State of Texas' Green Ribbon mitigation project for RM 2243, including a **walking path on campus of Tippit Middle School,** in Williamson County; and,

WHEREAS, the County through the Williamson County Commissioners Court desires to affirm its support of the Project,. The State of Texas is responsible for funding the portion of the Project that is eligible for federal funding including the local match and 100% of any associated cost overruns. The County is responsible for funding the walking path portion of the Project which has been funded through the Williamson County 2019 Road Bond Program including 100% of the Project cost overruns related to the walking path portion of the Project;

***Now therefore, the Williamson County Commissioners Court does hereby approve the agreement and enters into the agreement with the Texas Department of Transportation for the Project referenced above. The County Judge or Presiding Officer is authorized to execute all documents necessary to complete this transaction.***

***RESOLVED this ___ day of _____, 2025.***

_____
***Presiding Officer of the***
***Williamson County Commissioners Court***

***Attest:***

_____
***Nancy E. Rister, County Clerk***

| TxDOT: | | | | | Federal Highway Administration: | |
|---|---|---|---|---|---|---|
| CCSJ # | 0914-05-243 | AFA ID | Z00011504 | | CFDA No. | 20.205 |
| AFA CSJs | 0914-05-243 | | | | CFDA Title | Highway Planning and Construction |
| District # | 14 | Code Chart 64# | 50246 | | | |
| Project Name | | Greenlee Dr at Tippit Middle School | | | *AFA Not Used For Research & Development* | |

**STATE OF TEXAS §**

**COUNTY OF TRAVIS §**

# ADVANCE FUNDING AGREEMENT
# For
# Federally Funded Roadway Improvement Project
# Off-System

**THIS AGREEMENT** (Agreement) is made by and between the State of Texas, acting by and through the **Texas Department of Transportation** called the "State", and the **County of Williamson**, acting by and through its duly authorized officials, called the "Local Government". The State and Local Government shall be collectively referred to as "the parties" hereinafter.

**WITNESSETH**

**WHEREAS**, federal law establishes federally funded programs for transportation improvements to implement its public purposes, and

**WHEREAS**, the Texas Transportation Code, Section 201.103 establishes that the State shall design, construct and operate a system of highways in cooperation with local governments, and Section 222.052 authorizes the Texas Transportation Commission to accept contributions from political subdivisions for development and construction of public roads and the state highway system within the political subdivision, and

**WHEREAS**, federal and state laws require local governments to meet certain contract standards relating to the management and administration of State and federal funds, and

**WHEREAS**, the Texas Transportation Commission has codified 43 TAC, Rules 15.50-15.56 that describe federal, state, and local responsibilities for cost participation in highway improvement and other transportation projects, and

**WHEREAS**, the Texas Transportation Commission passed Minute Order Number **116522** authorizing the State to undertake and complete a highway improvement or other transportation project generally described as **Landscape Development.** The portion of the project work covered by this Agreement is identified in the Agreement, Article 3, Scope of Work (Project), and

**WHEREAS**, the Governing Body of the Local Government has approved entering into this Agreement by resolution, ordinance, or commissioners court order dated **{Enter Date of Resolution}**, which is attached to and made a part of this Agreement as Attachment C, Resolution, Ordinance, or Commissioners Court Order (Attachment C). A map showing the Project location appears in Attachment A, Location Map Showing Project (Attachment A), which is attached to and made a part of this Agreement.

**NOW, THEREFORE**, in consideration of the premises and of the mutual covenants and agreements of the parties, to be by them respectively kept and performed as set forth in this Agreement, it is agreed as follows:

## AGREEMENT

**1. Responsible Parties:**

For the Project covered by this Agreement, the parties shall be responsible for the following work as stated in the article of the Agreement referenced in the table below:

| | | | |
|---|---|---|---|
| 1 | **State*** | Utilities | Article 8 |
| 2. | **State*** | Environmental Assessment and Mitigation | Article 9 |
| 3. | **State*** | Architectural and Engineering Services | Article 11 |
| 4. | **State** | Construction Responsibilities | Article 12 |
| 5. | **State*** | Right of Way and Real Property | Article 14 |

An asterisk next to the party responsible for specific work in the above table indicates that the associated specific work is not anticipated as part of the Project and is therefore not included in the budget; however, the party indicated will be responsible for that specific work if that work is not the subject of another agreement and the State determines that the specific work has become necessary to successful completion of the Project.

**2. Period of the Agreement**

This Agreement becomes effective when signed by the last party whose signing makes the Agreement fully executed. This Agreement shall remain in effect until the Project is completed or unless terminated as provided below.

**3. Scope of Work**

The scope of work for the Project consists of the **Construction of a Walking Path and Installing Landscape and Scenic Enhancements on the Campus of Tippit Middle School in Williamson County, Texas as part of the Green Ribbon Mitigation Project**

**4. Project Sources and Uses of Funds**

The total estimated cost of the Project is shown in Attachment B, Project Budget (Attachment B) which is attached to and made a part of this Agreement.

A. If the Local Government will perform any work under this Agreement for which reimbursement will be provided by or through the State, the Local Government must complete training. If federal funds are being used, the training must be completed before federal spending authority is obligated. Training is complete when at least one individual who is working actively and directly on the Project successfully completes and receives a certificate for the course entitled “Local Government Project Procedures and Qualification for the Texas Department of

Transportation" and retains qualification in accordance with applicable TxDOT procedures. Upon request, the Local Government shall provide the certificate of qualification to the State. The individual who receives the training certificate may be an employee of the Local Government or an employee of a firm that has been contracted by the Local Government to perform oversight of the Project. The State in its discretion may deny reimbursement if the Local Government has not continuously designated in writing a qualified individual to work actively on or to directly oversee the Project.

B. The expected cash contributions from the federal government, the State, the Local Government, or other parties are shown in Attachment B. The State will pay for only those Project costs that have been approved by the Texas Transportation Commission. For projects with federal funds, the State and the federal government will not reimburse the Local Government for any work performed before the federal spending authority is formally obligated to the Project by the Federal Highway Administration (FHWA). After federal funds have been obligated, the State will send to the Local Government a copy of the formal documentation showing the obligation of funds including federal award information. The Local Government is responsible for 100% of the cost of any work performed under its direction or control before the federal spending authority is formally obligated.

C. Attachment B shows, by major cost categories, the cost estimates and the party responsible for performing the work for each category. These categories may include but are not limited to: (1) costs of real property; (2) costs of utility work; (3) costs of environmental assessment and remediation; (4) cost of preliminary engineering and design; (5) cost of construction and construction management; and (6) any other local project costs.

D. The State will be responsible for securing the federal and State share of the funding required for the development and construction of the local Project. If the Local Government is due funds for expenses incurred, these funds will be reimbursed to the Local Government on a cost basis.

E. The Local Government will be responsible for all non-federal or non-State participation costs associated with the Project, unless otherwise provided for in this Agreement or approved otherwise in an amendment to this Agreement. For items of work subject to specified percentage funding, the Local Government shall only in those instances be responsible for all Project costs that are greater than the maximum State and federal participation specified in Attachment B and for overruns in excess of the amount specified in Attachment B to be paid by the Local Government.

F. The budget in Attachment B will clearly state all items subject to fixed price funding, specified percentage funding, and the periodic payment schedule, when periodic payments have been approved by the State.

G. When the Local Government bears the responsibility for paying cost overruns, the Local Government shall make payment to the State within thirty (30) days from the receipt of the State's written notification of additional funds being due.

H. When fixed price funding is used, the Local Government is responsible for the fixed price amount specified in Attachment B. Fixed prices are not subject to adjustment unless (1) differing site conditions are encountered; (2) further

definition of the Local Government's requested scope of work identifies greatly differing costs from those estimated; (3) work requested by the Local Government is determined to be ineligible for federal participation; or (4) the adjustment is mutually agreed to by the State and the Local Government.

I. Prior to the performance of any engineering review work by the State, the Local Government will pay to the State the amount specified in Attachment B. At a minimum, this amount shall equal the Local Government's funding share for the estimated cost of preliminary engineering performed or reviewed by the State for the Project. At least sixty (60) days prior to the date set for receipt of the construction bids, the Local Government shall remit its remaining financial share for the State's estimated construction oversight and construction cost.

J. The State will not execute the contract for the construction of the Project until the required funding has been made available by the Local Government in accordance with this Agreement.

K. Whenever funds are paid by the Local Government to the State under this Agreement, the Local Government shall remit a check or warrant made payable to the "Texas Department of Transportation" or may use the State's Automated Clearing House (ACH) system for electronic transfer of funds in accordance with instructions provided by TxDOT's Finance Division. The funds shall be deposited and managed by the State and may only be applied by the State to the Project.

L. The State will not pay interest on any funds provided by the Local Government.

M. If a waiver for the collection of indirect costs for a service project has been granted under 43 TAC §15.56, the State will not charge the Local Government for the indirect costs the State incurs on the Project, unless this Agreement is terminated at the request of the Local Government prior to completion of the Project.

N. If the Local Government is an Economically Disadvantaged County (EDC) and if the State has approved adjustments to the standard financing arrangement, this Agreement reflects those adjustments.

O. Where the Local Government is authorized to perform services under this Agreement and be reimbursed by the State, the Local Government is authorized to submit requests for reimbursement by submitting the original of an itemized invoice, in a form and containing all items required by the State, no more frequently than monthly and no later than ninety (90) days after costs are incurred. If the Local Government submits invoices more than ninety (90) days after the costs are incurred and if federal funding is reduced as a result, the State shall have no responsibility to reimburse the Local Government for those costs.

P. Upon completion of the Project, the State will perform a final accounting of the Project costs for all items of work with specified percentage funding. Any funds due by the Local Government, the State, or the federal government for these work items will be promptly paid by the owing party.

Q. The state auditor may conduct an audit or investigation of any entity receiving funds from the State directly under this Agreement or indirectly through a subcontract under this Agreement. Acceptance of funds directly under this Agreement or indirectly through a subcontract under this Agreement acts as acceptance of the authority of the state auditor, under the direction of the legislative audit committee, to conduct an audit or investigation in connection with

those funds. An entity that is the subject of an audit or investigation must provide the state auditor with access to any information the state auditor considers relevant to the investigation or audit.

R. Payment under this Agreement beyond the end of the current fiscal biennium is subject to availability of appropriated funds. If funds are not appropriated, this Agreement shall be terminated immediately with no liability to either party.

**5. Termination of This Agreement**

This Agreement shall remain in effect until the Project is completed and accepted by all parties, unless:

A. The Agreement is terminated in writing with the mutual consent of the parties;

B. The Agreement is terminated by one party because of a breach, in which case any costs incurred because of the breach shall be paid by the breaching party;

C. The Local Government elects not to provide funding after the completion of preliminary engineering, specifications, and estimates (PS&E) and the Project does not proceed because of insufficient funds, in which case the Local Government agrees to reimburse the State for its reasonable actual costs incurred during the Project; or

D. The Agreement is terminated by the State because the parties are not able to execute a mutually agreeable amendment when the costs for Local Government requested items increase significantly due to differing site conditions, determination that Local government requested work is ineligible for federal or state cost participation, or a more thorough definition of the Local Government's proposed work scope identifies greatly differing costs from those estimated. The State will reimburse Local Government remaining funds to the Local Government within ninety (90) days of termination; or

E. The Project is inactive for thirty-six (36) consecutive months or longer and no expenditures have been charged against federal funds, in which case the State may in its discretion terminate this Agreement.

**6. Amendments**

Amendments to this Agreement due to changes in the character of the work, terms of the Agreement, or responsibilities of the parties relating to the Project may be enacted through a mutually agreed upon, written amendment.

**7. Remedies**

This Agreement shall not be considered as specifying the exclusive remedy for any agreement default, but all remedies existing at law and in equity may be availed of by either party to this Agreement and shall be cumulative.

**8. Utilities**

The party named in Article 1, Responsible Parties, under AGREEMENT shall be responsible for the adjustment, removal, or relocation of utility facilities in accordance with applicable state laws, regulations, rules, policies, and procedures, including any cost to the State of a delay resulting from the Local Government's failure to ensure that utility facilities are adjusted, removed, or relocated before the scheduled beginning of construction. The Local Government will not be reimbursed with federal or State funds

for the cost of required utility work. The Local Government must obtain advance approval for any variance from established procedures. Before a construction contract is let, the Local Government shall provide, at the State's request, a certification stating that the Local Government has completed the adjustment of all utilities that must be adjusted before construction is commenced.

**9. Environmental Assessment and Mitigation**

Development of a transportation project must comply with the National Environmental Policy Act and the National Historic Preservation Act of 1966, which require environmental clearance of federal-aid projects. The party named in Article 1, Responsible Parties, under AGREEMENT is responsible for the following:

A. The identification and assessment of any environmental problems associated with the development of a local project governed by this Agreement.
B. The cost of any environmental problem's mitigation and remediation.
C. Providing any public meetings or public hearings required for the environmental assessment process. Public hearings will not be held prior to the approval of the Project schematic.
D. The preparation of the NEPA documents required for the environmental clearance of this Project.

If the Local Government is responsible for the environmental assessment and mitigation, before the advertisement for bids, the Local Government shall provide to the State written documentation from the appropriate regulatory agency or agencies that all environmental clearances have been obtained.

**10. Compliance with Accessibility Standards**

All parties to this Agreement shall ensure that the plans for and the construction of all projects subject to this Agreement are in compliance with standards issued or approved by the Texas Department of Licensing and Regulation (TDLR) as meeting or consistent with minimum accessibility requirements of the Americans with Disabilities Act (P.L. 101-336) (ADA).

**11. Architectural and Engineering Services**

The party named in Article 1, Responsible Parties, under AGREEMENT has responsibility for the performance of architectural and engineering services. The engineering plans shall be developed in accordance with the applicable State's *Standard Specifications for Construction and Maintenance of Highways, Streets and Bridges* and the special specifications and special provisions related to it. For projects on the State highway system, the design shall, at a minimum conform to applicable State manuals. For projects not on the State highway system, the design shall, at a minimum, conform to applicable American Association of State Highway and Transportation Officials (AASHTO) design standards.

In procuring professional services, the parties to this Agreement must comply with federal requirements cited in 23 CFR Part 172 if the Project is federally funded and with Texas Government Code 2254, Subchapter A, in all cases. Professional contracts for federally funded projects must conform to federal requirements, specifically including the

provision for participation by Disadvantaged Business Enterprises (DBEs), ADA, and environmental matters. If the Local Government is the responsible party, the Local Government shall submit its procurement selection process for prior approval by the State. All professional services contracts must be reviewed and approved by the State prior to execution by the Local Government.

**12. Construction Responsibilities**

The party named in Article 1, Responsible Parties, under AGREEMENT is responsible for the following:

A. Advertise for construction bids, issue bid proposals, receive and tabulate the bids, and award and administer the contract for construction of the Project. Administration of the contract includes the responsibility for construction engineering and for issuance of any change orders, supplemental agreements, amendments, or additional work orders that may become necessary subsequent to the award of the construction contract. In order to ensure federal funding eligibility, projects must be authorized by the State prior to advertising for construction.

B. If the State is the responsible party, the State will use its approved contract letting and award procedures to let and award the construction contract.

C. If the Local Government is the responsible party, the Local Government shall submit its contract letting and award procedures to the State for review and approval prior to letting.

D. If the Local Government is the responsible party, the State must concur with the low bidder selection before the Local Government can enter into a contract with the vendor.

E. If the Local Government is the responsible party, the State must review and approve change orders.

F. Upon completion of the Project, the party responsible for constructing the Project will issue and sign a “Notification of Completion” acknowledging the Project’s construction completion and submit certification(s) sealed by a professional engineer(s) licensed in the State of Texas.

G. For federally funded contracts, the parties to this Agreement will comply with federal construction requirements cited in 23 CFR Part 635 and with requirements cited in 23 CFR Part 633, and shall include the latest version of Form “FHWA-1273” in the contract bidding documents. If force account work will be performed, a finding of cost effectiveness shall be made in compliance with 23 CFR 635, Subpart B.

**13. Project Maintenance**

The Local Government shall be responsible for maintenance of locally owned roads and locally owned facilities after completion of the work. The State shall be responsible for maintenance of the State highway system after completion of the work if the work was on the State highway system, unless otherwise provided for in existing maintenance agreements with the Local Government.

**14. Right of Way and Real Property**

The party named in Article 1, Responsible Parties, under AGREEMENT is responsible for the provision and acquisition of any needed right of way or real property.

**15. Insurance**

If this Agreement authorizes the Local Government or its contractor to perform any work on State right of way, before beginning work, the entity performing the work shall provide the State with a fully executed copy of the State's Form 1560 Certificate of Insurance verifying the existence of coverage in the amounts and types specified on the Certificate of Insurance for all persons and entities working on State right of way. This coverage shall be maintained until all work on the State right of way is complete. If coverage is not maintained, all work on State right of way shall cease immediately, and the State may recover damages and all costs of completing the work.

**16. Notices**

All notices to either party shall be delivered personally or sent by certified or U.S. mail, postage prepaid, addressed to that party at the following address:

| **Local Government**: | **State:** |
|---|---|
| Williamson County<br>ATTN: County Judge<br>701 S. Main Street, ste.#101<br>Georgetown, TX 78626 | Texas Department of Transportation<br>ATTN: Director of Contract Services<br>125 E. 11th Street<br>Austin, TX 78701 |

All notices shall be deemed given on the date delivered in person or deposited in the mail, unless otherwise provided by this Agreement. Either party may change the above address by sending written notice of the change to the other party. Either party may request in writing that notices shall be delivered personally or by certified U.S. mail, and that request shall be carried out by the other party.

**17. Legal Construction**

If one or more of the provisions contained in this Agreement shall for any reason be held invalid, illegal, or unenforceable in any respect, such invalidity, illegality, or unenforceability shall not affect any other provisions and this Agreement shall be construed as if it did not contain the invalid, illegal, or unenforceable provision.

**18. Responsibilities of the Parties**

The State and the Local Government agree that neither party is an agent, servant, or employee of the other party, and each party agrees it is responsible for its individual acts and deeds as well as the acts and deeds of its contractors, employees, representatives, and agents.

**19. Ownership of Documents**

Upon completion or termination of this Agreement, all documents prepared by the State shall remain the property of the State. All data and information prepared under this

Agreement shall be made available to the State without restriction or limitation on their further use. All documents produced or approved or otherwise created by the Local Government shall be transmitted to the State, in the format directed by the State, on a monthly basis or as required by the State. The originals shall remain the property of the Local Government. .

**20. Compliance with Laws**

The parties to this Agreement shall comply with all federal, state, and local laws, statutes, ordinances, rules and regulations, and the orders and decrees of any courts or administrative bodies or tribunals in any manner affecting the performance of this Agreement. When required, the Local Government shall furnish the State with satisfactory proof of this compliance.

**21. Sole Agreement**

This Agreement constitutes the sole and only agreement between the parties and supersedes any prior understandings or written or oral agreements respecting the Agreement's subject matter.

**22. Cost Principles**

In order to be reimbursed with federal funds, the parties shall comply with the cost principles established in 2 CFR 200 that specify that all reimbursed costs are allowable, reasonable, and allocable to the Project.

**23. Procurement and Property Management Standards**

The parties to this Agreement shall adhere to the procurement and property management standards established in 2 CFR 200, Uniform Administrative Requirements, Cost Principles, and Audit Requirements for Federal Awards, and to the Texas Uniform Grant Management Standards. The State must pre-approve the Local Government's procurement procedures for purchases to be eligible for state or federal funds.

**24. Inspection of Books and Records**

The parties to this Agreement shall maintain all books, documents, papers, accounting records, and other documentation relating to costs incurred under this Agreement and shall make such materials available to the State, the Local Government, and, if federally funded, the FHWA and the U.S. Office of the Inspector General or their duly authorized representatives for review and inspection at its office during the Agreement period and for seven (7) years from the date of final reimbursement by FHWA under this Agreement or until any impending litigation or claims are resolved. Additionally, the State, the Local Government, and the FHWA and their duly authorized representatives shall have access to all the governmental records that are directly applicable to this Agreement for the purpose of making audits, examinations, excerpts, and transcriptions.

**25. Civil Rights Compliance**

The parties to this Agreement are responsible for the following:

A. Compliance with Regulations: Both parties will comply with the Acts and the Regulations relative to Nondiscrimination in Federally-assisted programs of the

U.S. Department of Transportation (USDOT), the Federal Highway Administration (FHWA), as they may be amended from time to time, which are herein incorporated by reference and made part of this Agreement.

B. Nondiscrimination: The Local Government, with regard to the work performed by it during the Agreement, will not discriminate on the grounds of race, color, or national origin in the selection and retention of subcontractors, including procurement of materials and leases of equipment. The Local Government will not participate directly or indirectly in the discrimination prohibited by the Acts and the Regulations, including employment practices when the Agreement covers any activity, project, or program set forth in Appendix B of 49 CFR Part 21.

C. Solicitations for Subcontracts, Including Procurement of Materials and Equipment: In all solicitations either by competitive bidding or negotiation made by the Local Government for work to be performed under a subcontract, including procurement of materials or leases of equipment, each potential subcontractor or supplier will be notified by the Local Government of the Local Government's obligations under this Agreement and the Acts and Regulations relative to Nondiscrimination on the grounds of race, color, or national origin.

D. Information and Reports: The Local Government will provide all information and reports required by the Acts, the Regulations, and directives issued pursuant thereto, and will permit access to its books, records, accounts, other sources of information, and facilities as may be determined by the State or the FHWA to be pertinent to ascertain compliance with such Acts, Regulations or directives. Where any information required of the Local Government is in the exclusive possession of another who fails or refuses to furnish this information, the Local Government will so certify to the State or the FHWA, as appropriate, and will set forth what efforts it has made to obtain the information.

E. Sanctions for Noncompliance: In the event of the Local Government's noncompliance with the Nondiscrimination provisions of this Agreement, the State will impose such contract sanctions as it or the FHWA may determine to be appropriate, including, but not limited to:

1. withholding of payments to the Local Government under the Agreement until the Local Government complies and/or
2. cancelling, terminating, or suspending of the Agreement, in whole or in part.

F. Incorporation of Provisions: The Local Government will include the provisions of paragraphs (A) through (F) in every subcontract, including procurement of materials and leases of equipment, unless exempt by the Acts, the Regulations and directives issued pursuant thereto. The Local Government will take such action with respect to any subcontract or procurement as the State or the FHWA may direct as a means of enforcing such provisions including sanctions for noncompliance. Provided, that if the Local Government becomes involved in, or is threatened with, litigation with a subcontractor or supplier because of such direction, the Local Government may request the State to enter into such litigation to protect the interests of the State. In addition, the Local Government may request the United States to enter into such litigation to protect the interests of the United States.

**26. Pertinent Non-Discrimination Authorities**

During the performance of this Agreement, each party, for itself, its assignees, and successors in interest agree to comply with the following nondiscrimination statutes and authorities; including but not limited to:

A. Title VI of the Civil Rights Act of 1964 (42 U.S.C. § 2000d et seq., 78 stat. 252), (pro-hibits discrimination on the basis of race, color, national origin); and 49 CFR Part 21.

B. The Uniform Relocation Assistance and Real Property Acquisition Policies Act of 1970, (42 U.S.C. § 4601), (prohibits unfair treatment of persons displaced or whose property has been acquired because of federal or federal-aid programs and projects).

C. Federal-Aid Highway Act of 1973, (23 U.S.C. § 324 et seq.), as amended, (prohibits discrimination on the basis of sex).

D. Section 504 of the Rehabilitation Act of 1973, (29 U.S.C. § 794 et seq.) as amended, (prohibits discrimination on the basis of disability); and 49 CFR Part 27.

E. The Age Discrimination Act of 1975, as amended, (42 U.S.C. § 6101 et seq.), (prohibits discrimination on the basis of age).

F. Airport and Airway Improvement Act of 1982, (49 U.S.C. Chapter 471, Section 47123), as amended, (prohibits discrimination based on race, creed, color, national origin, or sex).

G. The Civil Rights Restoration Act of 1987, (PL 100-209), (Broadened the scope, coverage and applicability of Title VI of the Civil Rights Act of 1964, The Age Discrimination Act of 1975 and Section 504 of the Rehabilitation Act of 1973, by expanding the definition of the terms “programs or activities” to include all of the programs or activities of the federal-aid recipients, subrecipients and contractors, whether such programs or activities are federally funded or not).

H. Titles II and III of the Americans with Disabilities Act, which prohibits discrimination on the basis of disability in the operation of public entities, public and private transportation systems, places of public accommodation, and certain testing entities (42 U.S.C. §§ 12131-12189) as implemented by Department of Transportation regulations at 49 C.F.R. parts 37 and 38.

I. The Federal Aviation Administration’s Nondiscrimination statute (49 U.S.C. § 47123) (prohibits discrimination on the basis of race, color, national origin, and sex).

J. Executive Order 12898, Federal Actions to Address Environmental Justice in Minority Populations and Low-Income Populations, which ensures nondiscrimination against minority populations by discouraging programs, policies, and activities with disproportionately high and adverse human health or environmental effects on minority and low-income populations.

K. Executive Order 13166, Improving Access to Services for Persons with Limited English Proficiency, and resulting agency guidance, national origin discrimination includes discrimination because of limited English proficiency (LEP). To ensure compliance with Title VI, the parties must take reasonable steps to ensure that LEP persons have meaningful access to the programs (70 Fed. Reg. at 74087 to 74100).

L. Title IX of the Education Amendments of 1972, as amended, which prohibits the parties from discriminating because of sex in education programs or activities (20 U.S.C. 1681 et seq.).

**27. Disadvantaged Business Enterprise (DBE) Program Requirements**

If federal funds are used:

A. The parties shall comply with the Disadvantaged Business Enterprise Program requirements established in 49 CFR Part 26.

B. The Local Government shall adopt, in its totality, the State's federally approved DBE program.

C. The Local Government shall incorporate into its contracts with subproviders an appropriate DBE goal consistent with the State's DBE guidelines and in consideration of the local market, project size, and nature of the goods or services to be acquired. The Local Government shall submit its proposed scope of services and quantity estimates to the State to allow the State to establish a DBE goal for each Local Government contract with a subprovider. The Local Government shall be responsible for documenting its actions.

D. The Local Government shall follow all other parts of the State's DBE program referenced in TxDOT Form 2395, Memorandum of Understanding Regarding the Adoption of the Texas Department of Transportation's Federally-Approved Disadvantaged Business Enterprise by Entity, and attachments found at web address http://ftp.dot.state.tx.us/pub/txdot-info/bop/dbe/mou/mou_attachments.pdf.

E. The Local Government shall not discriminate on the basis of race, color, national origin, or sex in the award and performance of any U.S. Department of Transportation (DOT)-assisted contract or in the administration of its DBE program or the requirements of 49 CFR Part 26. The Local Government shall take all necessary and reasonable steps under 49 CFR Part 26 to ensure non-discrimination in award and administration of DOT-assisted contracts. The State's DBE program, as required by 49 CFR Part 26 and as approved by DOT, is incorporated by reference in this Agreement. Implementation of this program is a legal obligation and failure to carry out its terms shall be treated as a violation of this Agreement. Upon notification to the Local Government of its failure to carry out its approved program, the State may impose sanctions as provided for under 49 CFR Part 26 and may, in appropriate cases, refer the matter for enforcement under 18 U.S.C. 1001 and the Program Fraud Civil Remedies Act of 1986 (31 U.S.C. 3801 et seq.).

F. Each contract the Local Government signs with a contractor (and each subcontract the prime contractor signs with a sub-contractor) must include the following assurance: *The contractor, sub-recipient, or sub-contractor shall not discriminate on the basis of race, color, national origin, or sex in the performance of this contract. The contractor shall carry out applicable requirements of 49 CFR Part 26 in the award and administration of DOT-assisted contracts. Failure by the contractor to carry out these requirements is a material breach of this Agreement, which may result in the termination of this Agreement or such other remedy as the recipient deems appropriate*.

**28. Debarment Certifications**

If federal funds are used, the parties are prohibited from making any award at any tier to any party that is debarred or suspended or otherwise excluded from or ineligible for participation in Federal Assistance Programs under Executive Order 12549, "Debarment and Suspension." By executing this Agreement, the Local Government certifies that it and its principals are not currently debarred, suspended, or otherwise excluded from or ineligible for participation in Federal Assistance Programs under Executive Order 12549 and further certifies that it will not do business with any party, to include principals, that is currently debarred, suspended, or otherwise excluded from or ineligible for participation in Federal Assistance Programs under Executive Order 12549. The parties to this Agreement shall require any party to a subcontract or purchase order awarded under this Agreement to certify its eligibility to receive federal funds and, when requested by the State, to furnish a copy of the certification.

If state funds are used, the parties are prohibited from making any award to any party that is debarred under the Texas Administrative Code, Title 34, Part 1, Chapter 20, Subchapter G, Rule §20.585 and the Texas Administrative Code, Title 43, Part 1, Chapter 9, Subchapter G.

**29. Lobbying Certification**

If federal funds are used, in executing this Agreement, each signatory certifies to the best of that signatory's knowledge and belief, that:

A. No federal appropriated funds have been paid or will be paid by or on behalf of the parties to any person for influencing or attempting to influence an officer or employee of any federal agency, a Member of Congress, an officer or employee of Congress, or an employee of a Member of Congress in connection with the awarding of any federal contract, the making of any federal grant, the making of any federal loan, the entering into of any cooperative agreement, and the extension, continuation, renewal, amendment, or modification of any federal contract, grant, loan, or cooperative agreement.

B. If any funds other than federal appropriated funds have been paid or will be paid to any person for influencing or attempting to influence an officer or employee of any agency, a Member of Congress, an officer or employee of Congress, or an employee of a Member of Congress in connection with federal contracts, grants, loans, or cooperative agreements, the signatory for the Local Government shall complete and submit the Federal Standard Form-LLL, "Disclosure Form to Report Lobbying," in accordance with its instructions.

C. The parties shall require that the language of this certification shall be included in the award documents for all sub-awards at all tiers (including subcontracts, subgrants, and contracts under grants, loans, and cooperative agreements) and all sub-recipients shall certify and disclose accordingly. Submission of this certification is a prerequisite for making or entering into this transaction imposed by Title 31 U.S.C. §1352. Any person who fails to file the required certification shall be subject to a civil penalty of not less than $10,000 and not more than $100,000 for each such failure.

**30. Federal Funding Accountability and Transparency Act Requirements**

If federal funds are used, the following requirements apply:

A. Any recipient of funds under this Agreement agrees to comply with the Federal Funding Accountability and Transparency Act (FFATA) and implementing regulations at 2 CFR Part 170, including Appendix A. This Agreement is subject to the following award terms: http://www.gpo.gov/fdsys/pkg/FR-2010-09-14/pdf/2010-22705.pdf and http://www.gpo.gov/fdsys/pkg/FR-2010-09-14/pdf/2010-22706.pdf.

B. The Local Government agrees that it shall:

1. Obtain and provide to the State a System for Award Management (SAM) number (Federal Acquisition Regulation, Part 4, Sub-part 4.11) if this award provides more than $25,000 in federal funding. The SAM number may be obtained by visiting the SAM website whose address is: https://www.sam.gov/portal/public/SAM/
2. Obtain and provide to the State a Data Universal Numbering System (DUNS) number, a unique nine-character number that allows federal government to track the distribution of federal money. The DUNS may be requested free of charge for all businesses and entities required to do so by visiting the Dun & Bradstreet (D&B) on-line registration website http://fedgov.dnb.com/webform; and
3. Report the total compensation and names of its top five executives to the State if:
   i. More than 80% of annual gross revenues are from the federal government, and those revenues are greater than $25,000,000; and
   ii. The compensation information is not already available through reporting to the U.S. Securities and Exchange Commission.

**31. Single Audit Report**

If federal funds are used:

A. The parties shall comply with the single audit report requirements stipulated in 2 CFR 200, Uniform Administrative Requirements, Cost Principles, and Audit Requirements for Federal Awards.

B. If threshold expenditures of $750,000 or more are met during the fiscal year, the Local Government must submit a Single Audit Report and Management Letter (if applicable) to TxDOT's Compliance Division, 125 East 11th Street, Austin, TX 78701 or contact TxDOT's Compliance Division by email at singleaudits@txdot.gov.

C. If expenditures are less than the threshold during the Local Government's fiscal year, the Local Government must submit a statement to TxDOT's Compliance Division as follows: "We did not meet the $_____ expenditure threshold and therefore, are not required to have a single audit performed for FY _____."

D. For each year the Project remains open for federal funding expenditures, the Local Government will be responsible for filing a report or statement as described above. The required annual filing shall extend throughout the life of the Agreement, unless otherwise amended or the Project has been formally closed out and no charges have been incurred within the current fiscal year.

| TxDOT: | | | | | Federal Highway Administration: | |
|---|---|---|---|---|---|---|
| CCSJ # | 0914-05-243 | AFA ID | Z00011504 | | CFDA No. | 20.205 |
| AFA CSJs | 0914-05-243 | | | | CFDA Title | Highway Planning and Construction |
| District # | 14 | Code Chart 64# | 50246 | | | |
| Project Name | | Greenlee Dr at Tippit Middle School | | | *AFA Not Used For Research & Development* | |

**32. Signatory Warranty**

Each signatory warrants that the signatory has necessary authority to execute this Agreement on behalf of the entity represented.

Each party is signing this Agreement on the date stated under that party's signature.

| THE STATE OF TEXAS | THE LOCAL GOVERNMENT |
|---|---|
| Signature | Signature |
| Typed or Printed Name | Typed or Printed Name |
| Typed or Printed Title | Typed or Printed Title |
| Date | Date |

| TxDOT: | | | | | Federal Highway Administration: | |
|---|---|---|---|---|---|---|
| CCSJ # | 0914-05-243 | AFA ID | Z00011504 | | CFDA No. | 20.205 |
| AFA CSJs | 0914-05-243 | | | | CFDA Title | Highway Planning and Construction |
| District # | 14 | Code Chart 64# | 50246 | | | |
| Project Name | | Greenlee Dr at Tippit Middle School | | | *AFA Not Used For Research & Development* | |

# ATTACHMENT A
## LOCATION MAP SHOWING PROJECT

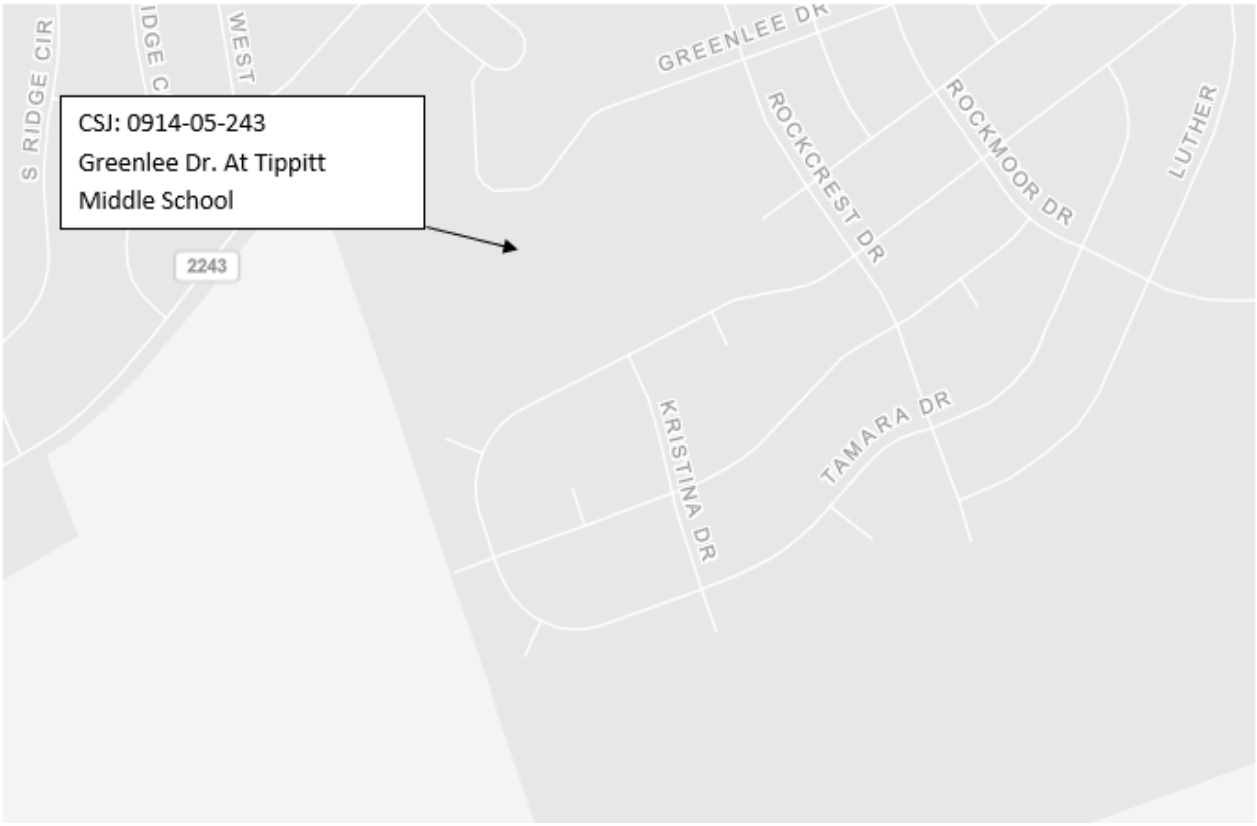

| TxDOT: | | | | | Federal Highway Administration: | |
|---|---|---|---|---|---|---|
| CCSJ # | 0914-05-243 | AFA ID | Z00011504 | | CFDA No. | 20.205 |
| AFA CSJs | 0914-05-243 | | | | CFDA Title | Highway Planning and Construction |
| District # | 14 | Code Chart 64# | 50246 | | | |
| Project Name | Greenlee Dr at Tippit Middle School | | | | *AFA Not Used For Research & Development* | |

# ATTACHMENT B
## PROJECT BUDGET

The State is responsible for the portion of the Project that is eligible for federal funding including the associated local match. Local Government is responsible for 100% items listed in Table A. plus any overruns associated with those items.

| Description | Total Estimated Cost | Federal Participation | | State Participation | | Local Participation | |
|---|---|---|---|---|---|---|---|
| | | % | Cost | % | Cost | % | Cost |
| Construction(by State) | $1,540,957 | 80% | $1,232,765 | 20% | $308,192 | 0% | $0 |
| Construction (by State) | $263,095 | 0% | $0 | 0% | $0 | 0% | $263,095 |
| Subtotal | $1,804,052 | | $1,232,765 | | $308,192 | | $263,095 |
| Construction Direct State Costs | $63,142 | 0% | $0 | 0% | $63,142 | 0% | $0 |
| Indirect State Costs | $95,434 | 0% | $0 | 0% | $95,434 | 0% | $0 |
| TOTAL | $1,962,628 | | $1,232,765 | | $466,768 | | $263,095 |

Initial payment by the Local Government to the State: $0
Payment by the Local Government to the State before construction: $263,095
Estimated total payment by the Local Government to the State $263,095
This is an estimate. The final amount of Local Government participation will be based on actual costs.

**Table A.**

| ITEM | DESC | QUANT. | EST. UNIT PRICE | TOTAL |
|---|---|---|---|---|
| 132-7015 | EMBANK (VEH)(OC)(TY B) | 522 | 110 | $57,420.00 |
| 194-7009 | RDSIDE AMENITY (GATE) | 1 | 60000 | $60,000.00 |
| 500-7001 | MOBILIZATION | 0.1 | 152250 | $15,225.00 |
| 550-7001 | CHAIN LINK FENCE (INSTALL)(6') | 100 | 55 | $5,500.00 |
| 550-7012 | GATE (INSTALL)(6'X4') | 1 | 1650 | $1,650.00 |
| 531-7001 | CONC SIDEWALKS (4") | 1158 | 100 | $115,800.00 |
| 531-7006 | CURB RAMPS (TY 2) | 1 | 4000 | $4,000.00 |
| 5007-7001 | STEEL FENCE (REMOVE) | 100 | 35 | $3,500.00 |
| | | | TOTAL | $263,095.00 |

| TxDOT: | | | | | Federal Highway Administration: | |
|---|---|---|---|---|---|---|
| CCSJ # | 0914-05-243 | AFA ID | Z00011504 | | CFDA No. | 20.205 |
| AFA CSJs | 0914-05-243 | | | | CFDA Title | Highway Planning and Construction |
| District # | 14 | Code Chart 64# | 50246 | | | |
| Project Name | Greenlee Dr at Tippit Middle School | | | | *AFA Not Used For Research & Development* | |

# ATTACHMENT C
## RESOLUTION, ORDINANCE, OR COMMISSIONERS COURT ORDER

***STATE OF TEXAS*** ******* ***THE COMMISSIONERS COURT OF***

***COUNTY OF WILLIAMSON*** ******* ***WILLIAMSON COUNTY, TEXAS***

***KNOW ALL MEN BY THESE PRESENT that on this, the 17th day of June 2025, the Commissioners Court of Williamson County, Texas, met in duly called session at the Courthouse in Georgetown, Texas and at said meeting, among other business, the Court considered the following.***

**RESOLUTION:**

WHEREAS, Williamson County, Texas (the "County") proposes to enter into an Advance Funding Agreement with the Texas Department of Transportaton for the Project, generally described as construction of a State of Texas' Green Ribbon mitigation project for RM 2243, including a **walking path on campus of Tippit Middle School,** in Williamson County; and,

WHEREAS, the County through the Williamson County Commissioners Court desires to affirm its support of the Project,. The State of Texas is responsible for funding the portion of the Project that is eligible for federal funding including the local match and 100% of any associated cost overruns. The County is responsible for funding the walking path portion of the Project which has been funded through the Williamson County 2019 Road Bond Program including 100% of the Project cost overruns related to the walking path portion of the Project;

***Now therefore, the Williamson County Commissioners Court does hereby approve the agreement and enters into the agreement with the Texas Department of Transportation for the Project referenced above. The County Judge or Presiding Officer is authorized to execute all documents necessary to complete this transaction.***

***RESOLVED this ___ day of _____, 2025.***

_____
***Presiding Officer of the***
***Williamson County Commissioners Court***

***Attest:***

_____
***Nancy E. Rister, County Clerk***

**Commissioners Court - Regular Session** **48.**

**Meeting Date:** 06/17/2025

Executive Session

**Submitted For:** Charlie Crossfield **Submitted By:** Charlie Crossfield, Road Bond

**Department:** Road Bond

**Agenda Category:** Executive Session

---

**Information**

**Agenda Item**

Discuss real estate matters (EXECUTIVE SESSION as per VTCA Govt. Code sec. 551.072 Deliberation Regarding Real Estate Property if deliberation in an open meeting would have a detrimental effect on the position of the governmental body in negotiations with a third person.)

A. Real Estate Owned by Third Parties

Preliminary discussions relating to the proposed or potential purchase or lease of property owned by third parties:

a) Discuss the acquisition of real property: Bud Stockton Dr.
b) Discuss the acquisition of real property for CR 143
c) Discuss the acquisition of real property for County Facilities.
d) Discuss the acquisition of real property for CR 255.
e) Discuss the acquisition of real property for SH 195 @ Ronald Reagan.
f) Discuss the acquisition of real property for the future SH 29 corridor.
g) Discuss the acquisition of right-of-way for Hero Way.
h) Discuss the acquisition of right-of-way for E. Wilco Highway.
i) Discuss the acquisition of right-of-way for Corridor A-2.
j) Discuss the acquisition of right-of-way for Corridor B
k) Discuss the acquisition of right-of-way for Corridor C.
l) Discuss the acquisition of right-of-way for Corridor D.
m) Discuss the acquisition of right-of-way for Corridor E.
n) Discuss the acquisition of right-of-way for Corridor F
o) Discuss the acquisition of right-of-way for Corridor H
p) Discuss the acquisition of right of way for Corridor J.
q) Discuss the acquisition of right of way for Arterial K.
r) Discuss the acquisition of right of way for Corridor I.
s) Discuss the acquisition of right-of-way for Ronald Reagan Widening.
t) Discuss the acquisition of right-of-way for CR 313.
u) Discuss the acquisition of right of way for Bagdad Road/CR 279.
v) Discuss the acquisition of right of way for CR 314.
w) Discuss the acquisition of real property for the Seward Junction Loop
x) Discuss the acquisition of real property for CR 110N
y) Discuss the acquisition of real property for CR 175.
z) Discuss the acquisition of real property for Liberty Hill Bypass.

aa) Discuss the acquisition of real property for the Long Range Transportation Plan.
bb) Discuss property located at 9500 Lake Creek Parkway, Austin, TX 78717
cc) Discuss the acquisition of real property for Williamson County Justice Center and Corrections Facilities
dd) Discuss the acquisition of real property in downtown Georgetown.
ee) Discuss the acquisition of real property for the Brushy Creek Regional Trail Project.

B. Property or Real Estate owned by Williamson County

Preliminary discussions relating to the proposed or potential sale or lease of property owned by the County
a) Discuss County-owned real estate containing underground water rights and interests.
b) Discuss possible uses of property owned by Williamson County on Main St. between 3rd and 4th Streets.

(Formerly occupied by WCCHD)
c) Sale of property located at 747 County Rd. 138 Hutto, Texas
d) Discuss Blue Springs Blvd. property
e) Discuss potential sale of the Williamson County-owned properties within the downtown Georgetown area.

**Background**

---

**Fiscal Impact**

| From/To | Acct No. | Description | Amount |
|---|---|---|---|

**Attachments**

*No file(s) attached.*

---

**Form Review**

| Inbox | Reviewed By | Date |
|---|---|---|
| County Judge Exec Asst. | Delia Colon | 06/12/2025 12:09 PM |
| Form Started By: Charlie Crossfield | | Started On: 06/12/2025 09:30 AM |
| Final Approval Date: 06/12/2025 | | |

**Commissioners Court - Regular Session** **49.**

**Meeting Date:** 06/17/2025

Economic Development

**Submitted For:** Charlie Crossfield **Submitted By:** Charlie Crossfield, Road Bond

**Department:** Road Bond

**Agenda Category:** Executive Session

## Information

**Agenda Item**

Discussion regarding economic development negotiations pursuant to the Texas Government Code, Section 551.087:

Business prospect(s) that may locate or expand within Williamson County.

a) Project Skyfall
b) Project Garden
c) Project School Bus
d) Project Lunch Lady
e) Project Sequoia
f) Project Saturn Rings

**Background**

## Fiscal Impact

| From/To | Acct No. | Description | Amount |
|---|---|---|---|

## Attachments

*No file(s) attached.*

## Form Review

| Inbox | Reviewed By | Date |
|---|---|---|
| County Judge Exec Asst. | Delia Colon | 06/12/2025 10:49 AM |
| Form Started By: Charlie Crossfield | | Started On: 06/12/2025 09:31 AM |
| Final Approval Date: 06/12/2025 | | |