CPS ENERGY

**CONSTRUCTION COMPLETED**

BY:

DATE:

CONST CTR:

**SOIL TYPE: CLAY**
**FERG MAP PAGE:**
**745-C2**

| OVERHEAD ELECTRIC DESIGN | | | | PROJECT # E-0100 |
|---|---|---|---|---|
| WORK REQUEST NO | WORK REQUEST TITLE / ADDRESS | | | |
| 41028533 | X212 RECLOSER INSTALL (1) | | | |
| PLANNED BY | PHONE | CELL PHONE | DATE PLANNED | NOTES |
| JVILLATORO | (832) | 214-1202 | 05/19/2025 | REPLACE 45'/3 WITH 50'/1<br>INSTALL RECLOSER<br>INSTALL 1.5 KVA XFMR |
| REVIEWED BY | PHONE | CELL PHONE | DATE REVIEWED | |
| D. HYPOLITE | (346) | 250-2037 | | |
| PAGE | | | | |
| 1 OF 1 | | | | |
| SERVICE CENTER | | | | |
| SWD | | | | |
| X,Y GRID COORDINATES | | | CIRCUIT NO | SCALE |
| X 2049218.000000 | Y=13630467.000000 | | X212 | |

BURIED FACILITIES

| | CATV | WATER | TELEPHONE | SEWER | ELECTRIC | GAS | OTHER |
|---|---|---|---|---|---|---|---|
| CLEAR | ☐ | ☐ | ☐ | ☐ | ☐ | ☐ | ☐ |
| NOTED ON SKETCH | ☐ | ☐ | ☐ | ☐ | ☐ | ☐ | ☐ |

COPIES | TOTAL

ESTIMATED MAN HOURS

**SKETCH SIZE 11 X 17**
**1 " = 100 '**

**Seal**

**Locates & Permits**
SAWS and GAS Maps
Attached at Task 2360

**Dig Tess: 2563908839**
**Bexar**
**COSA:**
**TxDOT:**
**Atascosa County: XXXXXX**

**Associated Work Orders:**

**Environmental Notes**
EPIC Sheet attached at Task 2360

All projects with soil disturbance require the appropriate installation and application of erosion controls/BMPs. Mulch and/or vegetation must be placed on exposed soils once work is complete in order to help prevent erosion. If a Stormwater Pollution Prevention Plan is included with the job site package, follow plan as instructed.

Crews are immediately stop work and contact CPS Energy Environmental Department at (210) 353-2792 if karst (void or cave-like) features are identified during construction activities.

**Miscellaneous Notes**
Contractor shall notify the City of San Antonio, Department of Transportation & Capital Improvements of Right-of-Way management office at (210) 207-6949, 48 hours before starting work on this project.

N

**AT&T WORK REQUIRED**
**AT OP#** _____

**CABLE WORK REQUIRED**
**AT OP#** 1

**ATTN: CREWS TO VERIFY ALL UG FACILITIES PRIOR TO DIGGING**
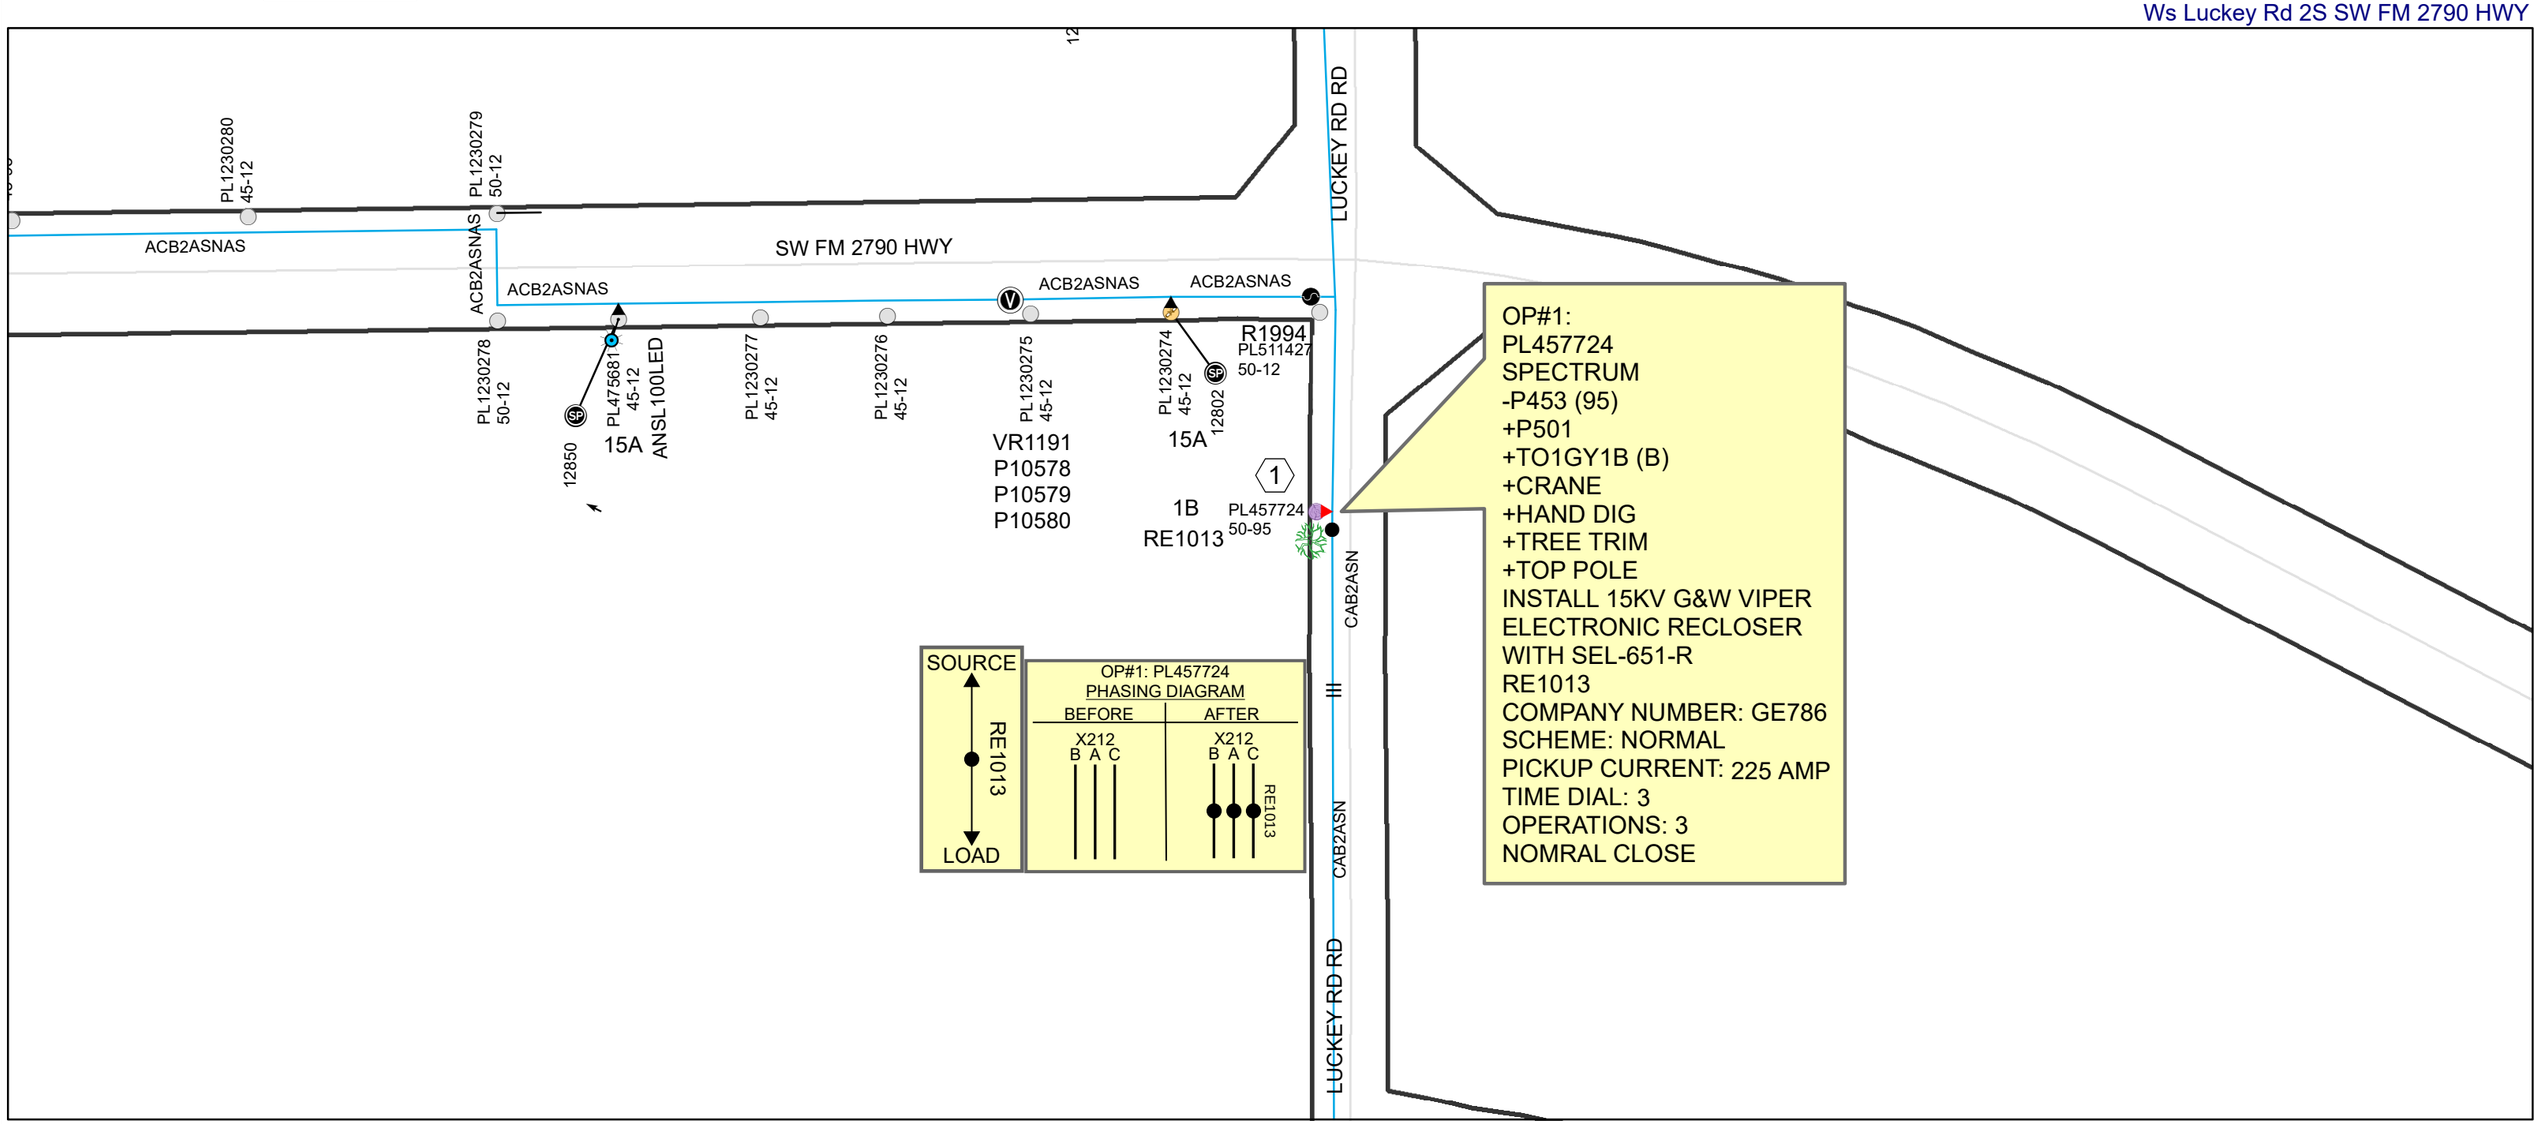
Ws Luckey Rd 2S SW FM 2790 HWY