10-14-2026
Pd. CK 1037

Permit to Construct Access Driveway Facilities On Atascosa County Road Right of Way

Permit Number: 1026-009

Applicant/Permitee	GPS*	Roadway
Name: **FIELD PETROLEUM CORP**	Latitude, Longitude **28.9171054 N / -98.6714057 W**	Name: CR 300
Mailing Address: **404 E Ramsey Road**		
City, State, Zip: **San Antonio Texas 78216**		For County's Use
Phone number: **210-829-8822**		Pct. No.: **3**

*Global positioning system coordinates intersection of driveway centerline with abutting roadway.

Atascosa County, hereinafter called the County, hereby authorizes **Field Petroleum Corp** hereinafter called the Permittee, to **X** construct/_____reconstruct a **Oilfield** (residential, commercial, farm, etc.) access driveway on the County Road right of way abutting County Road **County Road 300** in Atascosa County, located **.82 mile from SE of FM 2146** **Property ID # 11683** (use additional sheet as needed).

Subject to Access Driveway Policy and the following:

1. The undersigned hereby agrees to comply with the terms and conditions set forth in this permit for construction and maintenance of an access driveway on the county road right of way.
2. Design of facilities shall be as follows and/or as shown on sketch on page 15 and is subject to conditions stated below:
see attached sketch
All construction of materials shall be subject to inspection and approval by the County.
3. Maintenance of facilities constructed hereunder shall be the responsibility of the Permittee, and the County reserves the right to require any changes, maintenance or repairs as may be necessary to provide protection of life or property on or adjacent to the highway. Changes in design will be made only with the approval of the County.
4. The Permittee shall hold harmless the County and its duly appointed agents and employees against any action for personal injury or property damage sustained by reason of the exercise of this permit.
5. Except for regulatory and guide signs at county roads and city streets, the Permittee shall not erect

any sign on or extending over any portion of the highway right of way, and vehicle service fixtures such as fuel pumps, vendor stands, or tanks and shall be located at least 12 feet from the right of way line to ensure that any vehicle services from these fixtures will be off the county road right of way.

6. The County reserves the right to require a new access driveway permit in the event of a material change in land use or change in driveway traffic volume or vehicle types.

7. This permit will become null and void if the above-referenced driveway facilities are not constructed within six (6) months from the issuance date of this permit.

8. The Permittee will contact the County's representative **Britni Van Curan** telephone **830)769-2748** at least twenty-four (24) hours prior to beginning the work authorized by this permit.

9. The requesting Permittee will be provided instructions on the appeal process if this permit request is denied by the County.


Date of Issuance **County Authorized Representative**

The undersigned hereby agrees to comply with the terms and conditions set forth in this permit for construction and

maintenance of an access driveway on the highway right of way.

Date: **14-Oct-2026** Signed: Donnie Vaughan **Donnie Venglar**

(Property owner or owner's representative)

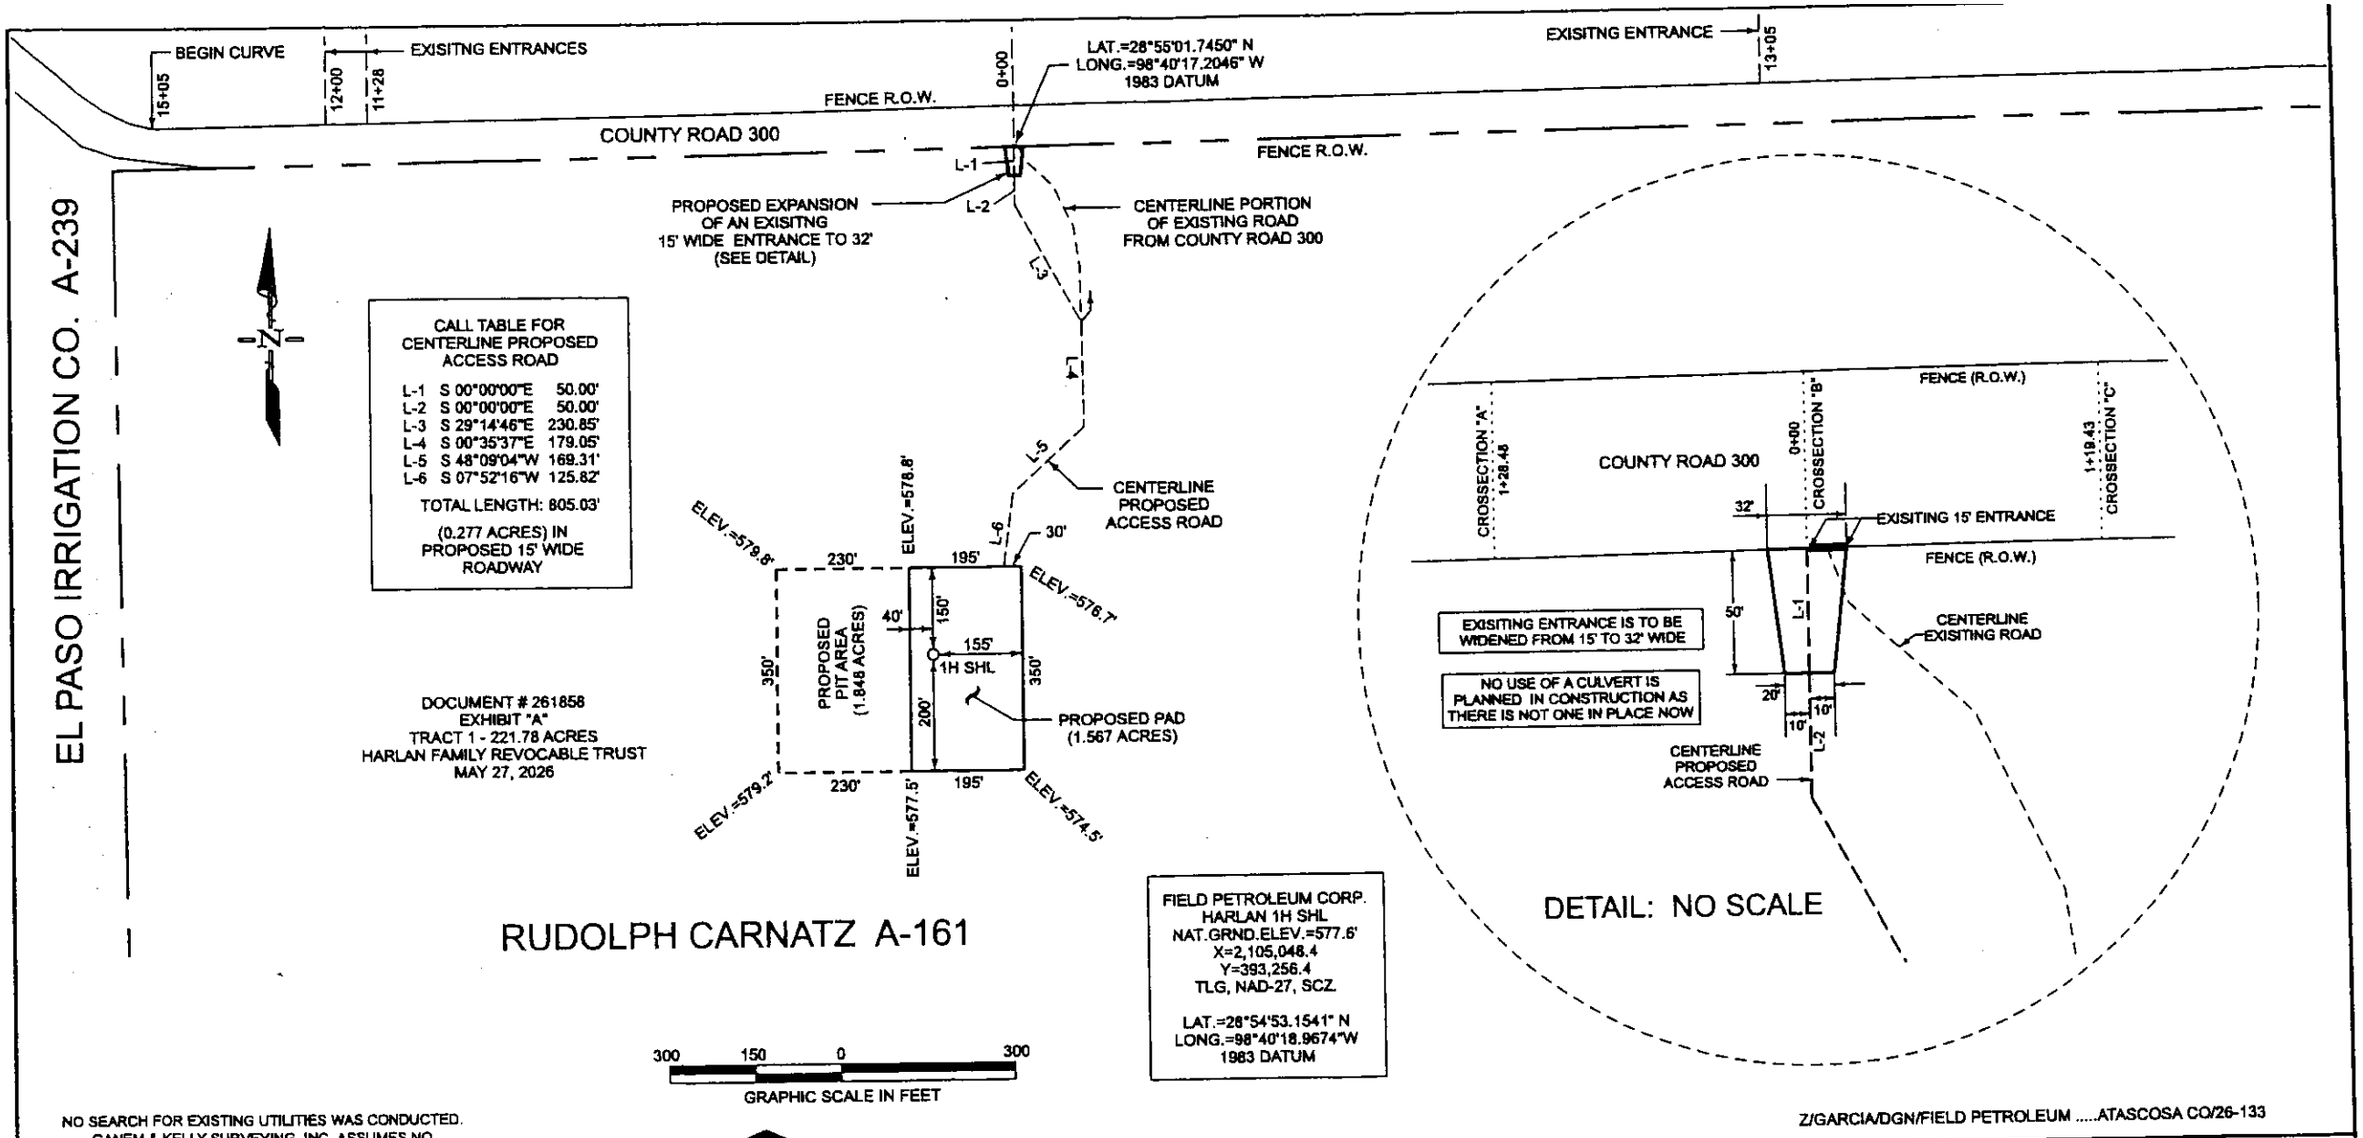

NO SEARCH FOR EXISTING UTILITIES WAS CONDUCTED. GANEM & KELLY SURVEYING, INC. ASSUMES NO RESPONSIBILTY FOR LOCATING EXISTING UTILITIES.

THE ABOVE PLAT WAS PREPARED FROM AN ACTUAL SURVEY MADE ON THE GROUND UNDER MY SUPERVISION IN SEPTEMBER, 2026.

Kenneth L. Bludau

KENNETH L. BLUDAU
GANEM & KELLY SURVEYING, INC.
REGISTERED PROFESSIONAL LAND SURVEYOR
TEXAS NO. 3995

STATE OF TEXAS
REGISTERED
KENNETH L. BLUDAU
3995
PROFESSIONAL
LAND SURVEYOR

Z/GARCIA/DGN/FIELD PETROLEUM .....ATASCOSA CO/26-133

FIELD PETROLEUM CORP.


PROPOSED ENTRANCE OFF COUNTY ROAD 300,
PROPOSED ACCESS ROAD AND PAD
FOR HARLAN #1H LOCATION
ATASCOSA COUNTY, TEXAS

DRAWN BY : JRG	SCALE: 1" = 300'
CHECKED BY: KLB	DATE: 09/28/2026
APPROVED BY: KLB	JOB NO. 26-133


GANEM & KELLY SURVEYING, INC.
308 E. GOODWIN AVE.
VICTORIA, TEXAS 77901
(361) 578-9956
FIRM NO. 10080301

DWG. NO. 26-133 ENT.


SHEET 2 OF 3

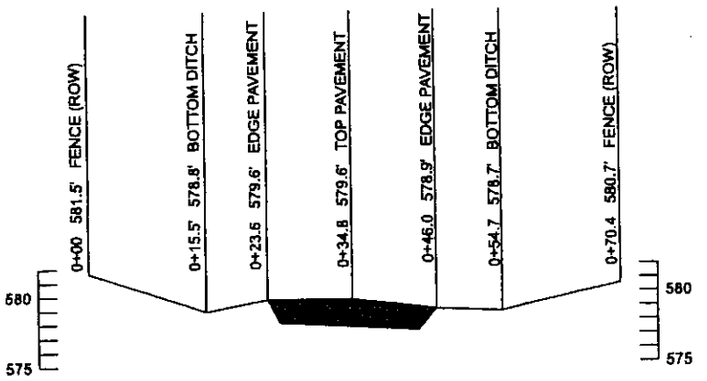

CROSS SECTION "A"
WEST OF ENTRANCE
NO SCALE

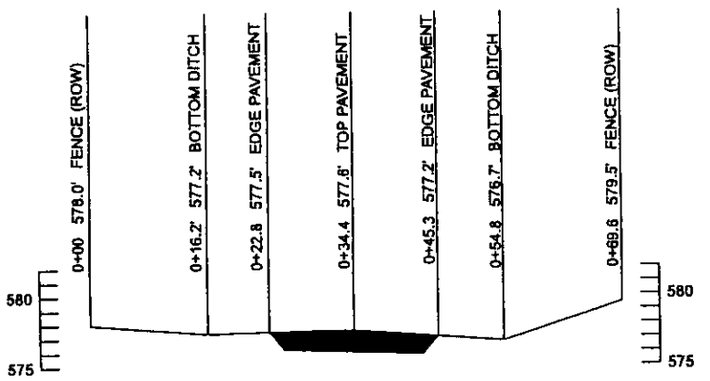

CROSS SECTION "B"
AT ENTRANCE
NO SCALE

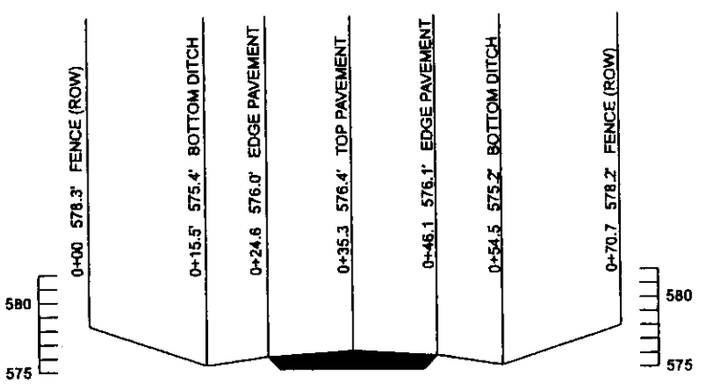

CROSS SECTION "C"
EAST OF ENTRANCE
NO SCALE

Z/GARCIA/DGN/FIELD PETROLEUM .....ATASCOSA CO/26-133

FIELD PETROLEUM CORP.

PROPOSED ENTRANCE OFF COUNTY ROAD 300,
PROPOSED ACCESS ROAD AND PAD
FOR HARLAN #1H LOCATION
ATASCOSA COUNTY, TEXAS

DRAWN BY : JRG	SCALE: NONE	GANEM & KELLY SURVEYING, INC.	DWG. NO. 26-133 ENT.
CHECKED BY: KLB	DATE: 09/28/2026	308 E. GOODWIN AVE. VICTORIA, TEXAS 77901 (361) 578-9956 FIRM NO. 10080301	SHEET 3 OF 3
APPROVED BY: KLB	JOB NO. 26-133		