Attachment " C "

SITE PLAN

SCALE: 3/32" = 1'

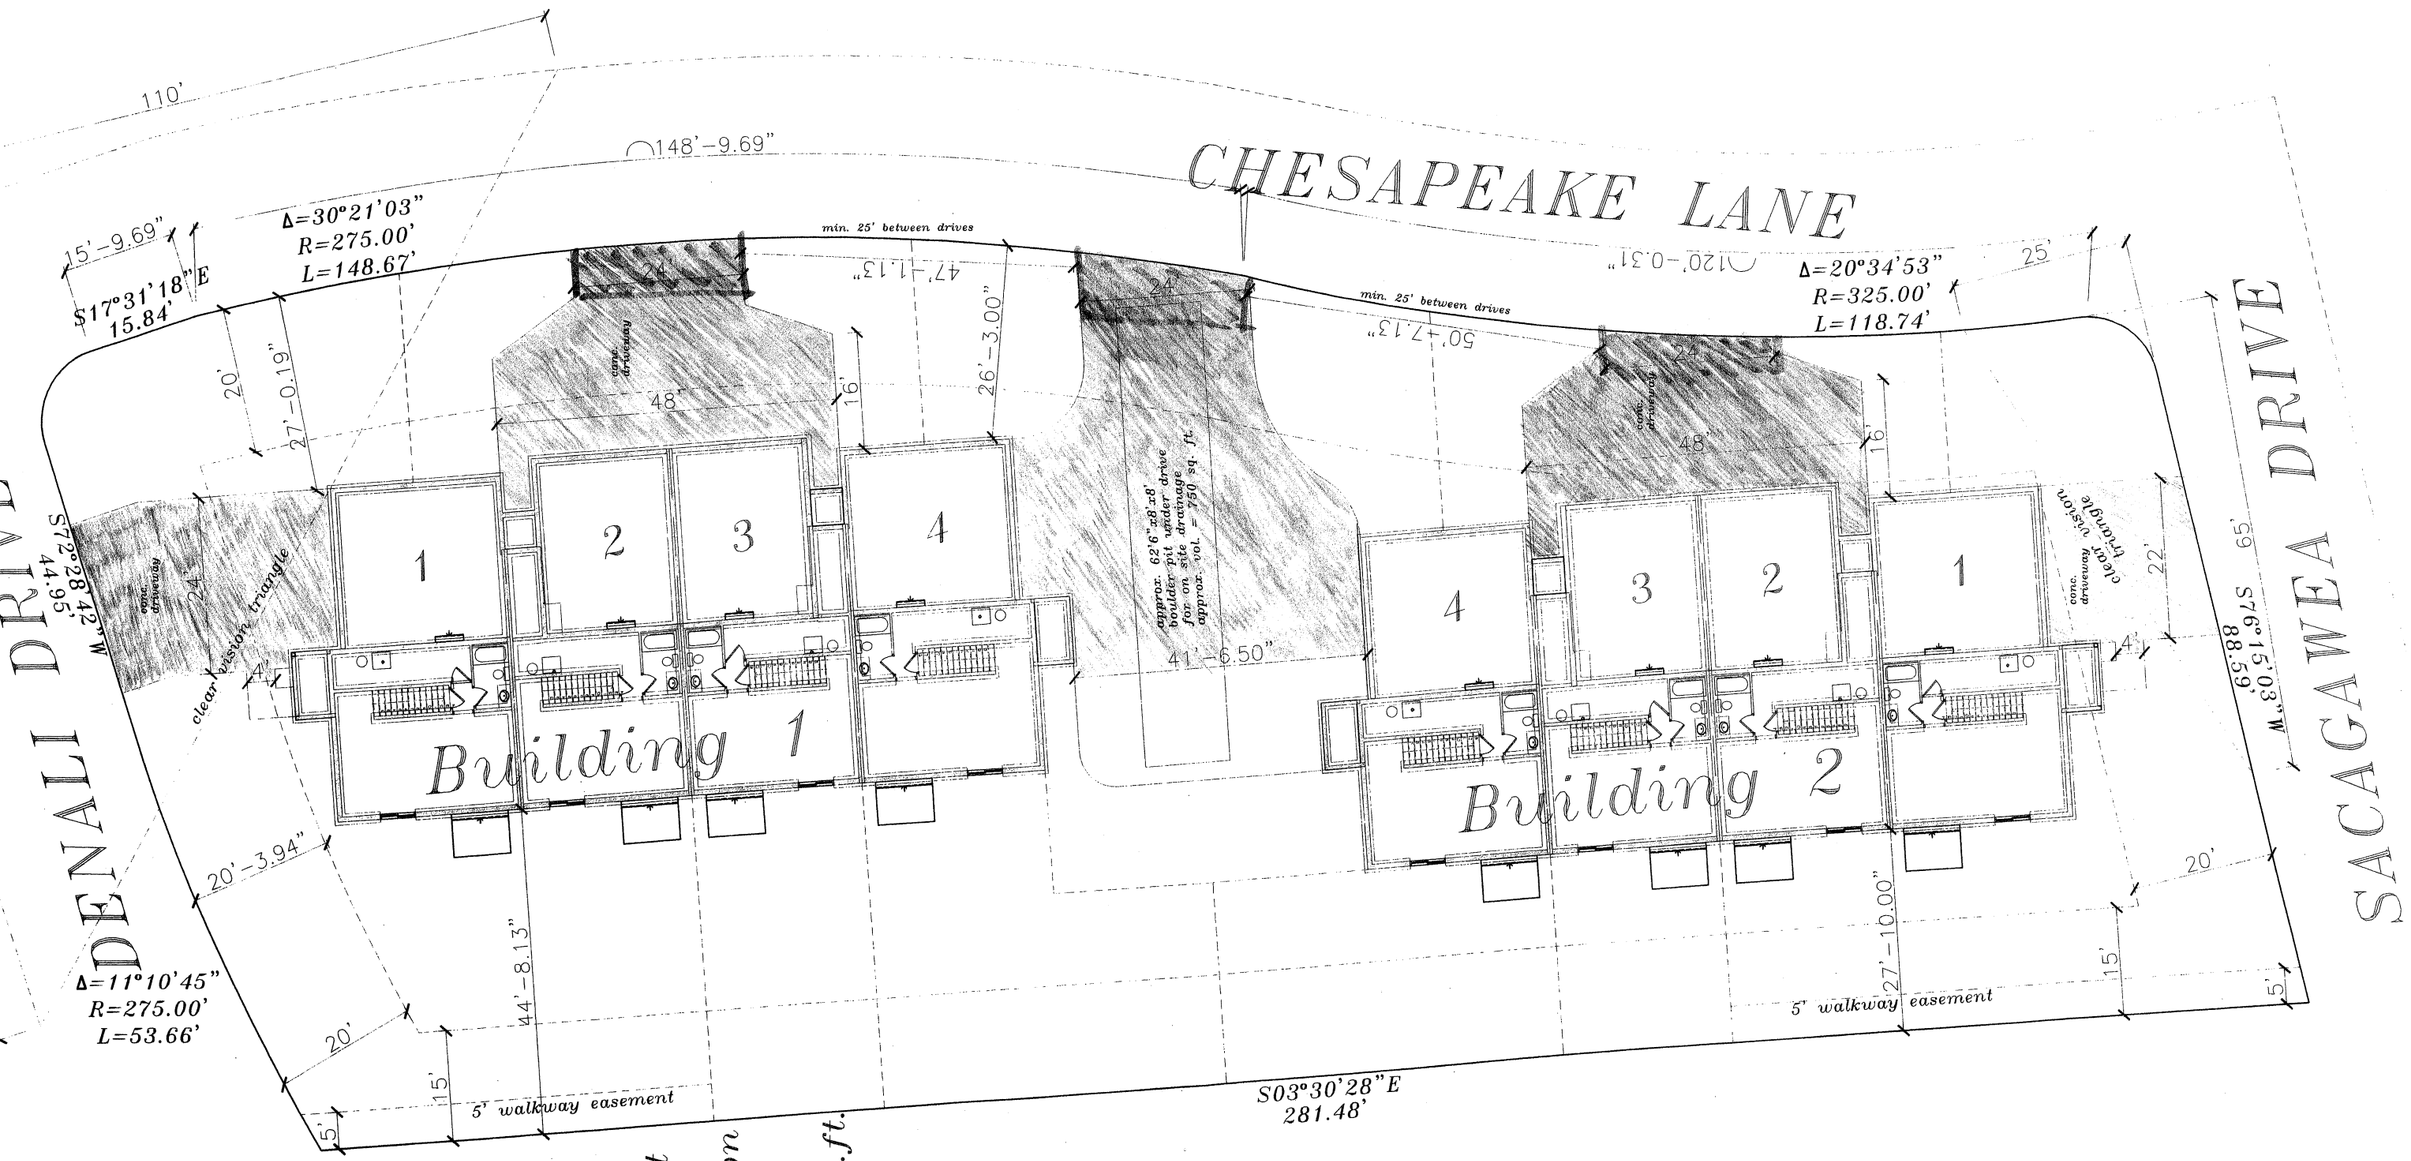

Riverfront Pointe Subdivision, Block 3, Lot 6 = 1,053 sq.ft.

This plan drawn in accordance with the:

- 2006 International Residential Code
- 2006 International Mechanical Code
- 2006 International Fuel Gas Code
- 2003 International Energy Conservation Code

IMPACT DRAFTING & DESIGN, INC.
Professional Center
848 Main St. Ste 18
Billings, MT 59105
406-259-2110
www.impactdrafting.com

GENERAL CONTRACTOR:
SKYLINE BUILDERS MT
JOHN PRATT
mobile #: 855-7402 phone #: 245-9311 fax #: 445-2056

Project No.

Scale: 3/32" = 1'

RIVERFRONT POINTE SUBDIVISION
BLOCK 3 LOT 6
BILLINGS, MT

Drawn by:	Date:
J. Graves	23 Mar 10
Revised by:	Date:
J. Graves	31 Mar 10
J. Graves	05 Apr 10
J. Graves	06 Apr 10

© 2010 IMPACT Drafting & Design, Inc.