Attachment C

Site Plan – SR #911

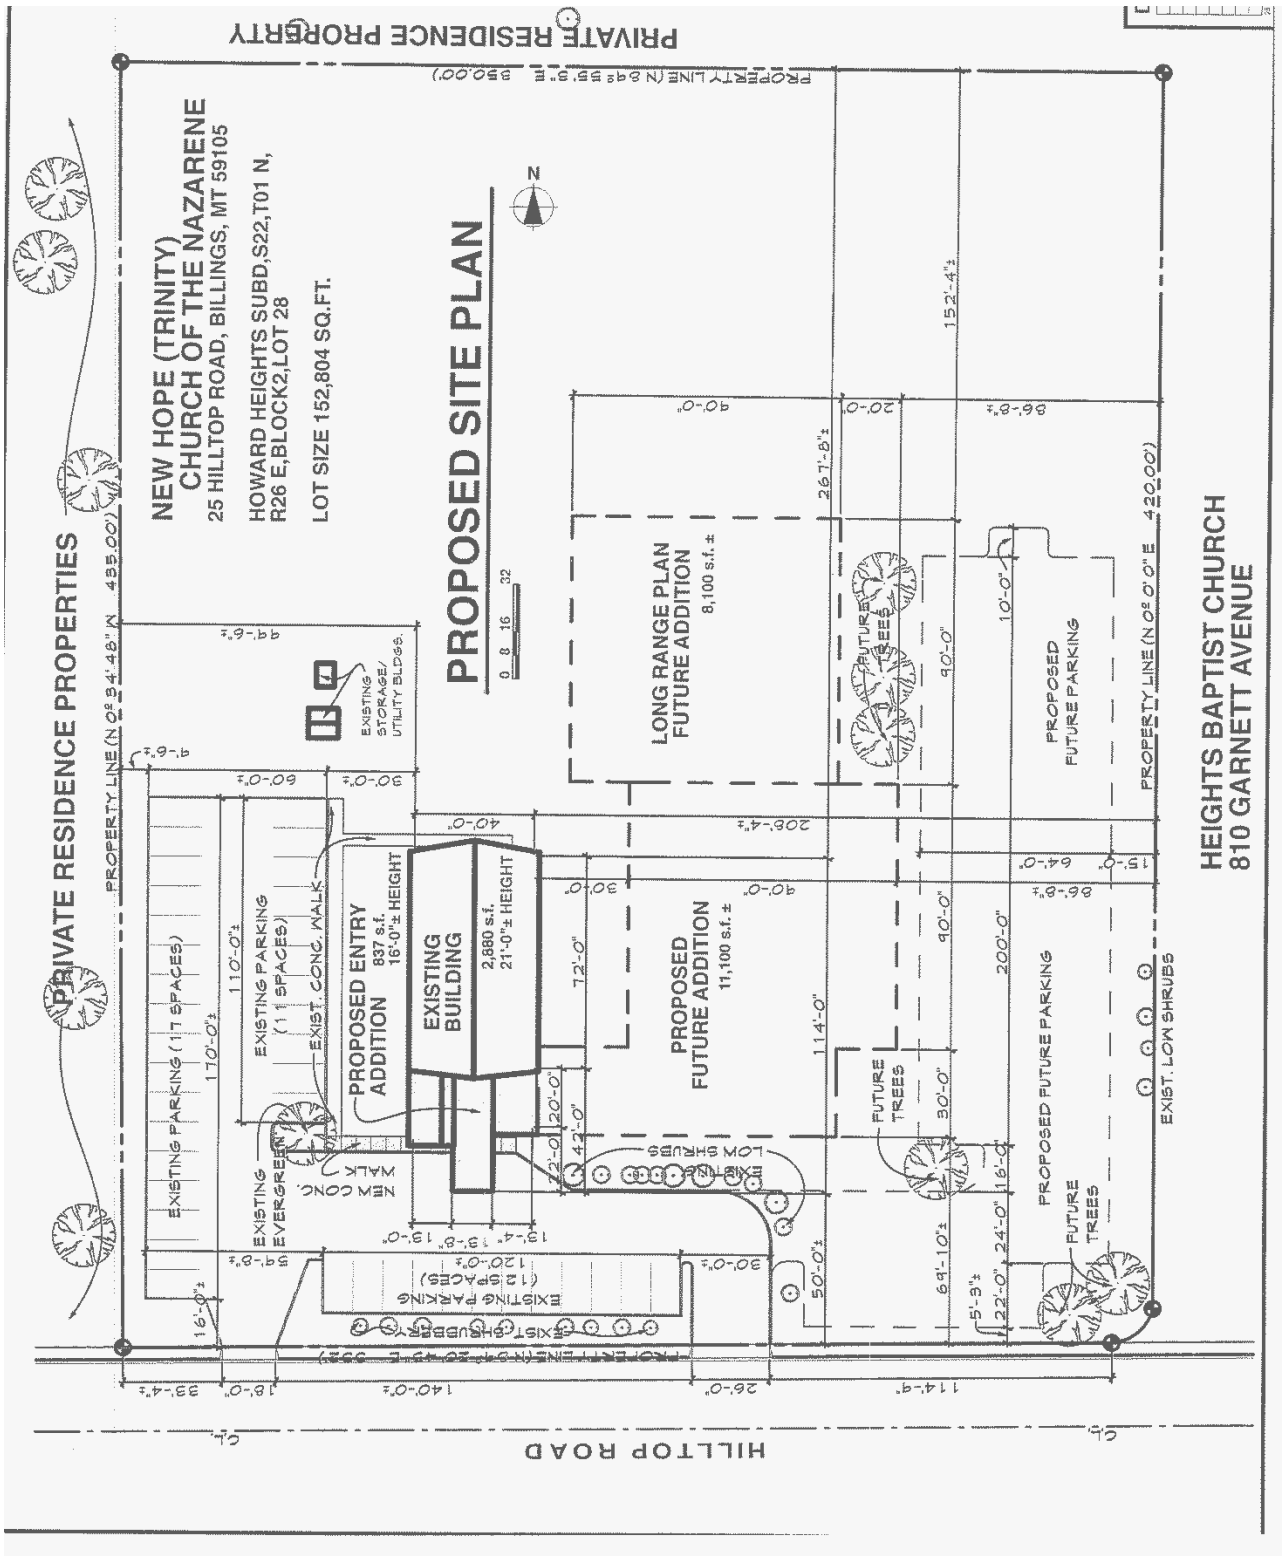

Attachment C, continued

Site Plan – SR #911

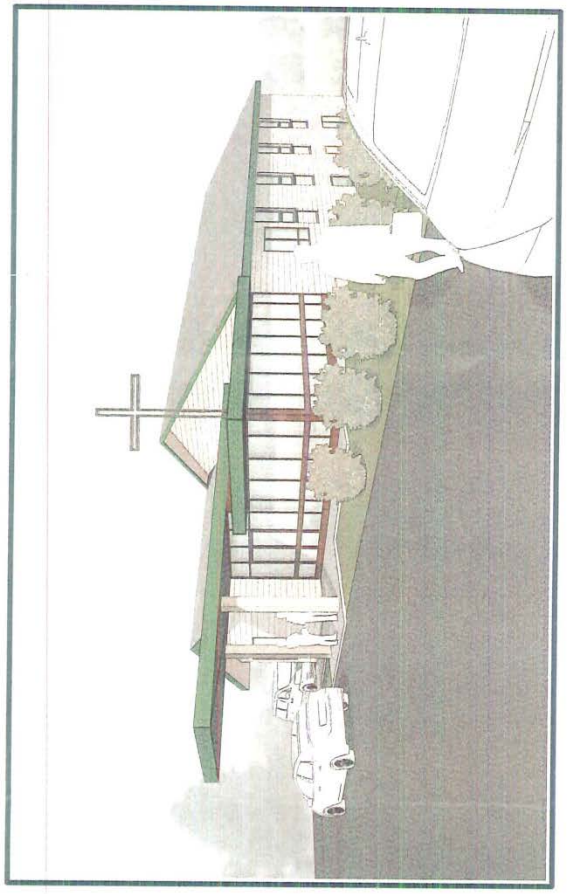

FOYER ADDITION
NEW HOPE CHURCH OF THE NAZARENE

PASTOR J.D. SHANAHAN PH: (406) 671-6518
25 HILLTOP ROAD
BILLINGS, MONTANA 59105

DURWARD K. SOBEK AIA/ARCHITECT
SPACE PLANNING FOR PEOPLE

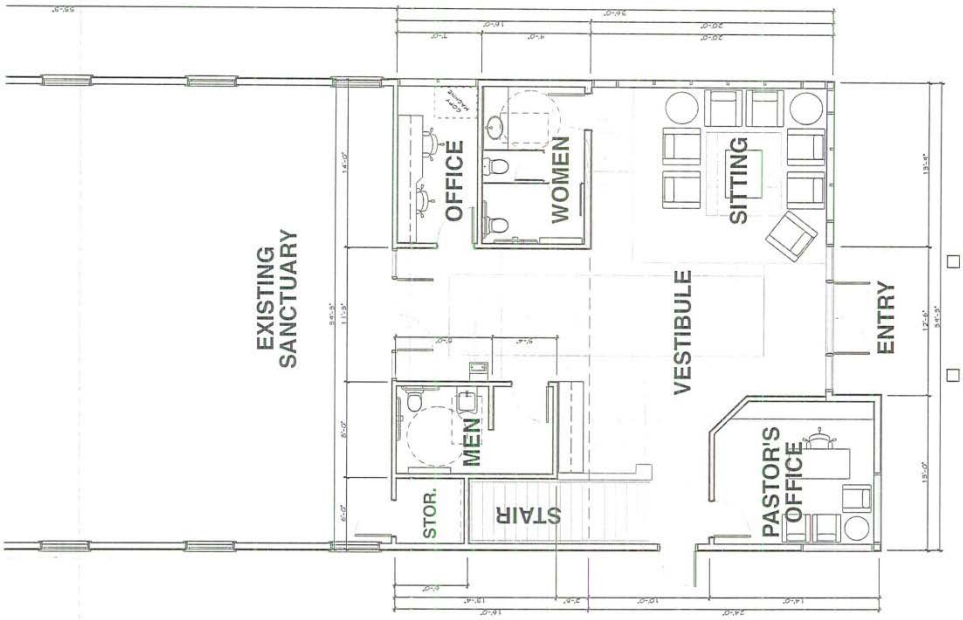

MAIN FLOOR PLAN

SCALE 1/4" = 1'-0"