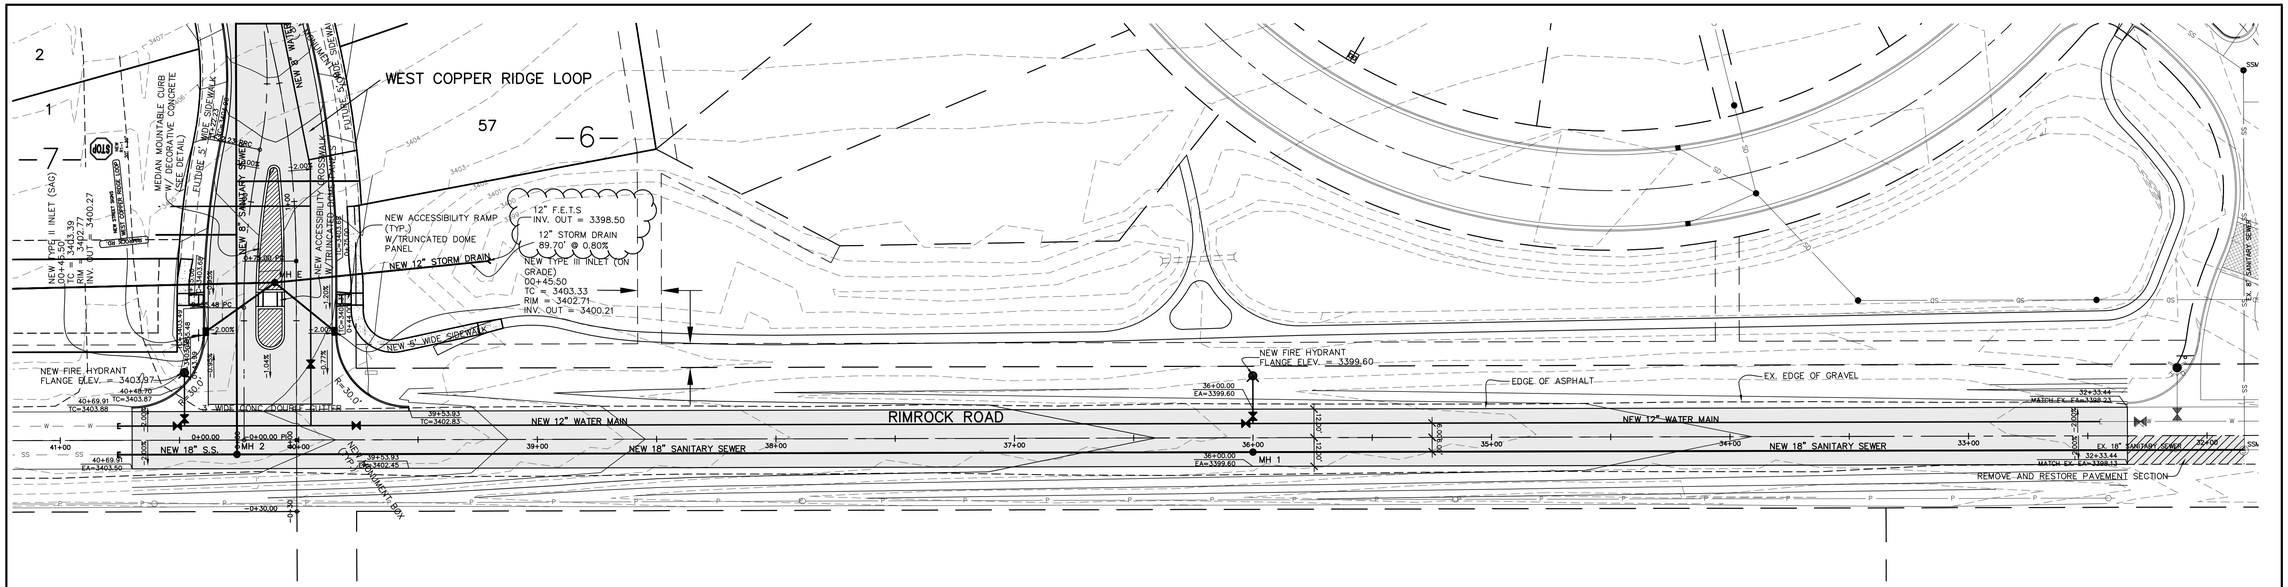

NORTH

SCALE
PLAN : 1" = 30'
PROFILE
HORIZ. : 1" = 30'
VERT. : 1" = 5'

ISSUED FOR CONSTRUCTION

NOTE:

-EXISTING UNDERGROUND INSTALLATIONS & PRIVATE UTILITIES SHOWN ARE INDICATED ACCORDING TO THE BEST INFORMATION AVAILABLE TO THE ENGINEER. THE ENGINEER DOES NOT GUARANTEE THE ACCURACY OF SUCH INFORMATION. SERVICE LINES (WATER, POWER, GAS, STORM, SEWER, TELEPHONE & TELEVISION) MAY NOT BE STRAIGHT LINES OR AS INDICATED ON THE PLANS. STATE LAW REQUIRES CONTRACTOR TO CALL ALL UTILITY COMPANIES BEFORE EXCAVATION FOR EXACT LOCATIONS.

-ALL IMPROVEMENTS SHALL BE PERFORMED IN ACCORDANCE WITH MONTANA PUBLIC WORKS STANDARD SPECIFICATIONS 6TH EDITION, APRIL, 2010, AND THE CITY OF BILLINGS STANDARD MODIFICATIONS MANUAL, DATED MARCH, 2013.

-UNLESS OTHERWISE SPECIFIED, ALL CONSTRUCTION LAYOUT AND STAKING SHALL BE PERFORMED UNDER THE RESPONSIBLE CHARGE OF A LAND SURVEYOR LICENSED IN THE STATE OF MONTANA AND BY A PARTY CHIEF OR ENGINEERING TECHNICIAN EXPERIENCED IN CONSTRUCTION LAYOUT AND STAKING TECHNIQUES AS ARE REQUIRED BY THE SPECIFIC TYPE OF WORK BEING PERFORMED.

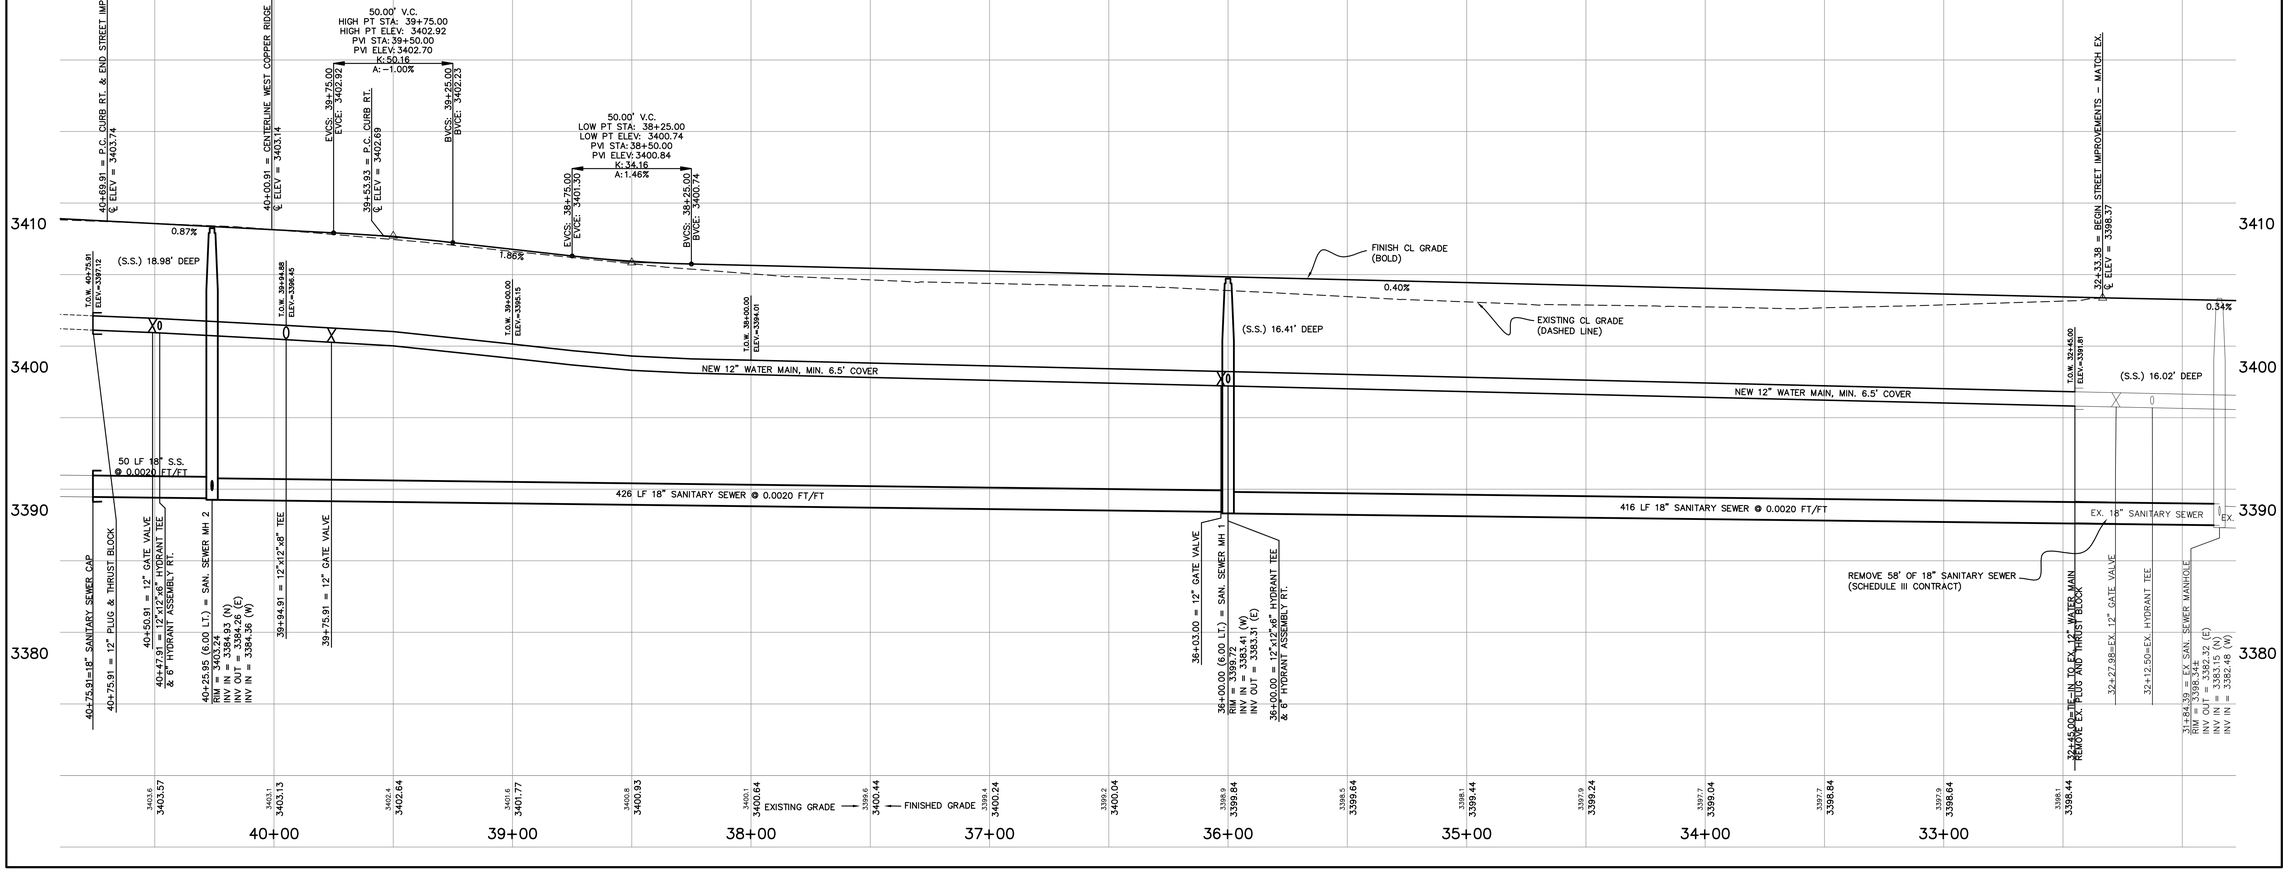

SANDERSON STEWART
www.sandersonstewart.com

MONTANA
9/1/13
MACGREGOR L. FOGELSONG
12877PE
LICENSED PROFESSIONAL ENGINEER

PRIVATE CONTRACT 660
WATER, SANITARY, SEWER, STORM DRAIN, AND STREET IMPROVEMENTS FOR COPPER RIDGE SUBDIVISION, FIFTH FILING
BILLINGS, MONTANA

RIMROCK ROAD PLAN AND PROFILE
STA. 32+00 TO STA. 41+00

C.A.D. JS/LS
DATE: 6/18/13
REVISIONS: 8/01/13
9/12/13
APPROVED BY: MLF
QUALITY ASSURANCE:
TB 6/27/13

SCALE: AS SHOWN
FILE: COPPER_RIDGE_5TH_PNP01
PROJECT NO.: 96012.151
SHEET 3 OF 22

P:\PROJ_MANAGEMENT\96012.151_P-660_Copper_Ridge_5th_Fin\ACAD\C3D\BASE_DWG\COPPER_RIDGE_5TH_PNP01.dwg, SHEET 3, 9/12/2013 4:39:10 PM, tmeeks, 1:1