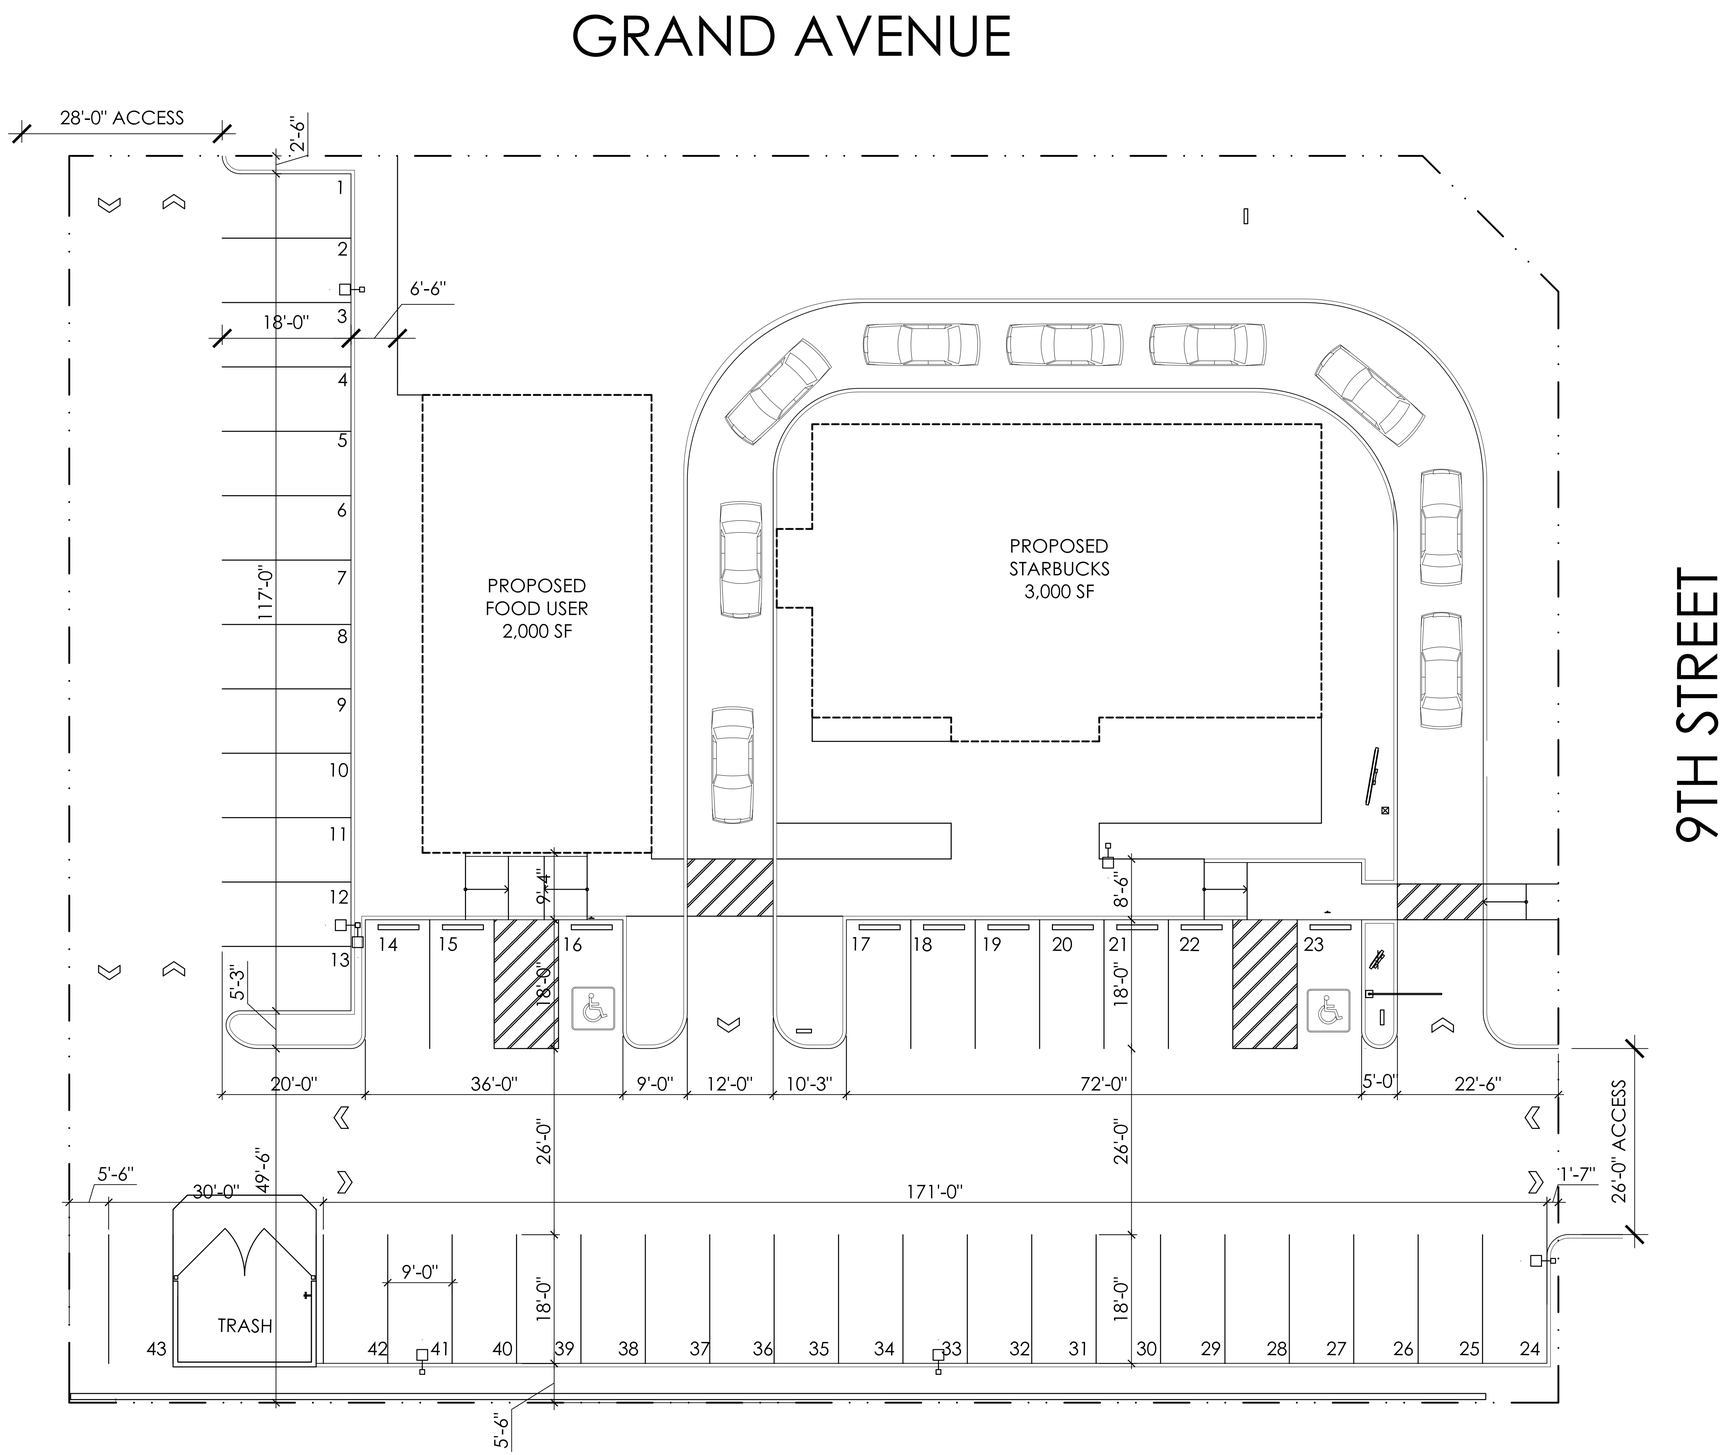

A SITE PLAN
SCALE: 1" = 10'

THE RICHARDSON DESIGN PARTNERSHIP, L.L.C.
510 South 600 East
Salt Lake City, Utah 84102
P: 801.355.6868
F: 801.355.6880

THE GRAPHIC MATERIAL AND DESIGN ON THIS SHEET ARE THE PROPERTY OF THE RICHARDSON DESIGN PARTNERSHIP, L.L.C. REPRODUCTION OR REUSE OF THE MATERIAL AND DESIGN CONTAINED HEREIN IS PROHIBITED WITHOUT THE WRITTEN CONSENT OF THE RICHARDSON DESIGN PARTNERSHIP, L.L.C. © 2013 RYAN RICHARDSON DESIGN PARTNERSHIP, L.L.C. ALL RIGHTS RESERVED.

OWNER:
WADSWORTH DEVELOPMENT
116 E. 14000 S. SUITE 210
DRAPER, UT 84020

PROJECT:
STARBUCKS AND FOOD USER SITE PLAN
910 GRAND AVENUE
BILLINGS, MT

DATE	DESCRIPTION
5-19-2014	SITE PLAN

PROJECT #: 13-255.01
DRAWN BY: -
CHECKED BY: -

SITE PLAN

A001