SOUTH ELEVATION

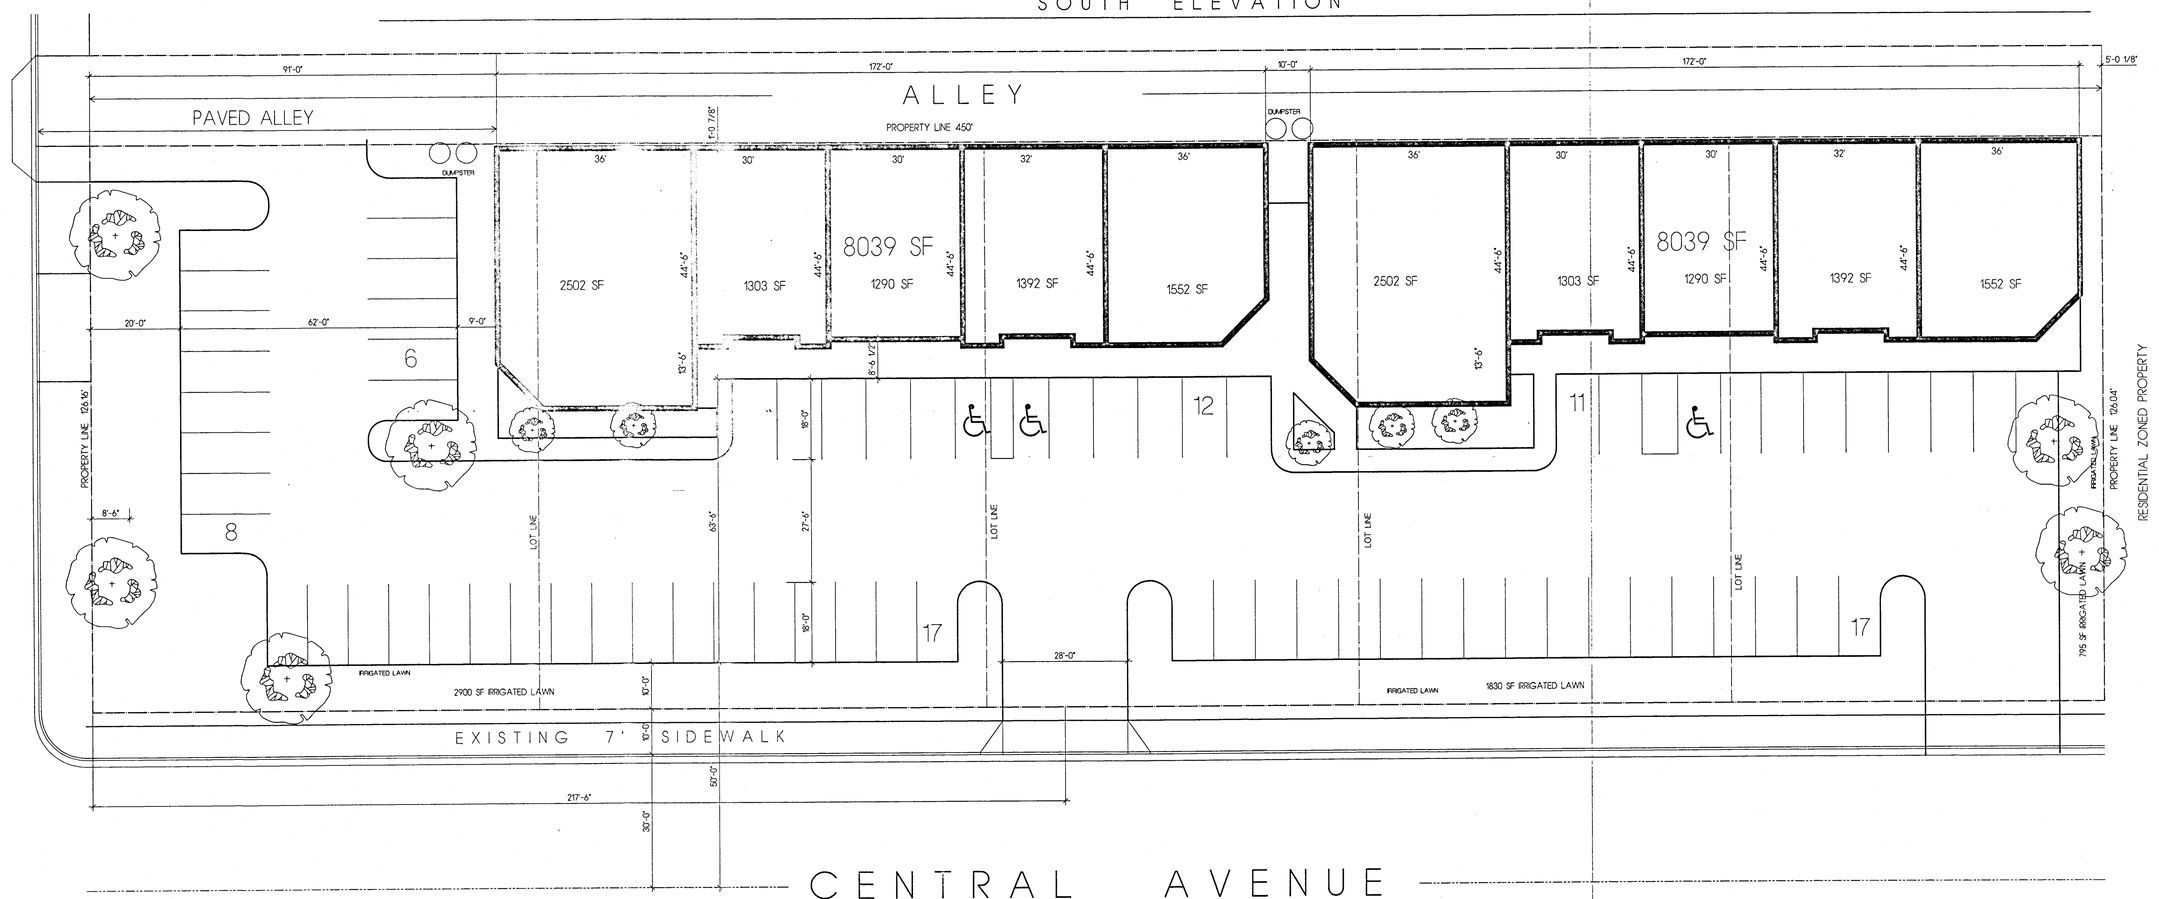


# SCHEMATIC SITE PLAN

SCALE 1/16" = 1' - 0"

LOT AREA: 56,740 SF
LOT COVERAGE: 16,078 SF
LANDSCAPING REQUIRED: 4,088 SF
LANDSCAPING PROVIDED: 5,525 SF
PARKING PROVIDED: 71 CARS = 1 CAR/226 SF

PARKING ALLOWANCES
MERCANTILE: 1 CAR PER 200 SF
BUSINESS: 1 CAR PER 300 SF
MEDICAL: 1 CAR PER 200 SF
FOOD SERVICE: 1 CAR PER 100 SF

THESE ORIGINAL DRAWINGS AND DESIGN OF THIS PROJECT AND IT ARE THE PROPERTY OF THE ARCHITECT. NO SECTION, PART, NOR THUS THE ENTIRETY OF PROJECT MAY NOT BE REPRODUCED OR USED WITHOUT THE WRITTEN APPROVAL OF THE ARCHITECT.

ACKERLY–HURLBURT AND ASSOCIATES
ARCHITECTS
406 652-4015
BOX 20351, BILLINGS, MONTANA 59104

DRAWN BY: DM
CHECKED BY: -
JOB NO.: -
DATE: 7-21-14
REVISIONS

DRAWING TITLE: SCHEMATIC SITE PLAN
PROJECT TITLE: 32ND & CENTRAL CENTER

SHEET 1 OF 1