N

GRAPHIC SCALE

60 0 30 60

1 inch = 60 ft.

LOT 30
7.30 ACRES

STORE
LAUNDRY
SHOP
OFFICE
EXISTING PAVILION
EXISTING POOL
EXISTING CABINS
EXISTING PLAYGROUND
EXISTING BUILDING
EXISTING BUILDINGS

EXISTING PRIVATE DRIVE
EXISTING RV SITES
EXISTING GRAVEL PARKING AREA
EXISTING DRAINFIELDS
CONNECT TO EXISTING 2" WATER MAIN
PROPOSED RV SITES
EXISTING PAVING

LOT 39-A
3.12 ACRES
LOT 39-B
2.84 ACRES
LOT 5
5.59 ACRES
LOT 1
1.27 ACRES
LOT 3
1.55 ACRES

GARDEN AVENUE

129 128 127 126 125 124 123 122 121 120 119 118 117 116 115 114 113 112 111
130 131 132 133 134 135 136 137 138 139 140 141 142 143 144 145 146

REPLACEMENT DRAINFIELD AREA (9,000 SQ FT)
TP3 GWM2
TP2 GWM1
TP1
500' MIXING ZONE
SLOPE = 0.1%

EXISTING STORM POND (STORAGE 237,262 CF)

FLOODPLAIN BOUNDARY
FLOODWAY BOUNDARY

EXISTING IRRIGATION WELL
100'

PROPOSED 20' EMERGENCY ACCESS

3119
3120

VICINITY MAP

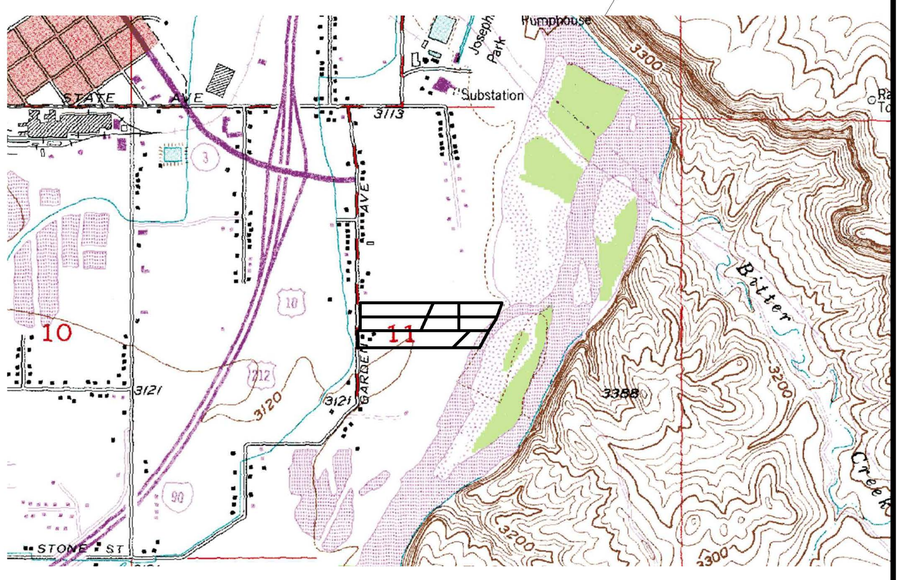

LEGEND:

- PRIMARY DRAINFIELD
- REPLACEMENT DRAINFIELD
- SOIL TEST PIT GROUNDWATER MONITORING
- SEPTIC TANK (3000 Septic)
- DOSING TANK (1000 Dosing)
- EXISTING WATER MAIN (2" EW)
- PROPOSED WATER MAIN (2" W)
- EXISTING FIRE HYDRANT
- EXISTING IRRIGATION WELL
- GRAVEL RV PARKING
- PAVED DRIVE
- EXISTING STORM POND
- BASE FLOOD ELEVATION

NOTES:

1) ALL STORM WATER SHALL CONTINUE TO SHEET FLOW TO THE EXISTING STORM POND.
2) ALL NEIGHBORING WATER AND SEWER FACILITIES WITHIN 100 LINEAR FEET OF PROPOSED SUBDIVISION ARE SHOWN.
3) DESIGNATED FLOODPLAIN IN AREA OF PROPOSED SUBDIVISION IS SHOWN.

SHEET 1 1

YELLOWSTONE RIVER CAMPGROUND & RV PARK EXPANSION

SITE LAYOUT

DRAWN BY: CF	CHECKED BY: MS	SCALE: 1" = 60'
DATE: 07/28/2015	REV. DATE: ----	REVISION: ----
YELLOWSTONE COUNTY		
TOWNSHIP: 1S	RANGE: 26E	SECTION: 11

ENGINEERING WEST
LAND • WATER • SEWER

P.O. BOX 194
PHONE 322-1116 /FAX 322-8514
COLUMBUS, MT 59019
WWW.ENGINEERING-WEST.COM