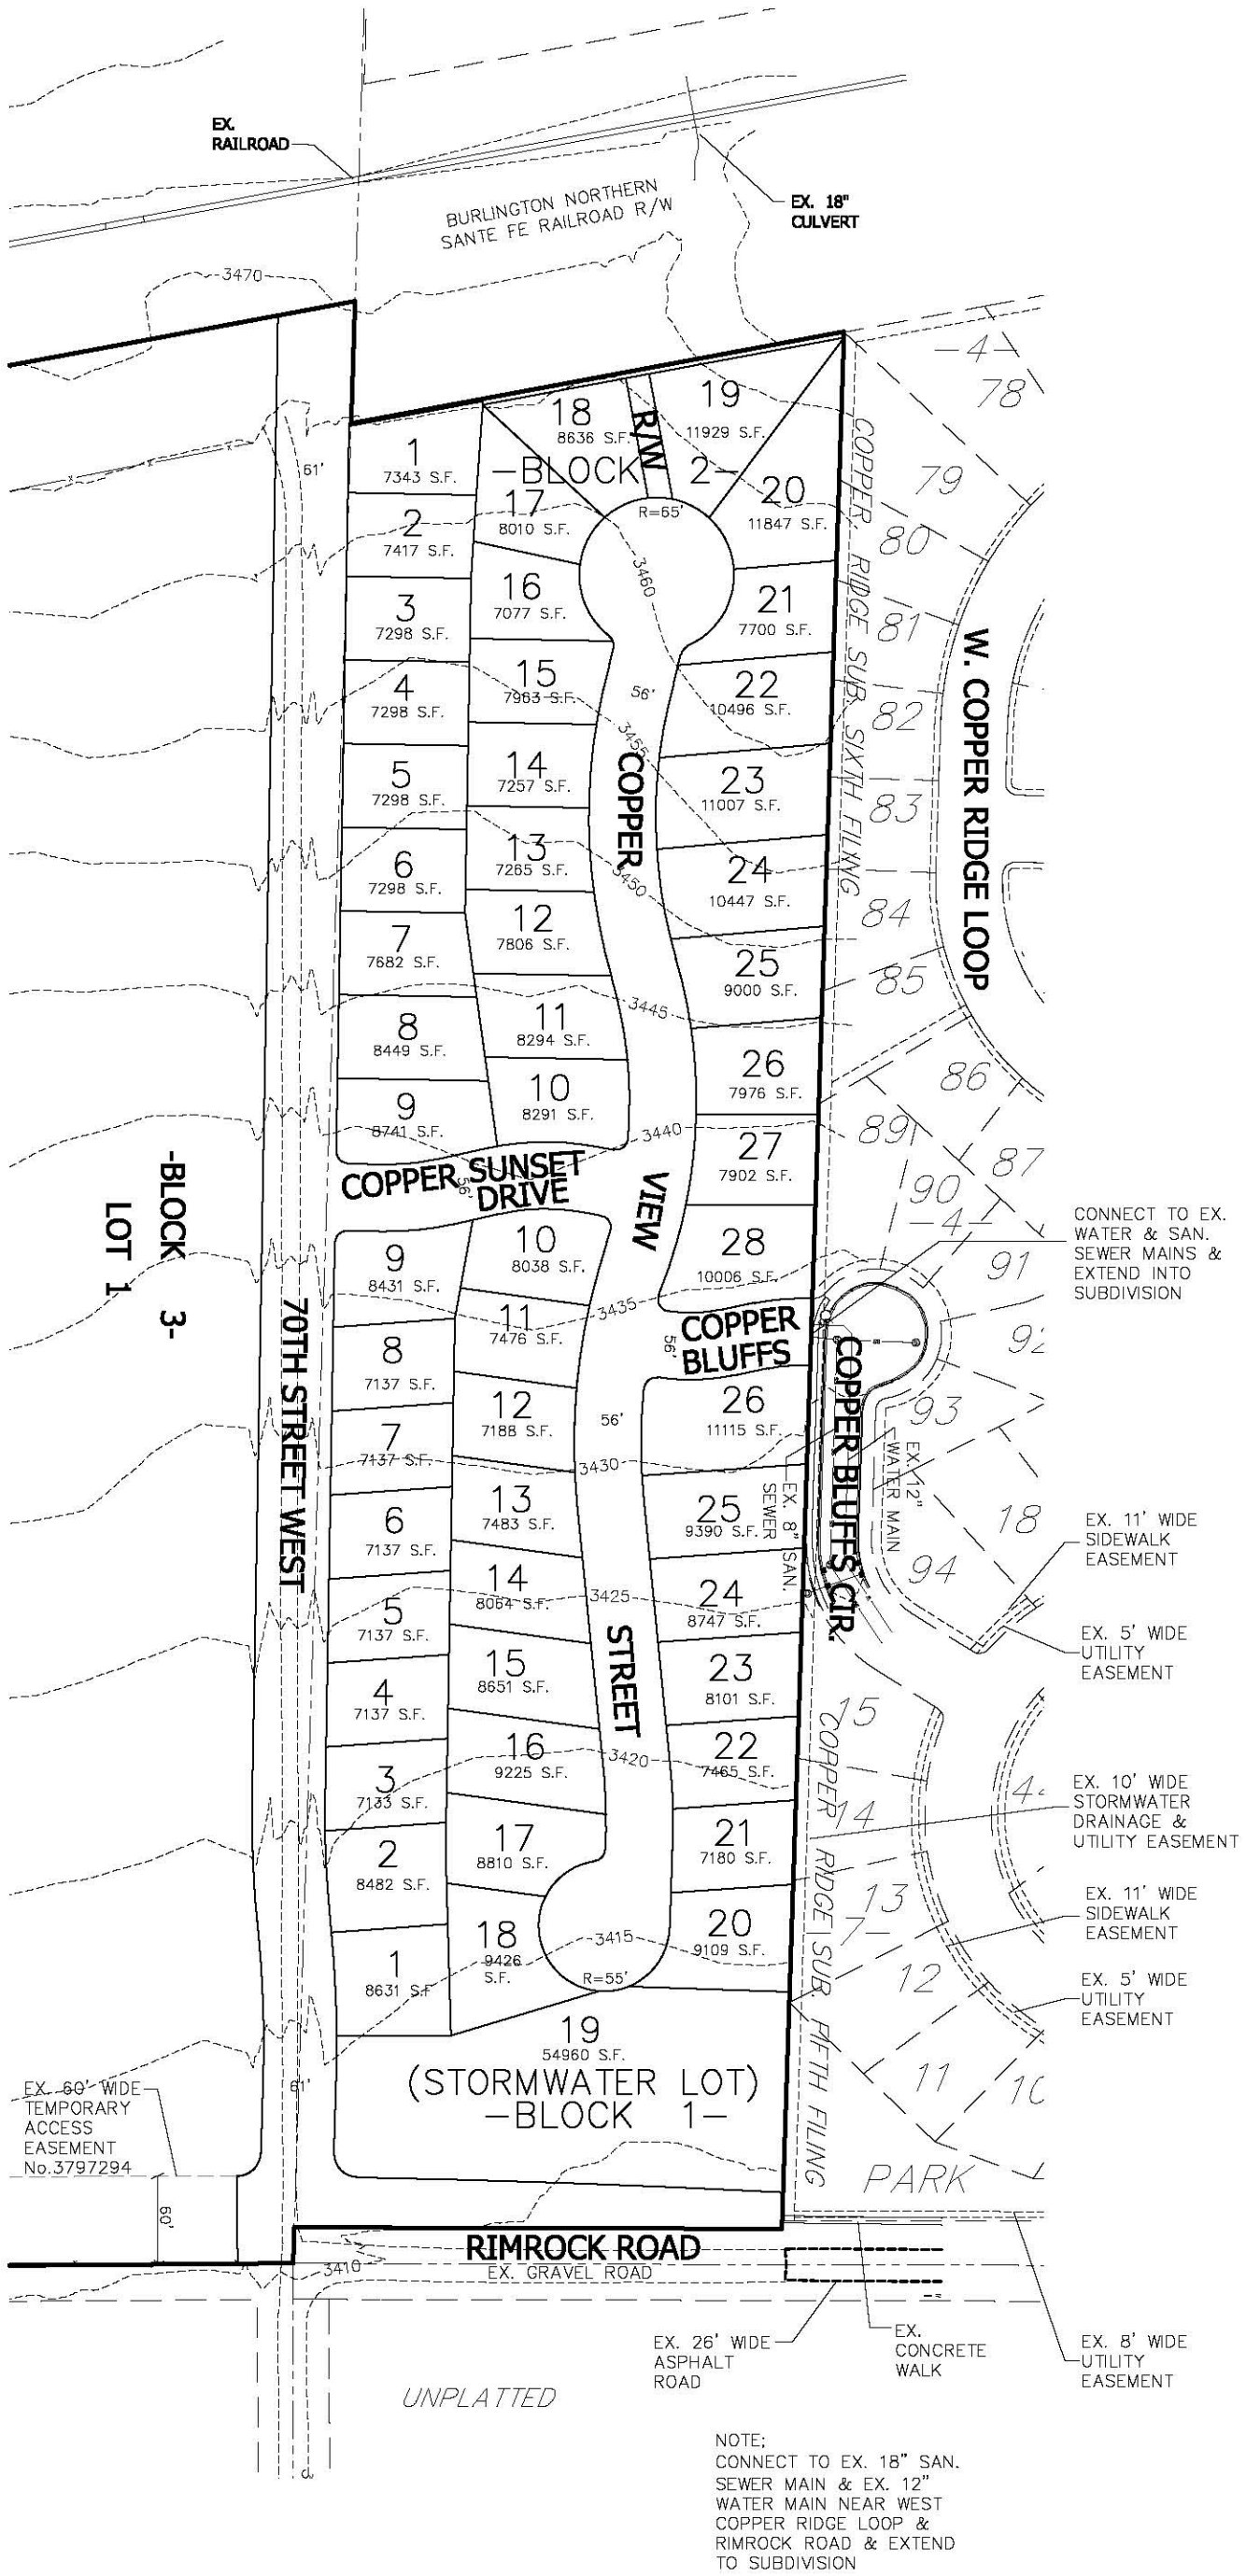

NOTE;
CONNECT TO EX. 18" SAN. SEWER MAIN & EX. 12" WATER MAIN NEAR WEST COPPER RIDGE LOOP & RIMROCK ROAD & EXTEND TO SUBDIVISION

TO PLAN AND DESIGN ENDURING COMMUNITIES...

© 2017 ALL RIGHTS RESERVED

2 OF 2

COPPER RIDGE SUBDIVISION, SEVENTH FILING

AMENDED TRACT 2A, 2 & 3, CERTIFICATE OF SURVEY No. 2465 & TRACT 1, CERTIFICATE OF SURVEY No. 1871

BILLINGS, MONTANA

CONCEPT PLAN

DATE	DESCRIPTION

REVISIONS

QUALITY ASSURANCE: BEG

CAD:

PROJECT NO: 16064.01

FILE: 16064_01_CONCEPT.DWG

DATE: 7/6/2017

SANDERSON STEWART

www.sandersonstewart.com