ATTACHMENT
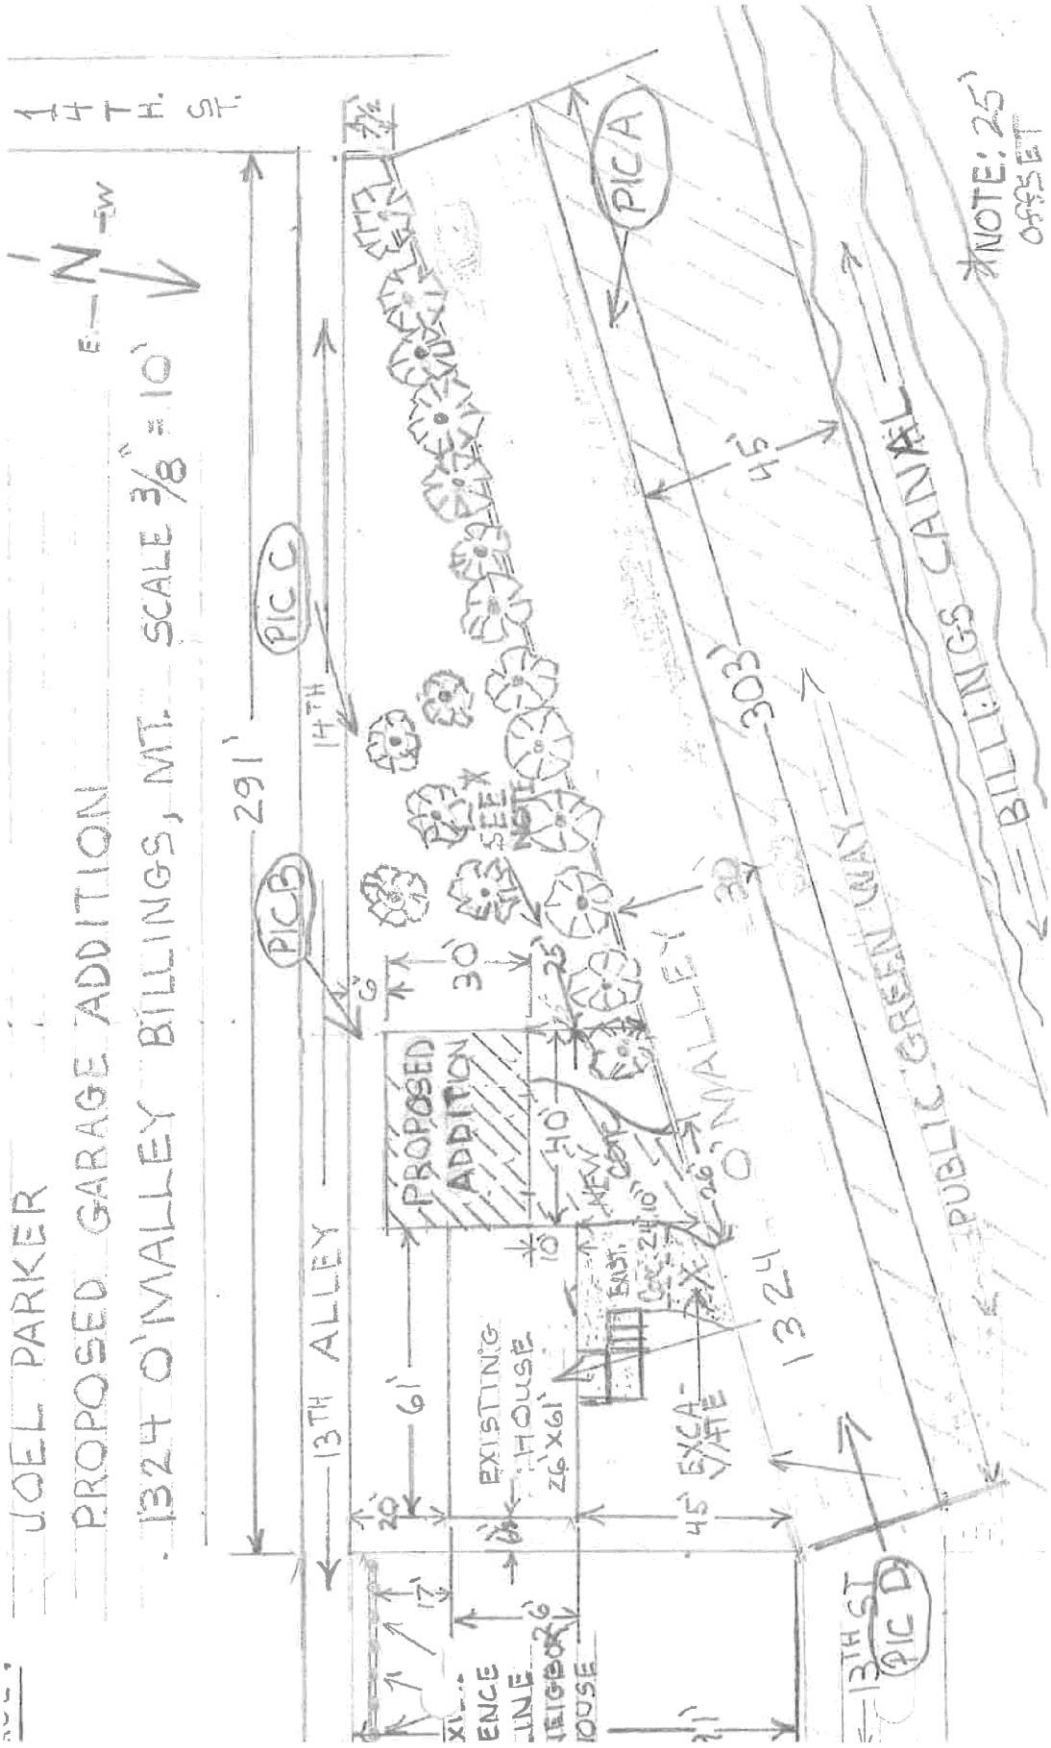
Site Plan