VACATION REQUEST
A PORTION OF LAKE HEIGHTS DRIVE AND DITTON DRIVE WITHIN LAKE HILLS SUBDIVISION 25TH FILING WITHIN W1/2SE1/4 OF SECTION 9, T01N, R26E YELLOWSTONE COUNTY, MONTANA

LANDOWNERS:
SUSAN B. LOVELY, INC. & LAURE TAYLOR, INC.
LOTS 1-11, BLOCK 62
LOTS 1-11 & 28, BLOCK 63
LOTS 1-3 & 7, BLOCK 65
JULIA LAWRENCE
LOTS 4-6, BLOCK 65
KEN E. ROLL
LOTS 3-5, BLOCK 63
JESSE ARSTEIN
LOTS 12-13, BLOCK 62

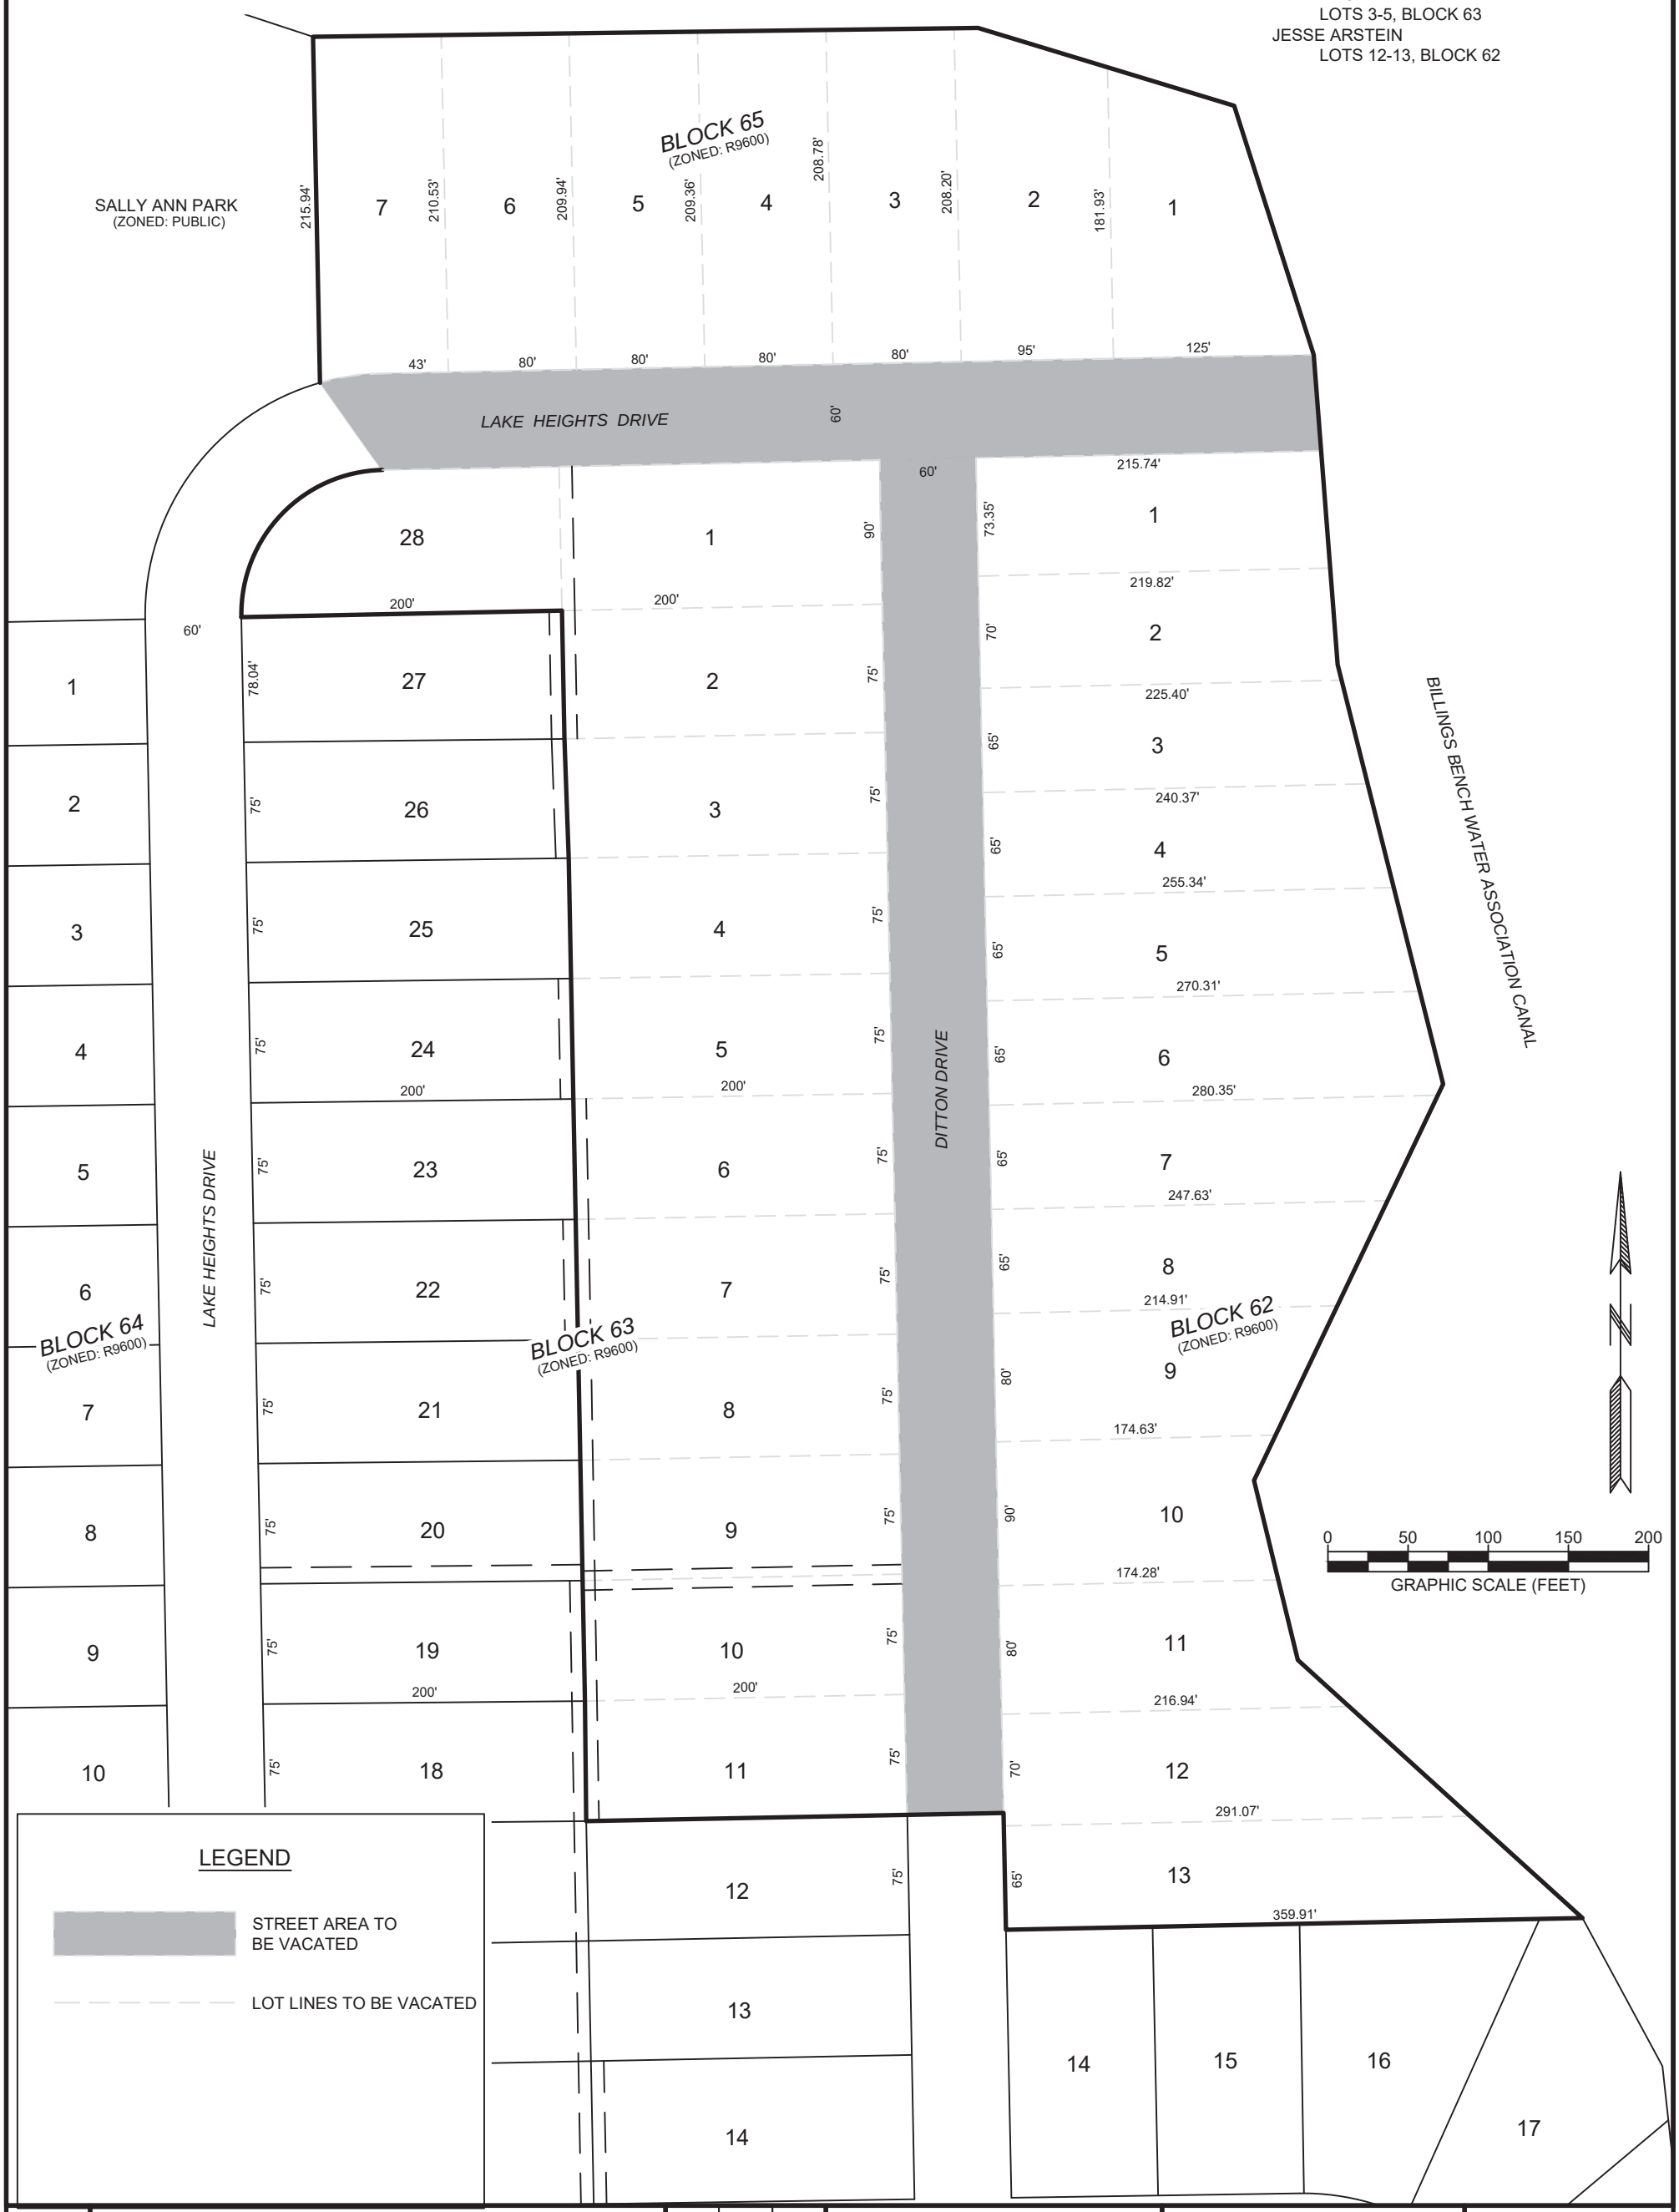

SHEET NO. 1 OF 2

CANAL VISTA

VACATION REQUEST

DSGN	DATE	CKD
AMR	11/08/18	GTR
REV	DATE	CKD

JOB # 18147

PREPARED FOR:
CANAL VISTA OWNERSHIP GROUP

WWC ENGINEERING
51 N 15TH STREET, SUITE 1
BILLINGS, MT 59101
(406) 894-2210

COPYRIGHT 2018
WWC ENGINEERING, HEREBY RESERVES OUR COMMON LAW COPYRIGHT IN THIS DOCUMENT AND THE IDEAS AND DESIGNS INCORPORATED HEREIN AS AN INSTRUMENT OF PROFESSIONAL SERVICE WHICH SHALL NOT BE USED IN WHOLE OR PART FOR ANY PROJECTS OR OTHER USE WITHOUT OUR EXPRESS WRITTEN AUTHORIZATION.

PLOT STYLE: WWC COLOR.ctb
17/01/2019 FILE PATH: K:\Billings\SLS\18147\CADD\SURVEY\Canal Vista_Road Vacation 2.dwg