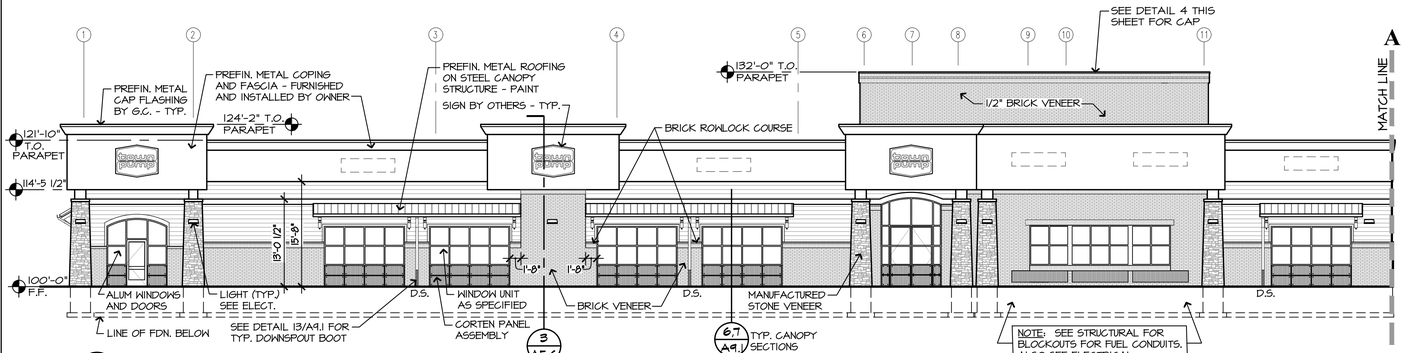

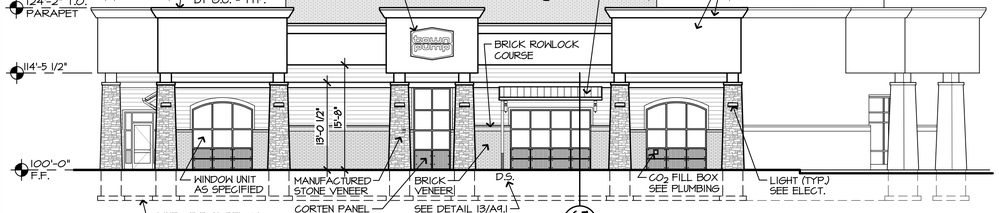

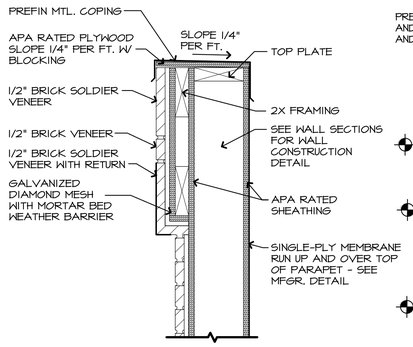

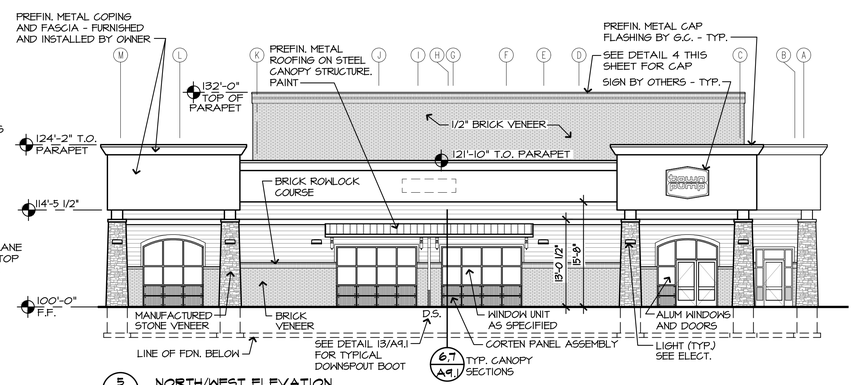

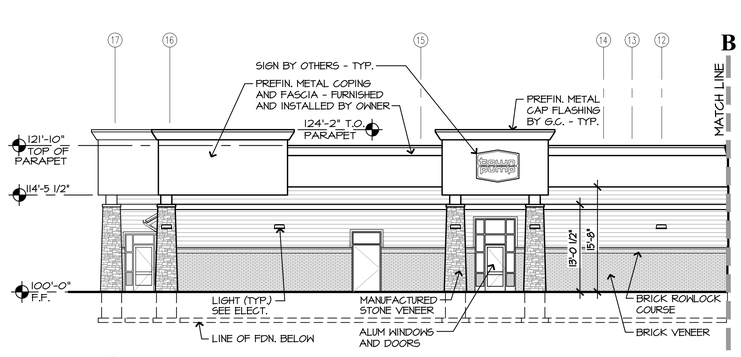

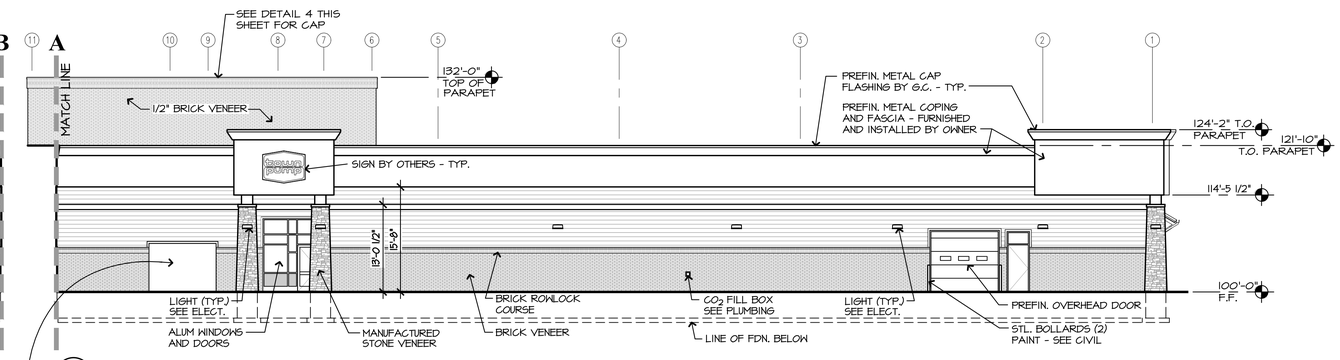

NOTE: COORDINATION IS REQUIRED BY ALL TRADES SO NO CONFLICTS IN LOCATION OF DUCTS, CONDUITS, SPRINKLER HEADS, DIFFUSERS, ELECTRICAL BOXES, EQUIPMENT, ETC. OCCURS. G.C. TO COORDINATE ALL TRADES.

ELECTRICAL SERVICE ENTRY. PLACE AGAINST WATERPROOF MEMBRANE AND BUTT UP BRICK EITHER SIDE AND SEAL WATERTIGHT. PROVIDE PREFIN. WOOD TRIM AROUND THE SIDES AND TOP AND SEAL. VERIFY EXACT SIZE AND LOCATION WITH ELECTRICAL.

NOTE: SEE PLUMBING FOR GAS METER LOCATION AND ELECTRICAL FOR MDP LOCATION

AT ARCHITECTURE

60% REVIEW SET 06/07/2021

MAGIC DIANDMOND SONNY'S CASINO

Billings #13 Town Pump and Casino

Billings, MT 59102

Shiloh Road / King Avenue West

COPYRIGHT STATEMENT:
THESE DESIGNS ARE THE PROPERTY OF AT ARCHITECTURE. NEITHER THESE DESIGNS OR ANY PORTION THEREOF SHALL BE COPIED, REPRODUCED, MODIFIED, OR RECONSTRUCTED WITHOUT THE WRITTEN CONSENT OF AT ARCHITECTURE. VIOLATION IS AN INFRINGEMENT OF COPYRIGHT LAWS.

DATE:	06/07/2021
DRAWN BY:	SM
CHECKED BY:	MAD
PROJECT #:	2114

EXTERIOR ELEVATIONS

A4.2