SITE PHOTO - LOOKING SOUTH FROM SIOUX LN

SITE PHOTO - LOOKING SOUTHEAST

SITE PHOTO - LOOKING SOUTH

SITE PHOTO - LOOKING SOUTHWEST

6 SITE PHOTOGRAPHS

A1.2 NTS

16 VICINITY MAP

A1.2 NTS

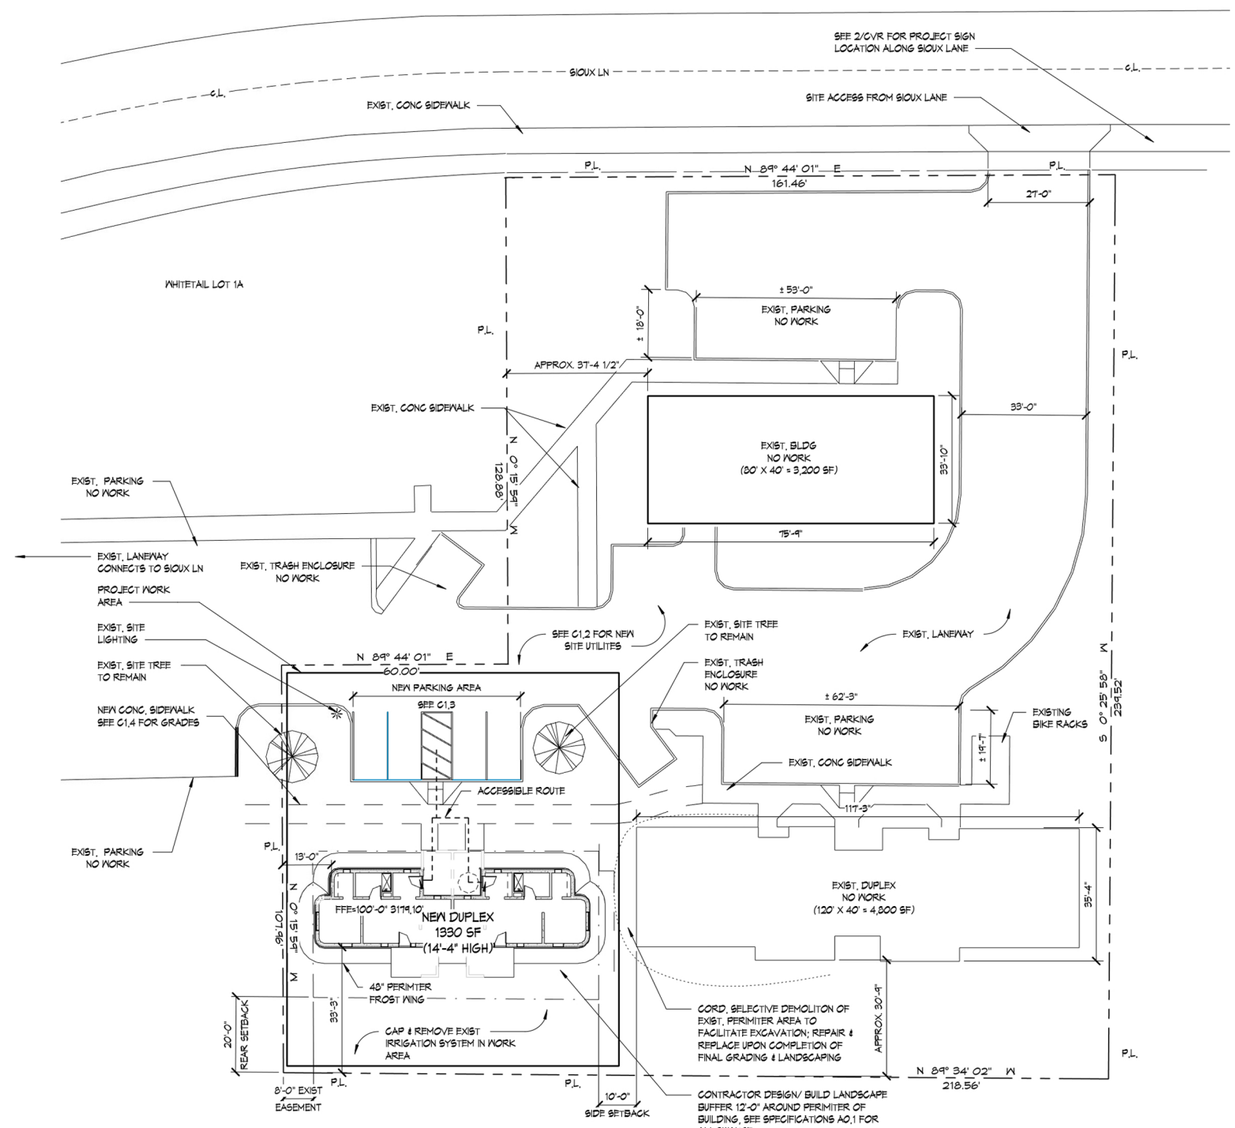

16 ZONING APPLICATION - SITE PLAN

A1.2 1" = 40'-0"

ZONING APPLICATION SITE PLAN
3D PRINTED HOMES
CONSTRUCTION DOCUMENTS

HIGH PLAINS ARCHITECTS
PHONE (406) 896-0250 | FAX (406) 896-0255
2121 MONTANA AVE | BILLINGS, MT 59101
P.O. BOX 2233 | BILLINGS, MT 59103
WWW.HIGHPLAINSARCHITECTS.COM

DRAWN BY: EJRS
PROJECT#: 22211.03
DATE: 10/31/2023

A1.2

©

PLOT STAMP: 10/31/2023 11:27:14 AM