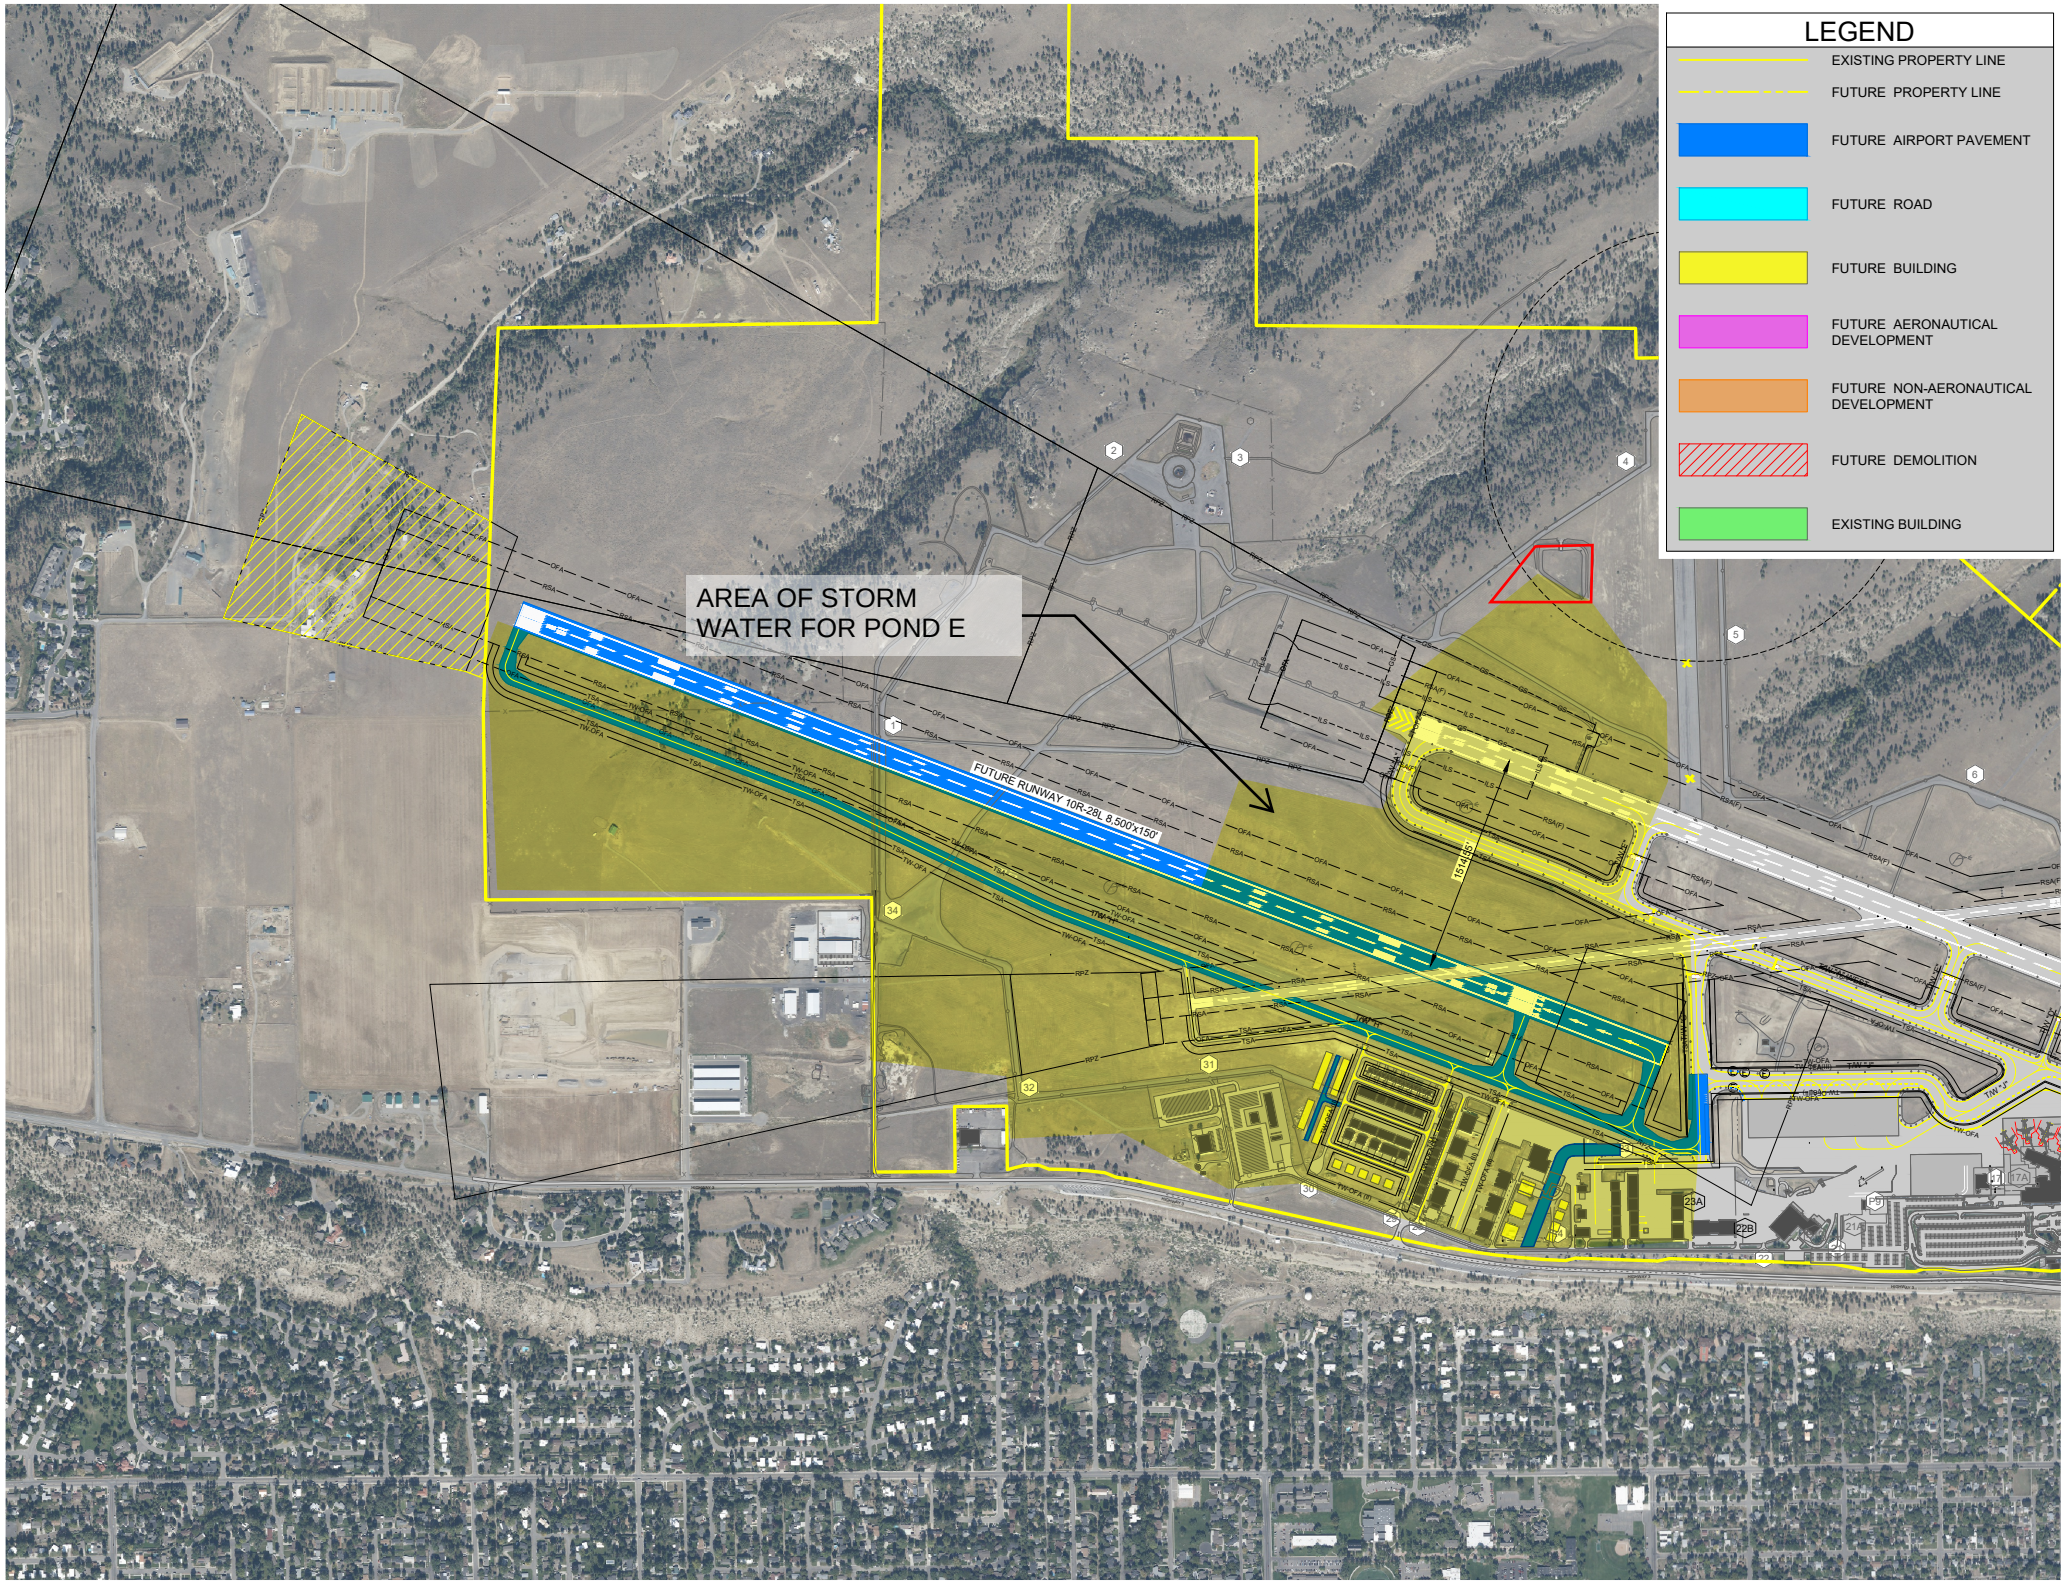
LEGEND
EXISTING PROPERTY LINE
FUTURE PROPERTY LINE
FUTURE AIRPORT PAVEMENT
FUTURE ROAD
FUTURE BUILDING
FUTURE AERONAUTICAL DEVELOPMENT
FUTURE NON-AERONAUTICAL DEVELOPMENT
FUTURE DEMOLITION
EXISTING BUILDING
AREA OF STORM WATER FOR POND E
FUTURE RUNWAY 10R-28L 8,500'x150'
1514'(S)