



#1

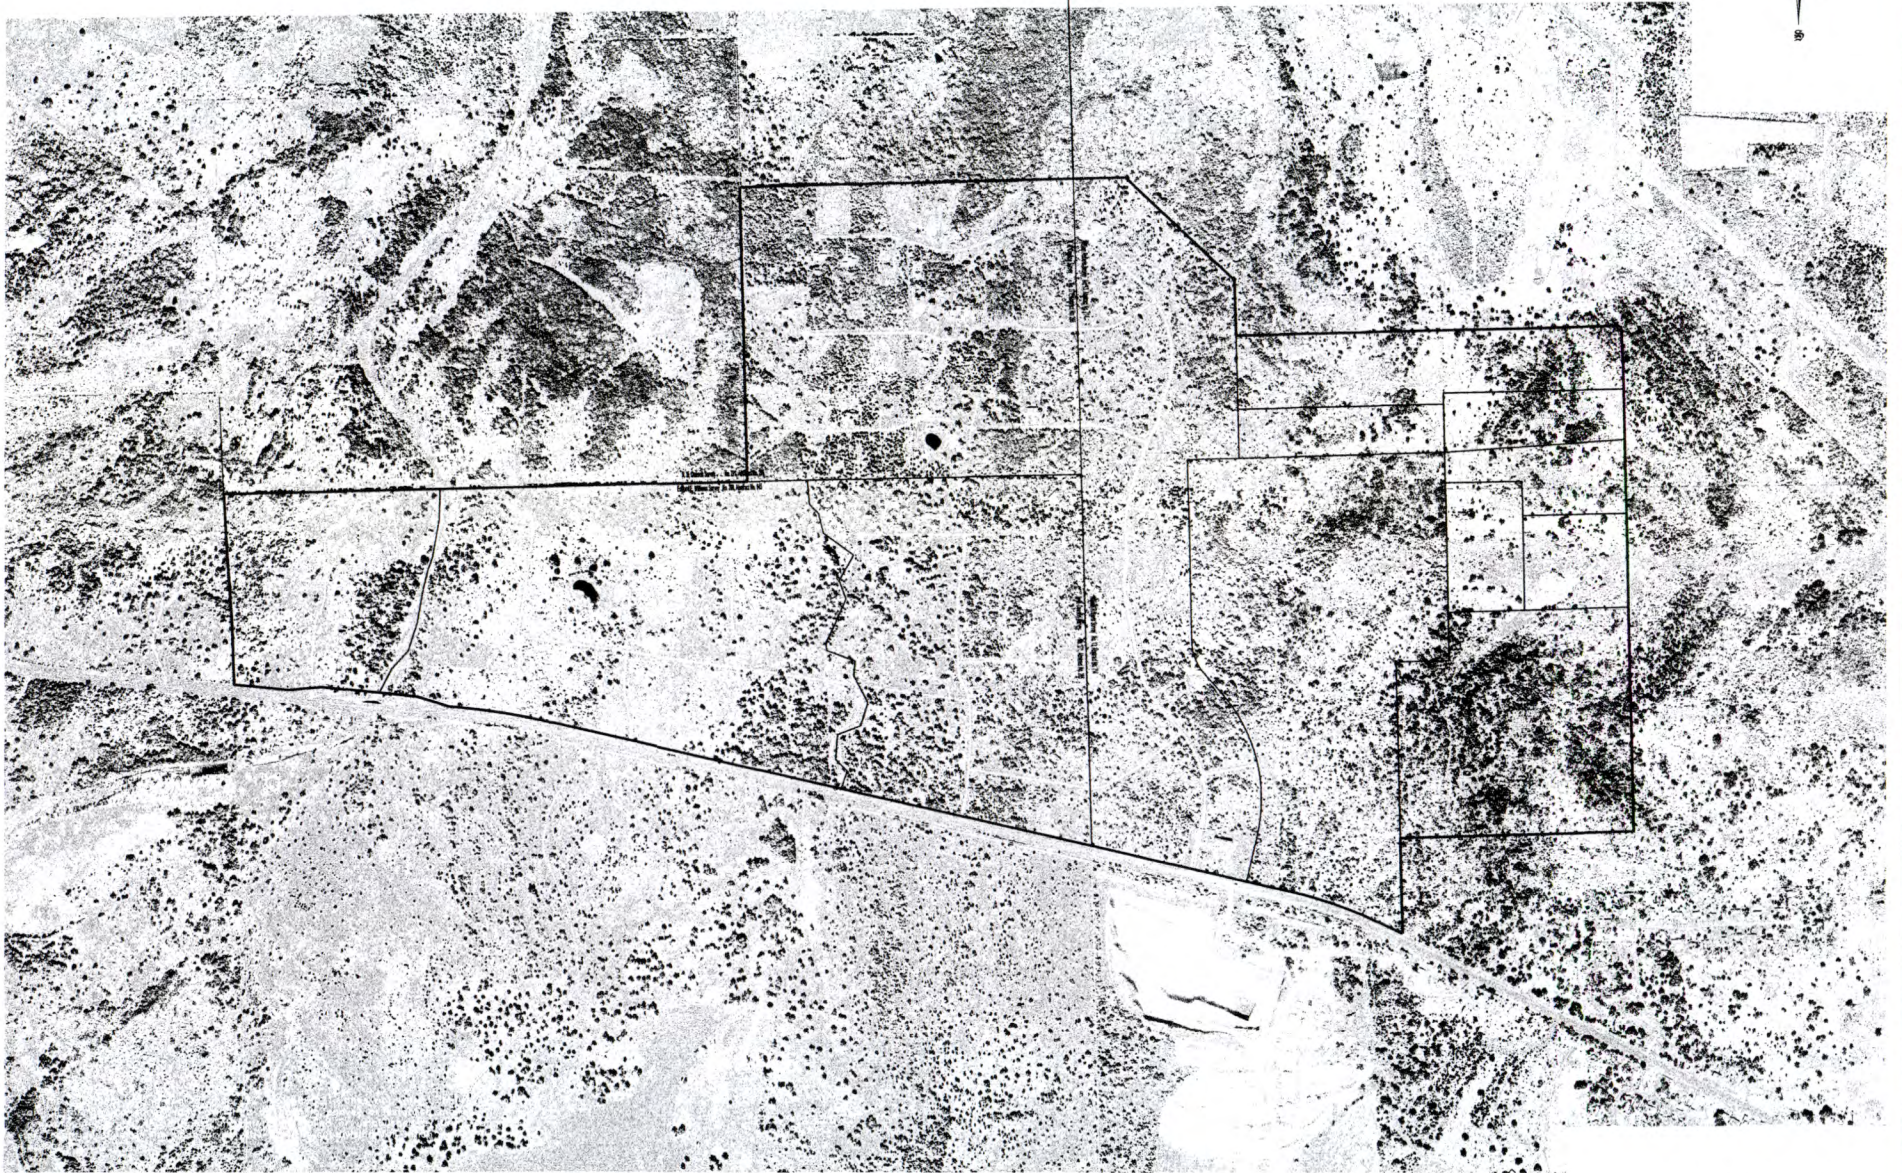

PROJECT NO. 181479
 PREPARED FOR: R. G. CARVER
 TECH:
 APPROVED:
 FIELD WORK DATE:
 COPYRIGHT: 2018

PROFESSIONAL FIRM NO: 10126900

1500 OLLIE LANE
 MARBLE FALLS, TX. 78654
 PH: 325-368-3300 / 830-693-8815
 WWW.CUPLINASSOCIATES.COM

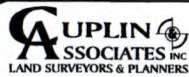

SCALE 1" = 800'
 0 400 800

DATE	NO.	DESCRIPTION
	1	
	2	

REVISIONS

1 OF 1
 SHEET