




PLH21-0081 Andretti Indoor Karting & Games

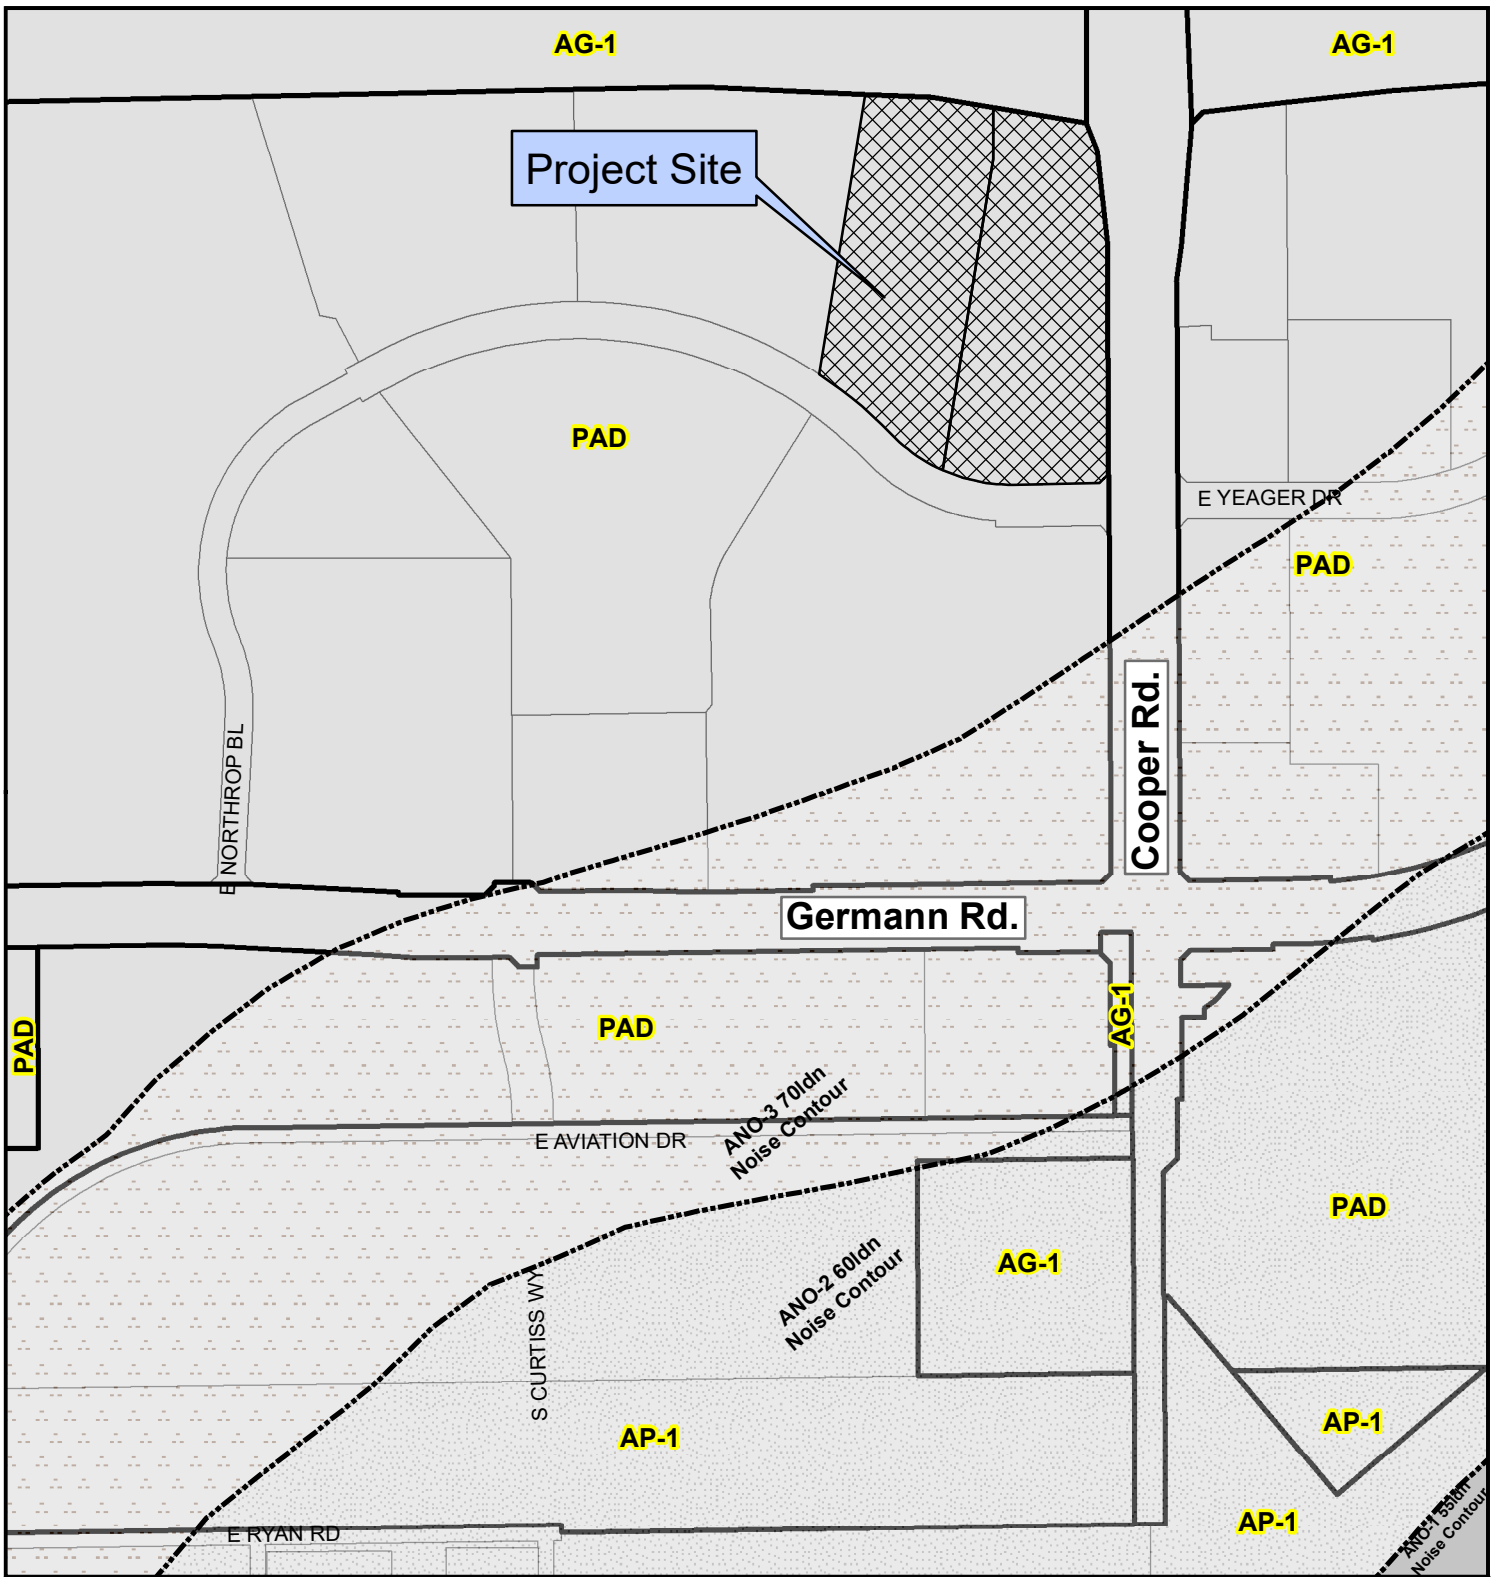



Proposed Project Details

PDP for Site Layout and Architecture
for entertainment facility
10.2 acres



City of Chandler Planning Division
chandleraz.gov/planning
For more information visit:
<https://gis.chandleraz.gov/planning>

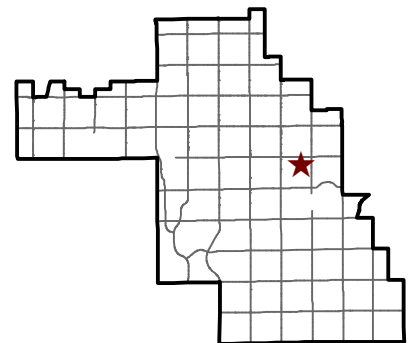

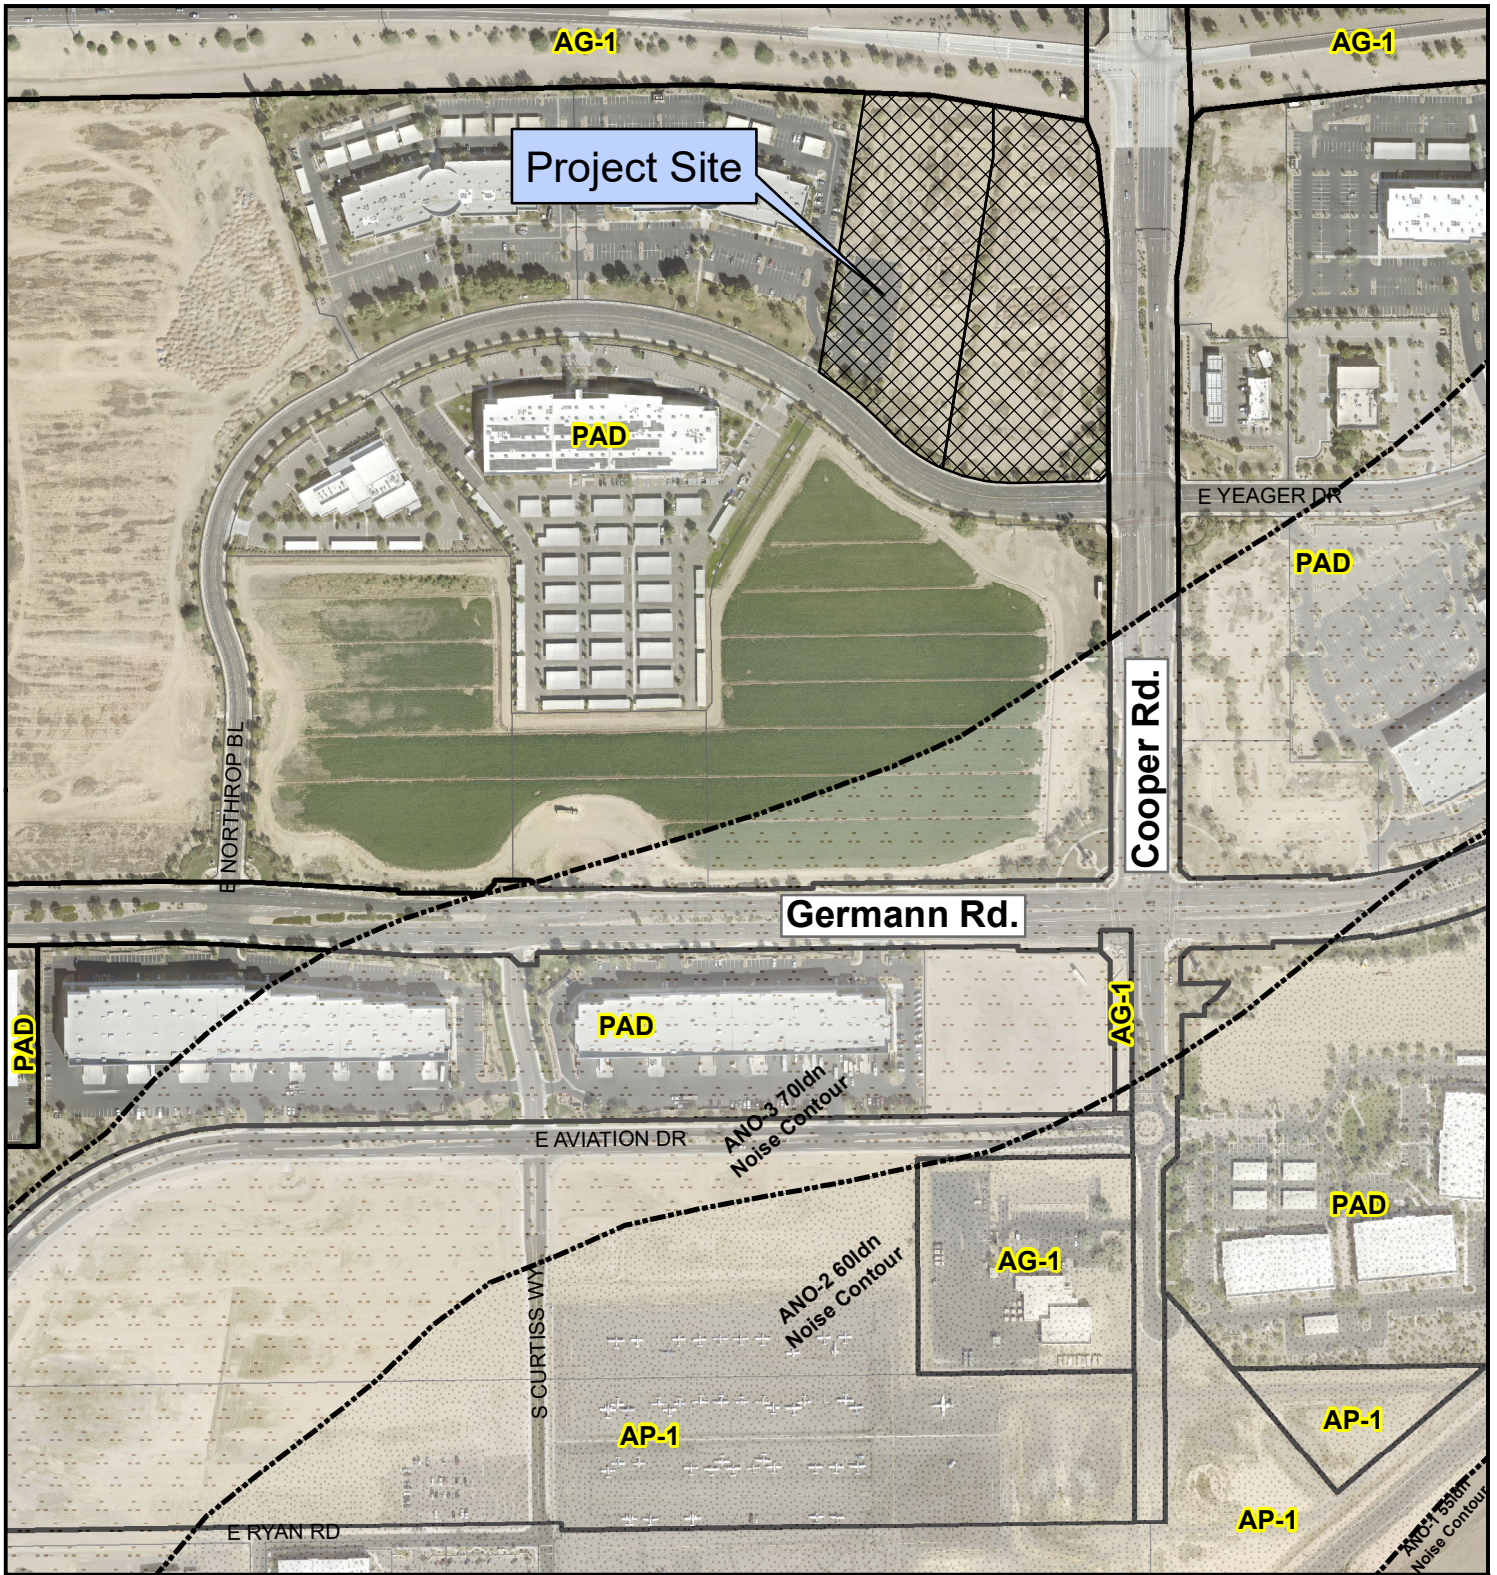


PLH21-0081 Andretti Indoor Karting & Games



Proposed Project Details

PDP for Site Layout and Architecture
for entertainment facility
10.2 acres

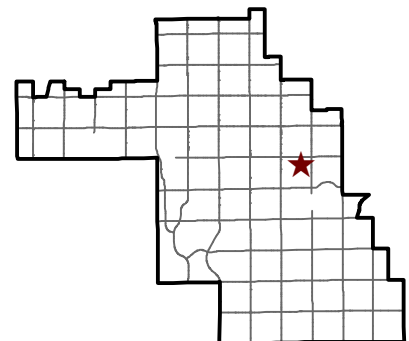

City of Chandler Planning Division
chandleraz.gov/planning
 For more information visit:
<https://gis.chandleraz.gov/planning>