




PLH22-0064 Horsepower Automotive Group

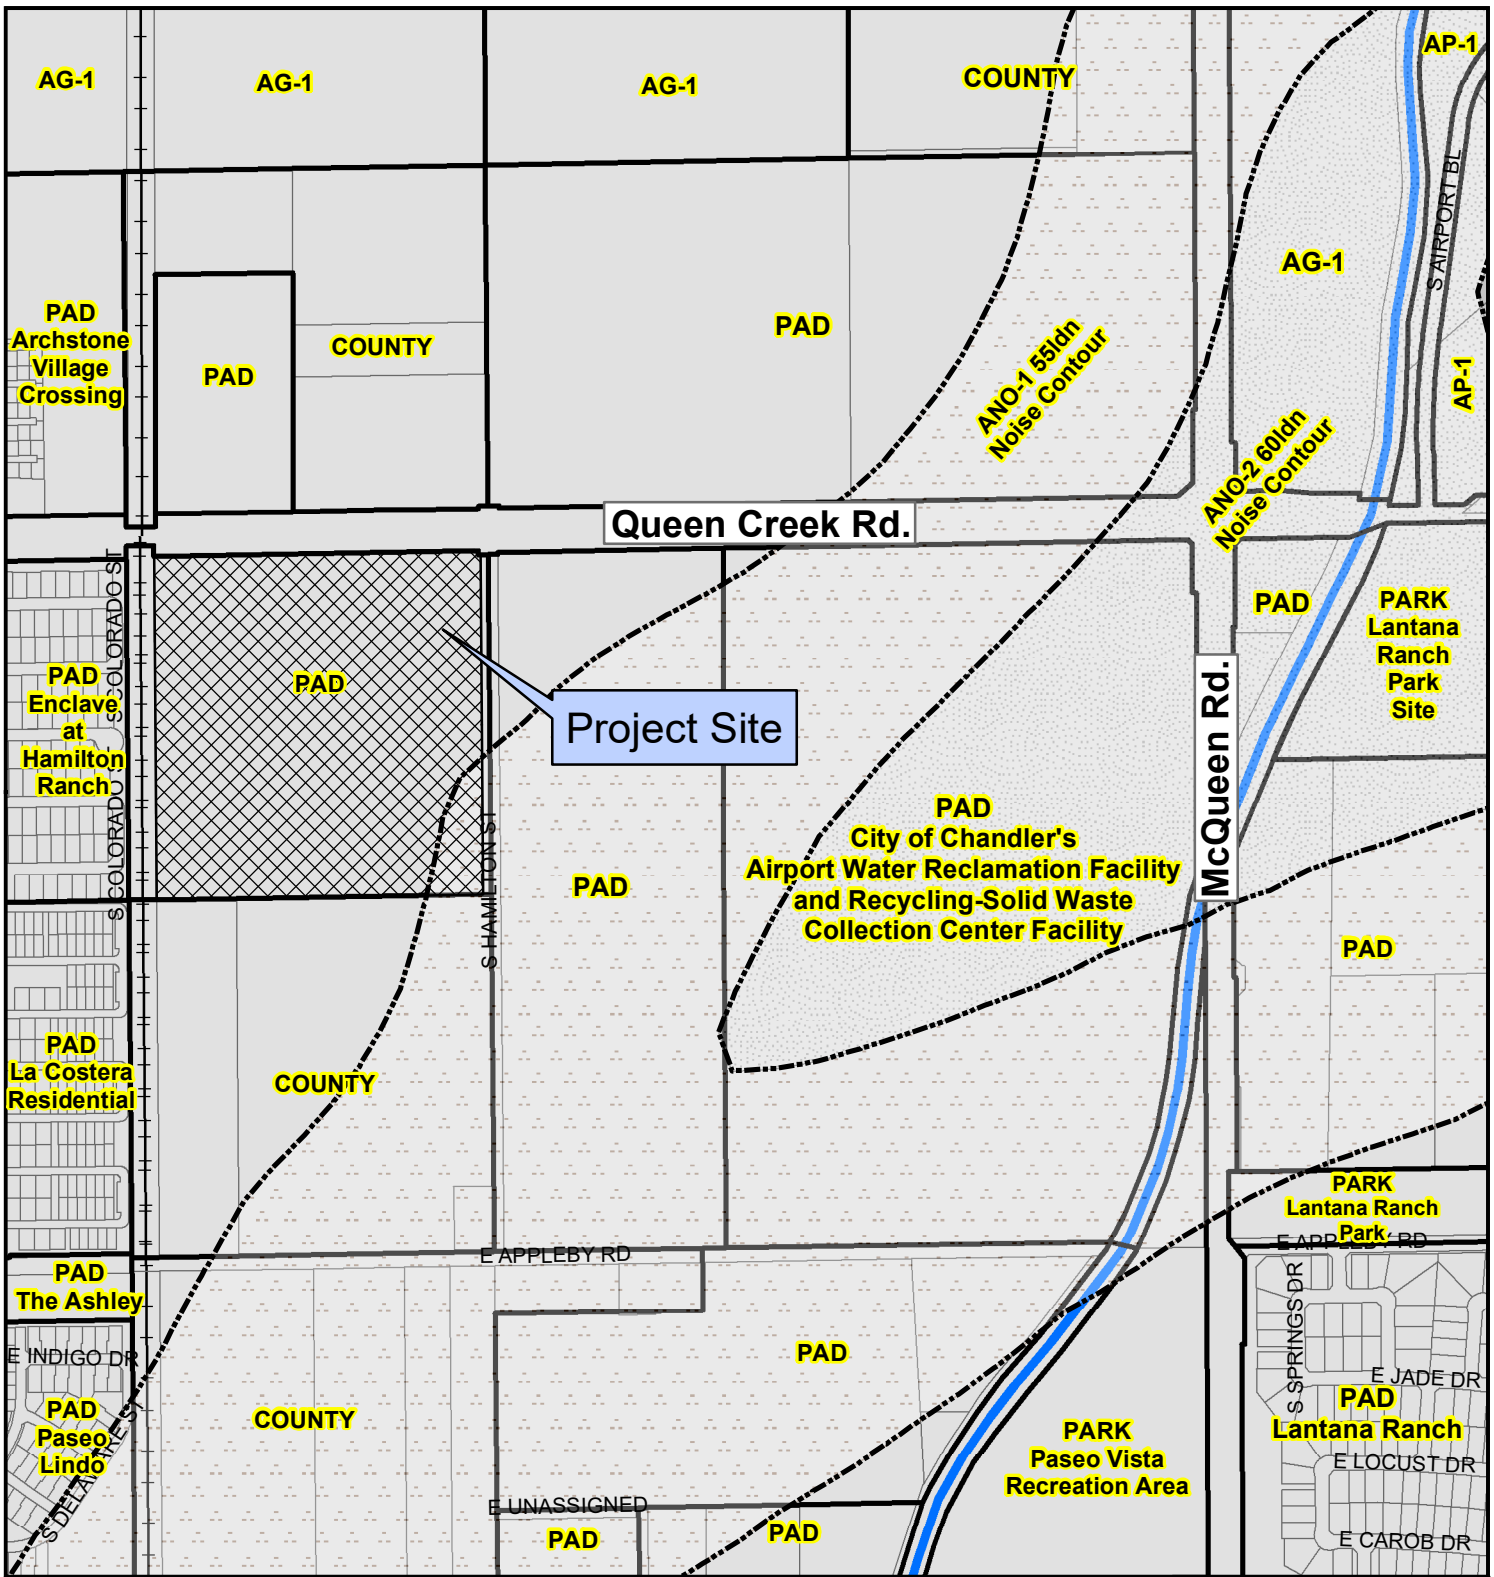

Project Details

555 E. Queen Creek Rd.

Request Use Permit to install propane bulk storage consisting of (2) 1,000 gallon tanks



City of Chandler Planning Division
chandleraz.gov/planning
 For more information visit:
<https://gis.chandleraz.gov/planning>

