


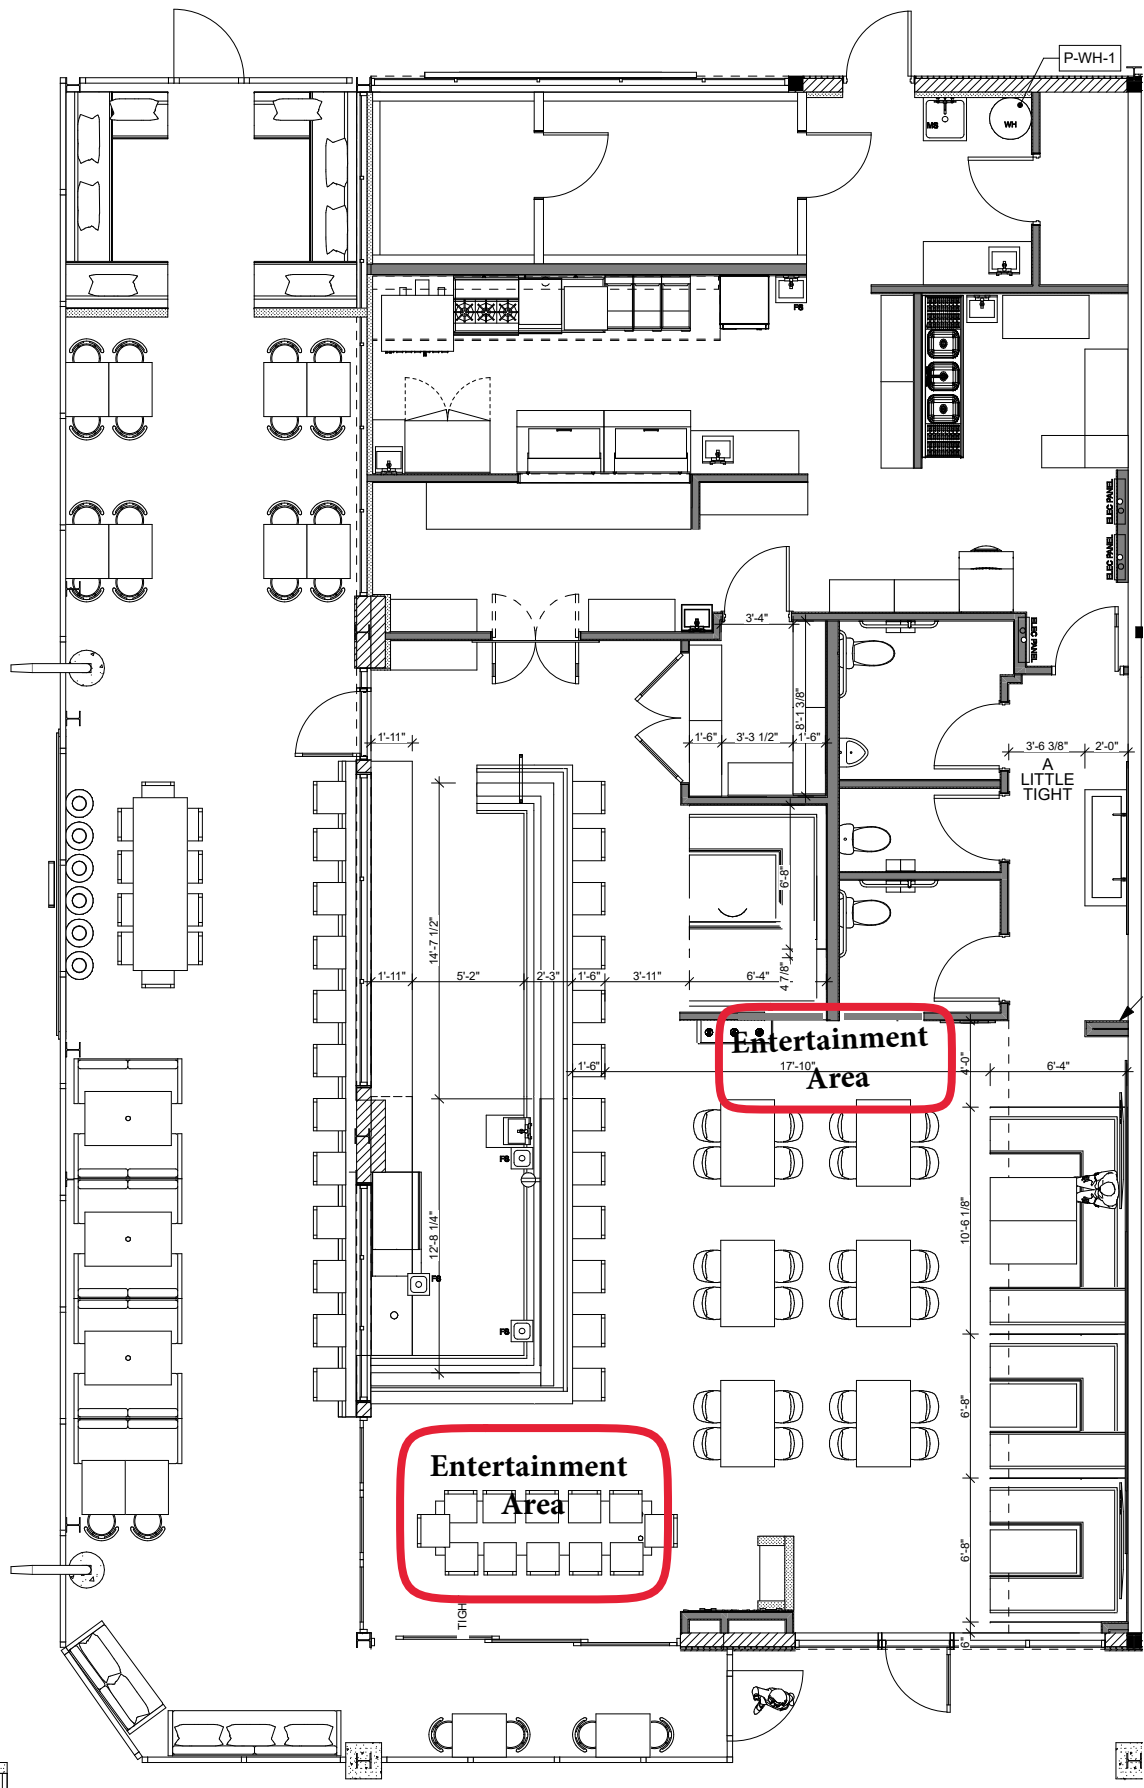

1. FFE PLAN
SCALE 3/8" = 1'-0"