


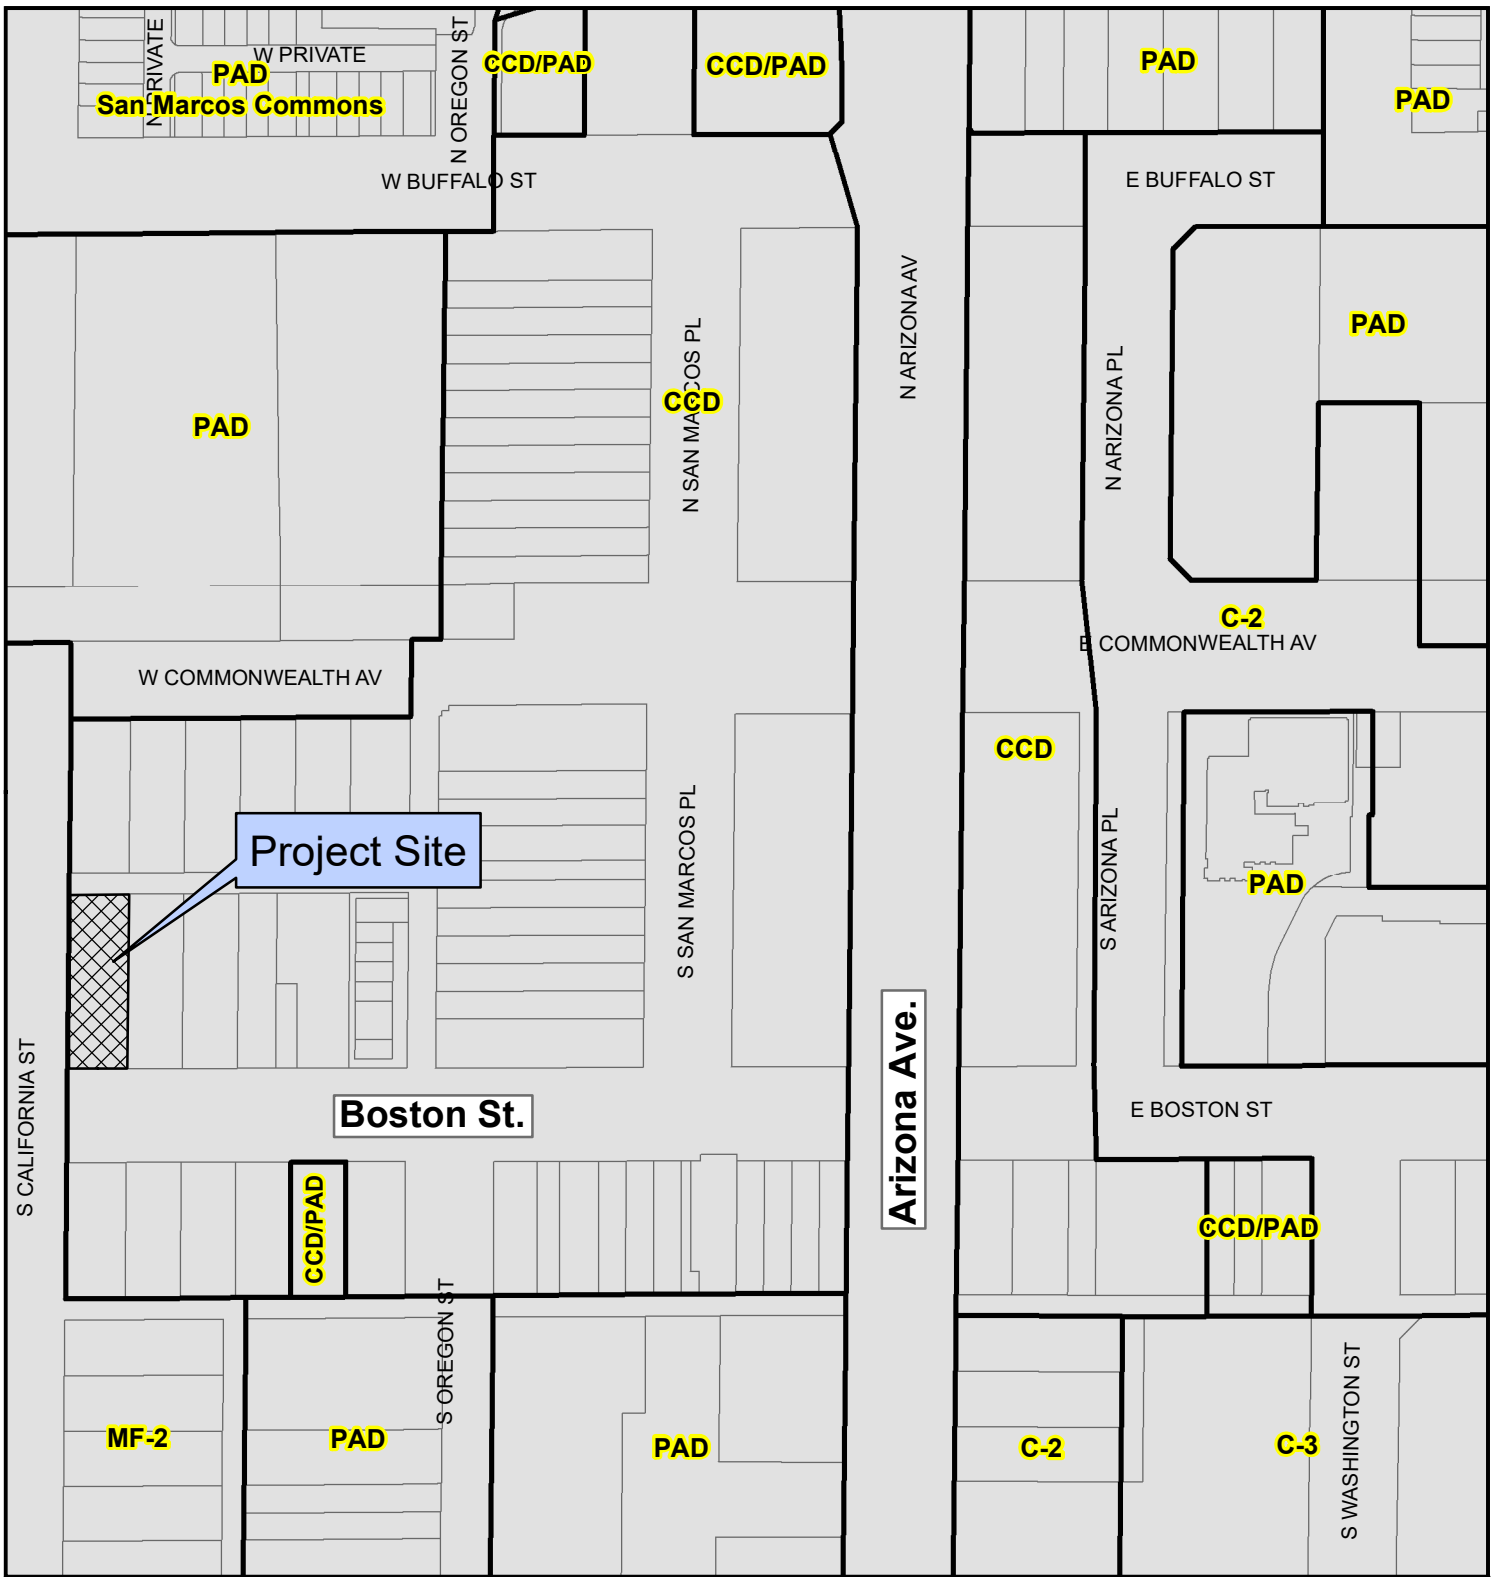

PLH25-0030 Maple House




Proposed Project Details

198 W. Boston St.

Request Entertainment Use Permit time extension to continue to allow live outdoor entertainment and speakers indoors and outdoors



City of Chandler Planning Division
chandleraz.gov/planning
 For more information visit:
<https://gis.chandleraz.gov/planning>

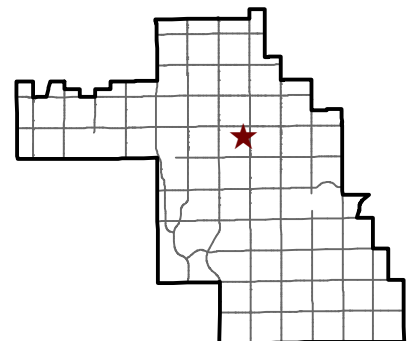



PLH25-0030 Maple House



Proposed Project Details

198 W. Boston St.

Request Entertainment Use Permit time extension to continue to allow live outdoor entertainment and speakers indoors and outdoors



City of Chandler Planning Division
chandleraz.gov/planning
 For more information visit:
<https://gis.chandleraz.gov/planning>

