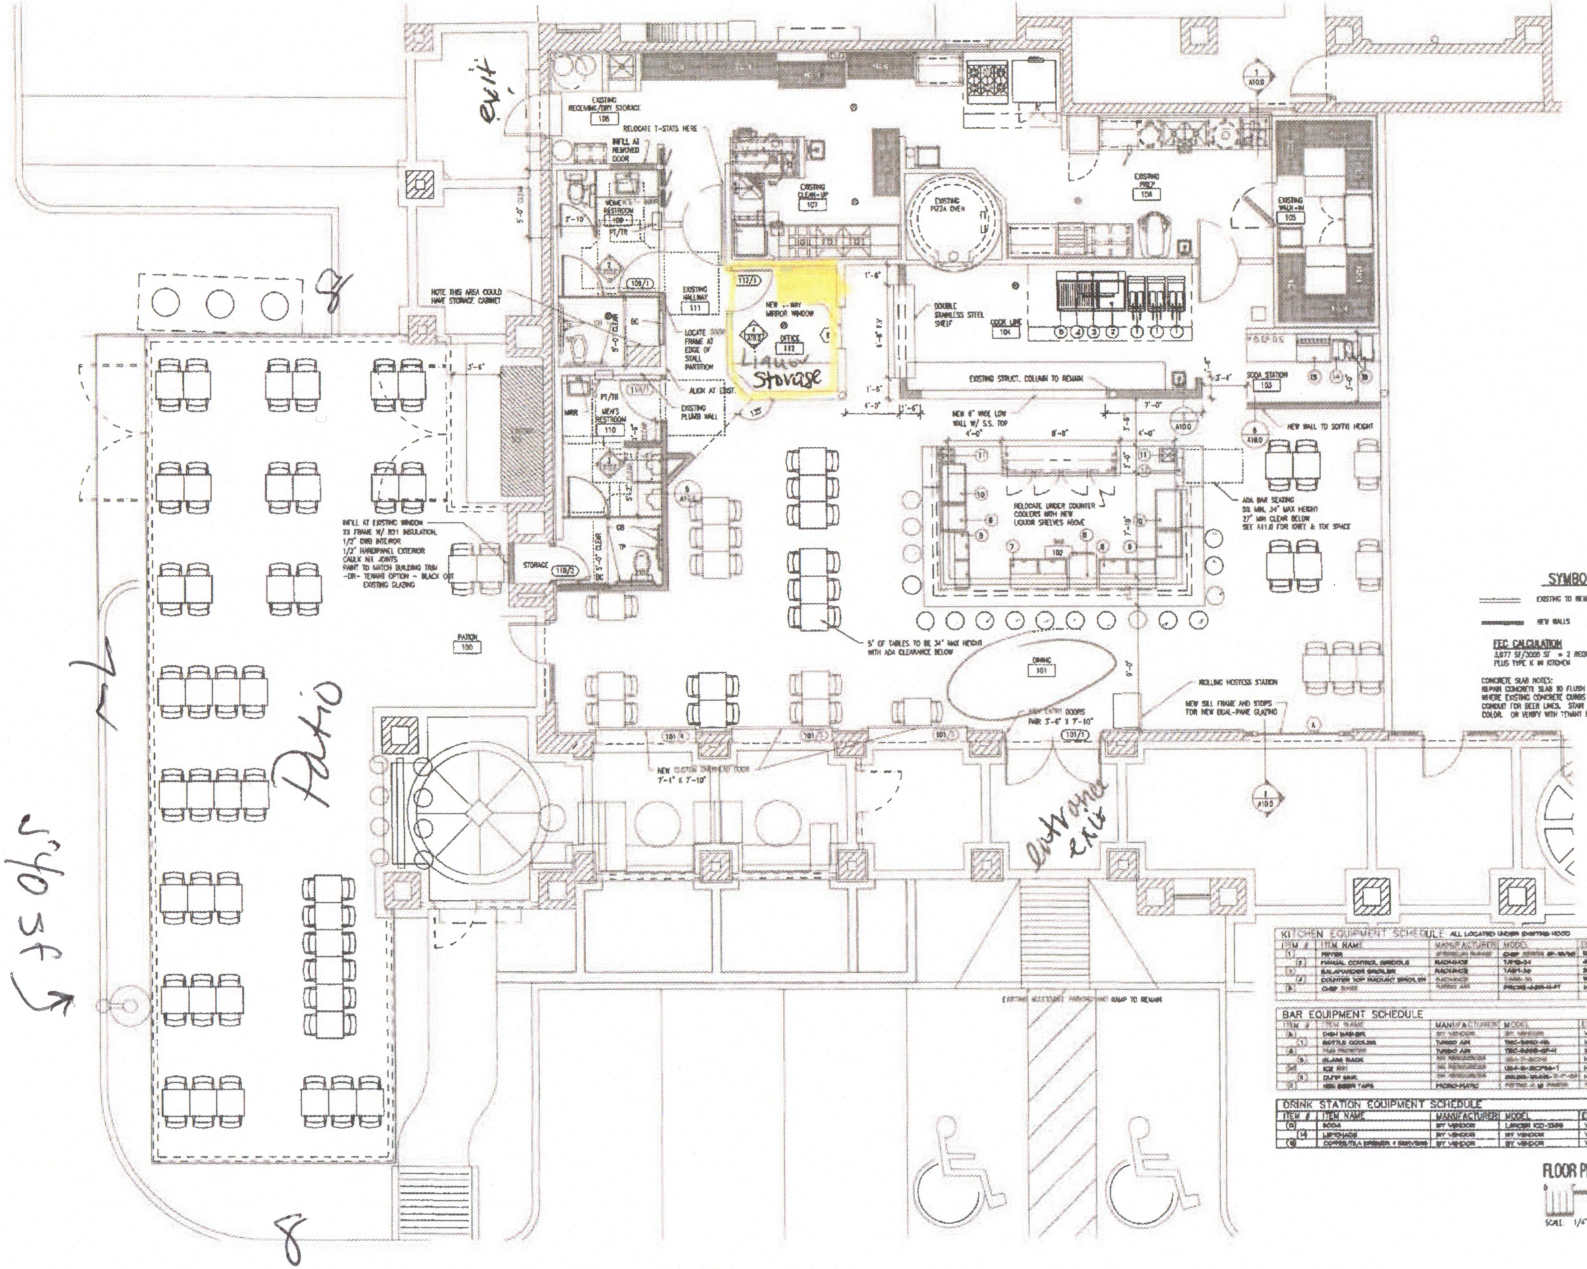

KITCHEN EQUIPMENT SCHEDULE ALL LOCATED UNDER EXISTING HOOD				
ITEM #	ITEM NAME	MANUFACTURER	MODEL	ELECTRICAL / GAS REQUIREMENTS
(1)	FRYER	[illegible]	[illegible]	[illegible]
(2)	FANGAL CONTROL GRIDDLE	RADIANTE	[illegible]	[illegible]
(3)	SALAMANDER BROILER	RADIANTE	[illegible]	[illegible]
(4)	COUNTER TOP RADIANT BROILER	RADIANTE	[illegible]	[illegible]
(5)	CHOP SHOP	TURBO AIR	[illegible]	[illegible]

BAR EQUIPMENT SCHEDULE				
ITEM #	ITEM NAME	MANUFACTURER	MODEL	ELECTRICAL / GAS REQUIREMENTS
(1a)	DISH WASHER	BY VENDOR	BY VENDOR	VERIFY
(1)	BOTTLE COOLER	TURBO AIR	[illegible]	[illegible]
(4)	HAND PROTECTOR	TURBO AIR	[illegible]	[illegible]
(6)	GLASS RACK	BY VENDOR	[illegible]	NA
(8)	ICE BIN	BY VENDOR	[illegible]	NA
(9)	DRAFT BAR	BY VENDOR	[illegible]	NA
(9)	NEW BEER TAPS	MICRO-MATIC	[illegible]	NA

DRINK STATION EQUIPMENT SCHEDULE				
ITEM #	ITEM NAME	MANUFACTURER	MODEL	ELECTRICAL / GAS REQUIREMENTS
(5)	SODA	BY VENDOR	LANCER [illegible]	VERIFY
(10)	LEMONADE	BY VENDOR	BY VENDOR	VERIFY
(10)	COFFEE/TEA BREWER + [illegible]	BY VENDOR	BY VENDOR	VERIFY

TROPHY

Trophy Bar
Restaurant Remodel
2551 W. Queen Creek Road, Bldg G, Suite G101
Chandler, AZ

PRELIMINARY
NOT FOR CONSTRUCTION

REECE and ROWE ARCHITECTS
4343 E. Avalon Drive
Phoenix, Arizona 85018
Phone: 602-957-4347

1354 W. University Ave #100
Flagstaff, Arizona 86001
Phone: 928-779-4340

REVISIONS

TITLE: FLOOR PLAN
SCALE: 1/4"=1'-0"
DATE: 10-26-2022
JOB NO: R22014

A3.0

3,077 feet