CONCEPT PLAN FOR SPECIAL USE APPLICAION

MEDICAL MARIJUANA CULTIVATION FACILITY
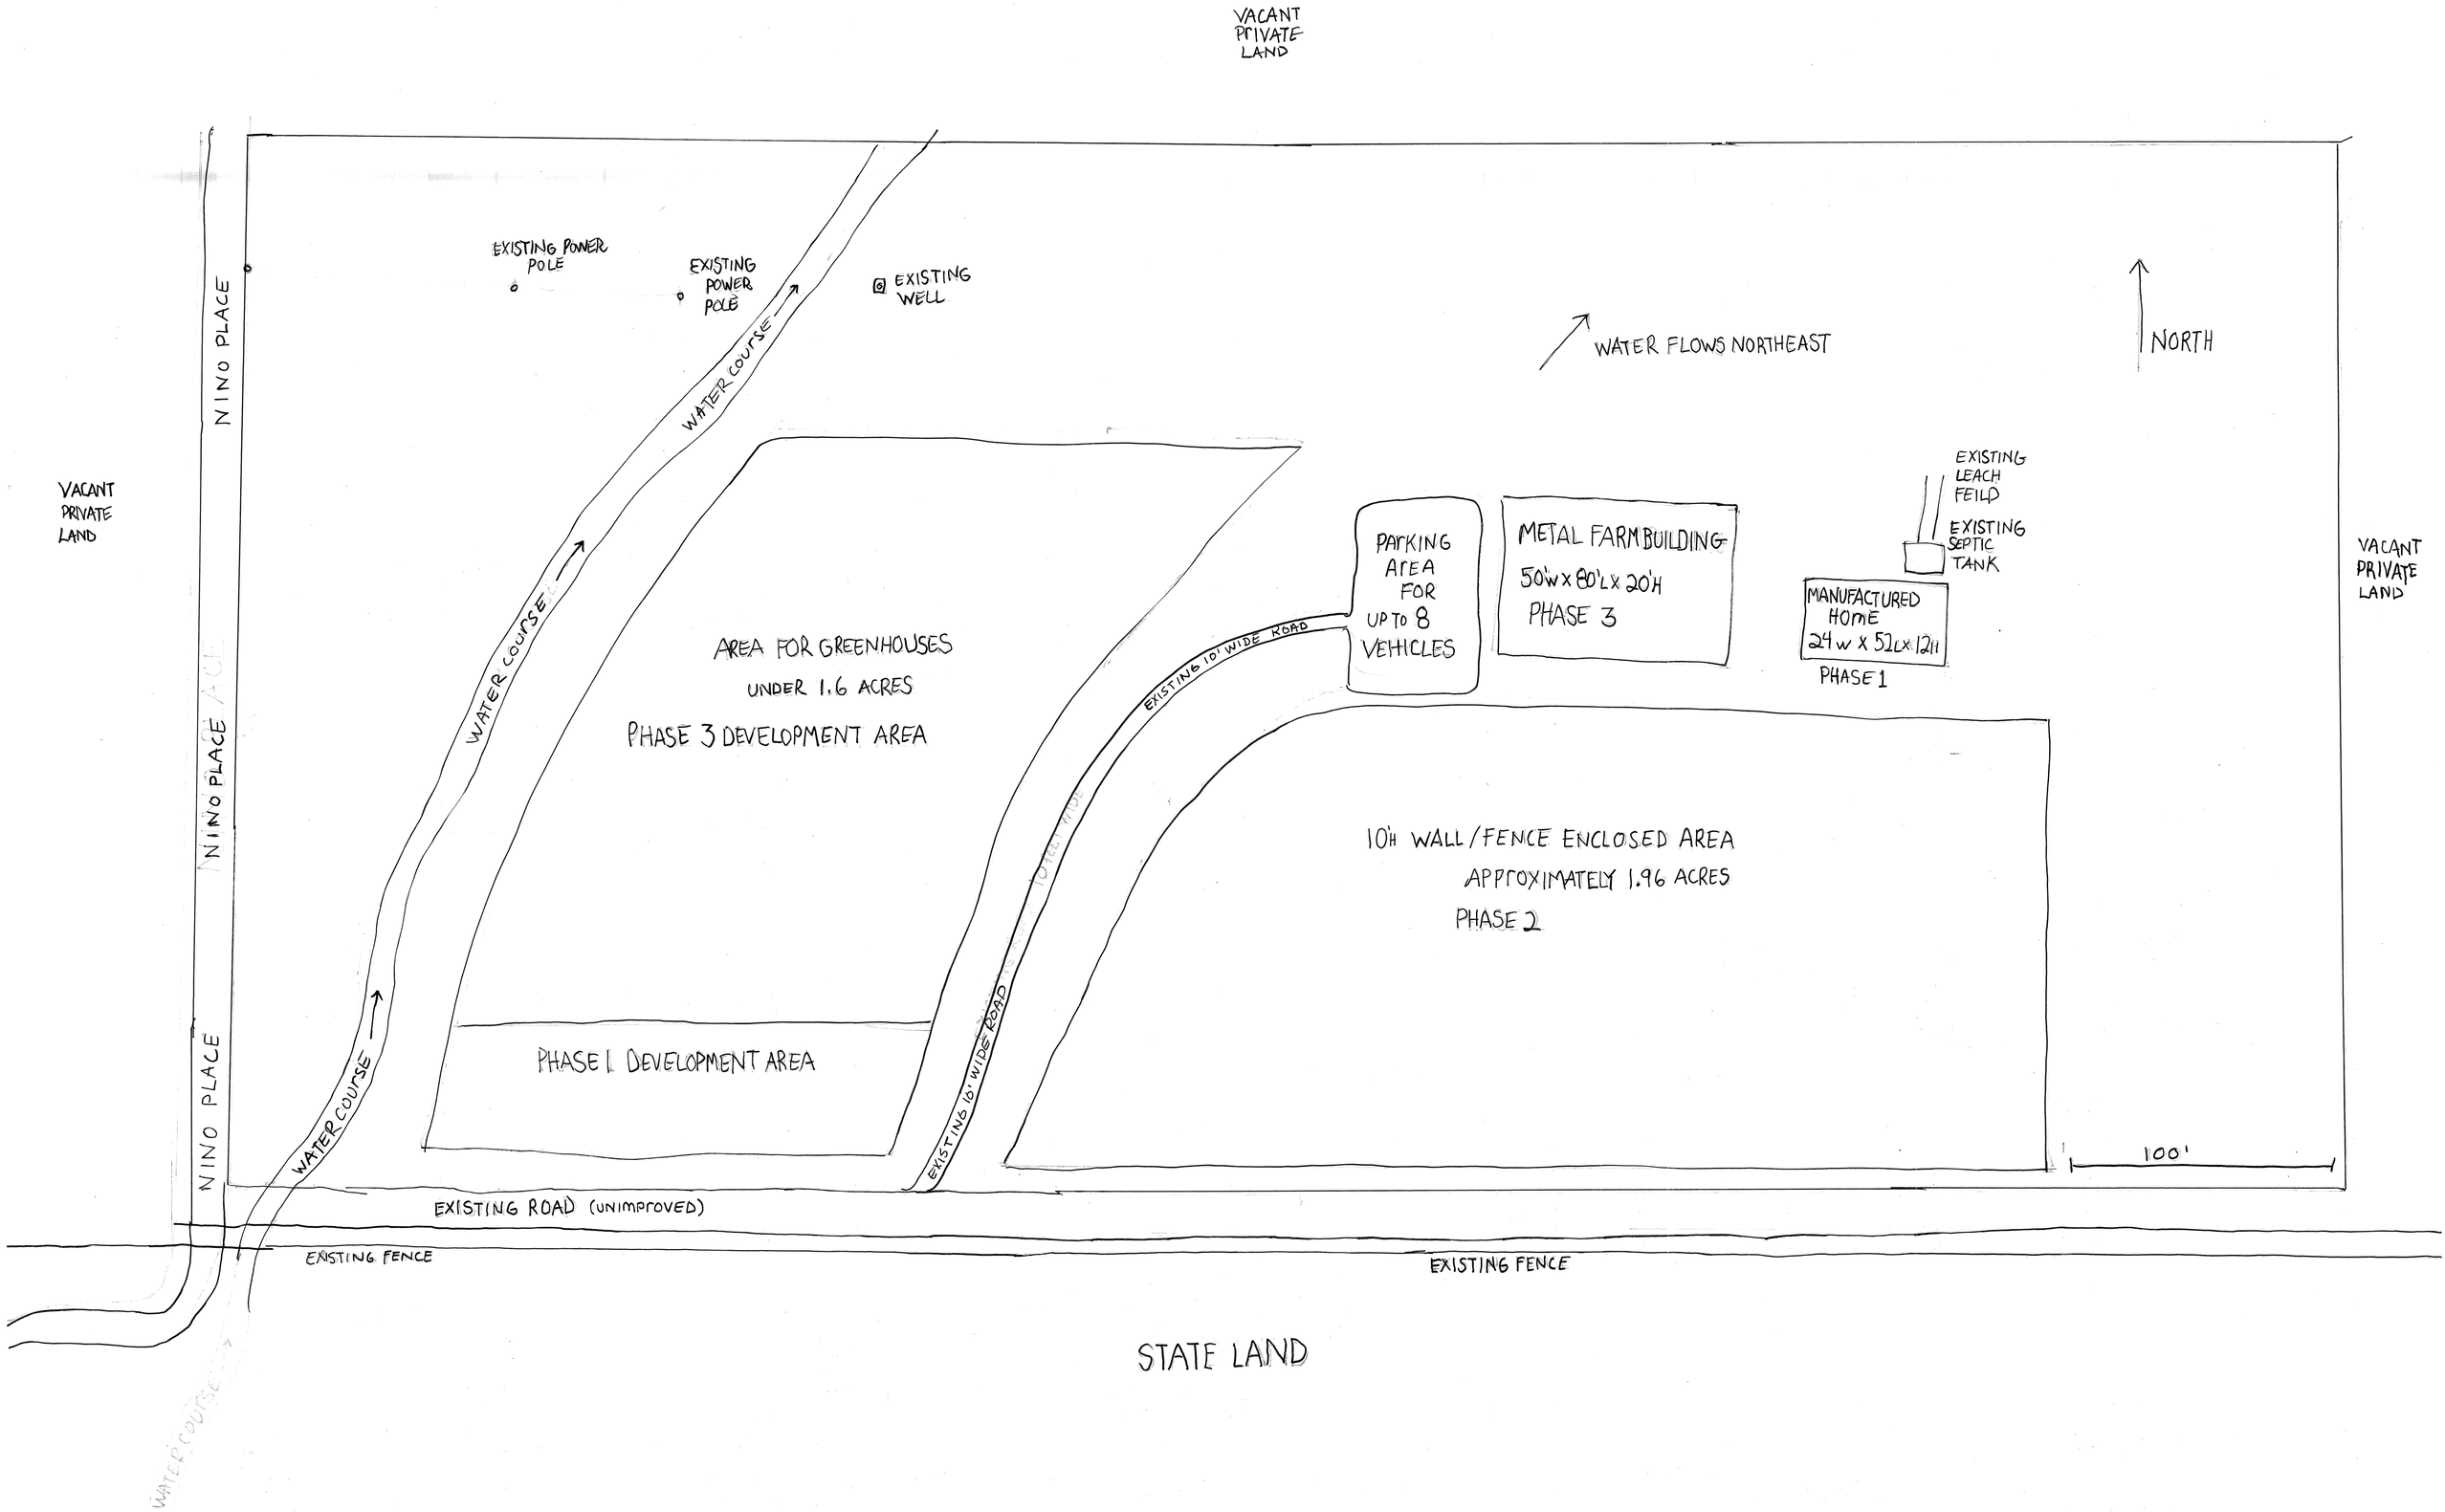
SUBMITTED BY DENNIS FINNERAN
PARCEL NUMBER 20890012F ZONED RU4 8 ACRES
PARCEL SURROUNDED BY VACANT LAND
MINIMUM SETBACKS MET
CONCEPT PLAN ONLY (NOT TO SCALE)
SITE PLAN TO BE SUBMITTED AFTER APPROVAL AND BEFORE DEVELOPMEIVT