

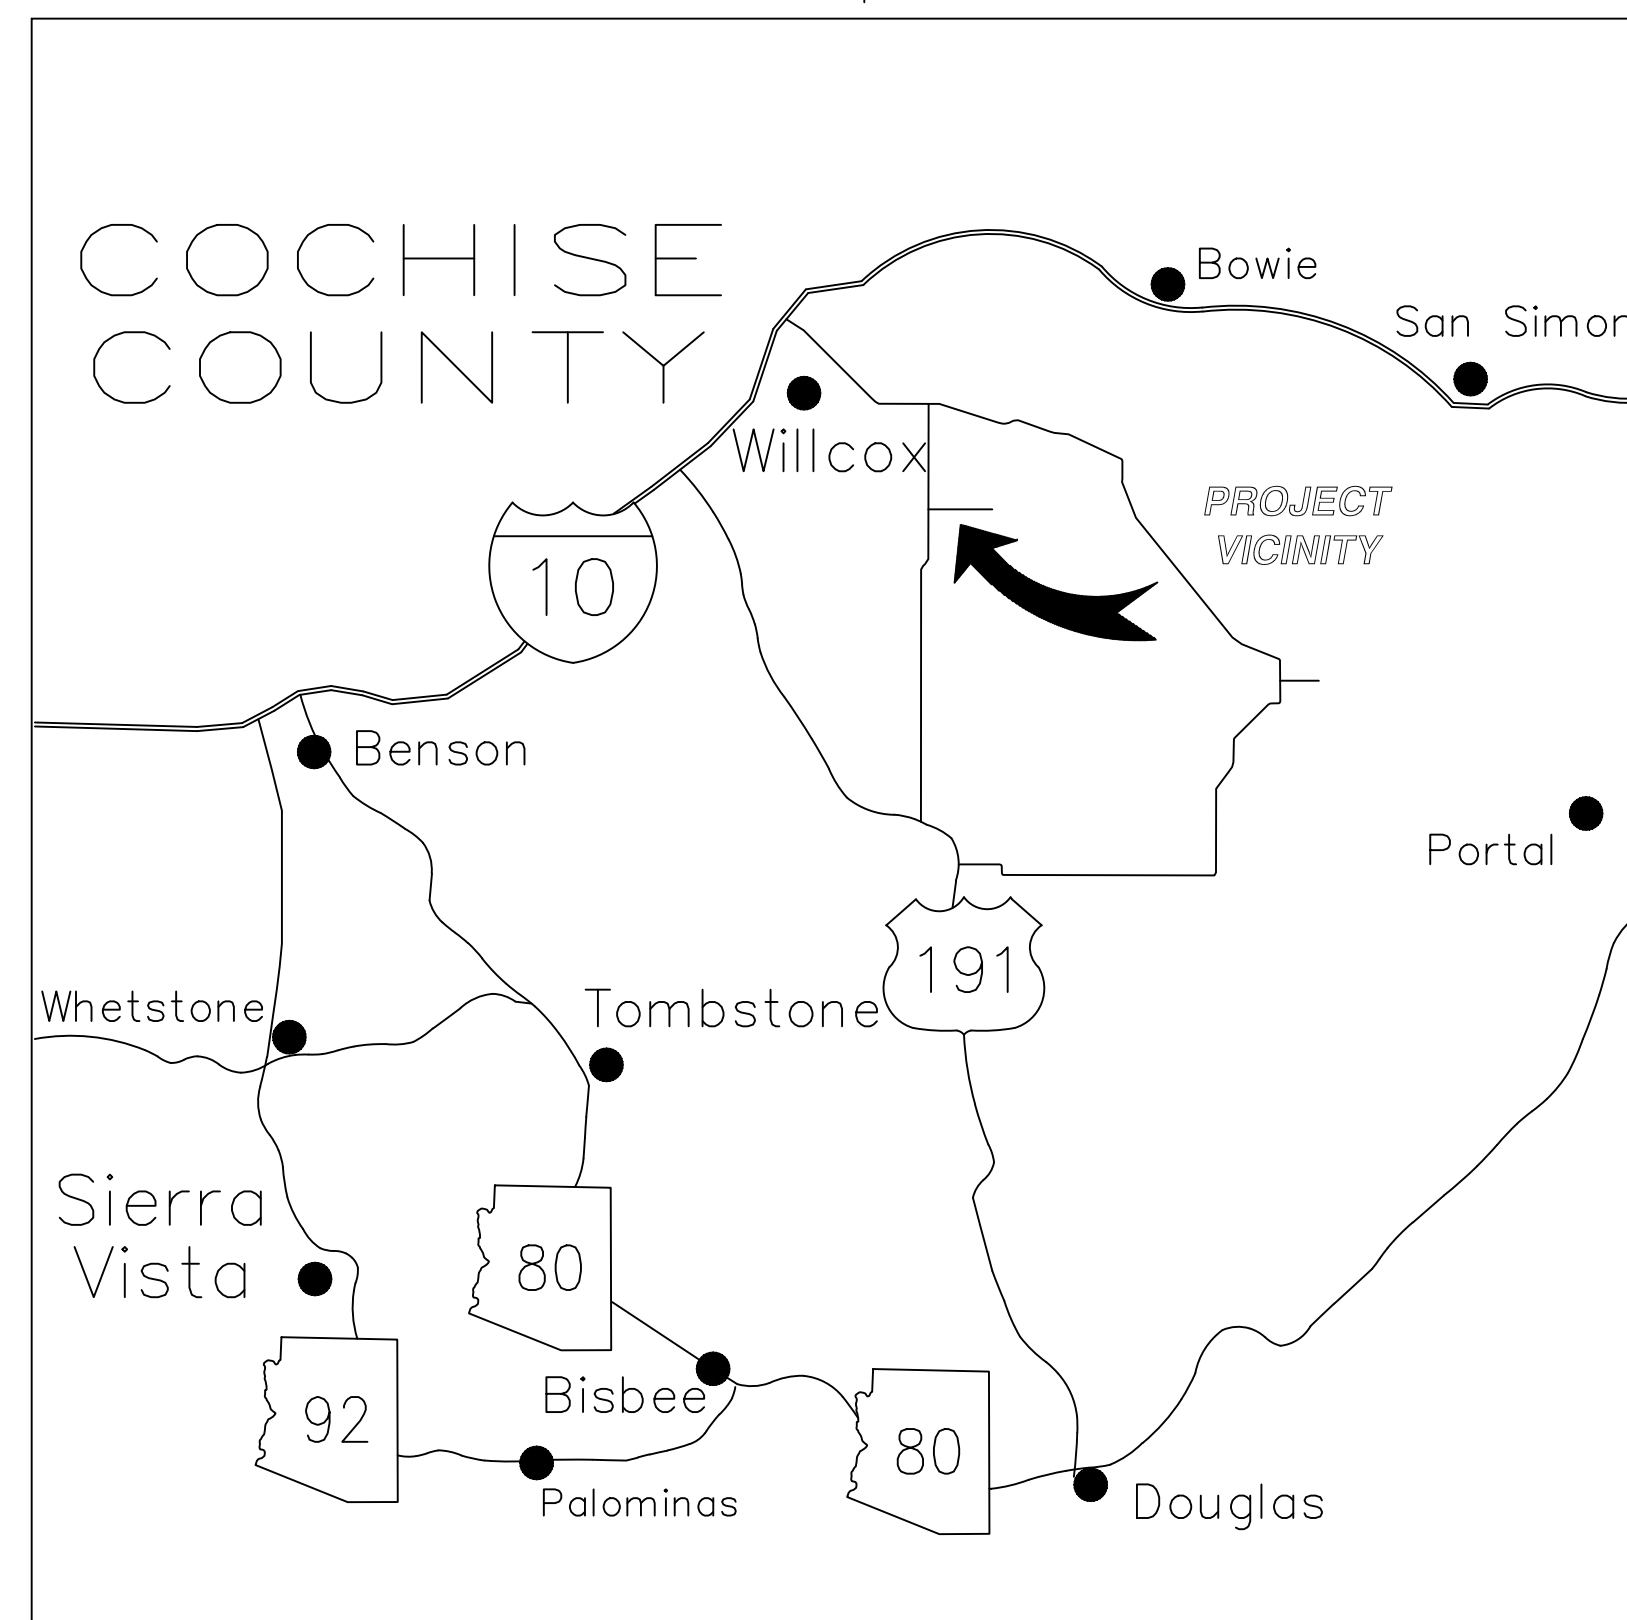


PROJECT # GR005
(IFB)-20-09-ENG-01

COCHISE COUNTY, ARIZONA

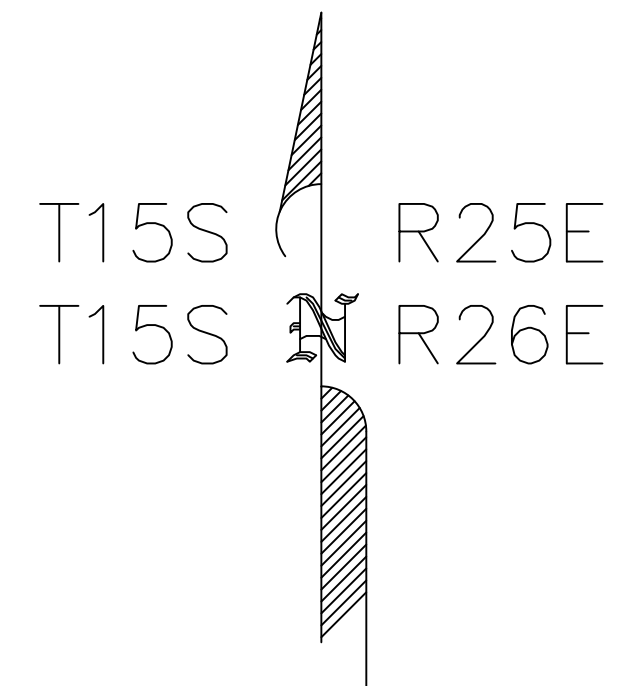

VICINITY MAP
N.T.S.

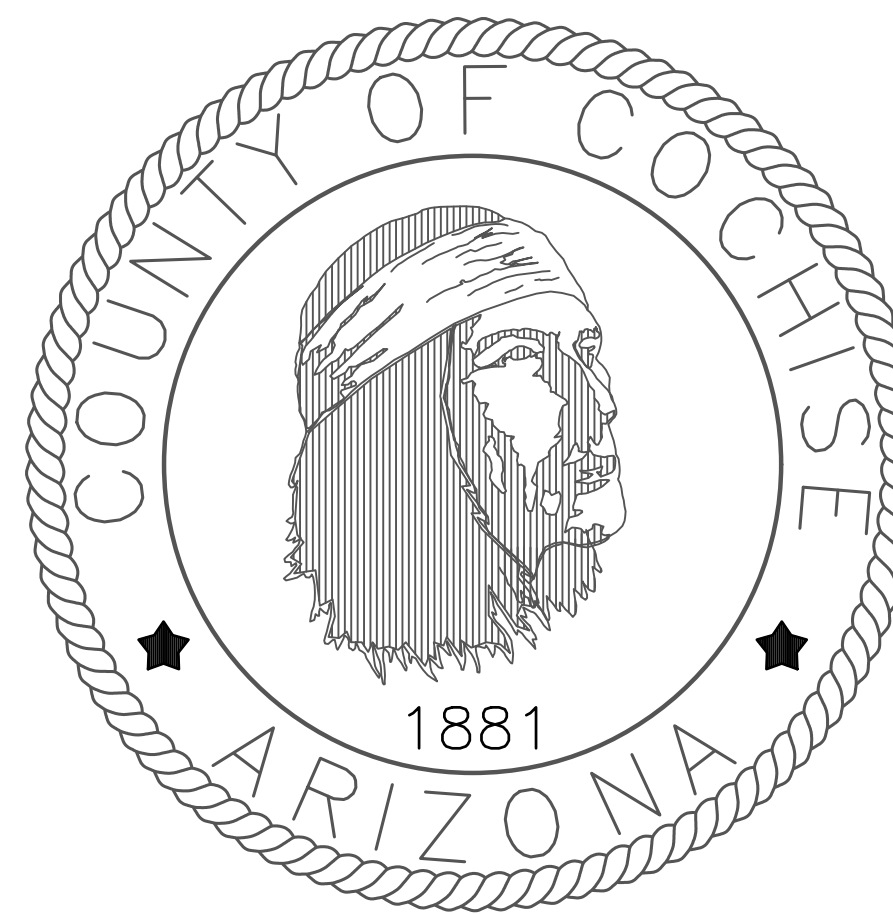

ROADWAY CROSS SECTIONS

**TWO WORKING DAYS
BEFORE YOU DIG
CALL FOR THE
BLUESTAKES
1-800-782-5348**

#	BY	REVISIONS	DATE
1	J.W.	BACKSLOPE NOW 3:1 FROM STA 26+00 TO 51+00	06/20/19

PROJECT TITLE:	ROBBS RD
SHEET TITLE:	COVER SHEET

**COCHISE COUNTY
ENGINEERING &
NATURAL RESOURCES
DEPARTMENT**



DESIGN BY:	S. PARRA
DRAWN BY:	A. REYES
CHECKED BY:	J. WATKINS
APPROVED BY:	B. SIMMONS



DATE: 06/11/2019
SCALE:
NTS

SCALE HOR: 1"=20'
VER: 1"=2'

CROSS SECTIONS VIEW

TWO WORKING DAYS
BEFORE YOU DIG
CALL FOR THE
BLUESTAKES
1-800-782-5348

#	BY	REVISIONS	
		DESCRIPTION	DATE

PROJECT TITLE:

ROBBS RD

SHEET TITLE:

CROSS SECTIONS

COCHISE COUNTY
ENGINEERING &
NATURAL RESOURCES
DEPARTMENT



DESIGN BY:

S. PARRA

DRAWN BY:

A. REYES

CHECKED BY:

J. WATKINS

APPROVED BY:













B. SIMMONS



DATE: 06/11/2019

SCALE: 1"=20'

SHEET 1 OF 21

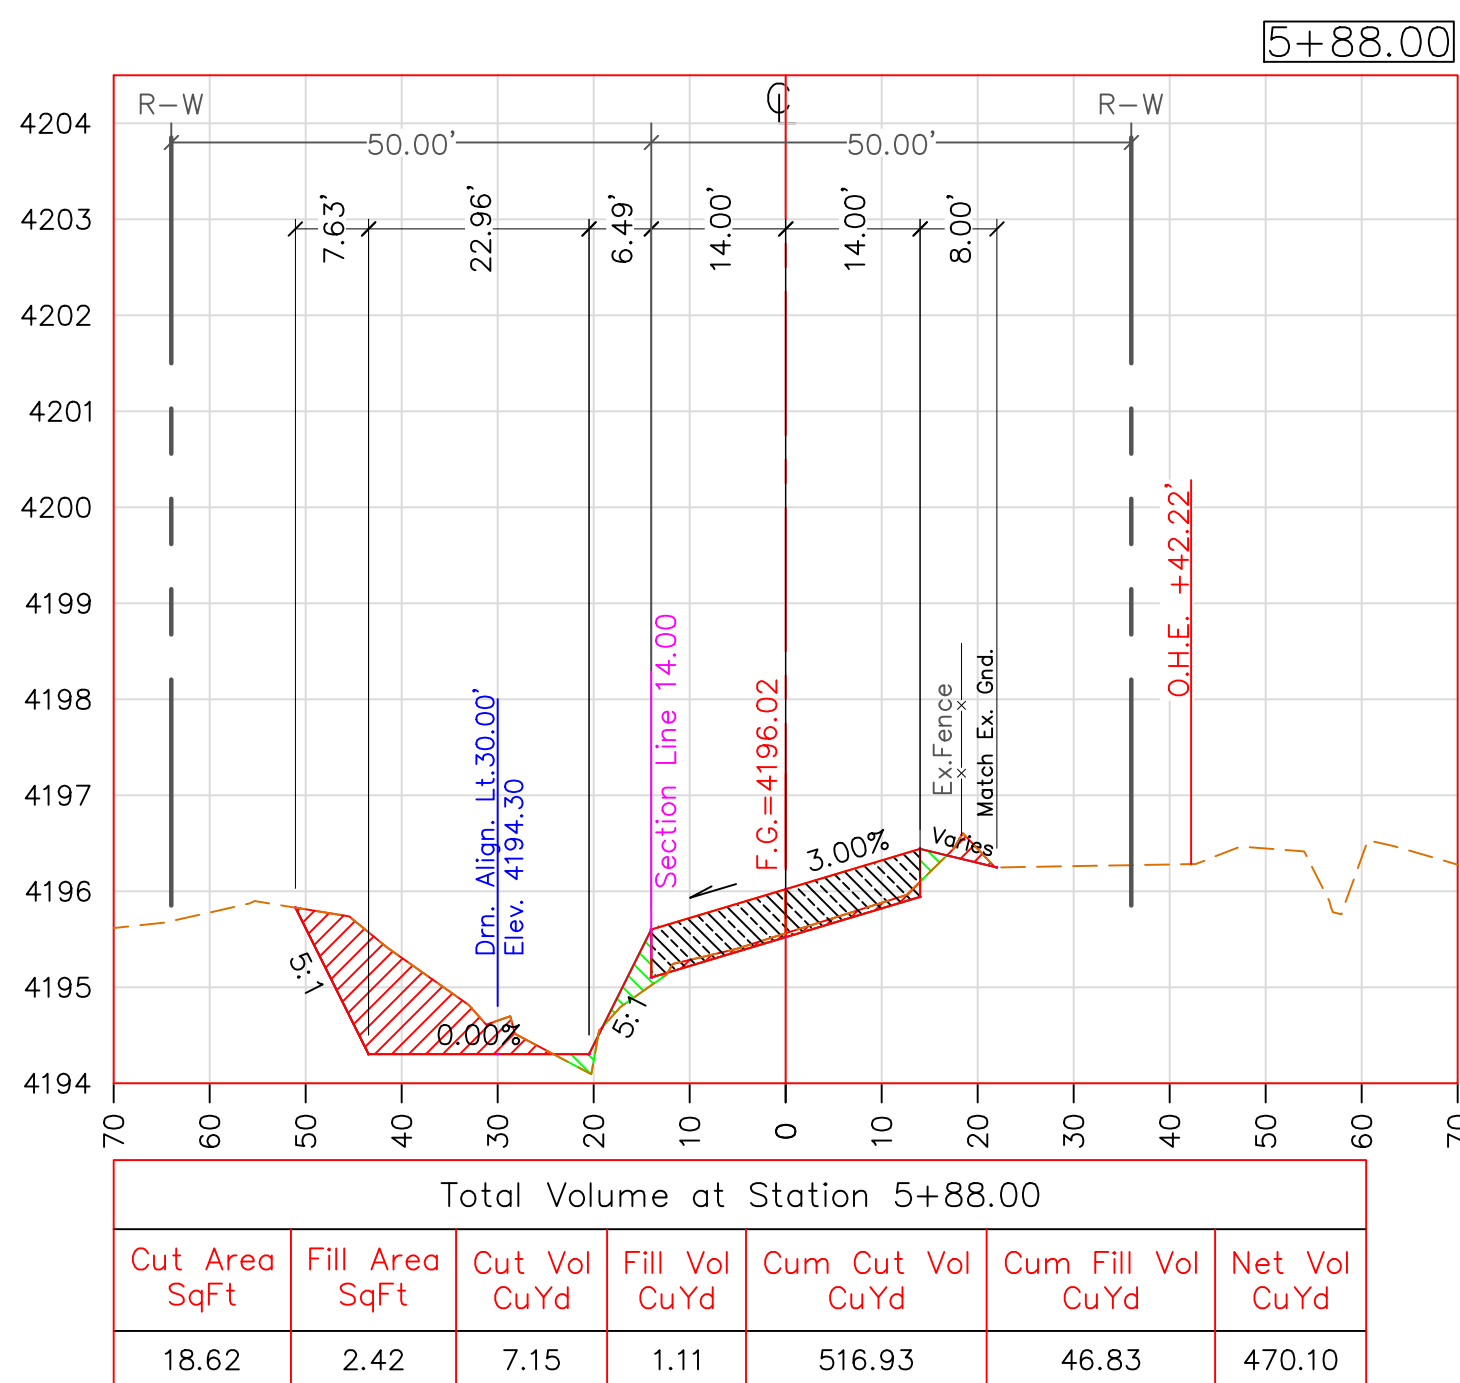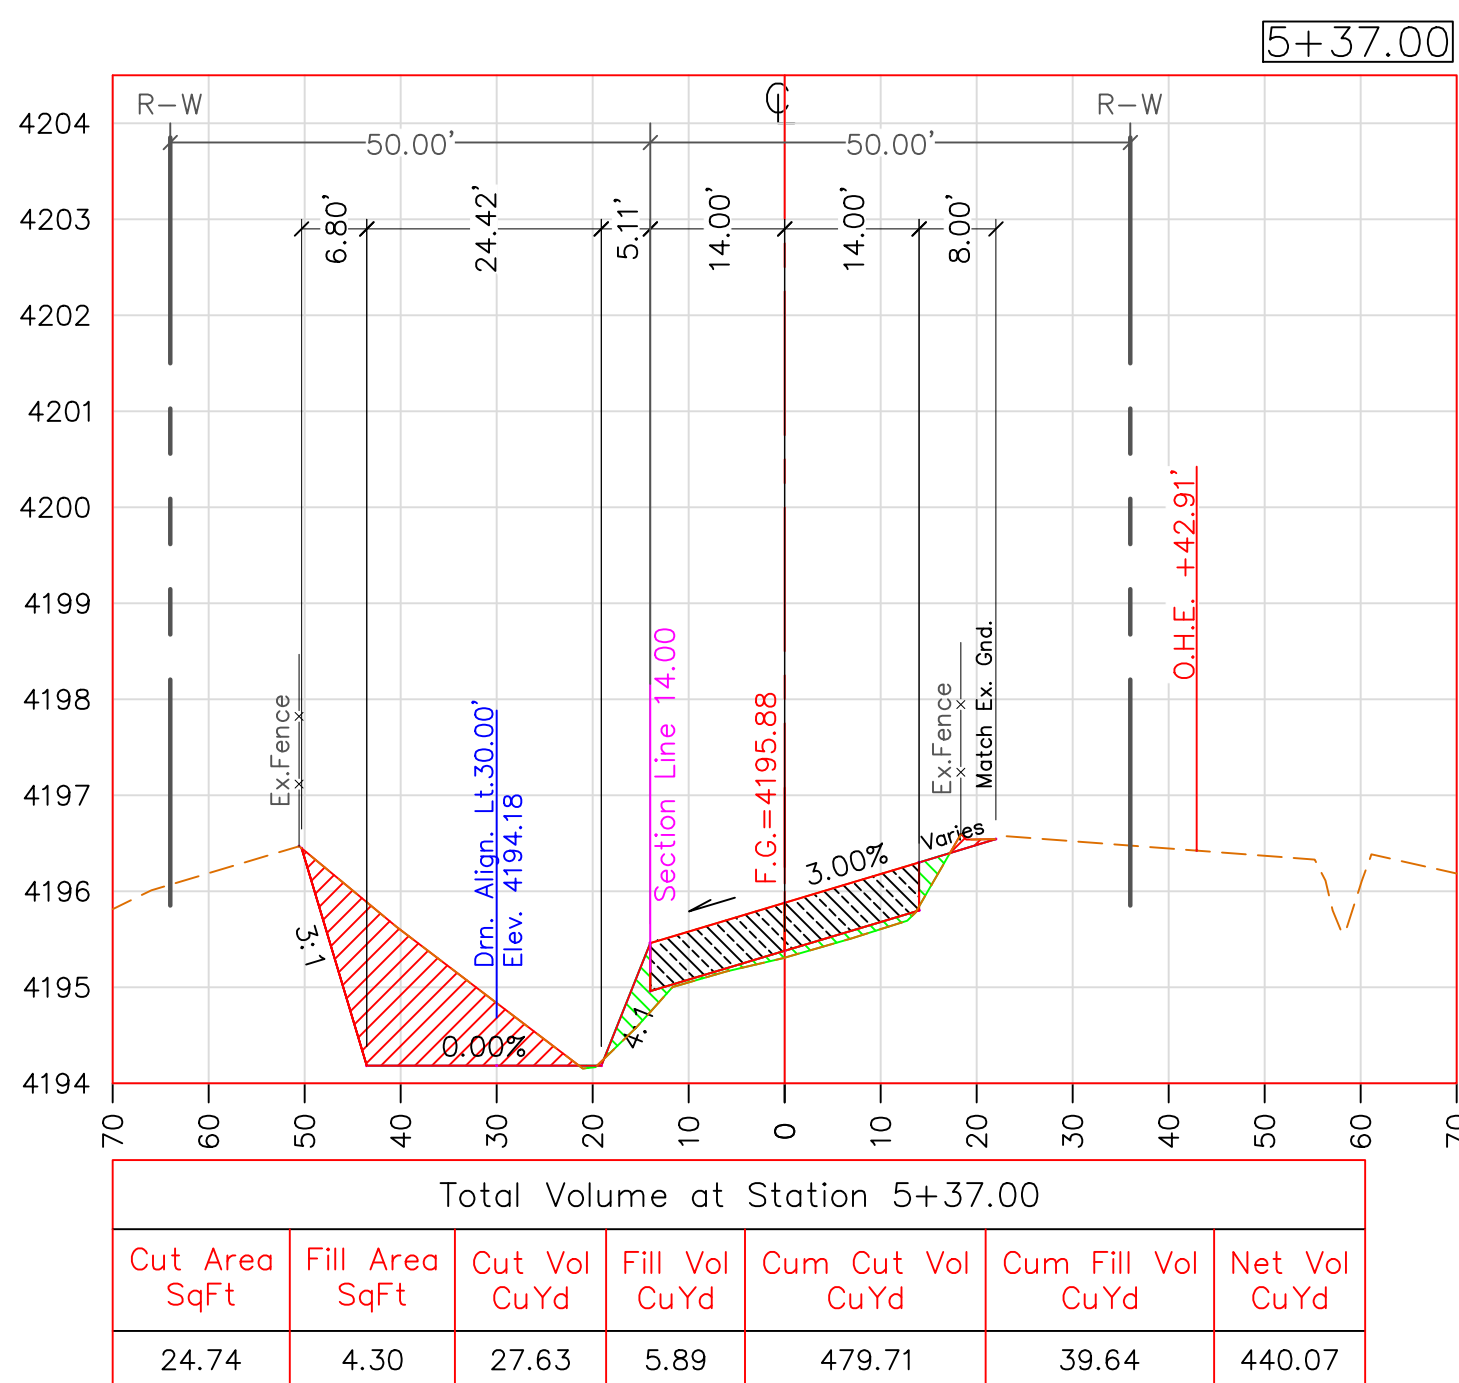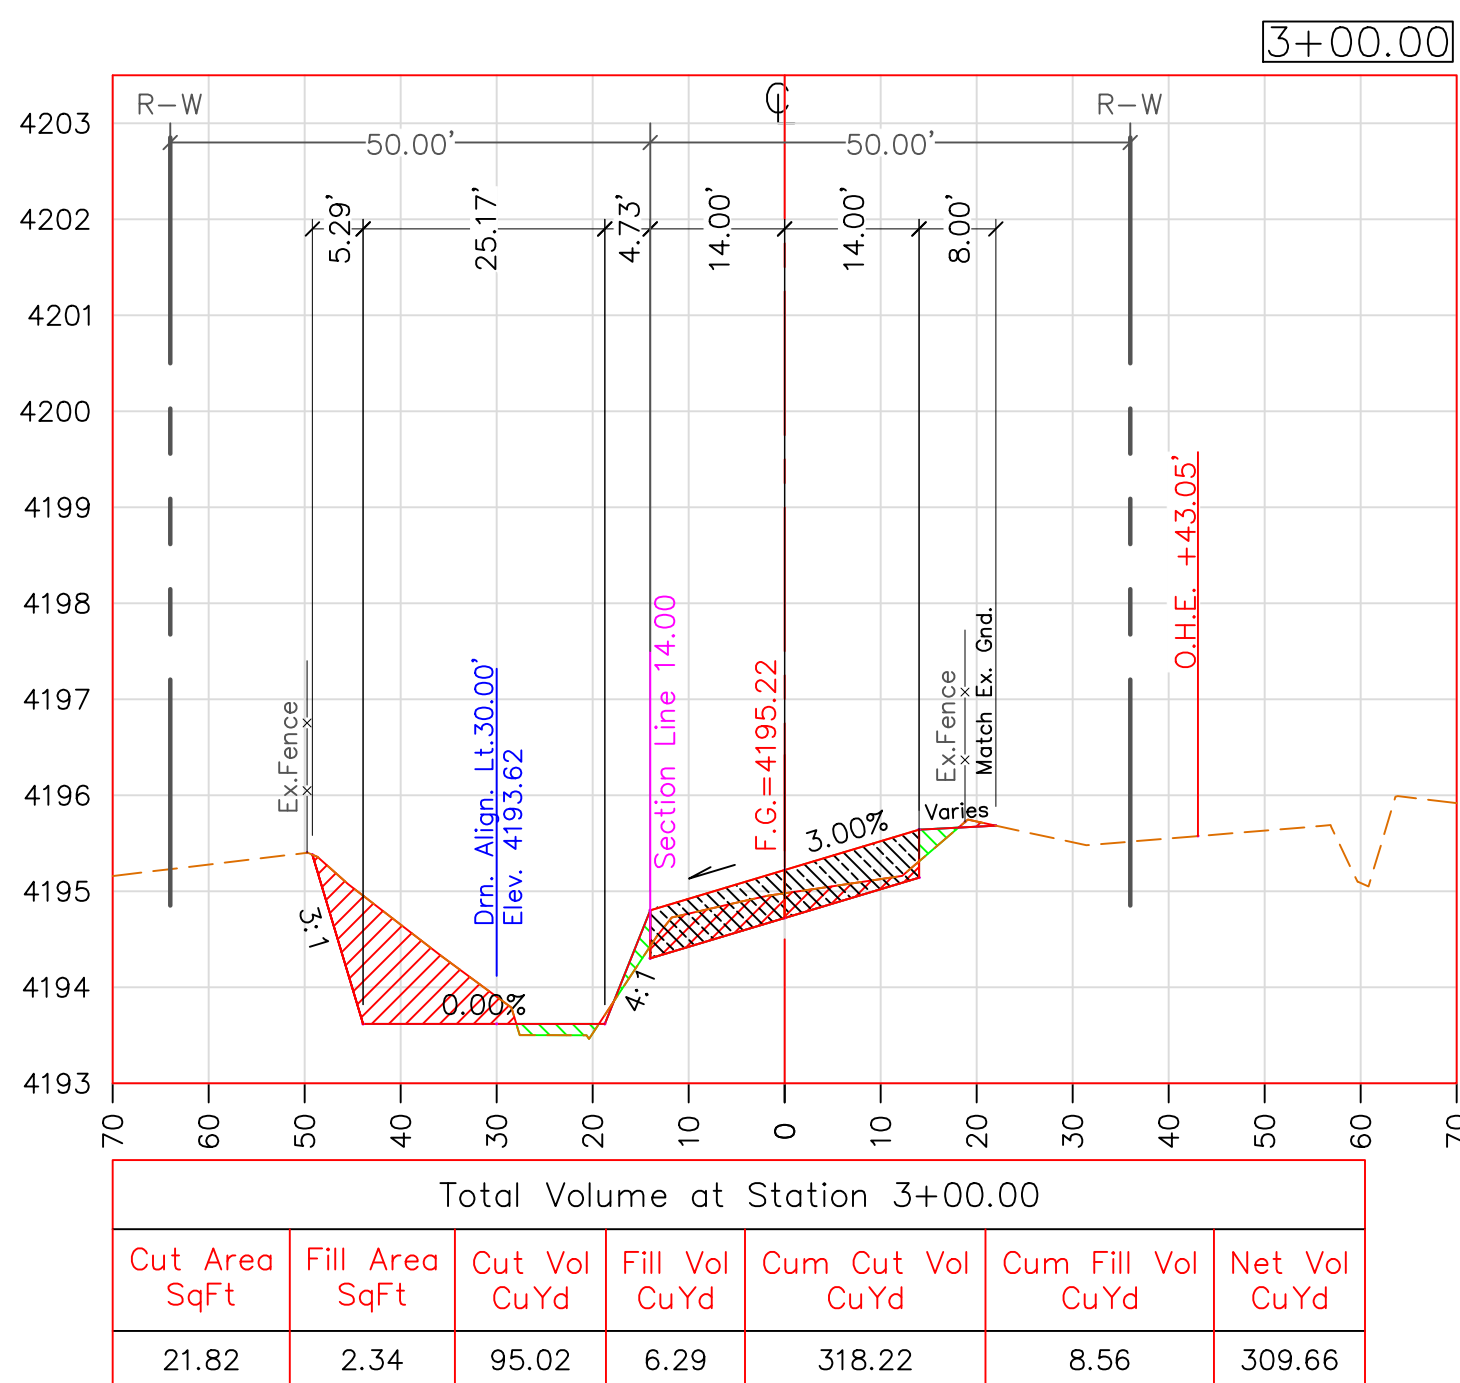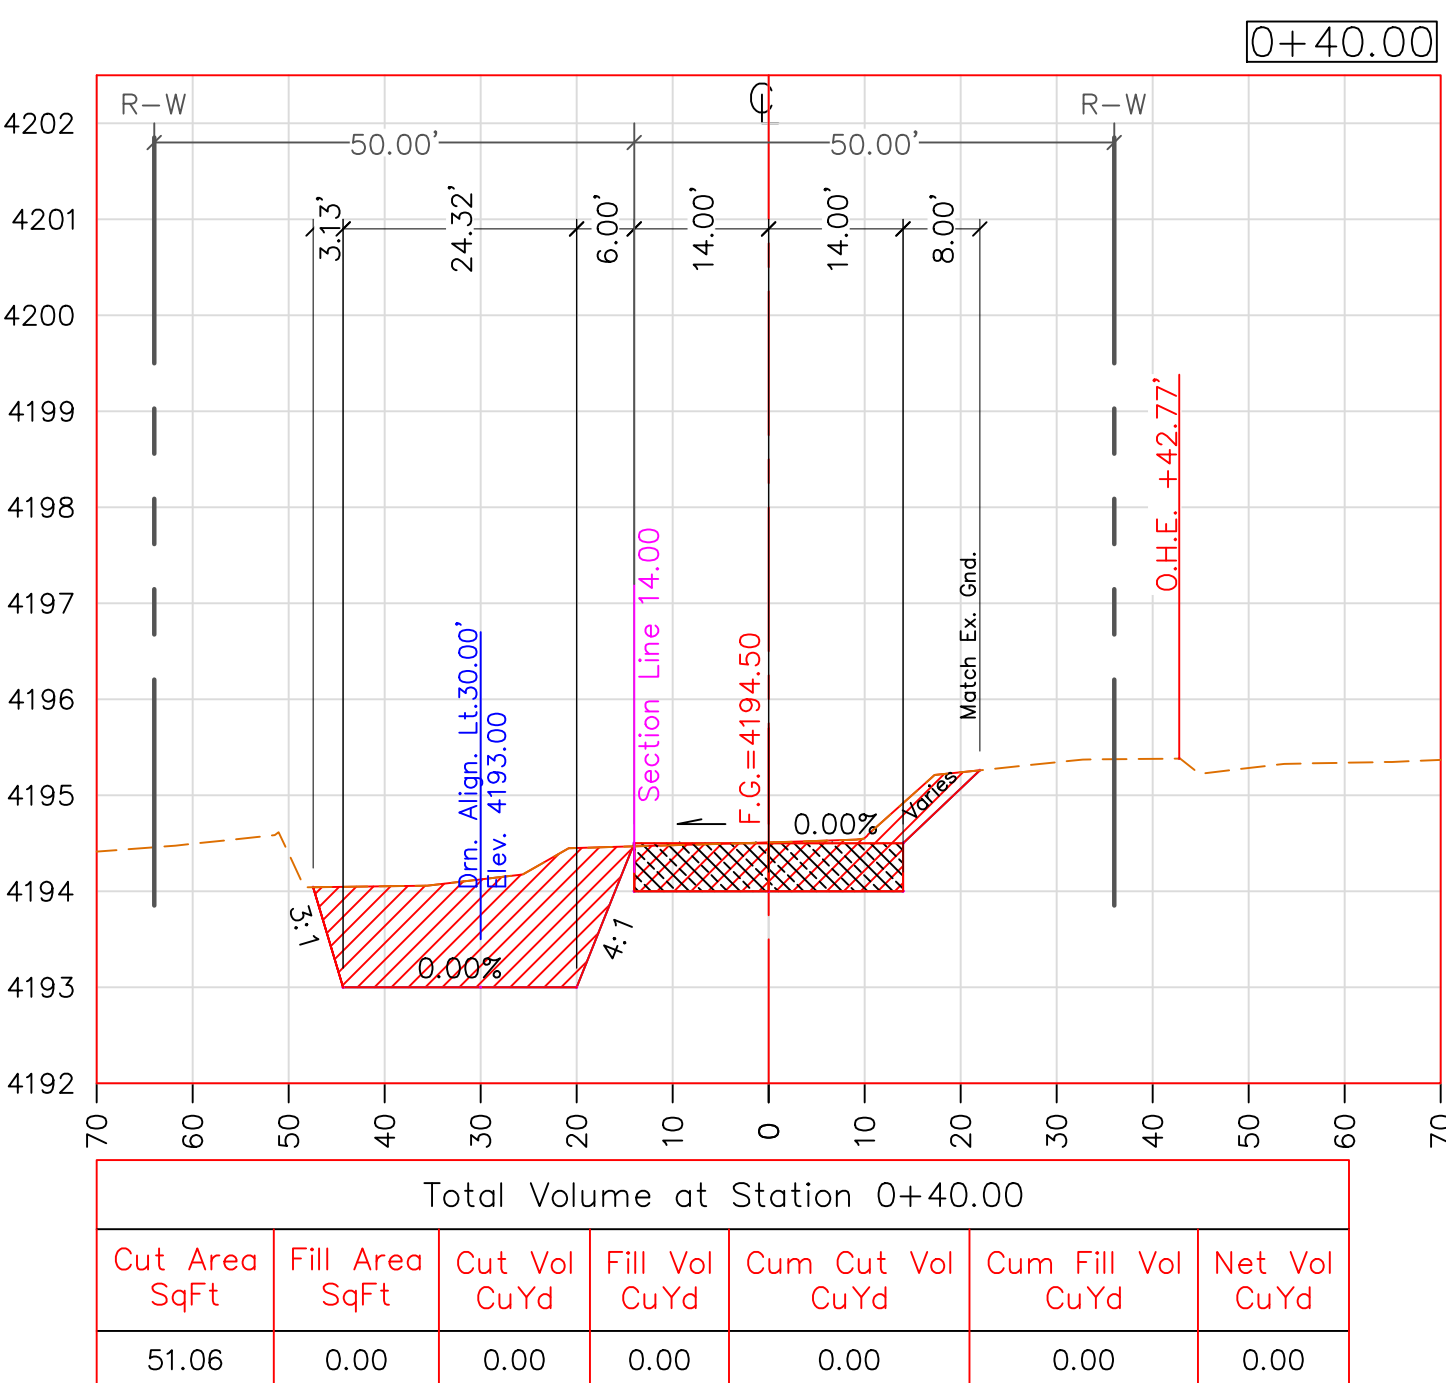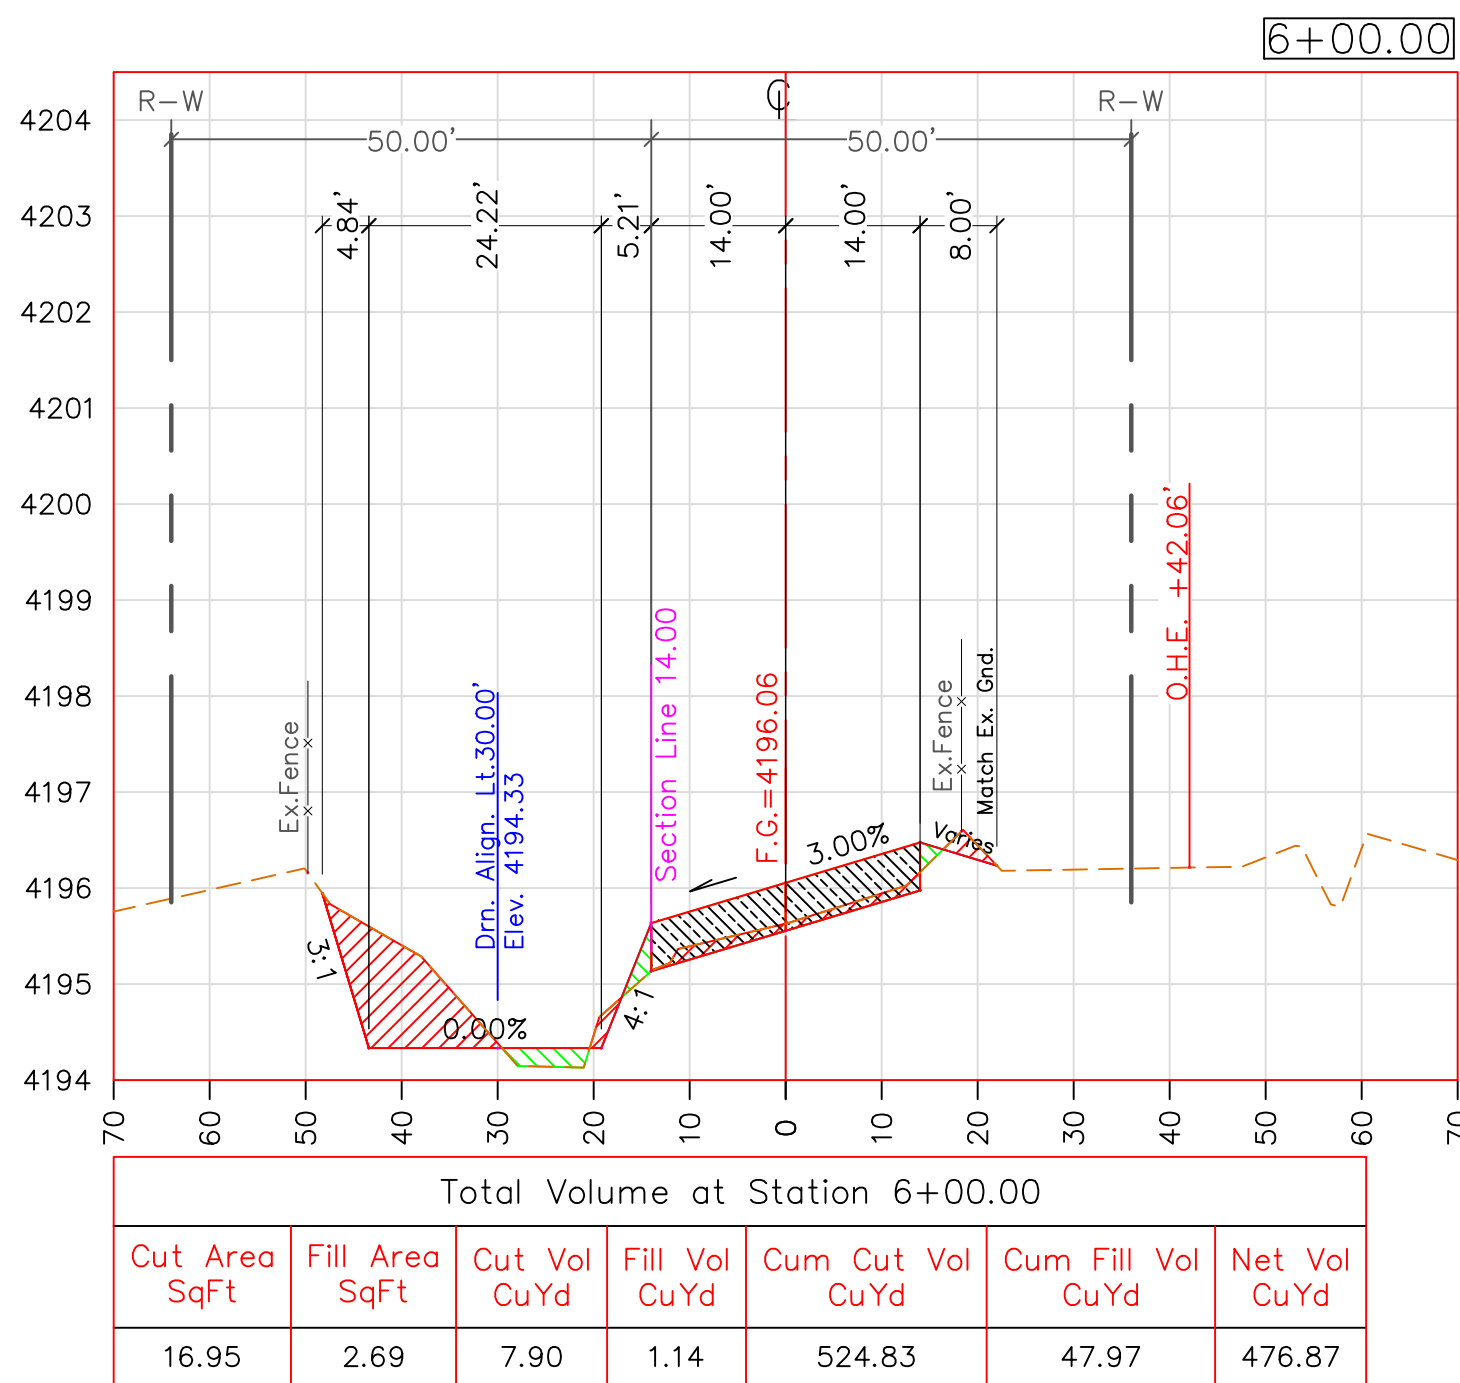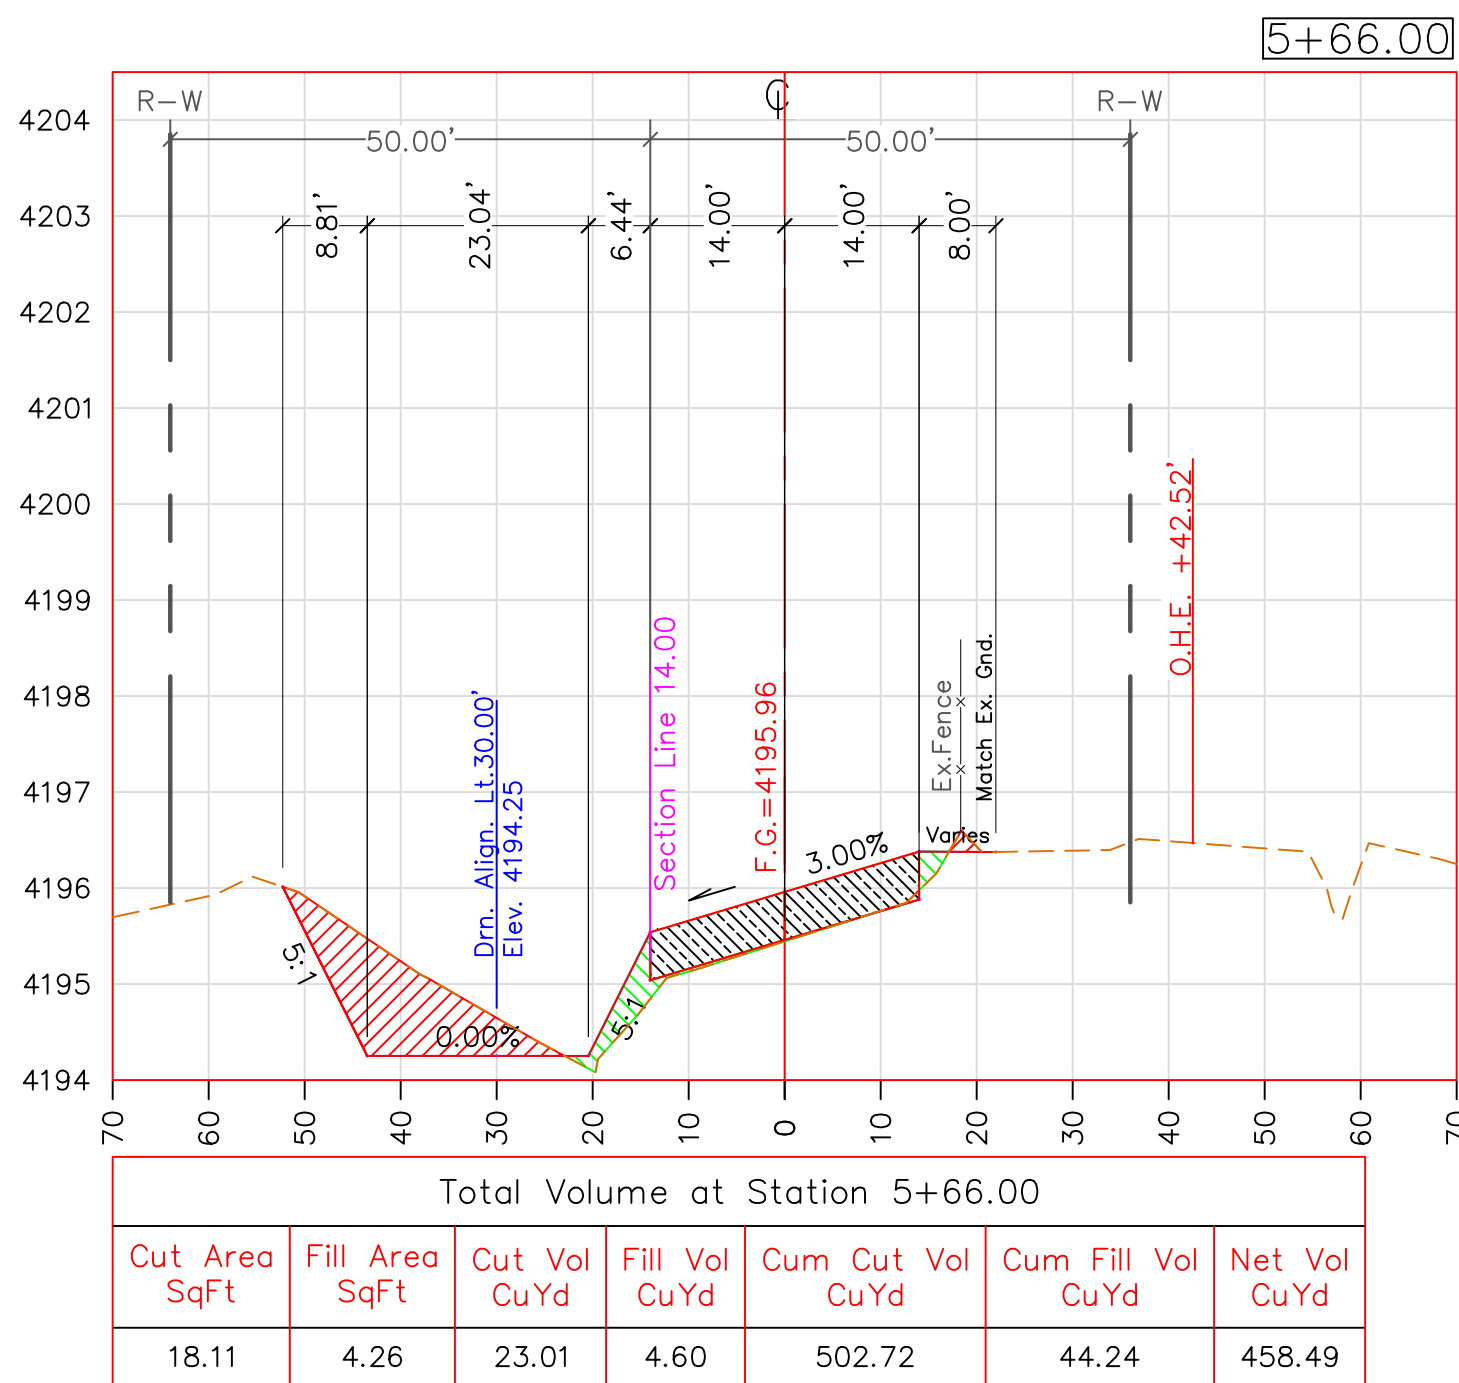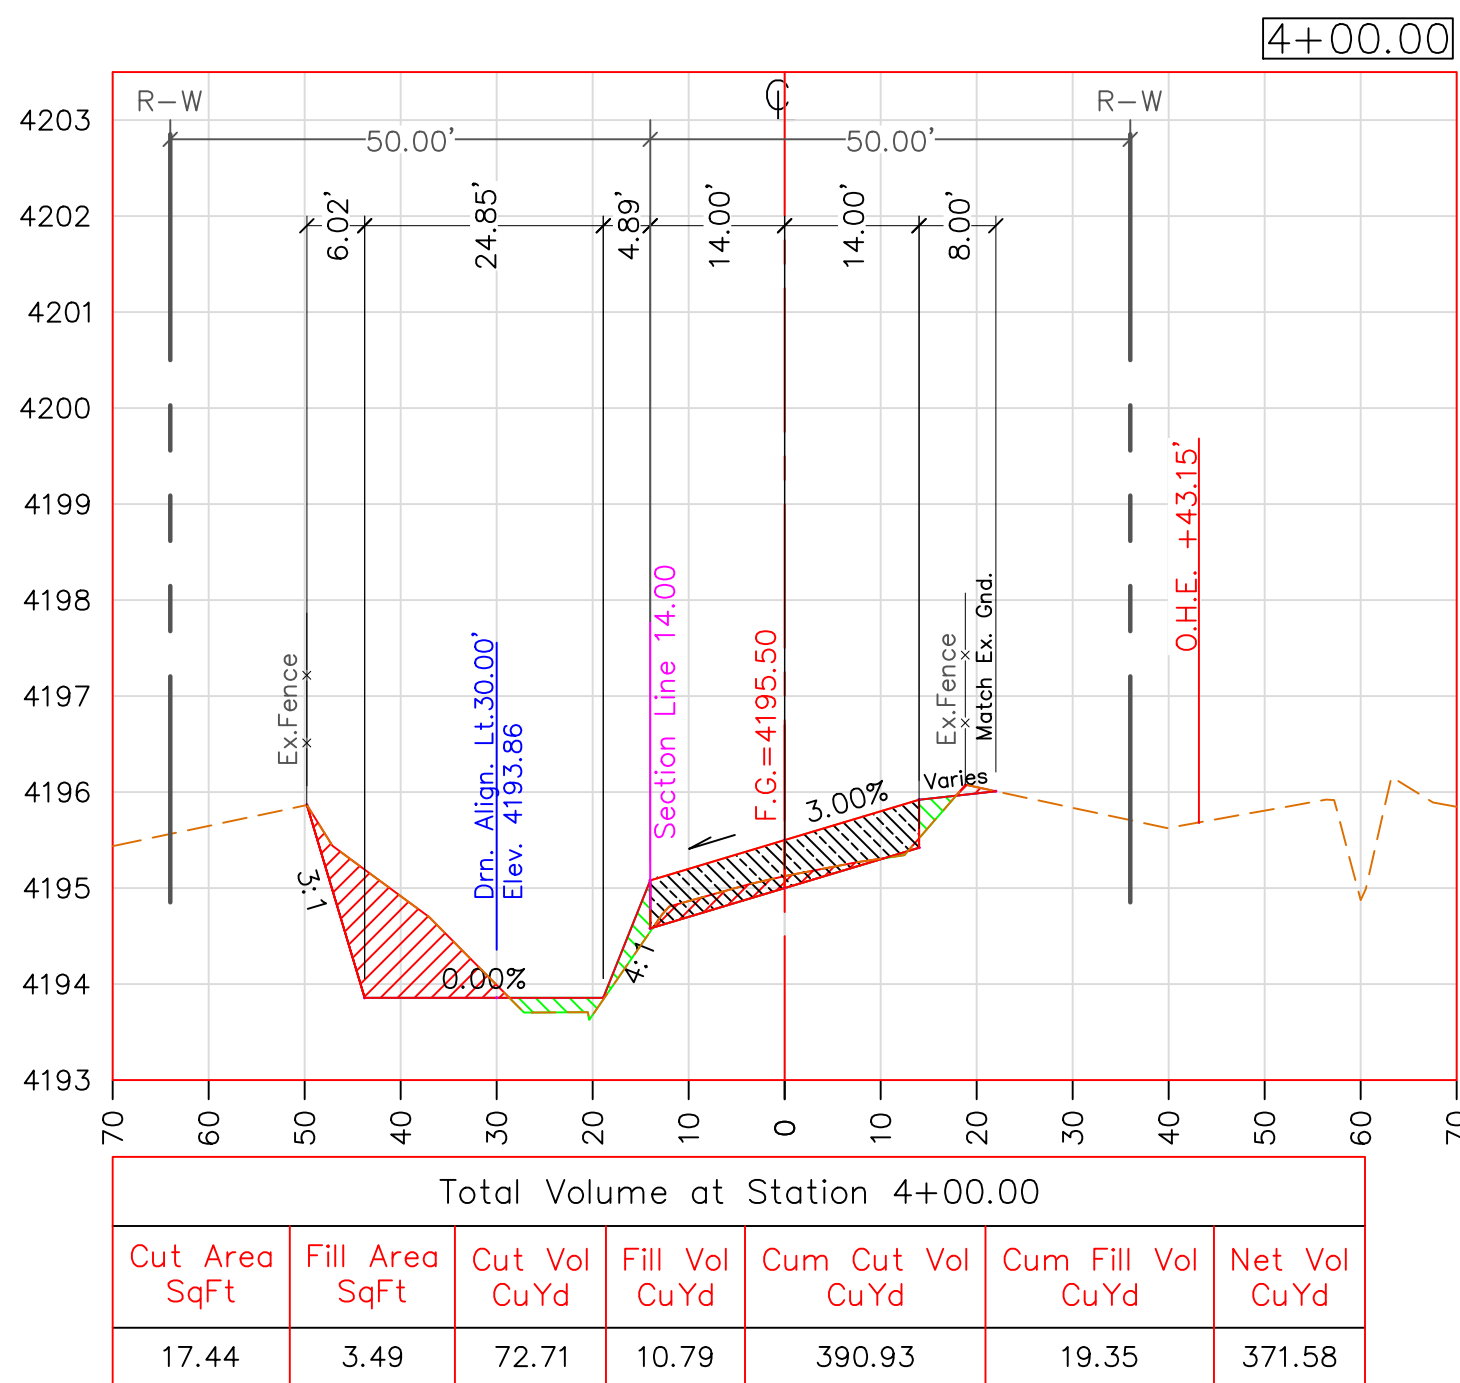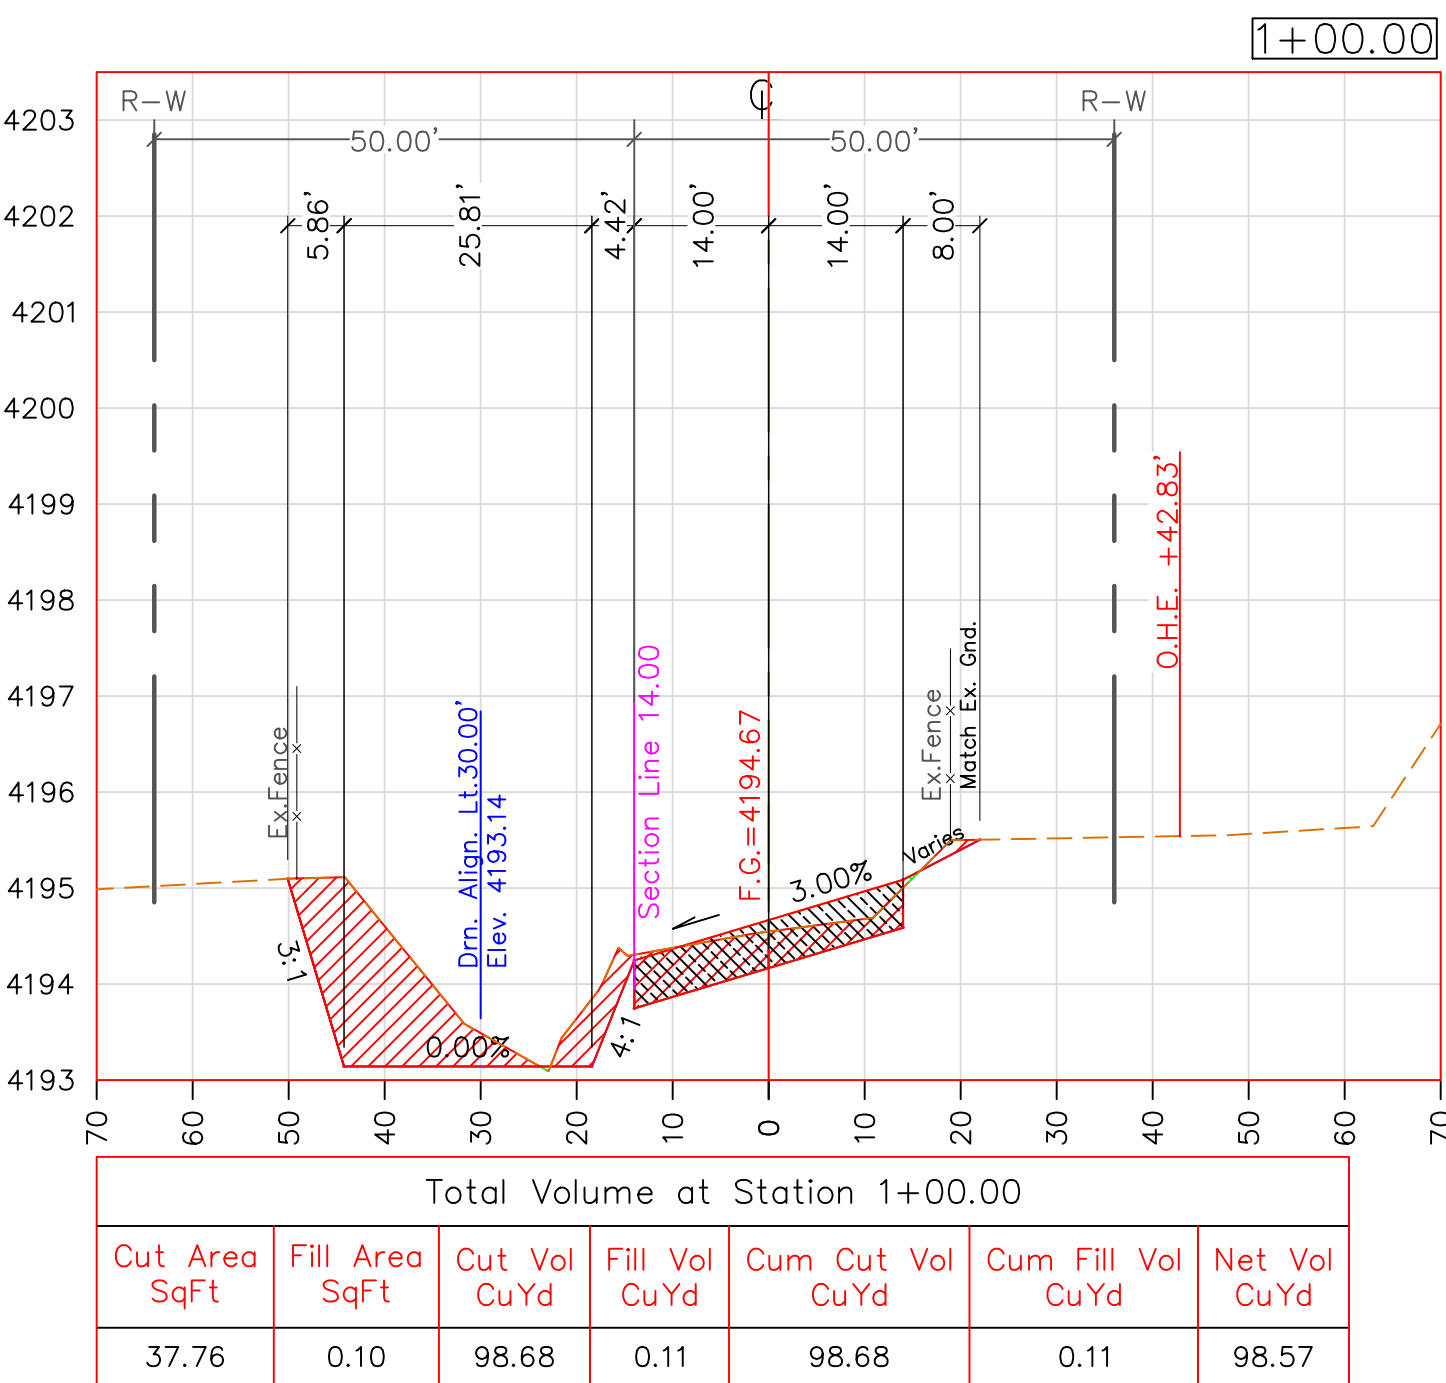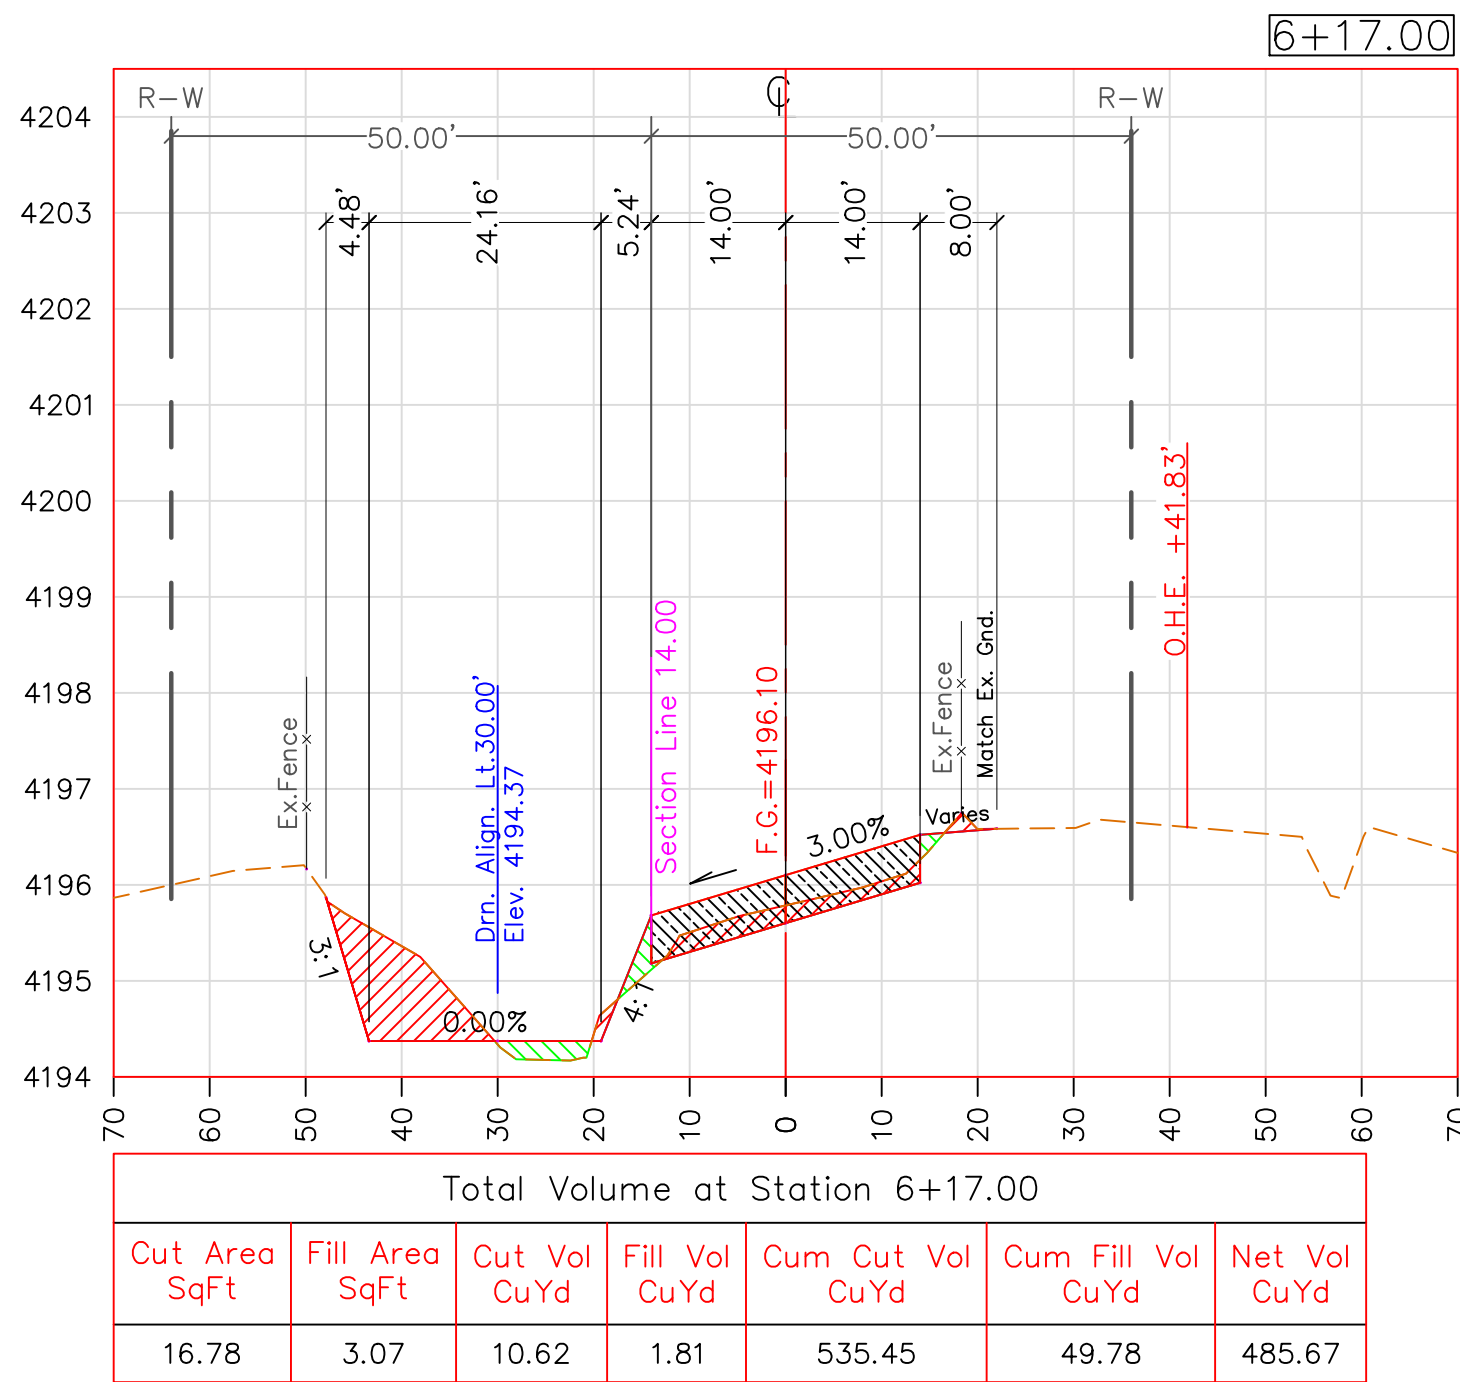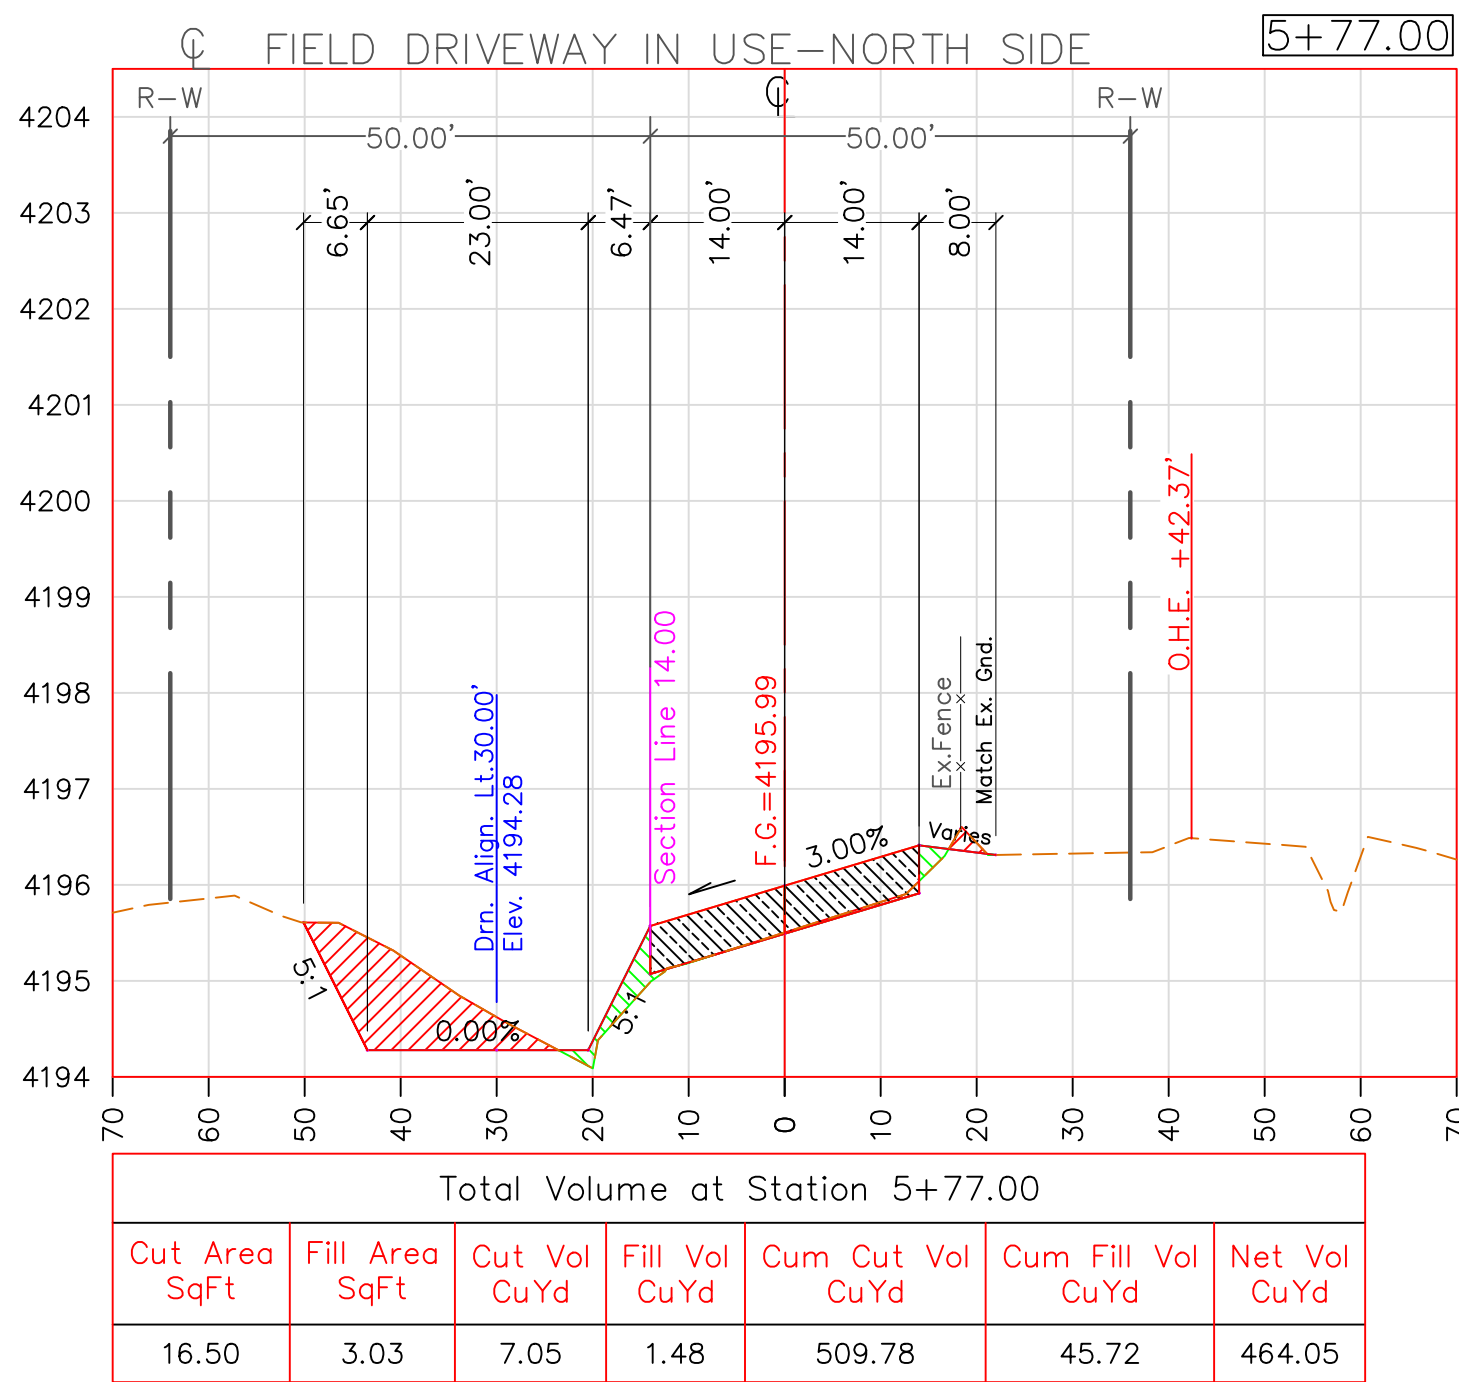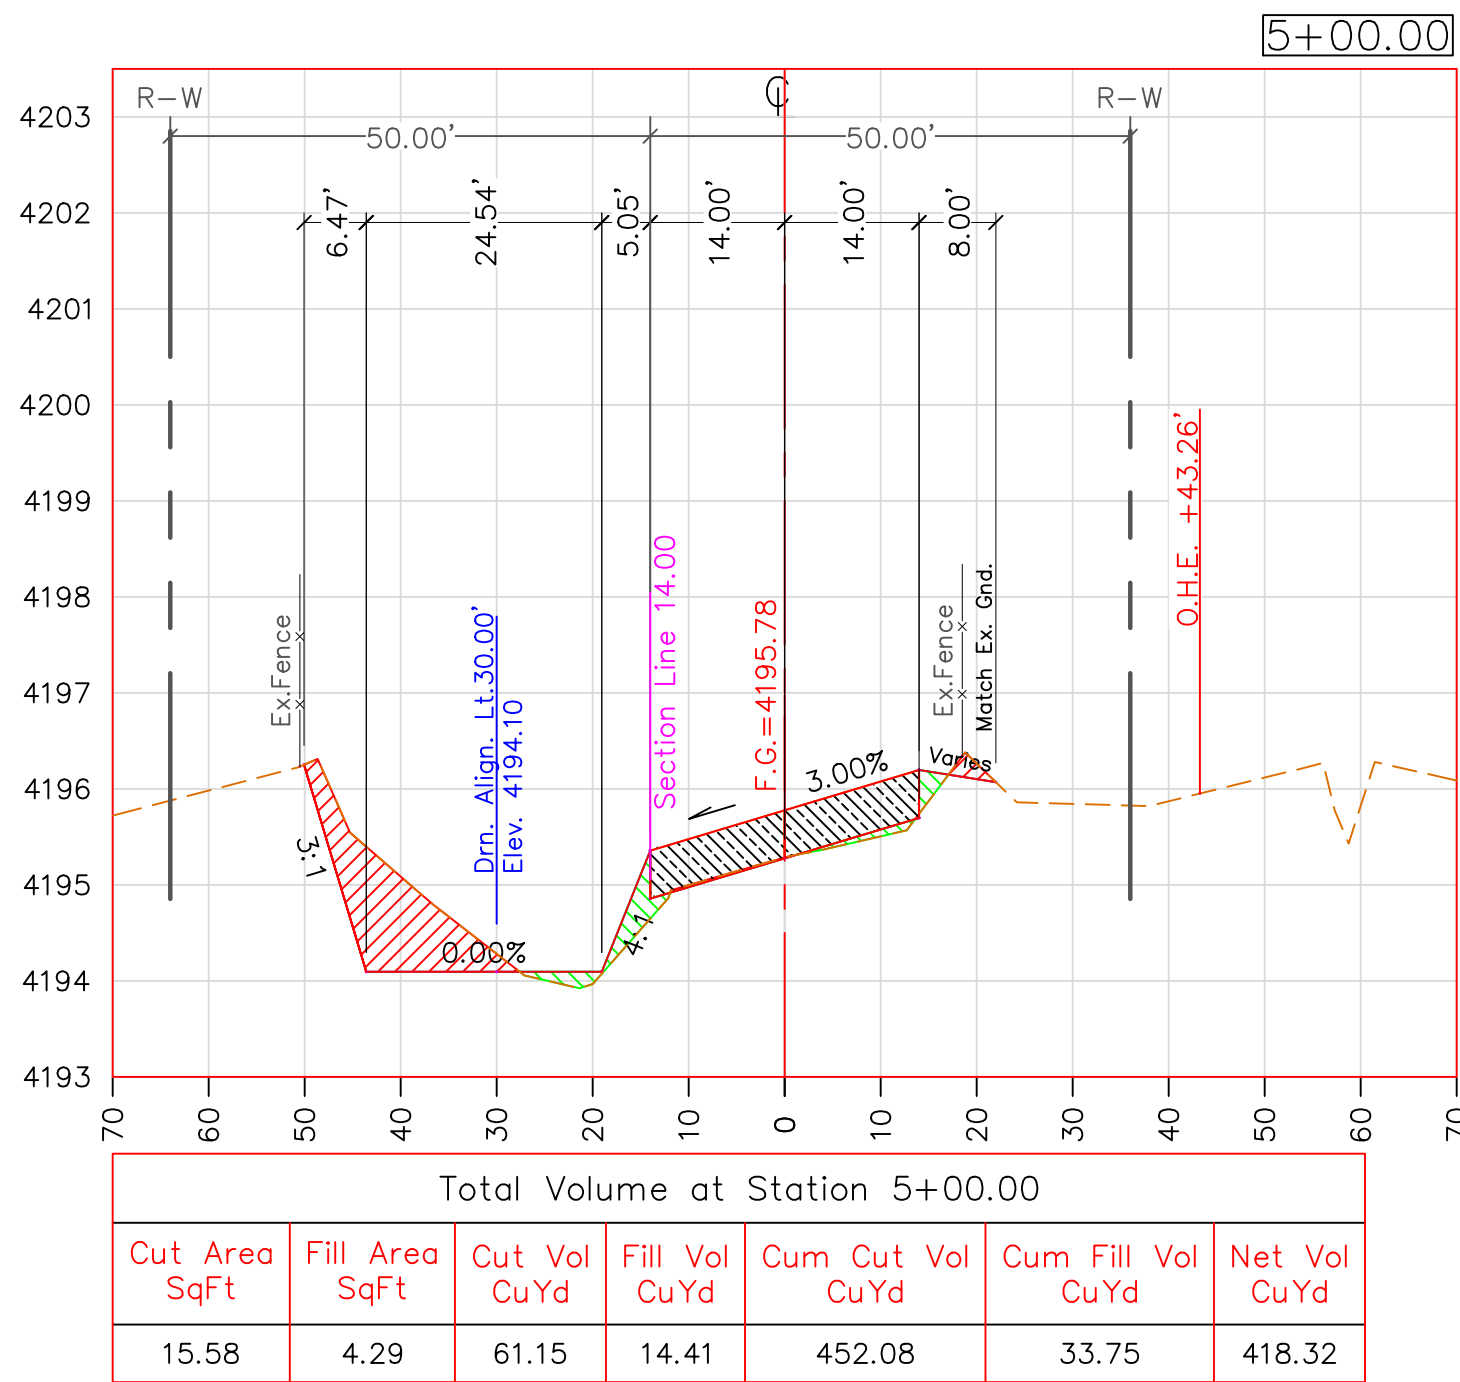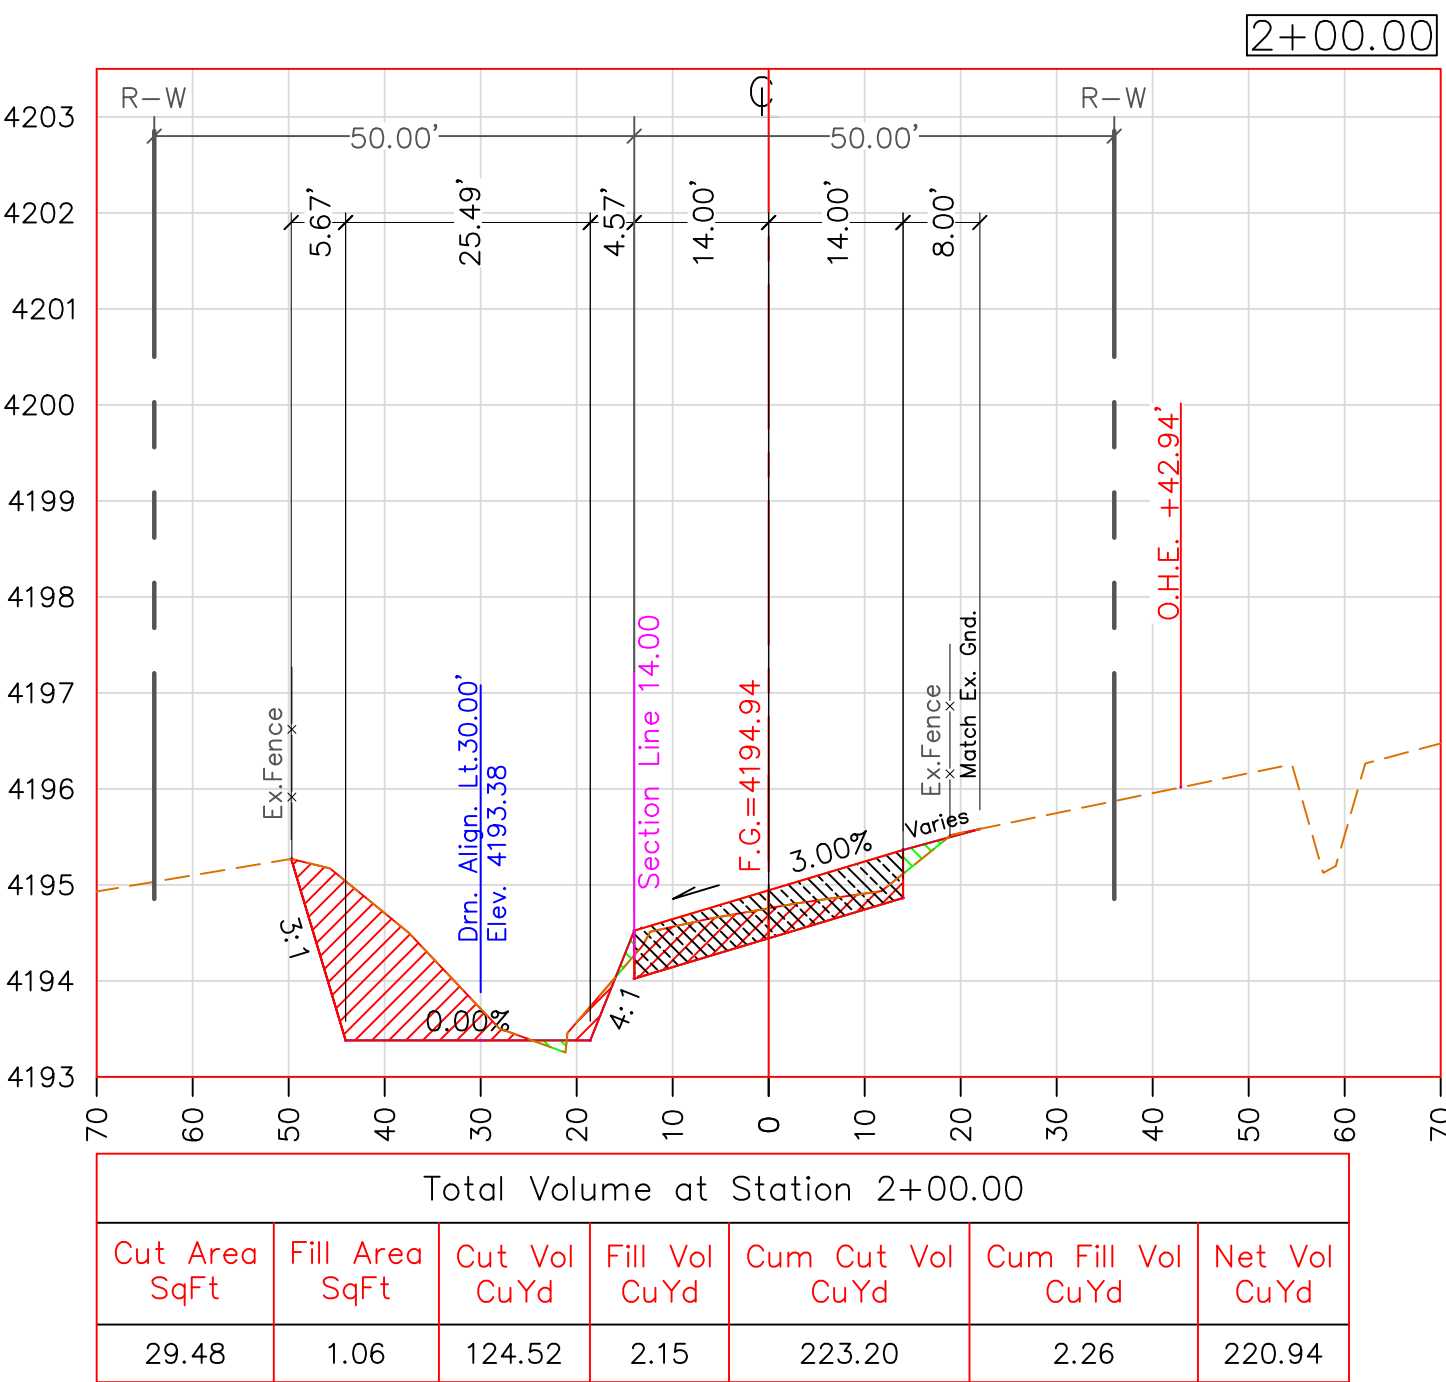

SCALE HOR: 1"=20'
VER: 1"=2'

CROSS SECTIONS VIEW

TWO WORKING DAYS
BEFORE YOU DIG
CALL FOR THE
BLUESTAKES
1-800-782-5348

#	BY	REVISIONS	
		DESCRIPTION	DATE

PROJECT TITLE:
ROBBS RD
SHEET TITLE:
CROSS SECTIONS













COCHISE COUNTY
ENGINEERING &
NATURAL RESOURCES
DEPARTMENT



DESIGN BY:
S. PARRA
DRAWN BY:
A. REYES
CHECKED BY:
J. WATKINS
APPROVED BY:
B. SIMMONS



DATE: 06/11/2019
SCALE: 1"=20'

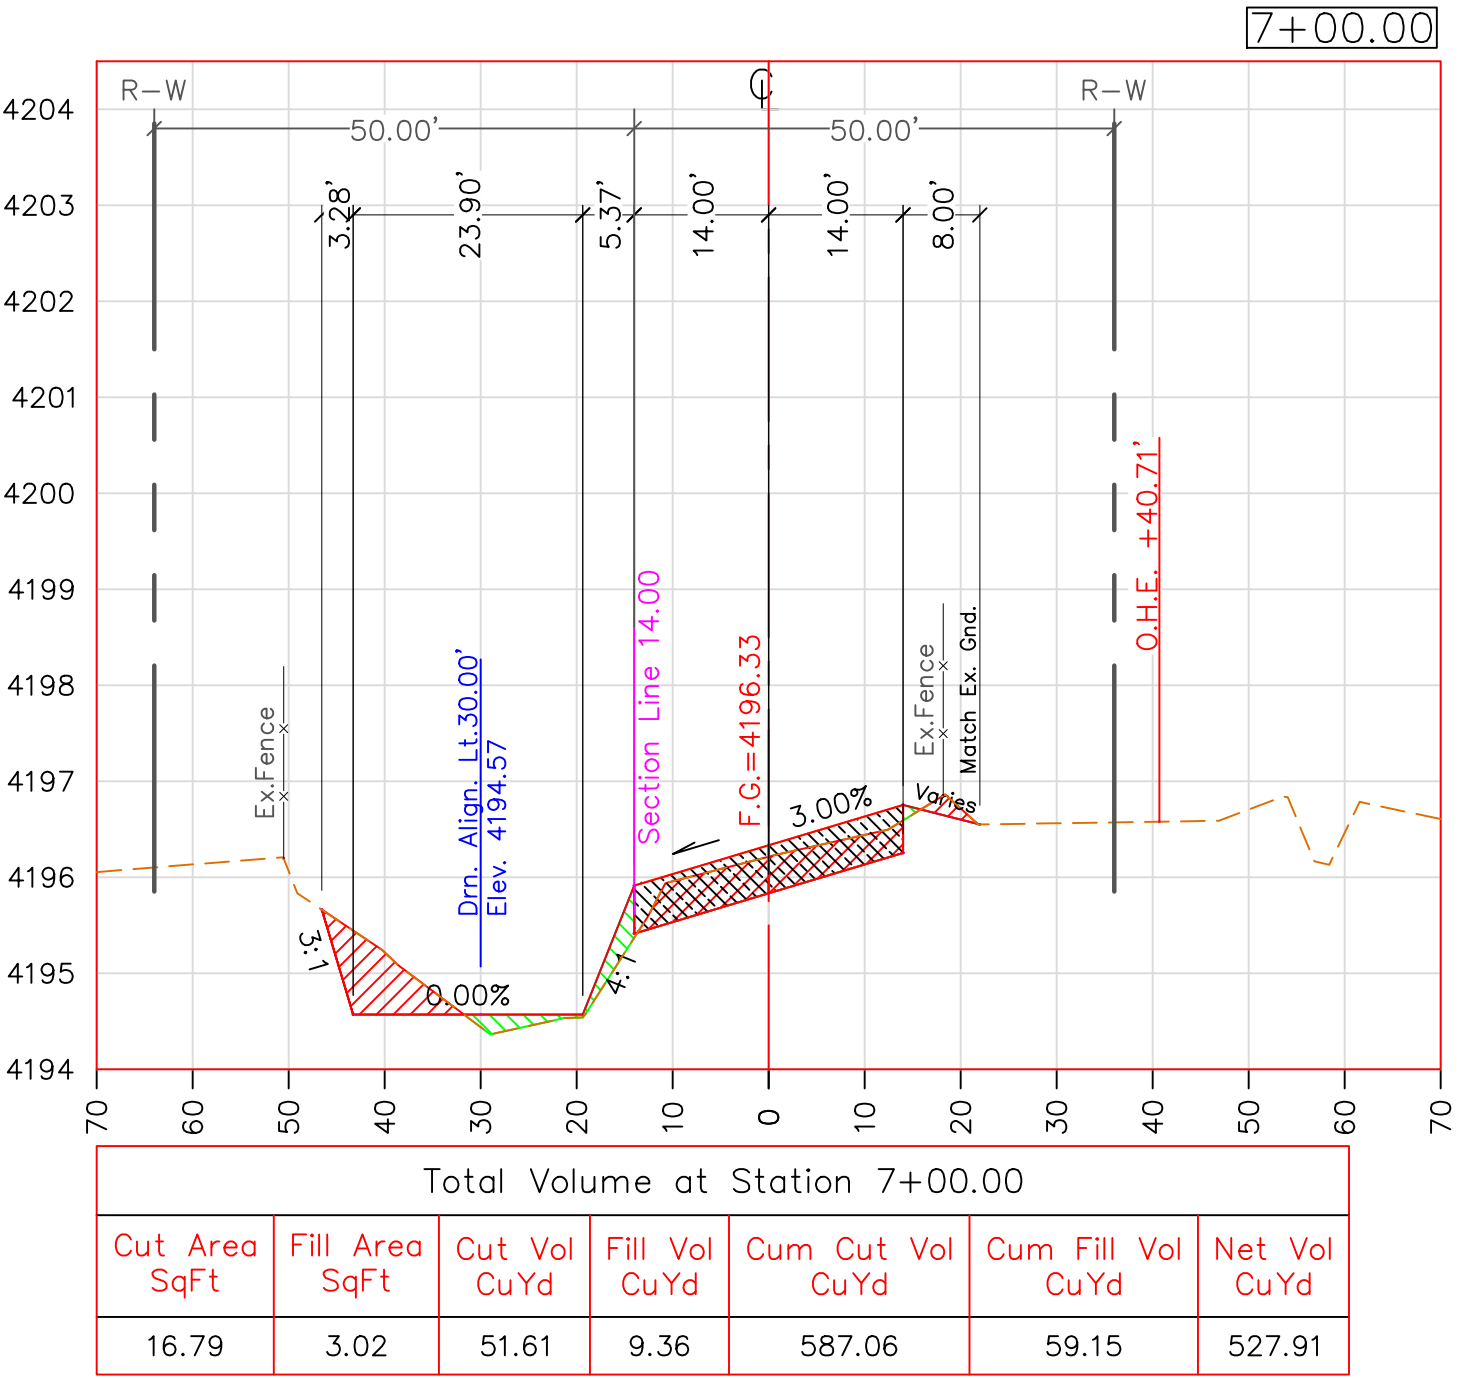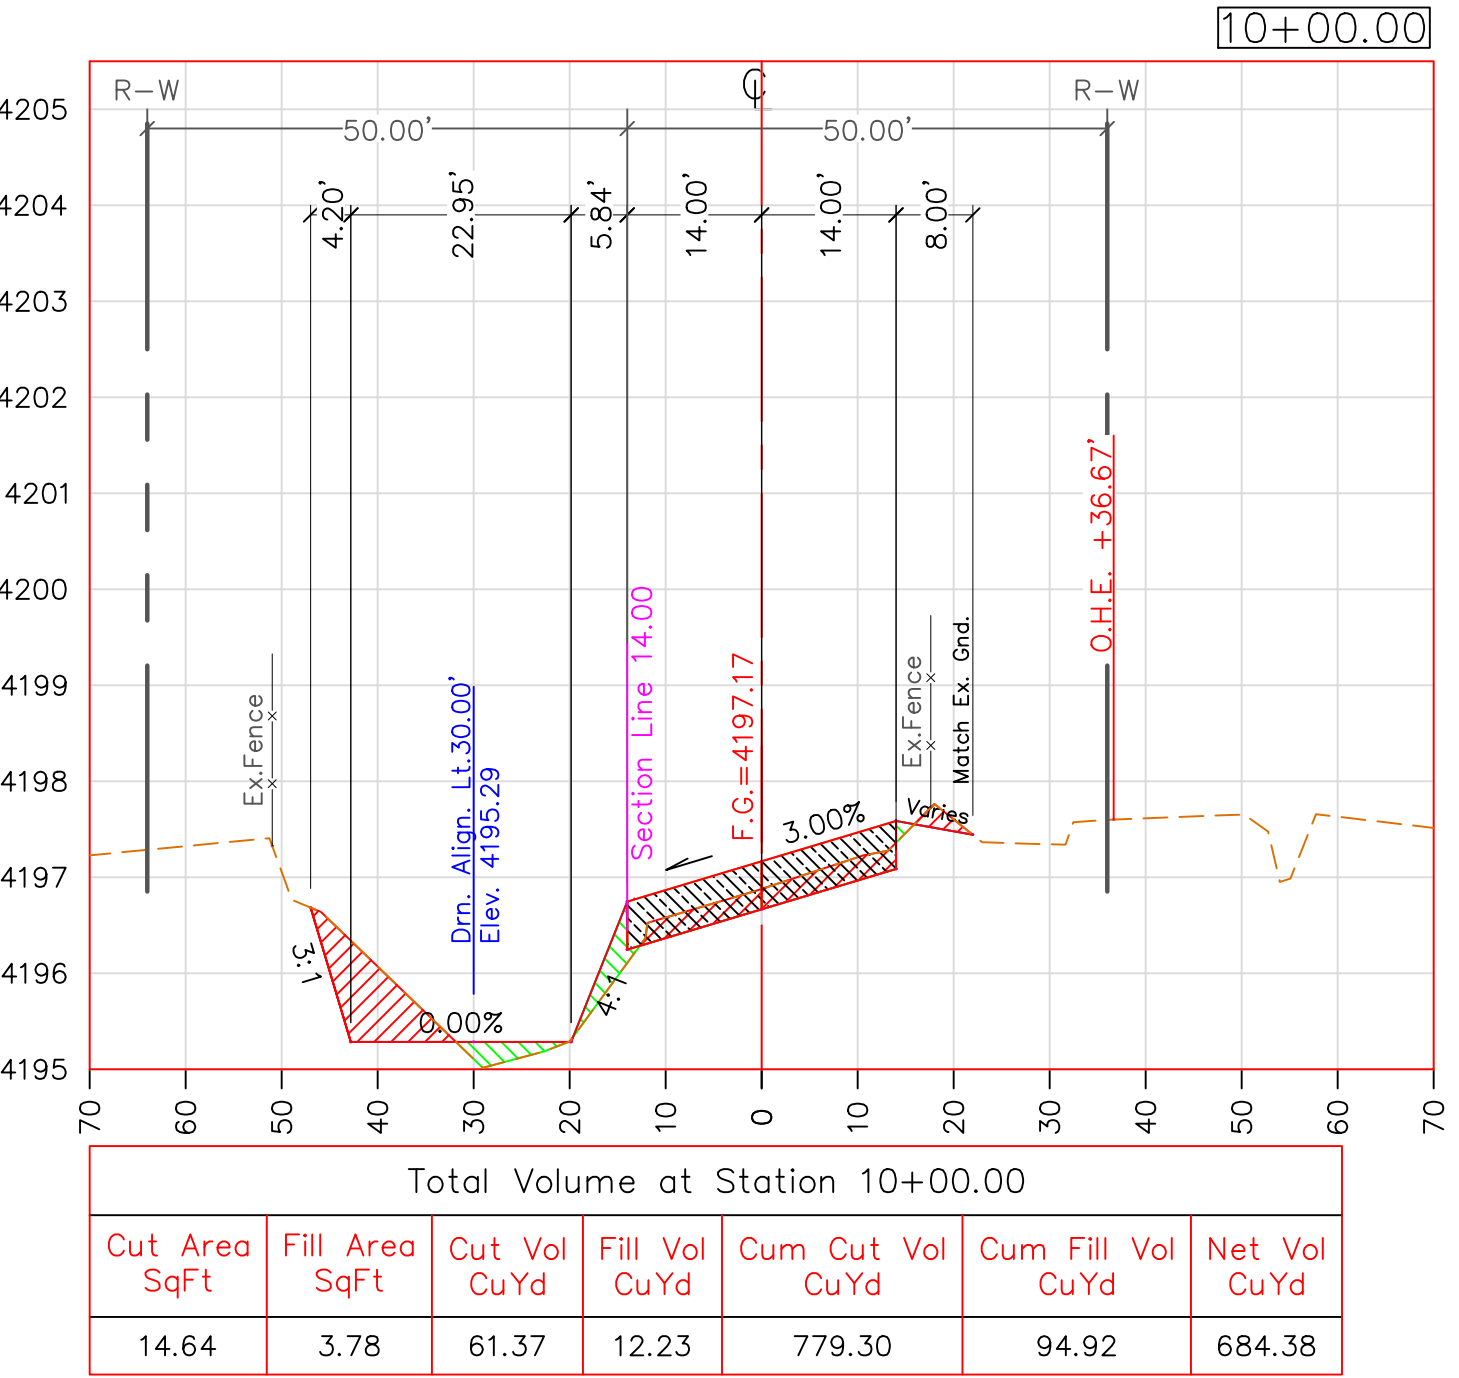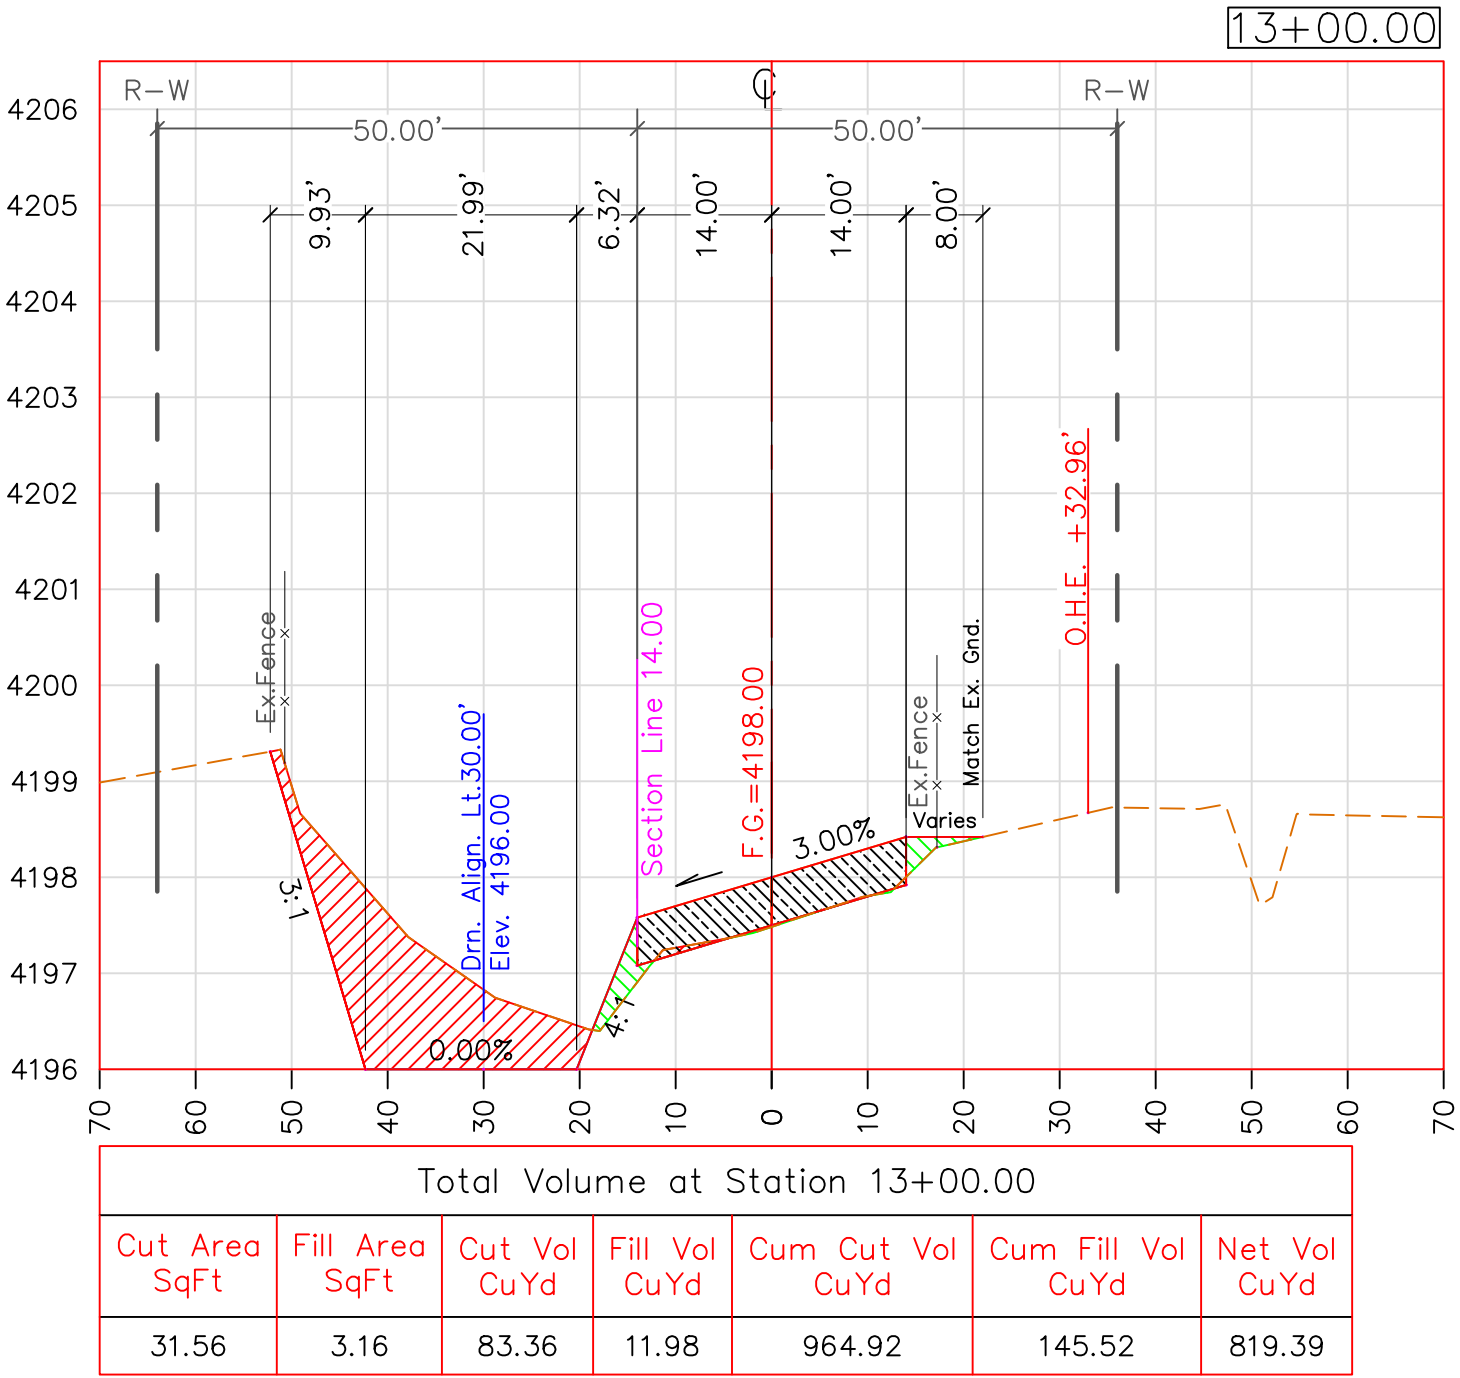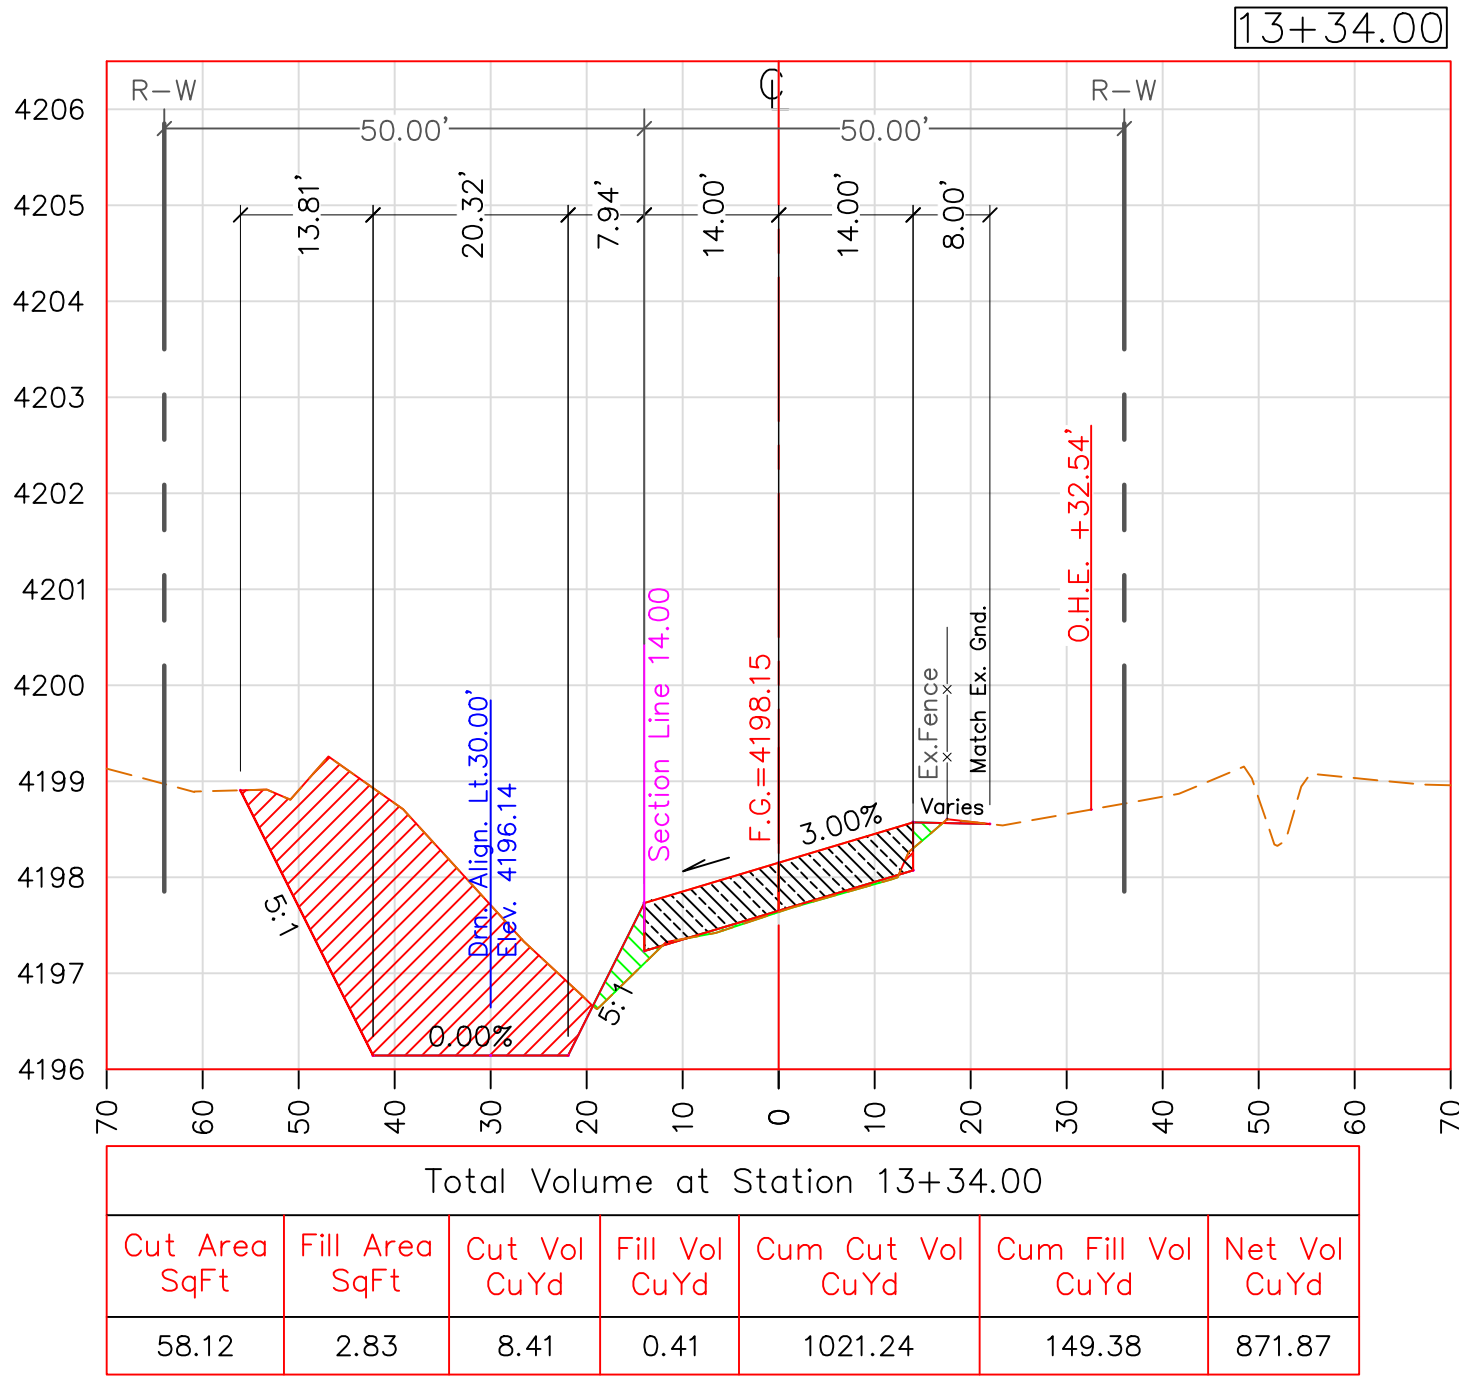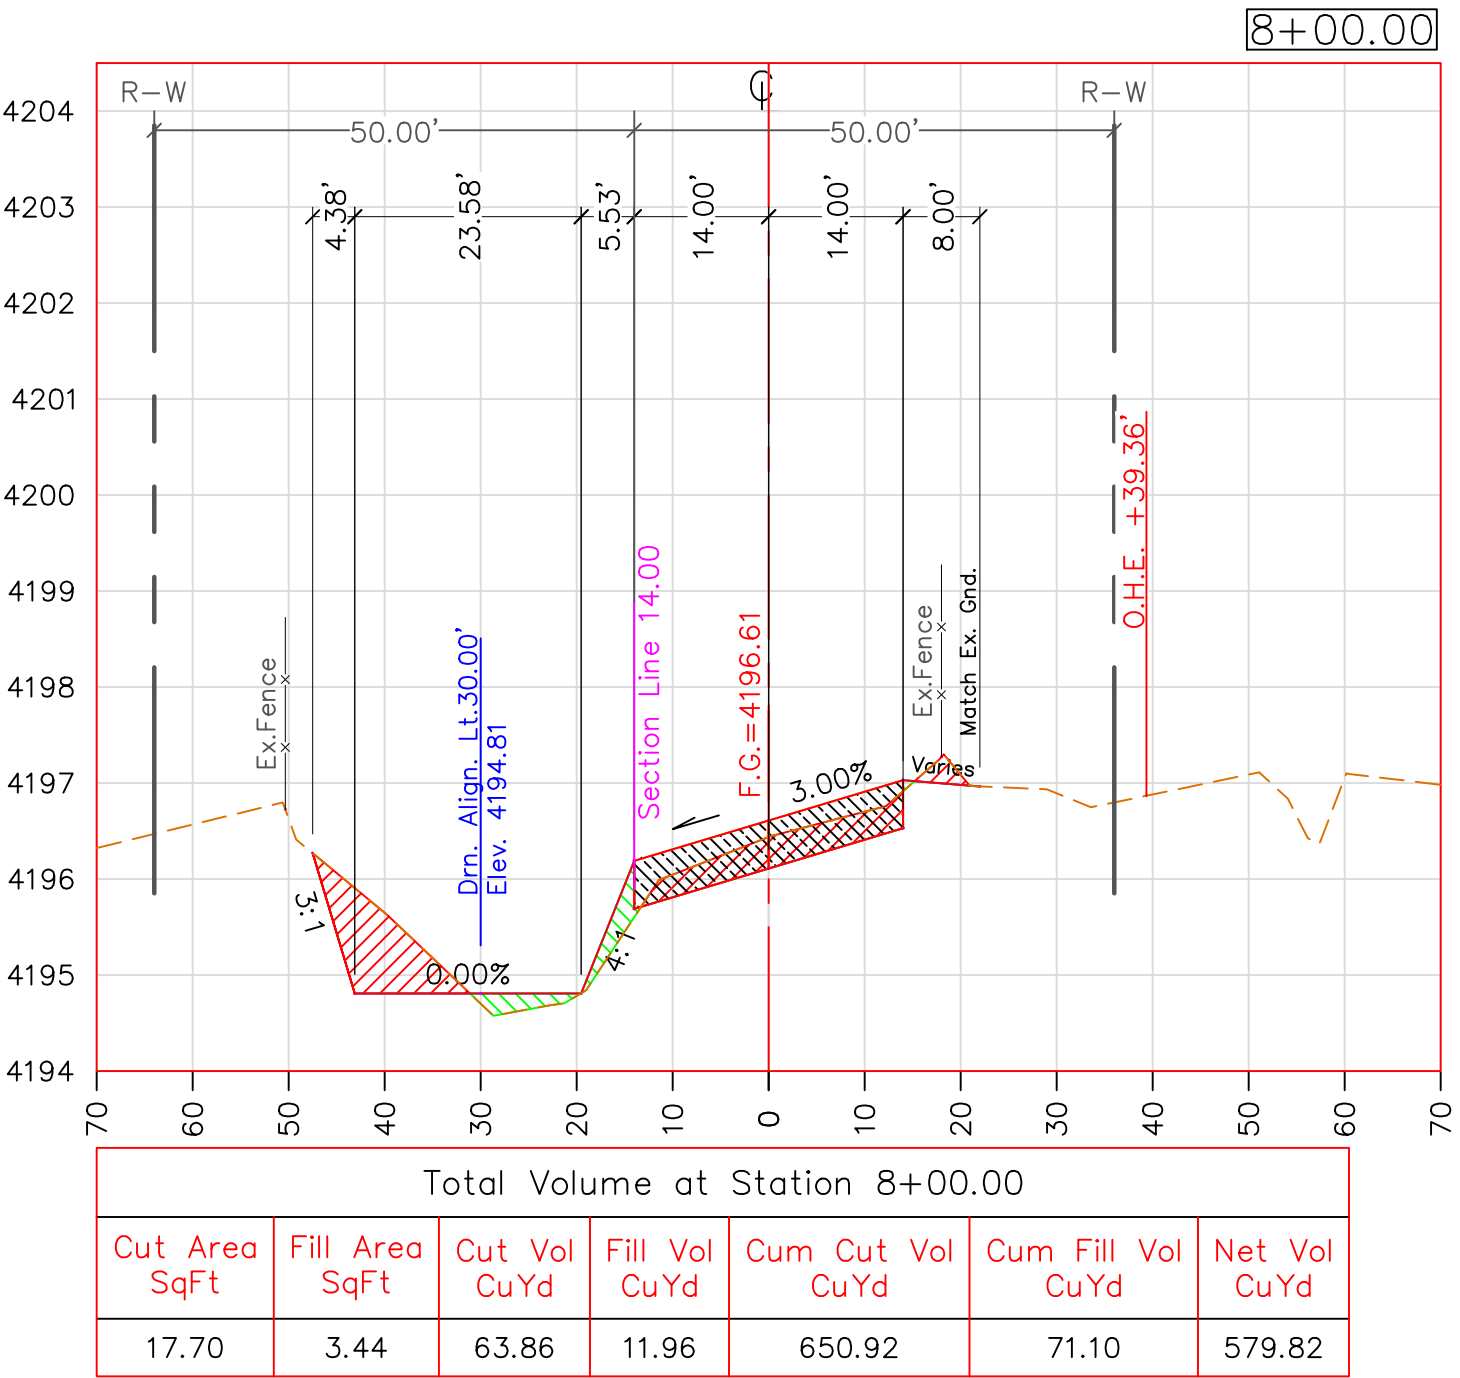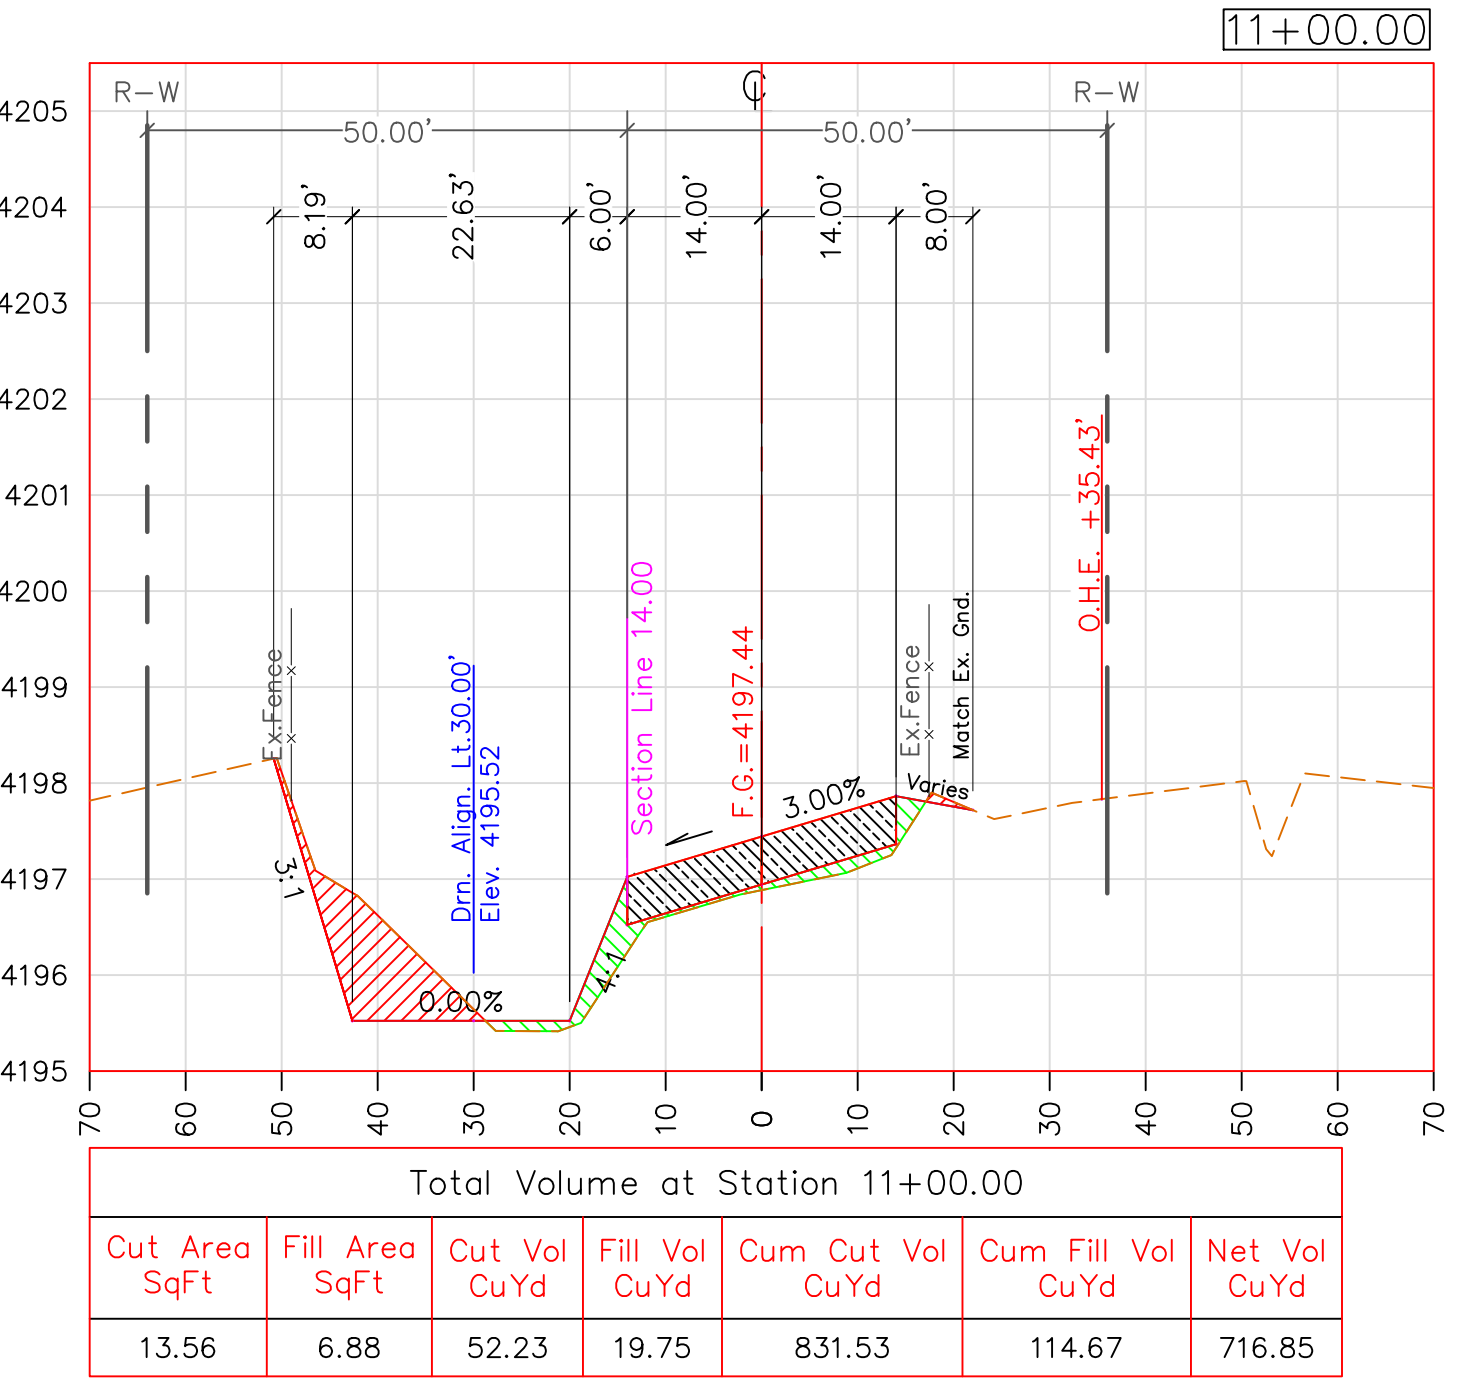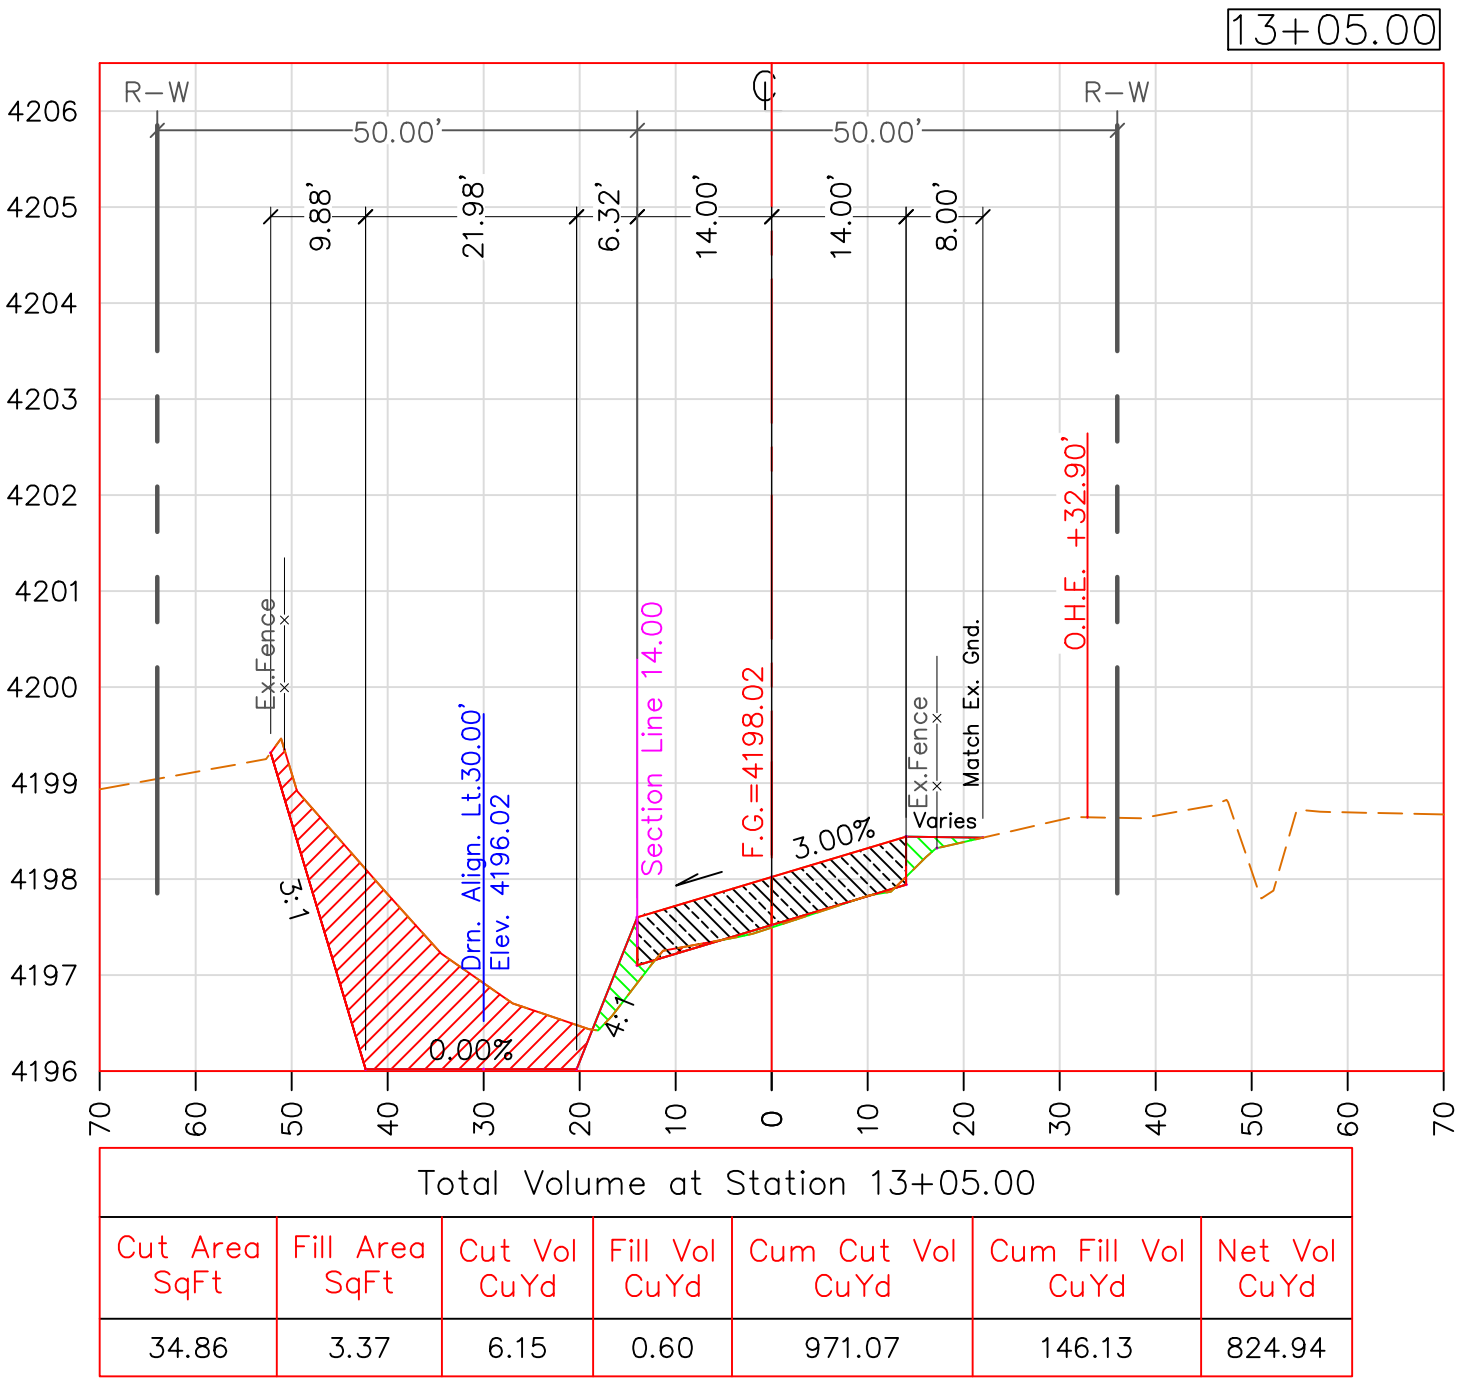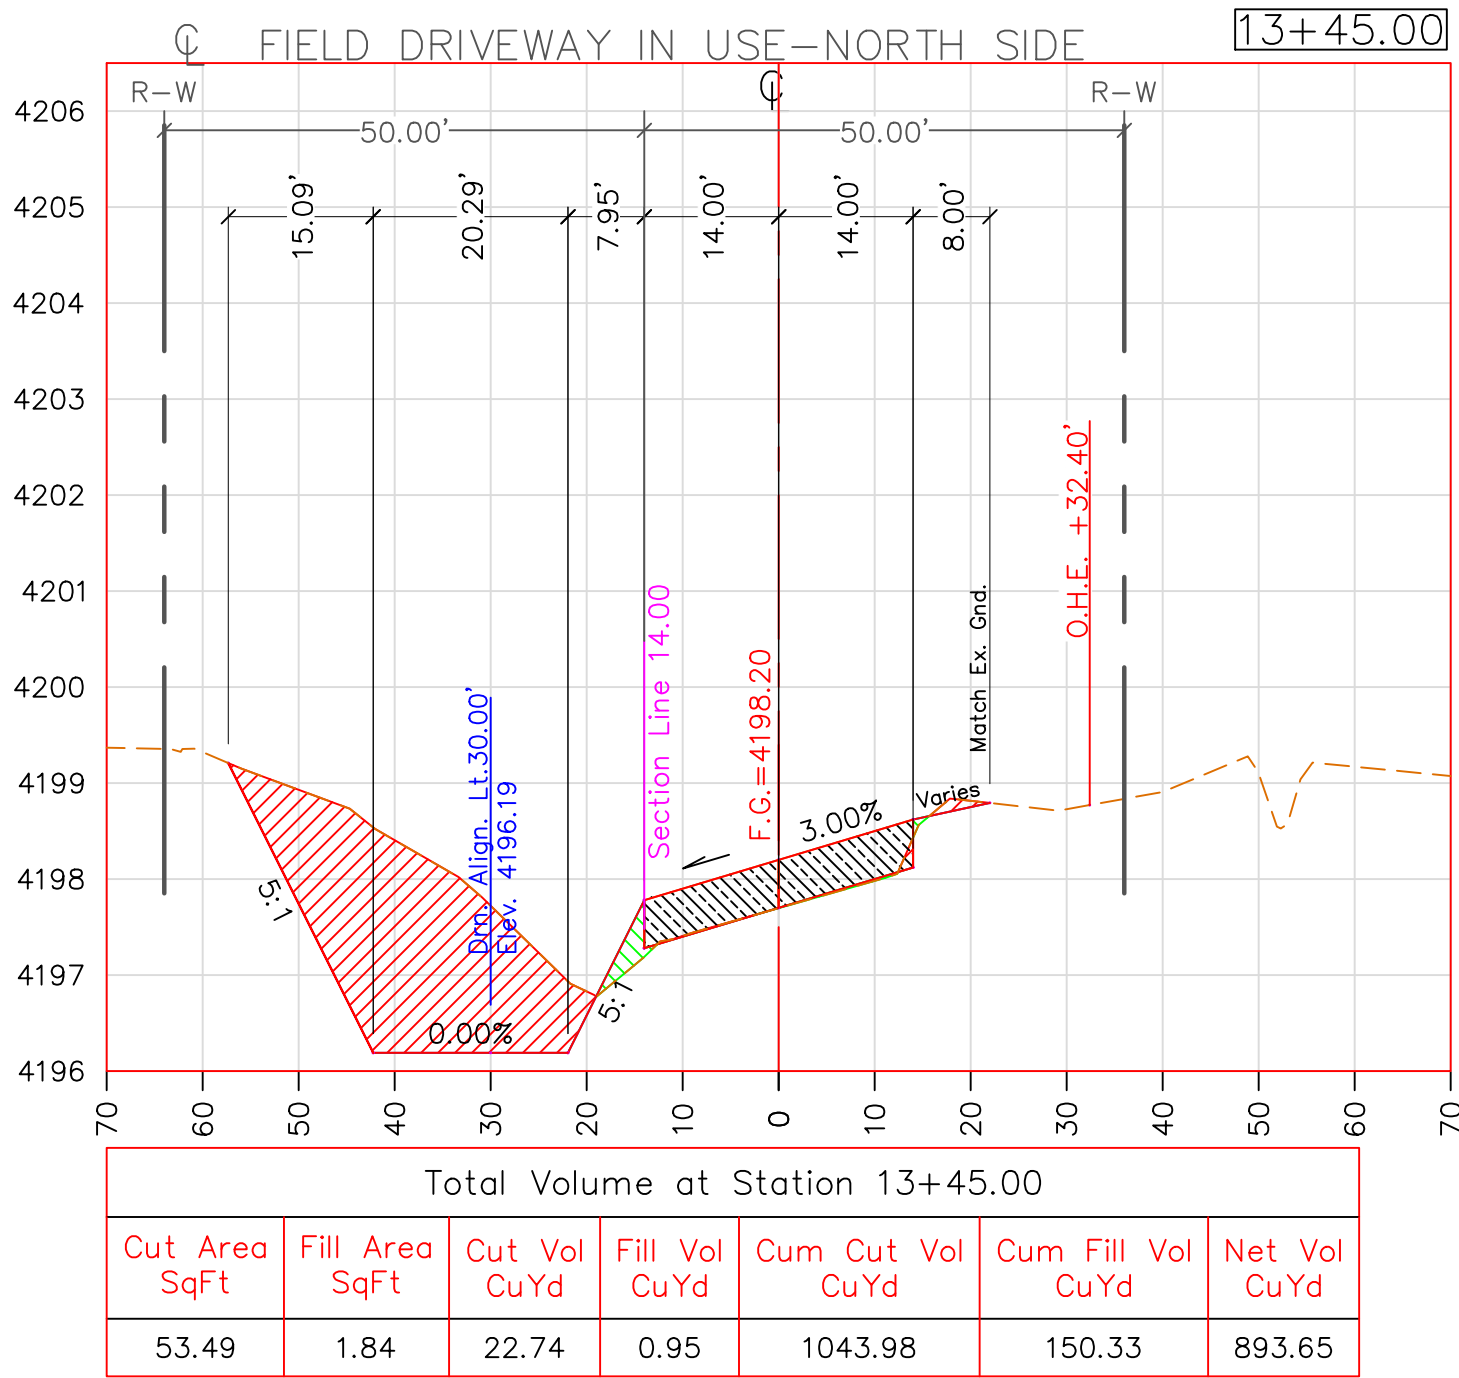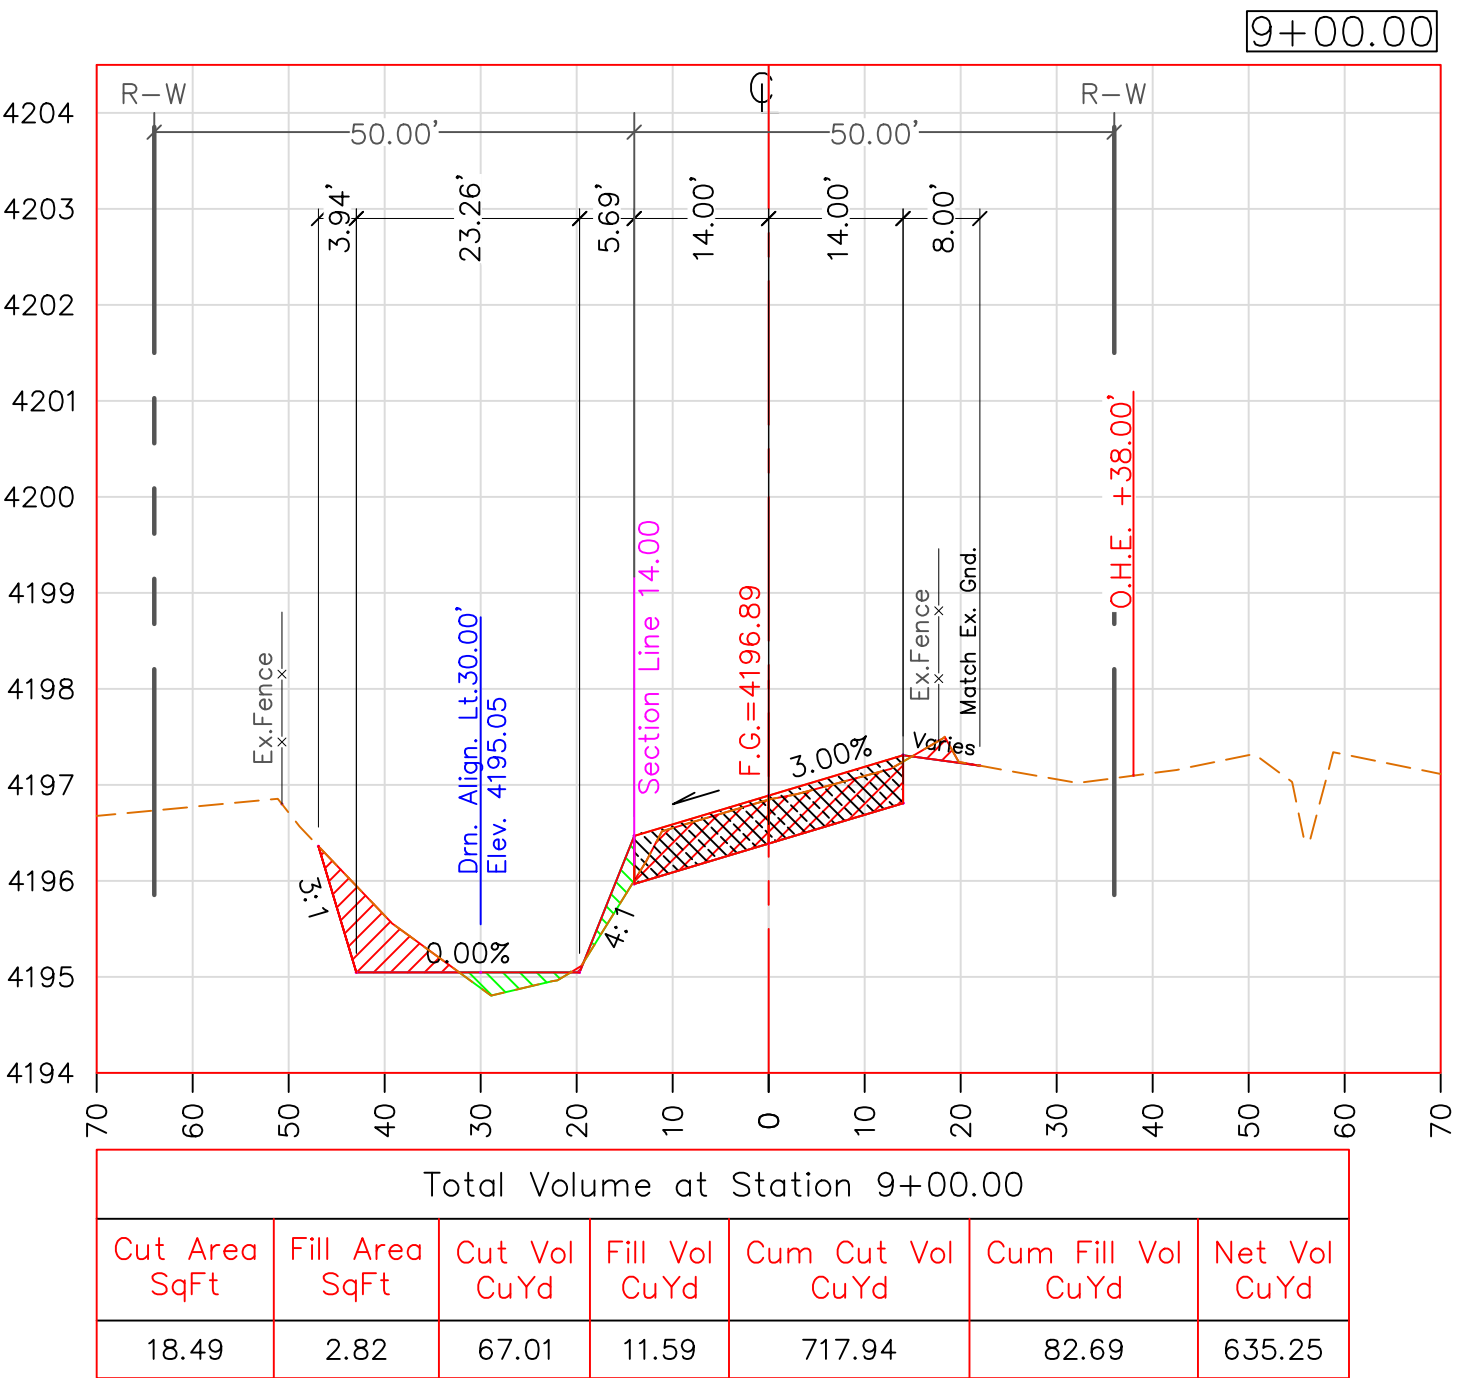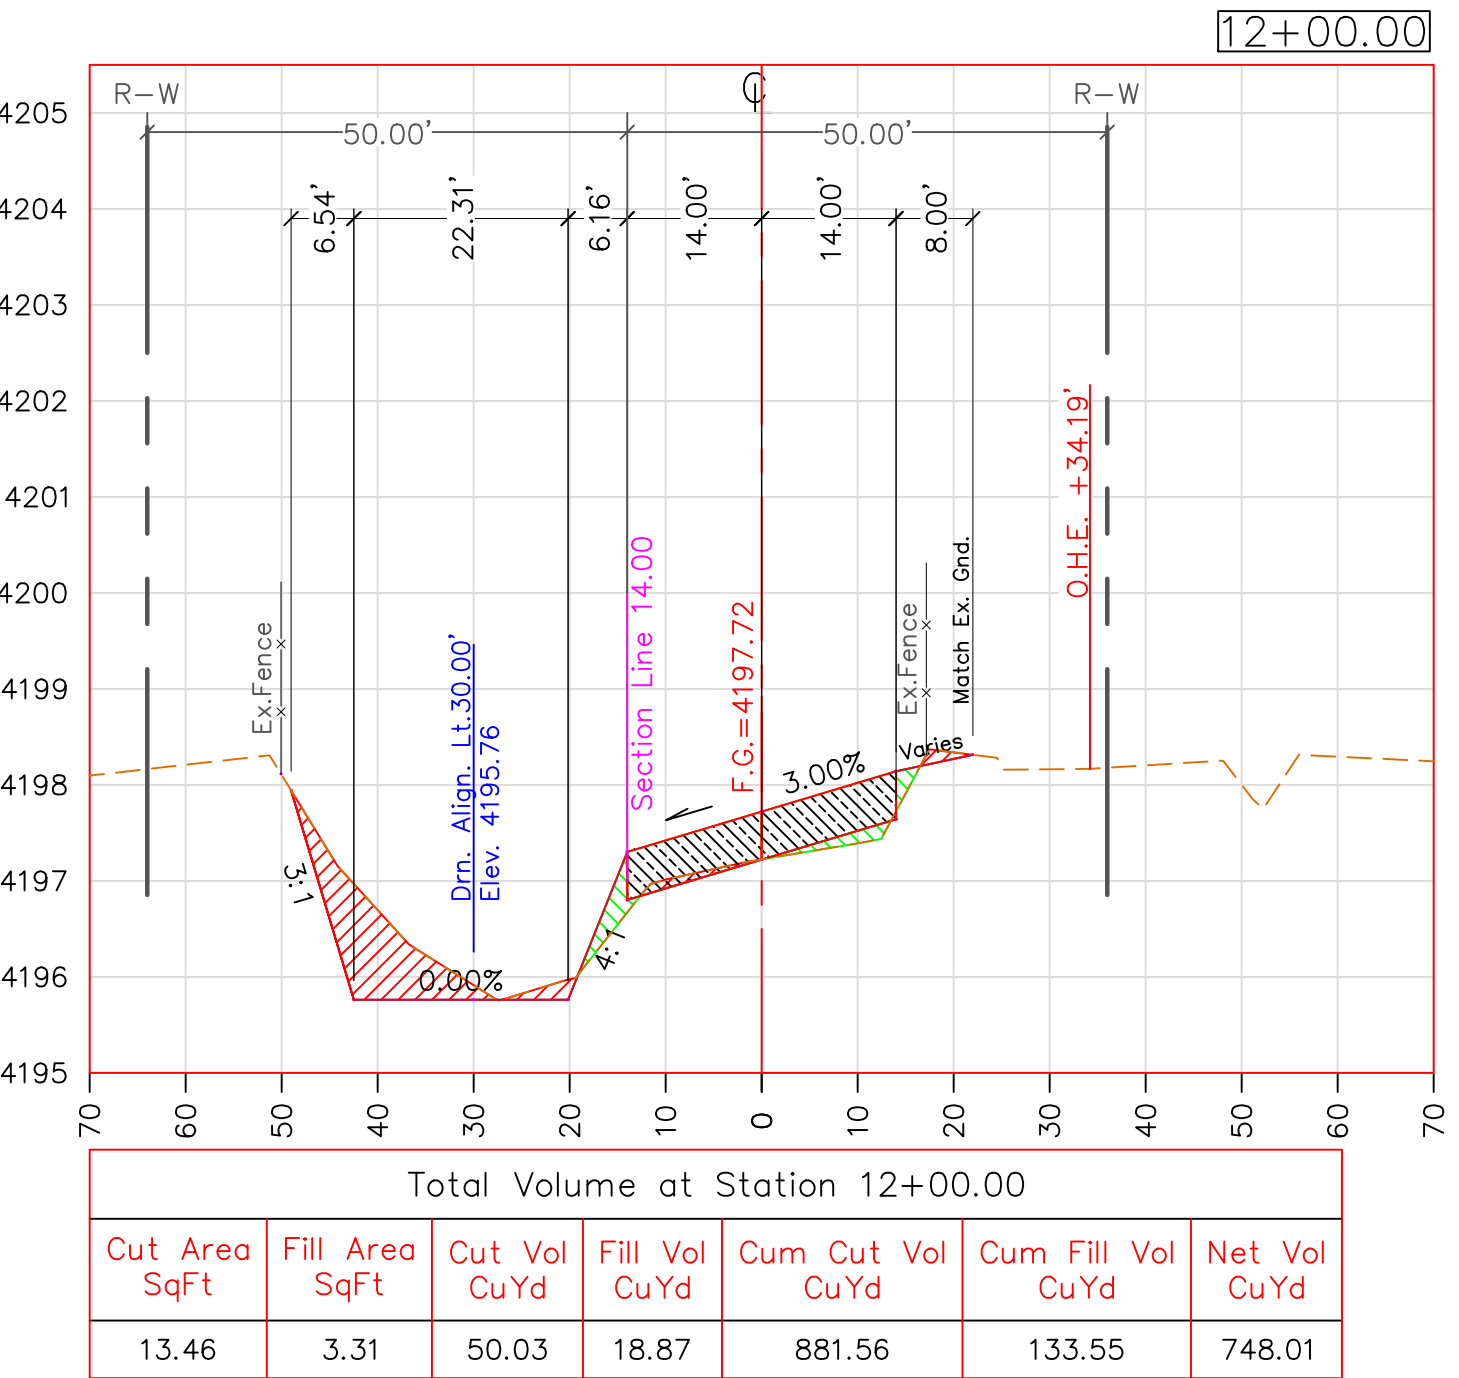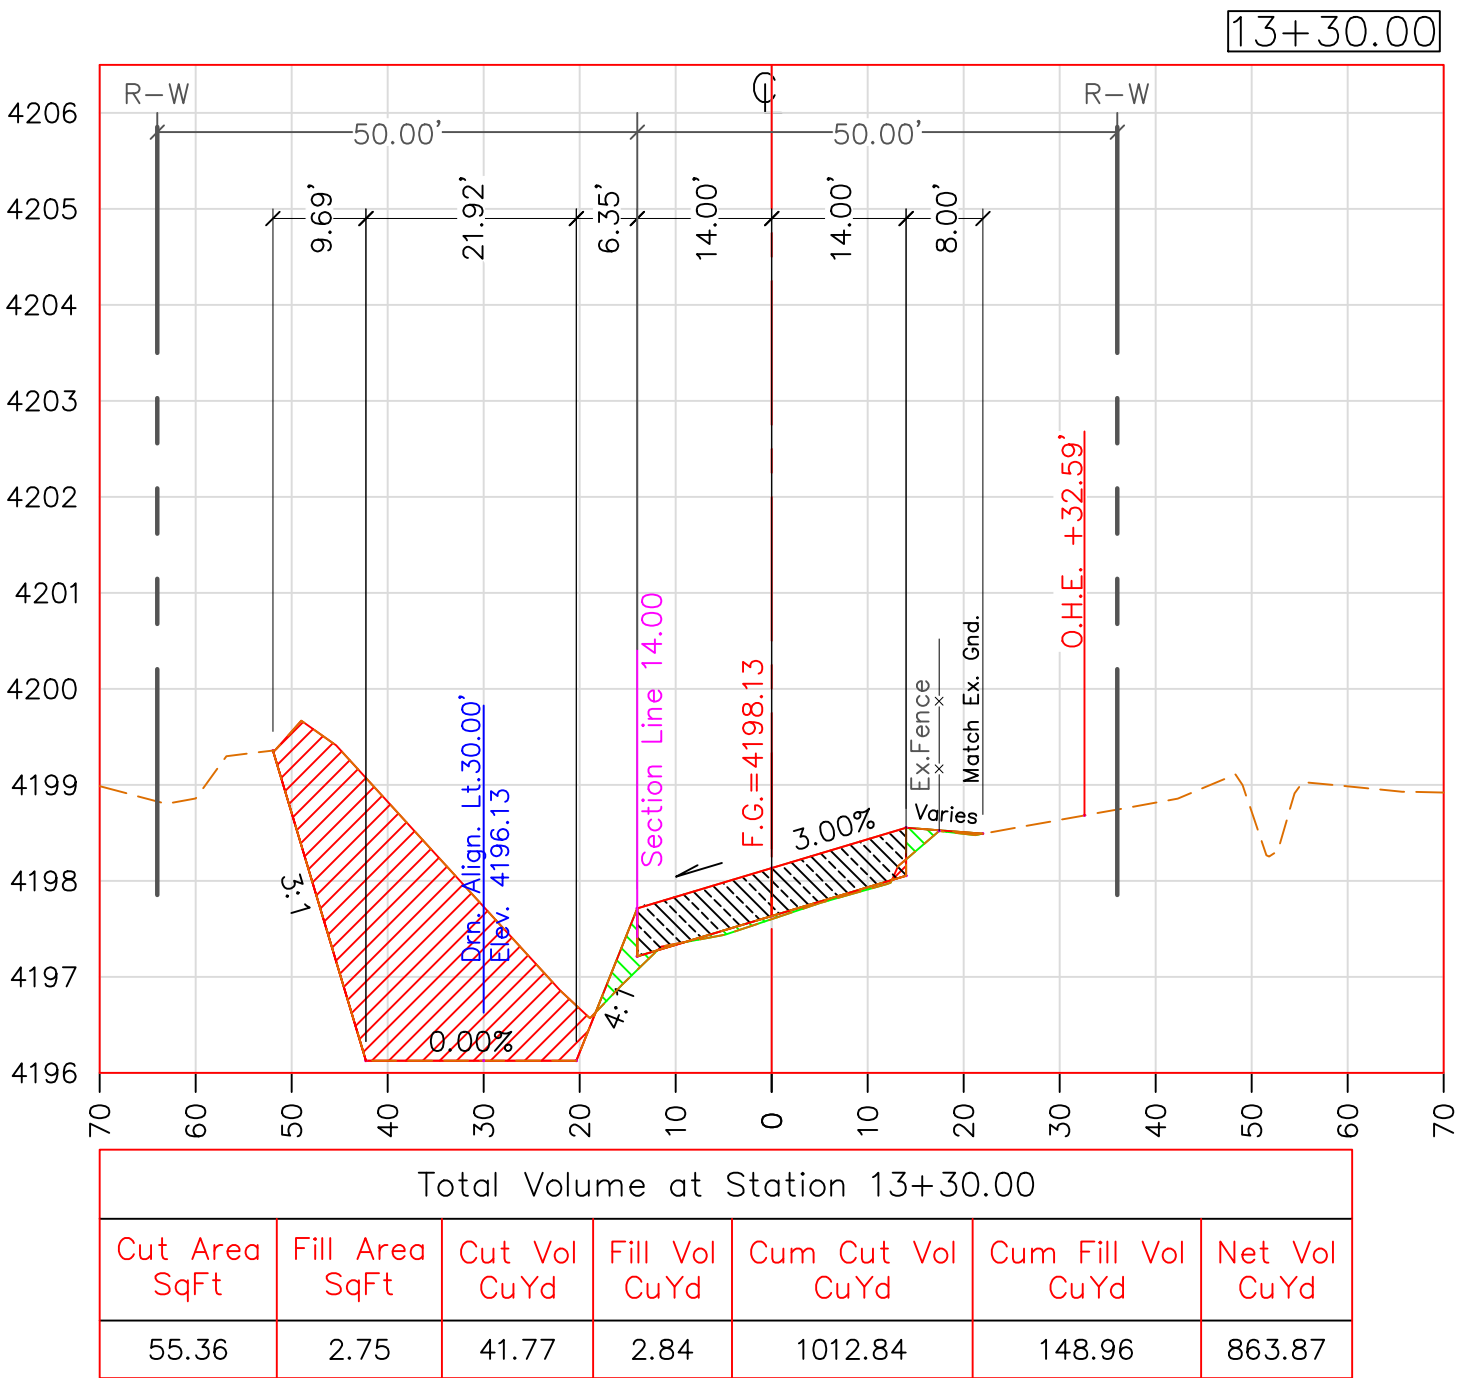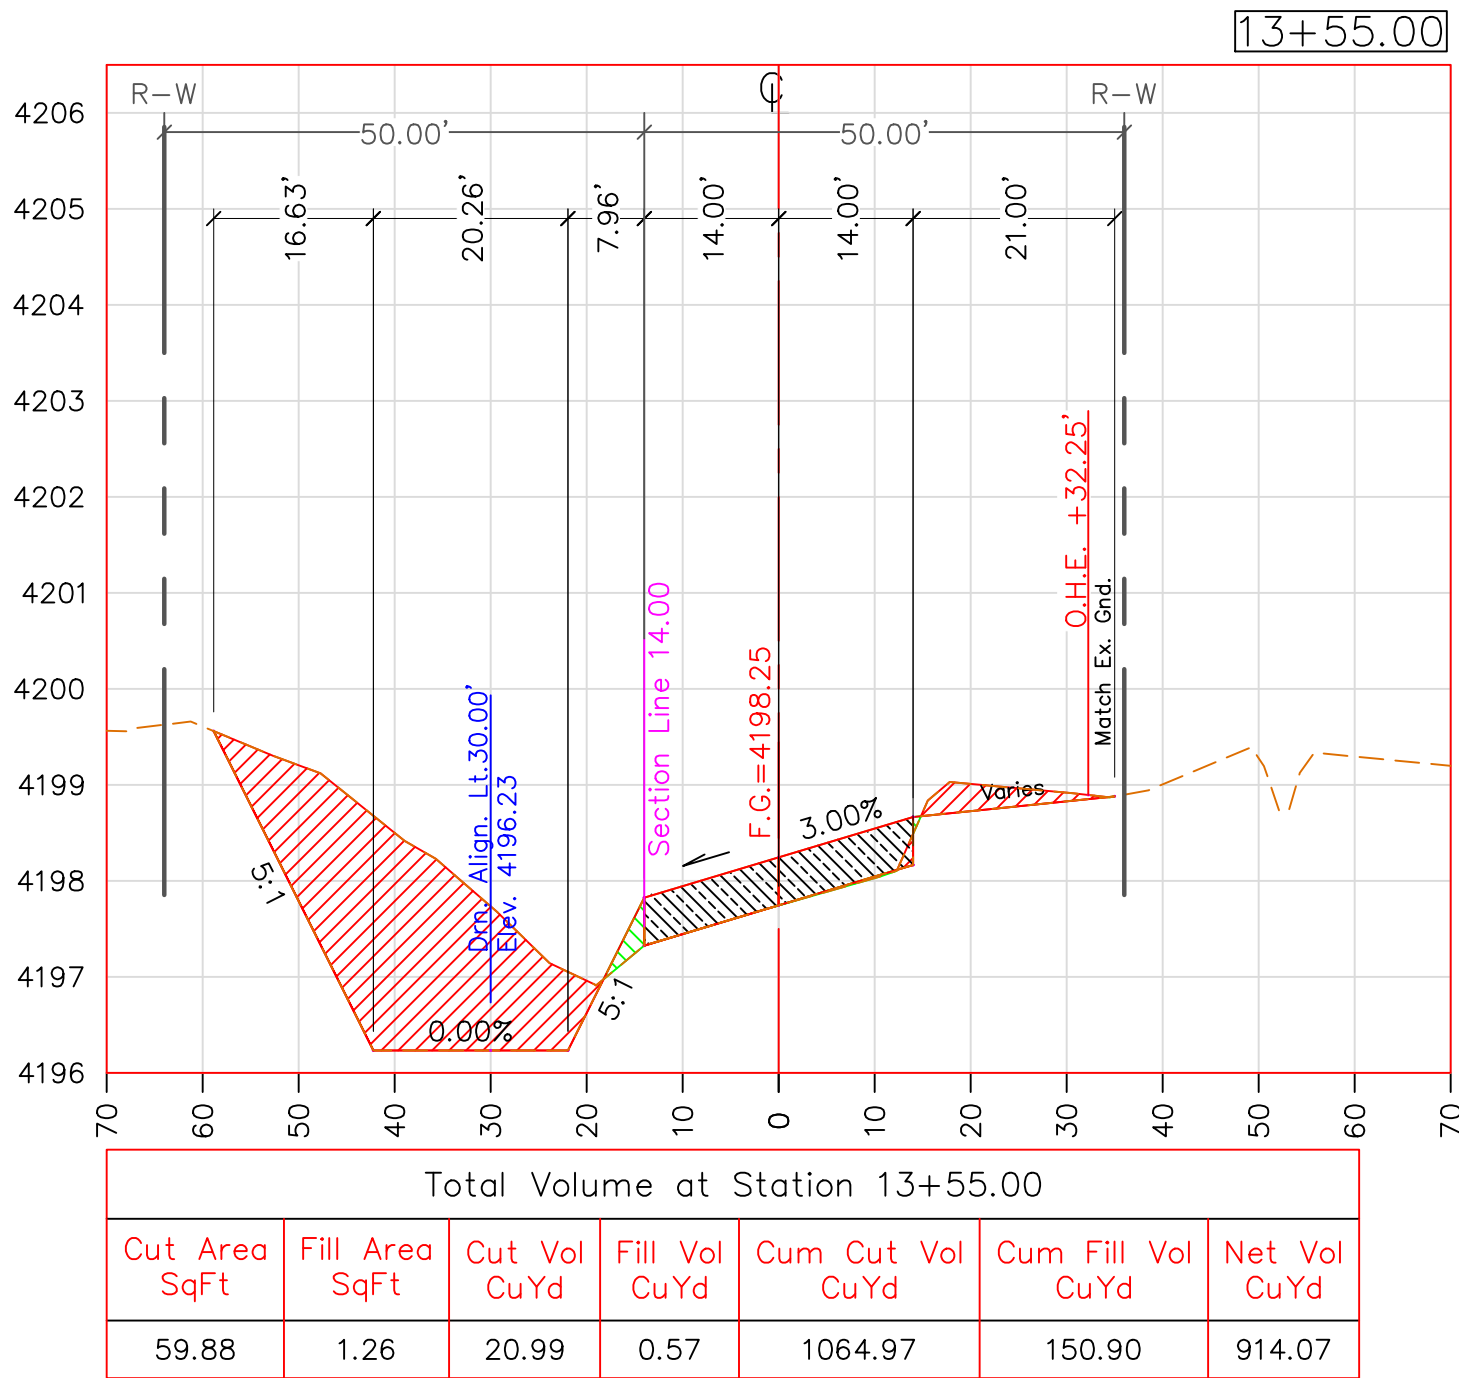

SCALE HOR: 1"=20'
VER: 1"=2'

CROSS SECTIONS VIEW

TWO WORKING DAYS
BEFORE YOU DIG
CALL FOR THE
BLUESTAKES
1-800-782-5348

#	BY	DESCRIPTION	DATE
	J.W.	BACKSLOPE NOW 3:1 FROM STA 26+00 TO 51+00	06/20/19

PROJECT TITLE:		CROSS SECTIONS
ROBBS RD		
SHEET TITLE:		













COCHISE COUNTY
ENGINEERING &
NATURAL RESOURCES
DEPARTMENT



DESIGN BY:
S. PARRA
DRAWN BY:
A. REYES
CHECKED BY:
J. WATKINS
APPROVED BY:
B. SIMMONS



DATE: 06/11/2019
SCALE:

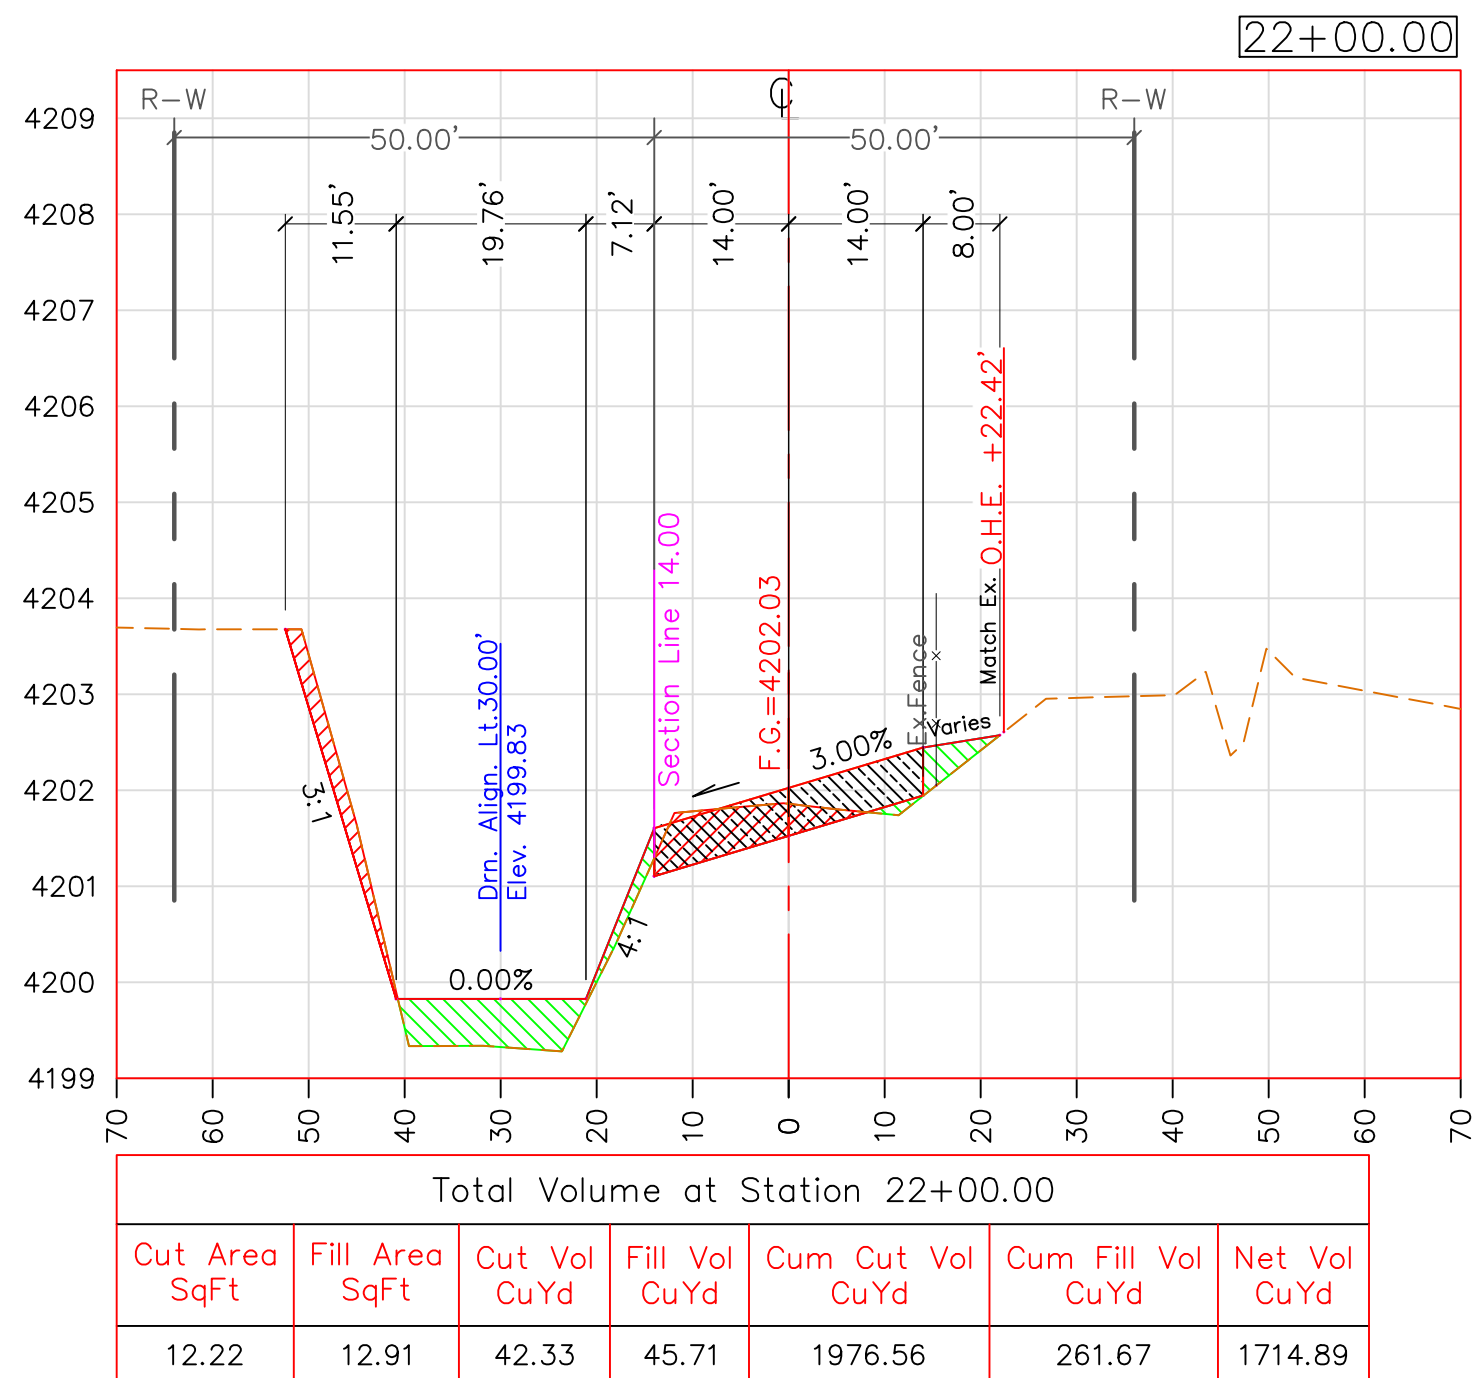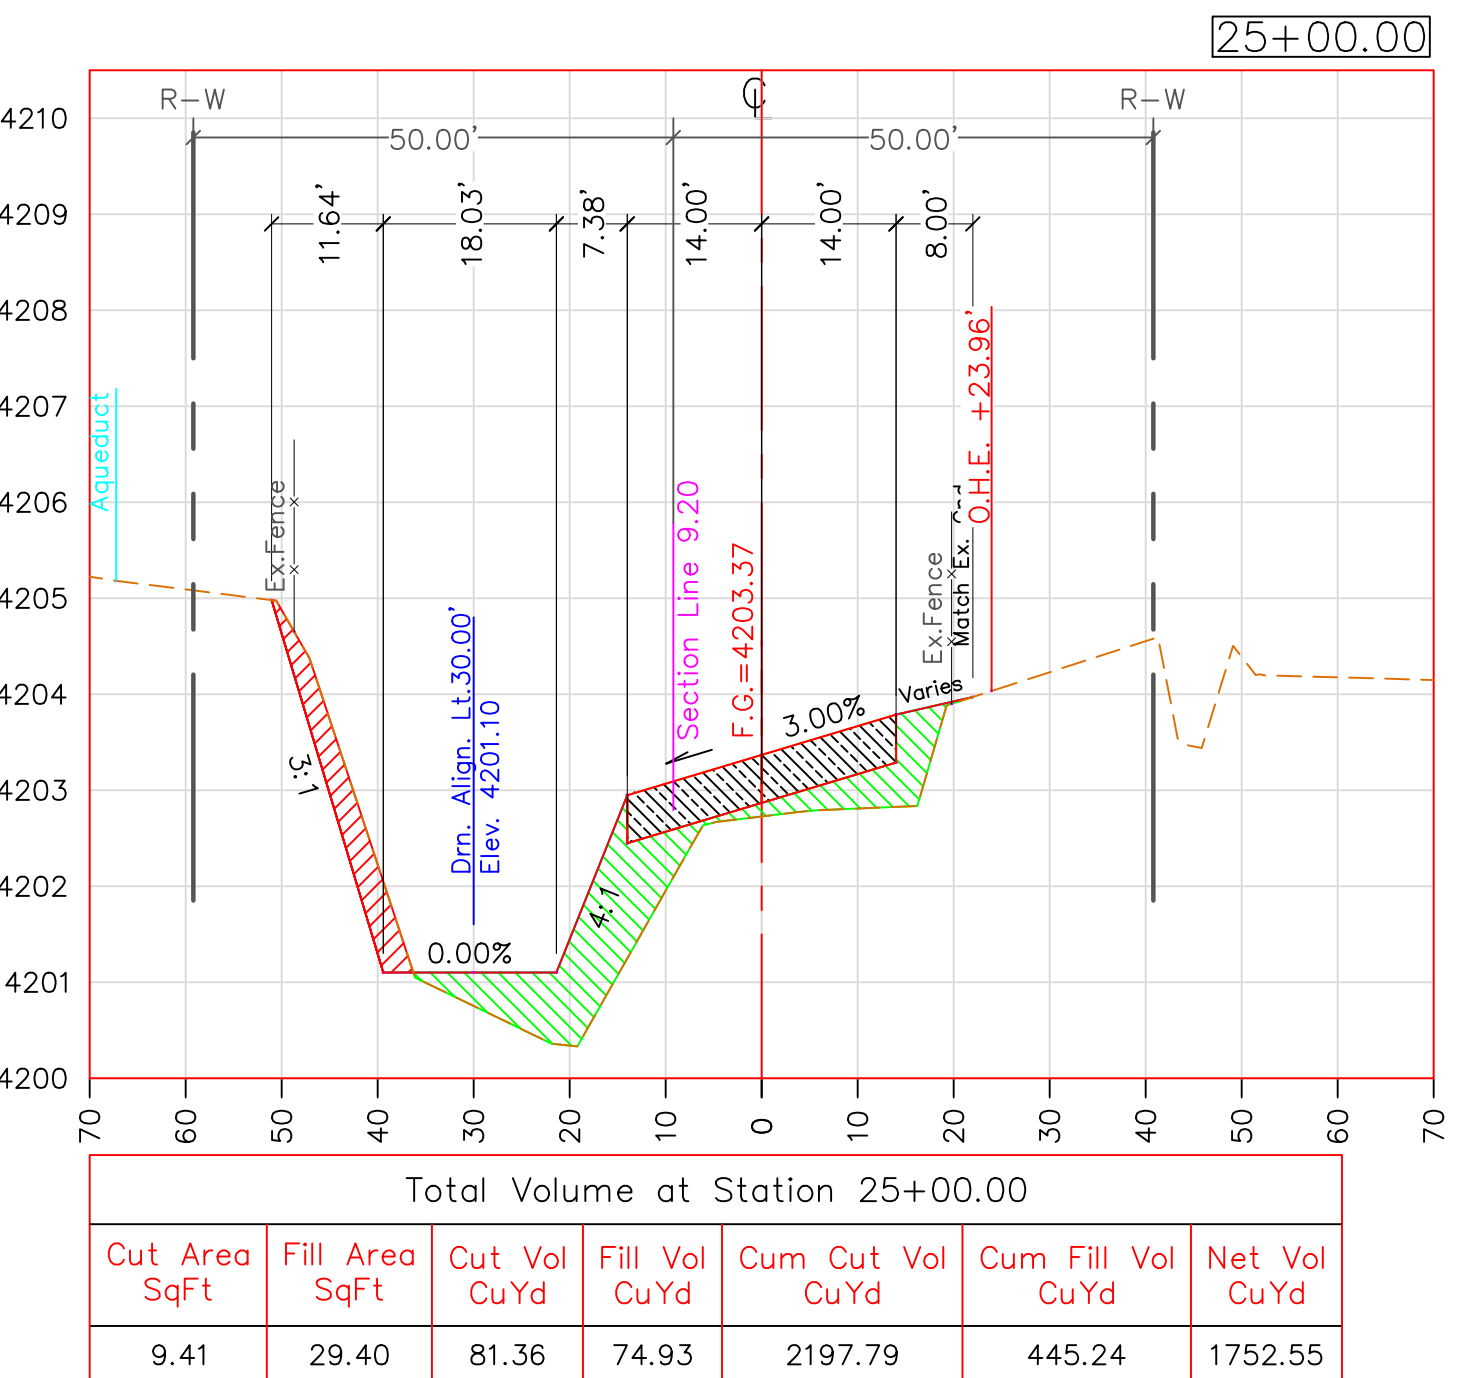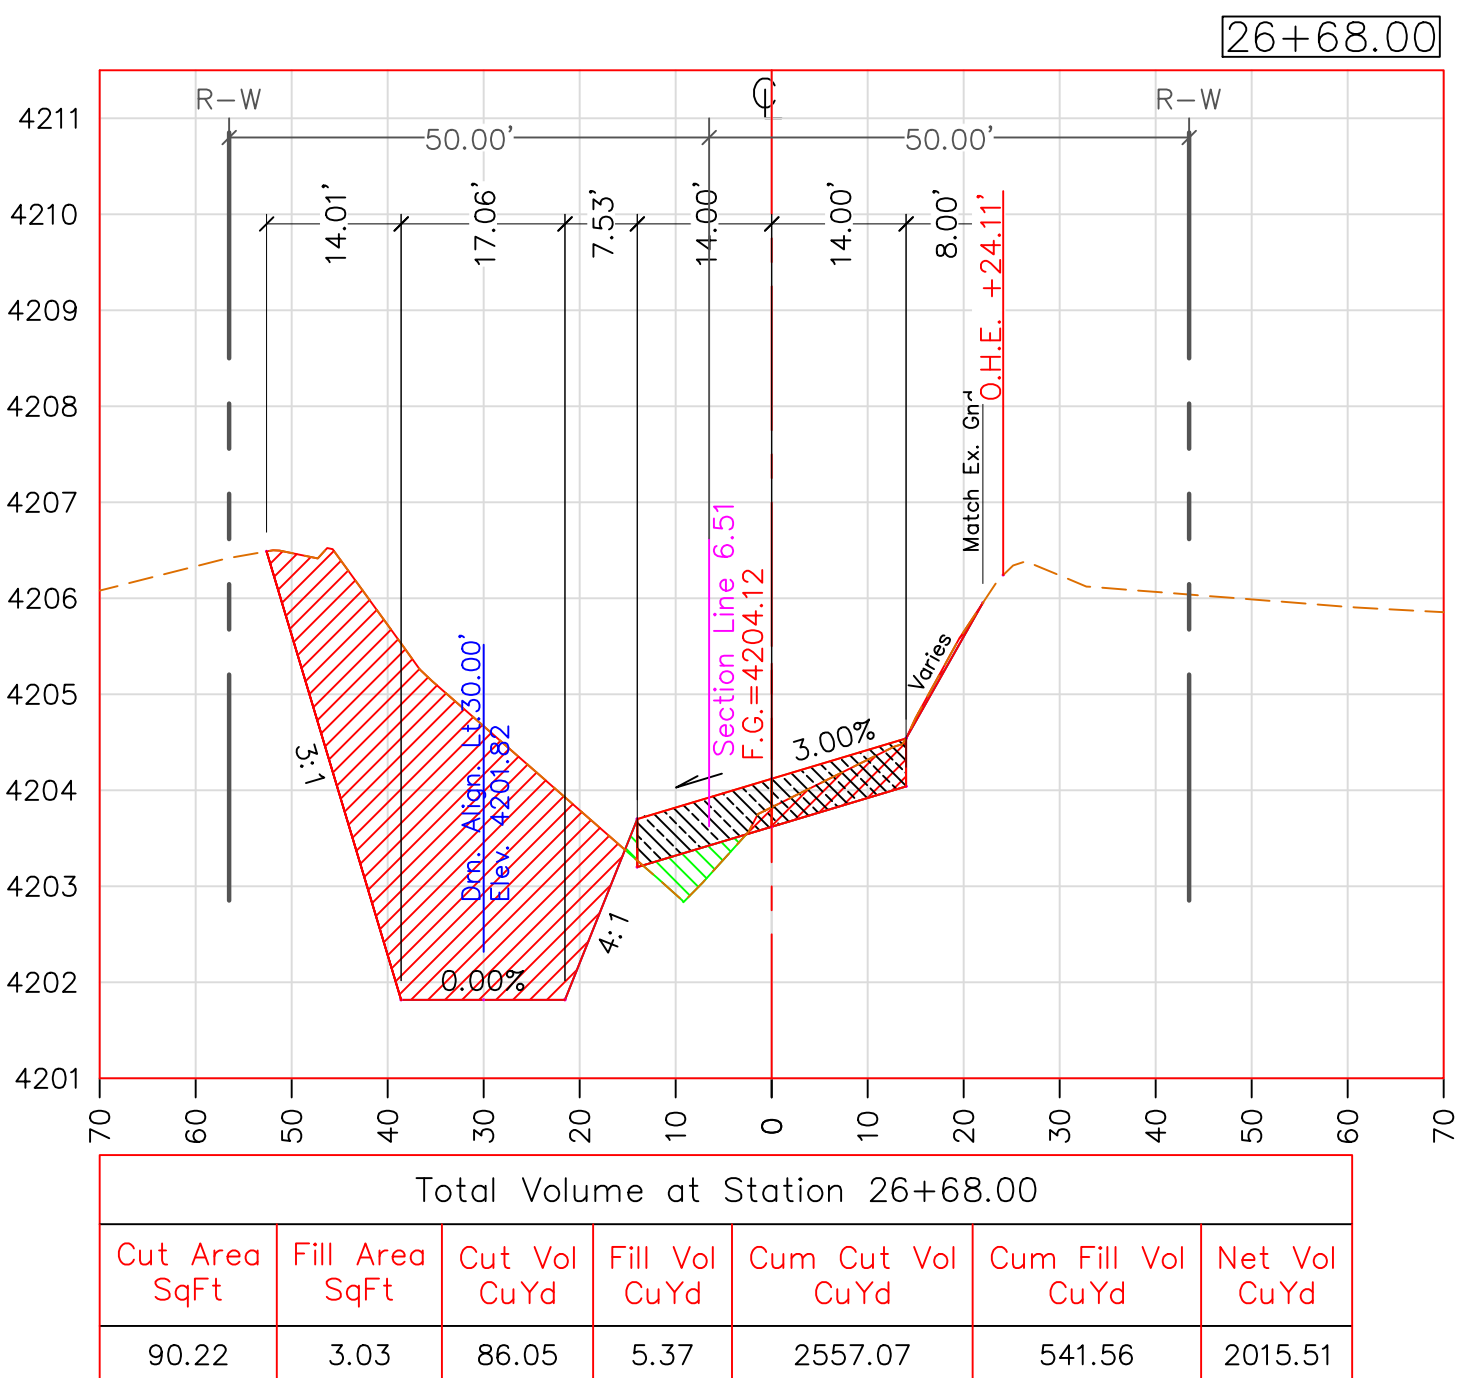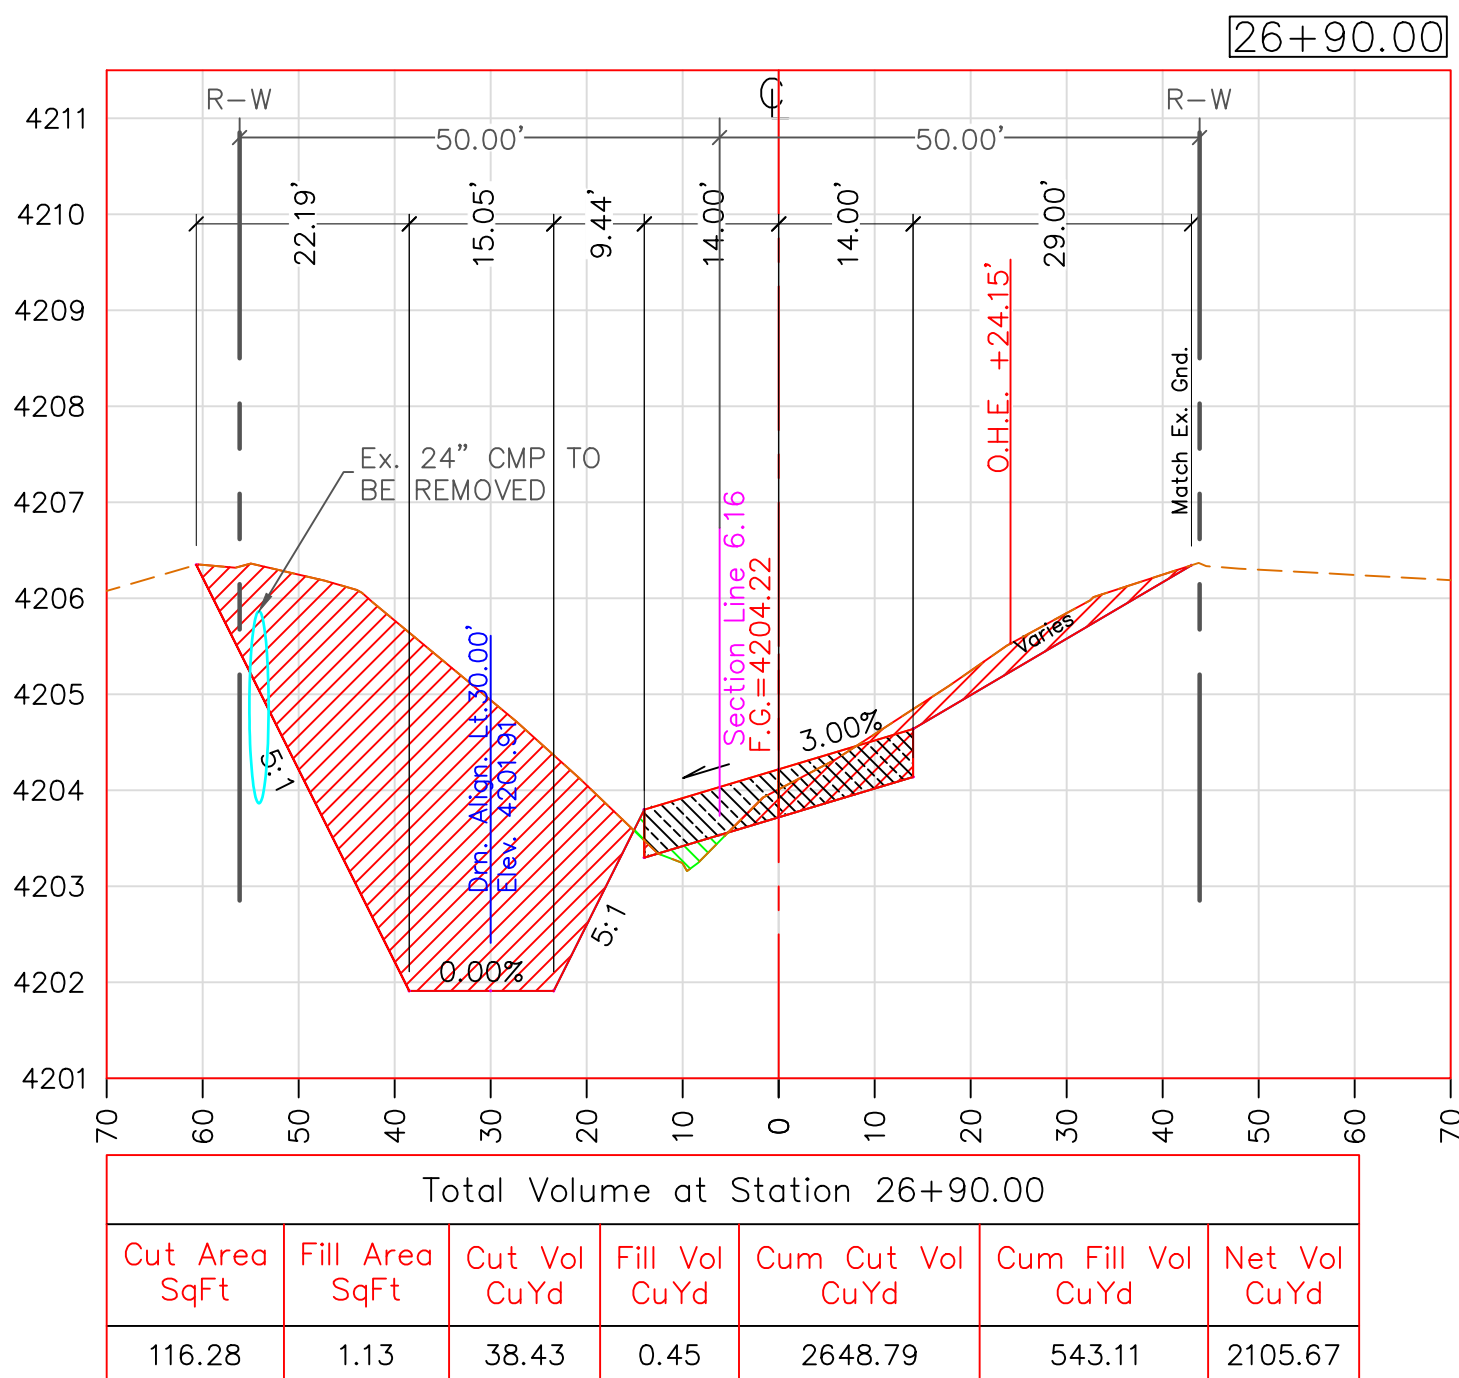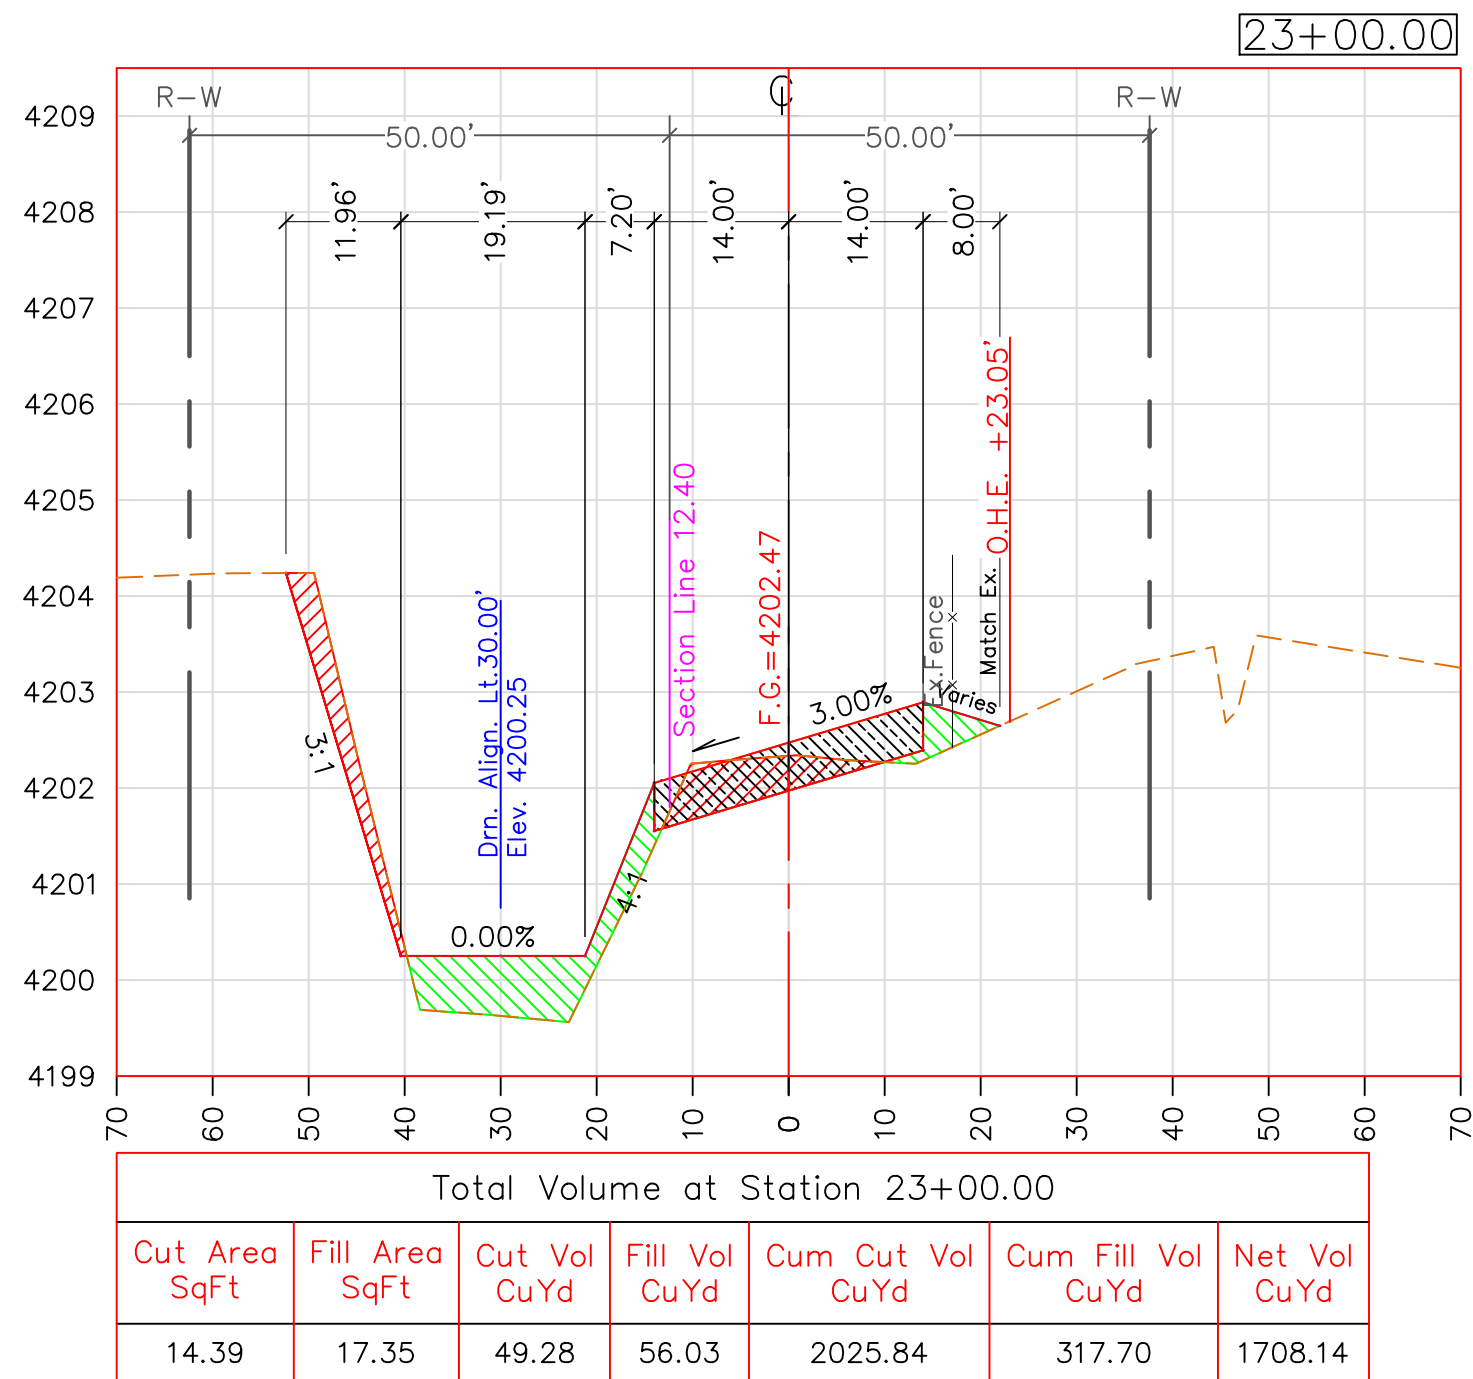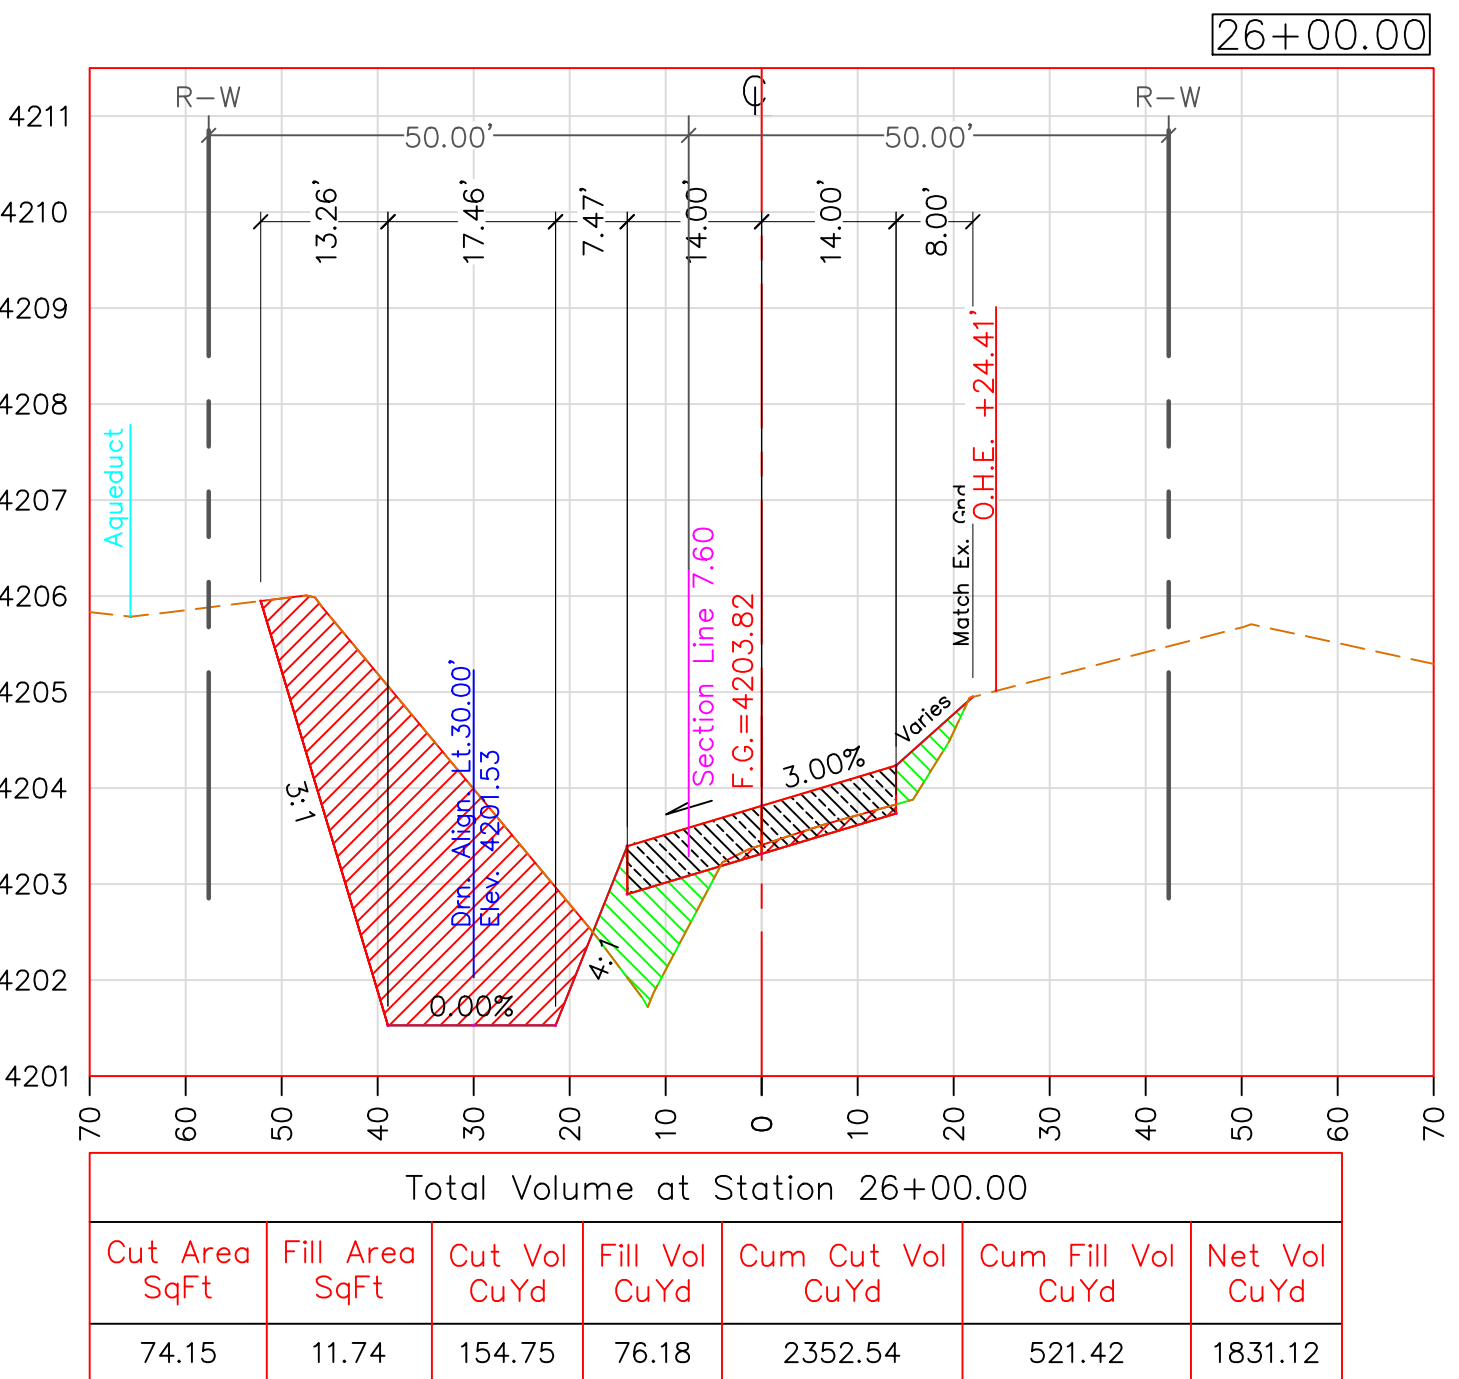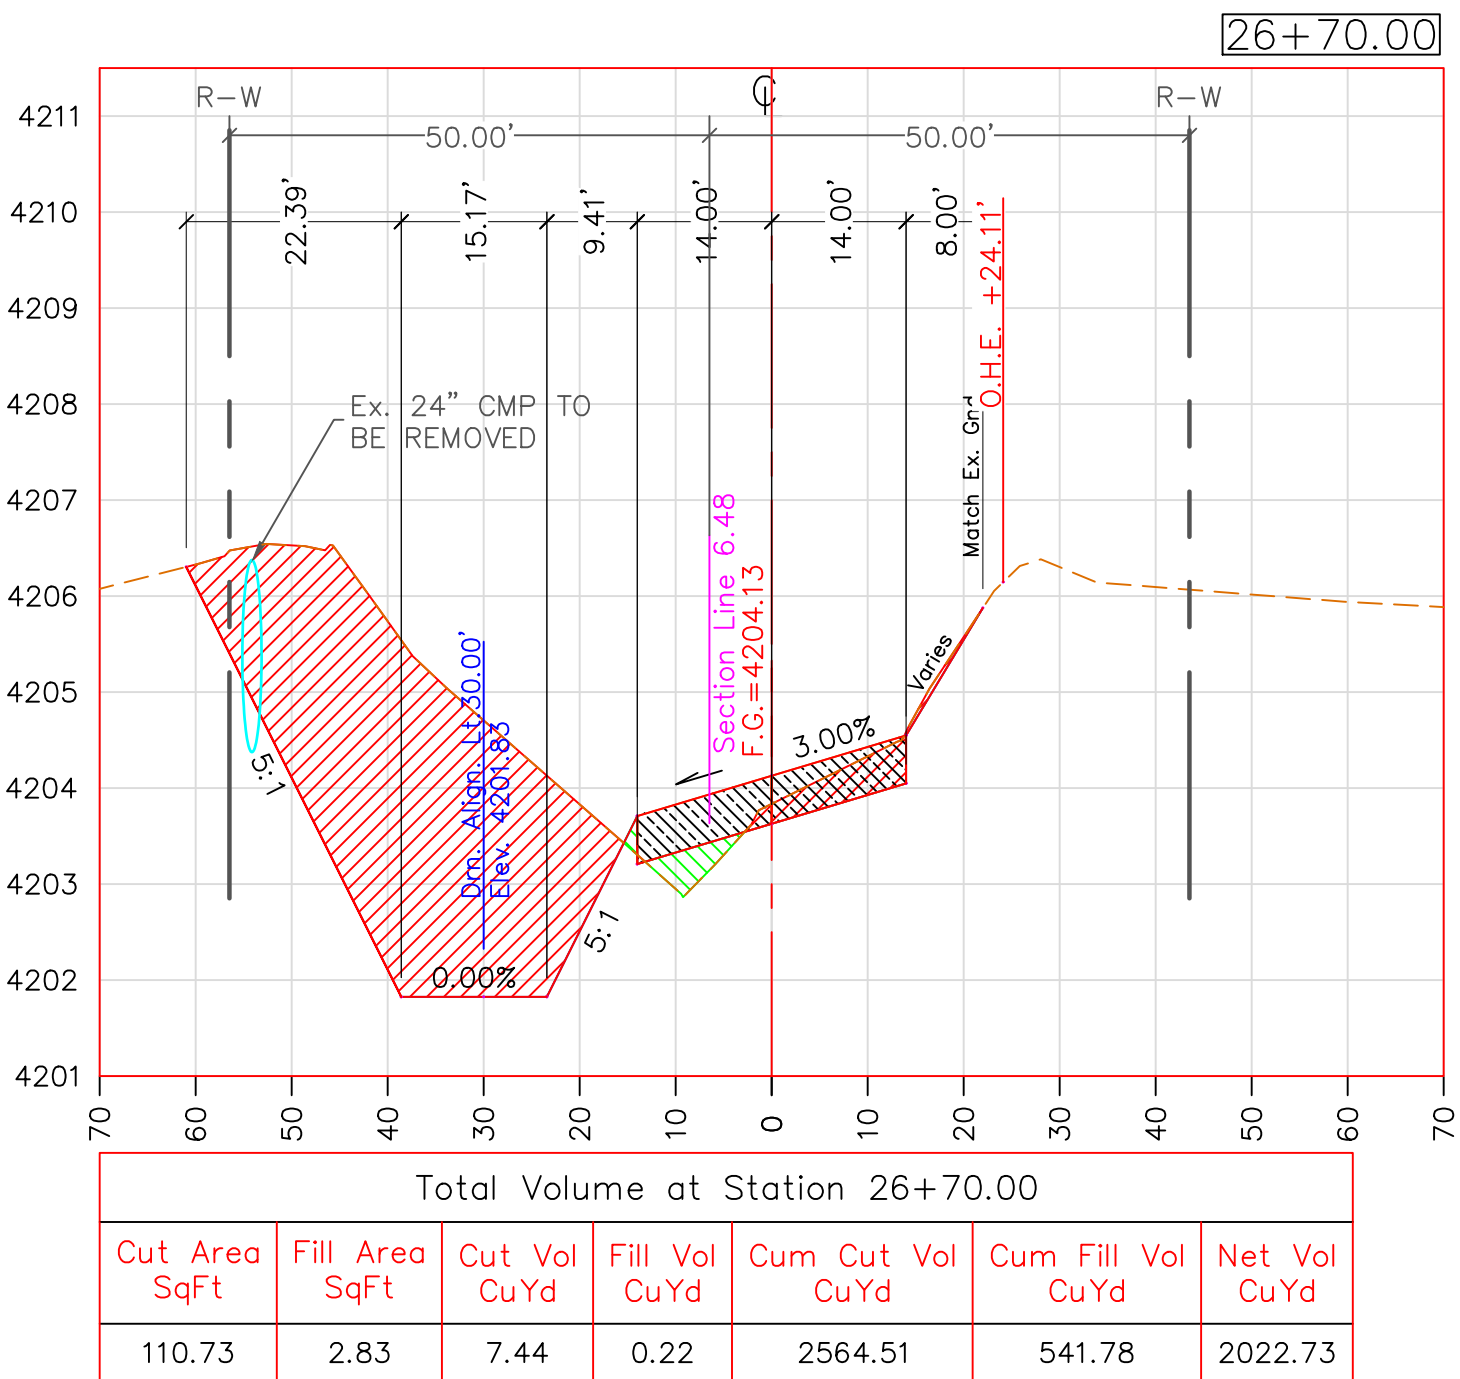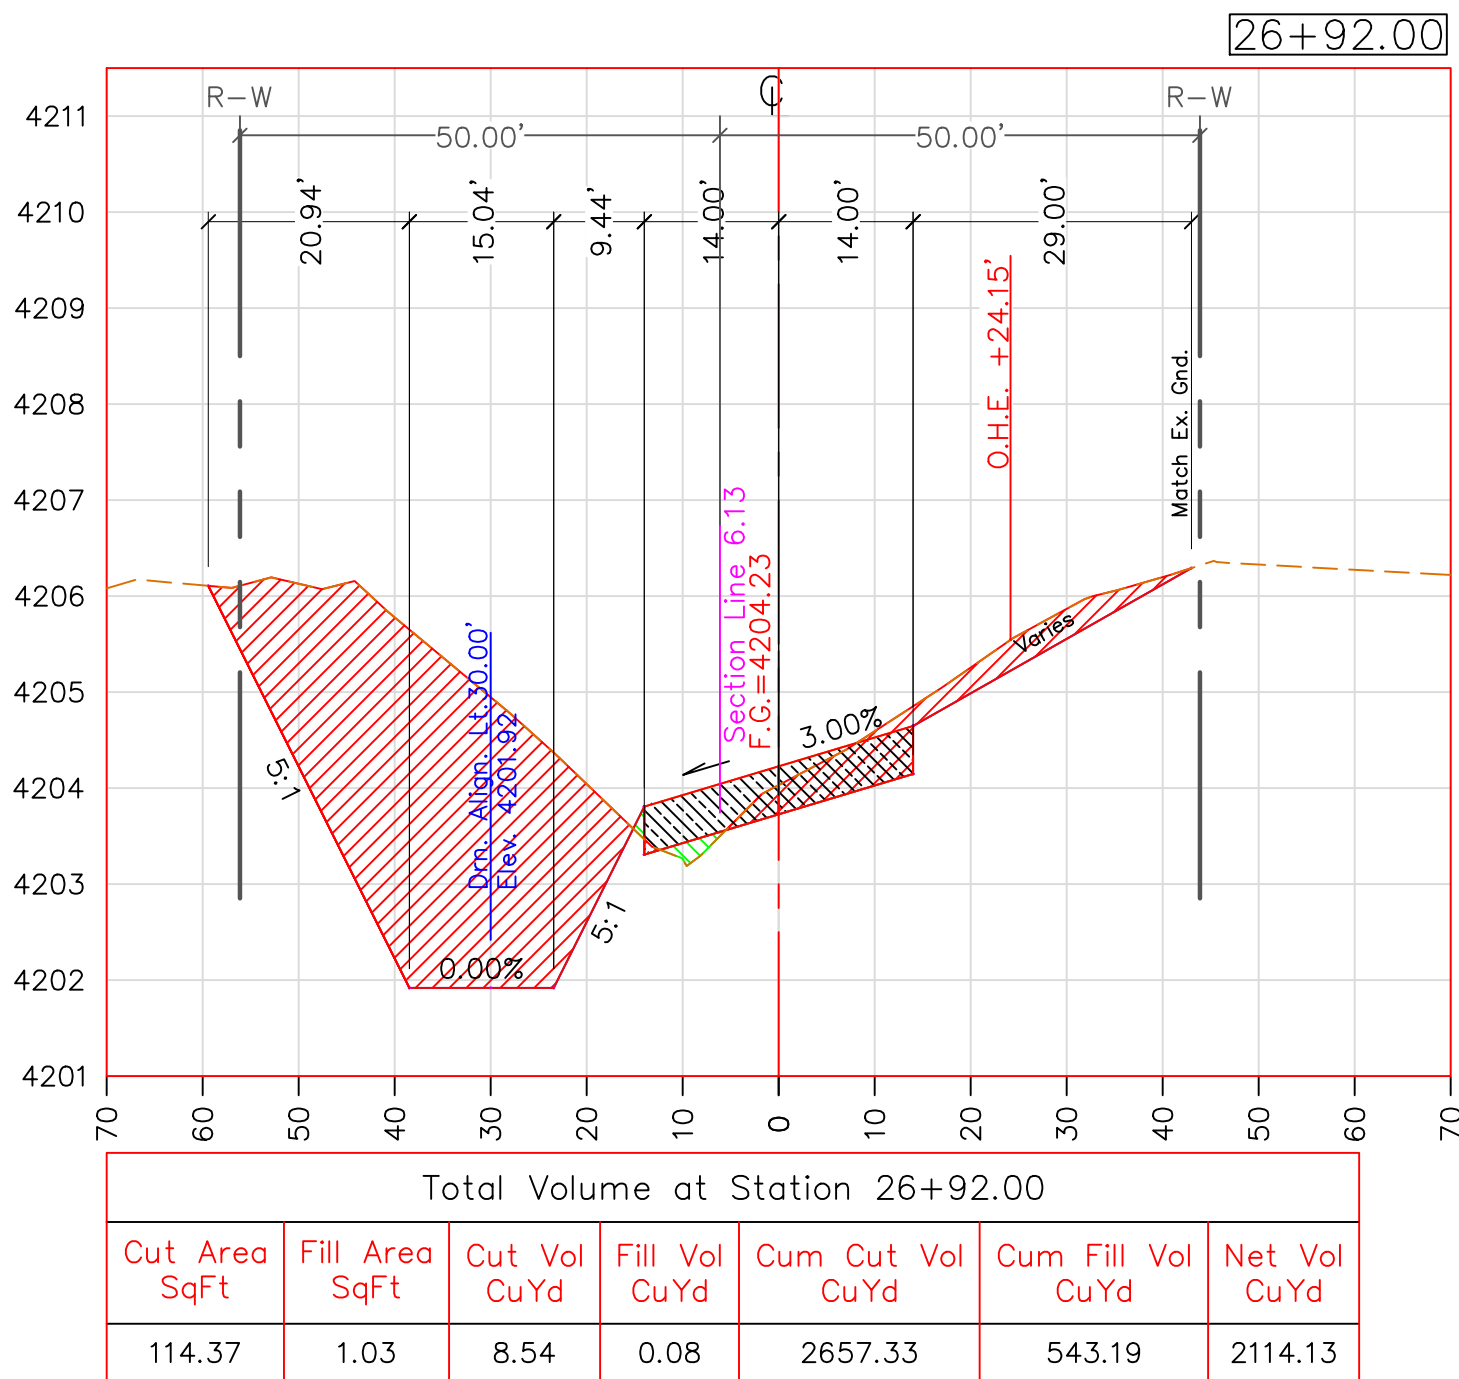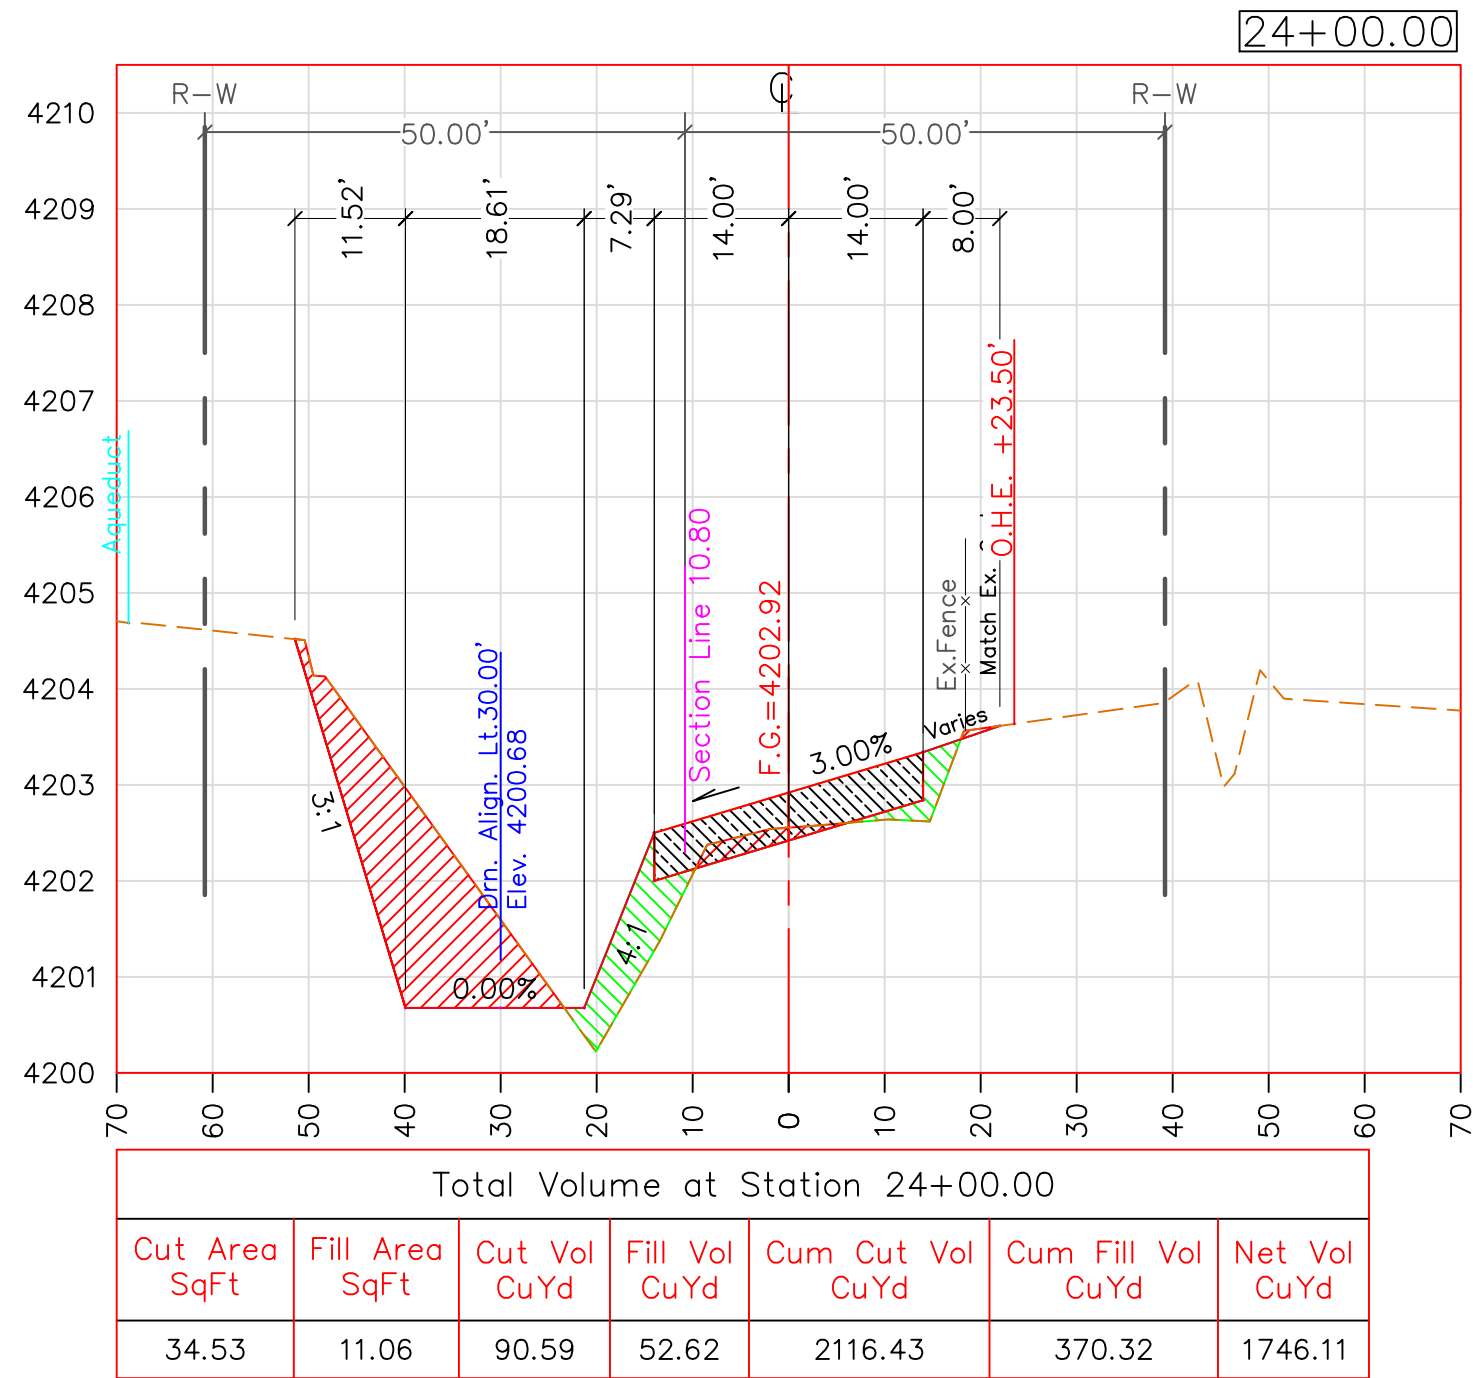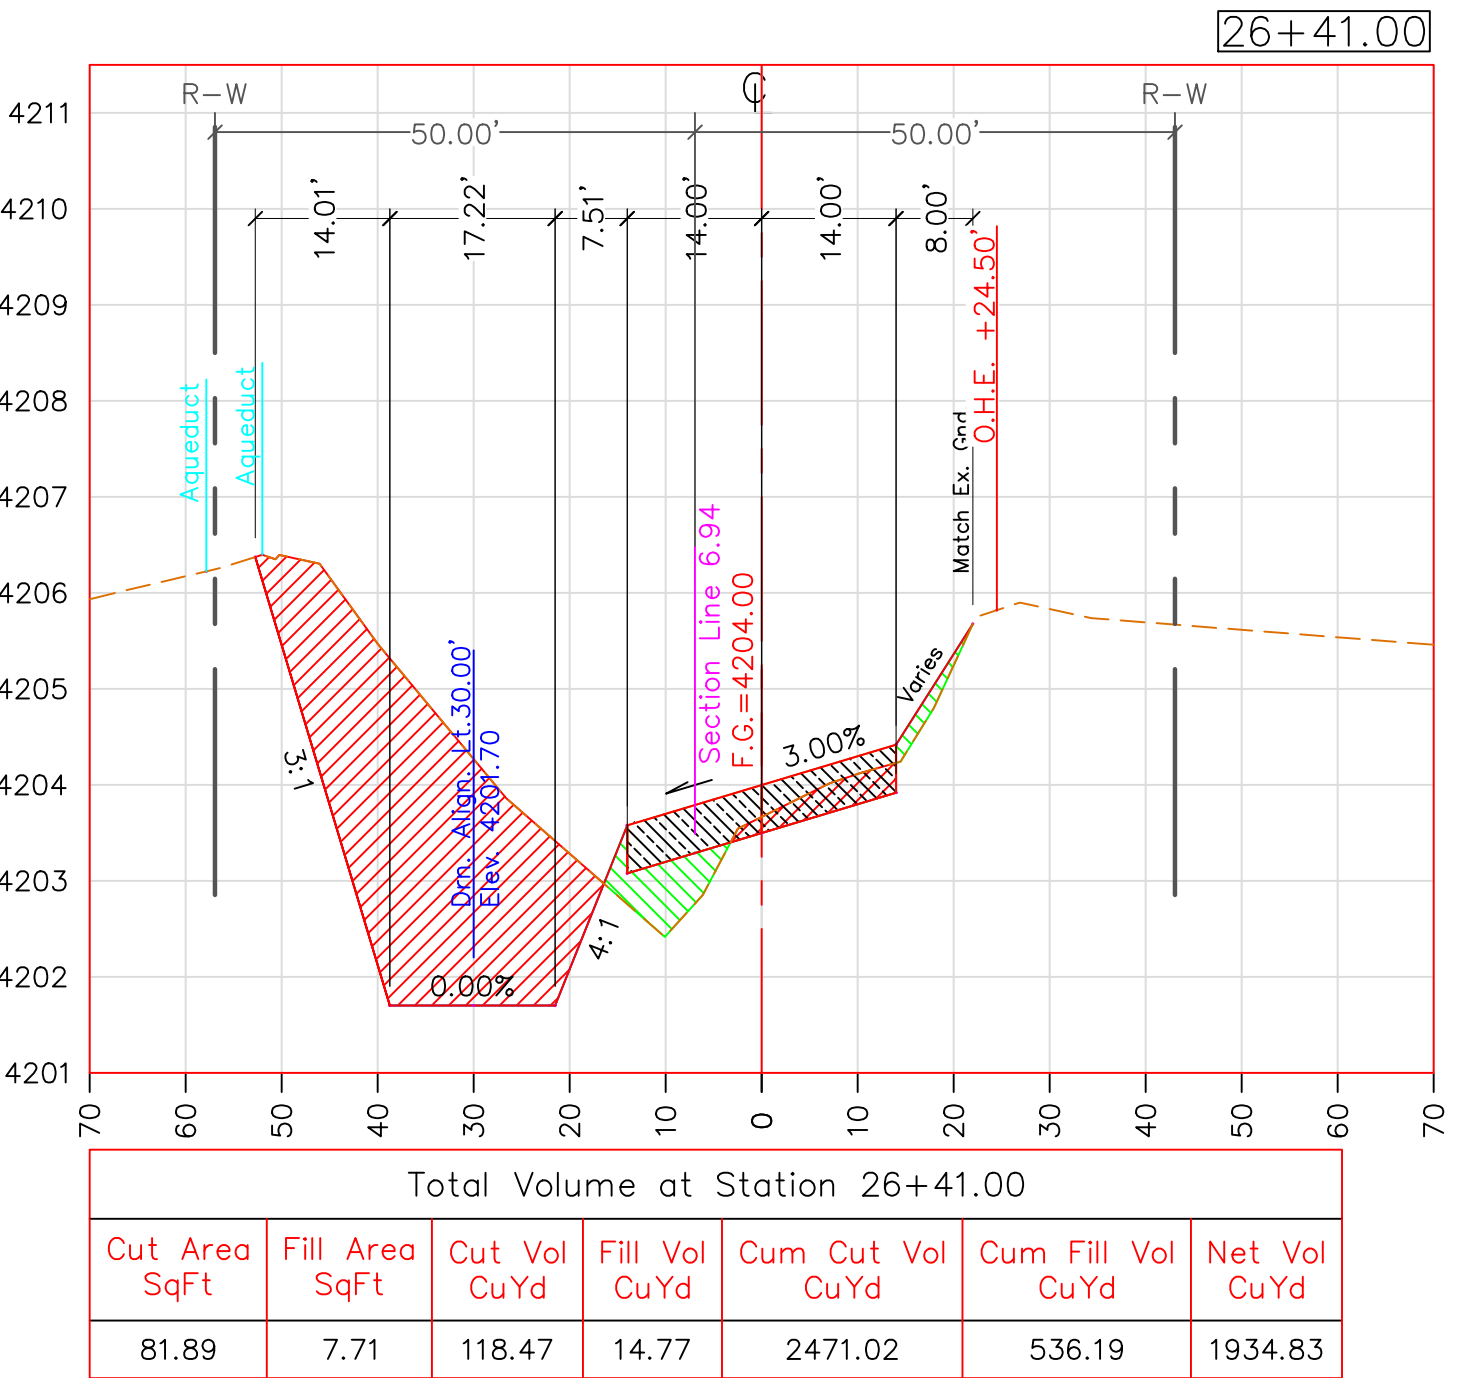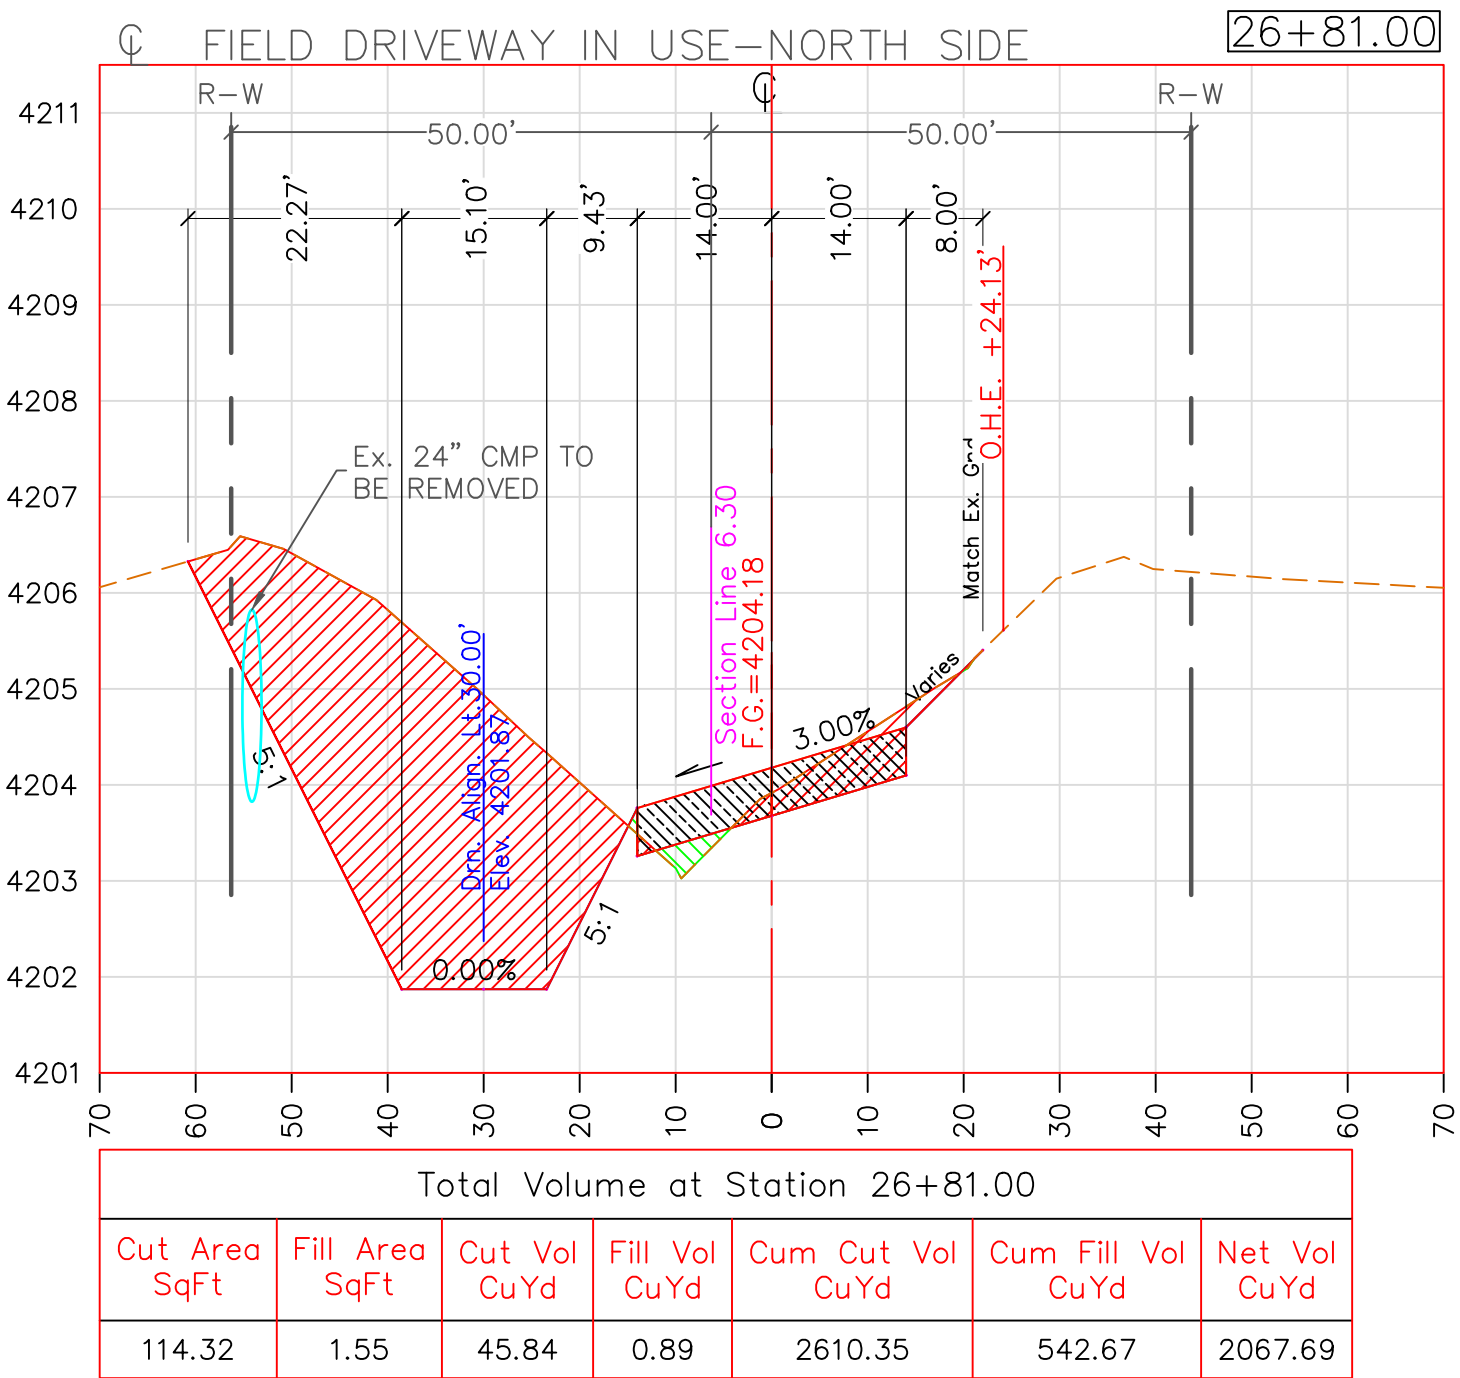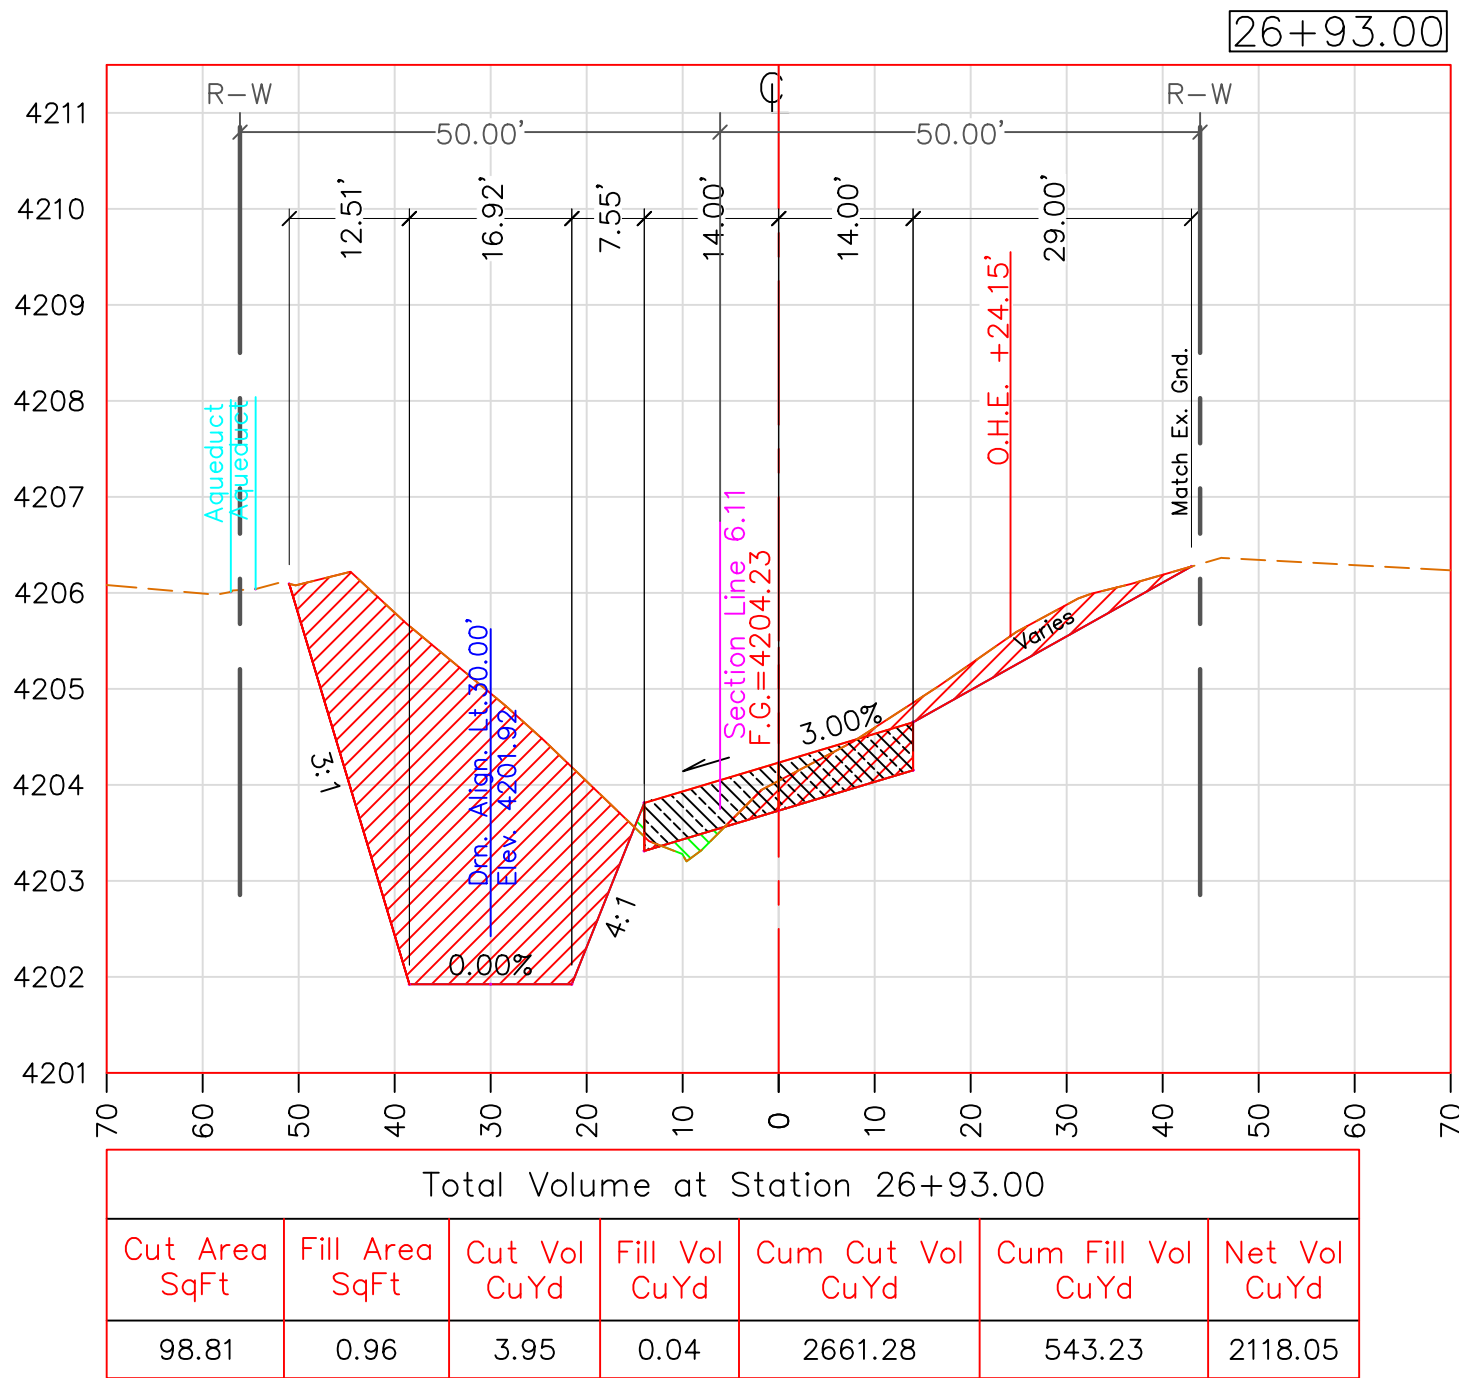

SCALE HOR: 1"=20'
VER: 1"=2'

CROSS SECTIONS VIEW

TWO WORKING DAYS
BEFORE YOU DIG
CALL FOR THE
BLUESTAKES
1-800-782-5348

REVISIONS		DATE
#	DESCRIPTION	
1	BACKSLOPE NOW 3:1 FROM STA 26+00 TO 51+00	06/20/19
BY	J.W.	

PROJECT TITLE:		ROBBS RD
SHEET TITLE:		
CROSS SECTIONS		













COCHISE COUNTY
ENGINEERING &
NATURAL RESOURCES
DEPARTMENT



DESIGN BY:
S. PARRA
DRAWN BY:
A. REYES
CHECKED BY:
J. WATKINS
APPROVED BY:
B. SIMMONS



DATE: 06/11/2019
SCALE: 1"=20'

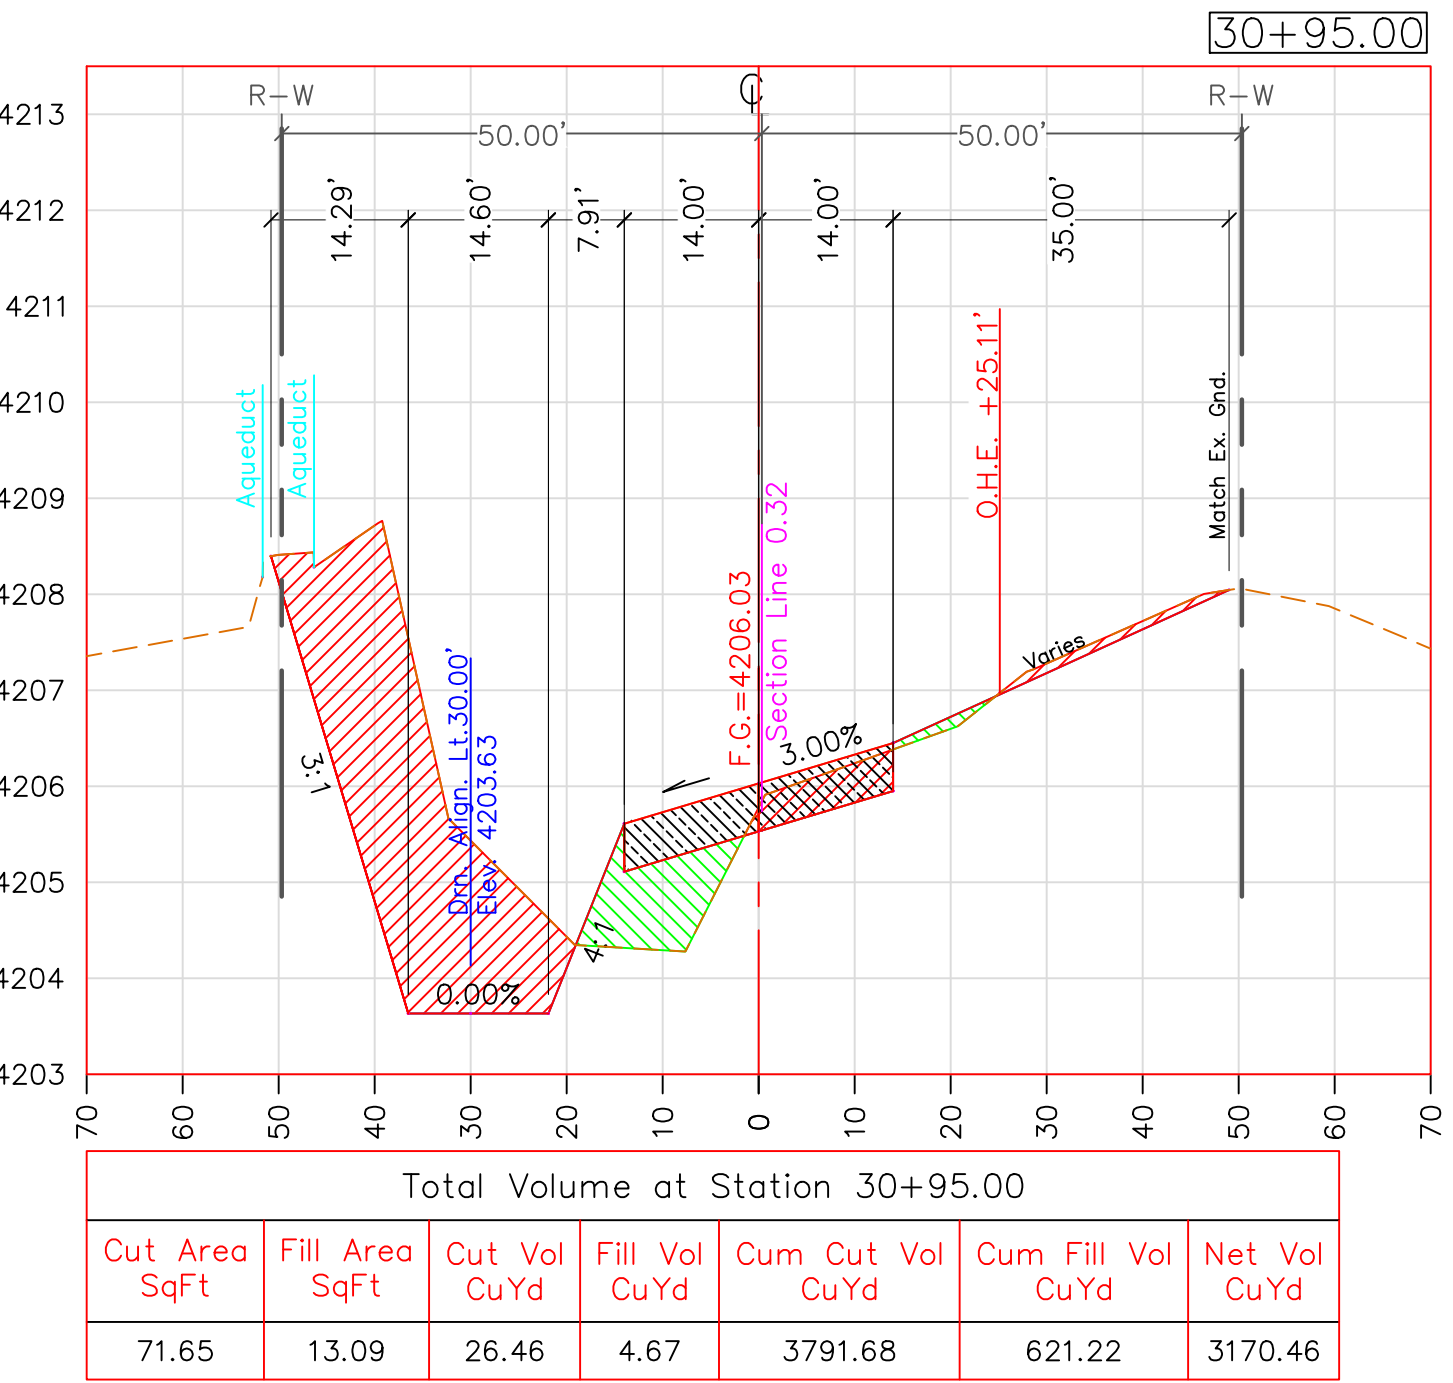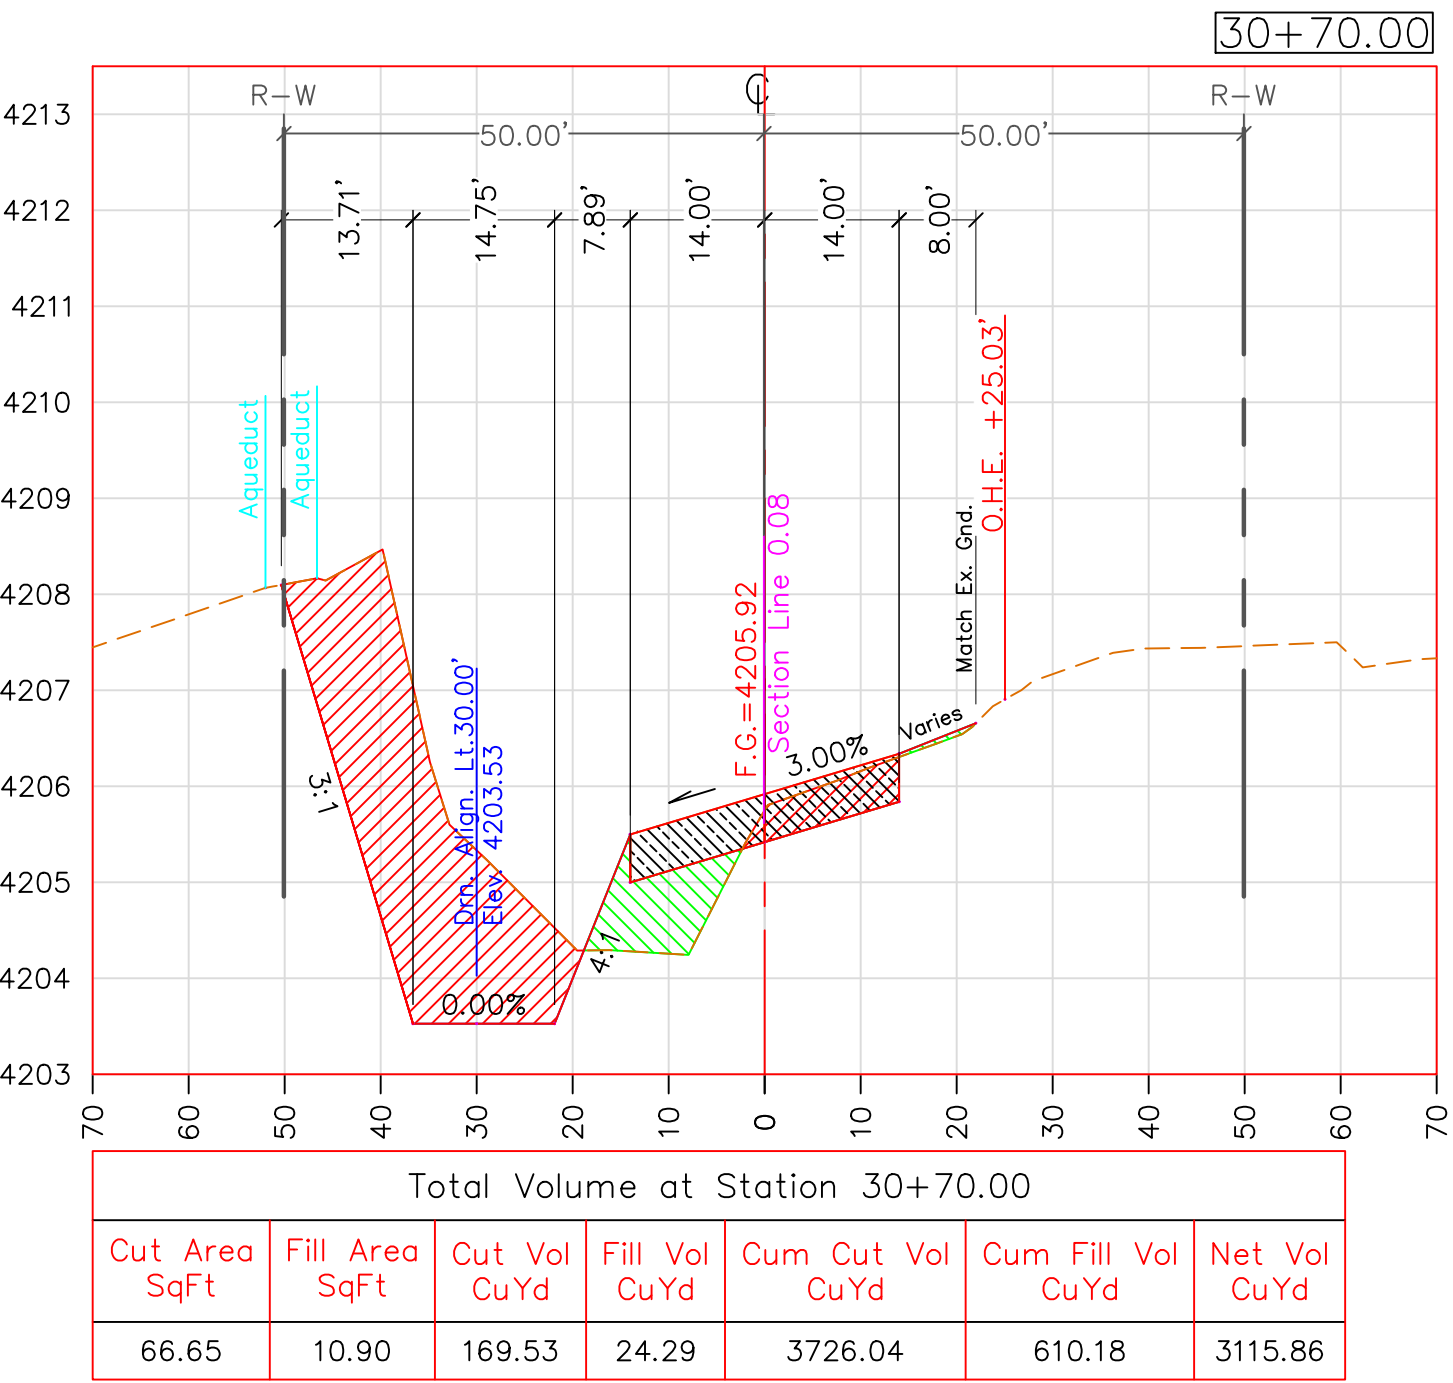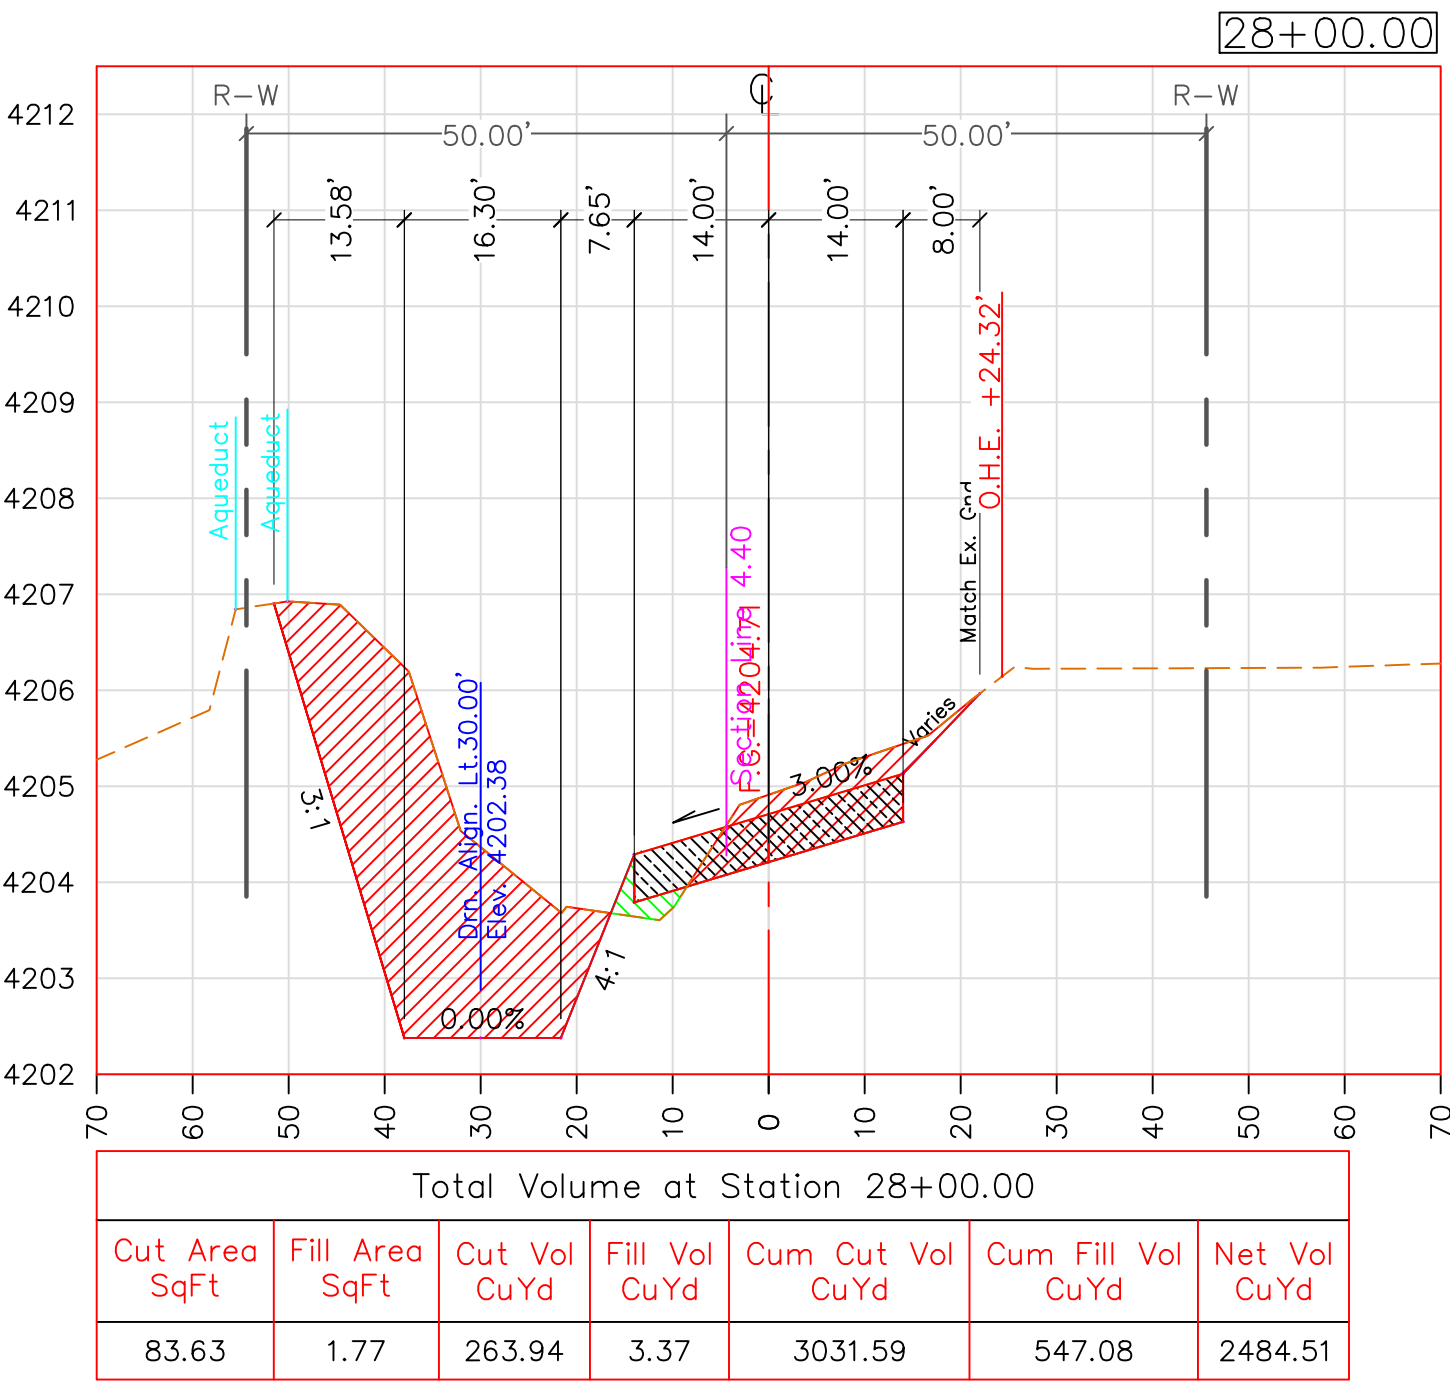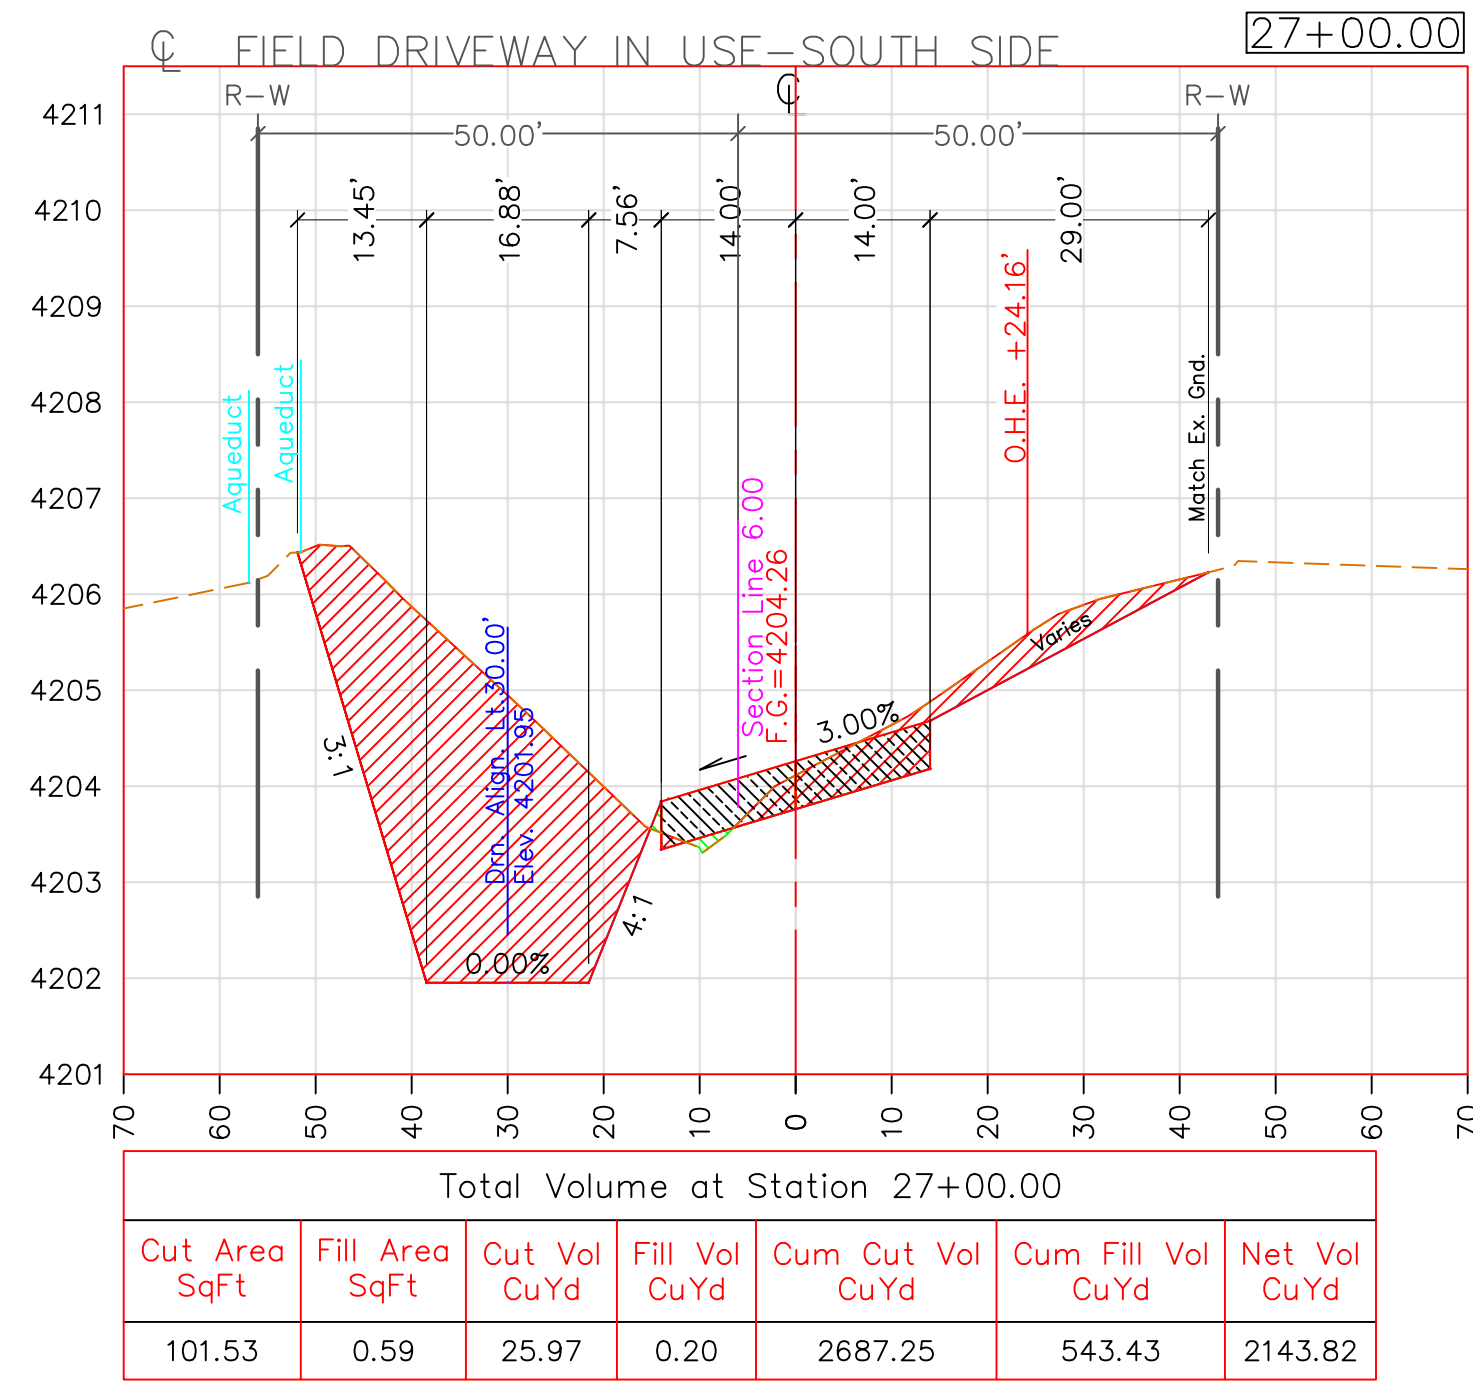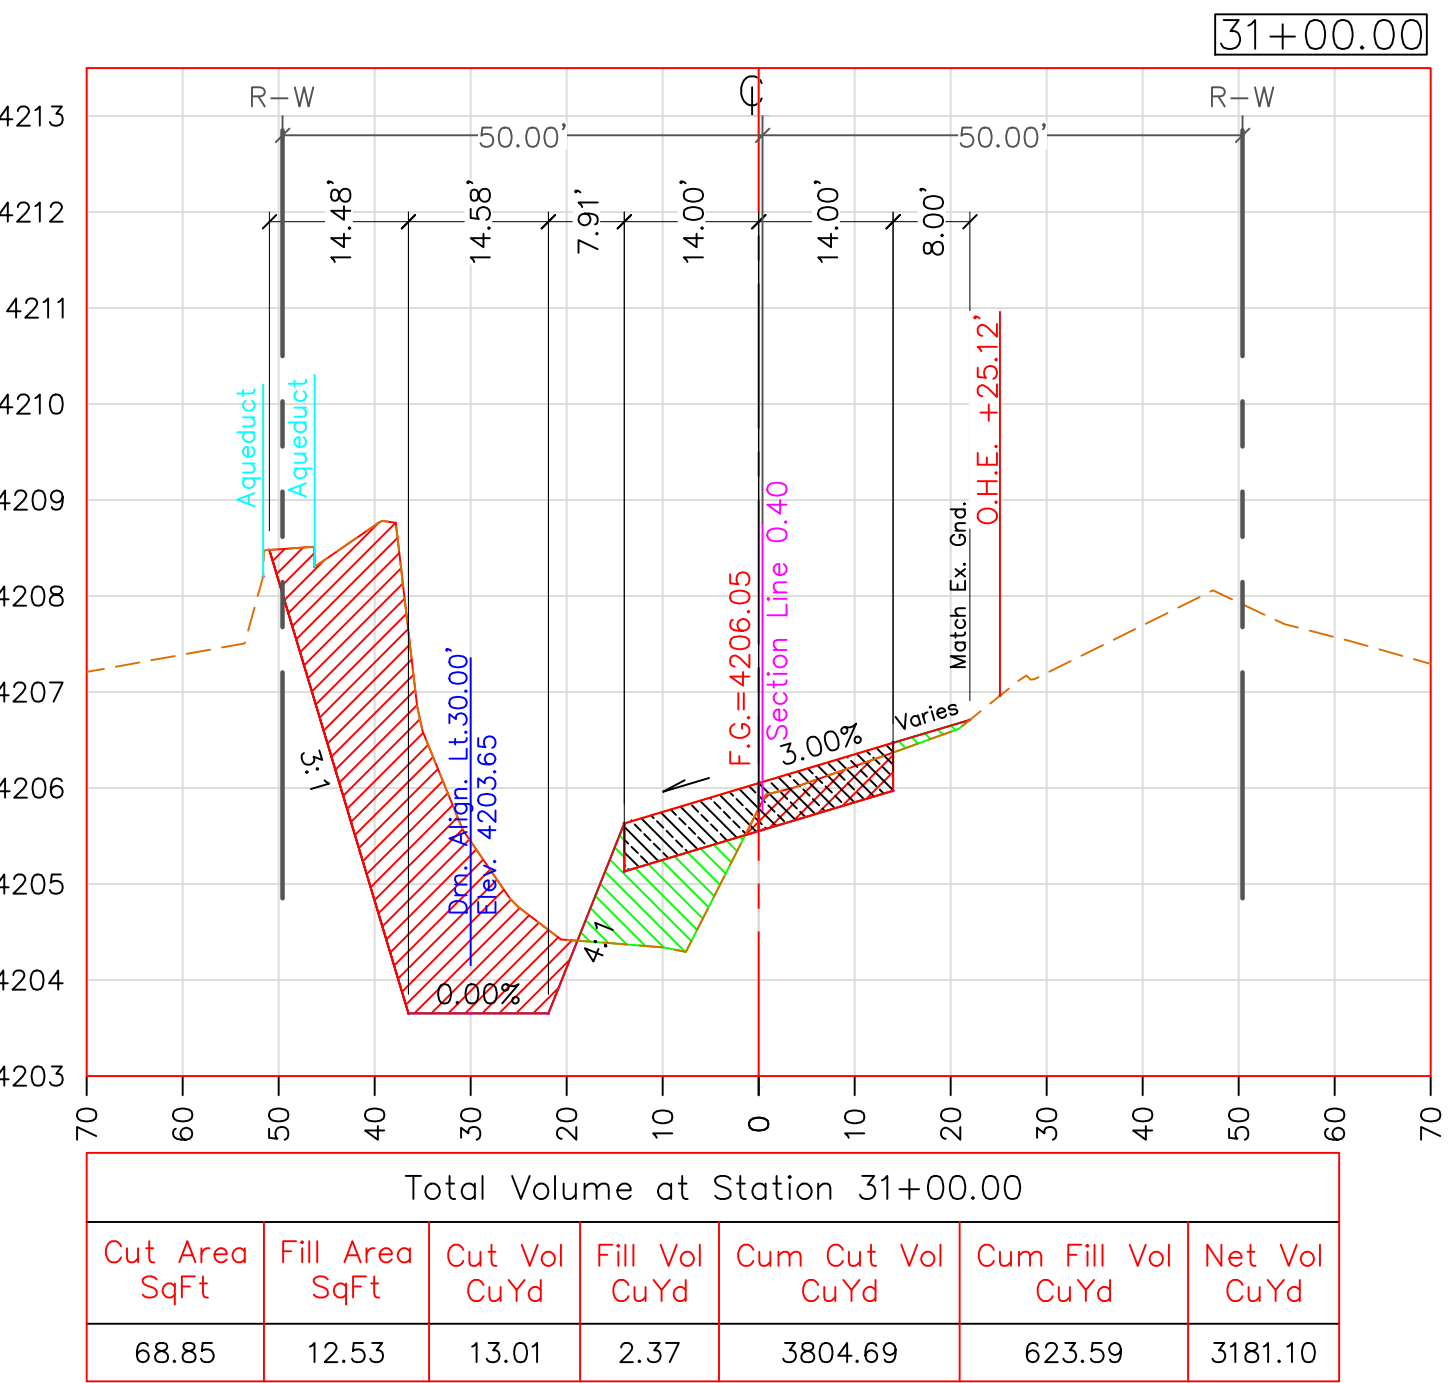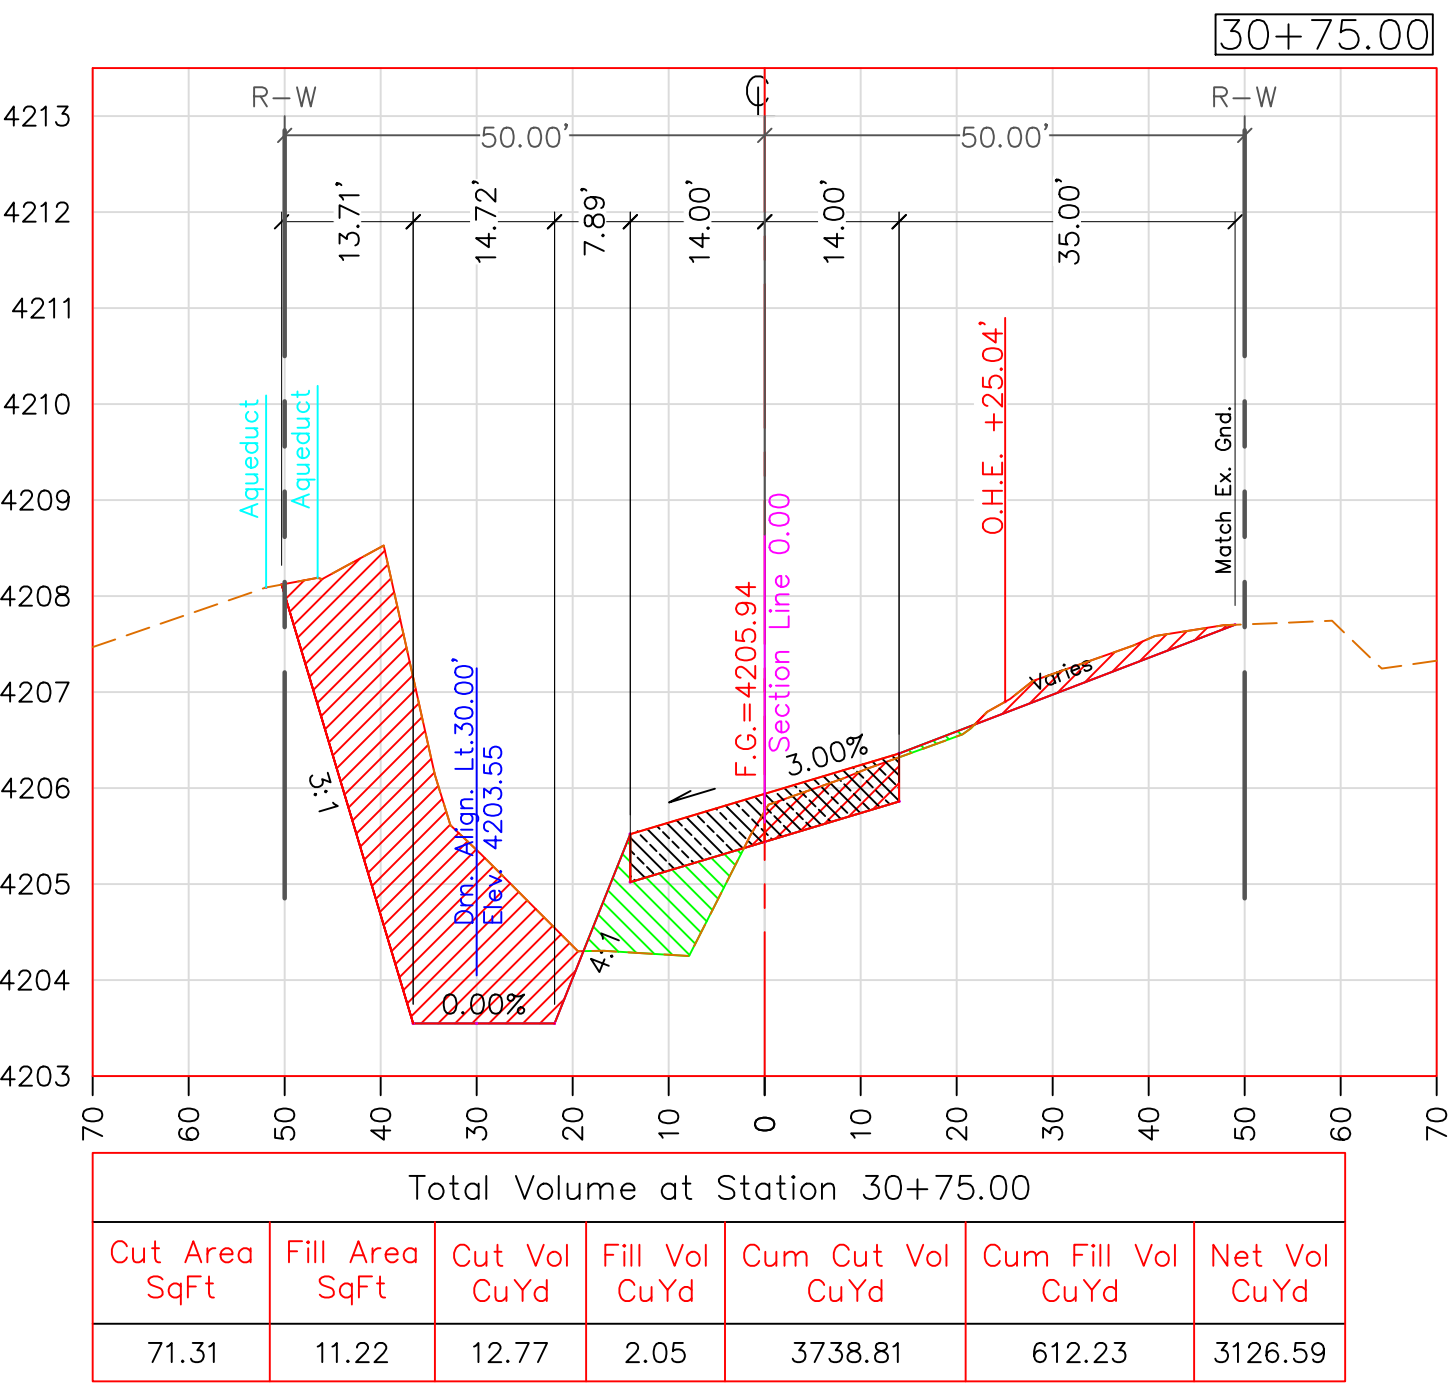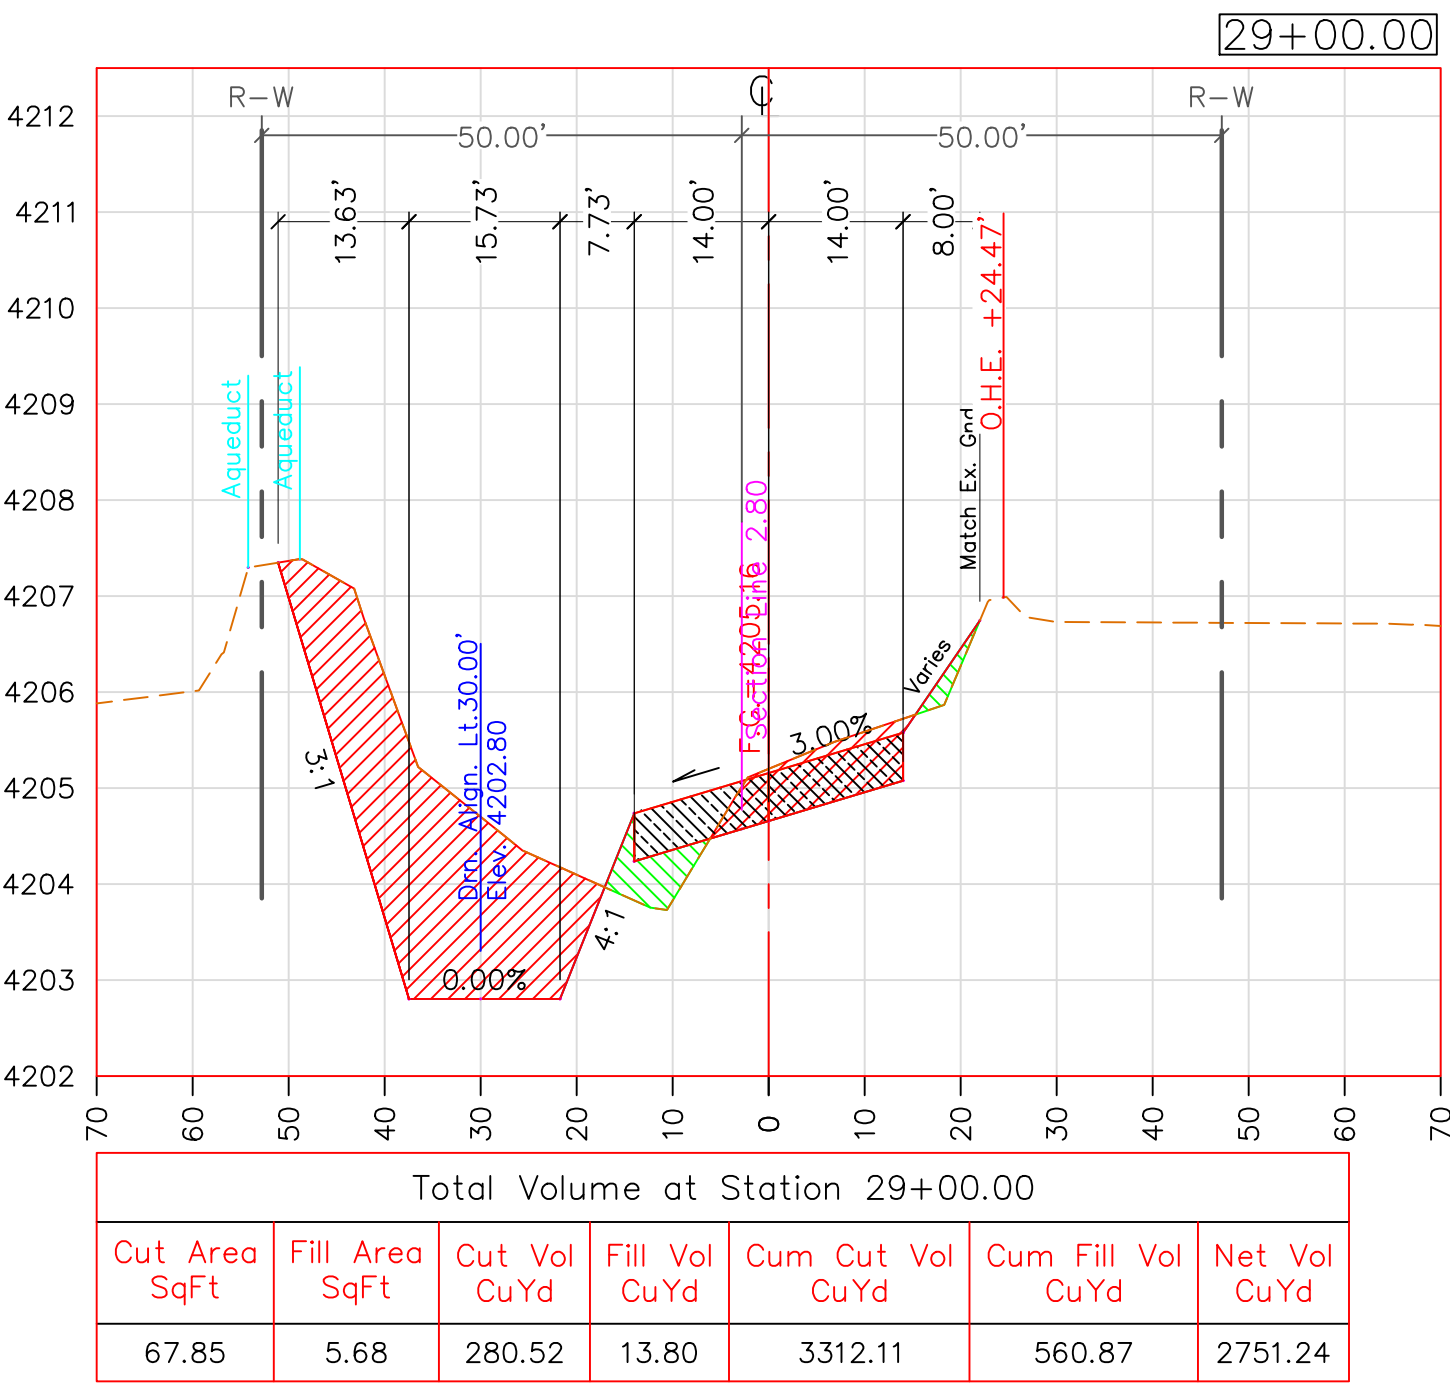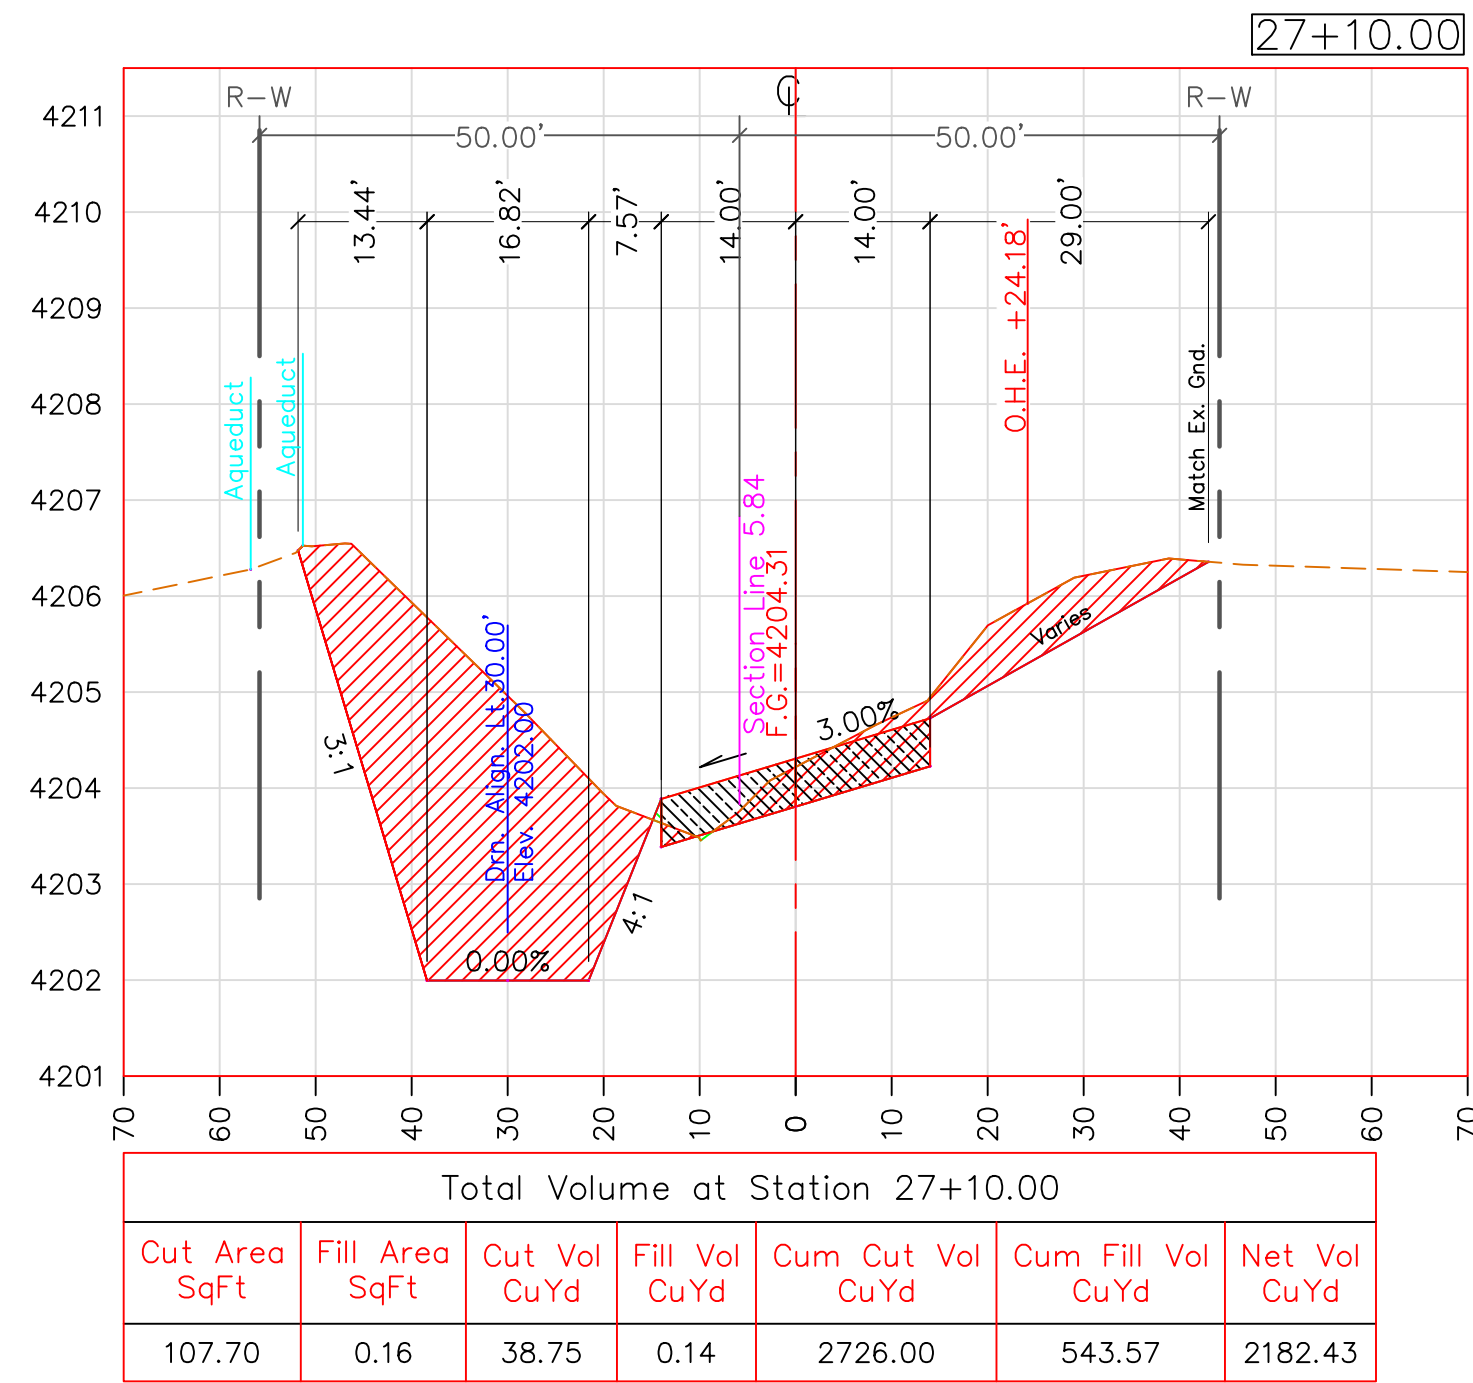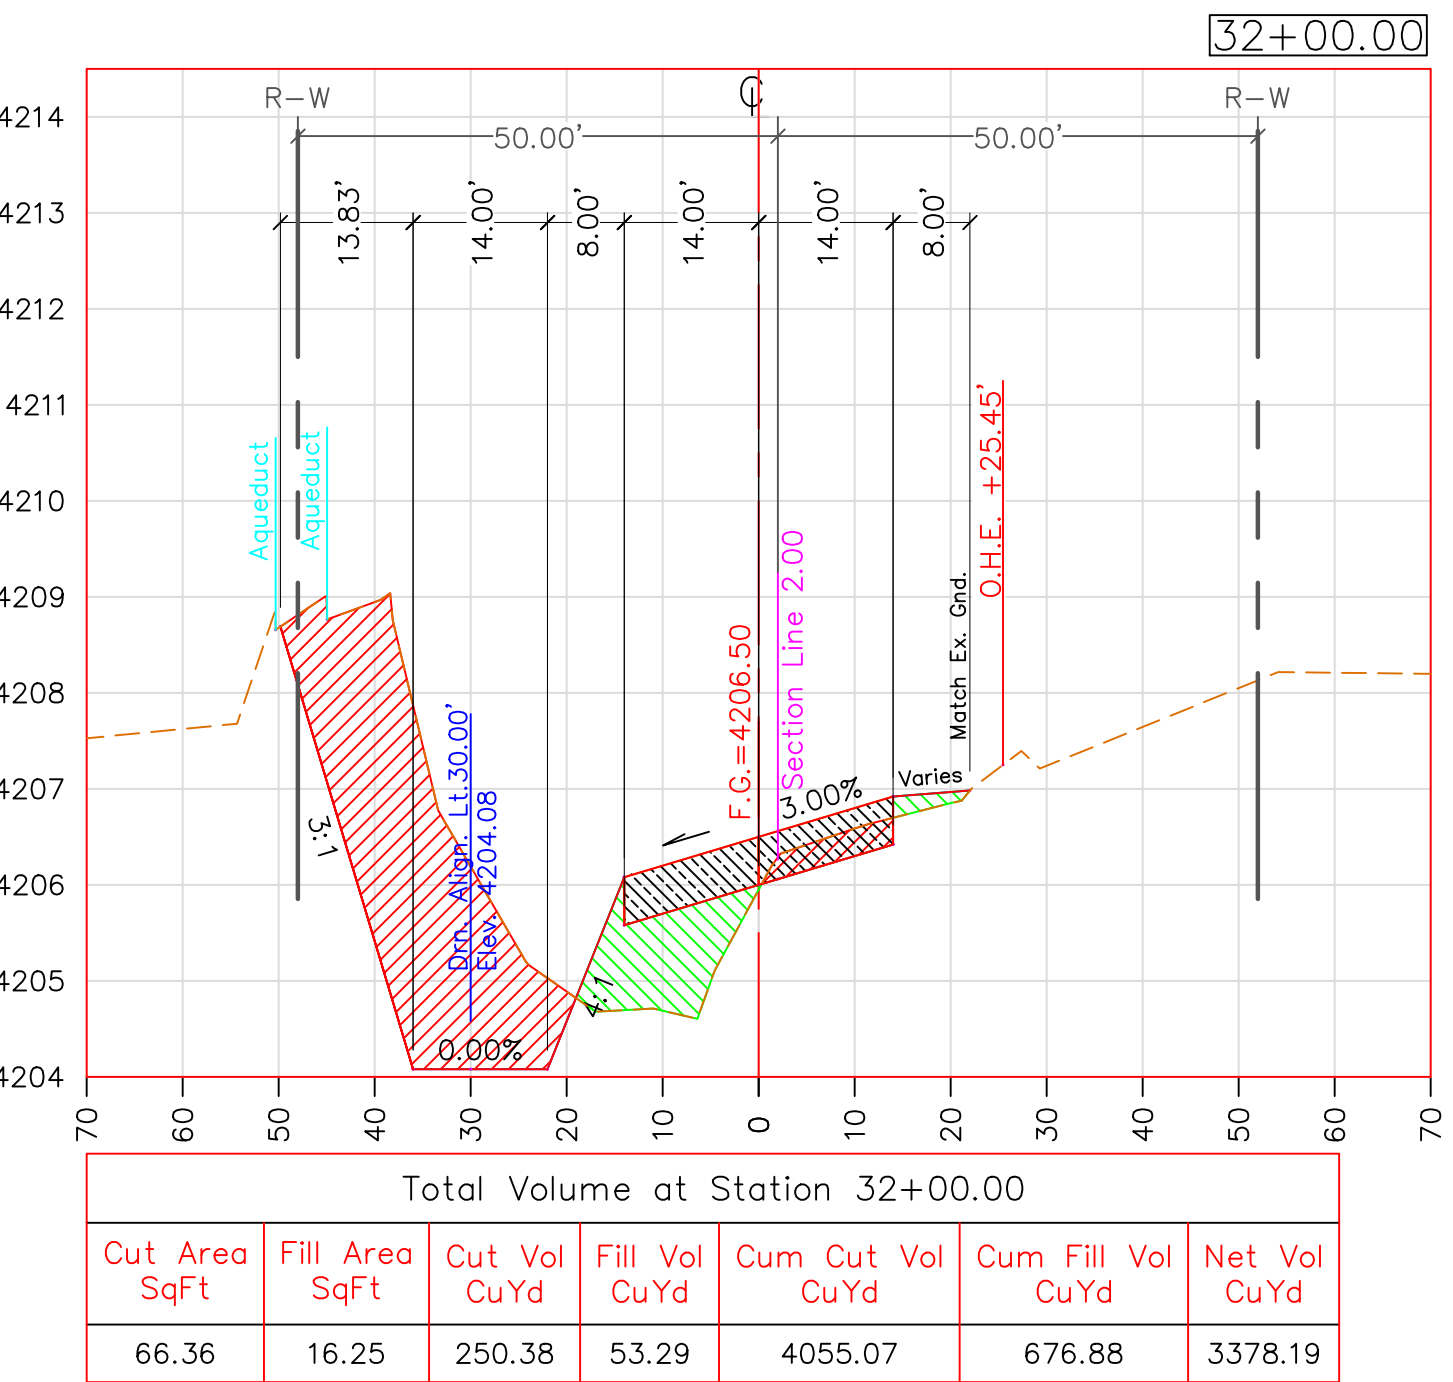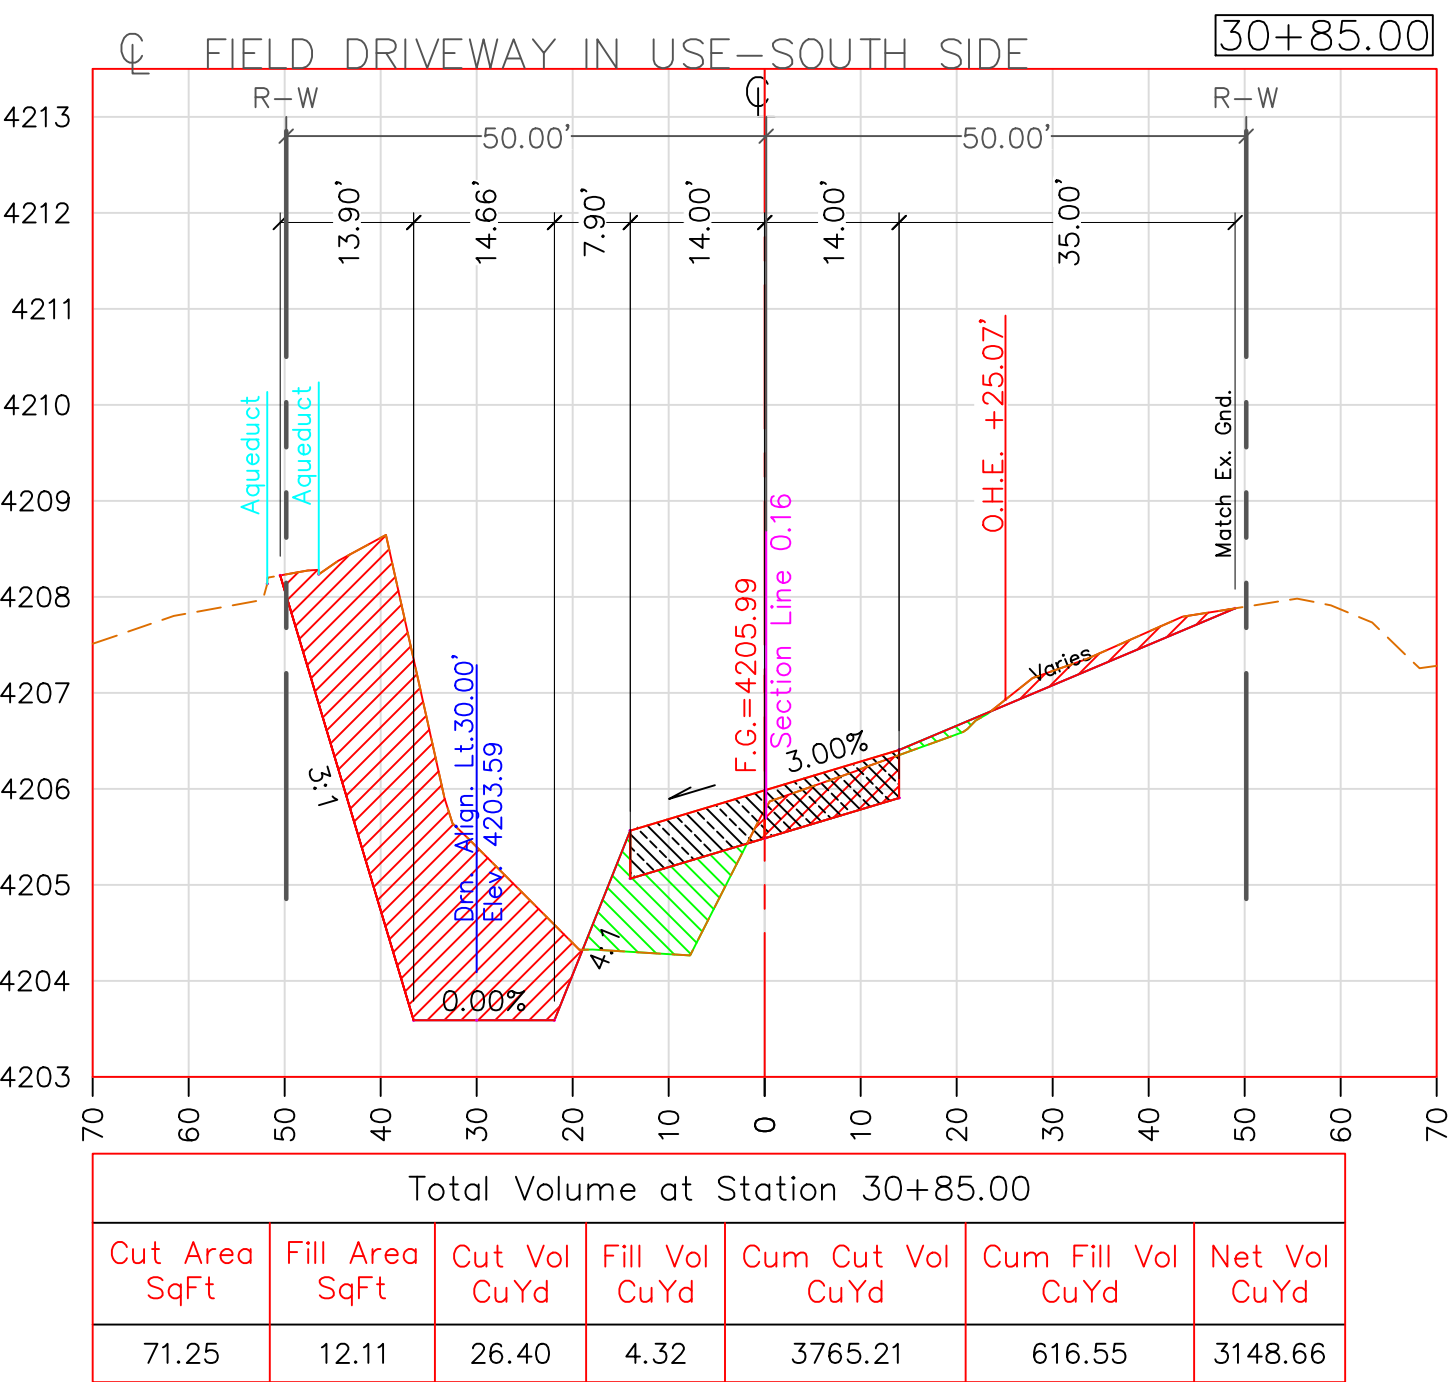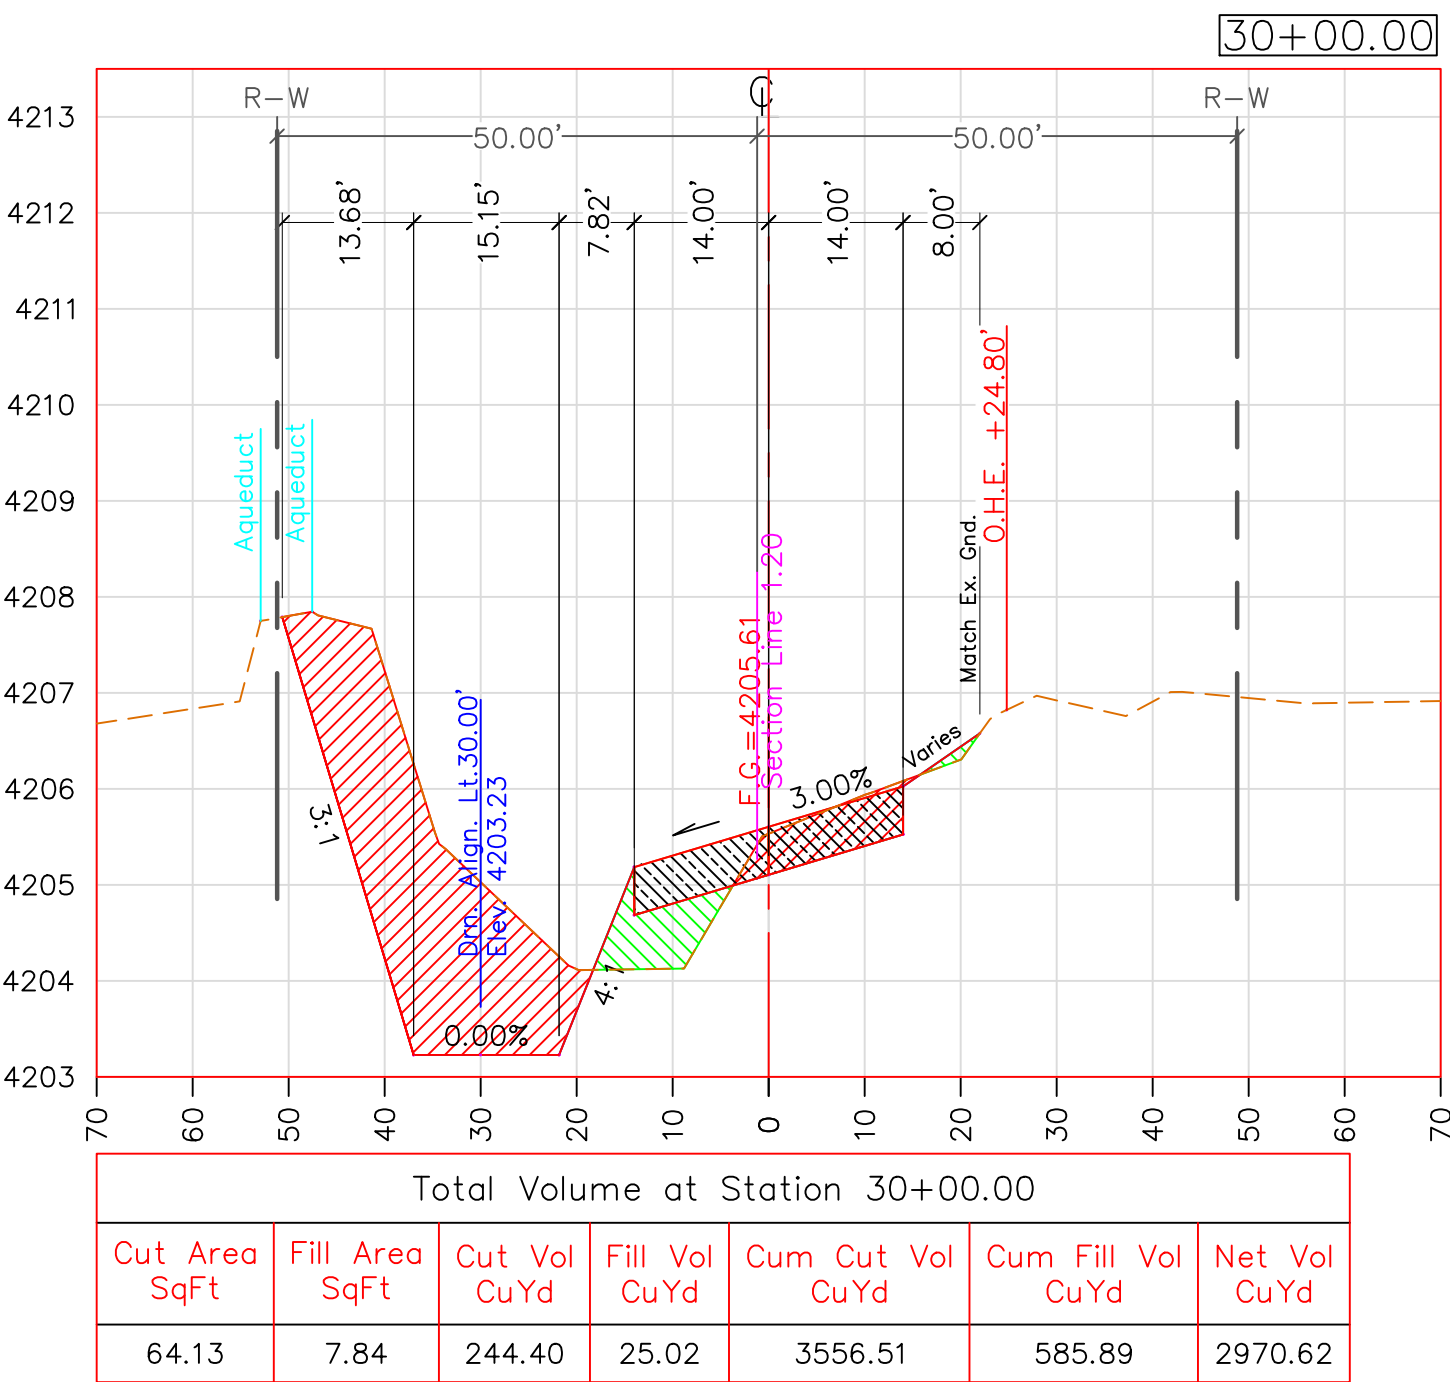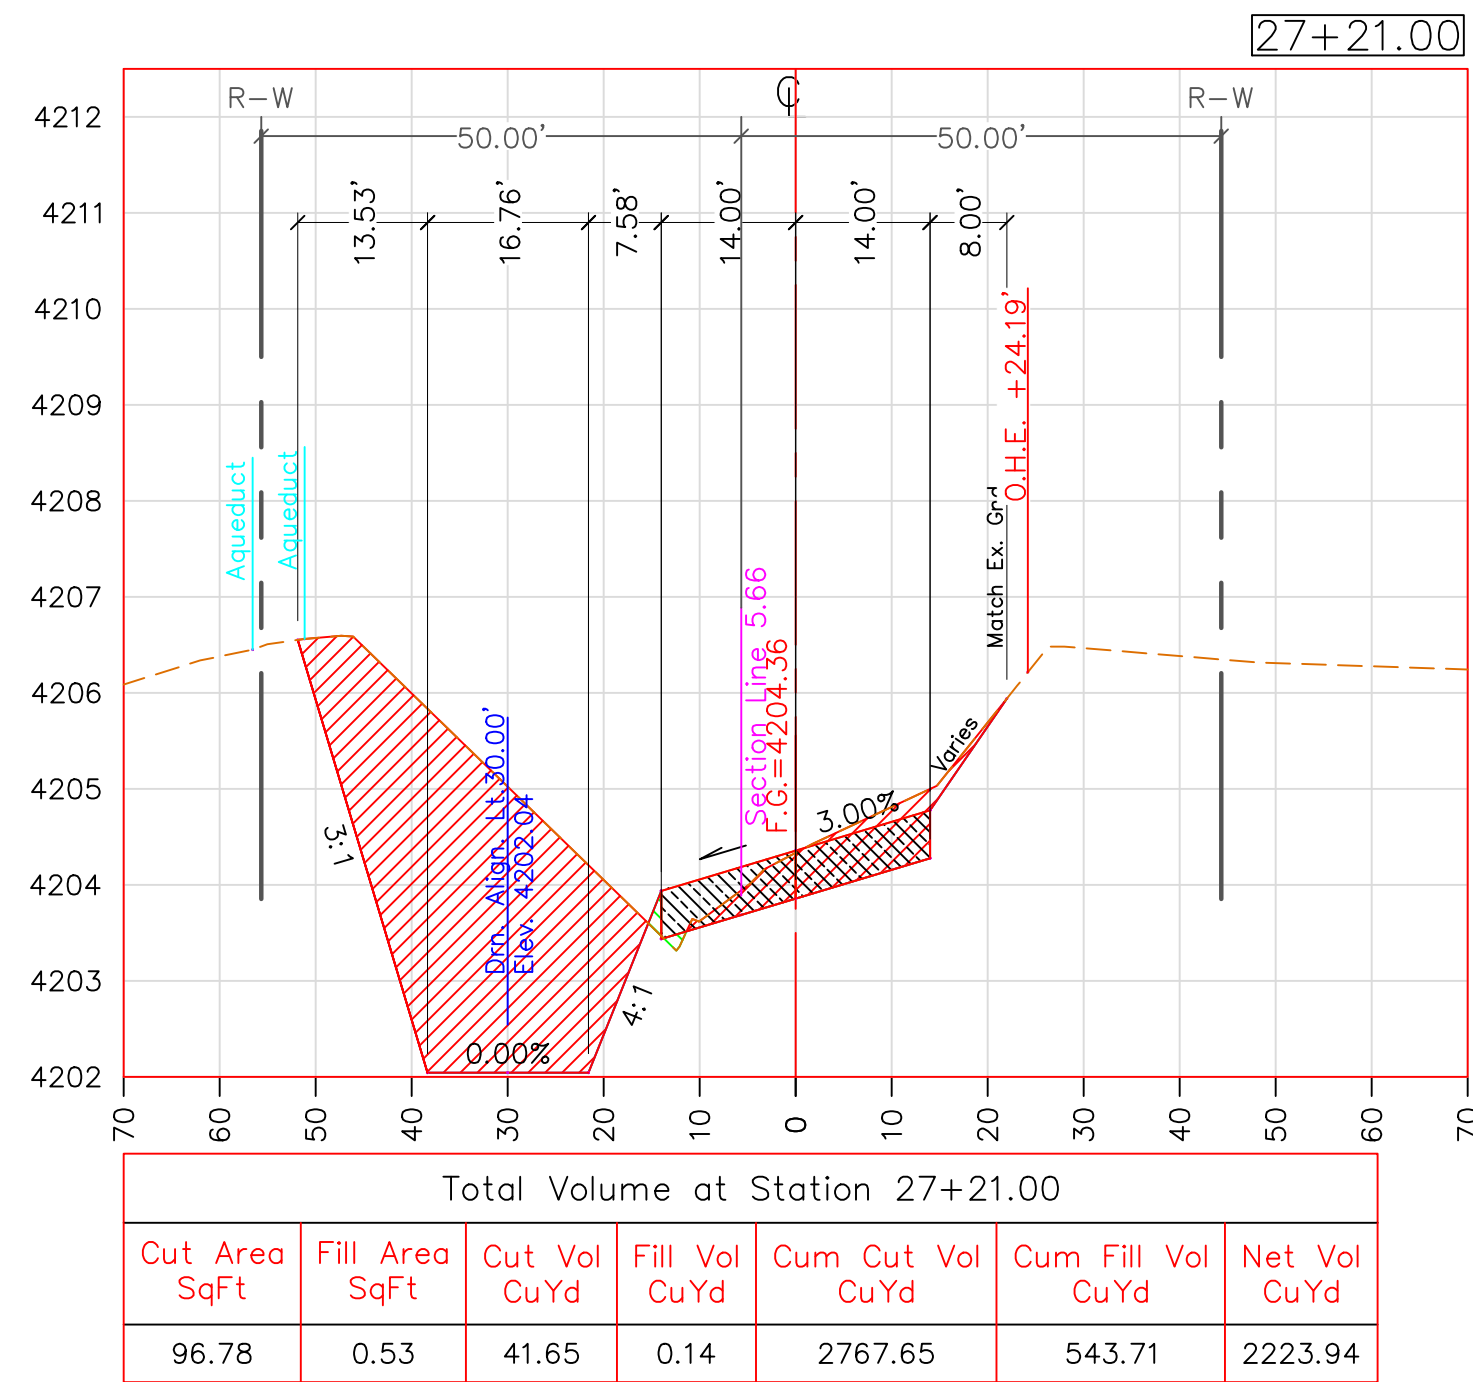

SCALE HOR: 1"=20'
VER: 1"=2'

CROSS SECTIONS VIEW

TWO WORKING DAYS
BEFORE YOU DIG
CALL FOR THE
BLUESTAKES
1-800-782-5348

REVISIONS		DATE
#	DESCRIPTION	
1	BACKSLOPE NOW 3:1 FROM STA 26+00 TO 51+00	06/20/19
BY	J.W.	

PROJECT TITLE:		ROBBS RD
SHEET TITLE:		CROSS SECTIONS













COCHISE COUNTY
ENGINEERING &
NATURAL RESOURCES
DEPARTMENT



DESIGN BY:
S. PARRA
DRAWN BY:
A. REYES
CHECKED BY:
J. WATKINS
APPROVED BY:
B. SIMMONS



DATE: 06/11/2019
SCALE: 1"=20'

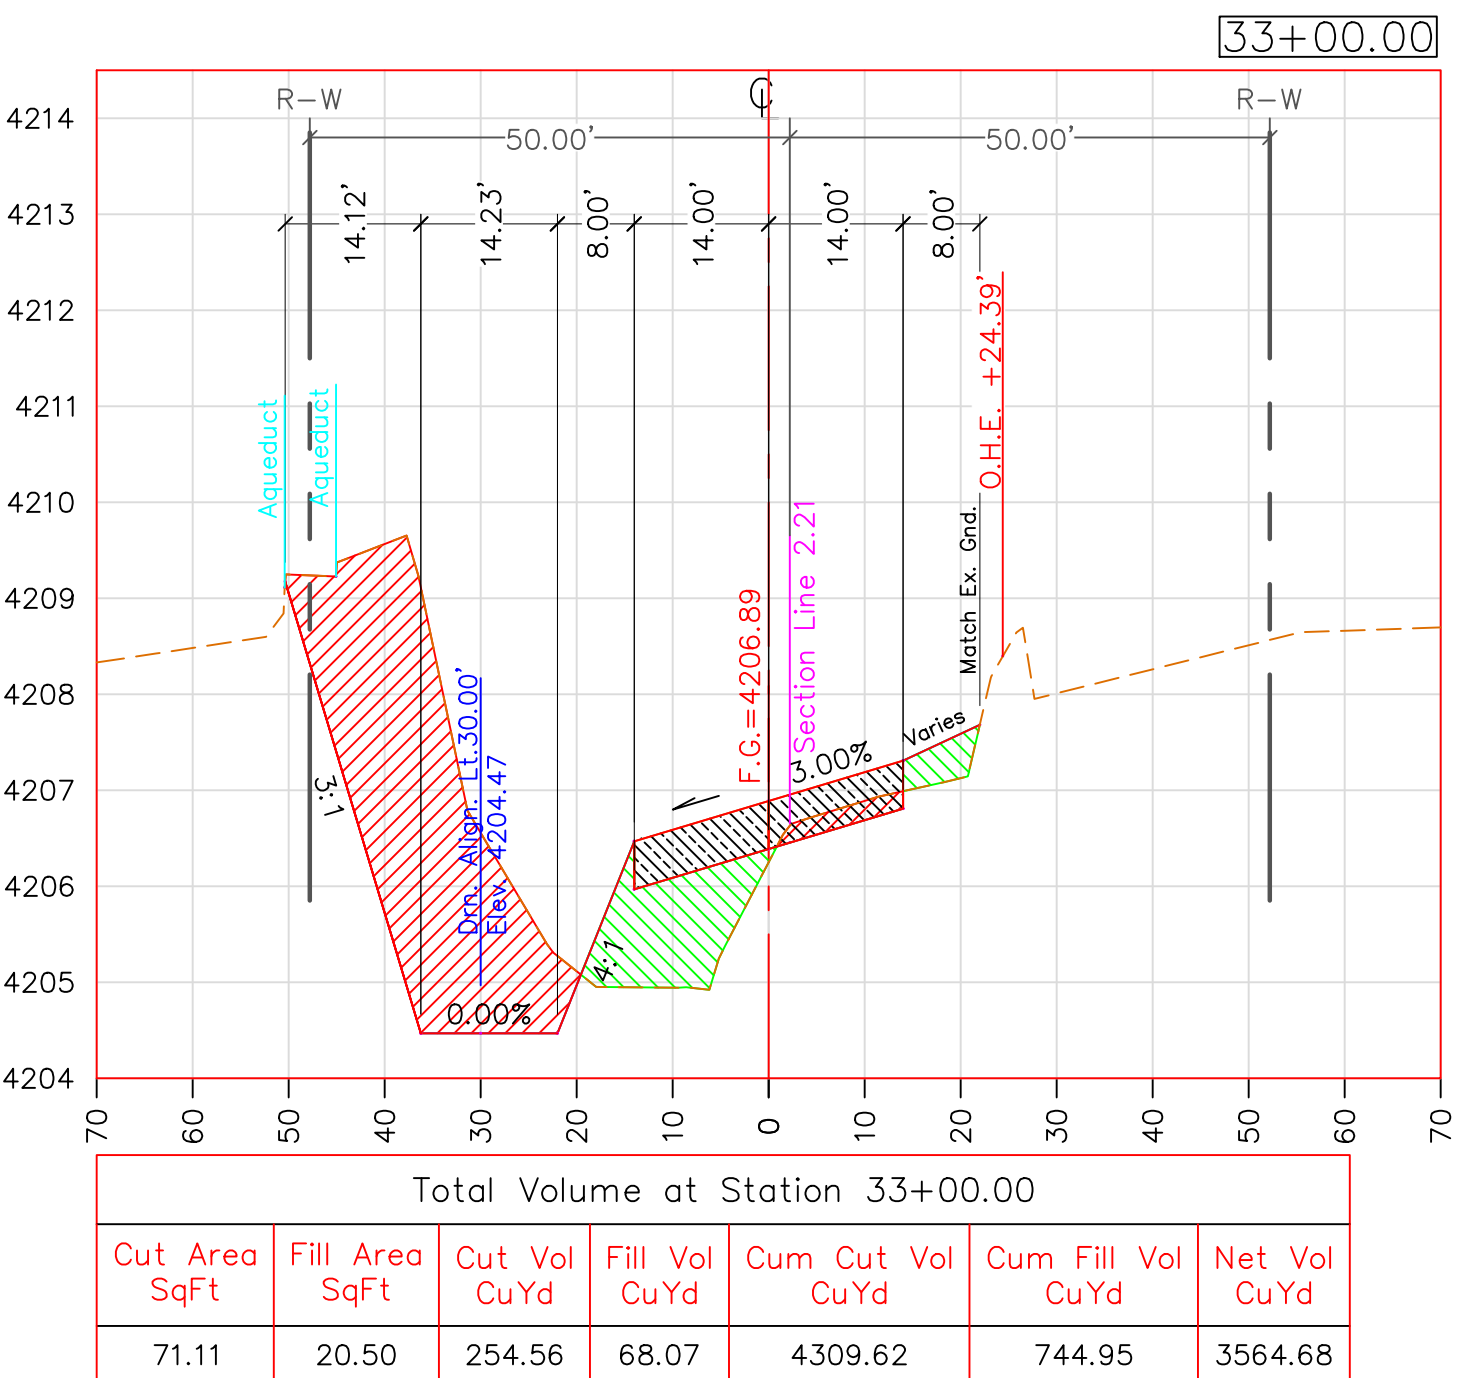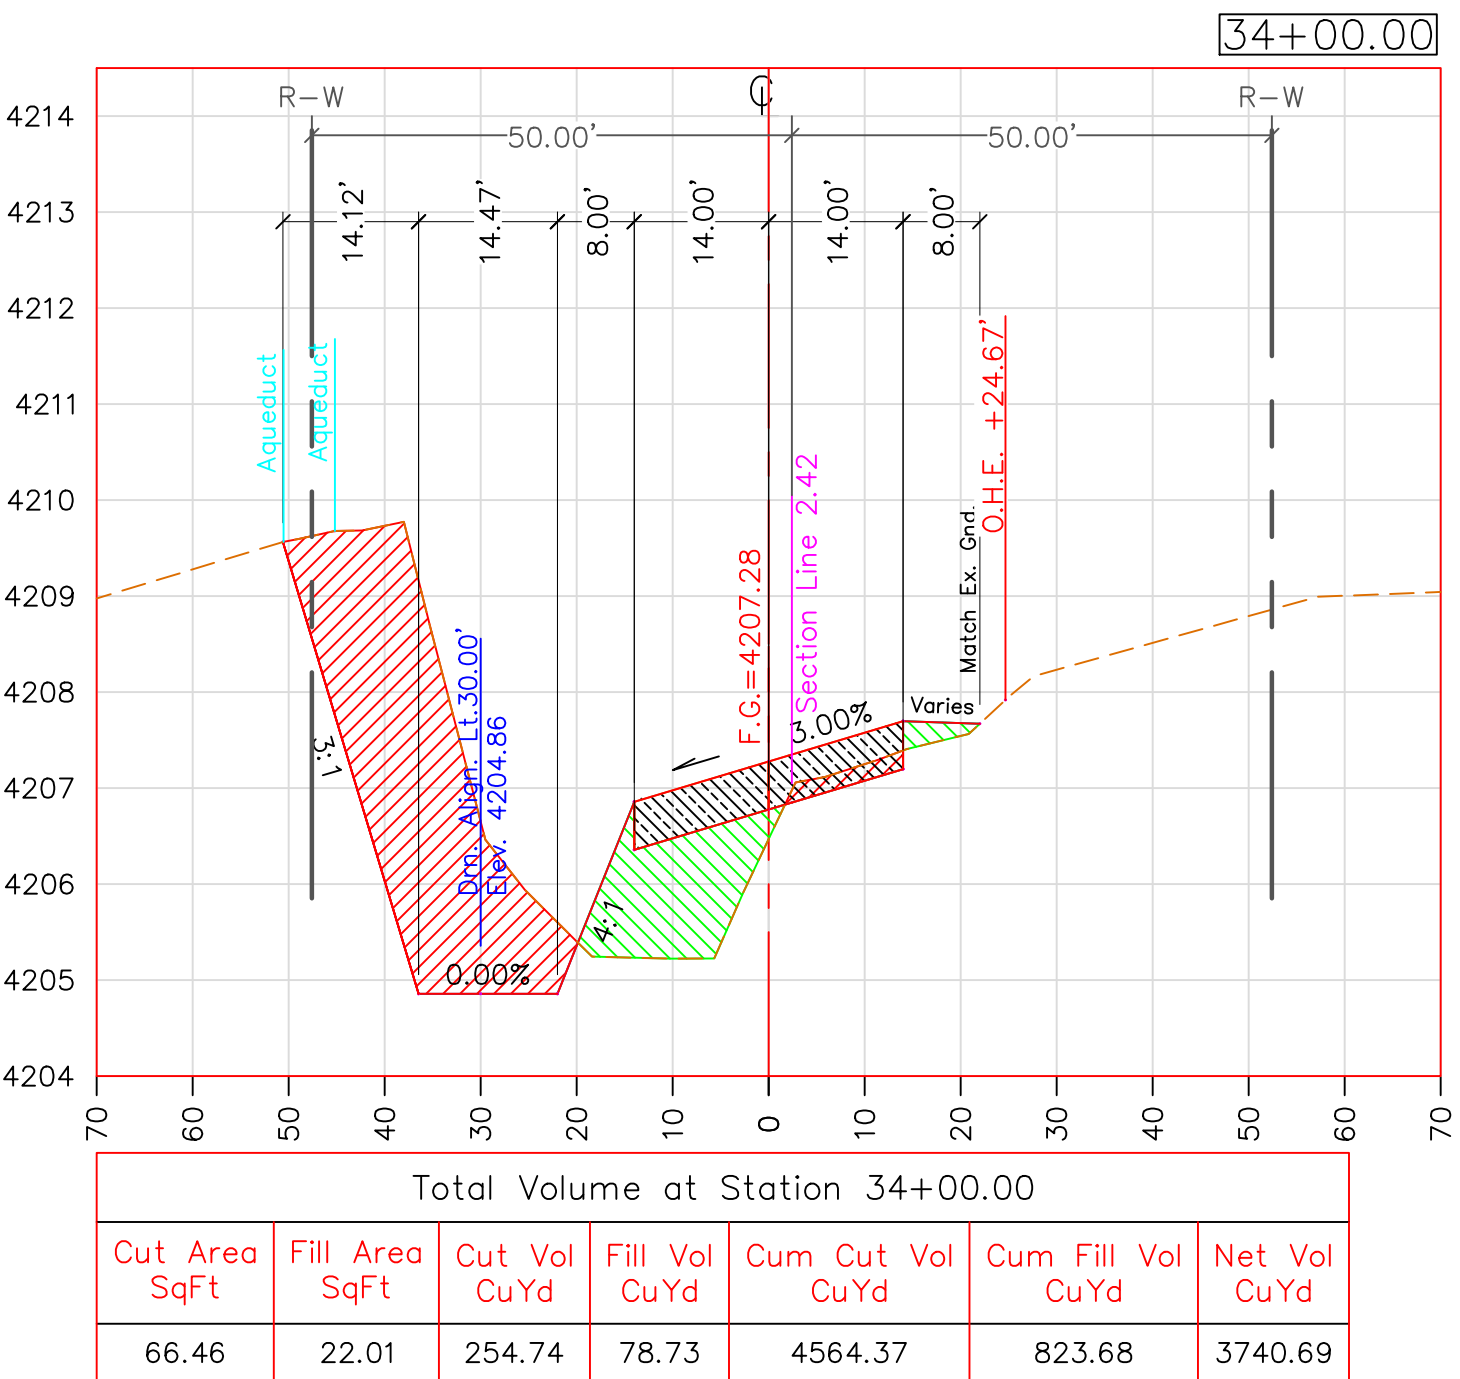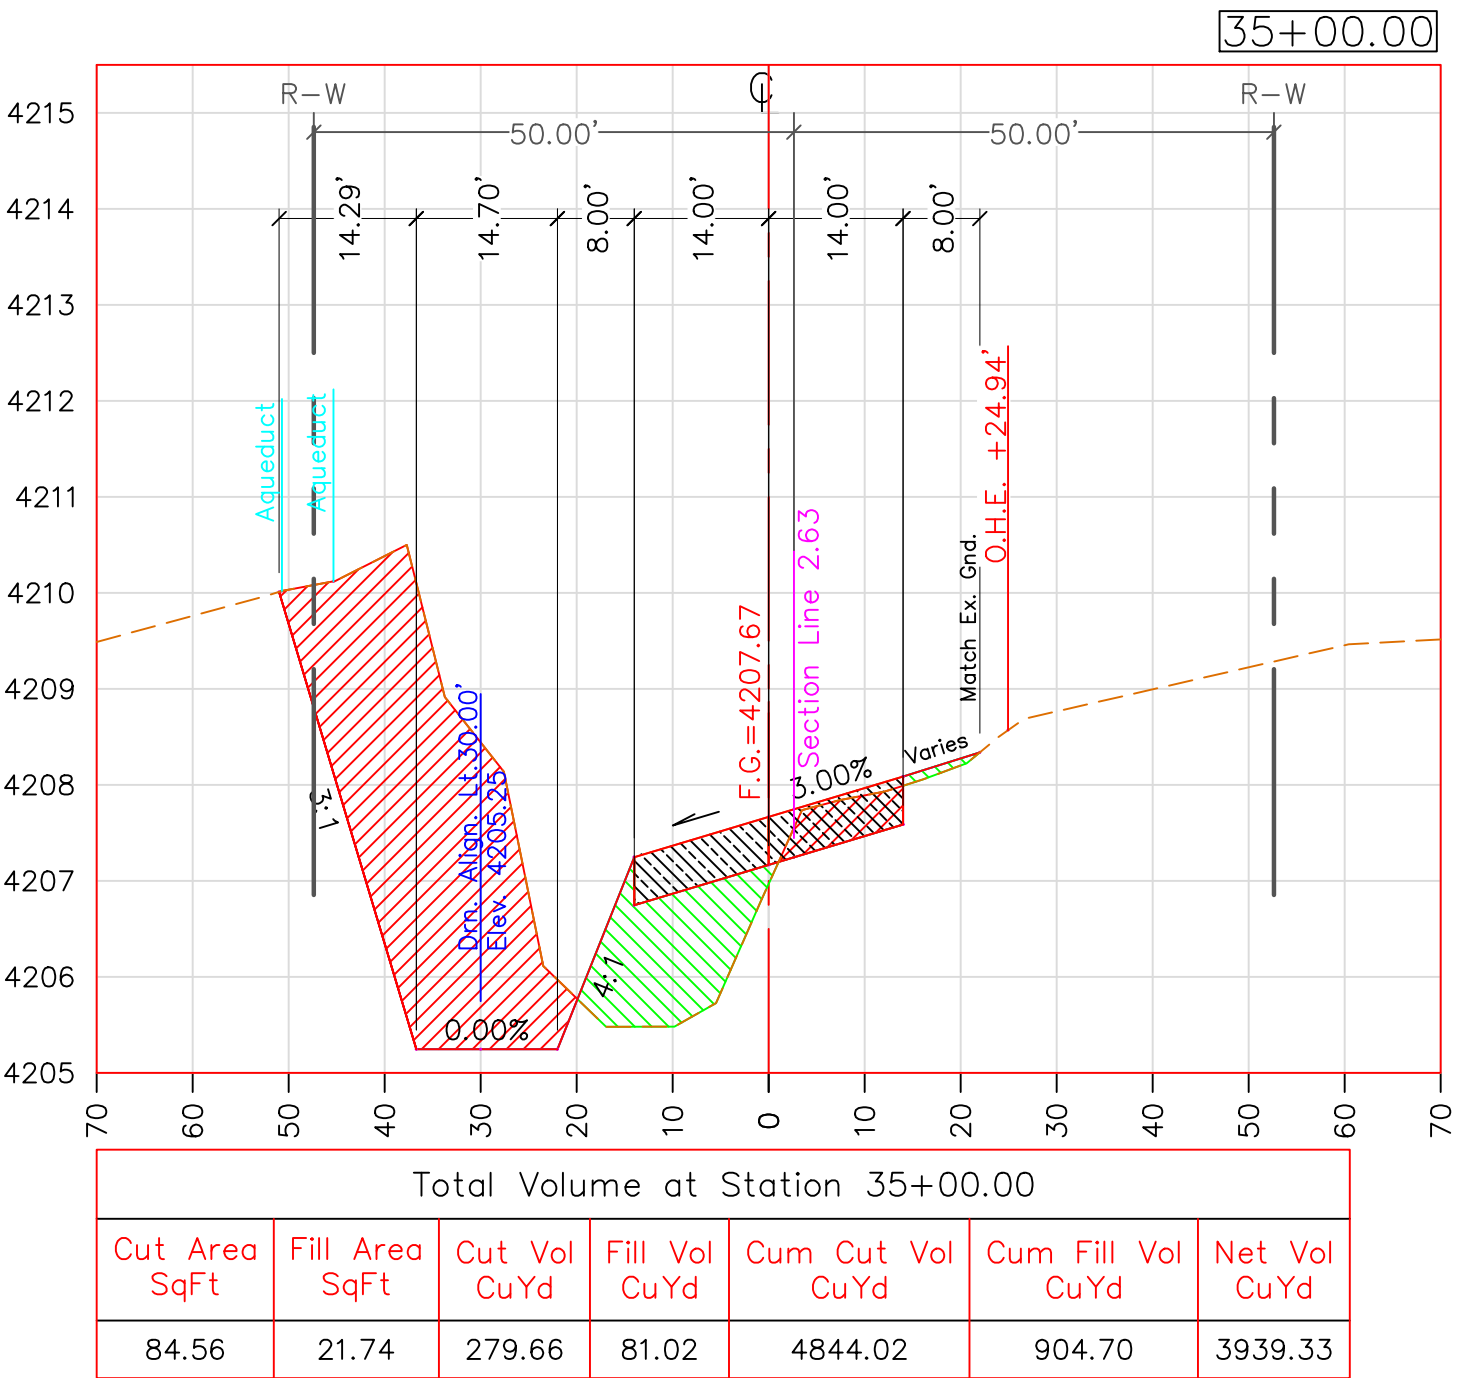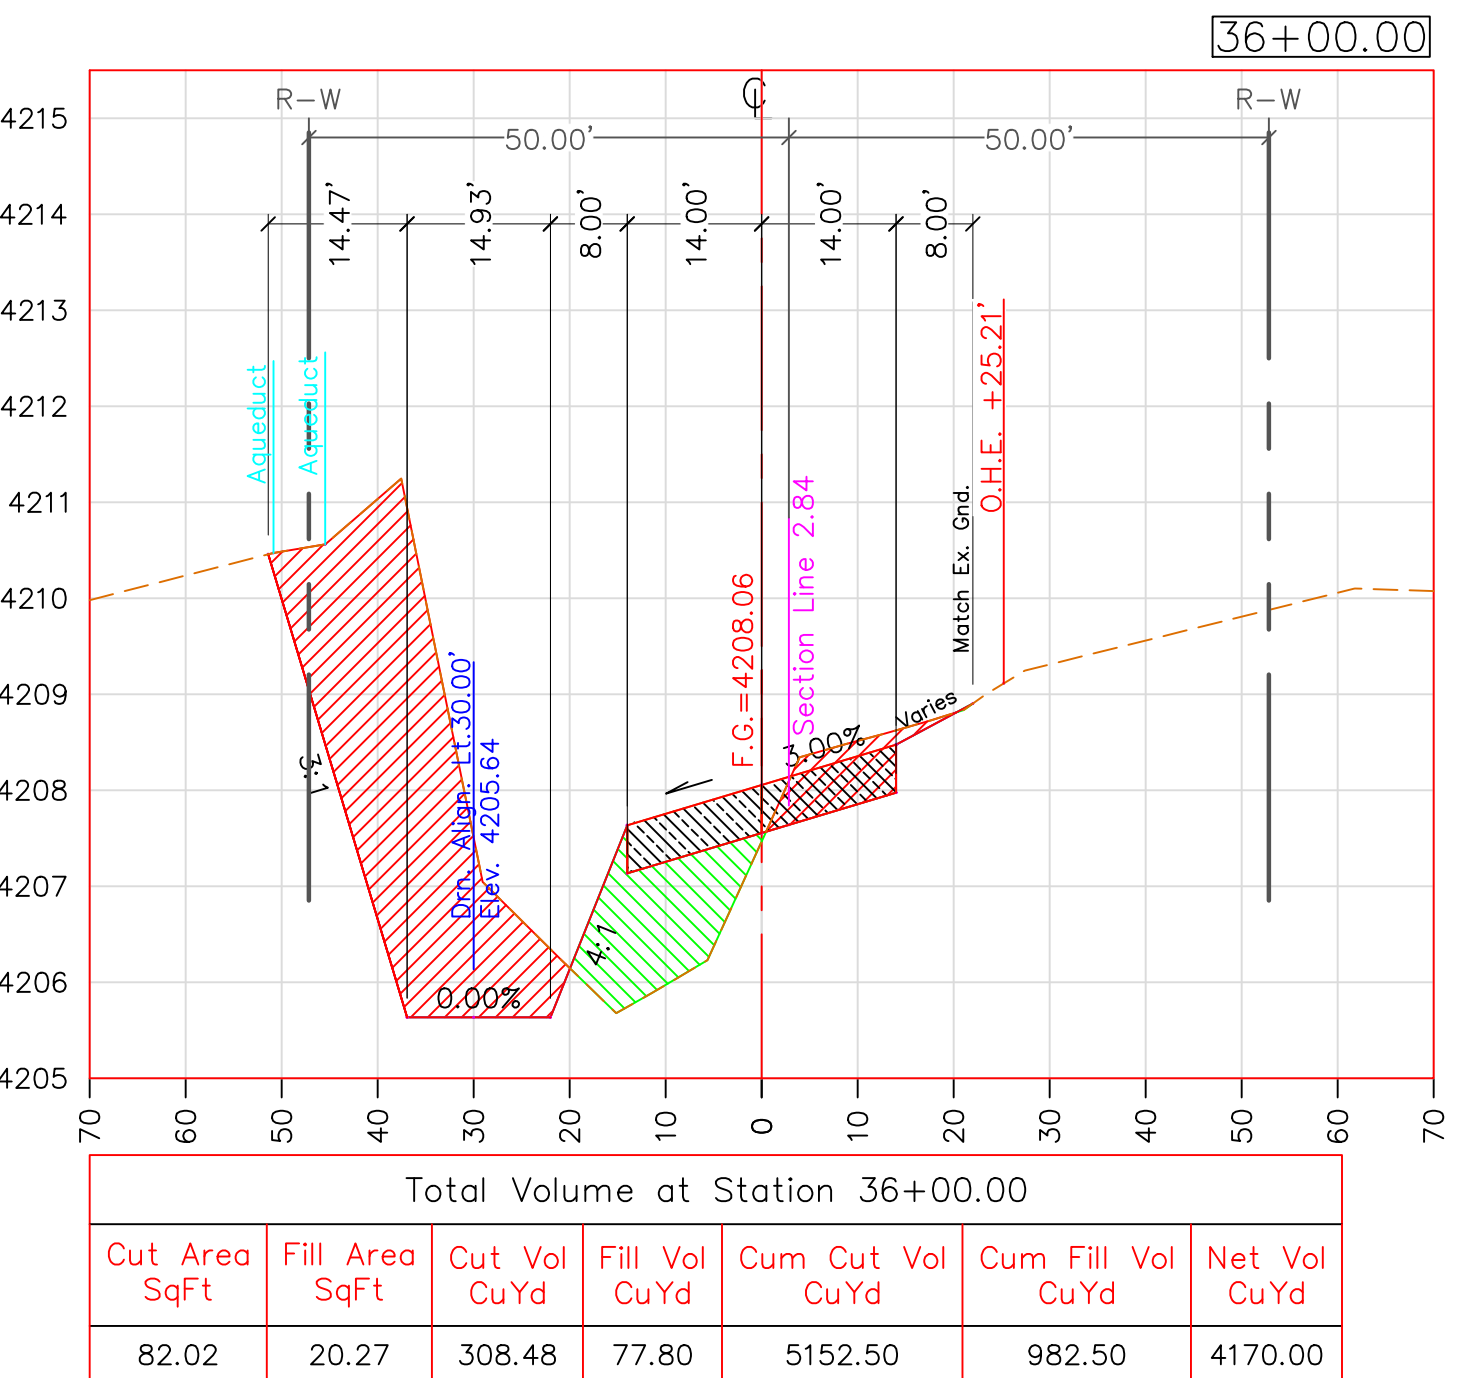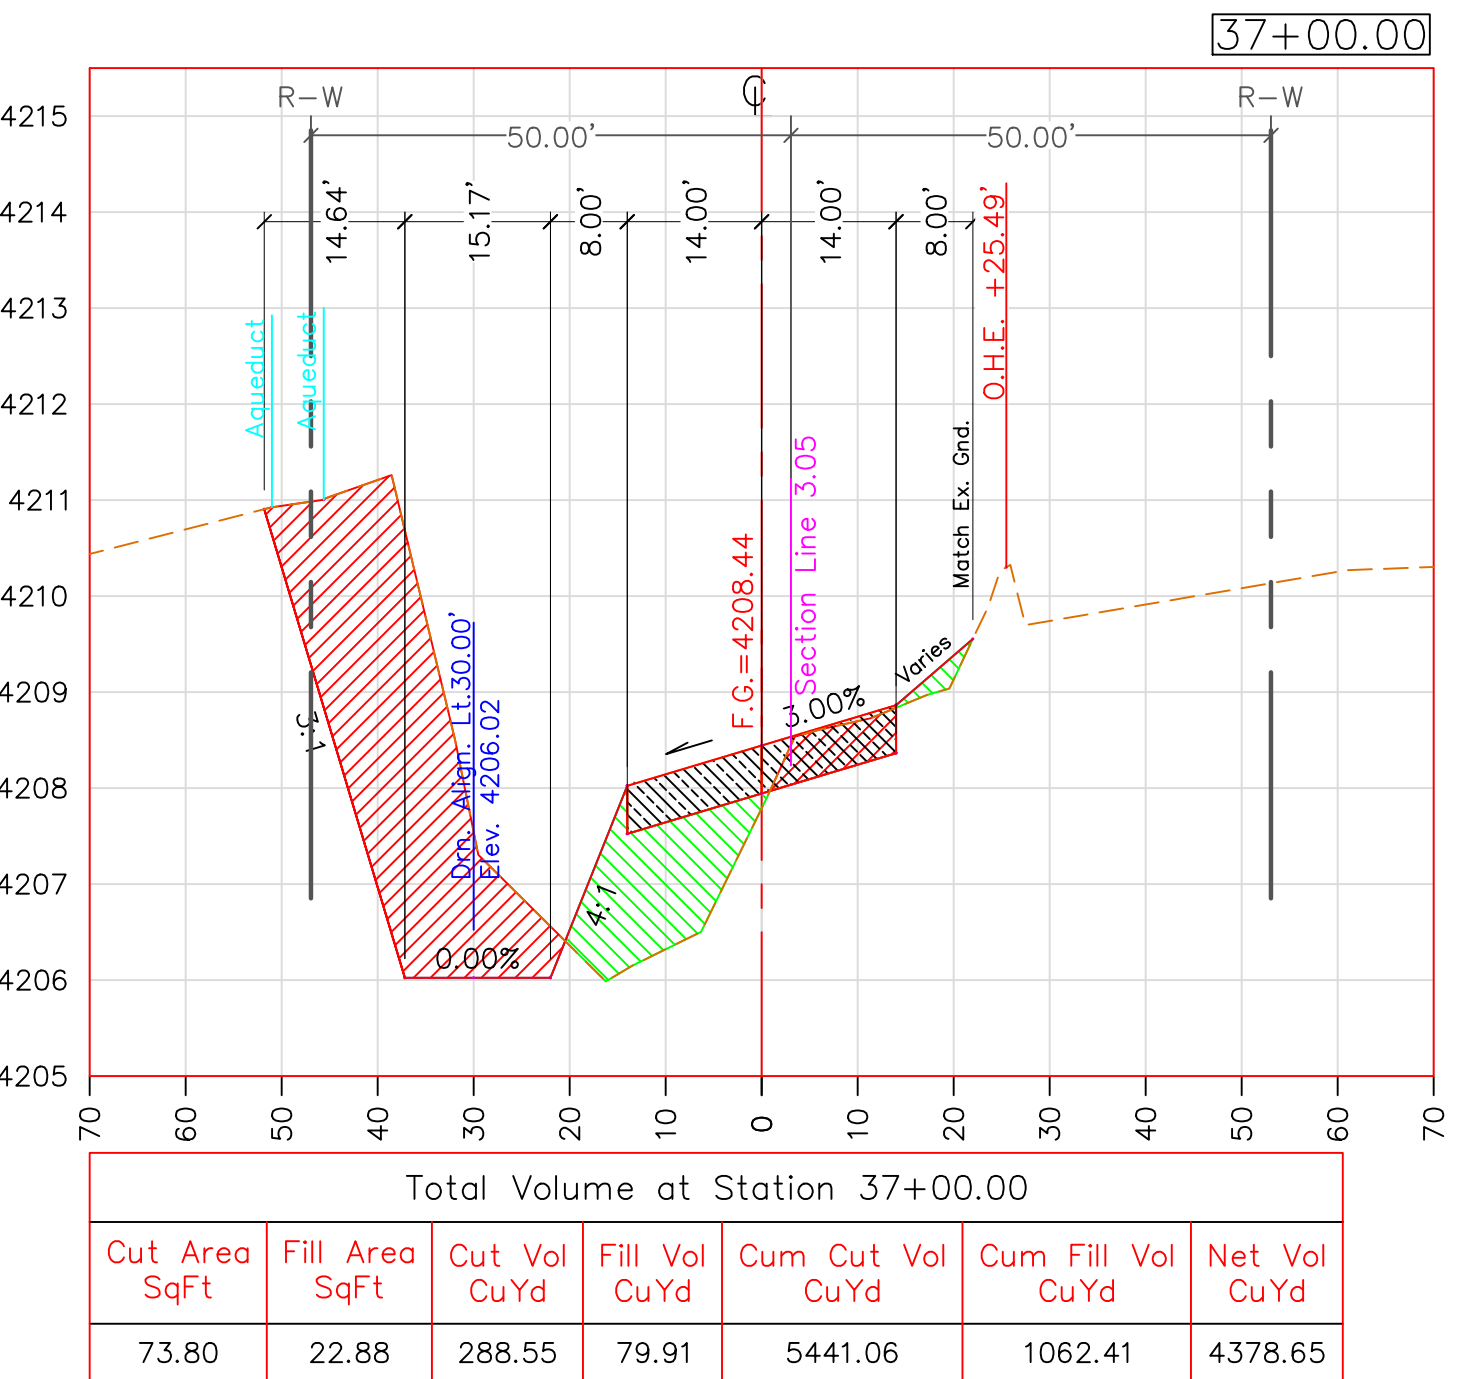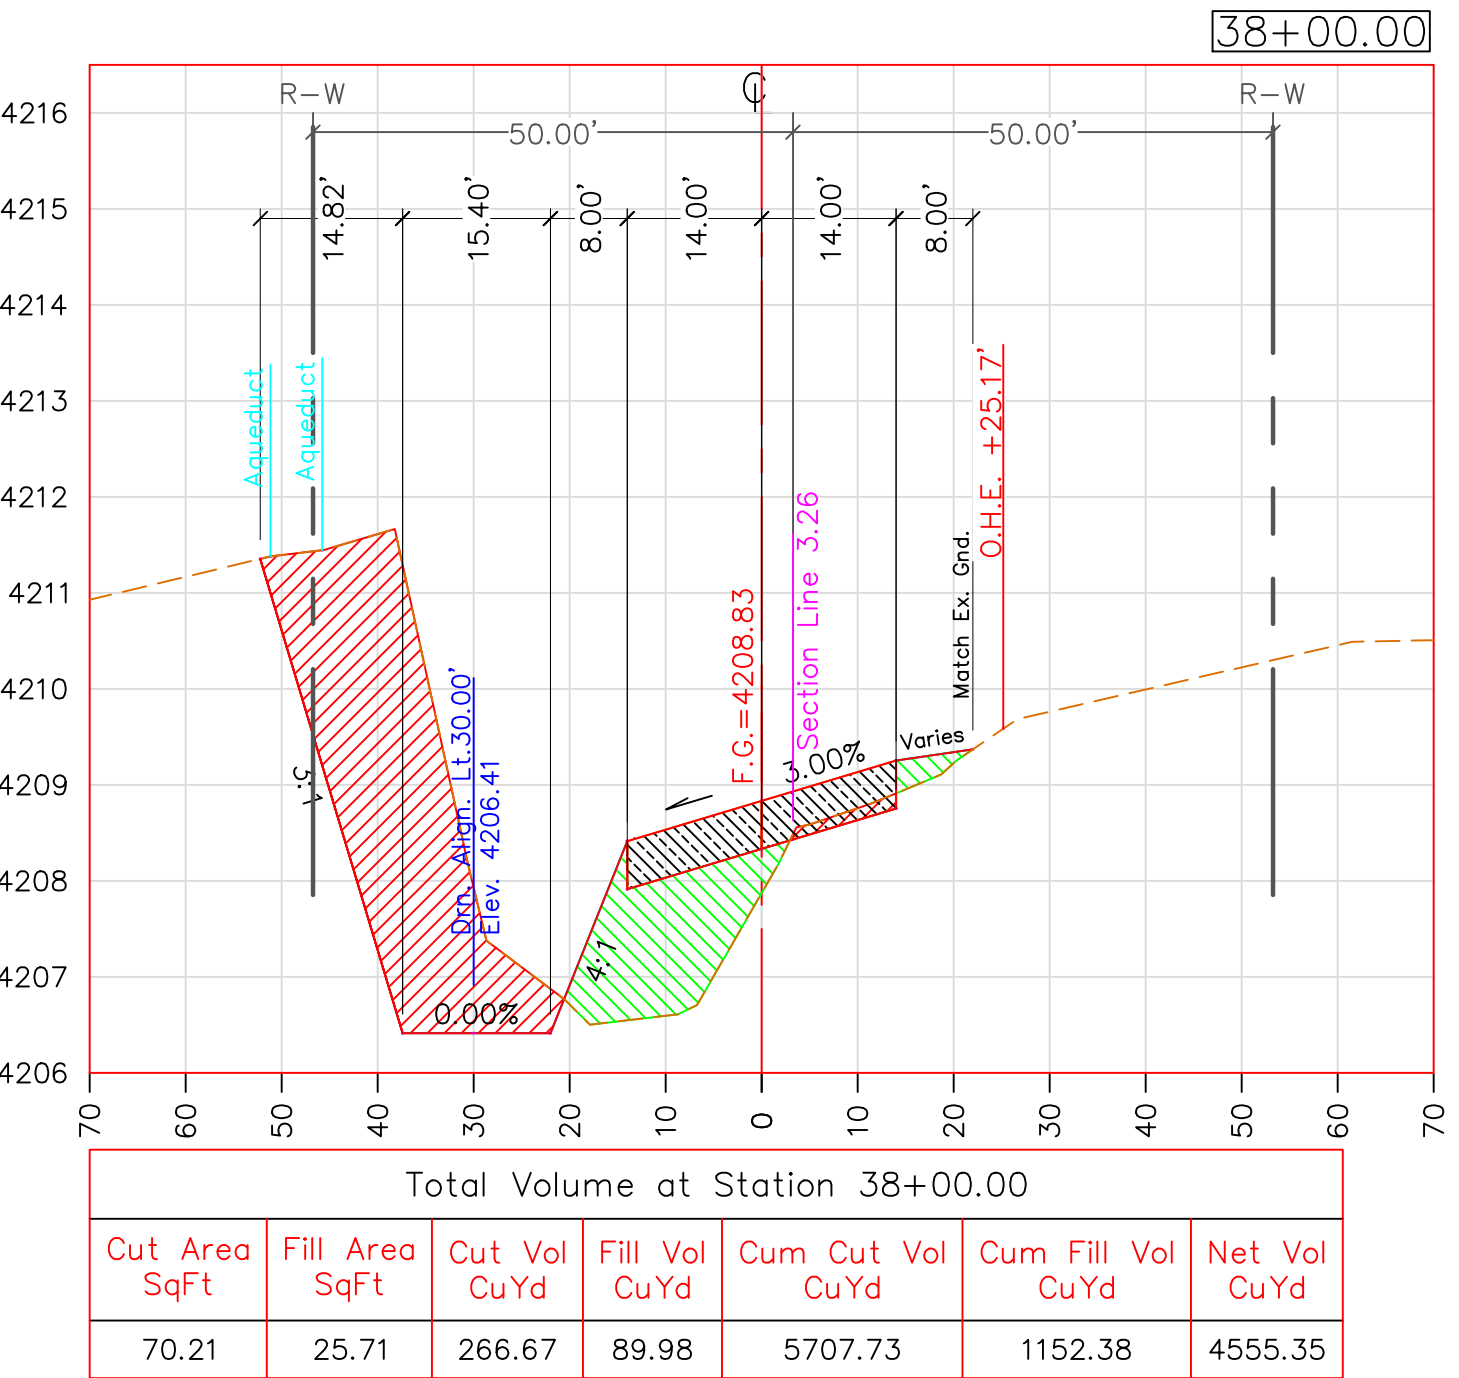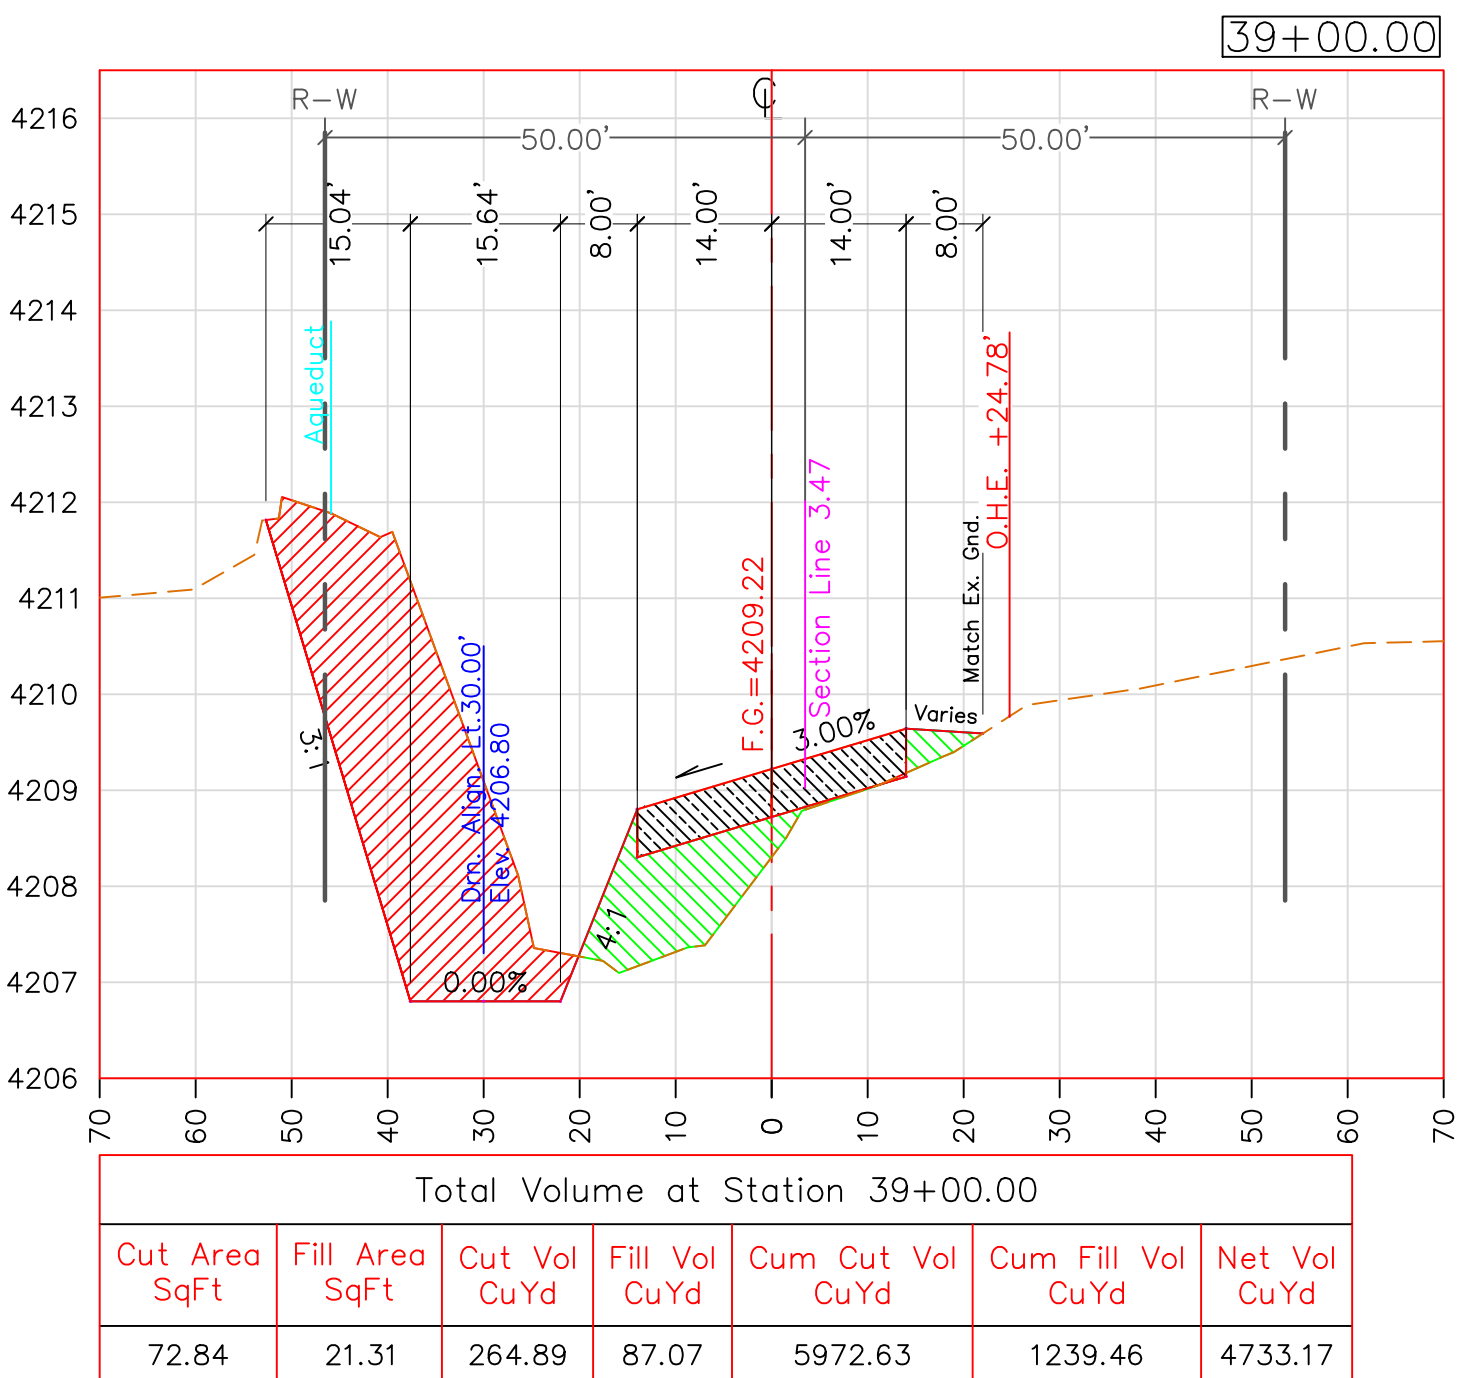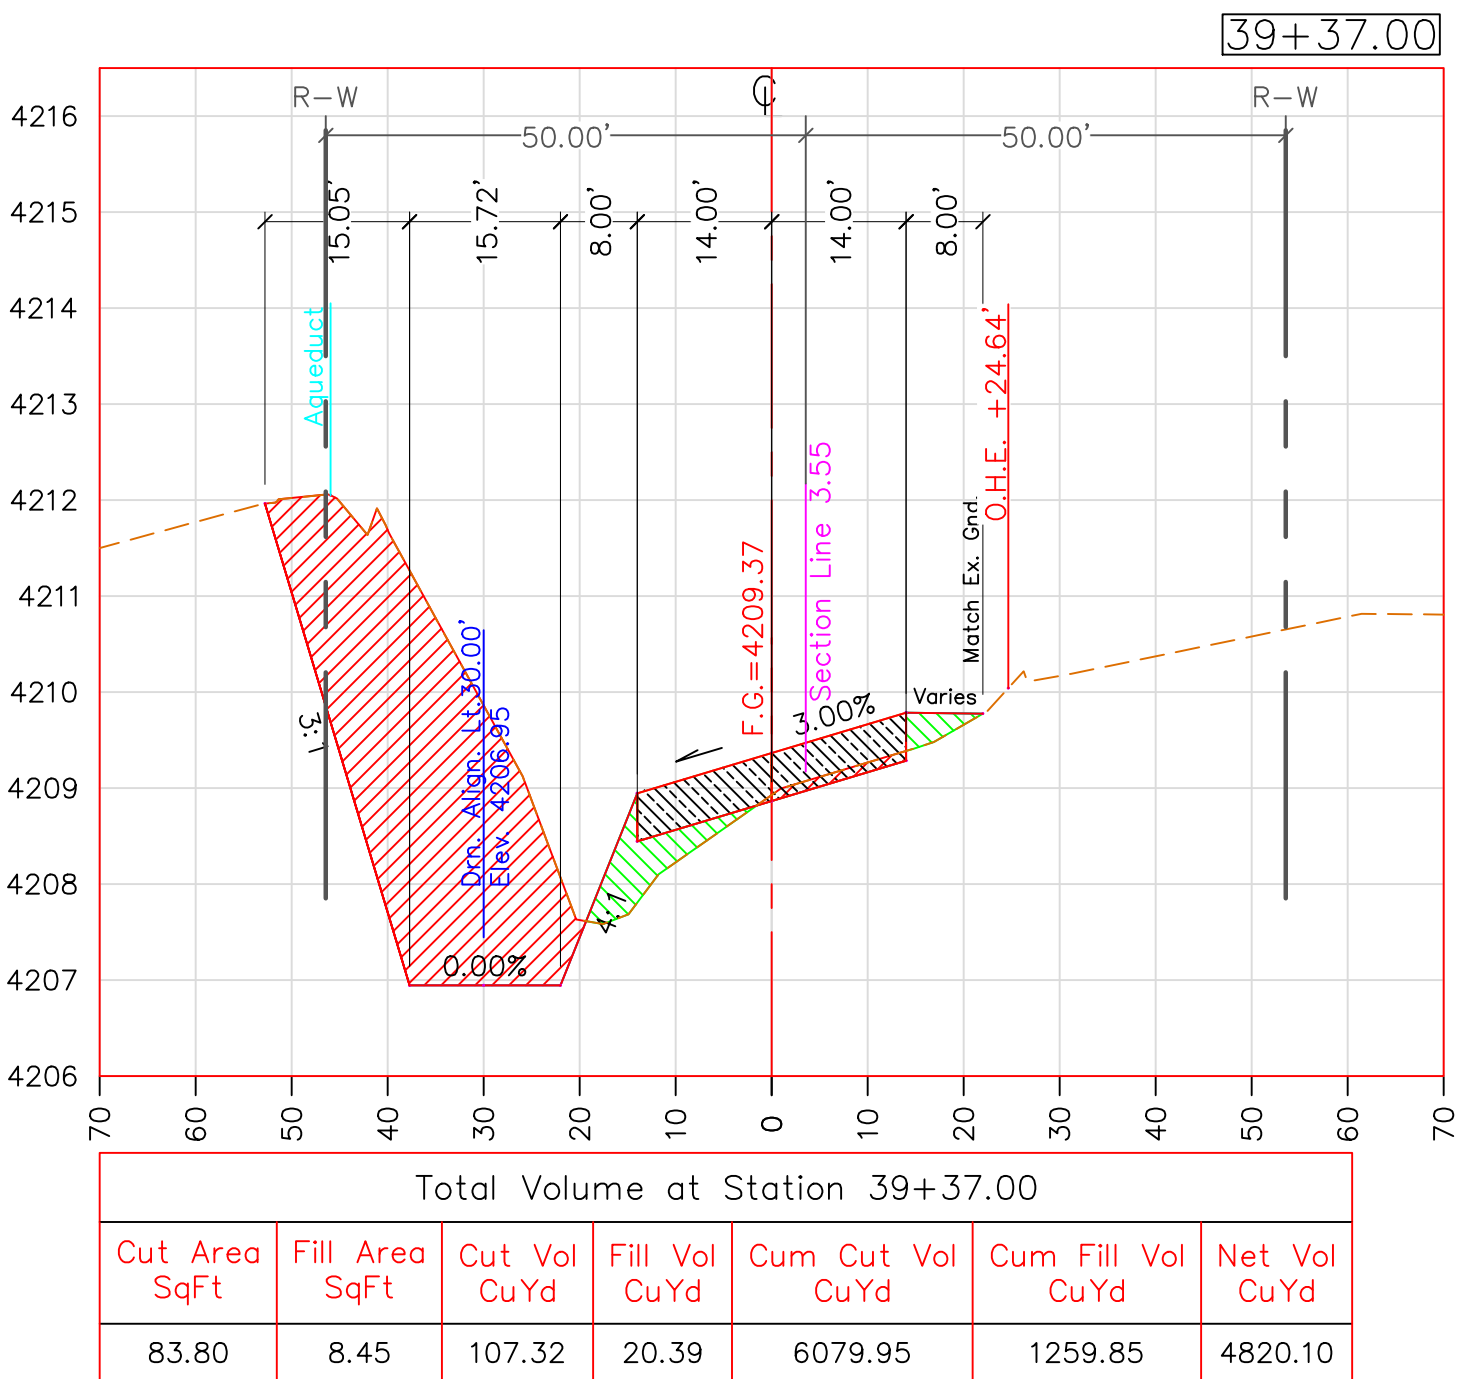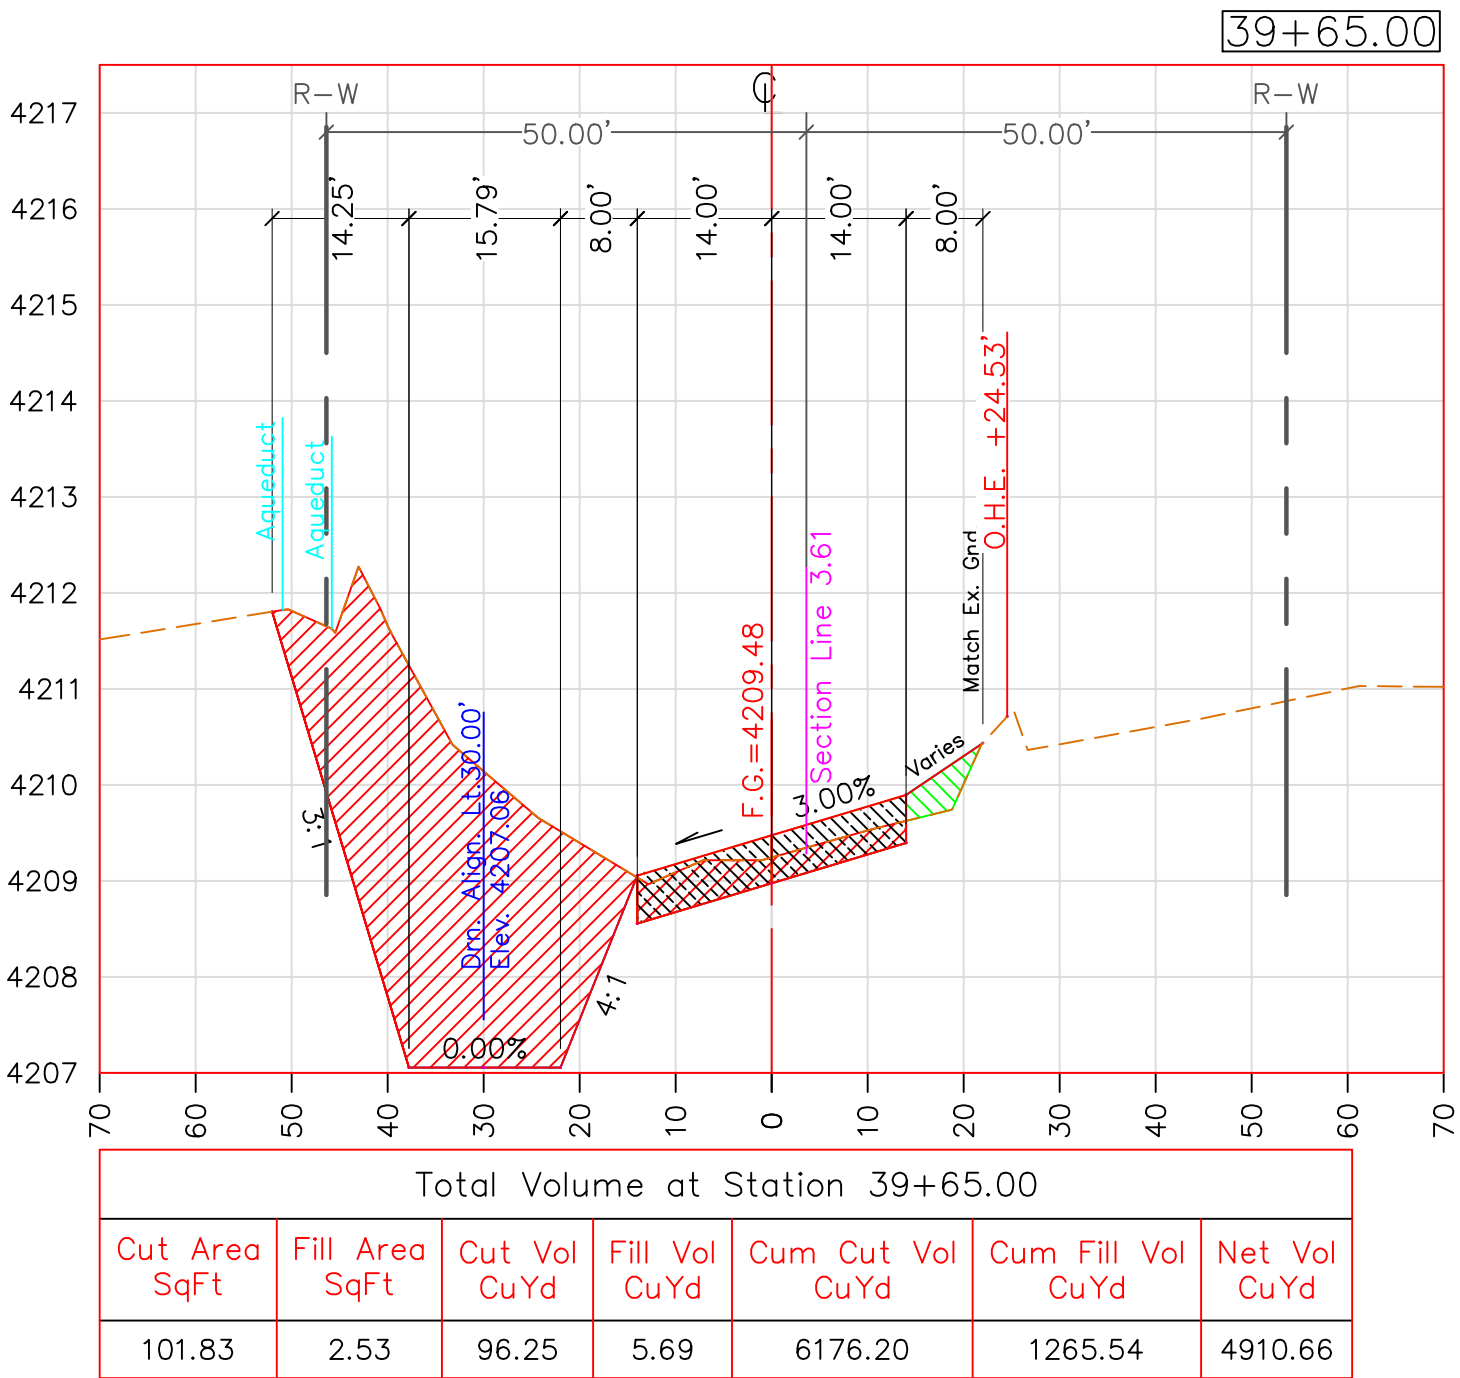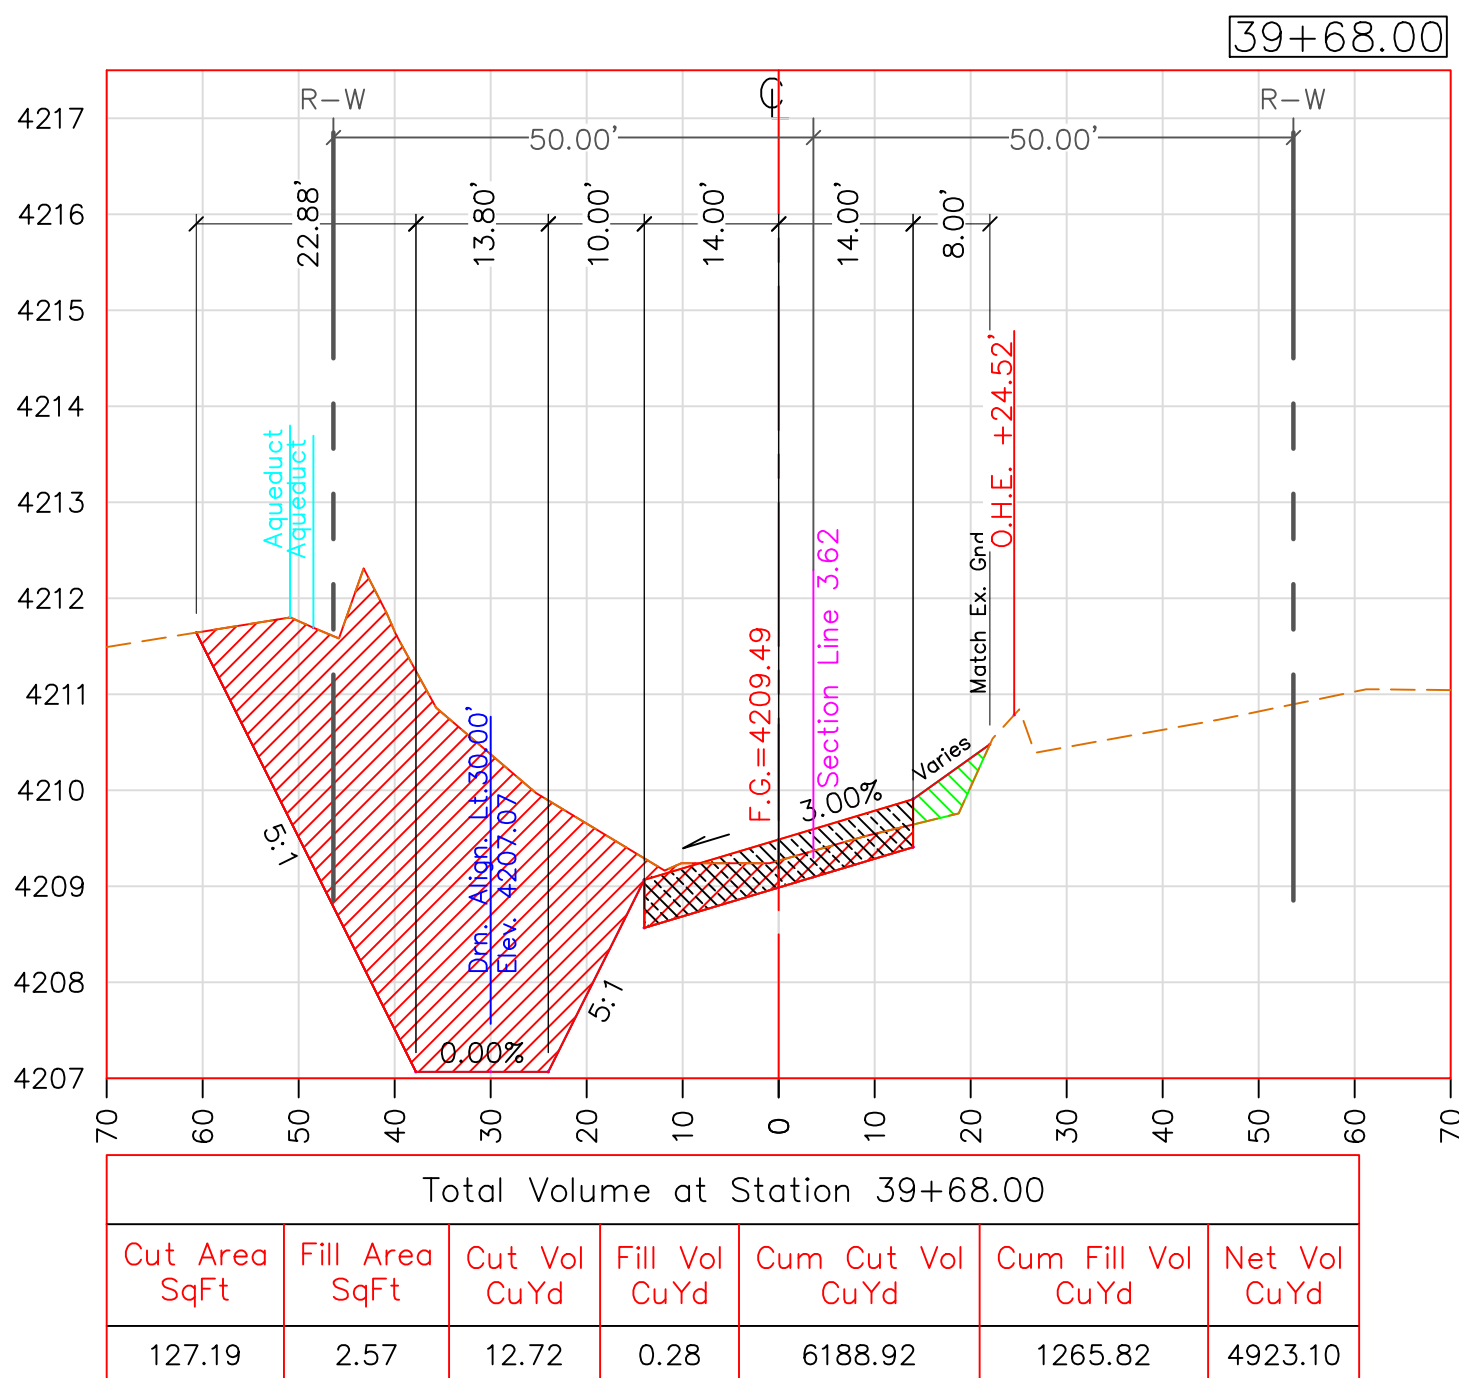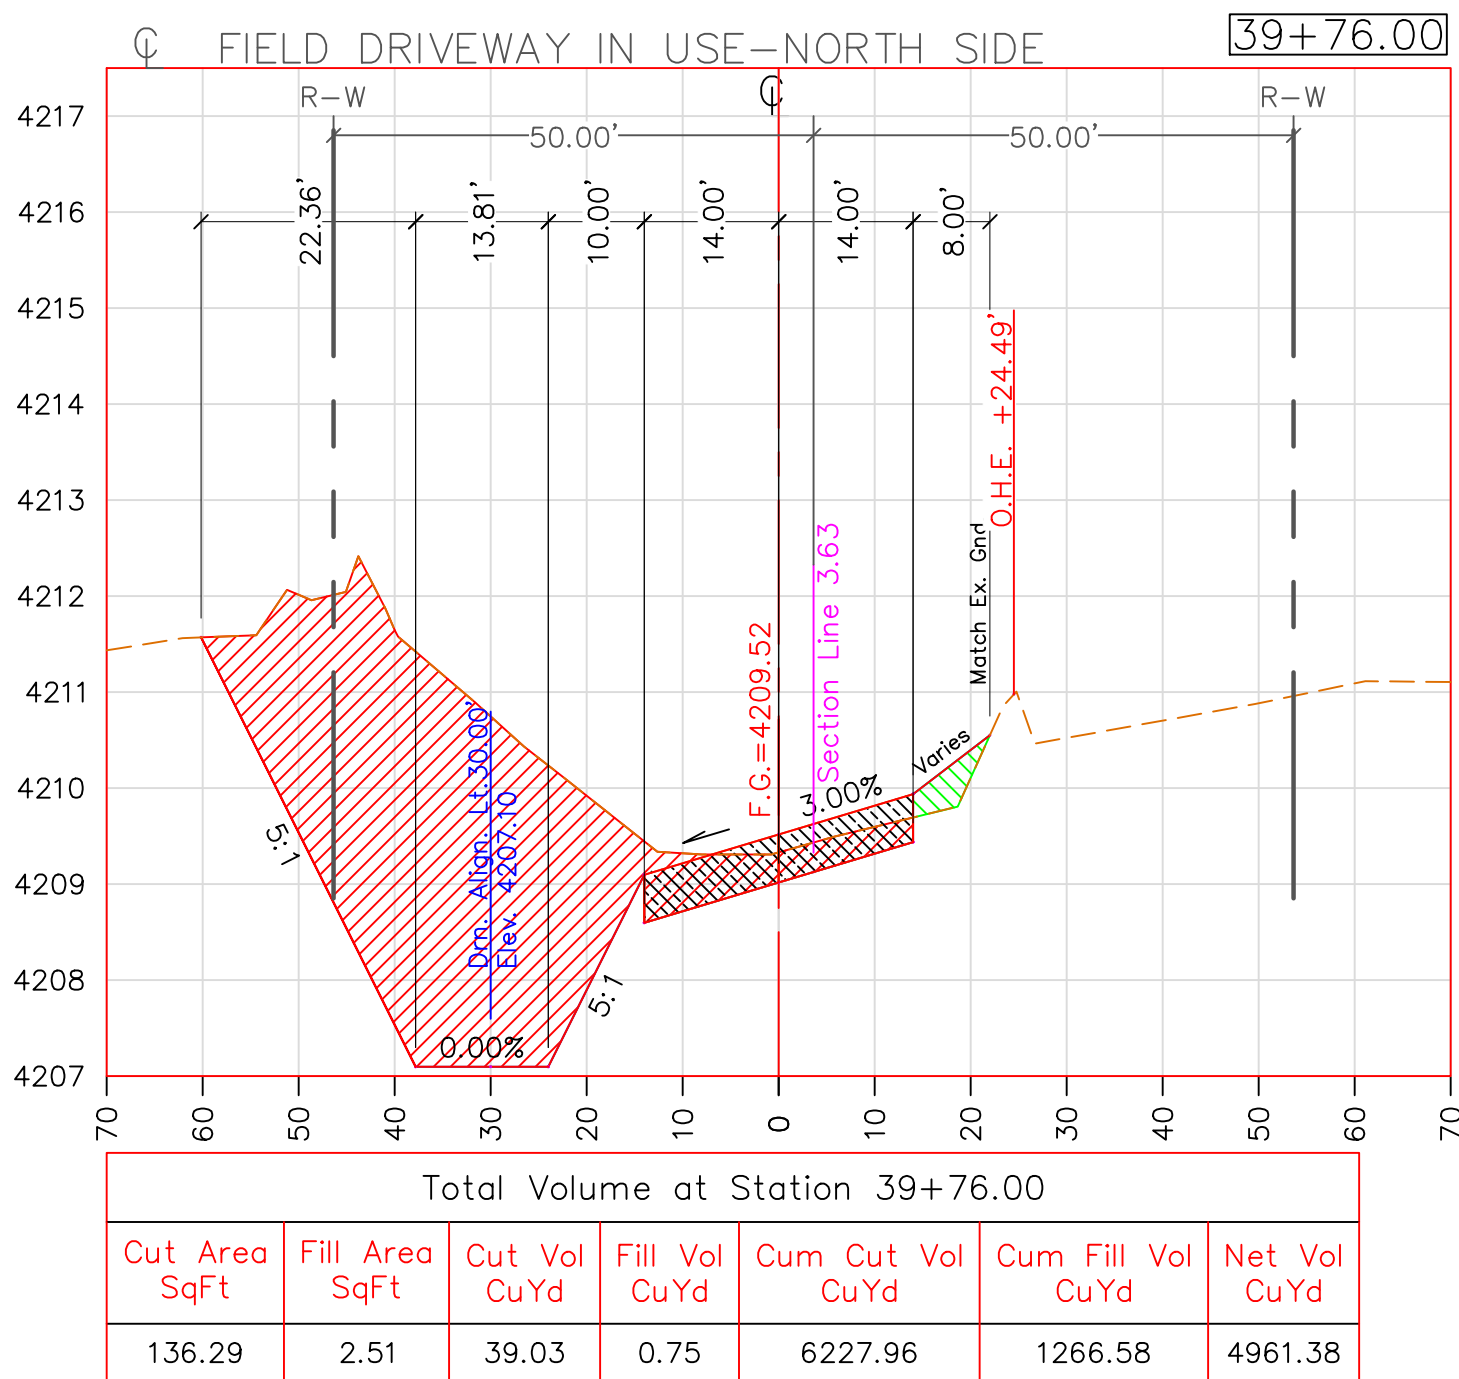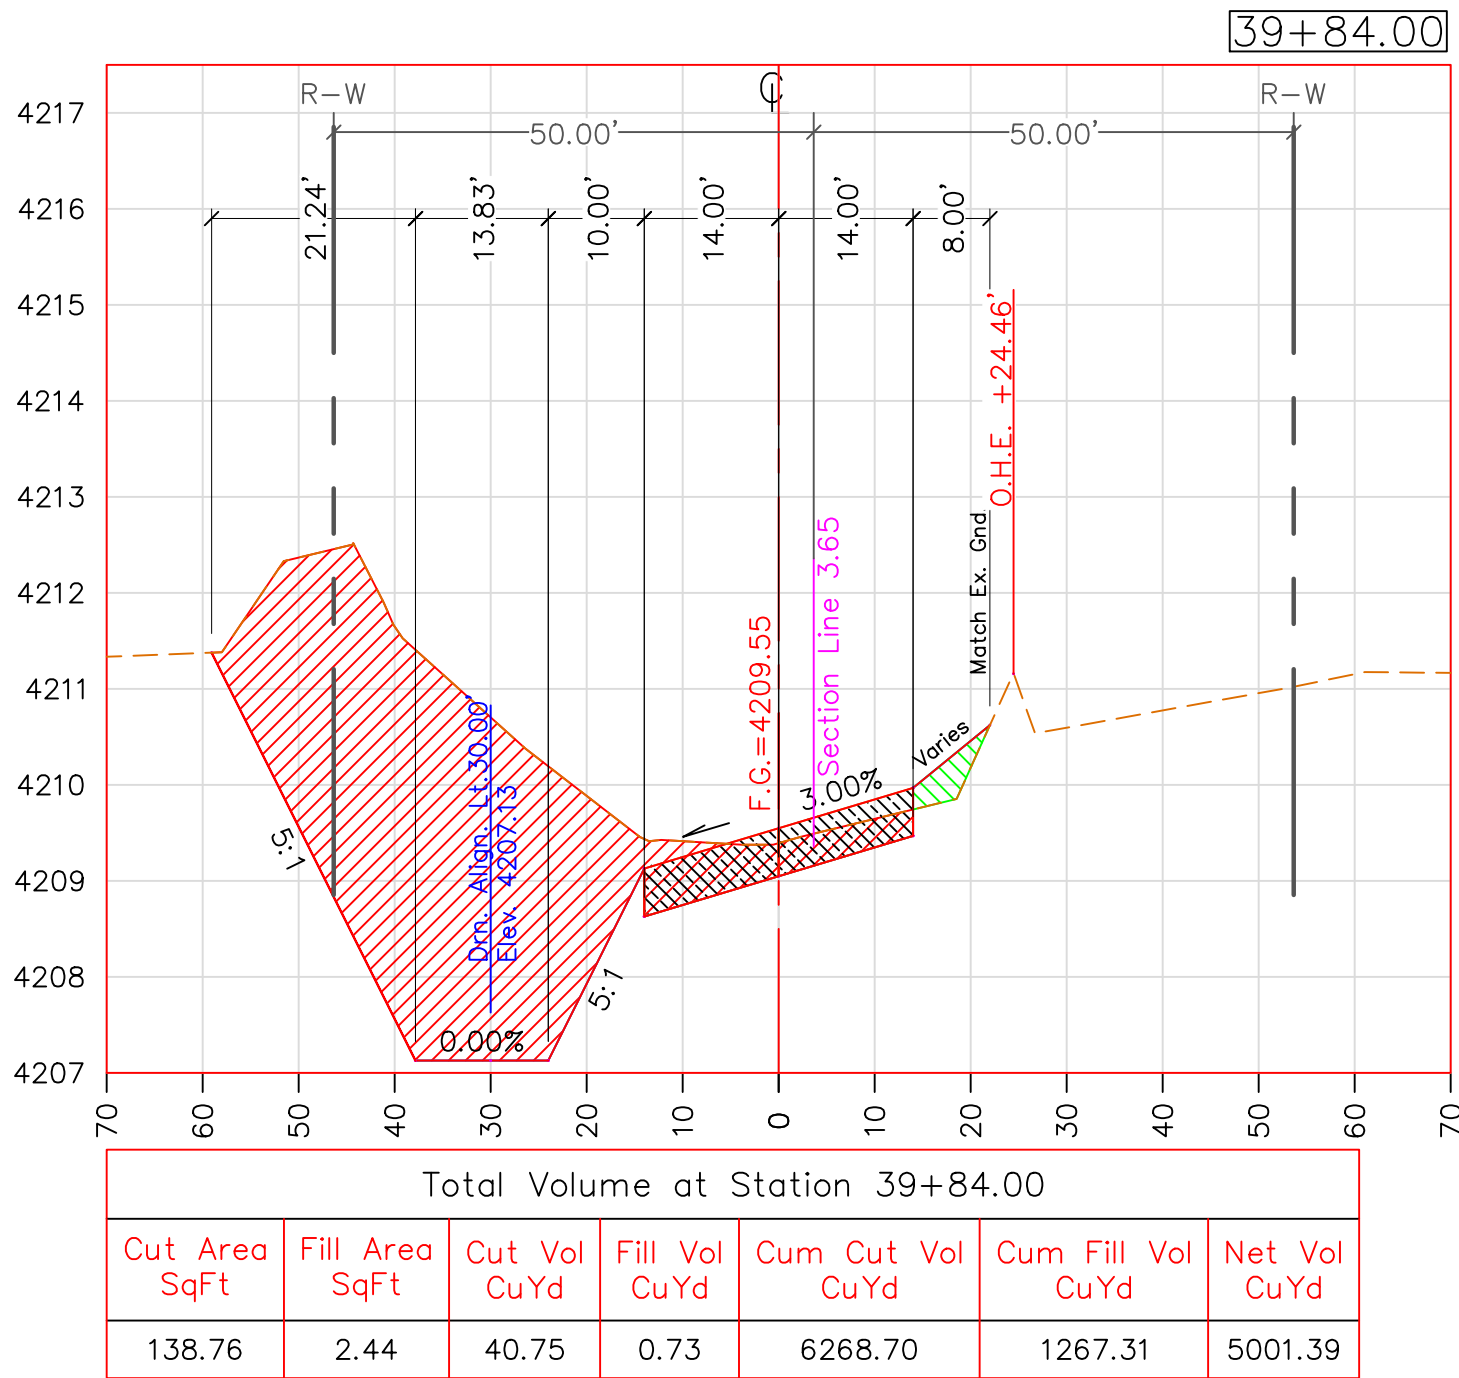

SCALE HOR: 1"=20'
VER: 1"=2'

CROSS SECTIONS VIEW

TWO WORKING DAYS
BEFORE YOU DIG
CALL FOR THE
BLUESTAKES
1-800-782-5348

REVISIONS		DATE
#	DESCRIPTION	
1	BACKSLOPE NOW 3:1 FROM STA 26+00 TO 51+00	06/20/19
BY	J.W.	

PROJECT TITLE:		CROSS SECTIONS
ROBBS RD		
SHEET TITLE:		













COCHISE COUNTY
ENGINEERING &
NATURAL RESOURCES
DEPARTMENT



DESIGN BY:
S. PARRA
DRAWN BY:
A. REYES
CHECKED BY:
J. WATKINS
APPROVED BY:
B. SIMMONS



DATE: 06/11/2019
SCALE: 1"=20'

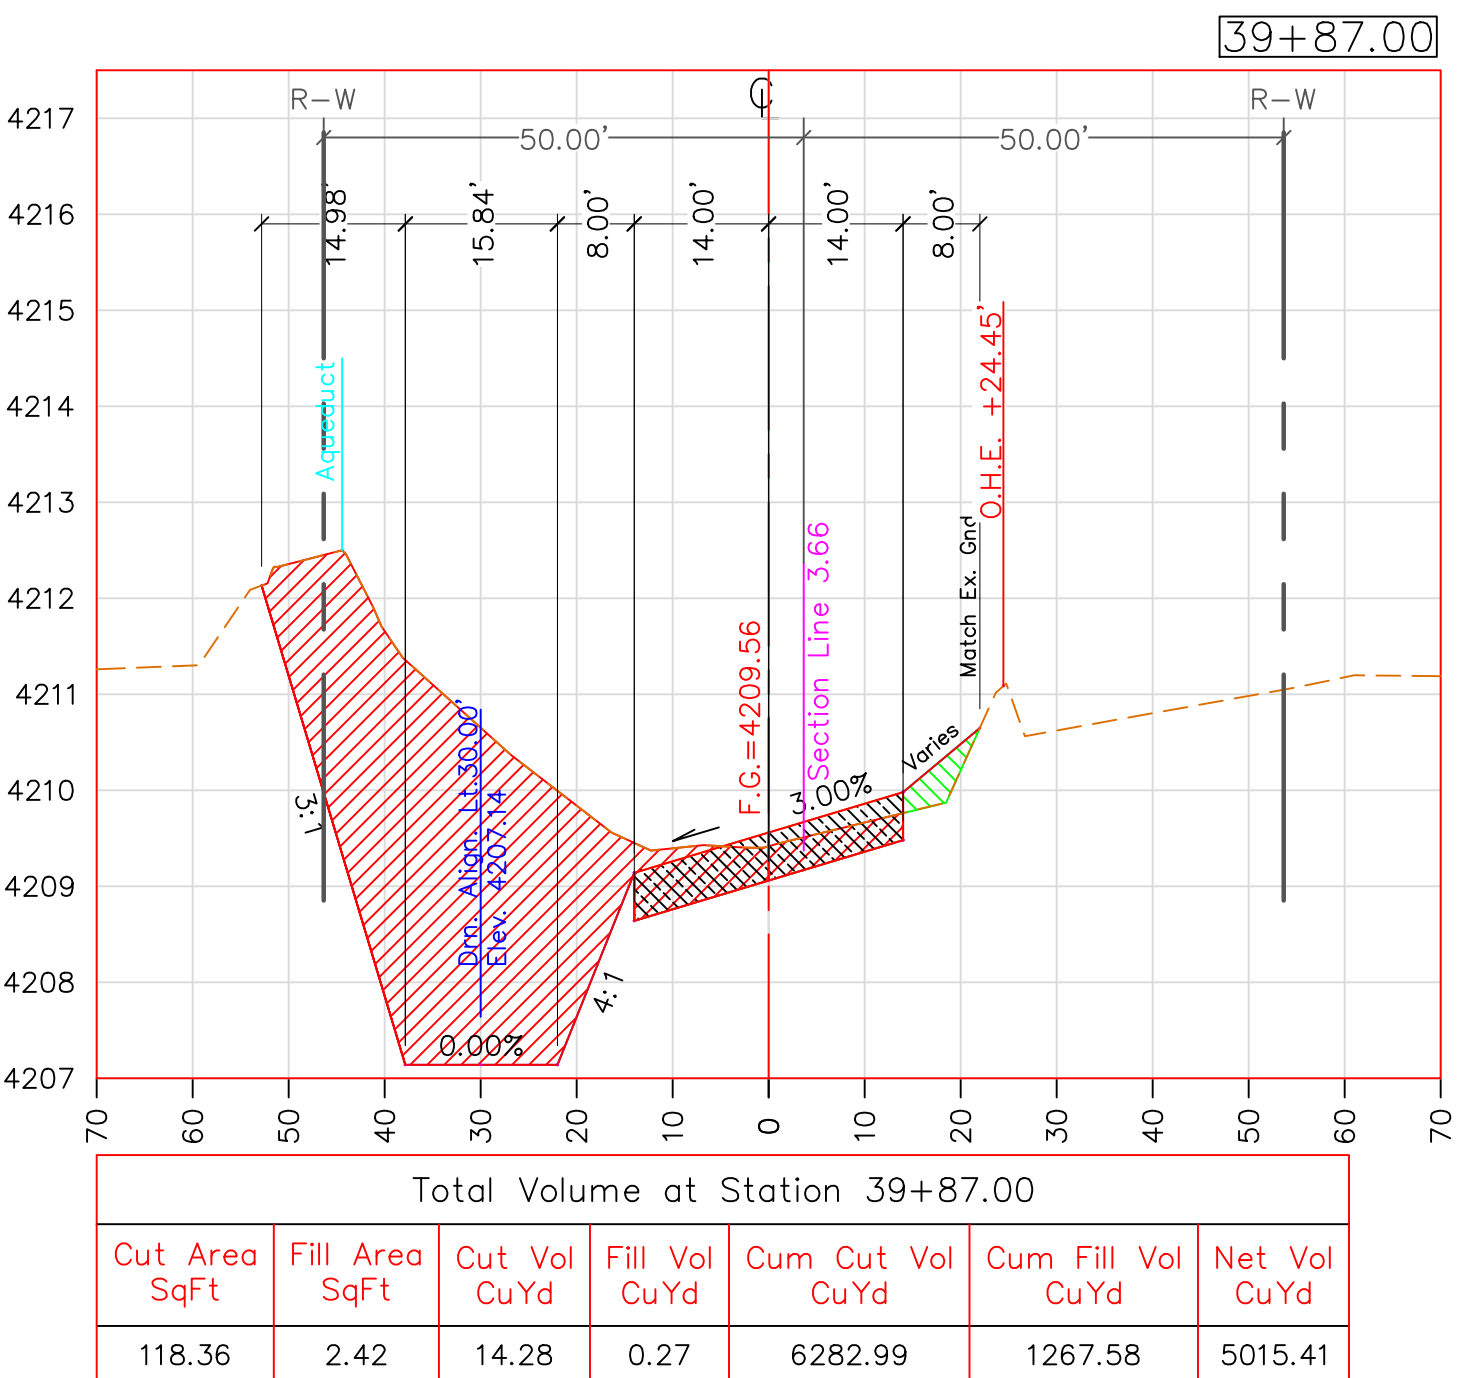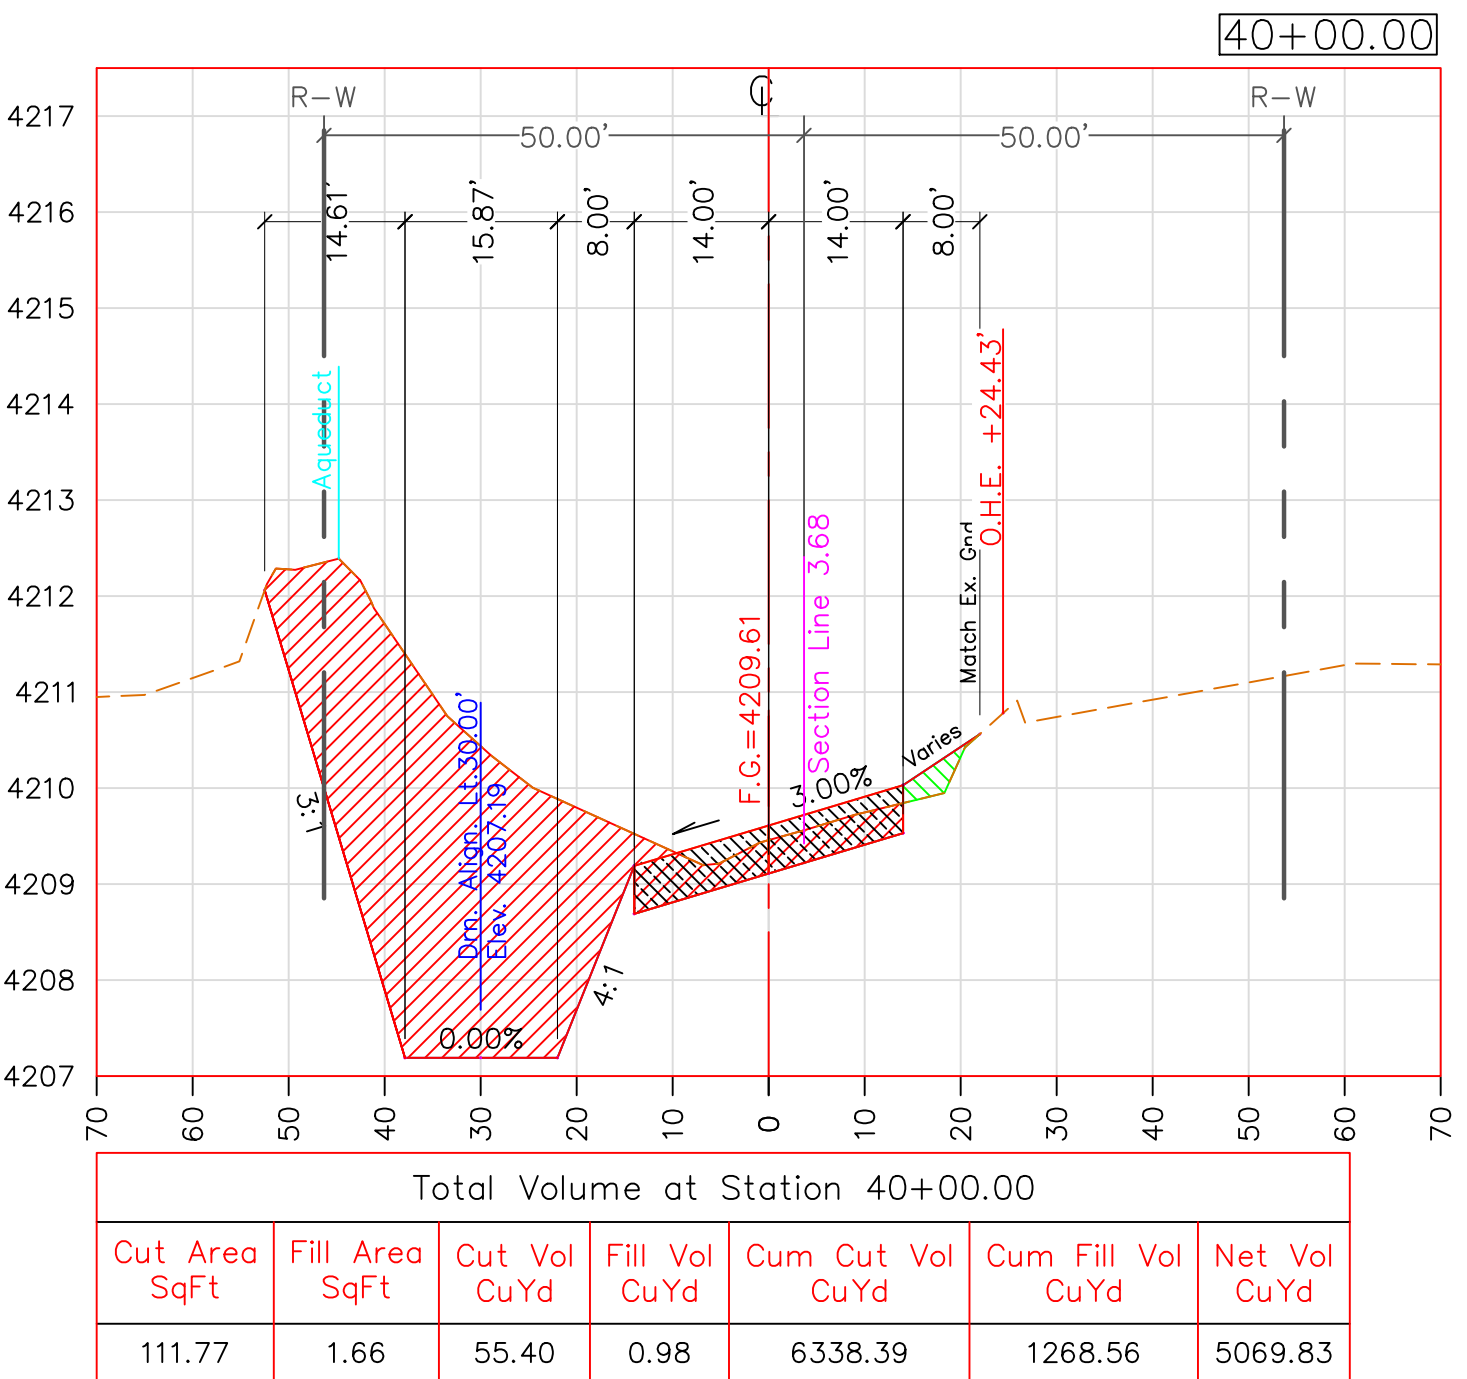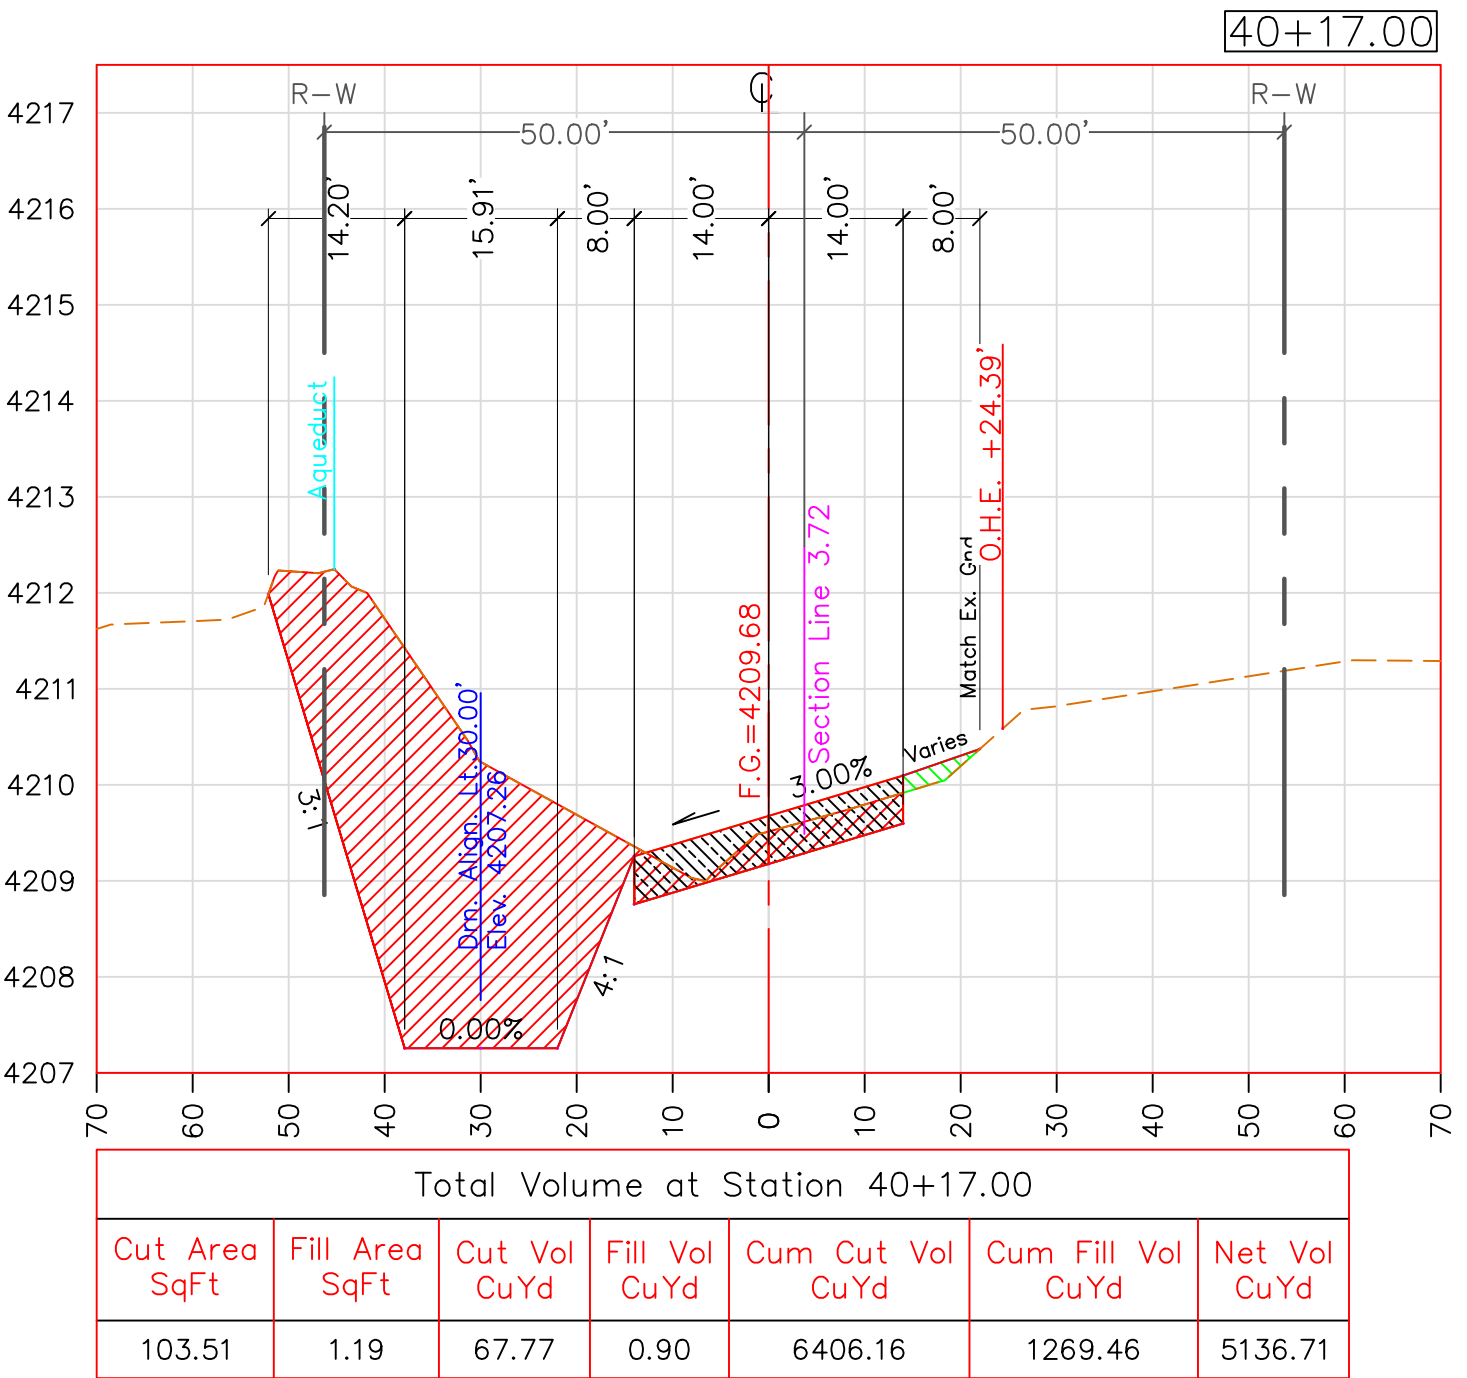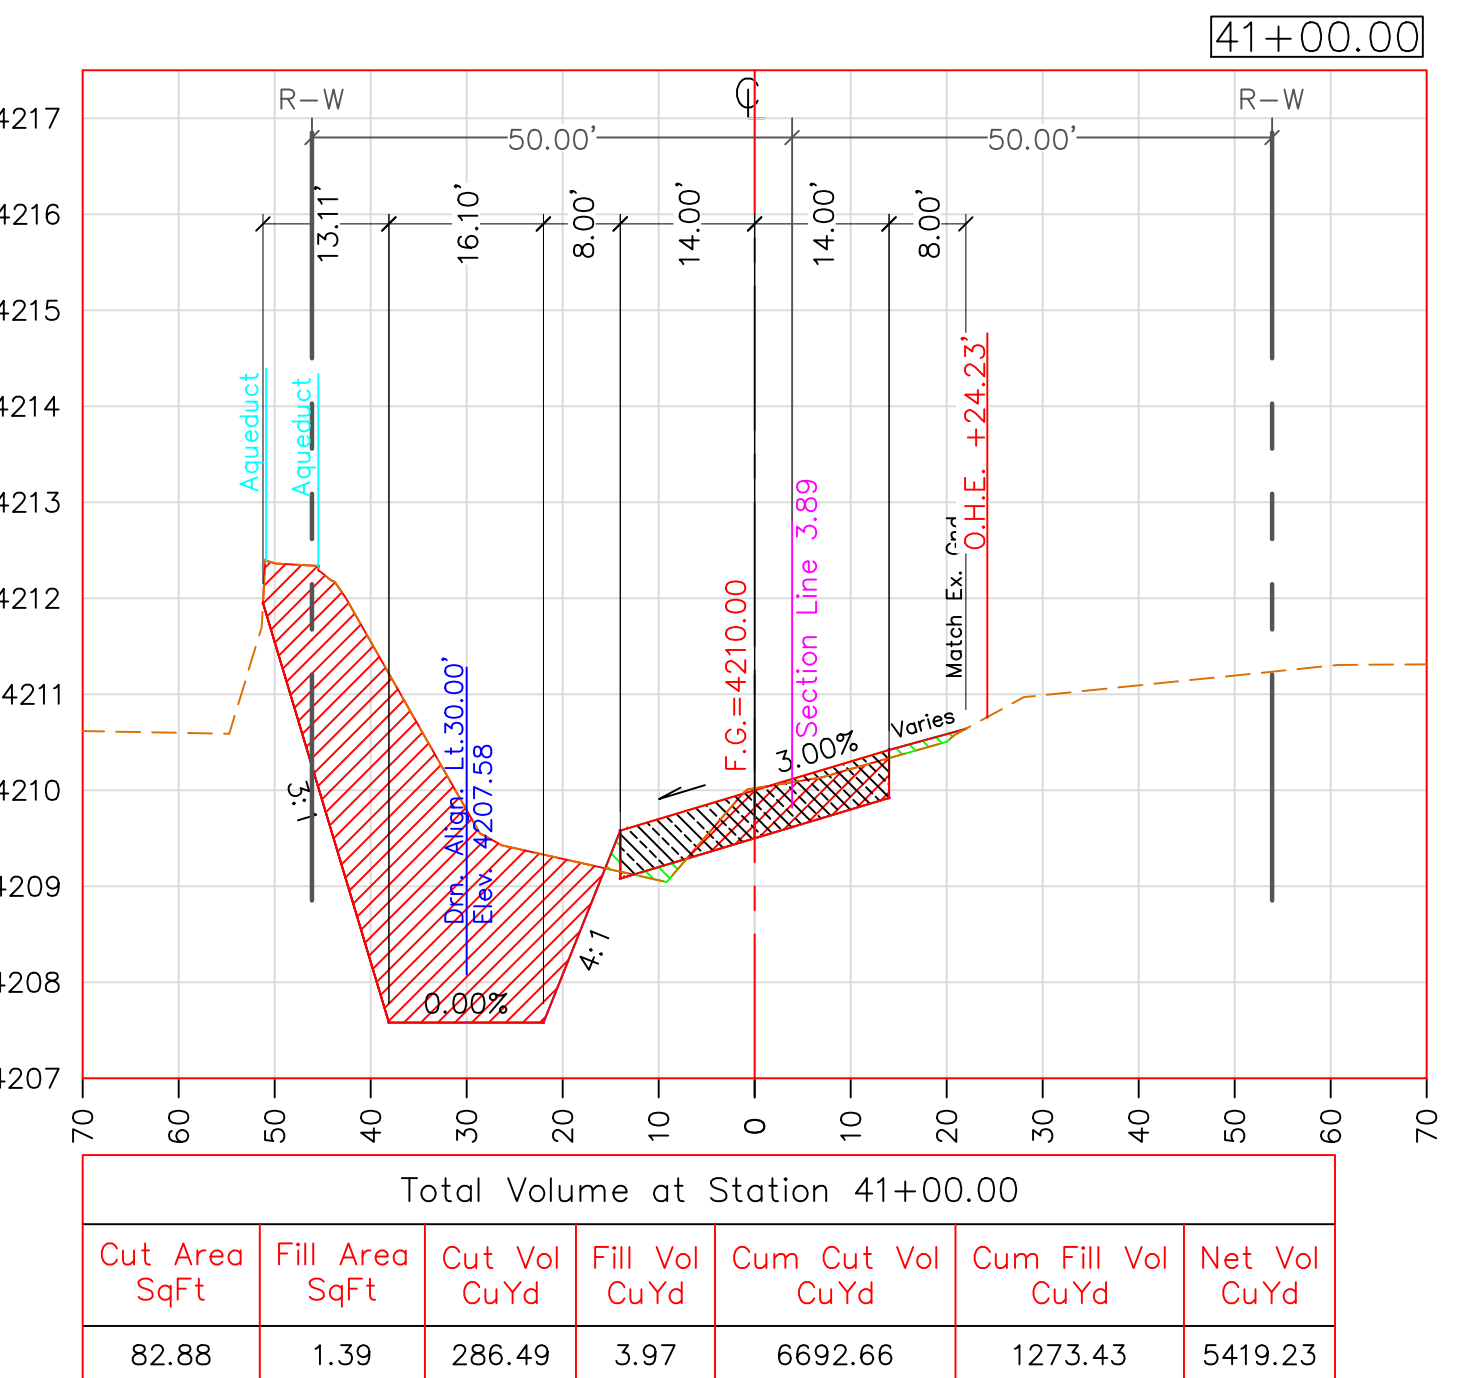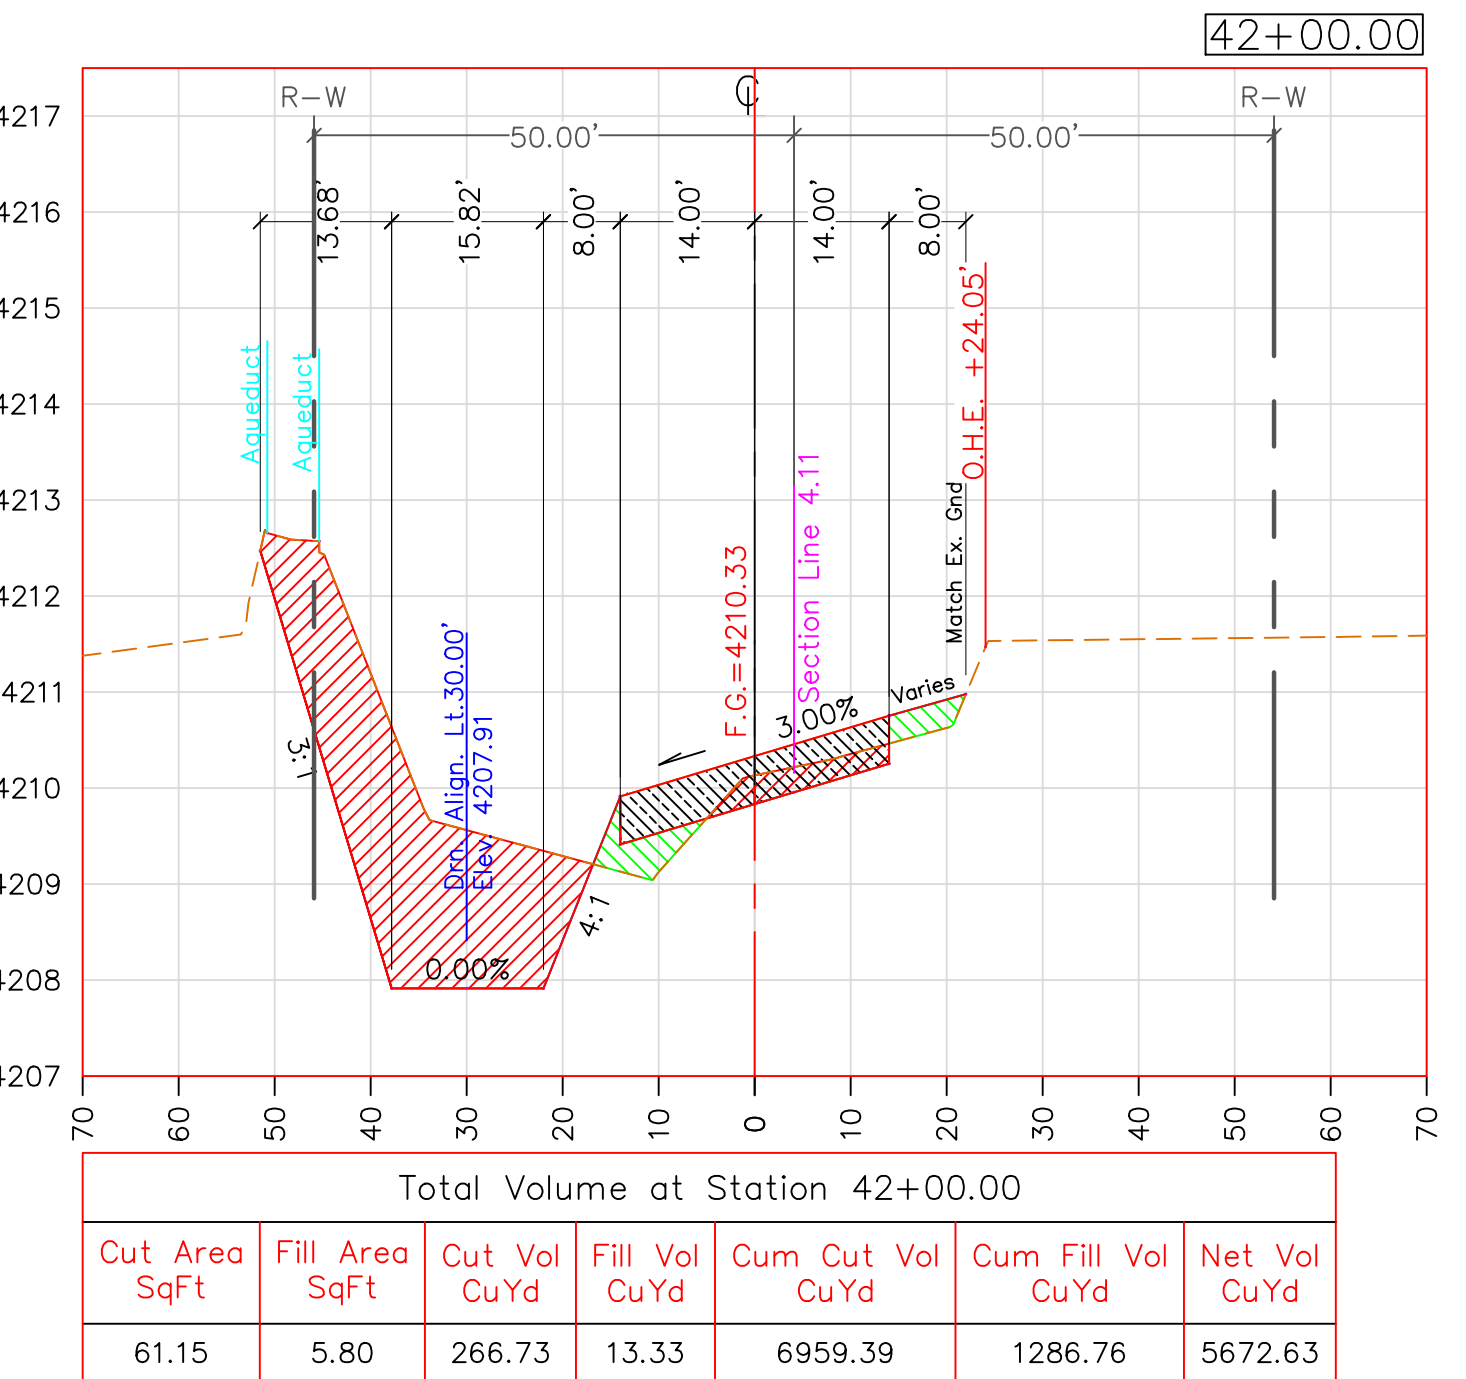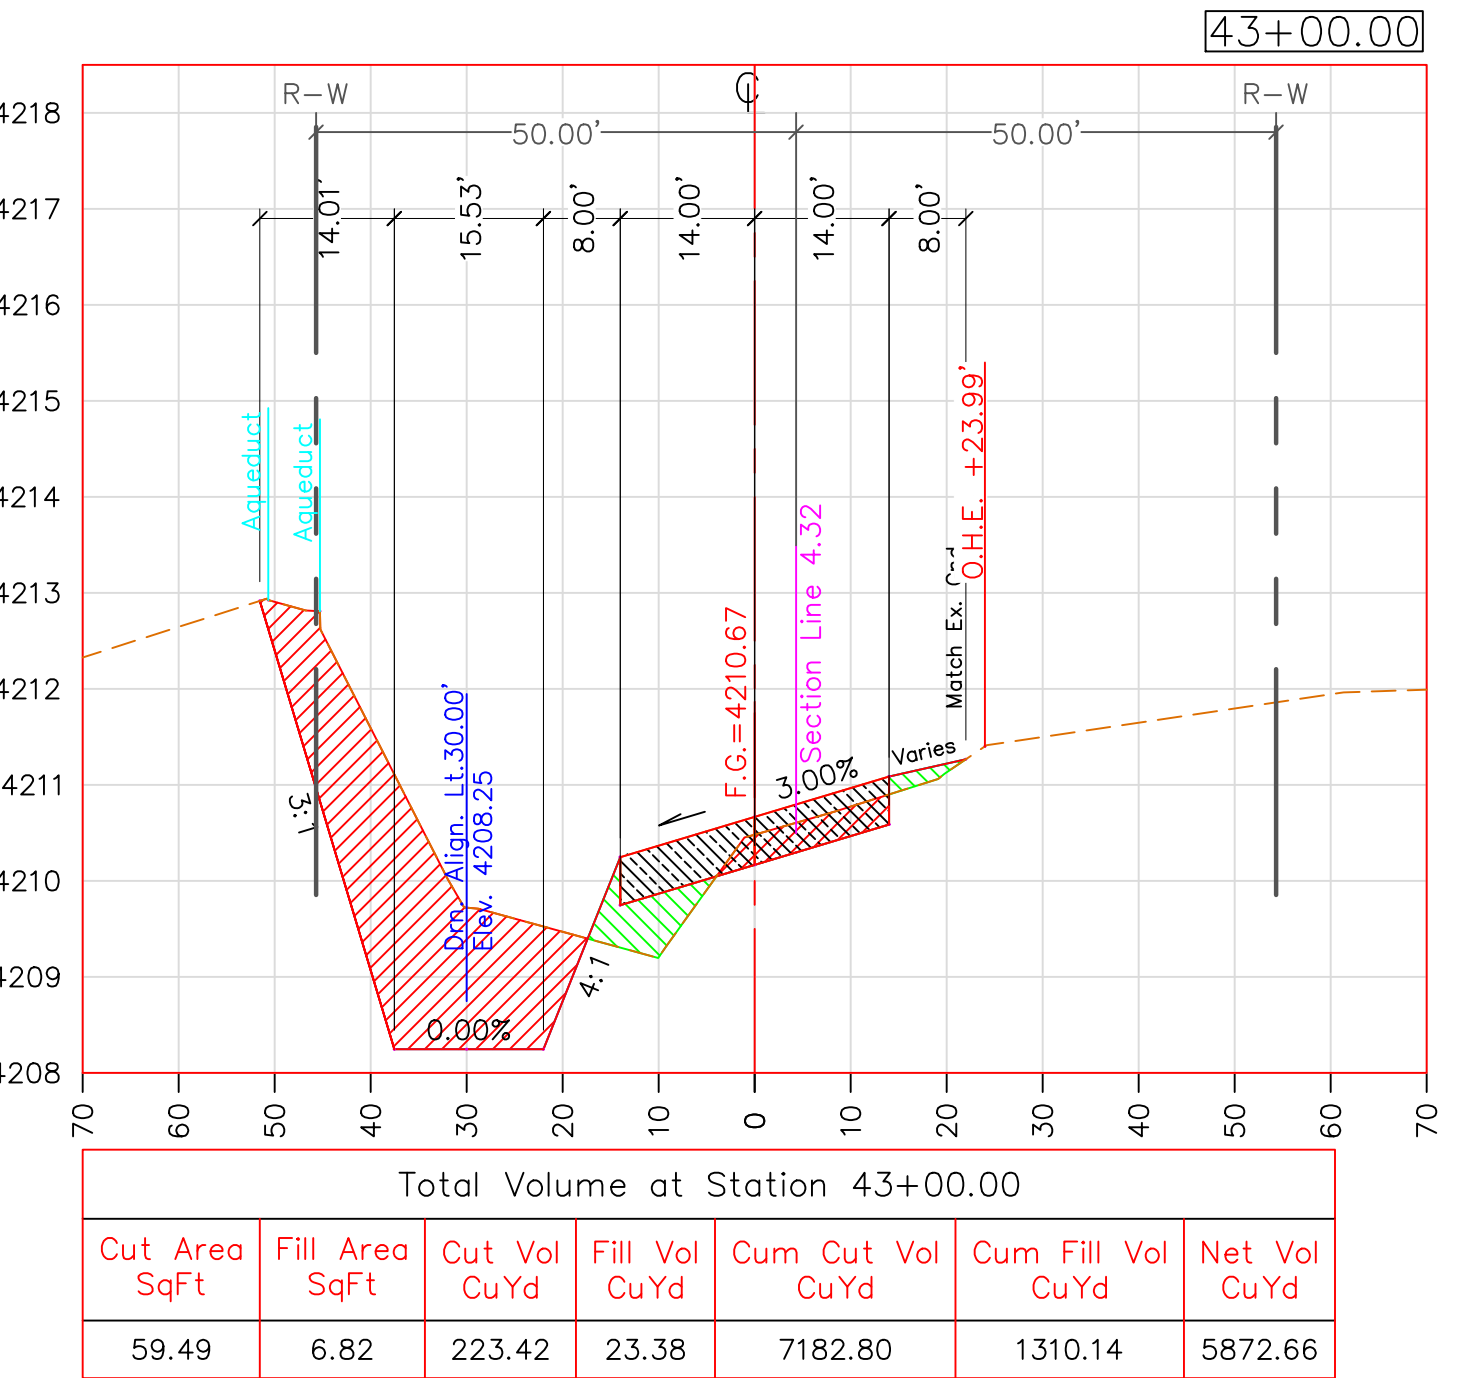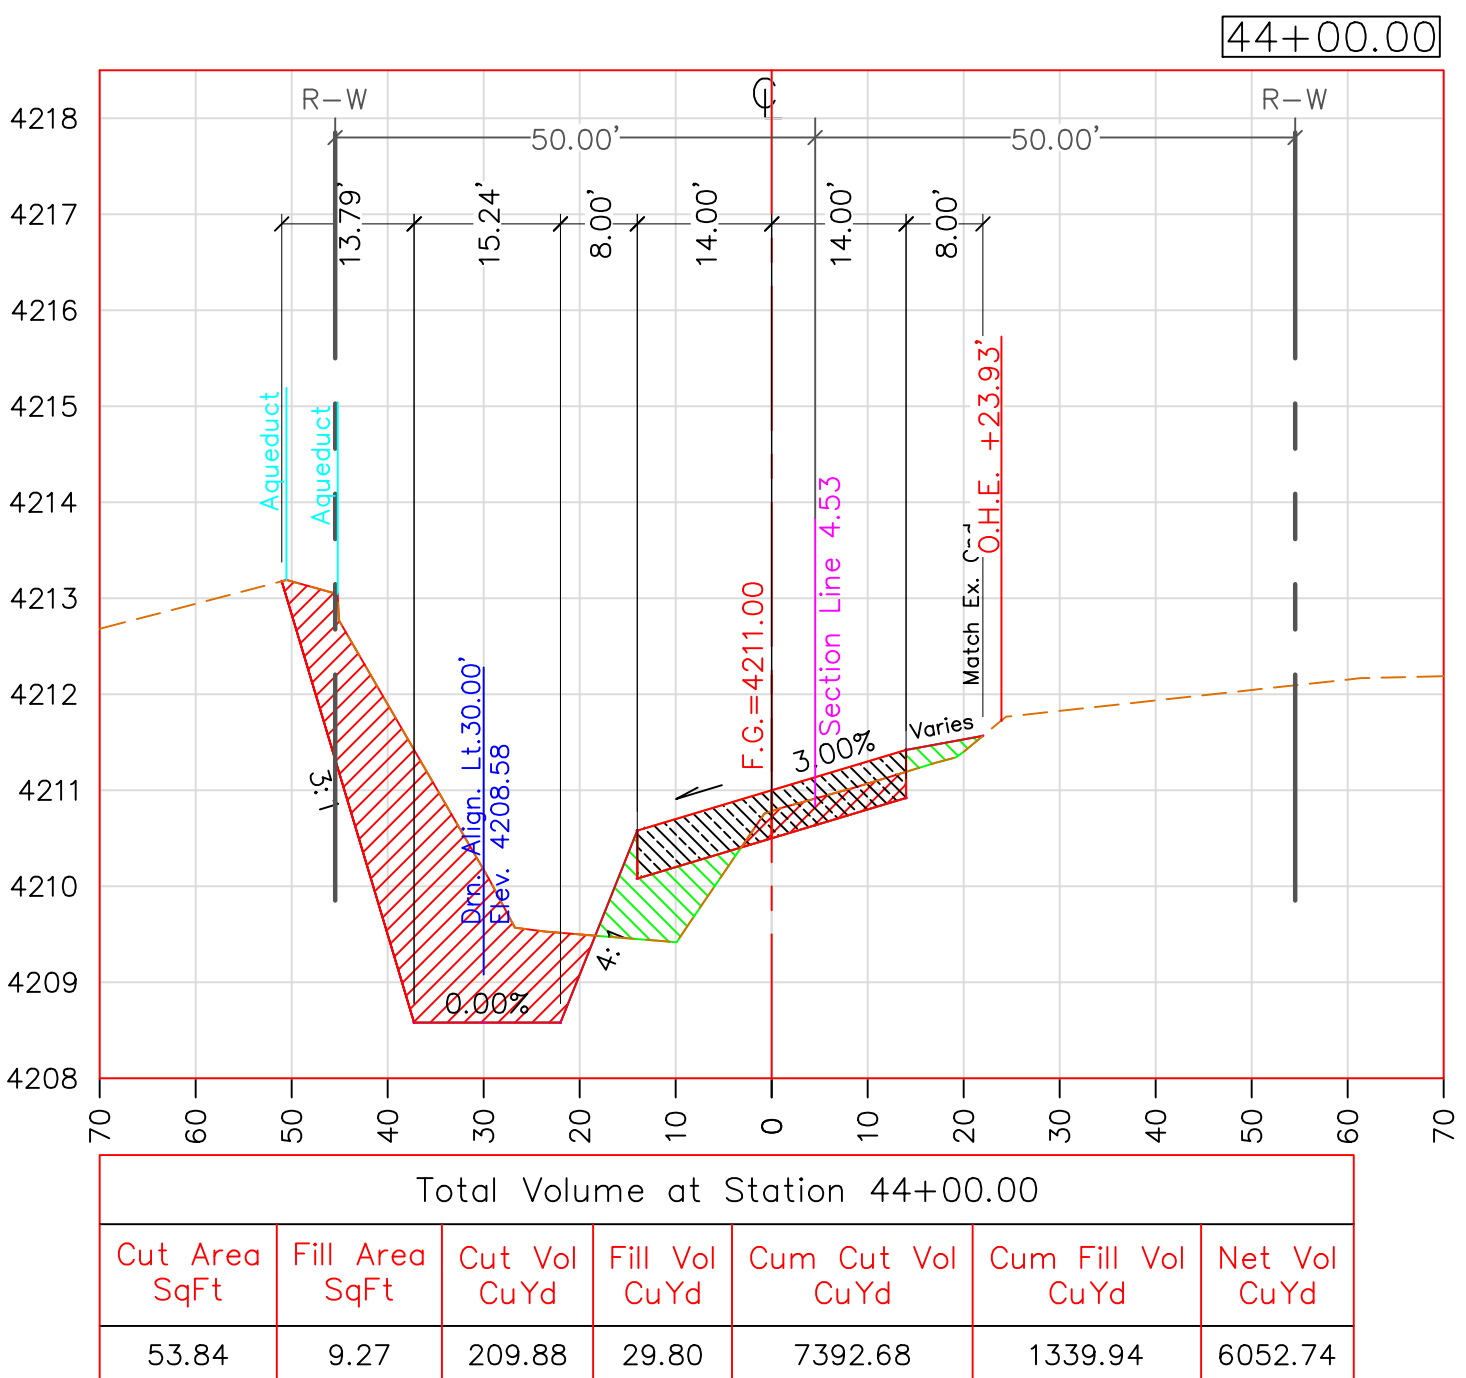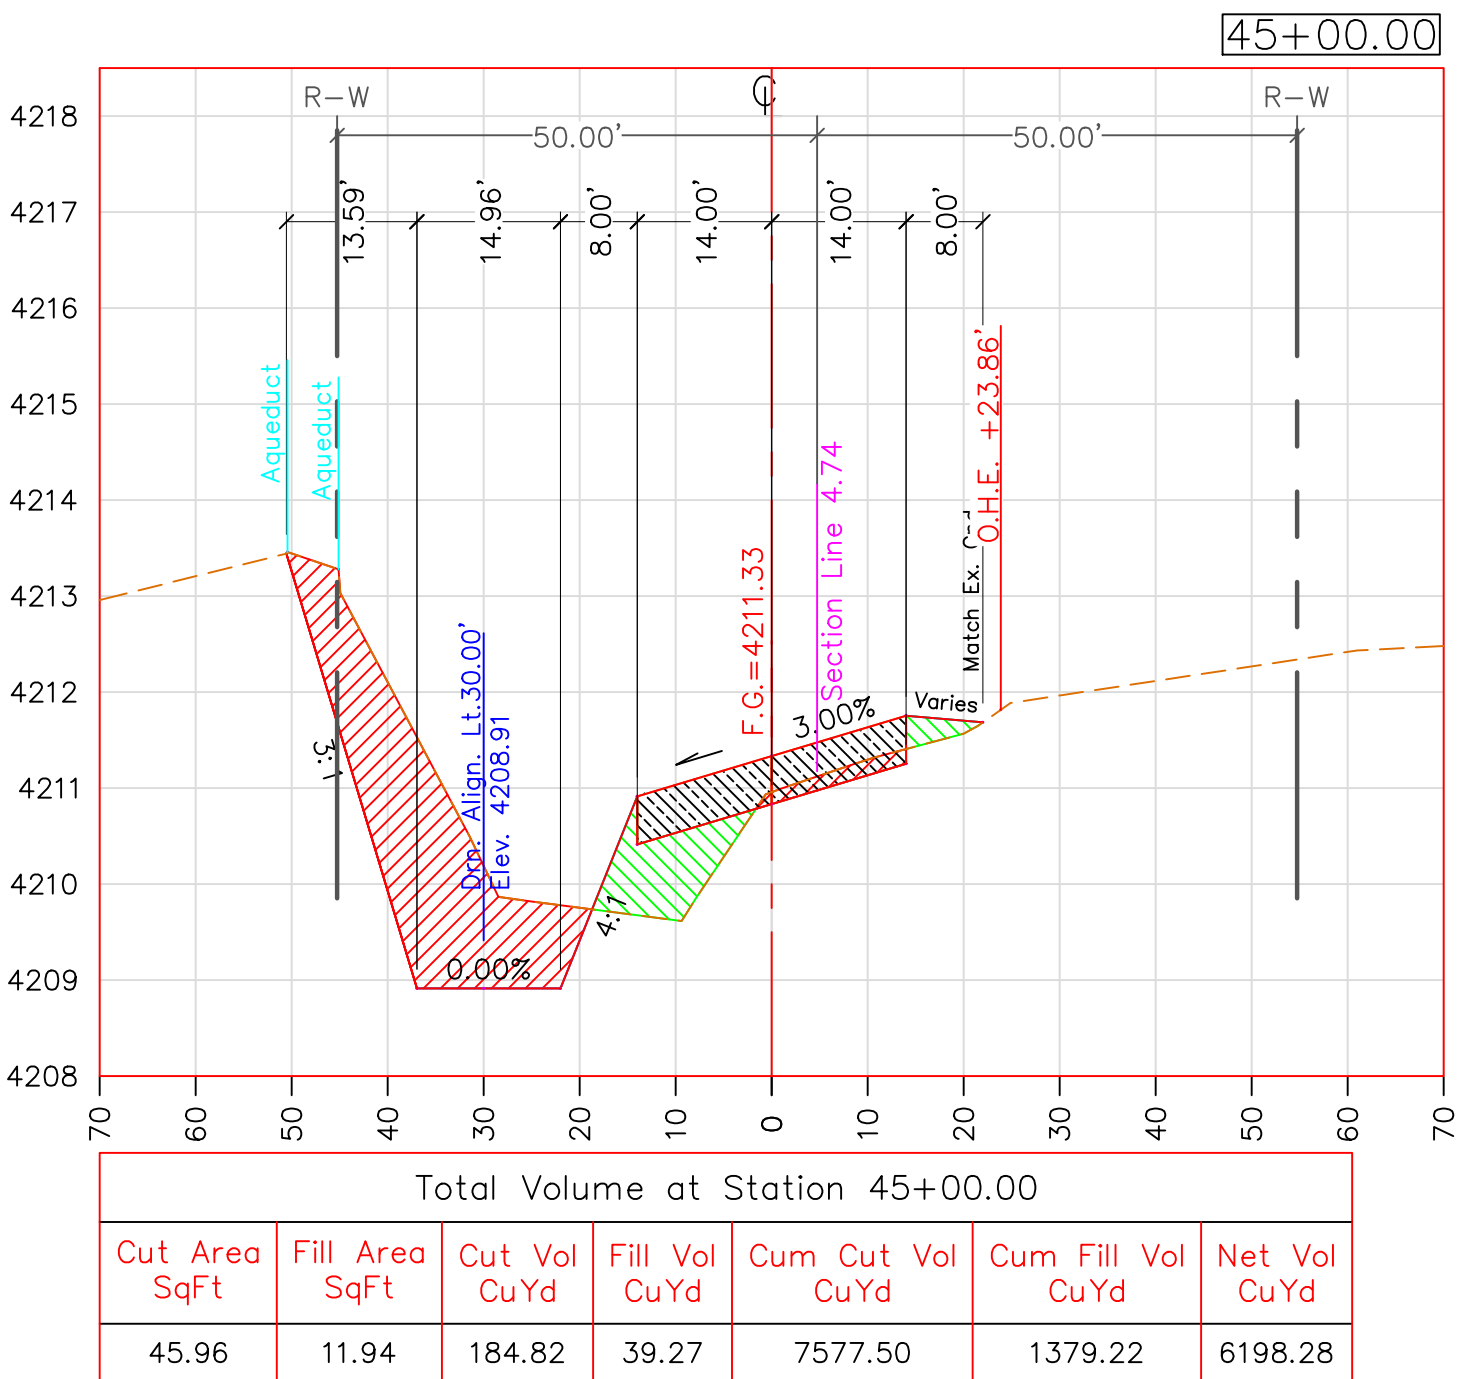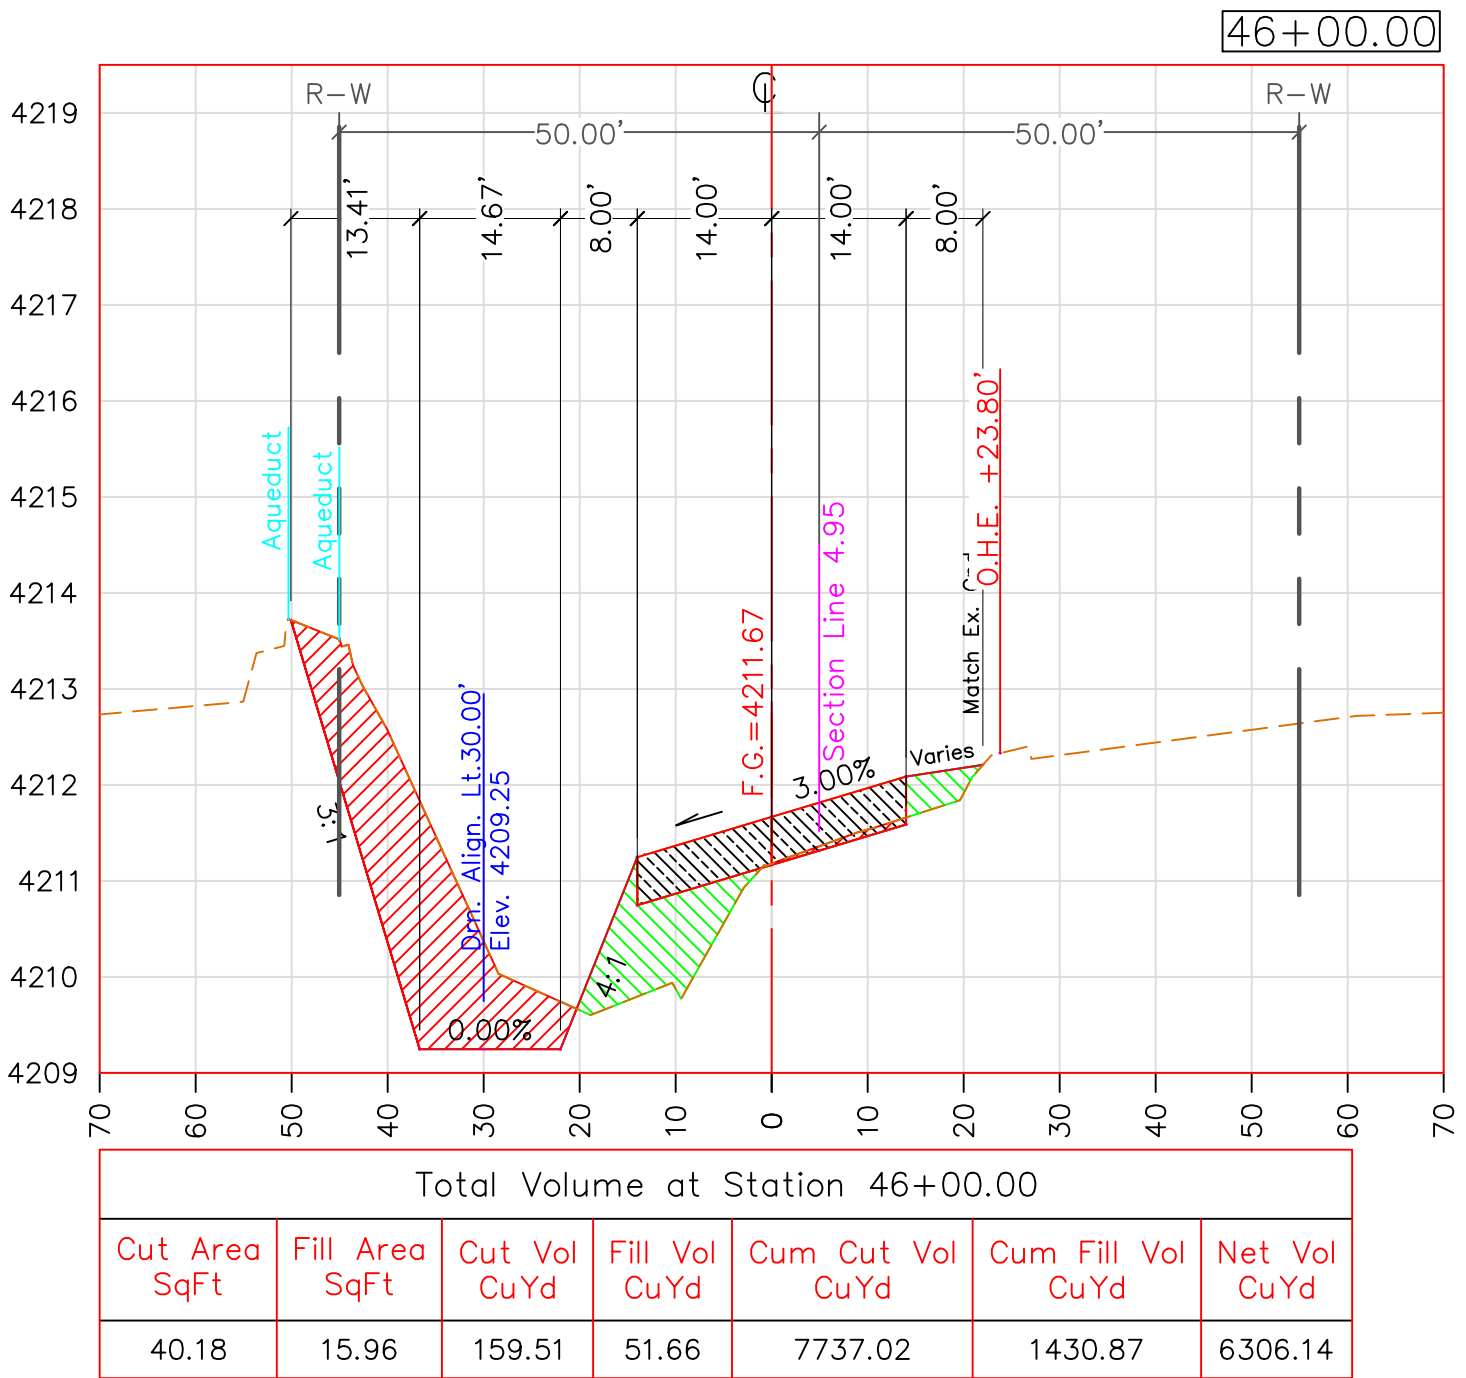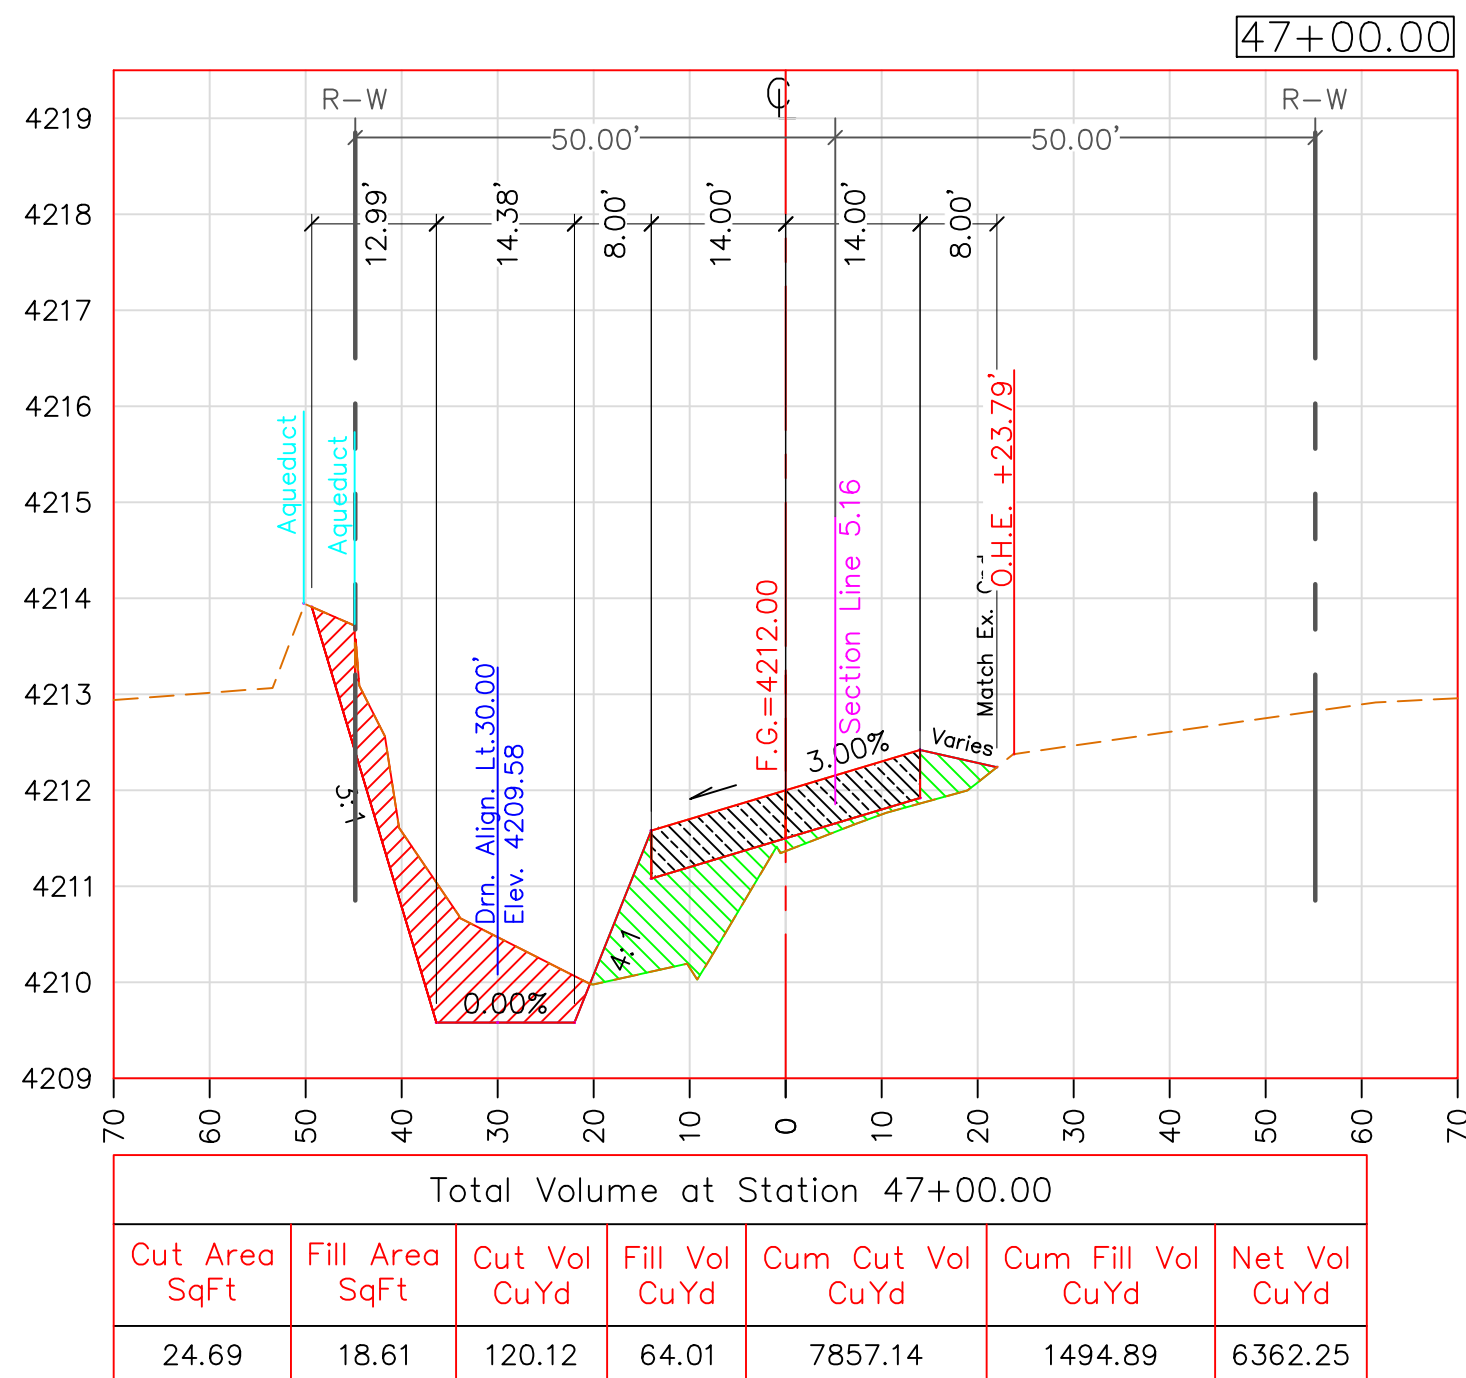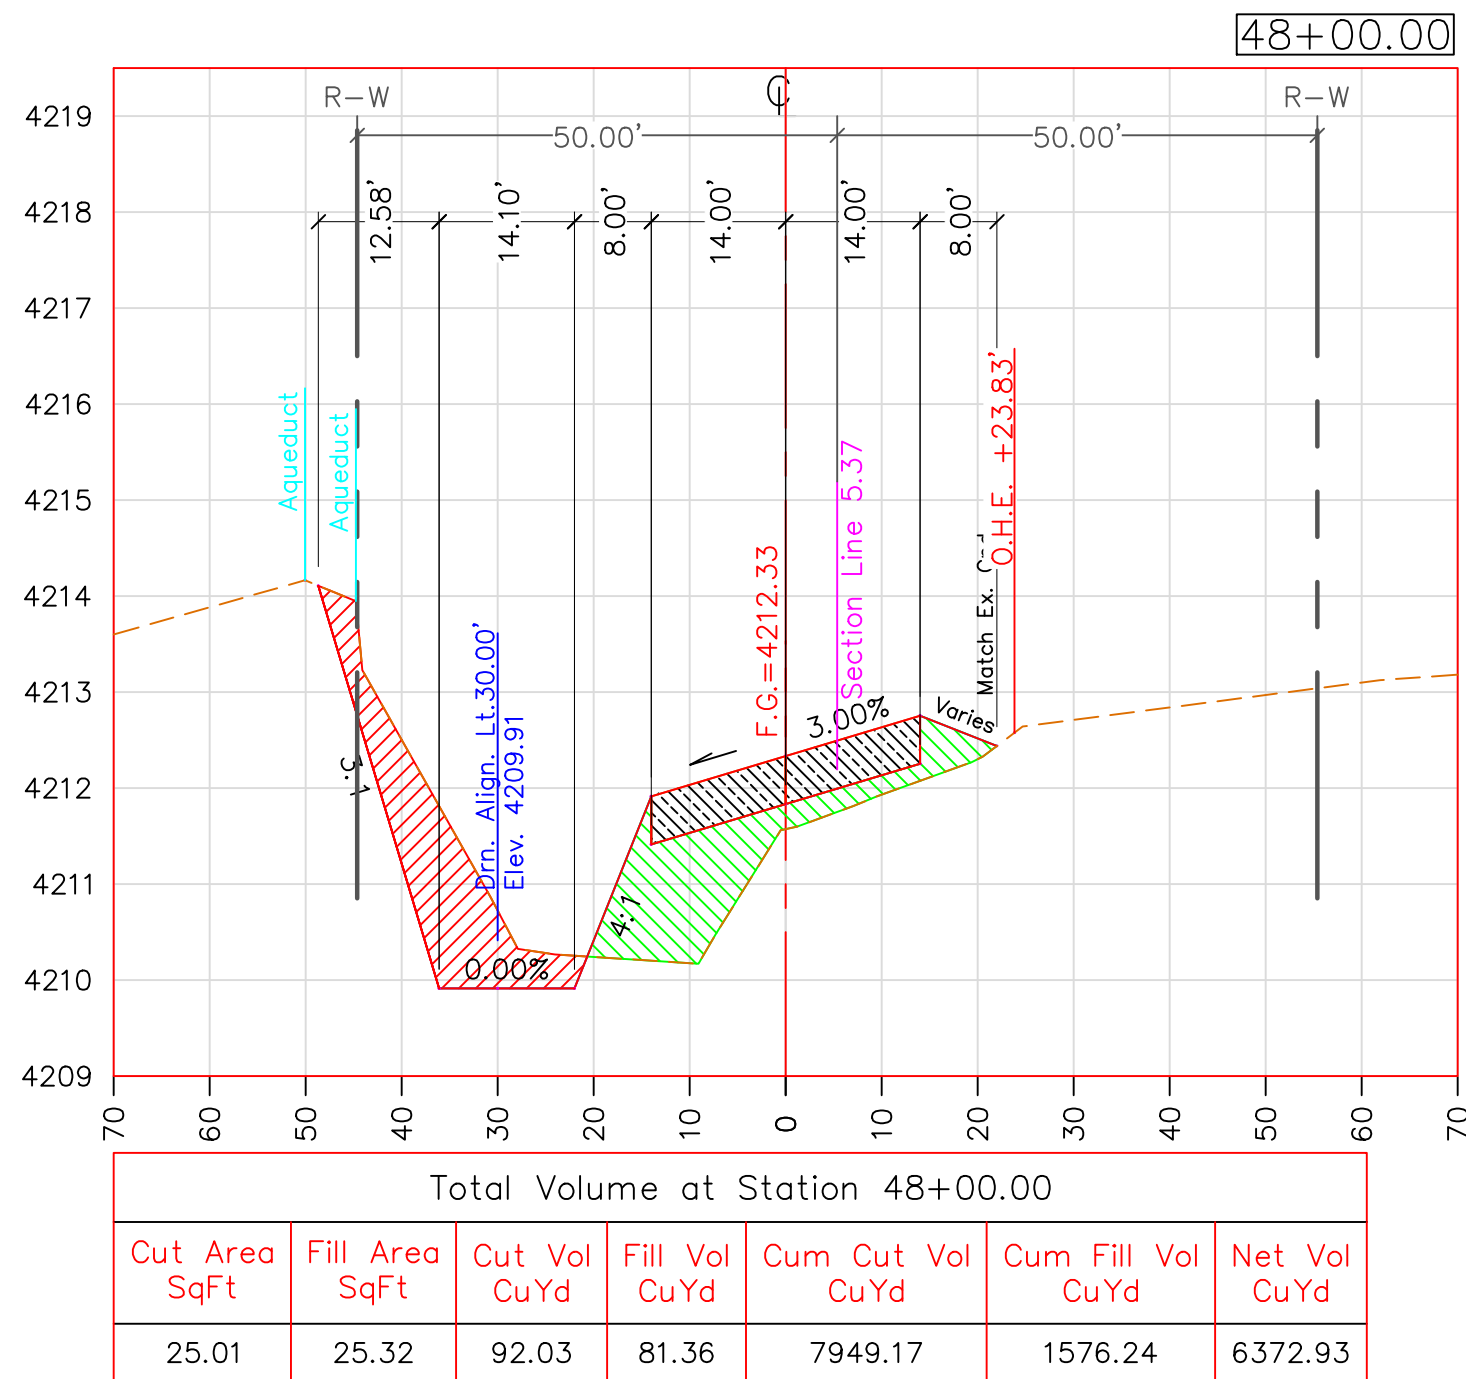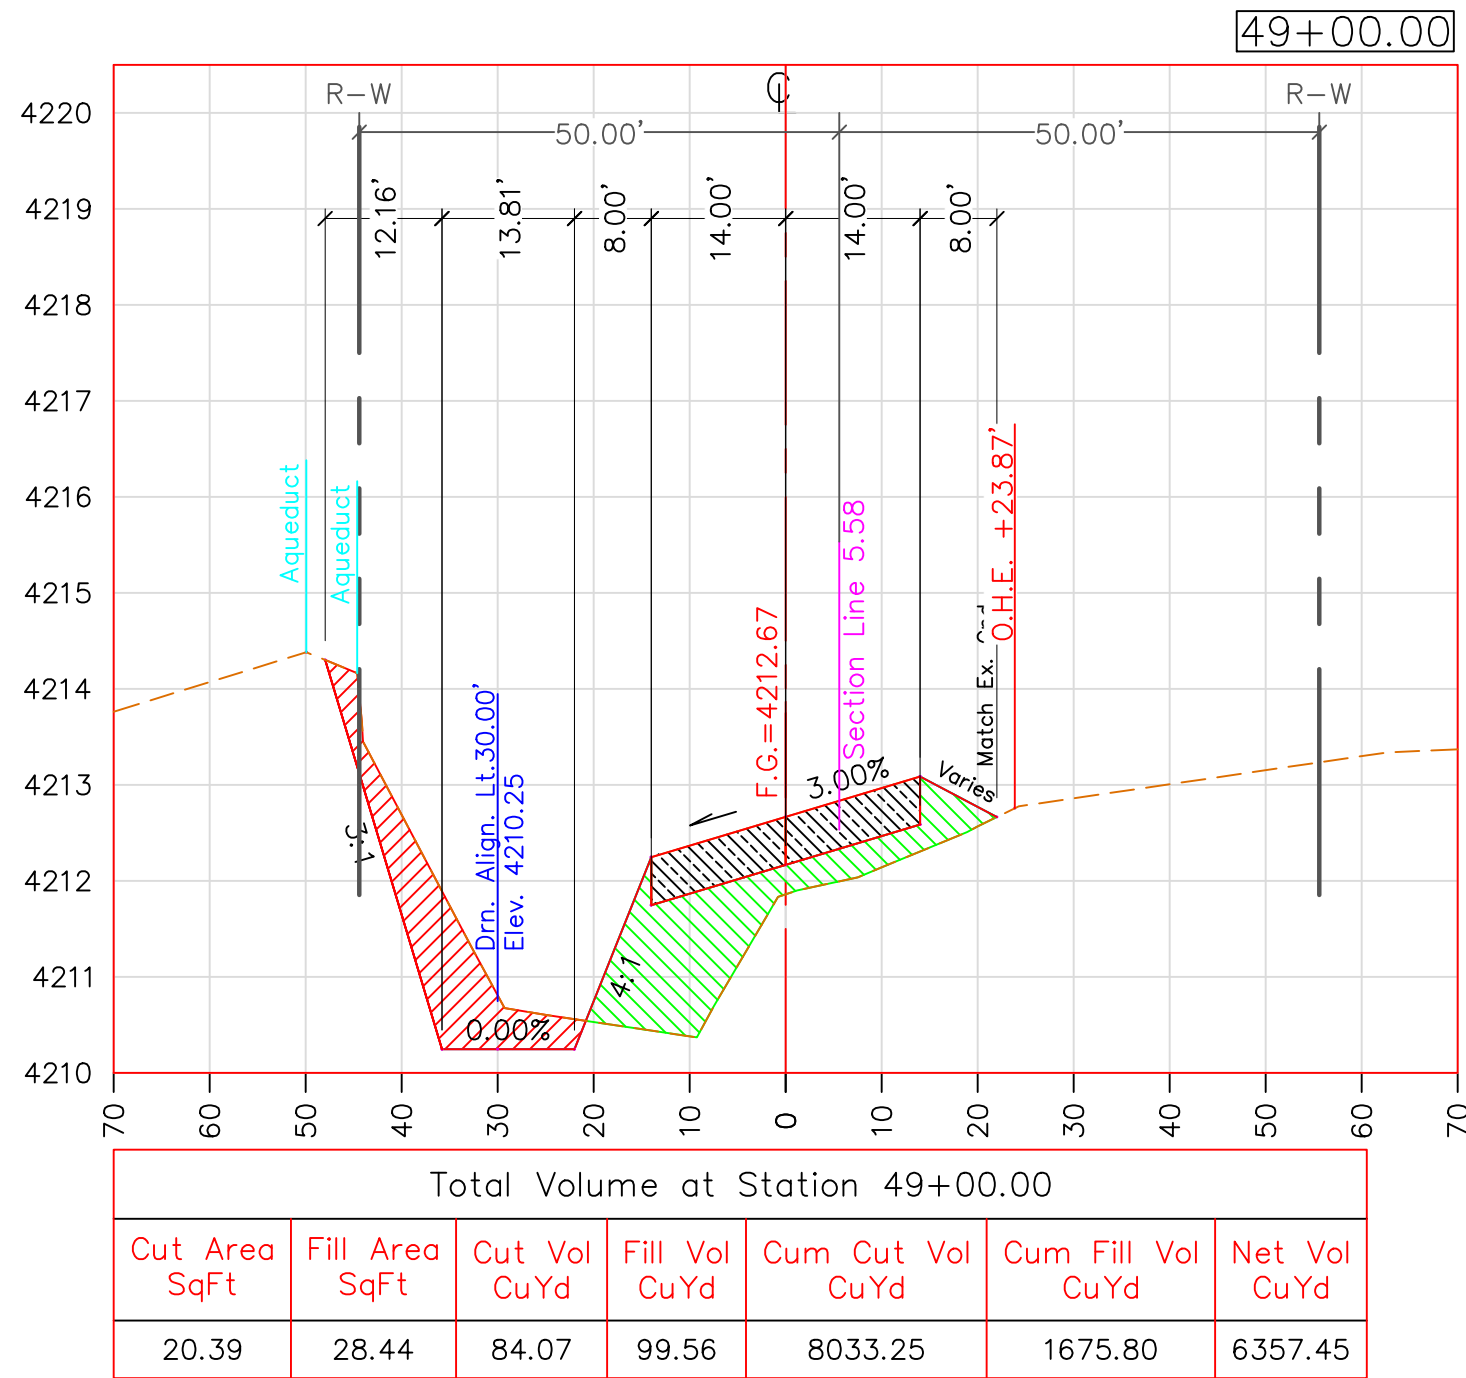

SCALE HOR: 1"=20'
VER: 1"=2'

CROSS SECTIONS VIEW

TWO WORKING DAYS
BEFORE YOU DIG
CALL FOR THE
BLUESTAKES
1-800-782-5348

REVISIONS		DATE
#	DESCRIPTION	
1	BACKSLOPE NOW 3:1 FROM STA 26+00 TO 51+00	06/20/19
2		
3		
PROJECT TITLE:		ROBBS RD
SHEET TITLE:		CROSS SECTIONS













COCHISE COUNTY
ENGINEERING &
NATURAL RESOURCES
DEPARTMENT



DESIGN BY:
S. PARRA
DRAWN BY:
A. REYES
CHECKED BY:
J. WATKINS
APPROVED BY:
B. SIMMONS



DATE: 06/11/2019
SCALE: 1"=20'

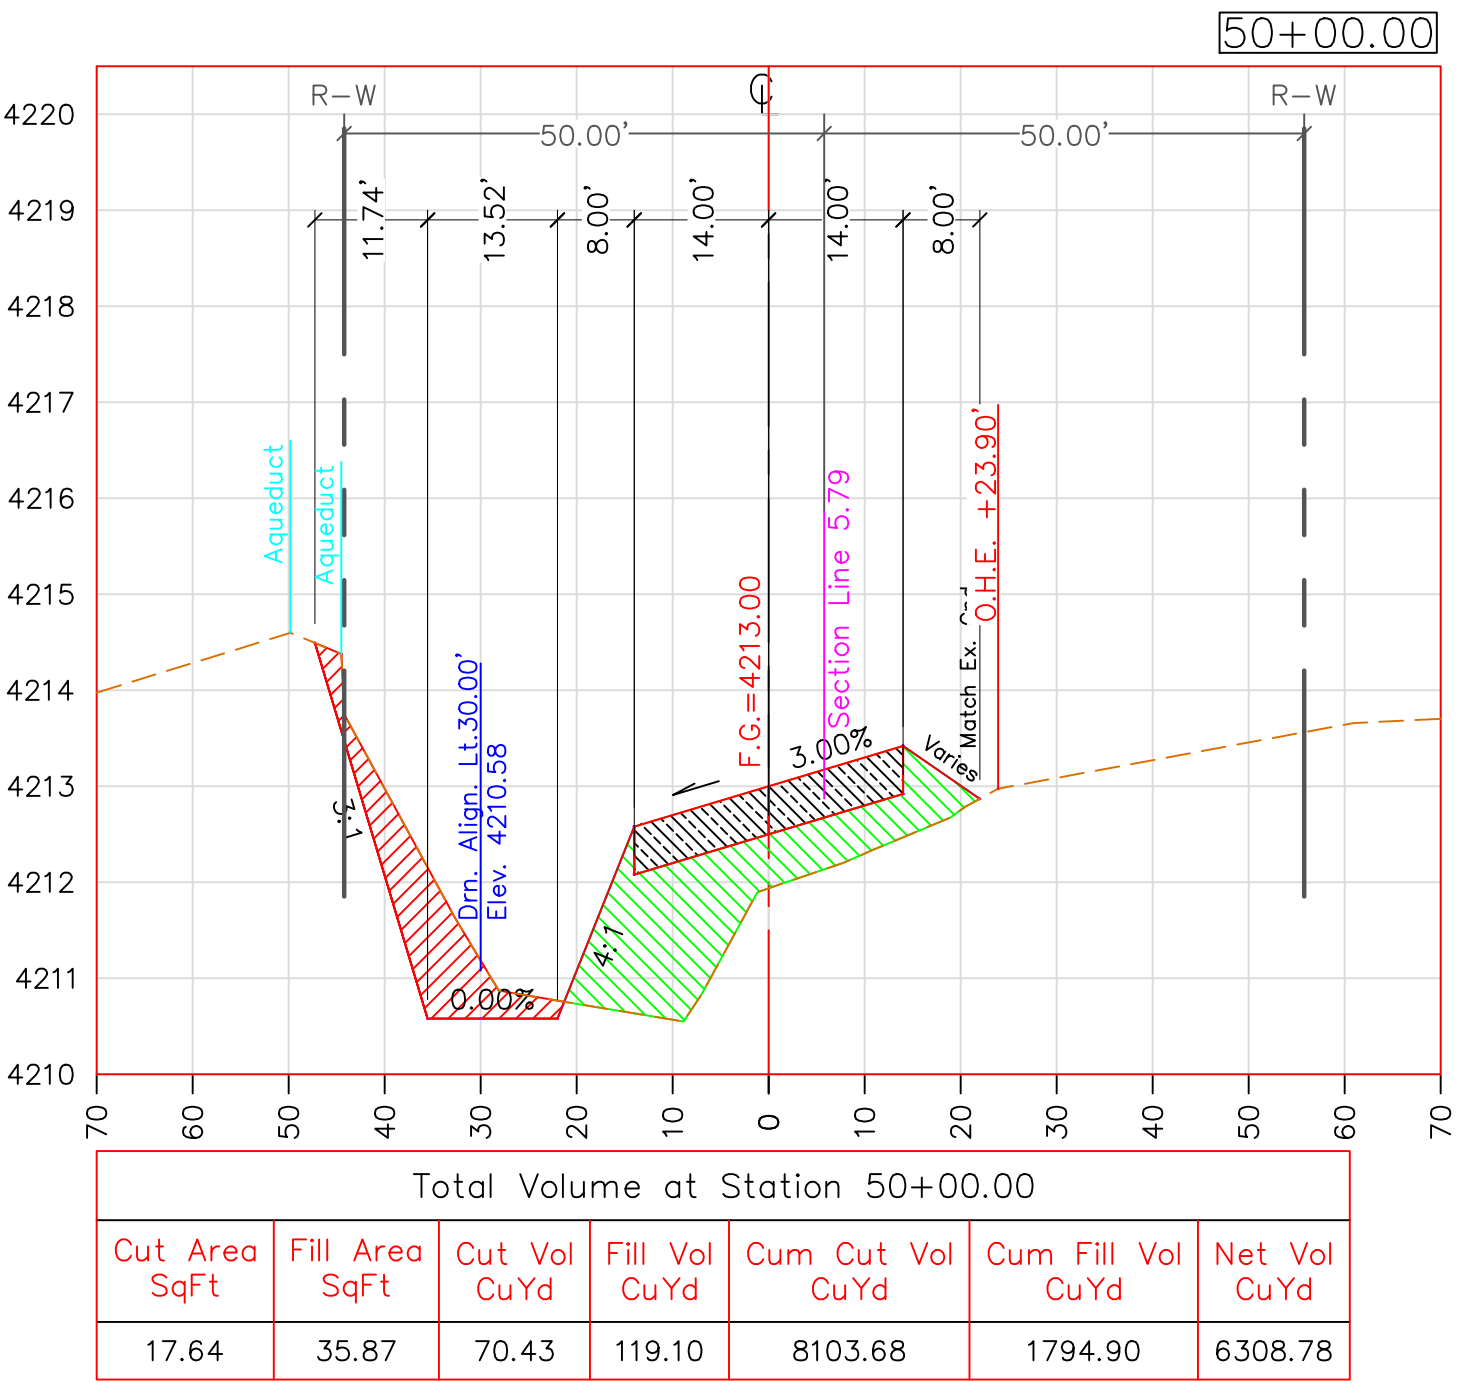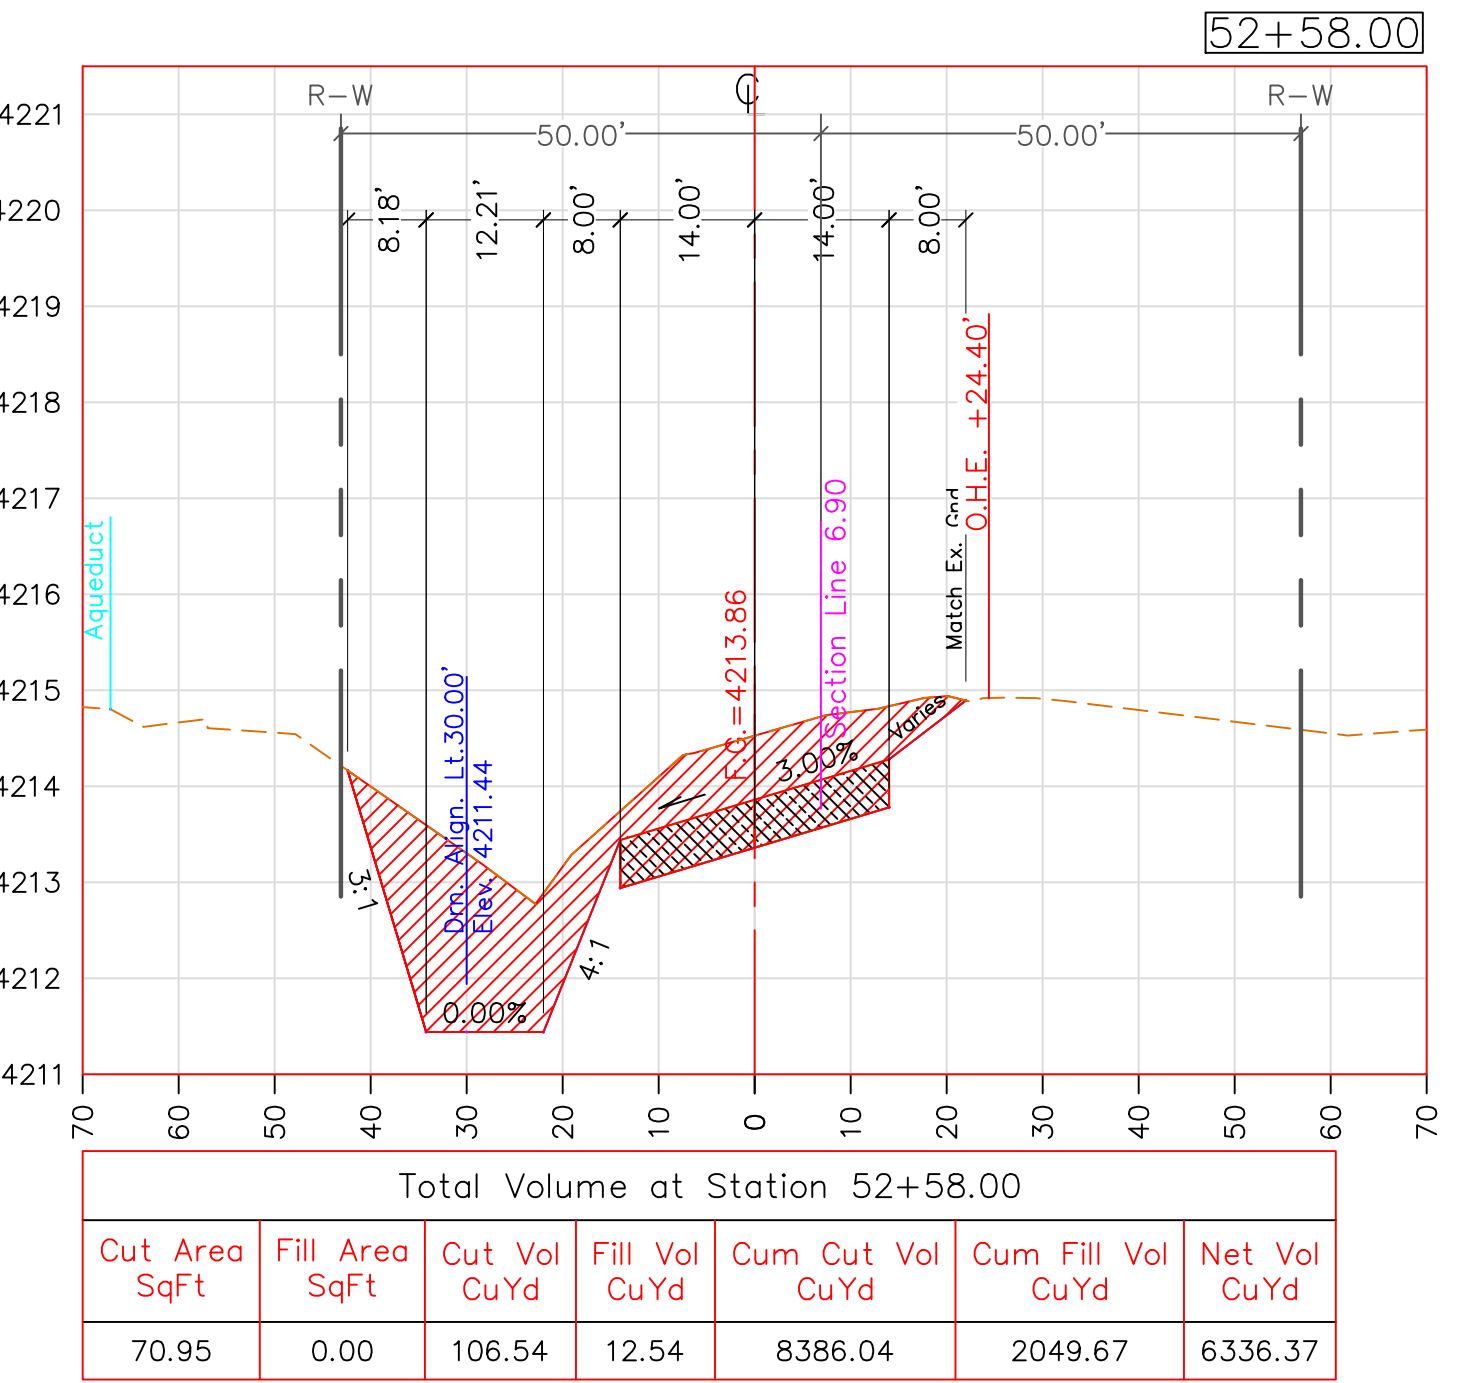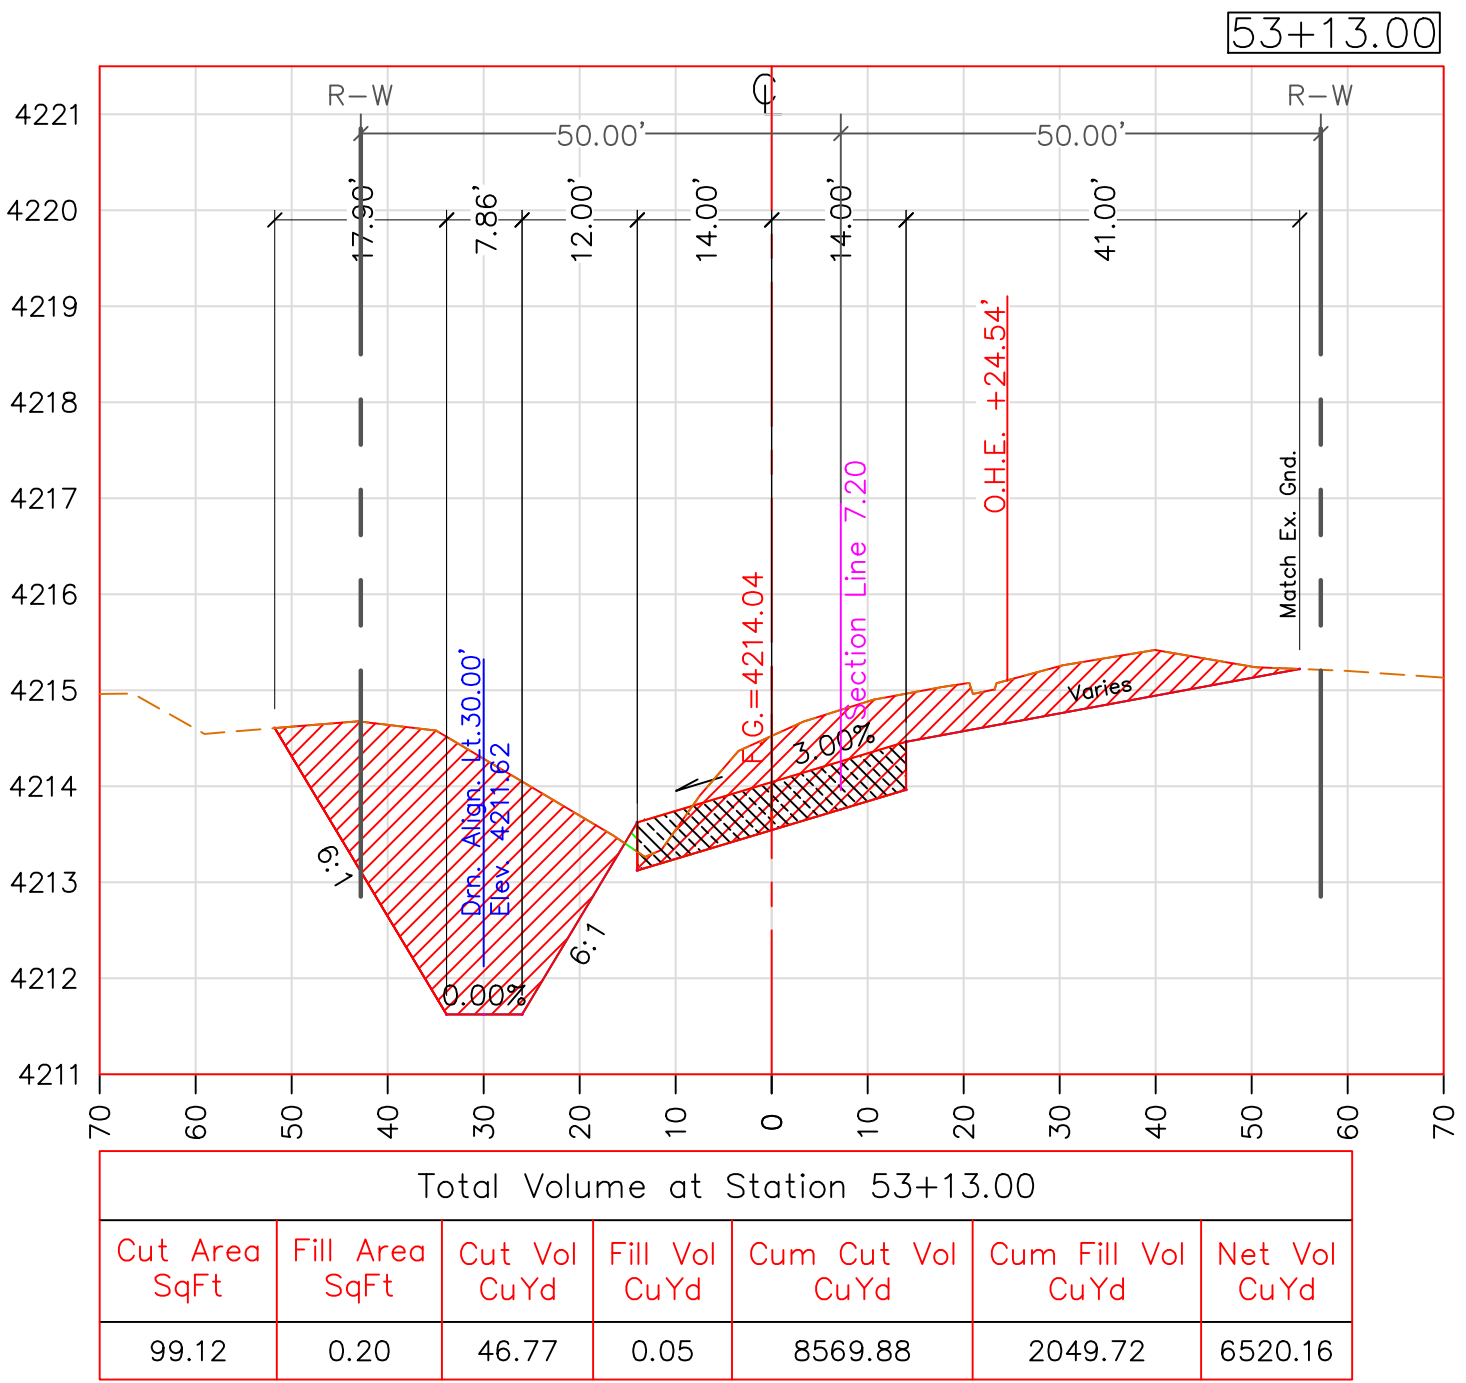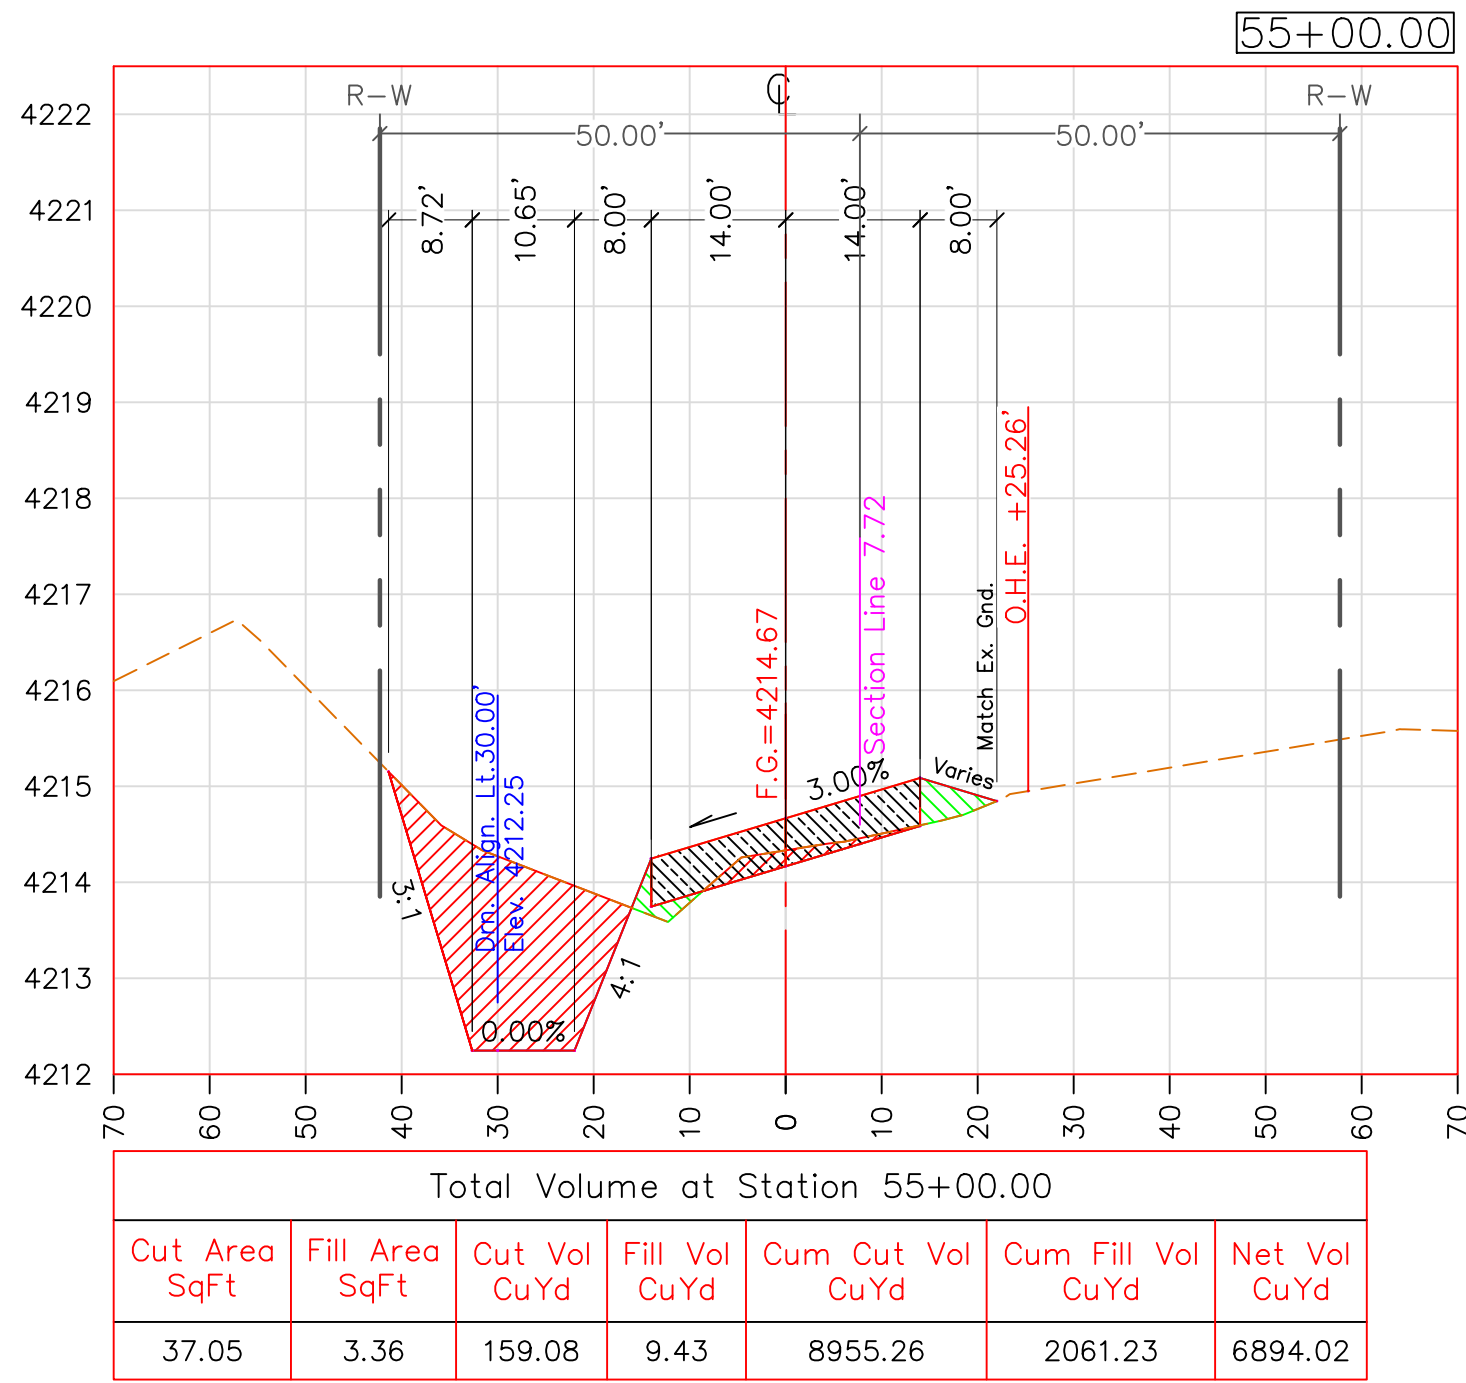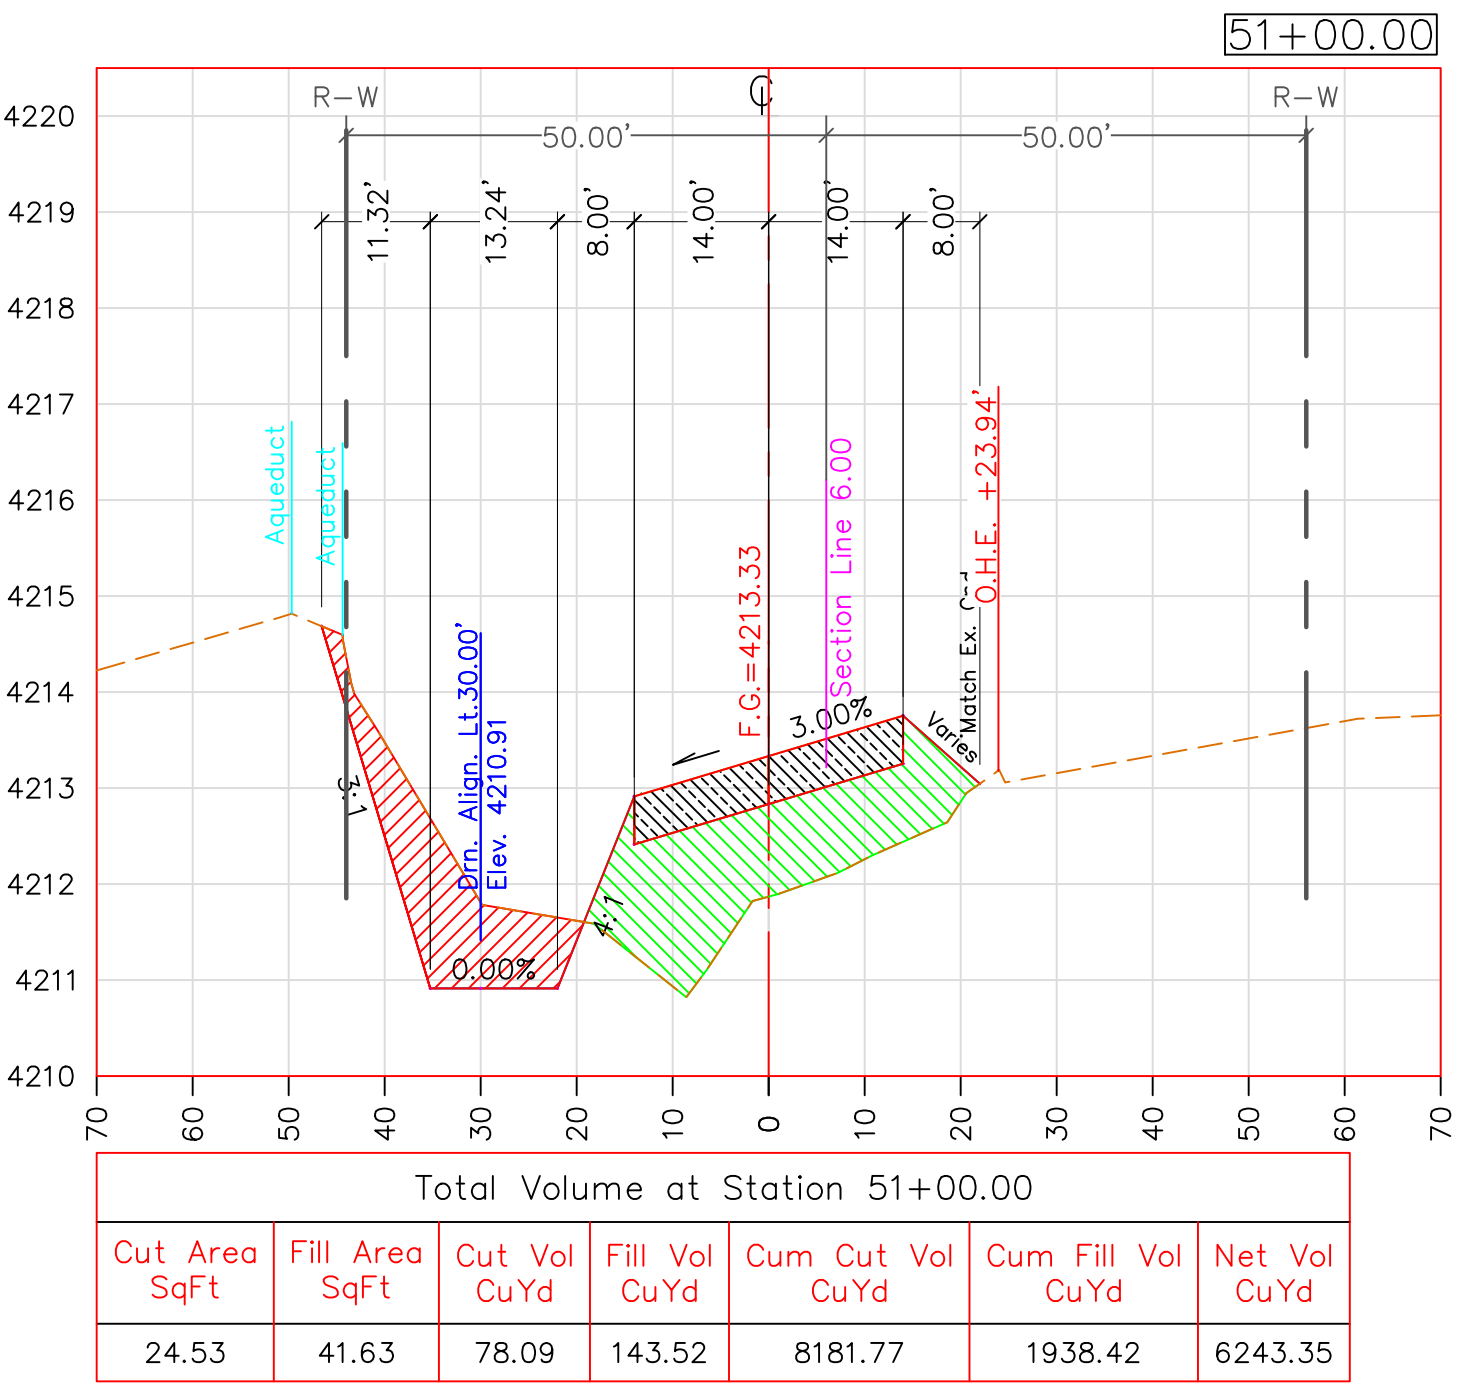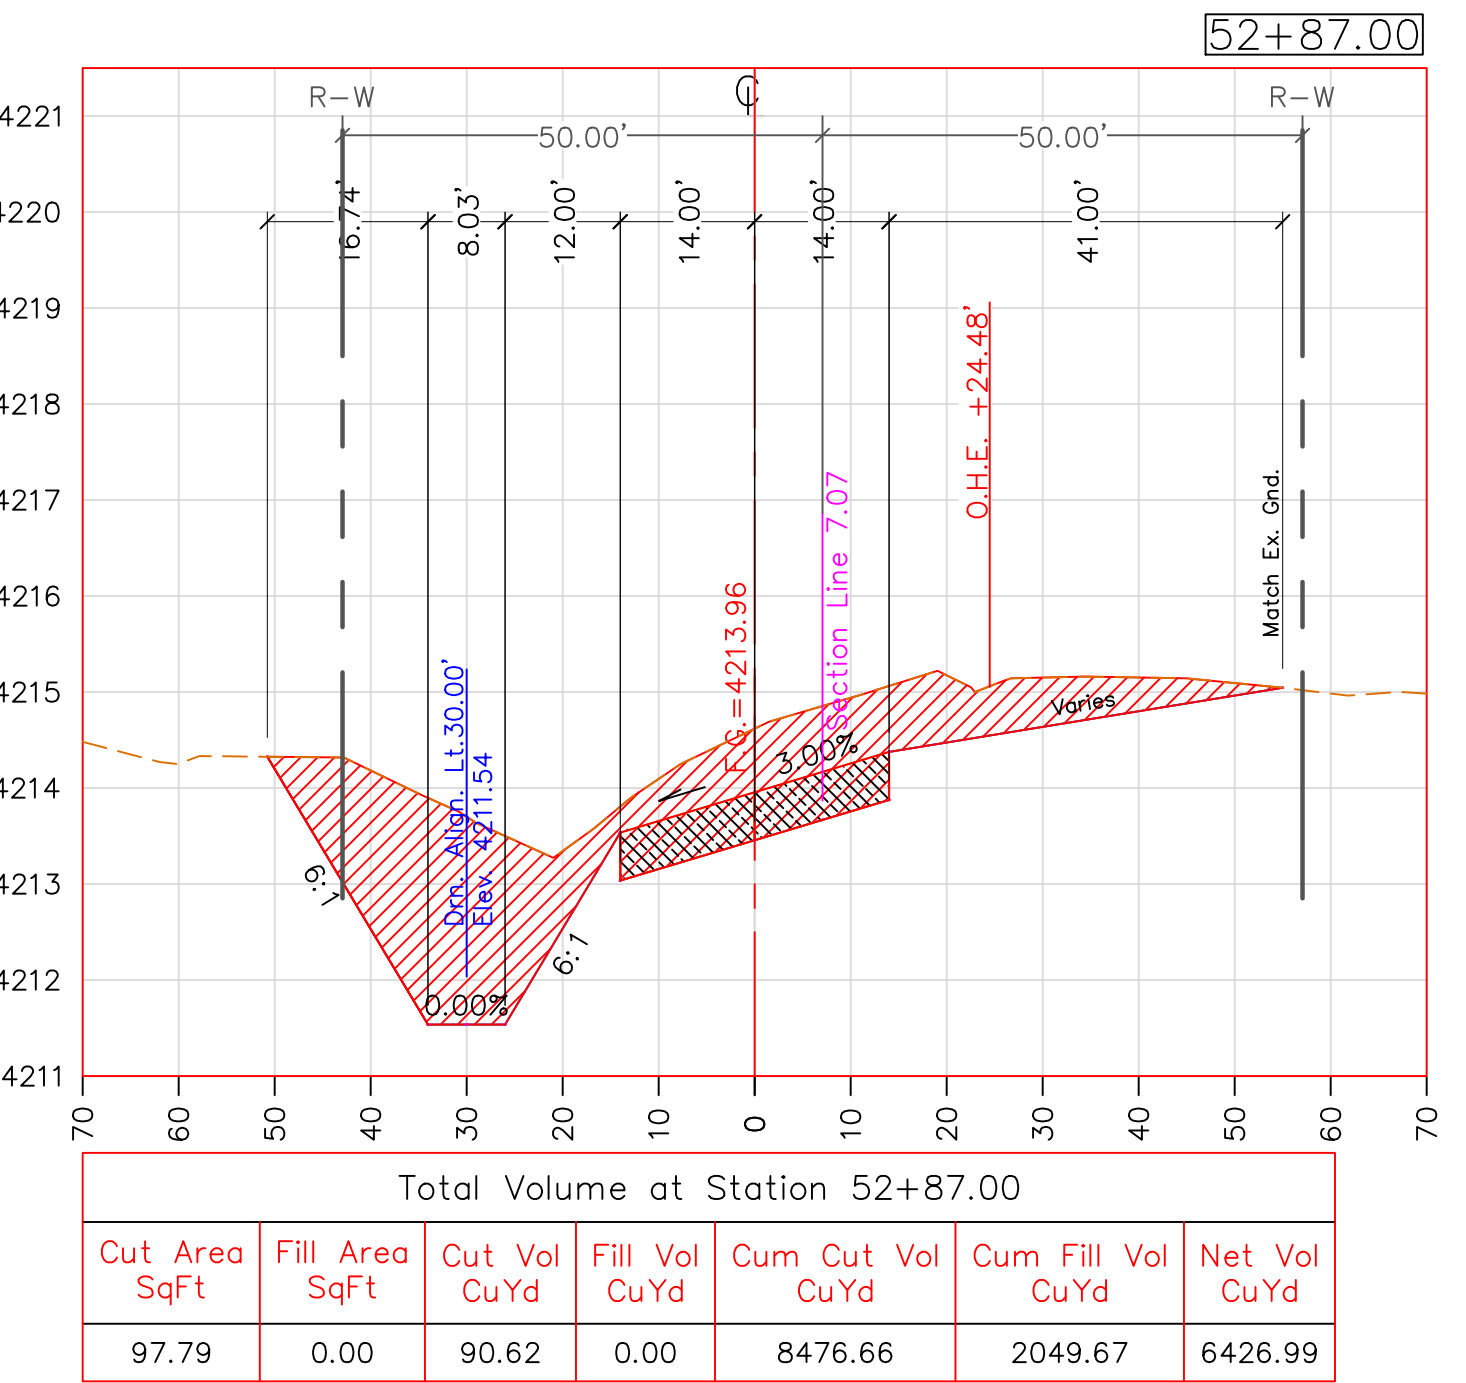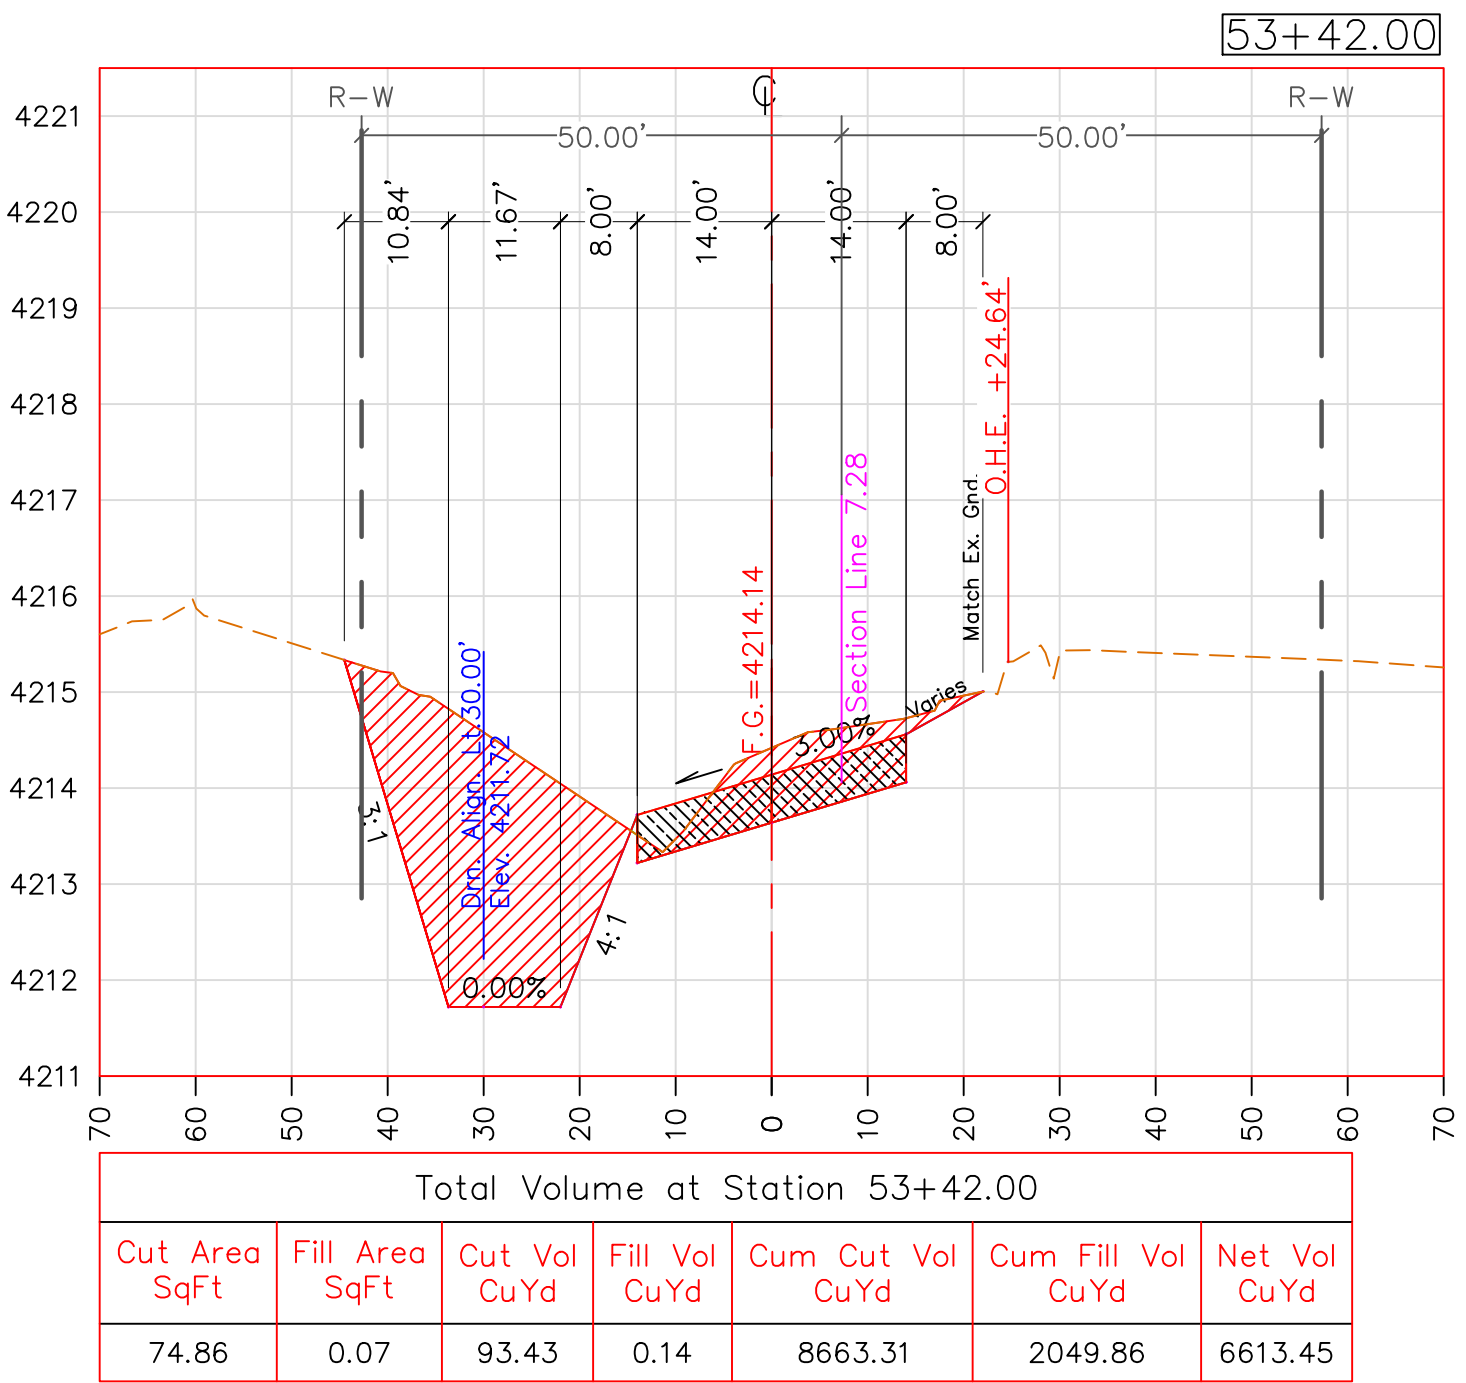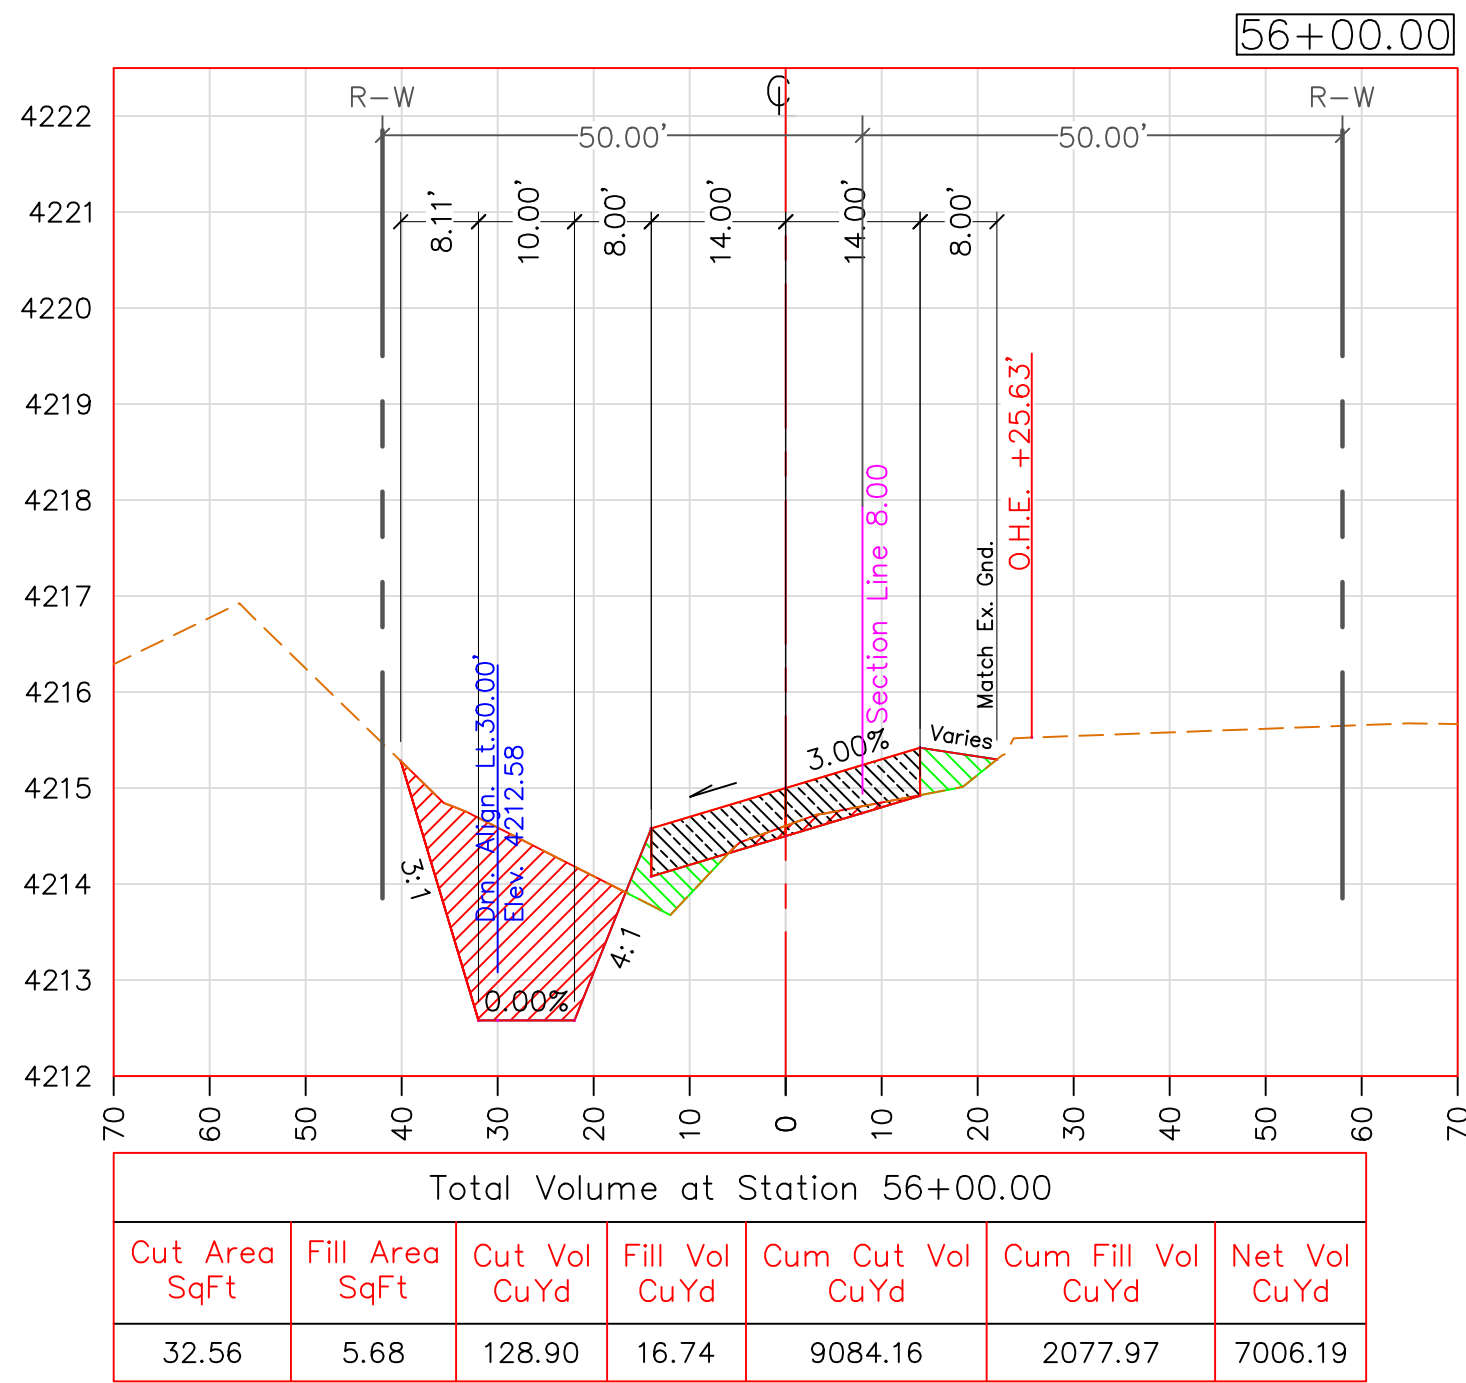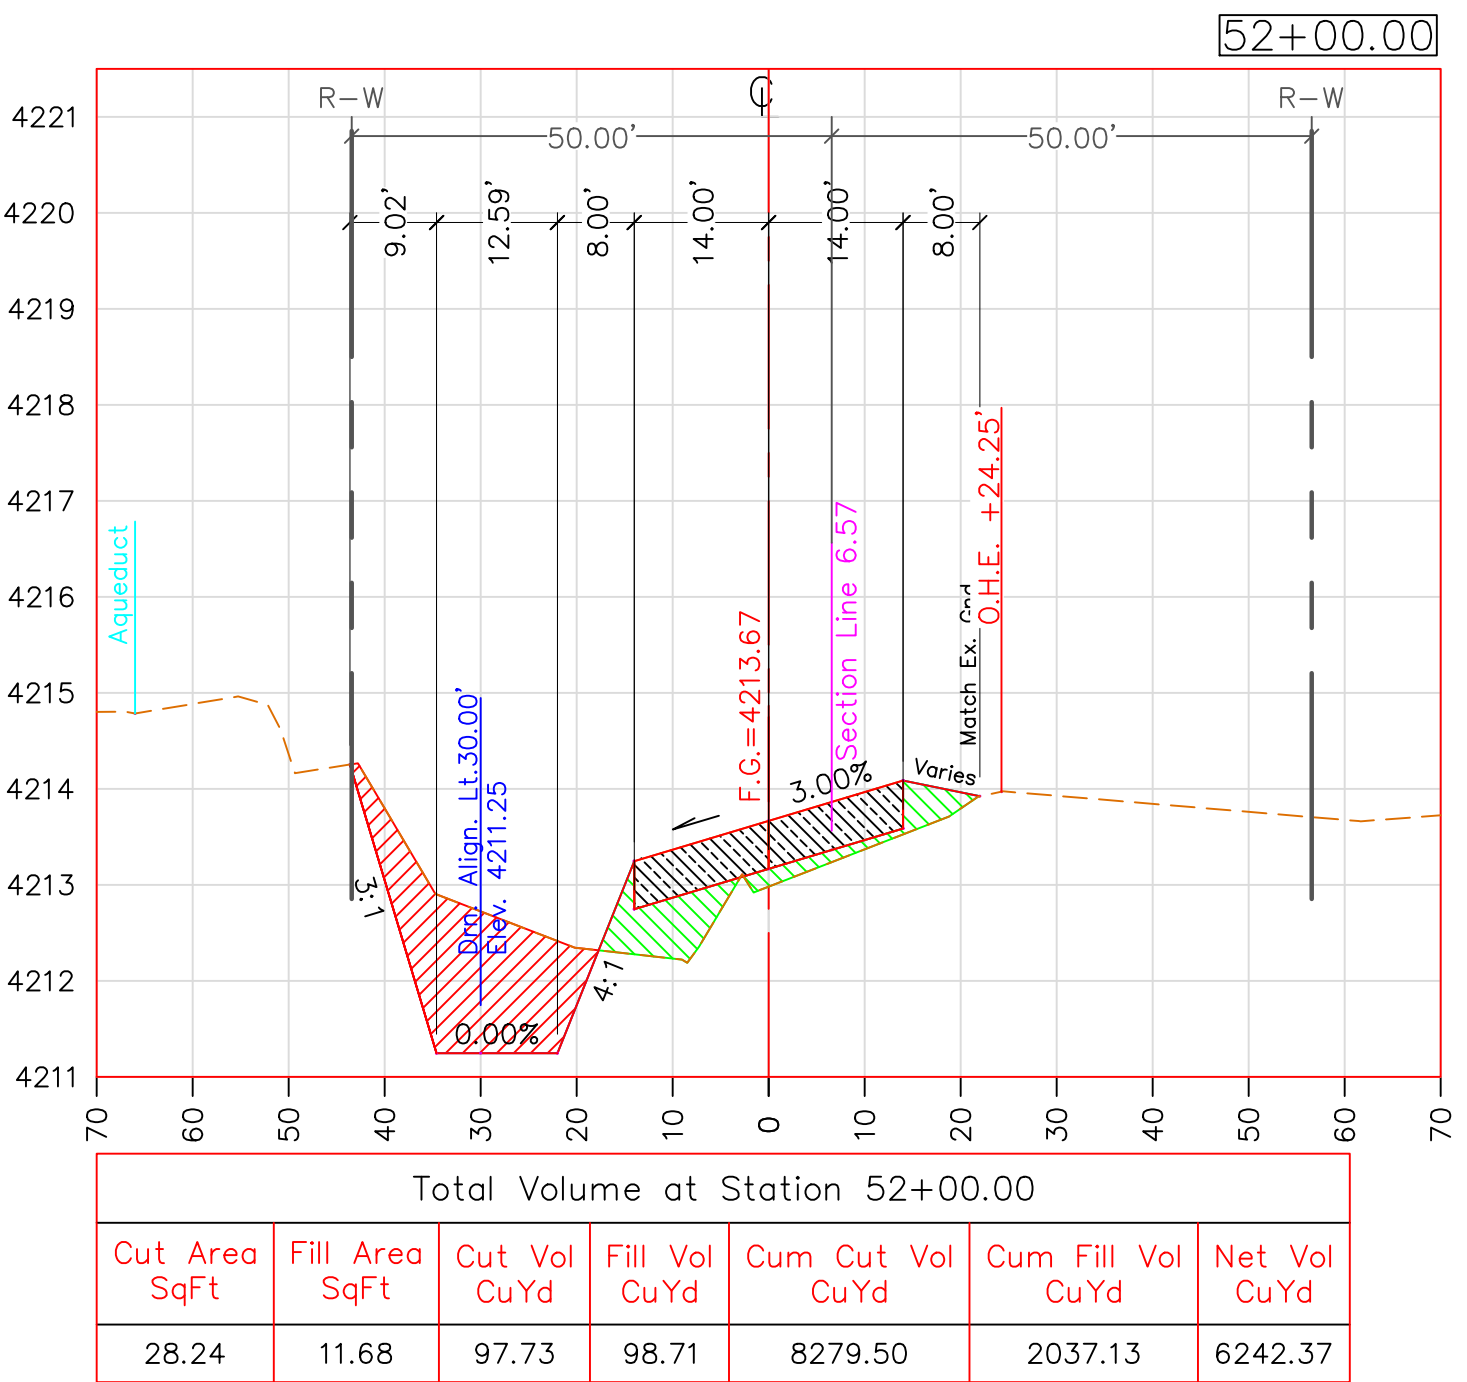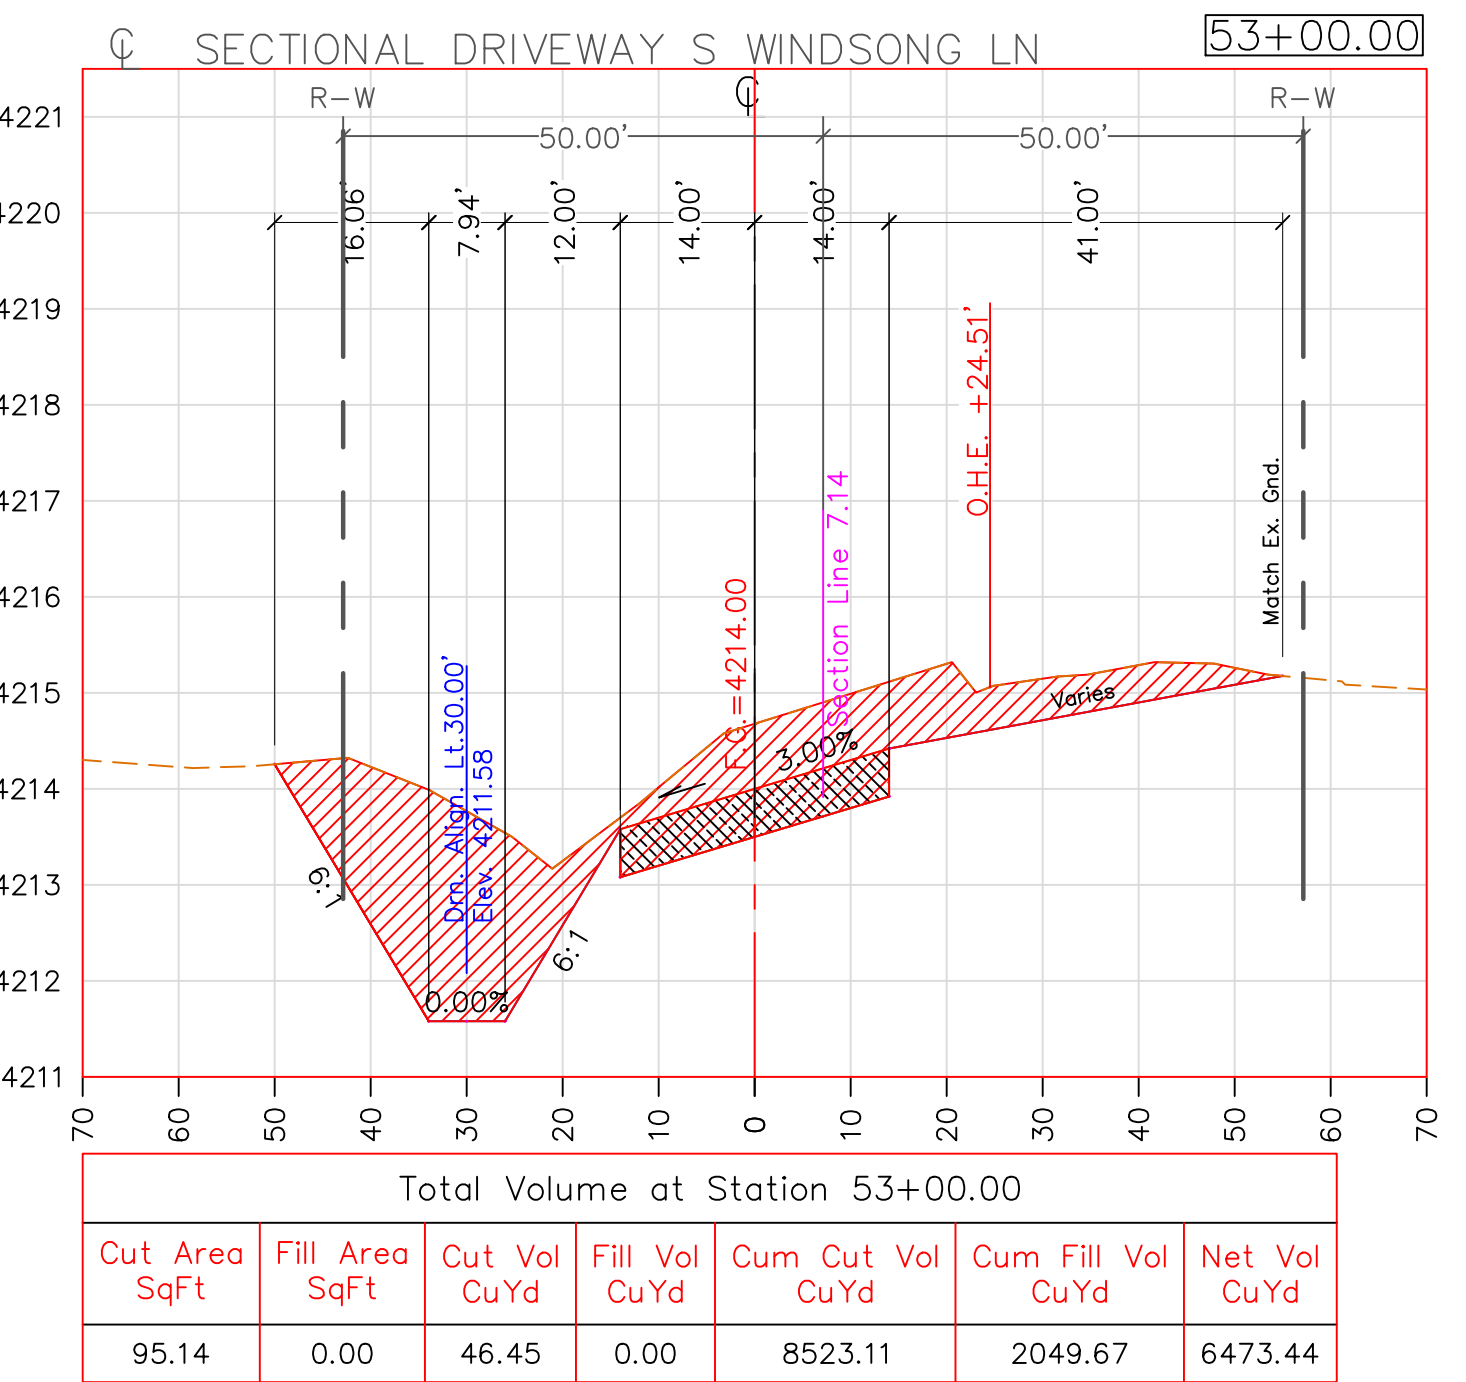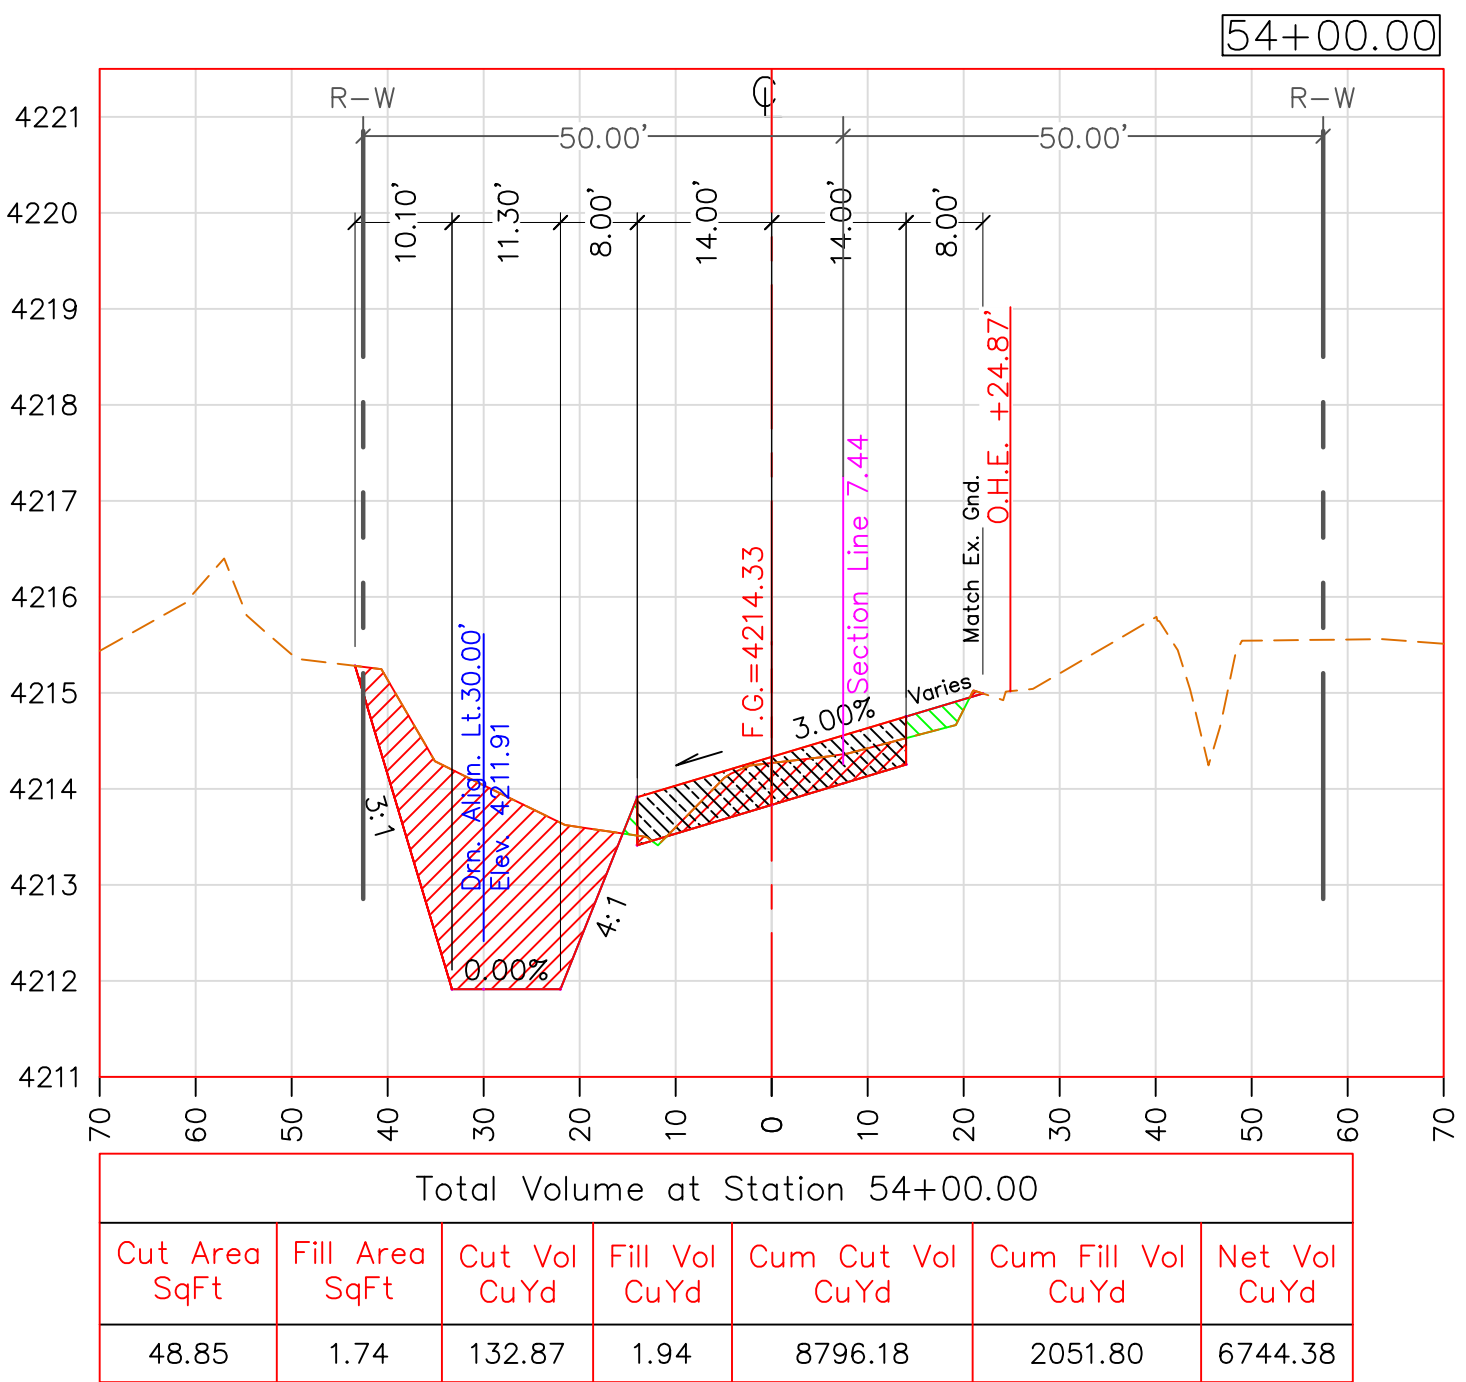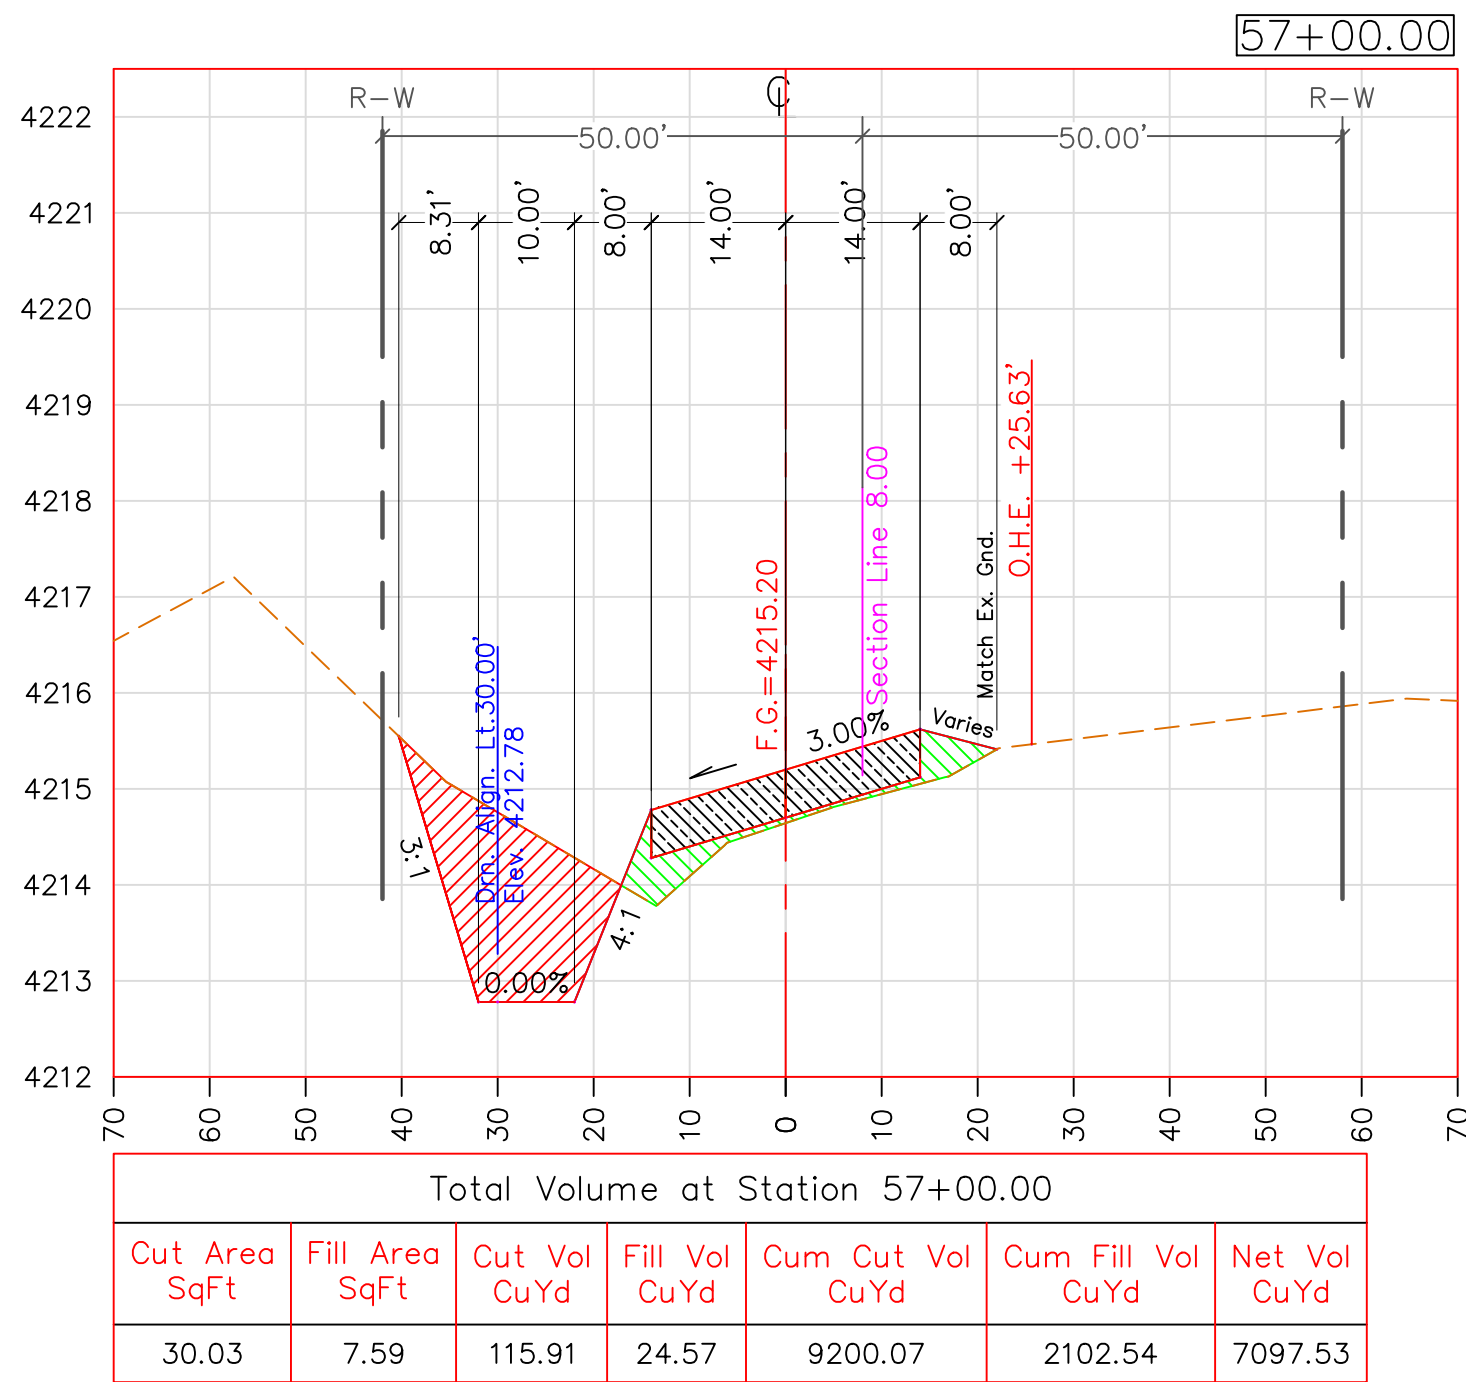

SCALE HOR: 1"=20'
VER: 1"=2'

CROSS SECTIONS VIEW

TWO WORKING DAYS
BEFORE YOU DIG
CALL FOR THE
BLUESTAKES
1-800-782-5348

#	BY	DESCRIPTION	DATE
	J.W.	BACKSLOPE NOW 3:1 FROM STA 26+00 TO 51+00	06/20/19

PROJECT TITLE:		CROSS SECTIONS	
ROBBS RD			
SHEET TITLE:			




COCHISE COUNTY
ENGINEERING &
NATURAL RESOURCES
DEPARTMENT



DESIGN BY:
S. PARRA
DRAWN BY:
A. REYES
CHECKED BY:
J. WATKINS
APPROVED BY:
B. SIMMONS



DATE: 06/11/2019
SCALE: 1"=20'

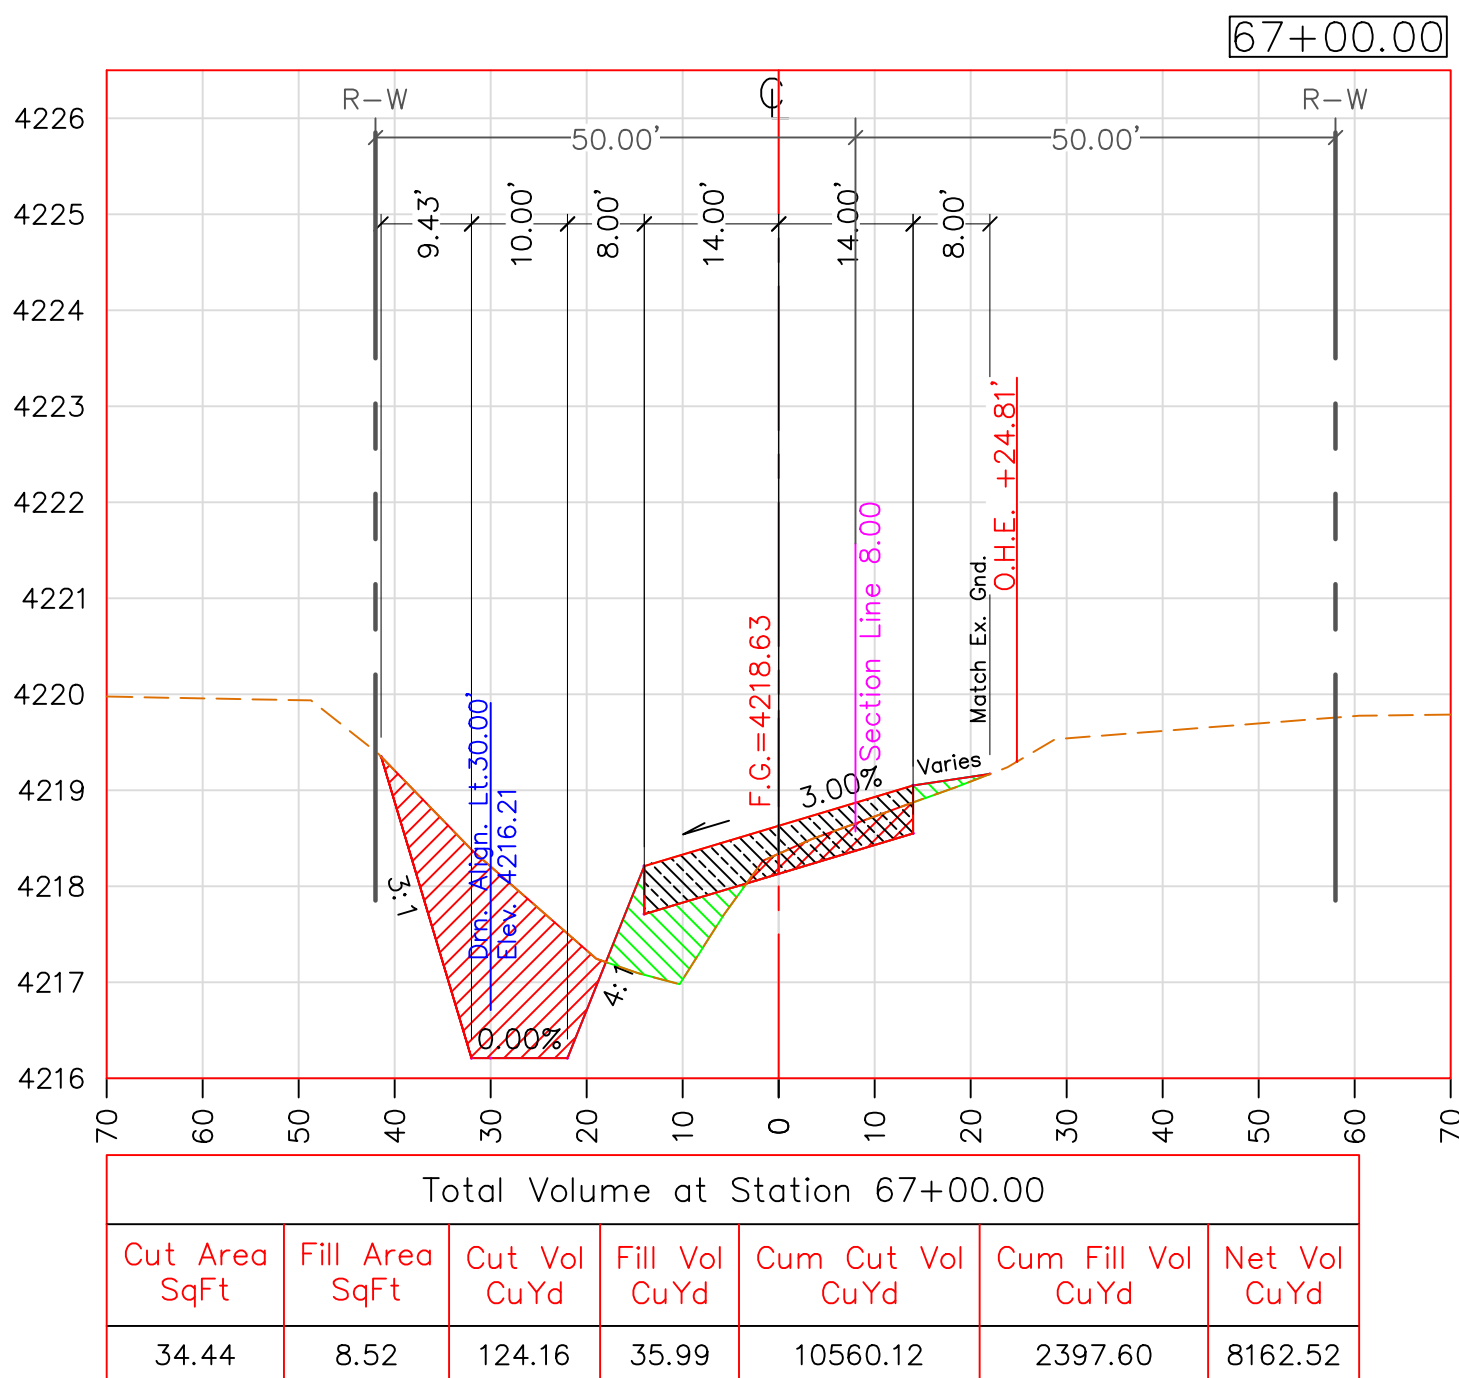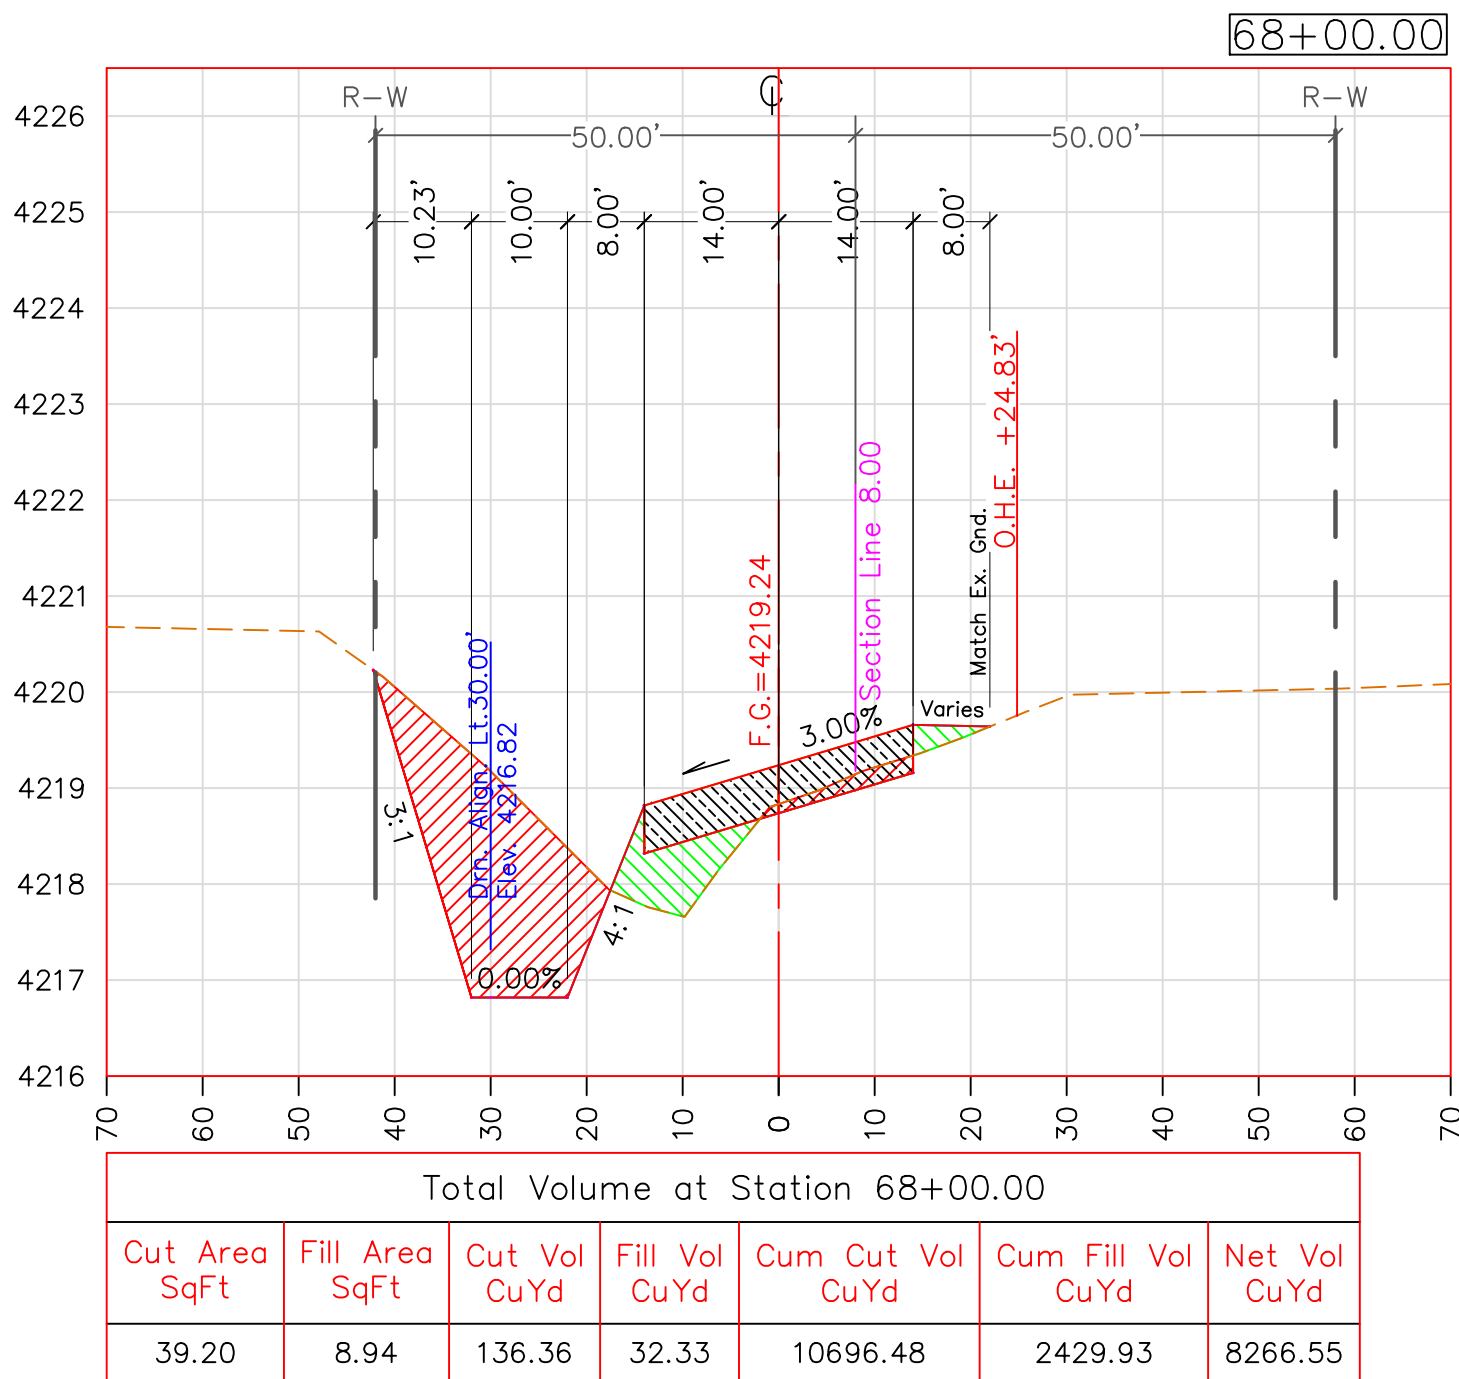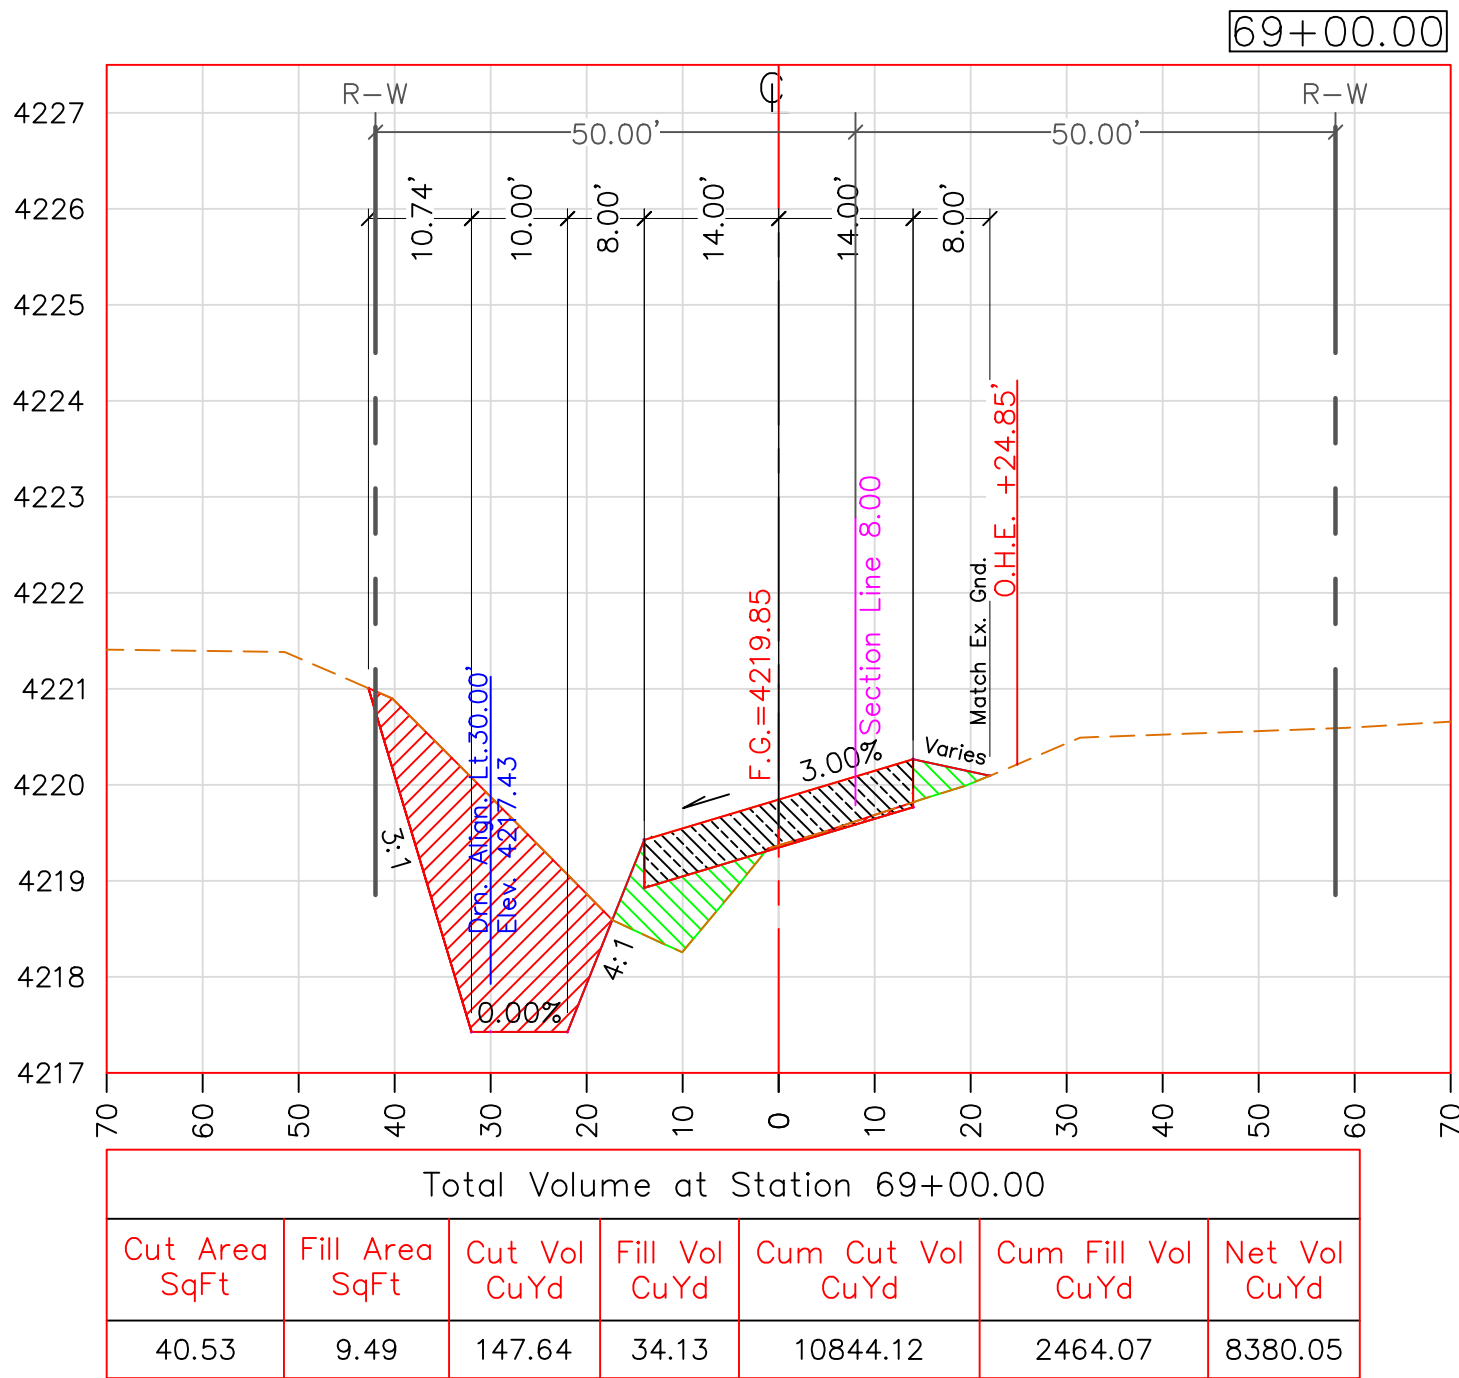

SCALE HOR: 1"=20'
VER: 1"=2'

CROSS SECTIONS VIEW

TWO WORKING DAYS
BEFORE YOU DIG
CALL FOR THE
BLUESTAKES
1-800-782-5348

REVISIONS		DATE
#	DESCRIPTION	
1	BACKSLOPE NOW 3:1 FROM STA 26+00 TO 51+00	06/20/19
2		
3		
PROJECT TITLE:	
ROBBS RD	
SHEET TITLE:	
CROSS SECTIONS	













COCHISE COUNTY
ENGINEERING &
NATURAL RESOURCES
DEPARTMENT



DESIGN BY:
S. PARRA
DRAWN BY:
A. REYES
CHECKED BY:
J. WATKINS
APPROVED BY:
B. SIMMONS



DATE: 06/11/2019
SCALE: 1"=20'

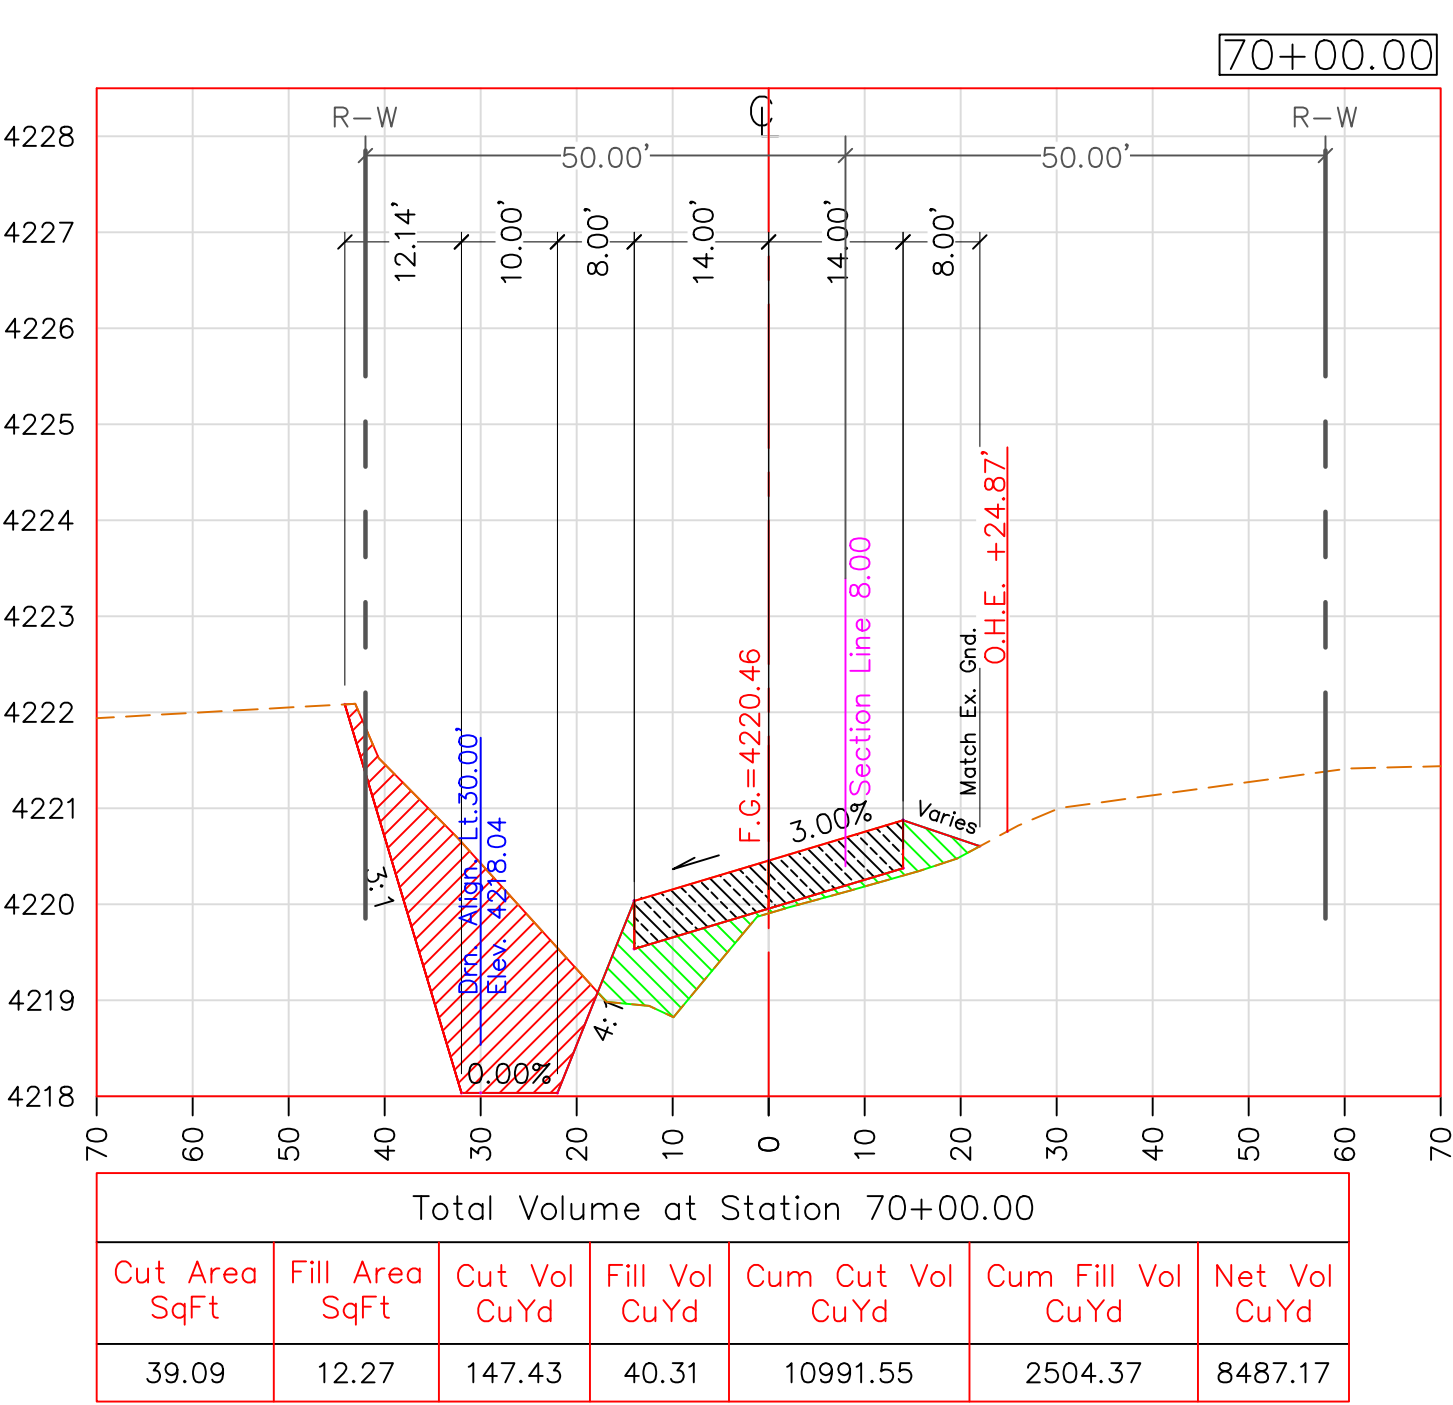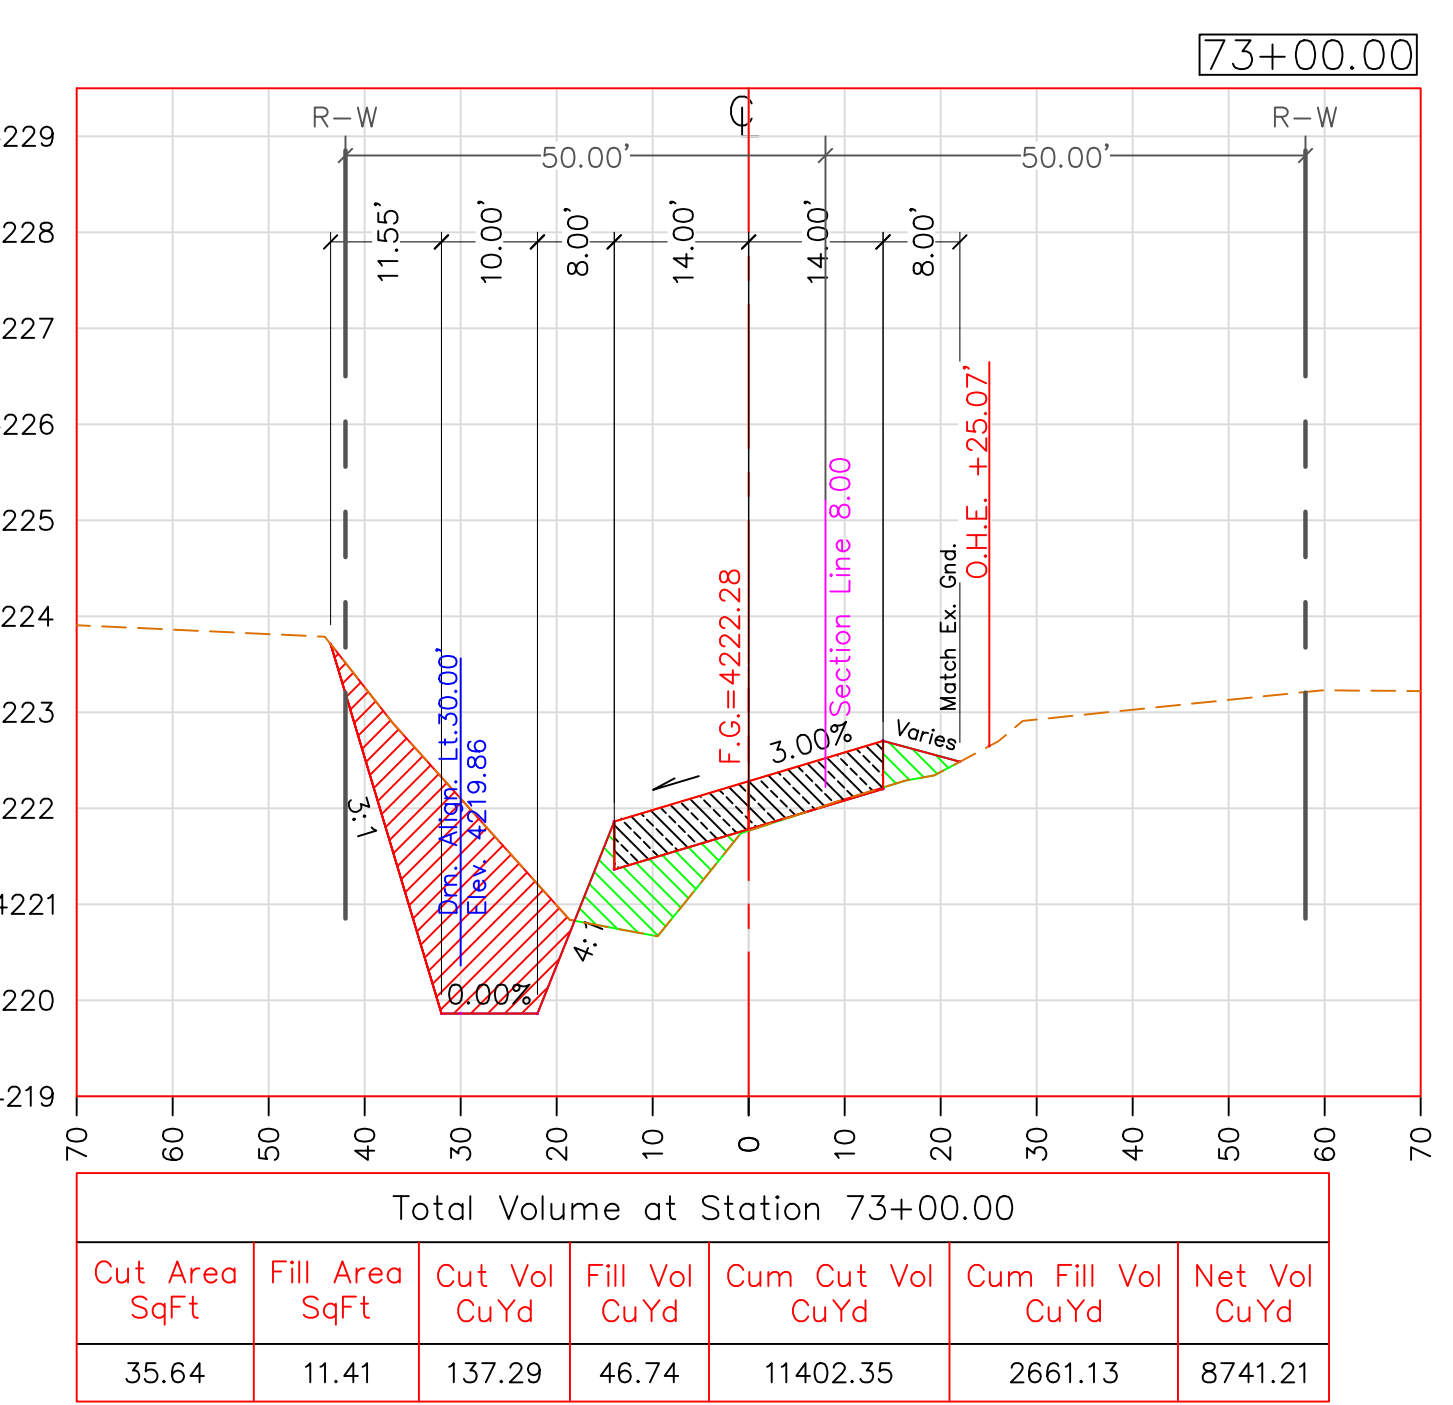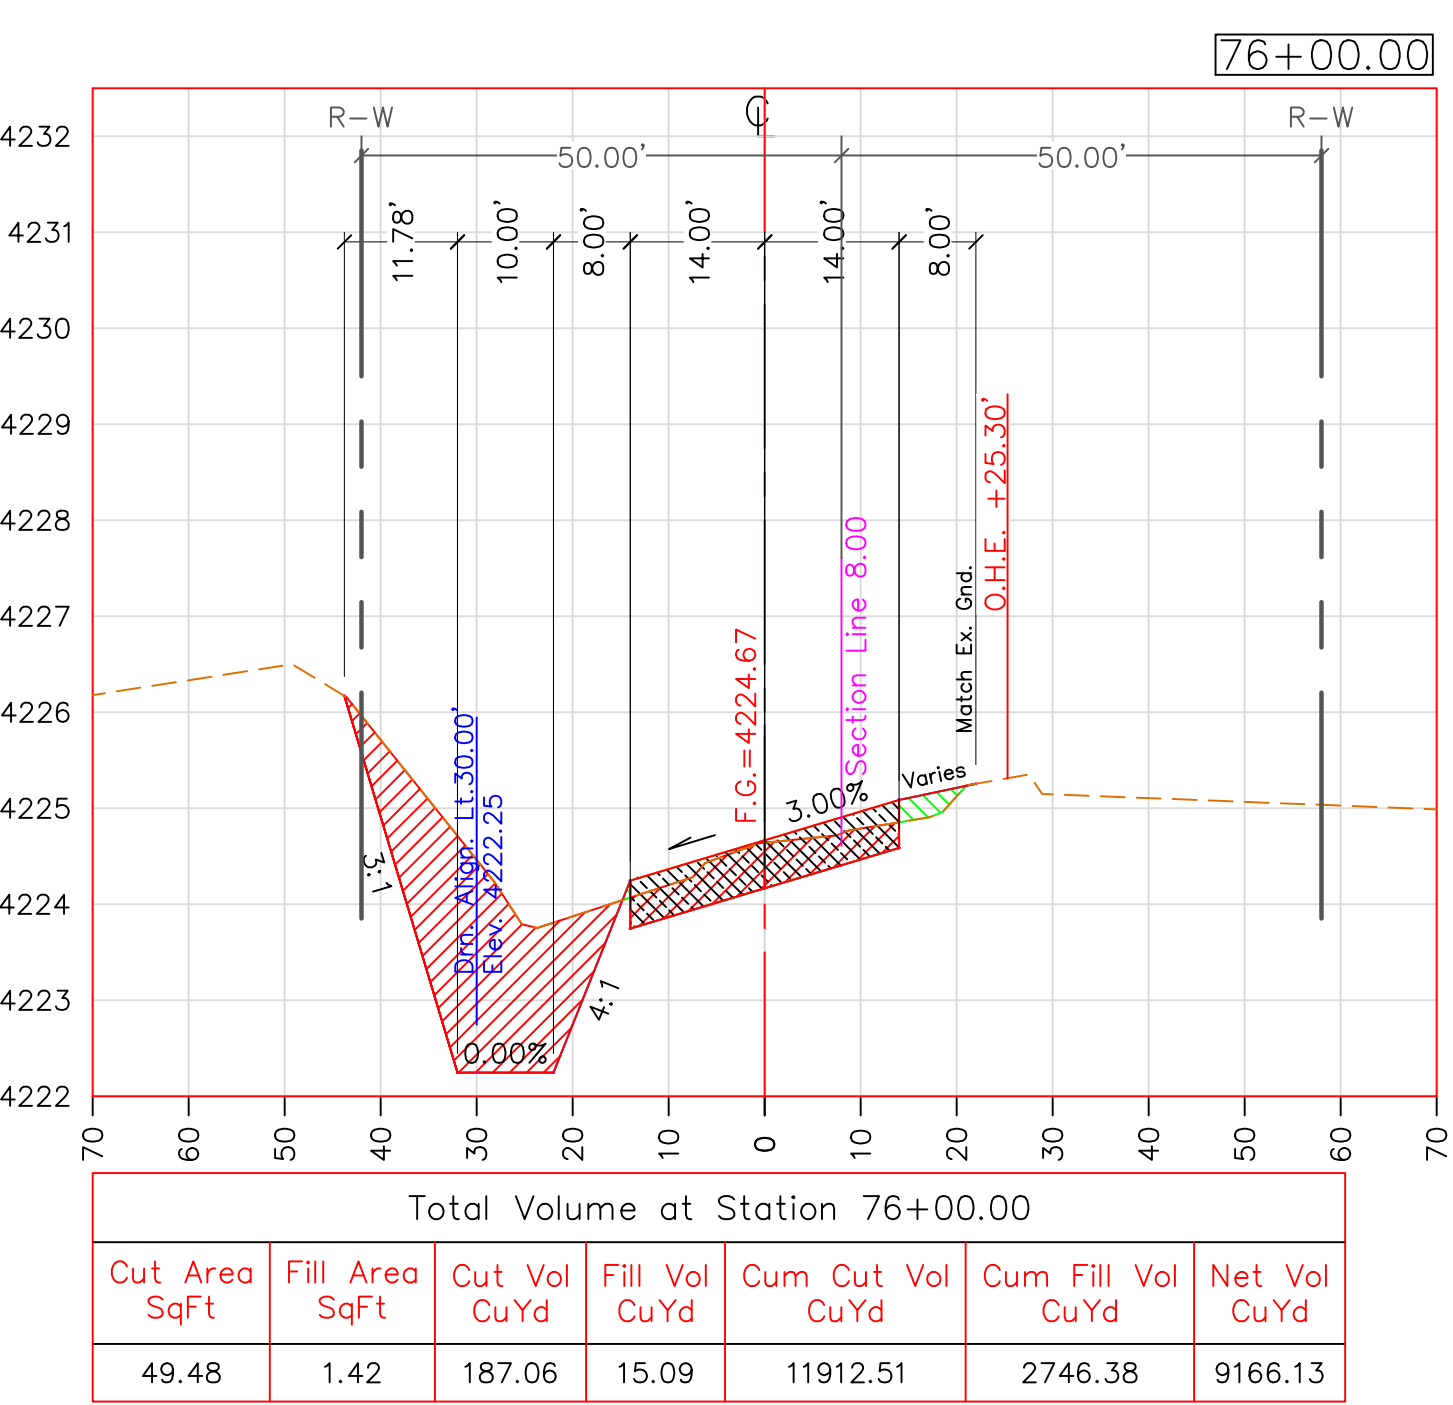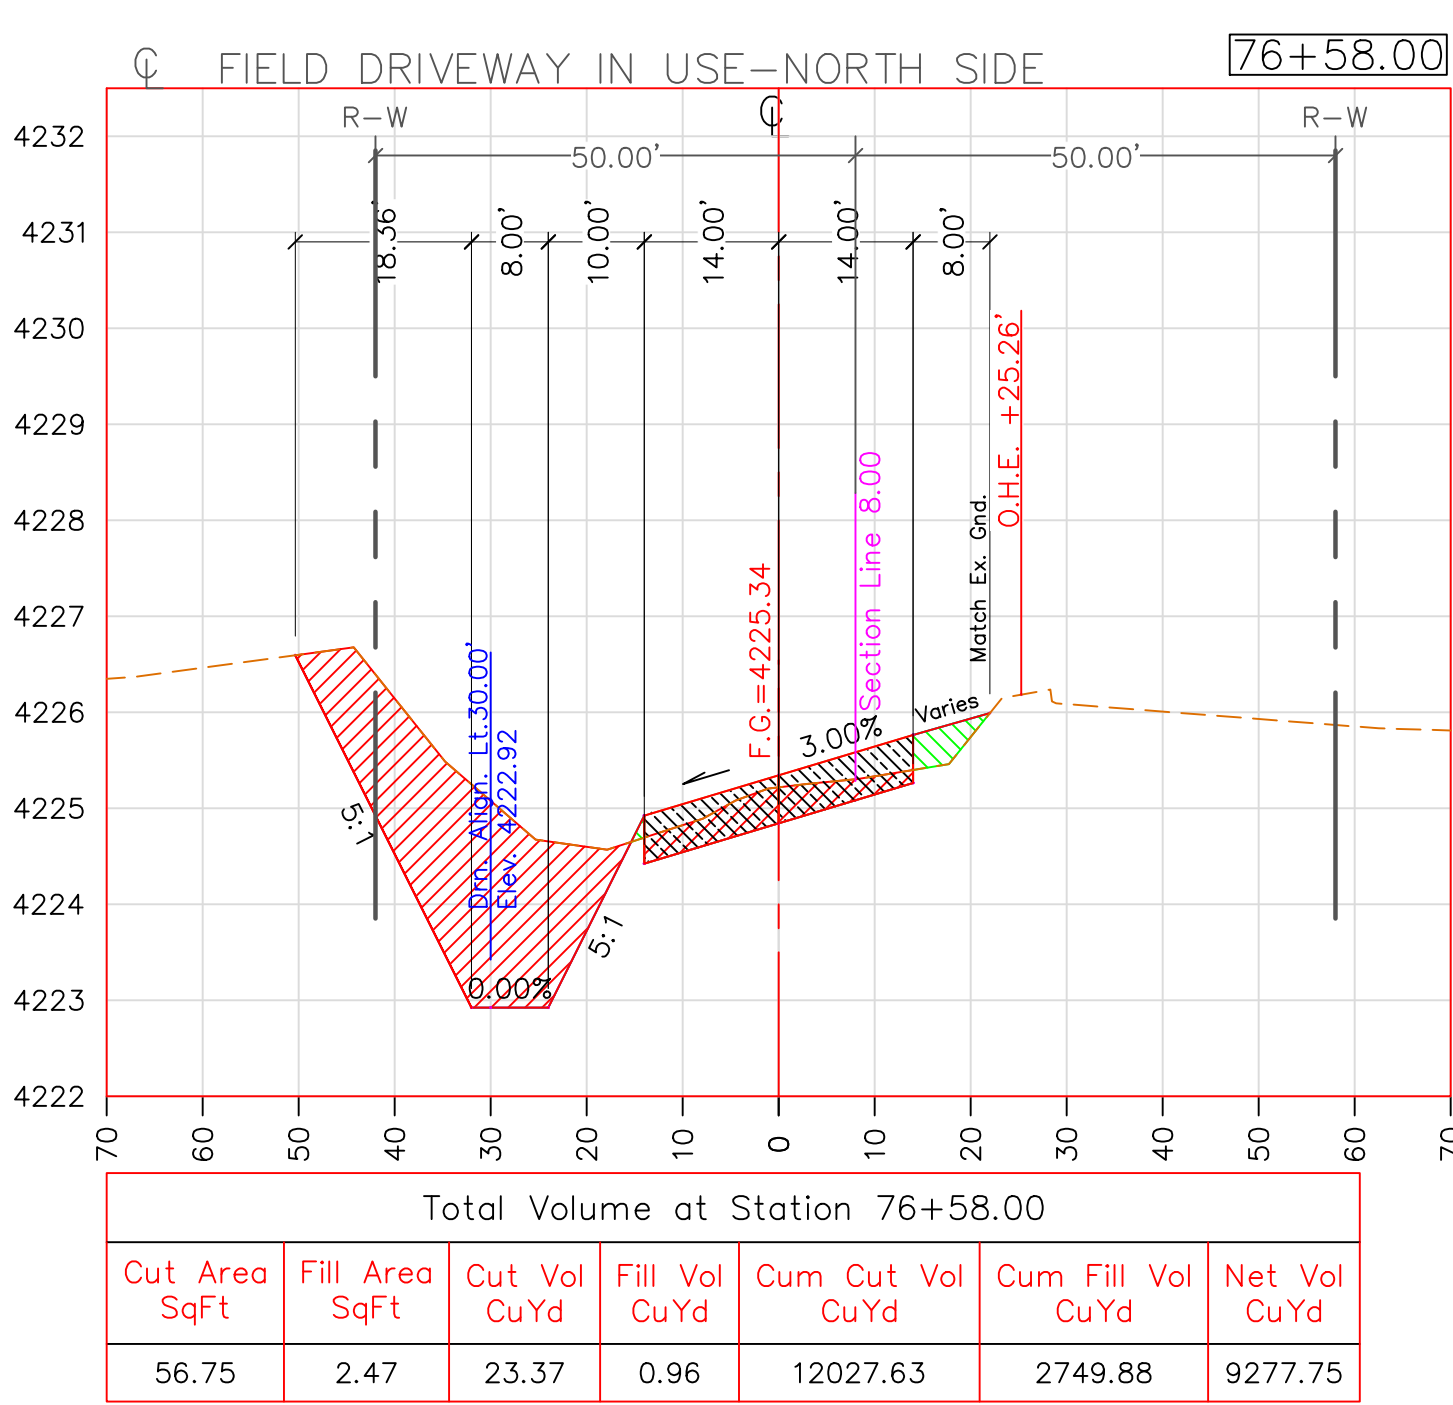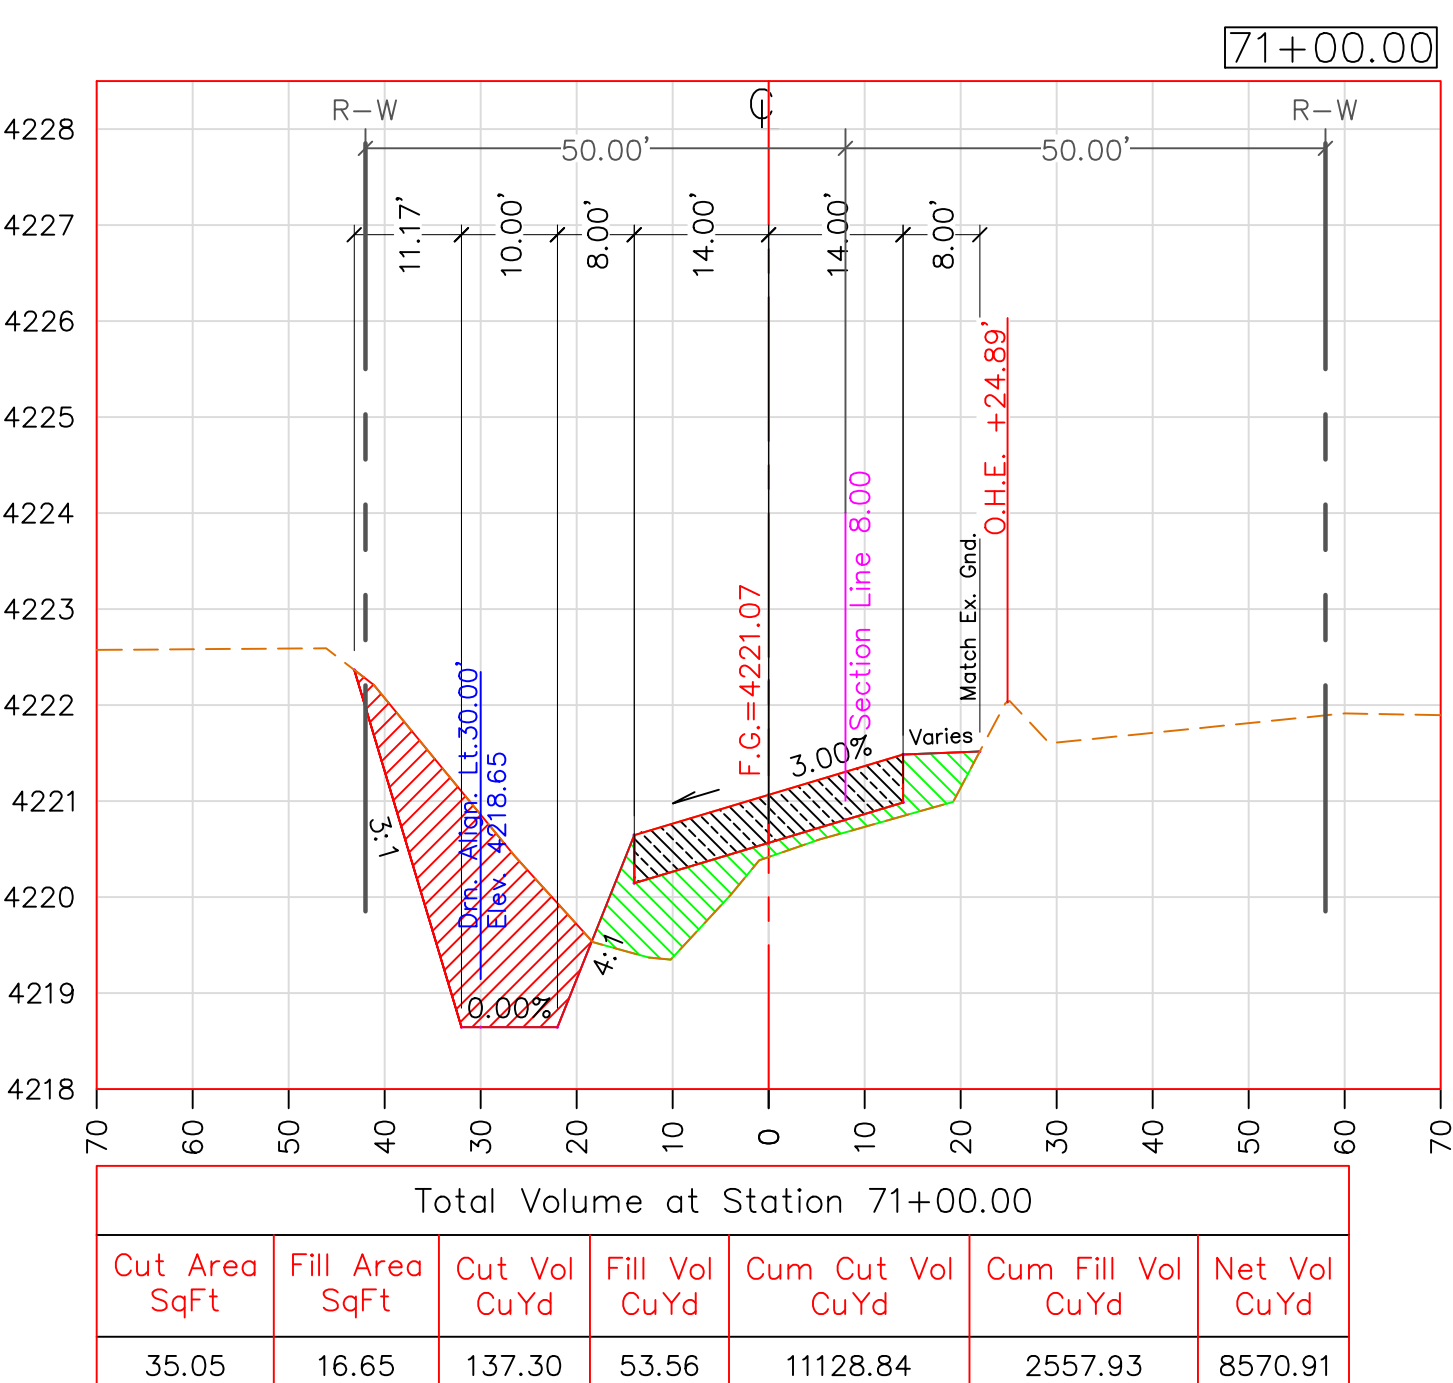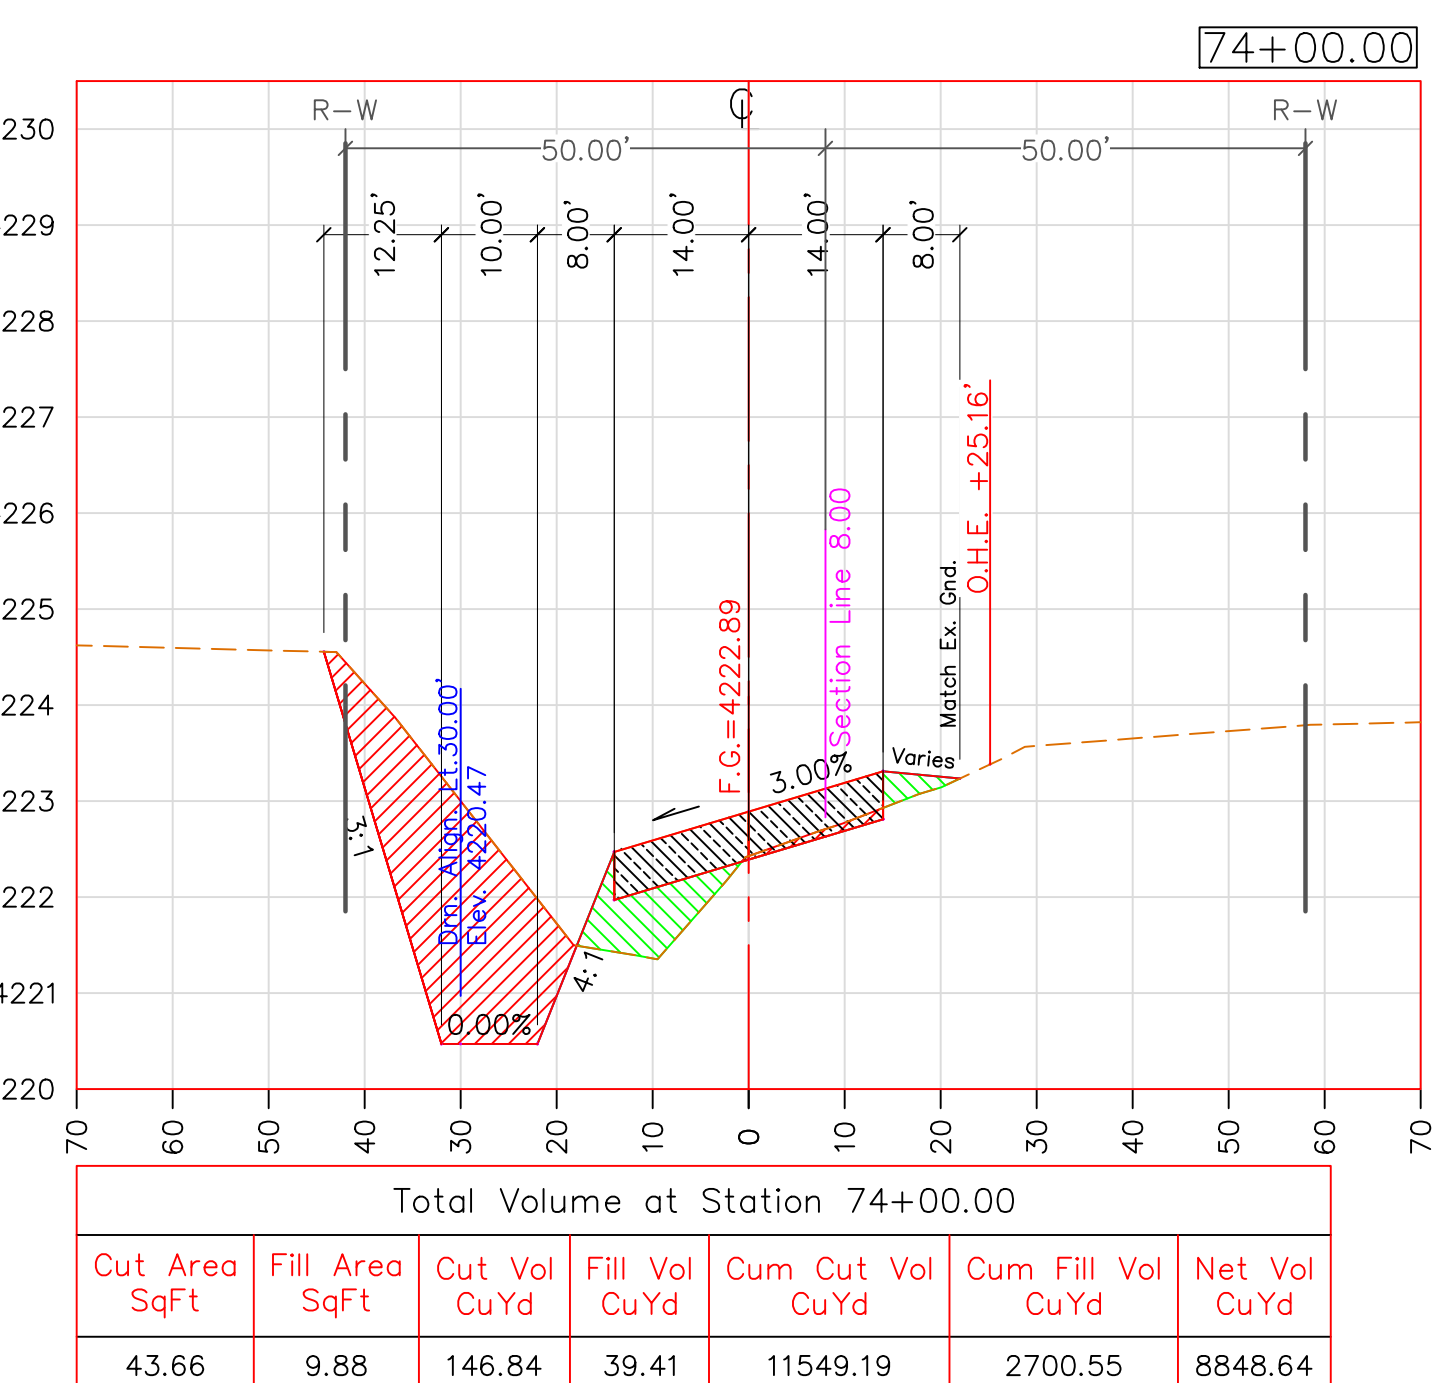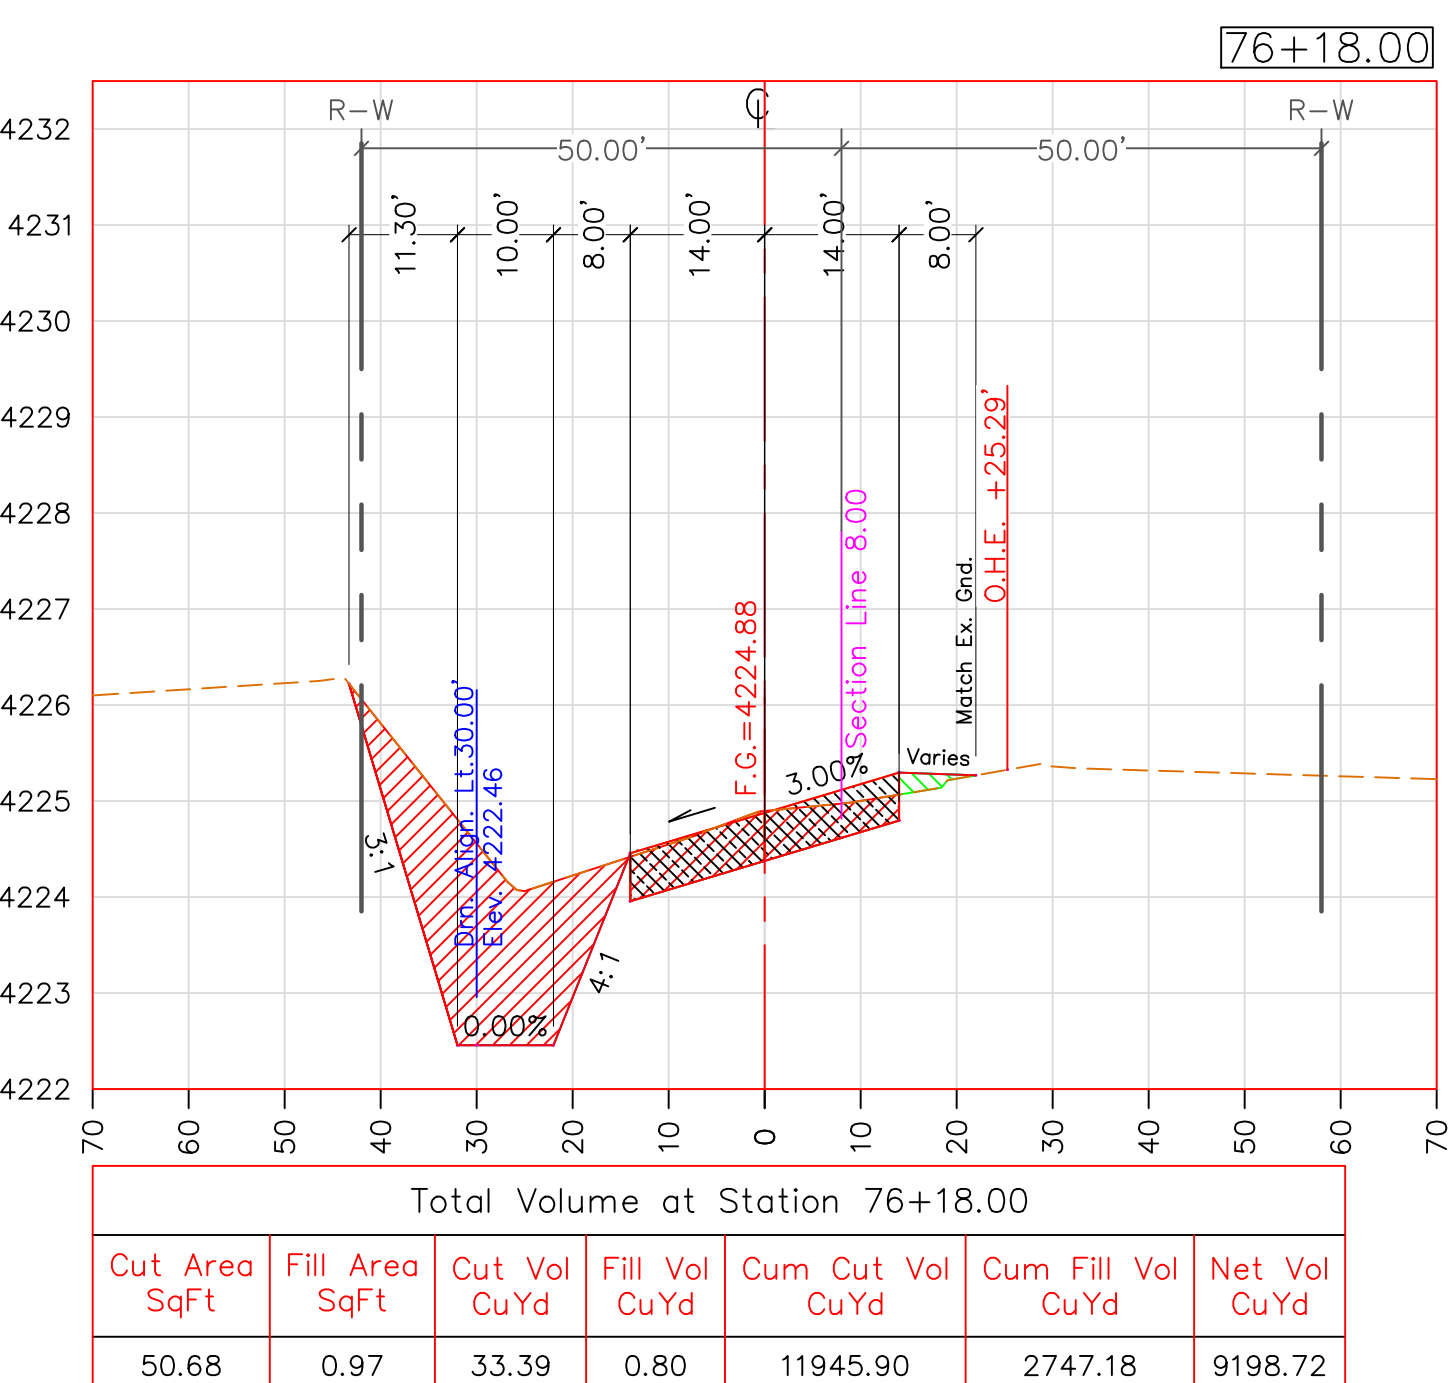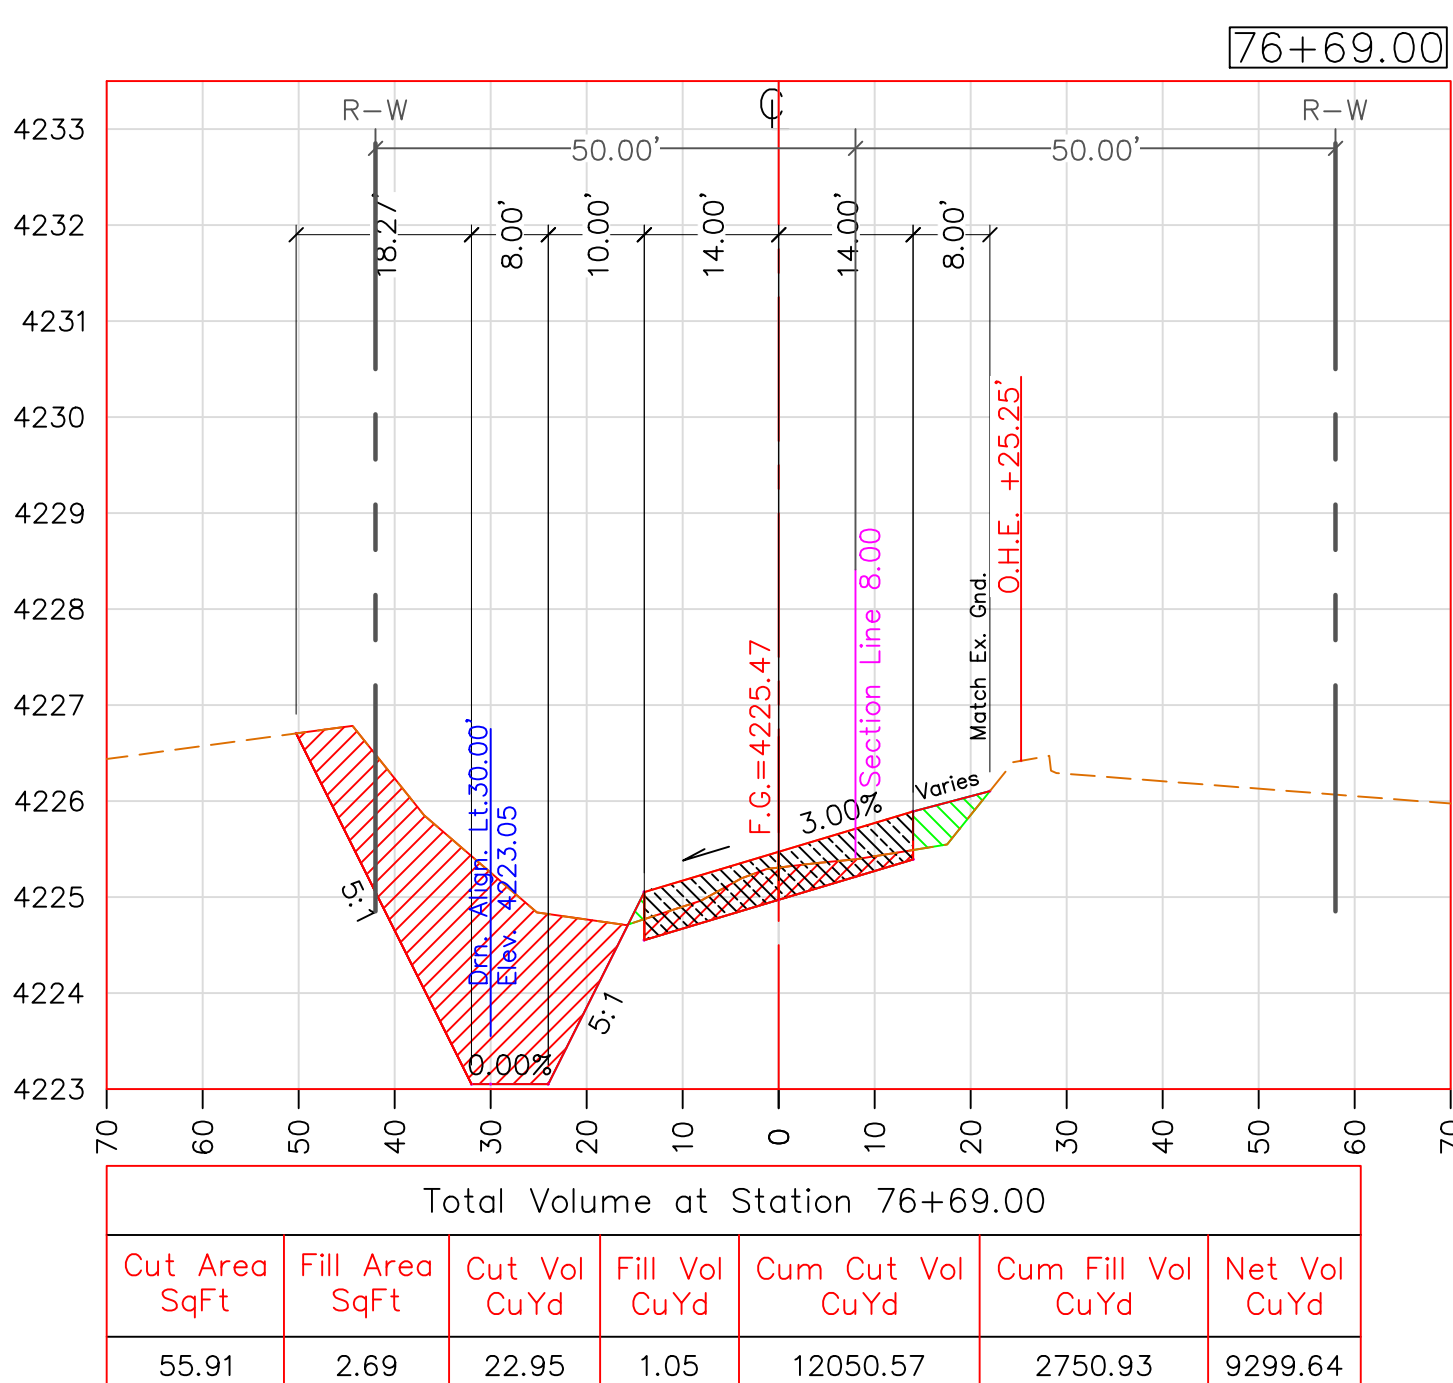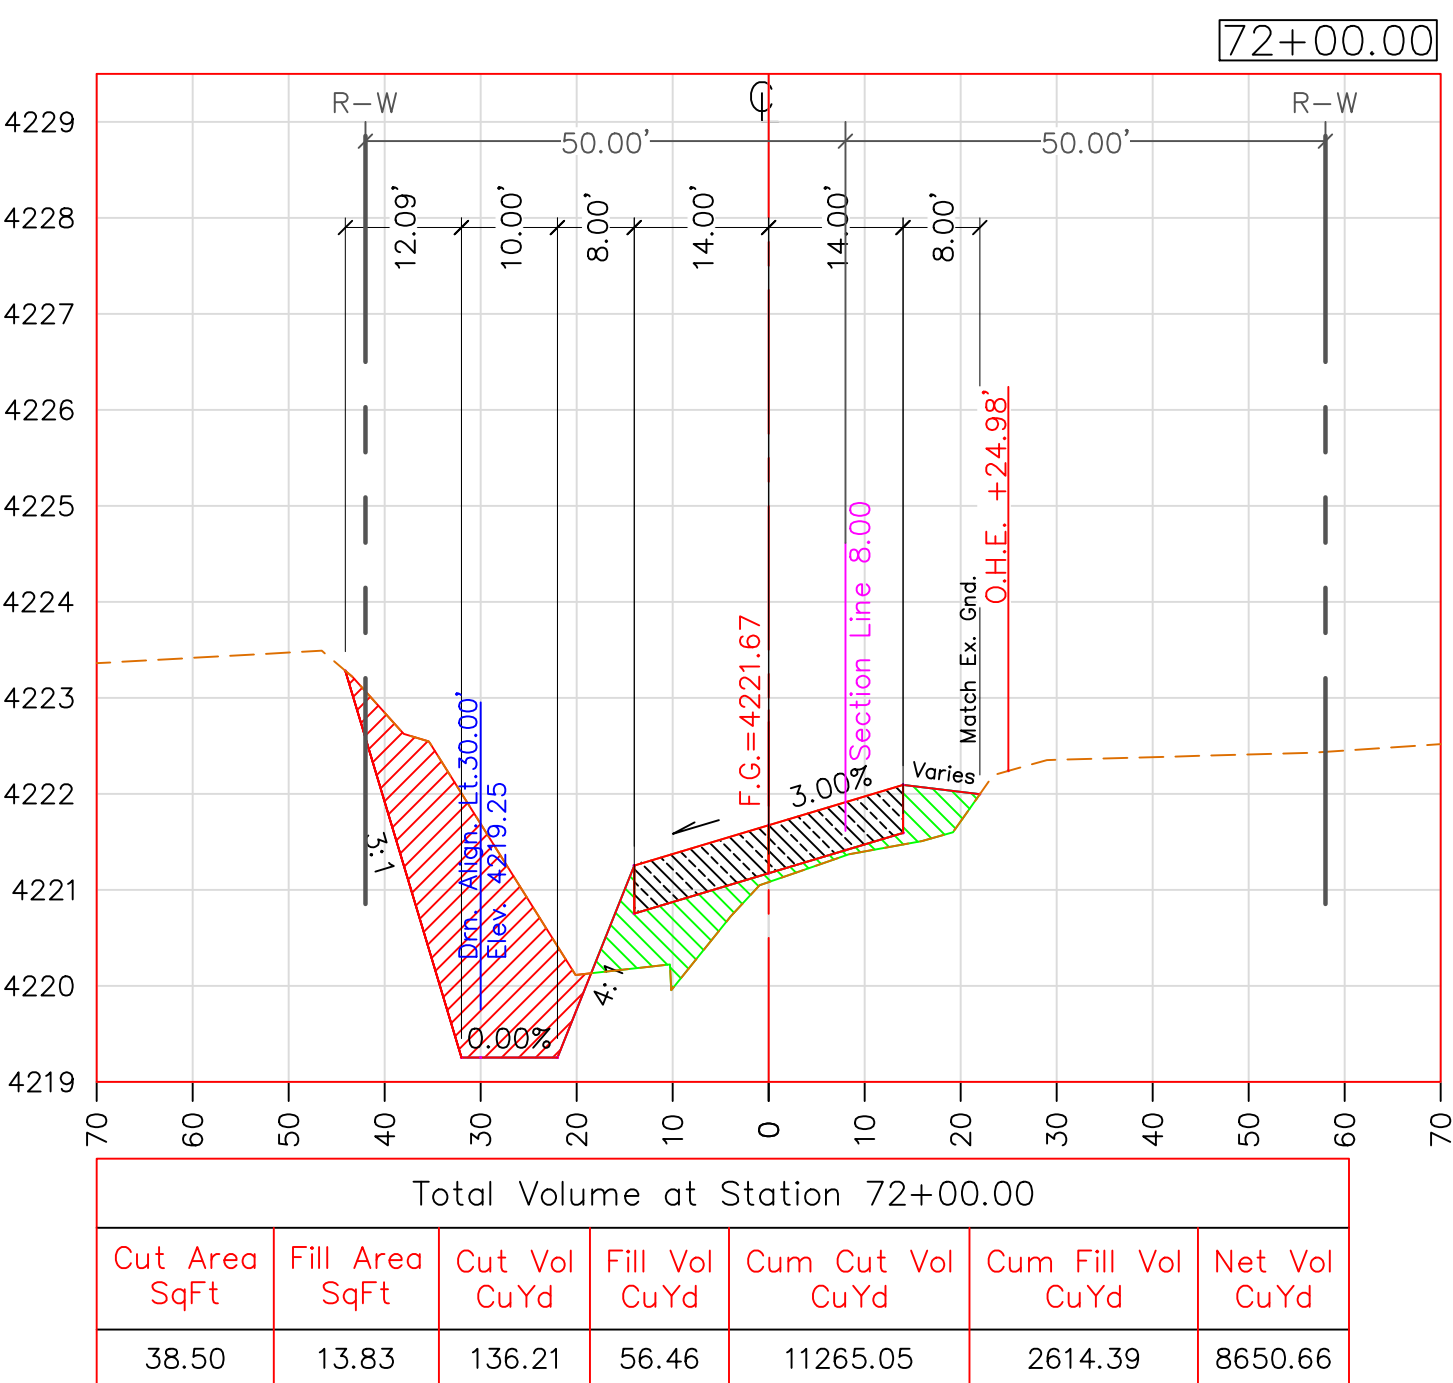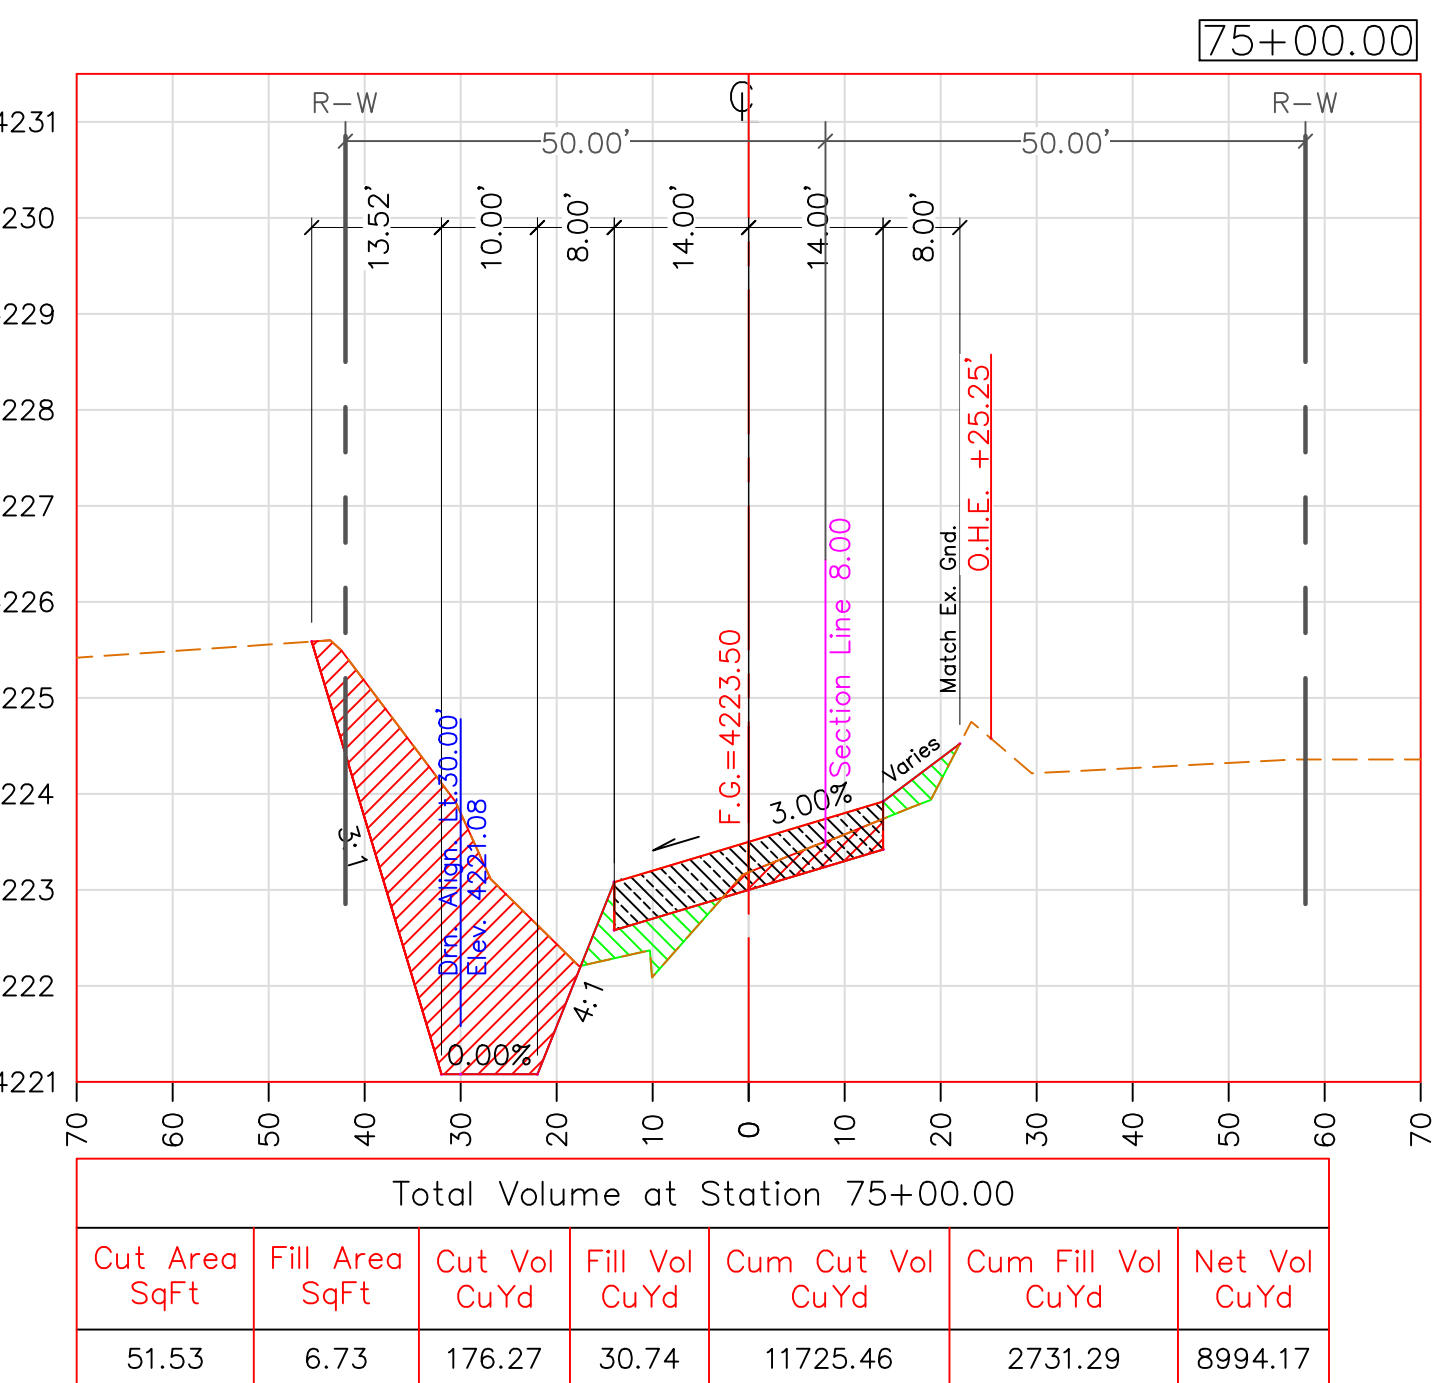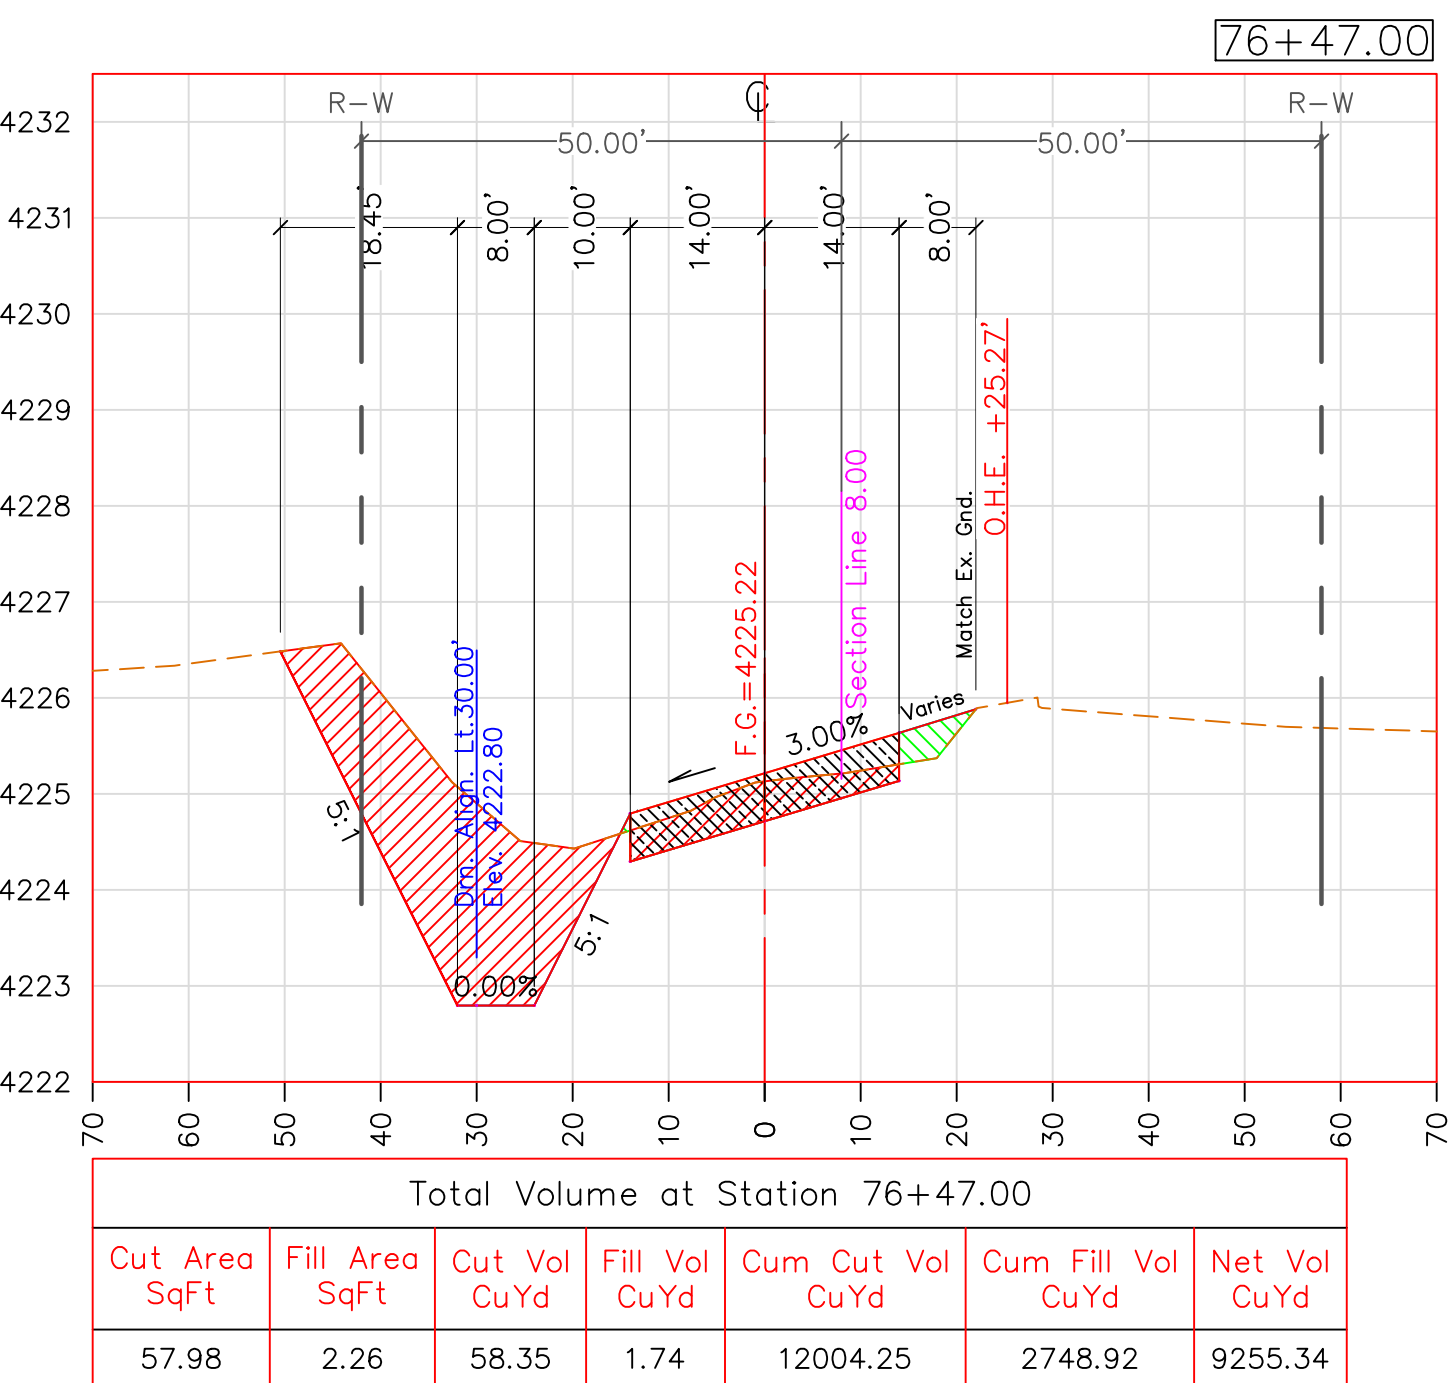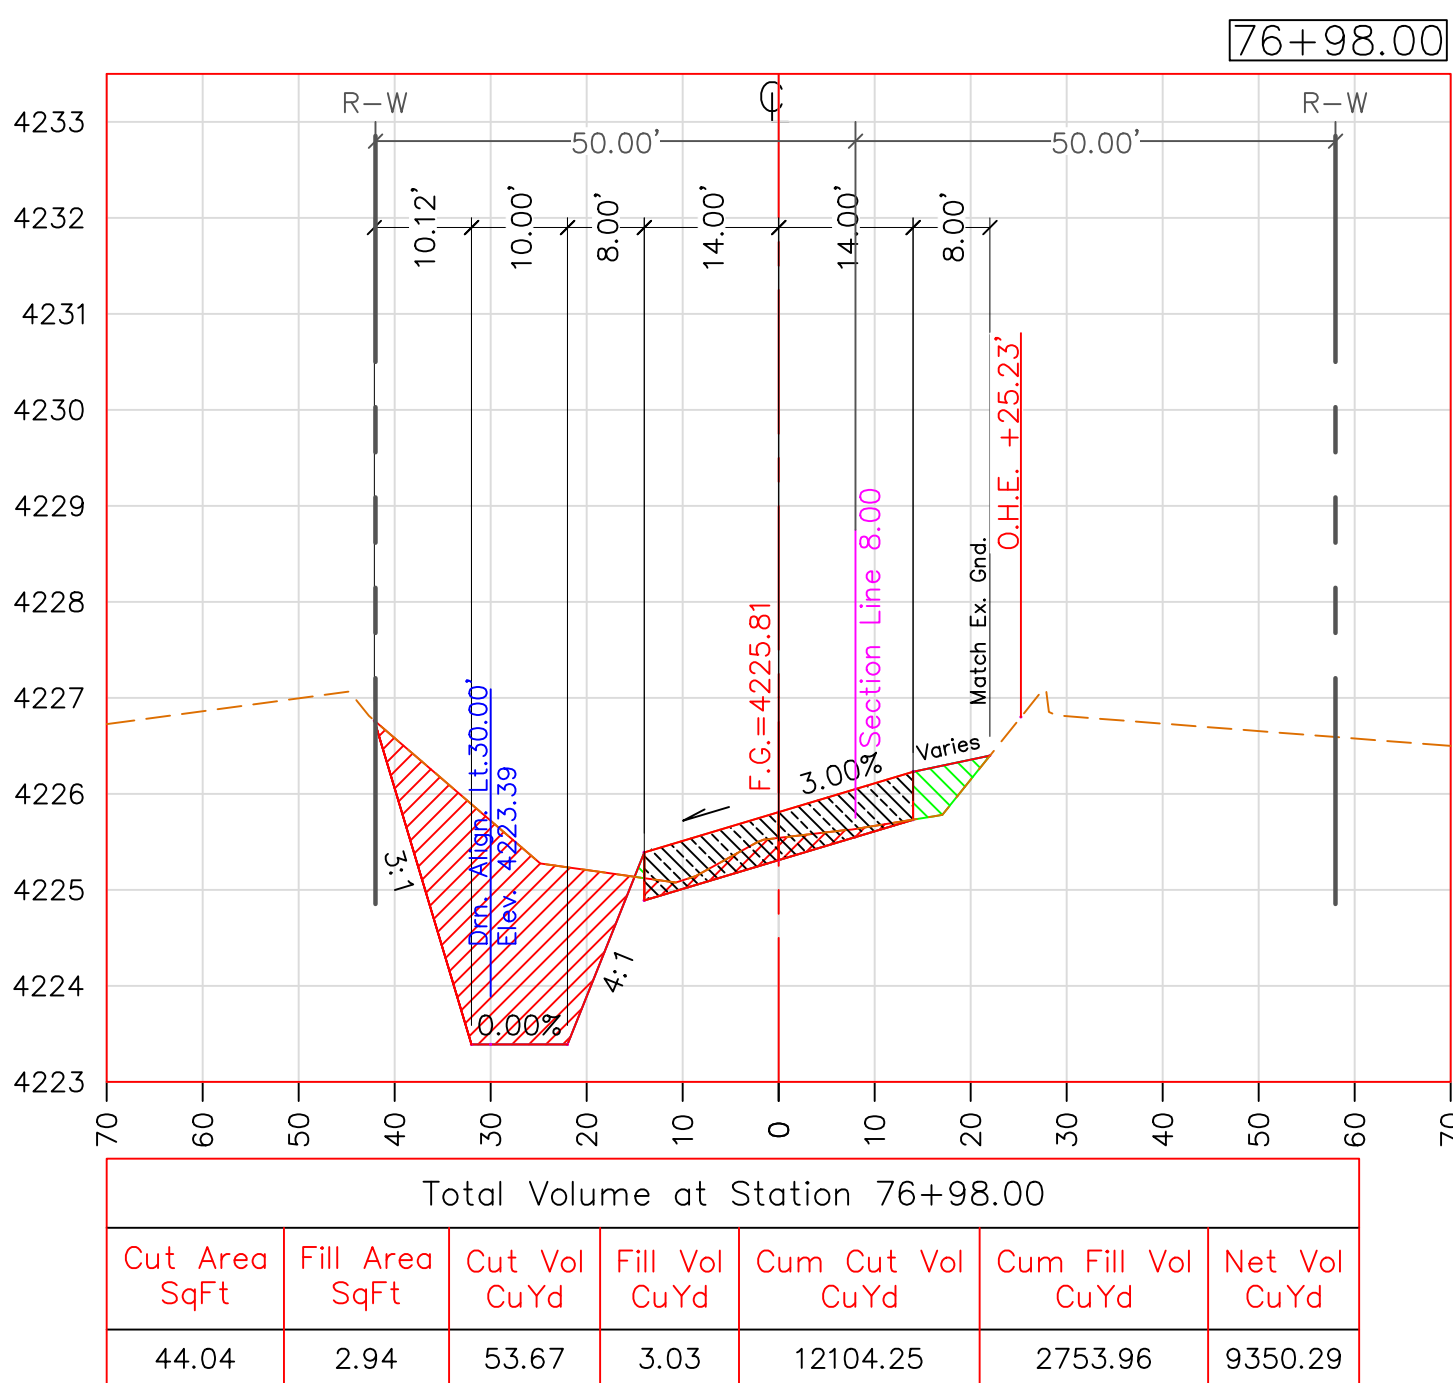

SCALE HOR: 1"=20'
VER: 1"=2'

CROSS SECTIONS VIEW

TWO WORKING DAYS
BEFORE YOU DIG
CALL FOR THE
BLUESTAKES
1-800-782-5348

REVISIONS		DATE
#	DESCRIPTION	
1	BACKSLOPE NOW 3:1 FROM STA 26+00 TO 51+00	06/20/19
BY	J.W.	

PROJECT TITLE:		ROBBS RD
SHEET TITLE:		CROSS SECTIONS

COCHISE COUNTY
ENGINEERING &
NATURAL RESOURCES
DEPARTMENT






DESIGN BY:
S. PARRA
DRAWN BY:
A. REYES
CHECKED BY:
J. WATKINS
APPROVED BY:
B. SIMMONS



DATE: 06/11/2019
SCALE: 1"=20'

SHEET 11 OF 21

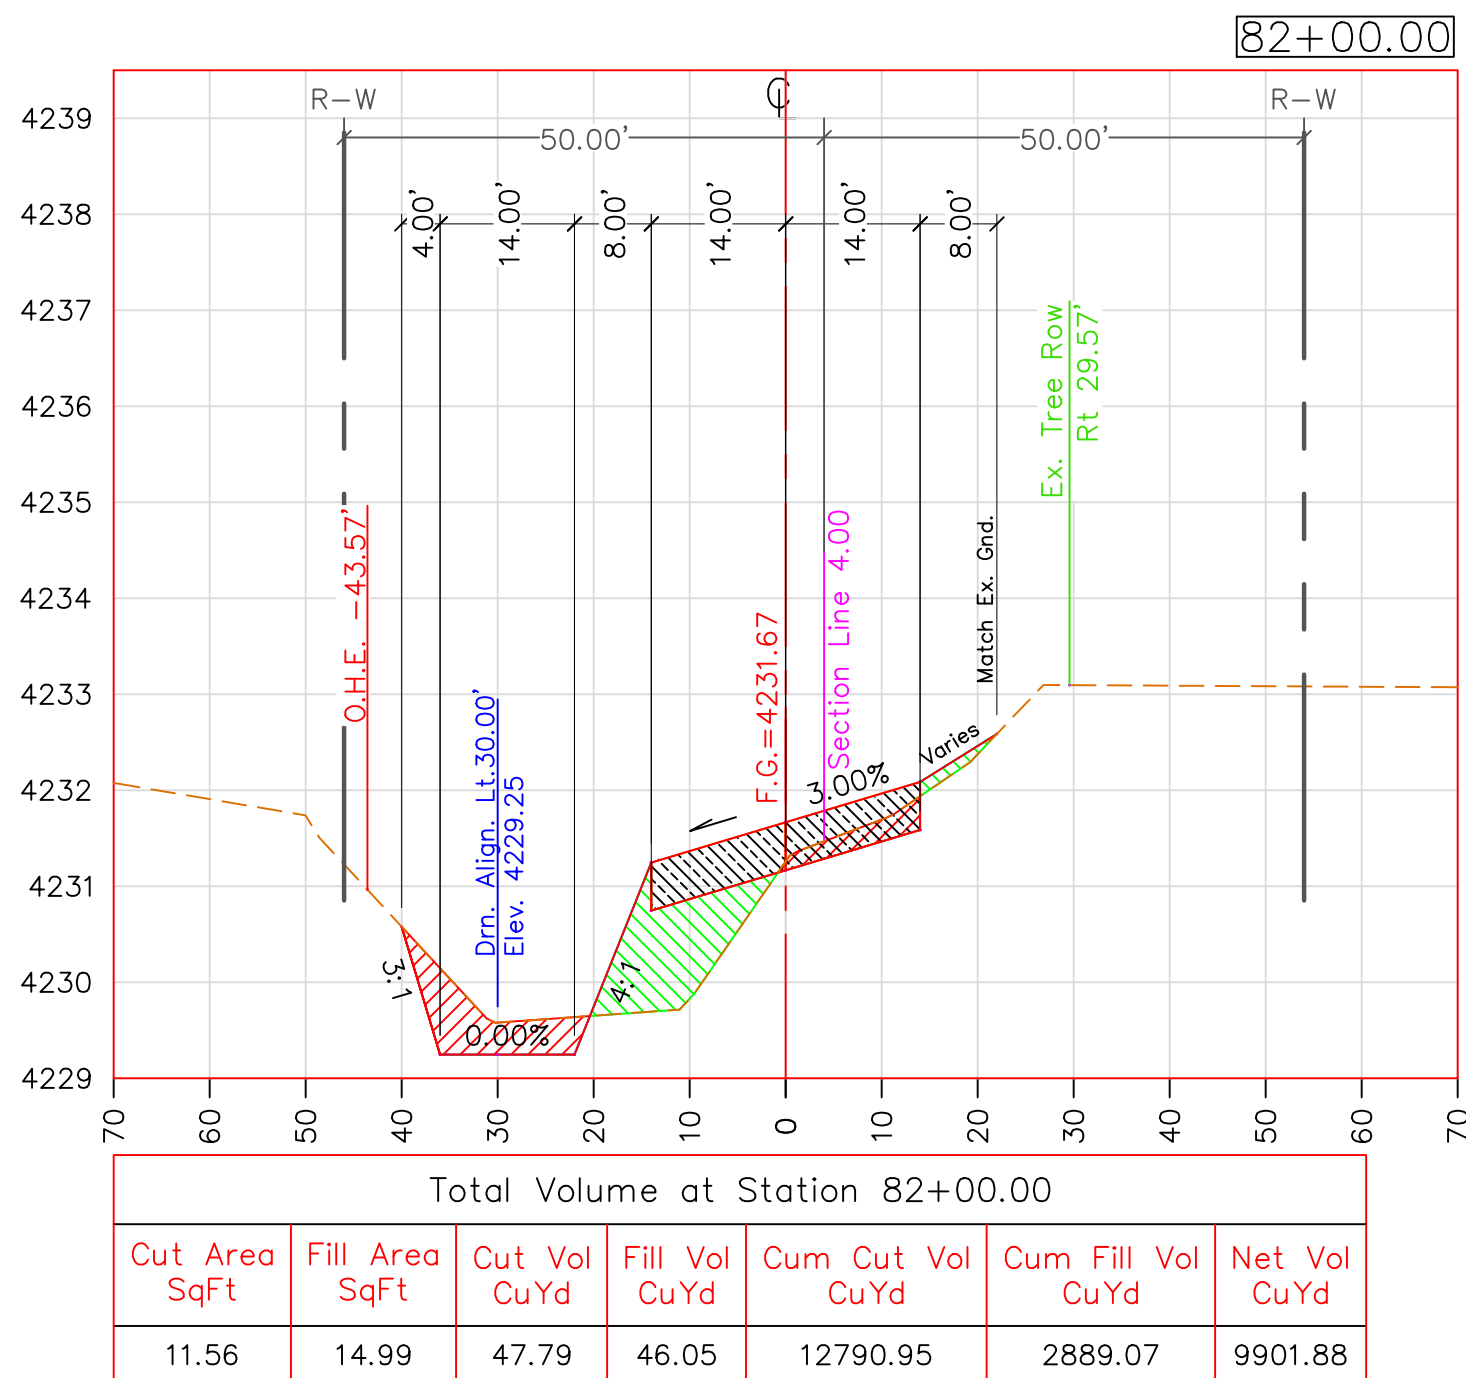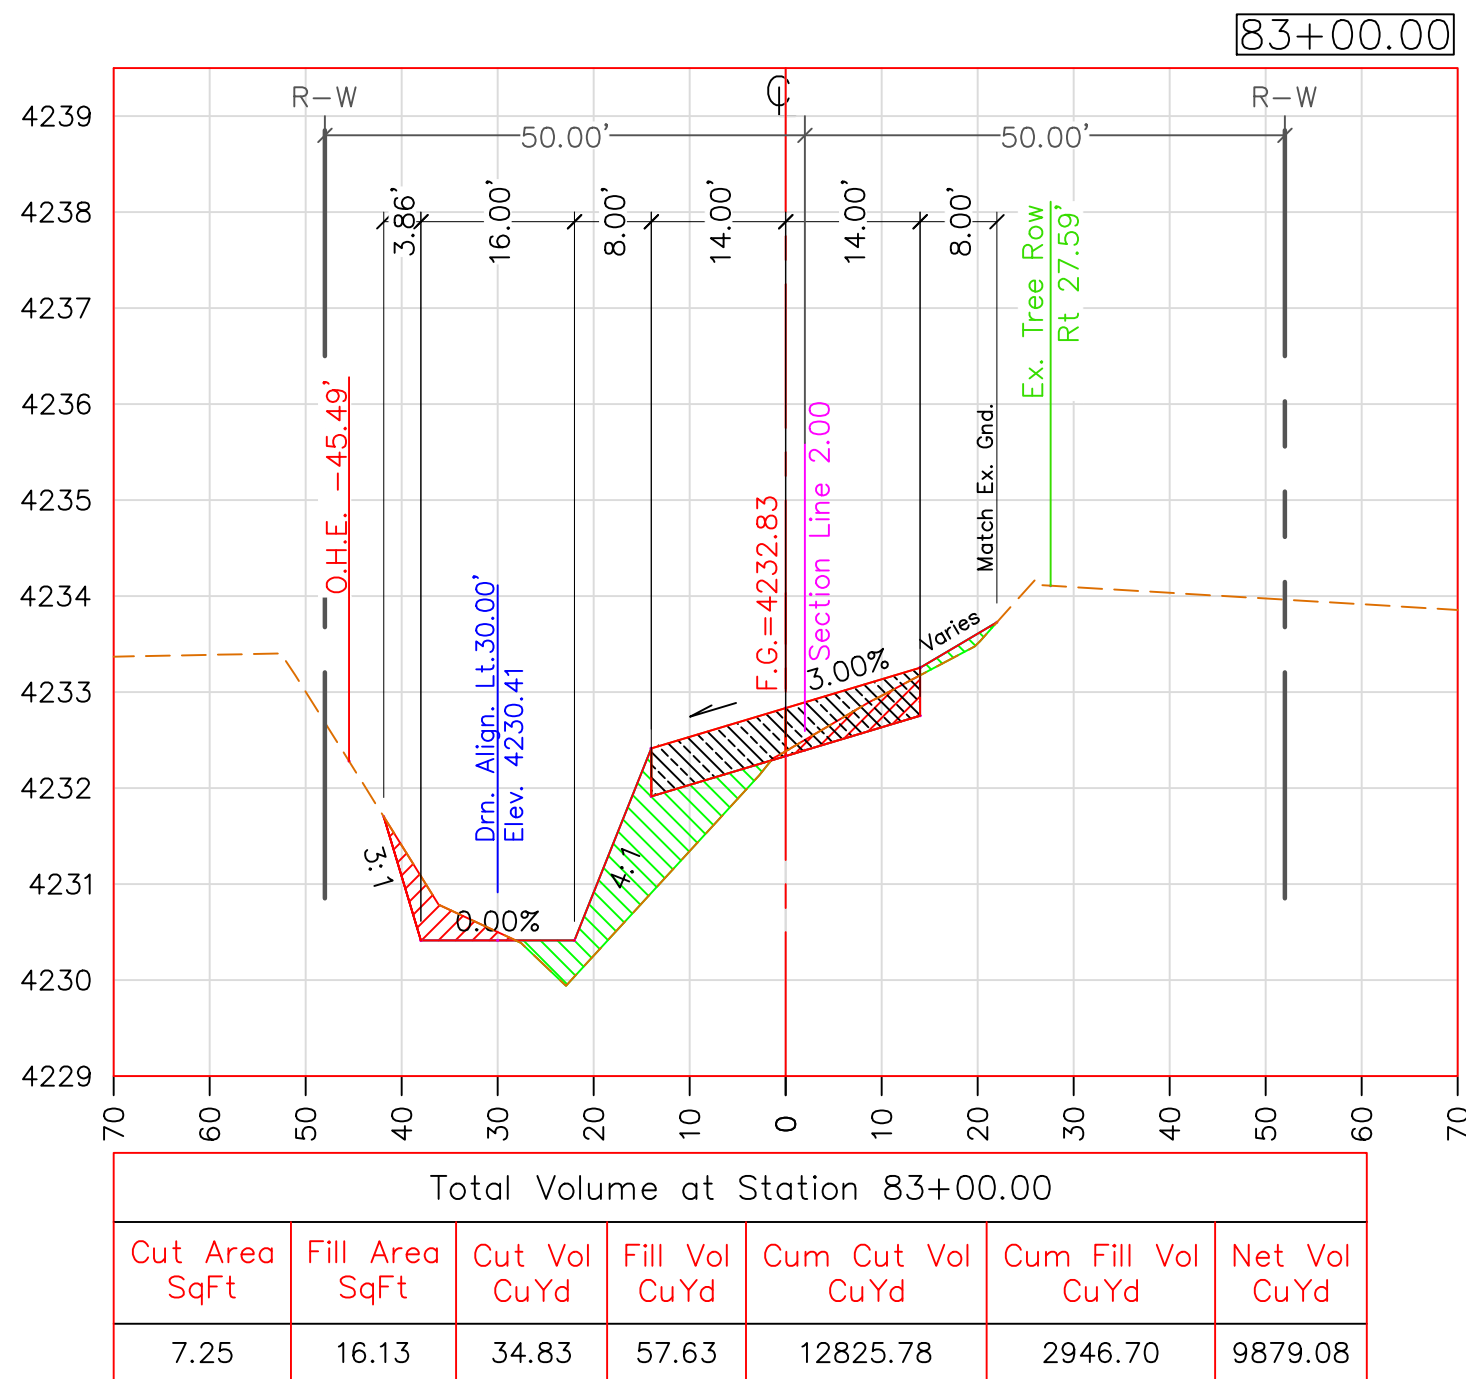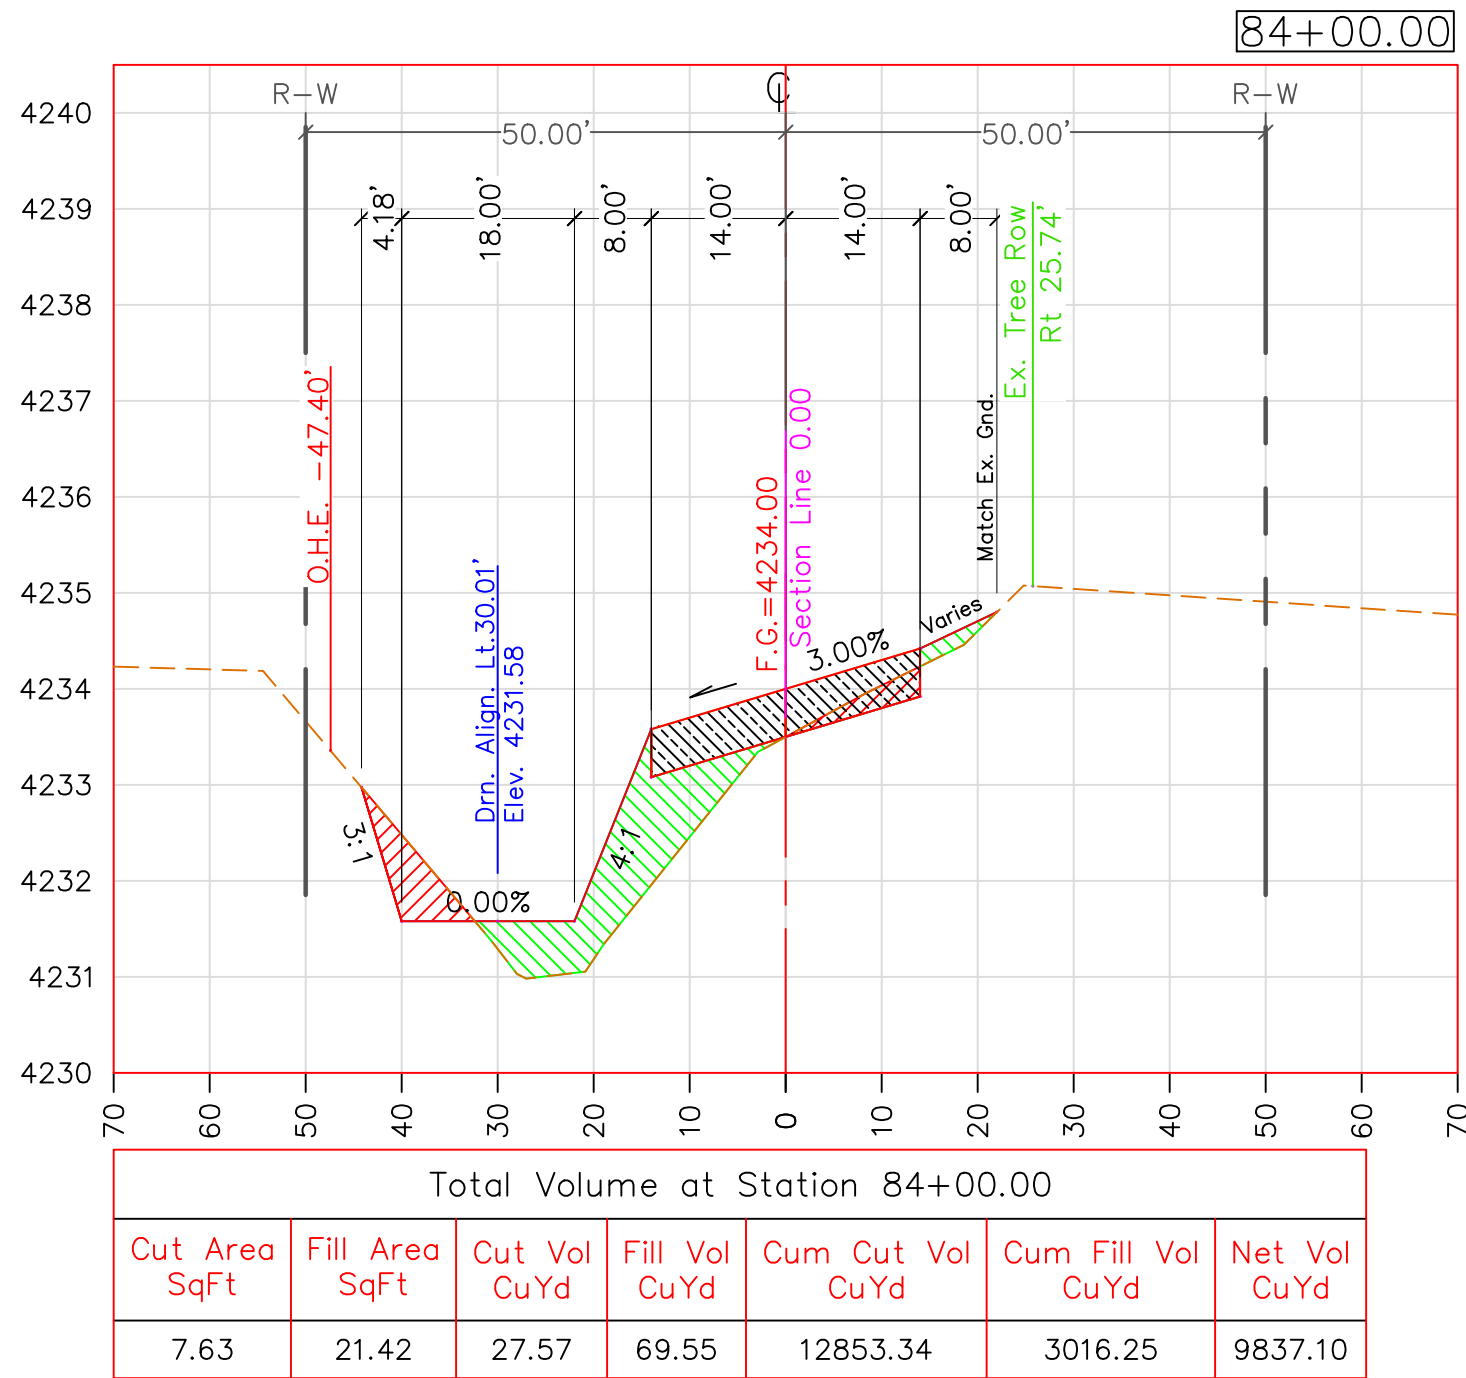

SCALE HOR: 1"=20'
VER: 1"=2'

CROSS SECTIONS VIEW

TWO WORKING DAYS
BEFORE YOU DIG
CALL FOR THE
BLUESTAKES
1-800-782-5348

#	BY	DESCRIPTION	DATE
	J.W.	BACKSLOPE NOW 3:1 FROM STA 26+00 TO 51+00	06/20/19

PROJECT TITLE:		CROSS SECTIONS
ROBBS RD		
SHEET TITLE:		













COCHISE COUNTY
ENGINEERING &
NATURAL RESOURCES
DEPARTMENT



DESIGN BY:
S. PARRA
DRAWN BY:
A. REYES
CHECKED BY:
J. WATKINS
APPROVED BY:
B. SIMMONS



DATE: 06/11/2019
SCALE: 1"=20'

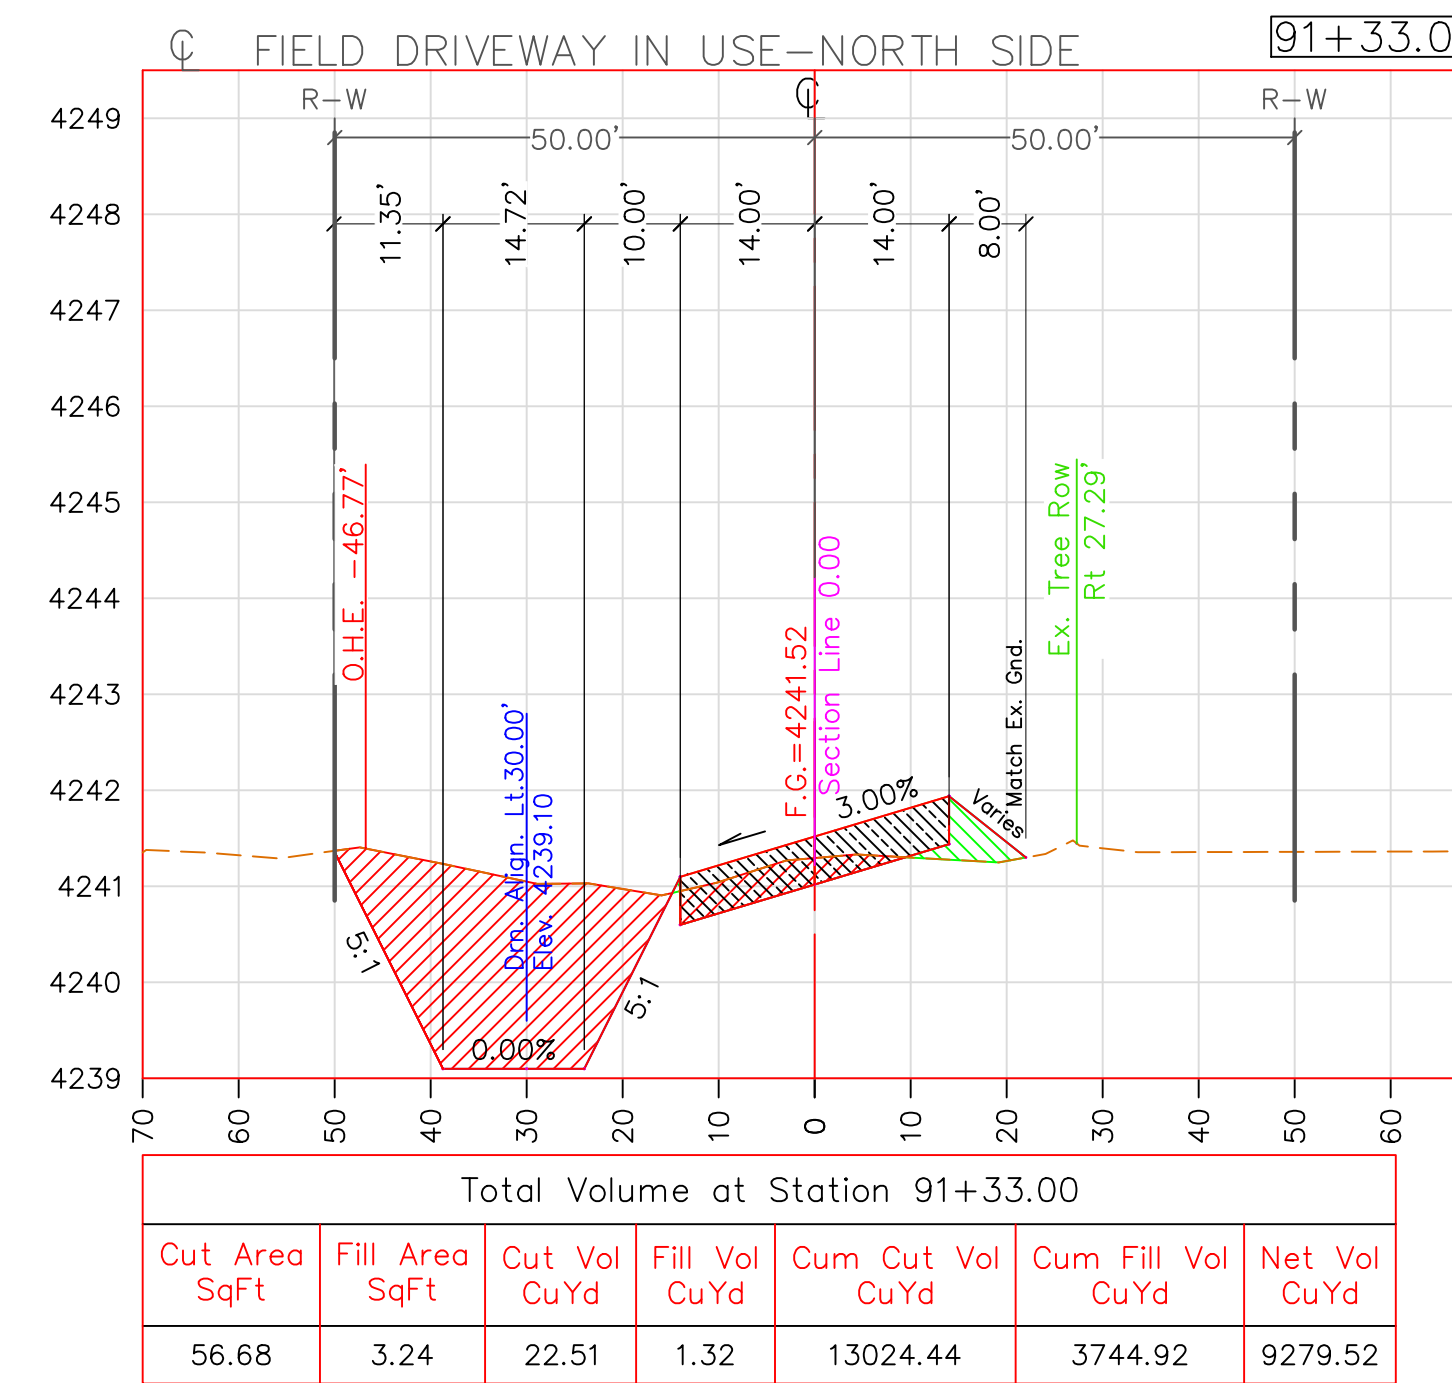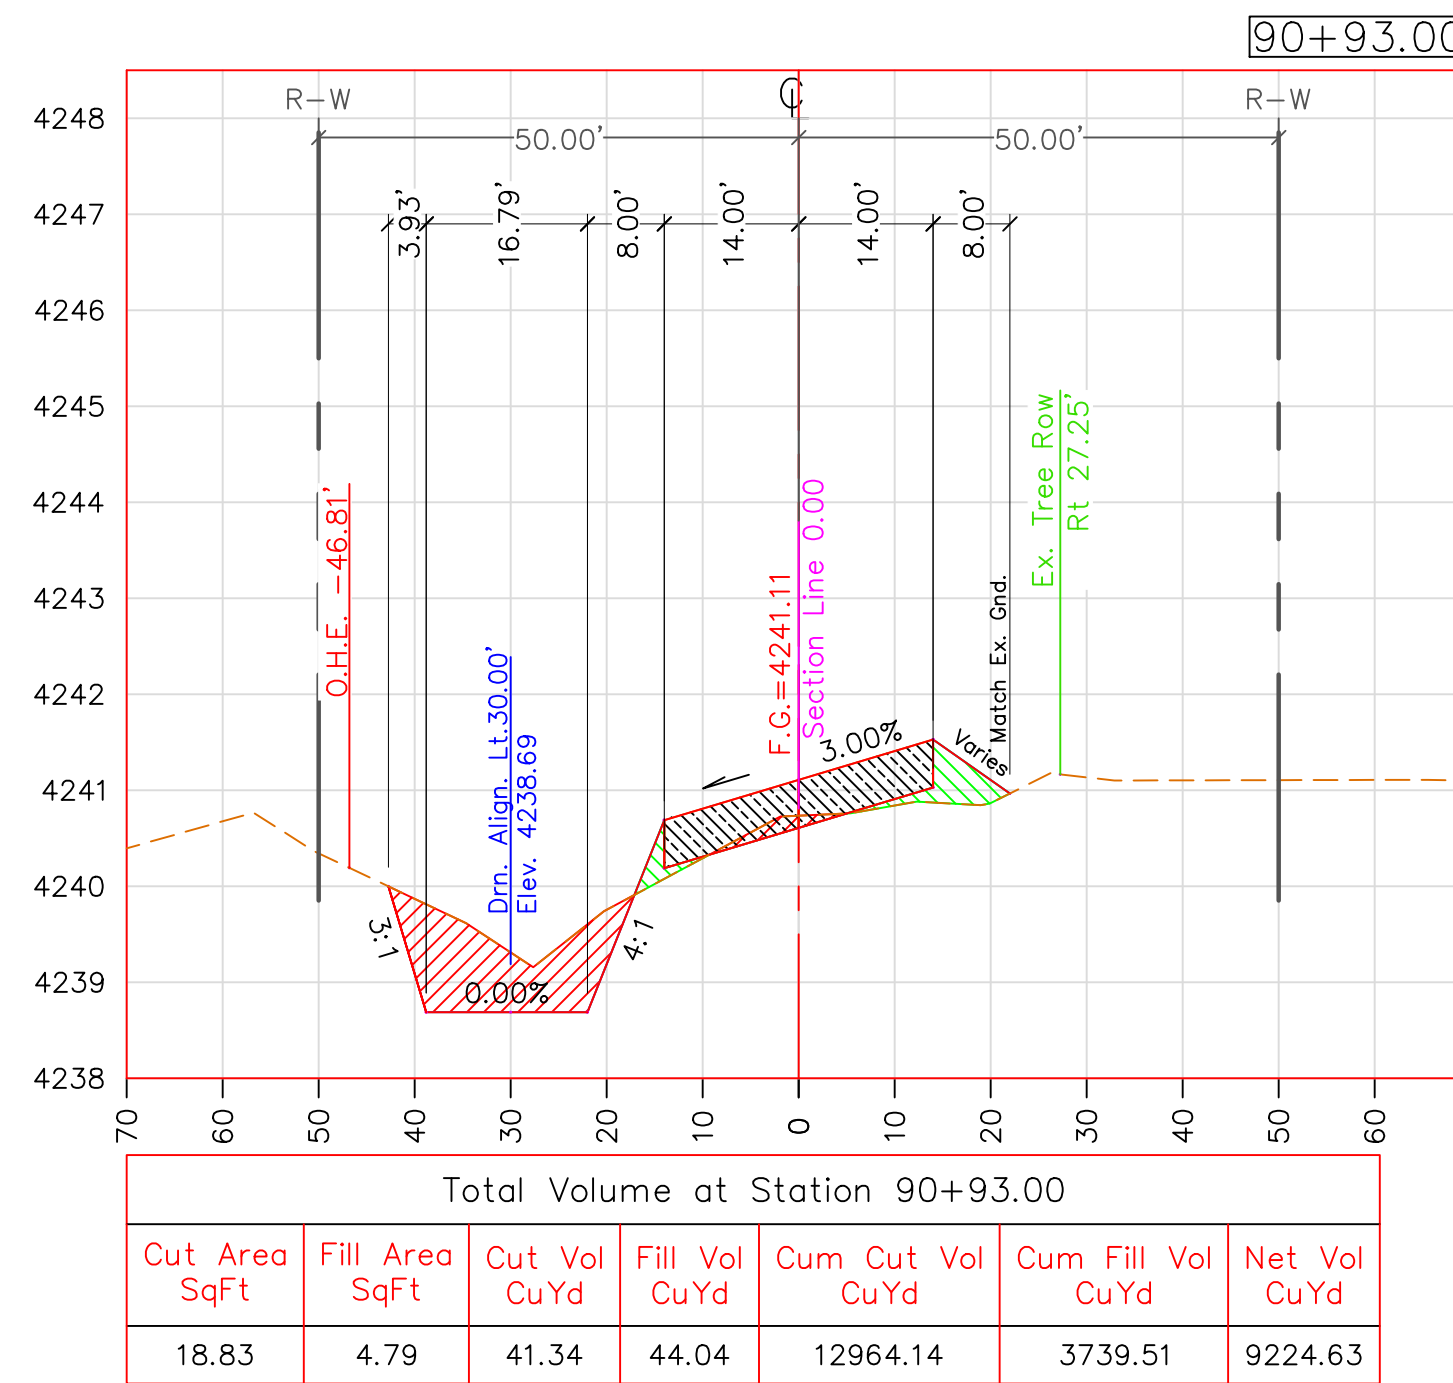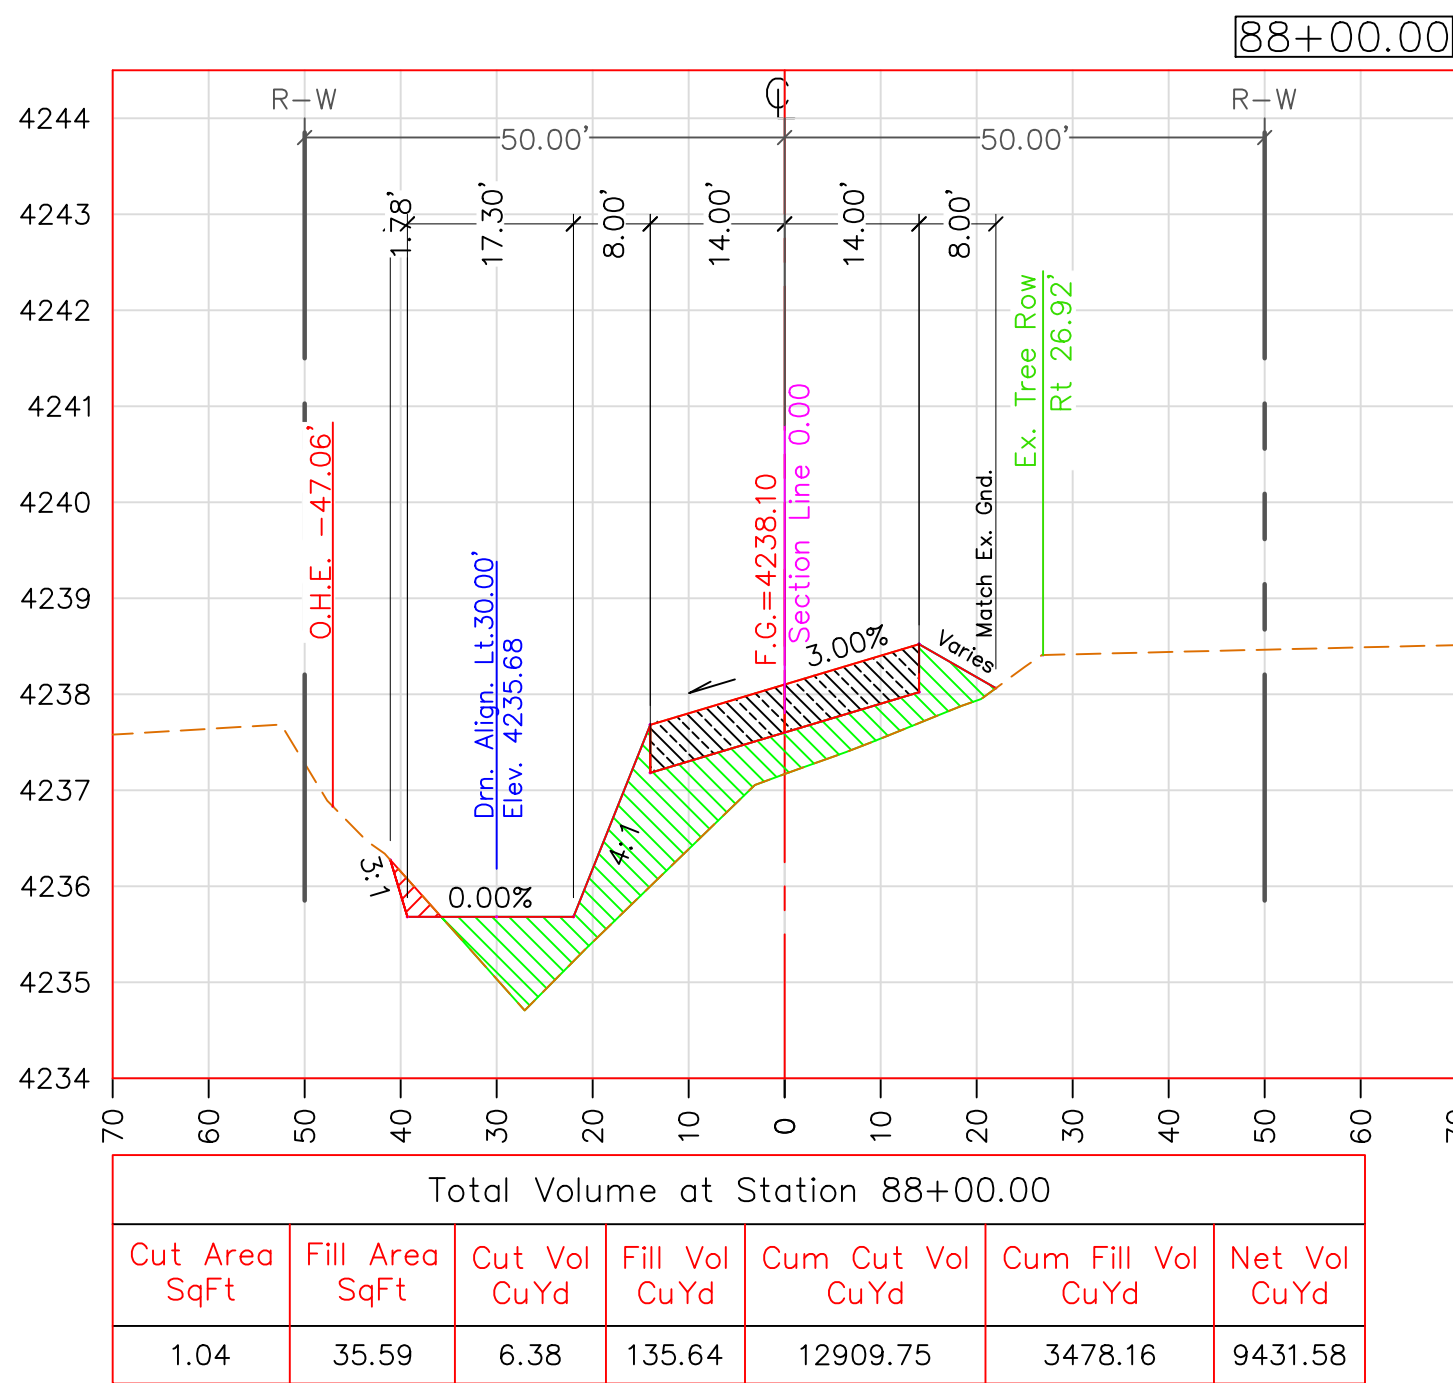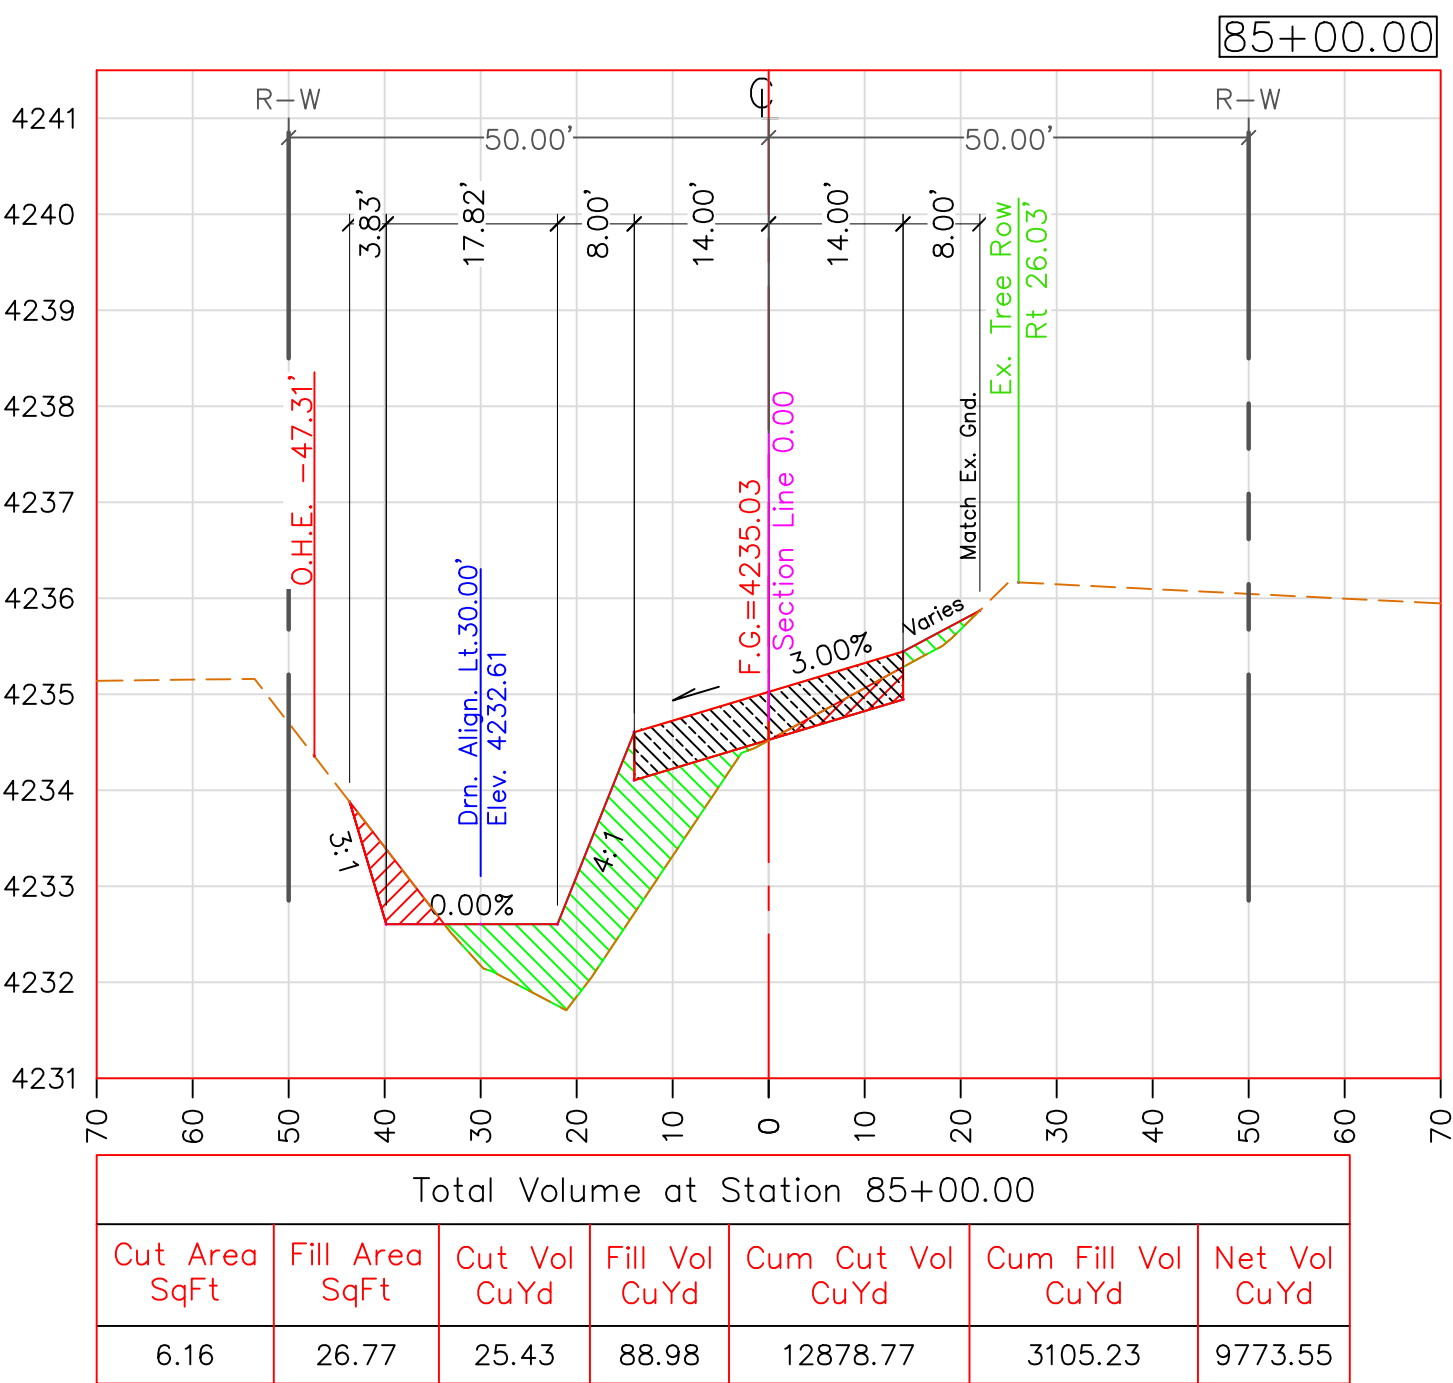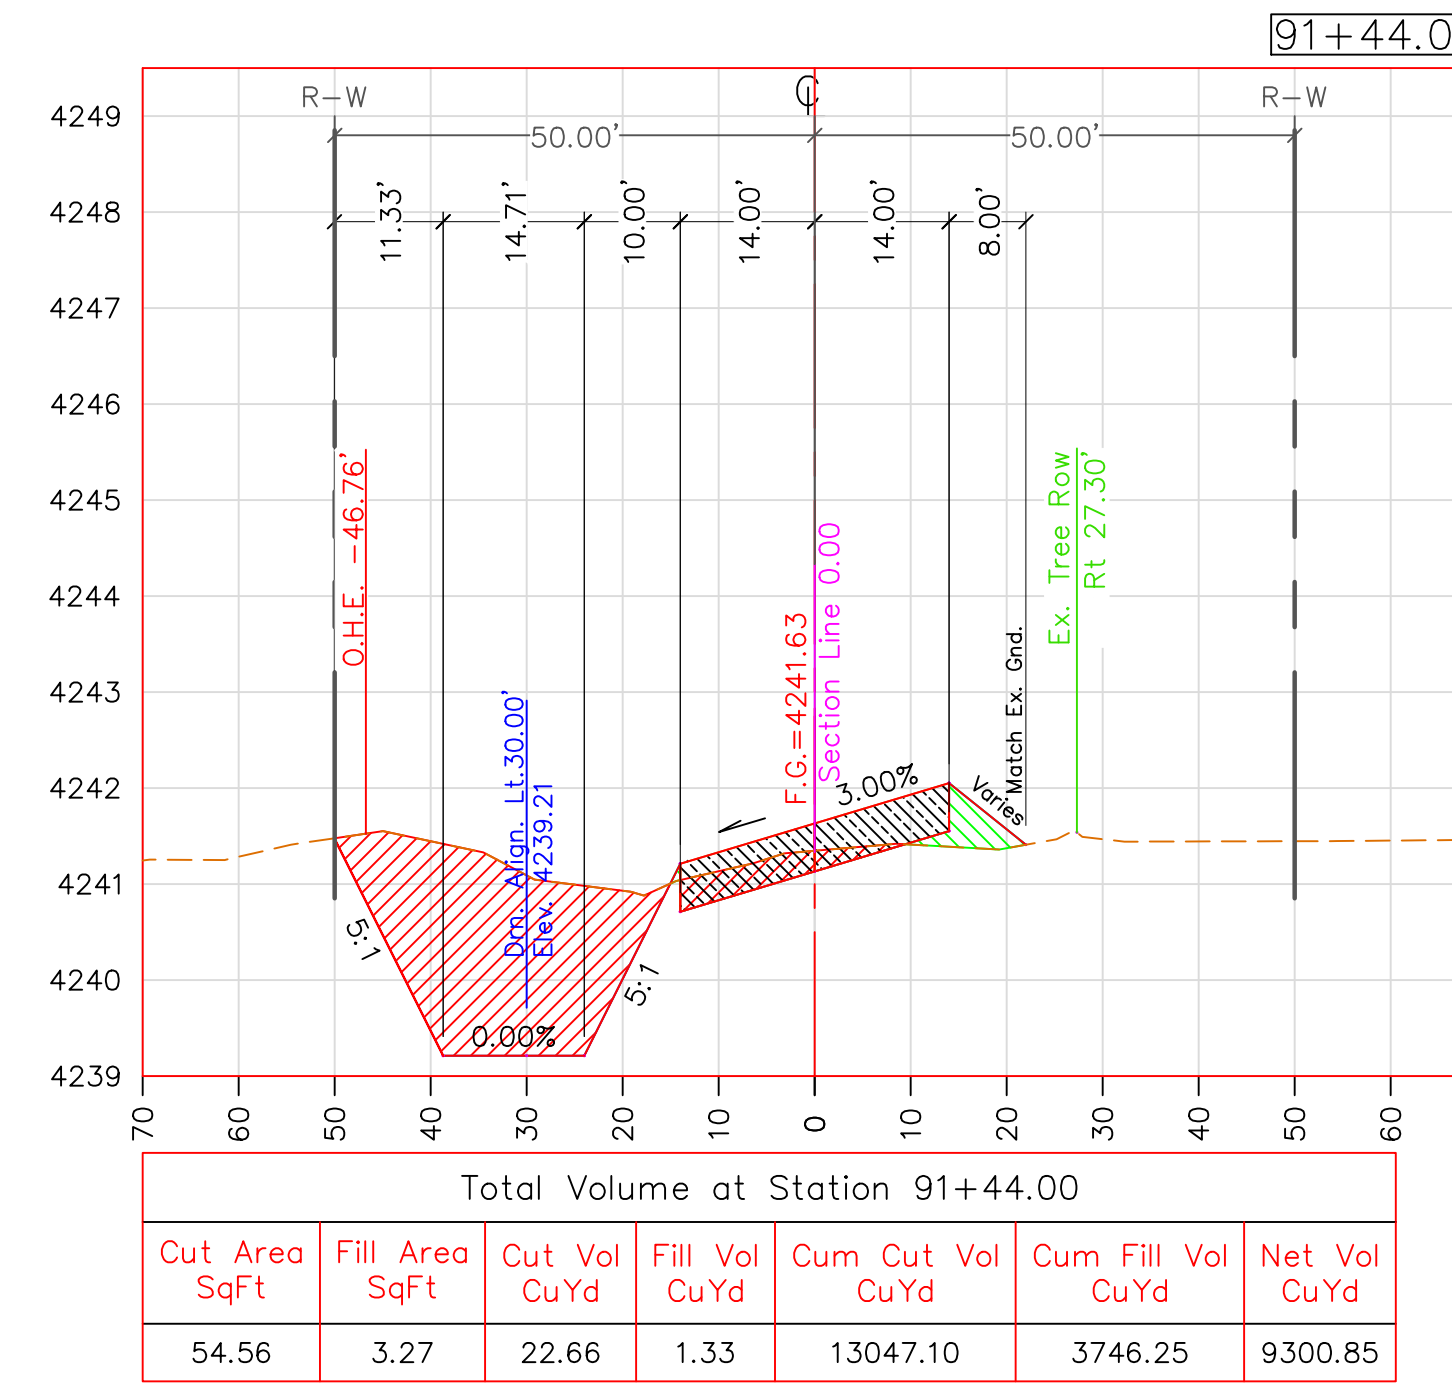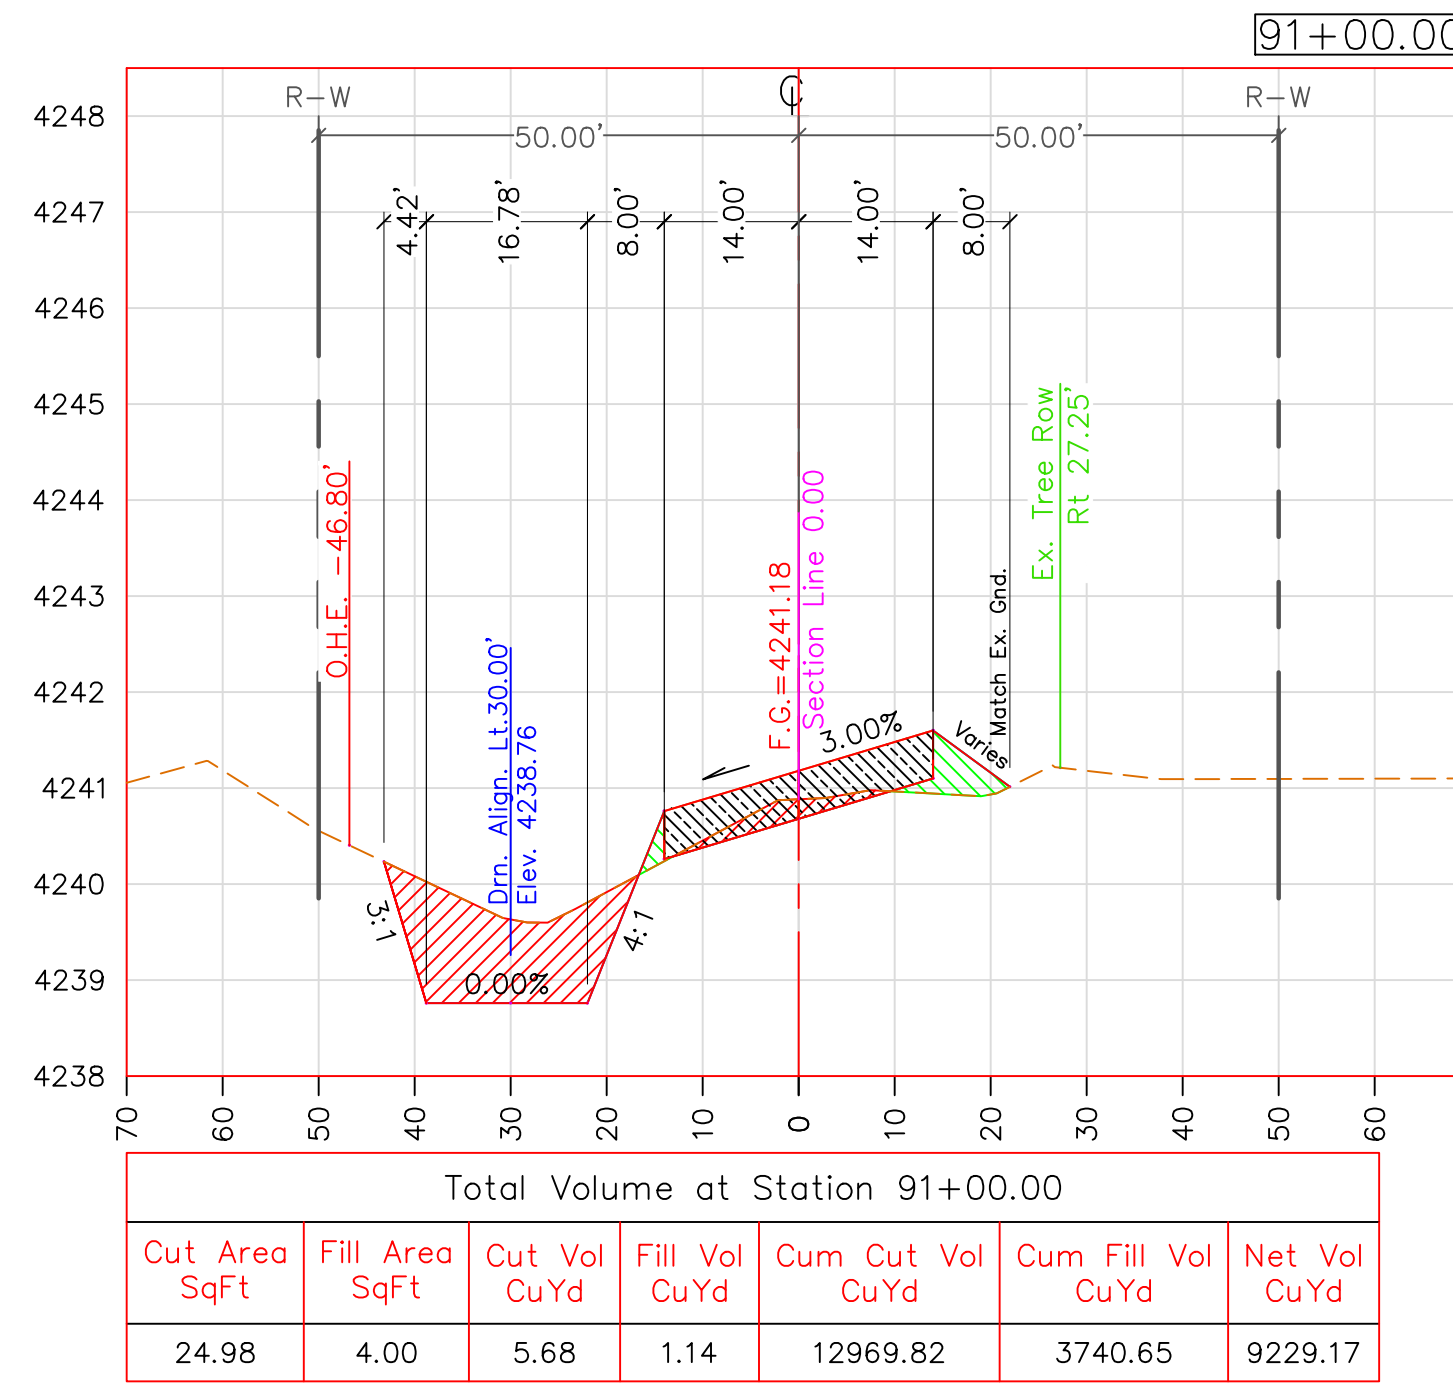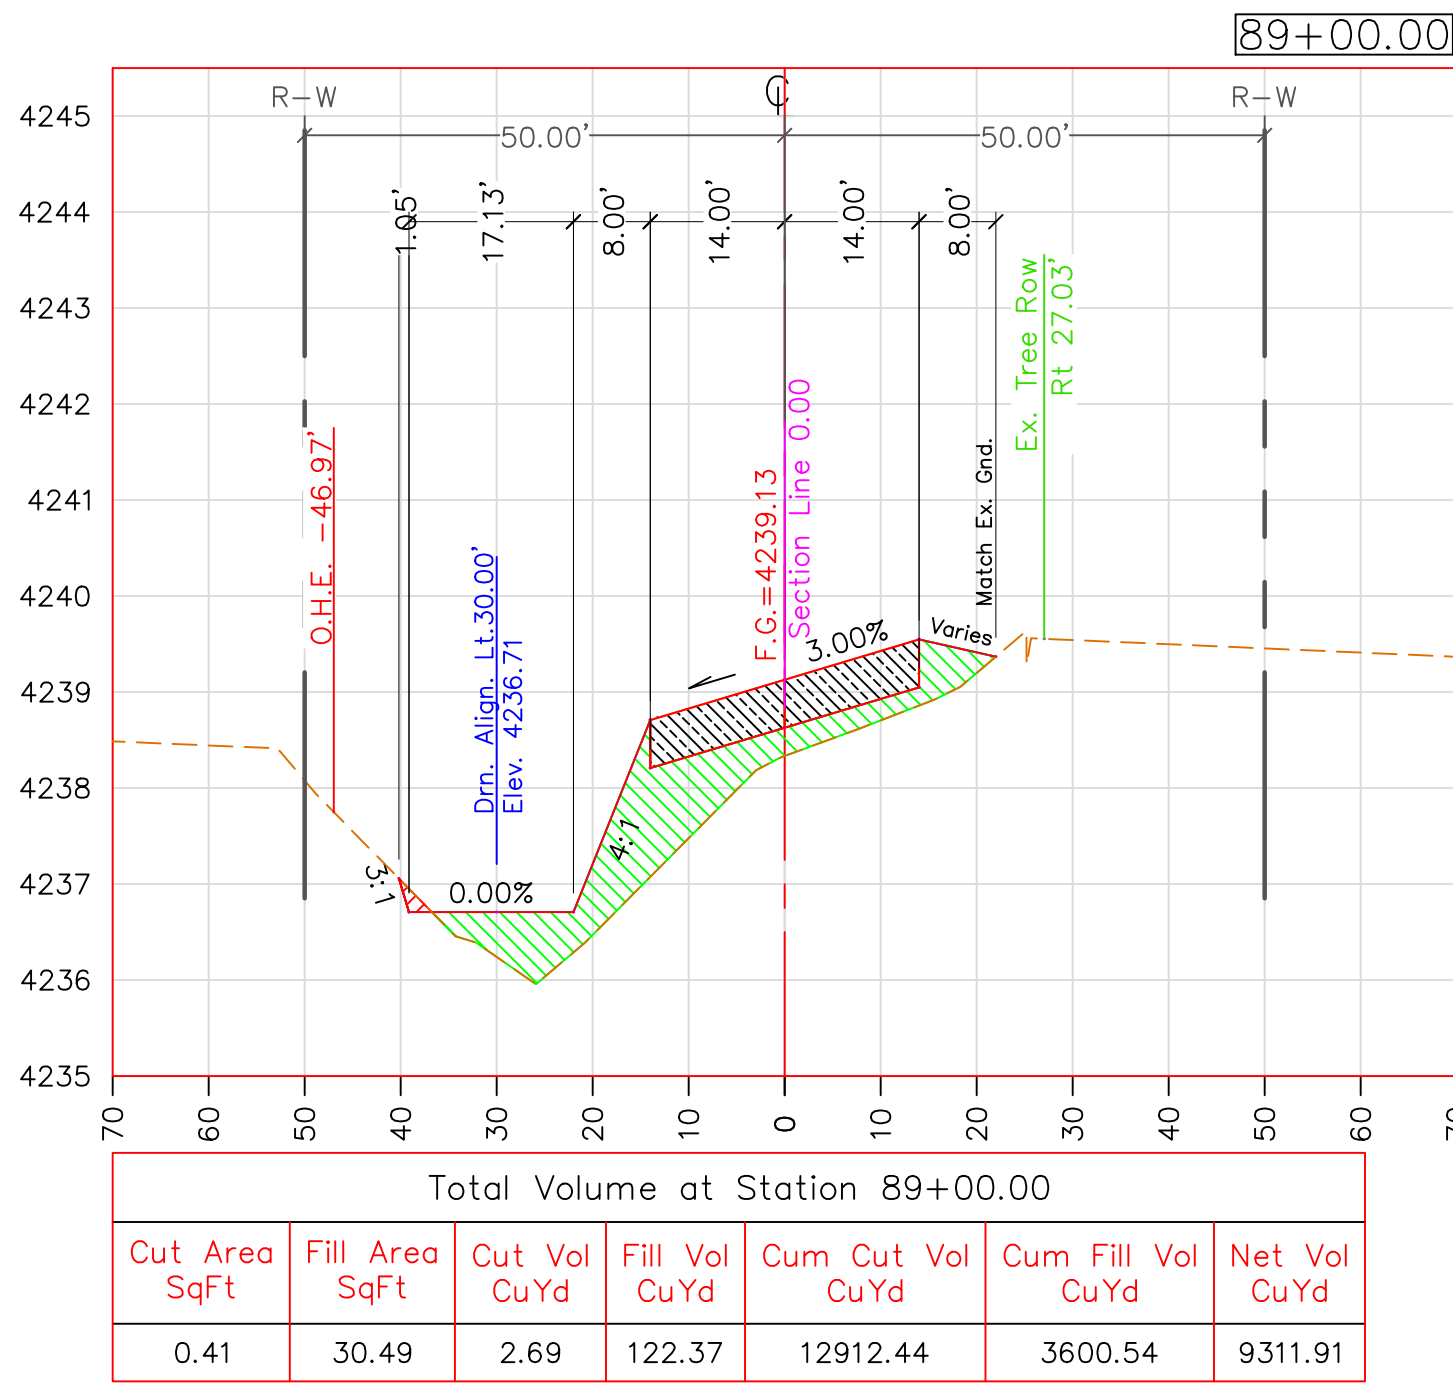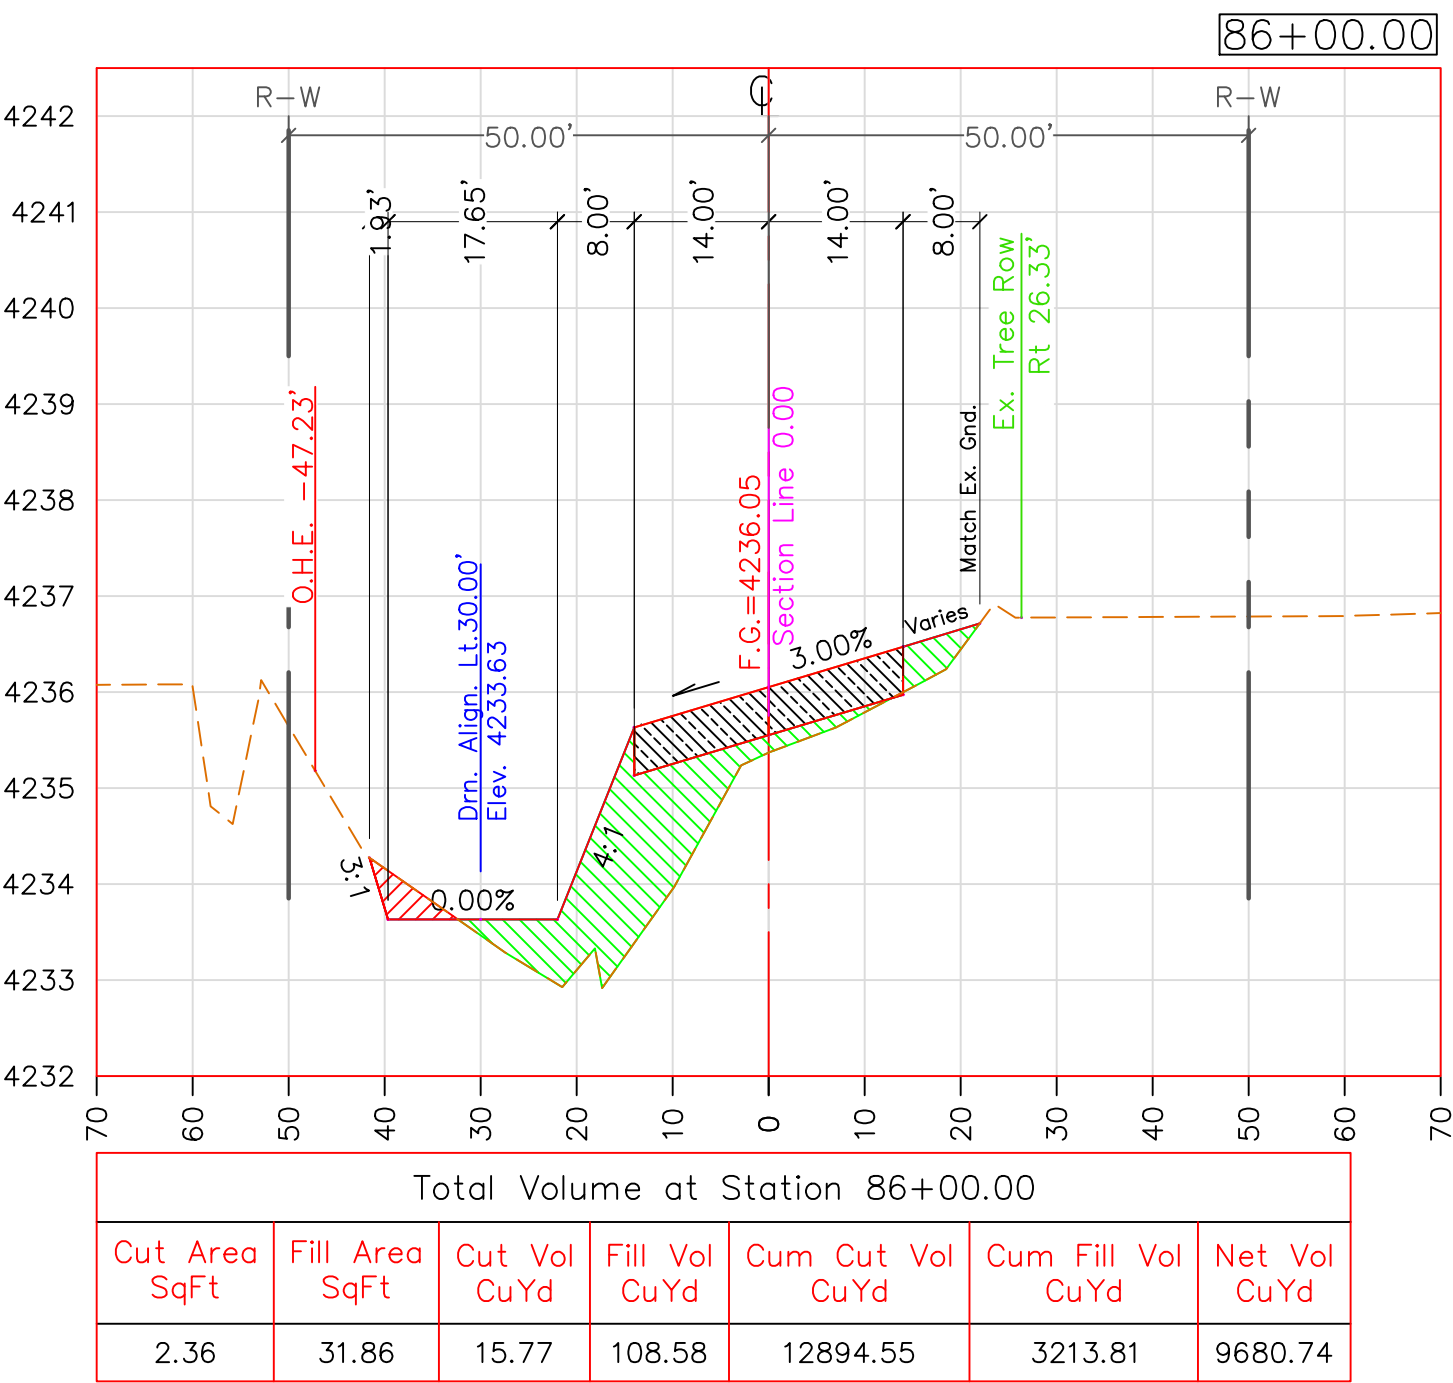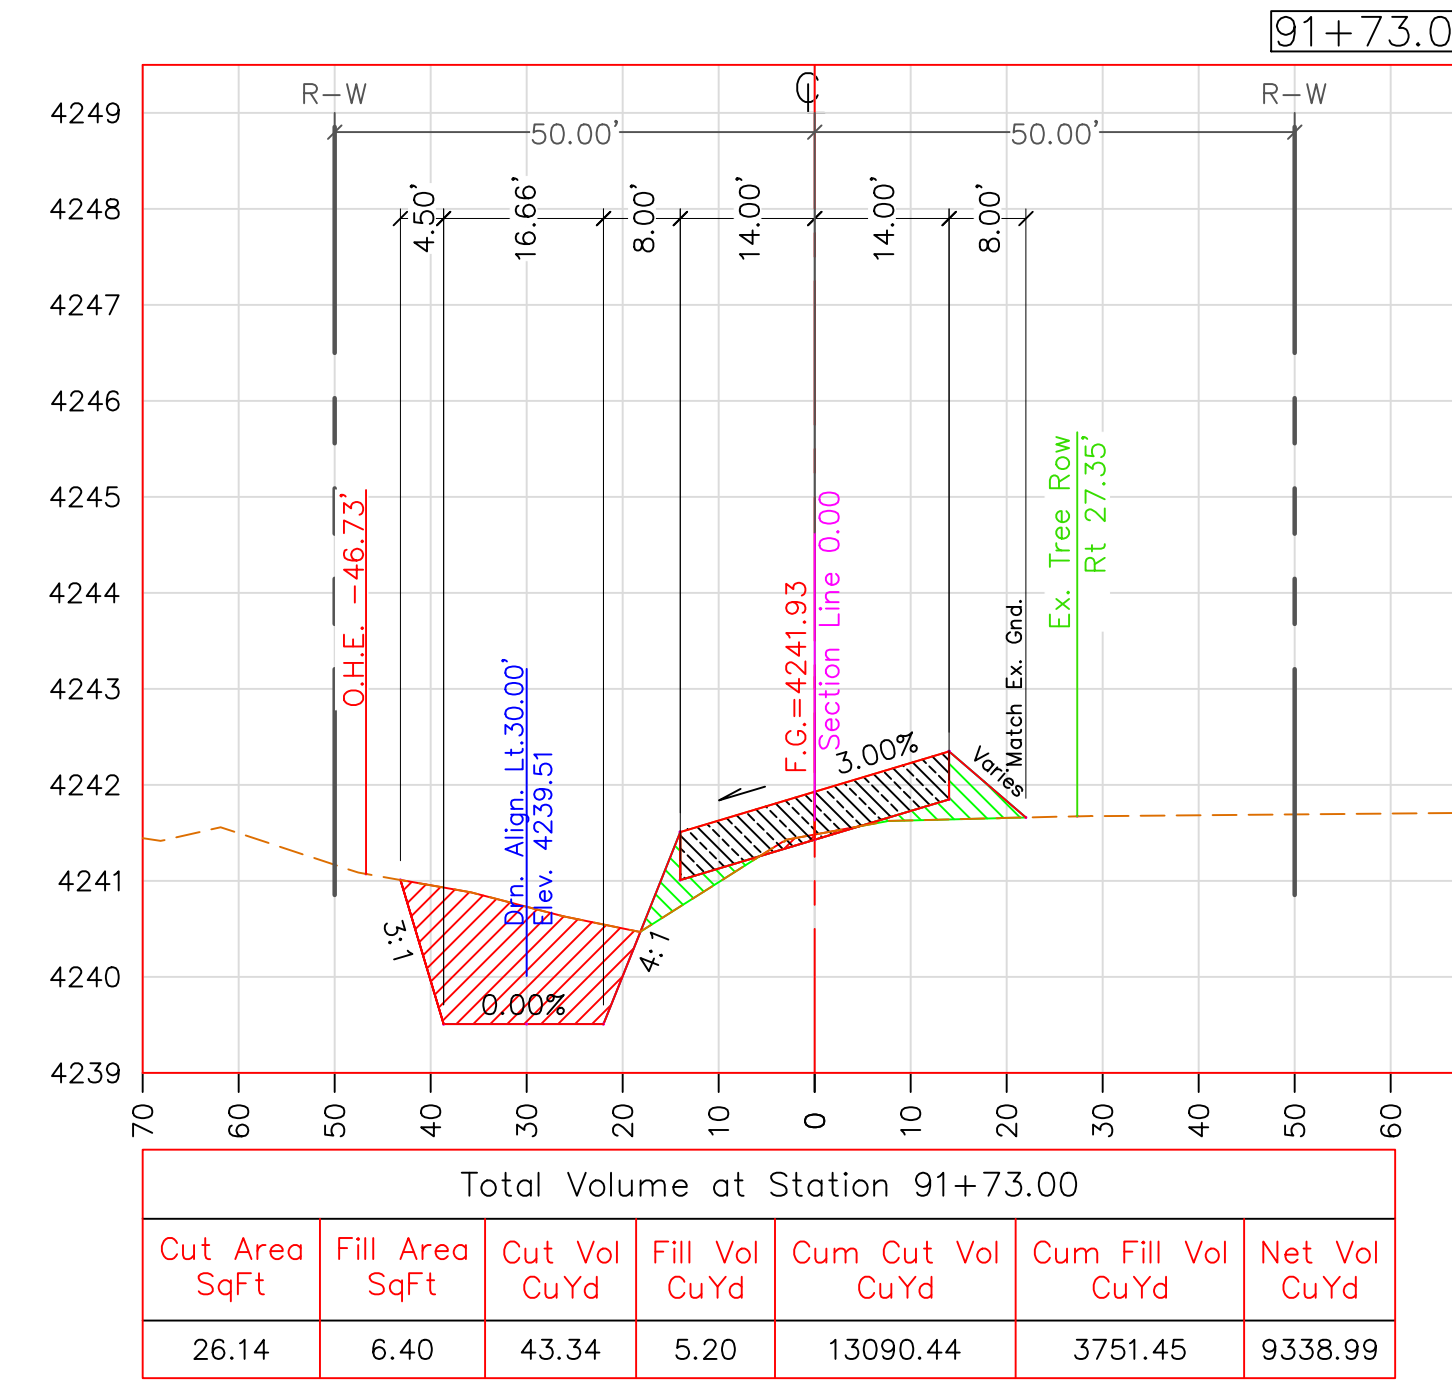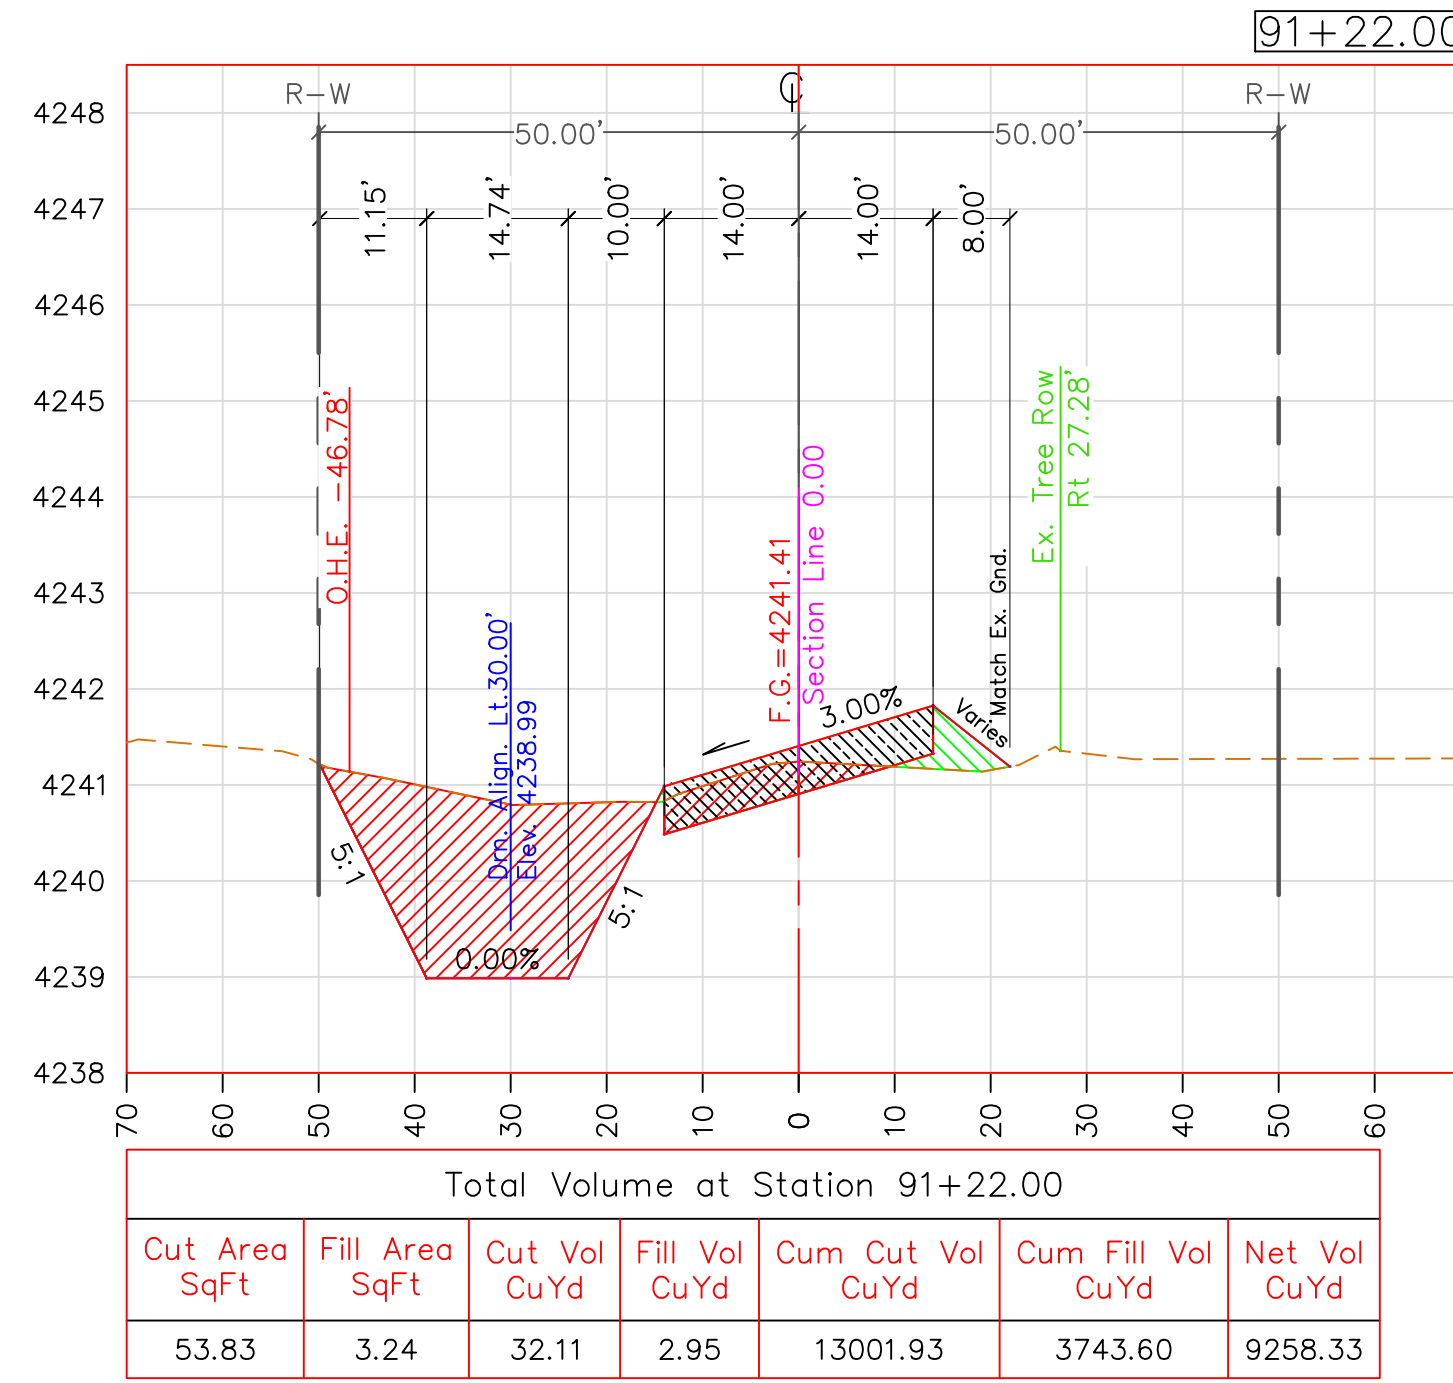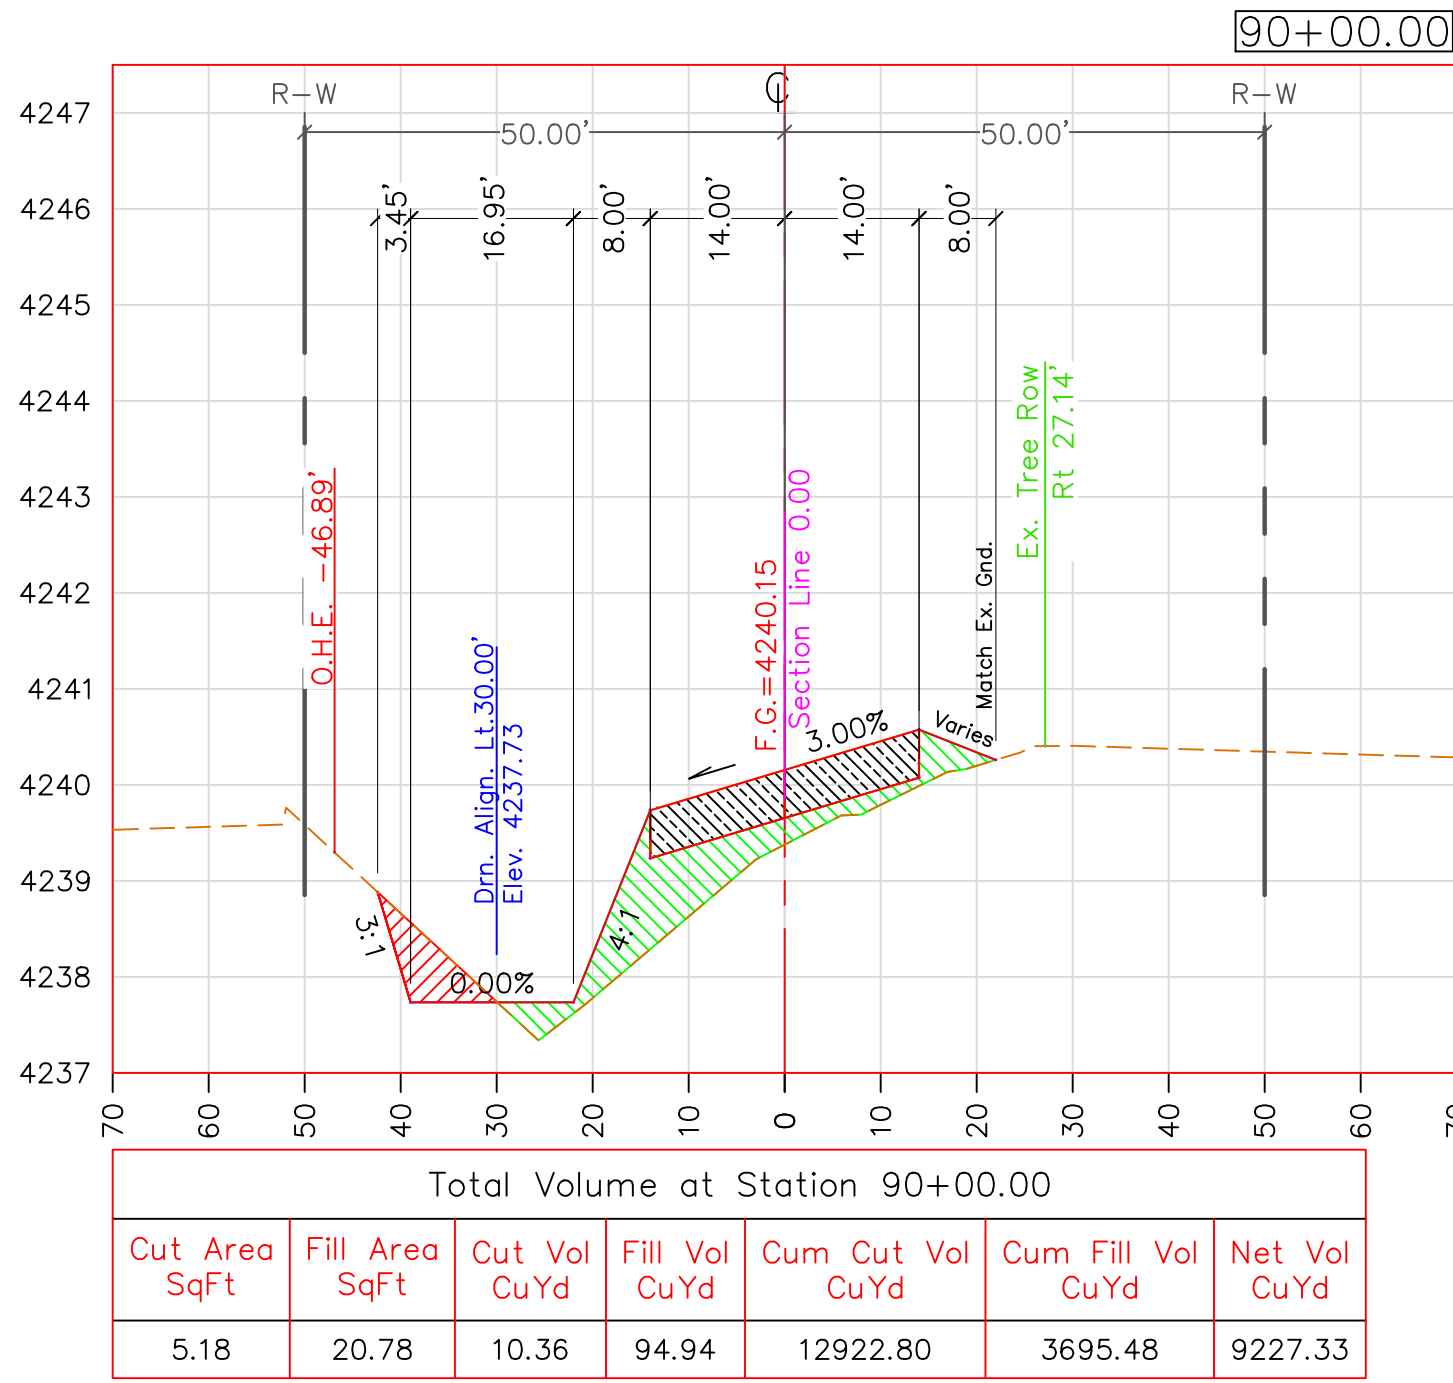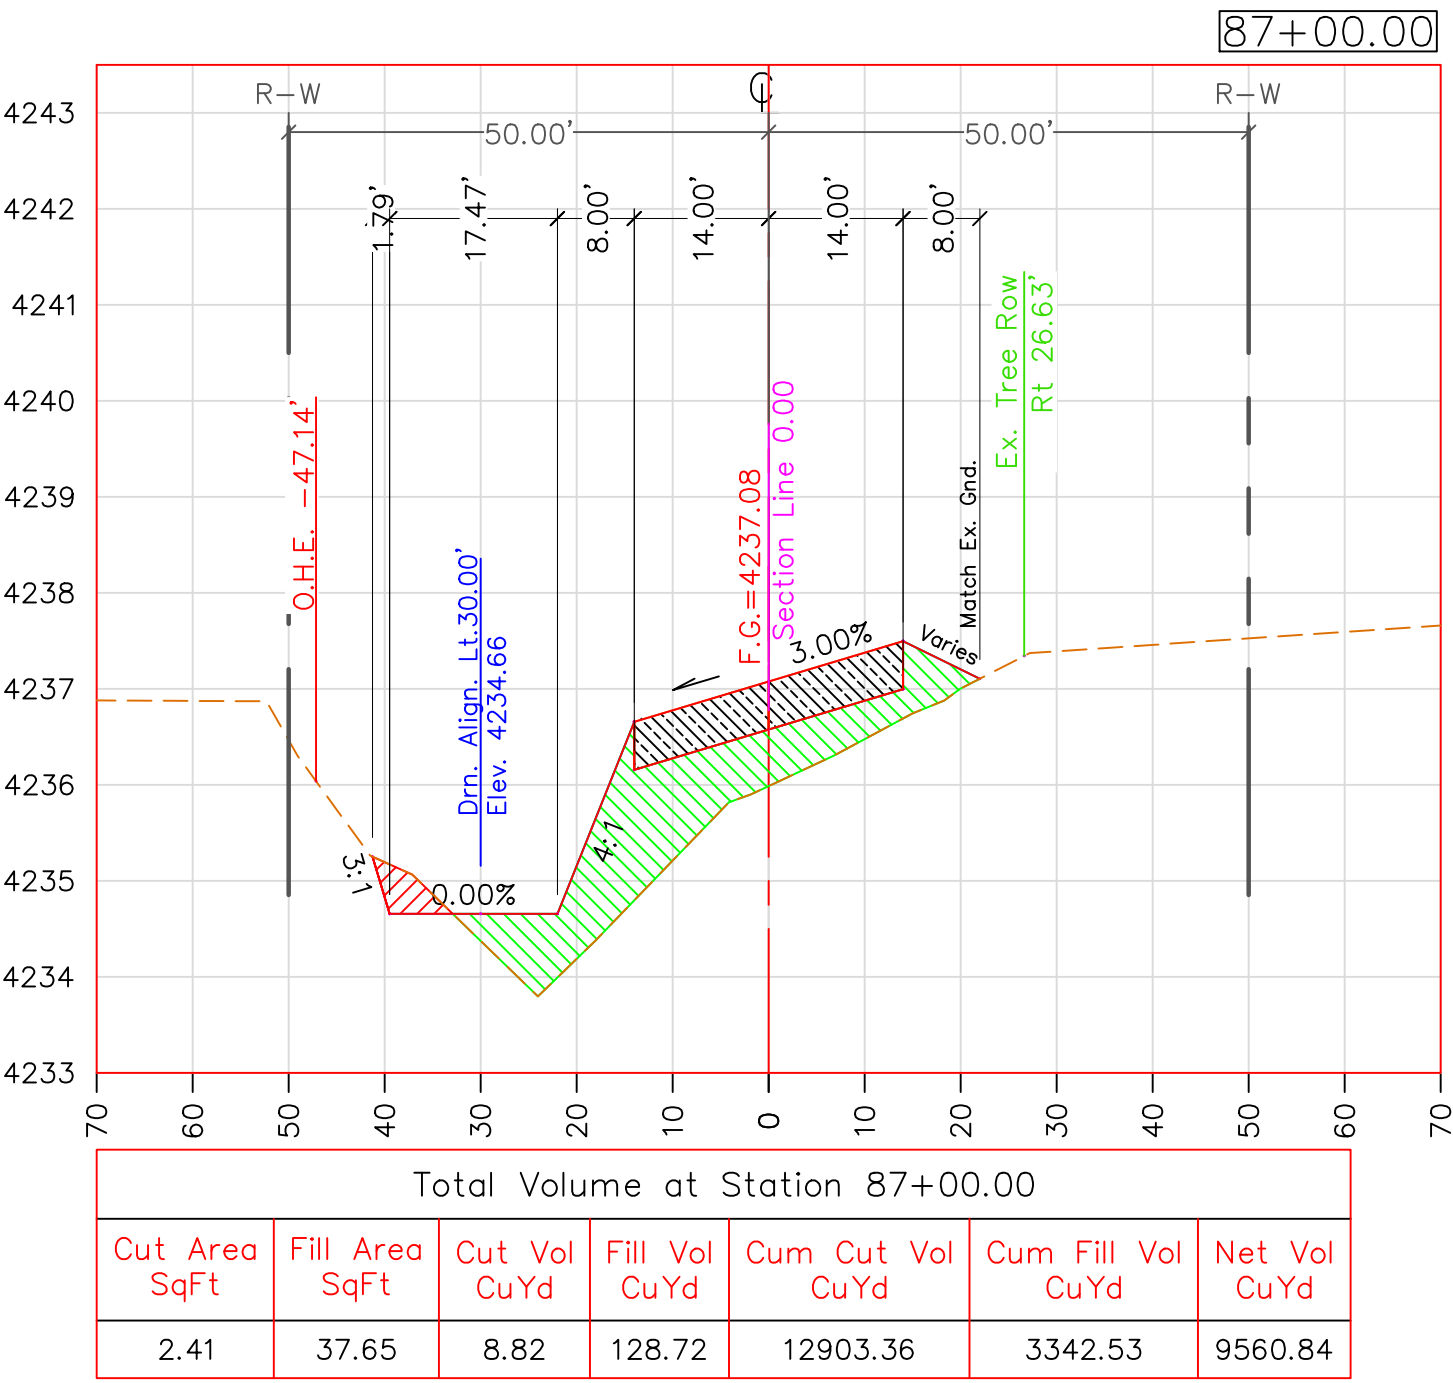

SCALE HOR: 1"=20'
VER: 1"=2'

CROSS SECTIONS VIEW

TWO WORKING DAYS
BEFORE YOU DIG
CALL FOR THE
BLUESTAKES
1-800-782-5348

#	BY	DESCRIPTION	DATE
	J.W.	BACKSLOPE NOW 3:1 FROM STA 26+00 TO 51+00	06/20/19

PROJECT TITLE:		CROSS SECTIONS	
ROBBS RD			
SHEET TITLE:			

COCHISE COUNTY
ENGINEERING &
NATURAL RESOURCES
DEPARTMENT















DESIGN BY:
S. PARRA
DRAWN BY:
A. REYES
CHECKED BY:
J. WATKINS
APPROVED BY:
B. SIMMONS



DATE: 06/11/2019
SCALE: 1"=20'

SHEET 13 OF 21

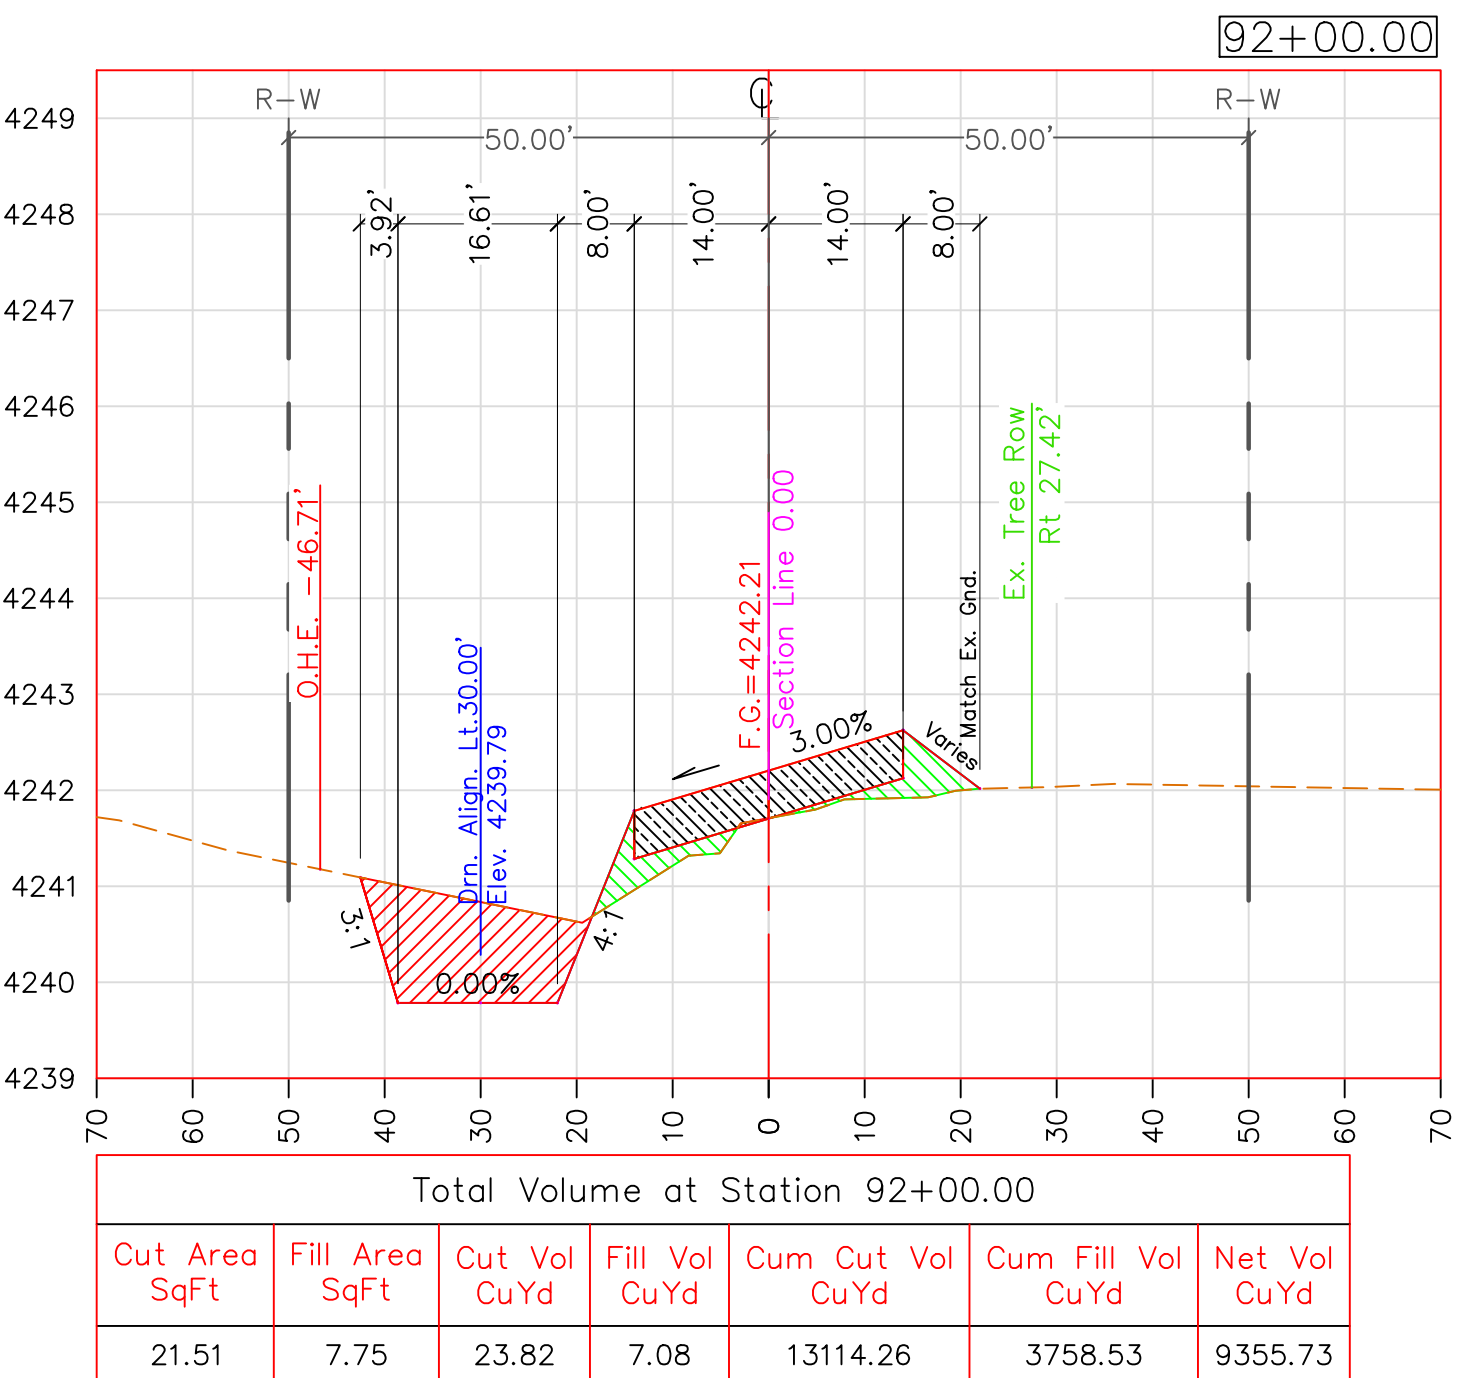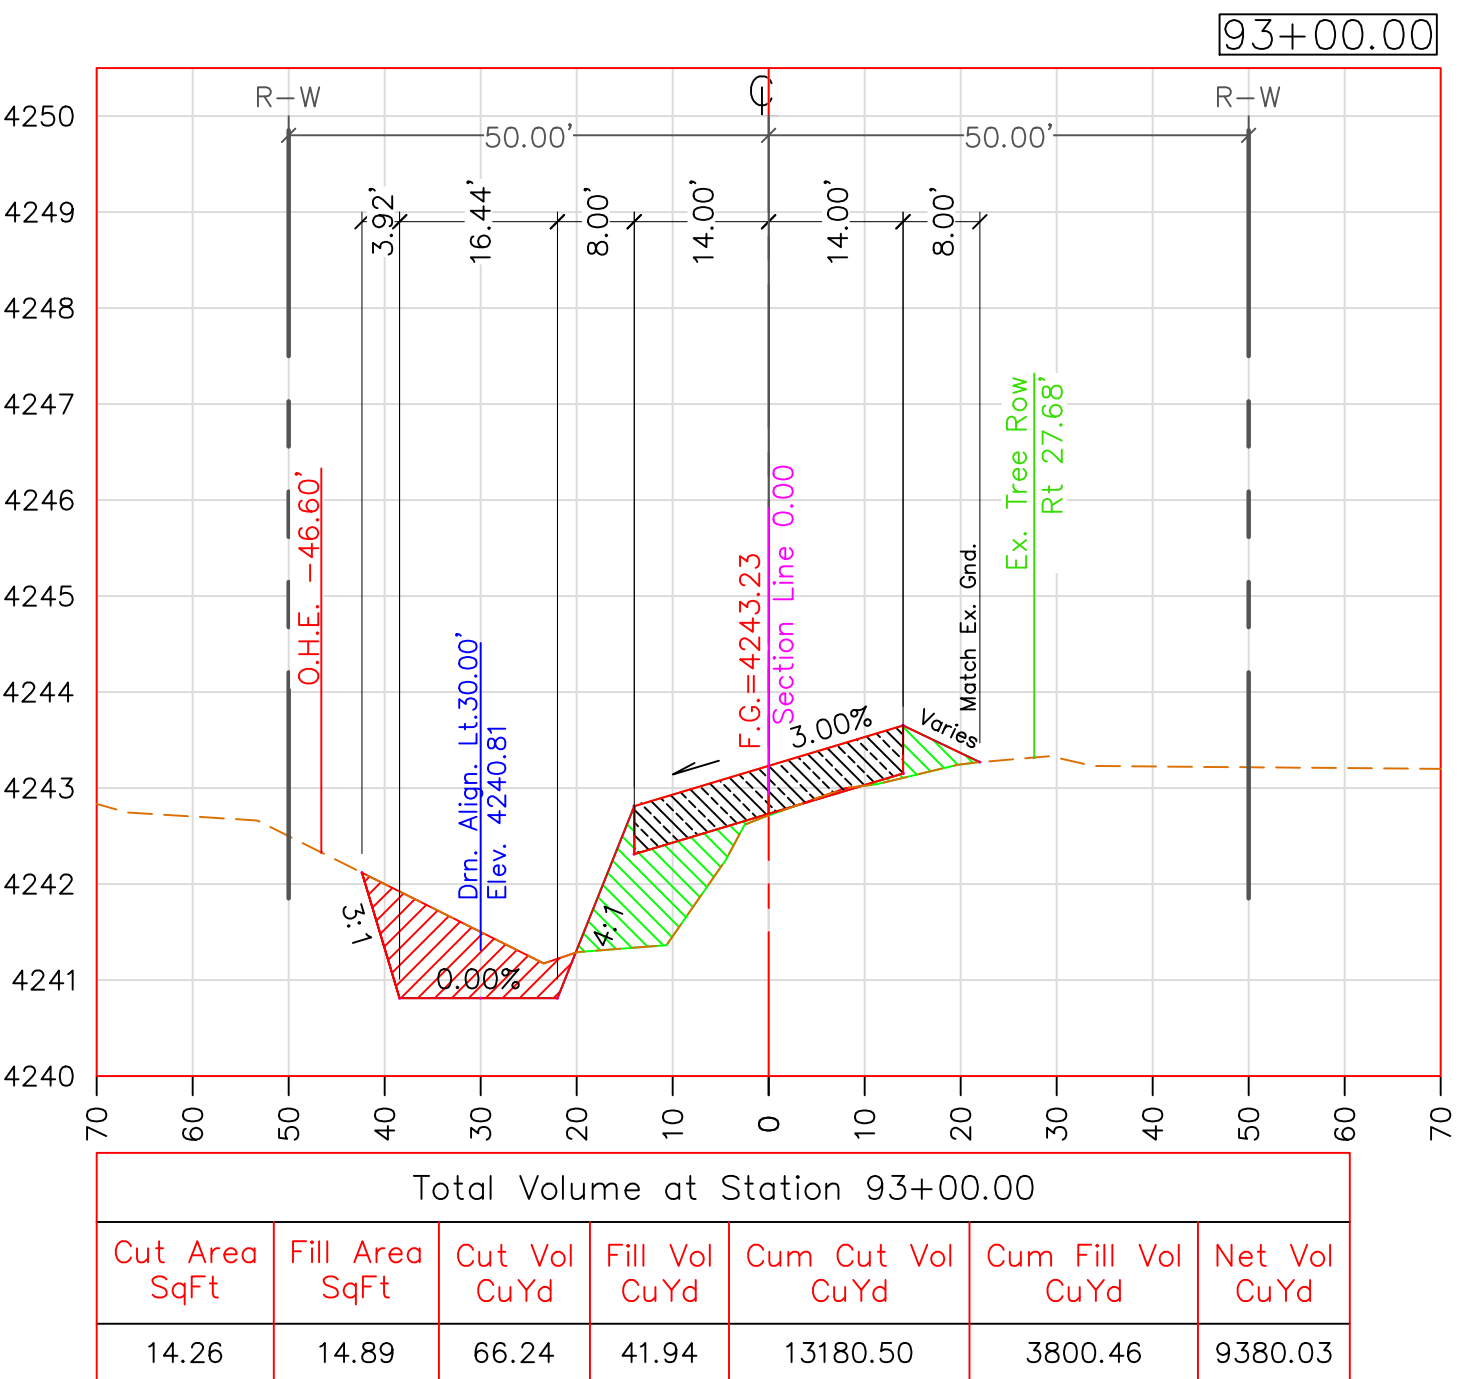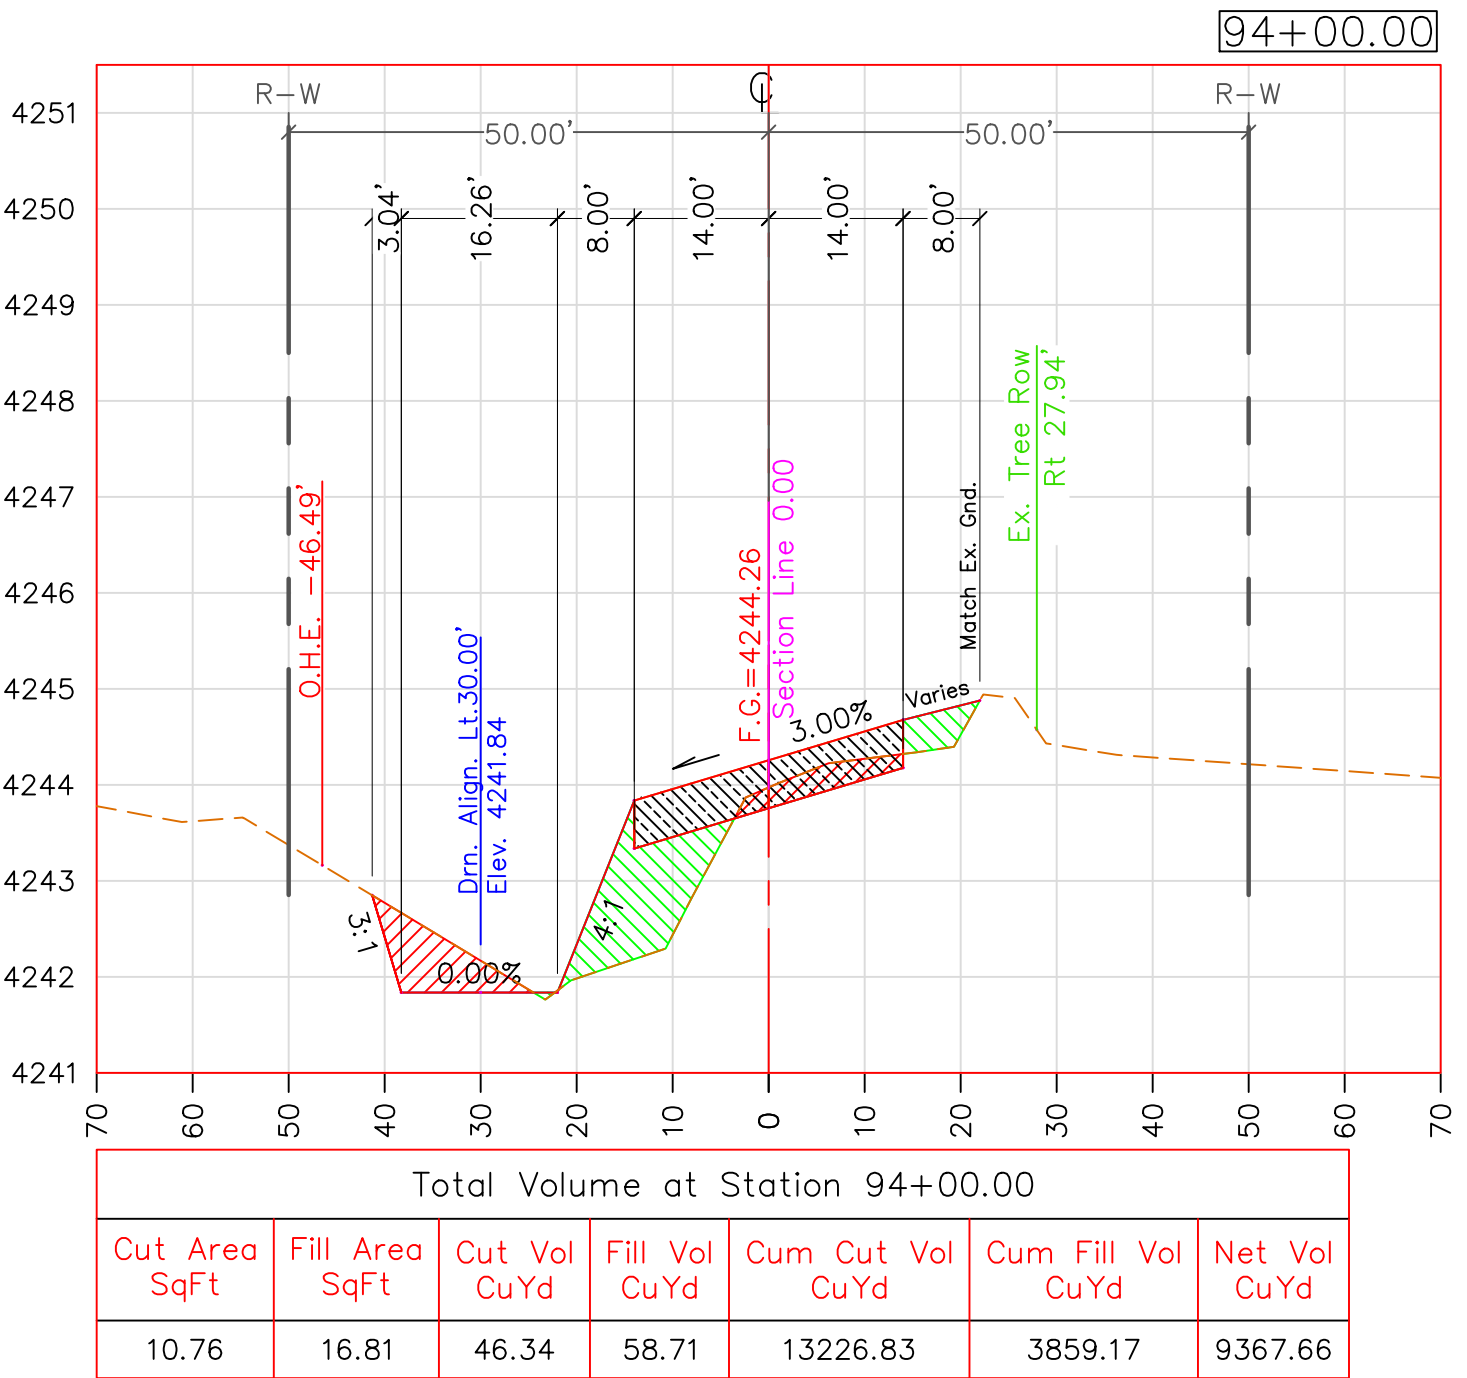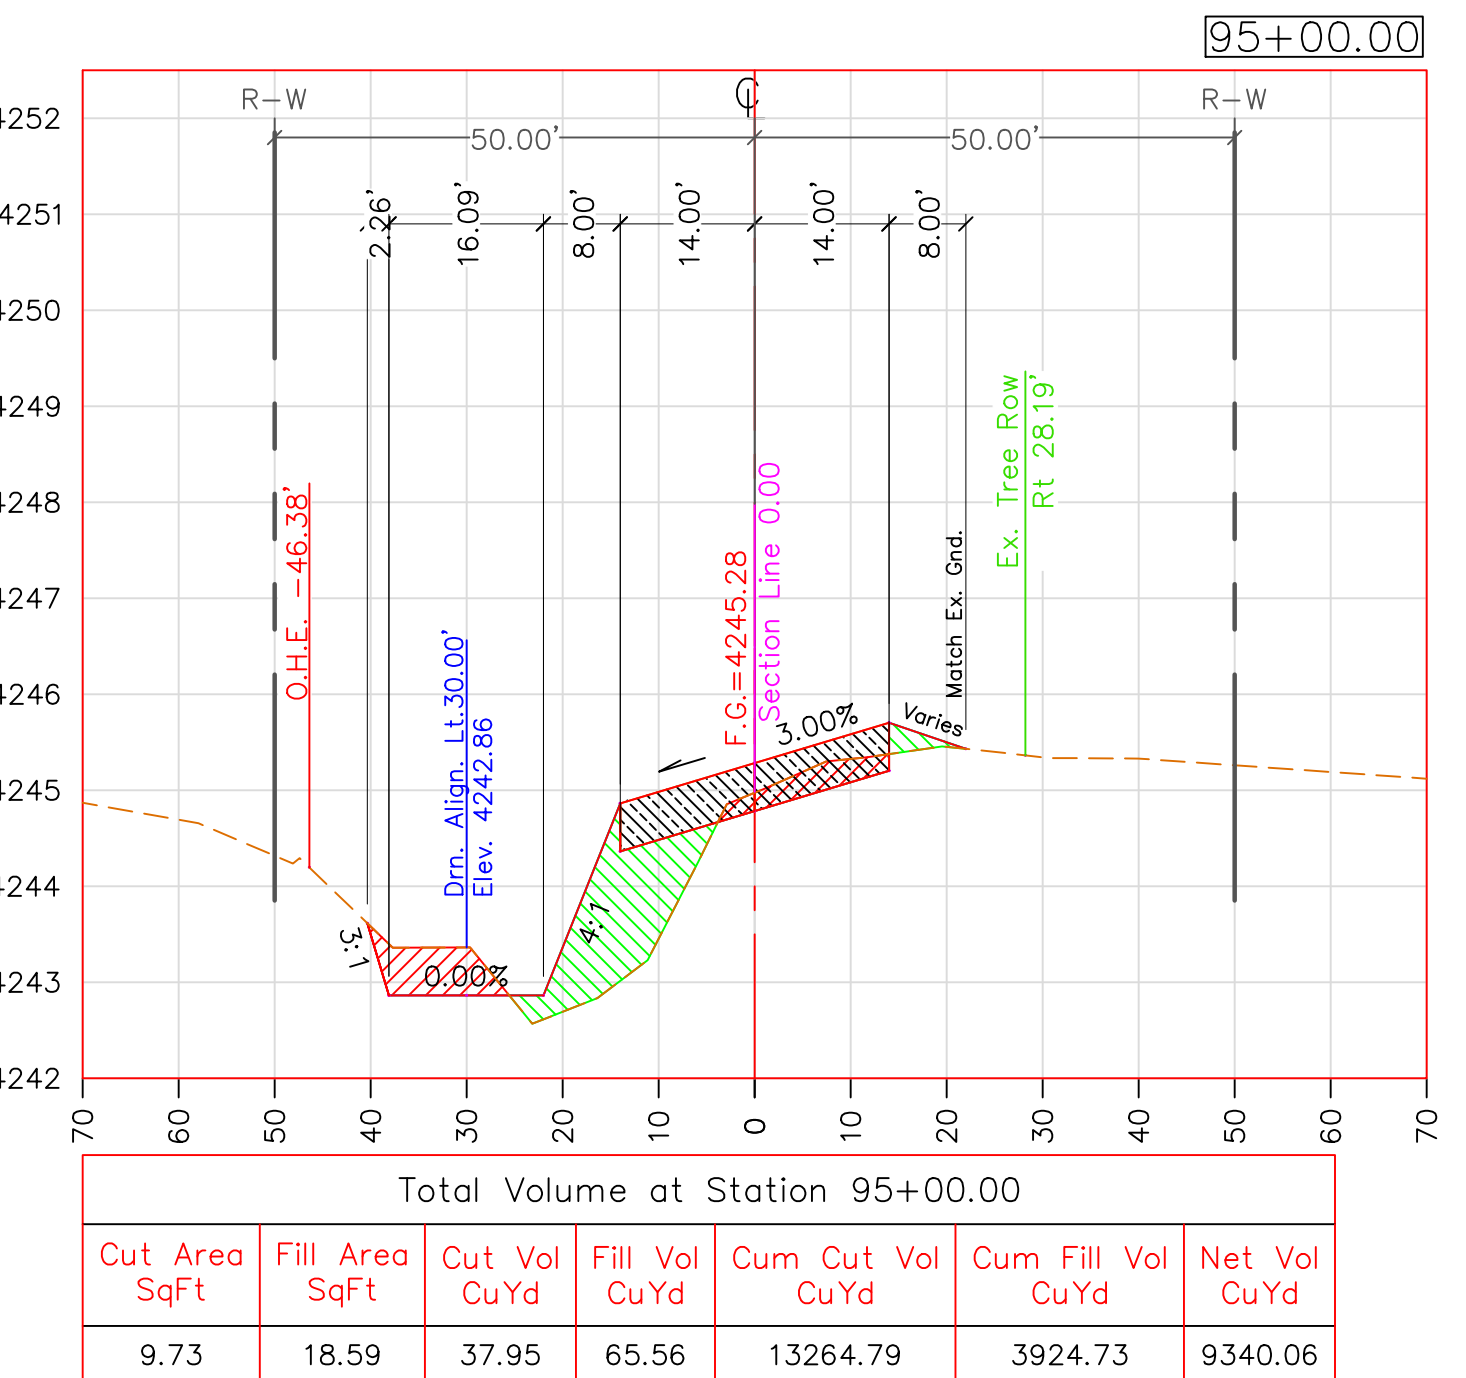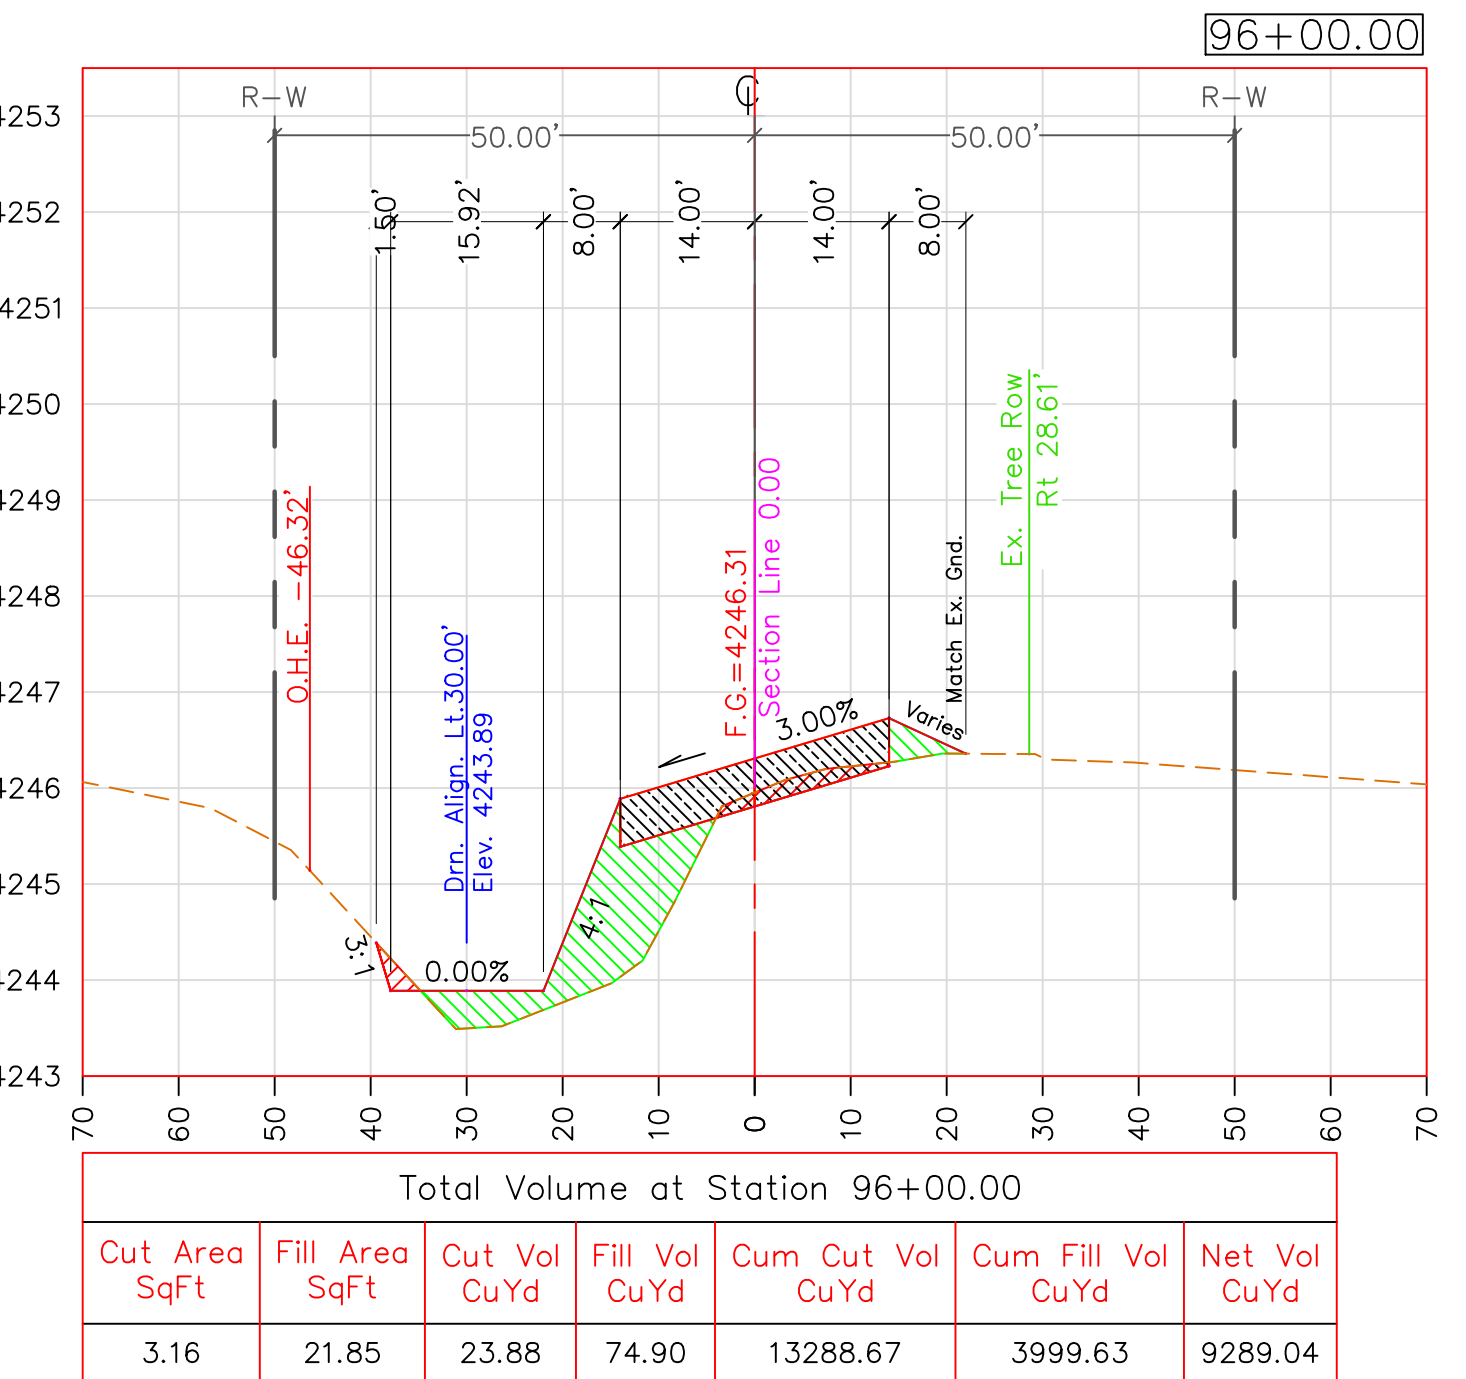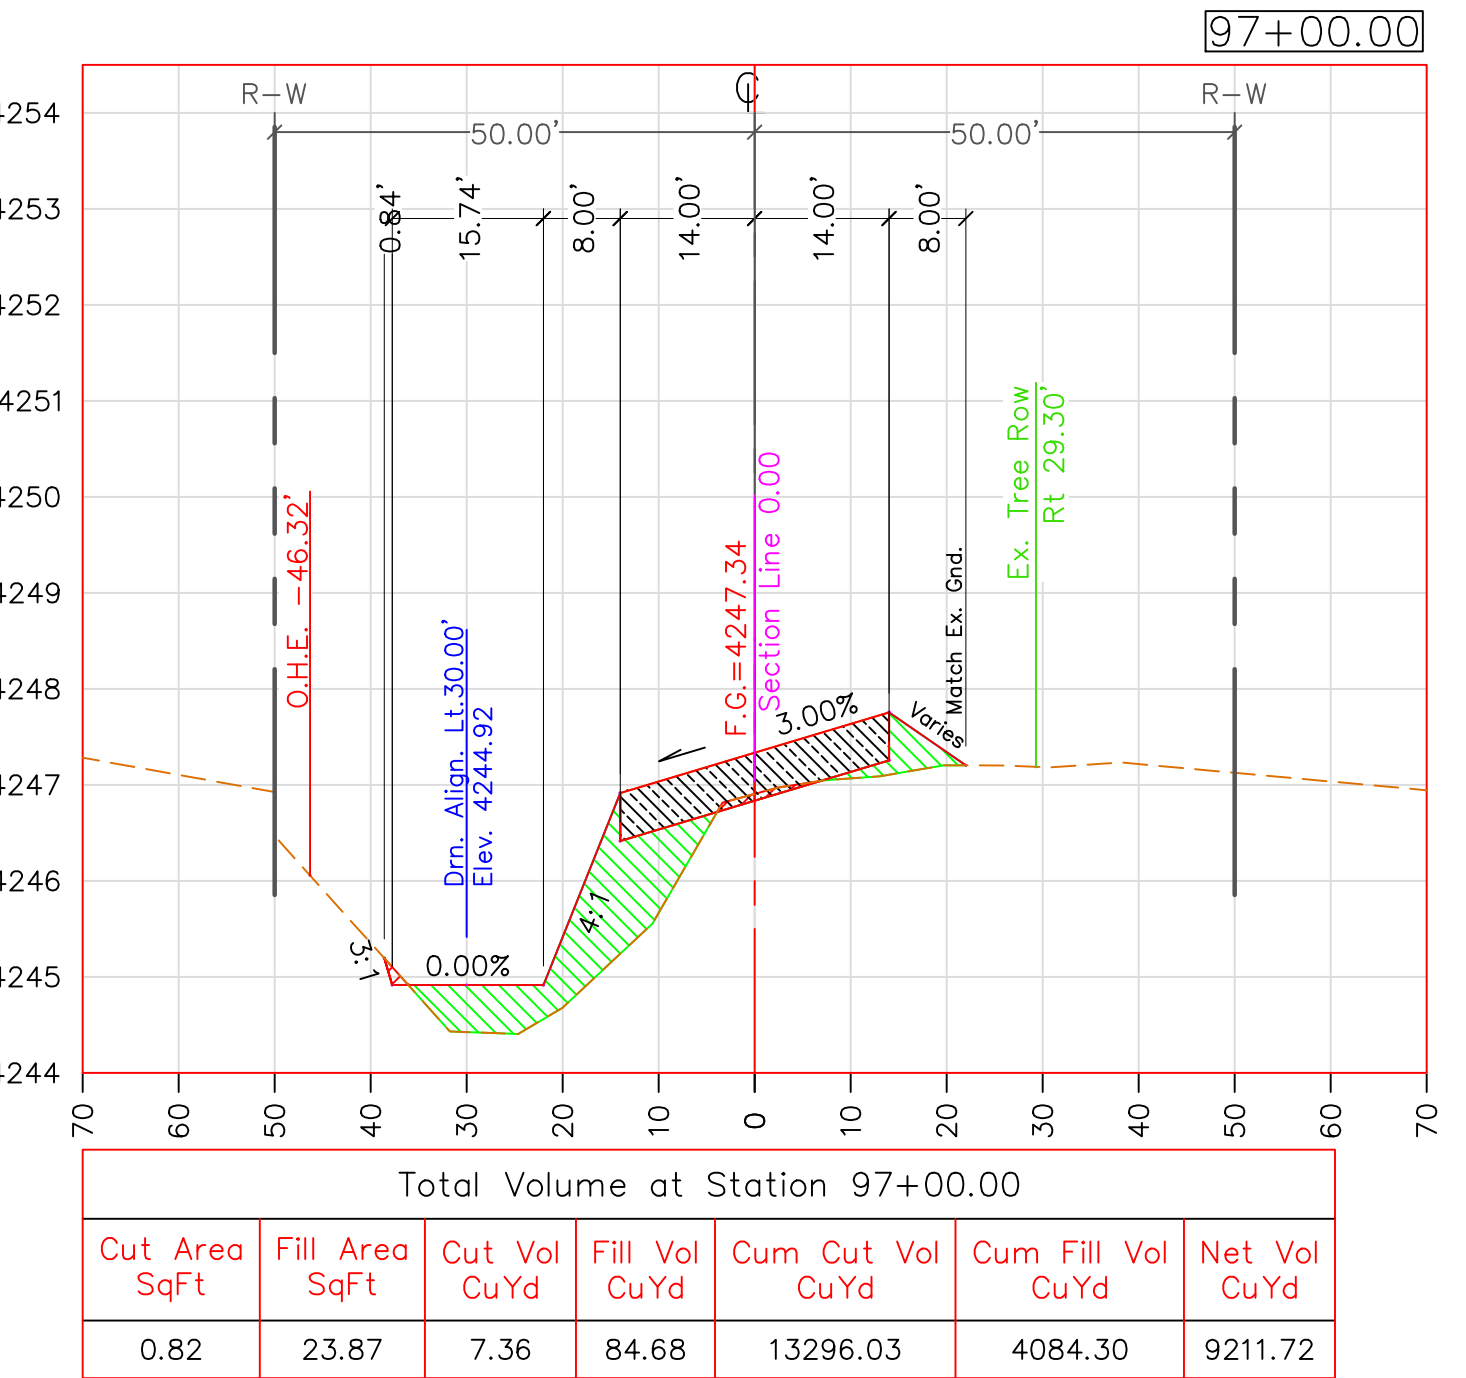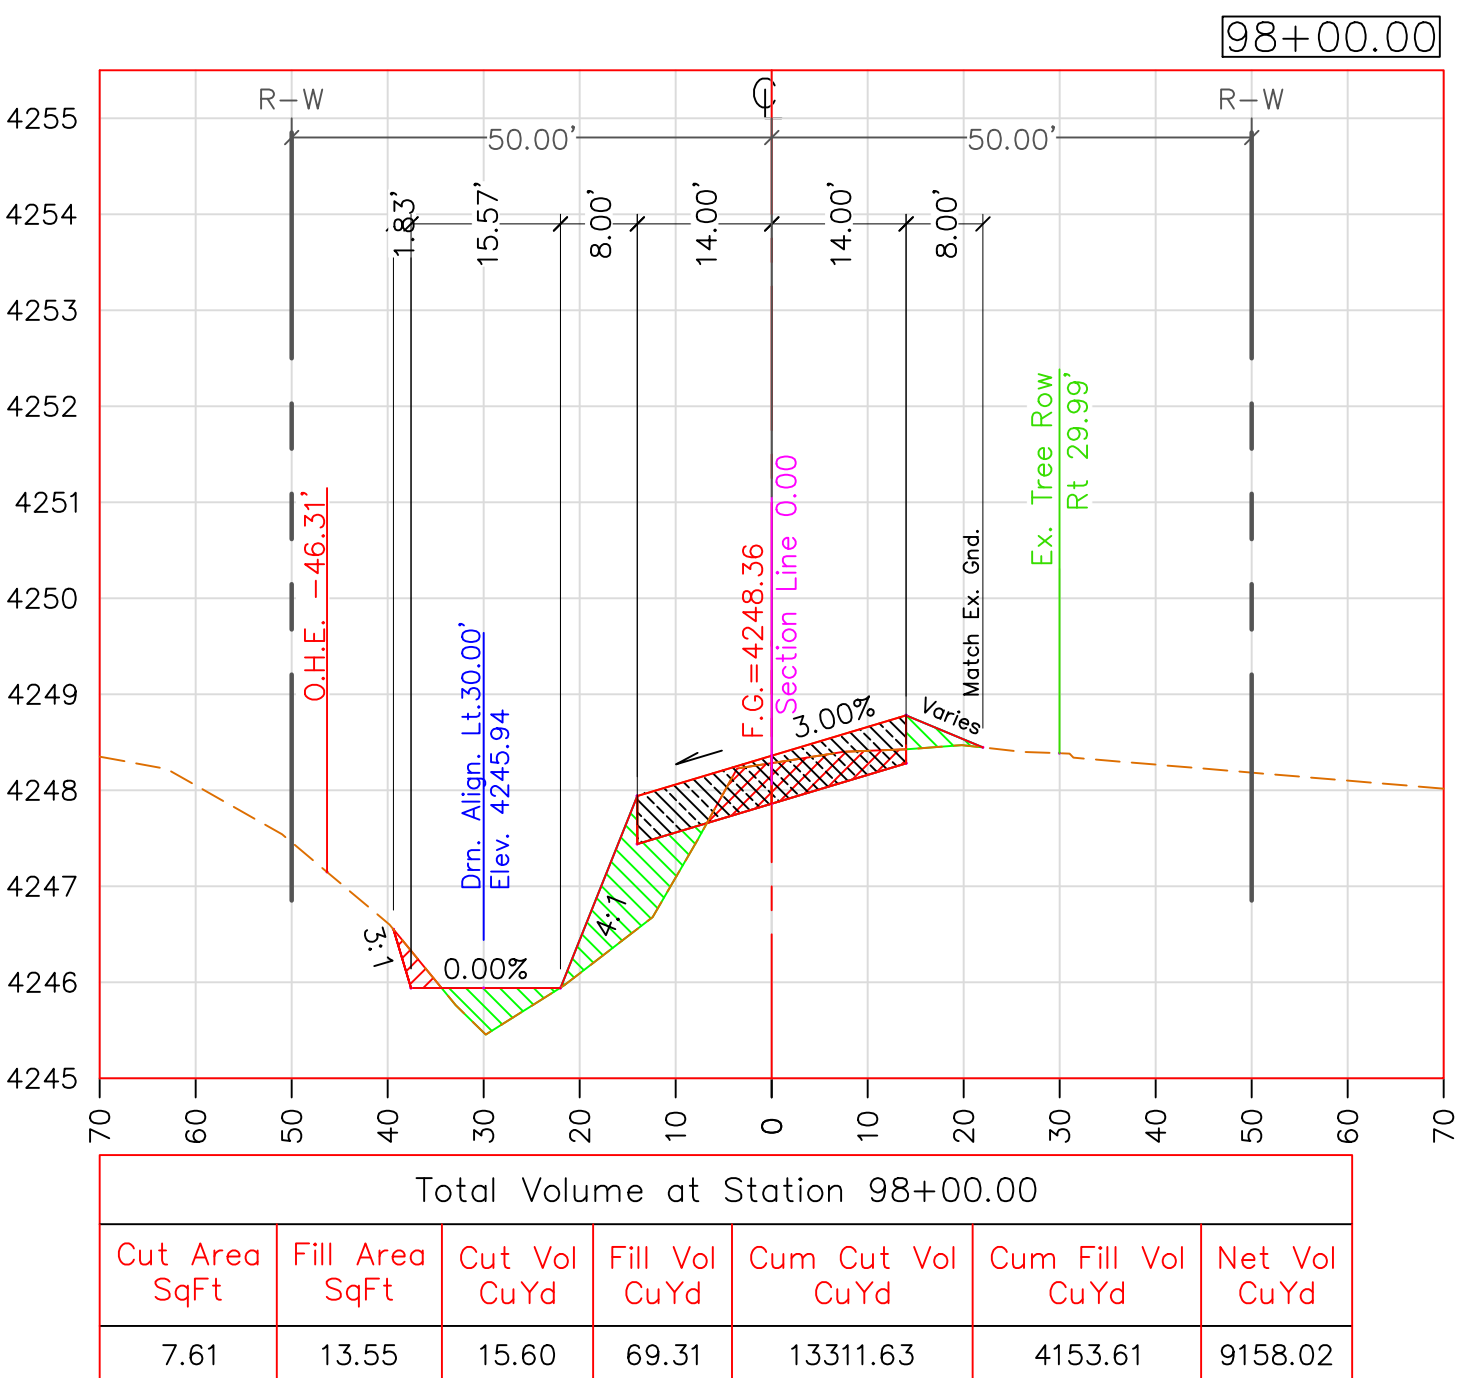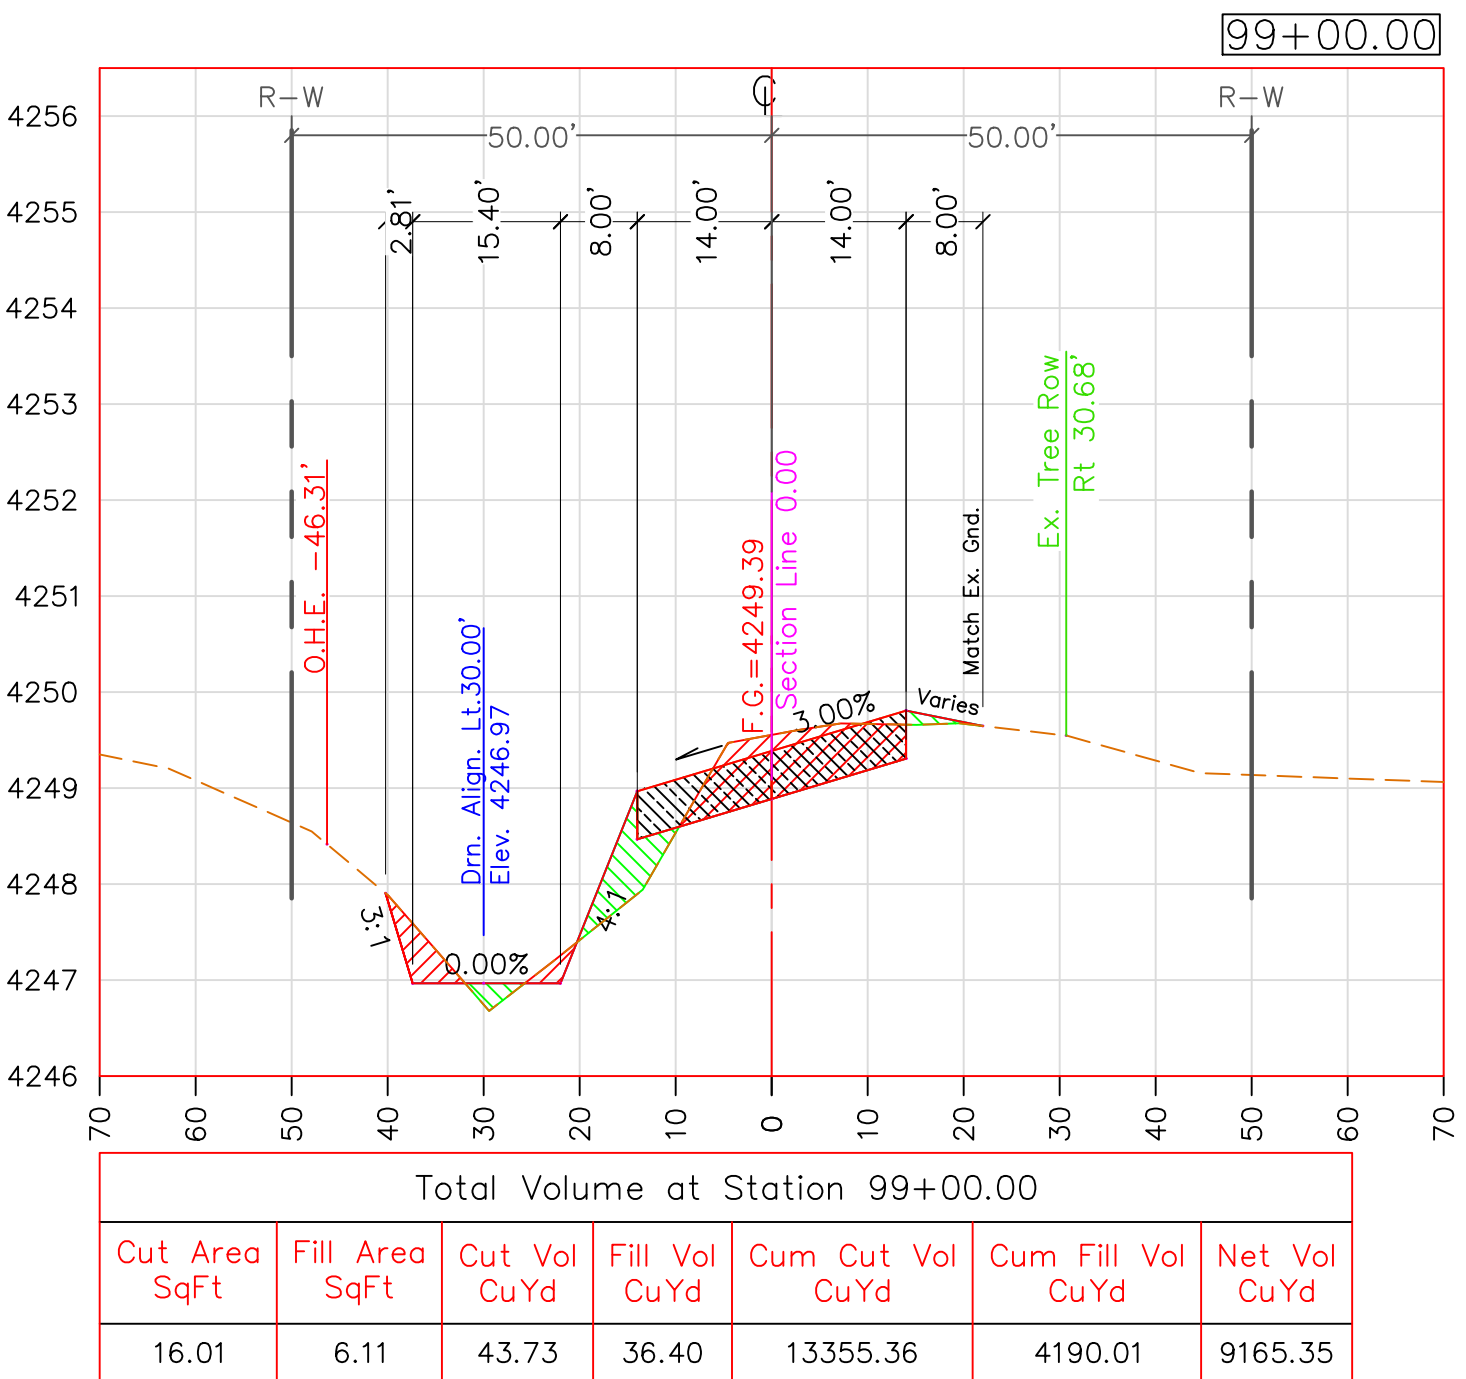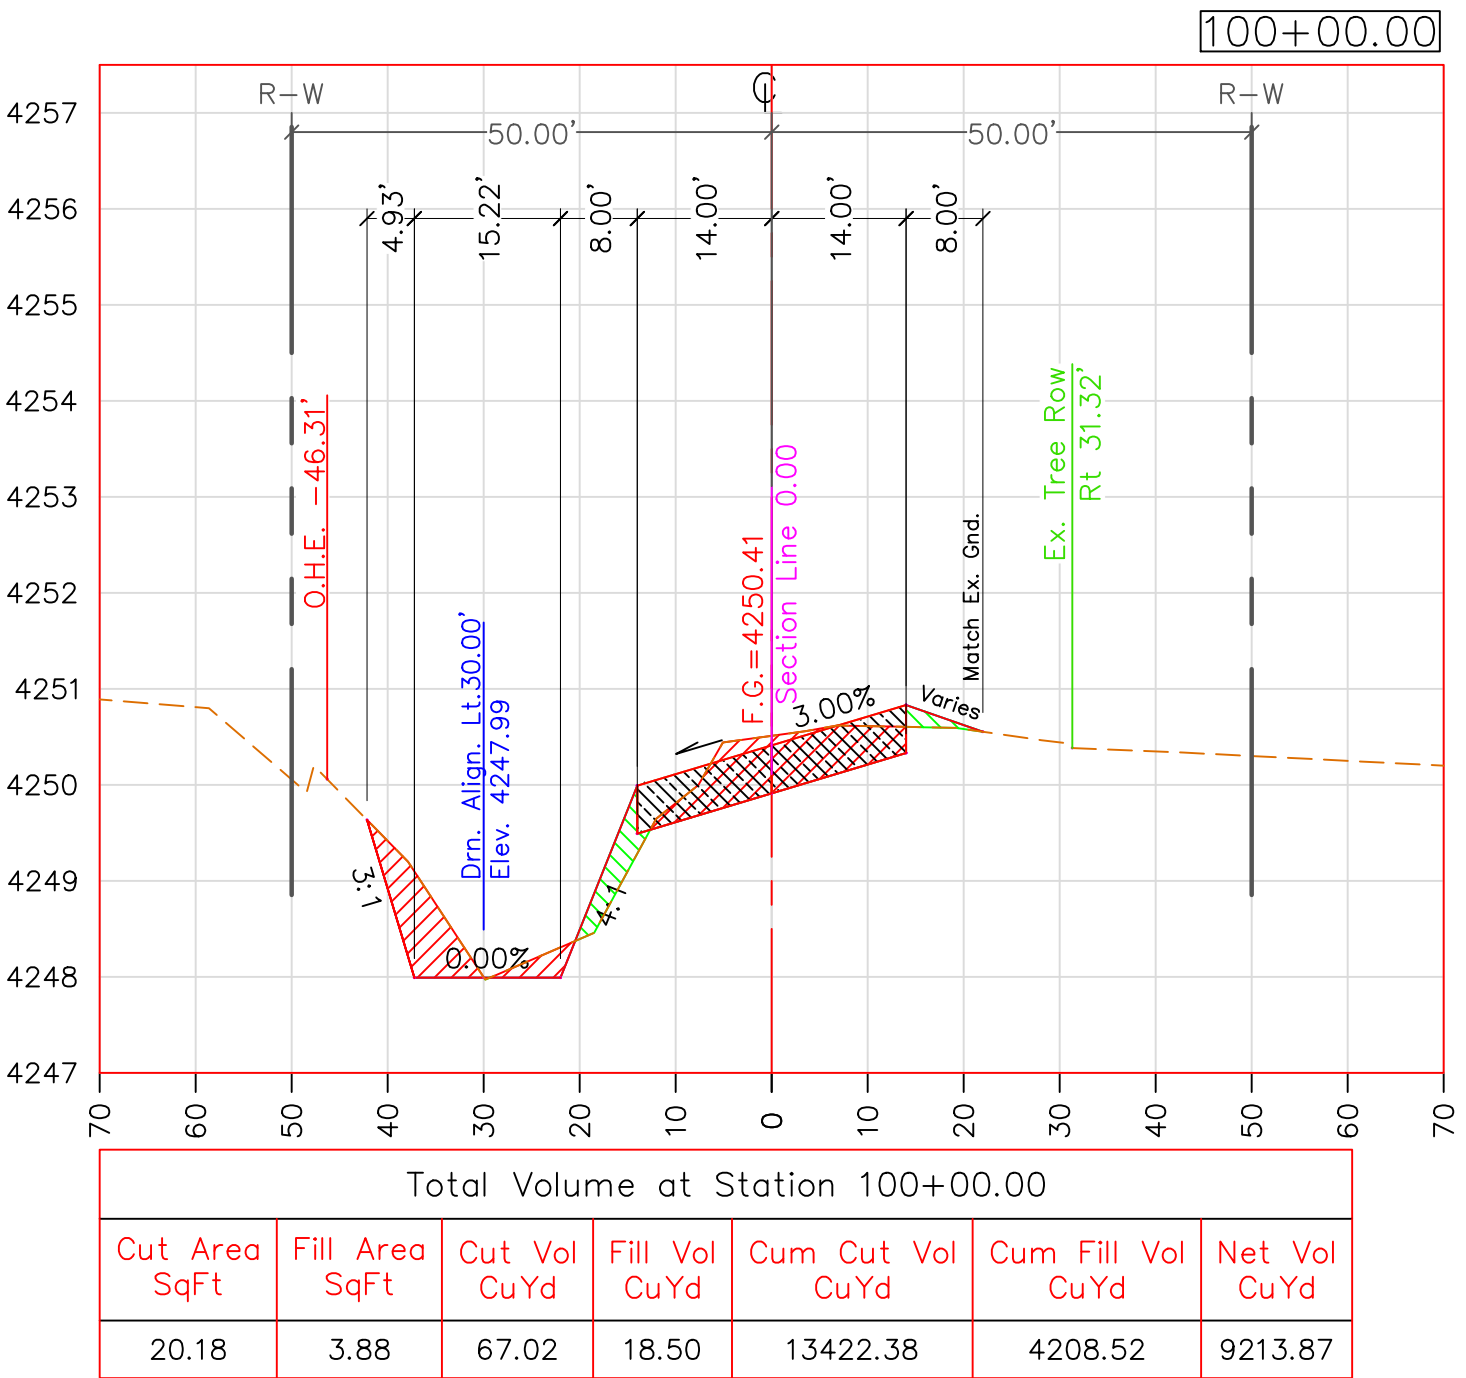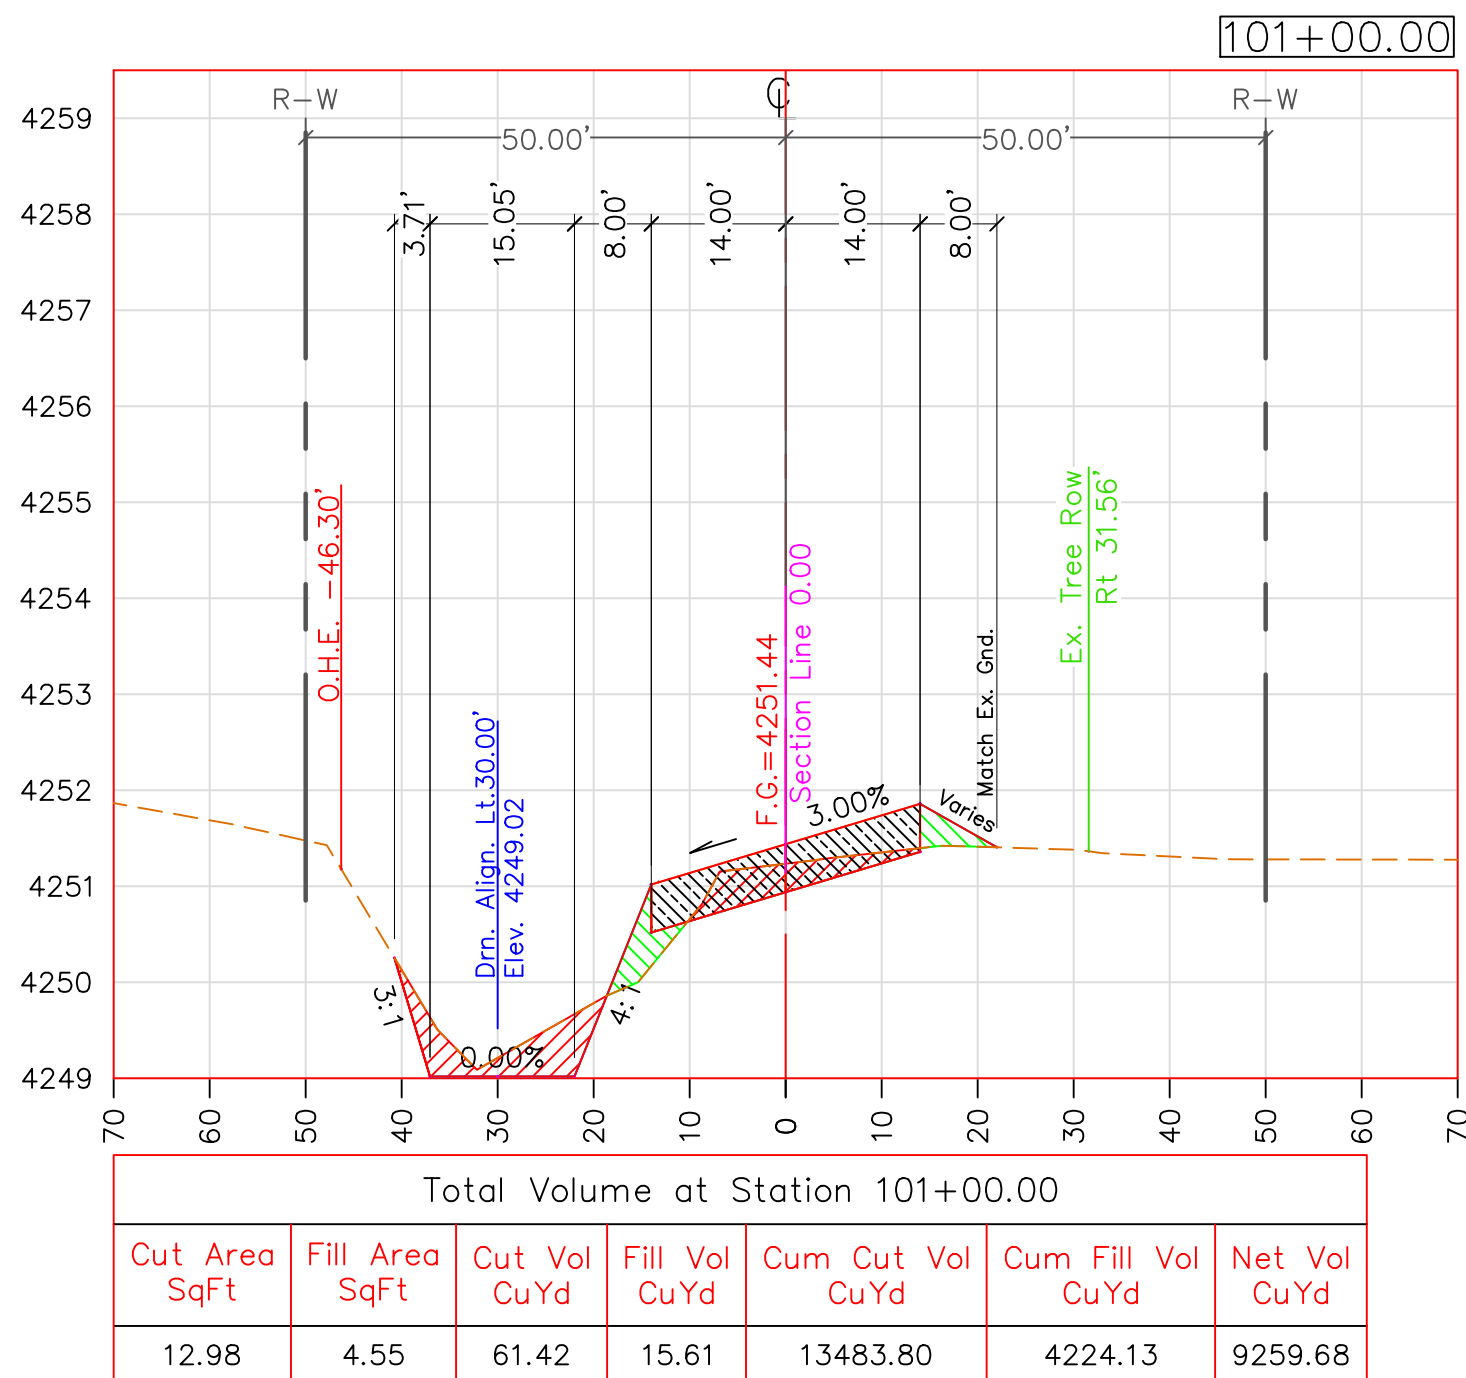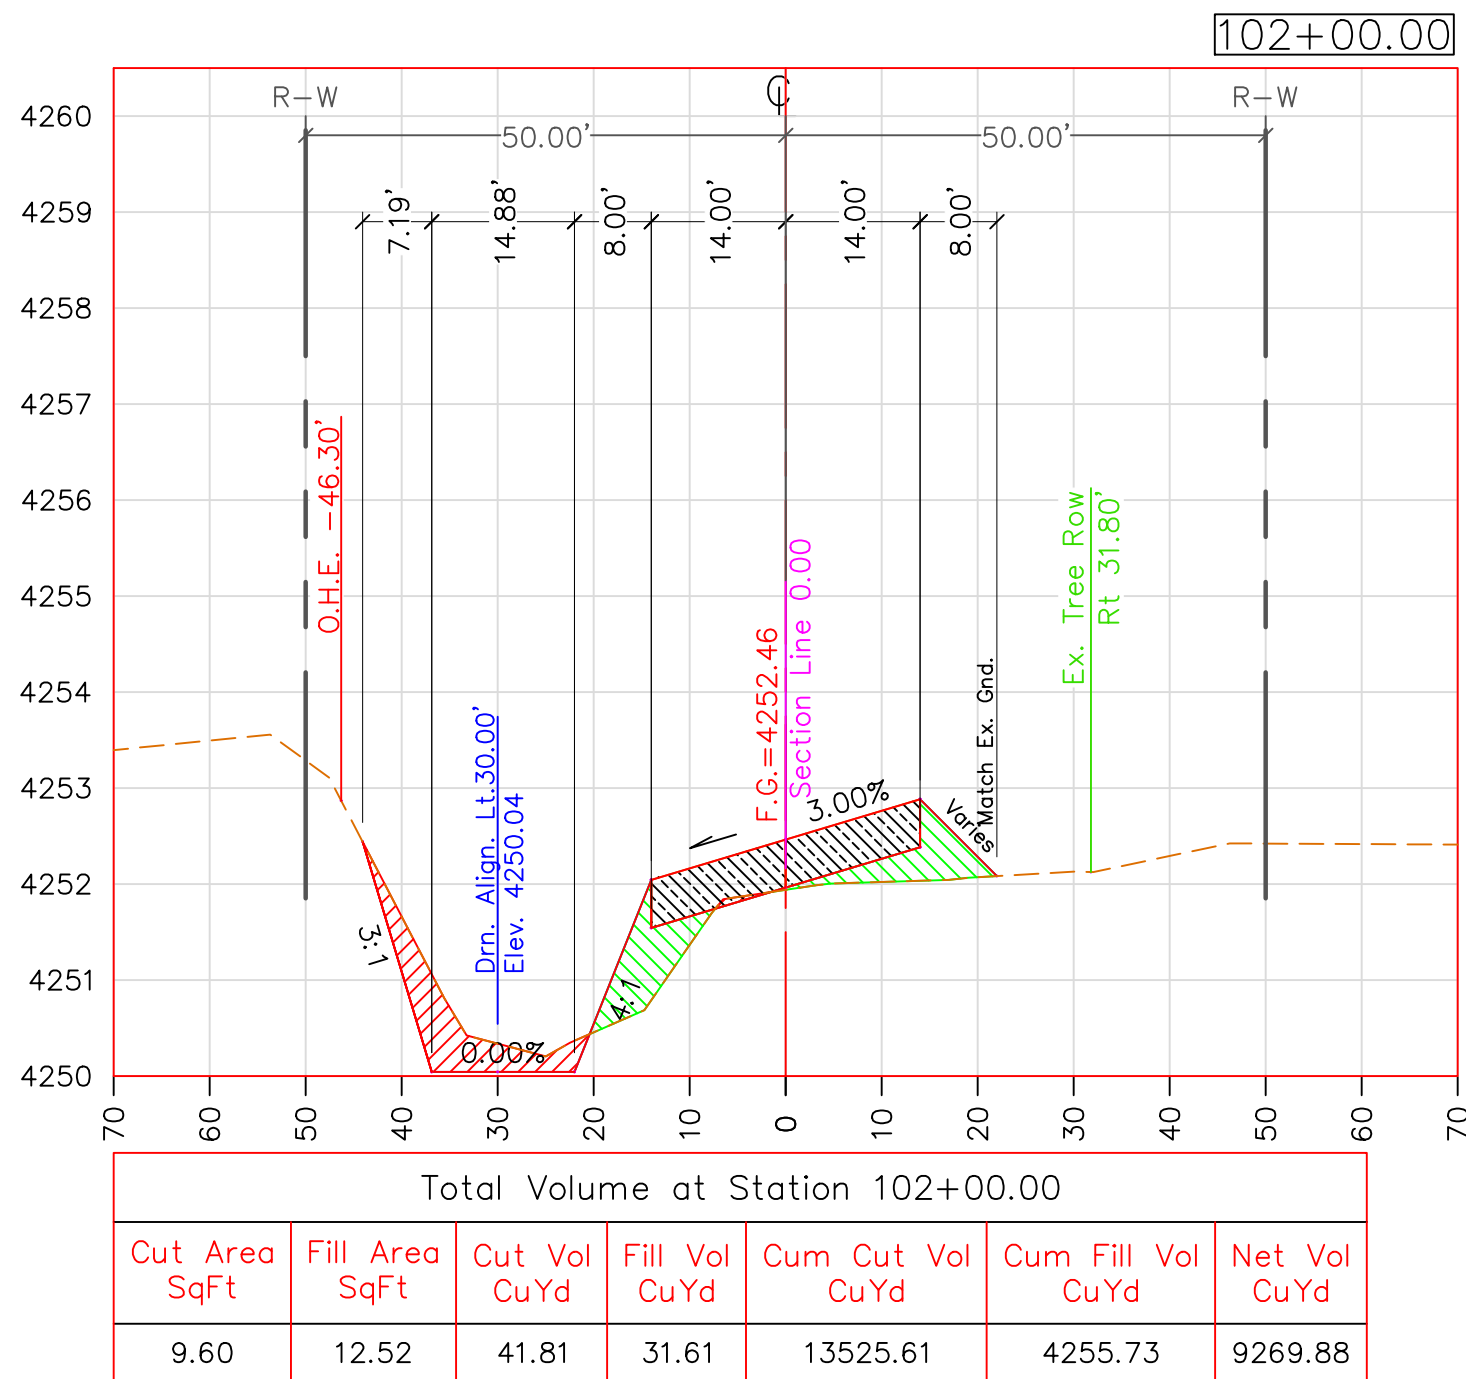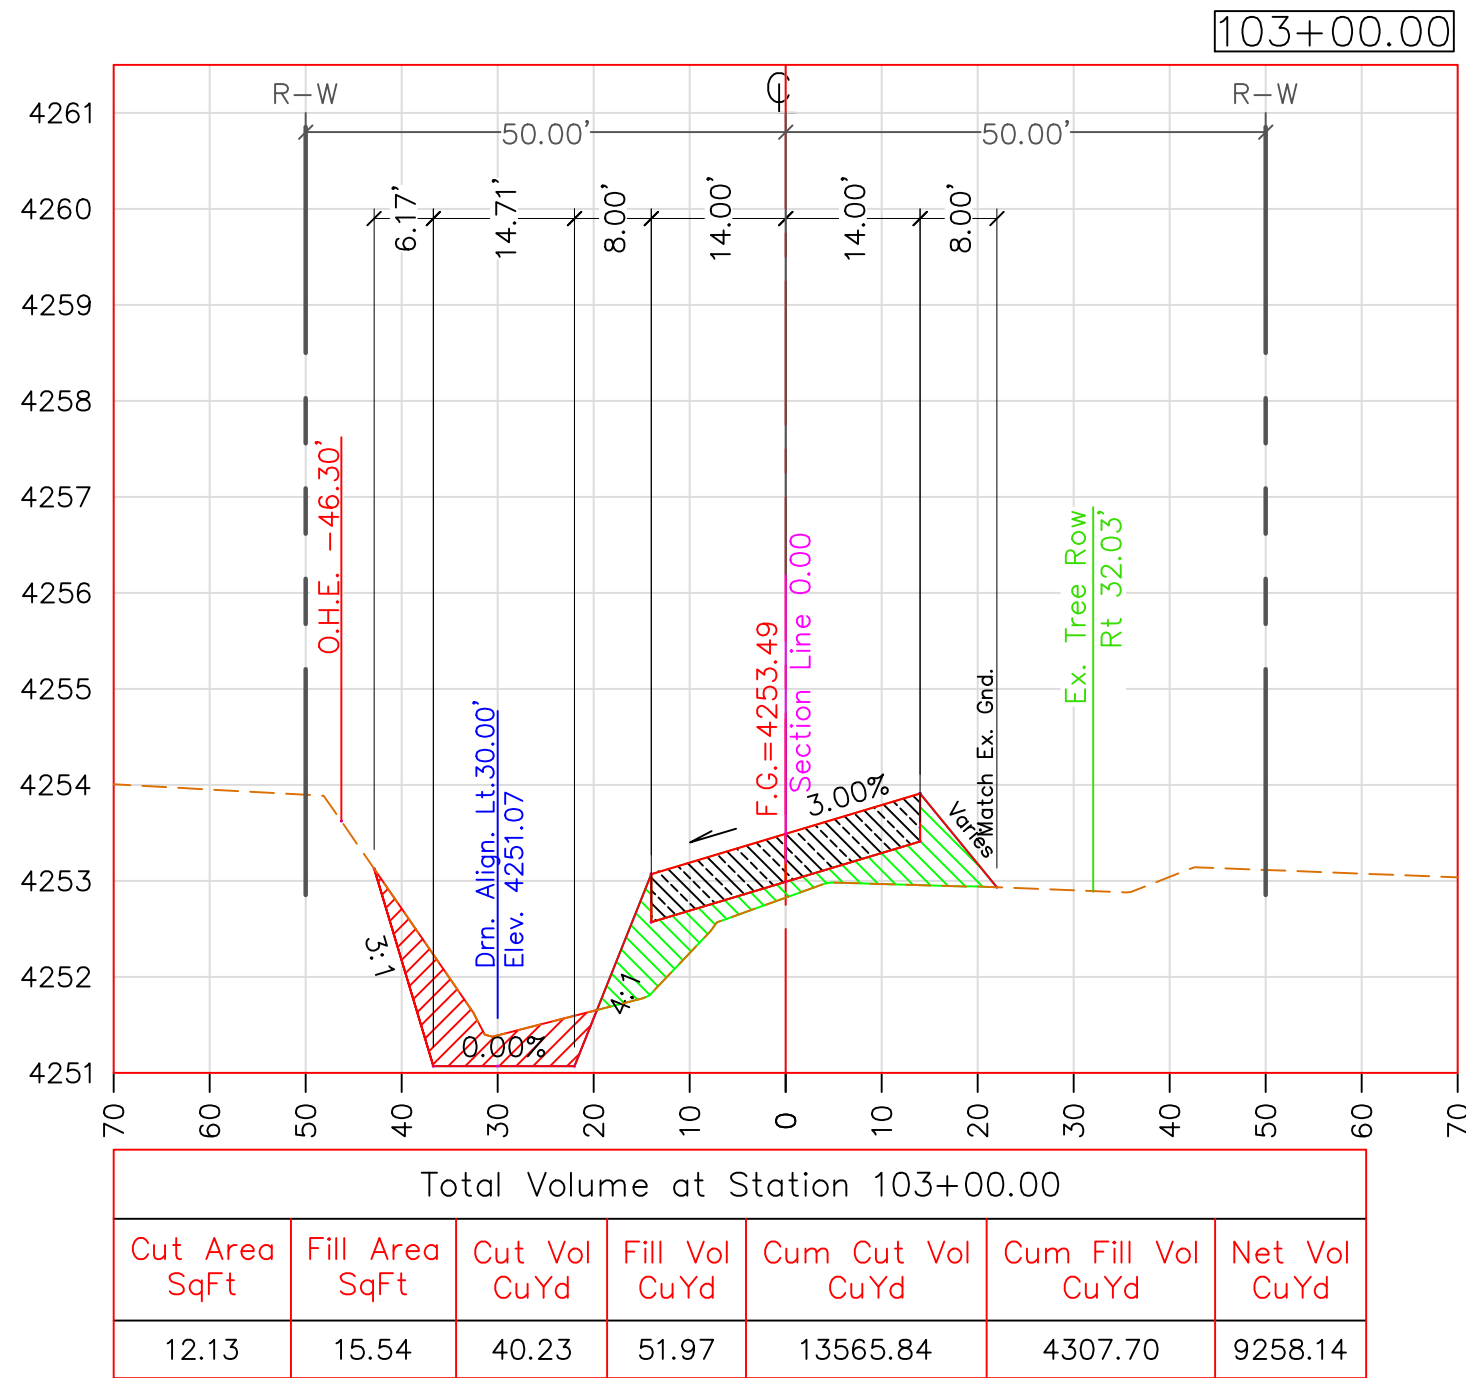

SCALE HOR: 1"=20'
VER: 1"=2'

CROSS SECTIONS VIEW

TWO WORKING DAYS
BEFORE YOU DIG
CALL FOR THE
BLUESTAKES
1-800-782-5348

REVISIONS		DATE
#	DESCRIPTION	
1	BACKSLOPE NOW 3:1 FROM STA 26+00 TO 51+00	06/20/19
2		
3		
PROJECT TITLE:		ROBBS RD
SHEET TITLE:		CROSS SECTIONS

COCHISE COUNTY
ENGINEERING &
NATURAL RESOURCES
DEPARTMENT















DESIGN BY:
S. PARRA
DRAWN BY:
A. REYES
CHECKED BY:
J. WATKINS
APPROVED BY:
B. SIMMONS



DATE: 06/11/2019
SCALE: 1"=20'

SHEET 14 OF 21

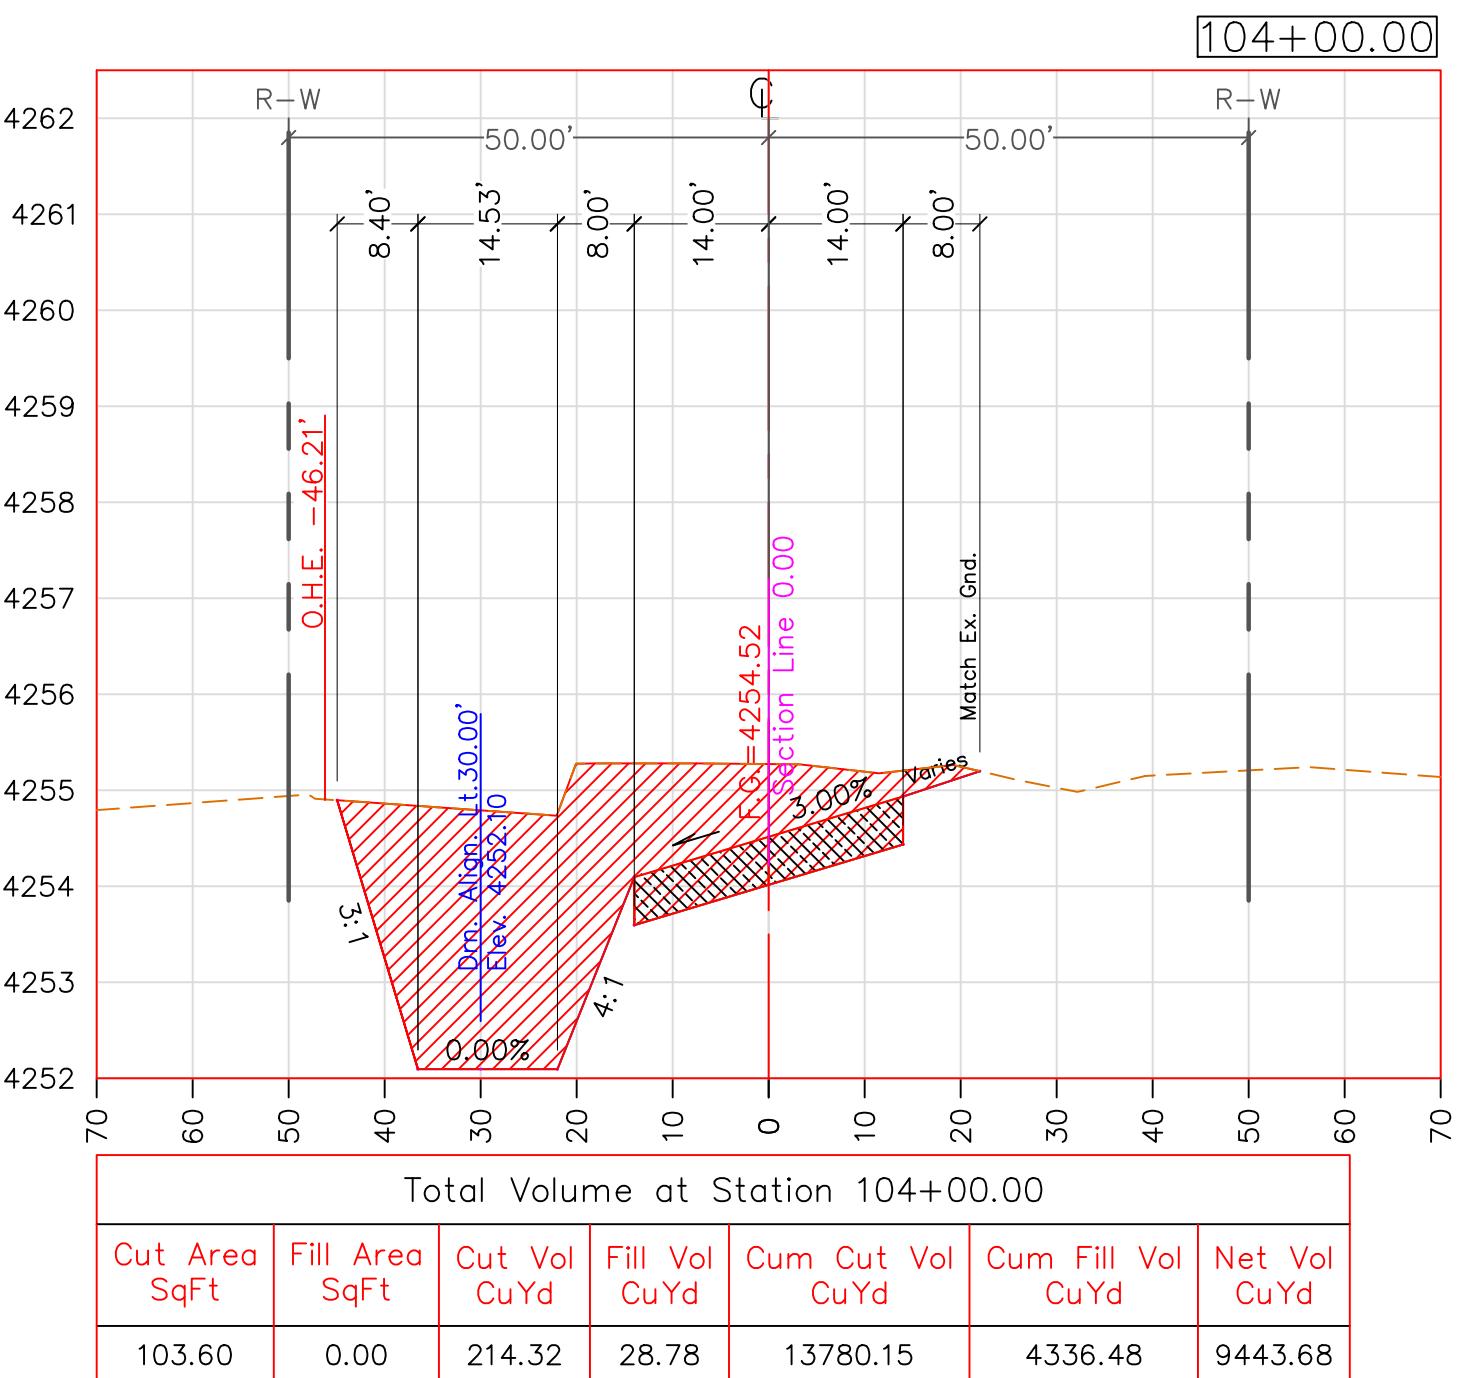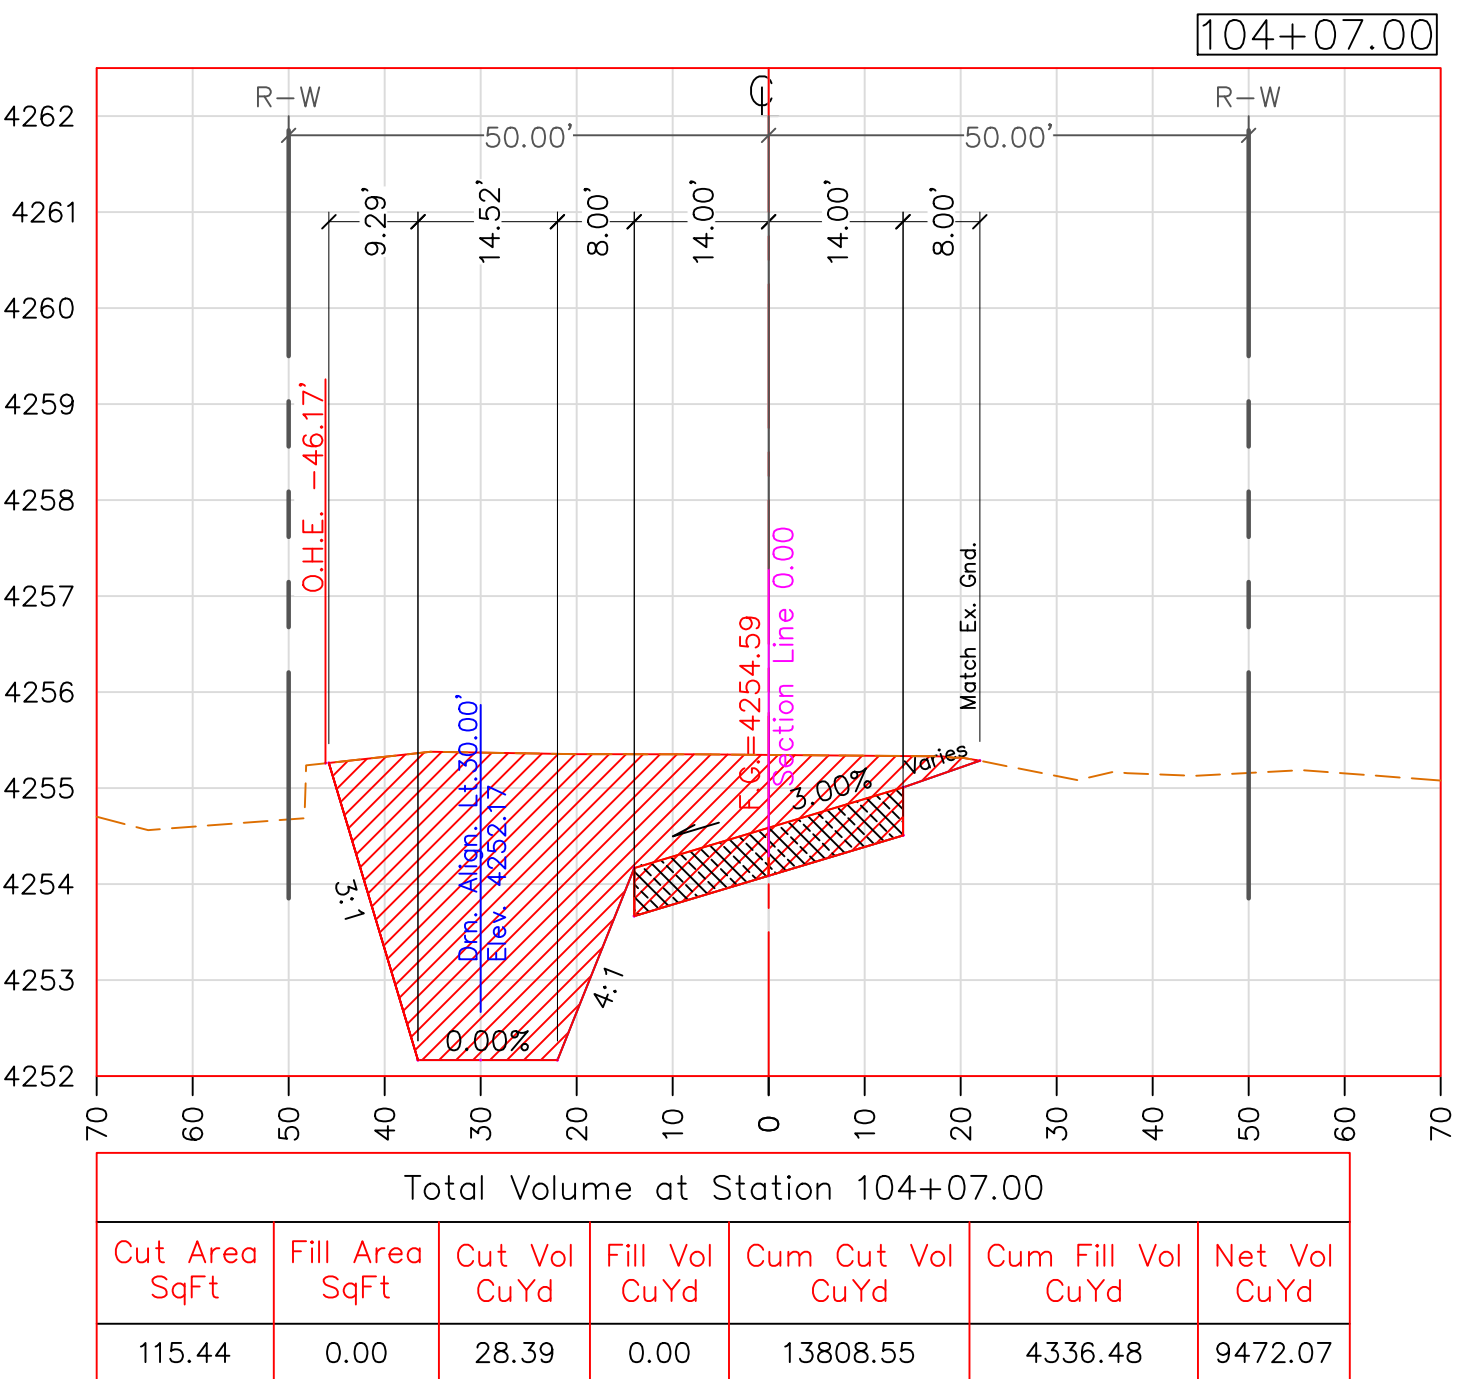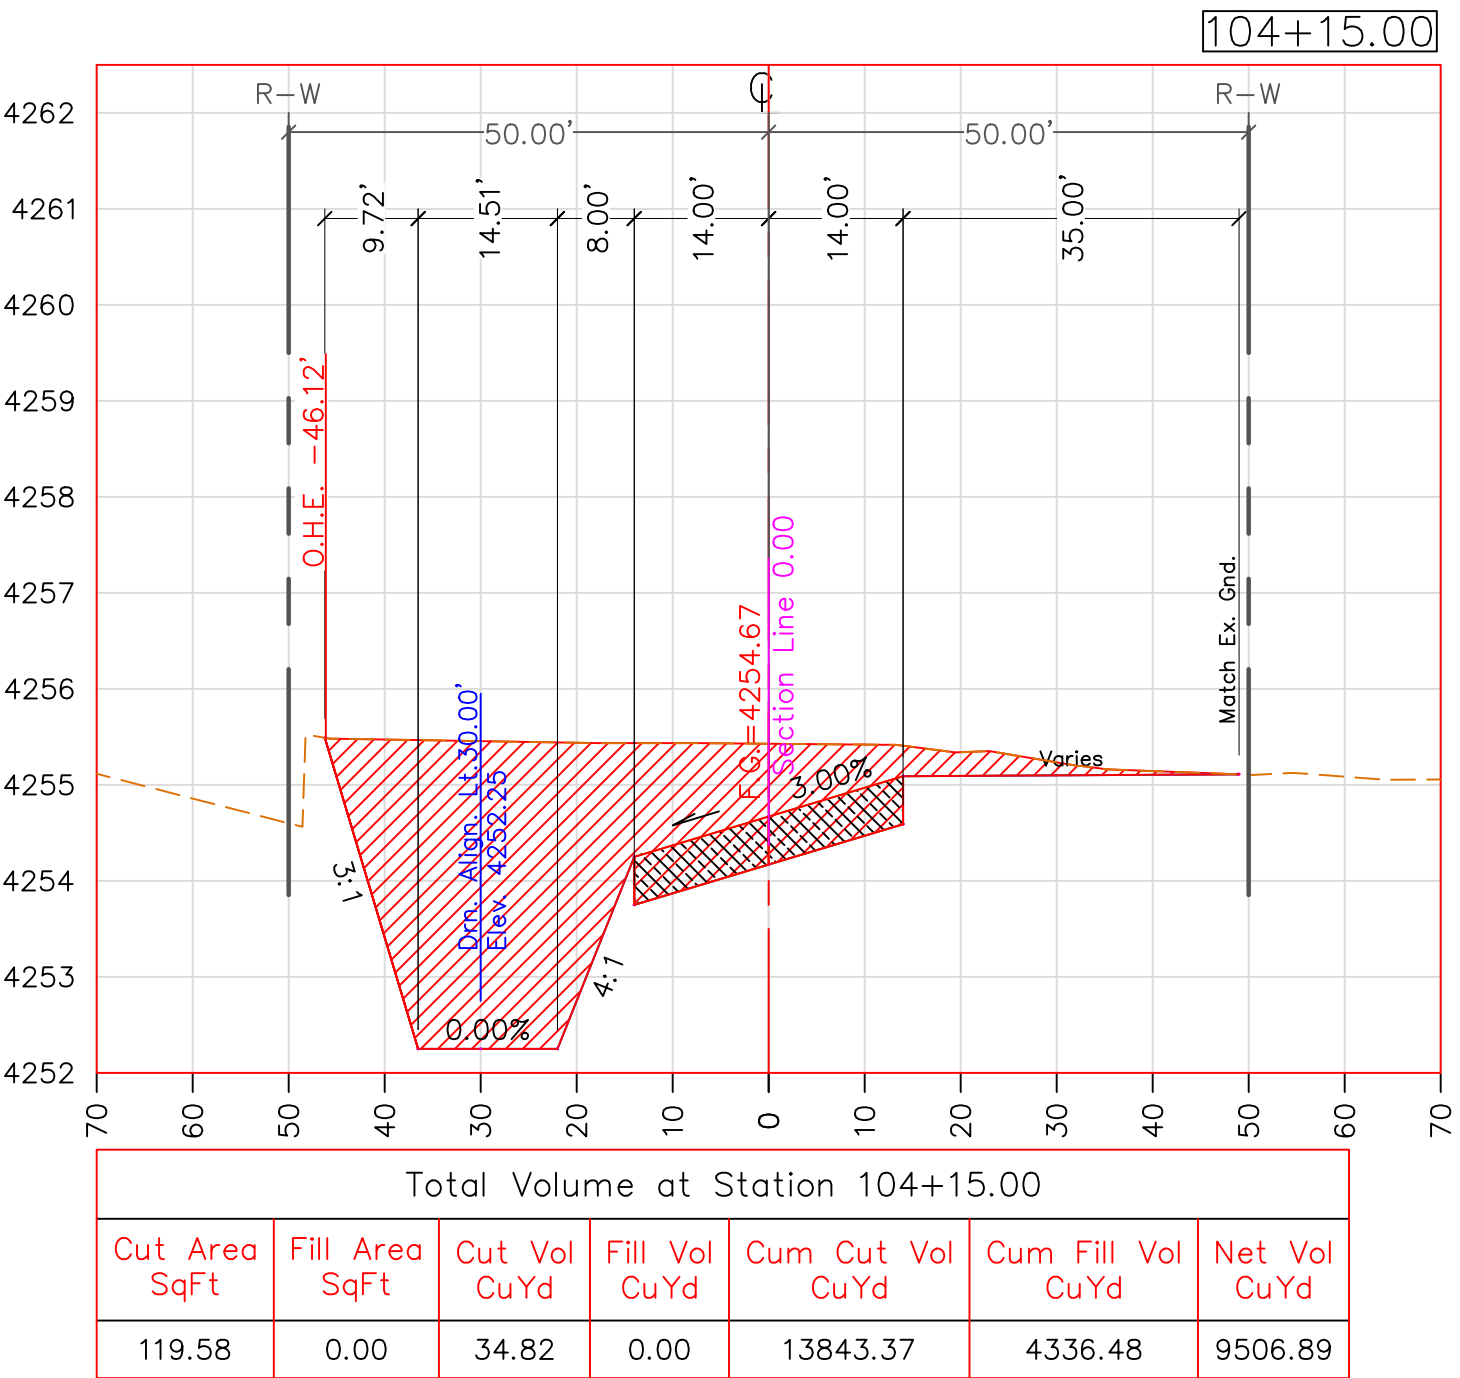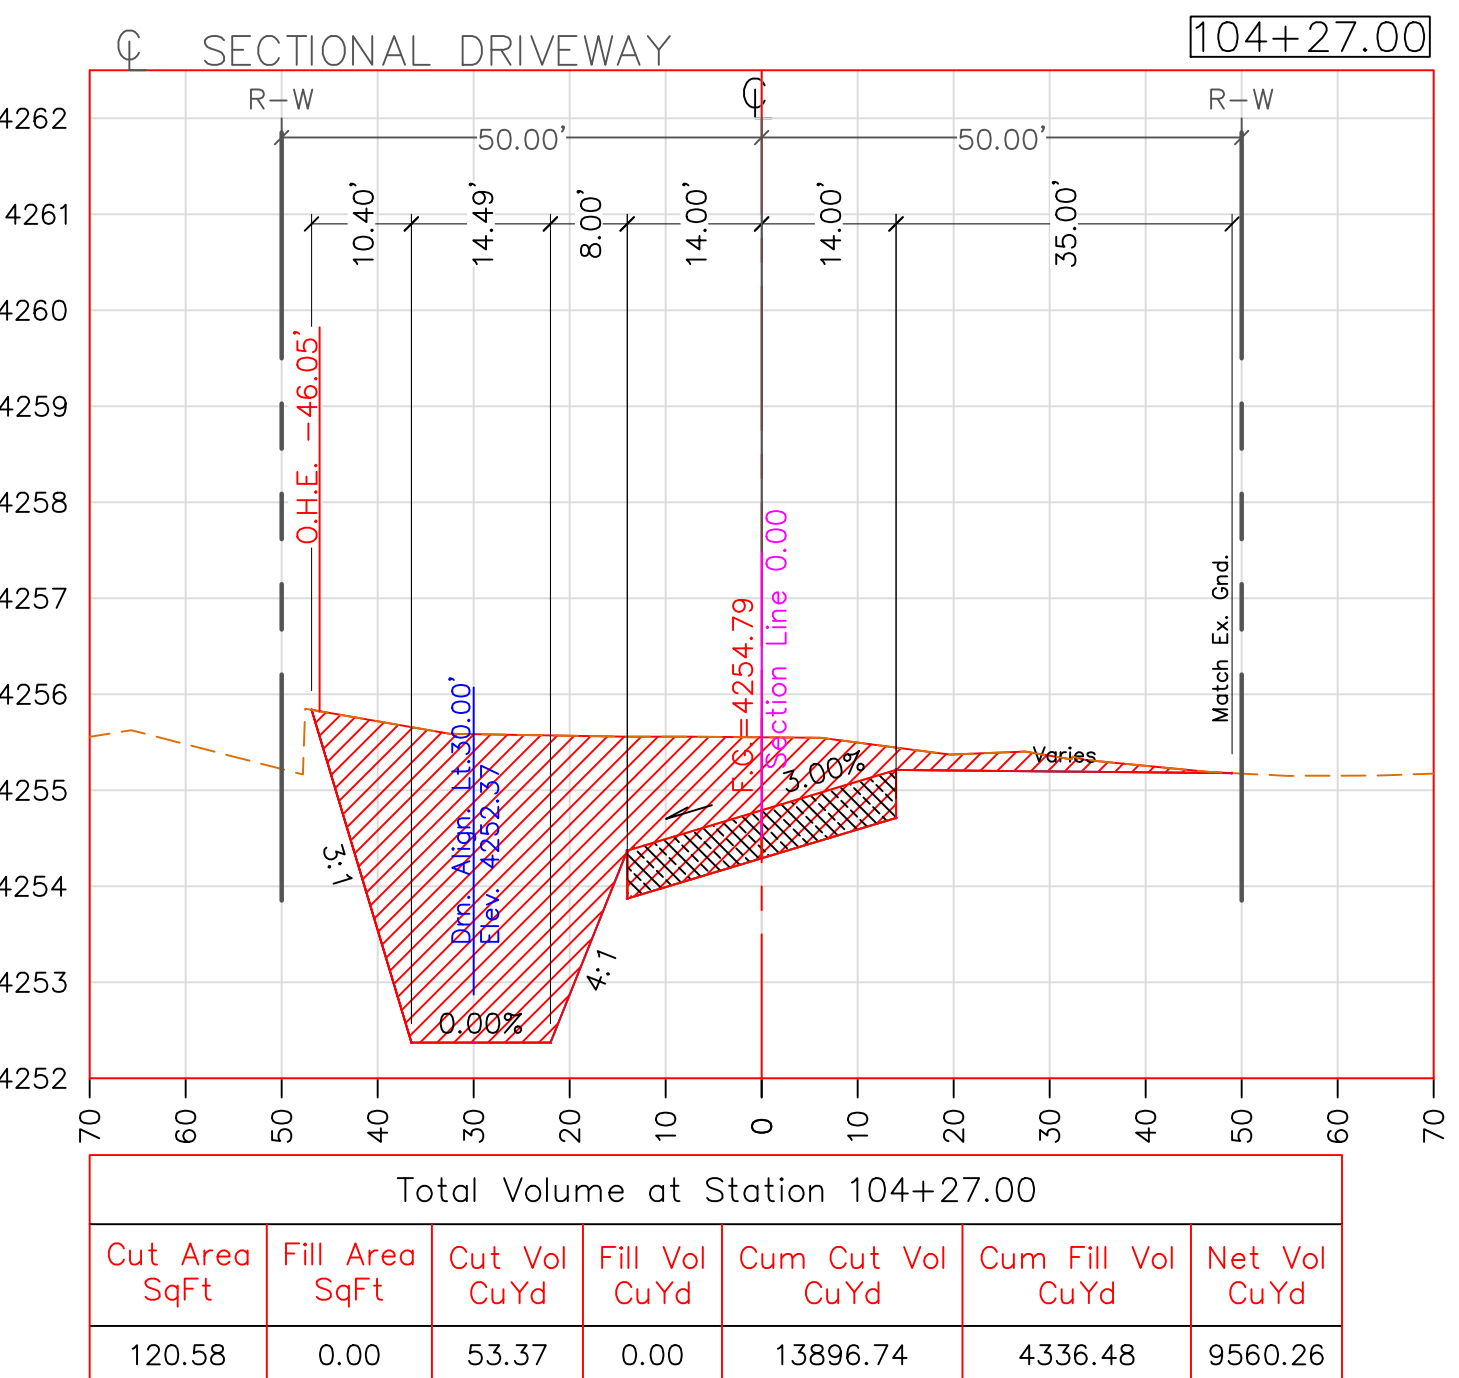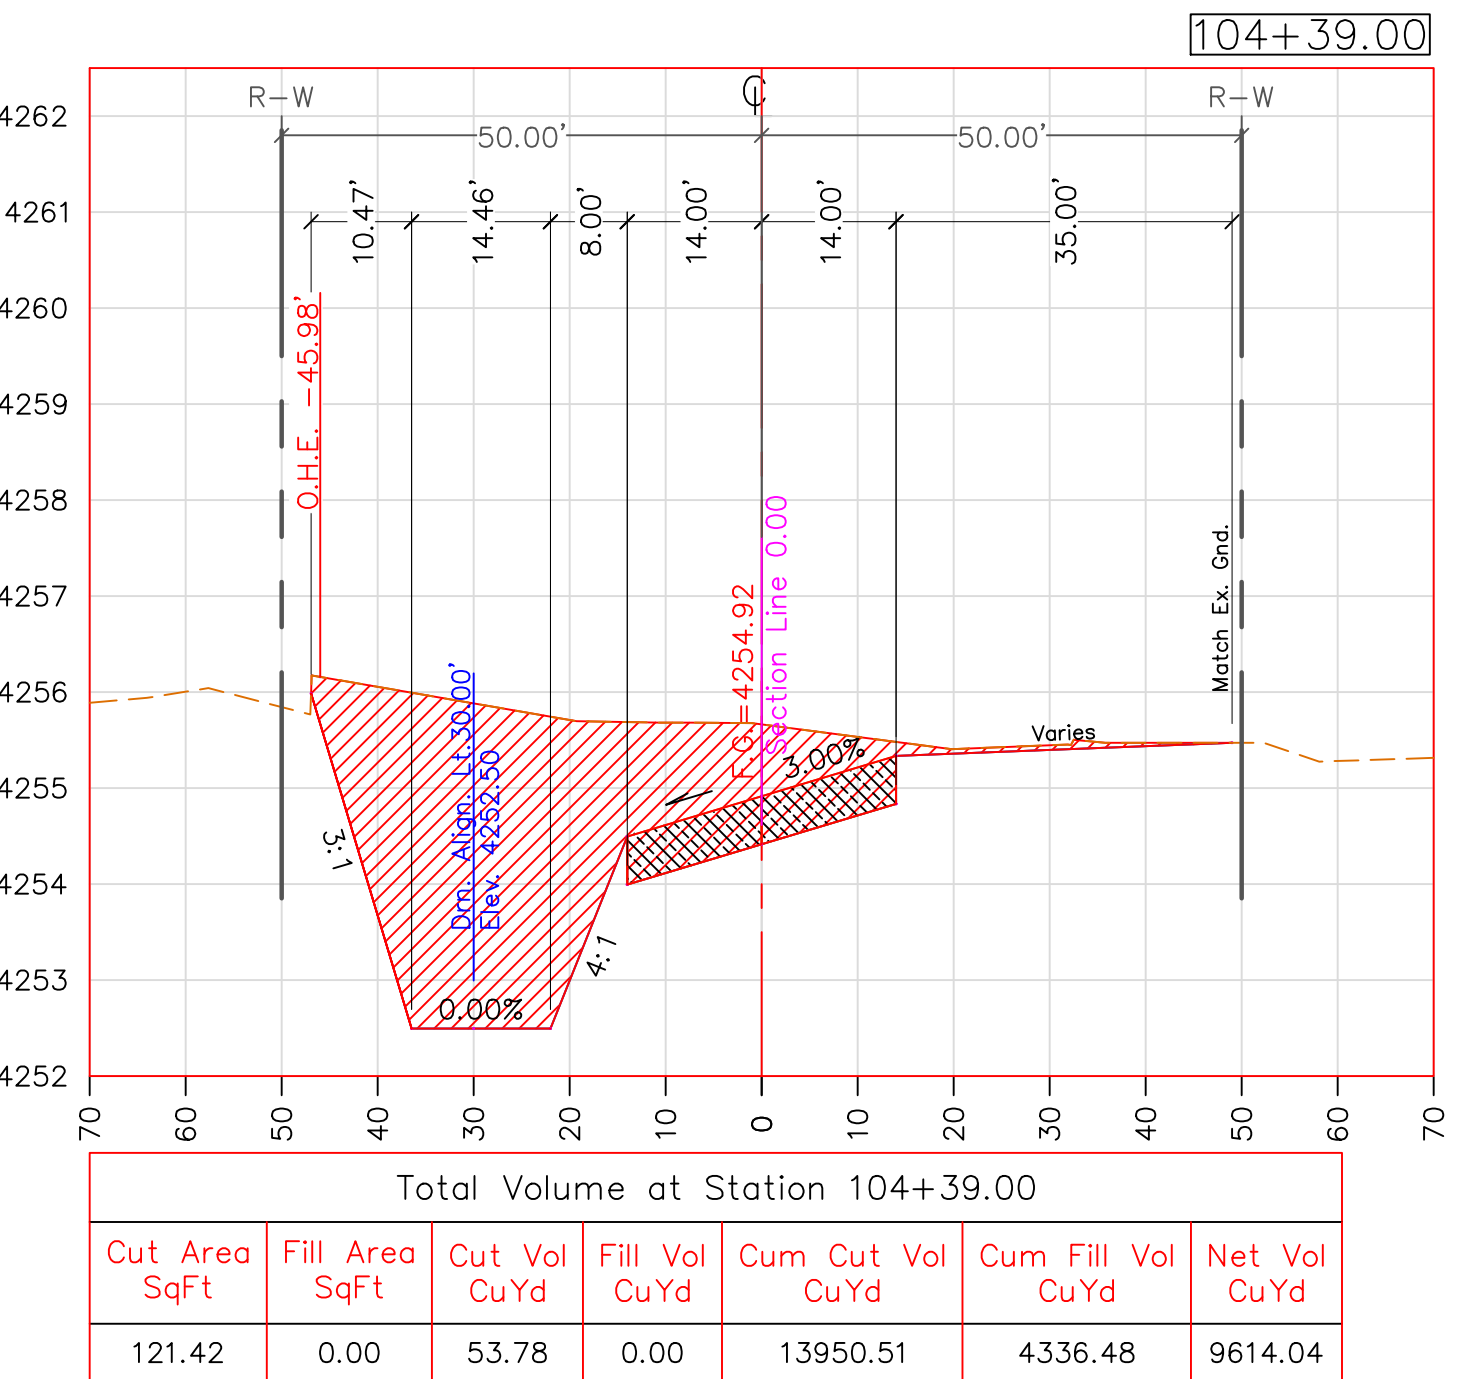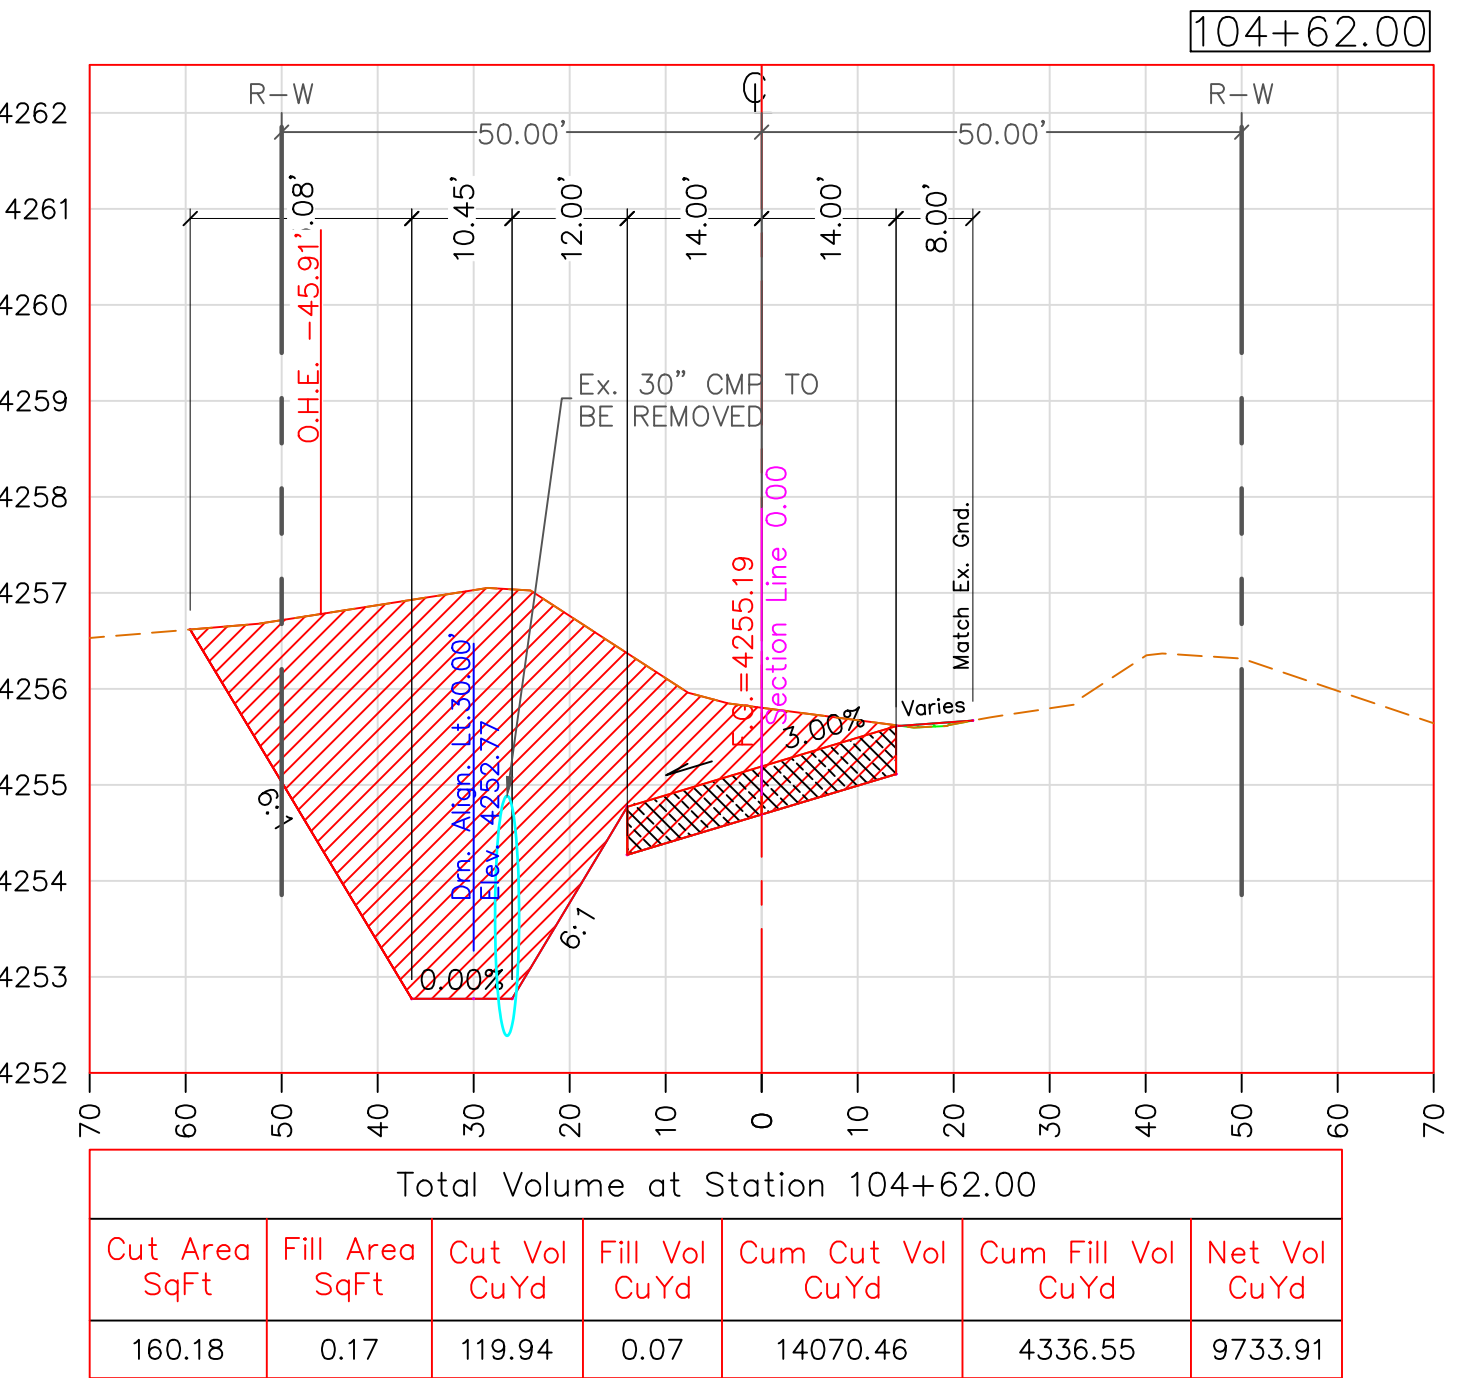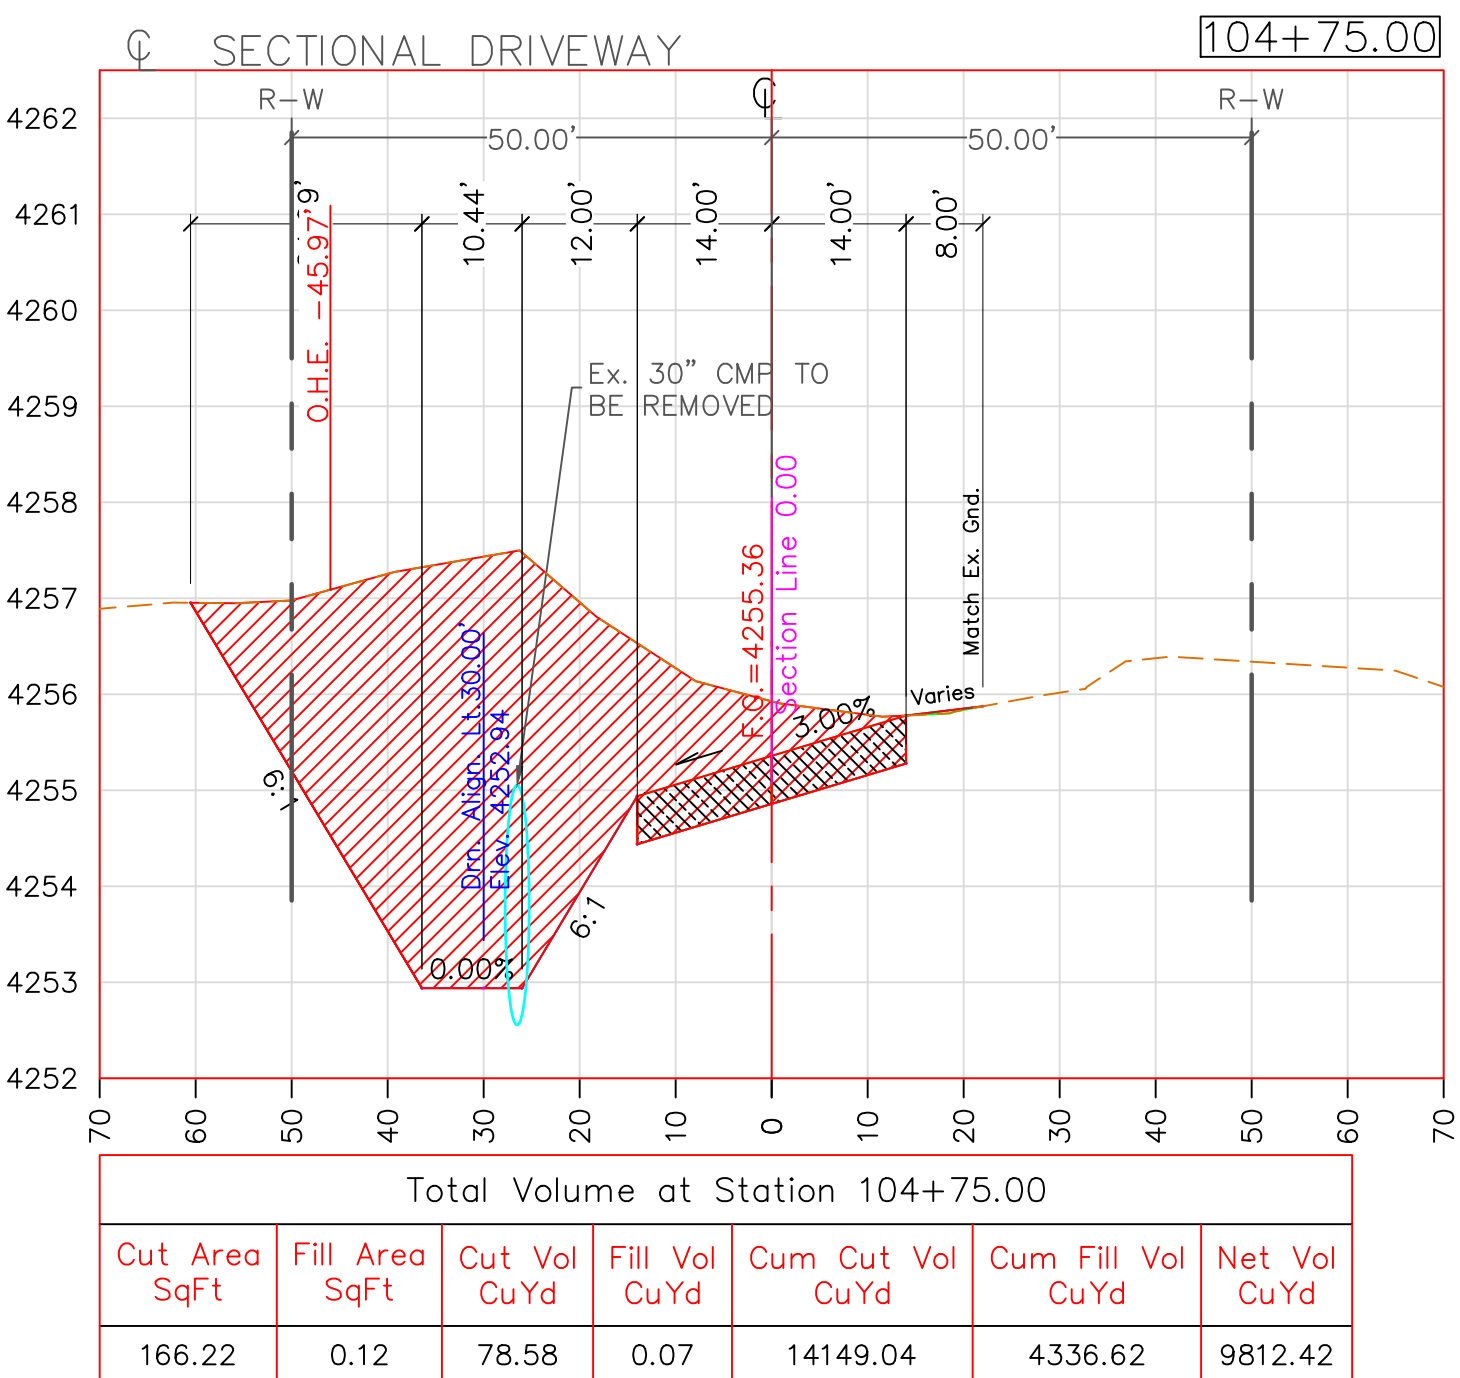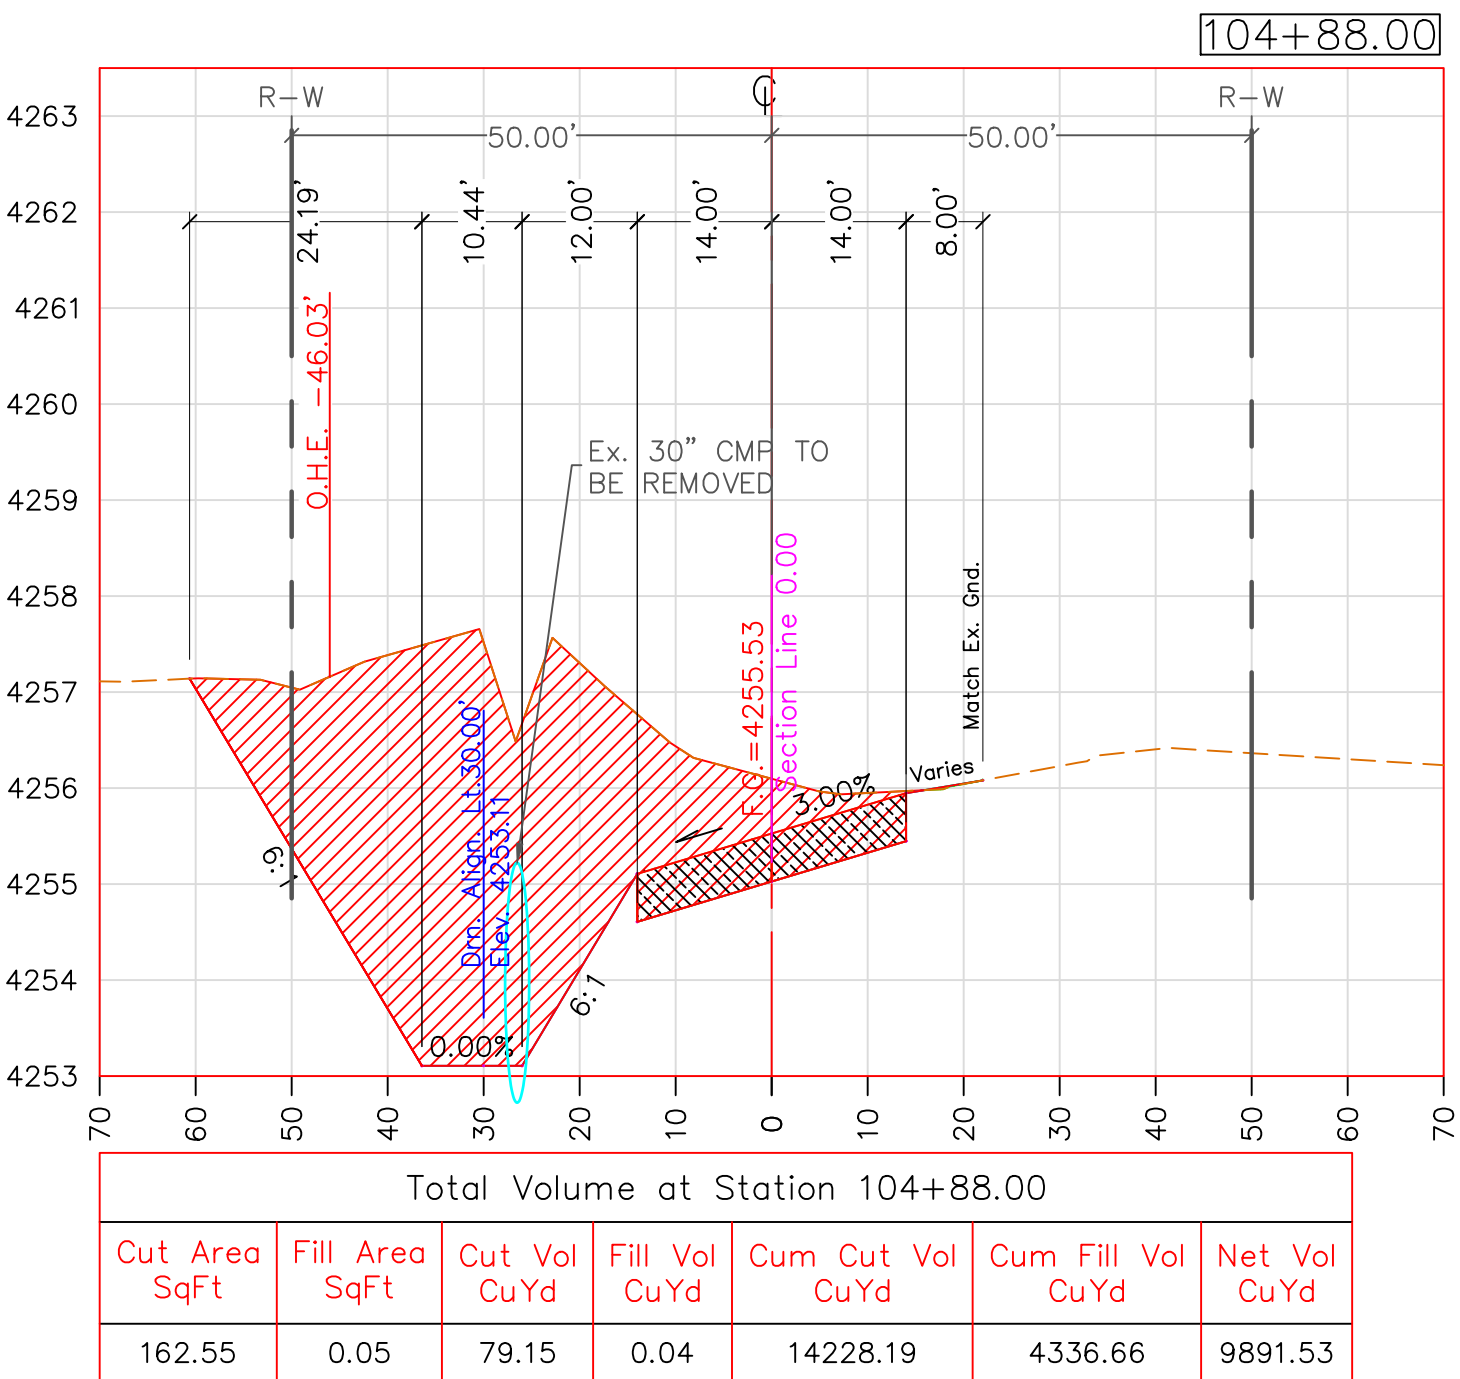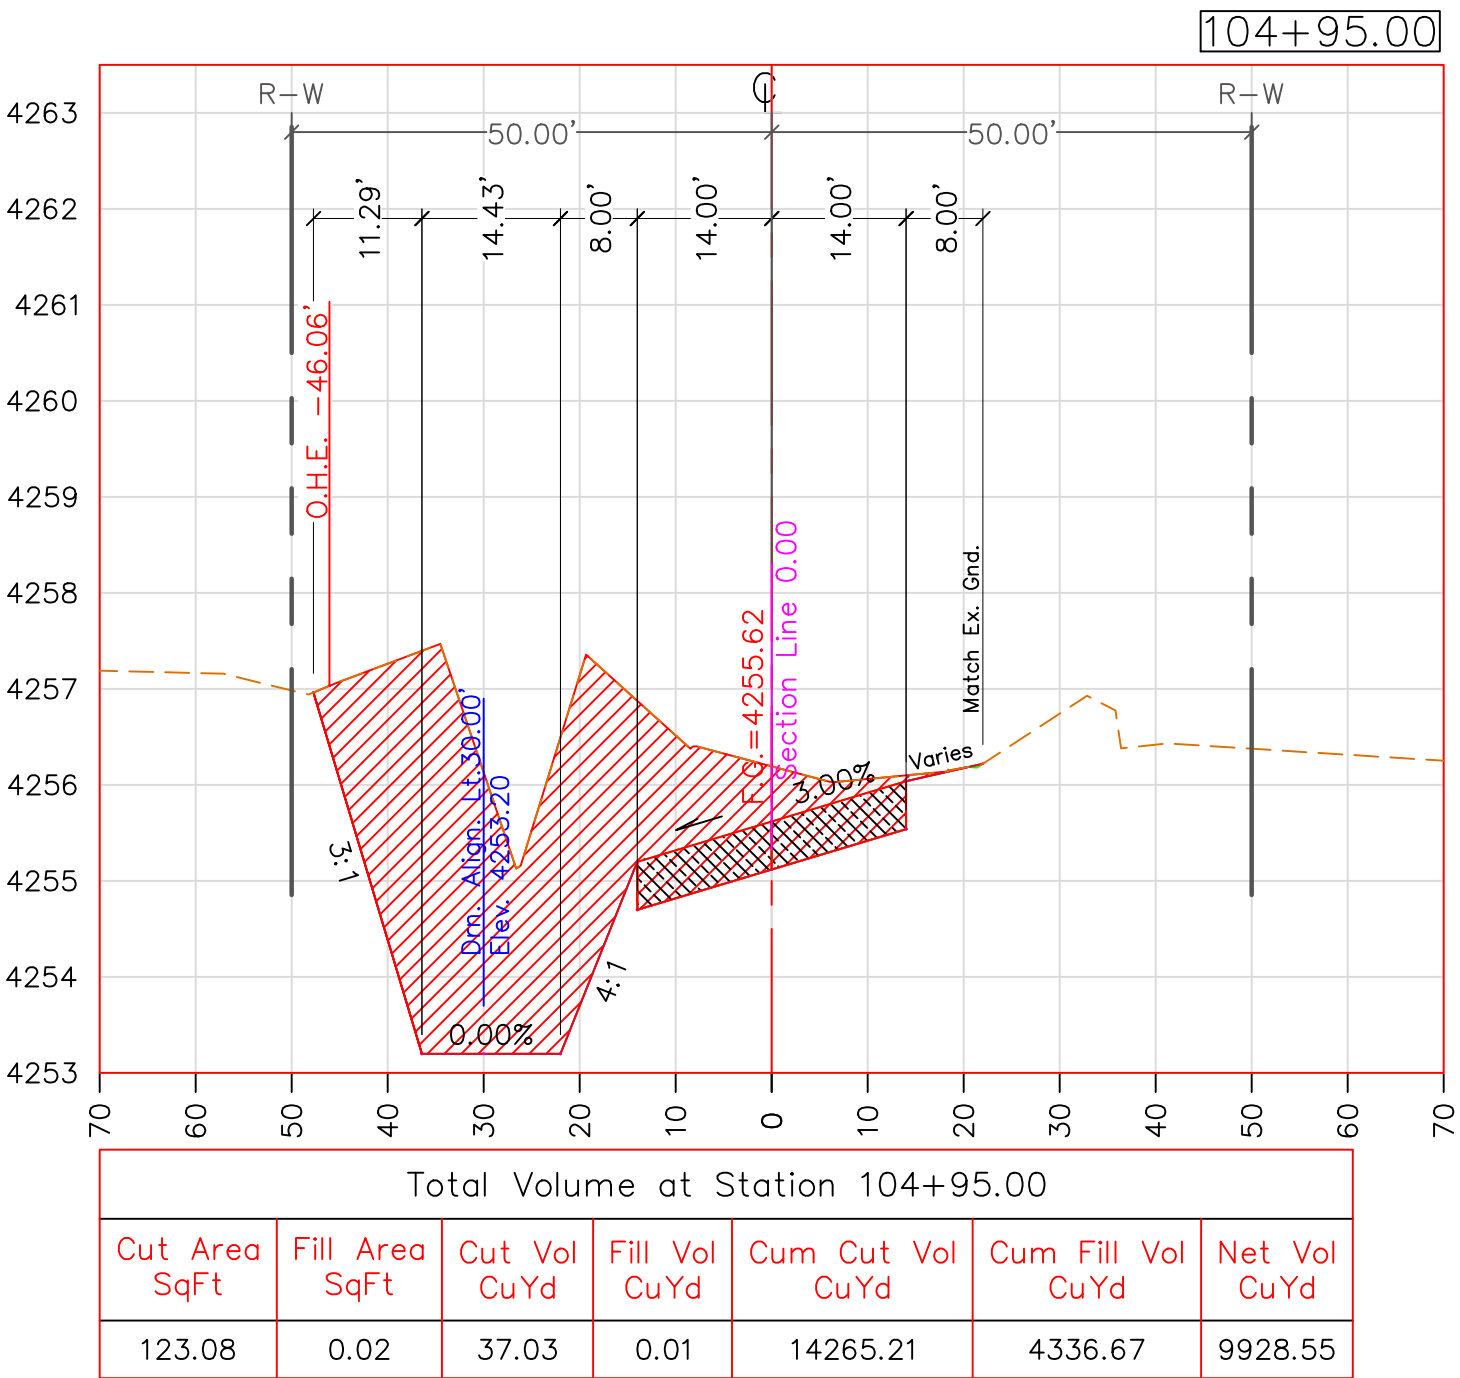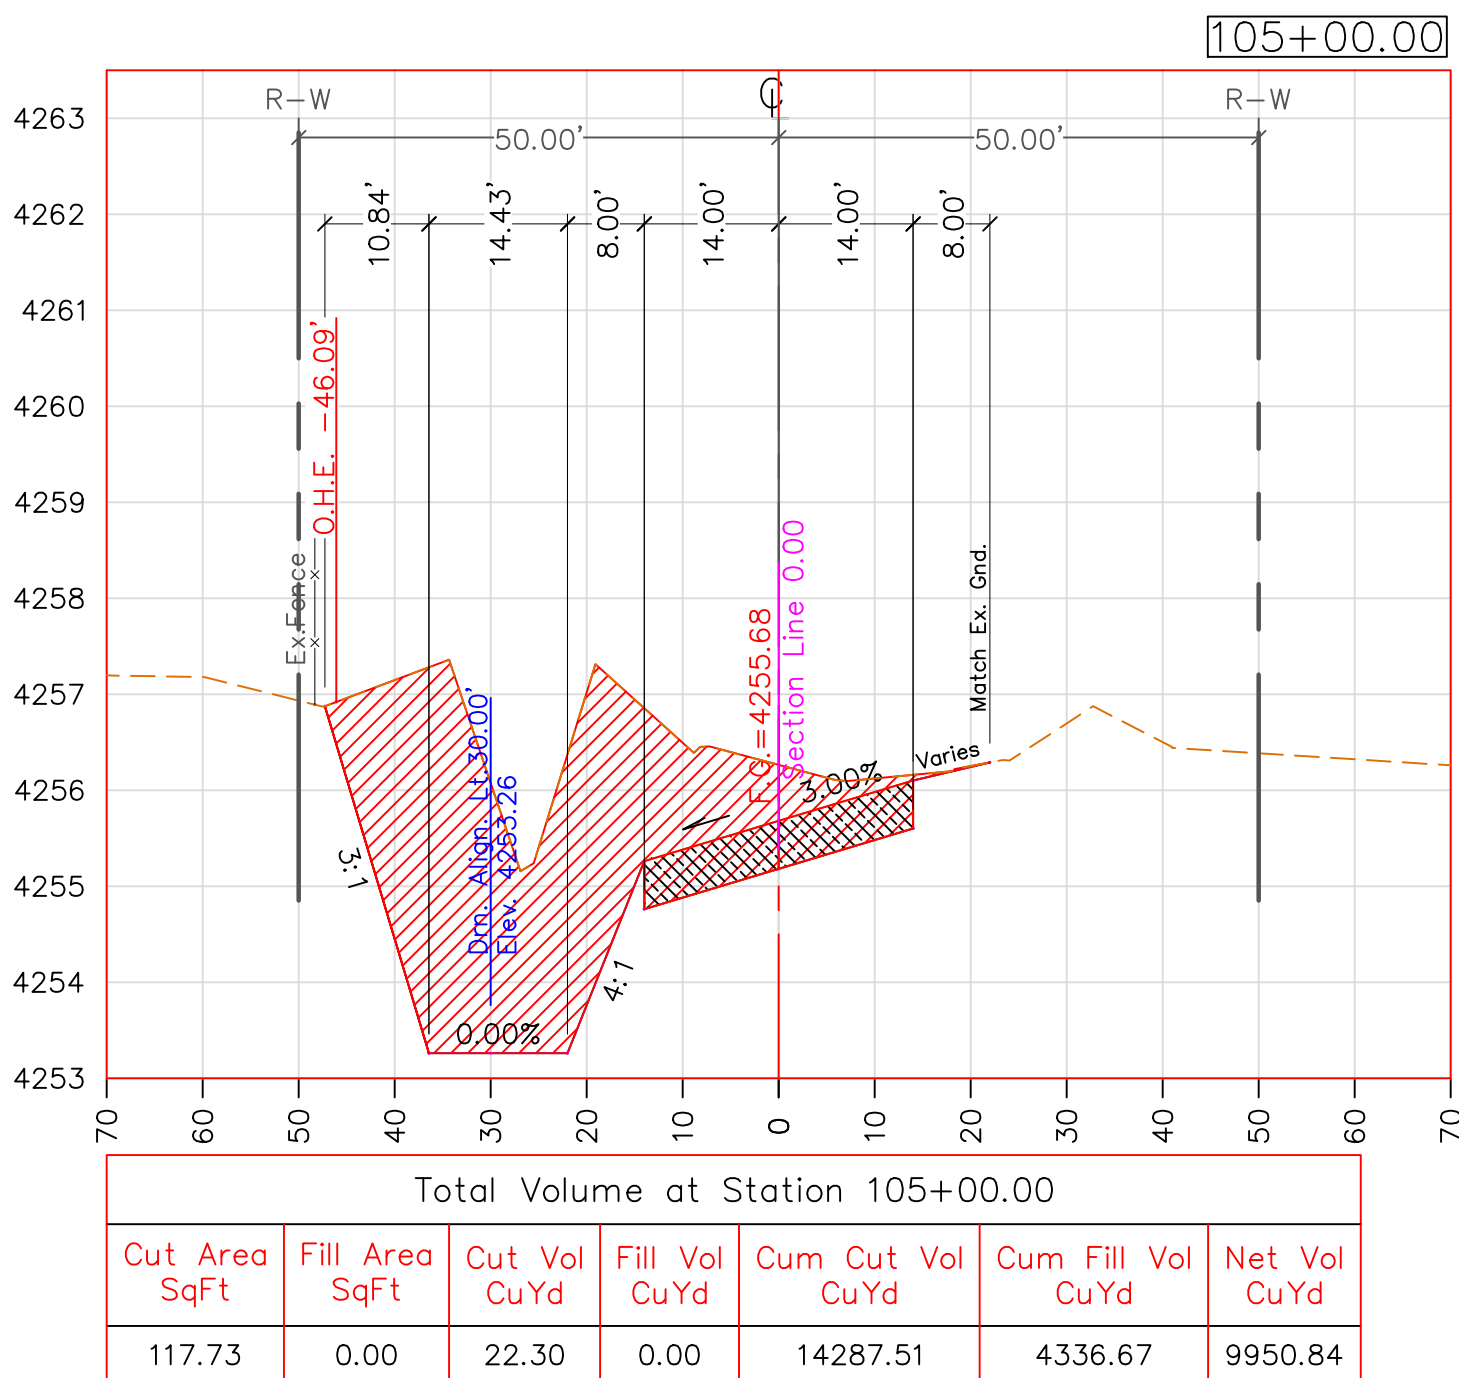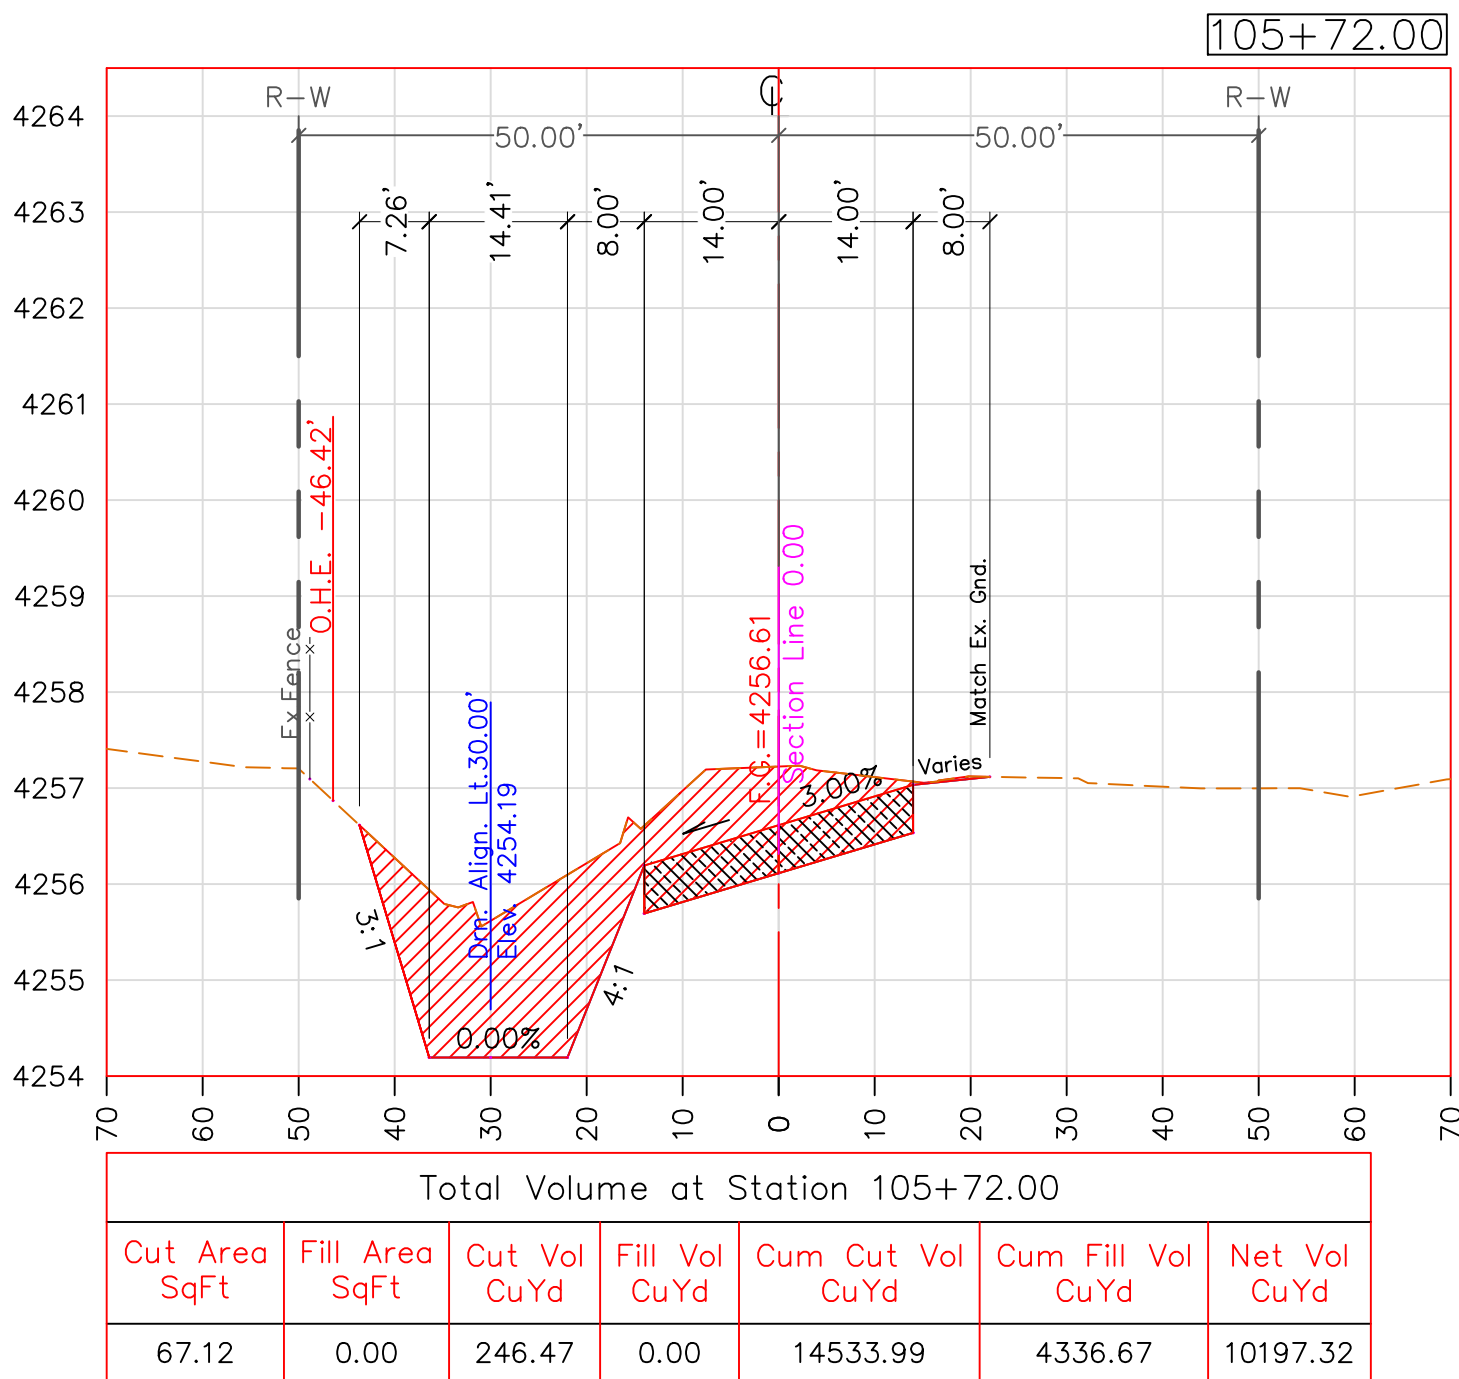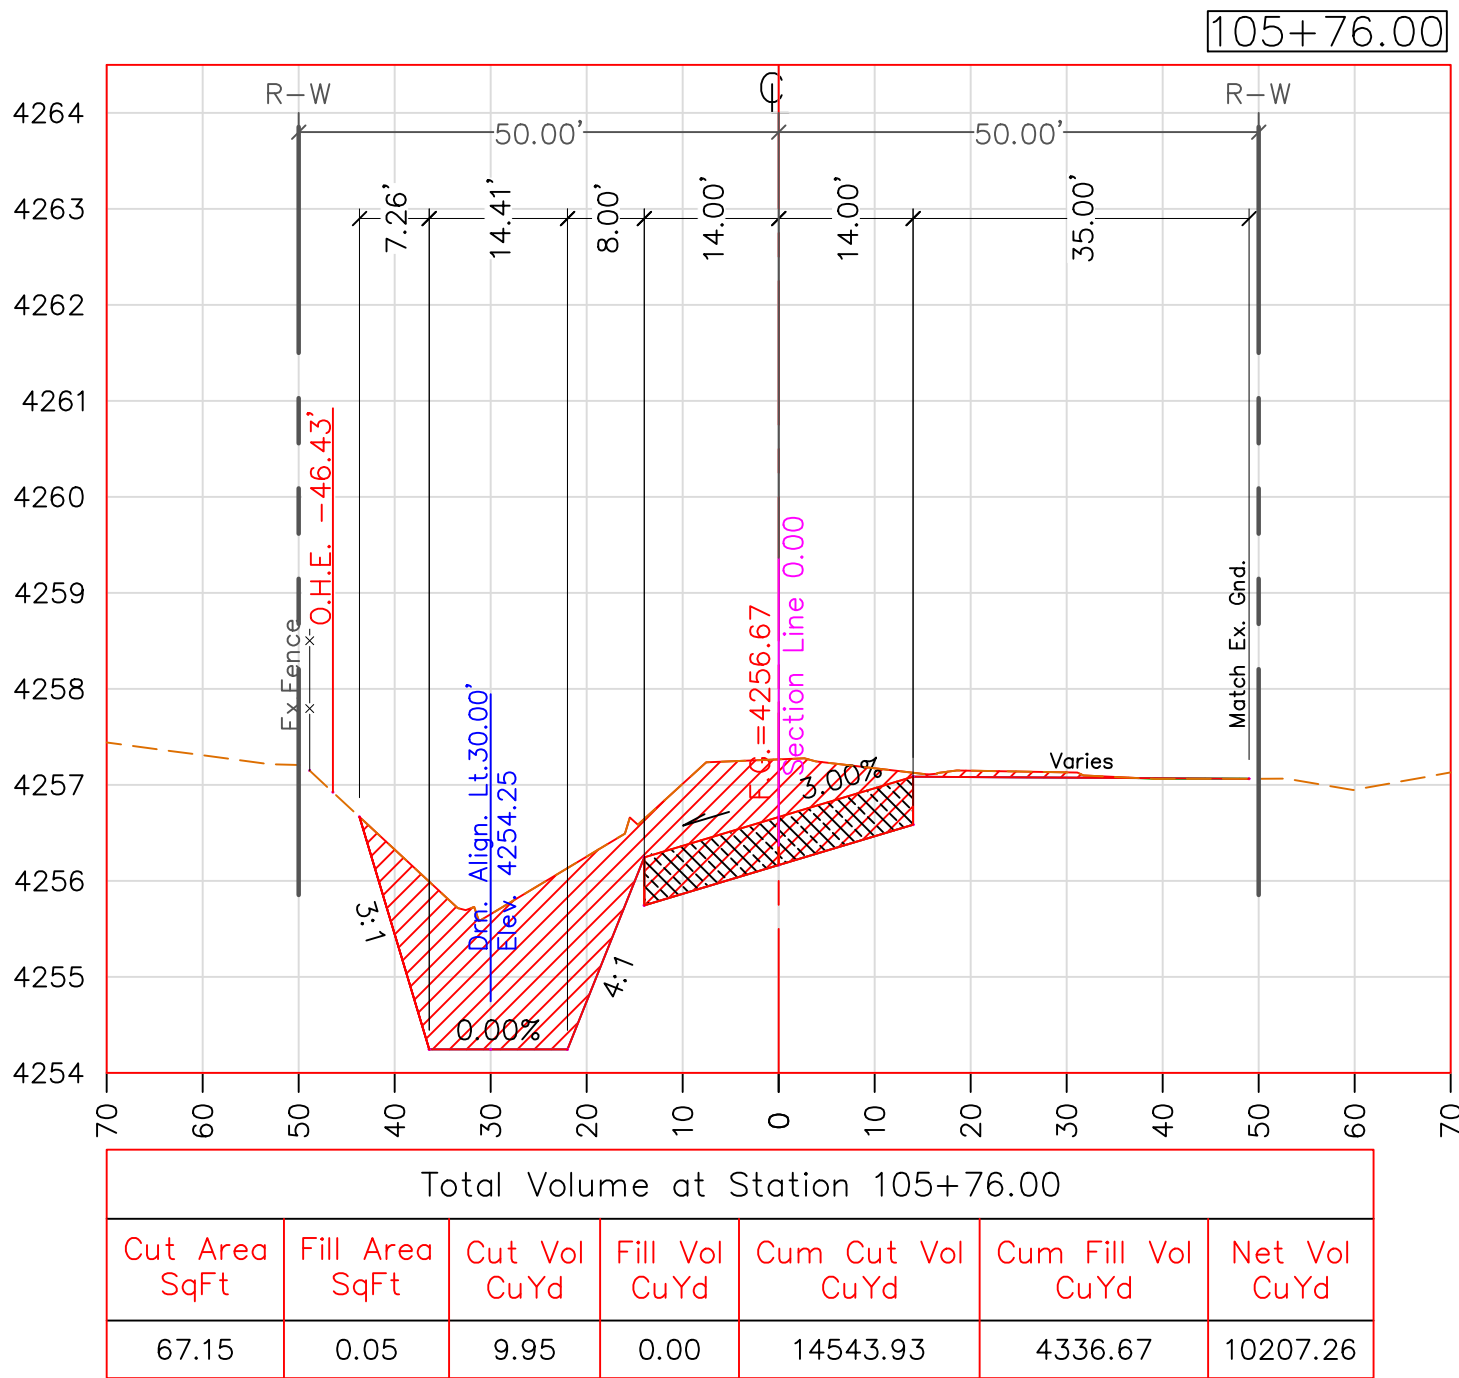

SCALE HOR: 1"=20'
VER: 1"=2'

CROSS SECTIONS VIEW

TWO WORKING DAYS
BEFORE YOU DIG
CALL FOR THE
BLUESTAKES
1-800-782-5348

REVISIONS		DATE
#	DESCRIPTION	
1	BACKSLOPE NOW 3:1 FROM STA 26+00 TO 51+00	06/20/19
BY: J.W.		

PROJECT TITLE:		ROBBS RD
SHEET TITLE:		CROSS SECTIONS













COCHISE COUNTY
ENGINEERING &
NATURAL RESOURCES
DEPARTMENT



DESIGN BY:
S. PARRA
DRAWN BY:
A. REYES
CHECKED BY:
J. WATKINS
APPROVED BY:
B. SIMMONS



DATE: 06/11/2019
SCALE: 1"=20'

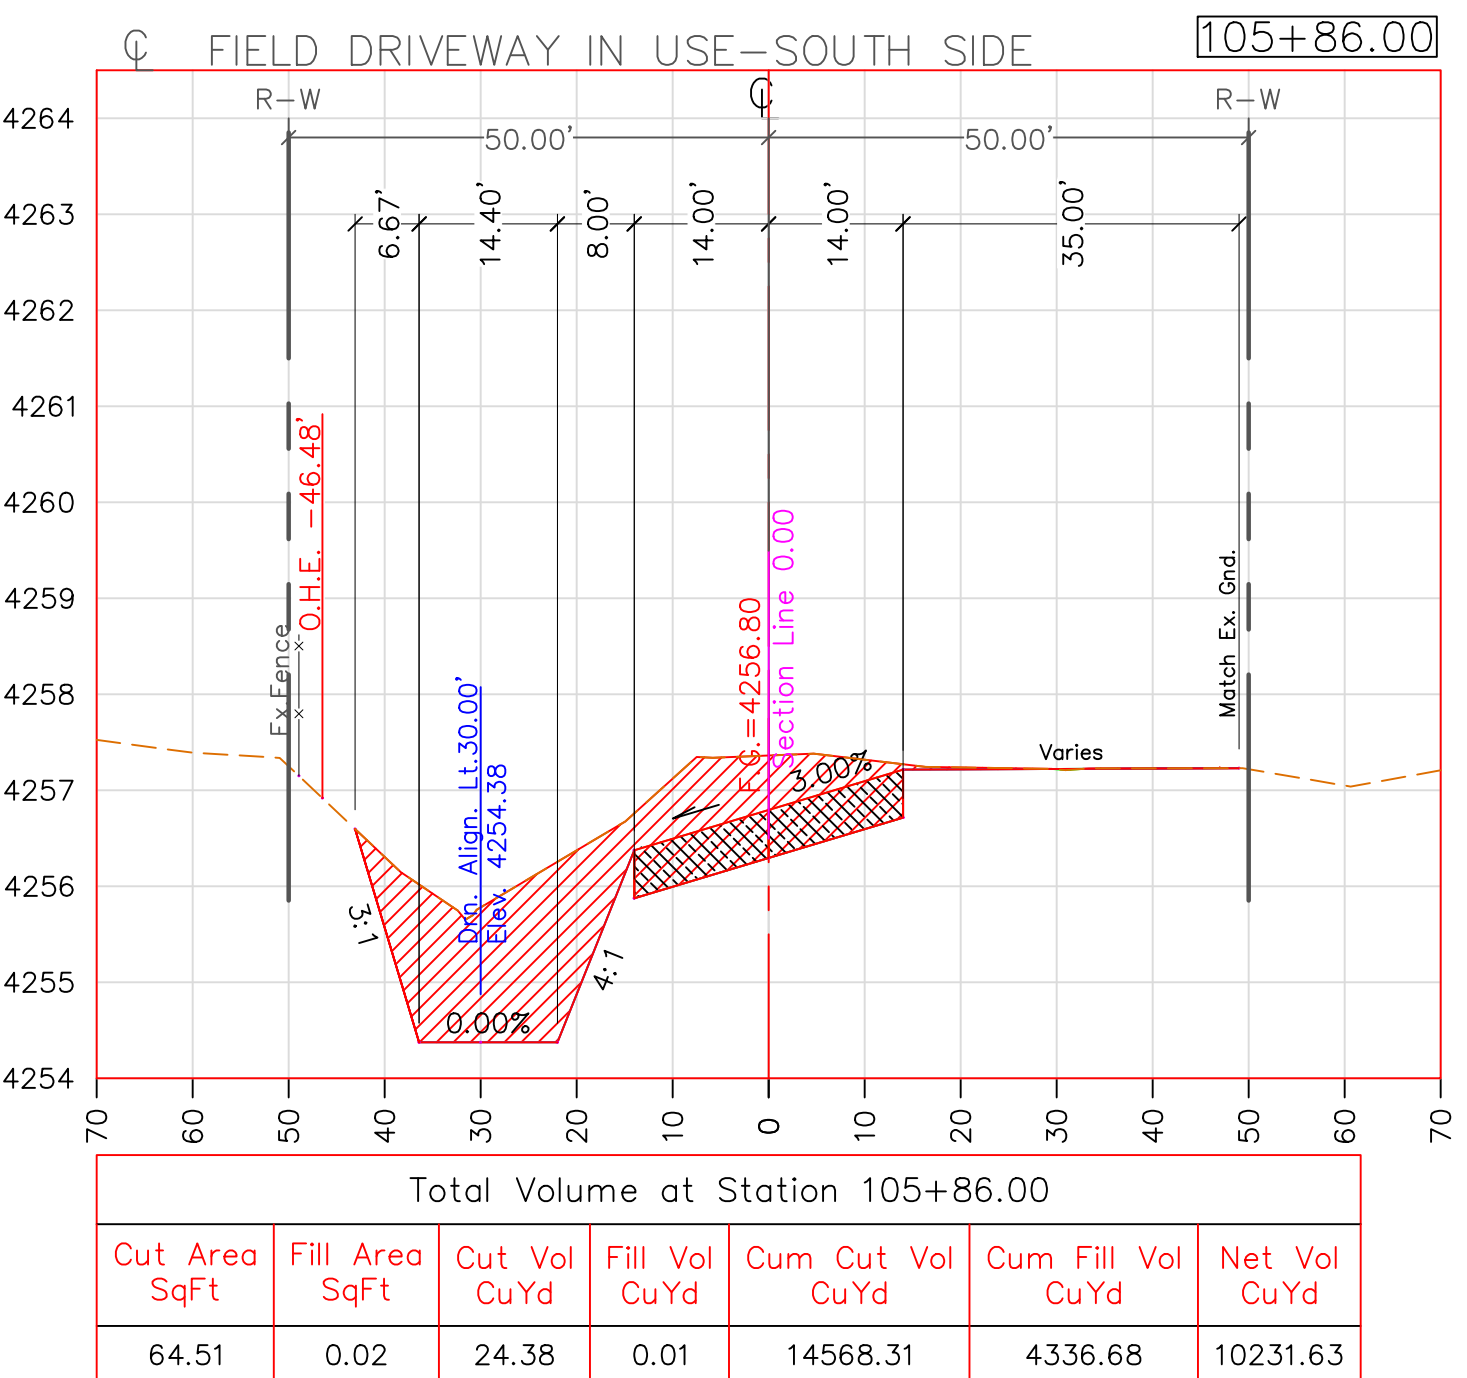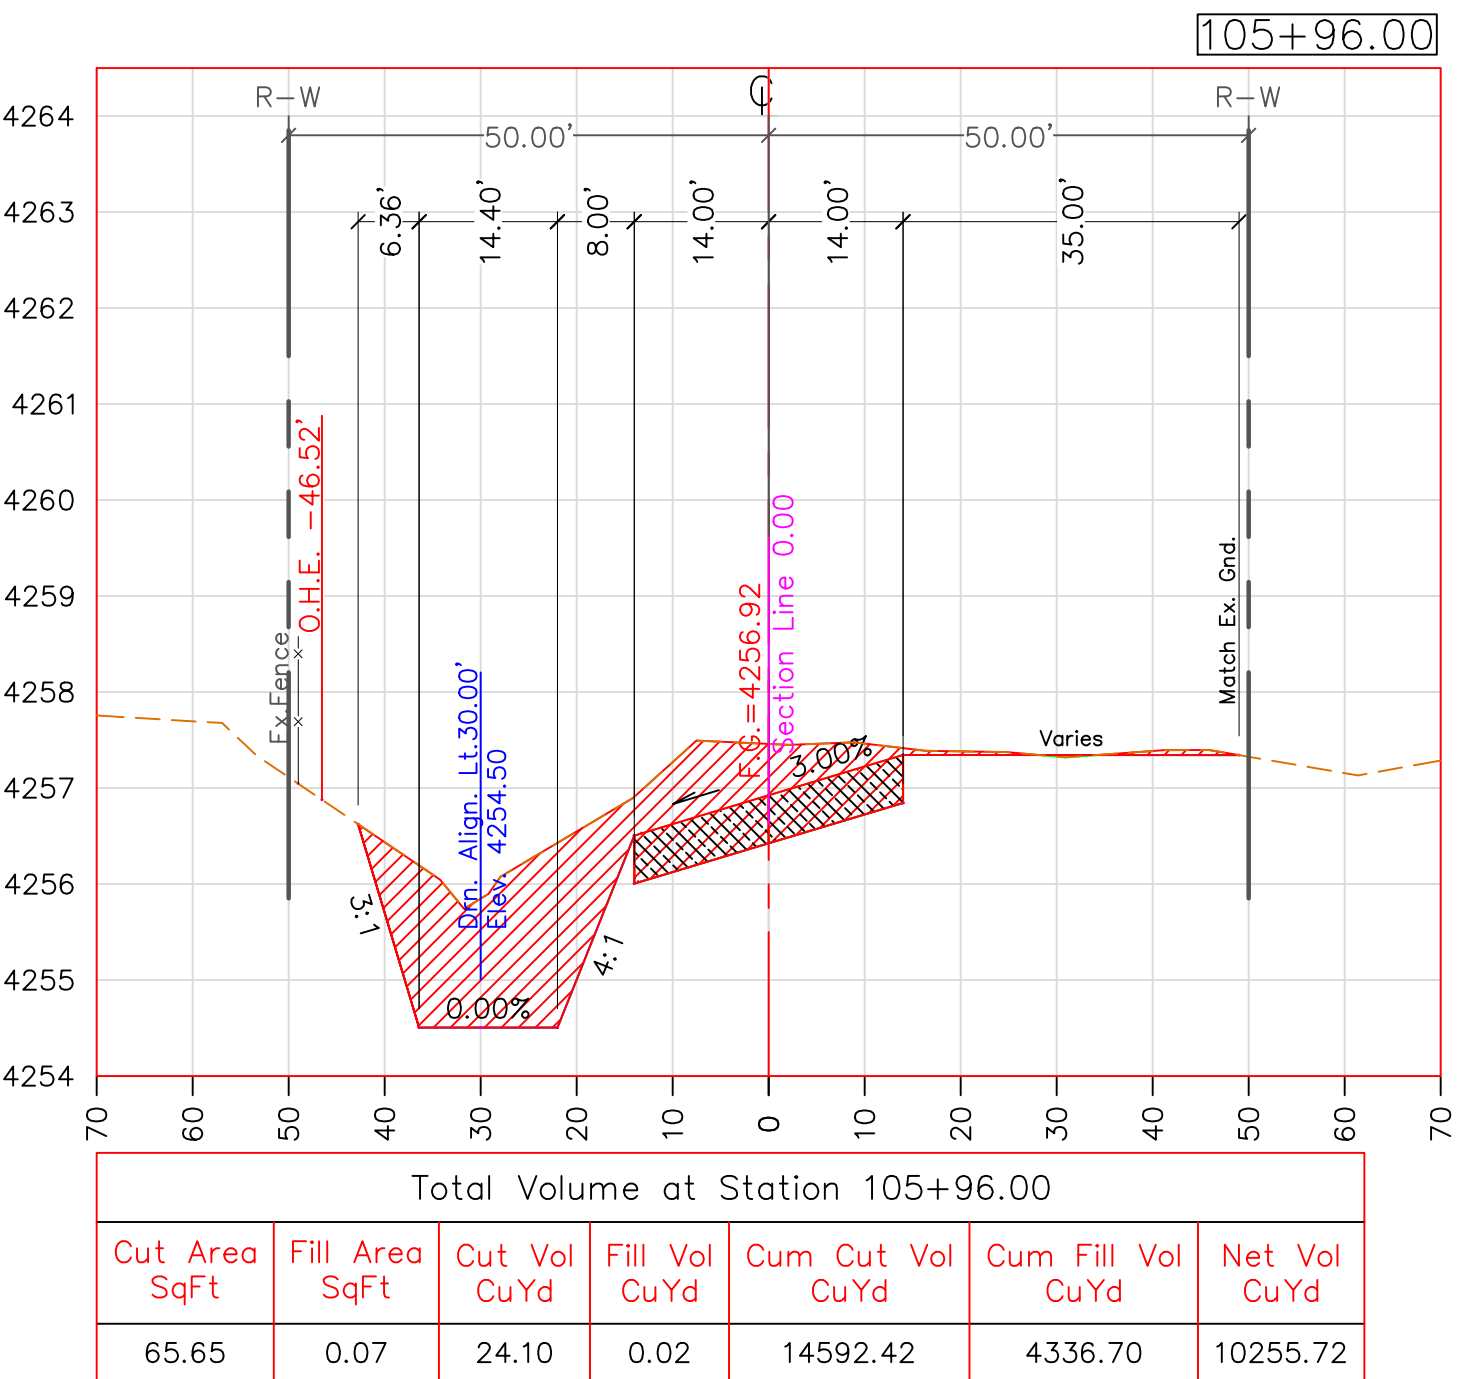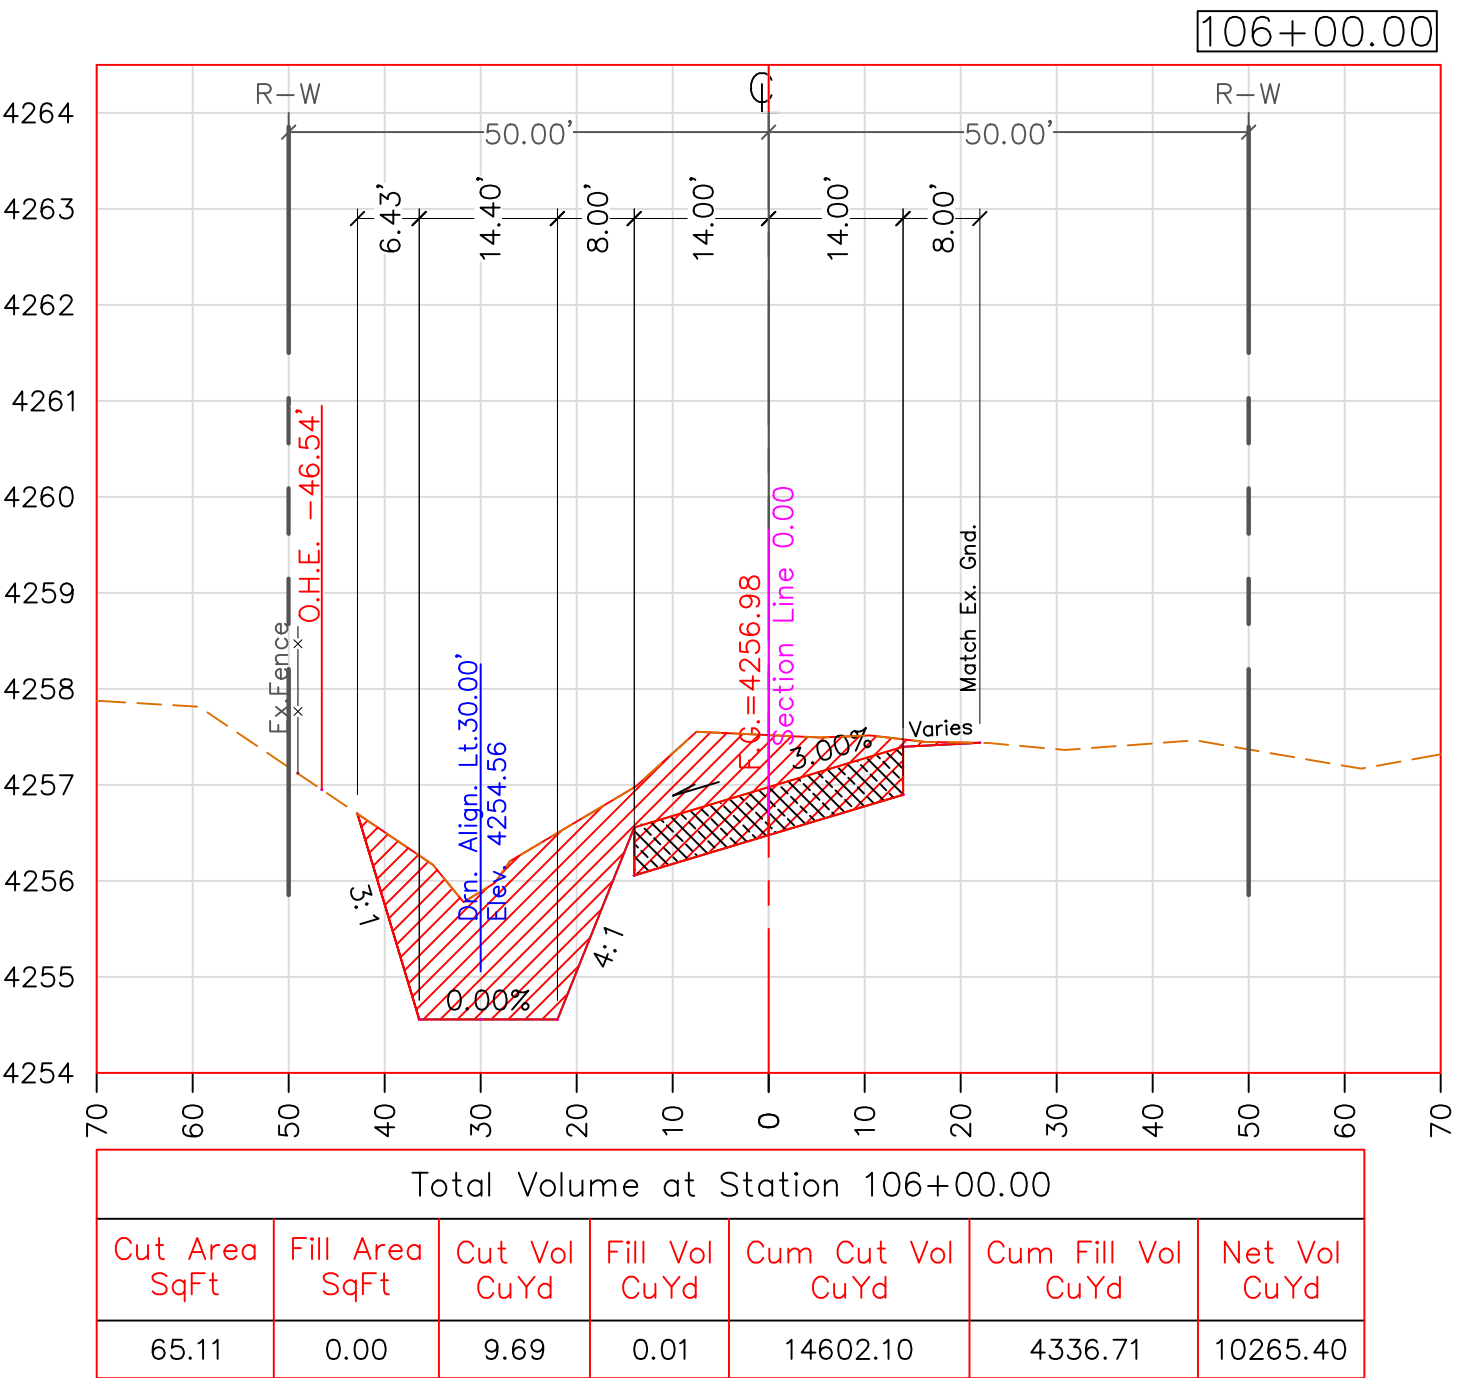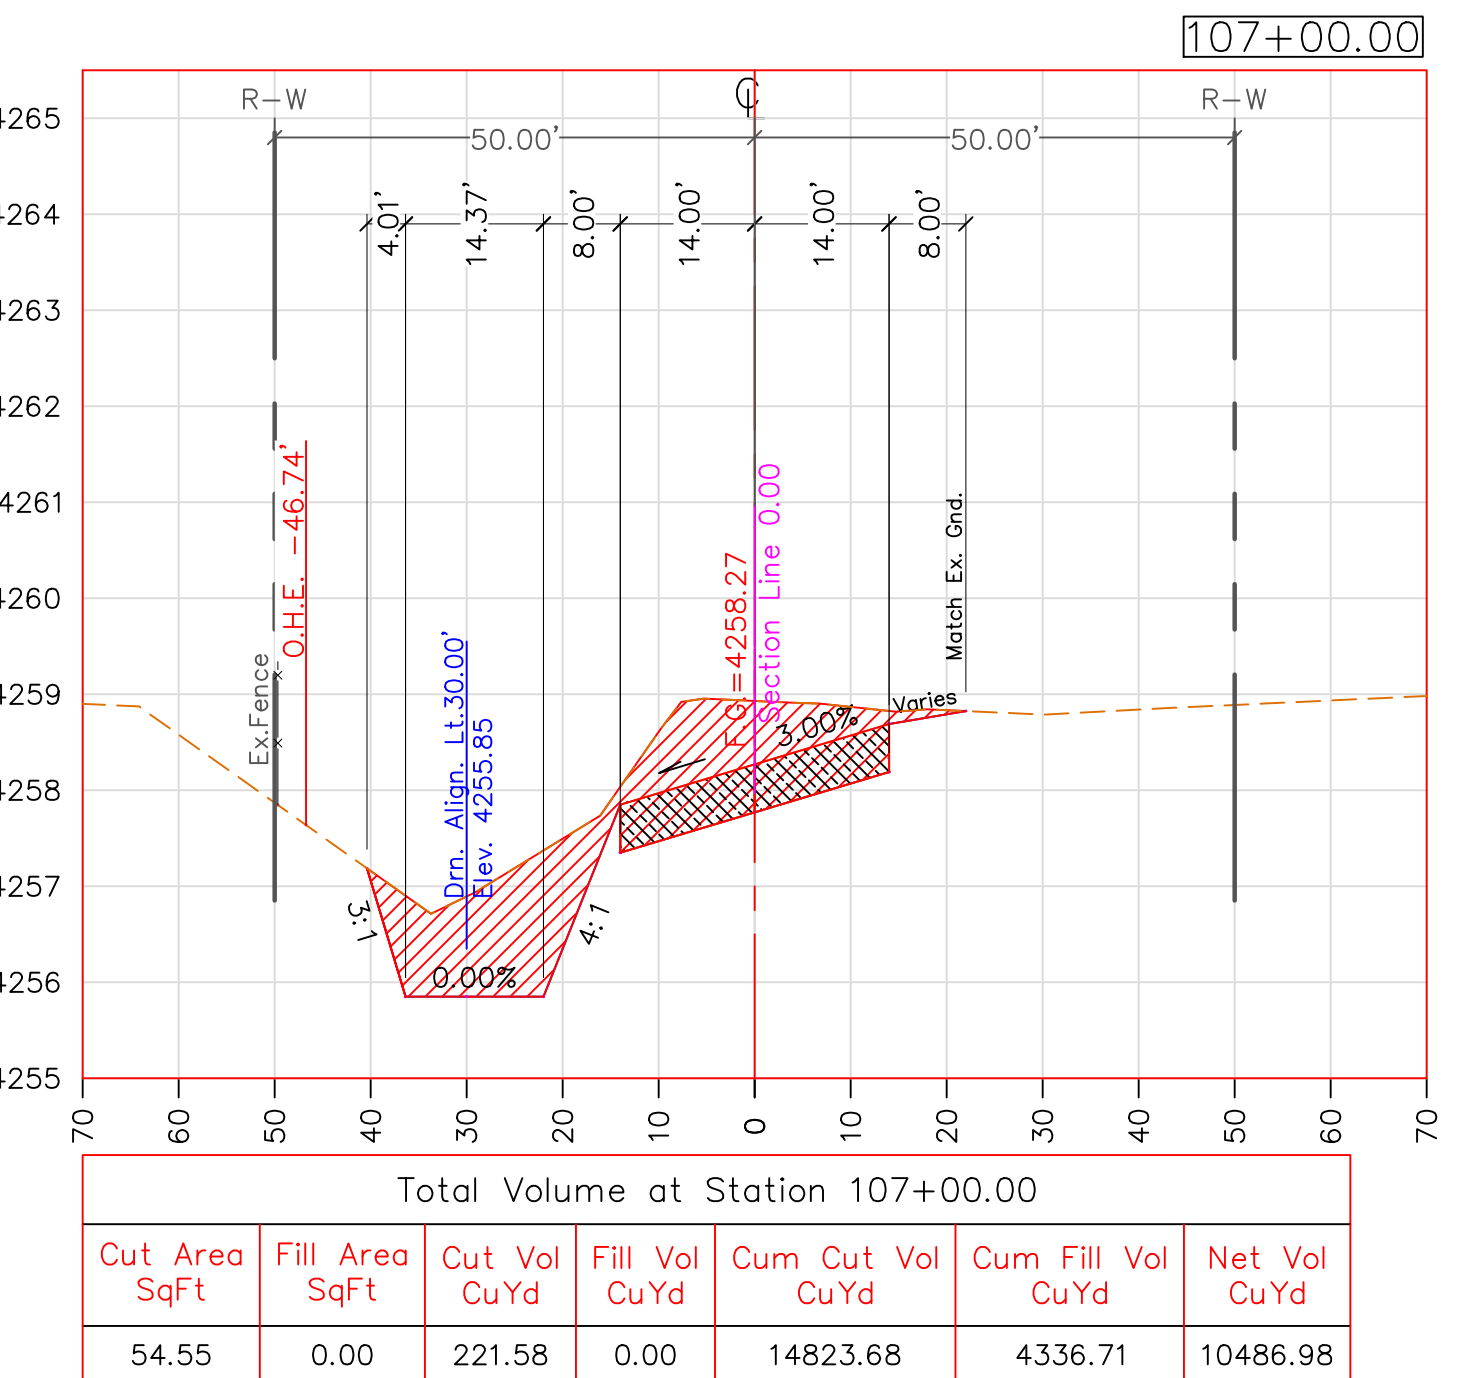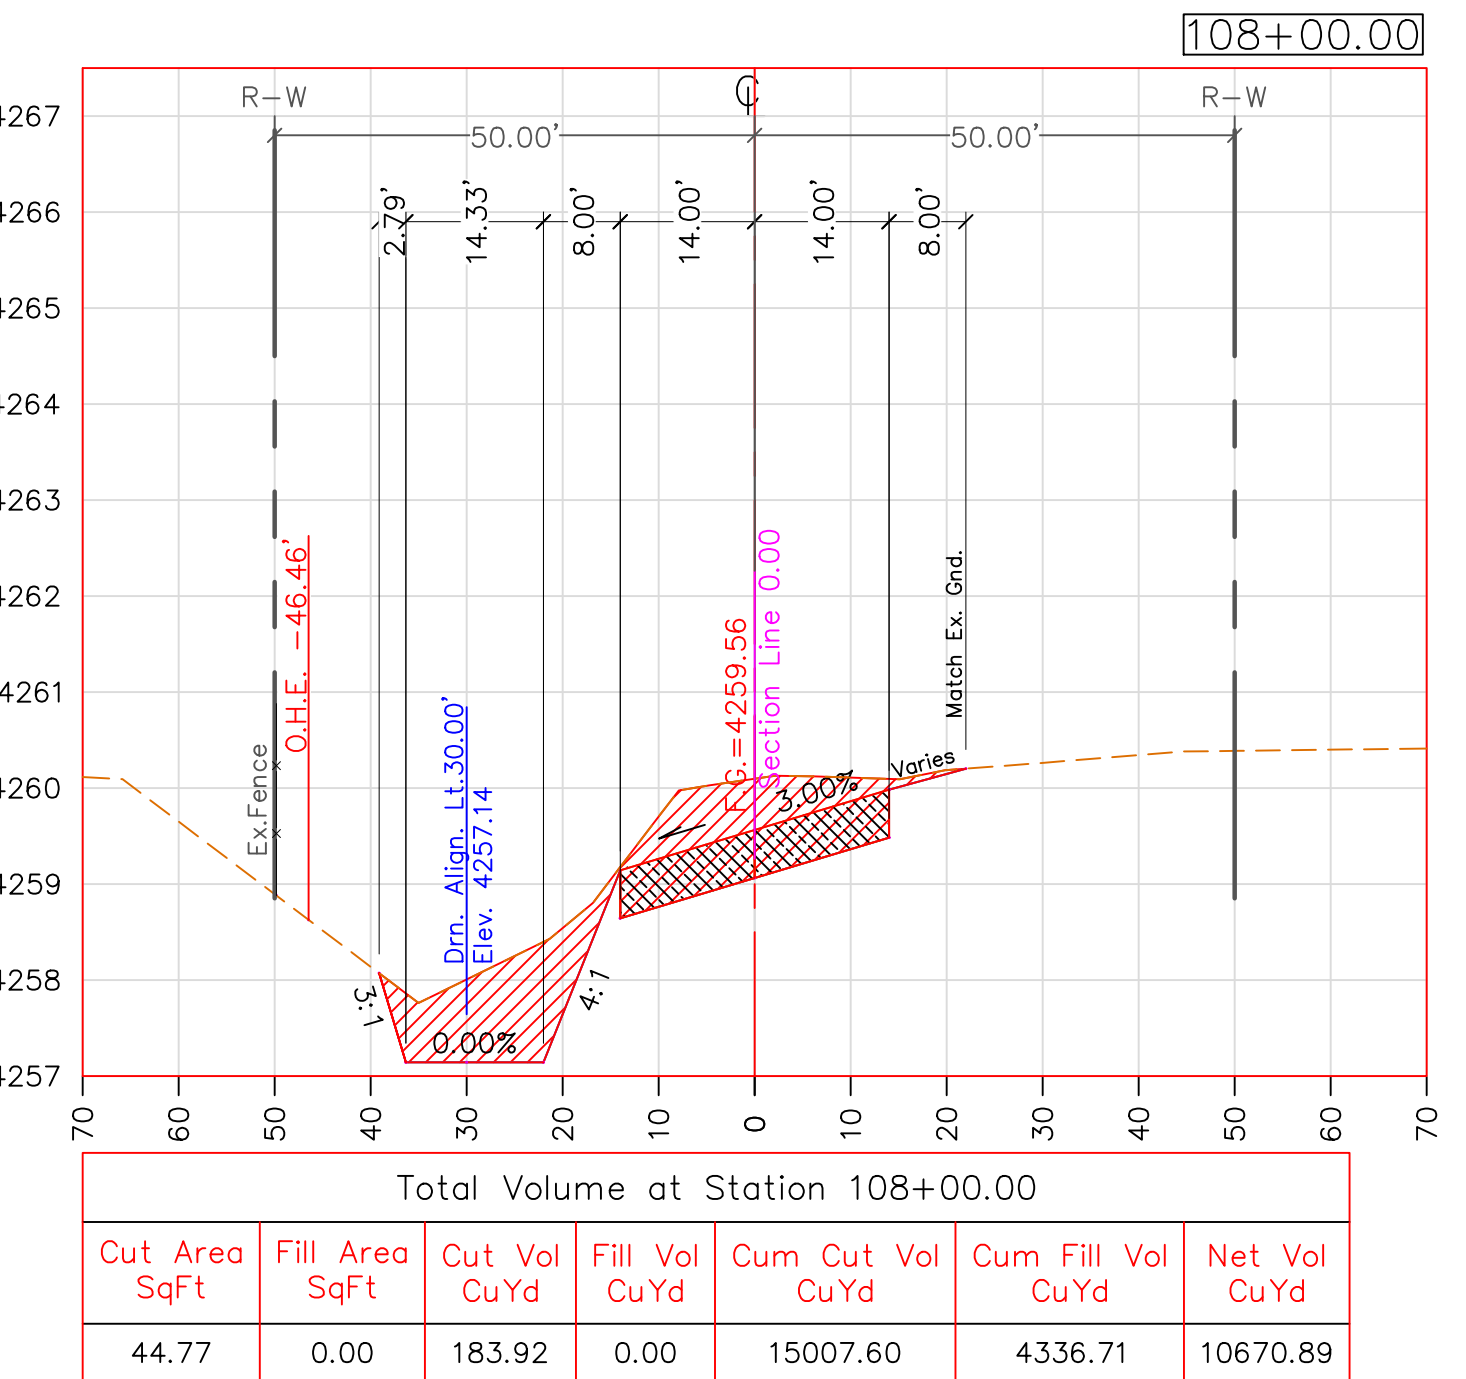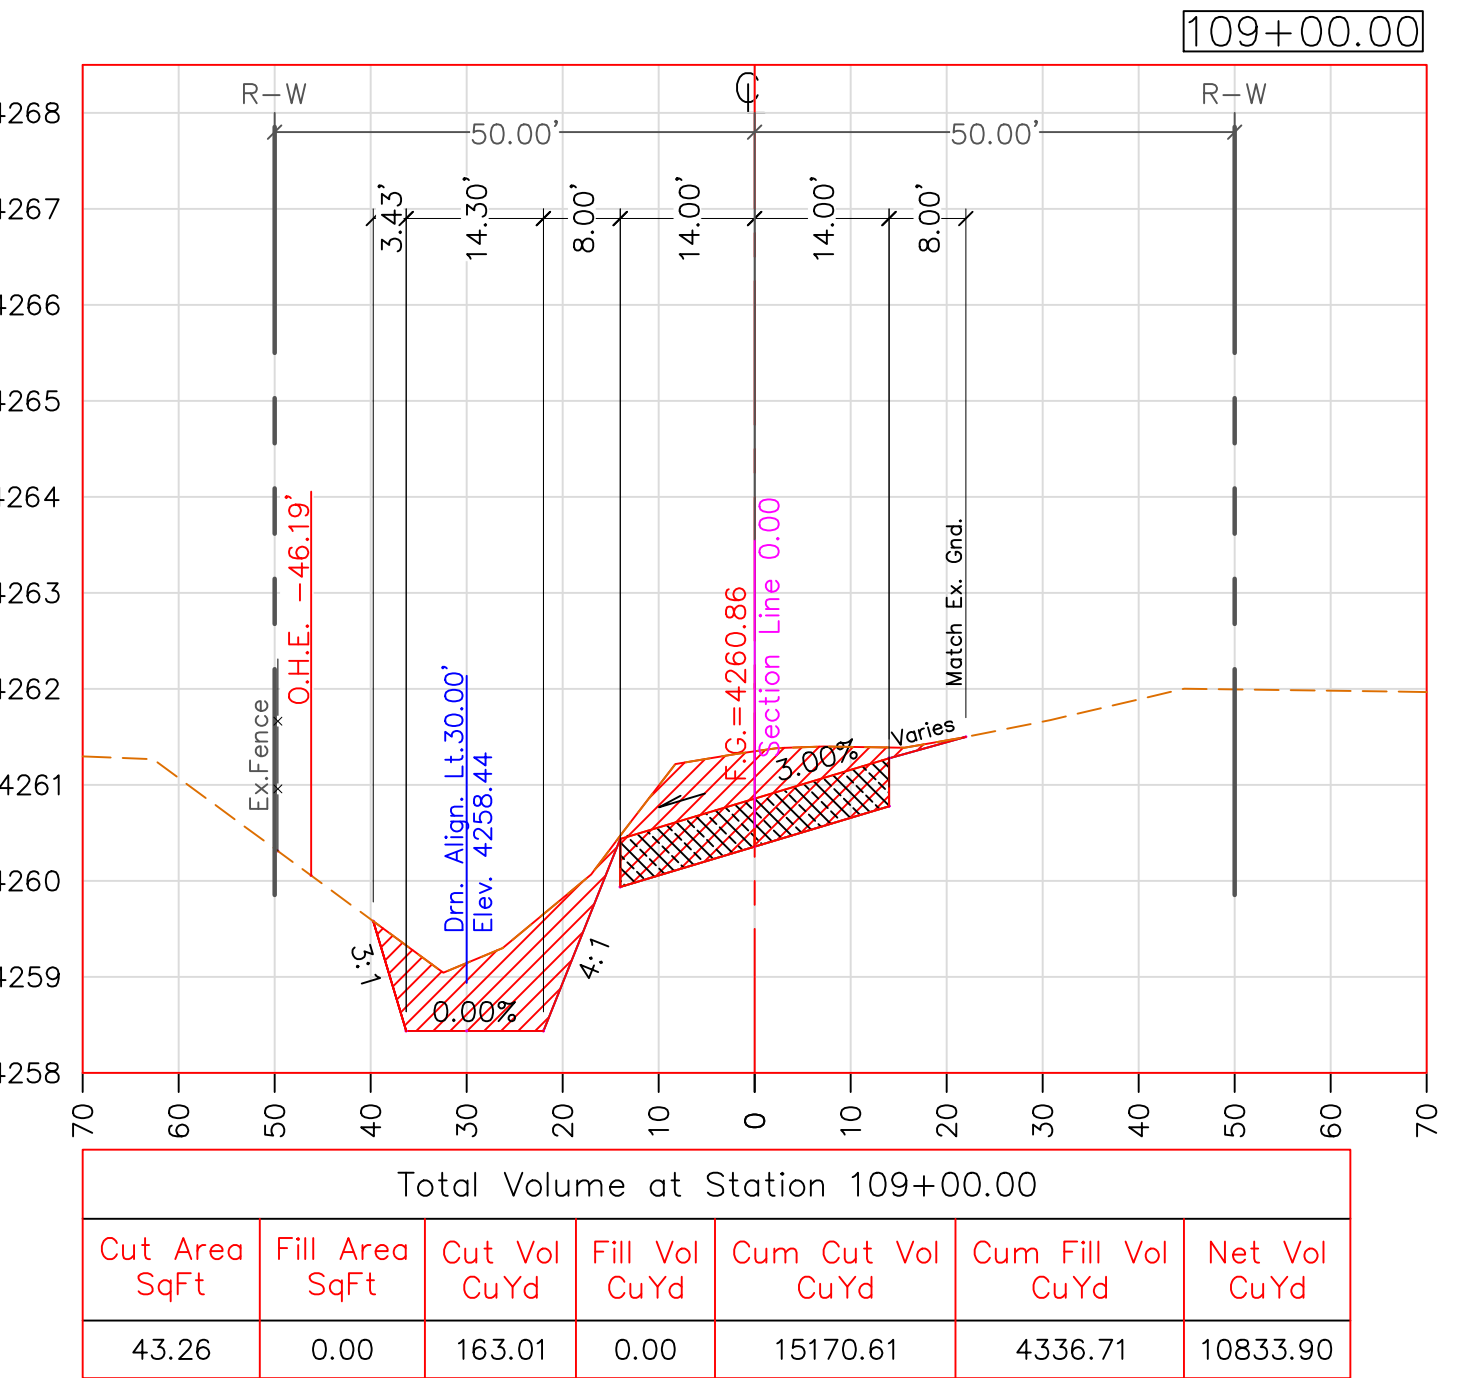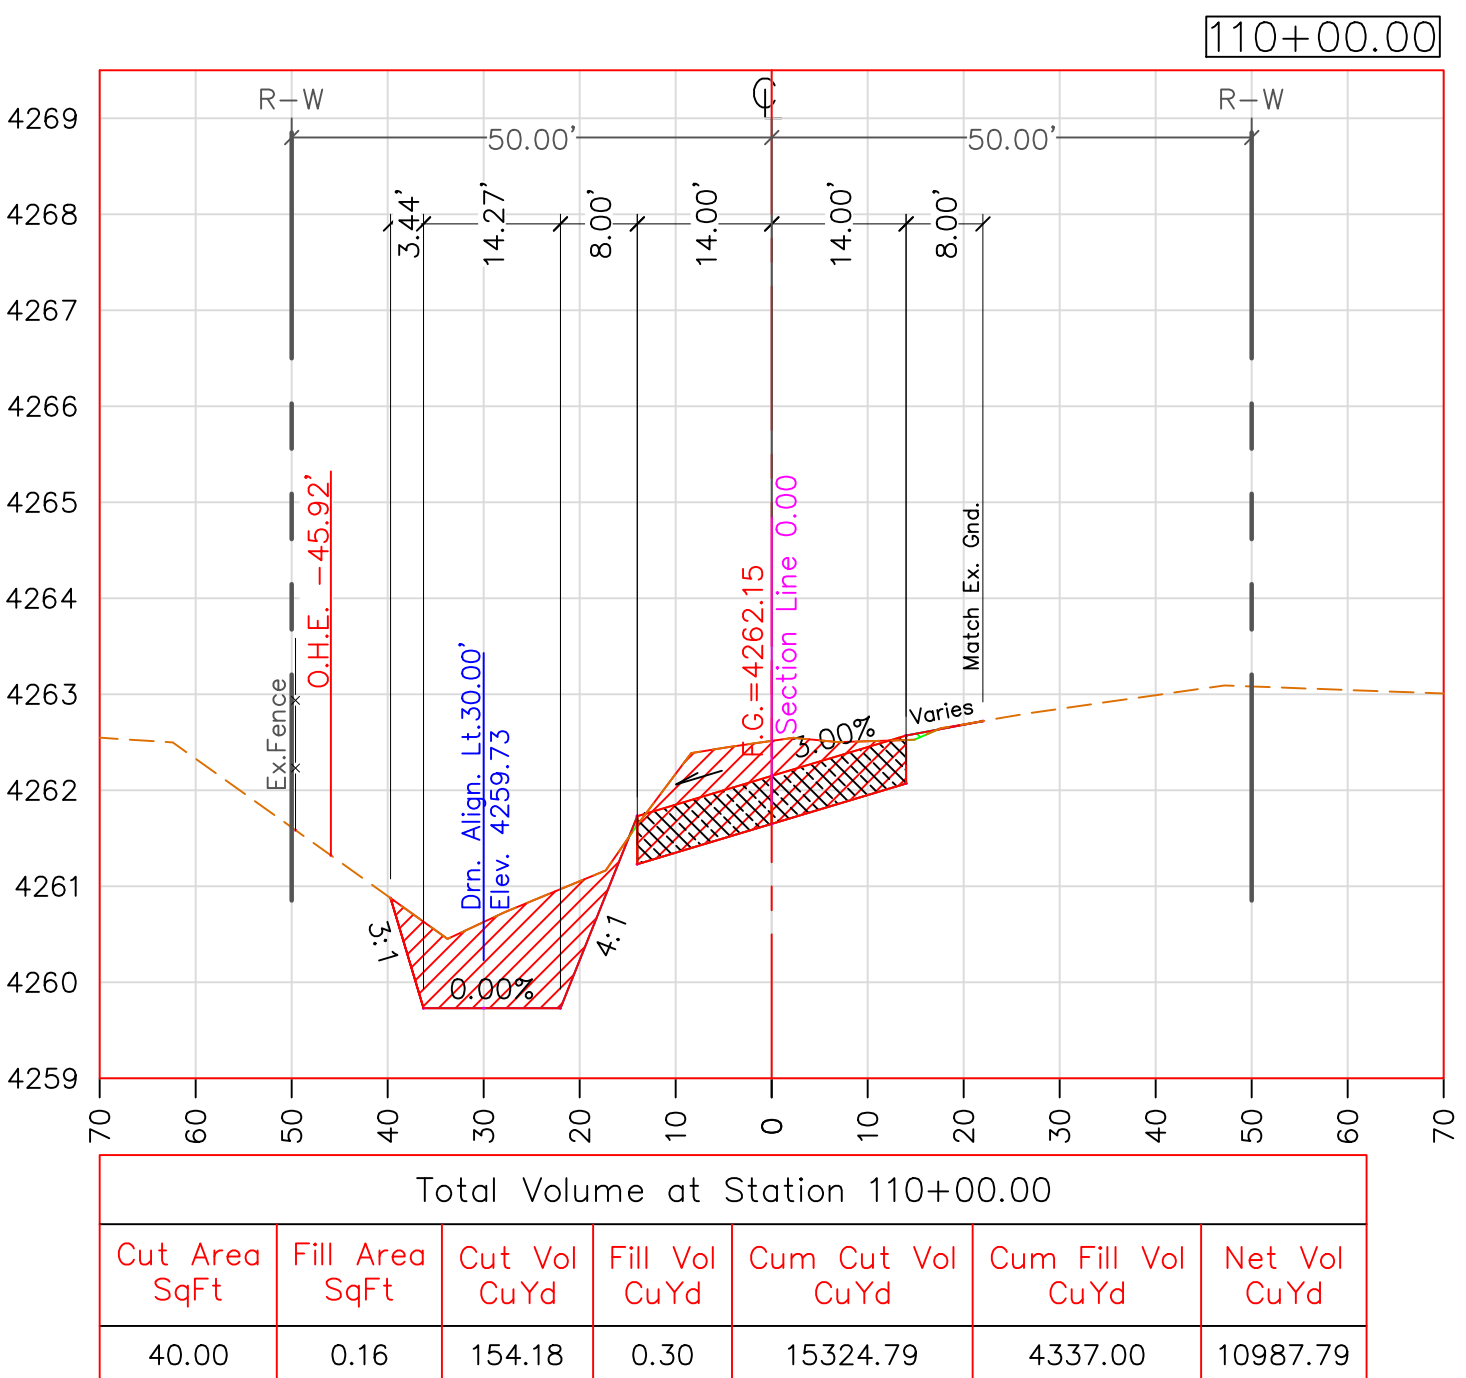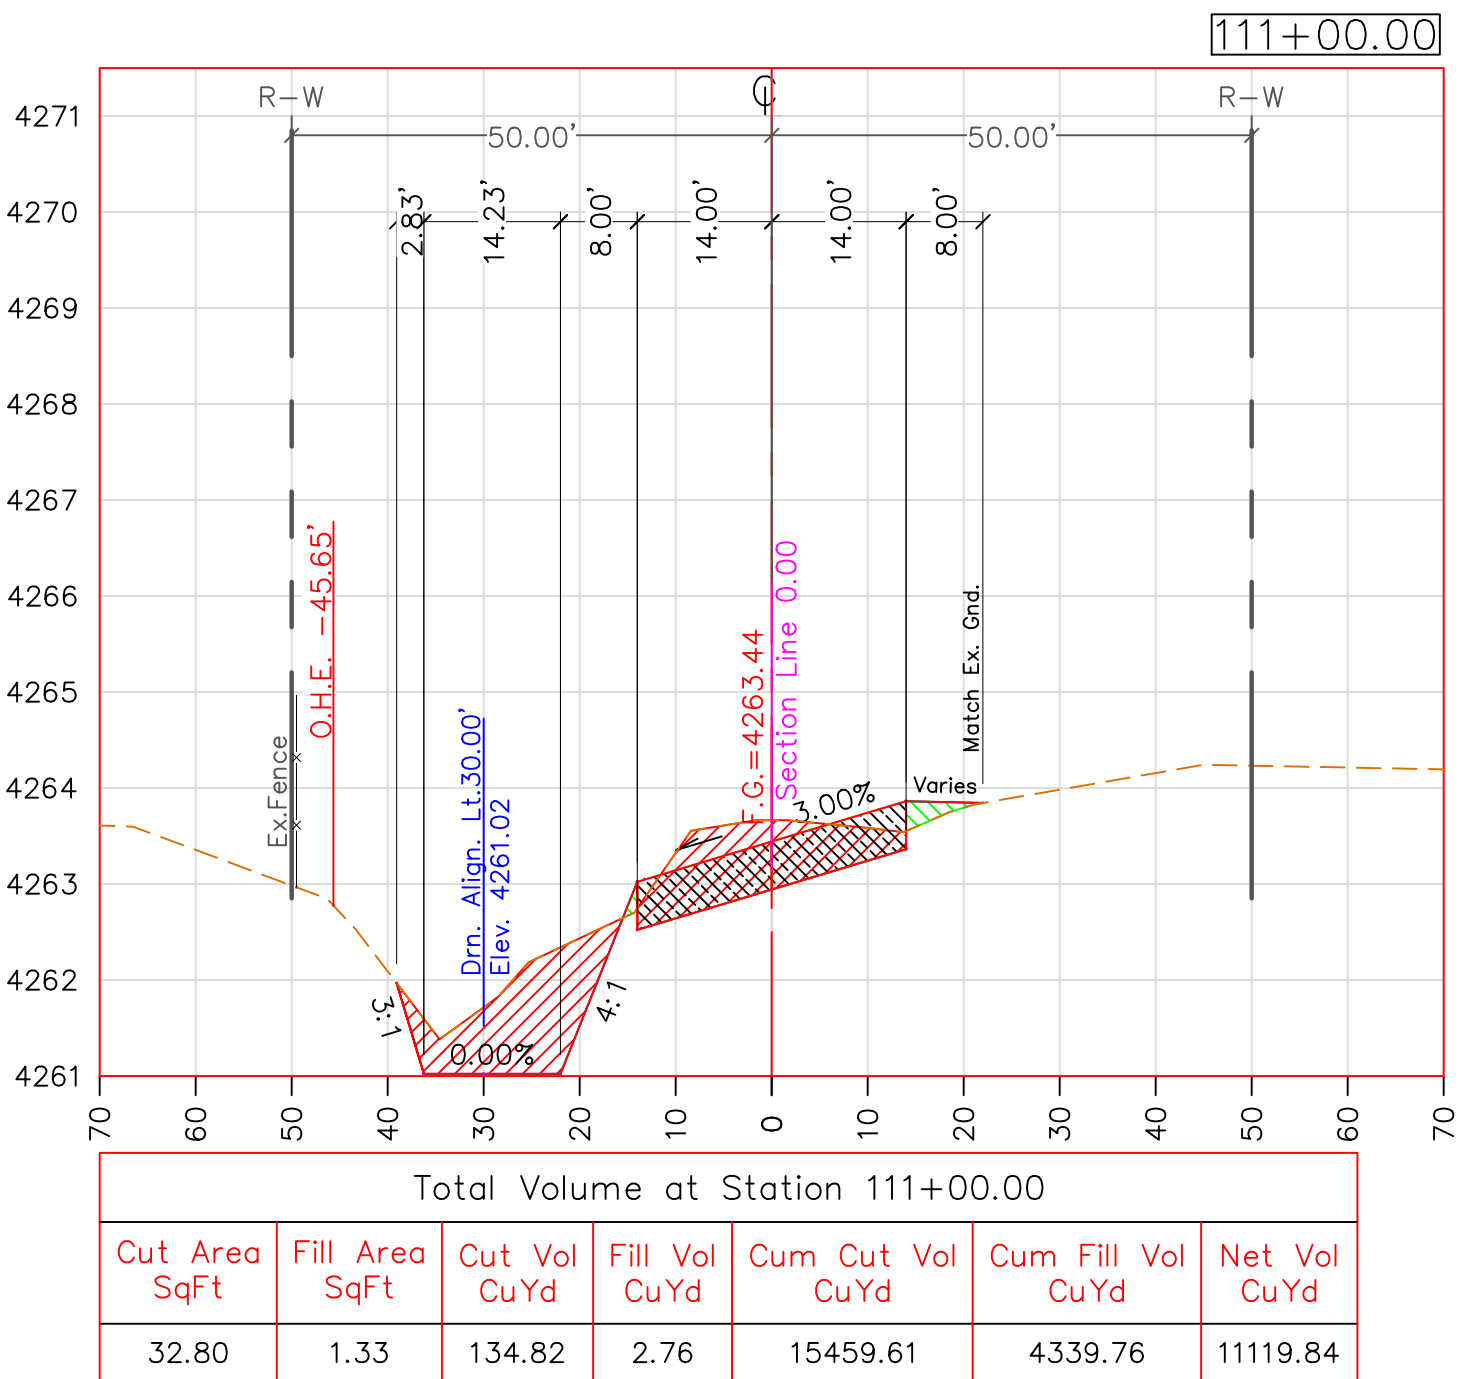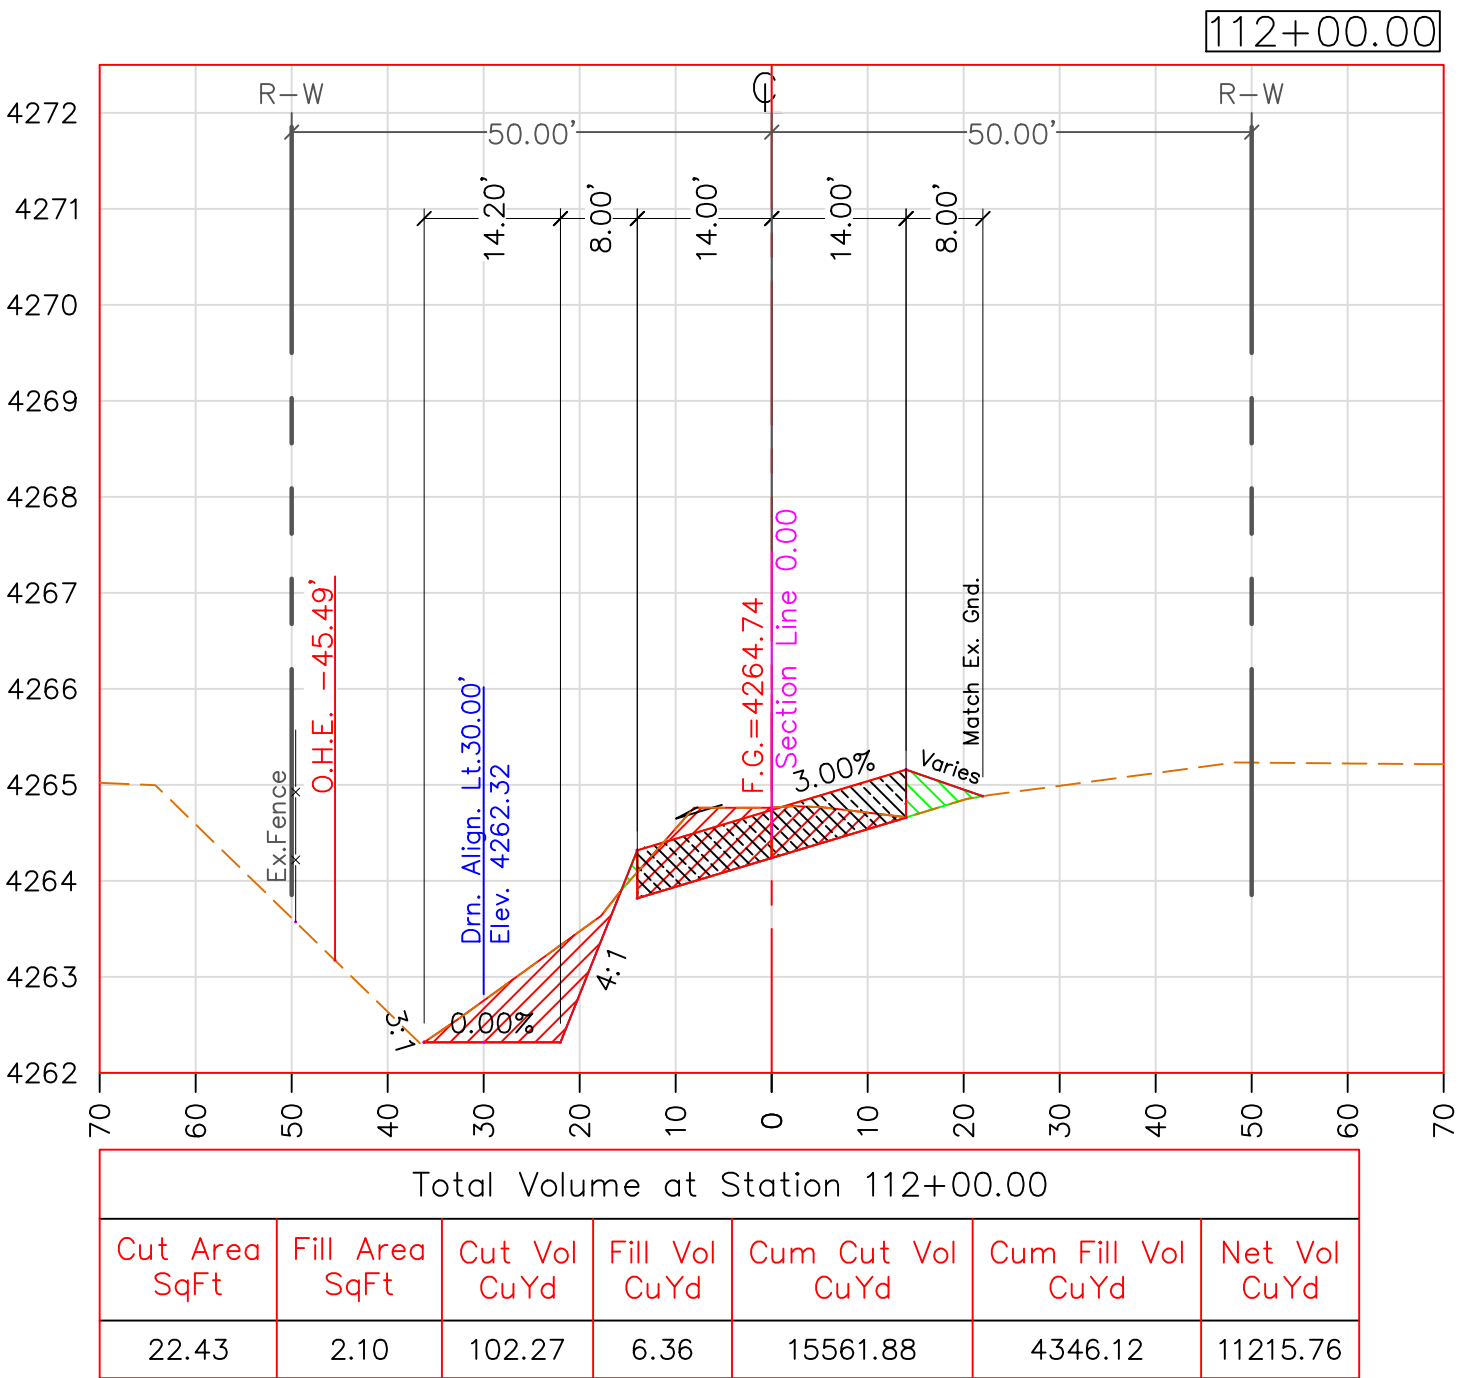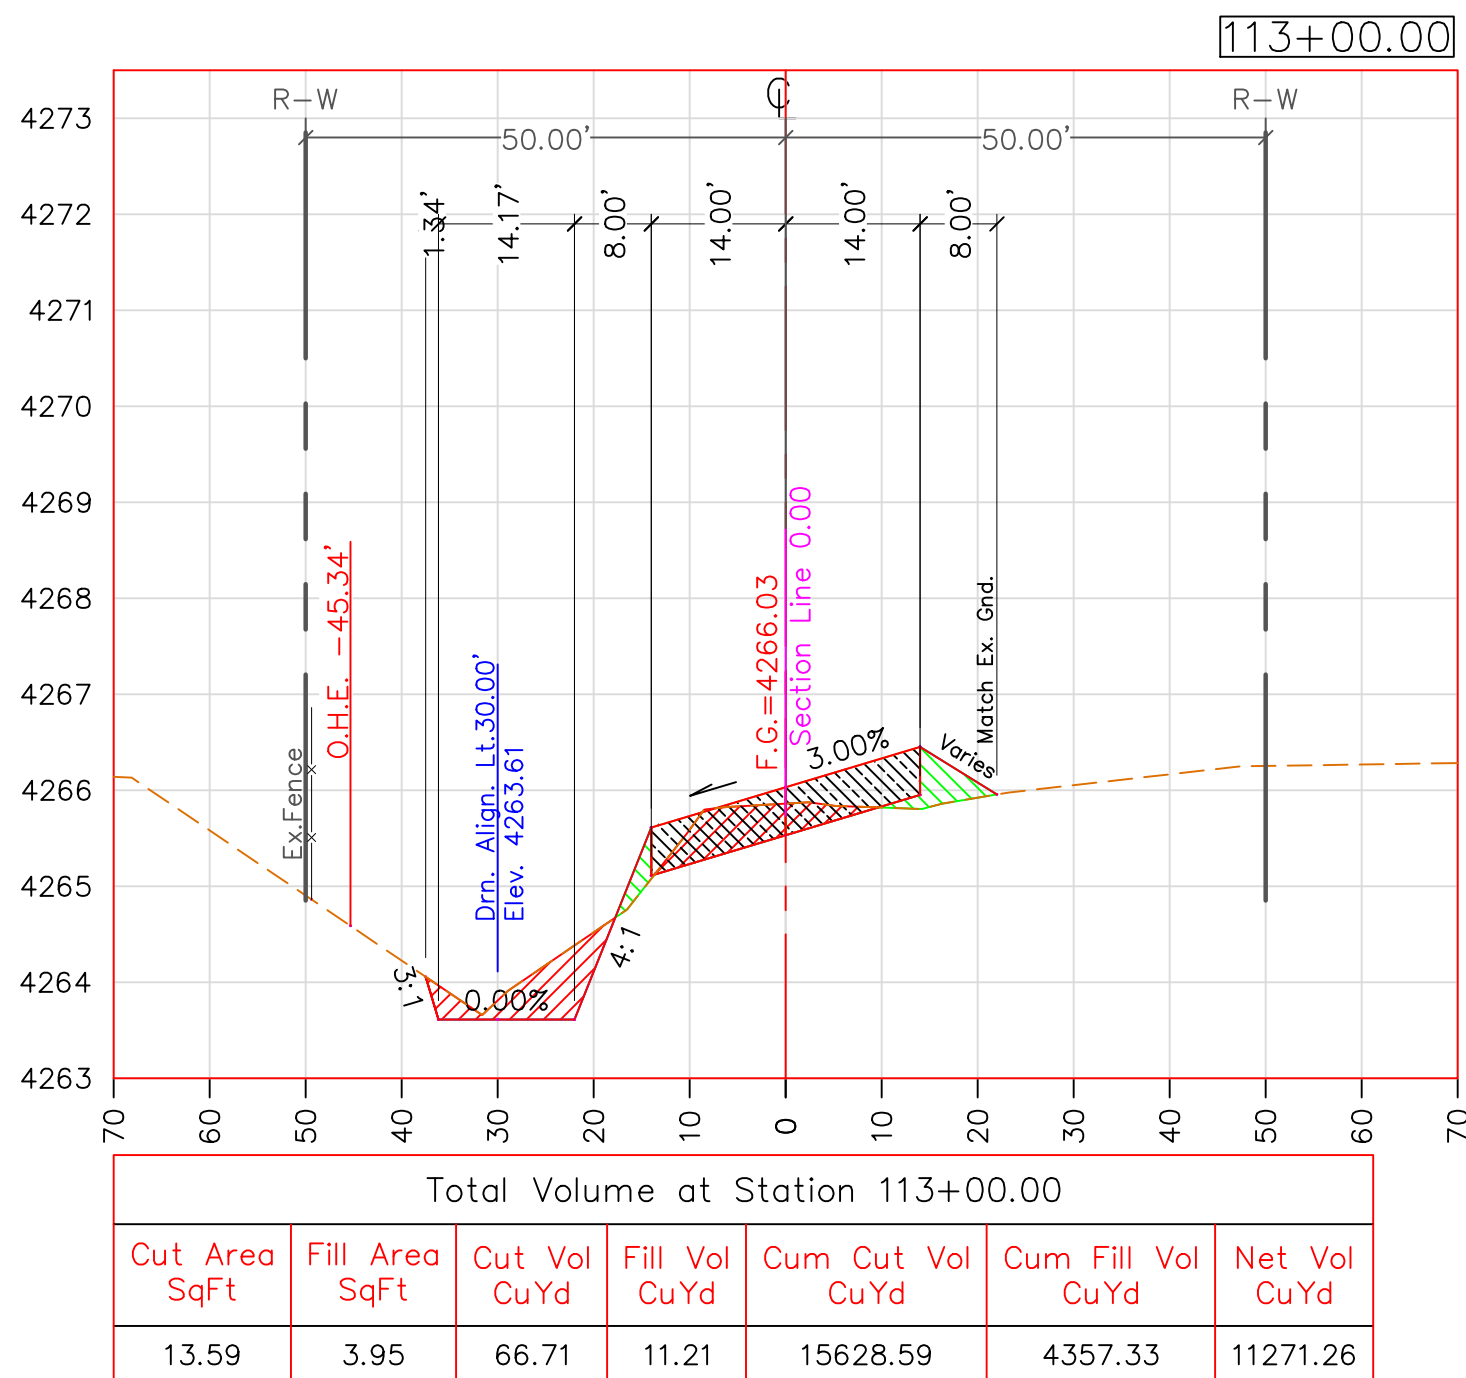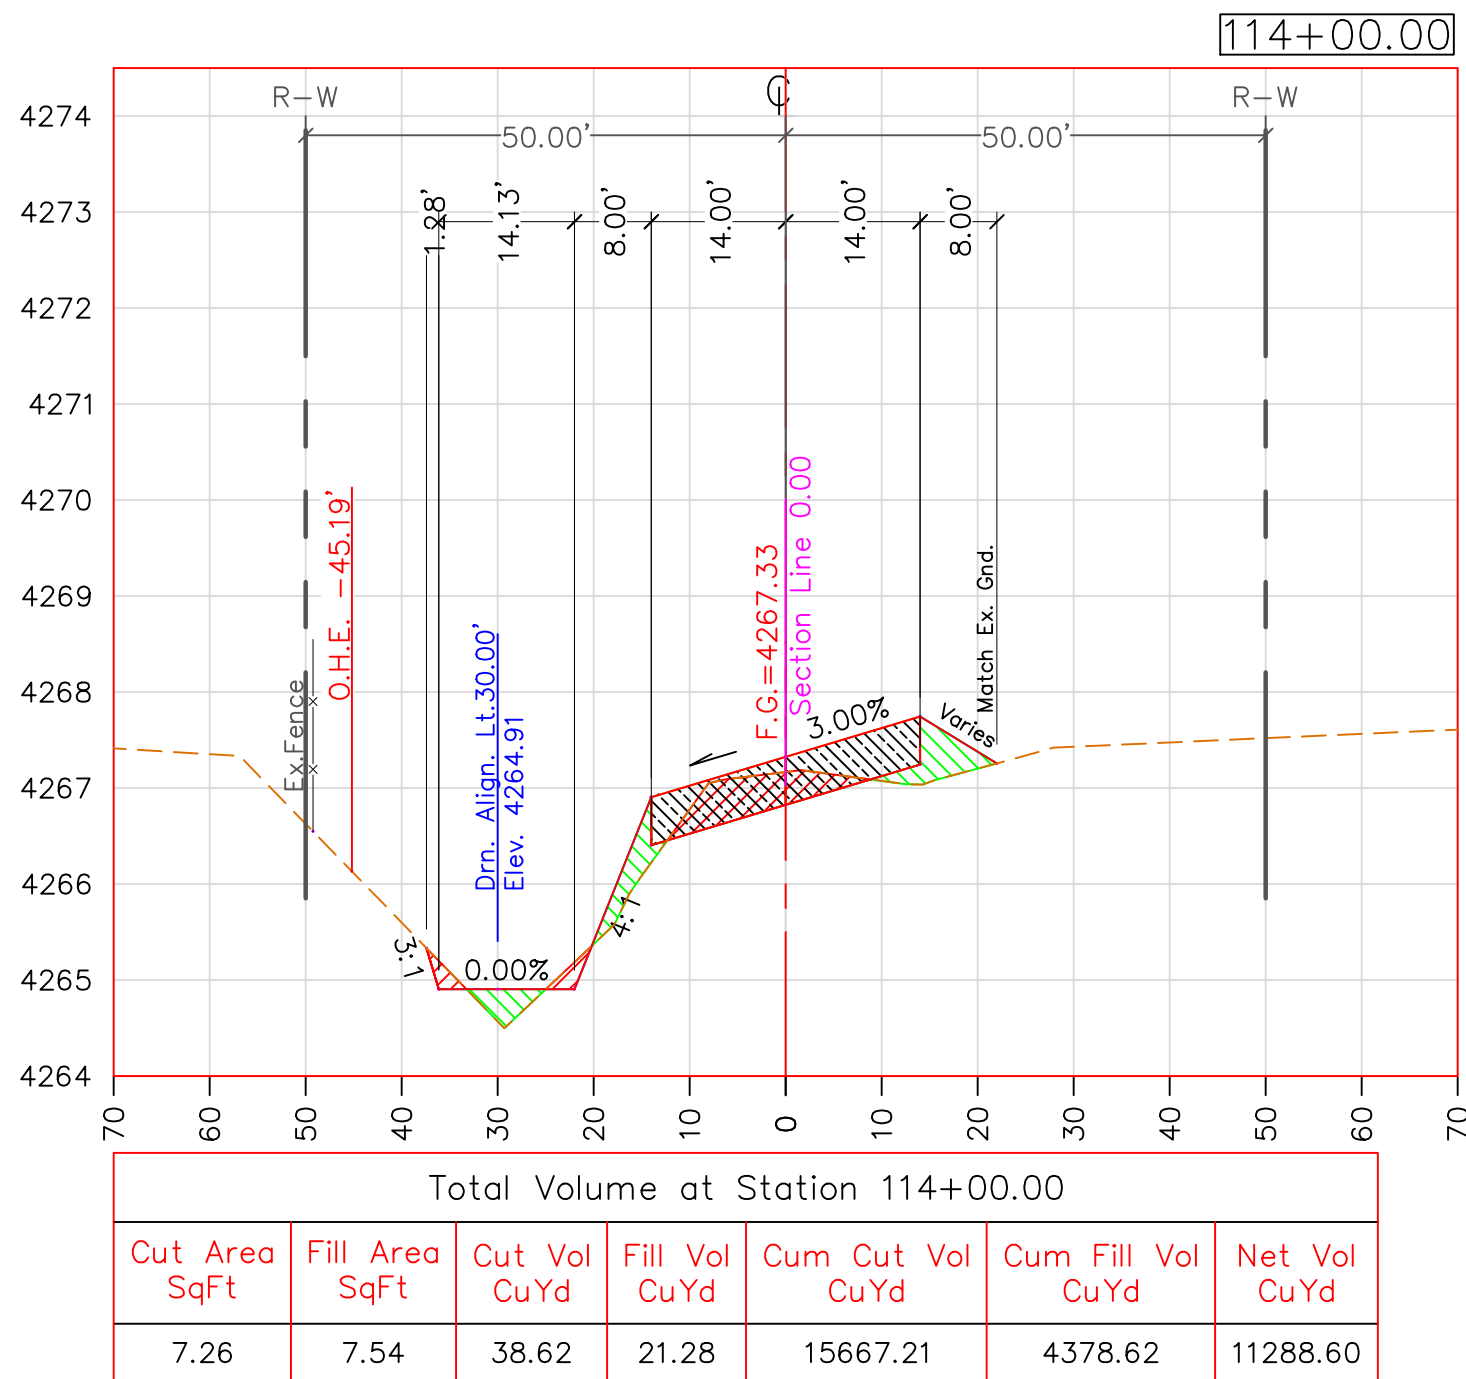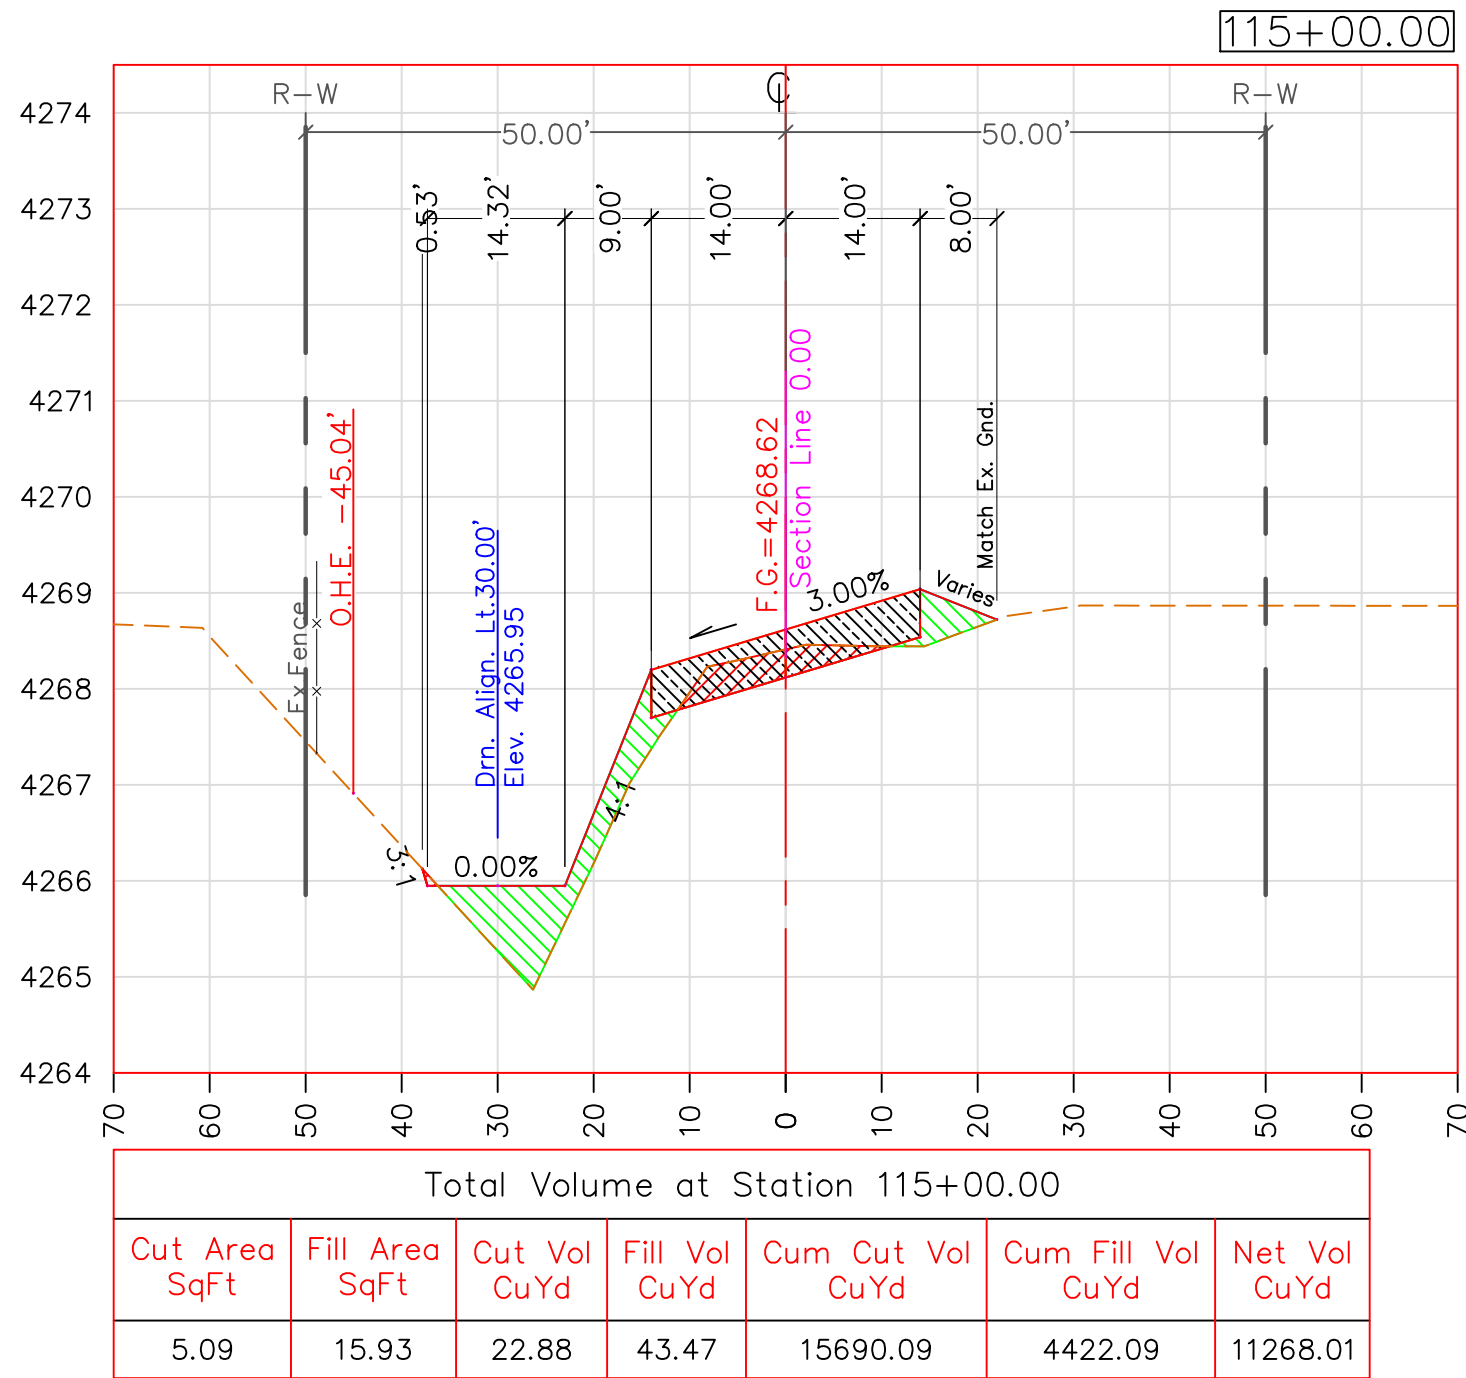

SCALE HOR: 1"=20'
VER: 1"=2'

CROSS SECTIONS VIEW

TWO WORKING DAYS
BEFORE YOU DIG
CALL FOR THE
BLUESTAKES
1-800-782-5348

REVISIONS		DATE
#	DESCRIPTION	
1	BACKSLOPE NOW 3:1 FROM STA 26+00 TO 51+00	06/20/19
BY	J.W.	

PROJECT TITLE:		ROBBS RD
SHEET TITLE:		CROSS SECTIONS













COCHISE COUNTY
ENGINEERING &
NATURAL RESOURCES
DEPARTMENT



DESIGN BY:
S. PARRA
DRAWN BY:
A. REYES
CHECKED BY:
J. WATKINS
APPROVED BY:
B. SIMMONS



DATE: 06/11/2019
SCALE: 1"=20'

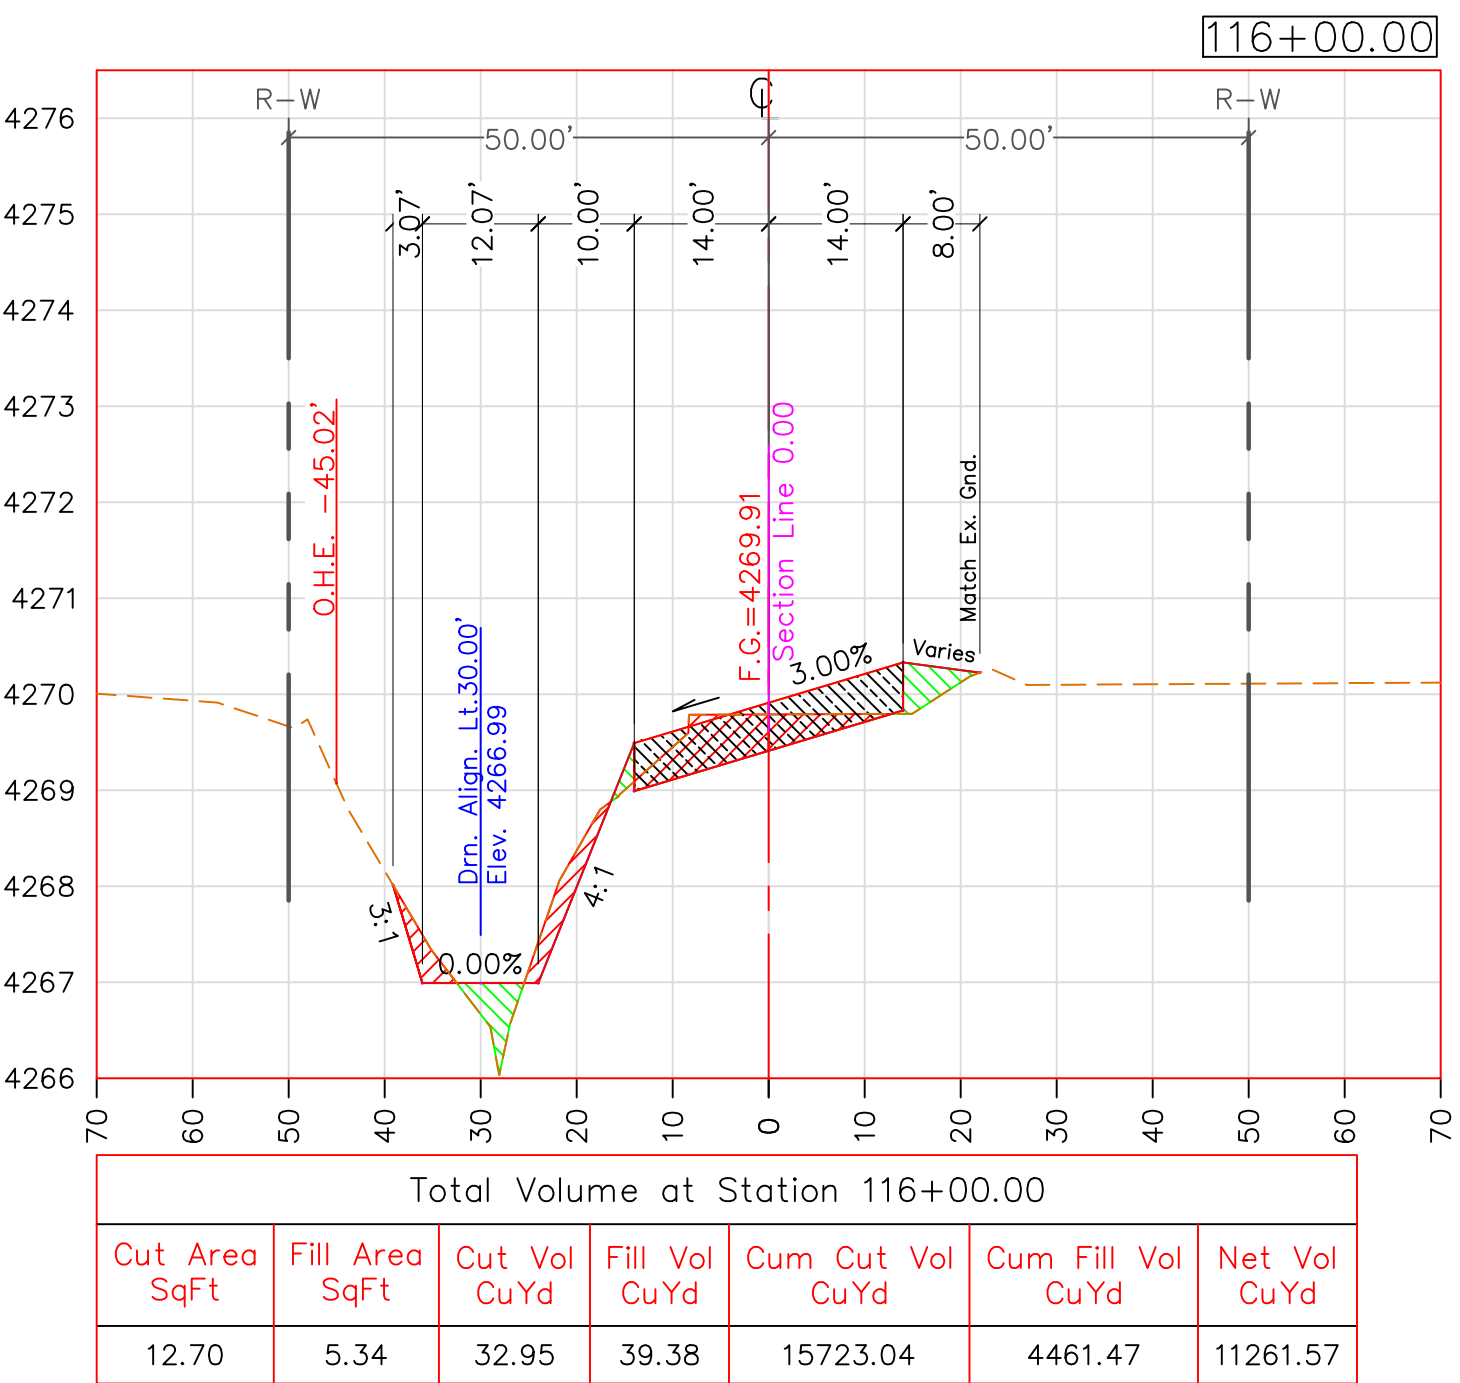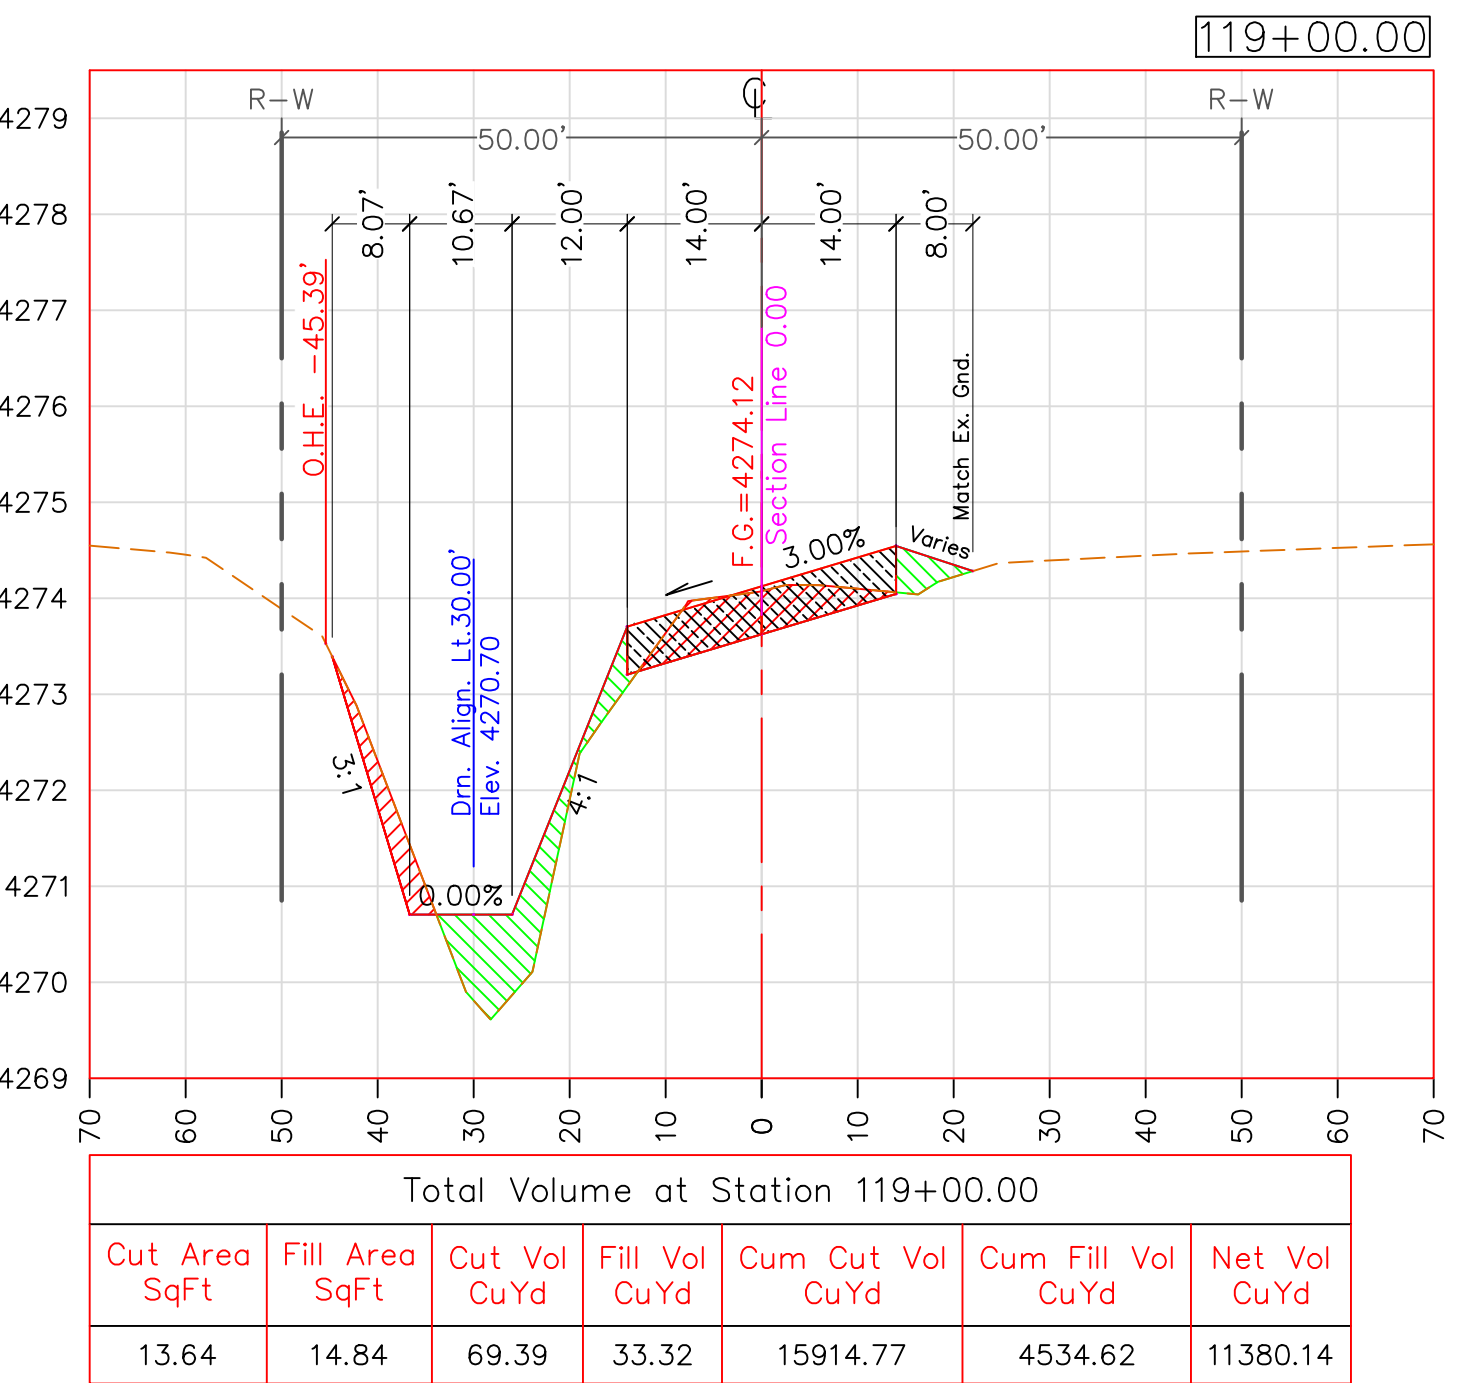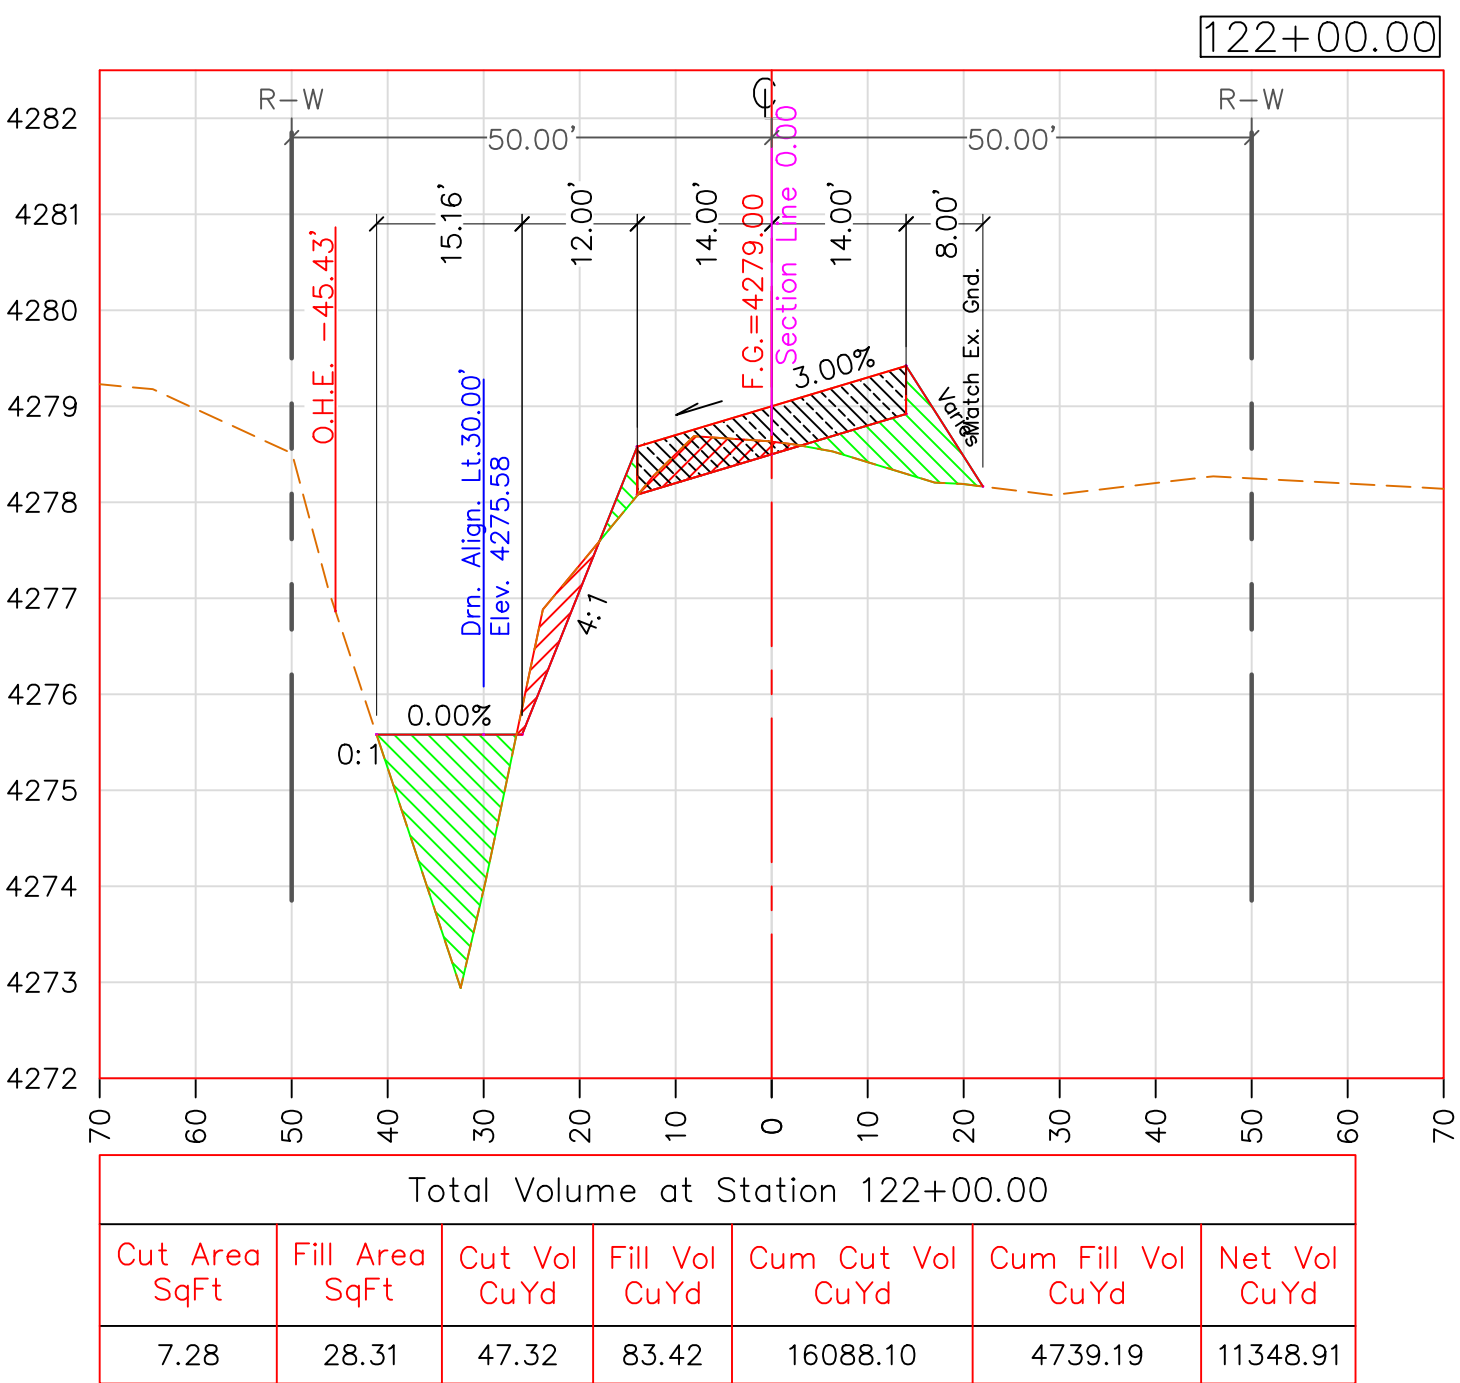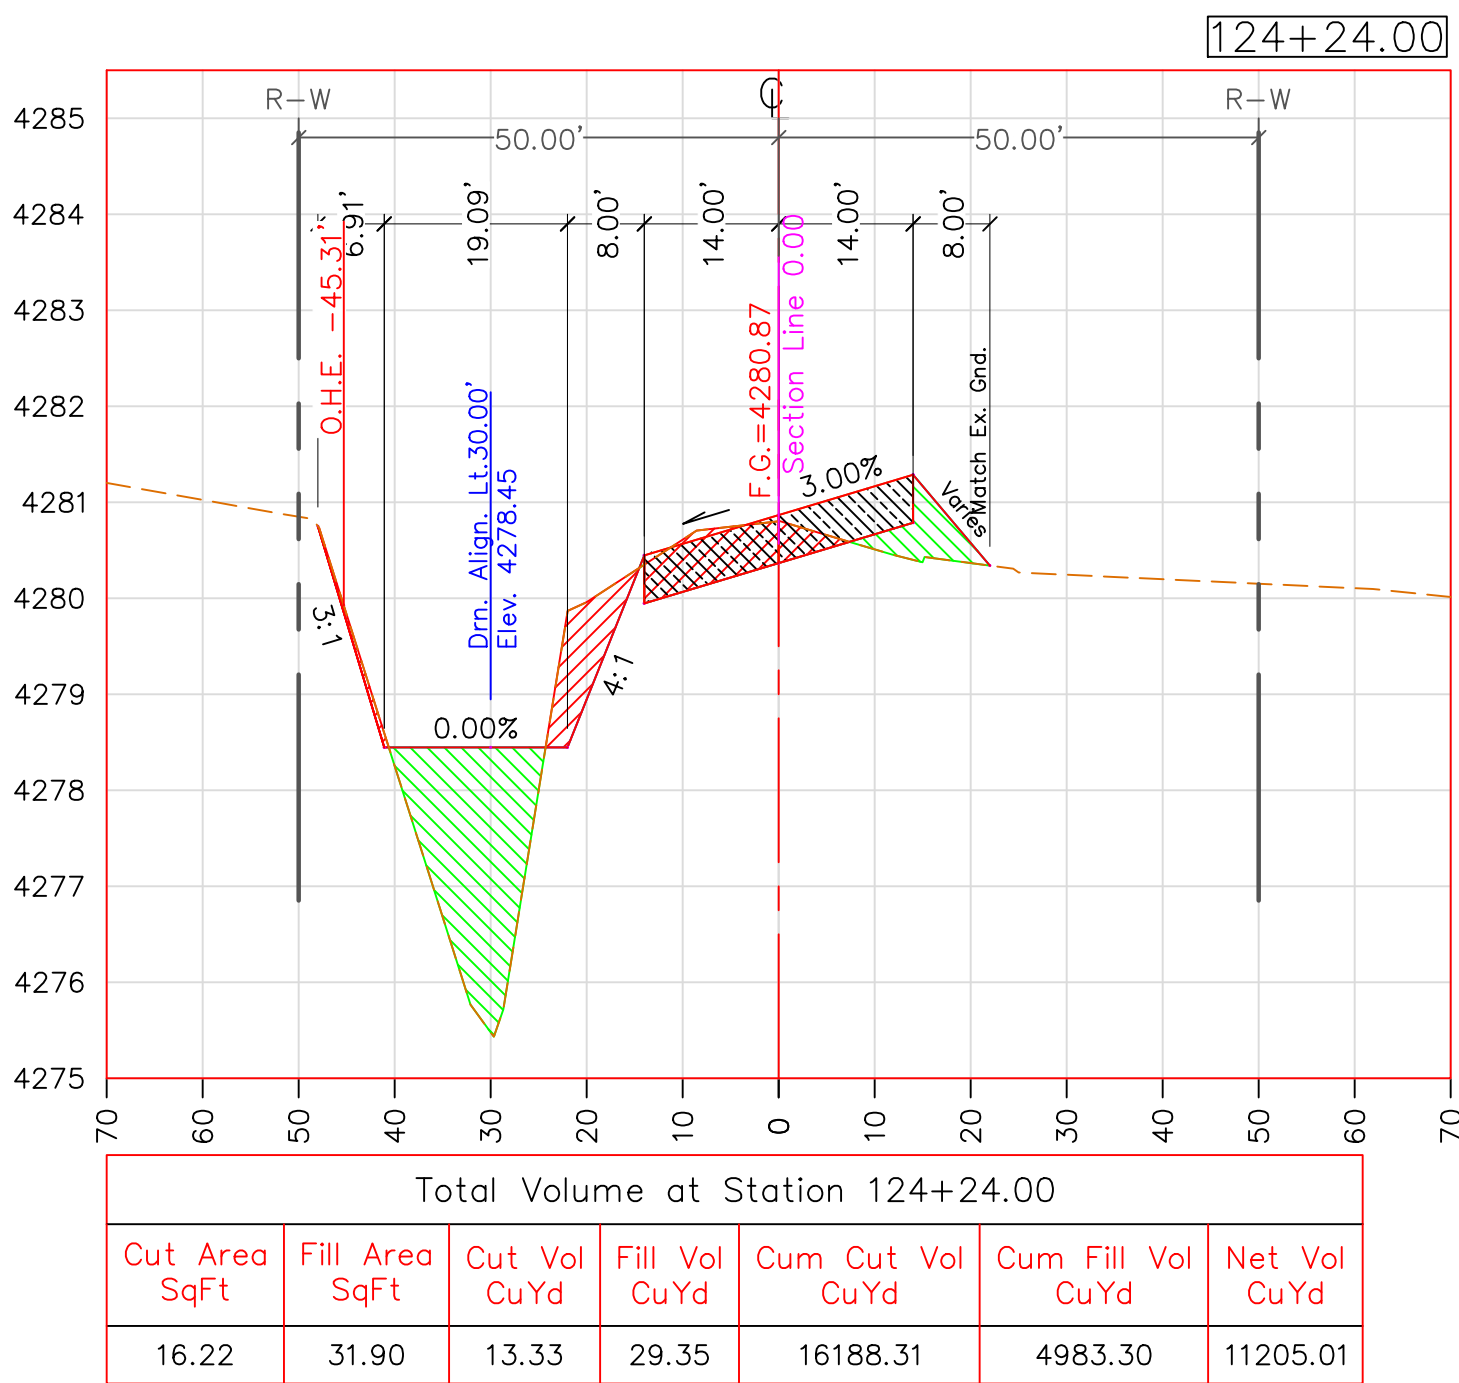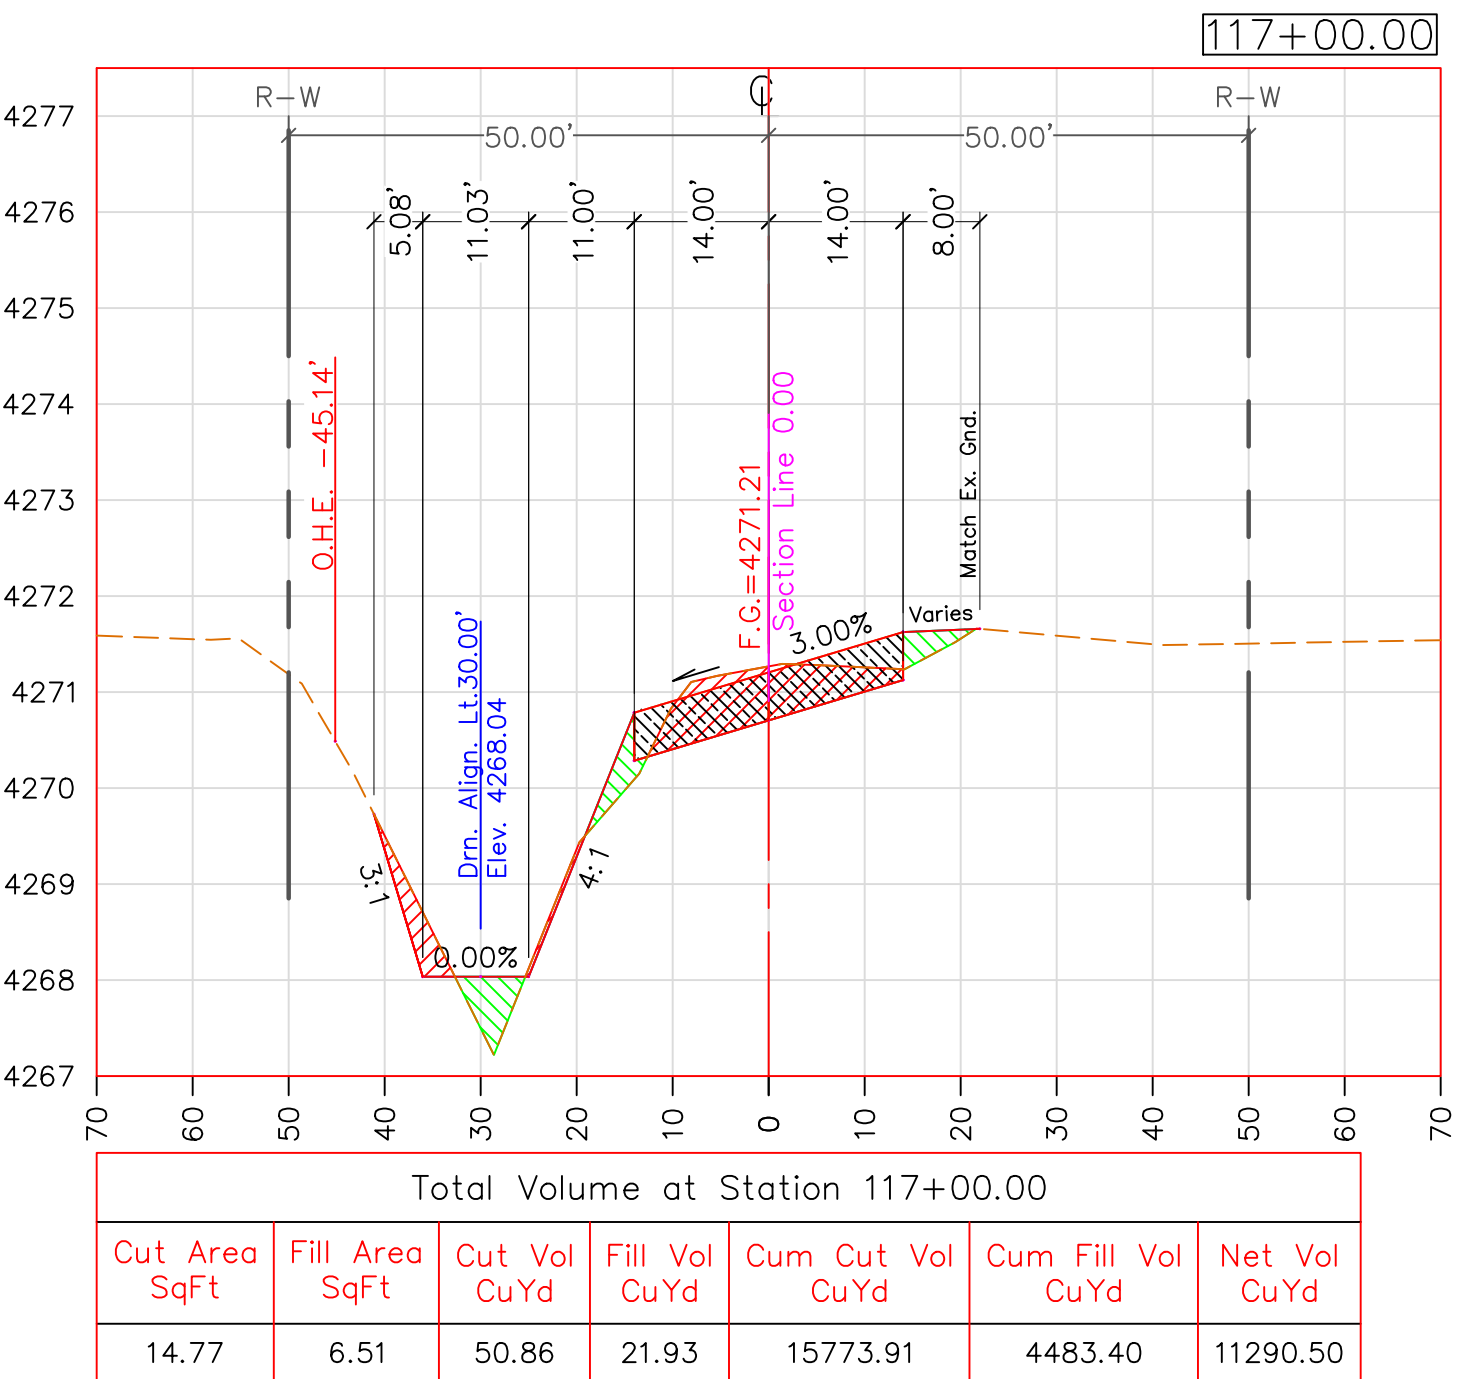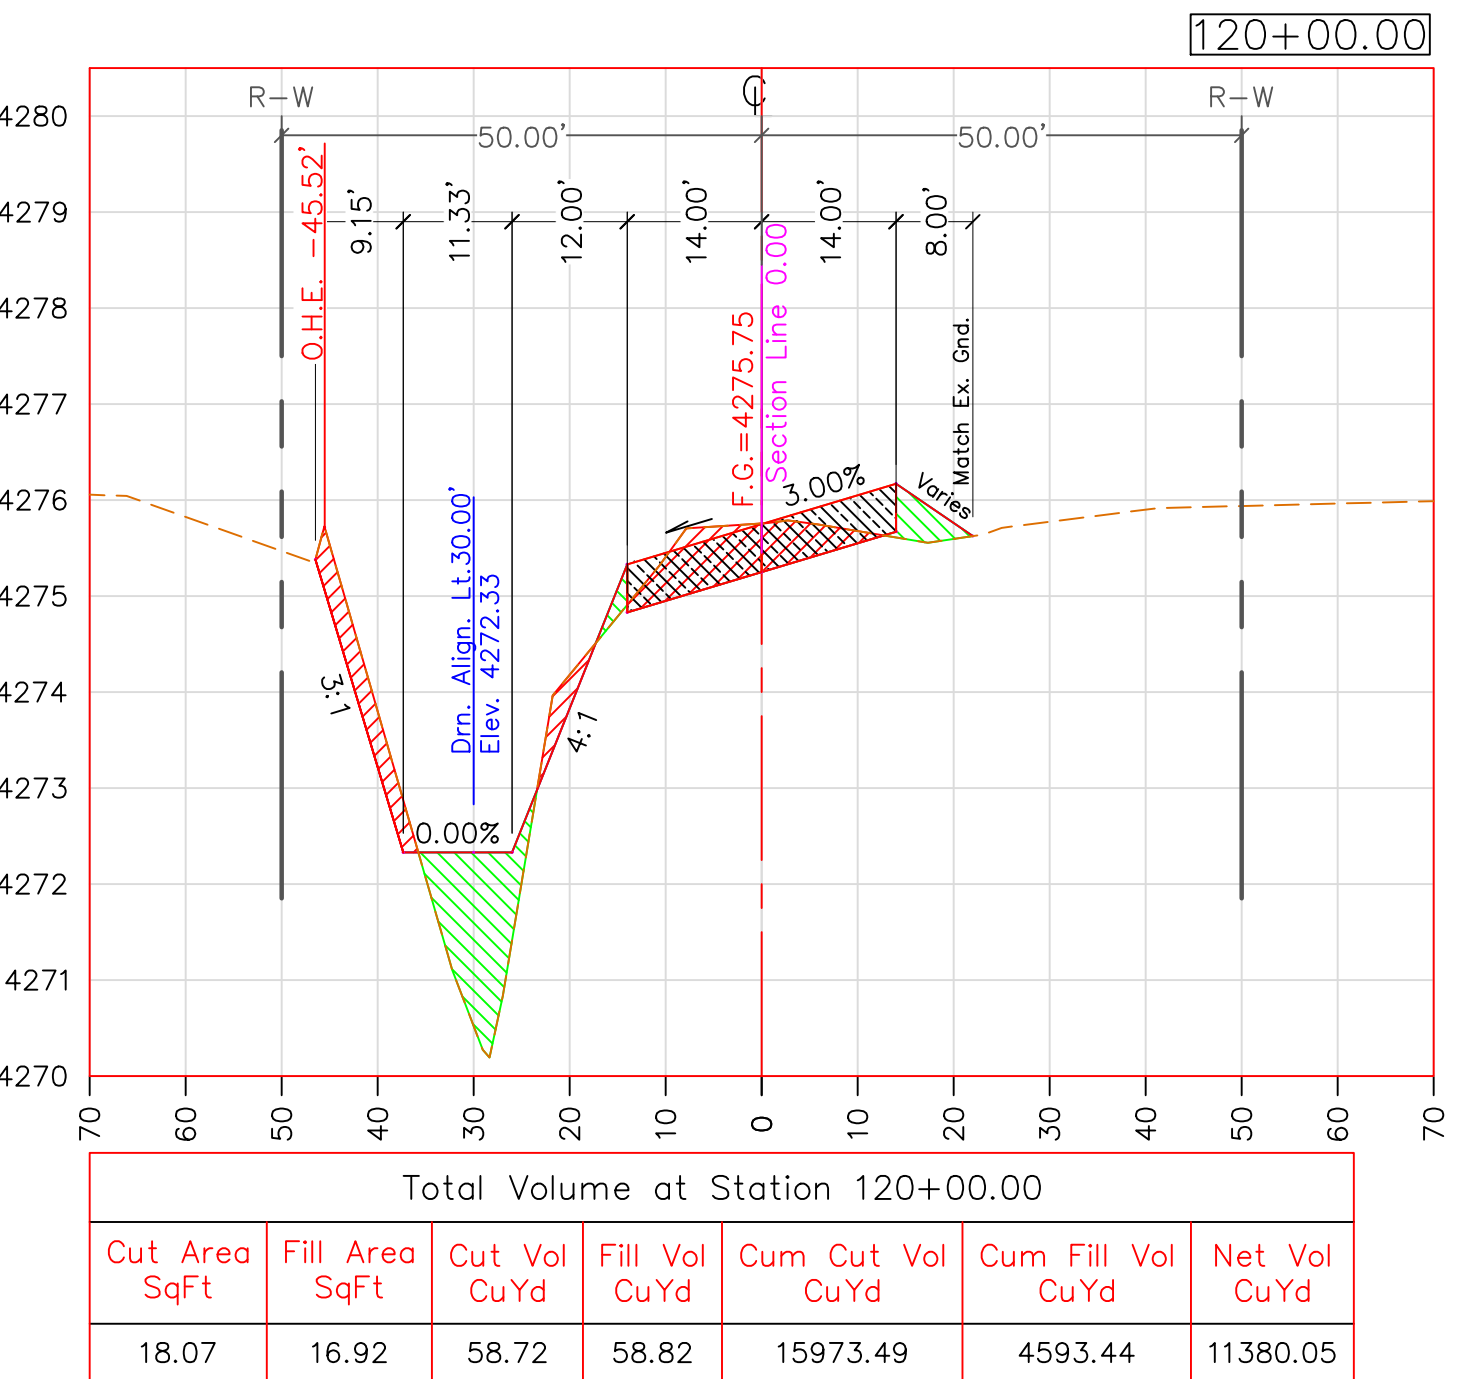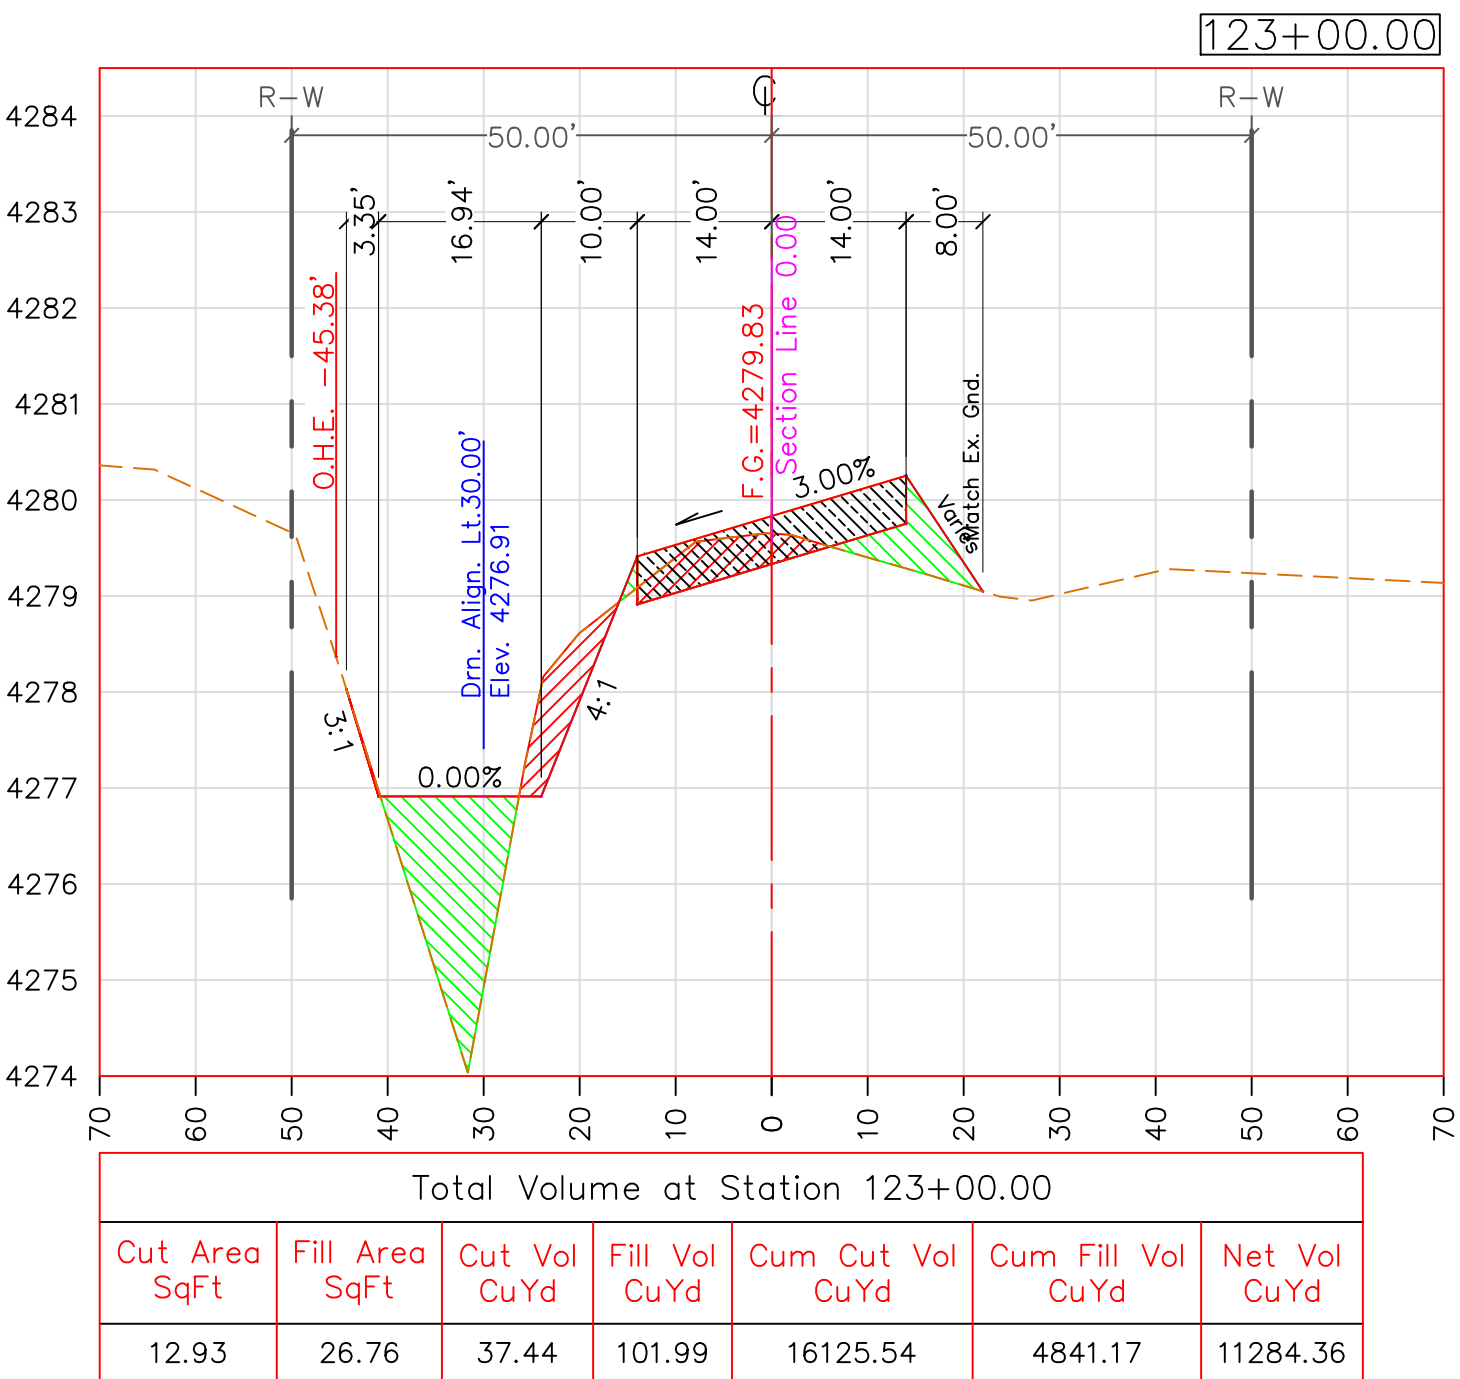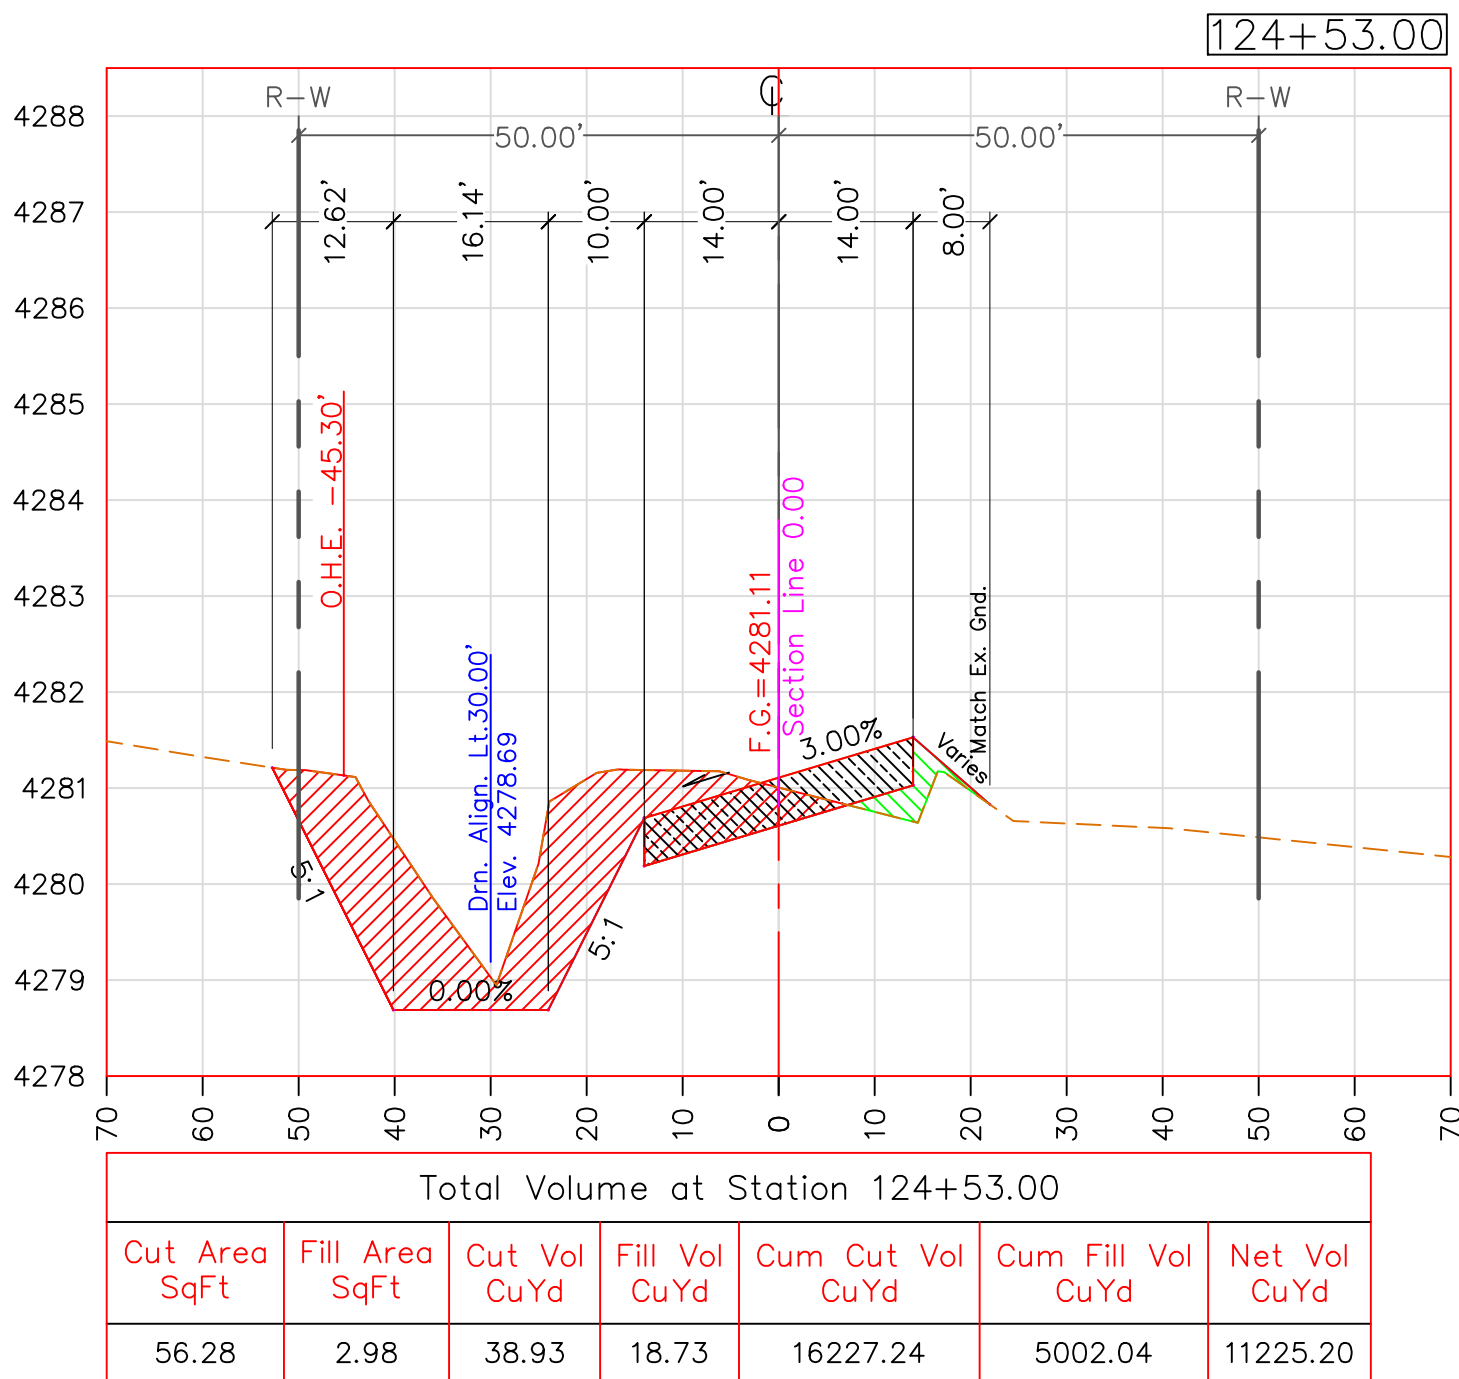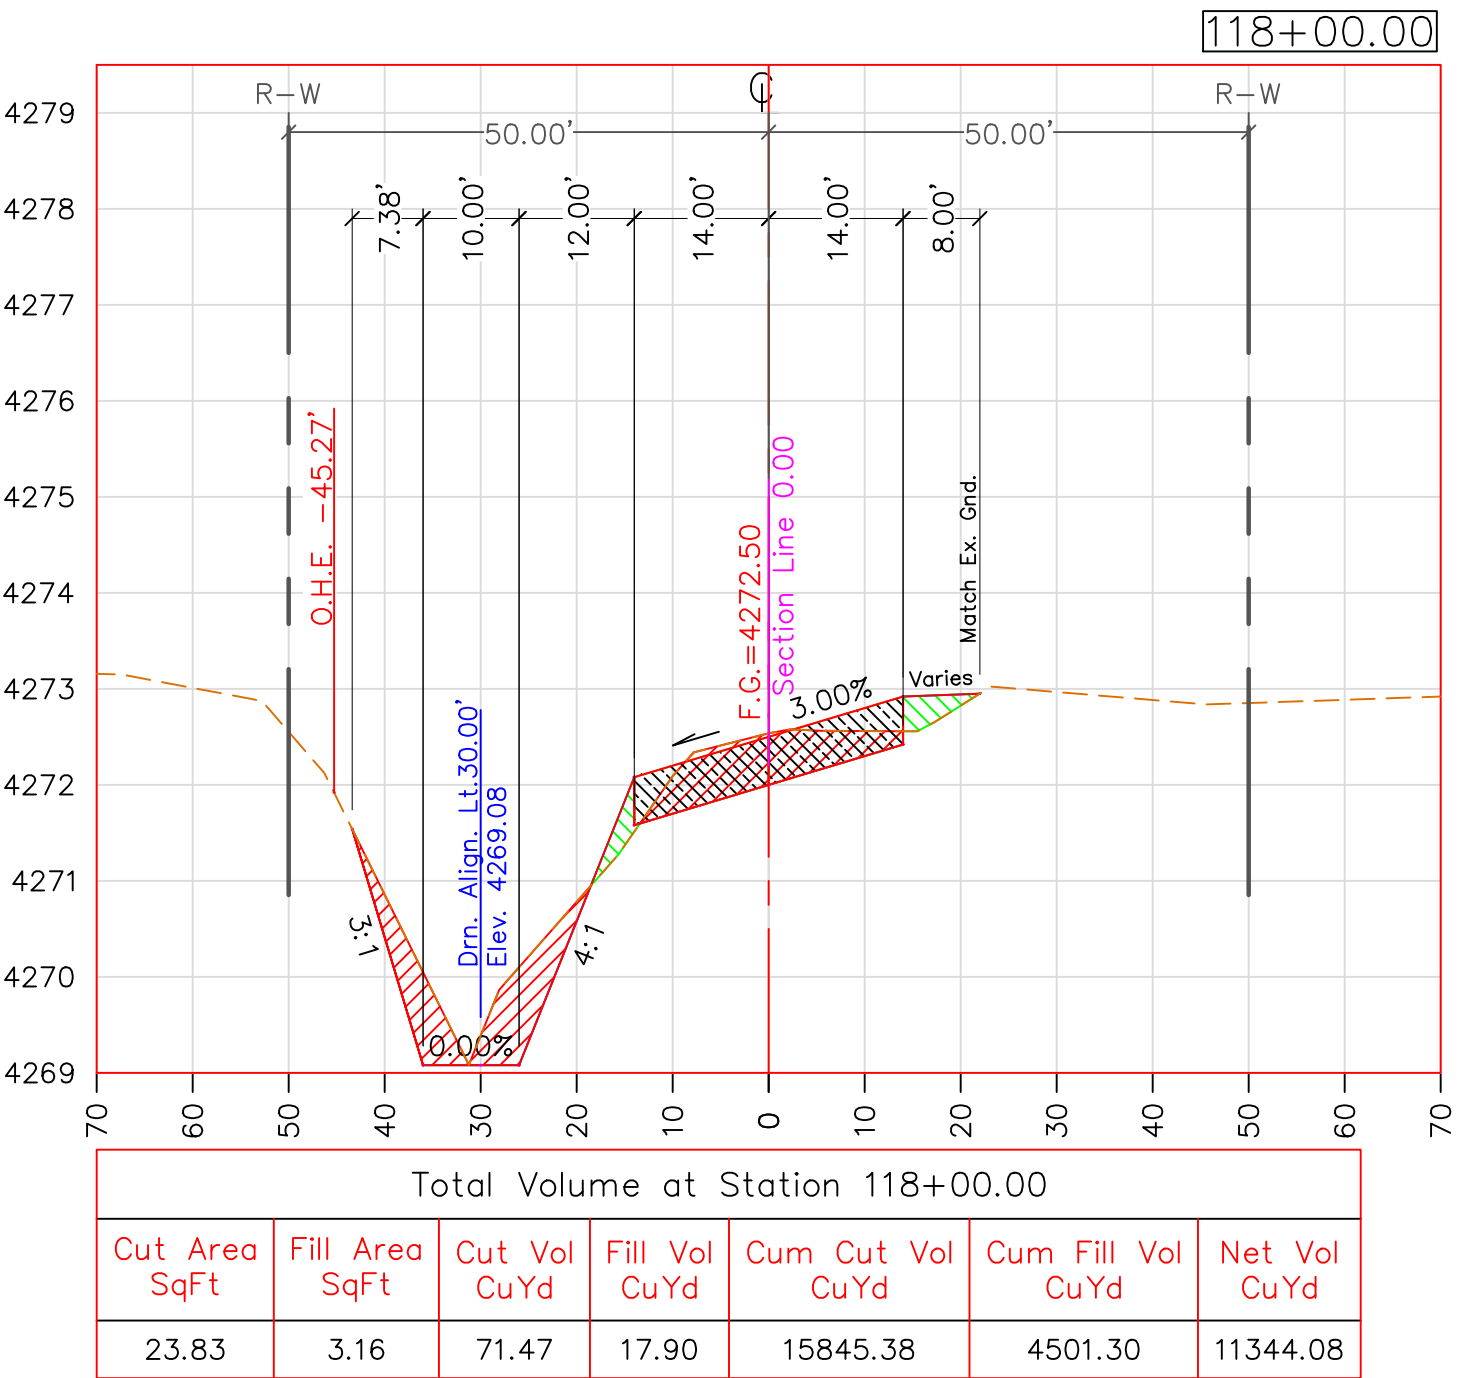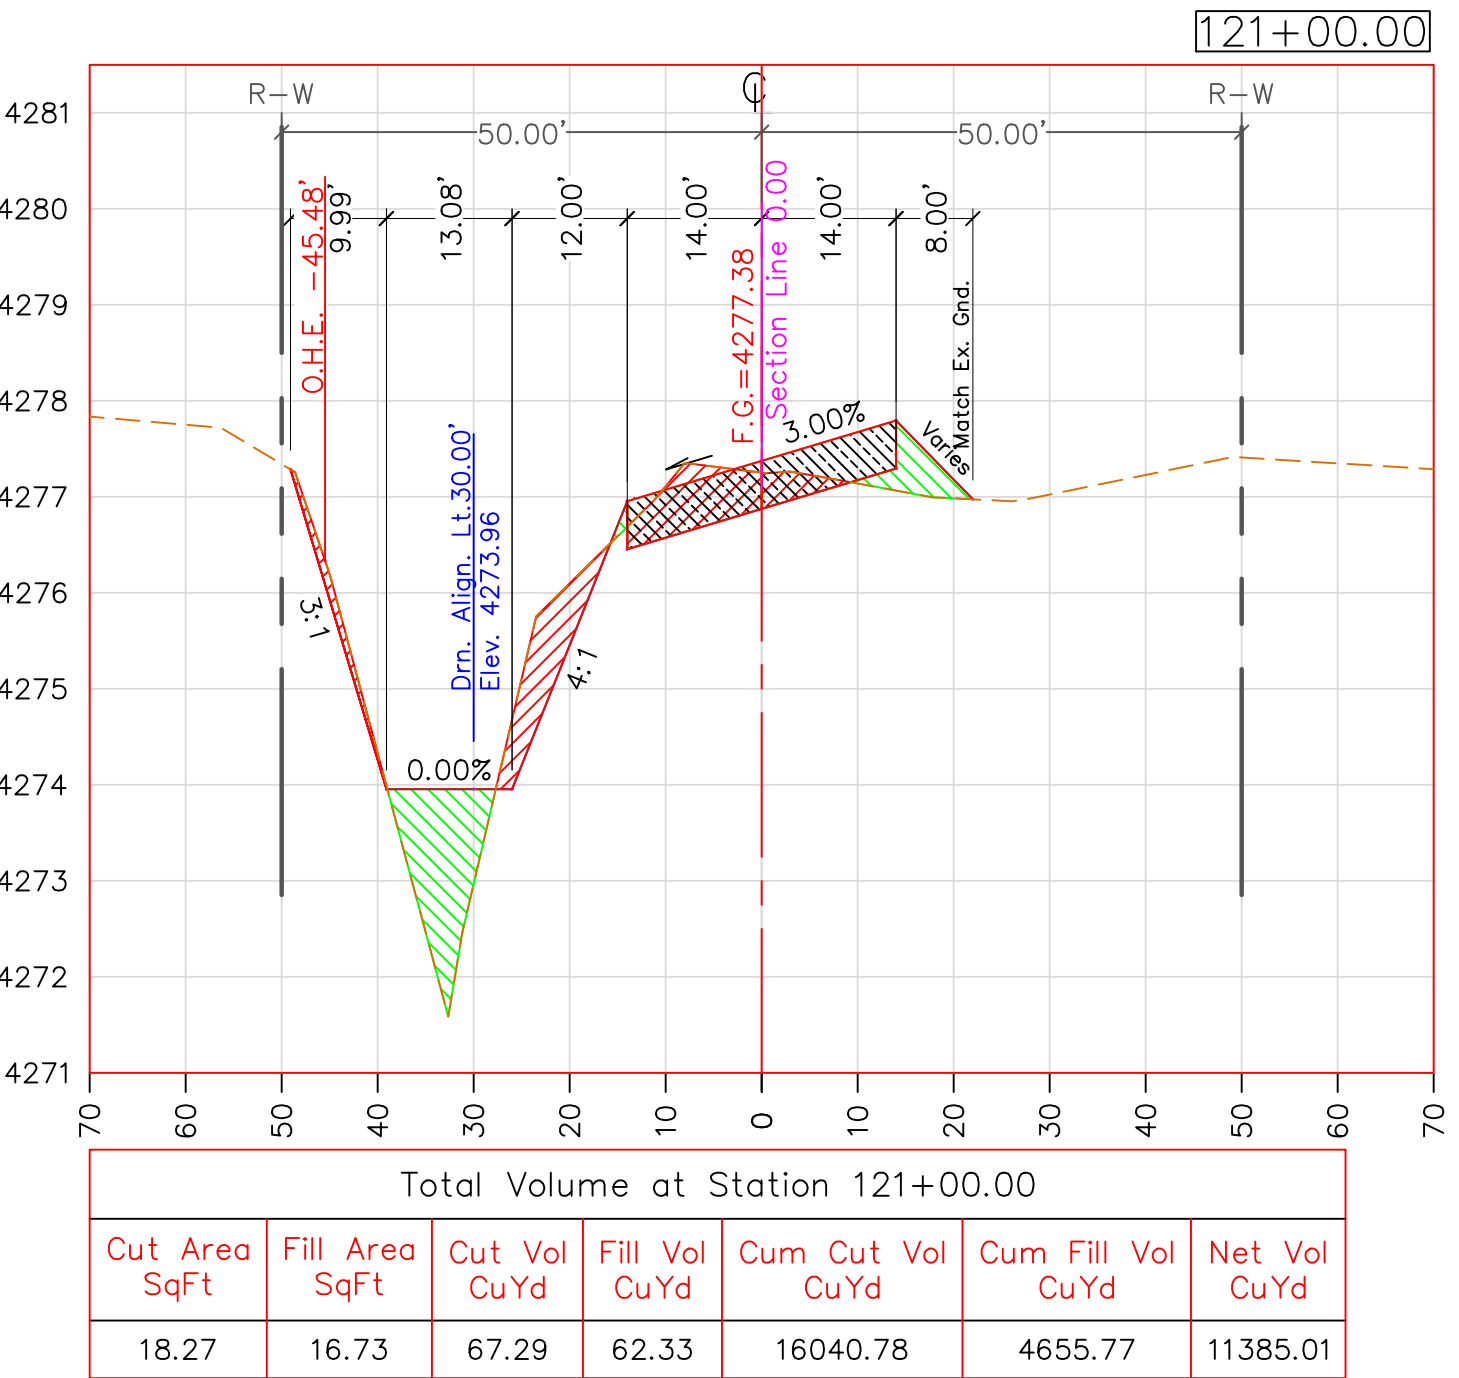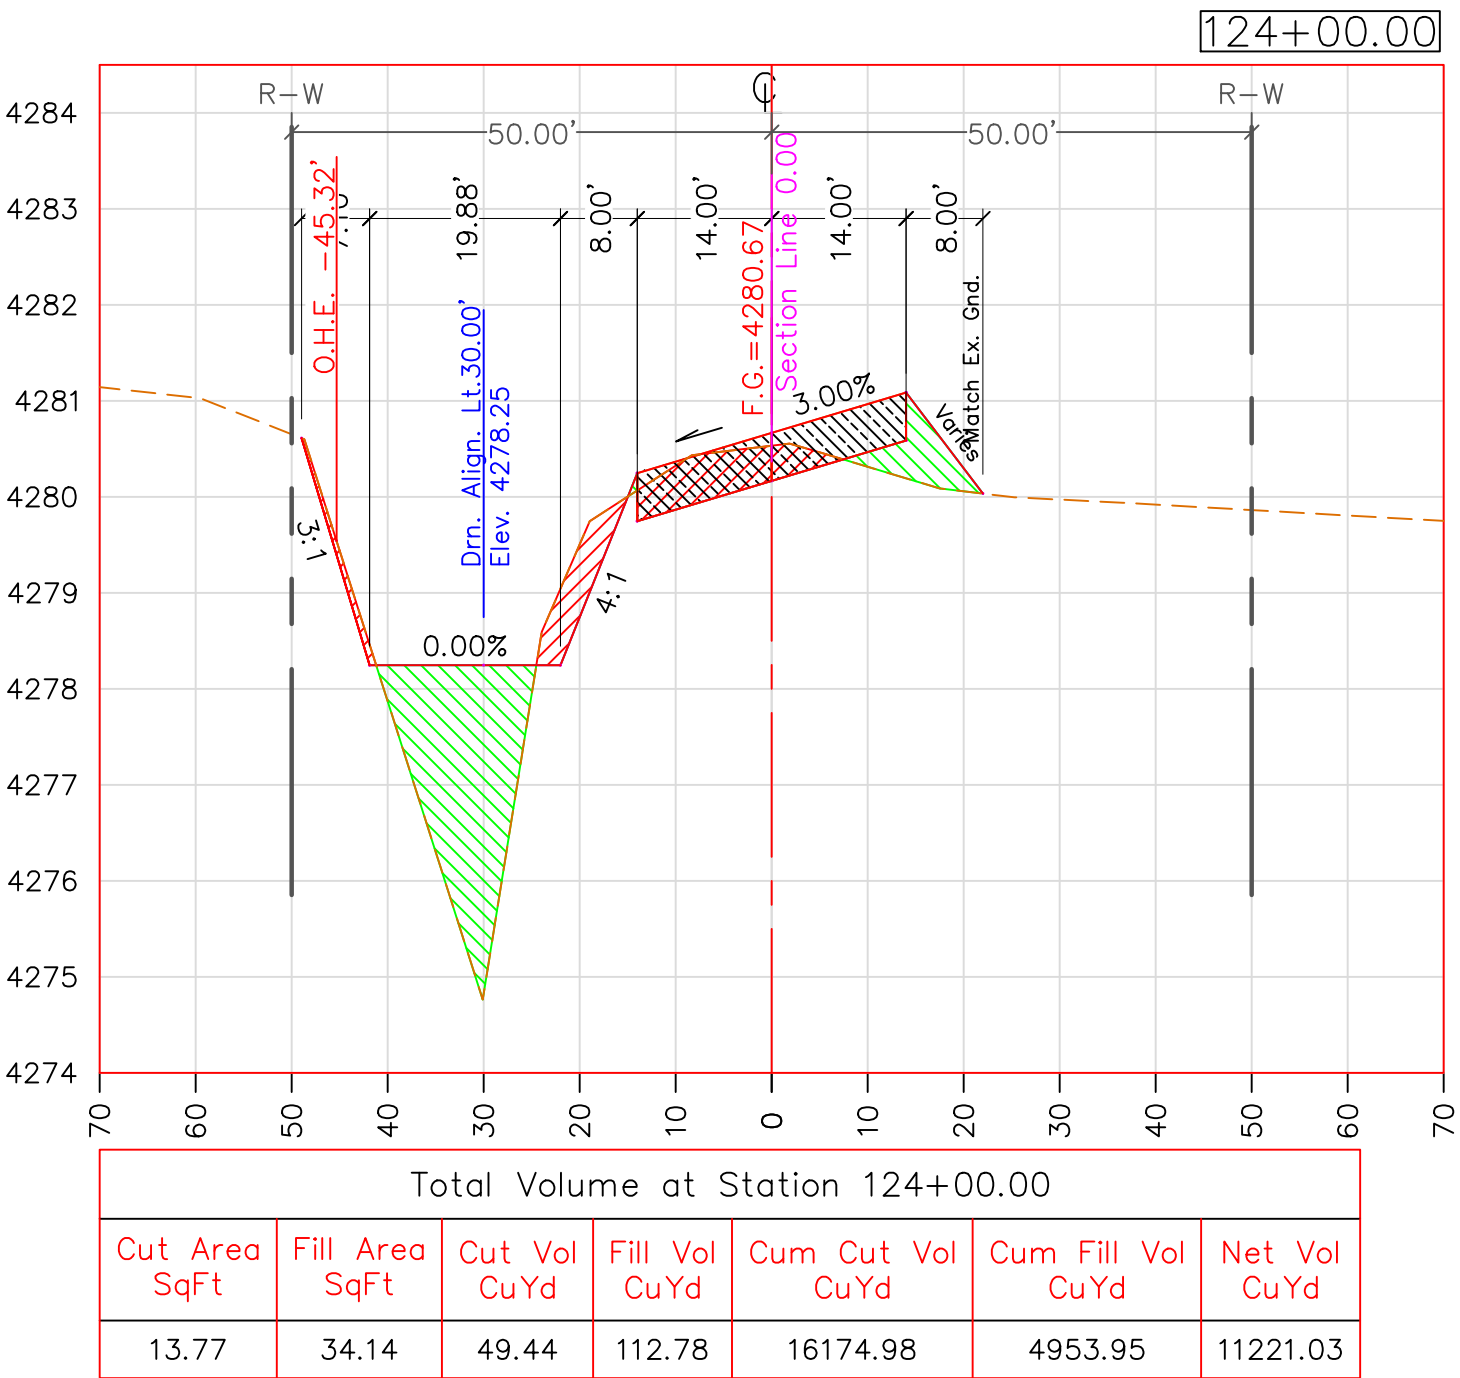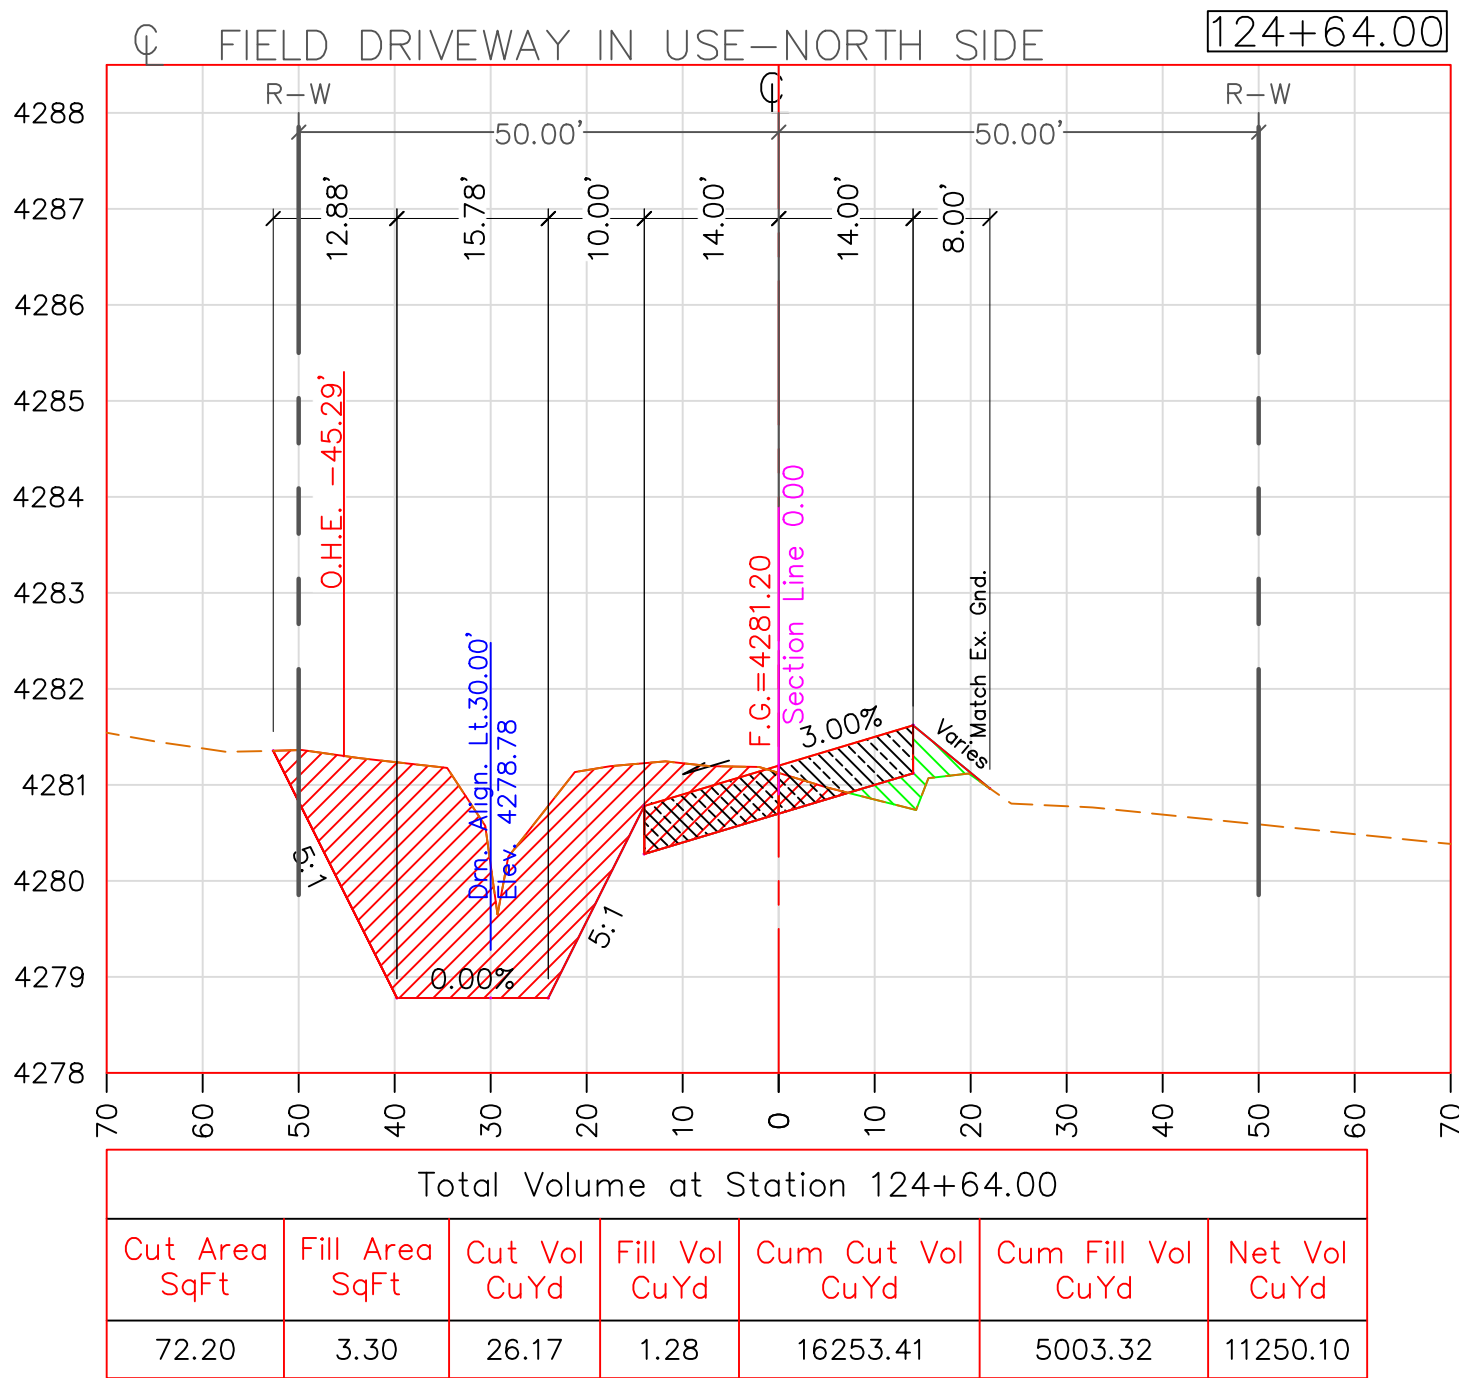

SCALE HOR: 1"=20'
VER: 1"=2'

CROSS SECTIONS VIEW

TWO WORKING DAYS
BEFORE YOU DIG
CALL FOR THE
BLUESTAKES
1-800-782-5348

REVISIONS		DATE
#	DESCRIPTION	
1	BACKSLOPE NOW 3:1 FROM STA 26+00 TO 51+00	06/20/19
BY	J.W.	

PROJECT TITLE:		CROSS SECTIONS
ROBBS RD		
SHEET TITLE:		

COCHISE COUNTY
ENGINEERING &
NATURAL RESOURCES
DEPARTMENT















DESIGN BY:
S. PARRA
DRAWN BY:
A. REYES
CHECKED BY:
J. WATKINS
APPROVED BY:
B. SIMMONS



DATE: 06/11/2019
SCALE:

SHEET 17 OF 21

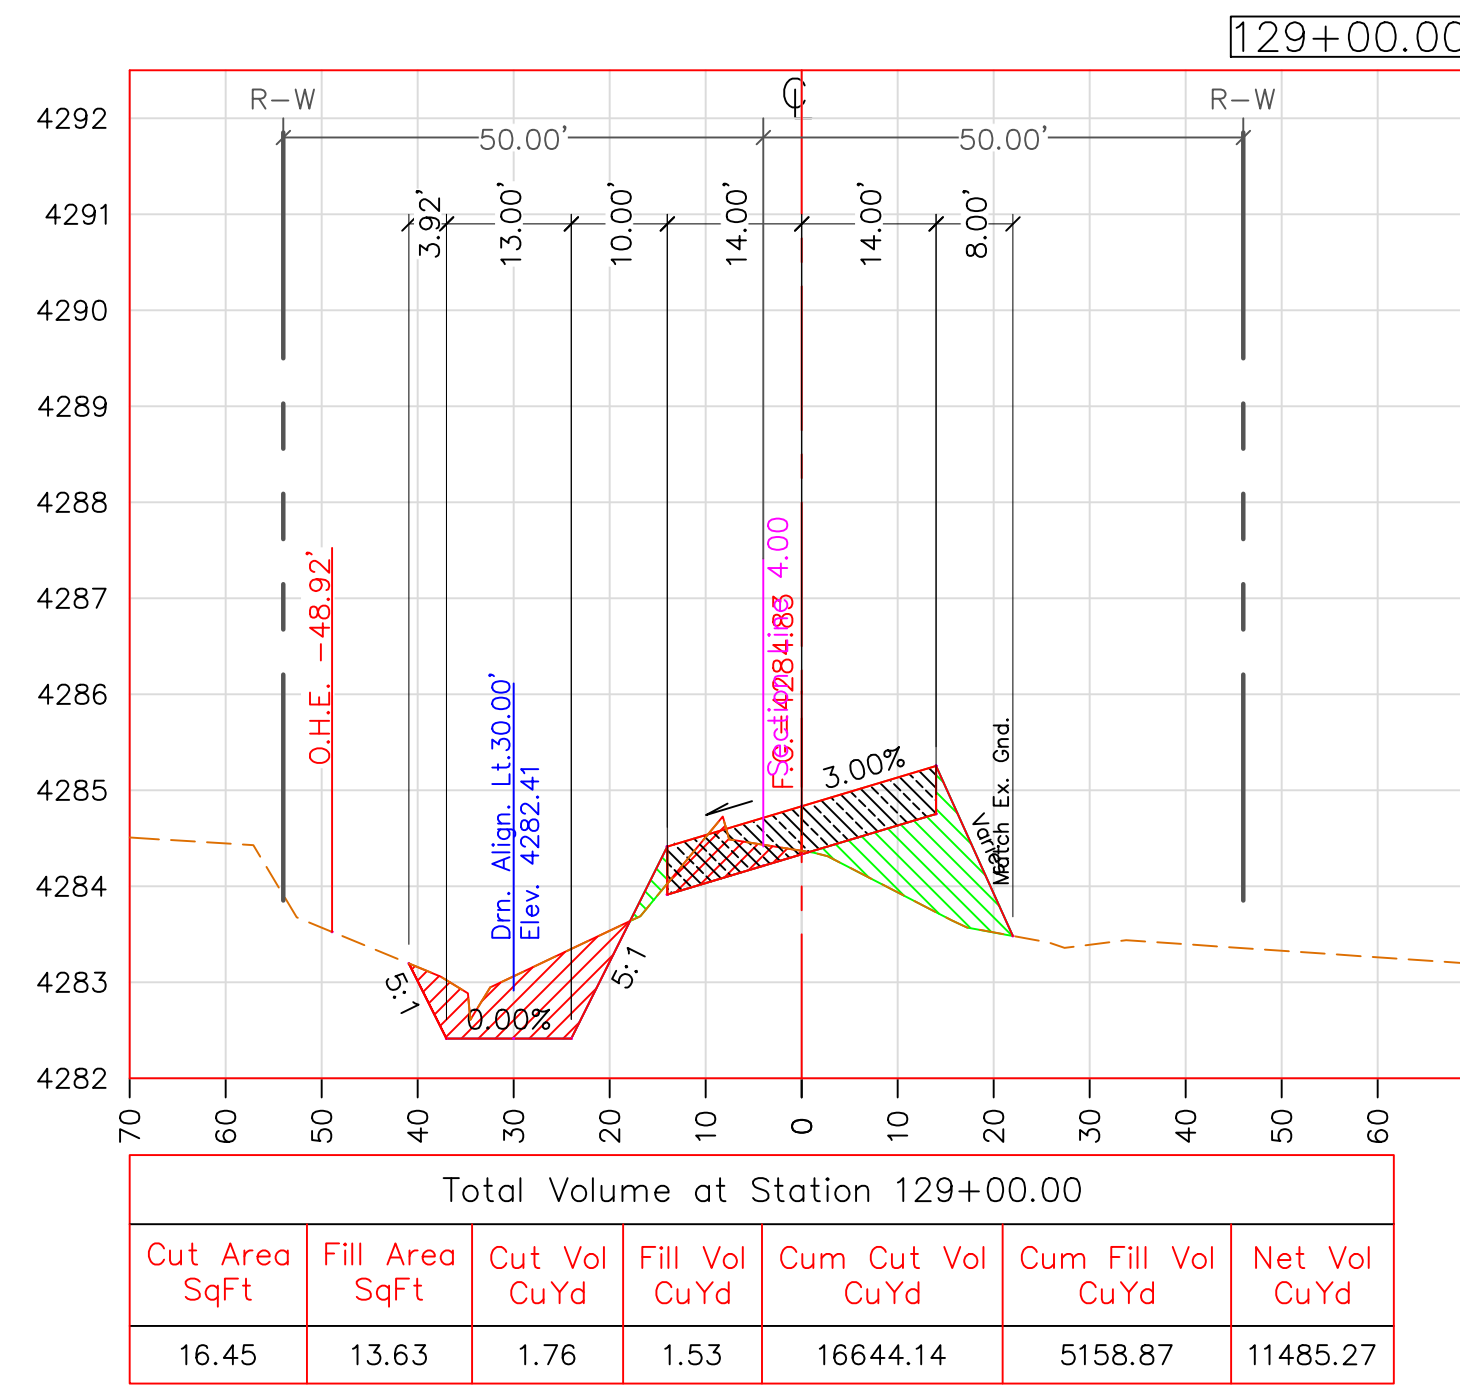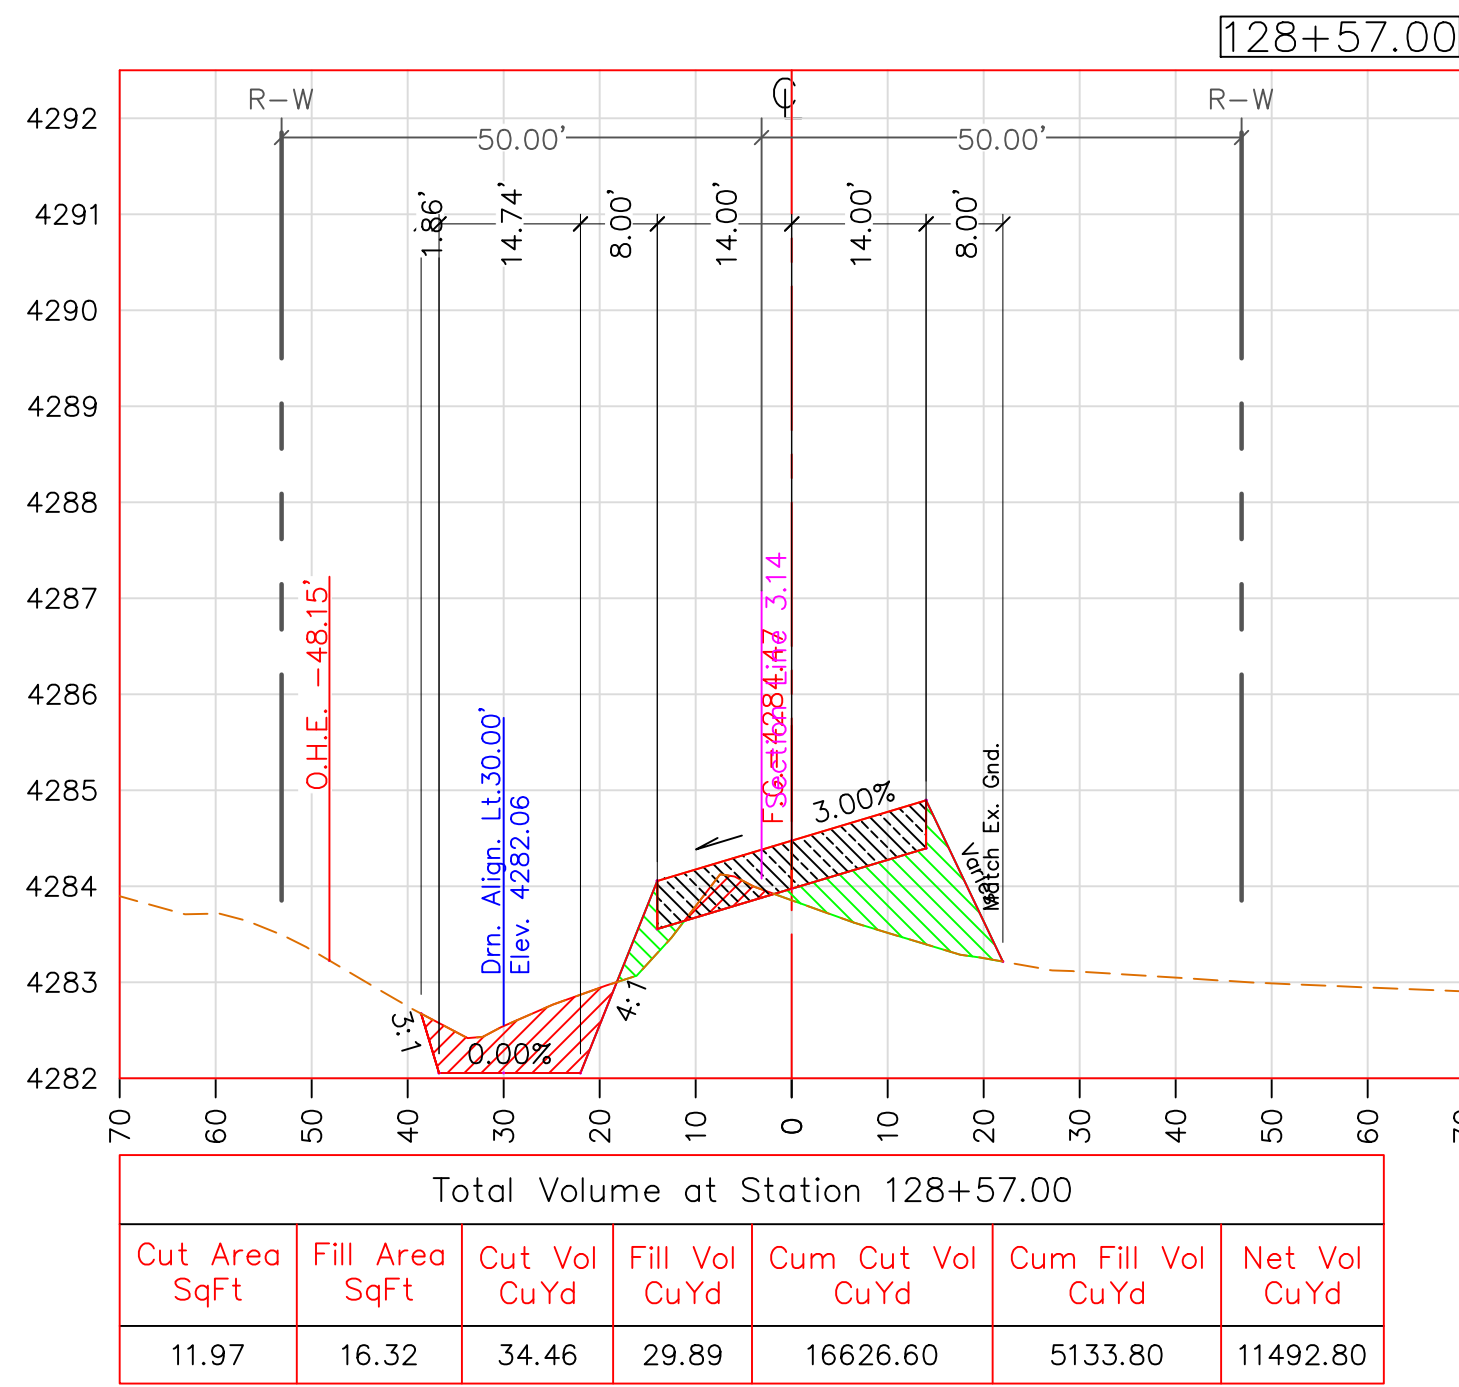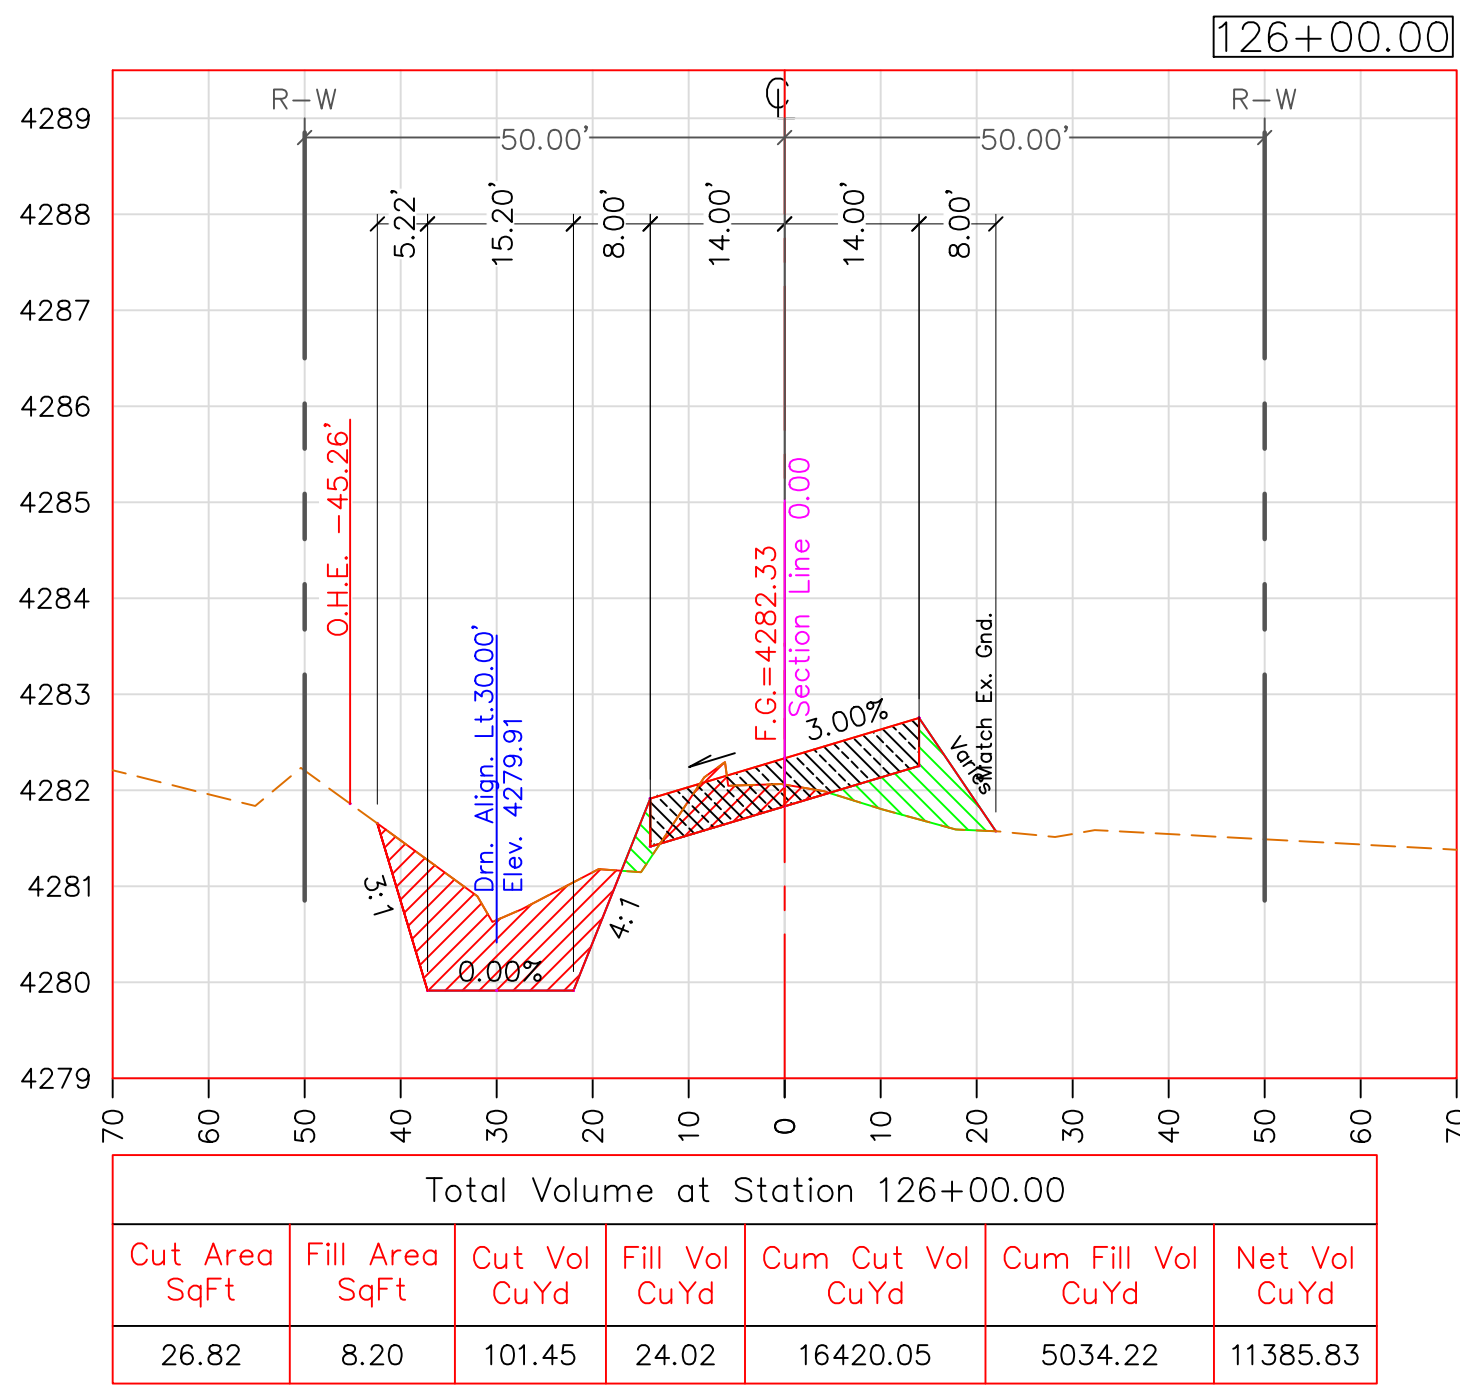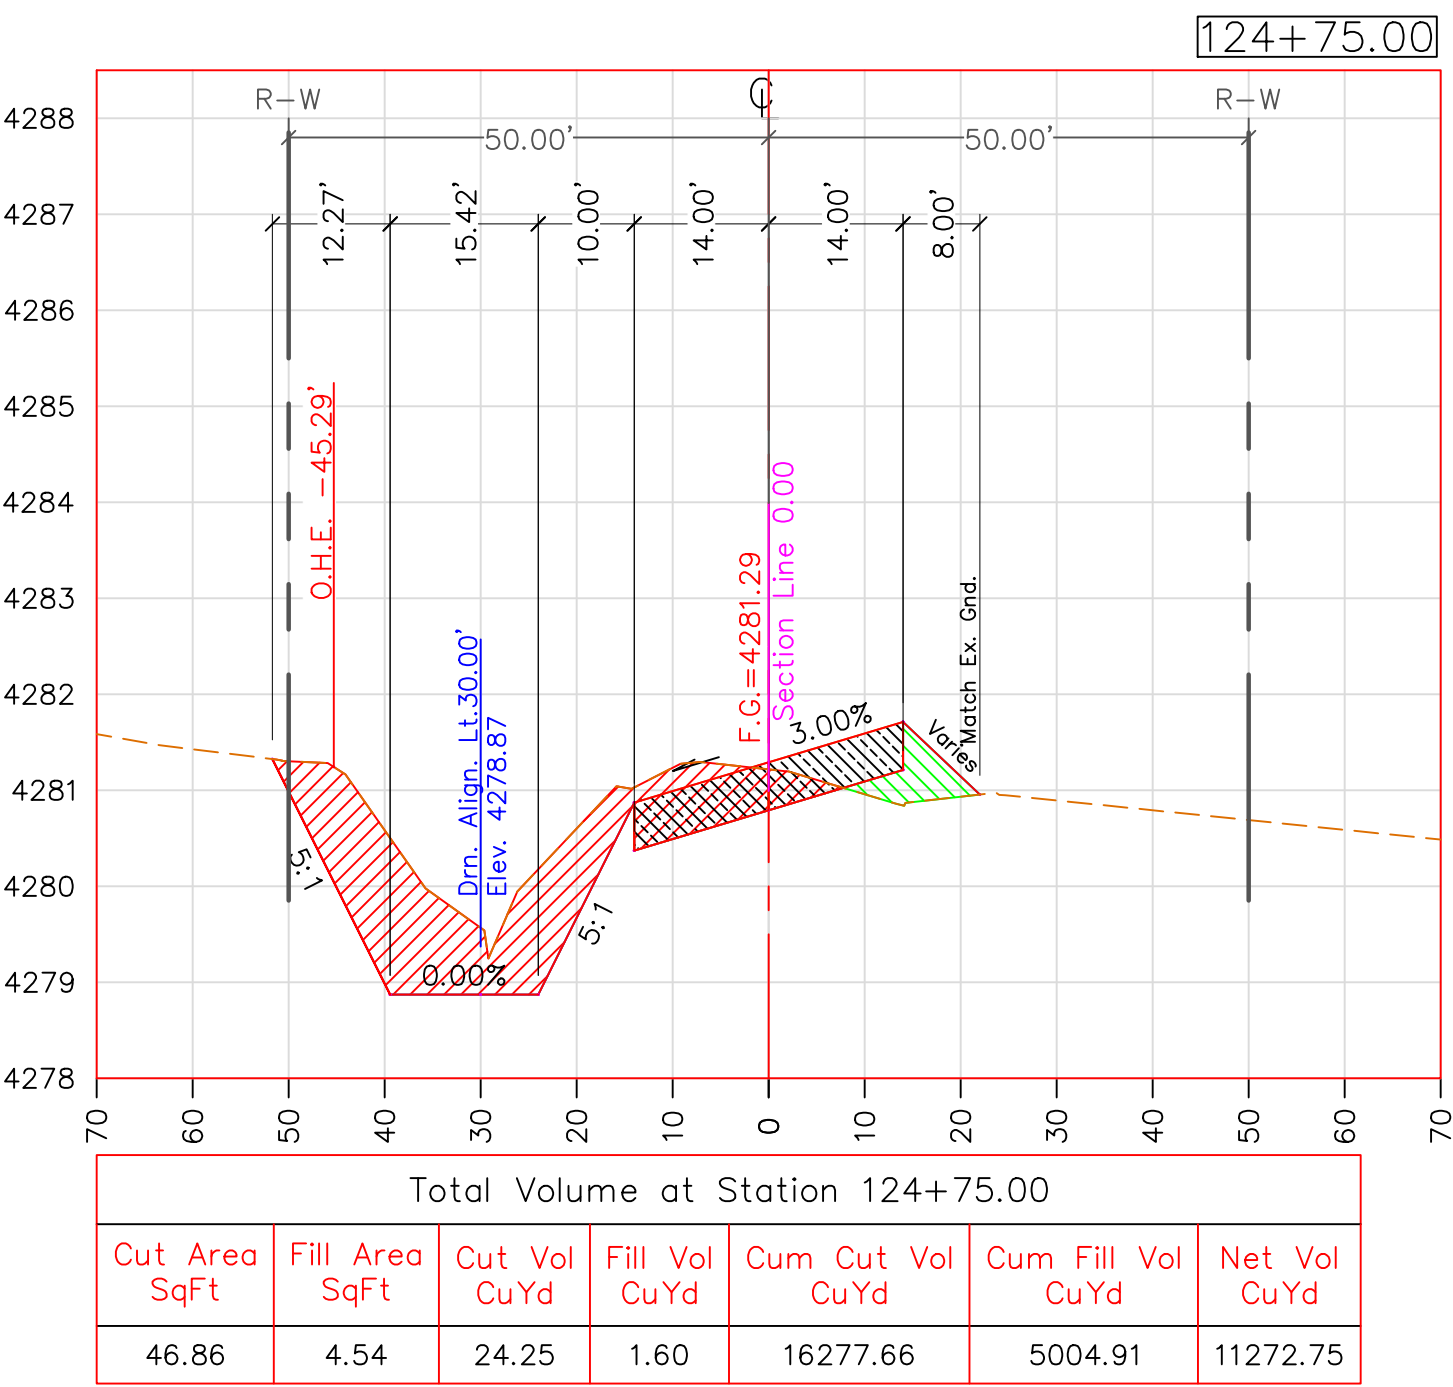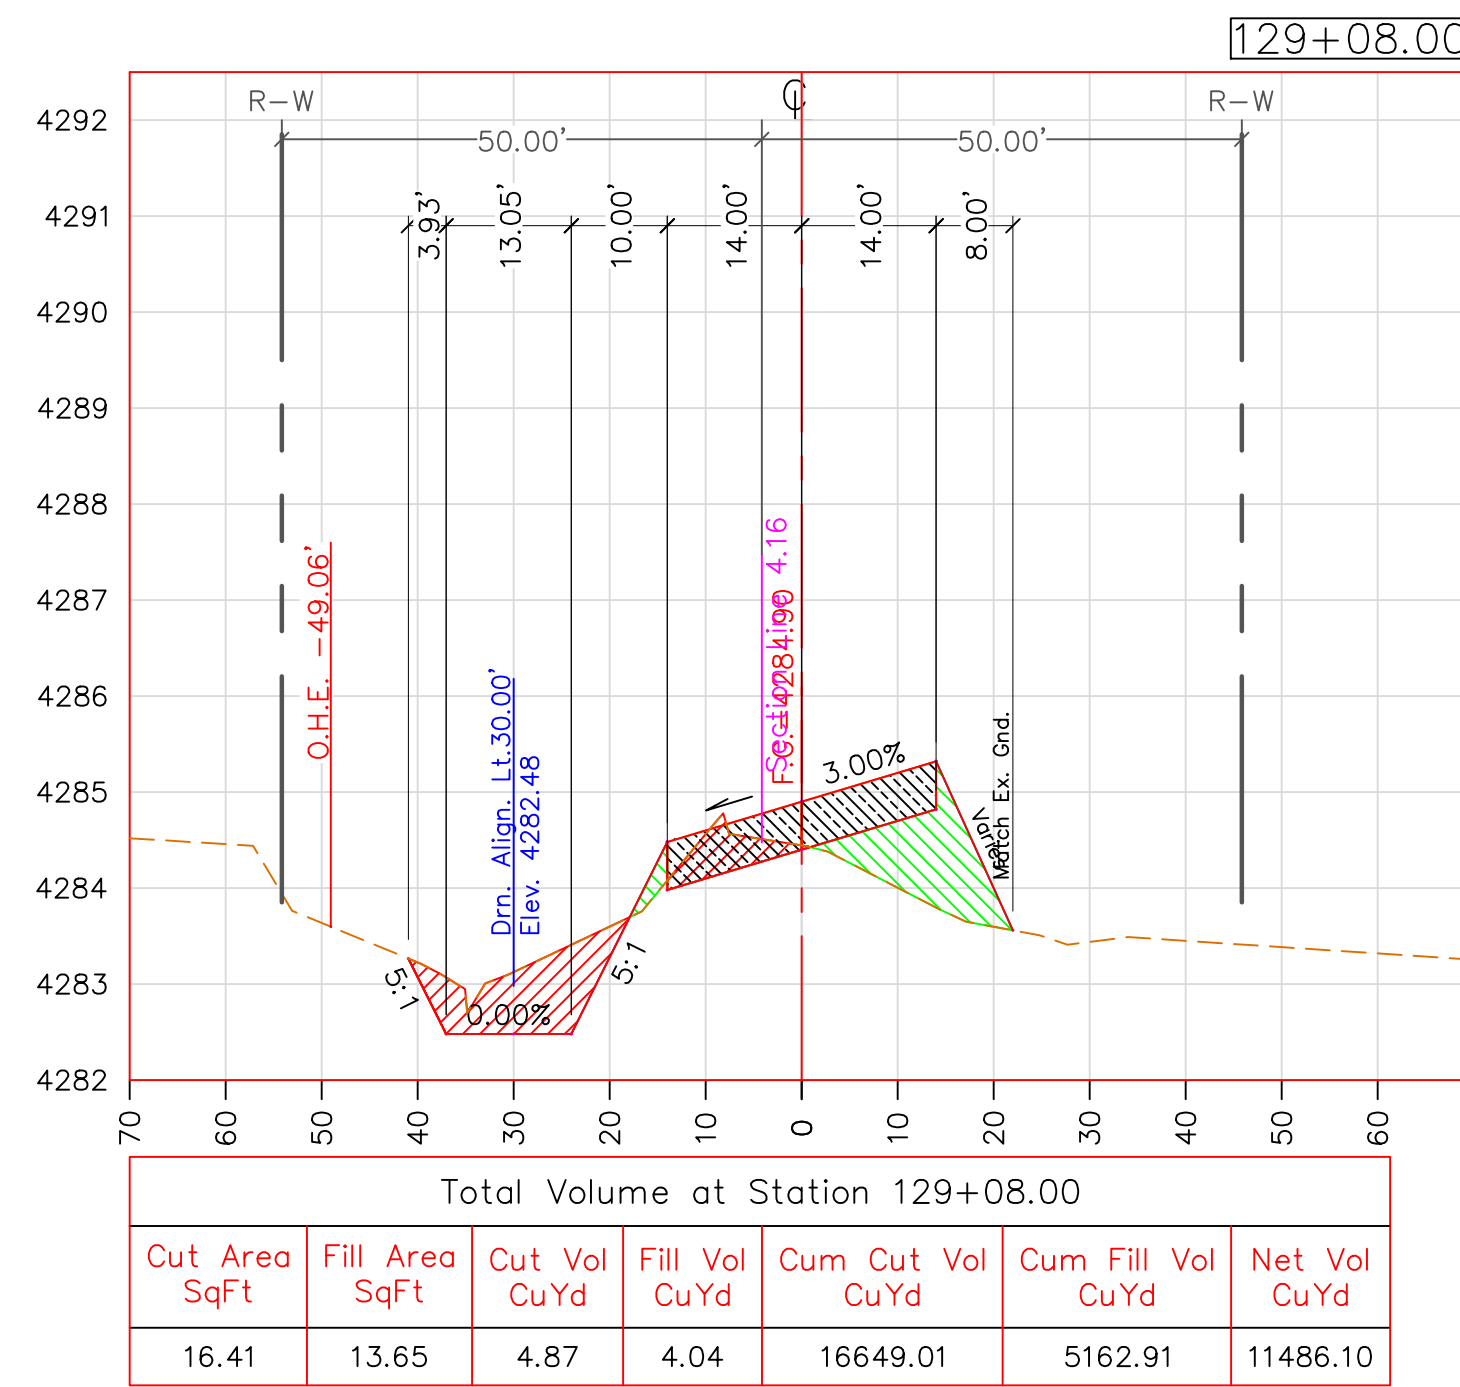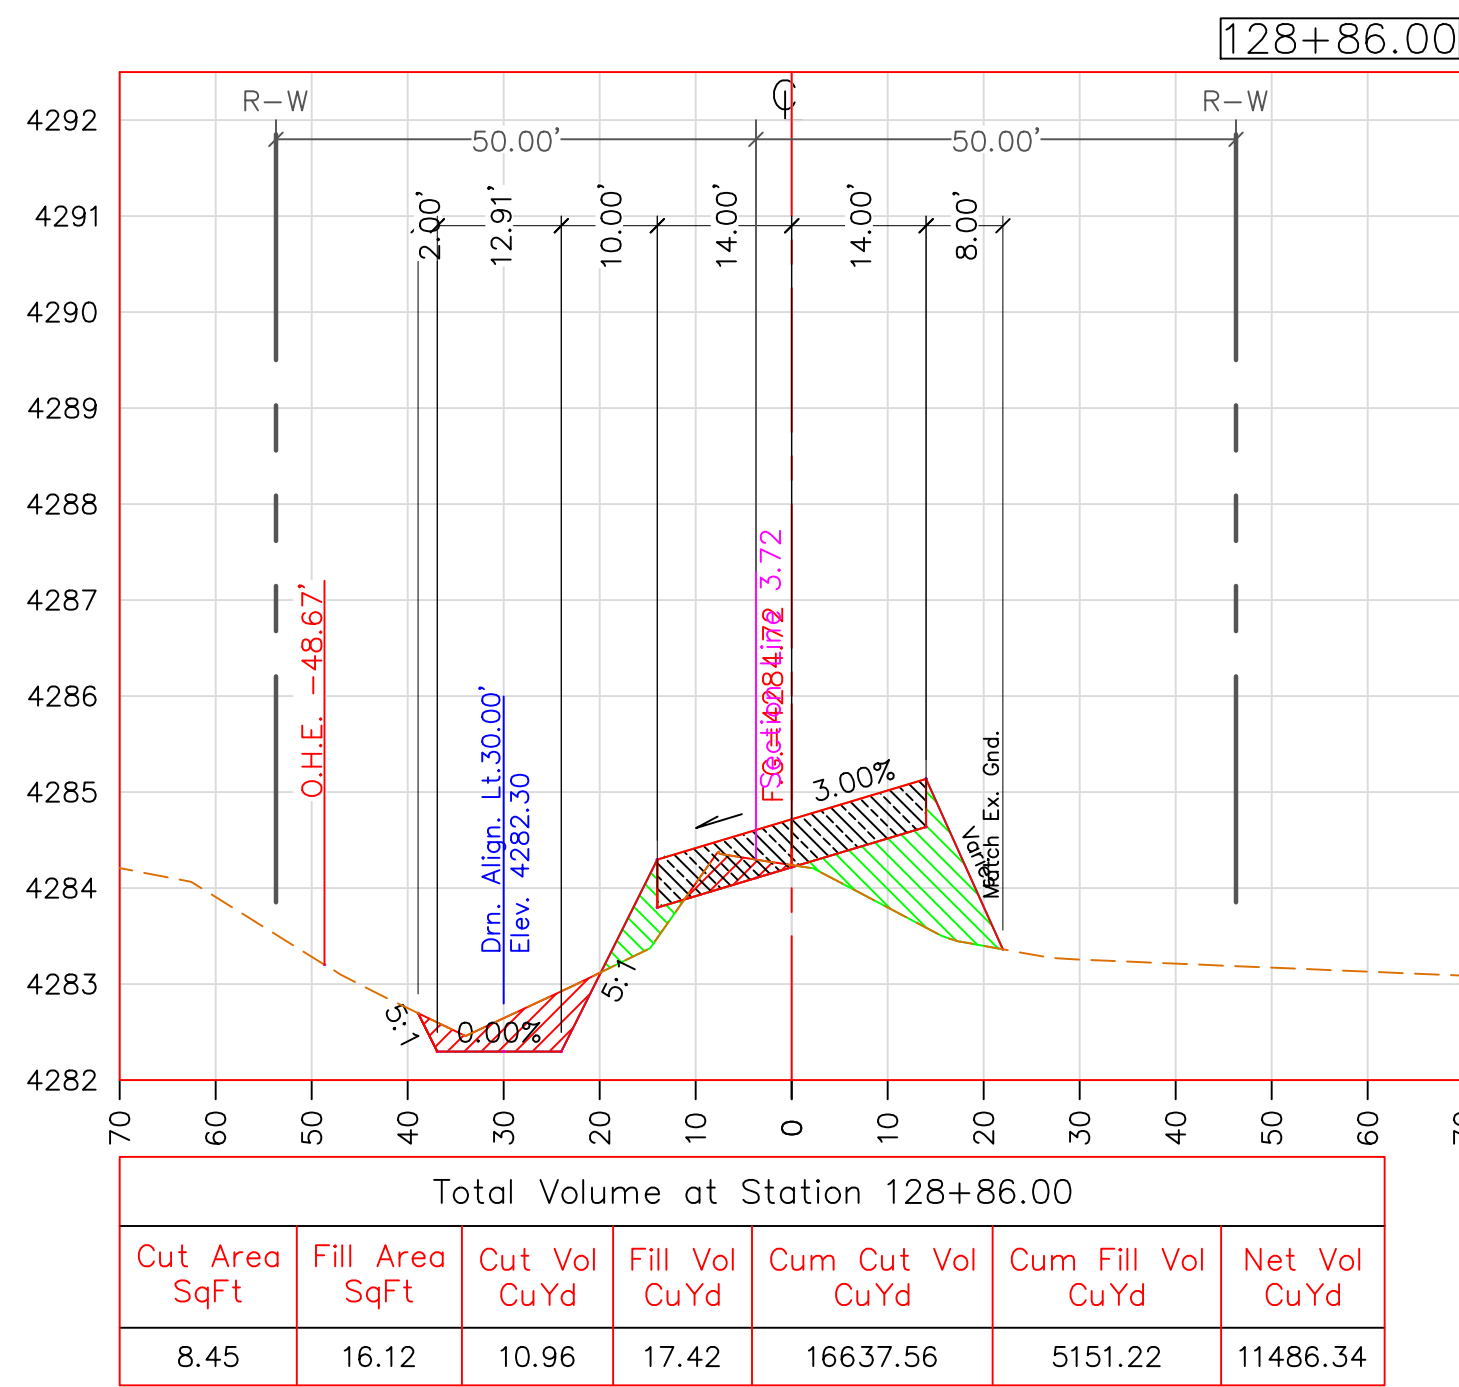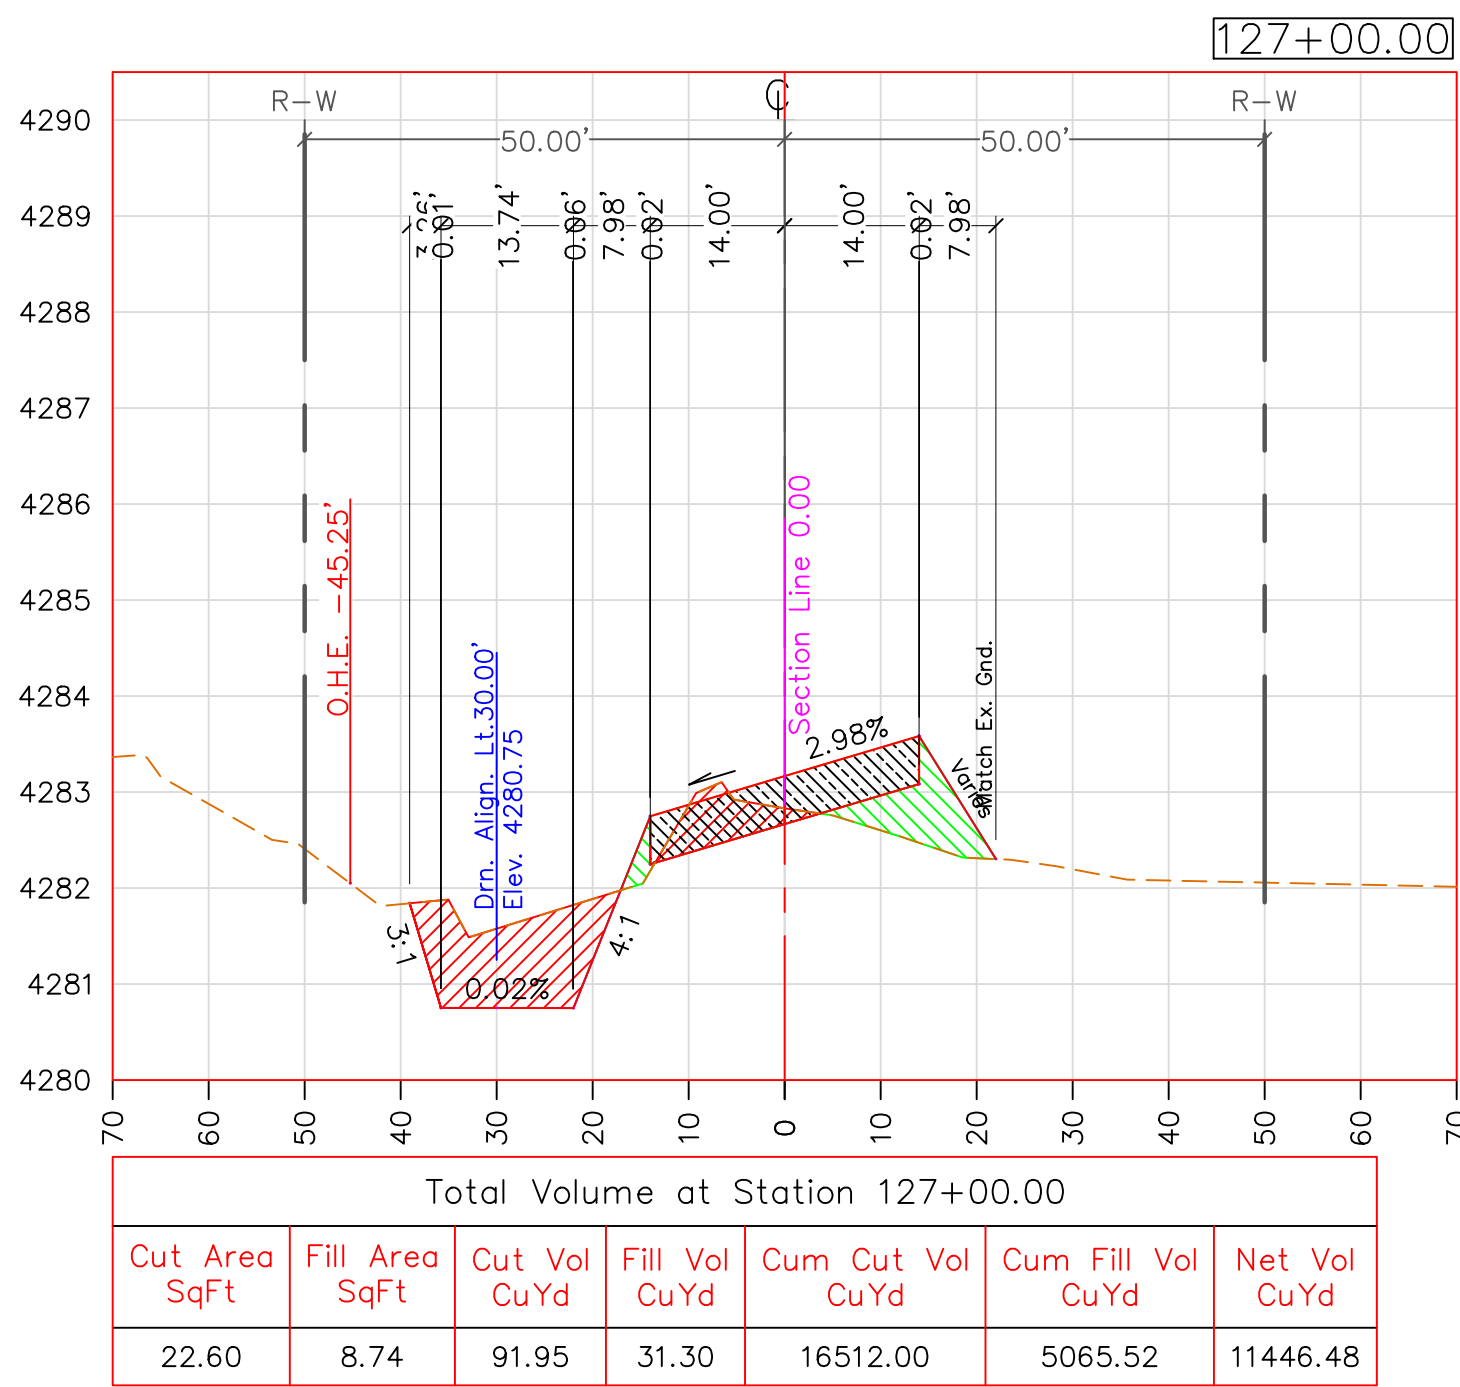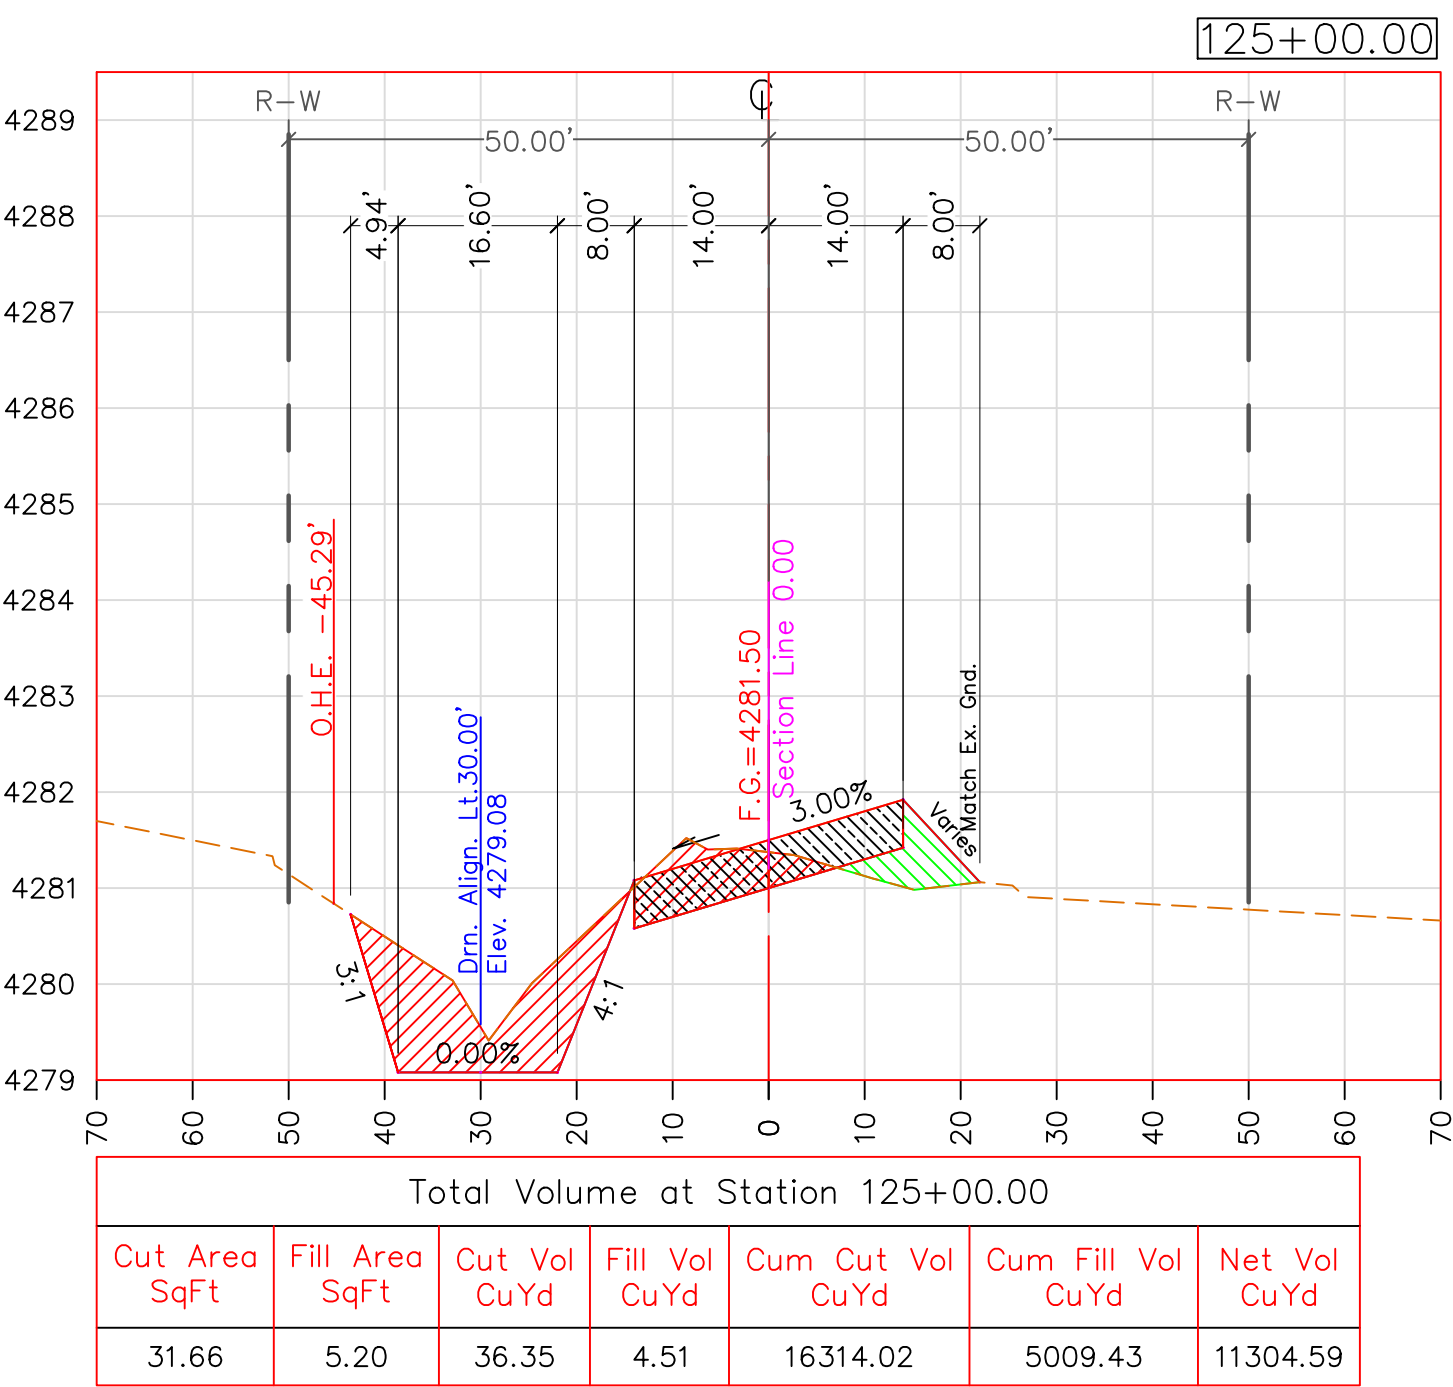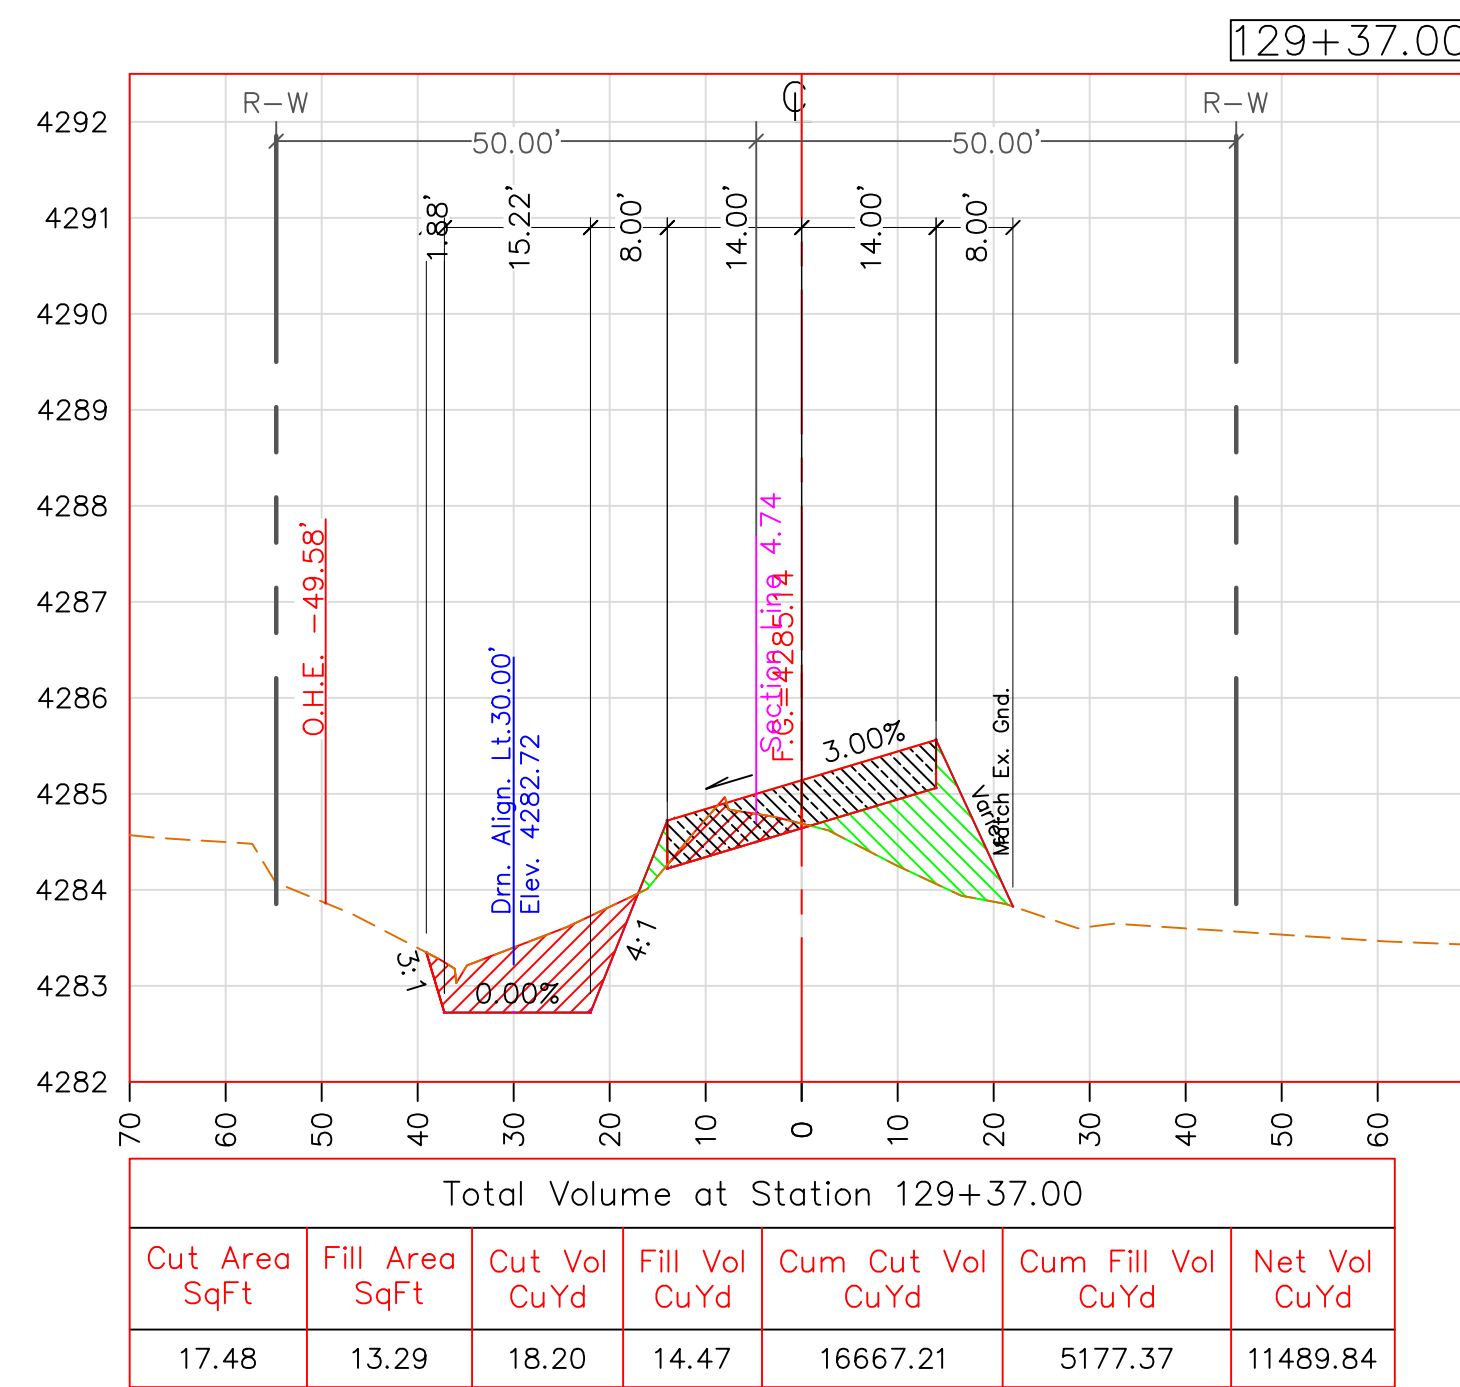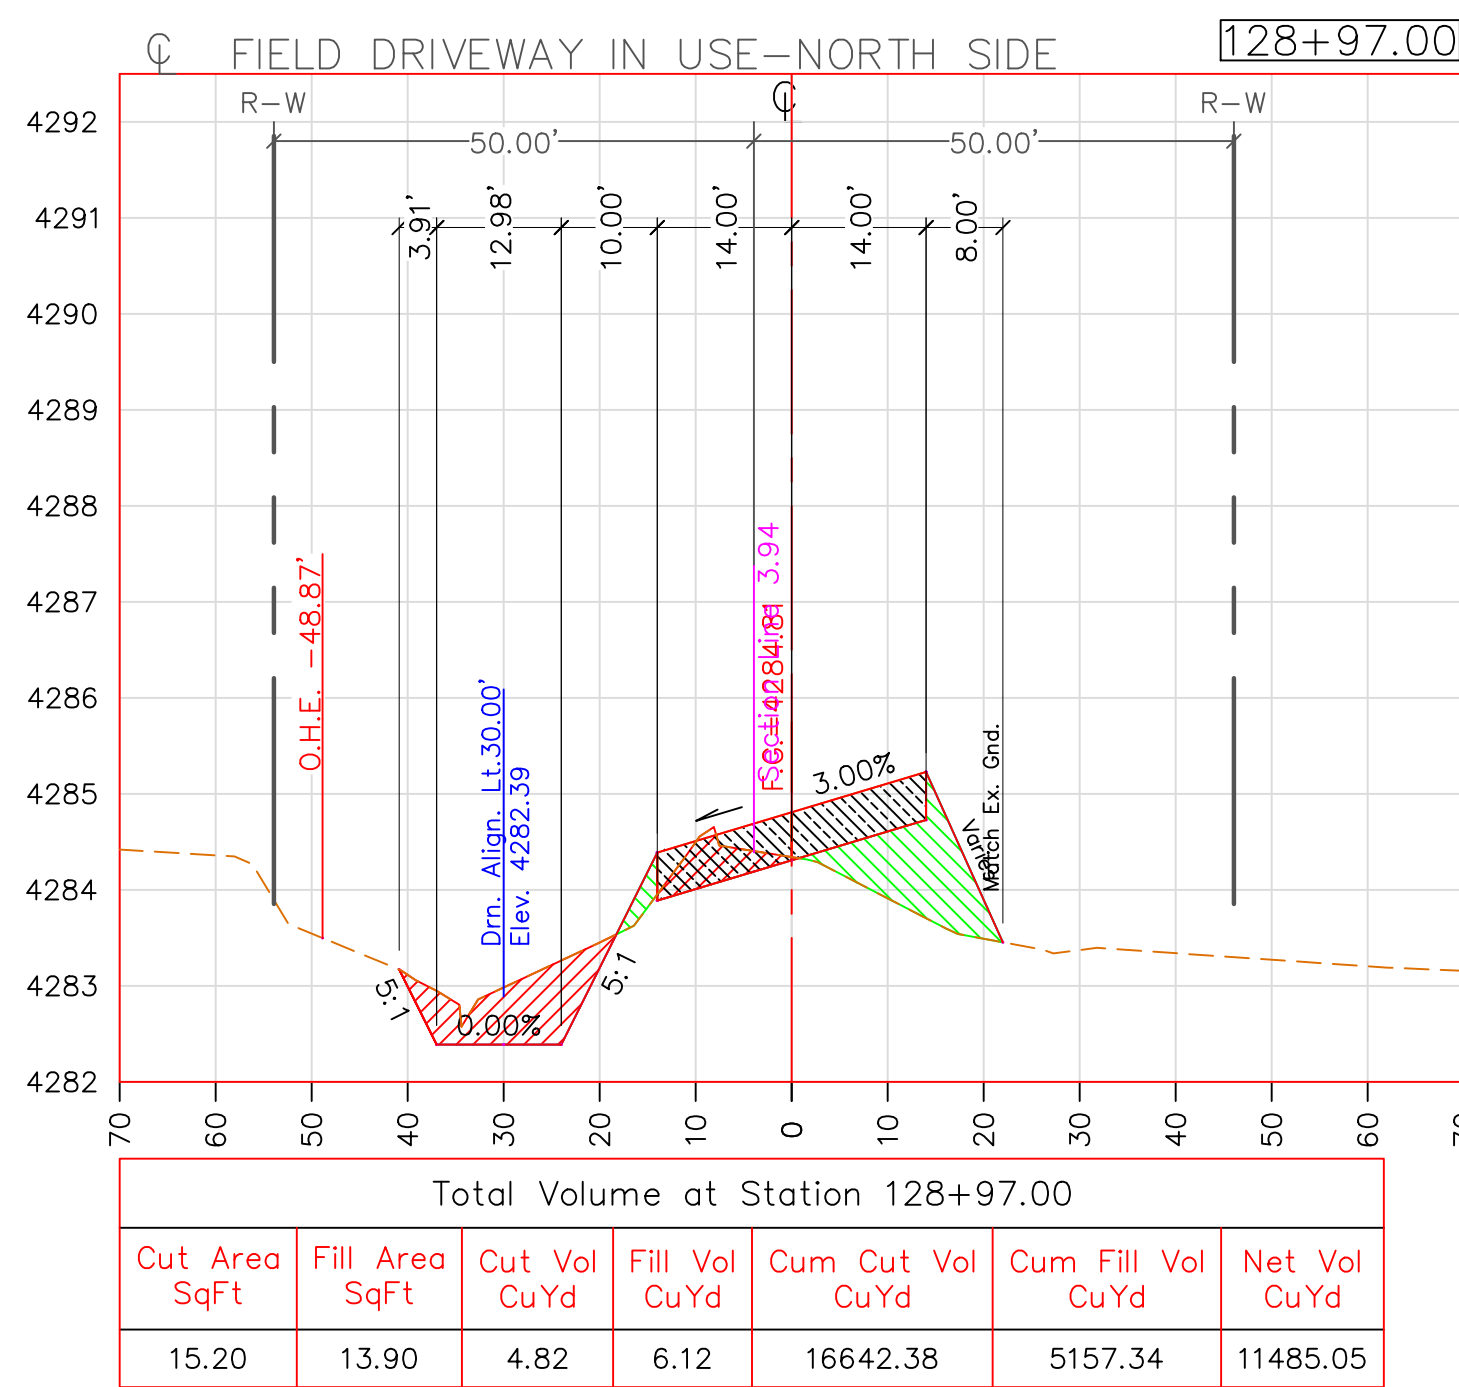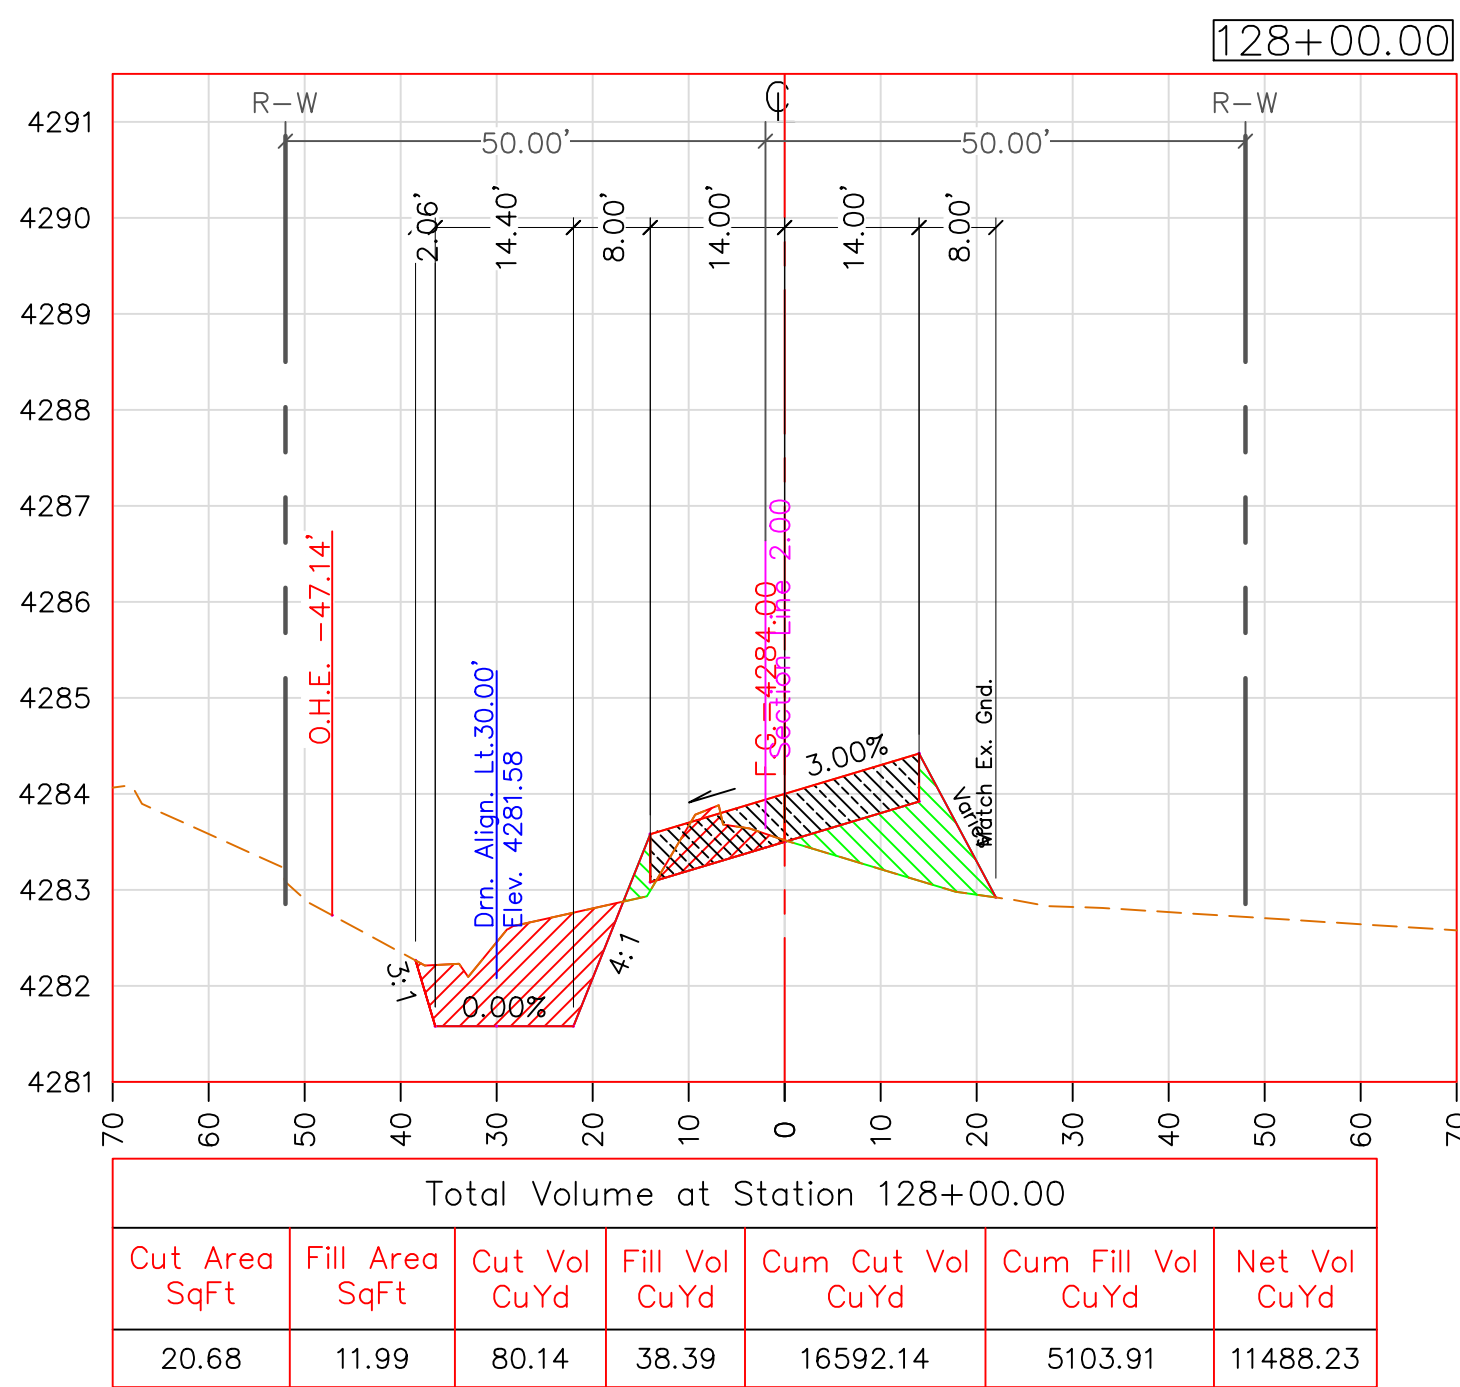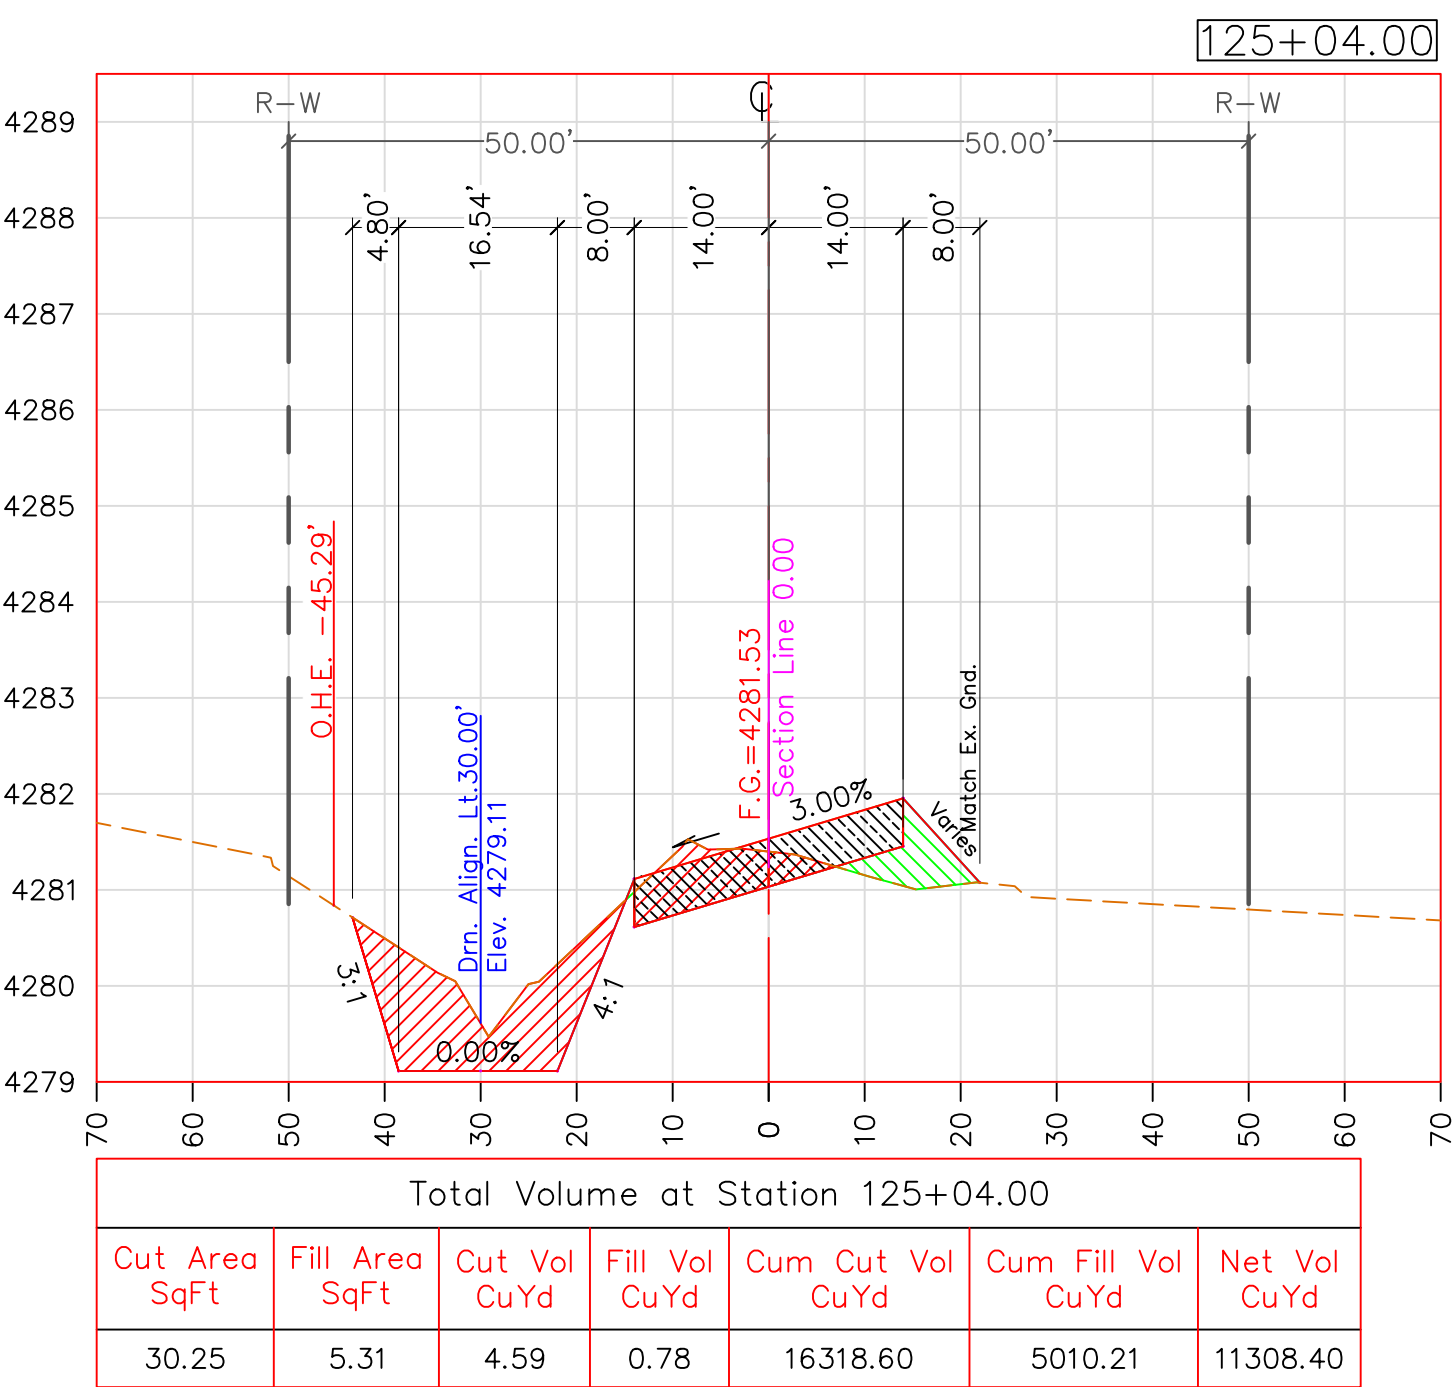

SCALE HOR: 1"=20'
VER: 1"=2'

CROSS SECTIONS VIEW

TWO WORKING DAYS
BEFORE YOU DIG
CALL FOR THE
BLUESTAKES
1-800-782-5348

REVISIONS		DATE
#	DESCRIPTION	
1	BACKSLOPE NOW 3:1 FROM STA 26+00 TO 51+00	06/20/19
BY	J.W.	

PROJECT TITLE:		ROBBS RD
SHEET TITLE:		CROSS SECTIONS













COCHISE COUNTY
ENGINEERING &
NATURAL RESOURCES
DEPARTMENT



DESIGN BY:
S. PARRA
DRAWN BY:
A. REYES
CHECKED BY:
J. WATKINS
APPROVED BY:
B. SIMMONS



DATE: 06/11/2019
SCALE:

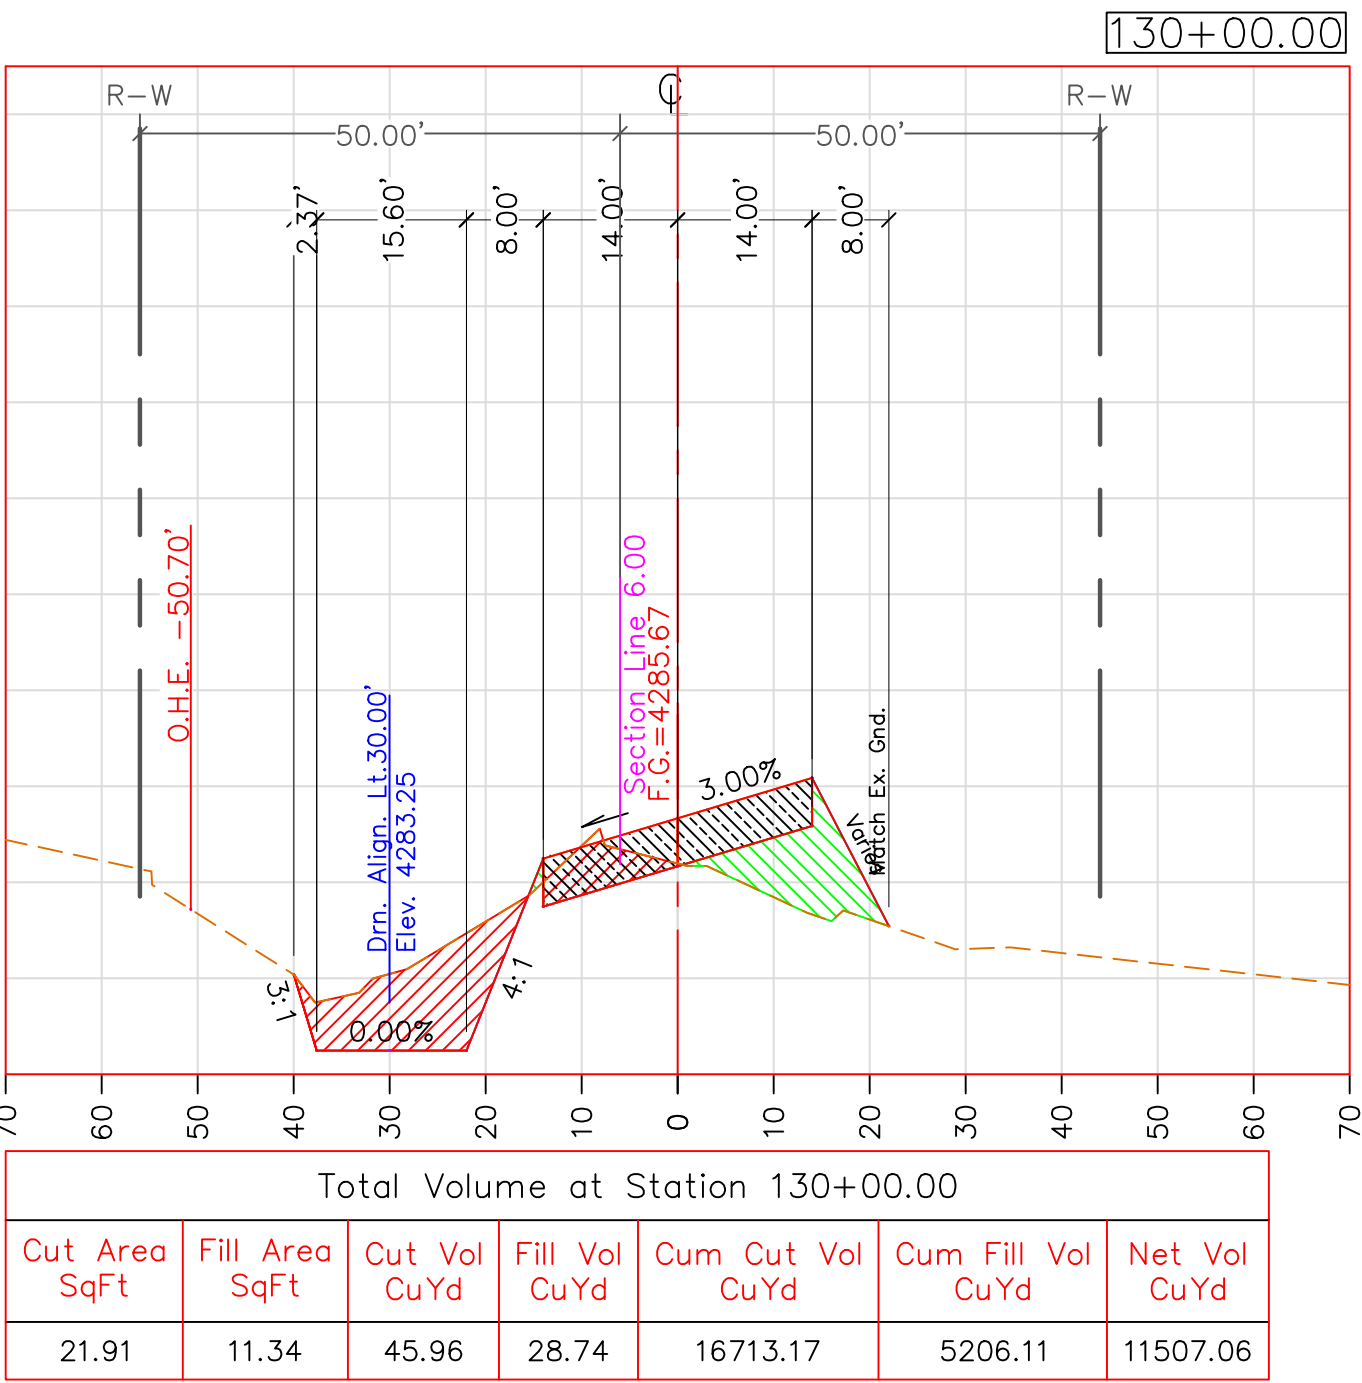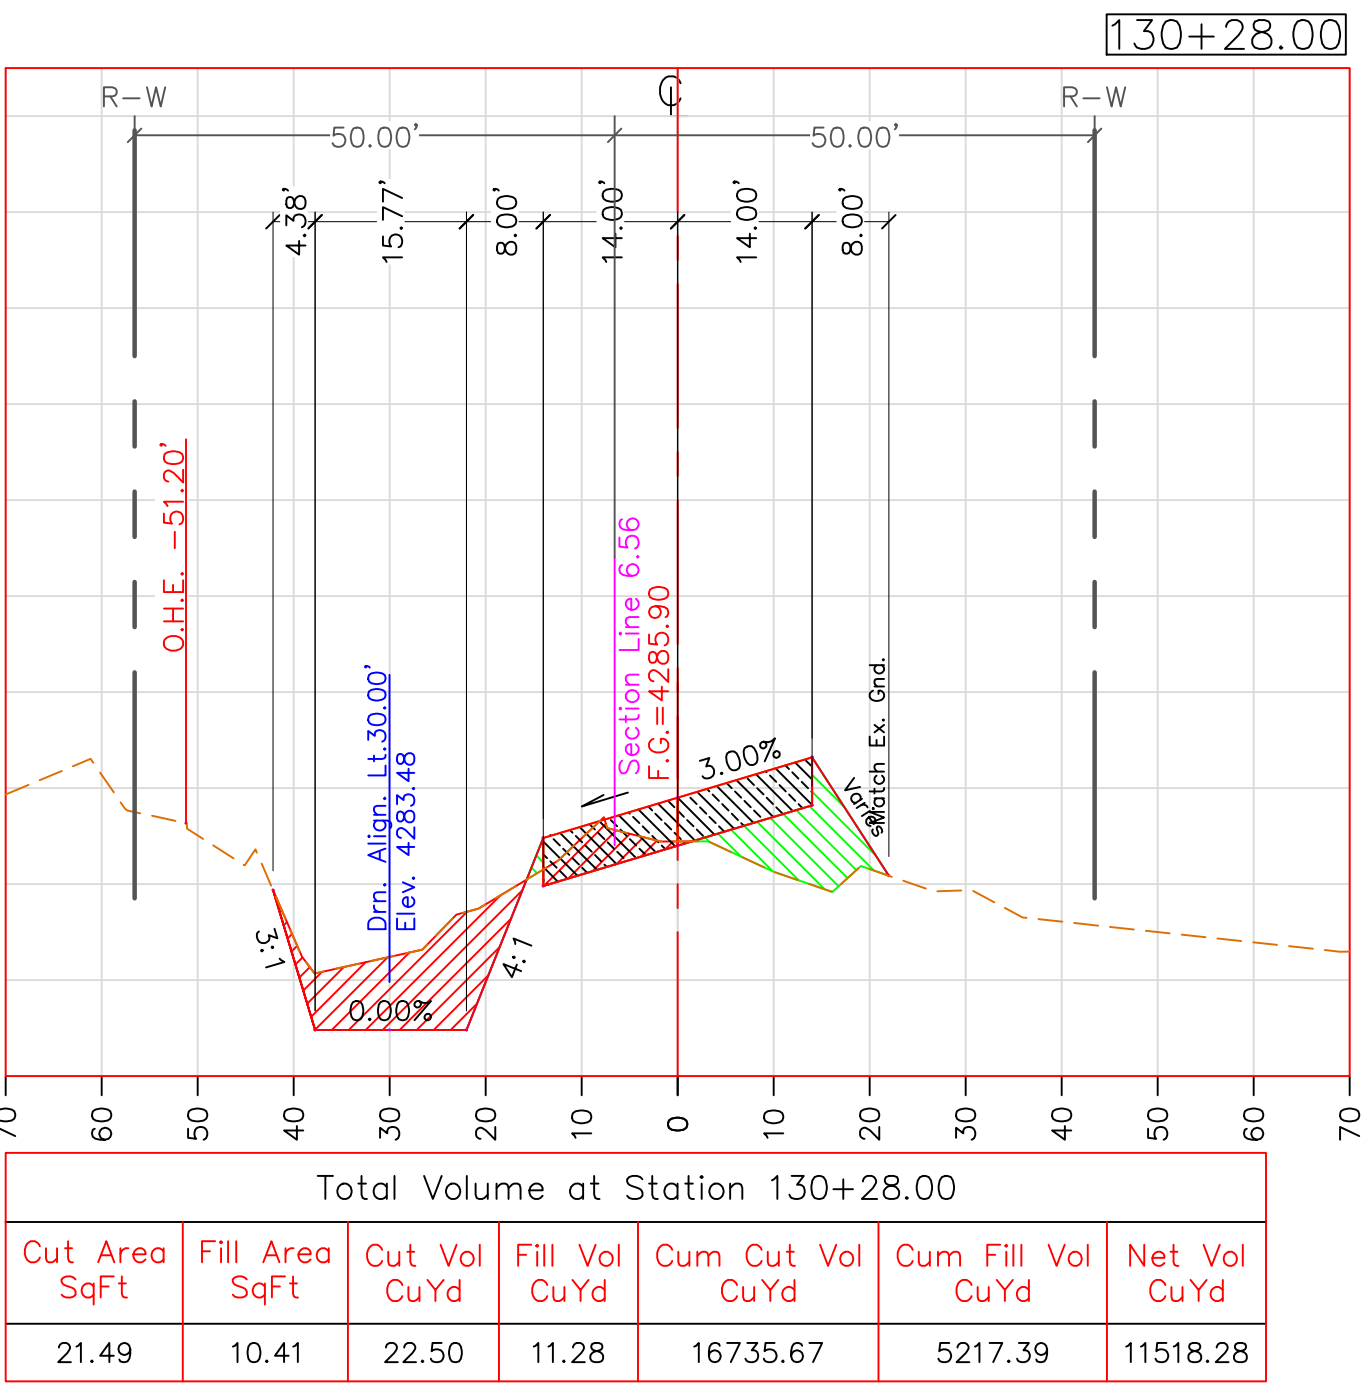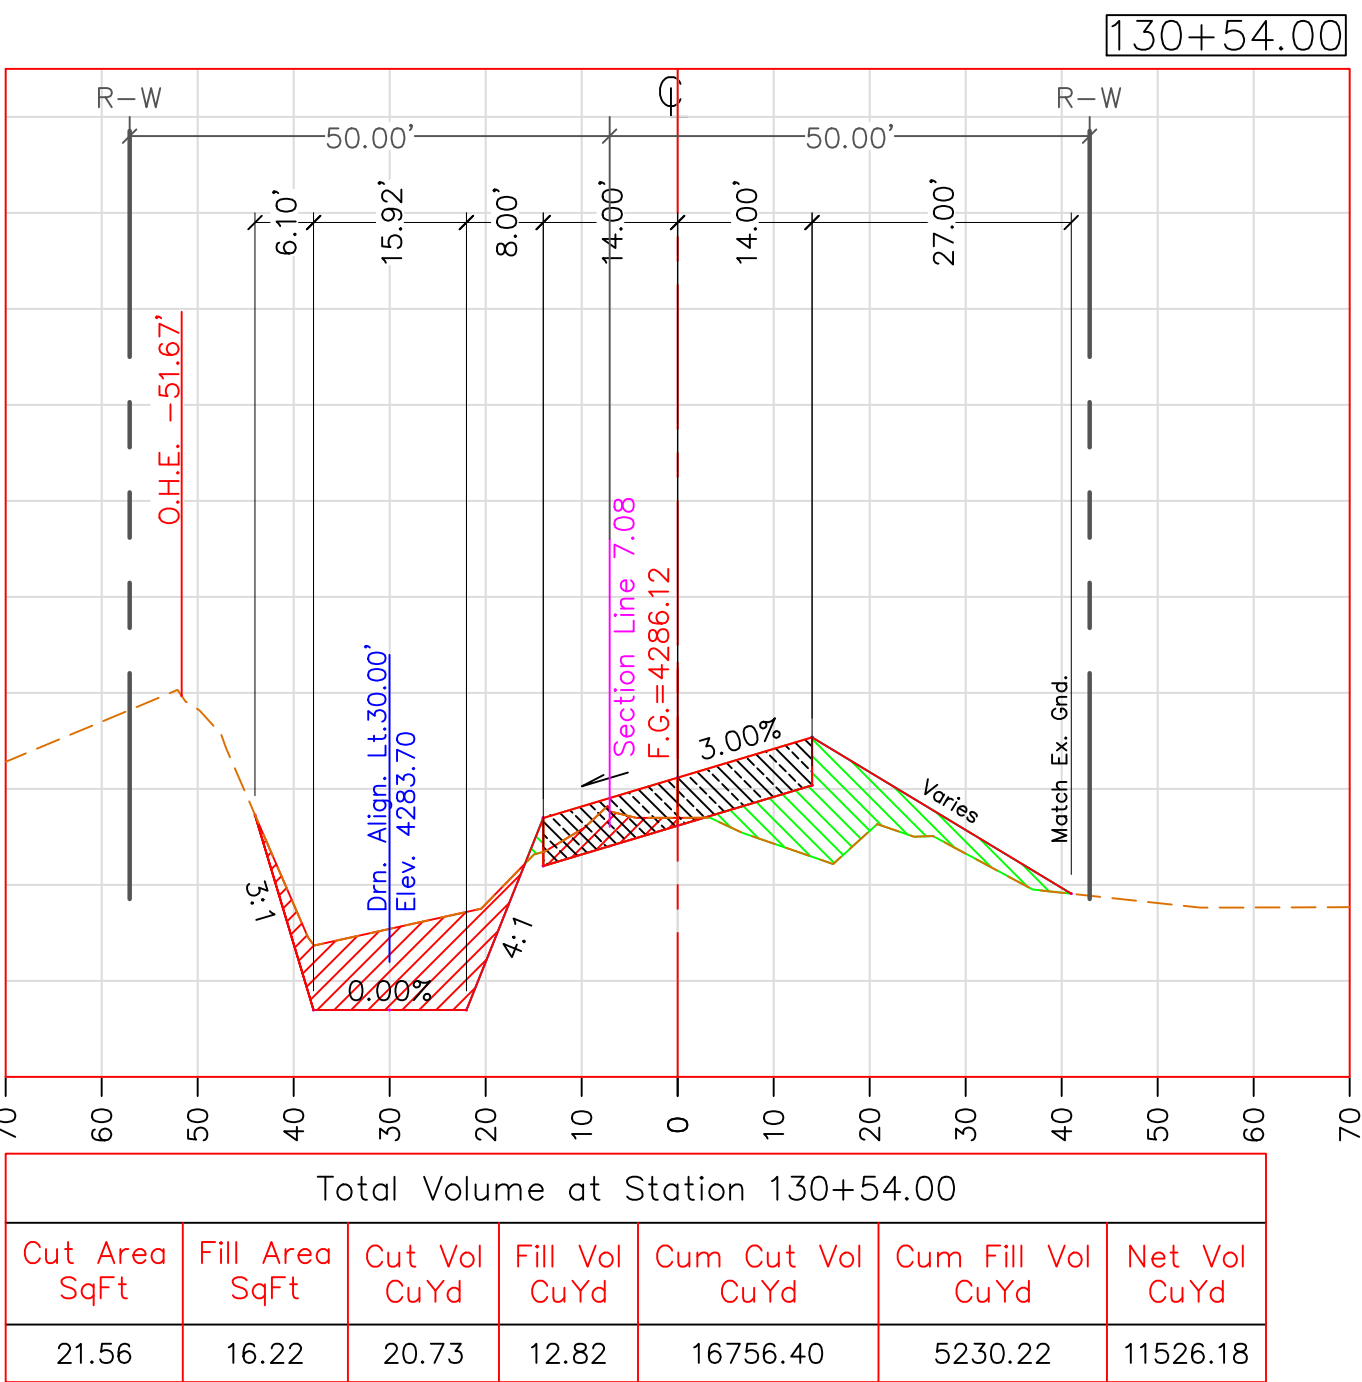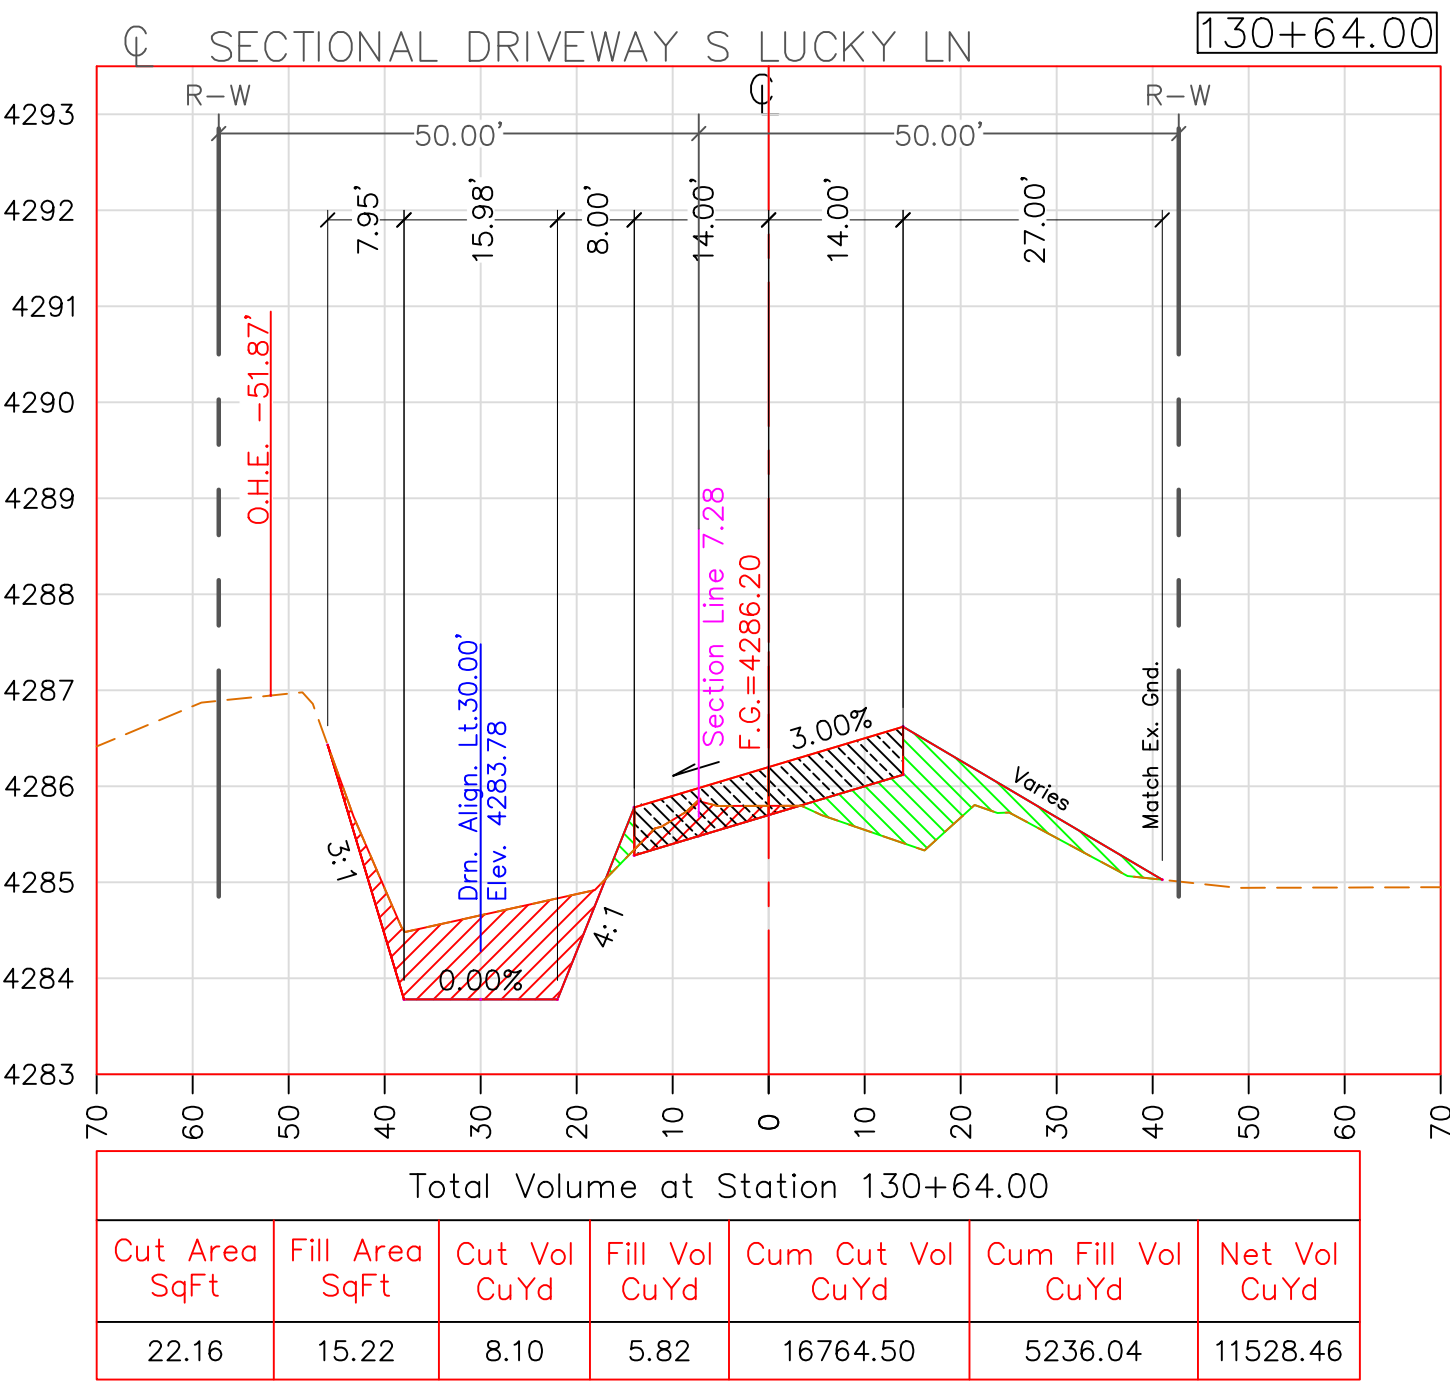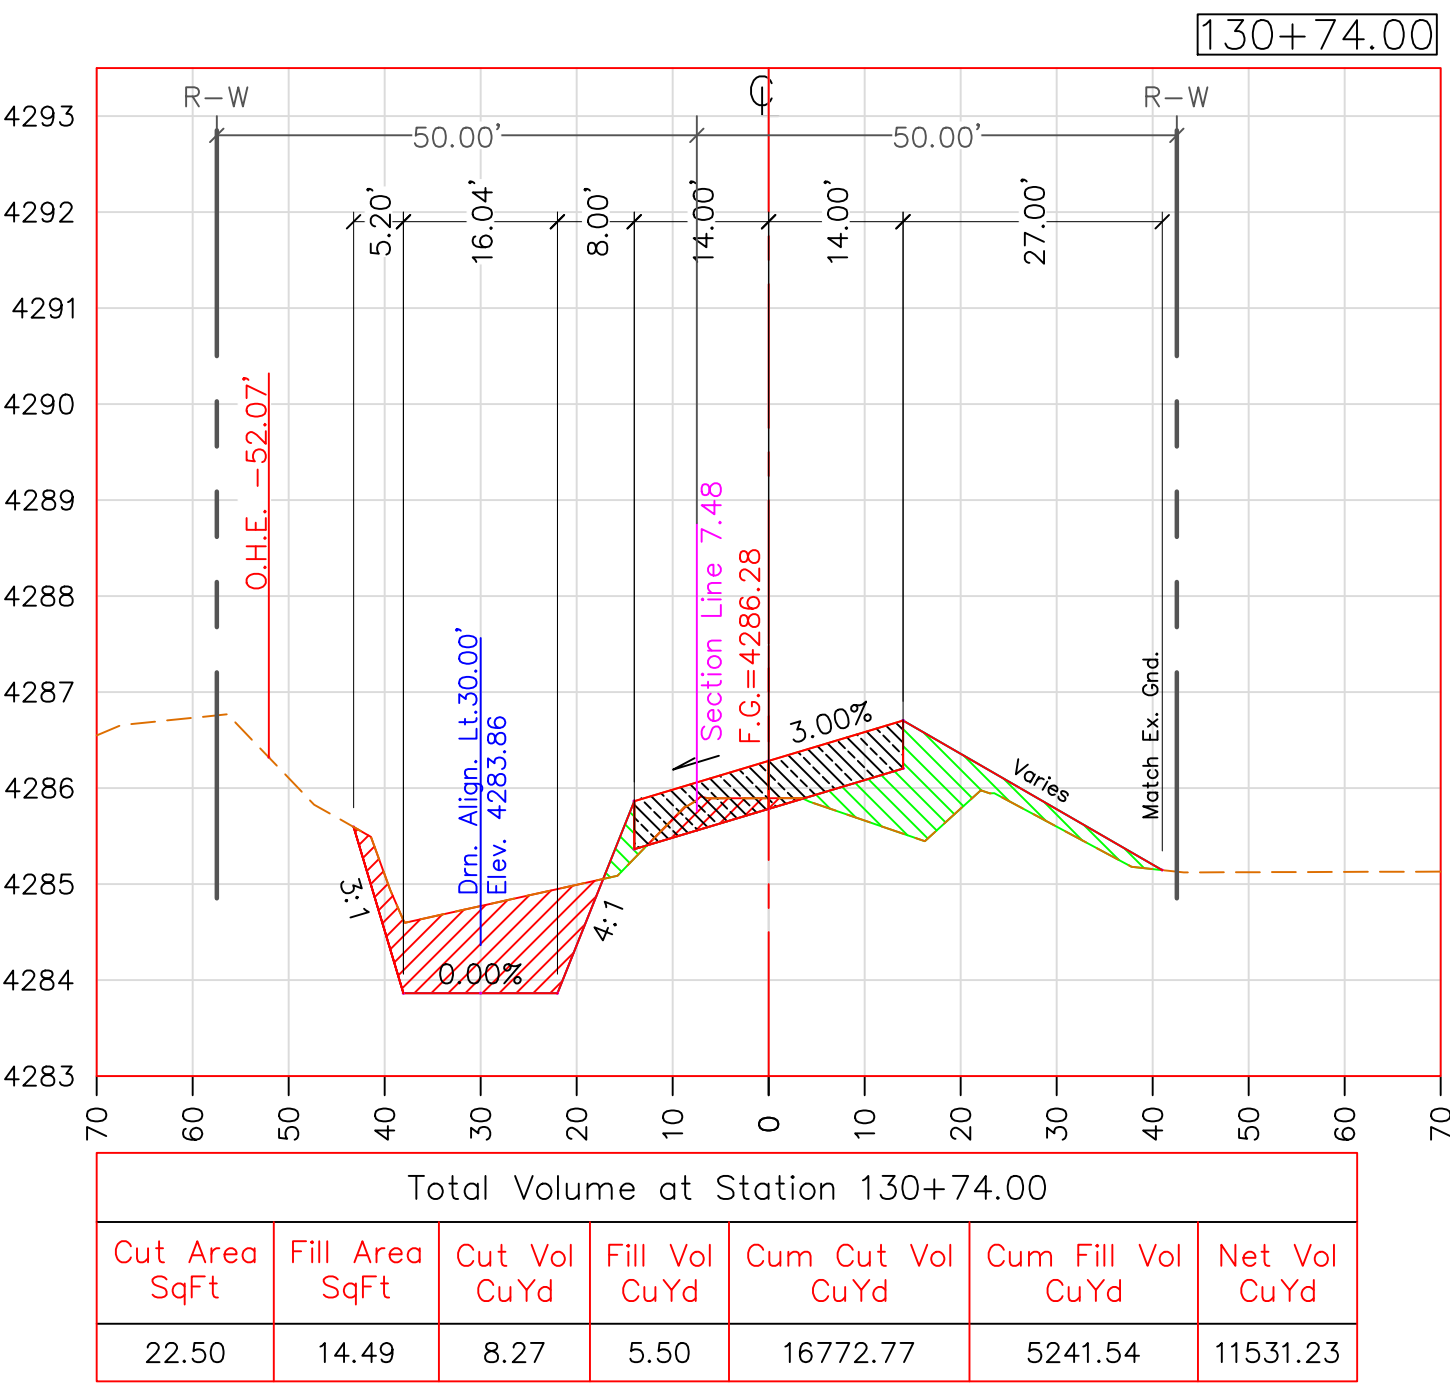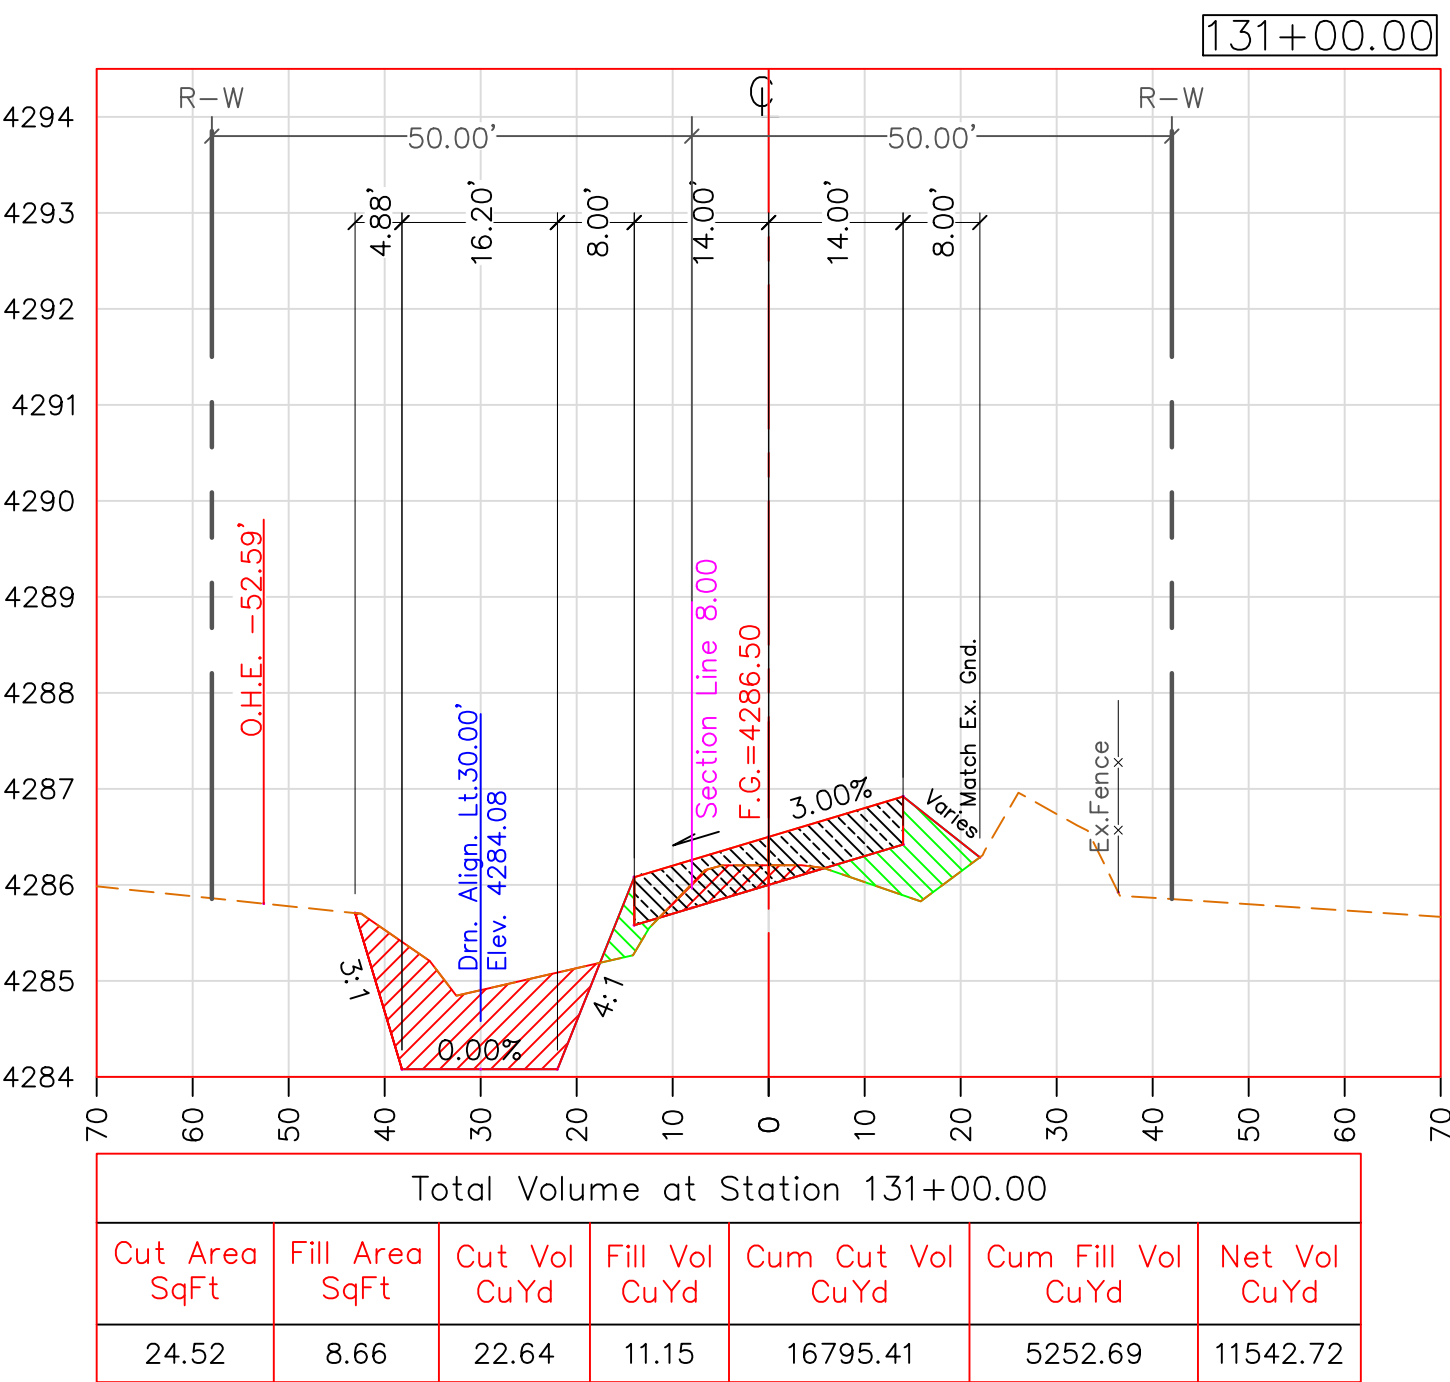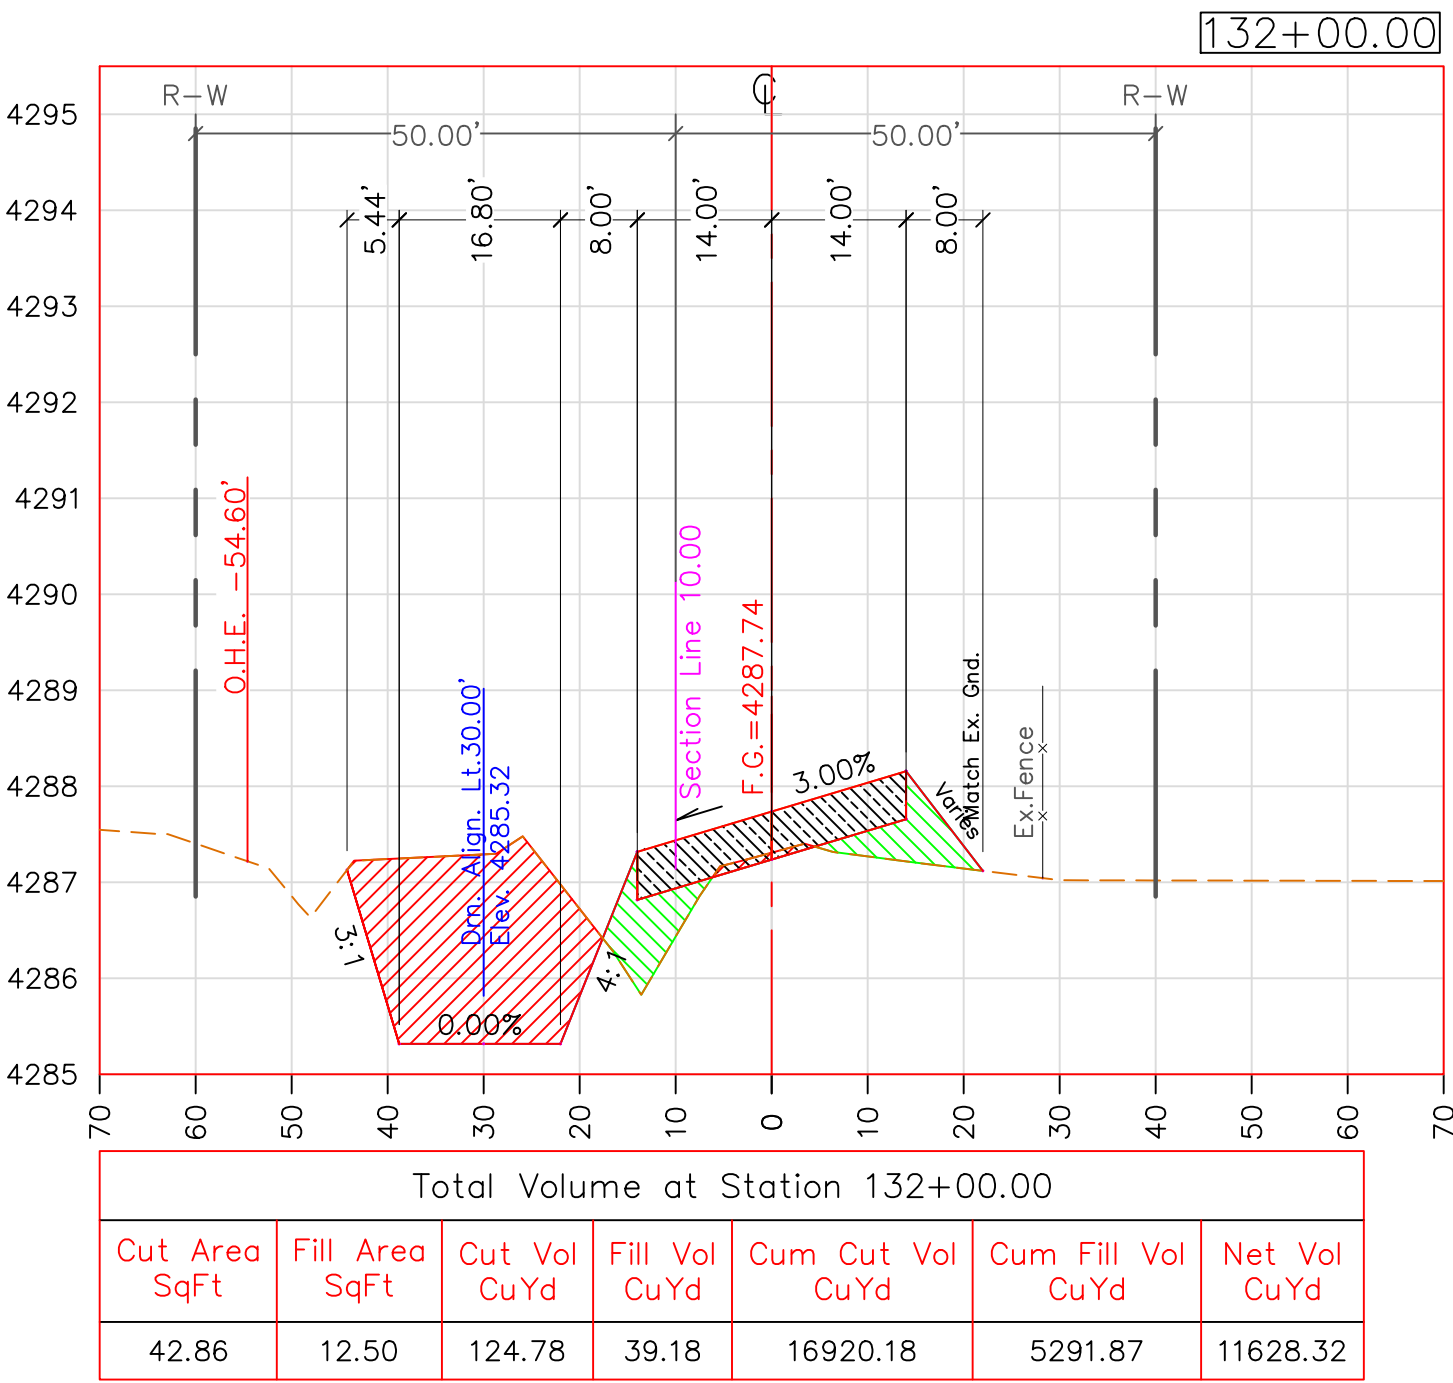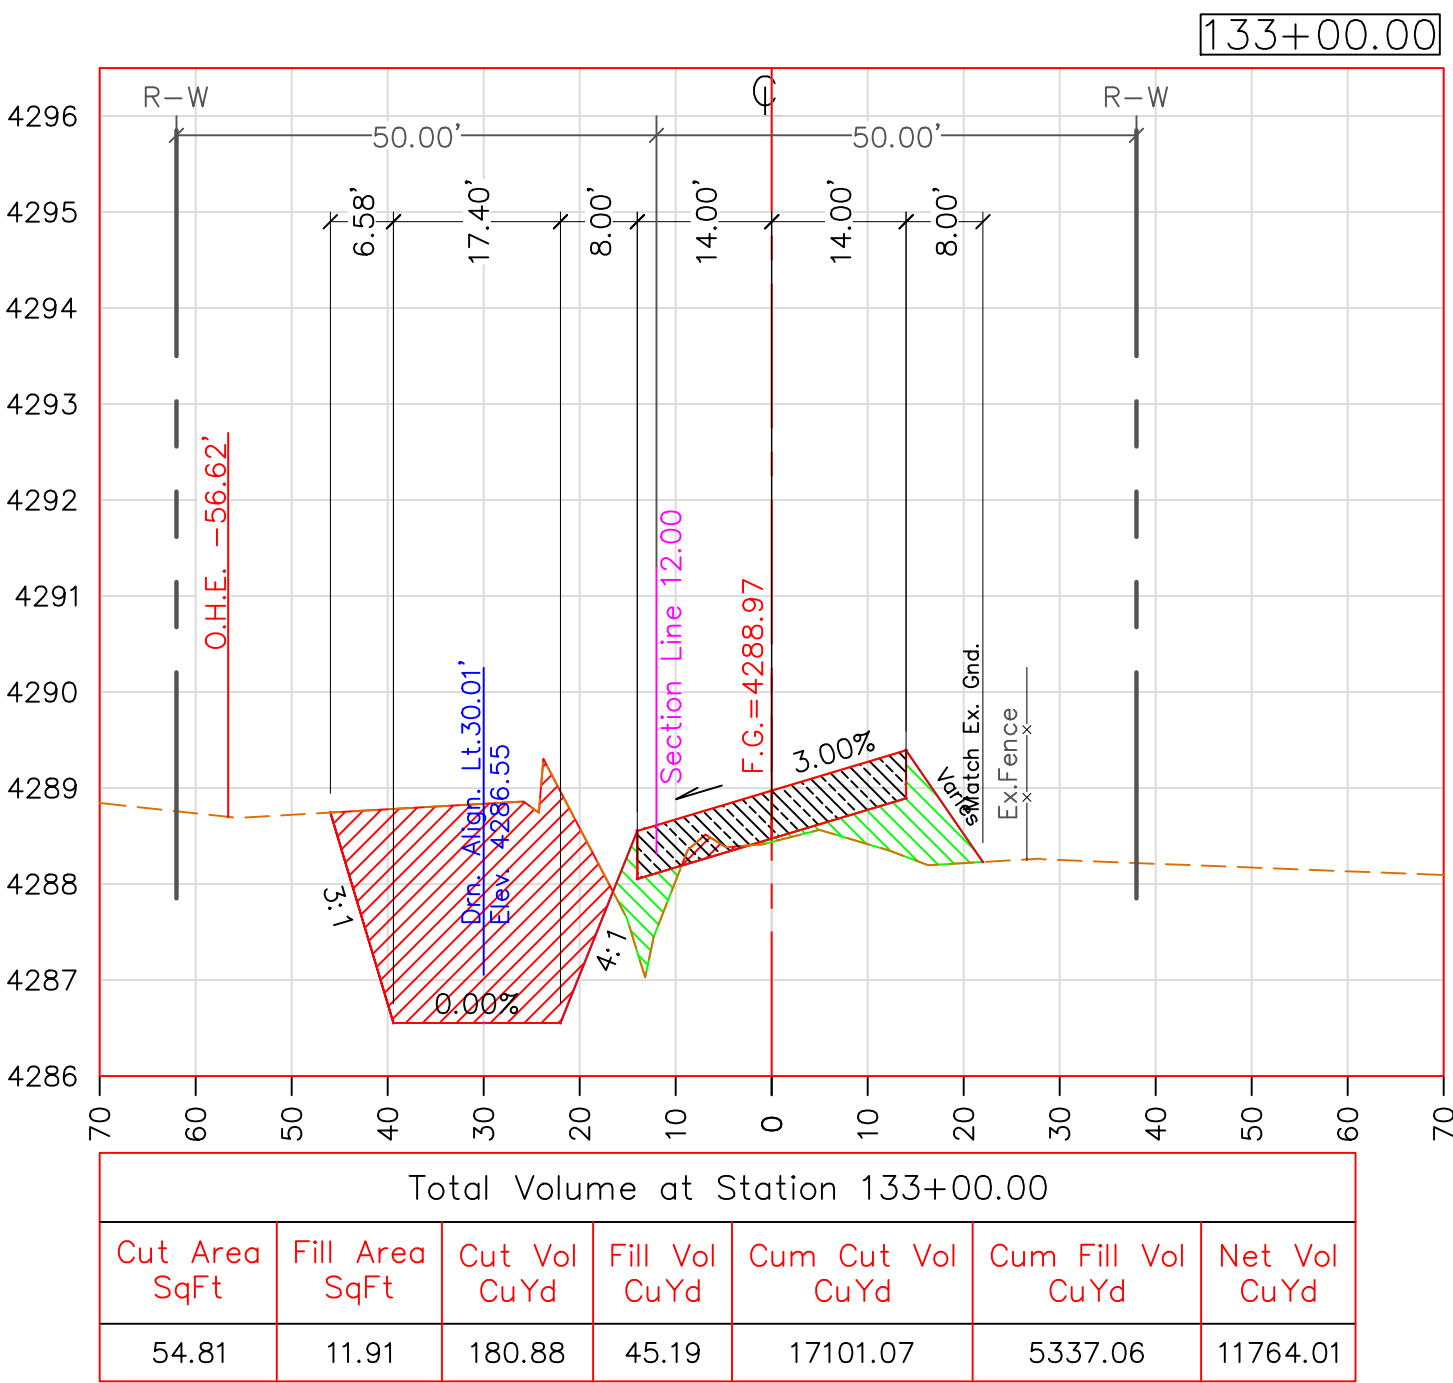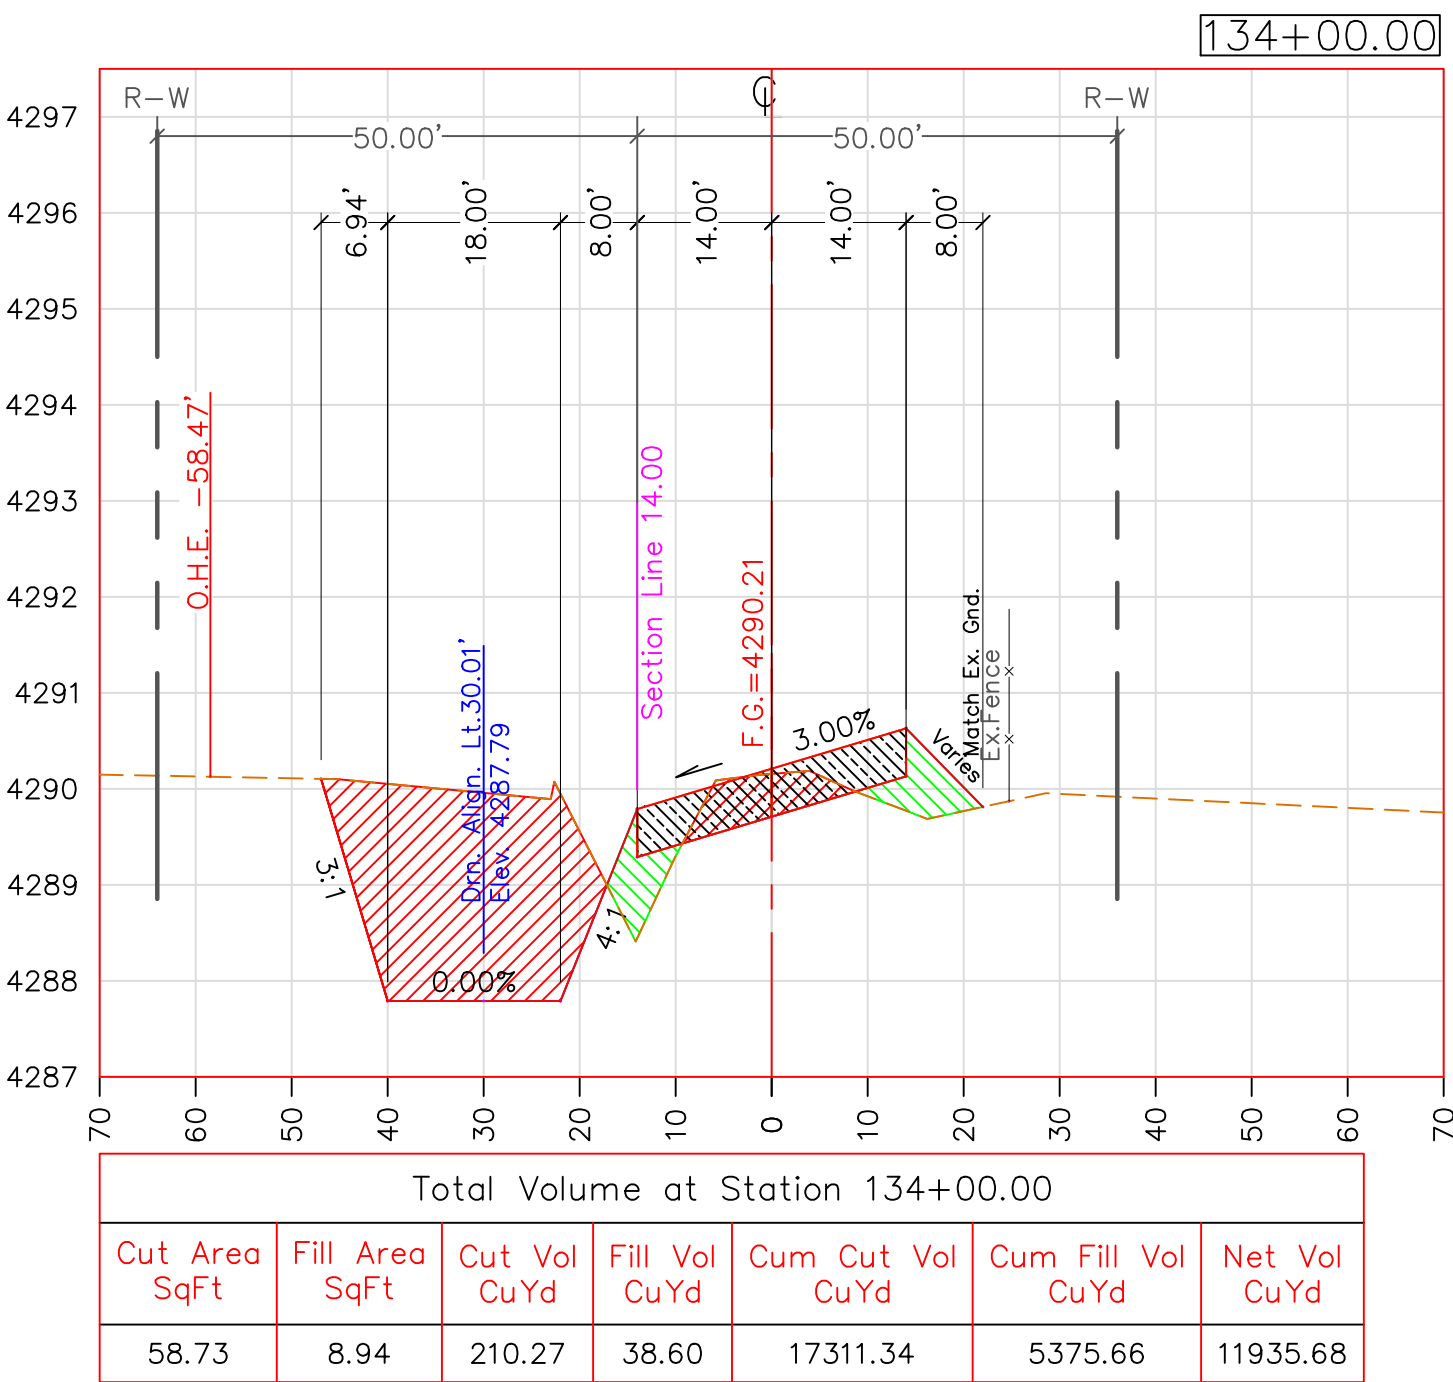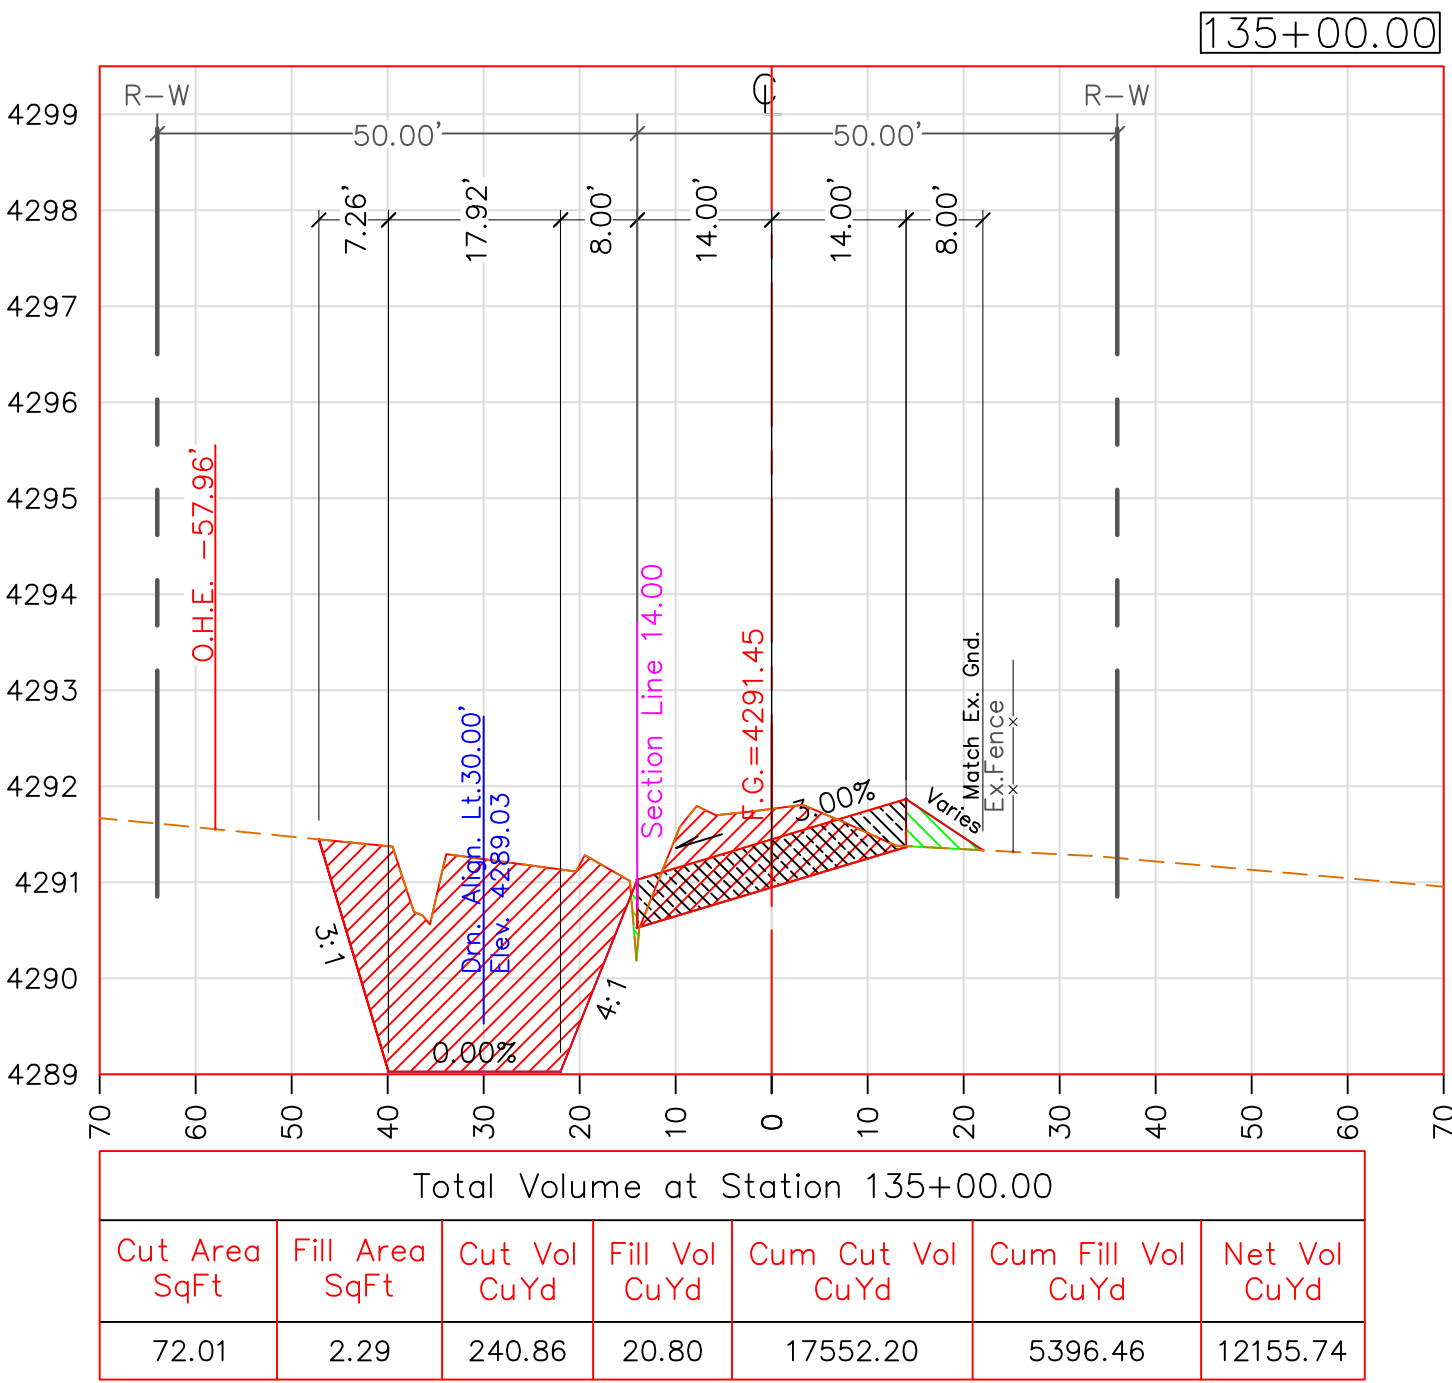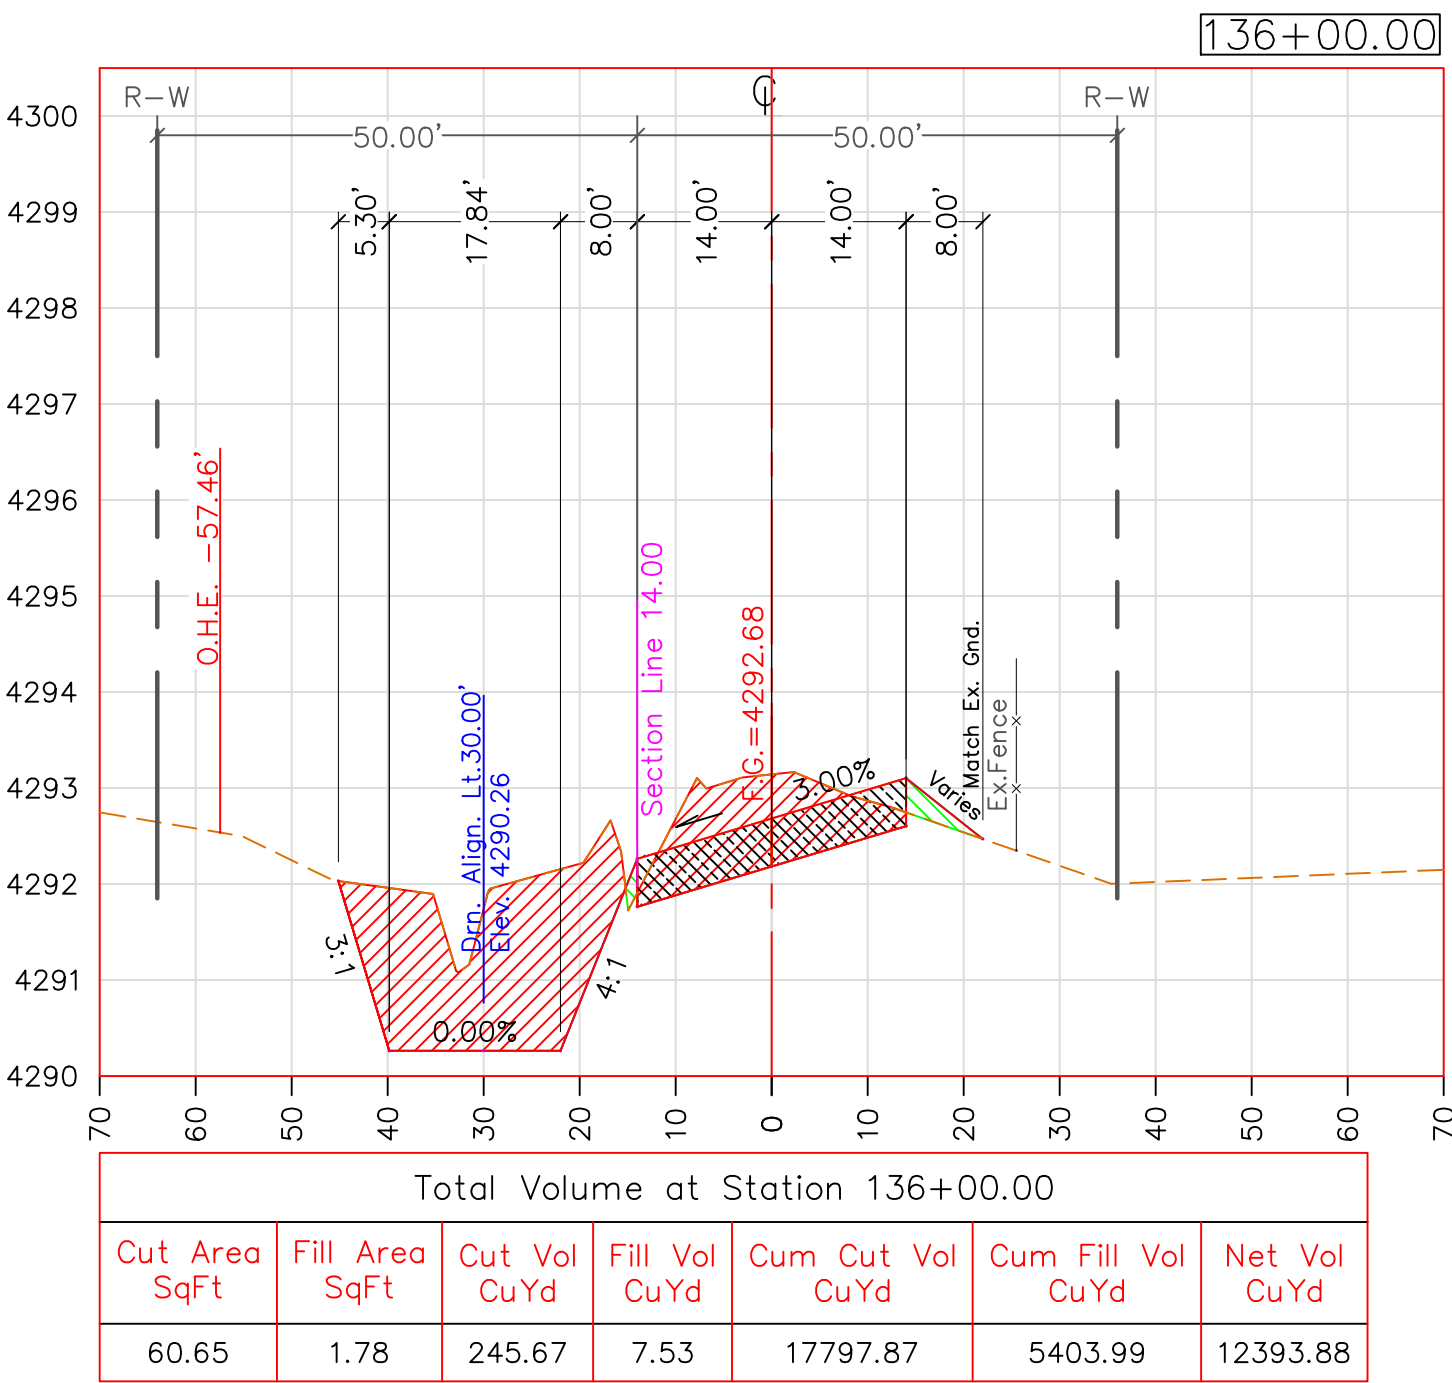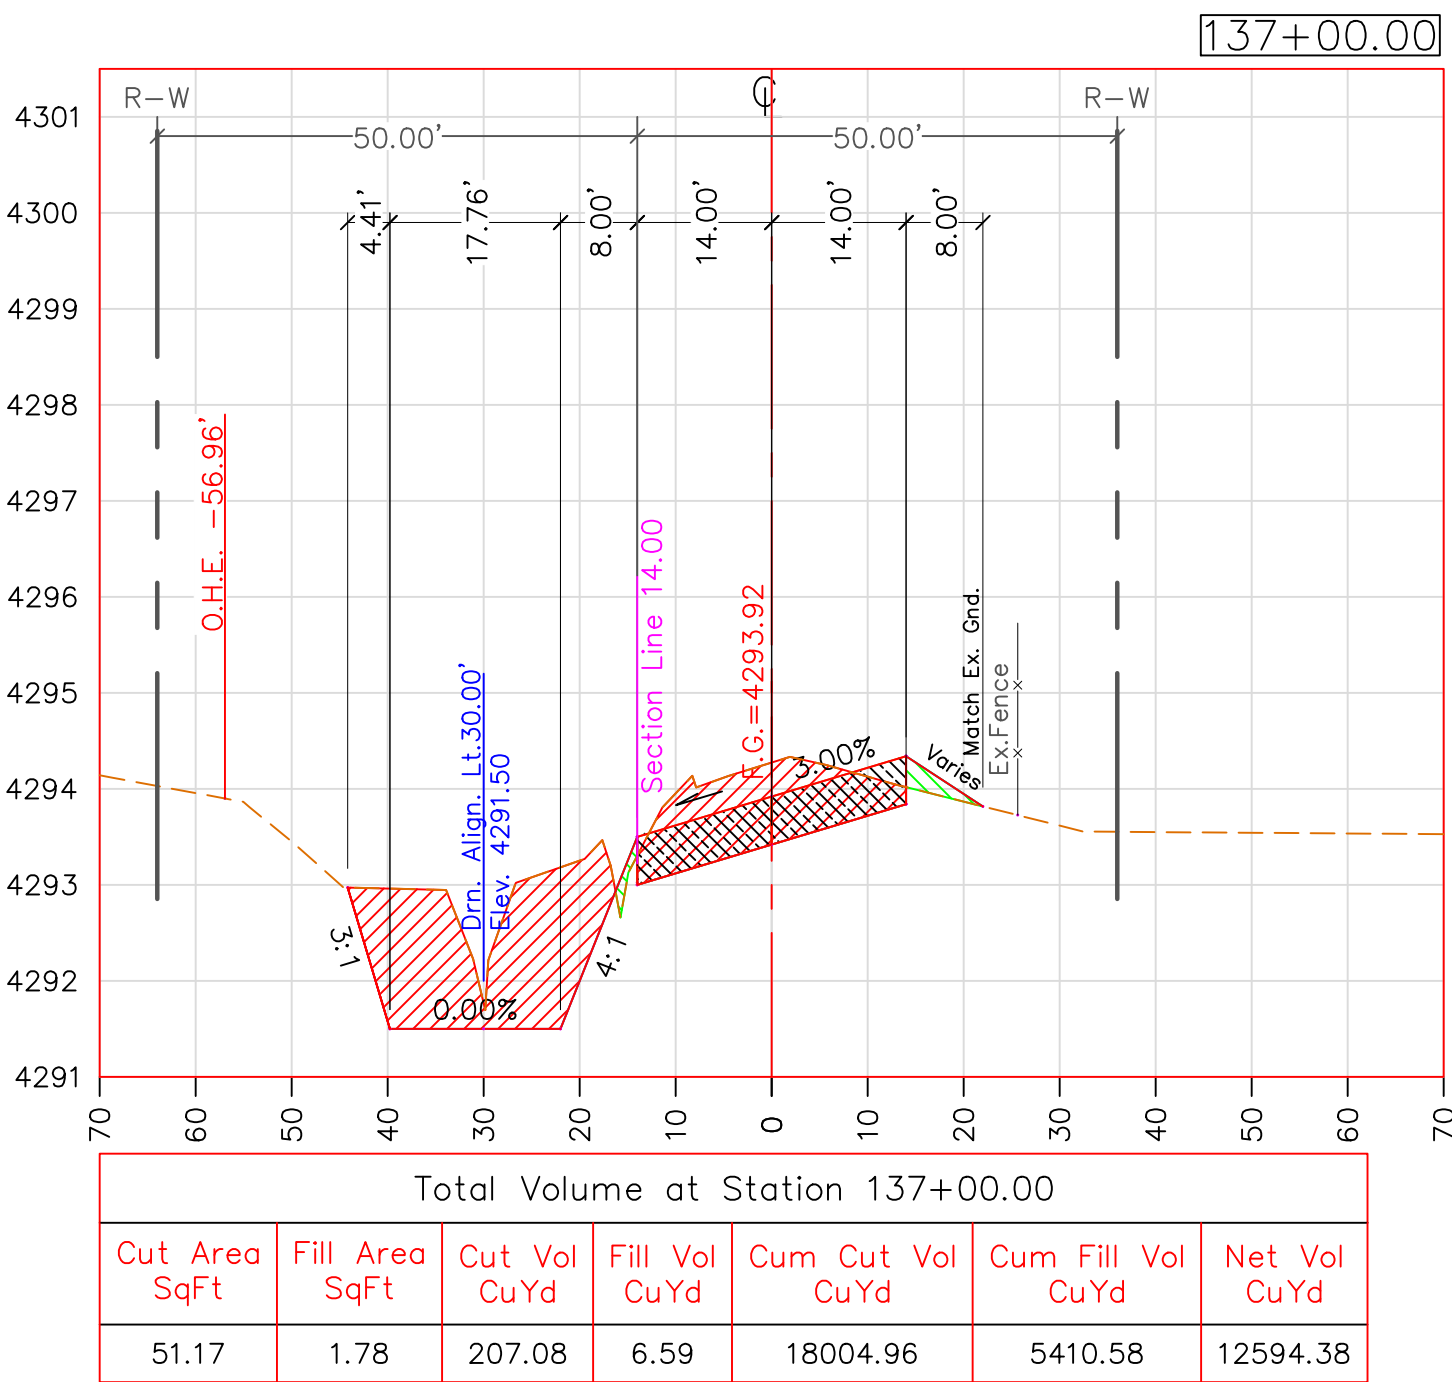

SCALE HOR: 1"=20'
VER: 1"=2'

CROSS SECTIONS VIEW

TWO WORKING DAYS
BEFORE YOU DIG
CALL FOR THE
BLUESTAKES
1-800-782-5348

REVISIONS		DATE
#	DESCRIPTION	
1	BACKSLOPE NOW 3:1 FROM STA 26+00 TO 51+00	06/20/19
BY	J.W.	

PROJECT TITLE:

ROBBS RD

SHEET TITLE:

CROSS SECTIONS

COCHISE COUNTY
ENGINEERING &
NATURAL RESOURCES
DEPARTMENT



DESIGN BY:

S. PARRA

DRAWN BY:

A. REYES

CHECKED BY:

J. WATKINS













APPROVED BY:

B. SIMMONS



DATE: 06/11/2019

SCALE: 1"=20'

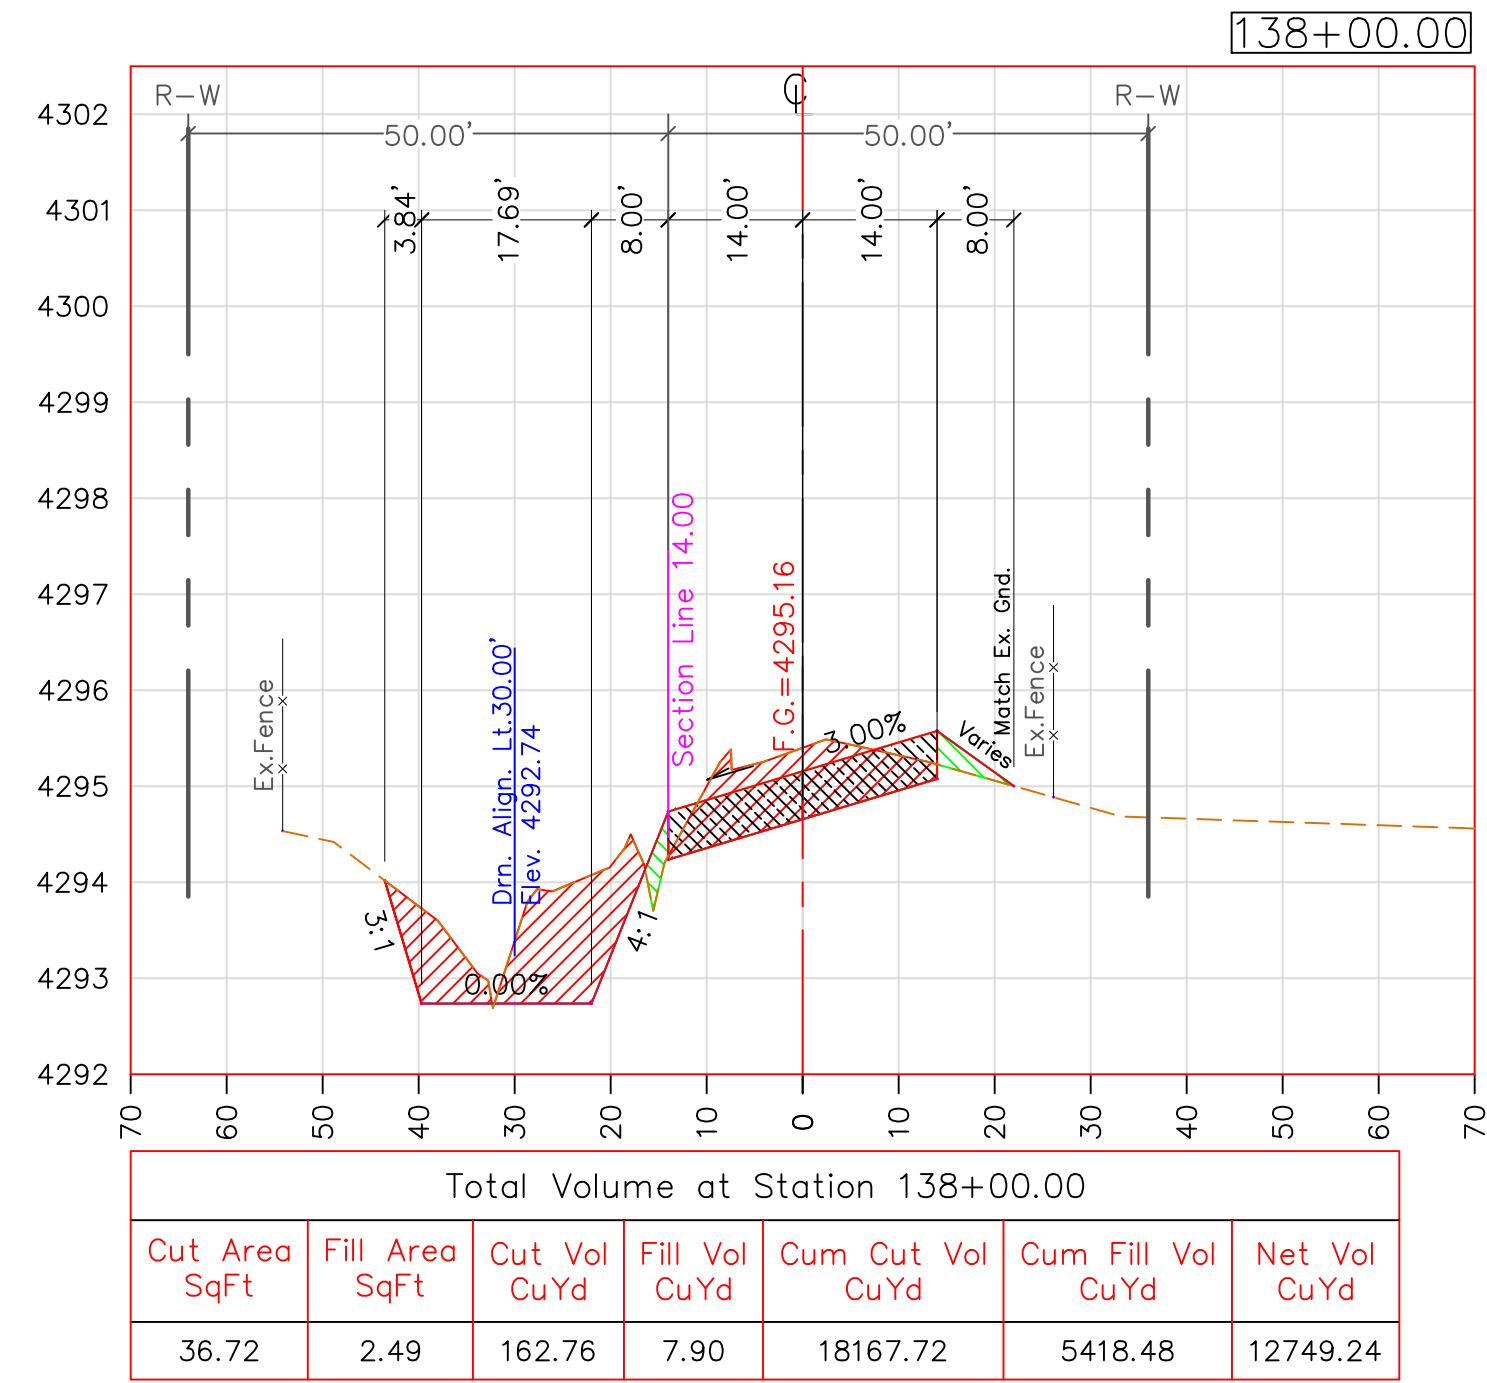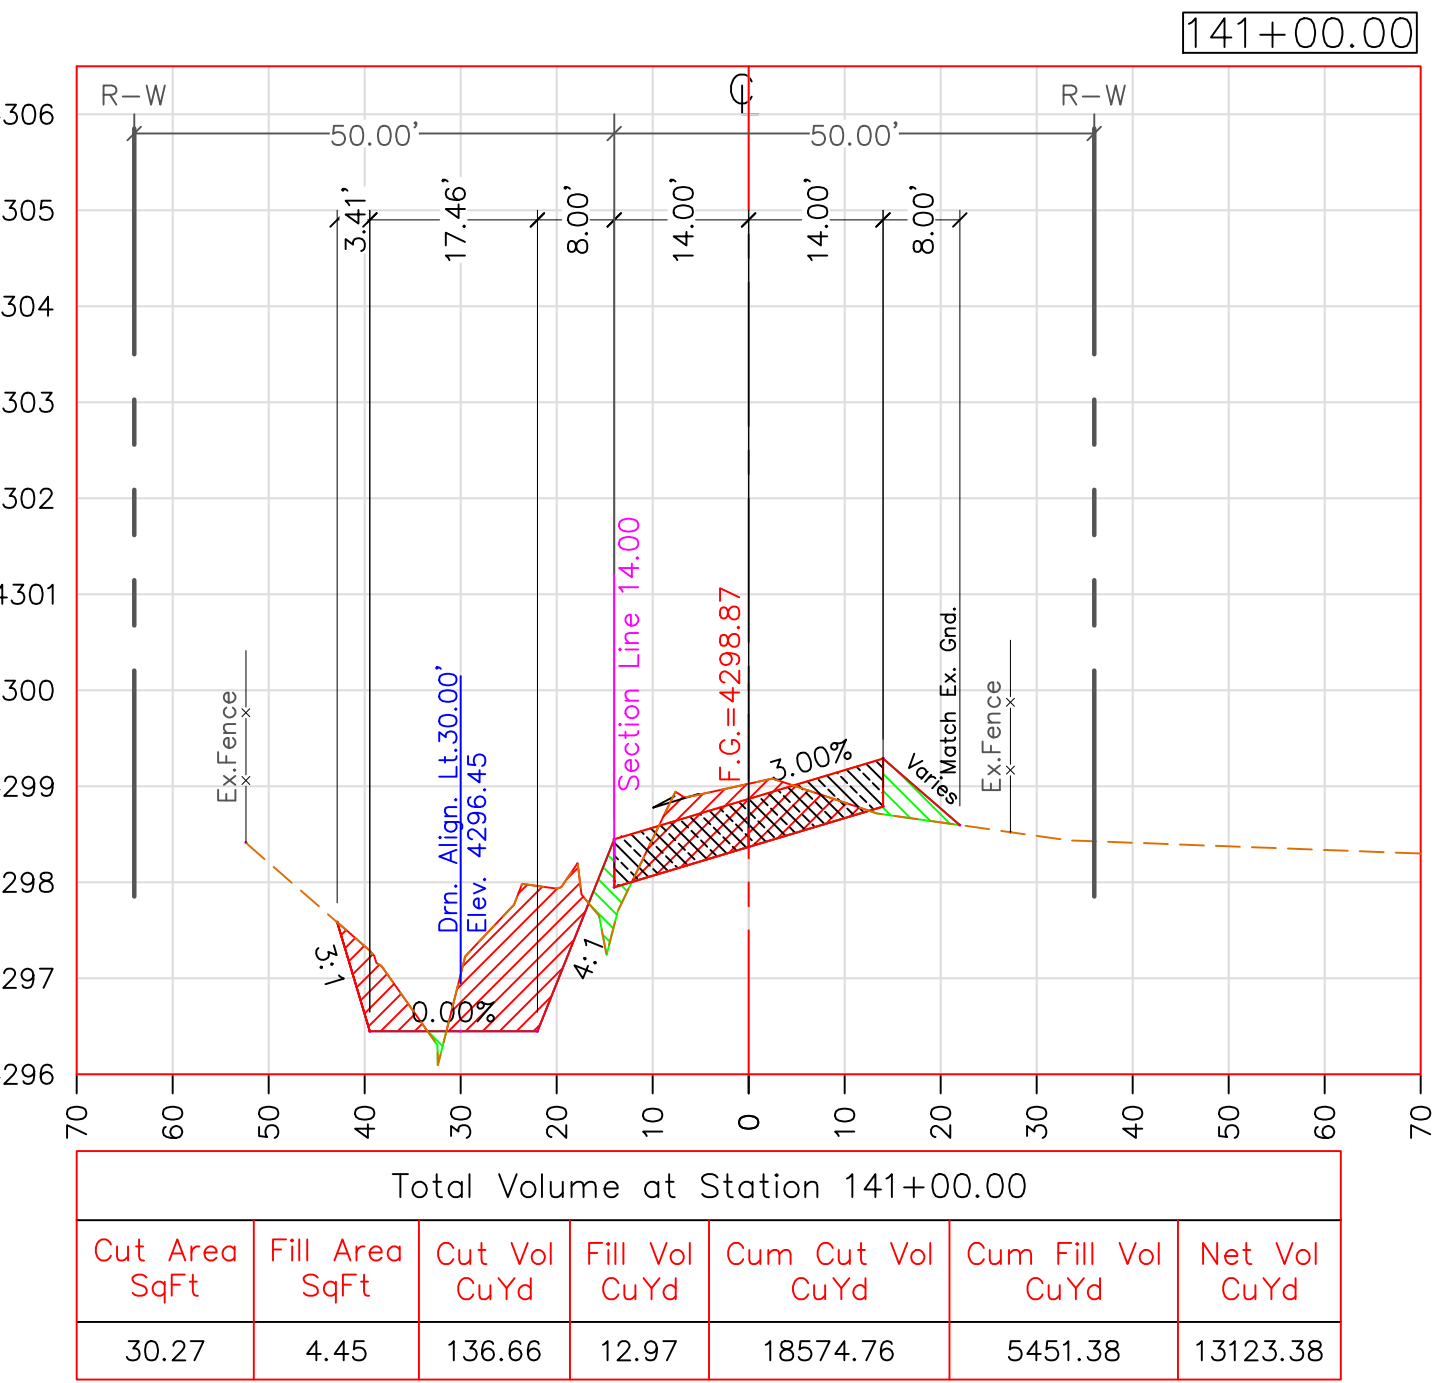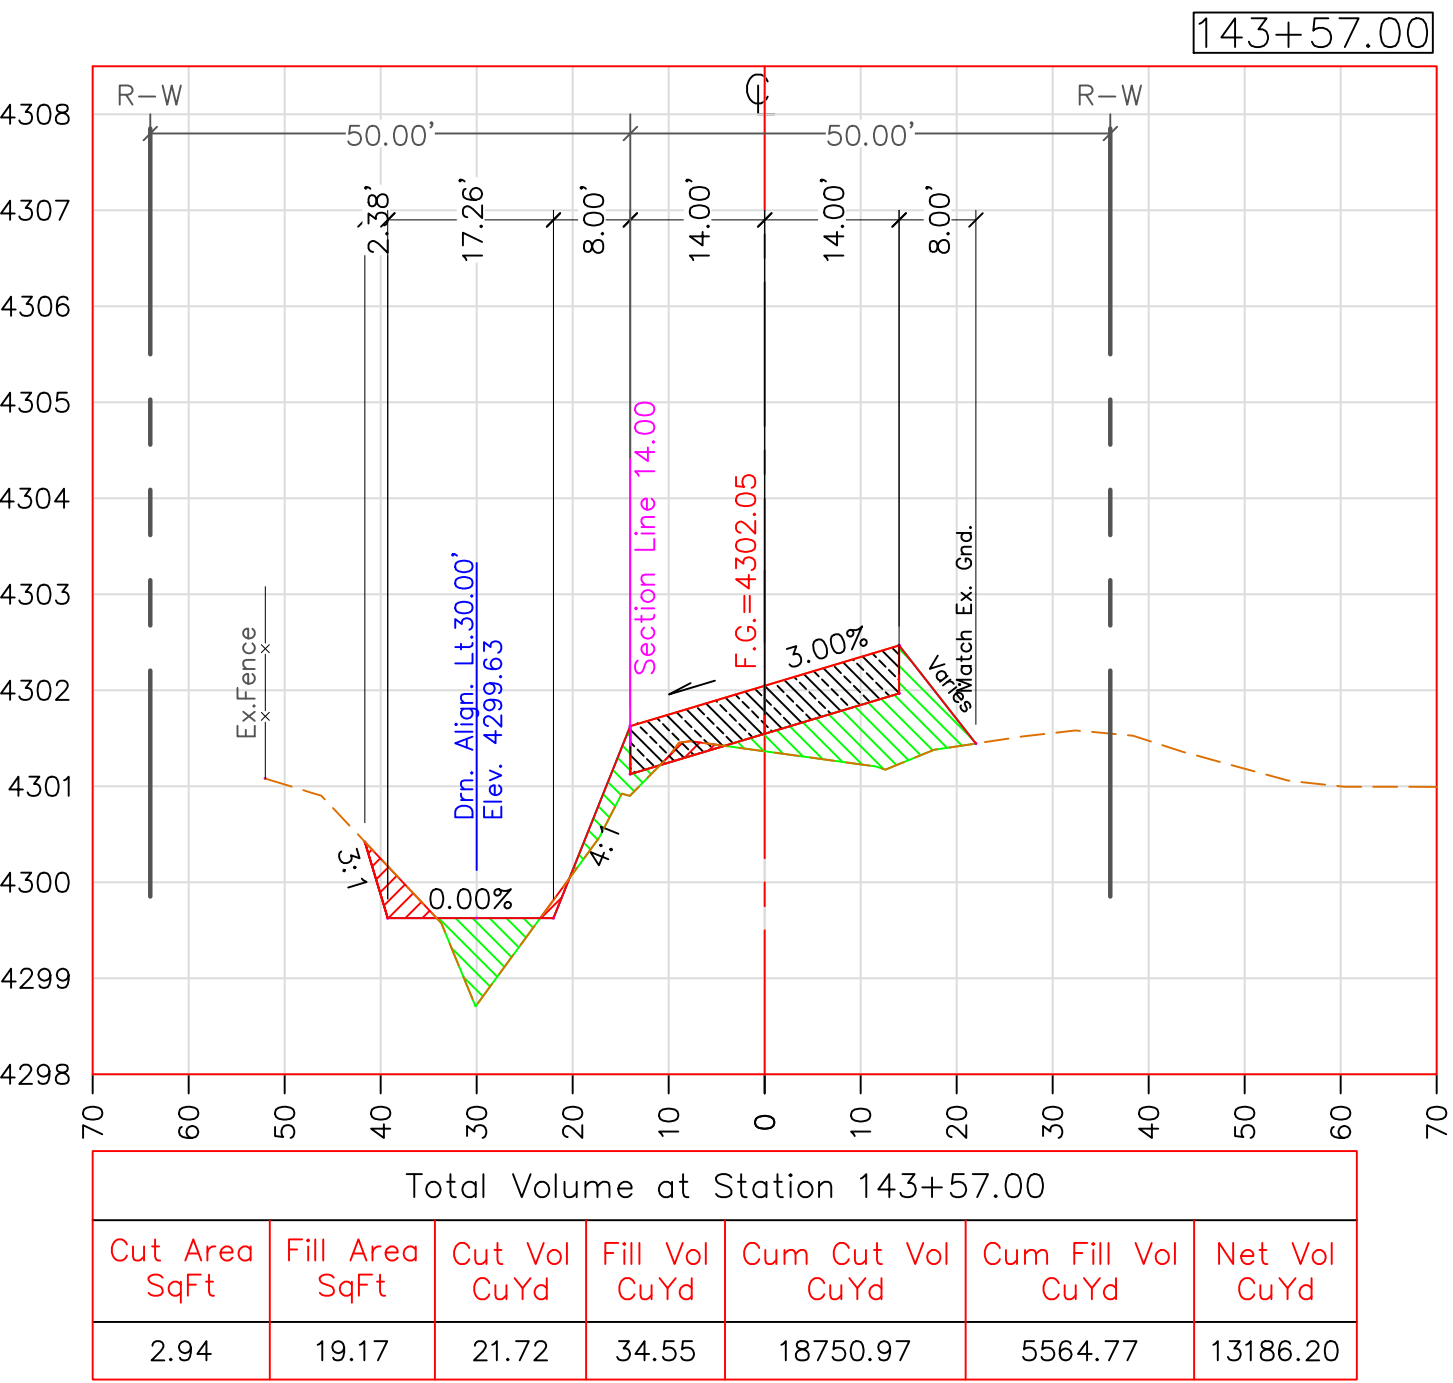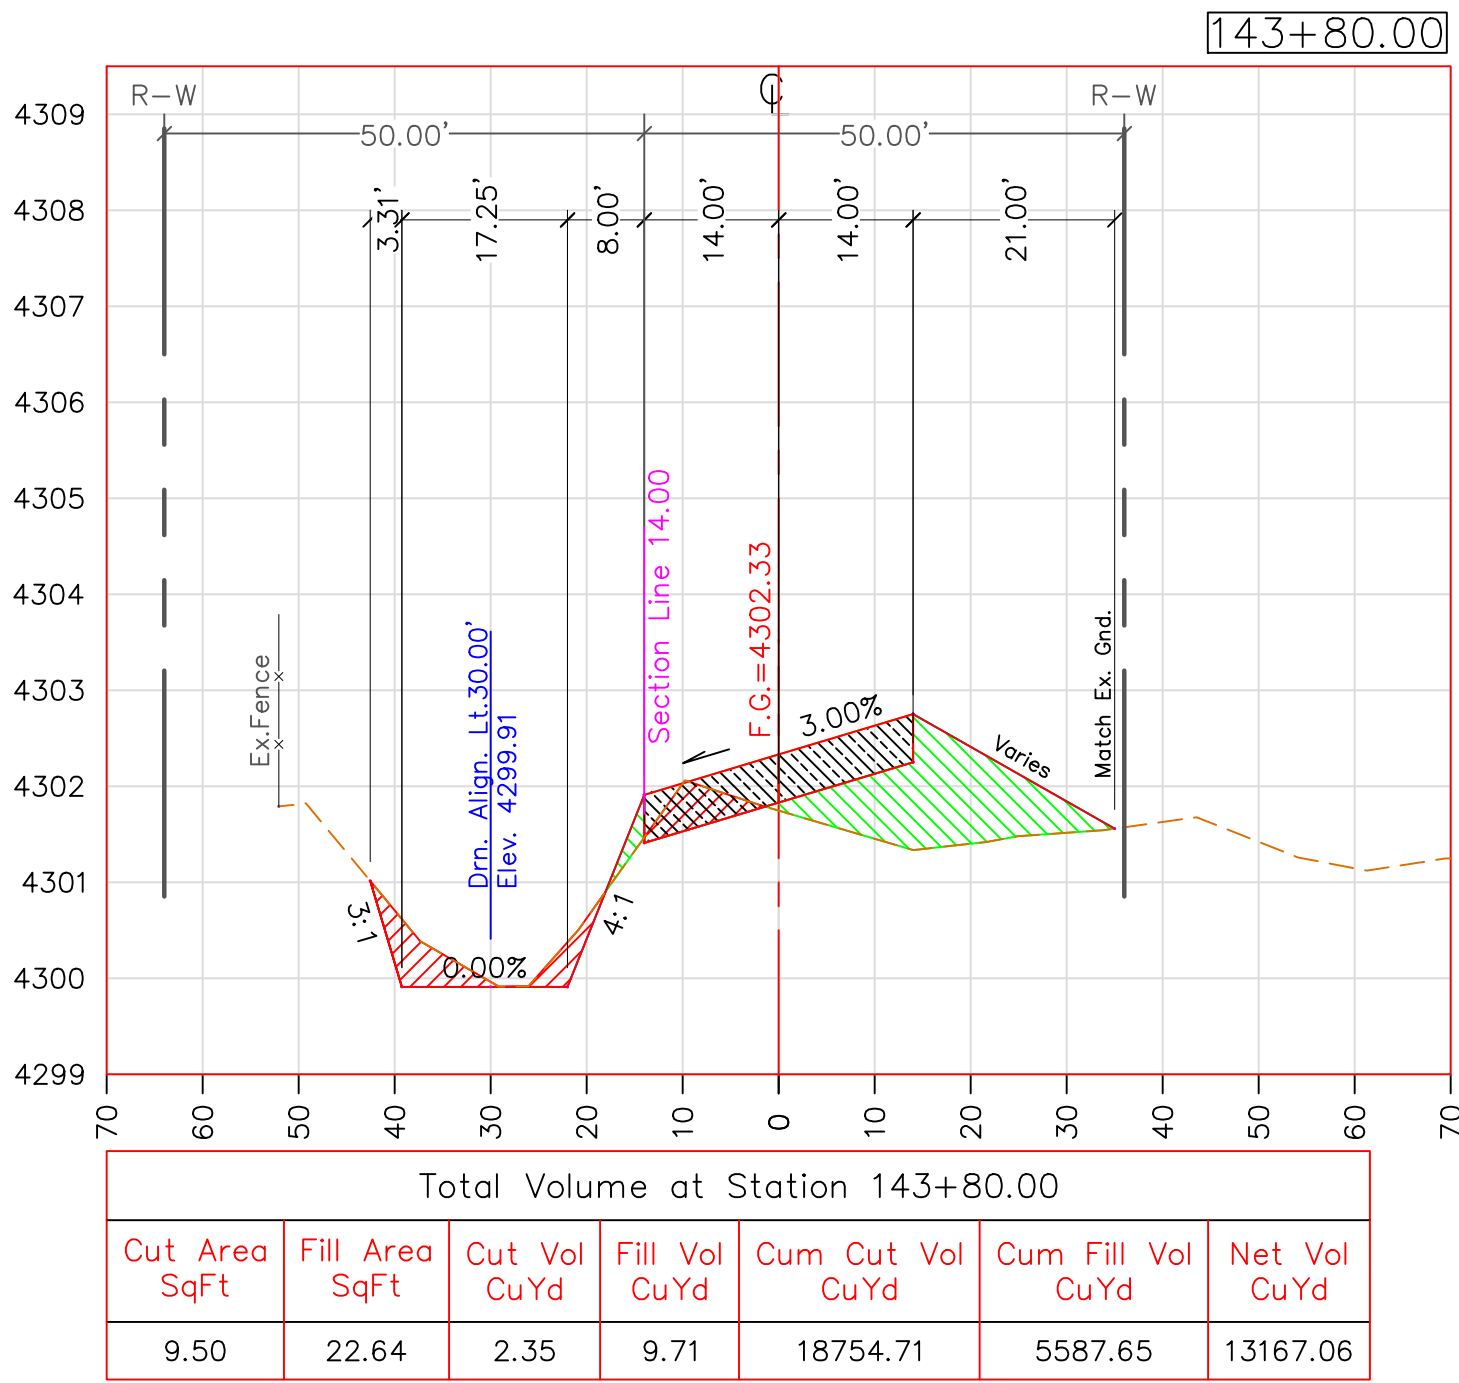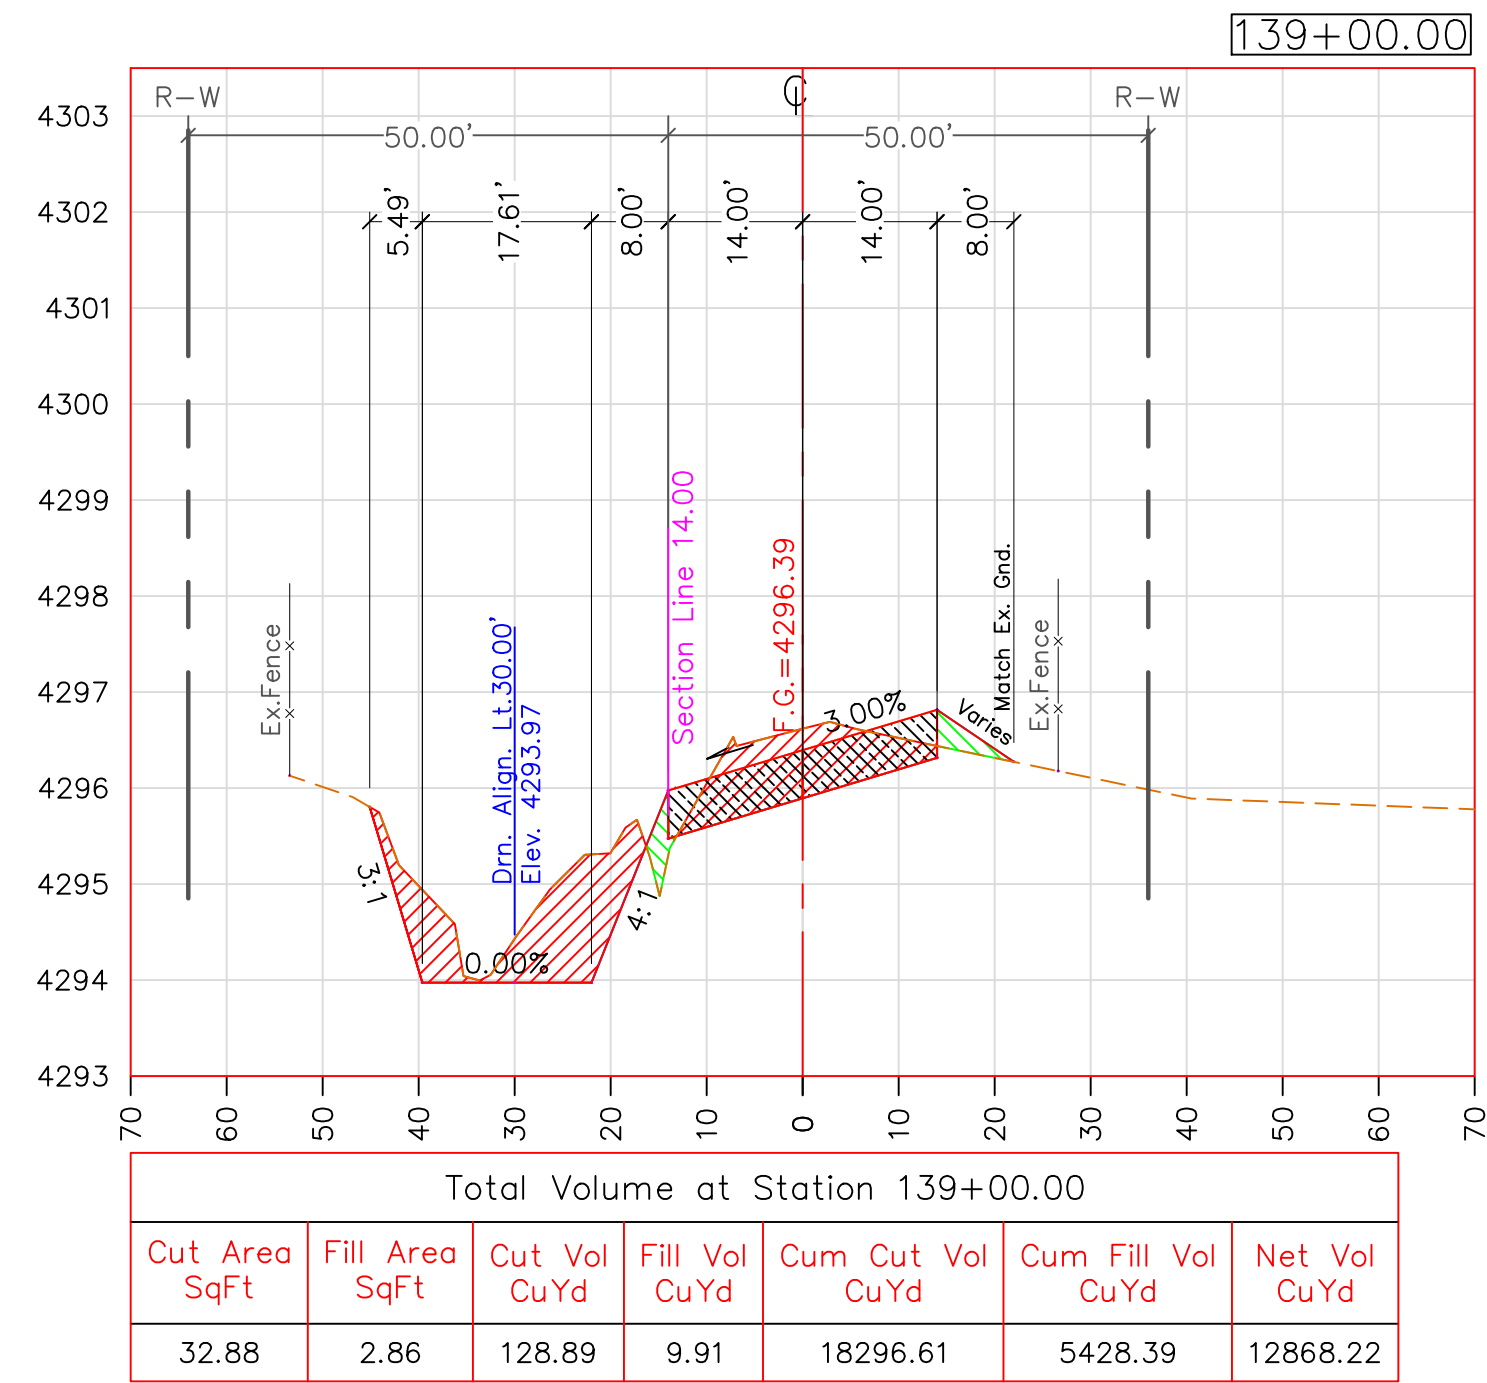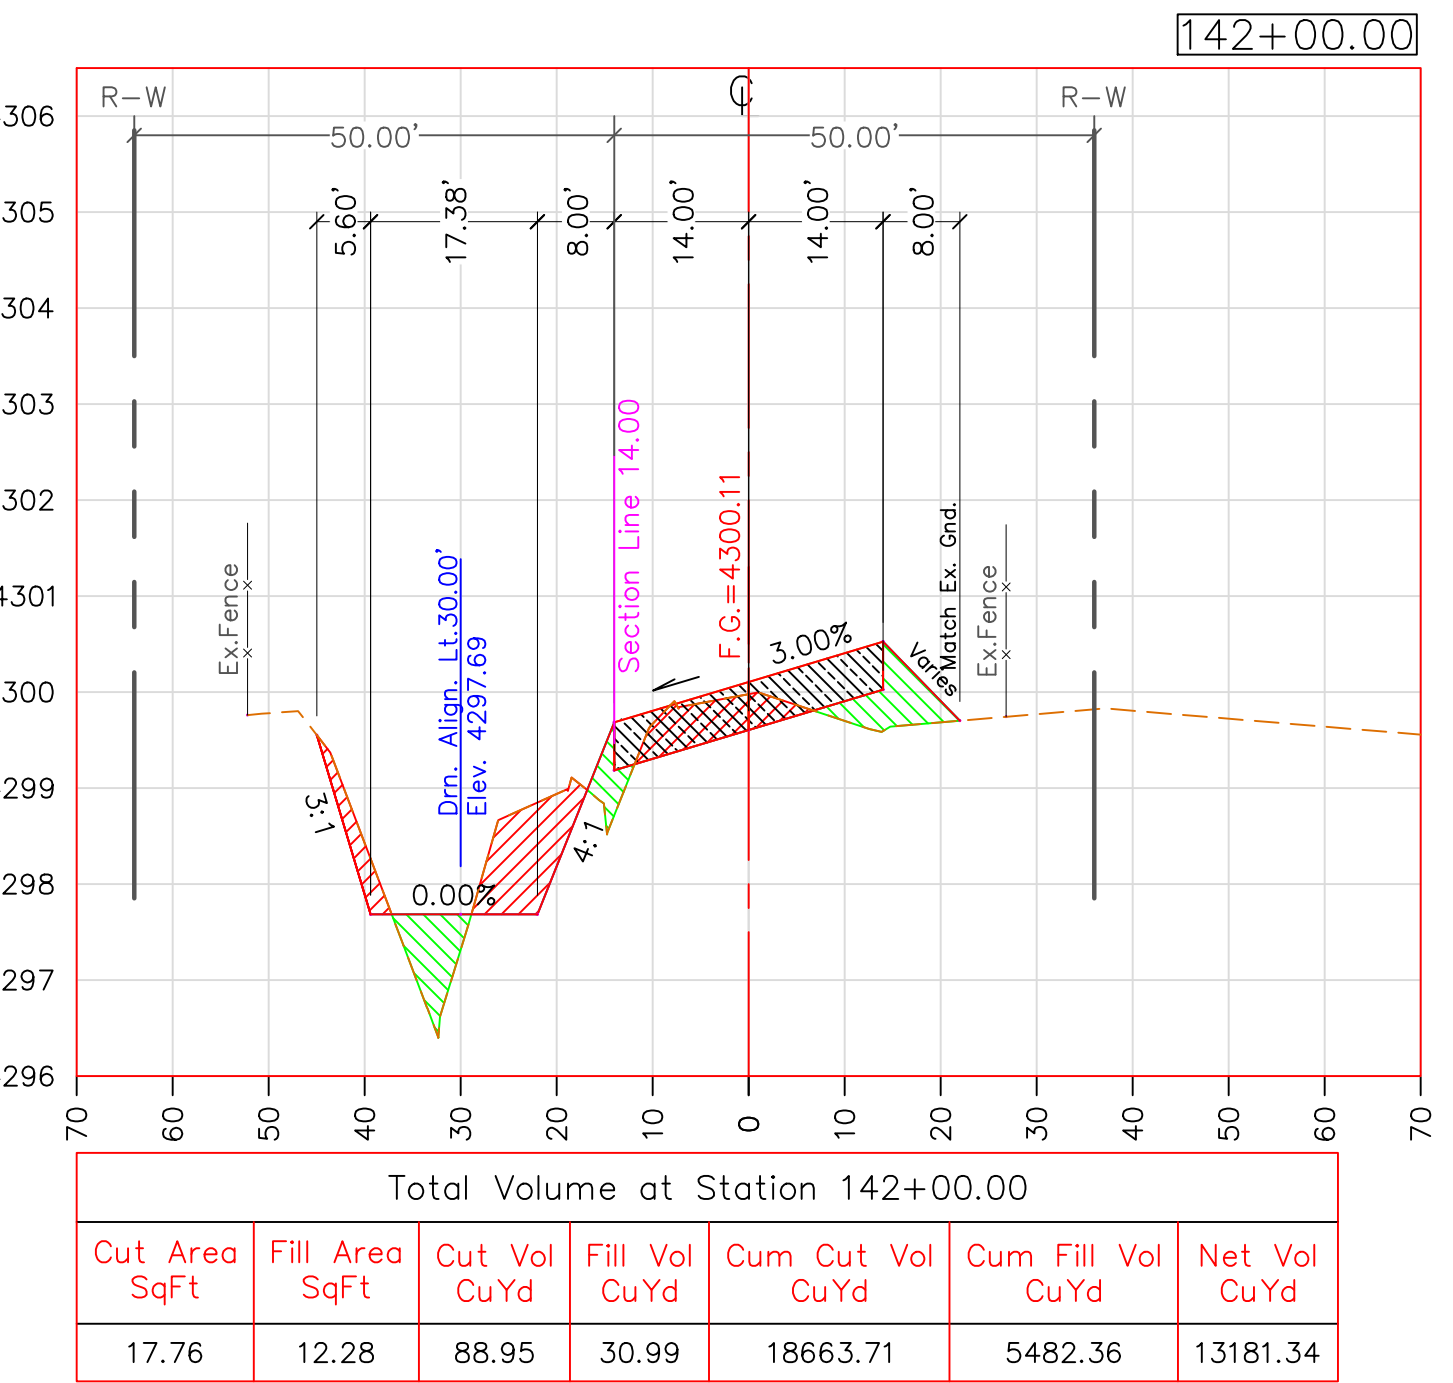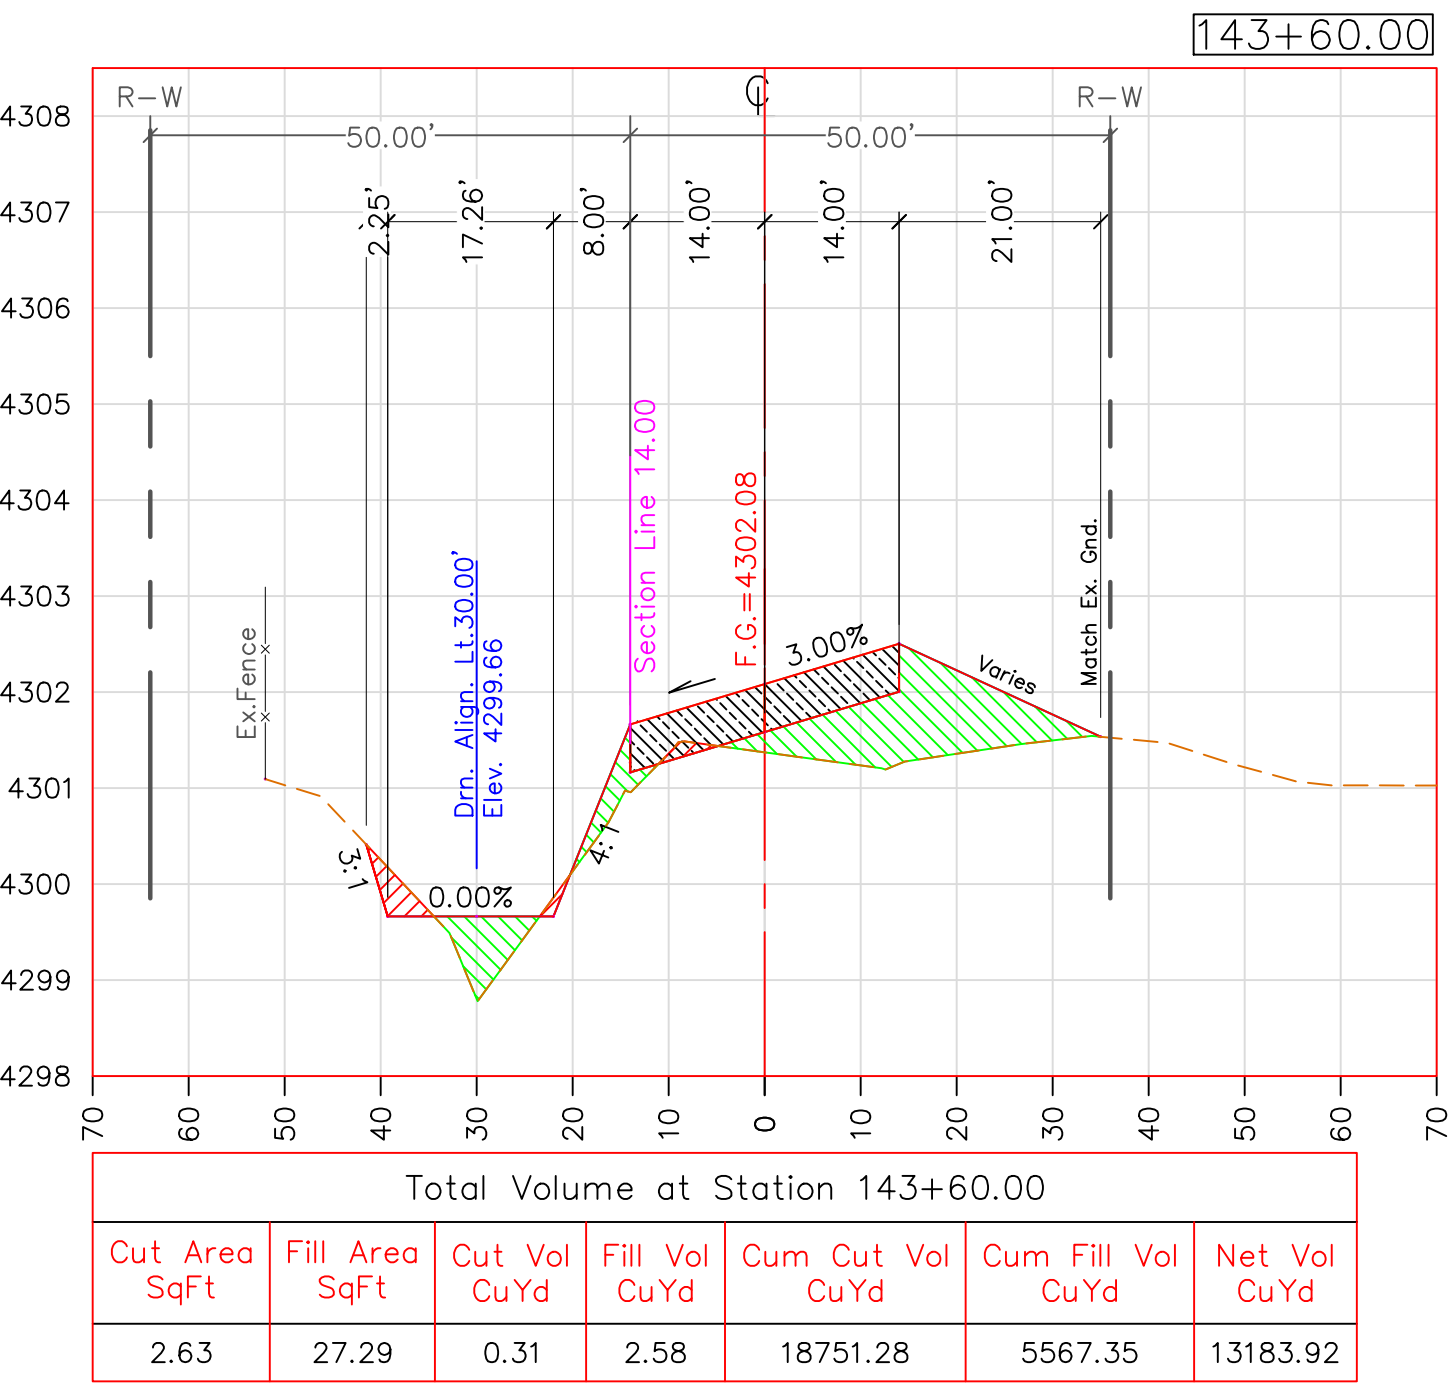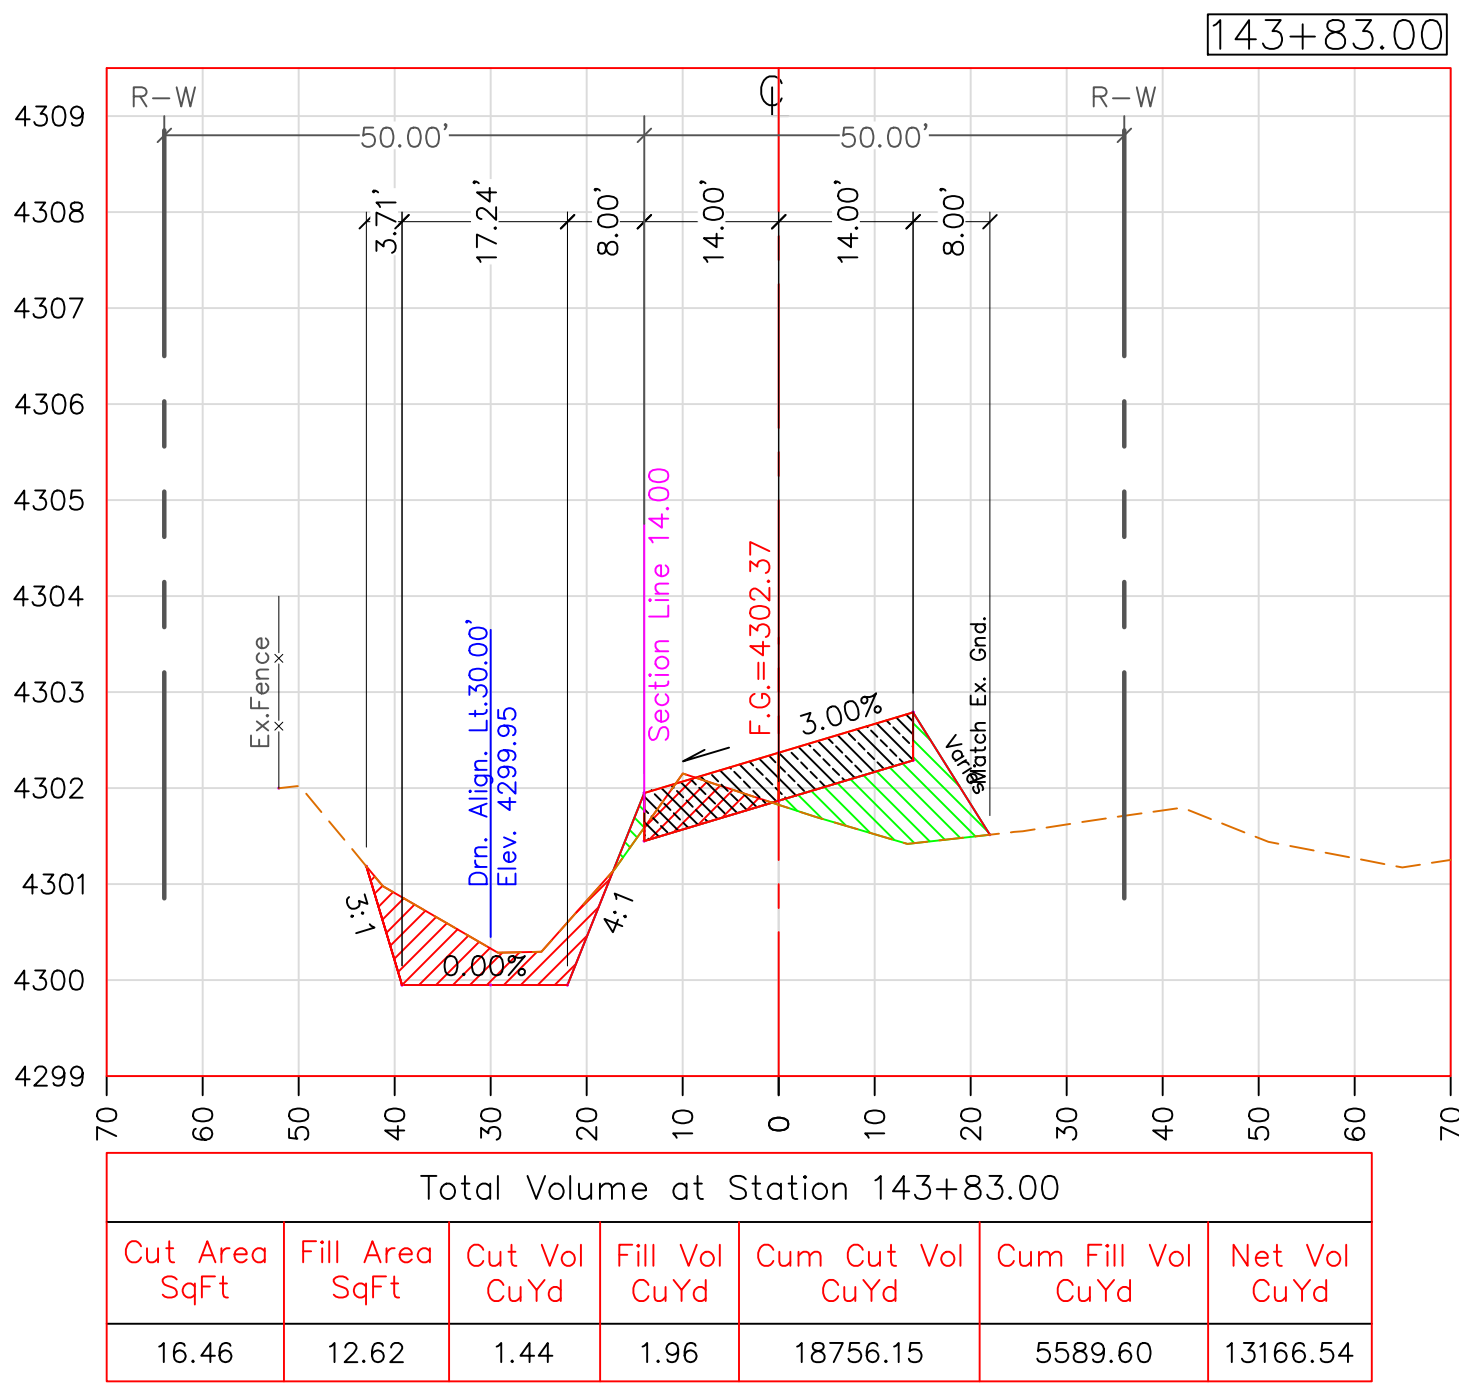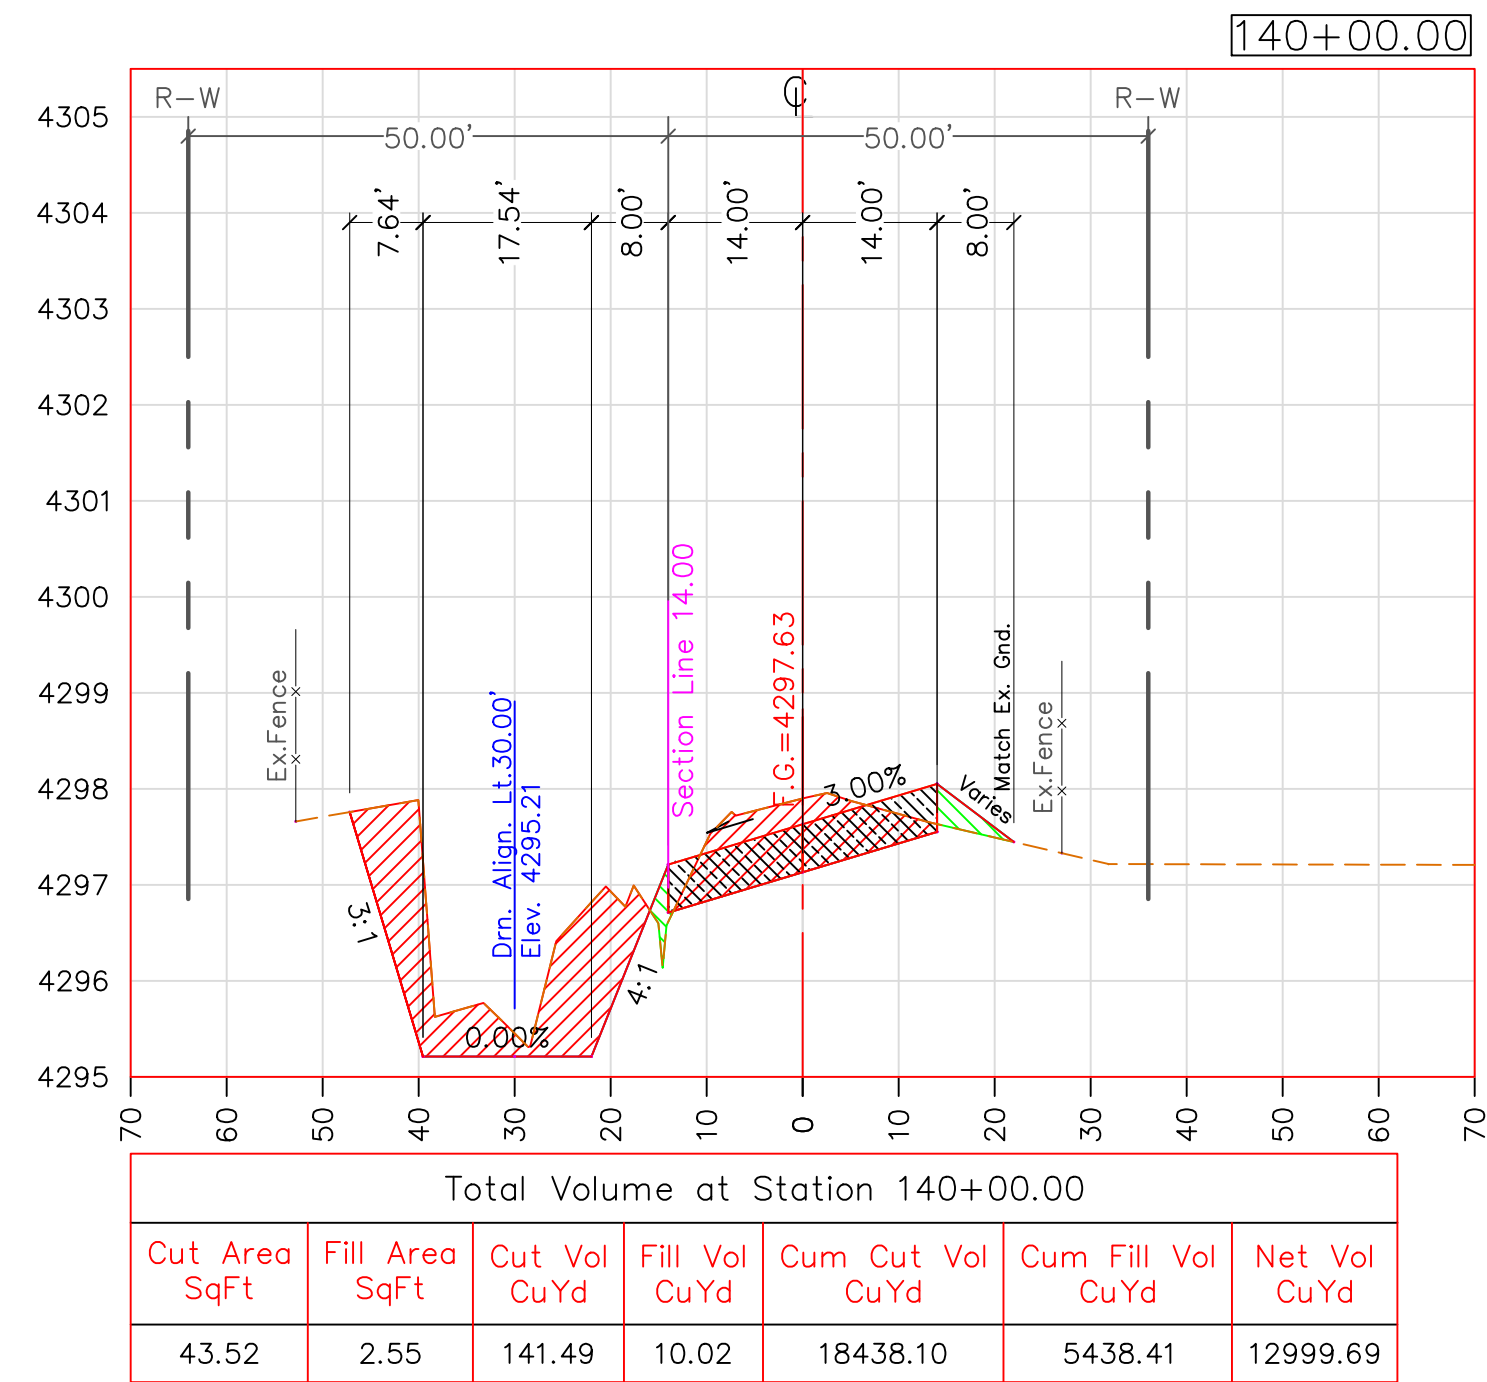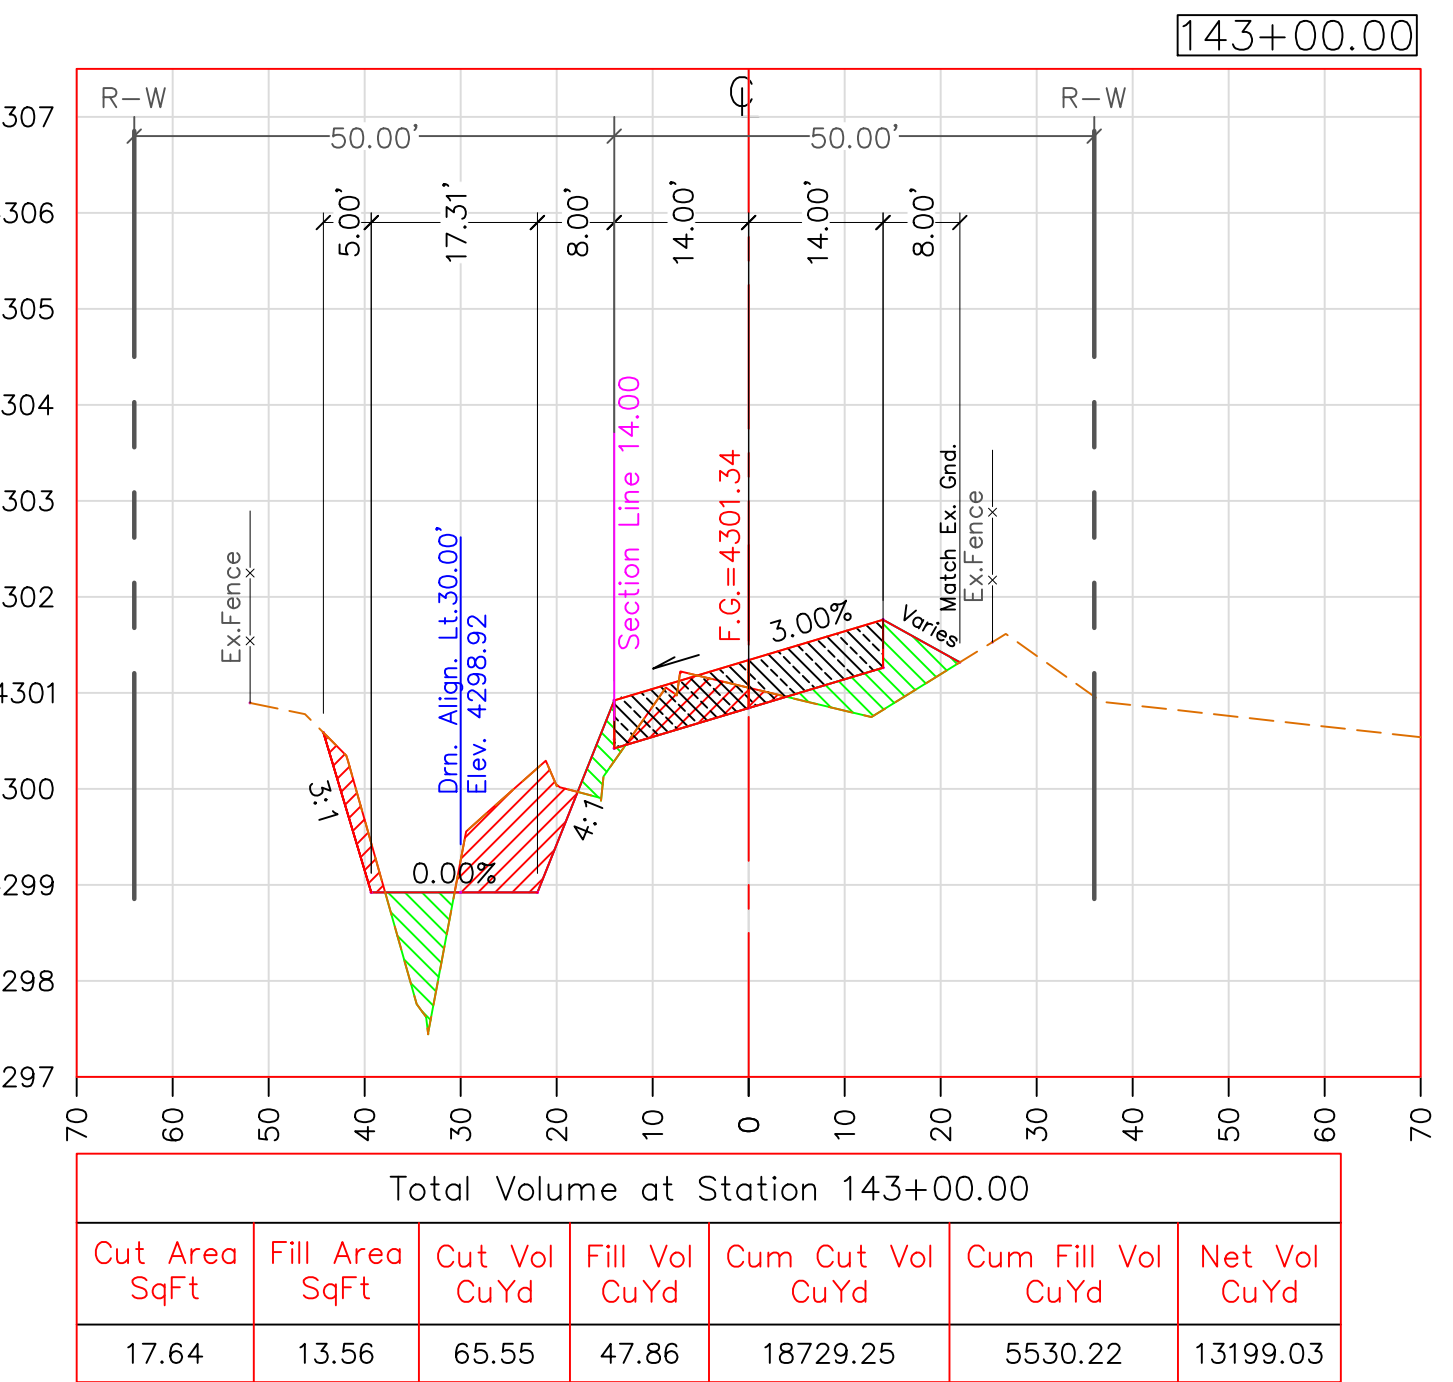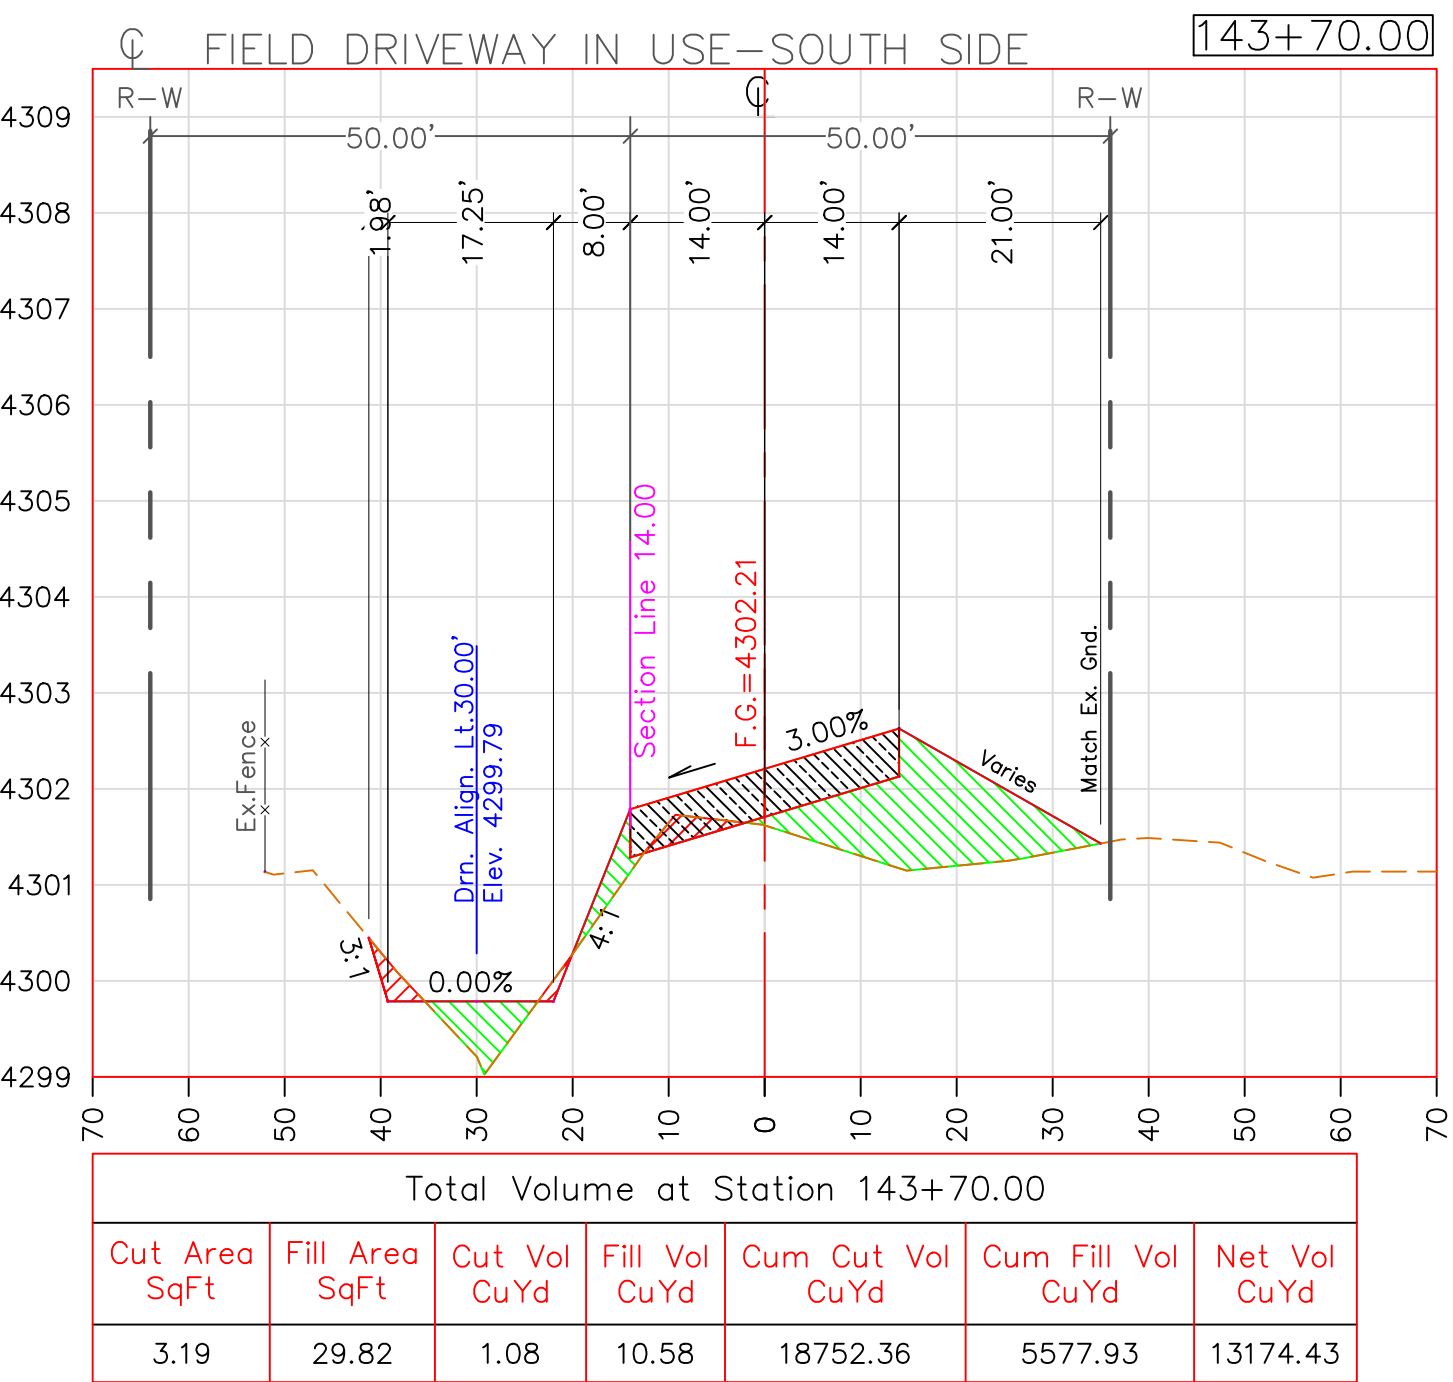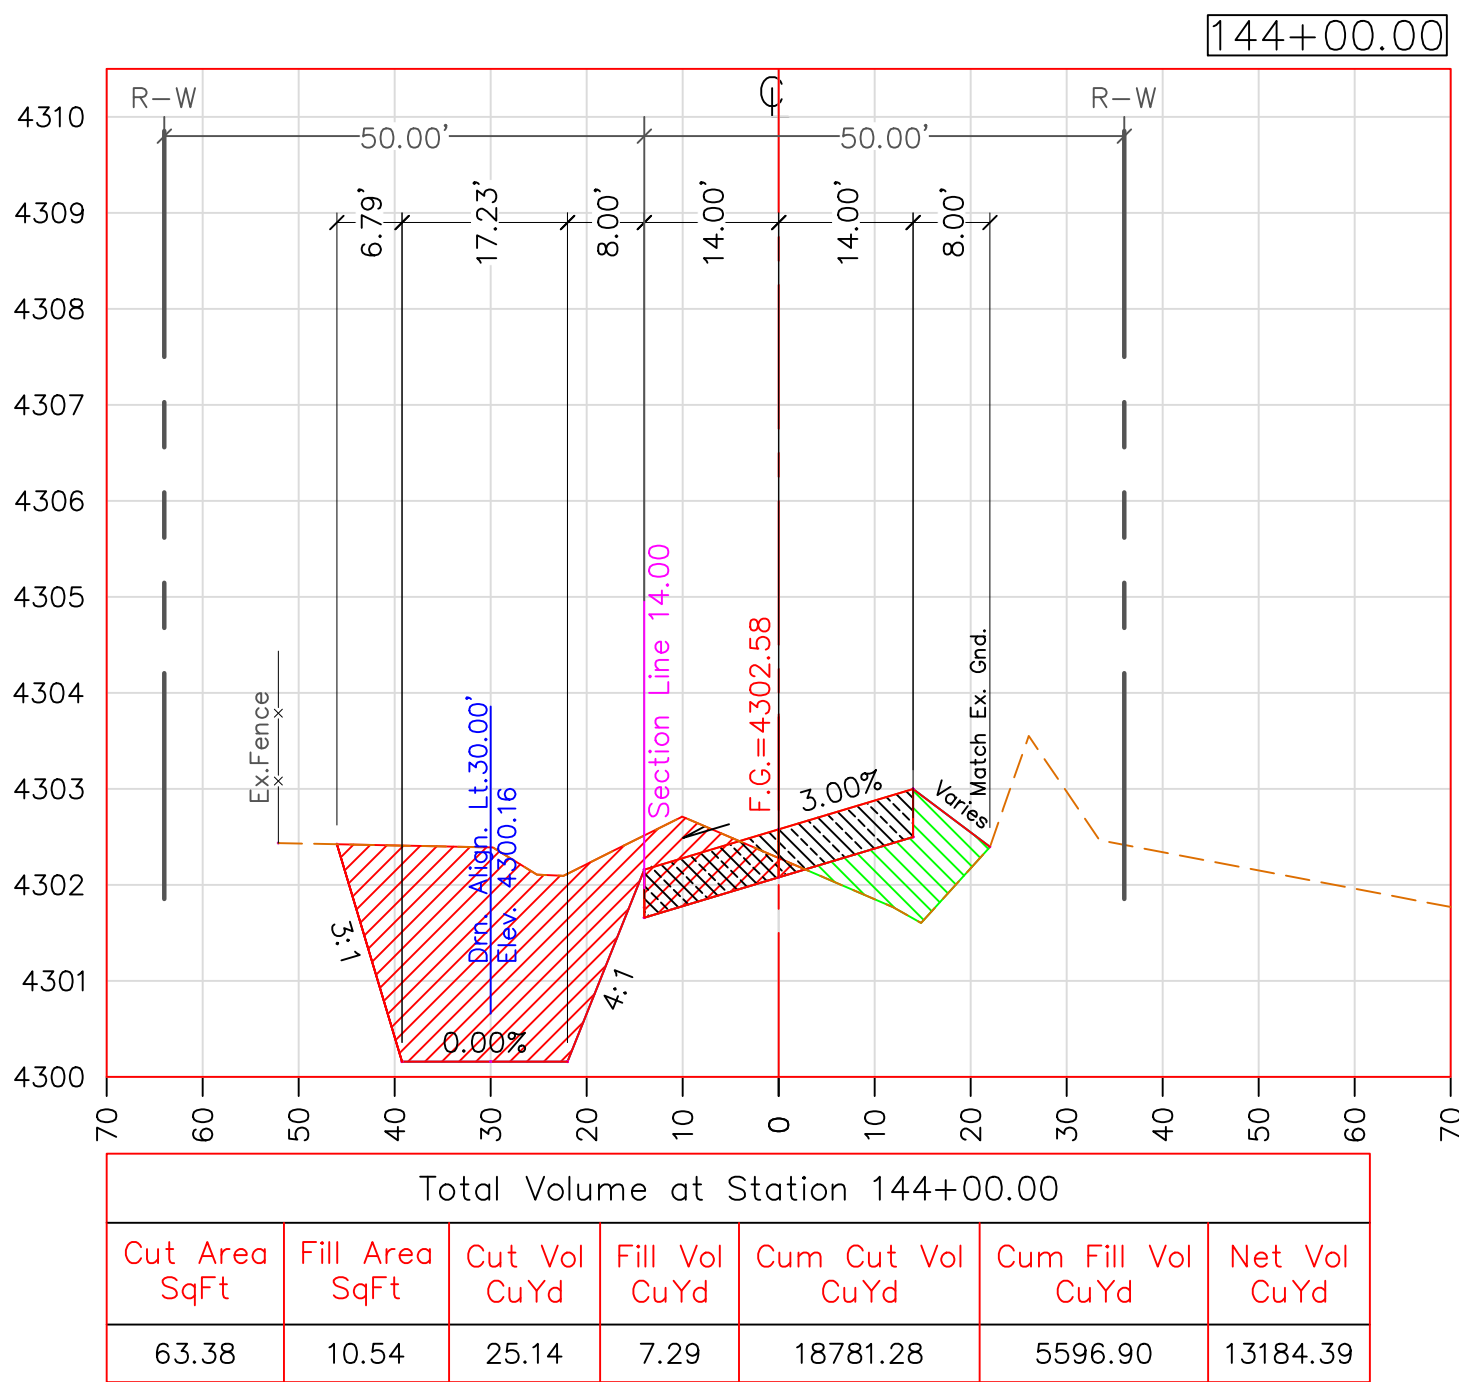

SCALE HOR: 1"=20'
VER: 1"=2'

CROSS SECTIONS VIEW

TWO WORKING DAYS
BEFORE YOU DIG
CALL FOR THE
BLUESTAKES
1-800-782-5348

REVISIONS		DATE
#	DESCRIPTION	
1	BACKSLOPE NOW 3:1 FROM STA 26+00 TO 51+00	06/20/19
BY	J.W.	

PROJECT TITLE:	
ROBBS RD	
SHEET TITLE:	
CROSS SECTIONS	

COCHISE COUNTY
ENGINEERING &
NATURAL RESOURCES
DEPARTMENT















DESIGN BY:
S. PARRA
DRAWN BY:
A. REYES
CHECKED BY:
J. WATKINS
APPROVED BY:
B. SIMMONS



DATE: 06/11/2019
SCALE: 1"=20'

SHEET 20 OF 21

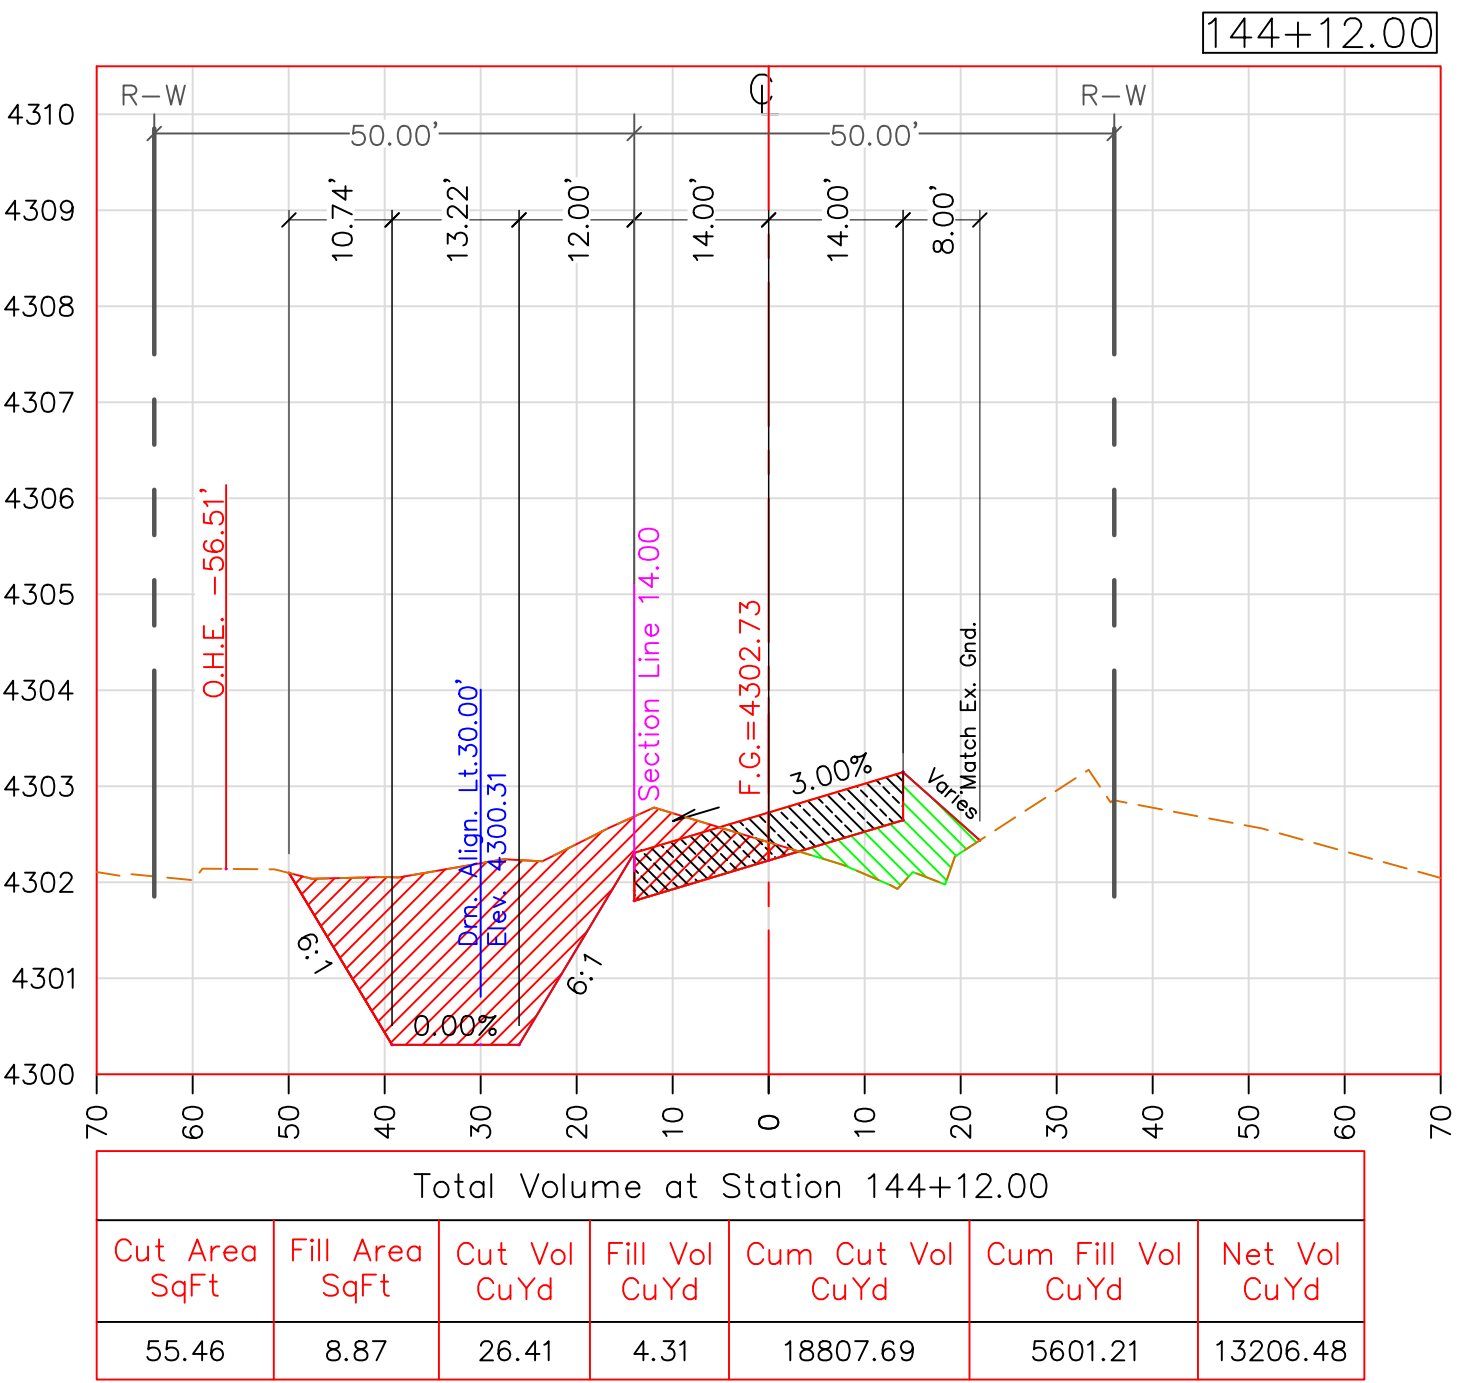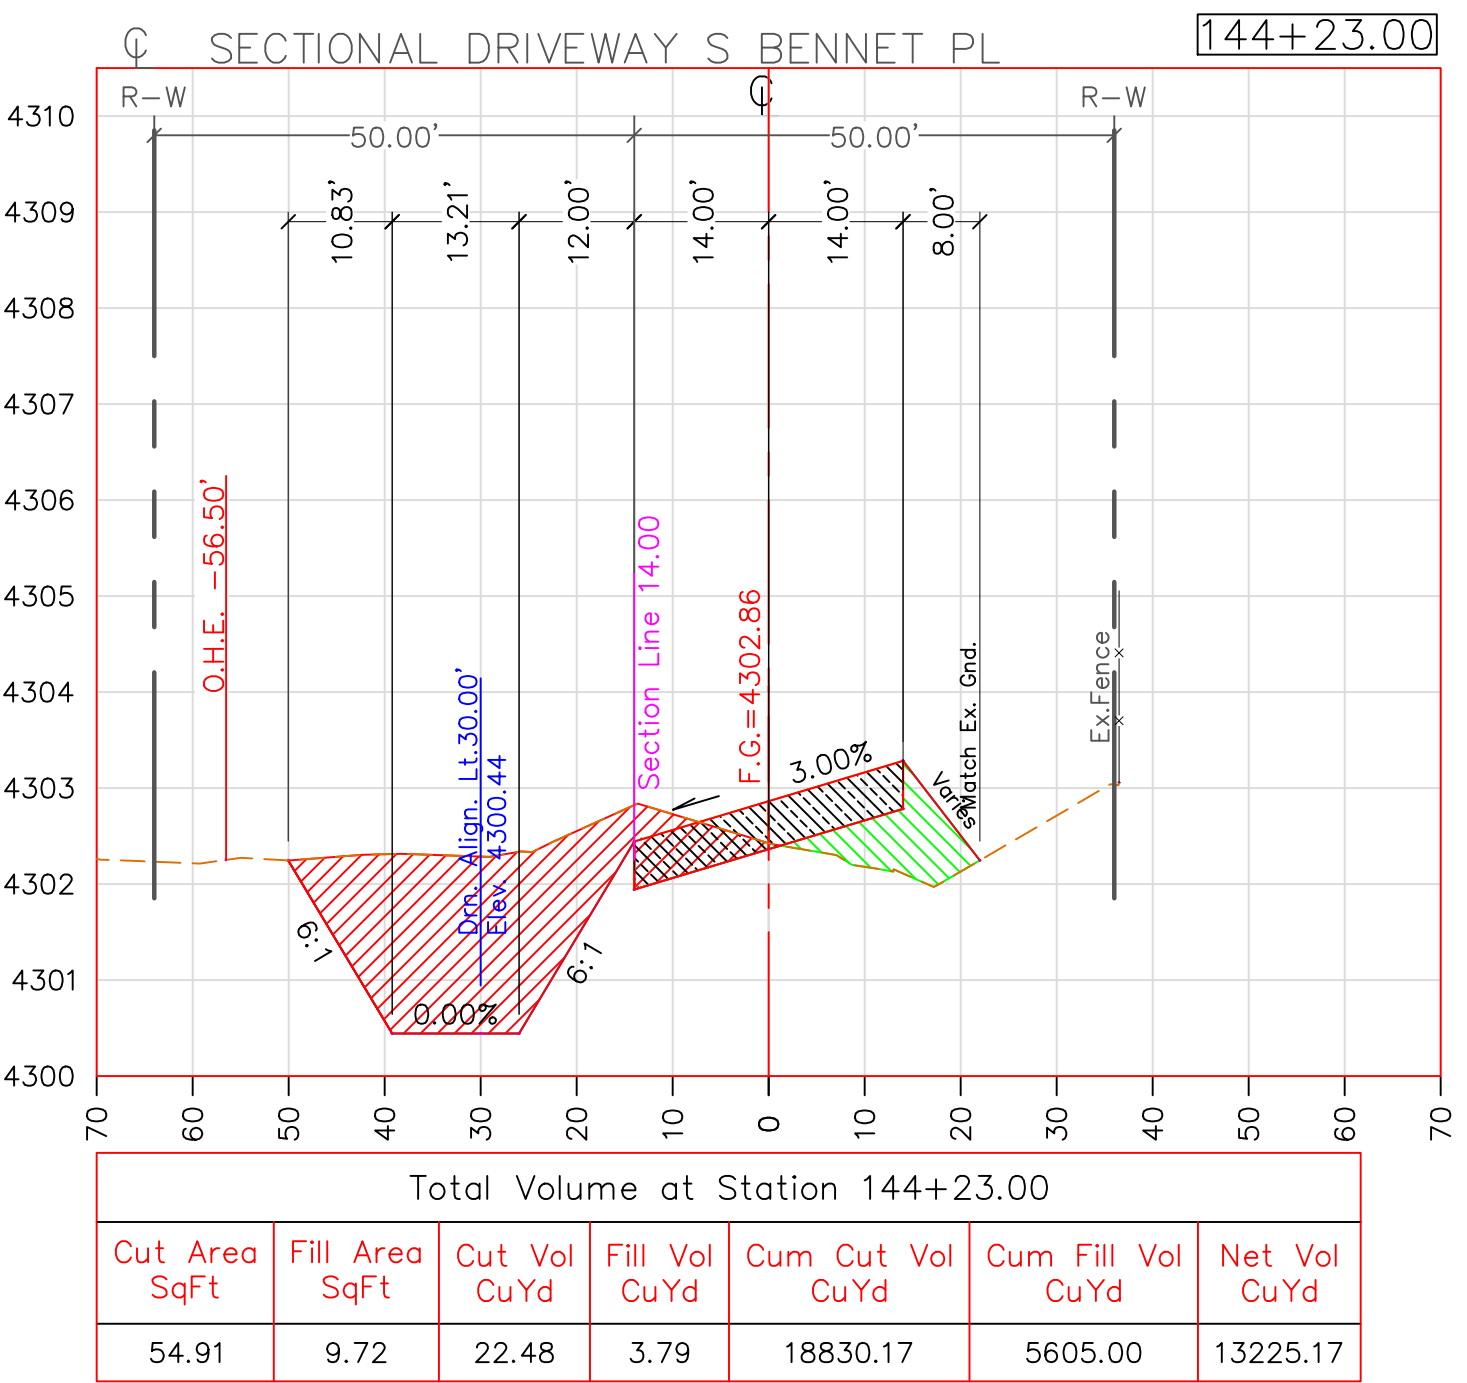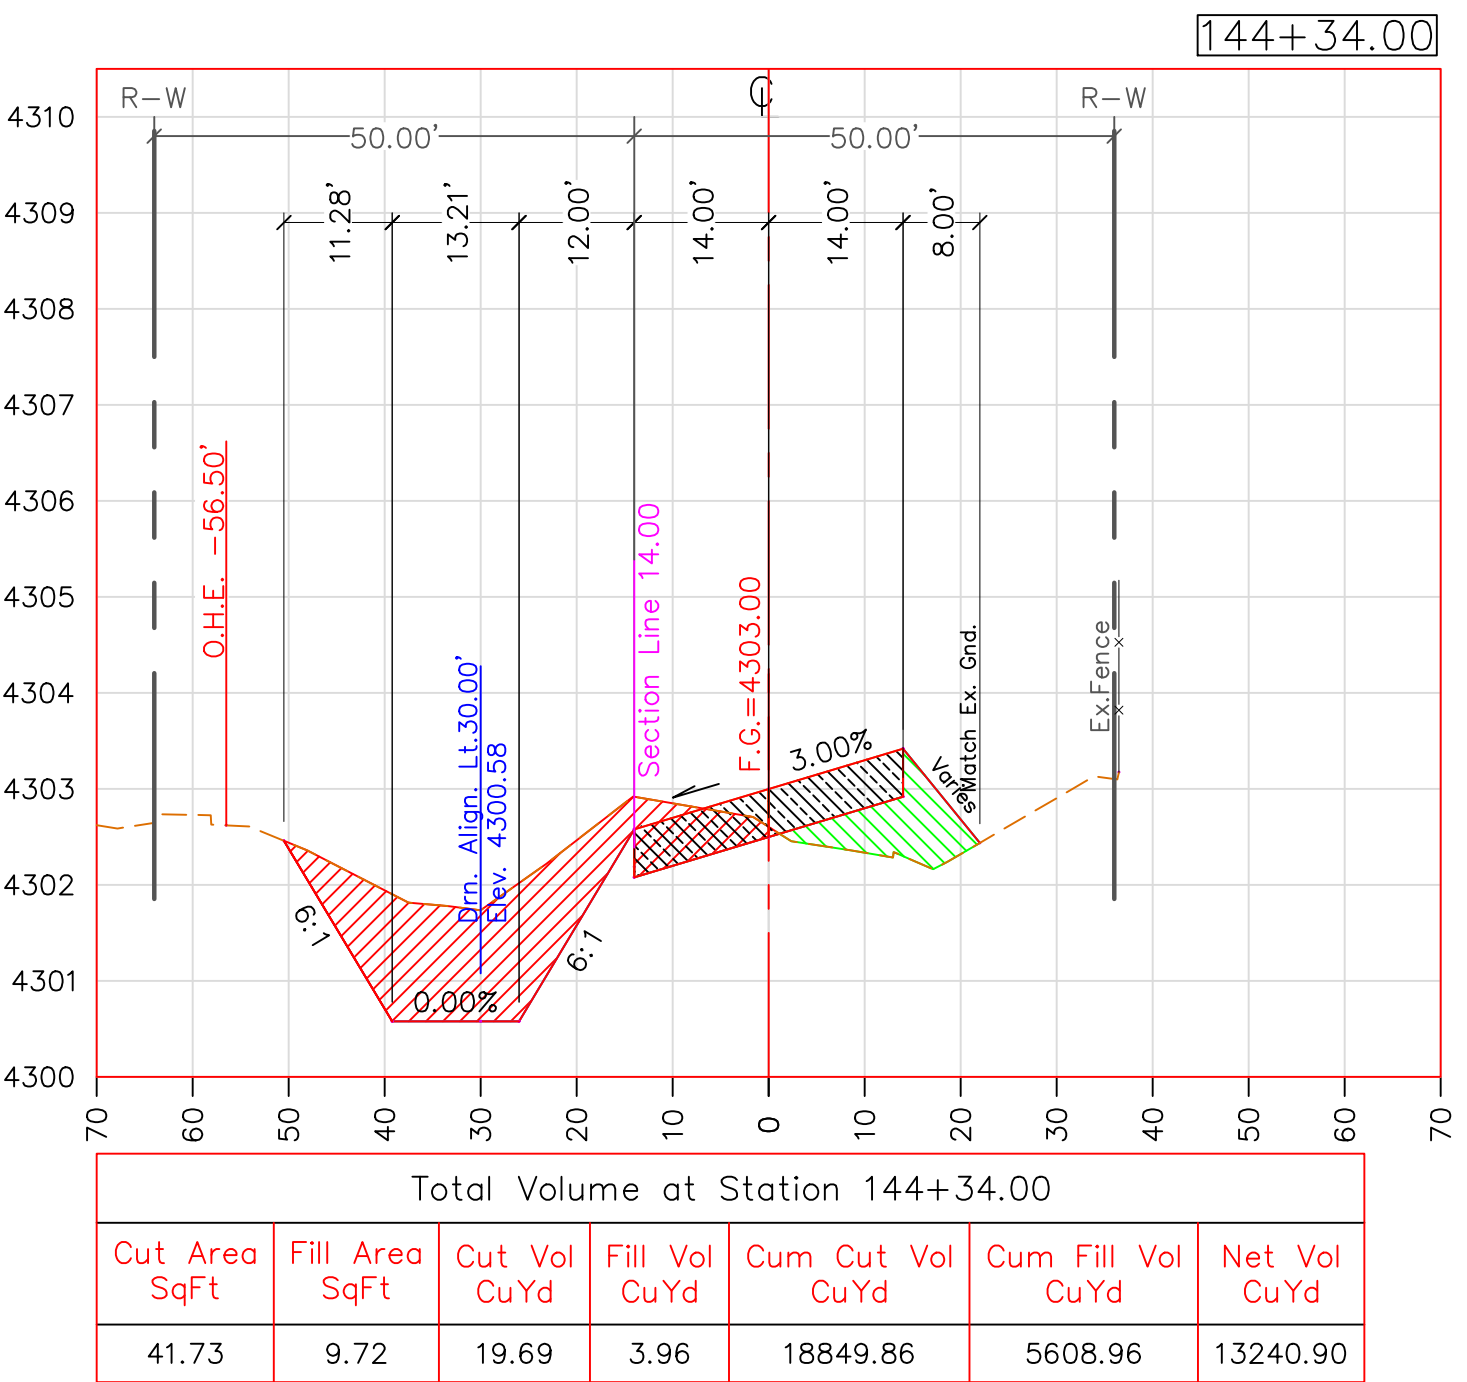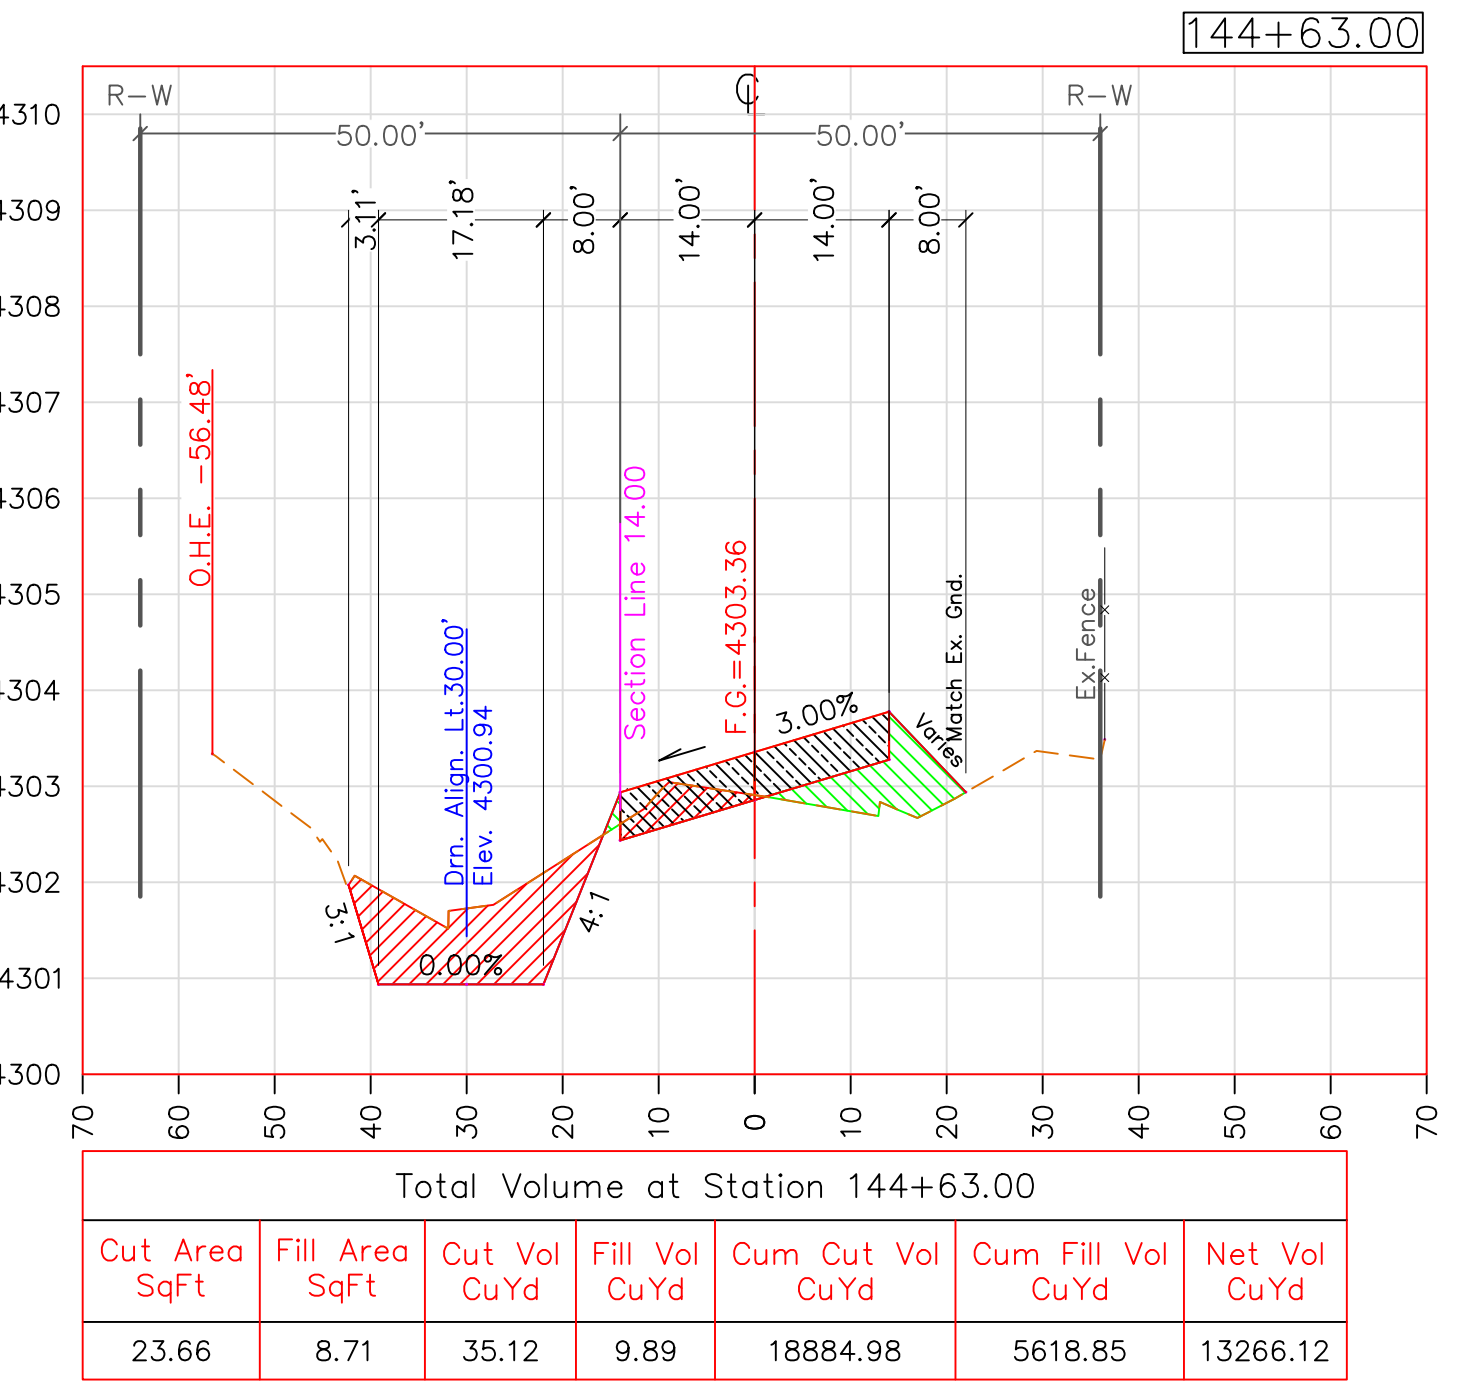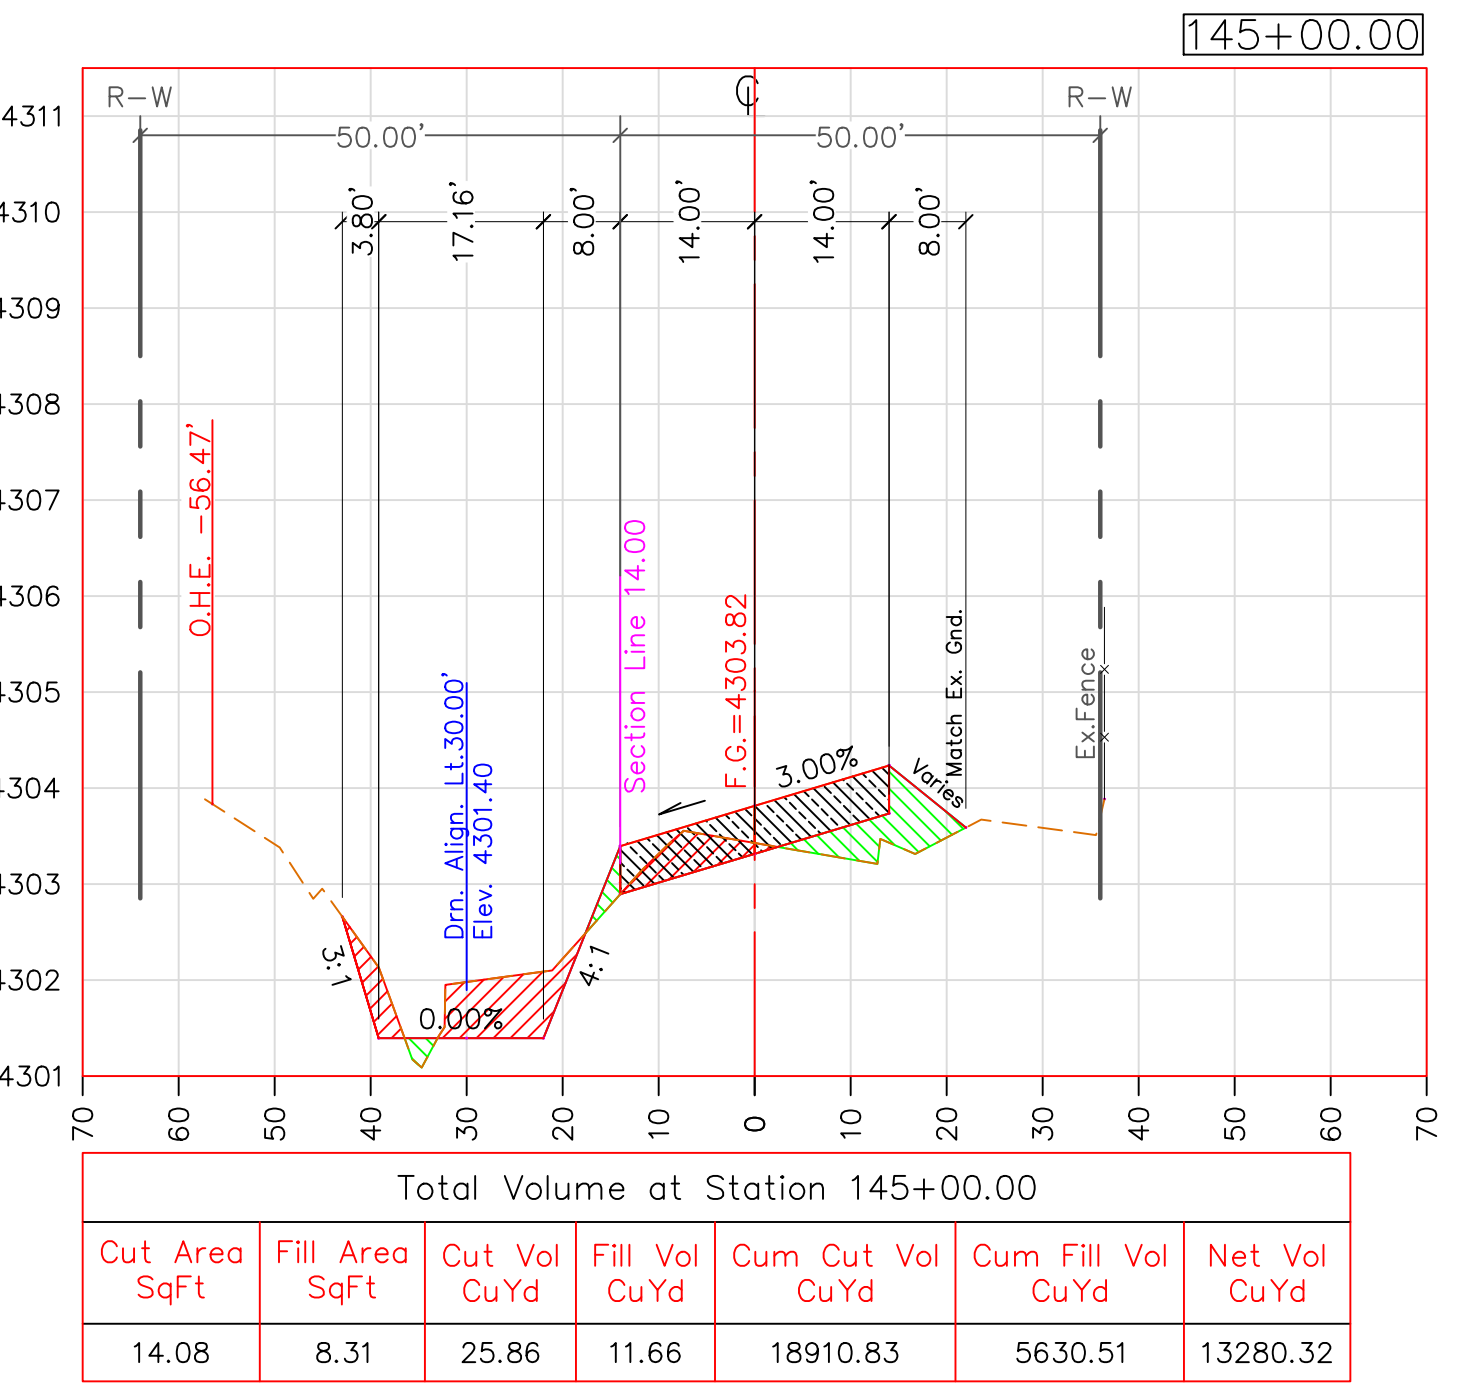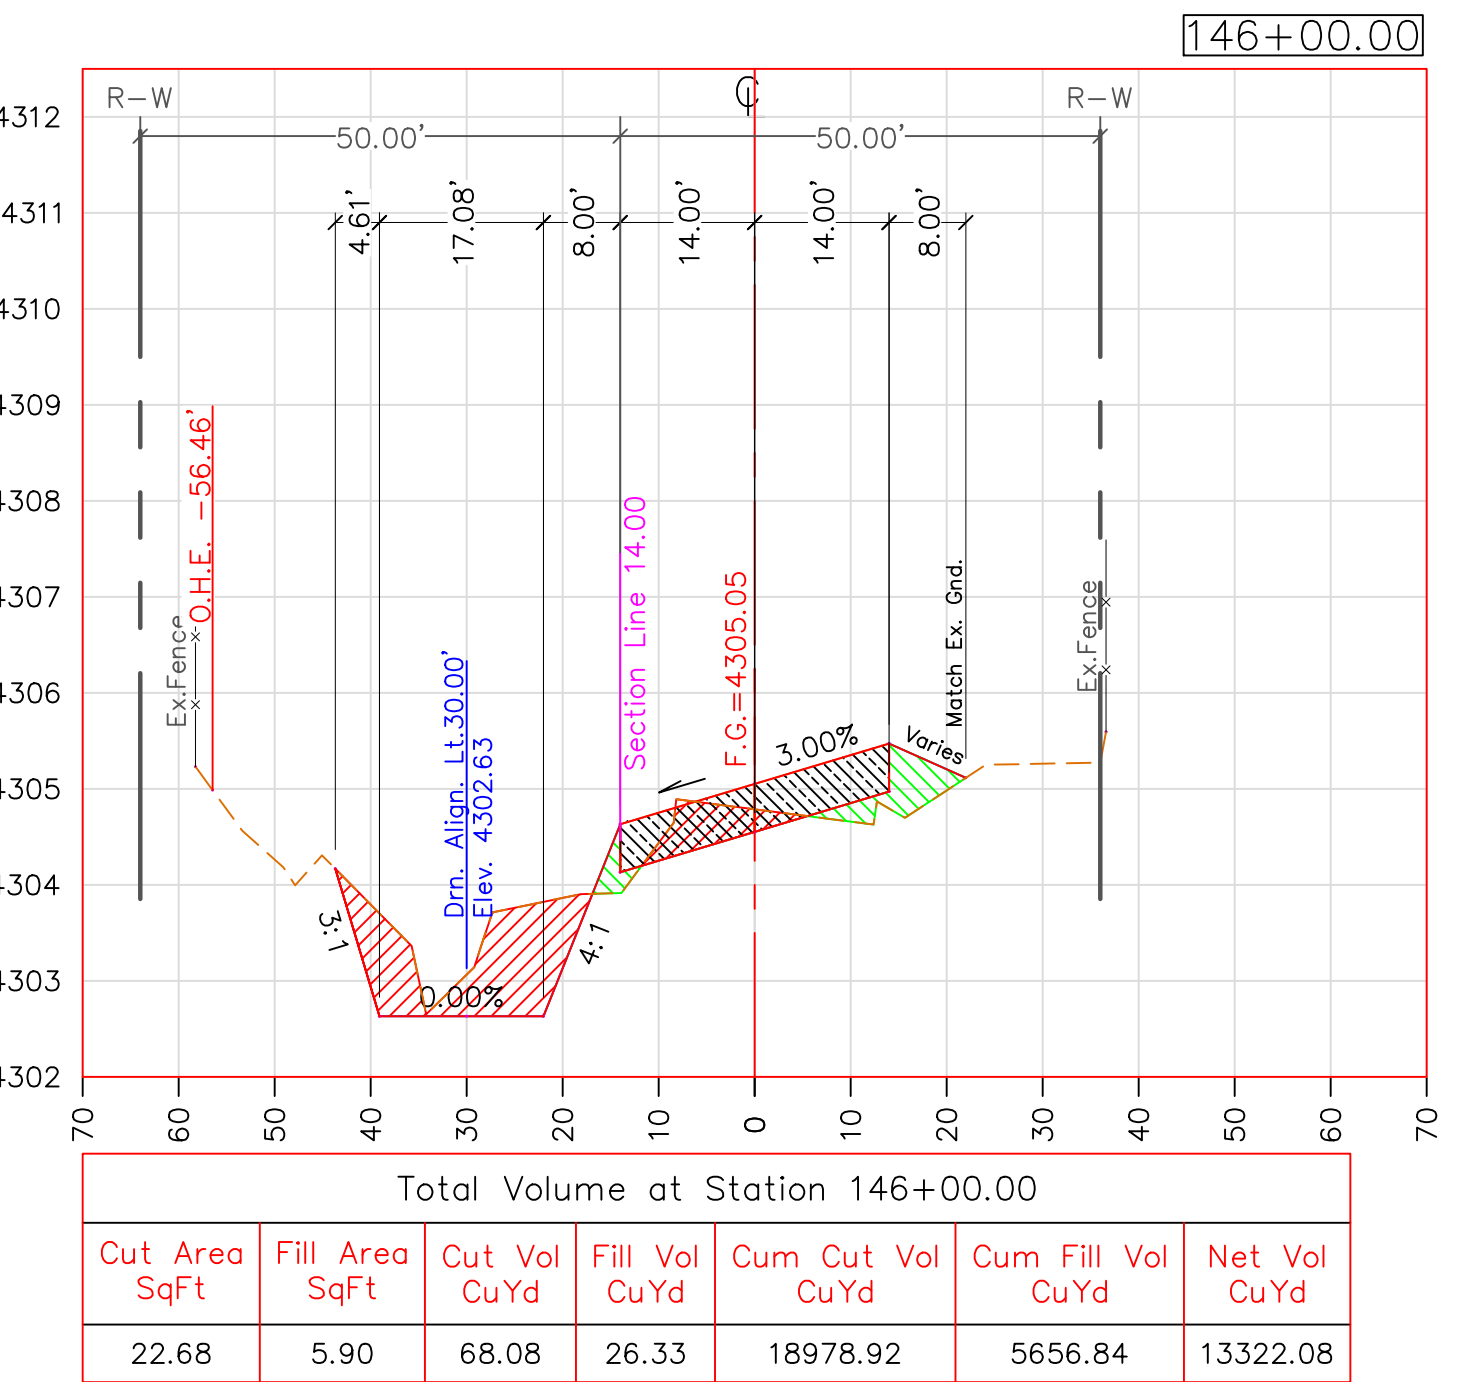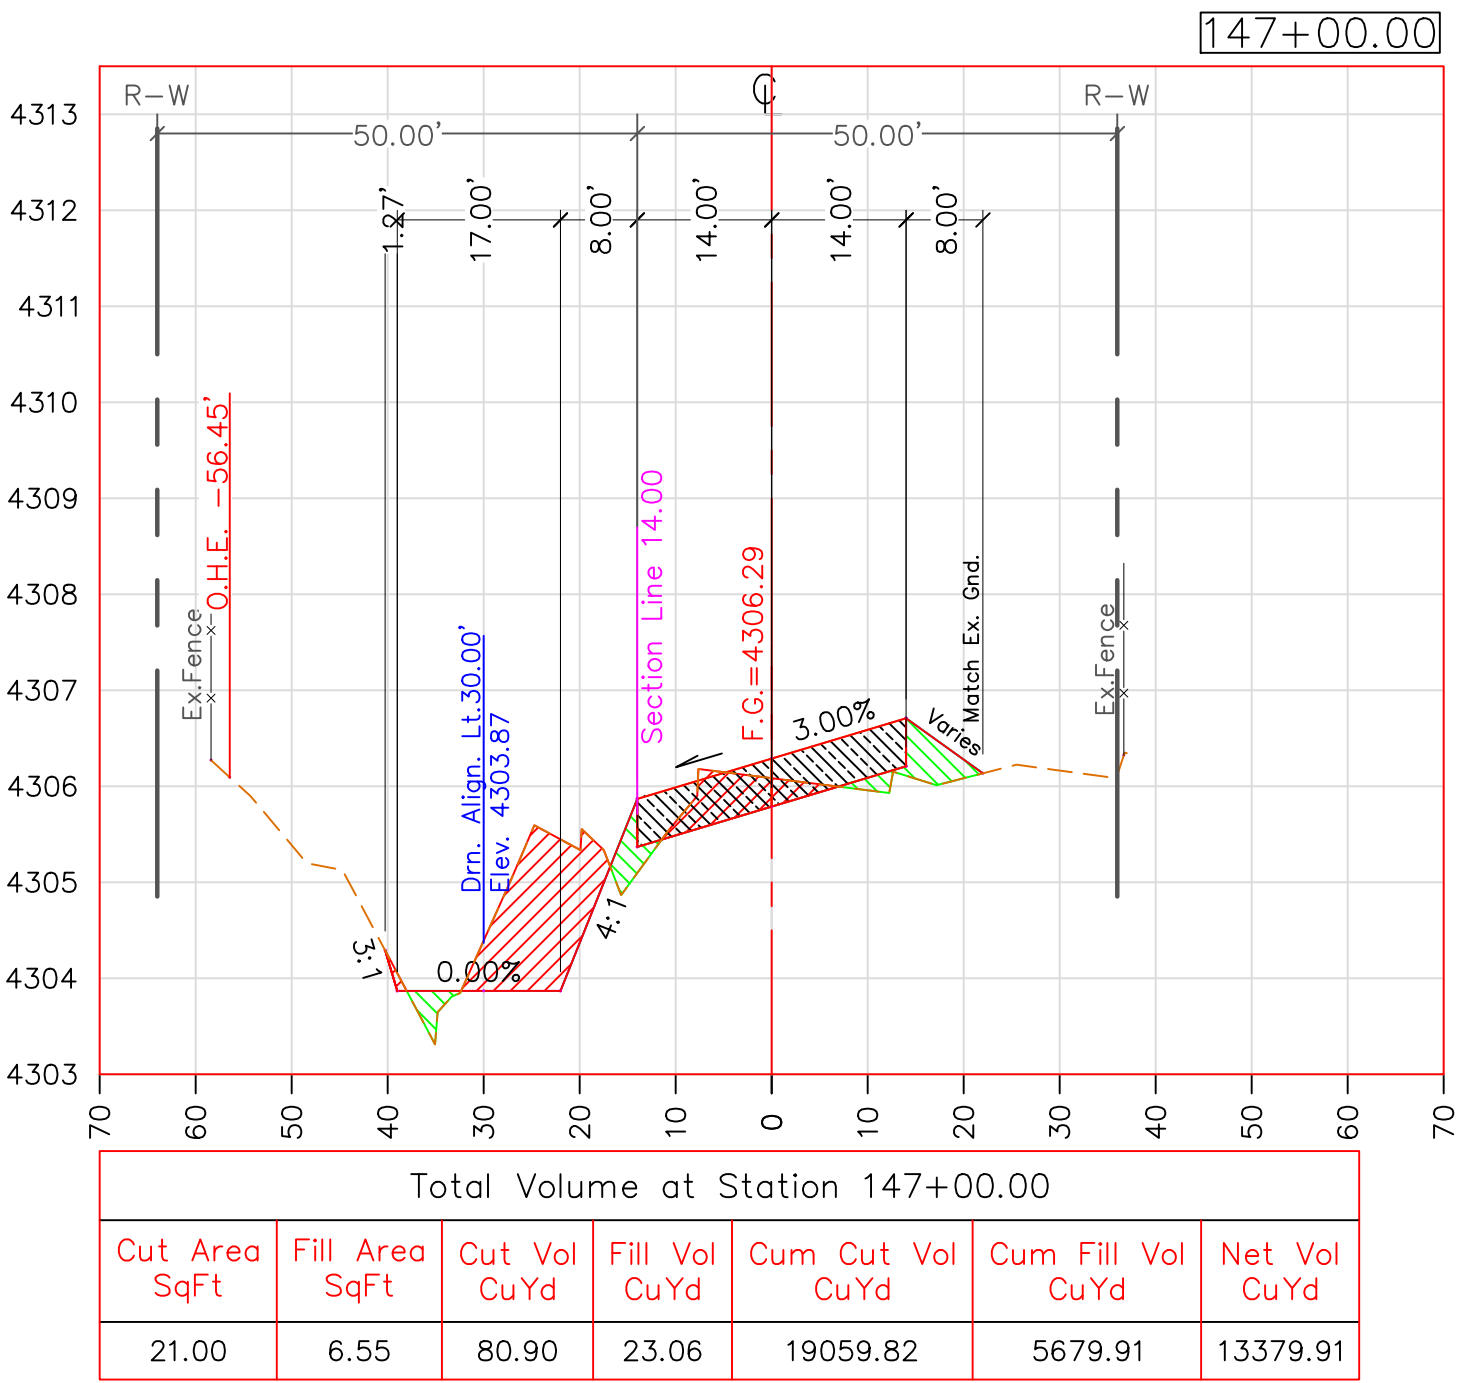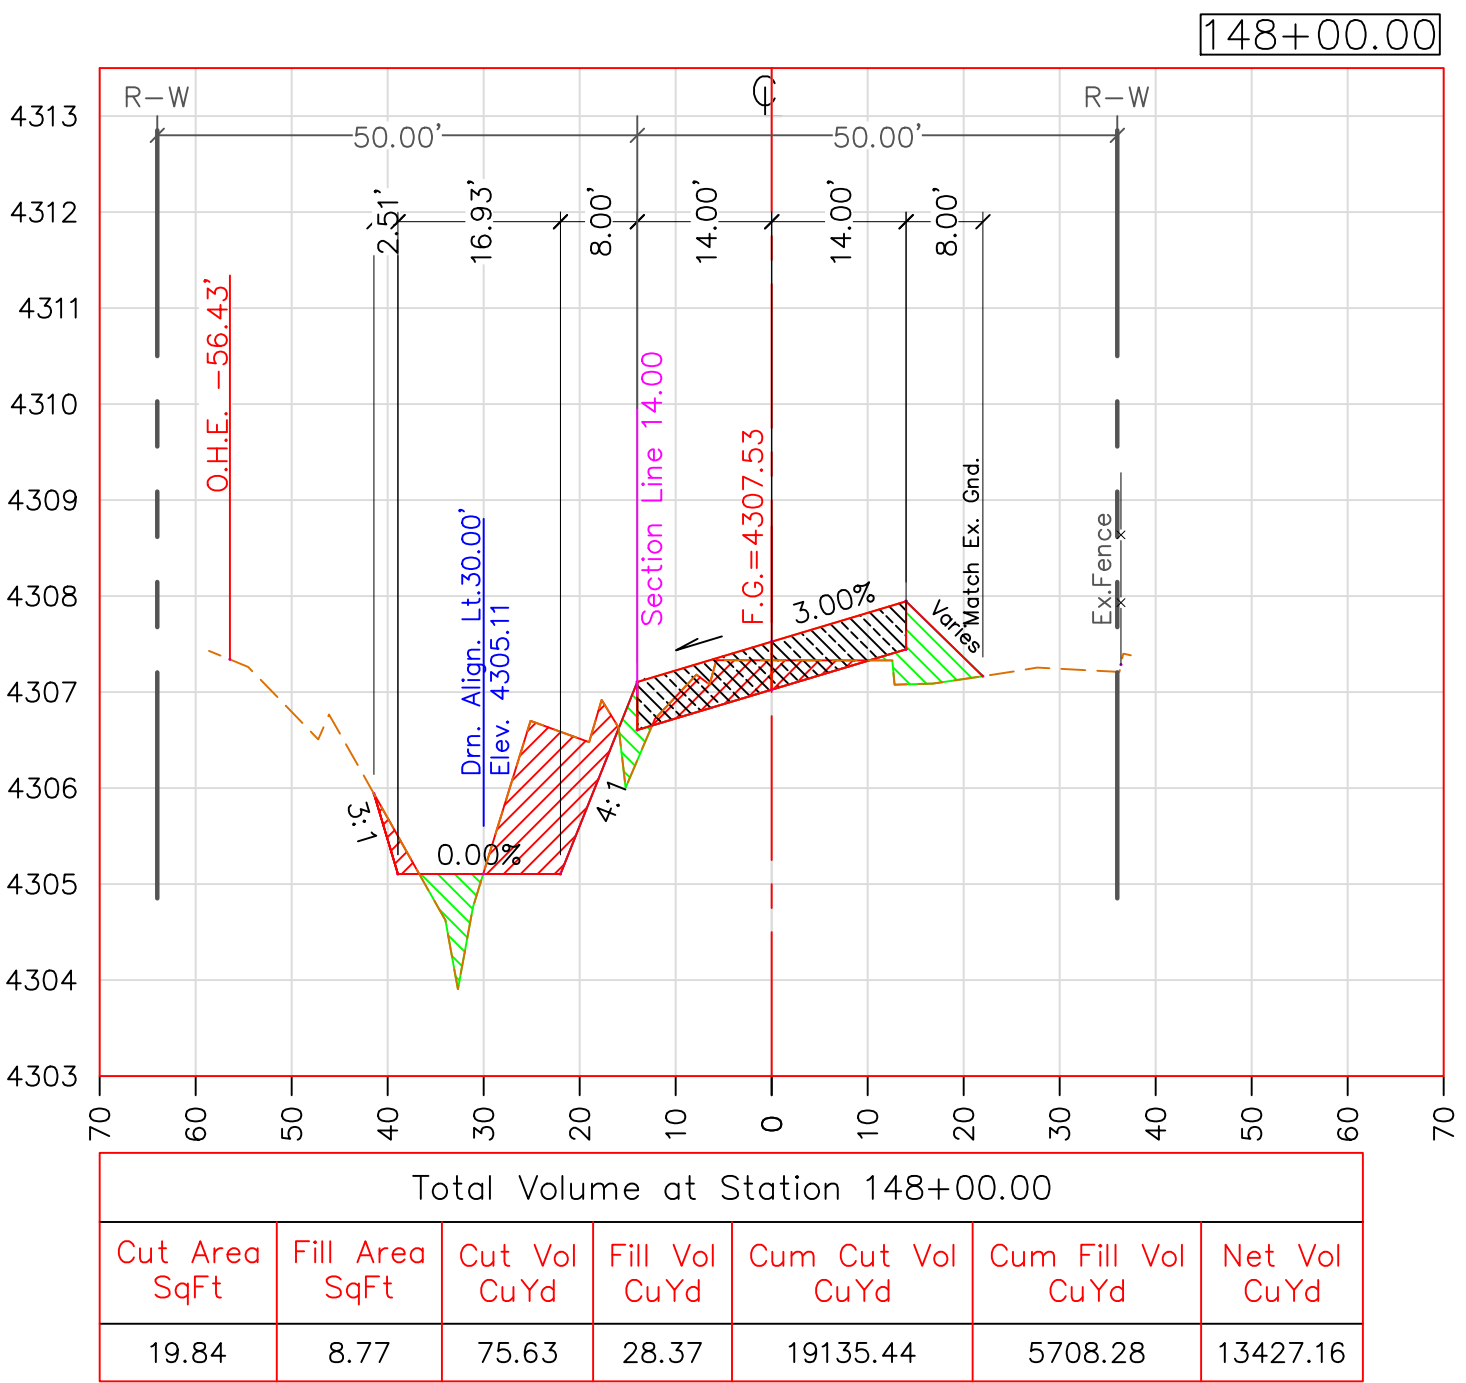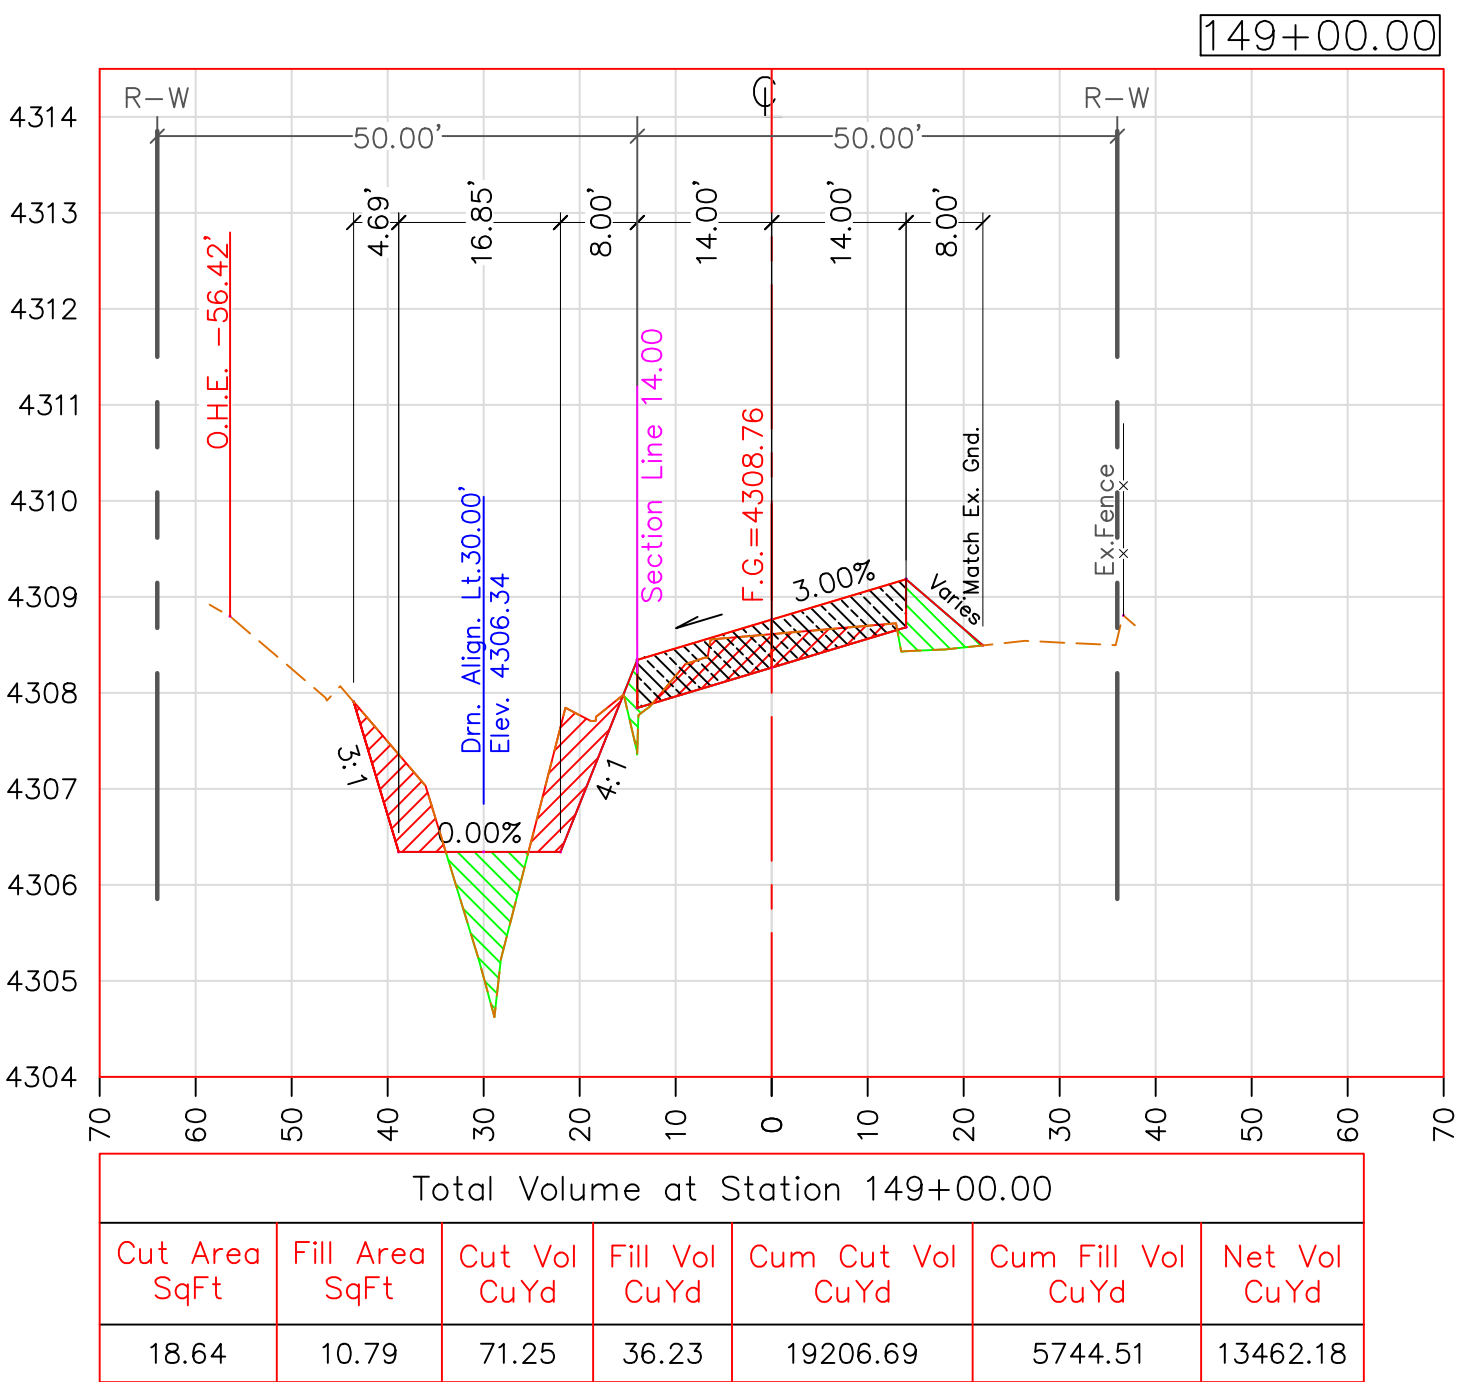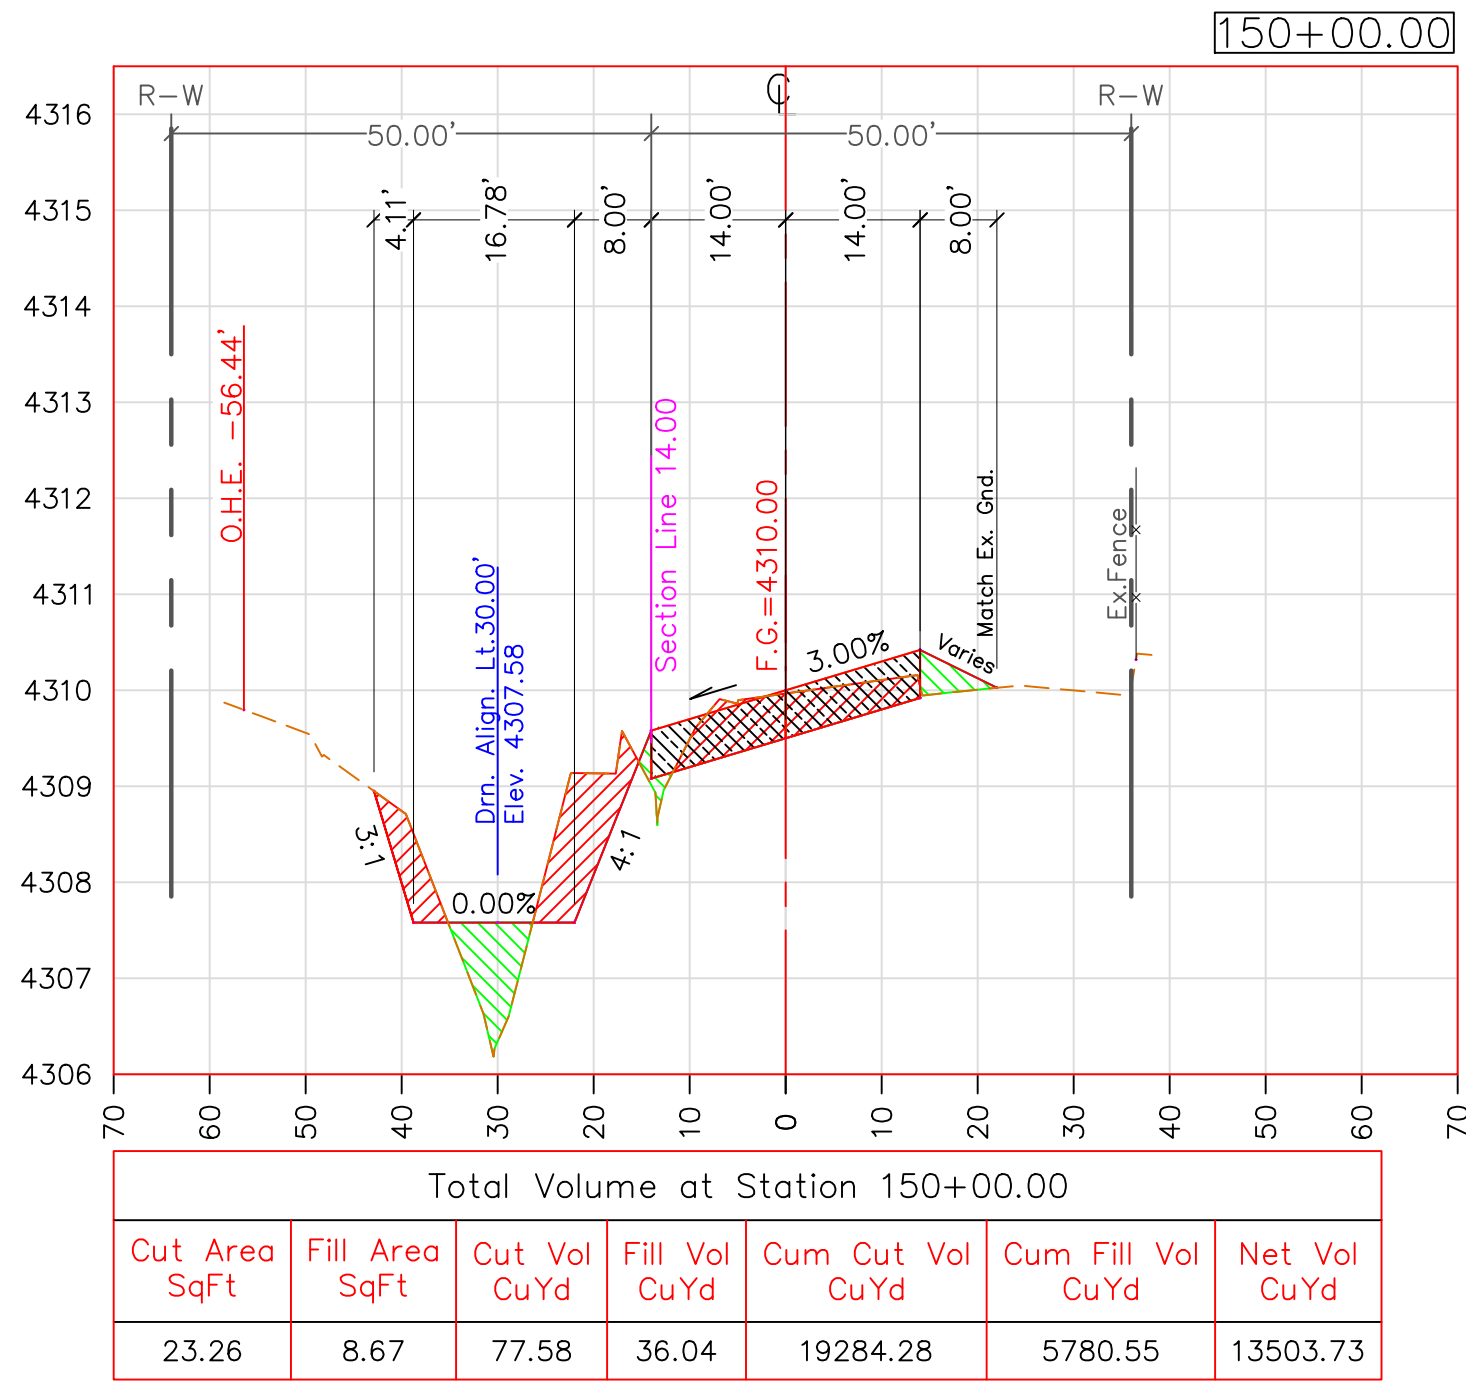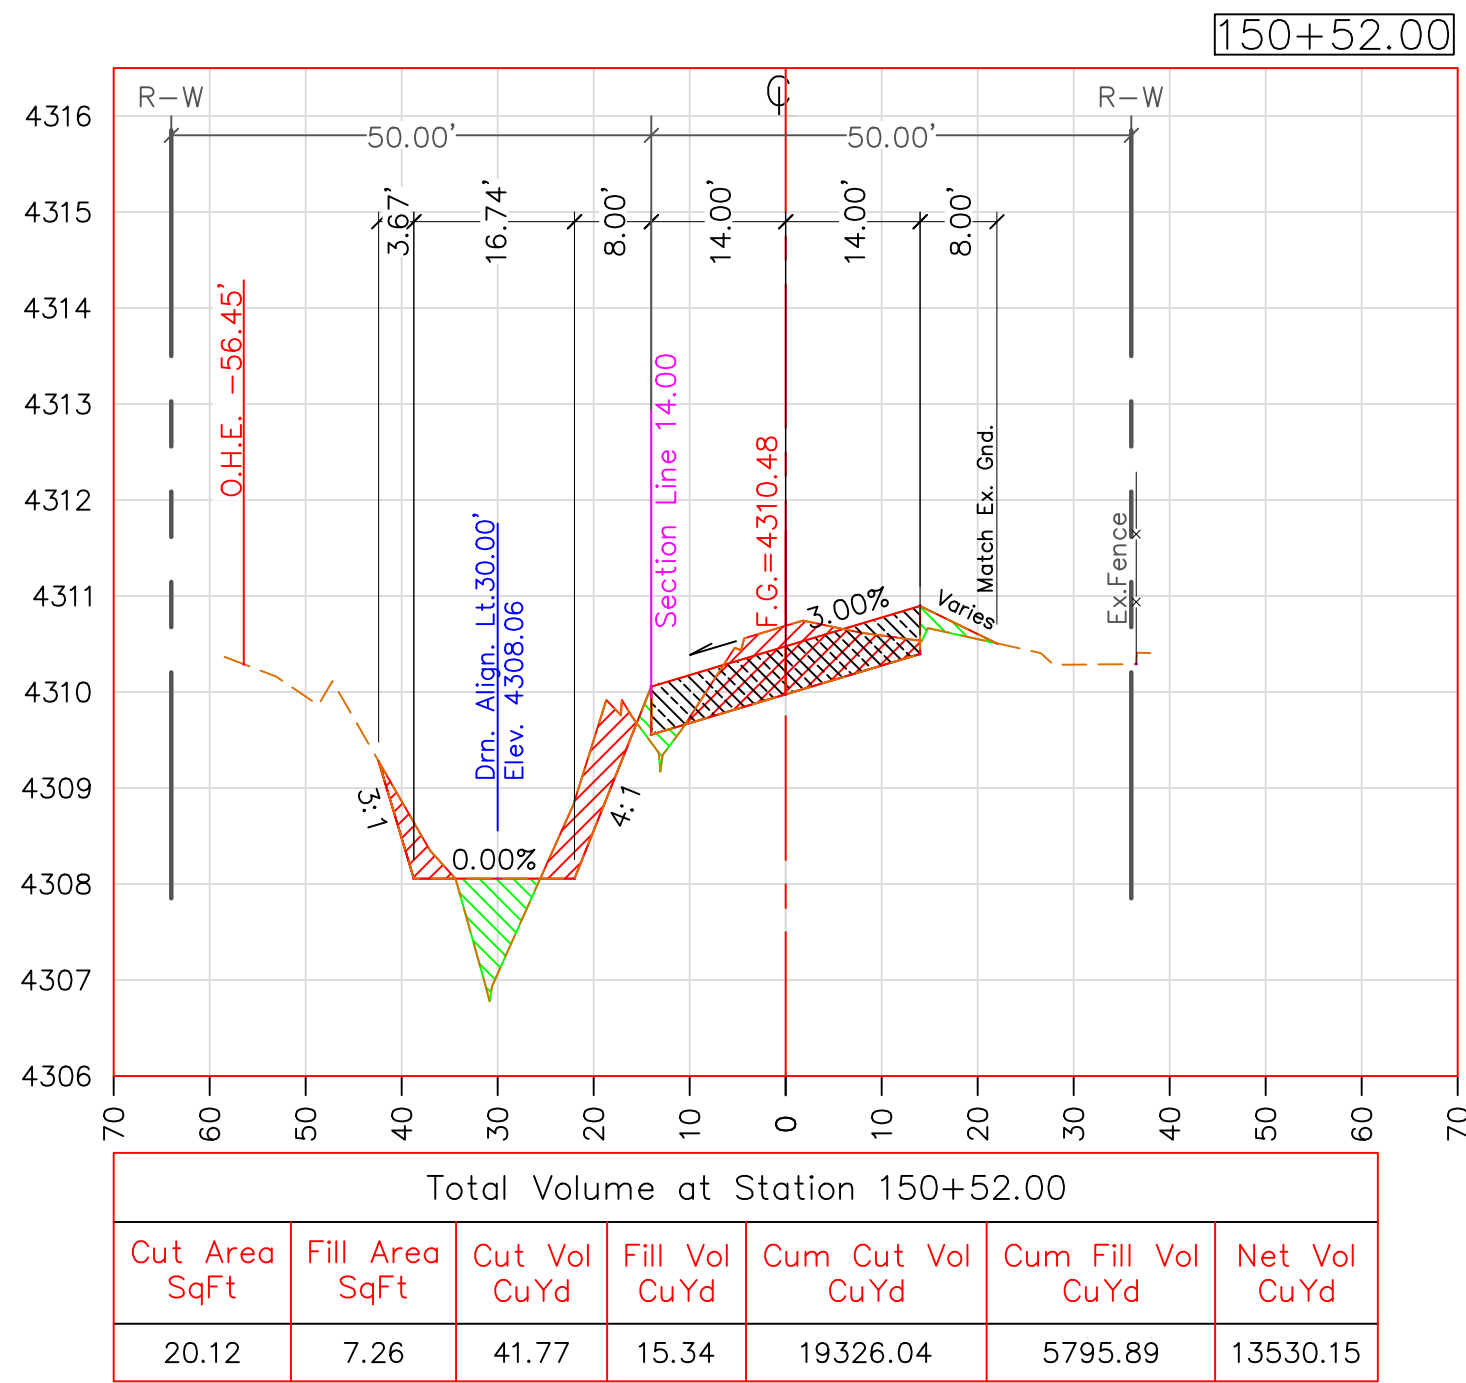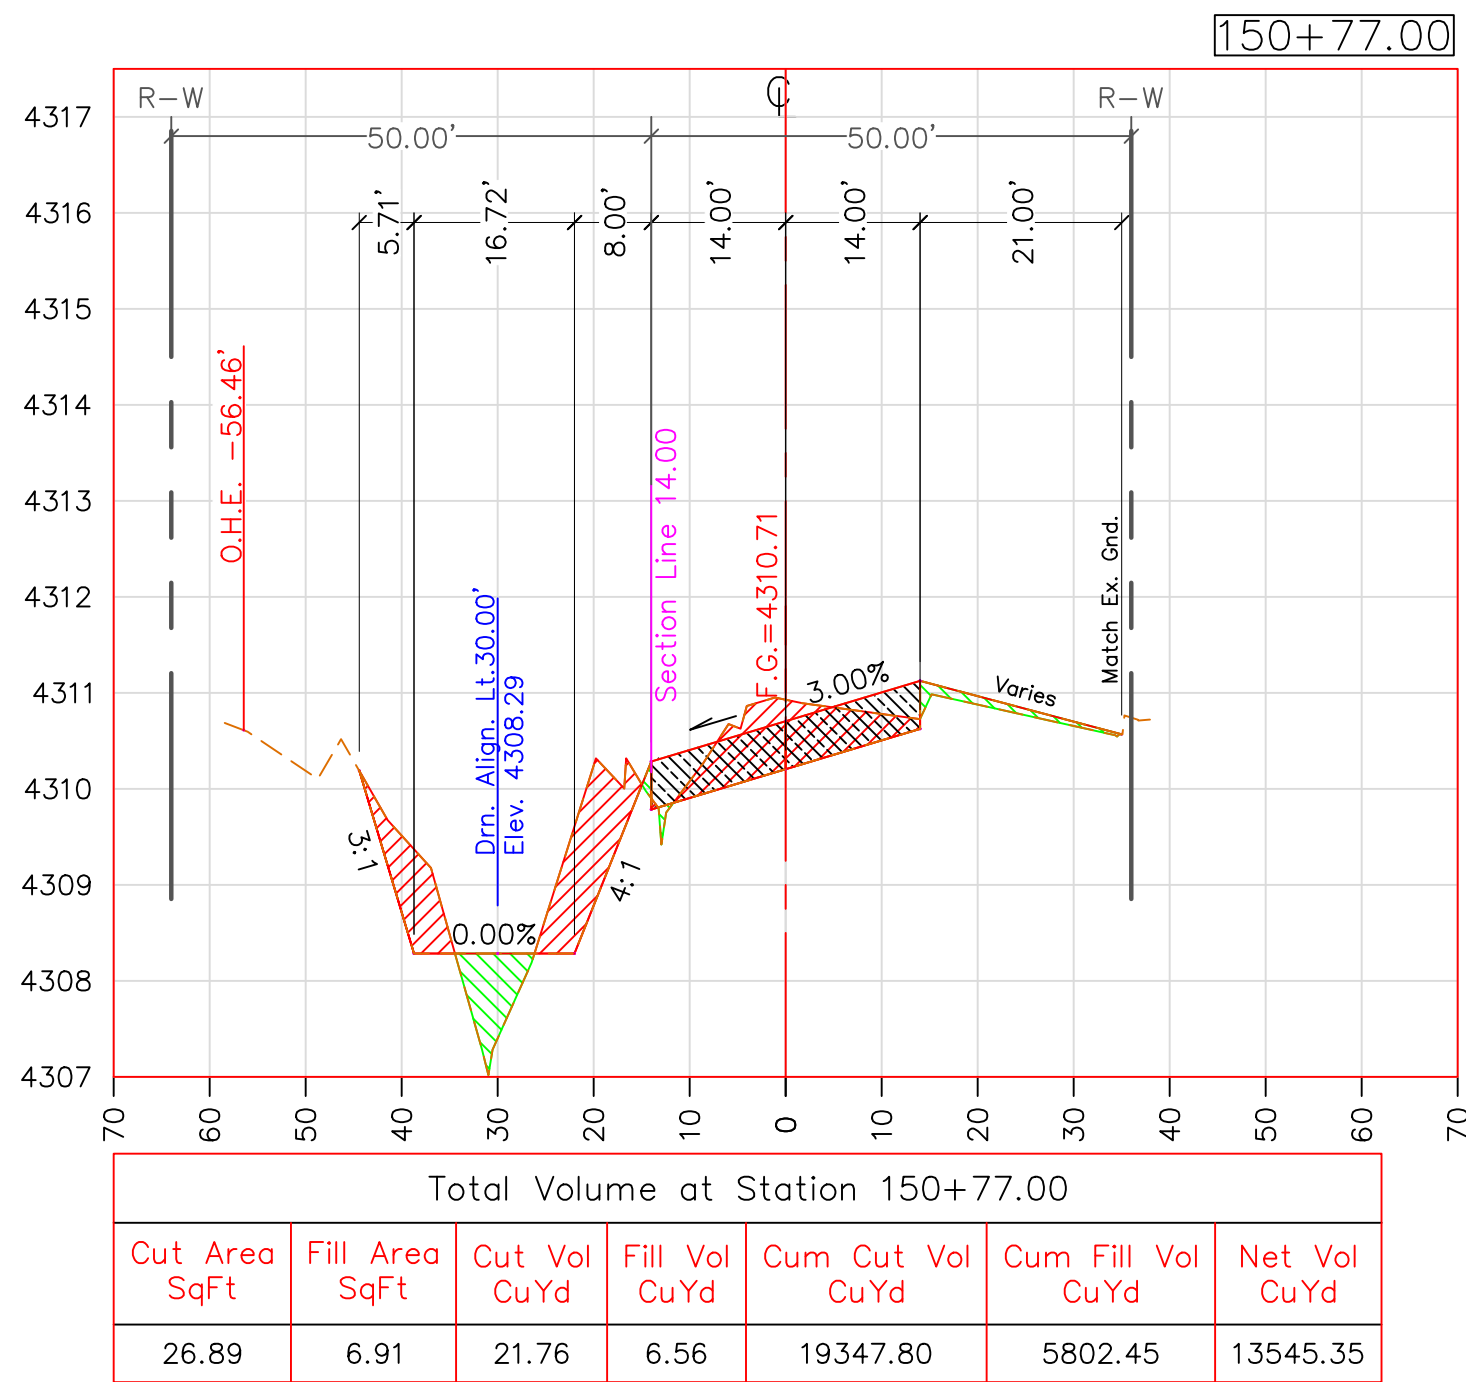

SCALE HOR: 1"=20'
VER: 1"=2'

CROSS SECTIONS VIEW

TWO WORKING DAYS
BEFORE YOU DIG
CALL FOR THE
BLUESTAKES
1-800-782-5348

REVISIONS		DATE
#	DESCRIPTION	
1	BACKSLOPE NOW 3:1 FROM STA 26+00 TO 51+00	06/20/19
2		
3		
PROJECT TITLE:

ROBBS RD

SHEET TITLE:

CROSS SECTIONS

COCHISE COUNTY
ENGINEERING &
NATURAL RESOURCES
DEPARTMENT



DESIGN BY:

S. PARRA

DRAWN BY:

A. REYES

CHECKED BY:

J. WATKINS

APPROVED BY:

B. SIMMONS




DATE: 06/11/2019

SCALE: 1"=20'


SHEET 21 OF 21

151+00.00

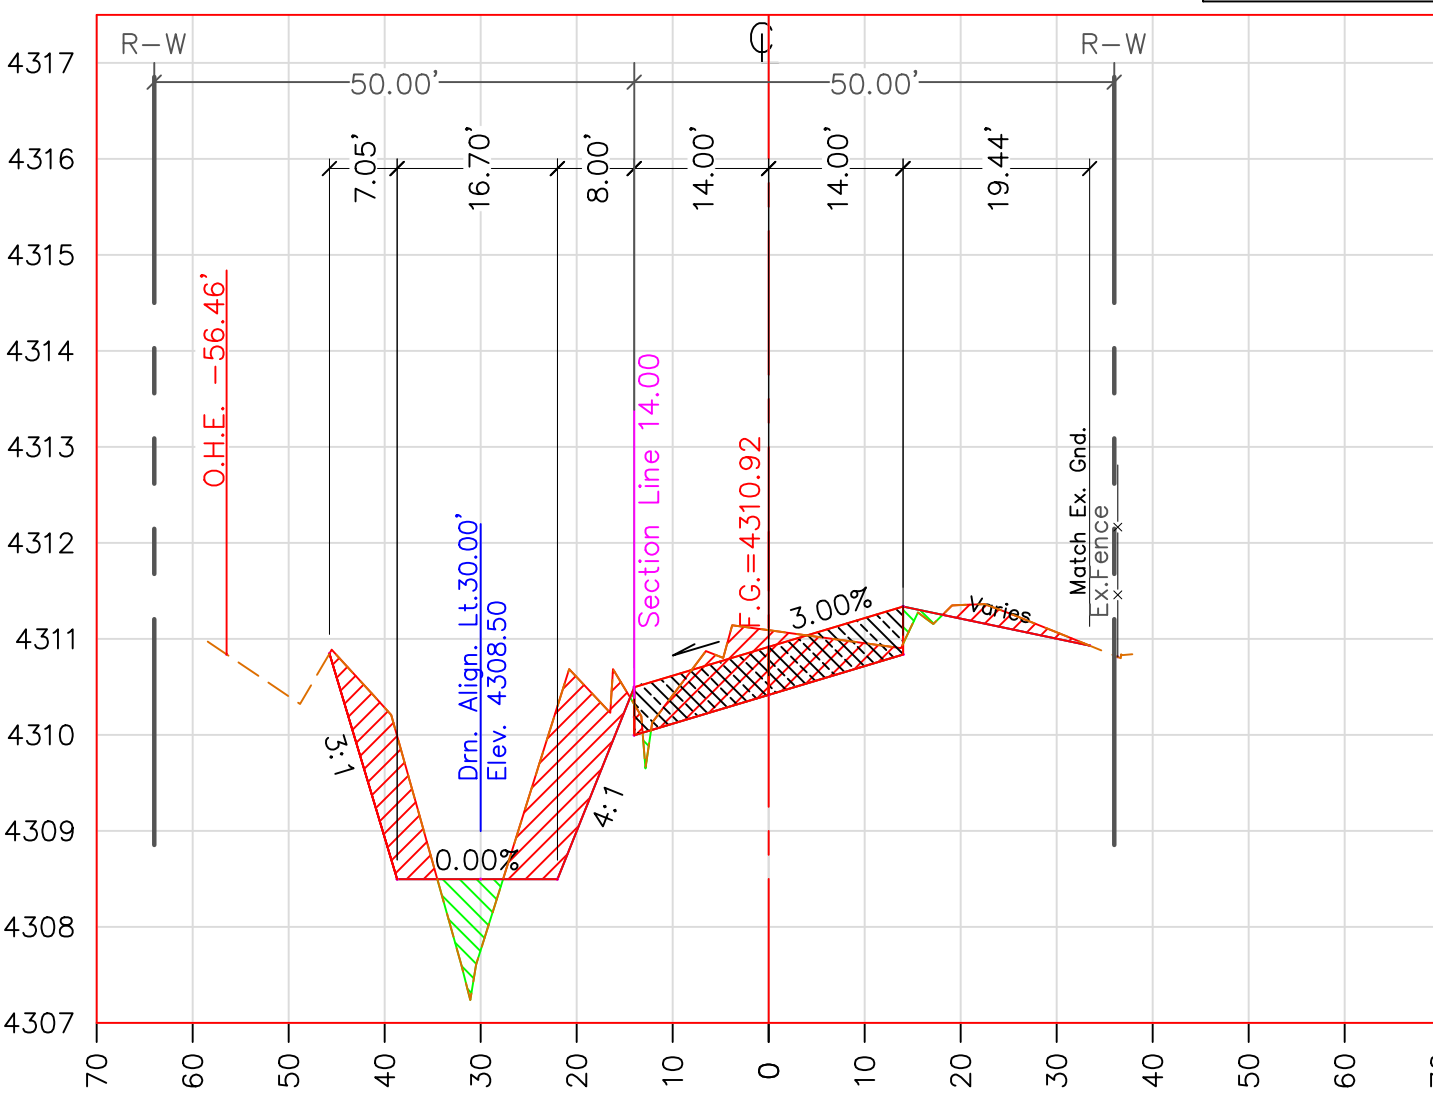


Total Volume at Station 151+00.00						
Cut Area SqFt	Fill Area SqFt	Cut Vol CuYd	Fill Vol CuYd	Cum Cut Vol CuYd	Cum Fill Vol CuYd	Net Vol CuYd
35.83	4.71	3.90	0.54	19374.21	5807.71	13566.50

153+00.00

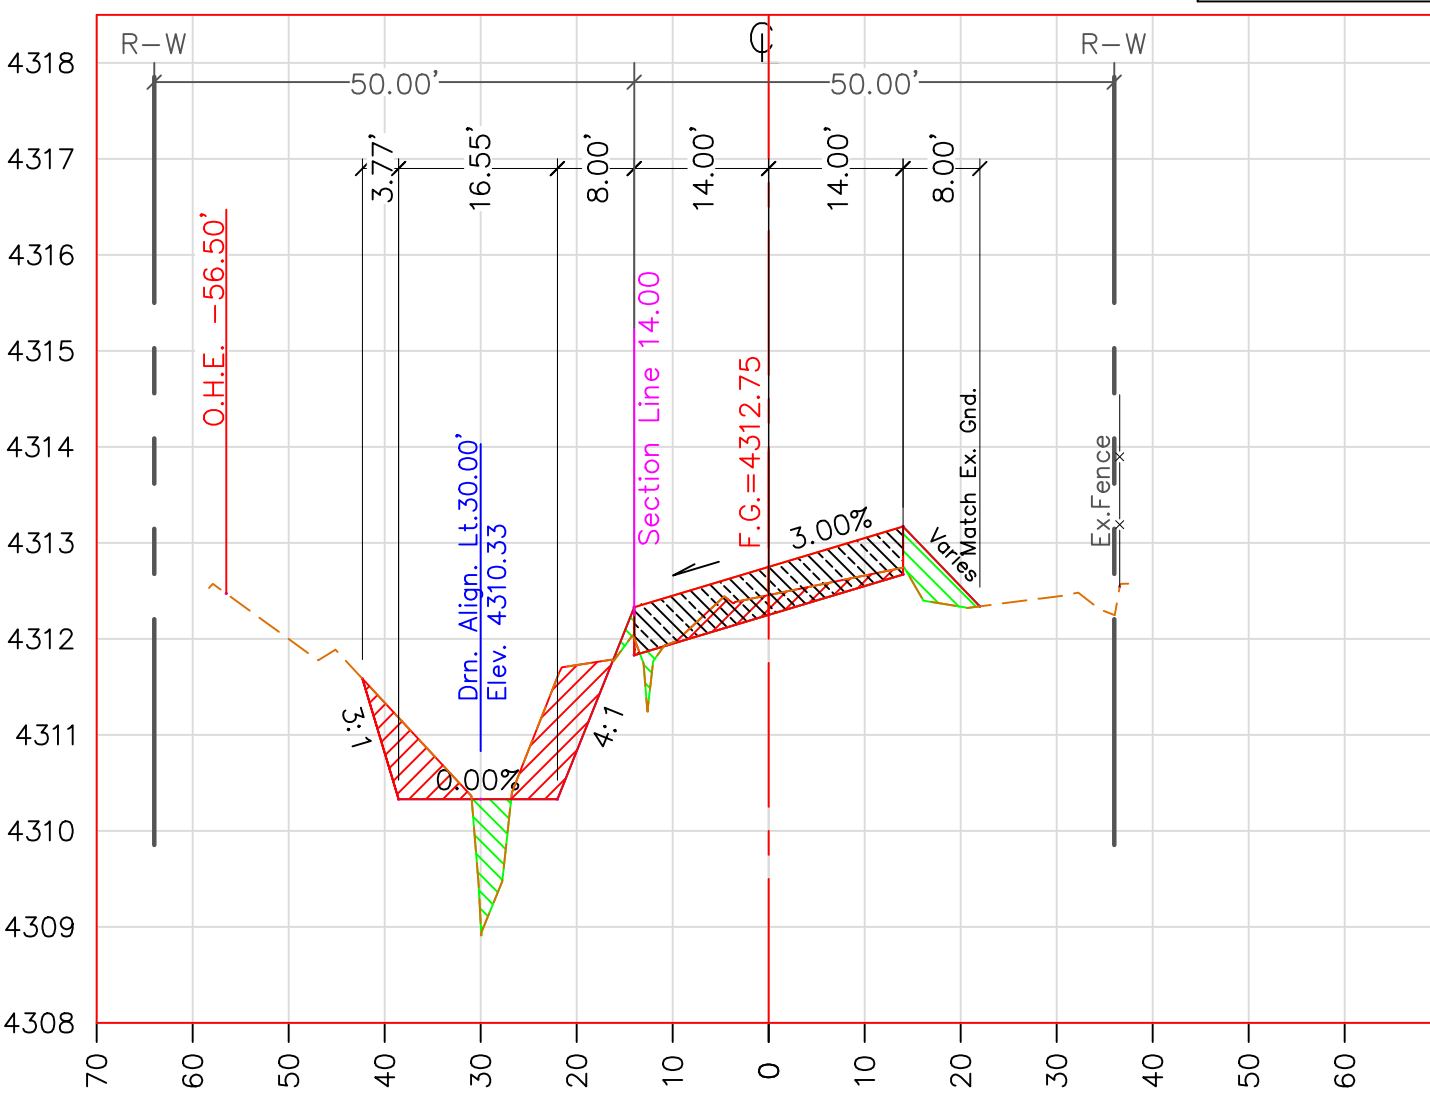


Total Volume at Station 153+00.00						
Cut Area SqFt	Fill Area SqFt	Cut Vol CuYd	Fill Vol CuYd	Cum Cut Vol CuYd	Cum Fill Vol CuYd	Net Vol CuYd
16.07	7.00	73.38	26.06	19538.08	5858.34	13679.74

156+00.00

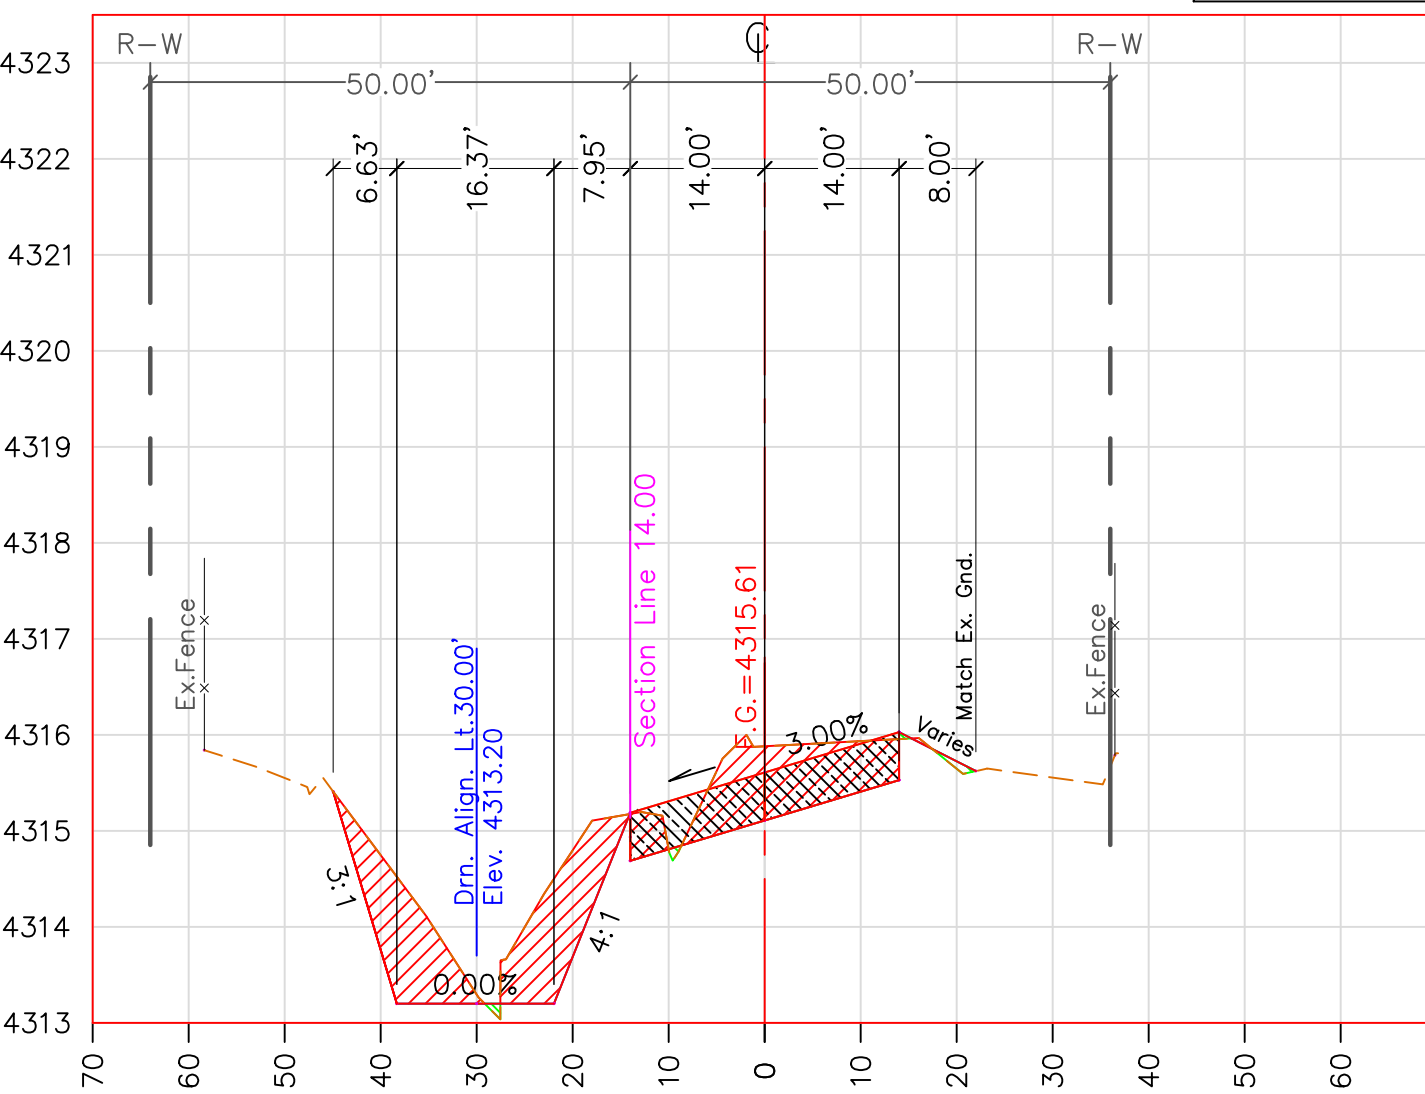


Total Volume at Station 156+00.00						
Cut Area SqFt	Fill Area SqFt	Cut Vol CuYd	Fill Vol CuYd	Cum Cut Vol CuYd	Cum Fill Vol CuYd	Net Vol CuYd
36.82	0.50	118.99	6.85	19832.12	5902.41	13929.71

150+97.00

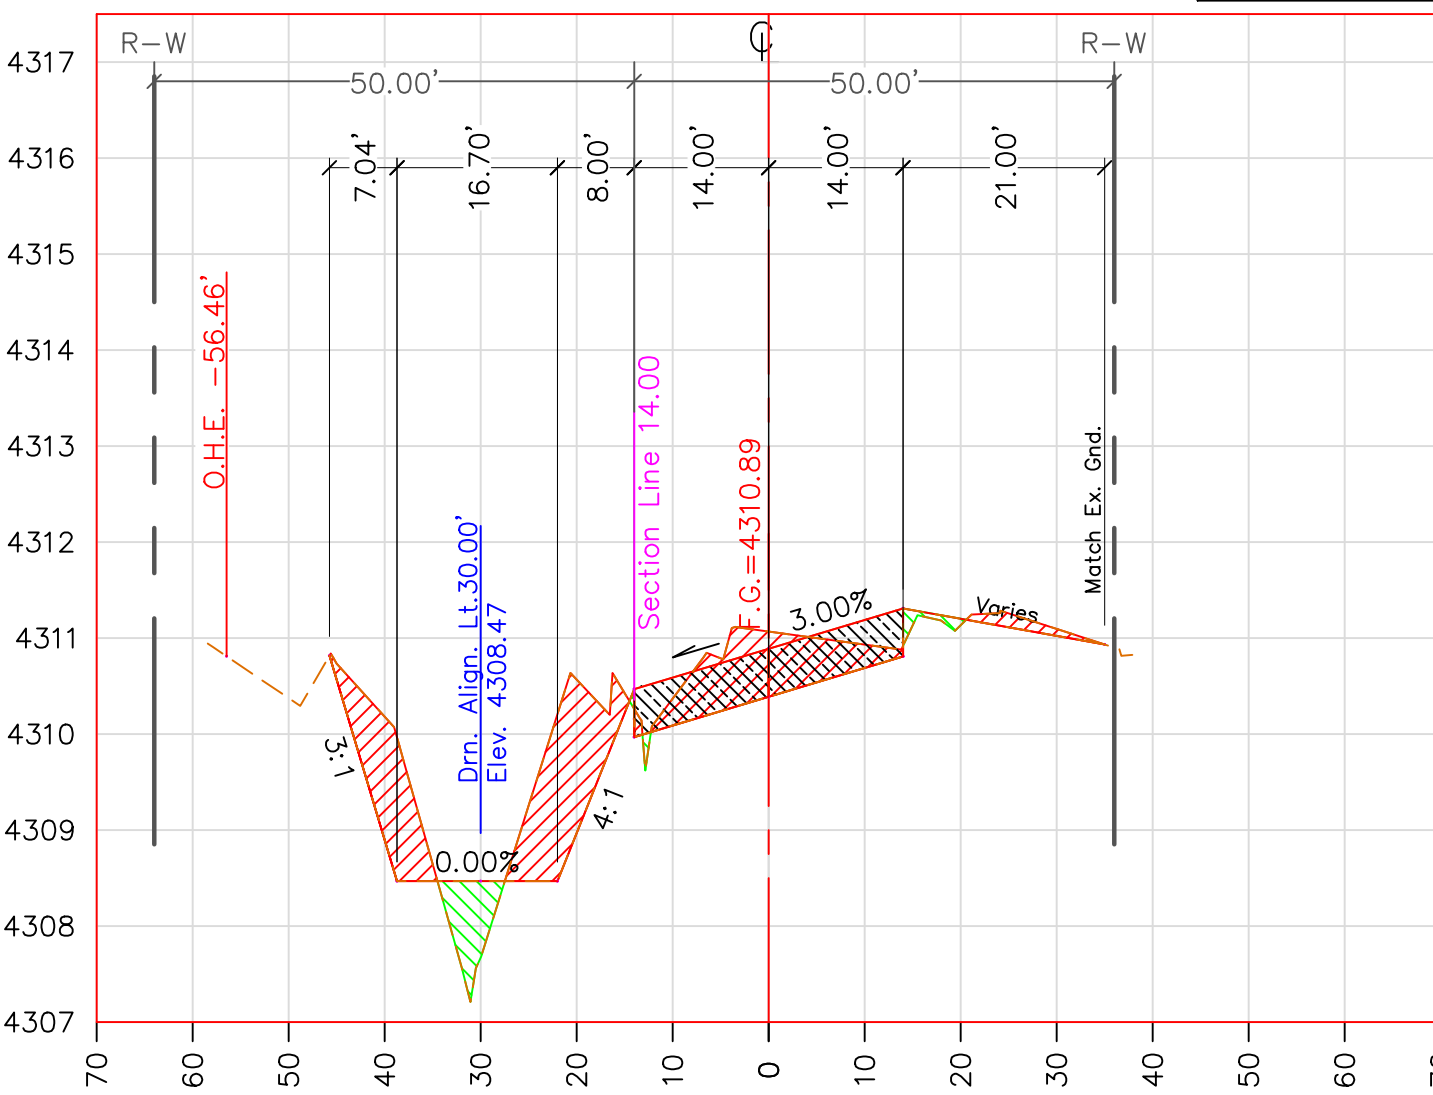


Total Volume at Station 150+97.00						
Cut Area SqFt	Fill Area SqFt	Cut Vol CuYd	Fill Vol CuYd	Cum Cut Vol CuYd	Cum Fill Vol CuYd	Net Vol CuYd
34.31	5.06	11.94	2.19	19370.32	5807.17	13563.15

152+00.00

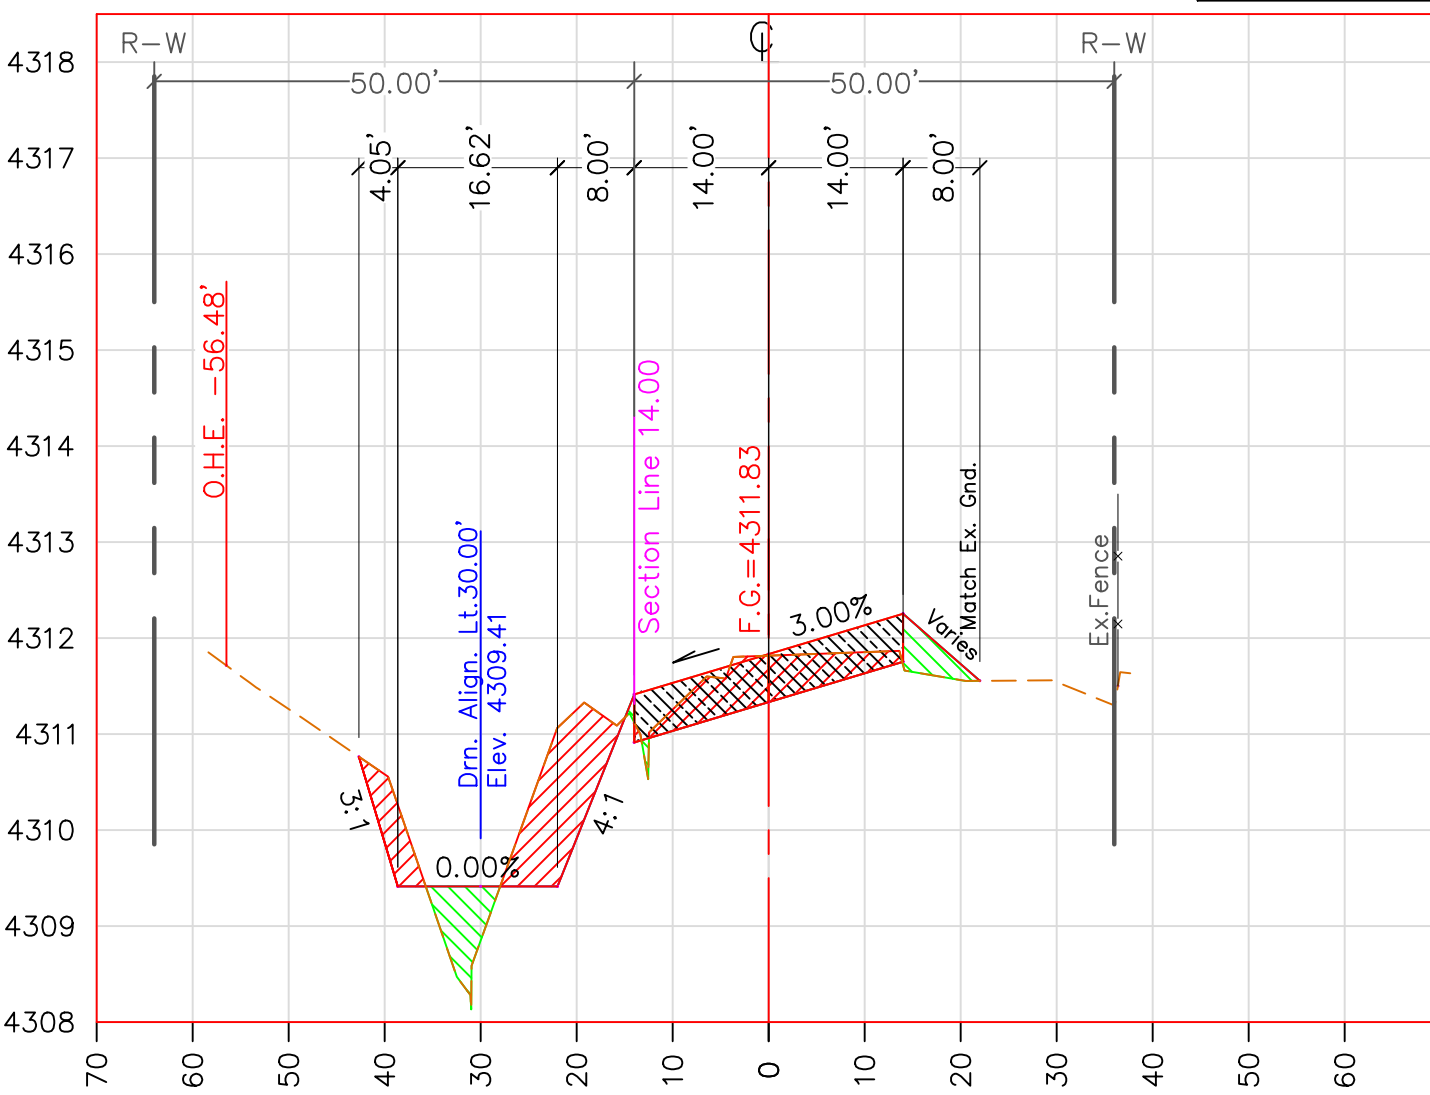


Total Volume at Station 152+00.00						
Cut Area SqFt	Fill Area SqFt	Cut Vol CuYd	Fill Vol CuYd	Cum Cut Vol CuYd	Cum Fill Vol CuYd	Net Vol CuYd
23.55	7.07	66.68	19.91	19464.70	5832.28	13632.42

155+00.00

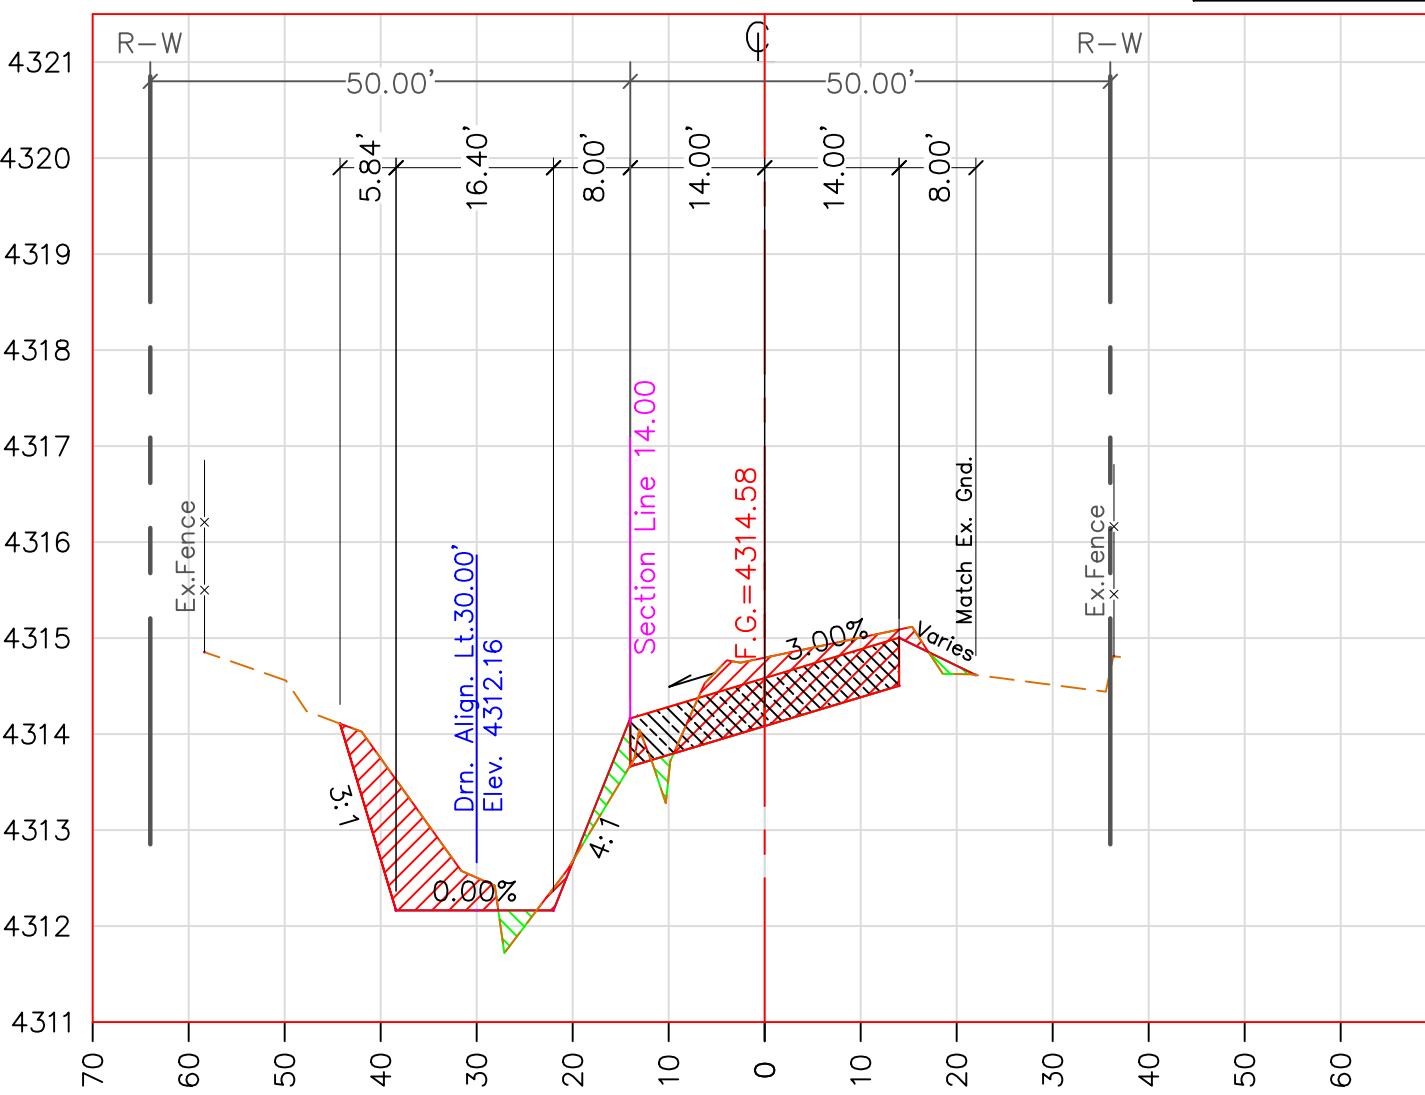


Total Volume at Station 155+00.00						
Cut Area SqFt	Fill Area SqFt	Cut Vol CuYd	Fill Vol CuYd	Cum Cut Vol CuYd	Cum Fill Vol CuYd	Net Vol CuYd
27.44	3.20	98.05	15.09	19713.13	5895.56	13817.57

156+50.00

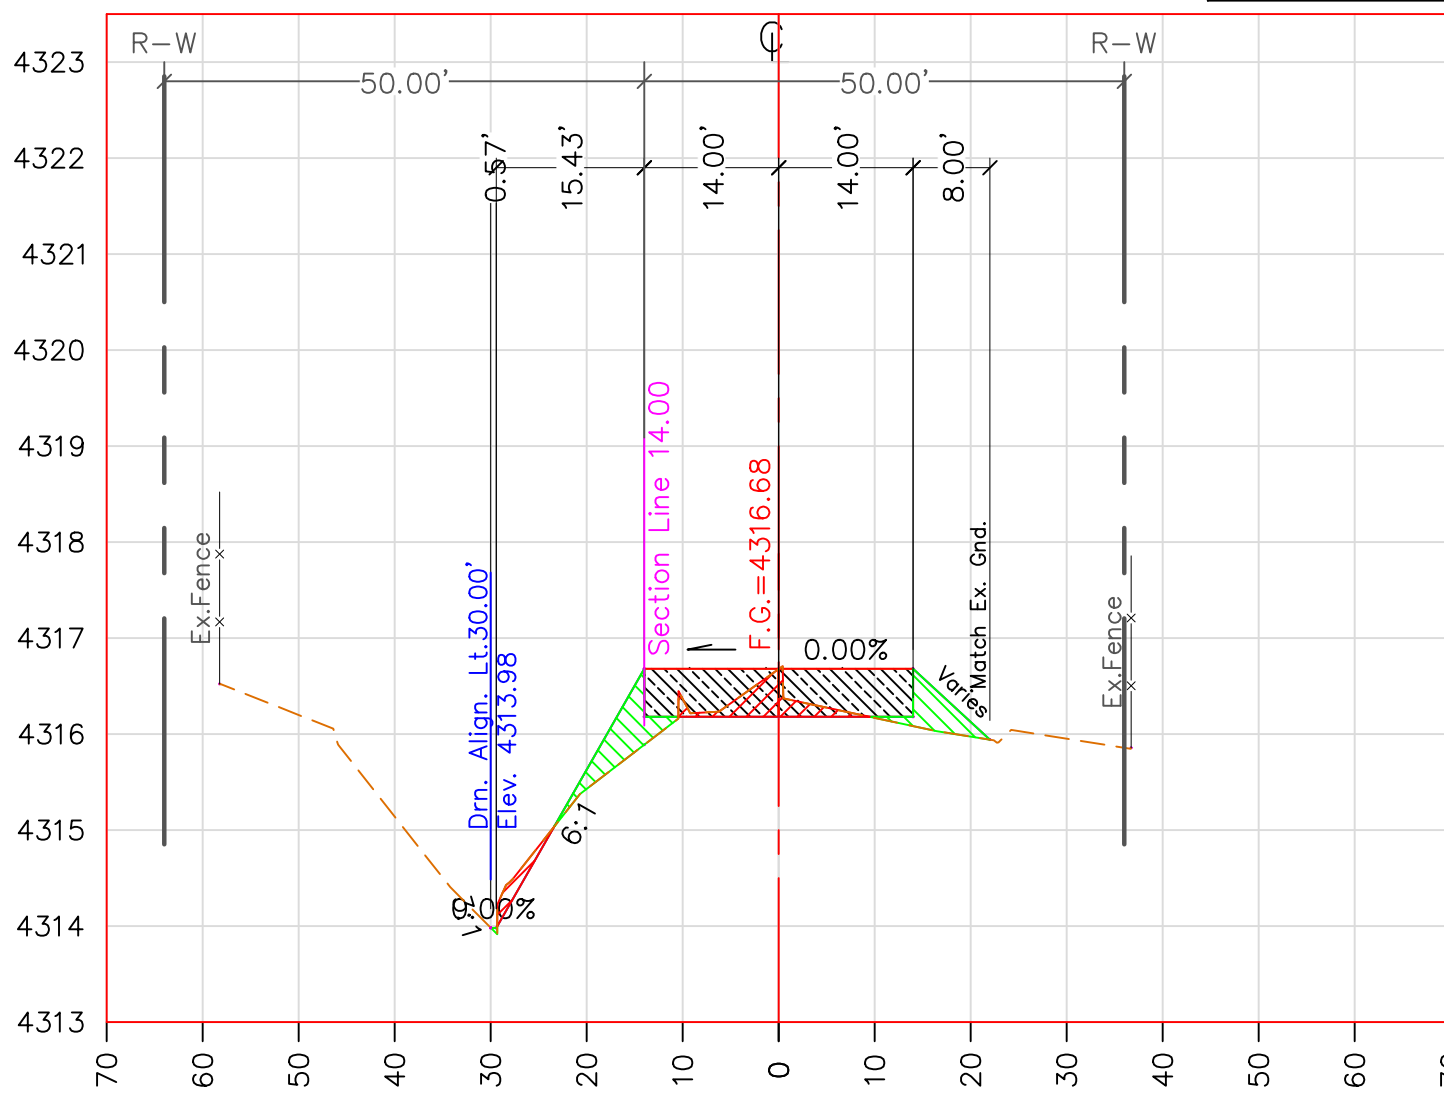


Total Volume at Station 156+50.00						
Cut Area SqFt	Fill Area SqFt	Cut Vol CuYd	Fill Vol CuYd	Cum Cut Vol CuYd	Cum Fill Vol CuYd	Net Vol CuYd
3.99	6.47	9.24	4.65	19859.67	5907.95	13951.72

150+87.00

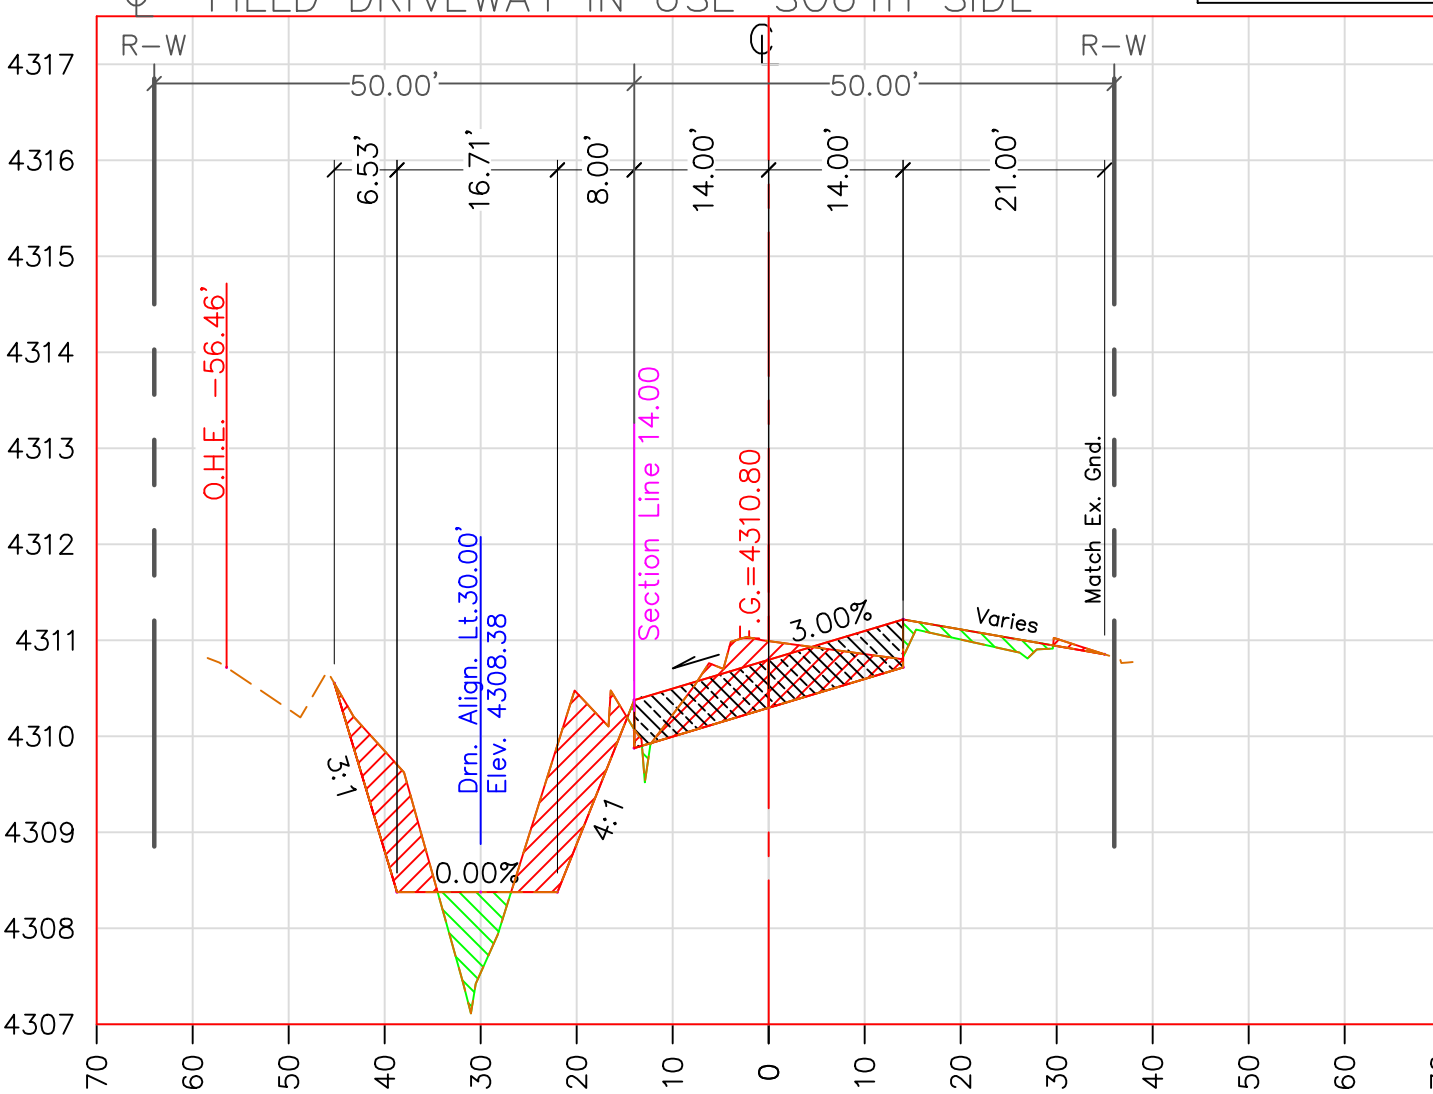


Total Volume at Station 150+87.00						
Cut Area SqFt	Fill Area SqFt	Cut Vol CuYd	Fill Vol CuYd	Cum Cut Vol CuYd	Cum Fill Vol CuYd	Net Vol CuYd
30.18	6.74	10.57	2.53	19358.37	5804.98	13553.39

151+22.00

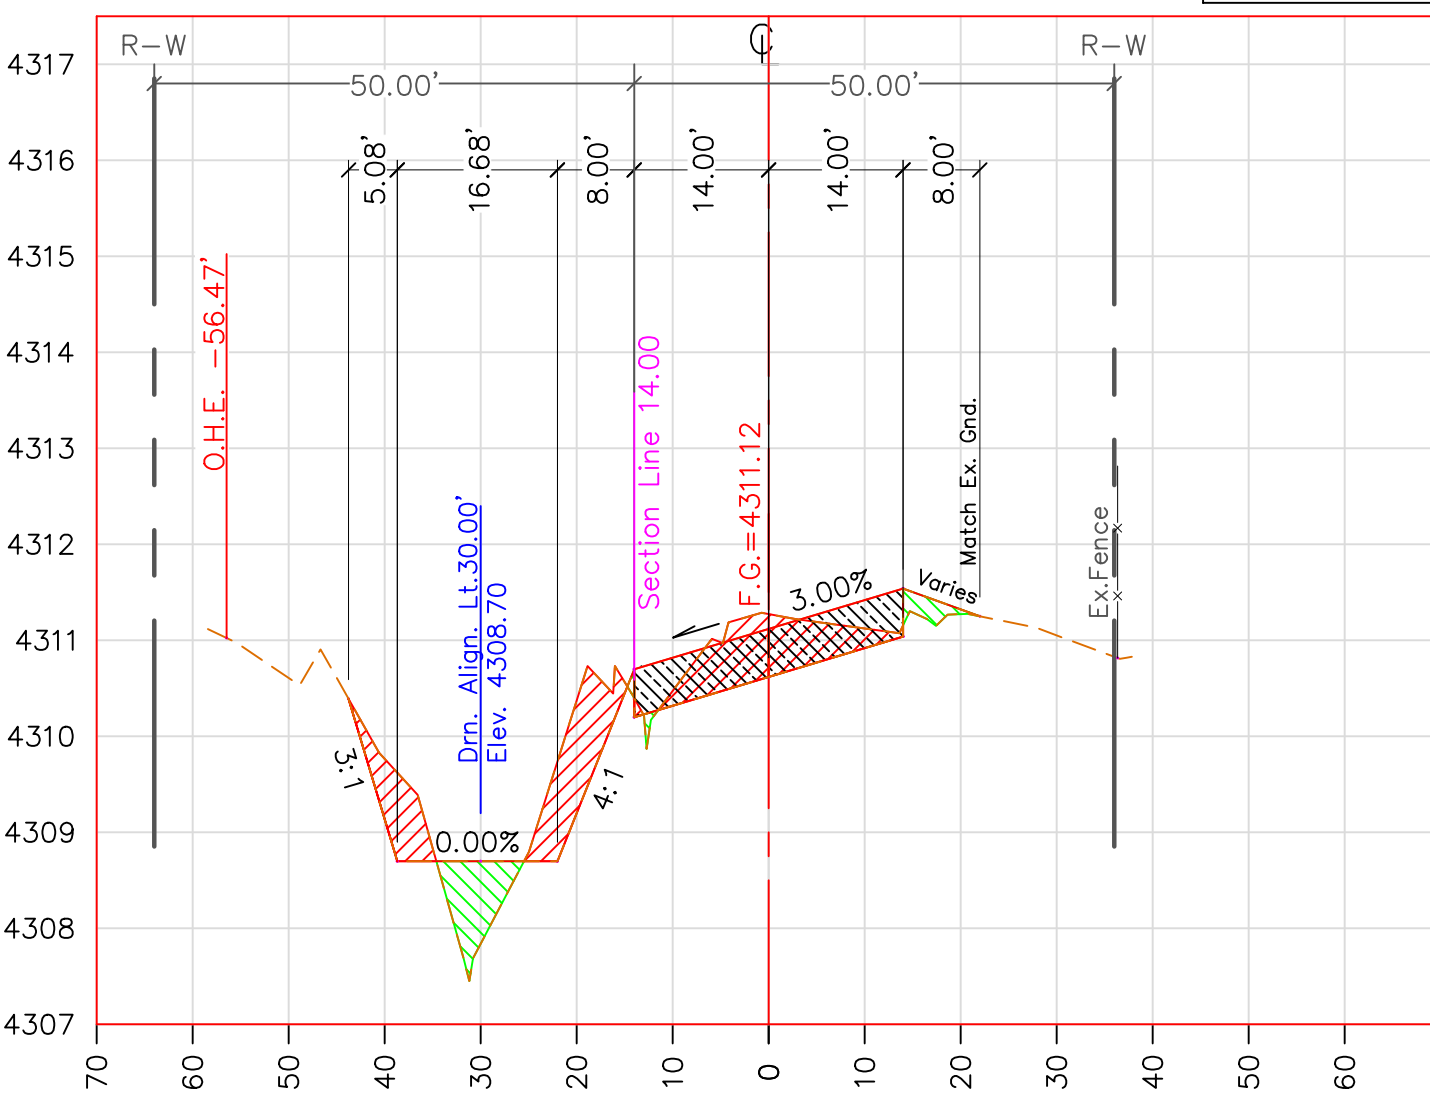


Total Volume at Station 151+22.00						
Cut Area SqFt	Fill Area SqFt	Cut Vol CuYd	Fill Vol CuYd	Cum Cut Vol CuYd	Cum Fill Vol CuYd	Net Vol CuYd
22.61	6.71	23.81	4.65	19398.02	5812.36	13585.65

154+00.00

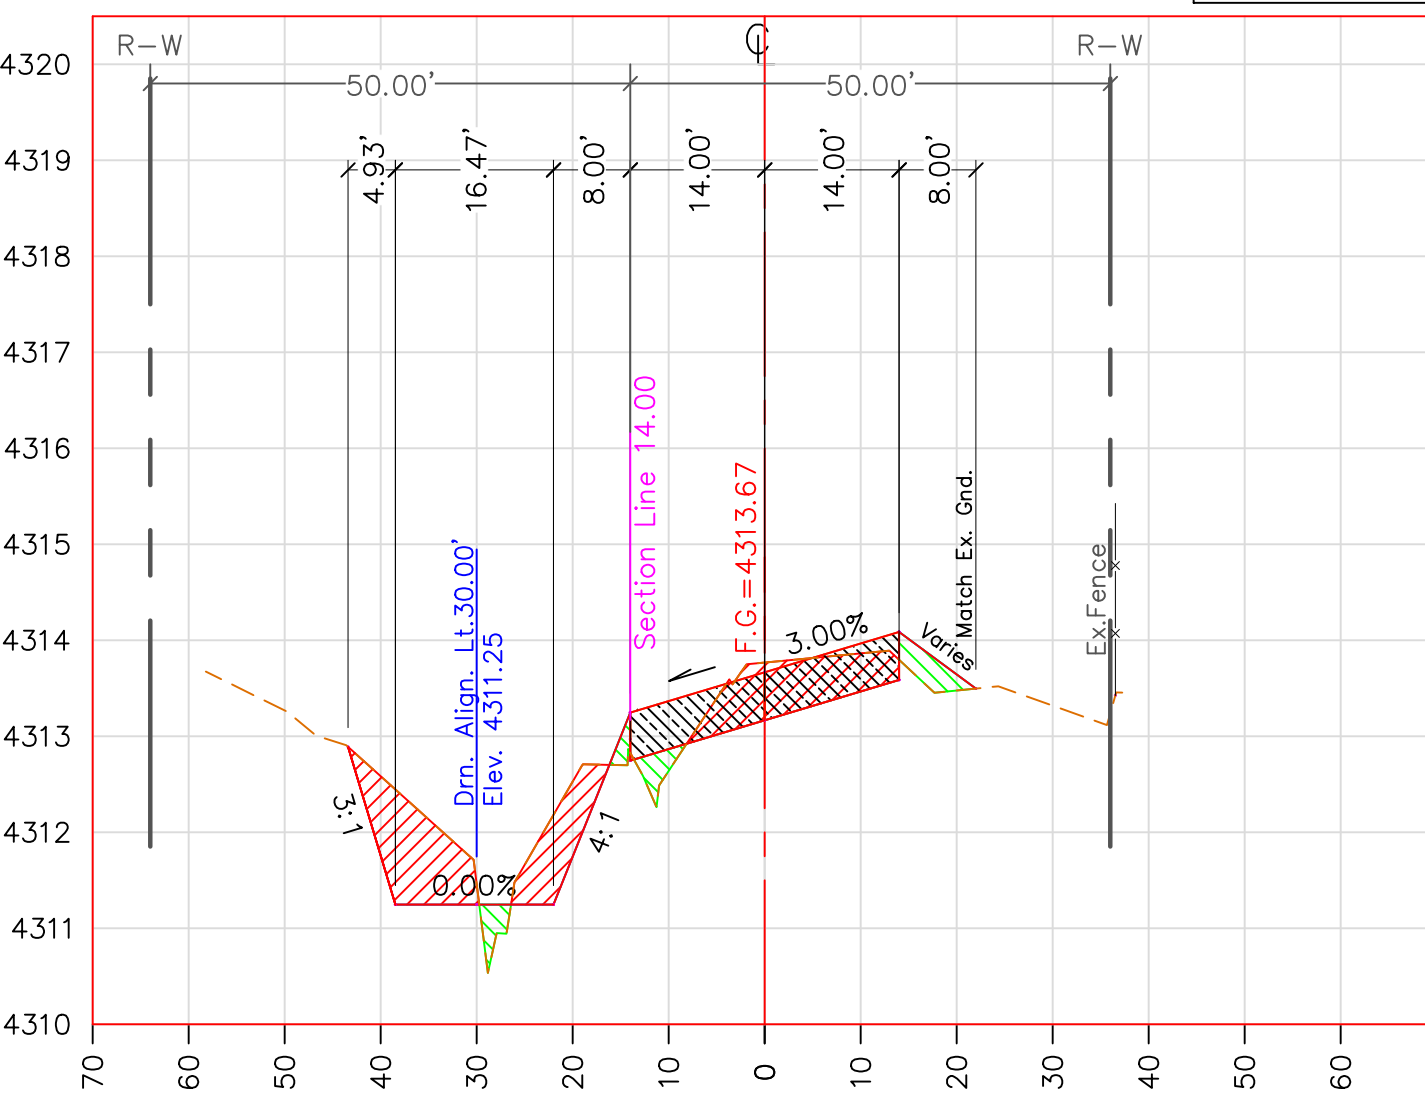

Total Volume at Station 154+00.00						
Cut Area SqFt	Fill Area SqFt	Cut Vol CuYd	Fill Vol CuYd	Cum Cut Vol CuYd	Cum Fill Vol CuYd	Net Vol CuYd
25.51	4.95	77.00	22.13	19615.08	5880.46	13734.62

156+20.00

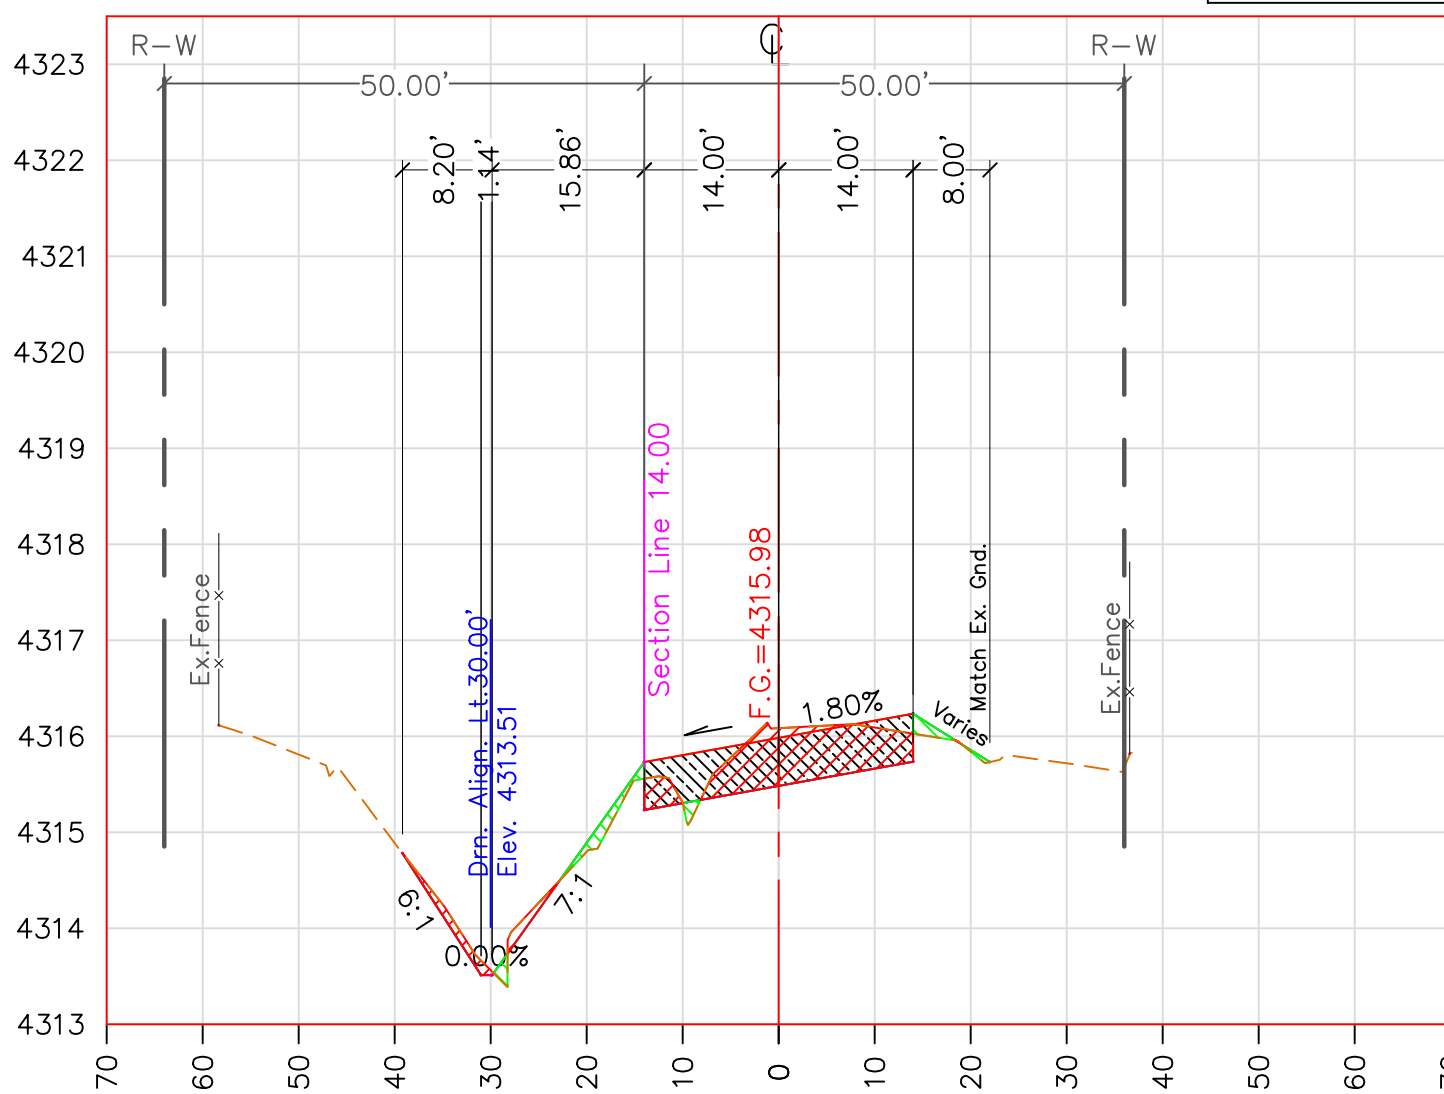

Total Volume at Station 156+20.00						
Cut Area SqFt	Fill Area SqFt	Cut Vol CuYd	Fill Vol CuYd	Cum Cut Vol CuYd	Cum Fill Vol CuYd	Net Vol CuYd
12.64	1.90	18.32	0.89	19850.44	5903.30	13947.14