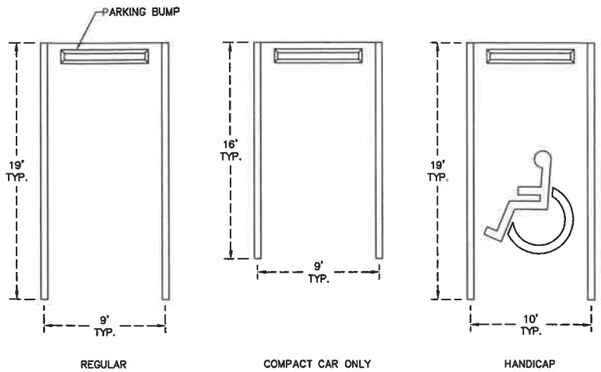

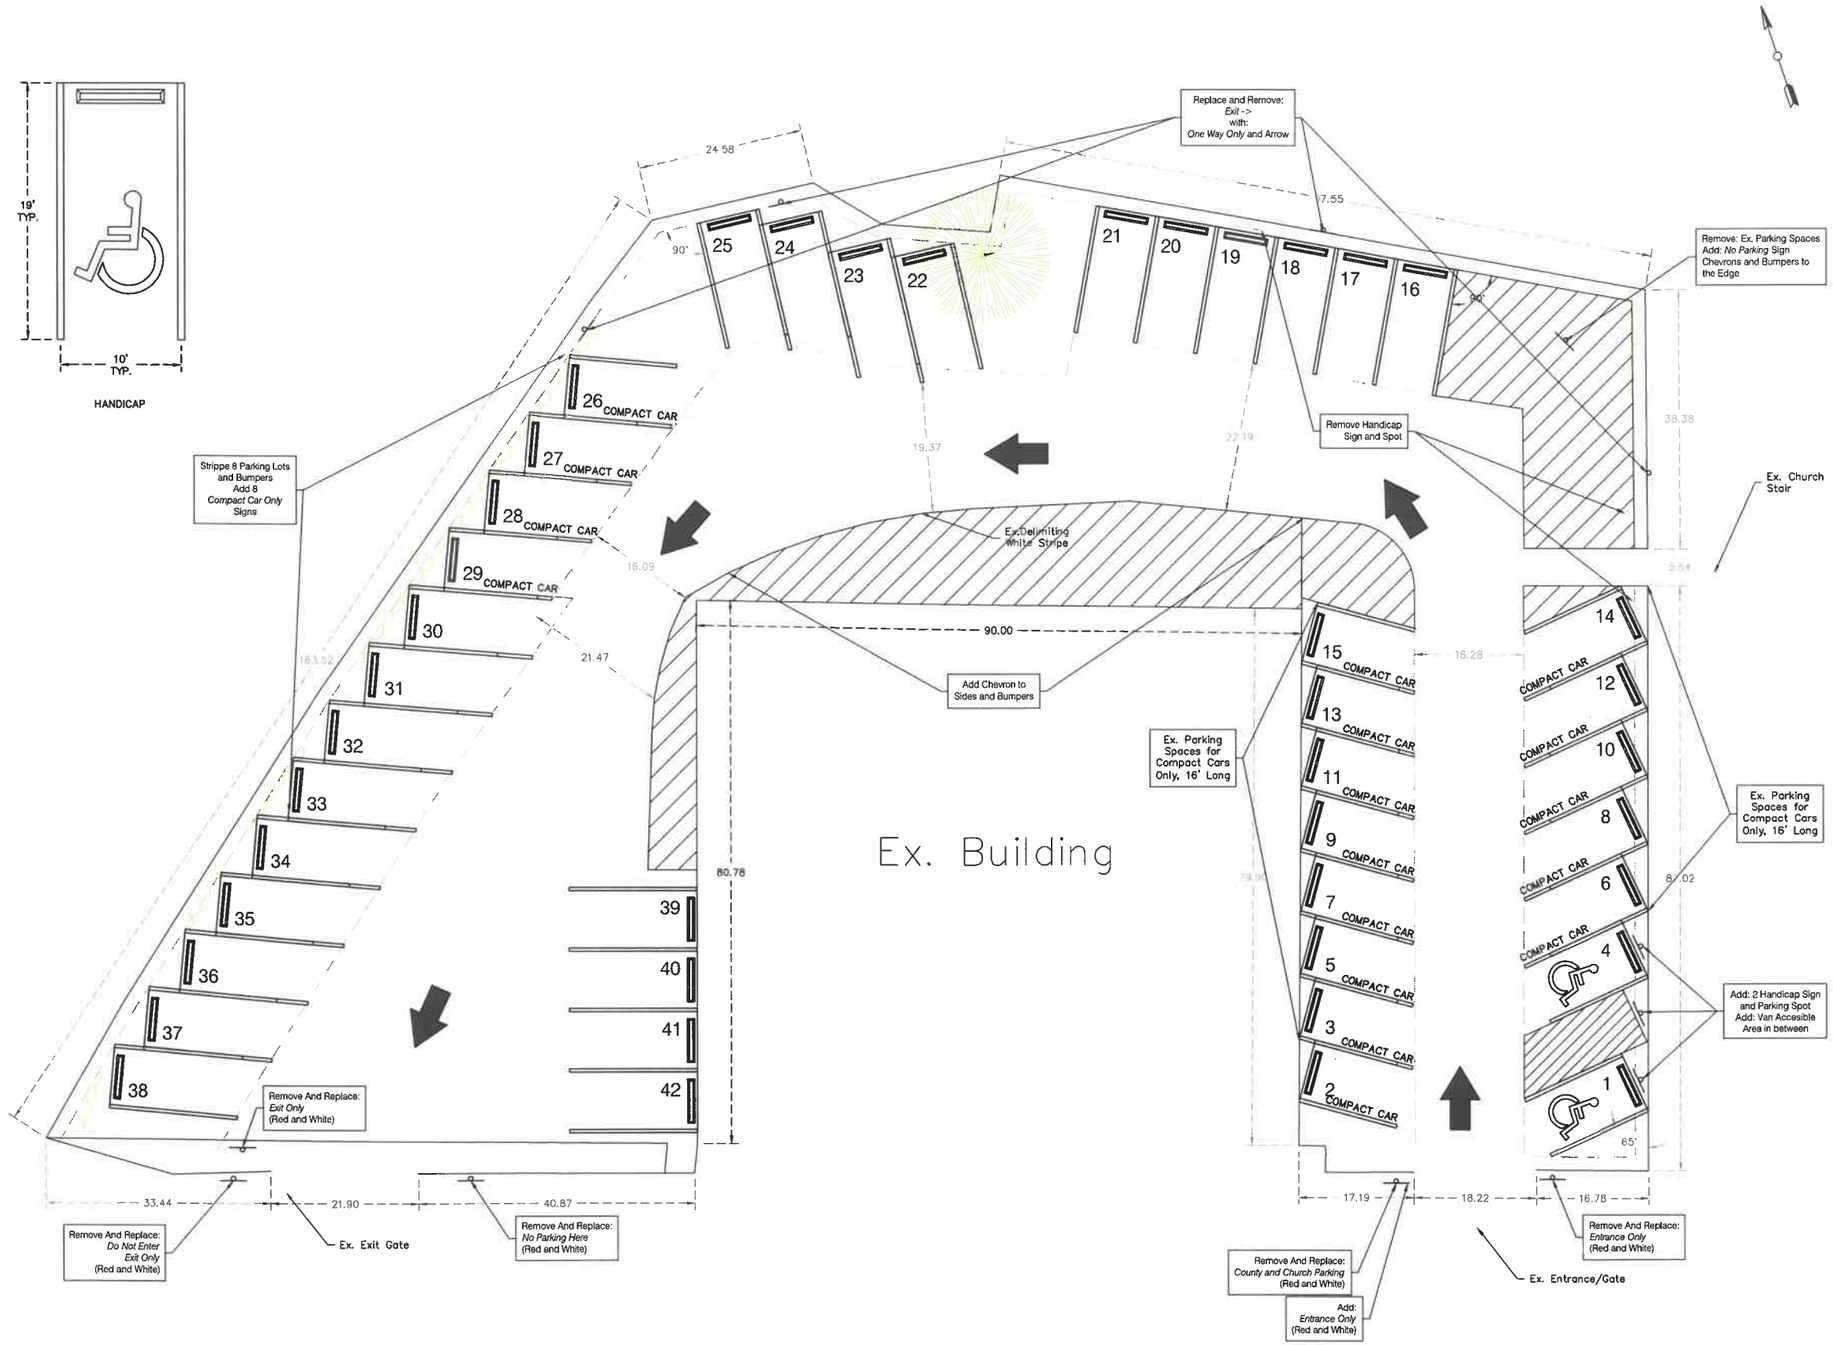

REV.	DATE	BY	DESCRIPTION

DESIGN BY:	S. PARRA
DRAWN BY:	A. REYES
CHECKED BY:	B. SIMMONS
APPROVED BY:	J. WATKINS
DATE:	20/04/2021

PRELIMINARY

COUNTY OF COCHISE 1881 ARIZONA

COCHISE COUNTY
ENGINEERING AND NATURAL RESOURCES

PROJECT TITLE: ST. PATRICK PRKNG AREA

SHEET TITLE: PLAN VIEW LAYOUT

VERIFY SCALES
BAR IS ONE INCH ON ORIGINAL DRAWING
0" 1"
IF NOT ONE INCH ON THIS SHEET, ADJUST SCALES ACCORDINGLY

SHEET 1 OF 1