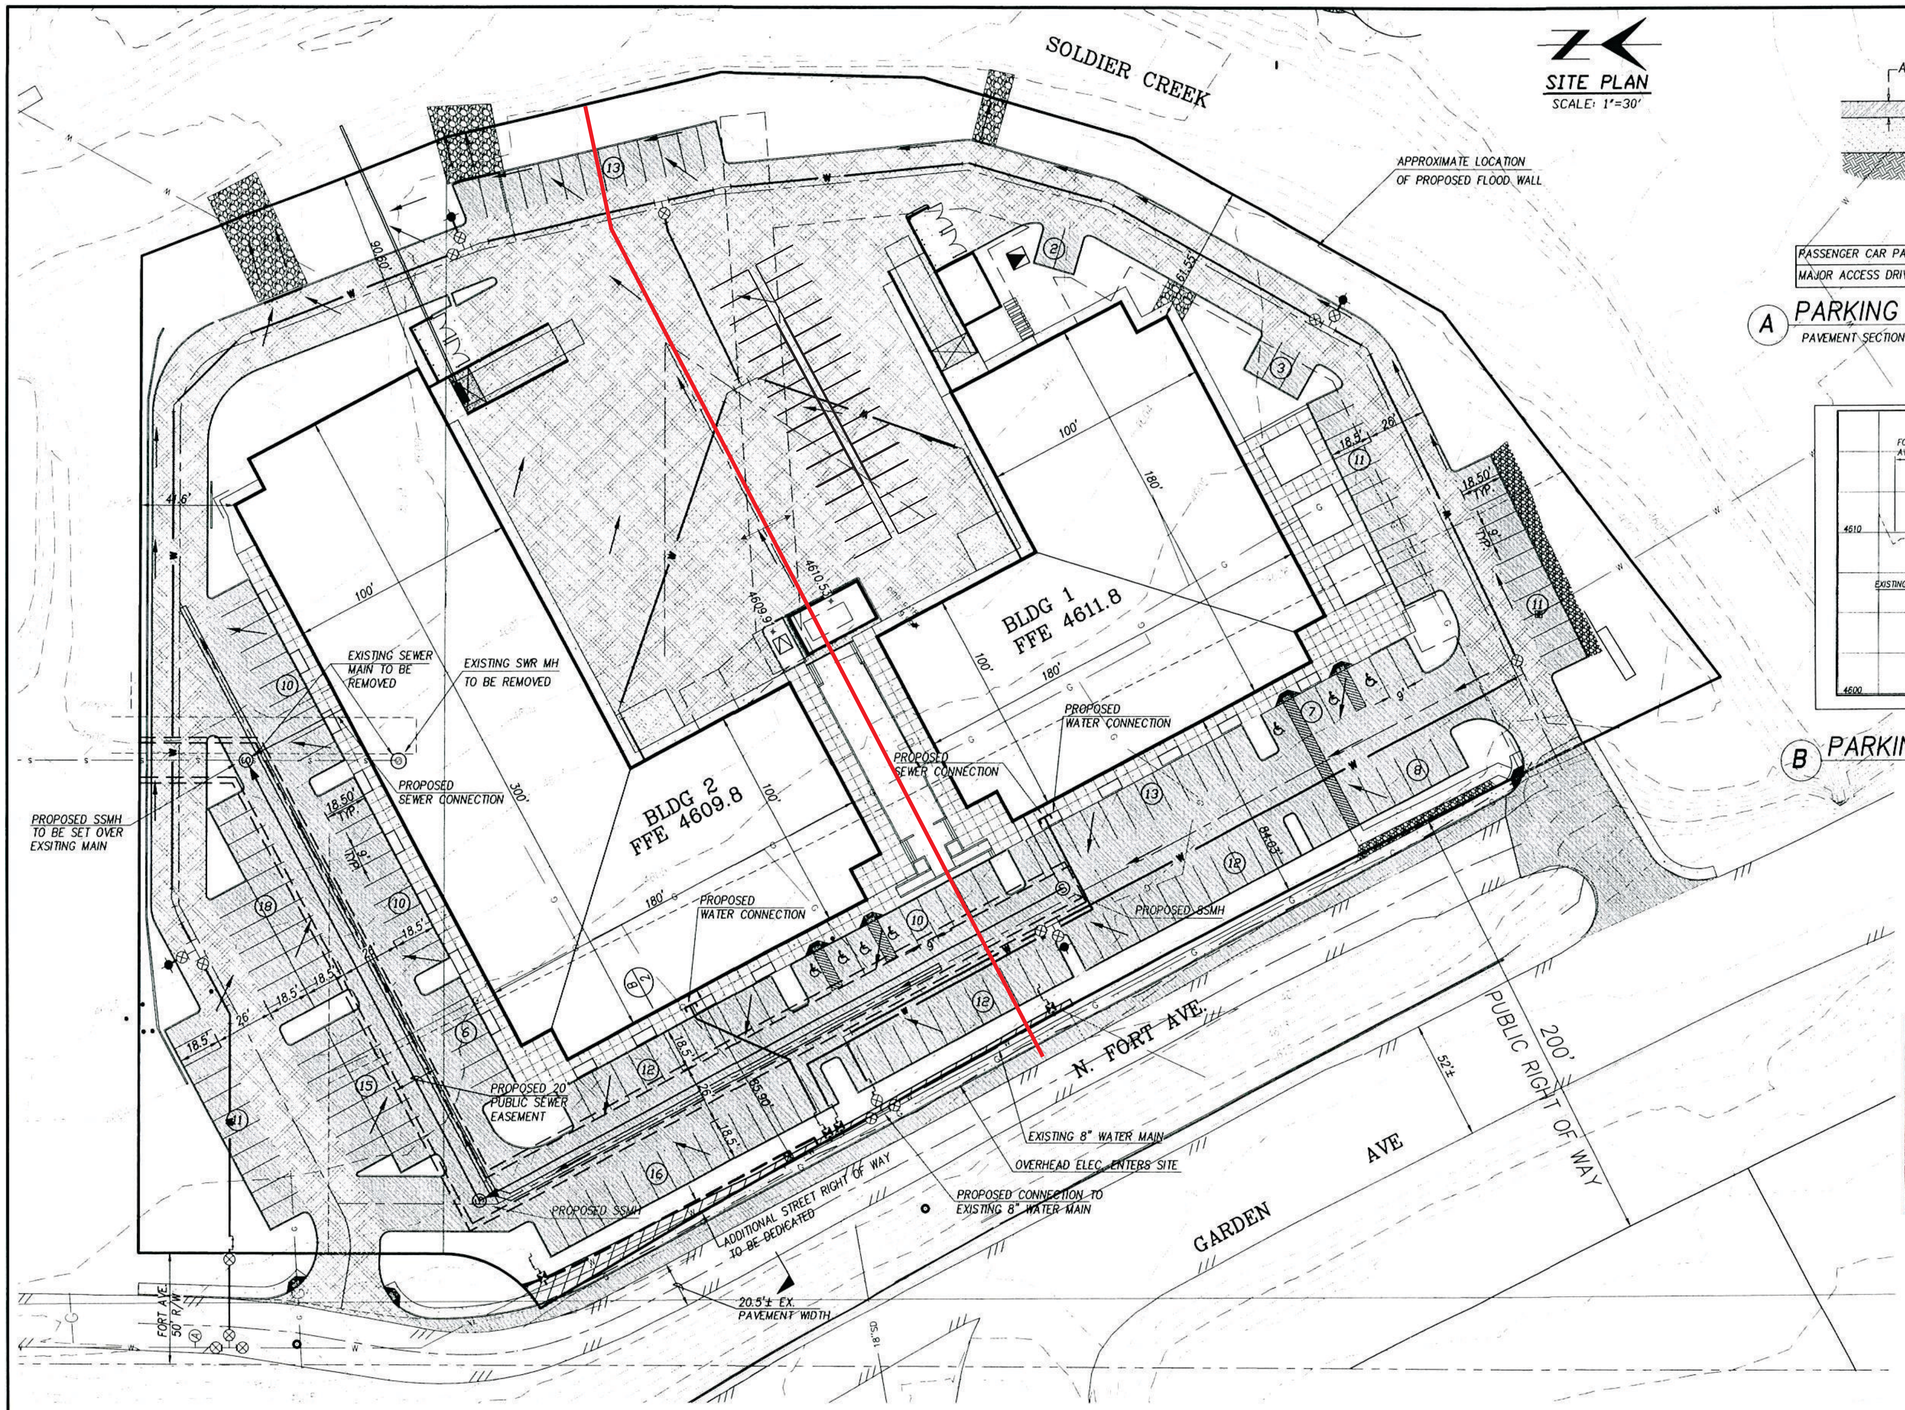

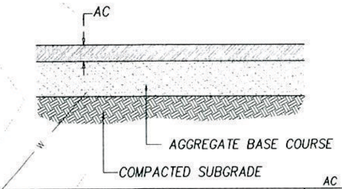

	AC	BASE COURSE
PASSENGER CAR PARKING AND DRIVES	2"	4"
MAJOR ACCESS DRIVES	3"	4"

NTS

(A) PARKING & DRIVE PAVEMENT SECTIONS

PAVEMENT SECTION TO BE APPROVED BY GEOTECHNICAL ENGINEER

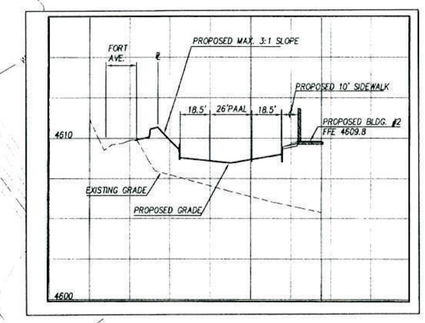

(B) PARKING & DRIVE CROSS SECTION

FINAL APPROVAL GRANTED
Development Review Committee
Meeting of: 7/25/11
City Planner

13478 WILLIAM B. CARROLL ARIZONA, U.S.A.
EXPIRES 6/30/2014

eec
civil engineering • land development • land surveying and construction staking • environmental services • flood control and drainage • landscape architecture • natural resources • transportation • water and wastewater
Engineering and Environmental Consultants, Inc
4625 E. FT. LOWELL RD. TUCSON, ARIZONA 85712
Tel: 520-321-4625 • Fax: 520-321-0333
www.eec-info.com

SITE PLAN
SOLDIER CREEK BUSINESS CENTER

LOCATED IN THE SOUTHEAST QUARTER OF SECTION 34, TOWNSHIP 21 S, RANGE 20 E, G & S.R.M.
SIERRA VISTA, COCHISE COUNTY, ARIZONA

EEC JOB 10018.01 JULY 2011 SHEET 2 OF 4