PROPOSED INTERIM E. BUTLER AVENUE

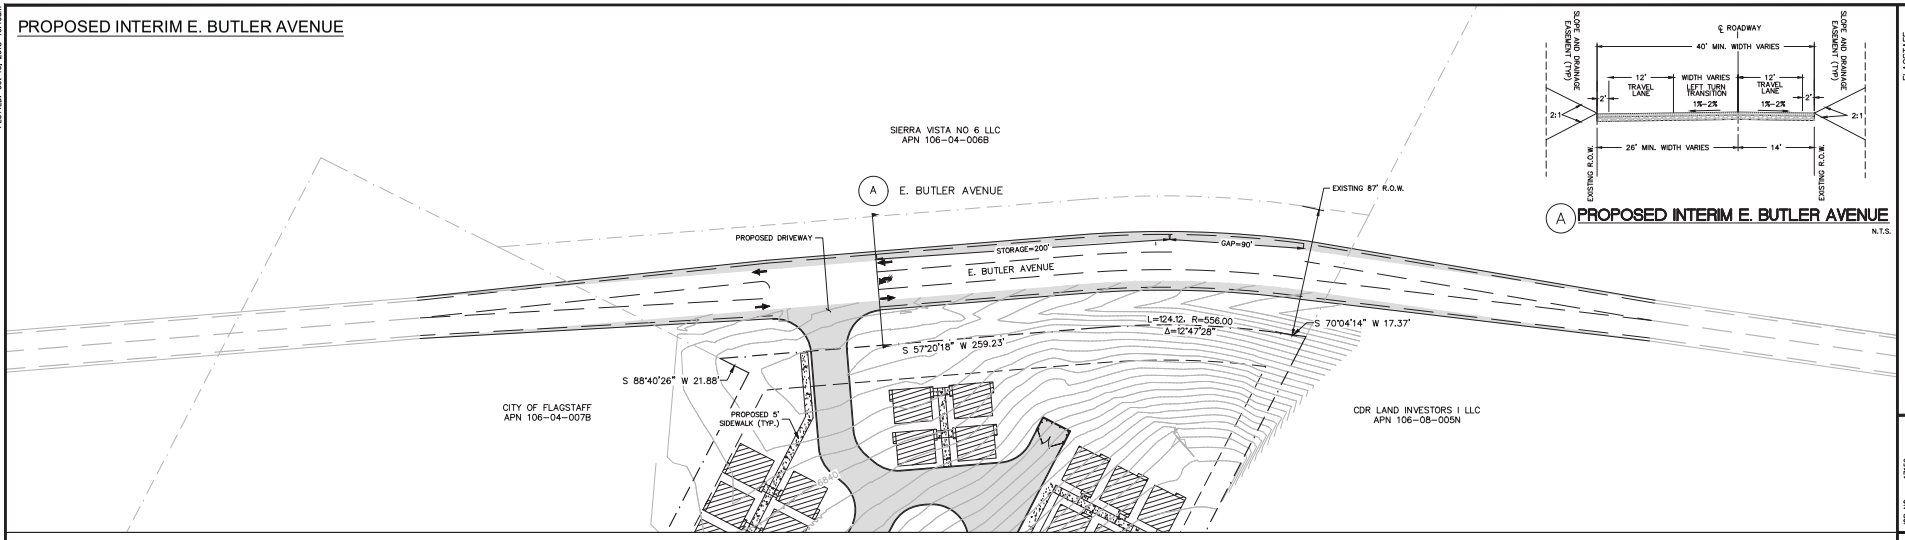

A PROPOSED INTERIM E. BUTLER AVENUE

N.T.S.

PROPOSED FULL-BUILD OUT OF E. BUTLER AVENUE

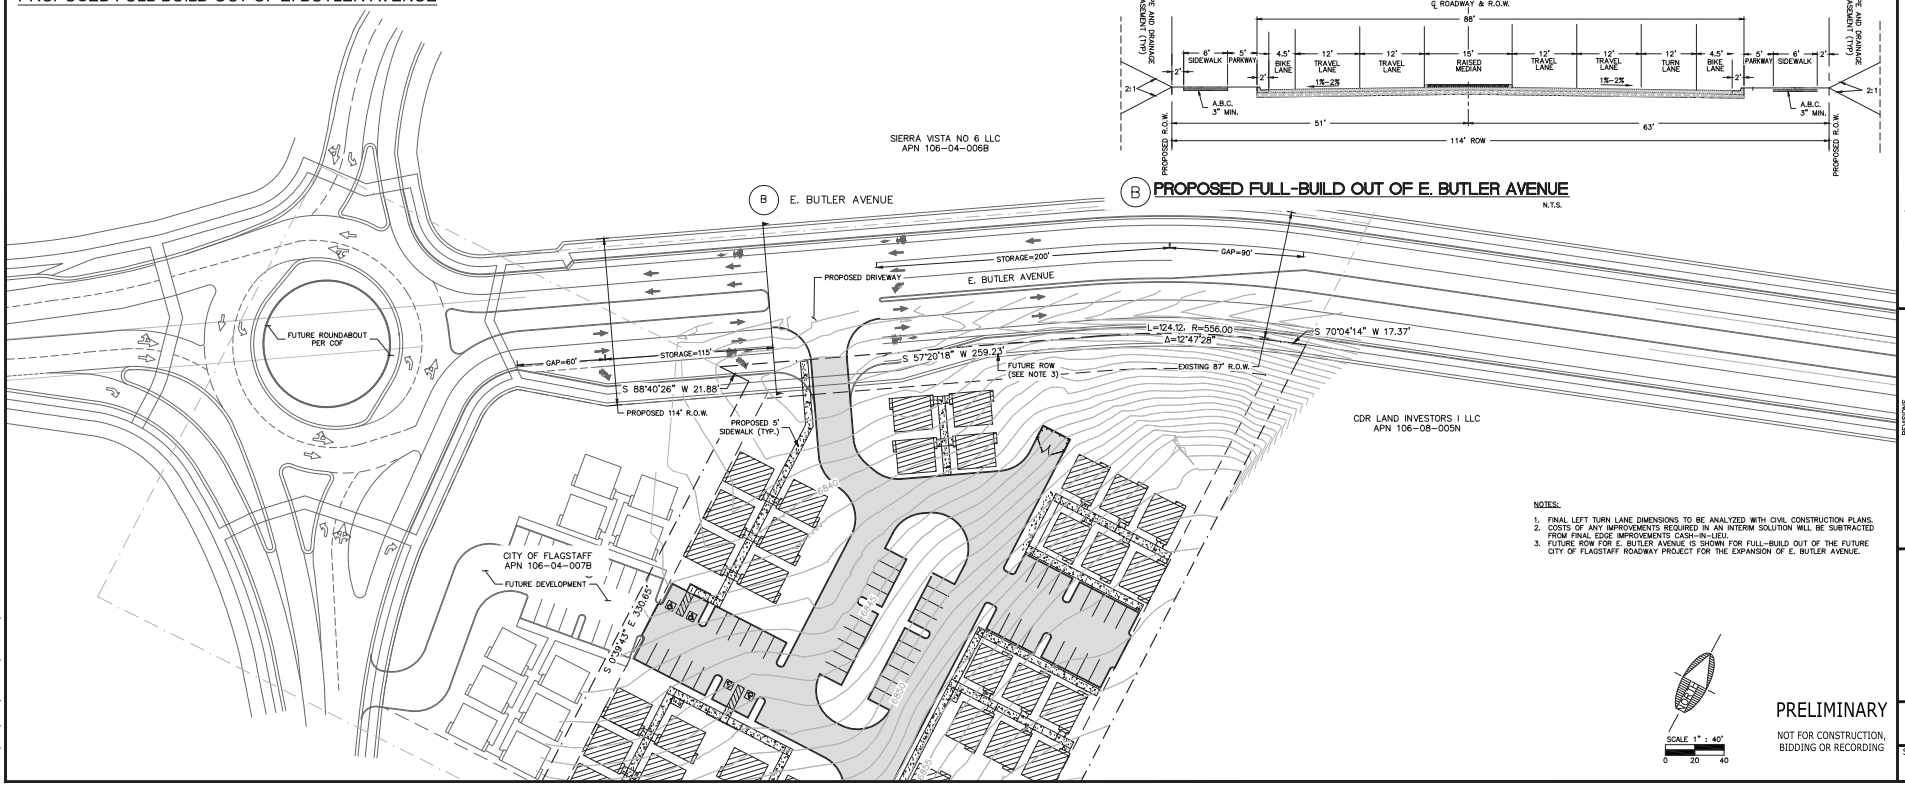

B PROPOSED FULL-BUILD OUT OF E. BUTLER AVENUE

N.T.S.

NOTES:

1. FINAL LEFT TURN LANE DIMENSIONS TO BE ANALYZED WITH CIVIL CONSTRUCTION PLANS.
2. COSTS OF ANY IMPROVEMENTS REQUIRED IN AN INTERIM SOLUTION WILL BE SUBTRACTED FROM FINAL EDGE IMPROVEMENTS CASH-IN-LIEU.
3. FUTURE ROW FOR E. BUTLER AVENUE IS SHOWN FOR FULL-BUILD OUT OF THE FUTURE CITY OF FLAGSTAFF ROADWAY PROJECT FOR THE EXPANSION OF E. BUTLER AVENUE.

SCALE 1" : 40'
0 20 40

PRELIMINARY

NOT FOR CONSTRUCTION, BIDDING OR RECORDING

FLAGSTAFF ARIZONA

WOODSHIRE ON BUTLER

ROADWAY IMPROVEMENTS

JOB NO:	17159
DATE:	OCT 18
SCALE:	AS SHOWN
DRAWN:	CNP
DESIGN:	CNP
CHECKED:	GEC

110 W. Dale Avenue
Flagstaff, AZ 86001
928.773.0354
928.774.8934 fax
www.swiaz.com

SWI
Shephard Wesnitzer, Inc.

NO.	DESCRIPTION	DATE	BY

REVISIONS

Call at least two full working days before you begin excavation.
ARIZONA 811
Dial 8-1-1 or 1-800-STAKE-IT (782-5348)

DRAWING NO.
SP02

SHT NO. 3 OF 4

PLOTTED: Oct 16, 2018-10:10am

FILE: P:\2017\17159\DRAWINGS\SITE PLAN\17159-ROADWAY IMPROVEMENTS.DWG CPHAM