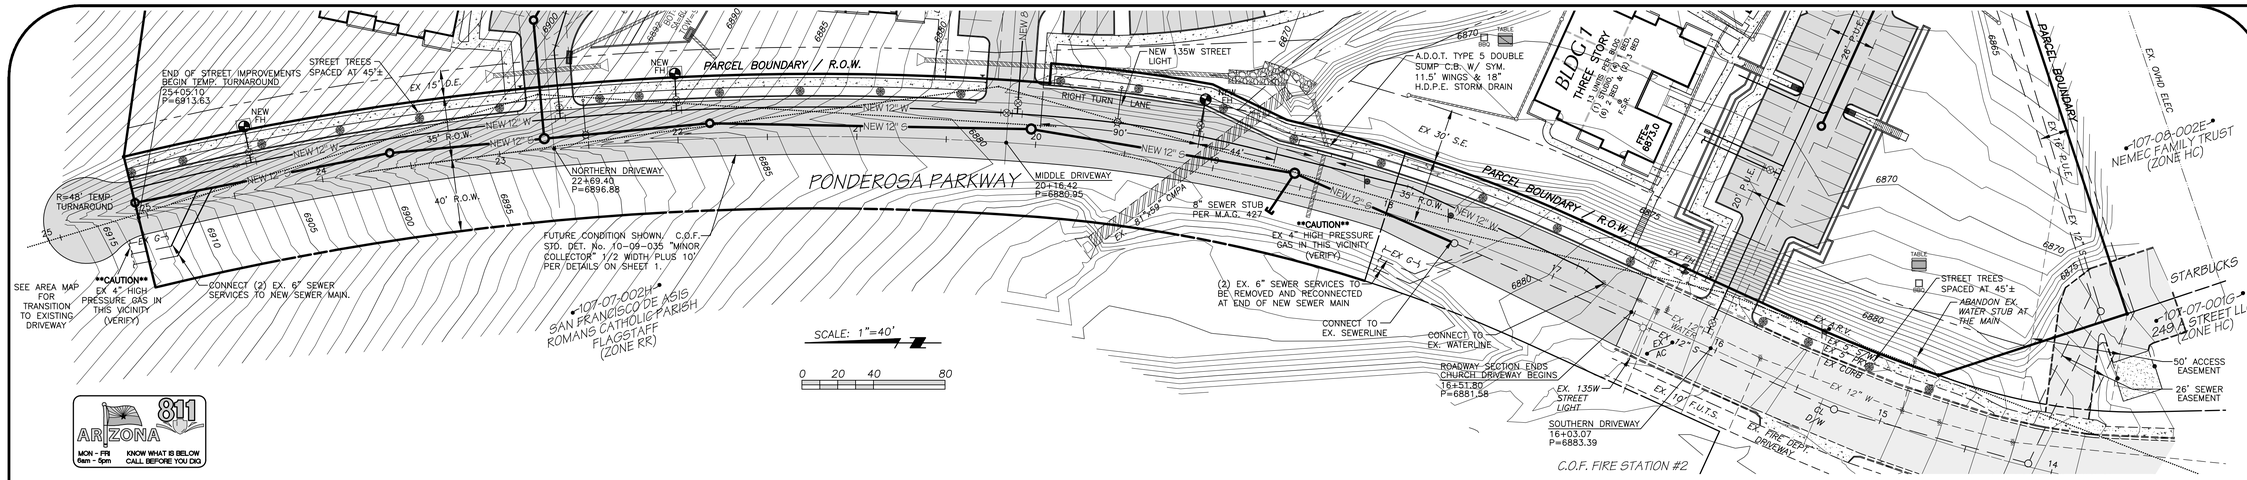

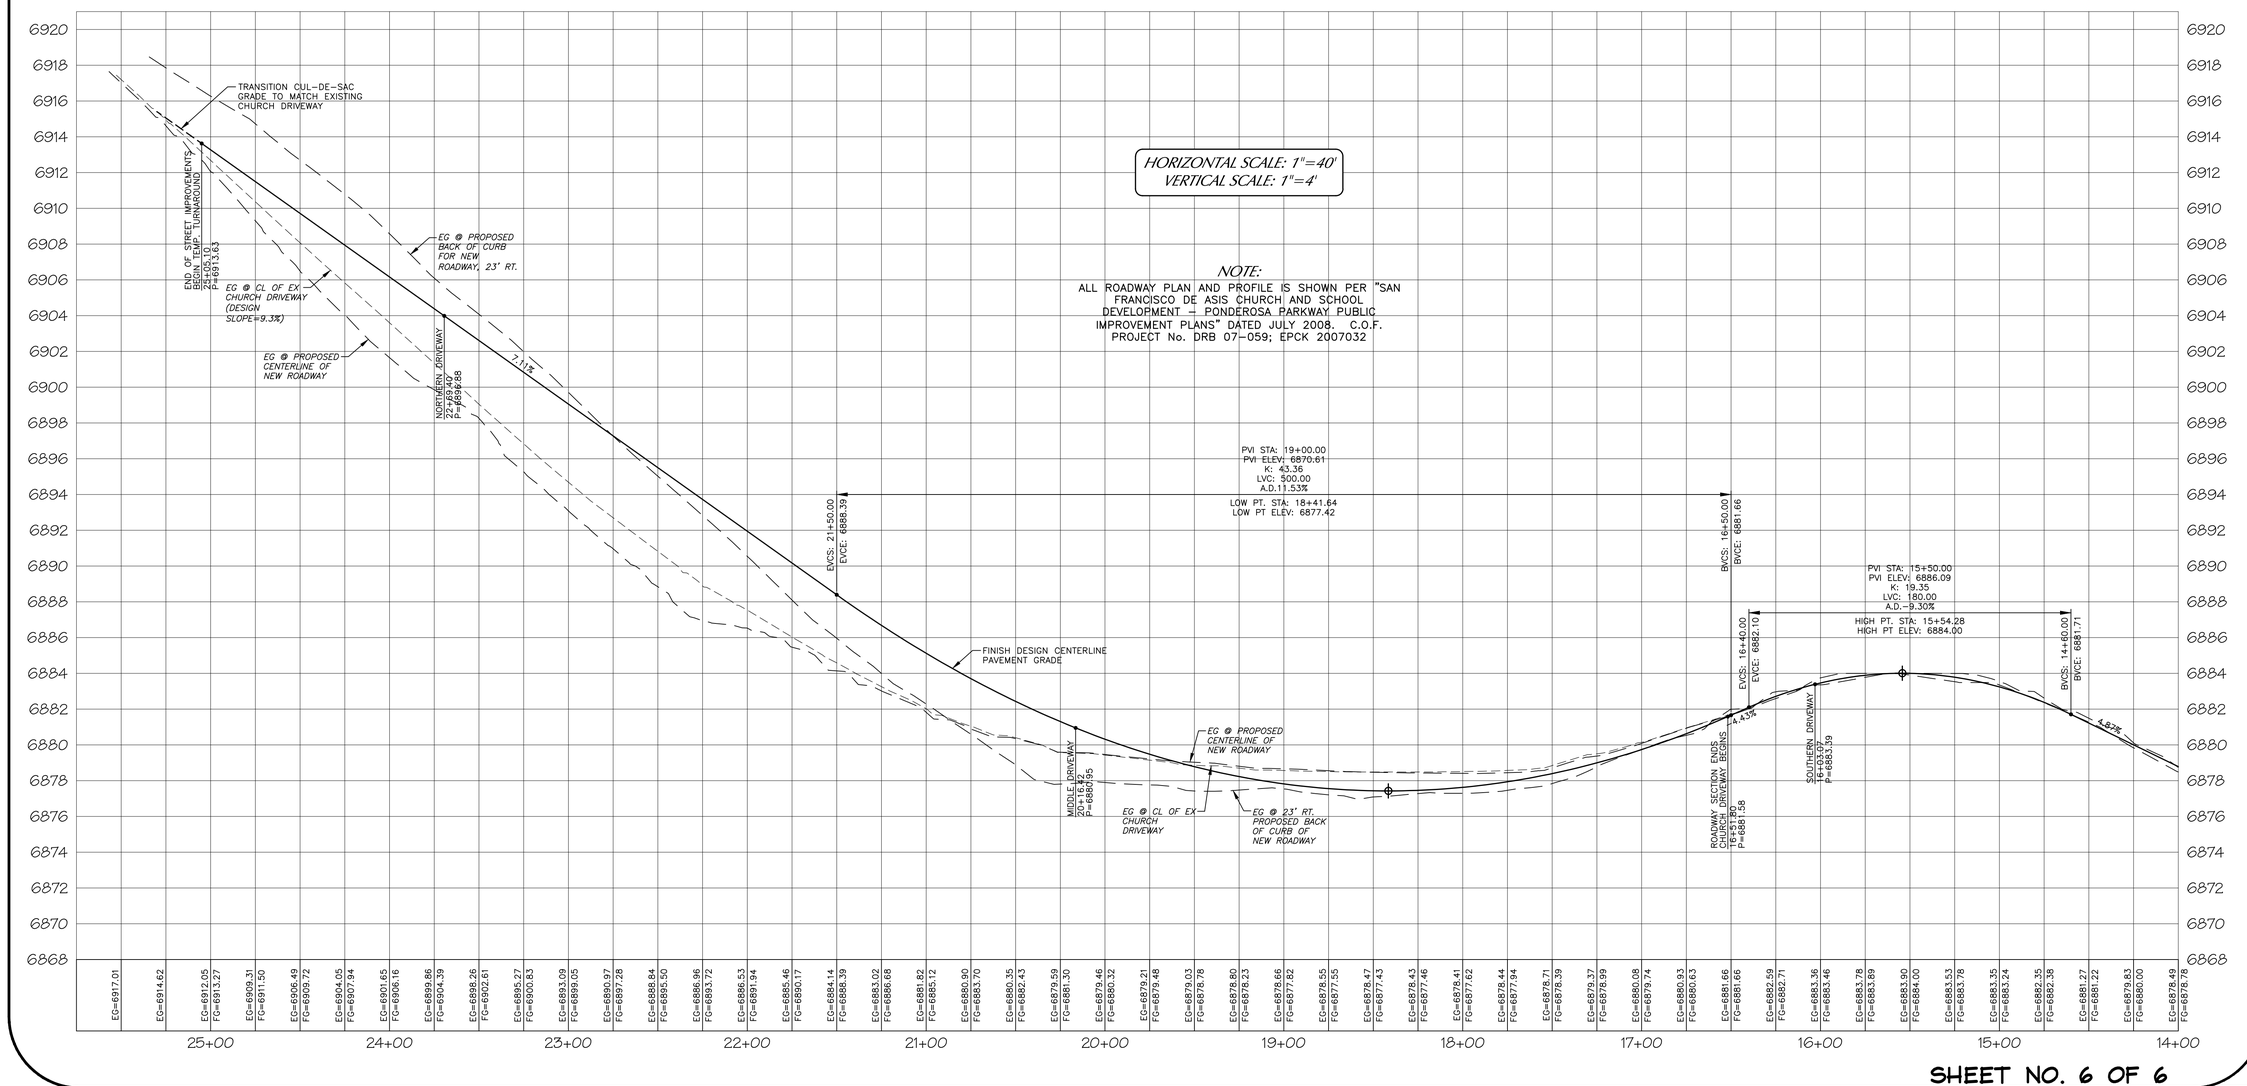

SHEET NO. 6 OF 6

COF PROJECT # PZ-17-00227-01

CONCEPT-08

Mogollon Inc ENGINEERING &SURVEYING
411 W. Santa Fe Avenue
Flagstaff, Arizona 86001
Phone: 928-214-0214

PRELIMINARY
NOT FOR CONSTRUCTION OR RECORDING

PONDEROSA PARKWAY
SITE PLAN FOR MIRAMONTE HOMES
PONDEROSA PARKWAY PLAN & PROFILE

5/16/19
MES# 18275

DATE: 5/16/19	REVISIONS: PER C.O.F. COMMENTS DATED 11/9/18
DESIGNED BY: MKE	PER C.O.F. COMMENTS DATED 1/29/19
DRAWN BY: MKE	PER C.O.F. COMMENTS DATED 3/11/19
CHECKED BY: KVH	PER C.O.F. COMMENTS DATED 5/2/19
PROJECT NO. 18275	HOR SCALE: 1"=40'
FN: SHEET-06.DWG	VERT SCALE: N/A