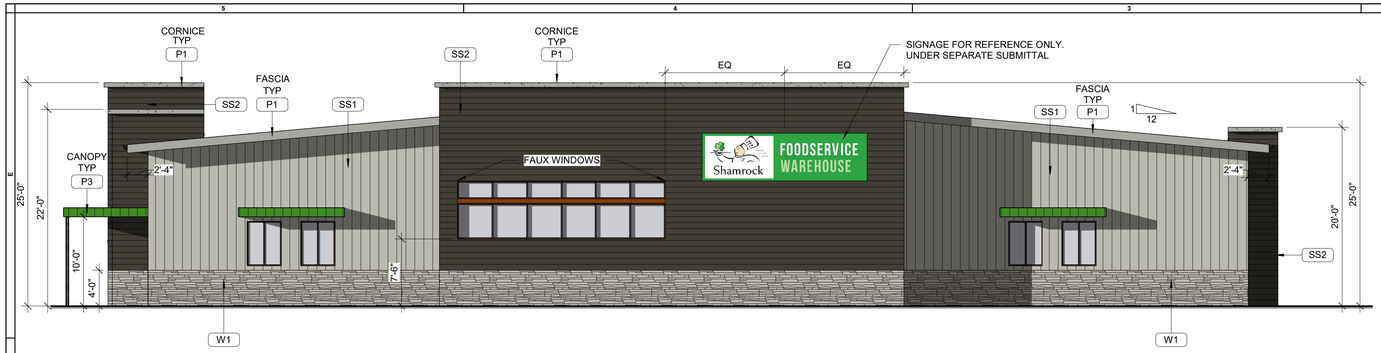

4 NORTH ELEVATION

1/8" = 1'-0"

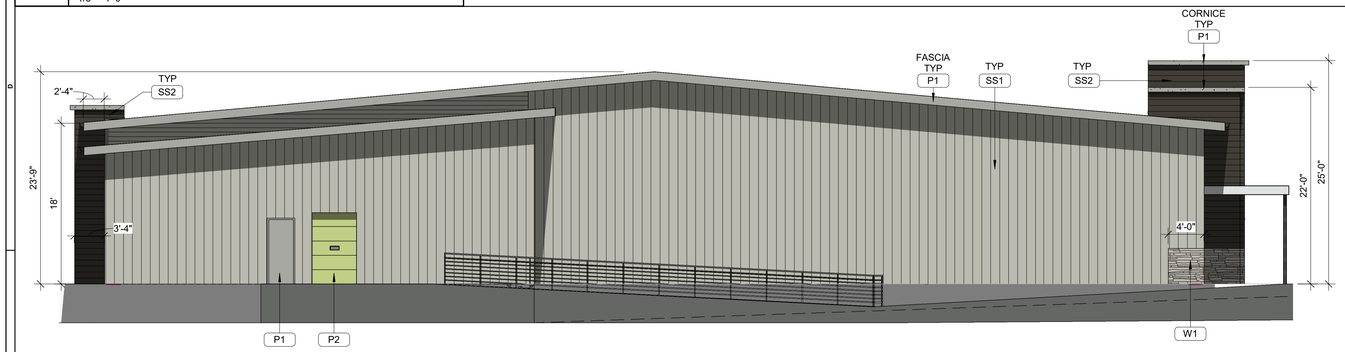

3 SOUTH ELEVATION

1/8" = 1'-0"

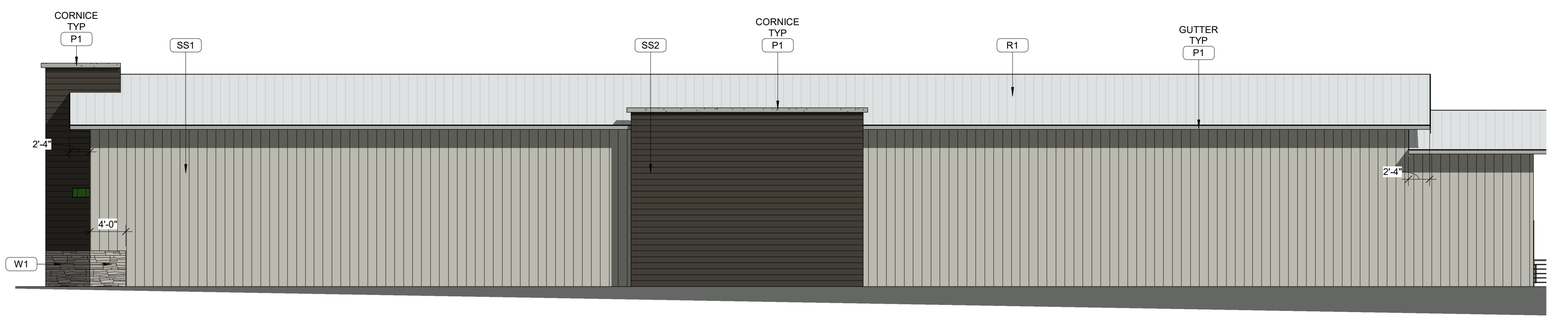

2 WEST ELEVATION

1/8" = 1'-0"

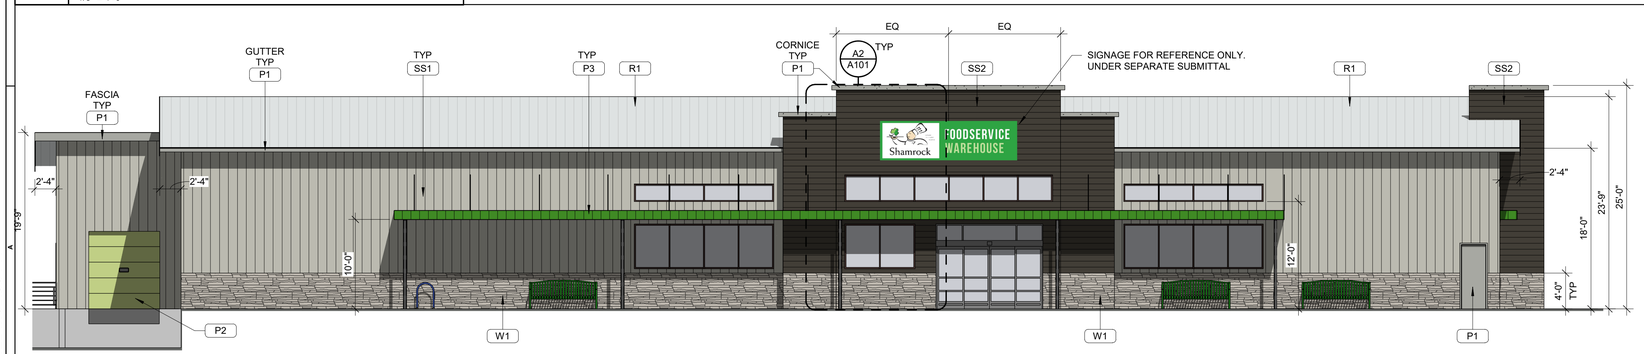

1 EAST ELEVATION

1/8" = 1'-0"

MATERIALS AND FINISHES

TAG	DESCRIPTION	MANUFACTURER	LRV
SS1	PRIMARY METAL SIDING - VERT	WESTERN STATES OR EQUIVALENT	LRV = 39
SS2	SECONDARY METAL SIDING - HORIZ	WESTERN STATES OR EQUIVALENT	LRV = 31
P1	GRAY MATTERS - SW7066	SHERWIN WILLIAMS	LRV = 39
P2	LIME RICKEY - SW6717	SHERWIN WILLIAMS	LRV = 45
P3	DIRECT GREEN - SW6924	SHERWIN WILLIAMS	LRV = 19
W1	STACKED STONE: EASTERN MOUNTAIN LEDGE - HURON	CORONADO STONE	LRV = N/A (VARIES)
R1	STANDING SEAM METAL - BATTENLOK HS - "SLATE GRAY"	MBCI	LRV = VARIES 78/29

PRIMARY SIDING (VERTICAL) - SS1
"ASH GRAY" - WESTERN STATES - WESTERN REVEAL 1.0 OR EQUIVALENT
LRV - 39

SECONDARY SIDING (HORIZONTAL) - SS2
"MEDIUM BRONZE" - WESTERN STATES - T-GROOVE OR EQUIVALENT
LRV - 31

DRYVIT - EIFS
SANDBLAST FINISH
AT CORNICE ONLY

PAINT - P1
"GRAY MATTERS" - SW7066 SHERWIN WILLIAMS
LRV - 39

PAINT - P2
"LIME RICKEY" - SW6717 SHERWIN WILLIAMS
LRV - 45

PAINT - P3
"DIRECT GREEN" - SW6924 SHERWIN WILLIAMS
LRV - 19

STACKED STONE - W1
"EASTERN MOUNTAIN LEDGE - HURON" OR EQUIVALENT
BY: CORONADO STONE
LRV - N/A (VARIES AS MATERIAL IS NOT UNIFORM, MIMICKS REAL STONE)

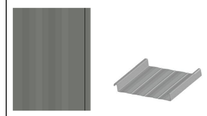

STANDING SEAM ROOF - R1
"SLATE GRAY" - BATTENLOK HS OR SIM
LRV - 78 FOR ROOF SLOPES OF 2:12 OR LESS AND
29 FOR ROOF SLOPES GREATER THAN 2:12

brr

ARCHITECT OF RECORD:
INDIVIDUAL
8131 METCALF AVENUE
SUITE 300
OVERLAND PARK, KS 66204

www.brrarch.com

TEL: 913-262-9095
FAX: 913-262-9044

CONSULTANT

CONSULTANT LOGO

COPYRIGHT NOTICE

This drawing was prepared for use on a specific site contemporaneously with its issue date and it is not suitable for use on a different project site or at a later time. Use of this drawing for reference or example on another project requires the services of properly licensed architects and engineers. Reproduction of this drawing for reuse on another project is not authorized and may be contrary to the law.

ISSUES & REVISIONS

NO.	DATE	DESCRIPTION

PROJECT NAME

SHAMROCK FOODS
FOODSERVICE
WAREHOUSE
FLAGSTAFF, AZ

PROJECT ADDRESS

3611 EAST INDUSTRIAL DR
FLAGSTAFF, AZ 86004

Shamrock
FOODSERVICE WAREHOUSE

PROJECT MANAGER:
Approver
CHECKED BY:
Checker
DRAWN BY:
XX
DOCUMENT DATE:
6/22/2021

PROJECT NO.

62930973

PROFESSIONAL SEAL

NOT FOR CONSTRUCTION

SHEET TITLE

EXTERIOR ELEVATIONS

SHEET NO.

A201

BRR Original printed on recycled paper

12/20/2021 3:01:33 PM