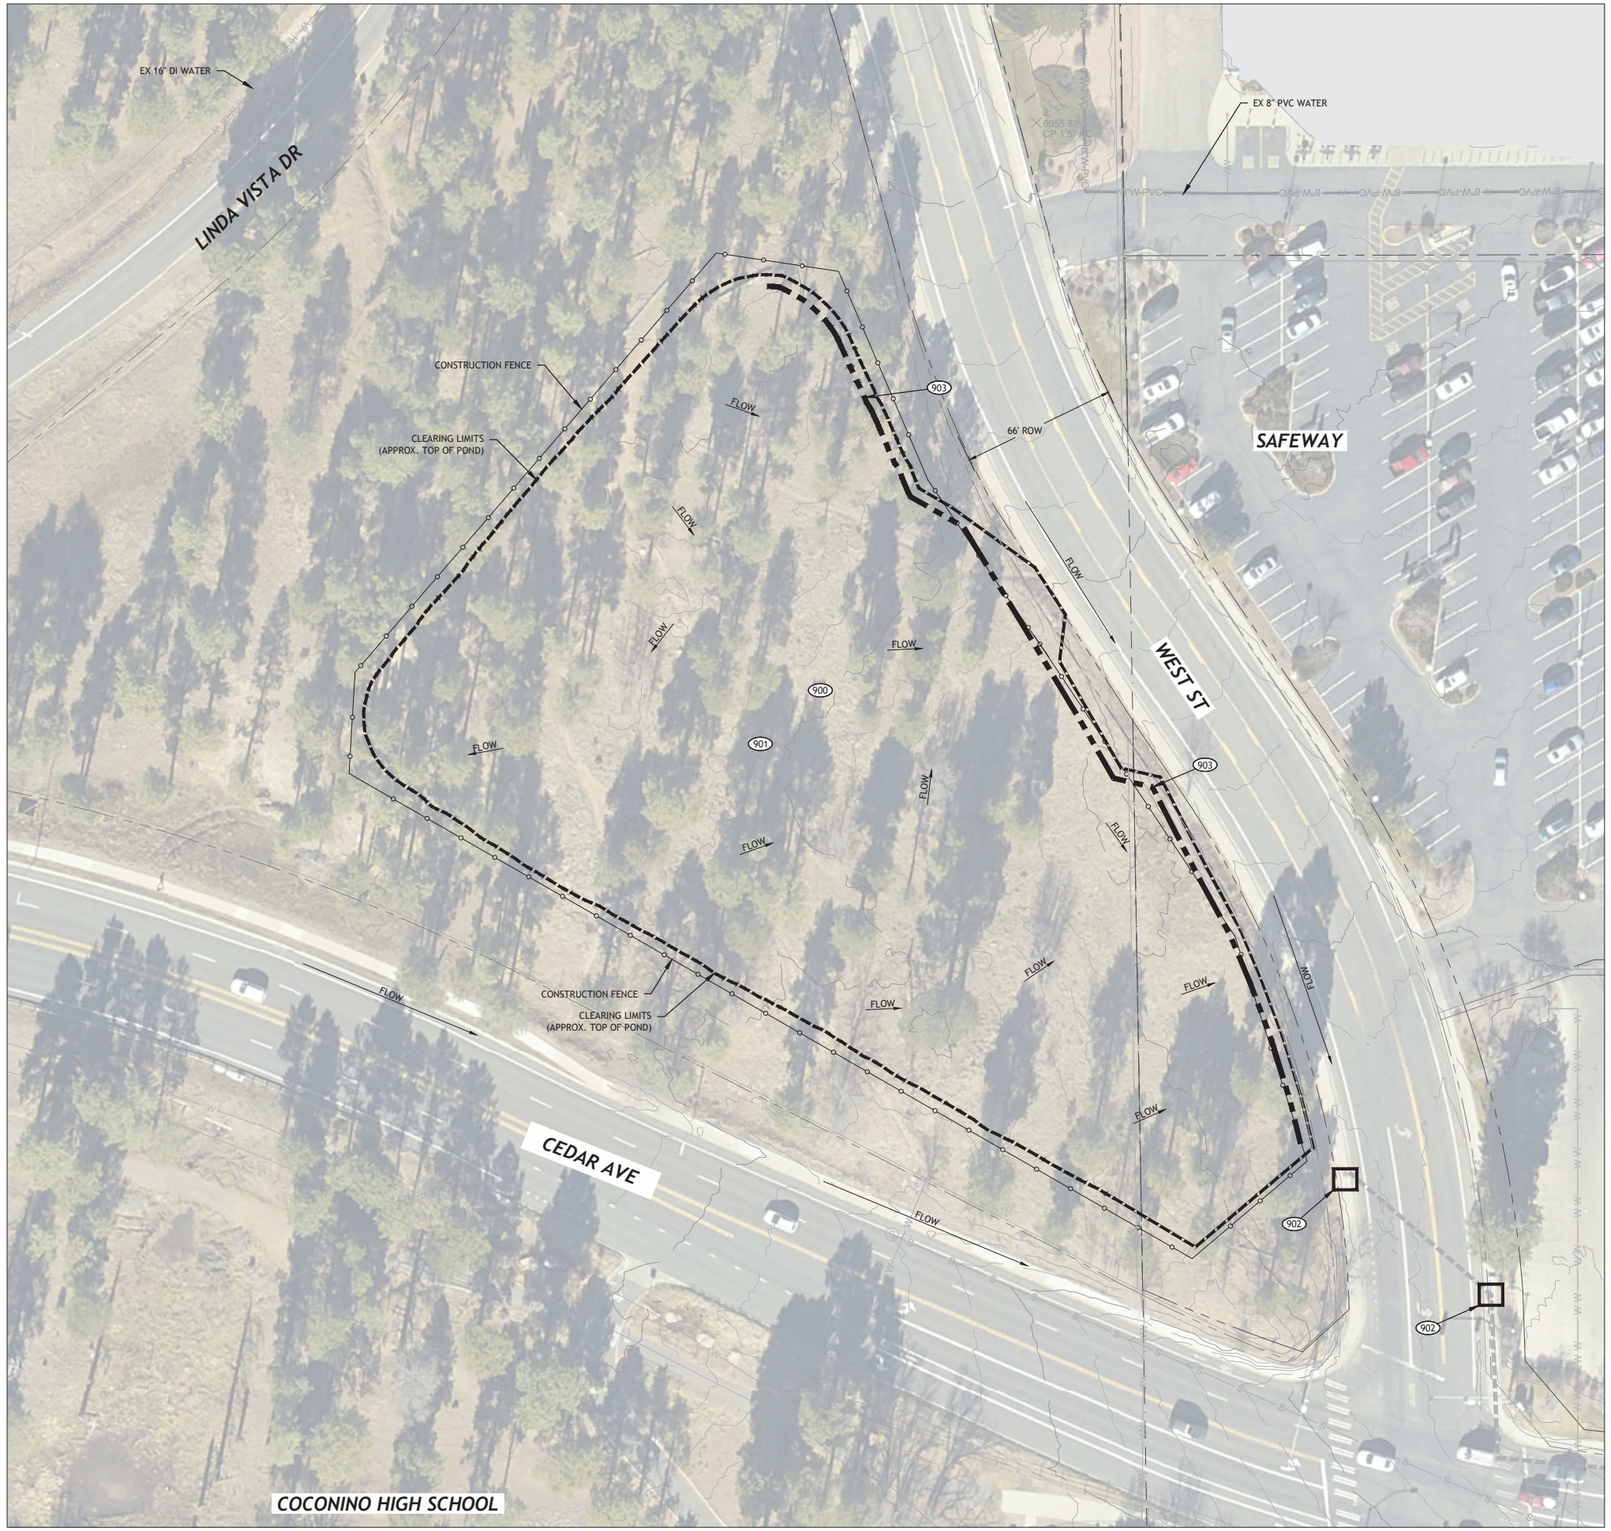

CONSTRUCTION NOTES

EROSION CONTROL (900)

900 1.95 ACRES
CLEAR AND GRUB WITHIN THE CLEARING LIMITS PER MAG SPEC 201.

901 1 LS
REMOVE & DISPOSE TREES WITHIN THE CLEARING LIMITS.

902 2 EA
GRAVEL BAG PER DETAIL ES9.

903 460 LF
9" WATTLE PER DETAIL ES3.

910 NPI
STABILIZED CONSTRUCTION ENTRANCE PER DETAIL ES11, SHEET C3.0. PLACEMENT OF CONSTRUCTION ENTRANCE(S) SHALL BE DETERMINED IN THE FIELD AND RELOCATED AS NEEDED TO ACCOMMODATE CONSTRUCTION TRAFFIC.

911 NPI
CONTRACTOR TO COORDINATE WITH CITY OF FLAGSTAFF FOR LOCATION OF DESIGNATED CONCRETE WASHOUT. CONCRETE WASHOUT SHALL BE CONTAINED AND PROPERLY DISPOSED OF UPON COMPLETION.

LEGEND

FLOW GENERAL DIRECTION OF STORMWATER FLOW

N

GRAPHIC SCALE 1" = 30'

30 0 30 60 90

FINAL 1 PLANS

Contact Arizona 811 at least two full working days before you begin excavation
ARIZONA 811
Call 811 or click Arizona811.com

SPRUCE WASH

REVISION	DESCRIPTION	DATE

201 E. Birch Ave., Suite 3
Flagstaff, AZ 86001
(928) 774-4046

Peak ENGINEERING, INC.
Connecting Place to People

CERTIFICATE NO. 47069
JULIE O. LEID
DATE SIGNED
ARIZONA U.S.A.
EXPIRES

CITY OF FLAGSTAFF
SPRUCE WASH WATERSHED IMPROVEMENTS
WEDGE DETENTION BASIN IMPROVEMENTS
WEDGE DET. CLEARING LIMITS & ECP
COF PROJECT NO. 03-23015

JOB NO: 23COF05
DATE: JUNE 2023
BY: DMP/CAL
CHECKED: CAL/JOL

C2.0