METAL ROOFING COLOR CHART

BLOCKLITE LRV CHART

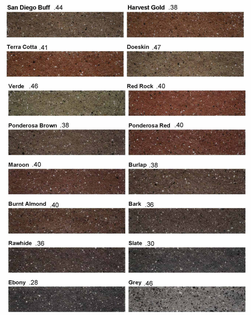

LRV MATERIALS CHART

MATERIAL	SPECIFICATION	LRV
ALUMINUM FRAME & PANEL - DOORS & WINDOWS	ARCADIA BRONZE ANODIZED	.04
SPLIT-FACE CMU BLOCK	BLOCKLITE BARK #12	.36
STANDING SEAM MTL ROOFING	ATAS DARK BRONZE (ANODIZED)	.15
STUCCO - SMOOTH-FACE	PPG DISCOVER 1021-3	.45

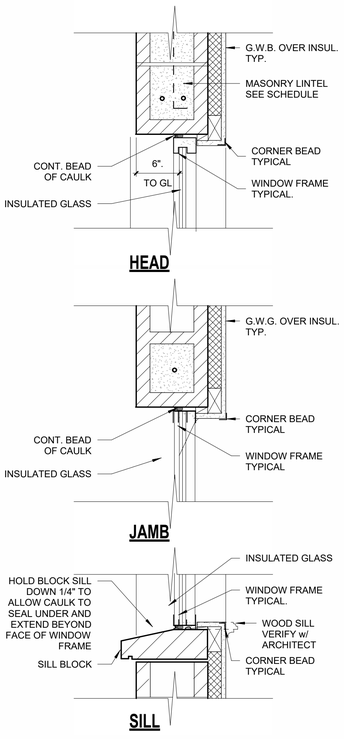

05 WINDOW DETAILS
1 1/2" = 1'-0"

01 NORTH
1/8" = 1'-0"

02 EAST
1/8" = 1'-0"

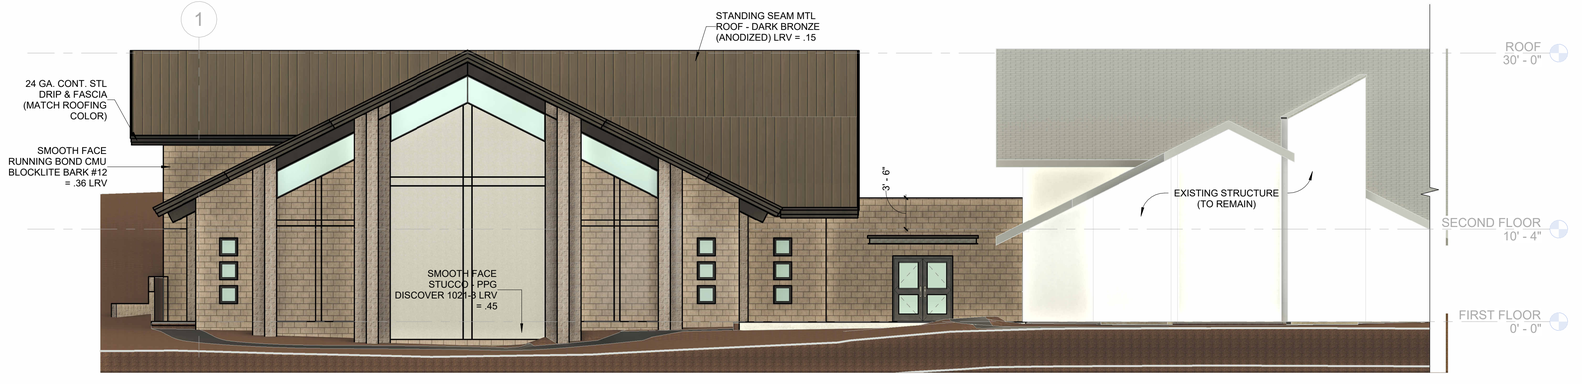

03 SOUTH
1/8" = 1'-0"

04 WEST
1/8" = 1'-0"

REECE AND ROWE ARCHITECTS, PLLC. EXPRESSLY RESERVES THE COMMON LAW COPYRIGHT AND OTHER PROPERTY RIGHTS IN THESE PLANS. THESE PLANS ARE NOT TO BE CHANGED OR COPIED IN ANY FORM OR MANNER WHATSOEVER NOR ARE THEY TO BE ASSIGNED TO ANY THIRD PARTY WITHOUT FIRST OBTAINING WRITTEN PERMISSION AND CONSENT OF REECE AND ROWE ARCHITECTS, PLLC. ©

MOUNTAINVIEW CHURCH
NEW SANCTUARY
2150 East Linda Vista Drive

PRELIMINARY NOT FOR CONSTRUCTION

REECE and ROWE ARCHITECTS

4343 E. Avalon Drive
Phoenix, Arizona 85018
Phone: 602-957-4343
Fax: 602-957-7546

1254 W. University Ave #100
Flagstaff, Arizona 86001
Phone: 928-779-4340
Fax: 928-779-5087

REVISIONS:

TITLE:	EXTERIOR ELEVATIONS
SCALE:	As indicated
DATE:	2023-12-22
JOB NO:	21721

A4.0