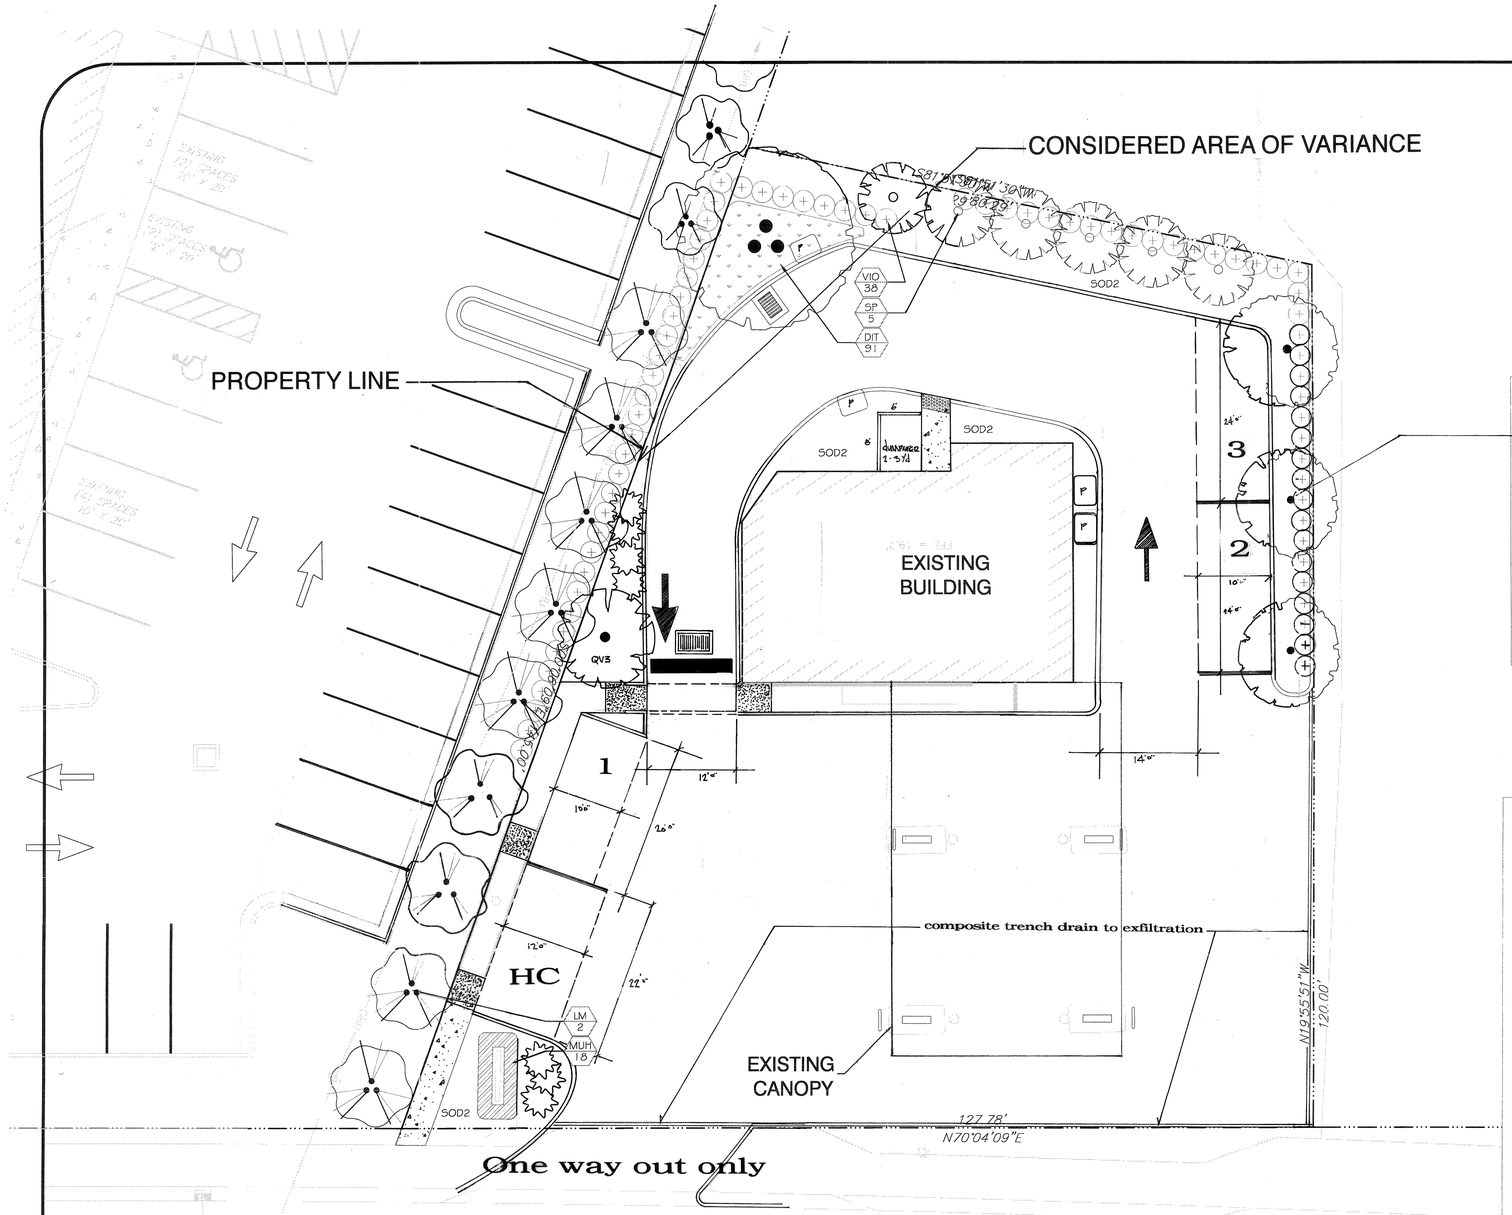

PLANT SCHEDULE

	QTY	BOTANICAL NAME	COMMON NAME	SPECS
TREES				
LM	7	Lagerstroemia indica `Muskogee`	Multi-Trunked Muskogee Grape Myrtle	FG, 12`HT x 6` SPR, ML, SP, MO
QV	3	Quercus virginiana	Southern Live Oak	FG, 12` HT x 6` SPR, 3` C, SP
QV3	2	Quercus virginiana	Southern Live Oak	FG, 35` HT x 20` SPR, 10'C, CH, SP,
PALM TREES	QTY	BOTANICAL NAME	COMMON NAME	SPECS
SP	5	Sabal palmetto	Sabal Palm	FG, 8`-18` CT HT, HV CAL, SP
SHRUBS	QTY	BOTANICAL NAME	COMMON NAME	SPECS
VIO	74	Viburnum odoratissimum	Sweet Viburnum	3G, 30" HT x 24" SPR, FTB, 36" OC
GRASSES	QTY	BOTANICAL NAME	COMMON NAME	SPECS
MUH	18	Muhlenbergia capillans	Pink Muhly	1G, 18" HT x 12" SPR, F @ 24" oc
GROUND COVERS	QTY	BOTANICAL NAME	COMMON NAME	SPECS
DIT	91	Dianella tasmanica	Flax Lily	1G, 12" OA, F, @ 18" oc
ILS	60	Ilex vomitona `Stokes Dwarf`	Dwarf Yaupon	3G, 18" OA, F, @ 12" oc
SOD/SEED	QTY	BOTANICAL NAME	COMMON NAME	SPECS
SOD2	Cont. To Specify	Paspalum notatum	Bahia Grass	Solid Sod

F PUMP

Landscape Notes:

1. All plants shall conform to established nursery grades and standards, to be Florida No. 1 or better, and shall be free of disease and insects at the time of installation.
2. Trees shall be a minimum of twelve (12) feet in height and have a caliper of two and one-half (2 1/2) inches at four and one-half (4 1/2) feet above the ground when installed.
3. All required trees, except palms, shall have a minimum of five (5) feet of clear trunk and a minimum five (5) foot canopy spread at the time of planting.
4. All palm trees shall have a minimum clear trunk of ten (10) feet when installed. Three palm trees are equal to one shade tree having a mature canopy spread of fifteen (15) feet.
5. Shurbs shall be a minimum of twenty-four (24) inches in height above grade immediately after planting. 25% of all shrubs shall be Florida native.
6. Groundcovers, other than grass, shall be planted in a manner as to present a finished appearance and reasonably complete coverage within four (4) months after planting.
7. Turf grass shall be installed using solid sod and shall be either Bahia or St. Augustine sod.
8. All landscape areas other than sod will be provided a mulch cover of at least three (3) inches. Cypress mulch shall not be used.
9. Landscaping within vehicular use areas shall be protected by a six inch non-mountable curb.
10. All existing native vegetation found on the site and is not in direct conflict with the proposed buildings or parking areas shall be left undisturbed. A suitable protective barrier, constructed of metal, wood, safety fencing, or other durable material, will be placed around the staked out locations of existing native vegetation.
11. No fill materials, constuction materials, concrete, paint, chemicals, or other foreign materials shall be stored, deposited, or disposed of within any areas that have been staked or fenced off as being undisturbed native vegetation areas.
12. Existing understory shall be maintained in areas of undisturbed native vegetation.
13. All native trees that are to remain on the site shall be protected.
14. All Category 1 exotic plant species will be eradicated from the site.

7131 OKEECHOBEE ROAD
EXISTING GAS STATION

Site Plan 08.2014

REFERENCE NORTH

0' 10' 20'

SCALE: 1" = 10'

No.	Revision/Issue	Date

INFINITY ENGINEERING GROUP, LLC
600 North Willow Avenue, Suite 101
Tampa, FL 33606
[p]: 813.830.2330
[f]: 813.254.7080
www.iegroup.net
Cert. of Auth. No. 27889

Client Name and Address

I:\Standards\Details_Clients\Kinetik\KT1.jpeg

4973 SW 74 COURT
MIAMI, FLORIDA 33155

Nisit Sapparkhao, P.E.
FL. REG. NO. 64085

DATE

Project Name and Address: SHELL #145, 7131 OKEECHOBEE ROAD, FORT PIERCE, FL 34945

Sheet Title: FUEL SITE PLAN

Project No. 75-29.00

Scale: AS NOTED

Sheet: L2.0