PLAN PREPARED BY:
CLEVELAND DESIGN GROUP INC.
100 AVENUE A, SUITE 2E
FORT PIERCE FLORIDA 34950
772.464.2010, VIDANDI2@YAHOO.COM

Luminaire Schedule						
Symbol	Qty	Label	Arrangement	Total Lamp Lumens	LLF	Description
	2	A3	SINGLE	22000	0.800	EMCO AVA-3-250PSMH
	3	AF	SINGLE	22000	0.800	EMCO AVA-F-250PSMH
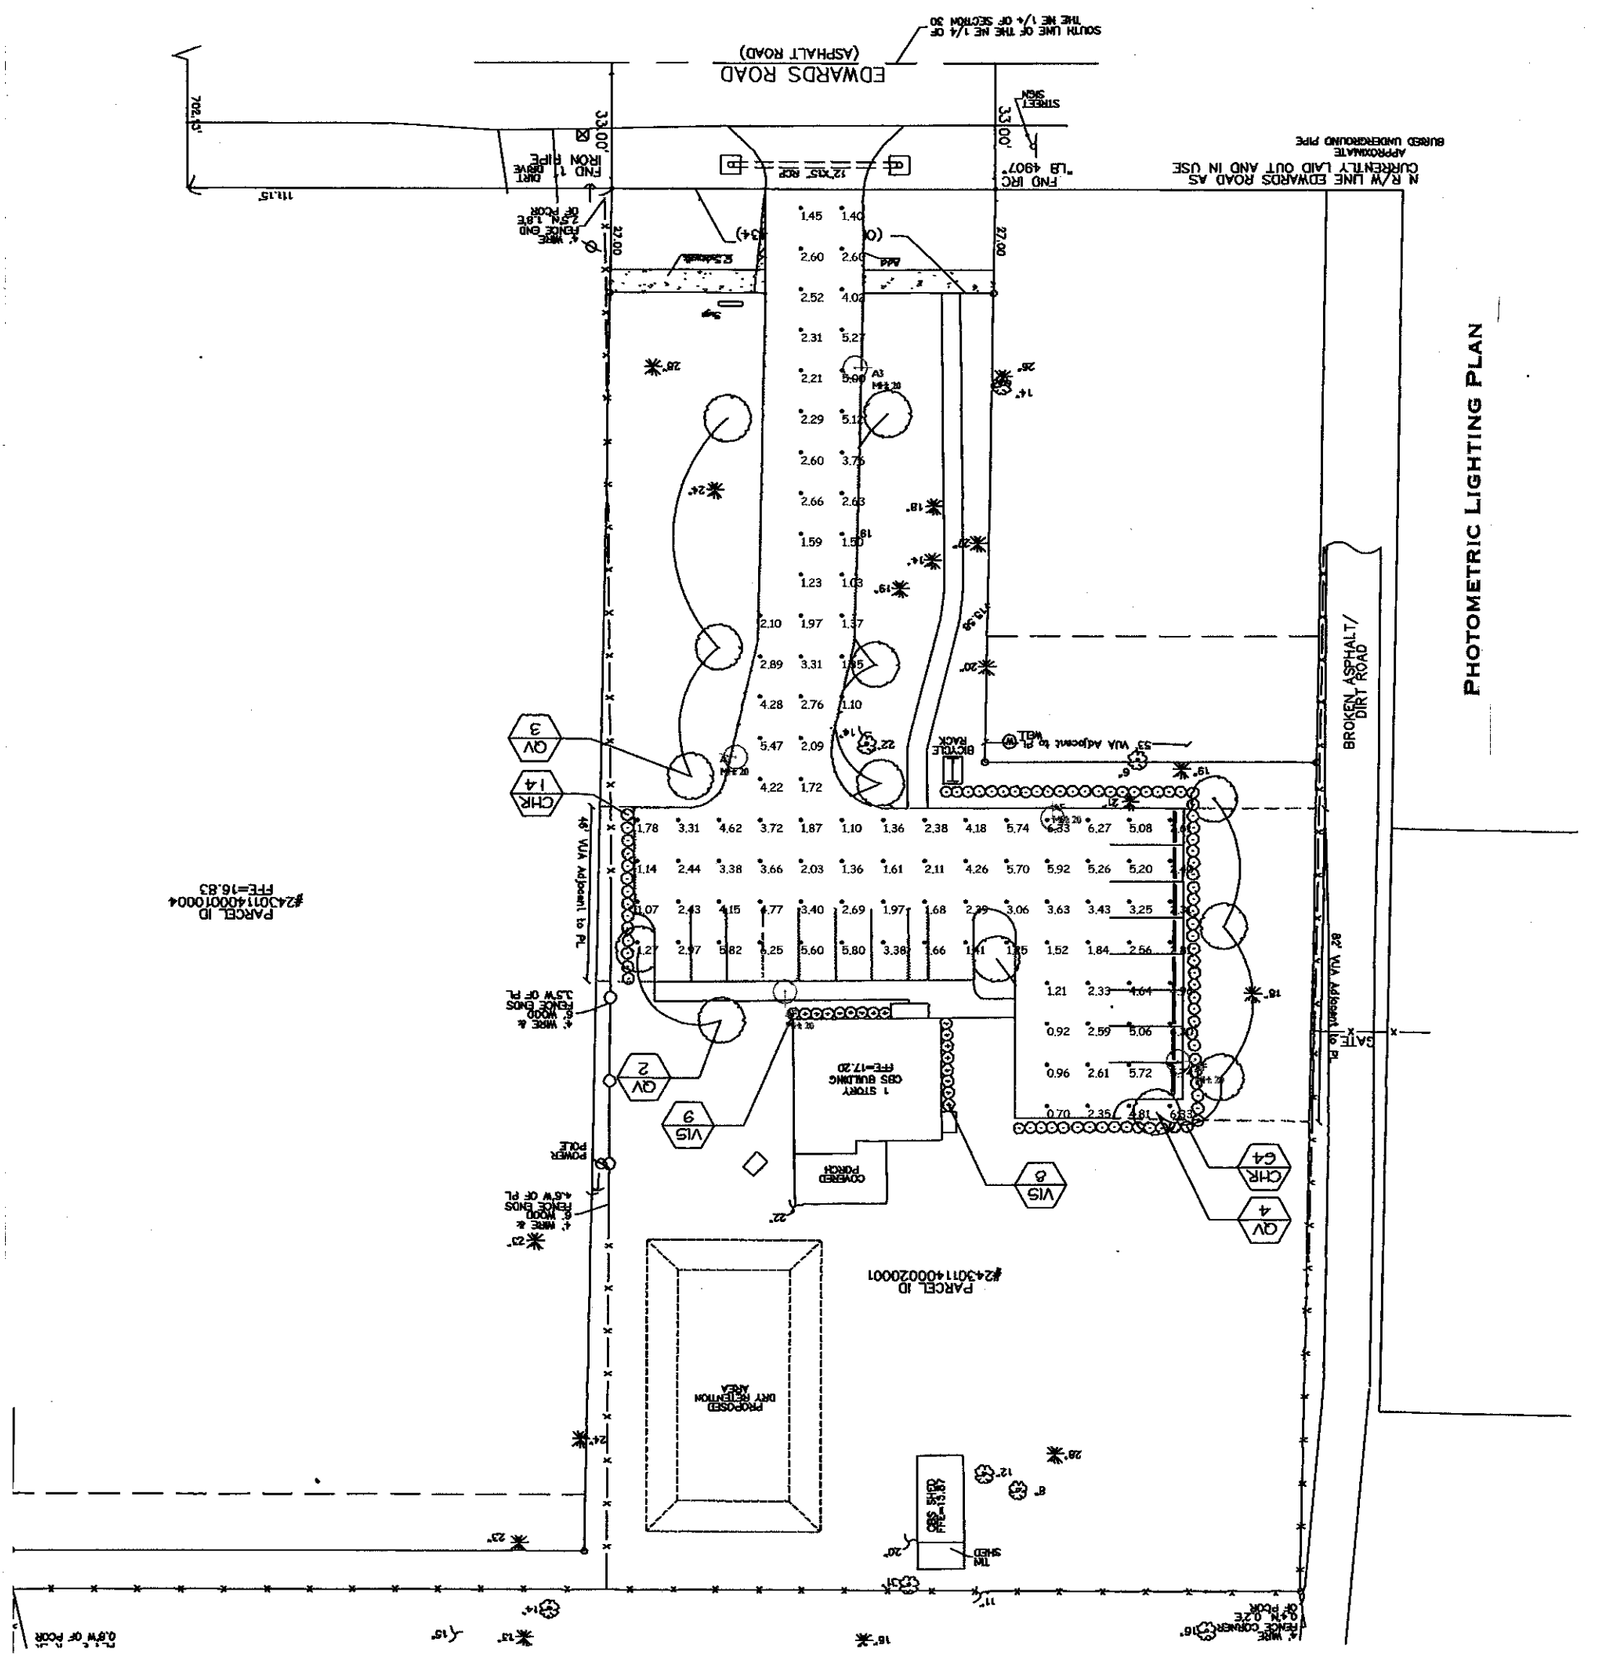
Calculation Summary							
Label	CalcType	Units	Avg	Max	Min	Avg/Min	Max/Min
SITE	Illuminance	Fc	3.11	6.33	0.70	4.44	9.04