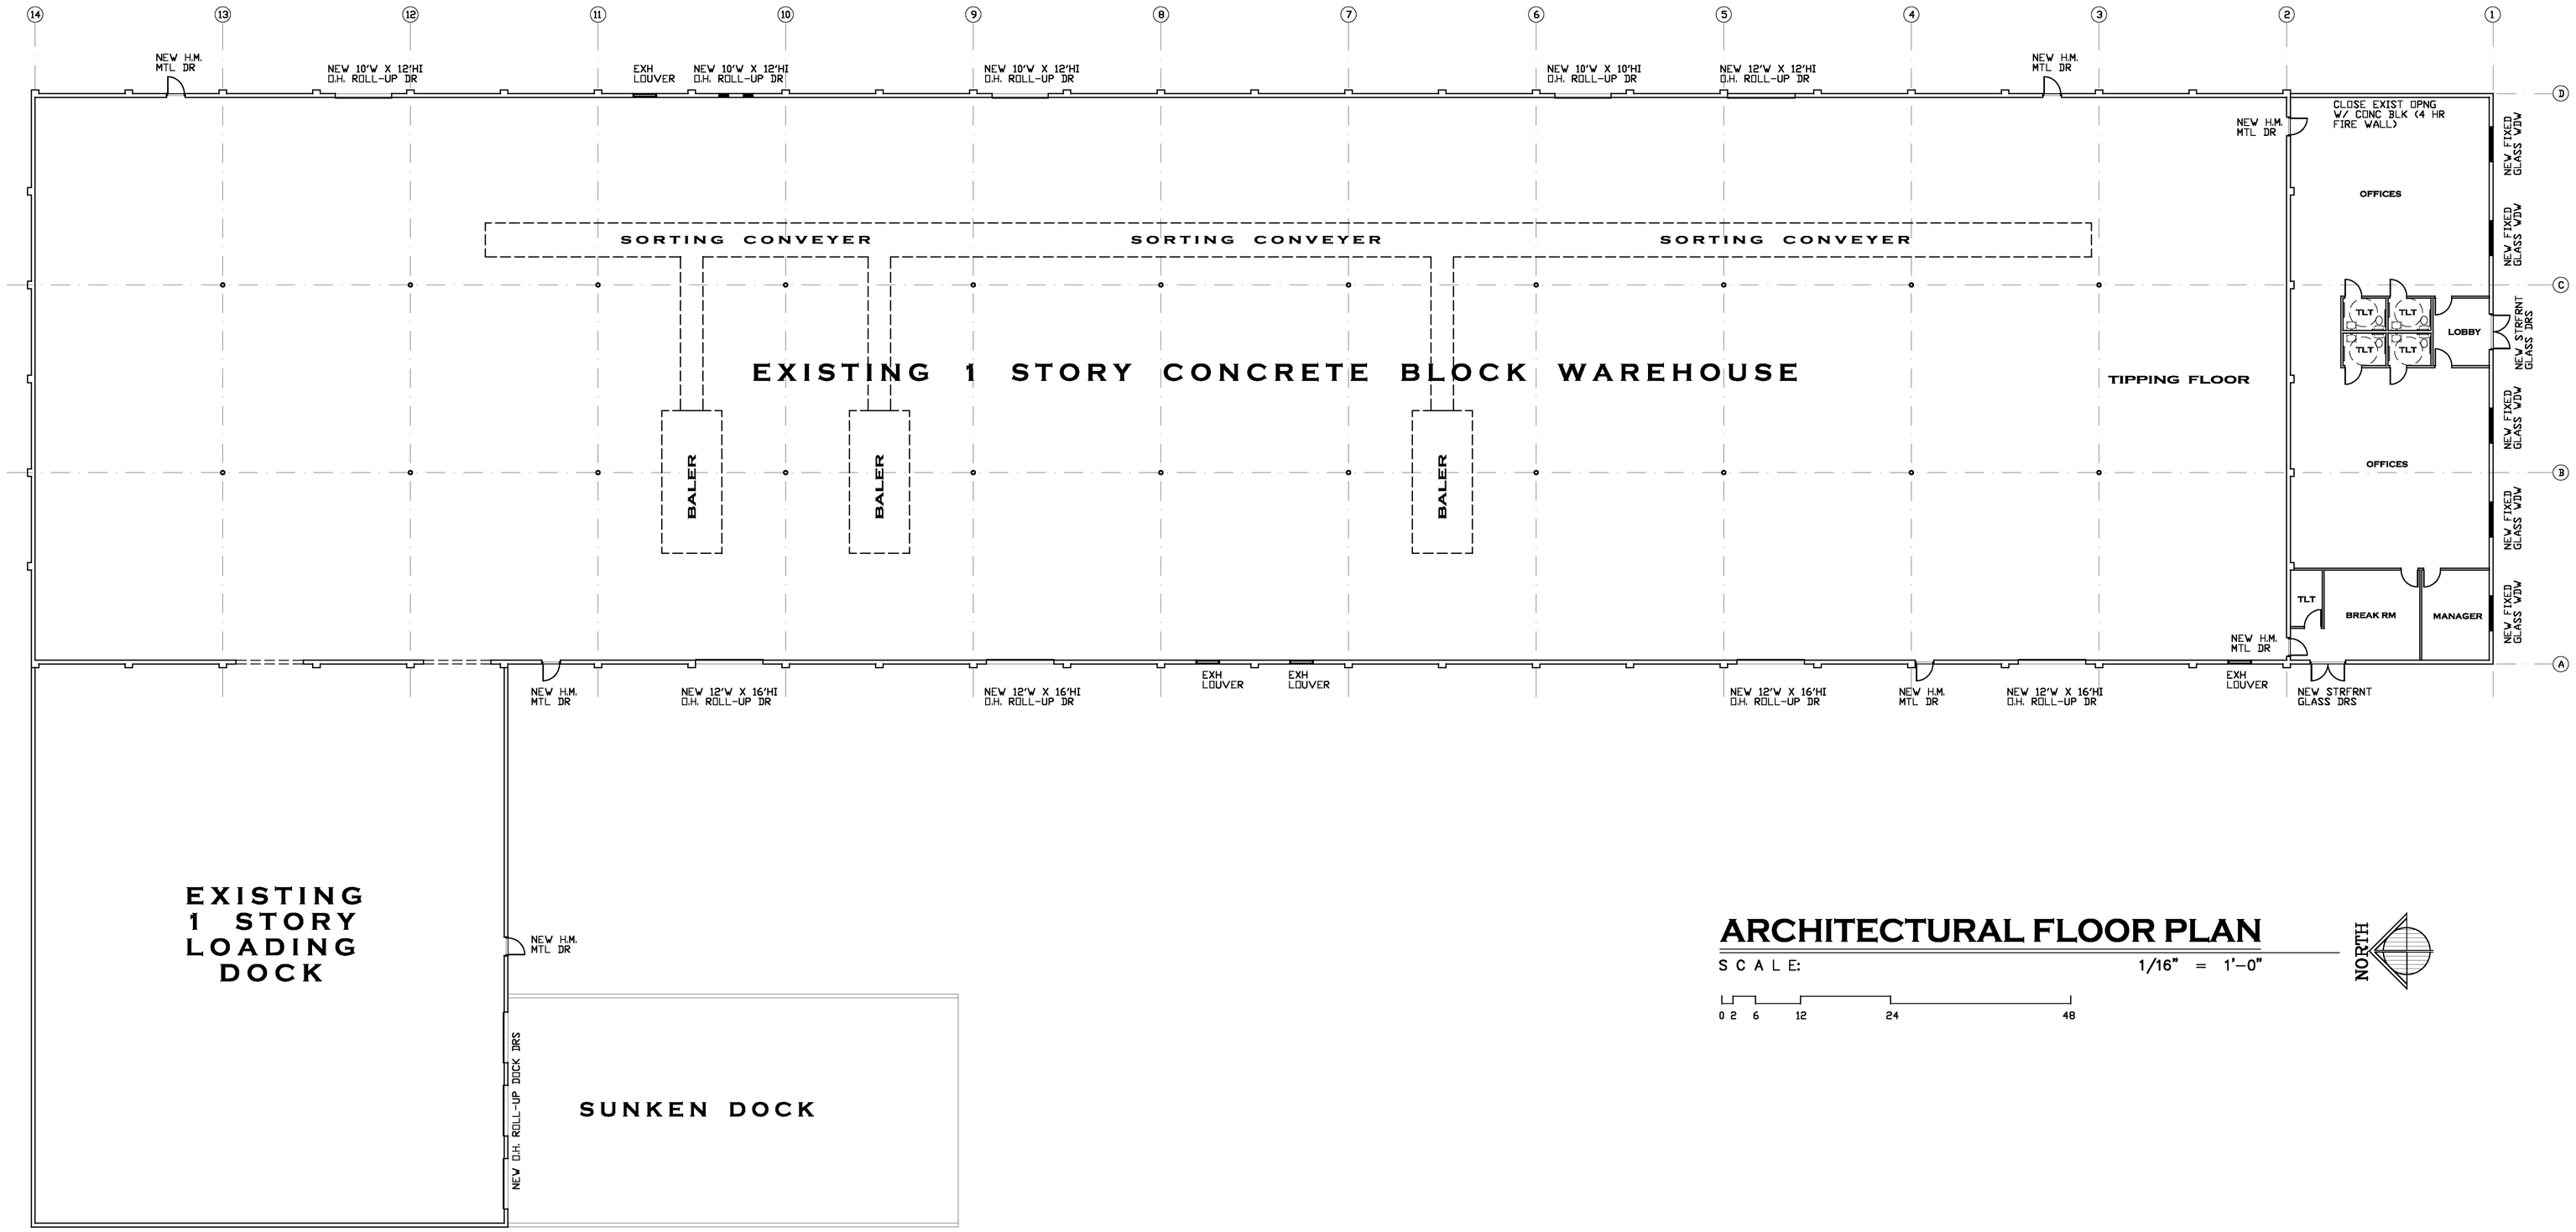

ARCHITECTURAL FLOOR PLAN

SCALE: 1/16" = 1'-0"

0 2 6 12 24 48

NORTH

JAMES E. GILGENBACH
ARCHITECTURE & PLANNING
SUITE 107
1239 E NEWPORT CENTER DR
NEWPORT COMMERCE CENTER
DEERFIELD BEACH
FLORIDA 33442
(954) 426 – 1652

ARCHITECT
AR-7457

REVISIONS:

1. DRAWINGS ARE NOT TO BE SCALED. WRITTEN DIMENSIONS HAVE PRECEDENCE OVER ALL SCALED DIMENSIONS.
2. CONTRACTOR TO VERIFY ALL DIMENSIONS & ADVISE ARCHITECT OF ANY DISCREPANCIES. CONSTRUCTION SHALL NOT PROCEED UNTIL SAID DISCREPANCIES HAVE BEEN RESOLVED BY ARCHITECT.
3. NO MATERIALS OR SYSTEMS ARE TO BE FABRICATED UNTIL A. ALL DIMENSIONS HAVE BEEN VERIFIED BY THE CONTRACTOR. B. SHOP DRAWINGS HAVE BEEN REVIEWED & ACCEPTED BY THE ARCHITECT.

TENANT IMPROVEMENTS FOR

TROPICAL RECYCLING

1450 BELL AVENUE
FORT PIERCE, ST LUCIE COUNTY, FLORIDA

DATE: 06 AUG '15
PROJECT NO: 15 – A115
SHEET: A1
of 2