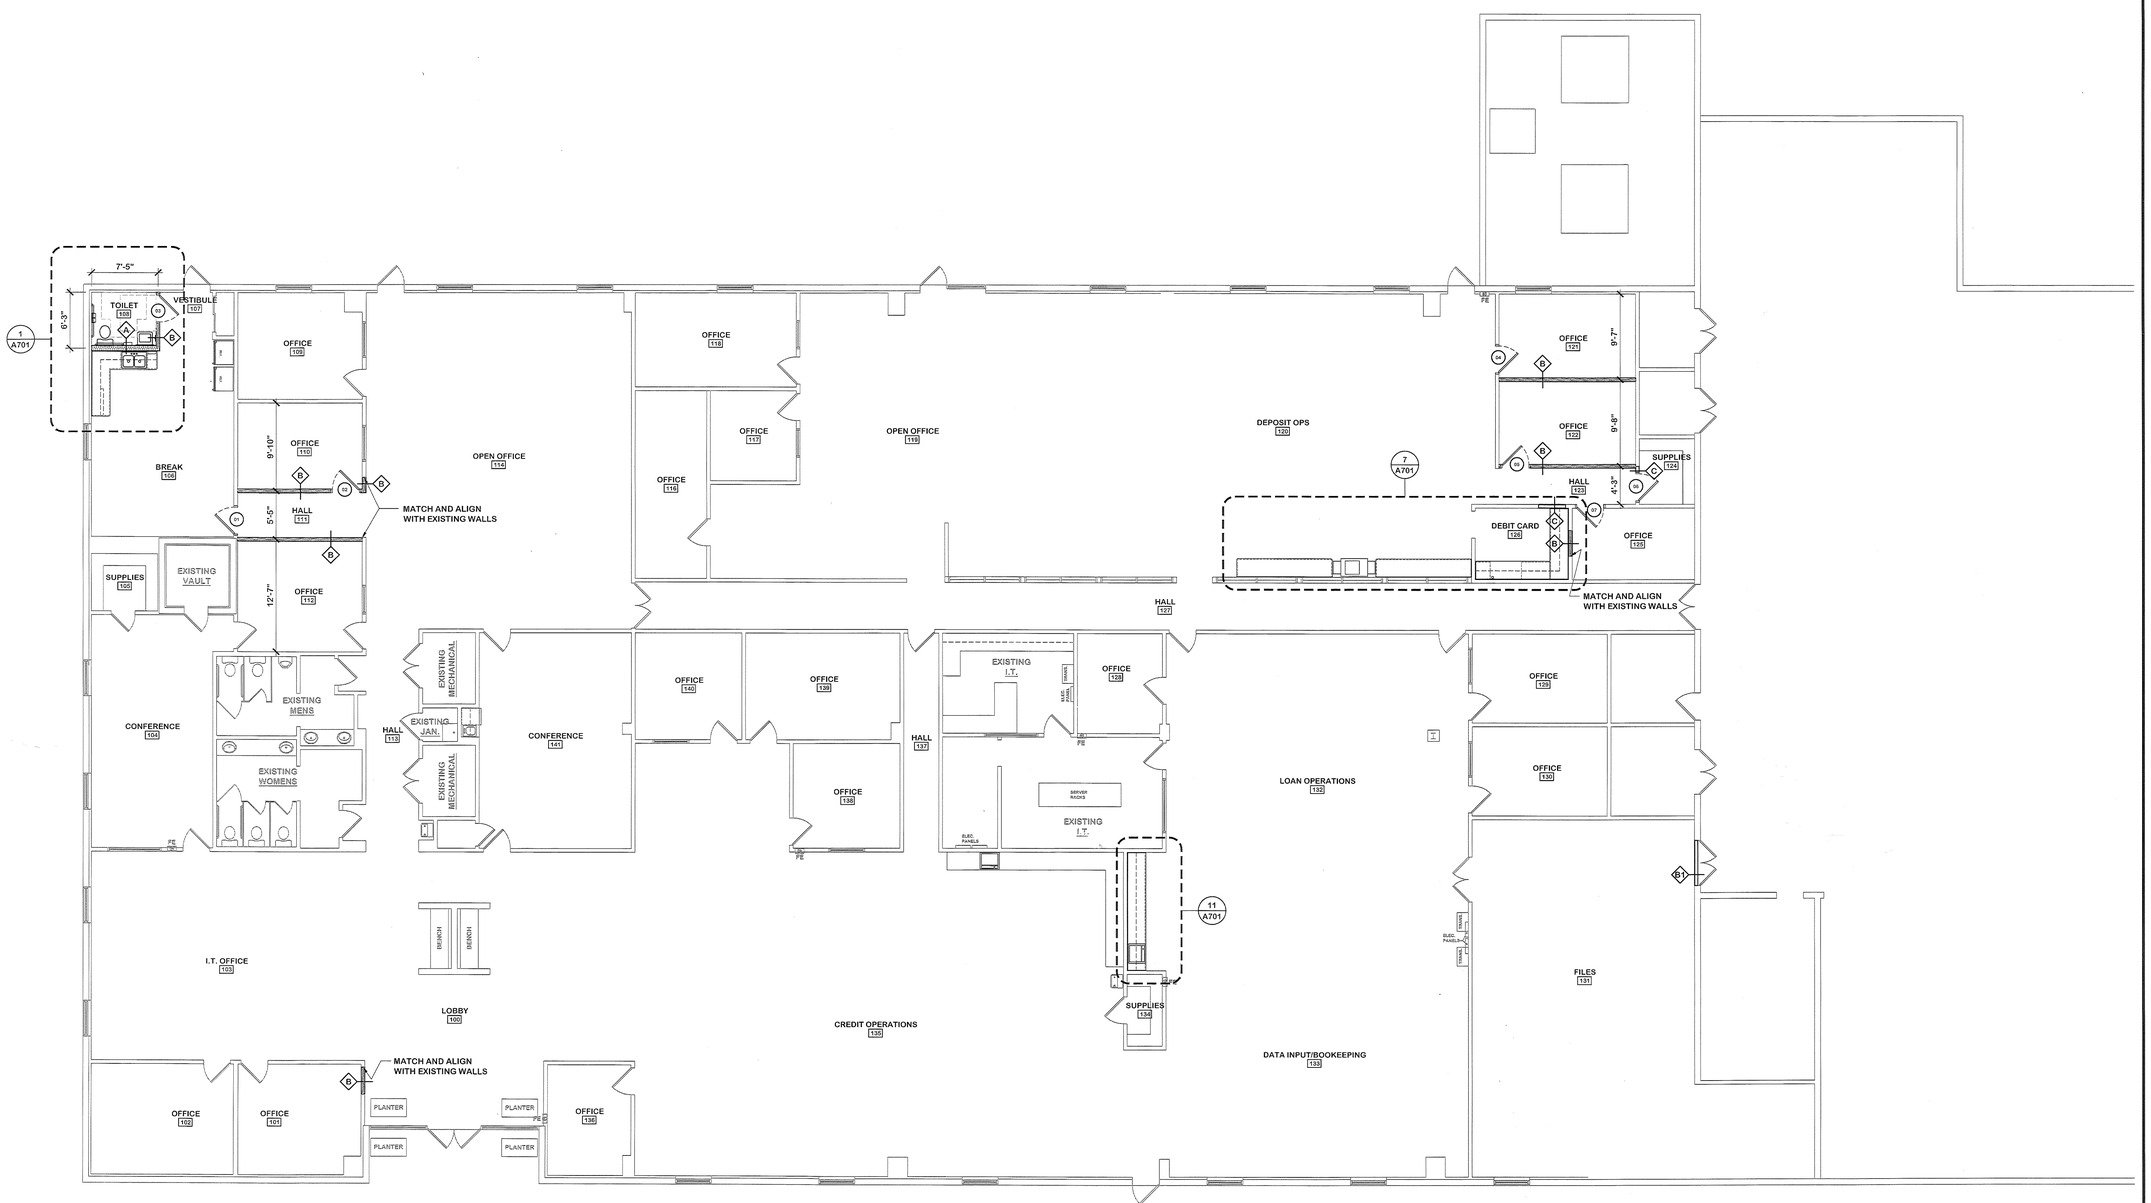


## GENERAL NOTES

1. PLAN IS PROVIDED FOR WALL DIMENSIONS & NOTES.
2. INTERIOR WALLS TO EXTEND TO 3" ABOVE FINISH CEILING.
3. DIMENSIONS SHOWN ARE FROM FACE OF CONCRETE BLOCK & CENTERLINE OF PARTITIONS.
4. FOR CABINET WORK, DIMENSIONS, ELEVATIONS - SEE CABINET DRAWINGS.
5. PROVIDE ADDITIONAL SOUND CONTROL IN ALL OFFICES, RESTROOMS AND CONFERENCE ROOMS. WALLS TO EXTEND 3" ABOVE CEILING W/R-11 FIBERGLASS INSULATION LAID ON ACOUSTICAL CEILING AT INSIDE PERIMETER OF THESE ROOMS 3'-0" WIDE (SEE ROOM FINISH SCHEDULE).

N

## FLOOR PLAN

SCALE: 1/8" = 1'-0"

REVISIONS

| No. | Date | Description |
|---|---|---|
| - | - | |

FCI
FLORIDA CONCEPTS, INC.
P.O. Box 5026 Clearwater, Florida
Phone: (727) 447-6776

GRAHAM DESIGN ASSOCIATES, P.A.
ARCHITECTS - PLANNERS
LICENSE NO. AA C000752
595 Main Street, Suite #201 Dunedin, Florida 34698
Tel: 727-733-9400 Fax: 727-733-9555
E-mail: graham81@grahamdesign.com

©Copyright Graham Design Associates, P.A. All rights reserved. This material is the exclusive property of Graham Design Associates, P.A. and any such reproduction may subject you to civil and/or criminal liability under Title 17 of the United States Code.

GDA Project No.: 15-34

Drawing Title: FLOOR PLAN

INTERIOR RENOVATION FOR:

HARBOR COMMUNITY BANK
Building the way it used to be.

600 EDWARDS ROAD FT. PIERCE, FLORIDA

Seal

OCT 19 2015

THOMAS J. GRAHAM
LICENSE NO. AR 0008112

FCI Project No.: 1346

Drawing No: A101

Drawn by: MAH Checked by: -

PERMIT SET - DATE: 9-22-15