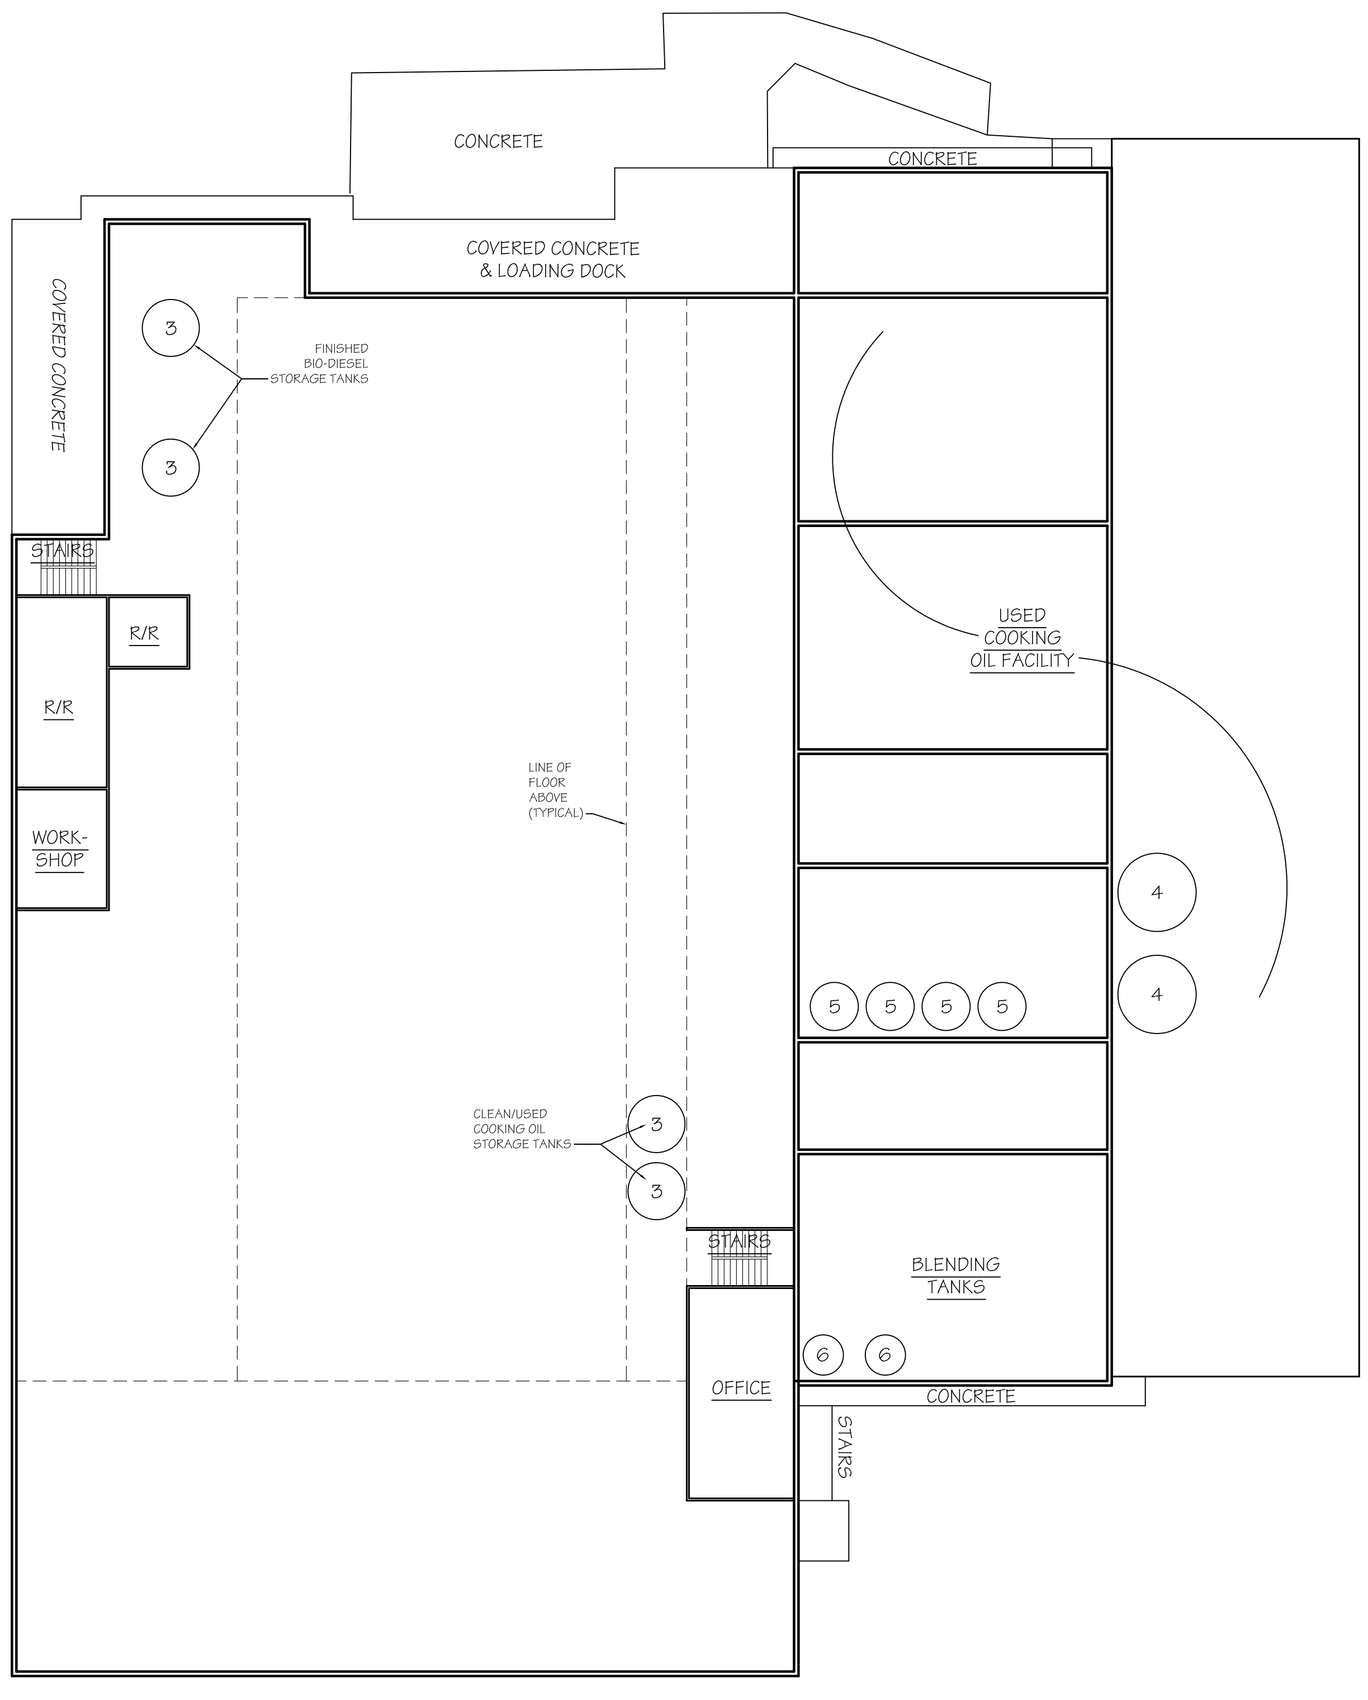

01 SCHEMATIC FIRST FLOOR PLAN

Scale: 1/16" - 1'-0"

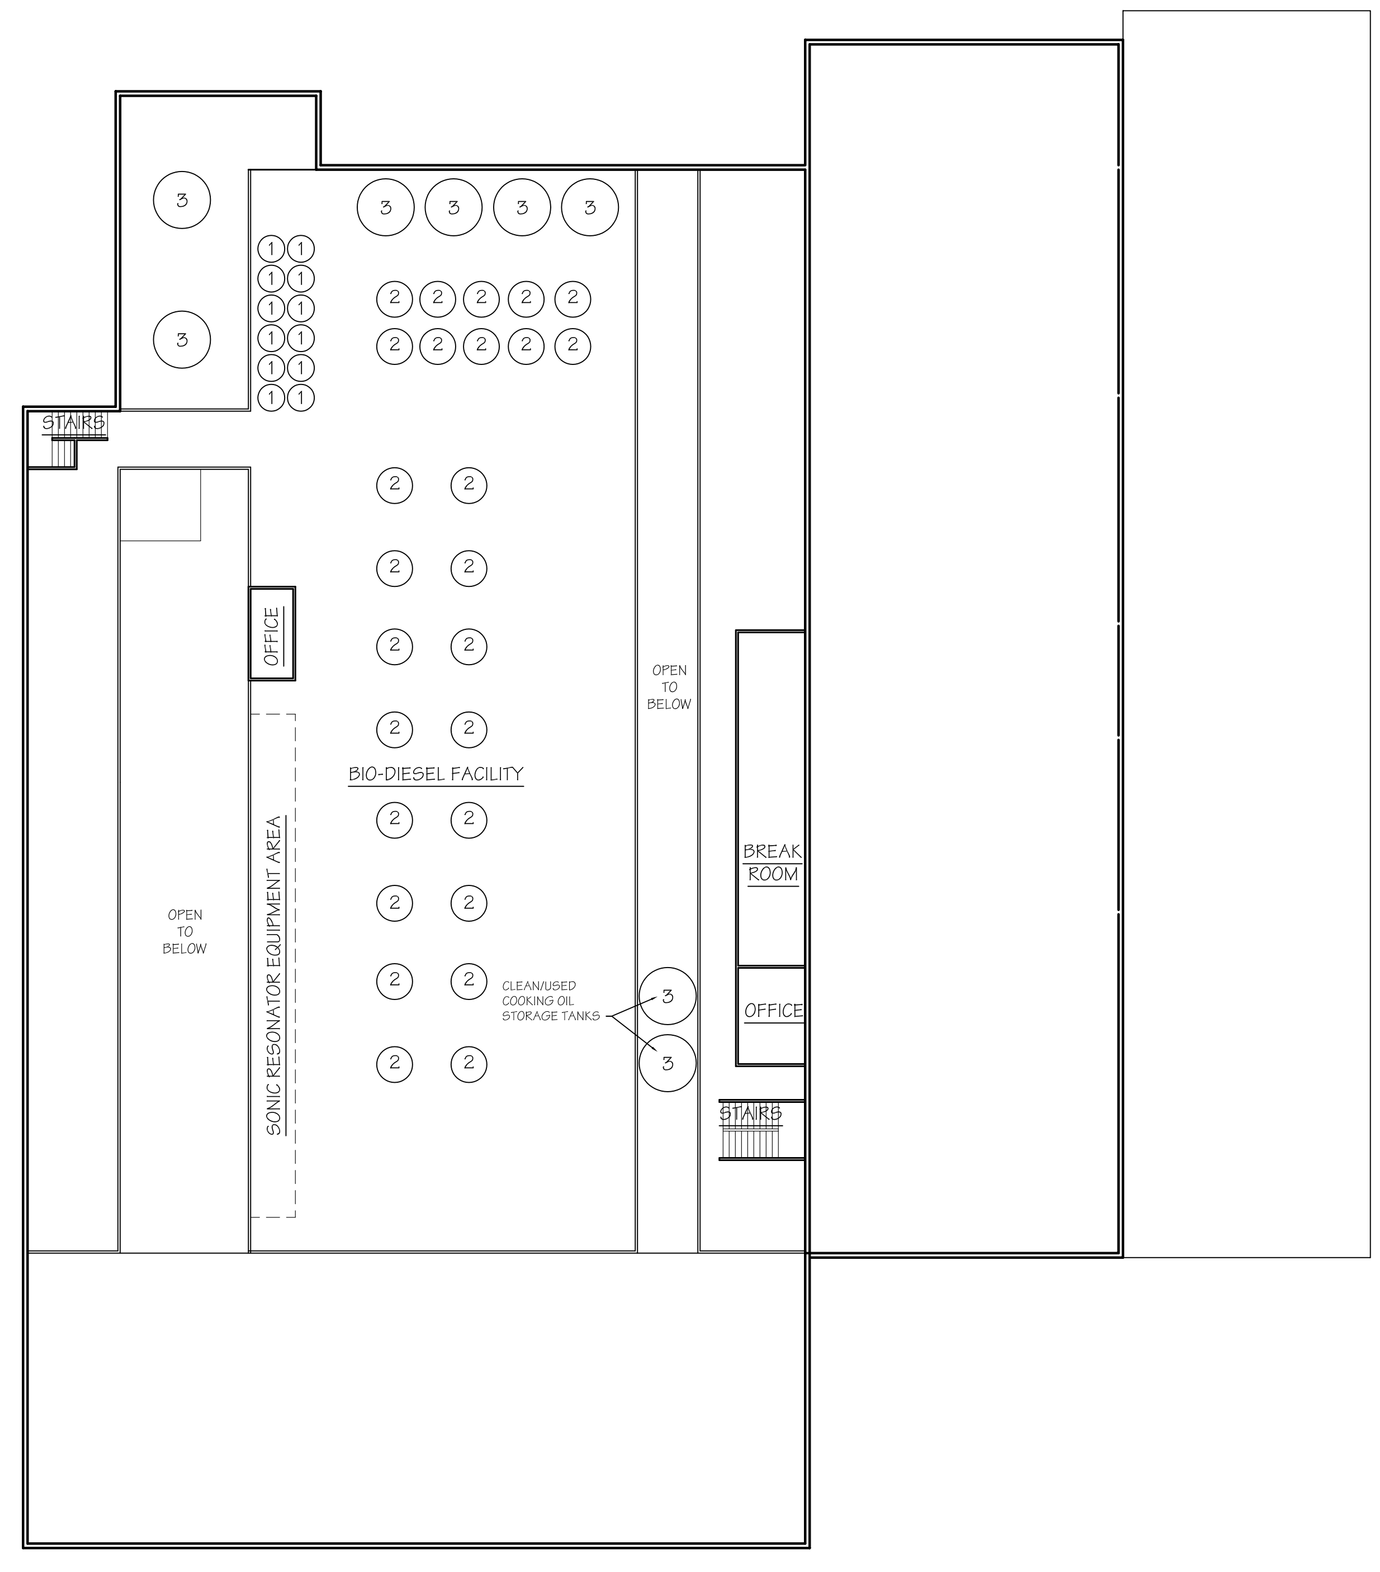

02 SCHEMATIC SECOND FLOOR PLAN

Scale: 1/16" - 1'-0"

STATE OF FLORIDA
ANTHONY J. DONADIO
AR0012456
REGISTERED ARCHITECT

Project:

INDIAN RIVER
BIO-DIESEL PLANT

FT. PIERCE, FLORIDA

Key Plan:

Issues:

No.:	Date:	Description:
A.	02/01/16	CONDITIONAL USE

Architect:

DONADIO
& Associates, Architects P.A.
609 17th Street
Vero Beach, FL 32960
Tel.772.794.2929
Fax.772.562.8600
License No. AA0002258
www.donadio-arch.com

Consultant:

Drawing Title:

FLOOR PLAN

Reference North

Drn: MT	Dwg. File:
Chd: AJD	XREF File: .
Project No.: 2016-03	Plot File: .
Sheet No.:	

Cert. No.: 12,456

Date Signed:

A2.10

Copyright © 2015, Donadio & Associates, Architects, P.A.