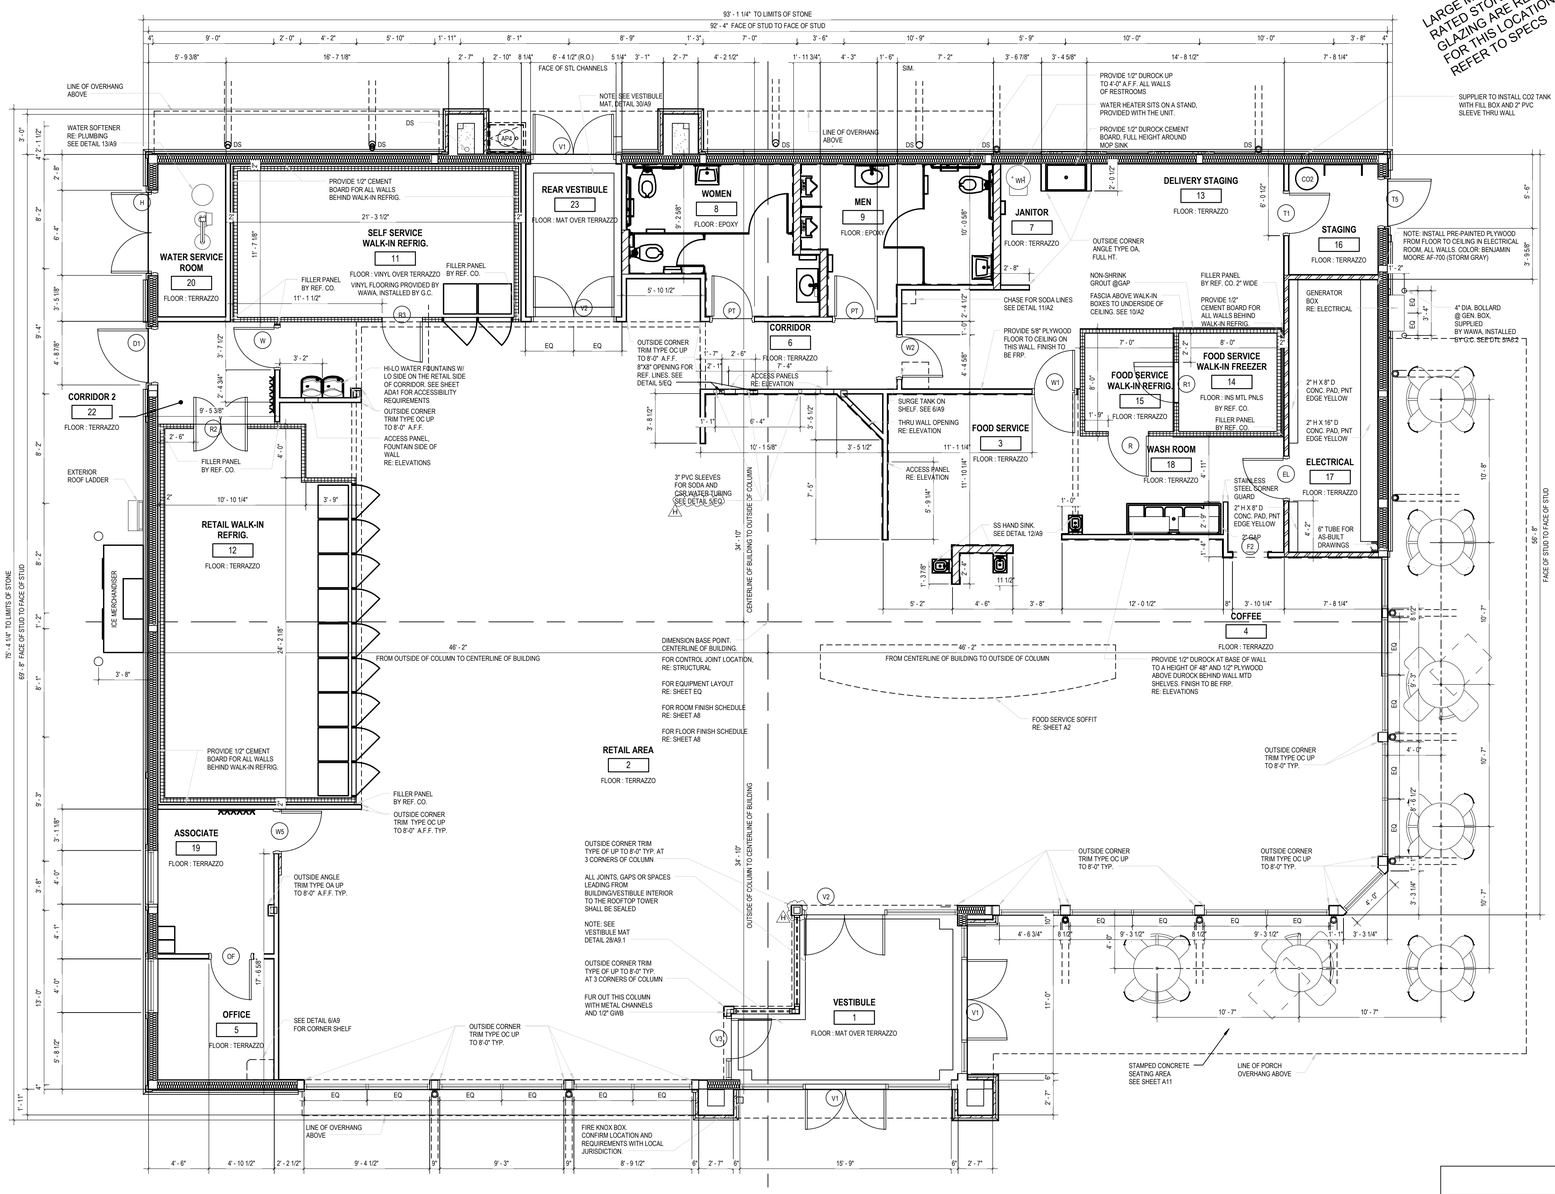

1 A1 FLOOR PLAN
3/16" = 1'-0"

GENERAL NOTES

1. SOIL TREATMENT FOR TERMITE CONTROL SHALL BE PER SPECIFICATIONS
2. **REFER TO FLORIDA PRODUCT APPROVAL SCHEDULE ON COVER SHEET FOR APPLICABLE STOREFRONT SPEC. IMPACT GLASS MAY BE REQUIRED.**
3. RESTROOM.

LEGEND

- 8" MTL. STUDS W/ R-30 BATT INSUL. AND EXT. VENEER
- NOTE: BOTTOM 48" OF PLYWOOD IS PRESSURE TREATED, TYP. EXT. WALLS
- INSUL. MTL. PANELS BY REF. CO.
- 3-5/8" MTL. STUDS @ 16" O.C. W/ 1/2" GWB
- 3-5/8" MTL. STUDS @ 16" O.C. W/ 1/2" GWB AND 5/8" PLYWOOD ON ELECTRICAL SIDE
- 6" MTL. STUDS @ 16" O.C. W/1/2" GWB
- CONCRETE BLOCK (CMU)

- (V1) DOOR IDENTIFICATION. SEE DOOR SCHEDULE
- (1) BLOCKING IDENTIFICATION. SEE EQUIPMENT BLOCKING NOTES
- (WH) WATER HEATER
- (F) FIRE EXTINGUISHER. SEE DETAIL 4/A9. PROVIDE BLOCKING AS REQUIRED & COORDINATE FINAL LOCATION W/ FIRE MARSHALL.

NOTE: ALL WALLS TO GO TO UNDERSIDE OF ROOF DECK, UNLESS OTHERWISE NOTED. PROVIDE SLOTTED TRACK AT CEILING.

EQUIPMENT BLOCKING NOTES

#	ITEM	BLK MAT'L	LOCATION AND REMARKS
1	SHELVING @ 3 COMP. SINK	1/2" PLYWOOD	IN LIEU OF GWB, SEE ELEVATION
2	MOP HOLDER	2" X 6"	5'-0"
3	HAND DRYER	2" X 6"	3'-3" AND 4'-0"
5	HAND WASH SINK	2" X 6"	3'-5"
6	URINAL	AS PER MANUF.	-
7	GRAB BARS	2" X 6"	2'-10 1/2" & VERTICAL
8	POWER WASH SHELF	2" X 6"	6'-9 1/2"
9	TRASH BAG HOLDER	2" X 6"	2'-0" AND 4'-0"
10	TOILET PARTIONS	AS PER MANUF.	-
11	COAT HOOKS	2" X 12"	4'-0"
12	OFFICE SECURITY SHELF	2" X 10"	4'-9" SEE DETAIL ON 6/A9
13	LOCKERS	2" X 10"	5'-6"
14	VEEDER ROOT	2" X 12"	5'-5"
15	SURGE TANK SHELF	2" X 6"	7'-8"
17	WATER FOUNTAIN LOW	2" X 6"	2'-6"
18	WATER FOUNTAIN HIGH	2" X 6"	3'-0"
19	BEER COOLER SIGN	2" X 8"	11'-0" SEE SHEET G1.
20	DIGITAL SIGN (COFFEE)	2" X 8"	8'-0" SEE DETAIL 8/A9.1
22	FIRE EXTINGUISHER	2" X 6"	3'-6" SEE DETAIL 4/A9
23	BEER COOLER SIDE CABINETS	2" X 8"	10'-0" SEE SHEET G1
25	CSR UNIT	5/8" PLYWD	IN LIEU OF GWB. FLR TO CLG
26	BEVERAGE AREA FASCIA	1/2" PLYWOOD	SHEATH WALLS FLOOR TO CEILING, SEE NOTE 4 AND DETAIL 13/G1 & 16/A9.1
31	DIGITAL SIGN (VERT)	2 X 8	8'-0" SEE DETAIL 7/A9.1

NOTES:
1. PROVIDE ADDITIONAL BLOCKING AT OTHER LOCATIONS AS REQUIRED
2. ALL HEIGHTS CENTERED UNLESS NOTED OTHERWISE
3. PROVIDE BLOCKING FOR ALL CABINETS: 2X12, CENTERED ON CABINET TOP
4. PROVIDE 1/4" JAMES HARDIE "HARDIEBACKER" CEMENT BOARD OVER 1/2" PLYWOOD AT SELF SERVE DRINK AREA. ATTACH CEMENT BOARD TO PLYWOOD ALONG THE WALL STUDS USING CORROSION-RESISTANT SCREWS @ 6 TO 8 INCHES O.C. TAPE JOINTS BETWEEN PIECES OF BACKER BOARD WITH FIBERGLASS OR MESH TAPE. FILL SCREW HOLES IN THE BACKER BOARD WITH FILLER COMPOUND.

DOOR NOTES

DOOR FRAMES:
ALL DOOR FRAMES, INTERIOR AND EXTERIOR TO BE WELDED. NO KNOCK-DOWN FRAMES. ADD WOOD BLOCKING AS REQUIRED.

1. DOOR #'S SHOWN IN DOOR SCHEDULE ARE TYPICAL FOR WAWA STORES. VERIFY QUANTITIES AND WHICH DOORS ARE REQUIRED AS INDICATED IN FLOOR PLAN.
2. SEE STOREFRONT MNF. SPECIFICATIONS FOR VESTIBULE DOORS. DOORS ARE TO BE KEYED ALIKE WITH THUMB LATCH AT EXTERIOR DOORS AND CLOSER AT ALL DOORS.
3. ALL EXTERIOR HOLLOW METAL DOORS SHALL BE INSULATED DOORS.
4. RUN CONTINUOUS BEAD OF CLEAR SILICONE CAULK AROUND ALL DOOR FRAMES AND ALL INTERIOR TILE CORNERS IN RESTROOMS, COFFEE AREA AND FOOD SERVICE AREA.
5. EXIT DOOR LOCKS, IF PROVIDED ON EGRESS DOORS, SHALL NOT REQUIRE THE USE OF A KEY, A TOOL OR SPECIAL KNOWLEDGE OR EFFORT FOR OPERATION FROM THE EGRESS SIDE IN ACCORDANCE TO SECTION 14.5.2.3 OF FFPC AND SECTION 1008.1.9 OF FBC UNLESS SPECIFICALLY ALLOWED BY CODE.
6. A LATCH OR OTHER FASTENING DEVICE ON A EGRESS DOOR SHALL BE PROVIDED WITH A KNOB, HANDLE, PANIC BAR, OR OTHER SIMPLE TYPE OF RELEASING DEVICE HAVING AN OBVIOUS METHOD OF OPERATION UNDER ALL LIGHTING CONDITIONS, DOORS SHALL BE OPERABLE WITH NO MORE THAN ONE RELEASING OPERATION PER FFPC 14.5.2.10
7. REFER TO HARDWARE SCHEDULE IN THE SPECIFICATION MANUAL.
8. THRESHOLD 'A' NOT TO EXCEED 1/2" HIGH.
9. DOOR TC REQUIRES HOLE IN SLAB FOR BOLT.
10. ALL DOOR FRAMES, INTERIOR AND EXTERIOR SHOULD BE FULL WELDED, NO KNOCK-DOWN FRAMES. ADD BLOCKING AROUND FRAMES.
11. ALL LAMINATE GLASS NEEDS TO COMPLY WITH SAFETY GLAZING REQUIREMENTS IN SECTION 2406 OF FBCB.

DOOR SCHEDULE

#	DOOR WIDTH	DOOR HEIGHT	DOOR THICKNESS	TYPE	DOOR MATERIAL	FRAME TYPE	THRESHOLD	HARDWARE SET	COMMENTS
AP4	2' - 6"	2' - 0"		-		STL	-		NYSTROM HS
D1	4' - 0"	7' - 0"	0' - 1 3/4"	C	HM	HM	A	HW 10	4" X 25" LAMINATE GLASS VISION PANEL
EL	3' - 0"	6' - 8"	0' - 1 3/4"	E	HM	HM	-	HW 13	4" X 25" LAMINATE GLASS VISION PANEL 24" X 24" LOUVER
F2	2' - 8"	6' - 8"		-	-	HM	-	-	CASE OPENING, SEE DETAIL 5/A9
H	3' - 6"	7' - 0"	0' - 1 3/4"	B/F	HM	HM	B	HW 8	ONE LEAF W/ 12" X 18" LOUVER (DOUBLE DOOR). SEE 25 & 26/A7 FOR HEAD & JAMB
OF	3' - 0"	6' - 8"	0' - 1 3/4"	C	HM	HM	-	HW 12	4" X 25" ONE WAY VISION PANEL, UNDERCUT 1"
PT	3' - 0"	6' - 8"	0' - 1 3/4"	B	HM	HM	-	HW 7	UNDERCUT DOOR 1"
R	3' - 0"	6' - 9"	0' - 2"	REF	-	-	-		BY REFRIGERATION COMPANY
R1	3' - 0"	6' - 9"	0' - 4"	REF	-	-	-		BY REFRIGERATION COMPANY
R2	4' - 0"	6' - 9"	0' - 2"	REF	-	-	-		BY REFRIGERATION COMPANY (DOUBLE DOORS)
R3	3' - 0"	6' - 9"	0' - 2"	REF	-	-	-		BY REFRIGERATION COMPANY (GLAZED)
T1	3' - 0"	6' - 8"	0' - 1 3/4"	C	HM	HM	-	HW 11	4" X 25" LAMINATE GLASS VISION PANEL
T5	3' - 6"	7' - 0"	0' - 1 3/4"	C		HM	B	HW 5.3	4" X 25" LAMINATE GLASS VISION PANEL.
TH	3' - 0"	4' - 0"	0' - 1 3/4"	D		HM	-	HW 19	TOWER ACCESS: NYSTROM XTM SERIES INSULATED ACCESS PANEL WITH 12" X 12" LOUVER, SEE 3/A6.
V1	3' - 0"	7' - 0"	0' - 1 3/4"	A	ALUM	ALUM	C		NO HOLD OPENS (DOUBLE DOOR)
V2	3' - 0"	7' - 0"	0' - 1 3/4"	A	ALUM	ALUM	C		NO HOLD OPENS (DOUBLE DOOR)
V3	3' - 0"	7' - 0"	0' - 1 3/4"	A1	ALUM	ALUM	C		NO HOLD OPENS, PUSH ONLY
W	3' - 0"	6' - 8"	0' - 1 3/4"	C	HM	HM	-	HW 3	4" X 25" LAMINATE GLASS VISION PANEL
W1	3' - 0"	6' - 8"	0' - 1 3/4"	C	HM	HM	-	HW 3.1	DOUBLE ACTING W/ 4" X 25" GLASS VISION PANEL
W2	3' - 0"	6' - 8"	0' - 1 3/4"	C	HM	HM	-	HW 3.2	4" X 25" ONE WAY VISION GLASS / THUMB LATCH
W5	3' - 0"	6' - 8"	0' - 1 3/4"	C	HM	HM	-	HW 3.5	ONE WAY 4" X 25" VISION PANEL. PROVIDE 8" WIDE JAMB W/EXTENSION ON THE RETAIL SIDE

NOTES:
1. PROVIDE WOOD BLOCKING AT JAMBS AND HEAD OF ALL INTERIOR DOORS.
2. ALL LAMINATE GLASS NEED TO COMPLY WITH SAFETY GLAZING REQUIREMENTS IN SECTION 2406 OF FBCB.

DOOR TYPES

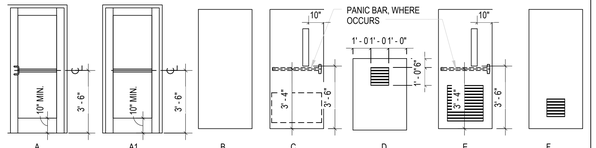

THRESHOLDS

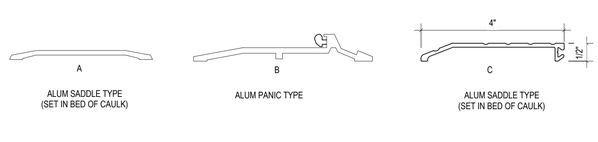

A — ALUM SADDLE TYPE (SET IN BED OF CAULK)
B — ALUM PANIC TYPE
C — ALUM SADDLE TYPE (SET IN BED OF CAULK)

1925 Prospect Ave.
Orlando, FL 32814
P (407) 661-9100
F (407) 661-9101
www.cp.com
Florida Corporate Certificate #AA C000526

Cubai & Peterson
Architects Engineers Planners
ORLANDO • PHILADELPHIA

CLIENT NAME
WAWA
260 WEST BALTIMORE PIKE
WAWA, PENNSYLVANIA 19063

PROJECT NAME
WAWA F85 FB
Okeechobee Rd. & Jenkins Rd.
Ft. Pierce, FL

SHEET TITLE
FLOOR PLAN

STATE OF FLORIDA
RICK ZANE SMITH
AR0010527
REGISTERED ARCHITECT

Revision Schedule		
No.	DESCRIPTION	Date
	ZONING	06/21/2016

PROJECT NO. 2160290
DATE 04/20/2016
DRAWN -
CHECKED -

COPYRIGHT © All reports, plans, specifications, computer files, field data, notes and other documents are instruments of service prepared by Cubai & Peterson, LC (C & P) as instruments of service herein the property of C & P. C & P shall retain all common law, statutory and other reserved rights, including the copyright thereto. Any use or reproduction of this document without written permission from C & P is a violation of Federal copyright laws.

A1