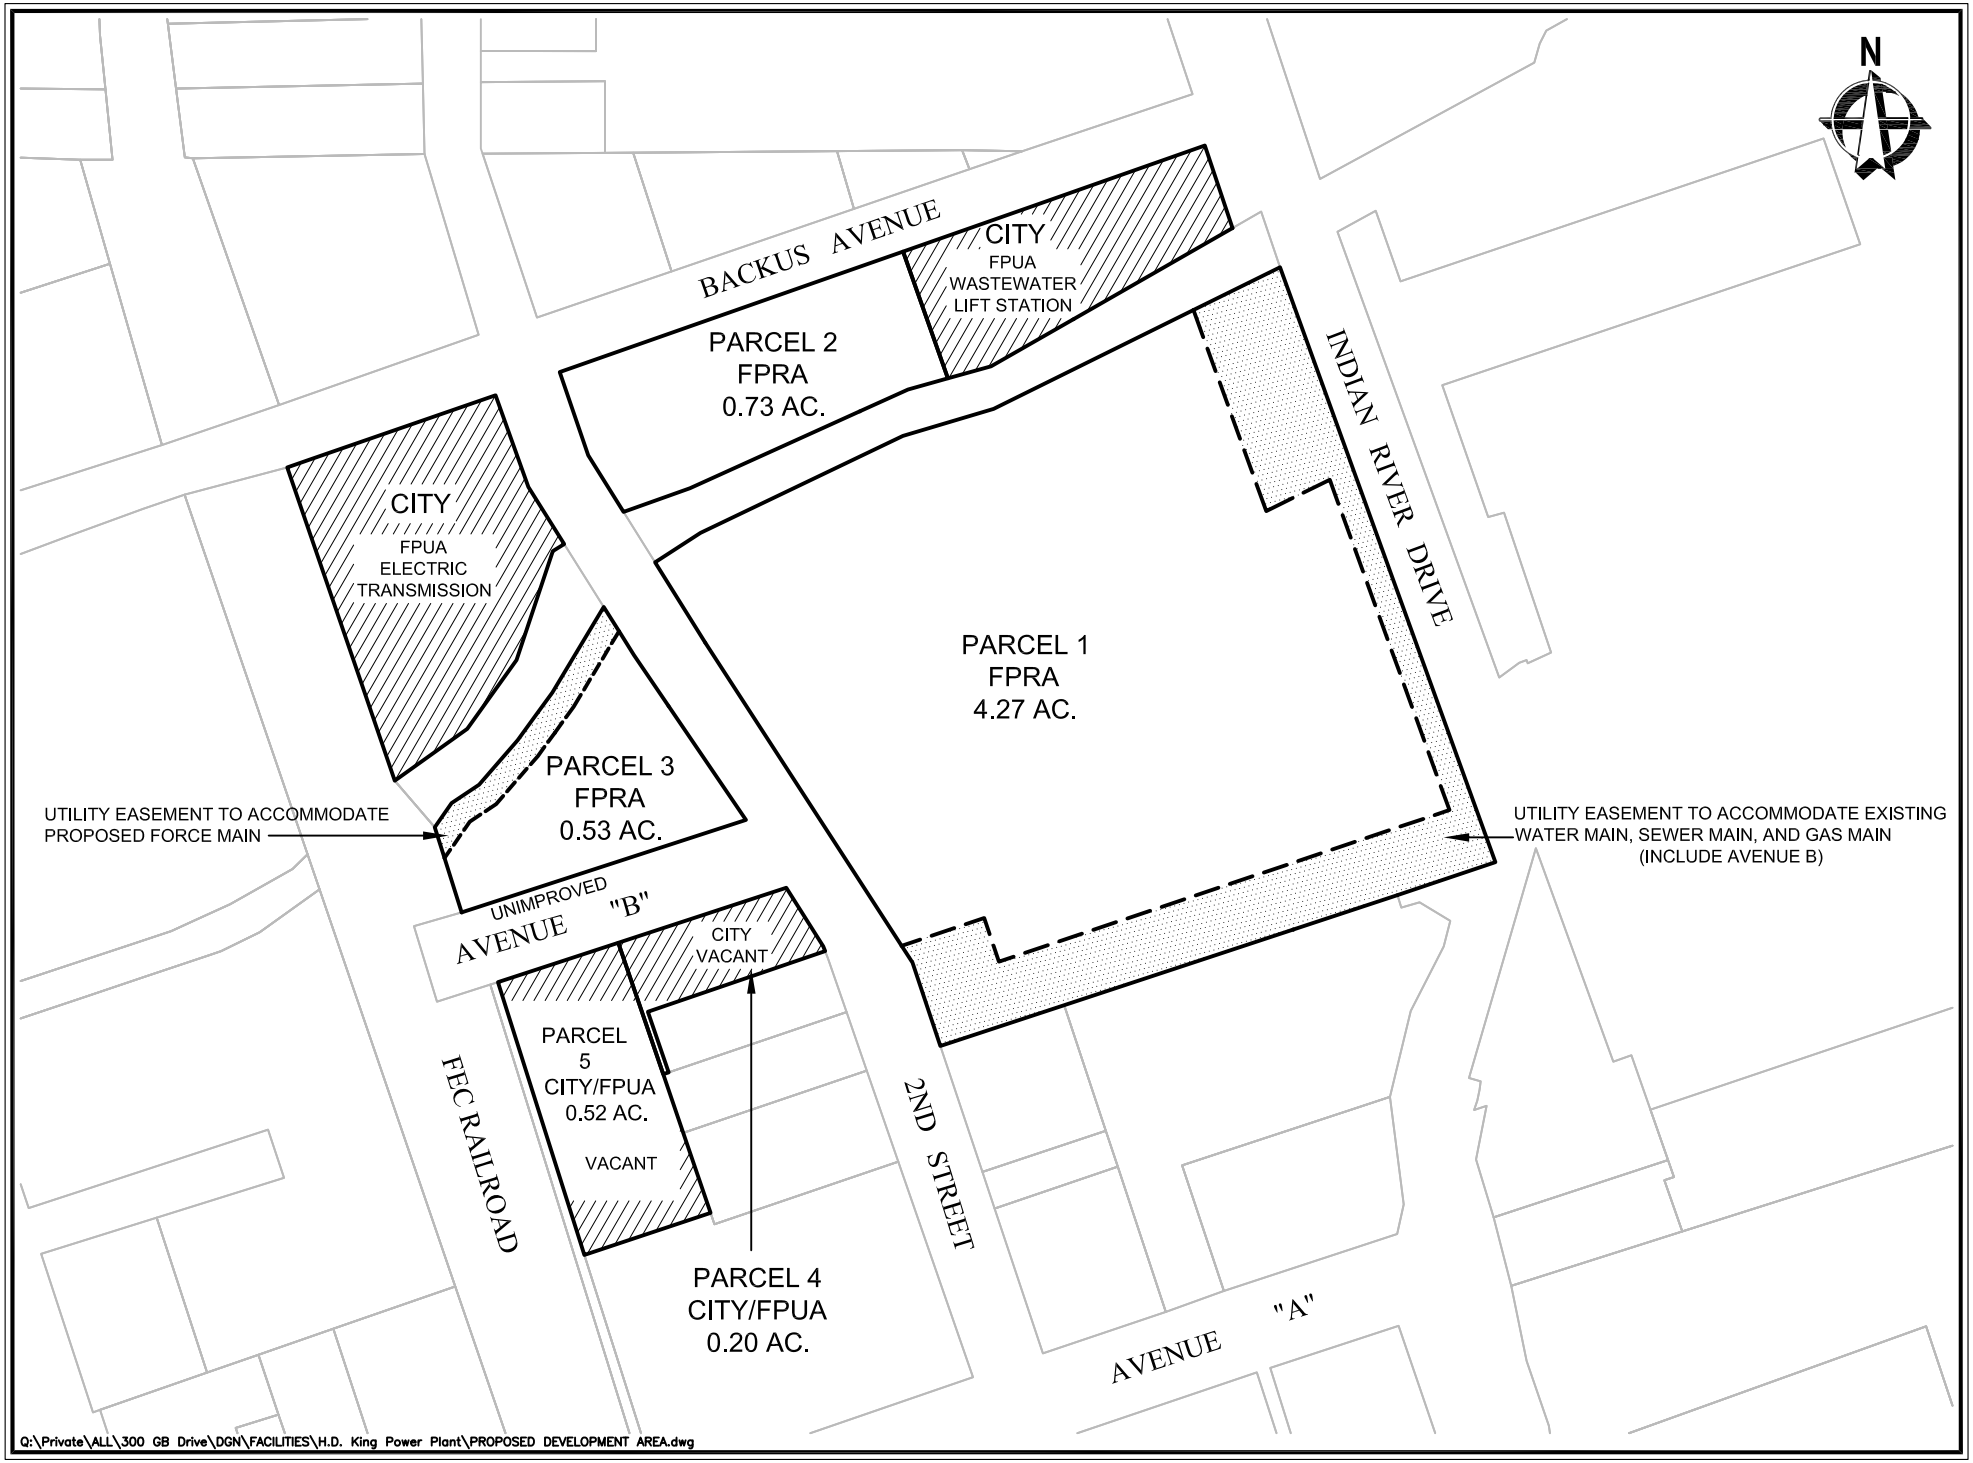

No.	DATE	BY	REVISIONS

PROPOSED DEVELOPMENT AREA
APPROXIMATELY 6.25 ACRES

DATE:	12/04/13
SCALE:	1" = 150'
DRAWN:	

KING PLANT REDEVELOPMENT
RFQ 2014 - 010