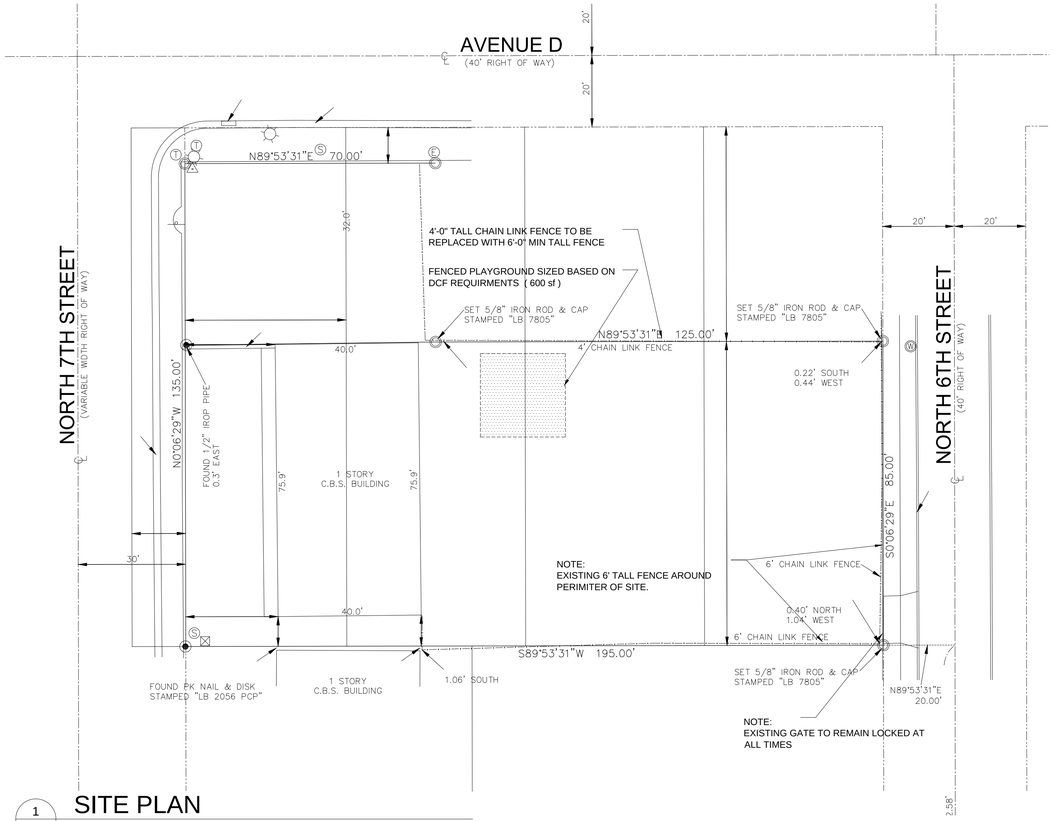

1 A1.0 SITE PLAN

SCALE : 1"=20'

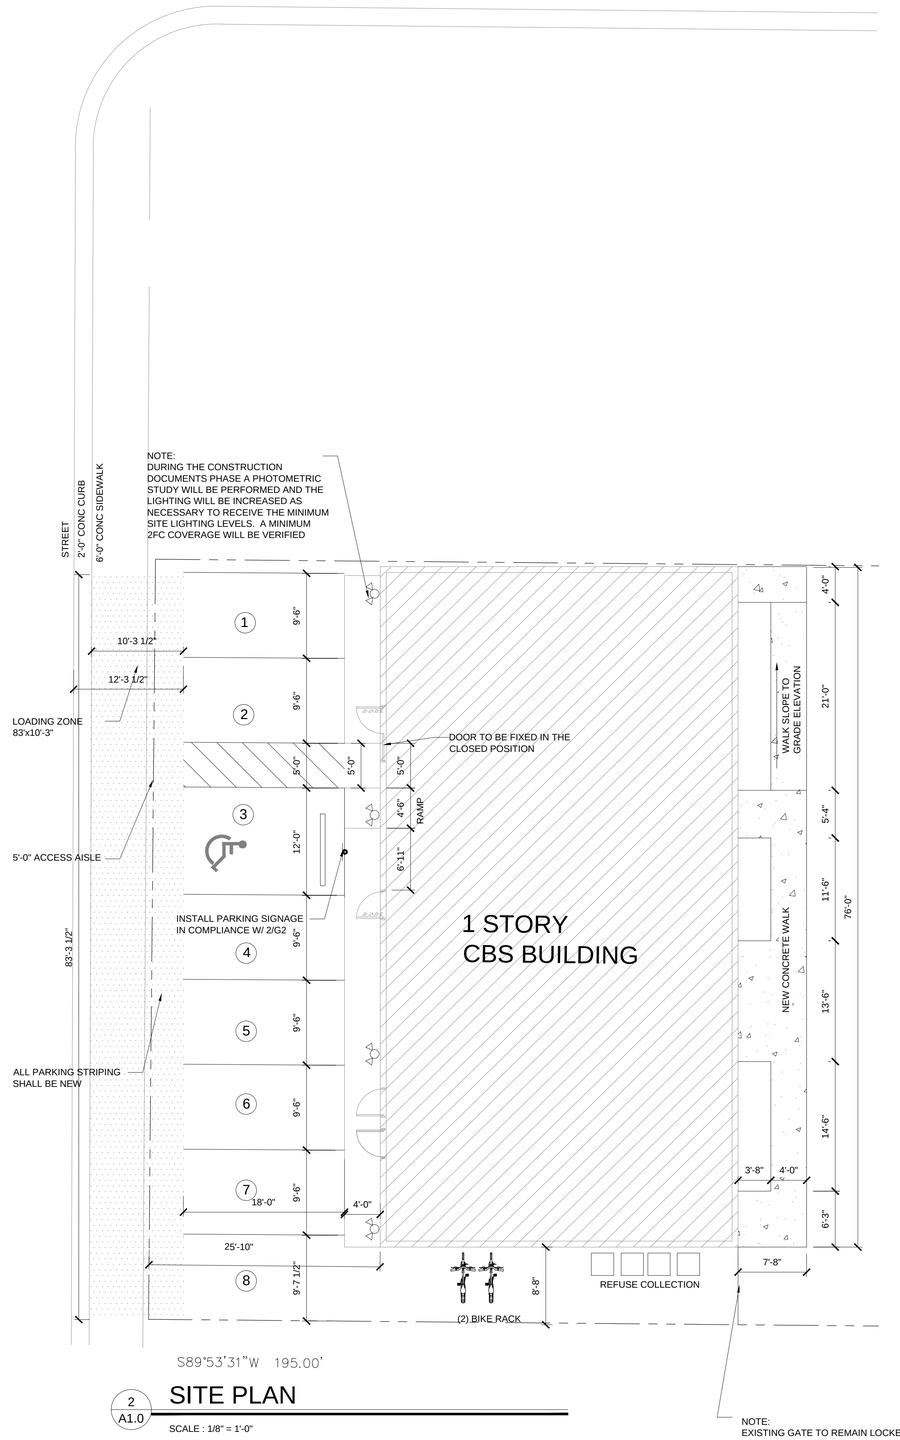

2 A1.0 SITE PLAN

SCALE : 1/8" = 1'-0"

ARCHITECTURE
BUILDING IDEAS
TRANSFORMING IDEAS INTO REALITY

PH : 1.772.408.6963
FAX : Ancient tech email it.
No one faxes anymore
EMAIL: rlewis@biarch.com
AA26001089

22062 CONCHA AVE.
BOCA RATON, FL.
33428

DATE: PRELIMARY - NOT FOR CONSTRUCTION

ROBERT S. LEWIS REG # : AR91402

CONSULTANTS :

OFFICE INFORMATION

DRAWN BY : RSL

CHECKED BY : RSL

ISSUE DATE : 03-01-2018

FILE NAME : C:\PROJ\0300\A1

REVISIONS :

REV #	DATE	DESCRIPTION
1		
		-
-		-

PROJECT TITLE :
DAYCARE
CHANGE OF USE

LIFE SAFETY PLAN - REVIEW

-

COMMISSION # : 1755

SHEET TITLE :
SITE PLAN

-

A1.0

M:\Building\plan Historic\Building\Building\plan\1703.7715 6\Place Daycare Lit\Daily\Perfect\3-SDX Xsee DWG\A6: 180213.dwg, 3/1/2018 7:51:56 AM, Robert S Lewis PA #AR1402 (561) 441-8126 rlewis@biarch.com