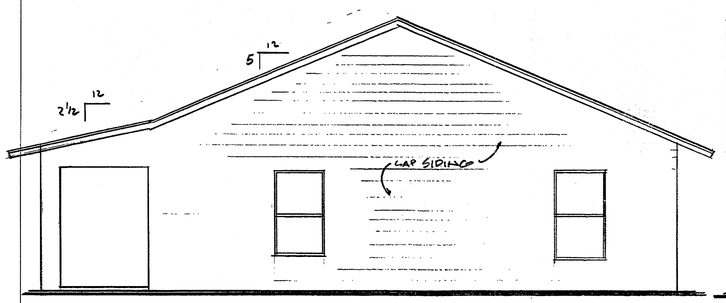

SIDE ELEVATION

1/4"

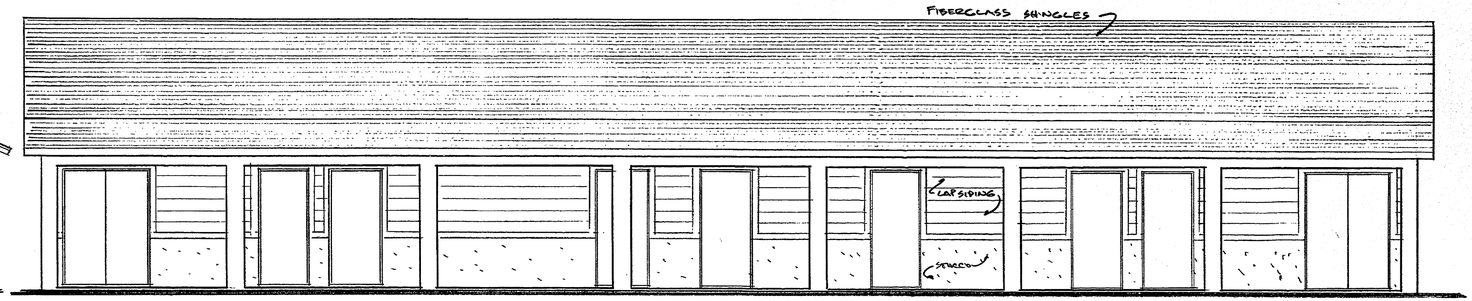

FRONT ELEVATION

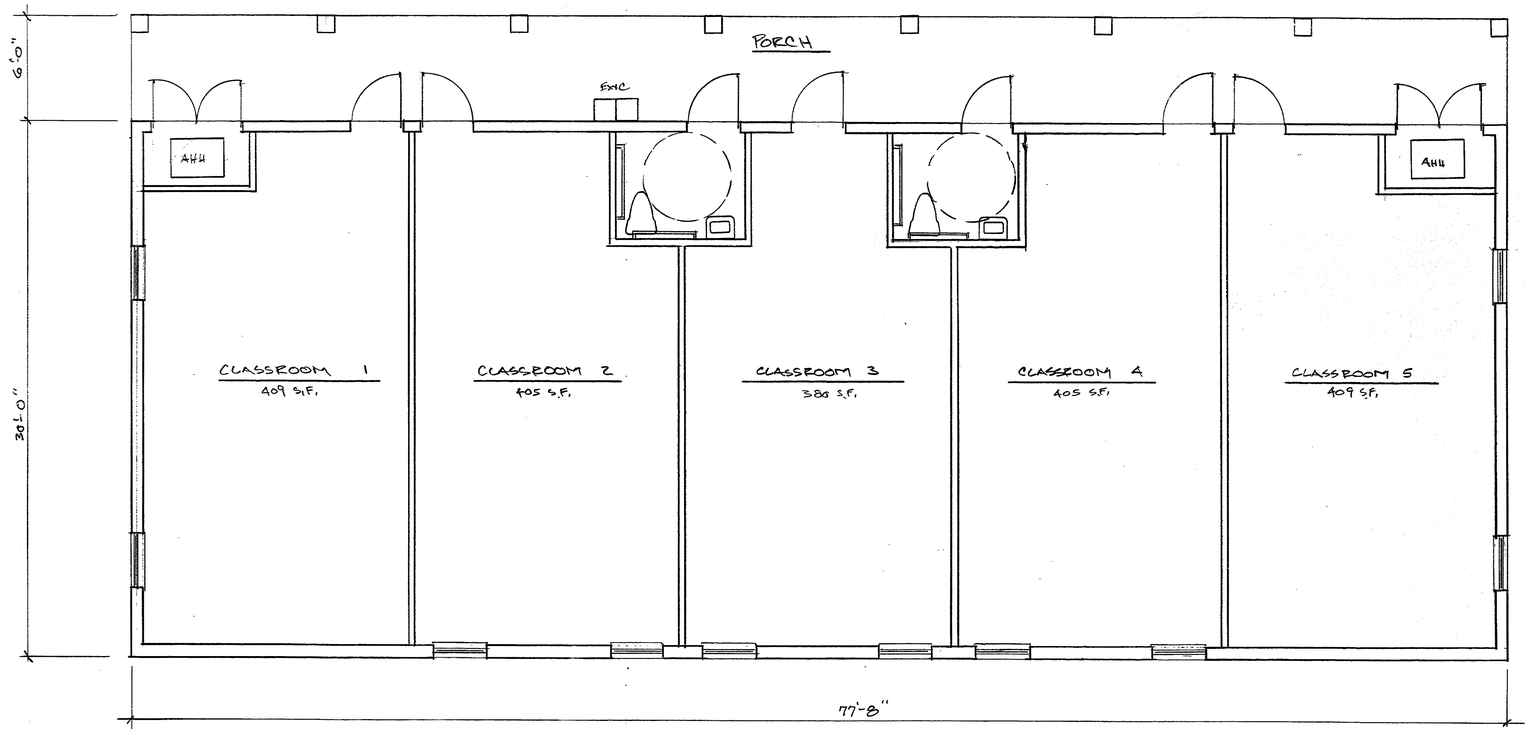

FLOOR PLAN

1/4"

SQUARE FOOTAGE

BUILDING	2330	S.F.
PORCH	466	S.F.
TOTAL	2796	S.F.

ARCHITECT

Architectonic Inc

806 DELAWARE AVENUE
FORT PIERCE, FLORIDA 34950
T: 772 460 7751
F: 772 460 4244

WWW.ARCHITECTONICINC.COM

STATE REG # AA26003348

COPYRIGHT 2017

PROJECT

SUNRISE
PRE-SCHOOL
FT. PIERCE, FLORIDA

CLIENT

CONSULTANTS

REGISTRATION

MICHAEL J. SEAL, AIA
AR96898

REVISIONS

NO.	DATE	REVISION

KEY PLAN

SHEET TITLE / SHEET NUMBER

P-1
1/29/18

PROJECT NUMBER C18 000

DATE