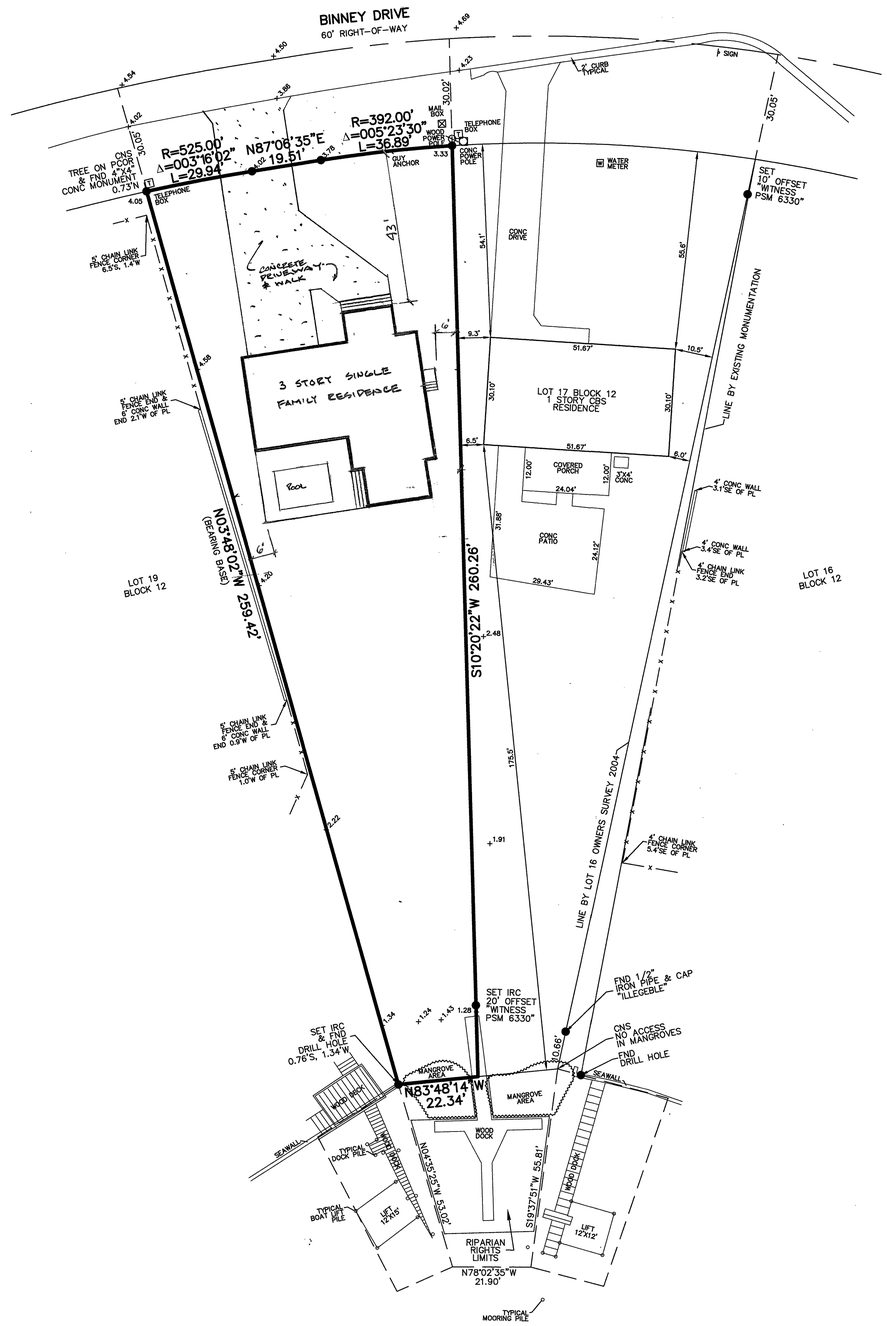

SITE PLAN

NORTH ↑

INFORMATION TAKEN FROM SURVEY BY ALEX PIAZZA PSM INC, JOB # 13-3547 DATED 1-10-18

1" = 20'

ARCHITECT

Architectonic Inc

806 DELAWARE AVENUE
FORT PIERCE, FLORIDA 34950
T: 772 460 7751
F: 772 460 4244

WWW.ARCHITECTONICINC.COM

STATE REG # AA26003348

COPYRIGHT 2017

PROJECT

BRAUN RESIDENCE

FT. PIERCE, FLORIDA

CLIENT

CONSULTANTS

REGISTRATION

MICHAEL J. SEAL, AIA
AR96898

REVISIONS

NO.	DATE	REVISION

KEY PLAN

SHEET TITLE / SHEET NUMBER

S-1 OF 1

PROJECT NUMBER R 18 007

DATE 5/30/18

COND. USE SUBMITTAL

BRAUN