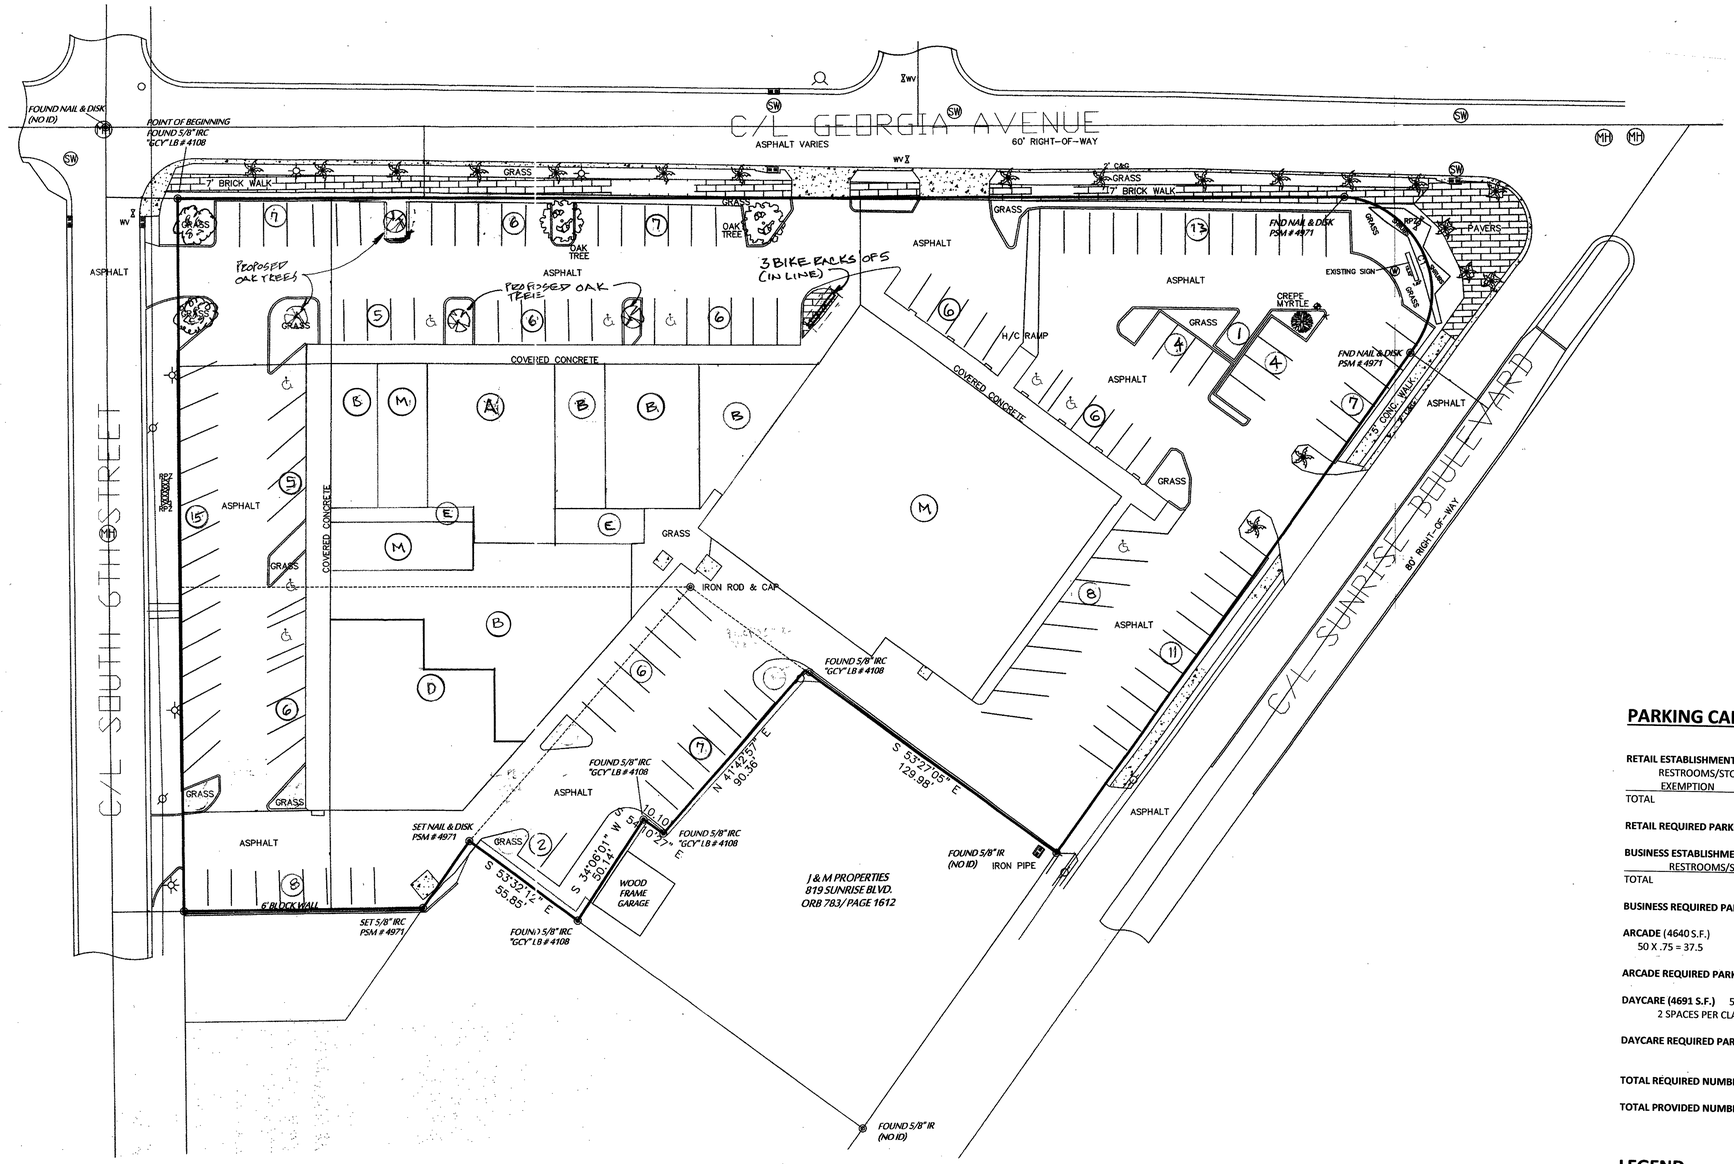

PLOT PLAN NORTH ↓ 1"=30'

INFORMATION TAKEN FROM SURVEY PREPARED BY CHARLES ARNOLD SURVEYING, INC, JOB # 14-813 DATED 7/6/14

PARKING CALCULATIONS:

RETAIL ESTABLISHMENTS	17,064 S.F.
RESTROOMS/STORAGE	4,321 S.F.
EXEMPTION	1,200 S.F.
TOTAL	11,543 S.F.
RETAIL REQUIRED PARKING	**57.71 SPACES**
BUSINESS ESTABLISHMENTS	12,065 S.F.
RESTROOMS/STORAGE	1,415 S.F.
TOTAL	10,650 S.F.
BUSINESS REQUIRED PARKING	**35.5 SPACES**

ARCADE (4640 S.F.) 50 MACHINES
50 X .75 = 37.5

ARCADE REQUIRED PARKING **37.5 SPACES**

DAYCARE (4691 S.F.) 5 CLASSROOMS
2 SPACES PER CLASSROOM = 10

DAYCARE REQUIRED PARKING **10 SPACES**

TOTAL REQUIRED NUMBER OF SPACES 140.71 SPACES

TOTAL PROVIDED NUMBER OF SPACES 146 SPACES

LEGEND

- (M) **MERCANTILE**
- (B) **BUSINESS**
- (A) **ARCADE**
- (E) **EXIT ACCESS ONLY**
- (D) **DAYCARE**

ARCHITECT

Architectonic Inc

806 DELAWARE AVENUE
FORT PIERCE, FLORIDA 34950
T: 772 460 7751
F: 772 460 4244

WWW.ARCHITECTONICINC.COM

STATE REG # AA26003348

COPYRIGHT 2017

PROJECT

LITTLE SCHOLARS ACADEMY
FT. PIERCE, FLORIDA

CLIENT

CONSULTANTS

REGISTRATION

MICHAEL J. SEAL, AIA
AR96898

REVISIONS

NO.	DATE	REVISION

KEY PLAN

SHEET TITLE / SHEET NUMBER

S-1 OF 1

PROJECT NUMBER C18058

DATE