Scope of Work:

Don Bell Signs to fabricate & install (1) D/F main ID sign w/ Electronic Message centers as specified.

Notes:
-All hardware to be non-corrosive
-Graphic depictions on EMC are for presentation purposes only

ALL SIGNS WITH ELECTRICAL COMPONENTS TO BE MARKED PER NEC 600.3 (A)

PRIMARY DISCONNECT SWITCH
TO BE WITHIN VIEW OF SIGN PER NEC 600.6
(ACTUAL LOCATION MAY VARY)

SWITCH AMPERE RATING SHALL BE NOT LESS THAN TWICE THE AMPERE RATING AS POWER SUPPLIES OR BALLASTS
PER NEC 404.14 & 600.6 (B)

(1) ONE 120v-20amp CIRCUIT REQUIRED

PRIMARY ELECTRIC BY OTHERS

Simulated Nightview NTS

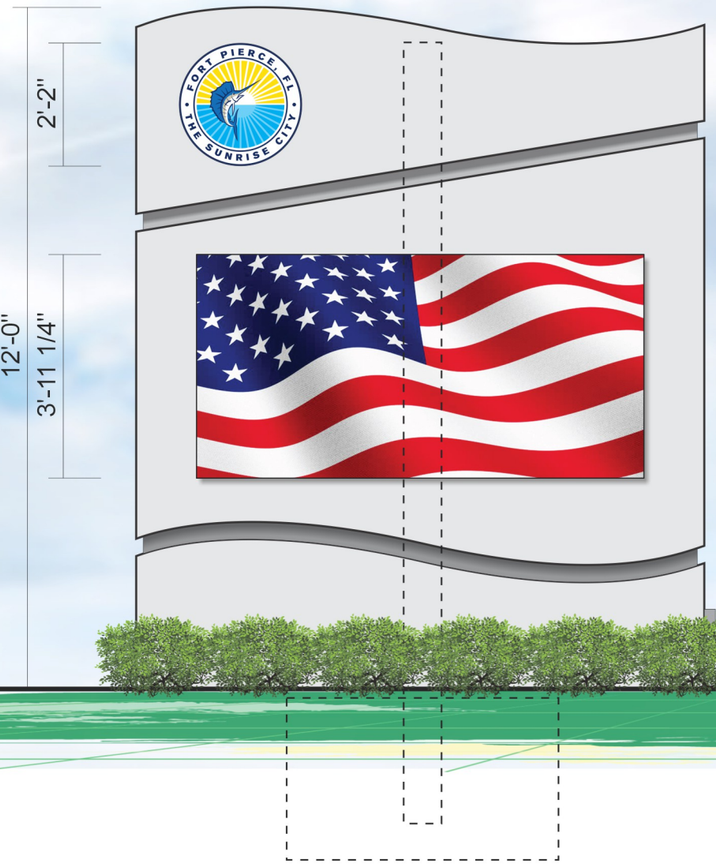

Logo:
Routed w/ push thru ¾" clear acrylic
(to extend 1/2" beyond cab.)
Digitally printed vinyl
overlay applied to face
Illum. w/ intern. white LEDs

Sign Cabinet:
Const-alum
Ptd.- Lt Grey (TBD)

Reveal:
Const-alum
Ptd.- Drk Grey (TBD)

16MM Electronic Message Center:
Matrix- 75x100
Active Area- 3'-11 ¼" x 7'-10 ½"
Comm.- wireless ethernet

Elevation of D/F Main ID Sign w/ Electronic Message Center

(1) Req'd Scale:⅜"=1'

Opposite Side View: NTS

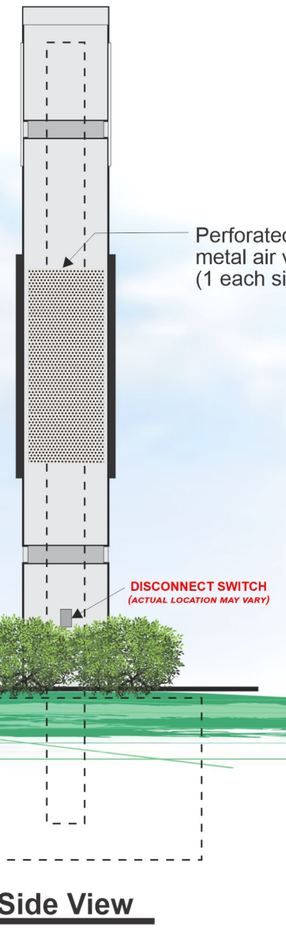

Side View

LT GRAY (TBD)

DRK GRAY (TBD)

DESIGN #: 1900482
DATE: 12.06.19
DRAWN BY: Andrew

Revisions / Date / Initials

ETL Acct. #115459
UL 48 Listed Signage
All Sign Components shall be UL listed and Recognized in the SAM Manual
All Wiring shall be at least 90° C rated

ACCOUNT #115459

☐ 120 Volt
☐ 277 Volt

SHEET 1 of 1

ACCOUNT: Ft Pierce City Hall
STREET: 315 Ave. A
CITY: Fort Pierce STATE: FL
SALES REP.: Craig Trover
SCALE: As Noted
FILE NAME:
PROGRAM: CorelDRAW
FONTS USED:
CUSTOMER APPROVAL DATE

PRIMARY ELECTRIC BY OTHERS.

This design (except registered or existing trademarks) is the property of DON BELL SIGNS LLC and shall not be reproduced or copied in whole or in part without the written permission of the above named owner.

DON BELL SIGNS LLC
365 OAK PLACE
PORT ORANGE, FL 32127
386-788-8084
800-824-0080