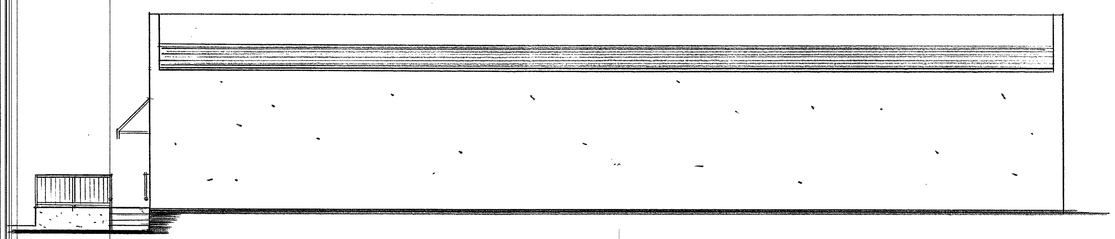

RIGHT SIDE ELEVATION
1/8"

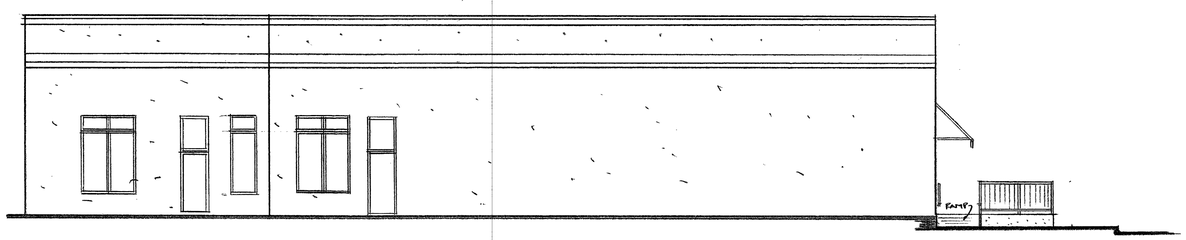

LEFT SIDE ELEVATION
1/8"

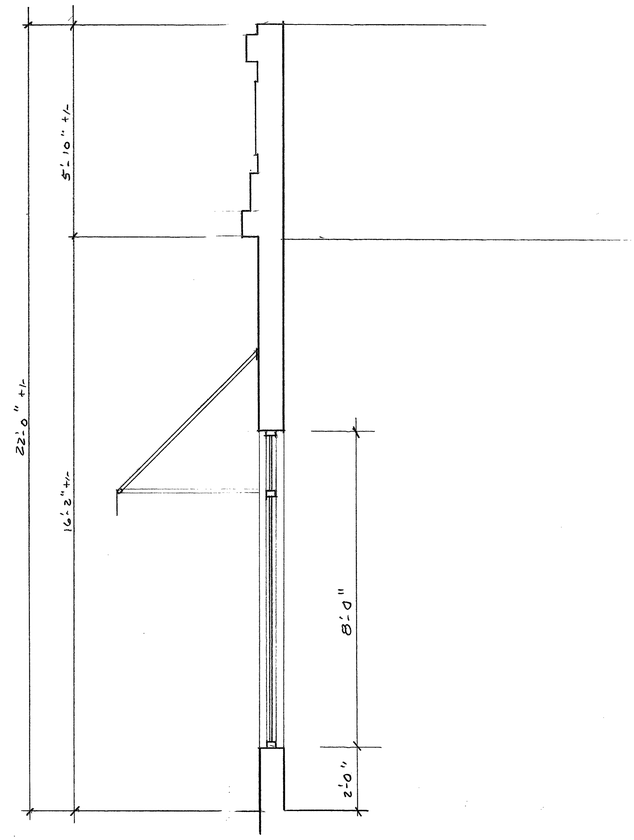

WALL PROFILE SECTION
1/2"

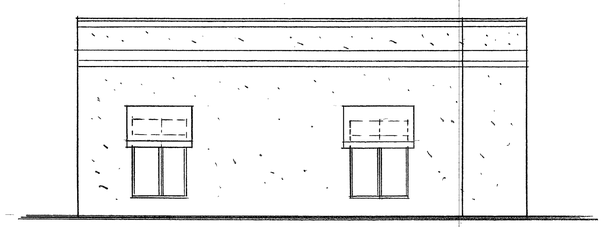

REAR ELEVATION
1/8"

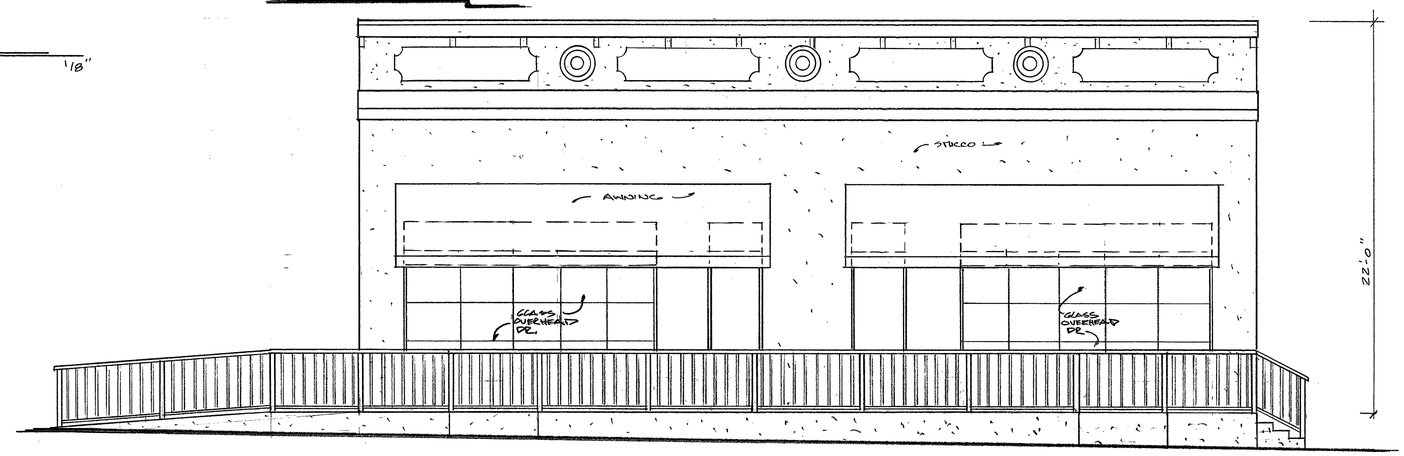

FRONT ELEVATION
(AVENUE A)
1/4"

ARCHITECT

Architectonic Inc

806 DELAWARE AVENUE
FORT PIERCE, FLORIDA 34950
T: 772 460 7751
F: 772 460 4244

WWW.ARCHITECTONICINC.COM

STATE REG # AA26003348

COPYRIGHT 2017

PROJECT

K & K
2ND STREET
STATION
FT. PIERCE, FLORIDA

CLIENT

CONSULTANTS

REGISTRATION

MICHAEL J. SEAL, AIA
AR96898

REVISIONS

NO.	DATE	REVISION

KEY PLAN

SHEET TITLE / SHEET NUMBER

A-2 OF 5

PROJECT NUMBER C17018

DATE 6/12/17 10/30/17 3/6/18
HISTORICAL SIP PERMITTING & HISTORICAL

K & K 2ND ST