SPIN WIN II

ARCADE

PARKING CALCULATIONS

UNIT 4

BUILDING # 3214

BUSINESS OCCUPANCY

9050 S.F. MINUS 1372 S.F. STORAGE EQUALS 7678 S.F.
7678 S.F. MINUS 1200 S.F. EXEMPTION EQUALS 6478 S.F.
6478 DIVIDED BY 300 EQUALS 21.6 SPACES REQUIRED

UNIT 5

BUILDING # 3220

BUSINESS OCCUPANCY

6269 S.F. MINUS 234 S.F. STORAGE EQUALS 6035 S.F.
6035 S.F. MINUS 1200 S.F. EXEMPTION EQUALS 4835 S.F.
4835 DIVIDED BY 300 EQUALS 16.1 SPACES REQUIRED

ARCADE OCCUPANCY

3666 S.F.
65 MACHINES TIMES .75 SPACES PER MACHINE EQUALS 48.75 SPACES REQUIRED

TOTAL PARKING SPACES REQUIRED 87
TOTAL PARKING SPACES PROVIDED 87

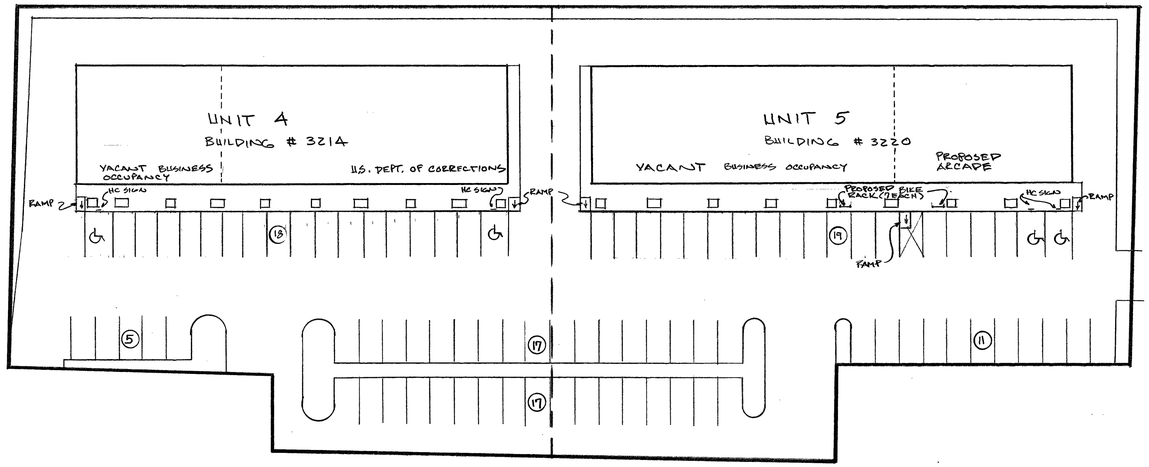

PLOT PLAN

NORTH

1" = 30'

INFORMATION TAKEN FROM SURVEY PREPARED BY CULPEPPER & TERPENING, INC. JOB # 04-093 DATED 3/9/05

ARCHITECT

Architectonic Inc

806 DELAWARE AVENUE
FORT PIERCE, FLORIDA 34950
T: 772 460 7751
F: 772 460 4244

WWW.ARCHITECTONICINC.COM

STATE REG # AA26003348

COPYRIGHT 2017

PROJECT

SPIN WIN II
ARCADE
FT. PIERCE, FLORIDA

CLIENT

CONSULTANTS

REGISTRATION

M. Seal

MICHAEL J. SEAL, AIA
AR96898

REVISIONS

NO.	DATE	REVISION

KEY PLAN

SHEET TITLE / SHEET NUMBER

A-1 OF 3

PROJECT NUMBER C19024

DATE 6/26/19

CONDITIONAL USE

SPIN WIN II