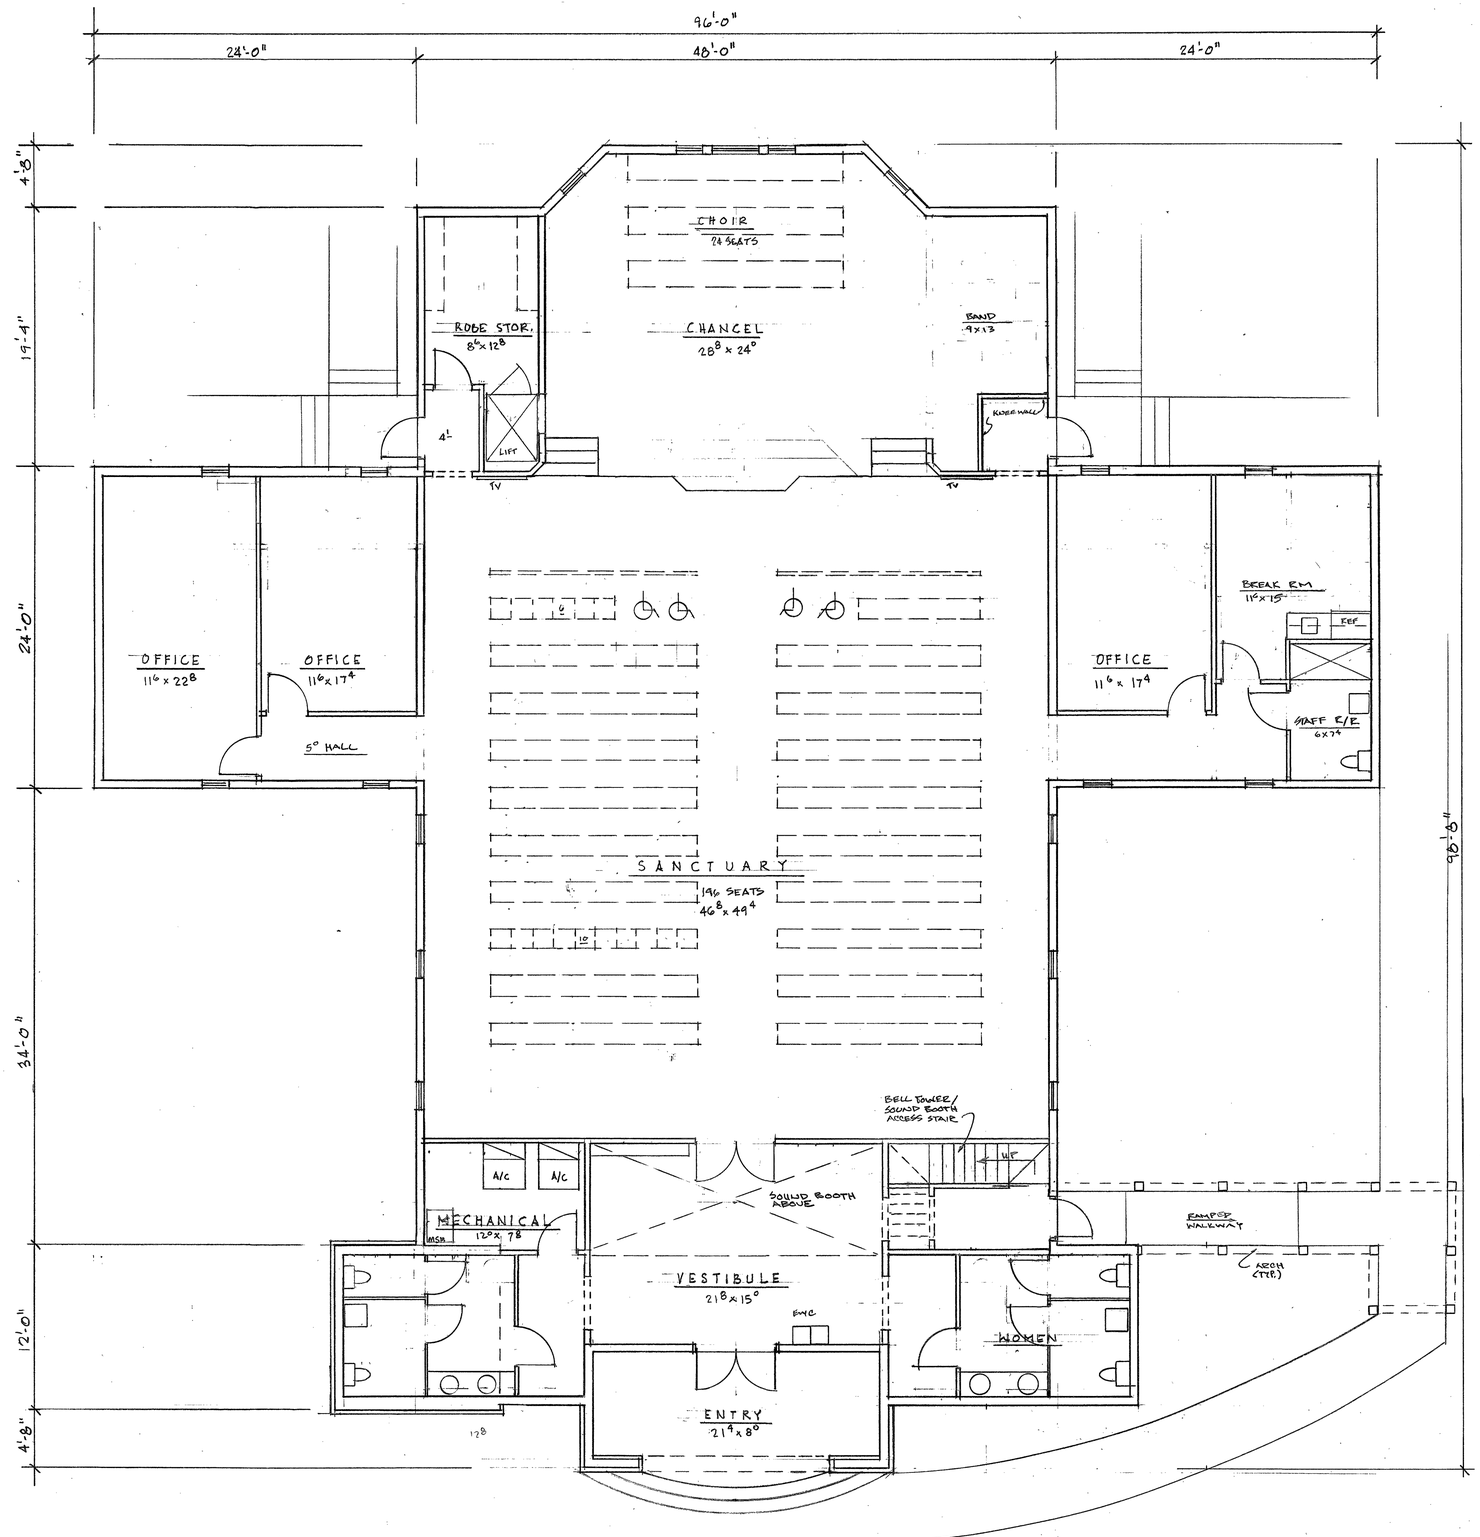

FLOOR PLAN

3/16" = 1'-0"

ARCHITECT

Architectonic Inc

806 DELAWARE AVENUE
FORT PIERCE, FLORIDA 34950
T: 772 460 7751
F: 772 460 4244

WWW.ARCHITECTONICINC.COM

STATE REG # AA26003348

COPYRIGHT 2017

PROJECT

FRESH WIND
FRESH FIRE
CHURCH OF GOD
FT. PIERCE, FLORIDA

CLIENT

CONSULTANTS

REGISTRATION

MICHAEL J. SEAL, AIA
AR96898

REVISIONS

NO.	DATE	REVISION

KEY PLAN

SHEET TITLE / SHEET NUMBER

A-1 OF

PROJECT NUMBER C17030

DATE 3/26/18
SITE PLAN

FWFF

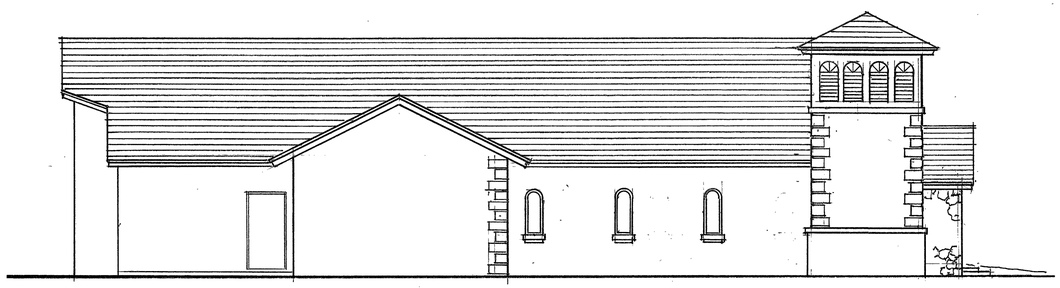

·LEFT SIDE ELEVATION· 1/8"=1'-0"

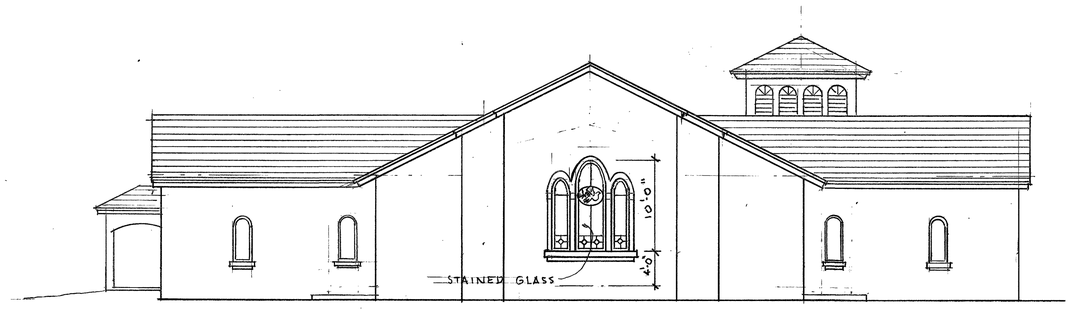

·REAR ELEVATION· 1/8"=1'-0"

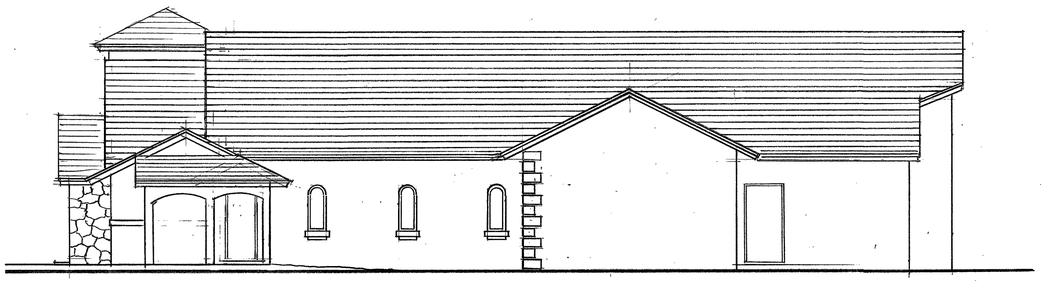

·RIGHT SIDE ELEVATION· 1/8"=1'-0"

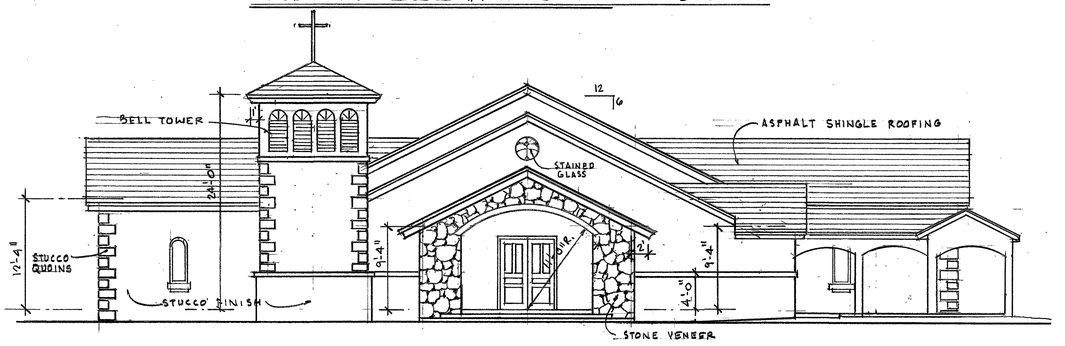

·FRONT ELEVATION· 1/8"=1'-0"

ARCHITECT

Architectonic Inc

806 DELAWARE AVENUE
FORT PIERCE, FLORIDA 34950
T: 772 460 7751
F: 772 460 4244

WWW.ARCHITECTONICINC.COM

STATE REG # AA26003348

COPYRIGHT 2017

PROJECT

FRESH WIND
FRESH FIRE
CHURCH OF GOD
FT. PIERCE, FLORIDA

CLIENT

CONSULTANTS

REGISTRATION

MICHAEL J. SEAL, AIA
AR96898

REVISIONS

NO.	DATE	REVISION

KEY PLAN

SHEET TITLE / SHEET NUMBER

A-2 OF

PROJECT NUMBER C17030

DATE 3/26/13

SITE PLAN

FWFF

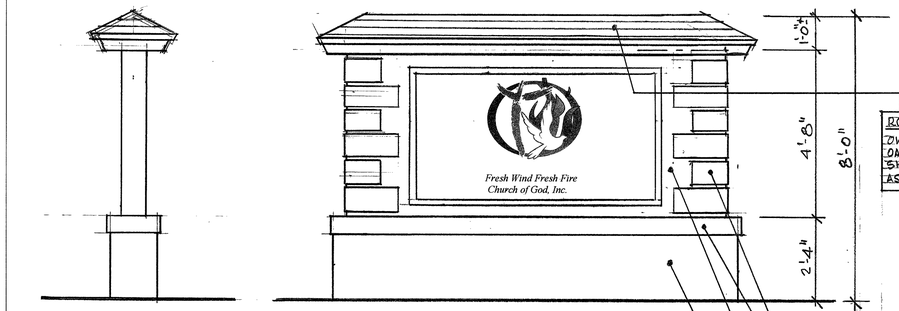

·SIGN ELEVATIONS· 1/2"=1'-0"

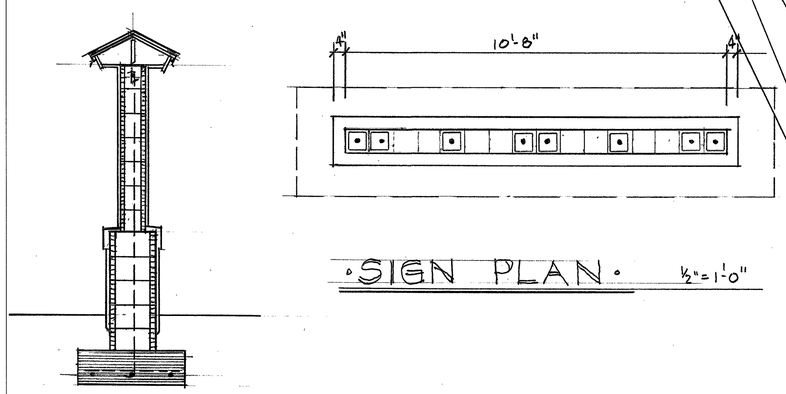

·SIGN PLAN· 1/2"=1'-0"

ROOFING:
OWENS CORNING
OAK RIDGE
SHINGLES
ASPEN GRAY

QUOINS & TRIM
OLYMPIC
SNOW STORM
C-30-2

MAIN BODY FIELD
OLYMPIC
HI-HO SILVER
DA6-3

BODY OF BASE:
OLYMPIC
DRIZZLING MIST
4006-1C

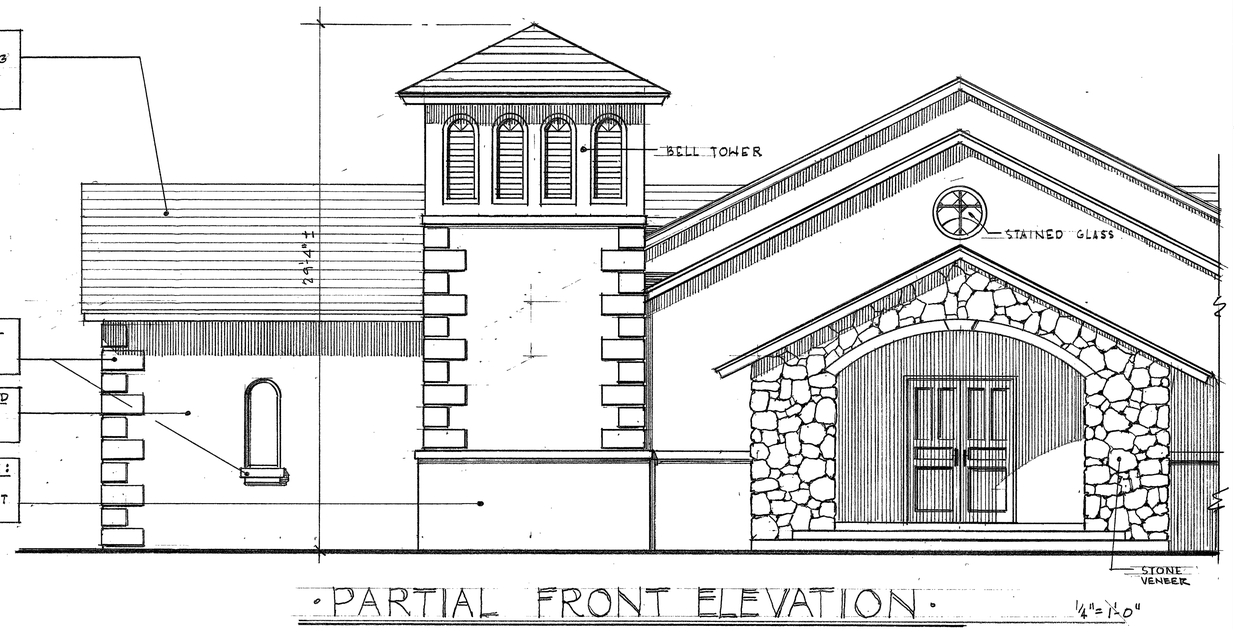

·PARTIAL FRONT ELEVATION· 1/4"=1'-0"

SIGN SECTION· 1/2"=1'-0"

·STREETSCAPE ELEVATION - 25TH ST.· 3/32"=1'-0"

ARCHITECT

Architectonic Inc

806 DELAWARE AVENUE
FORT PIERCE, FLORIDA 34950
T: 772 460 7751
F: 772 460 4244

WWW.ARCHITECTONICINC.COM

STATE REG # AA26003348

COPYRIGHT 2017

PROJECT

FRESH WIND
FRESH FIRE
CHURCH OF GOD
FT. PIERCE, FLORIDA

CLIENT

CONSULTANTS

REGISTRATION

MICHAEL J. SEAL, AIA
AR96898

REVISIONS

NO.	DATE	REVISION

KEY PLAN

SHEET TITLE / SHEET NUMBER

A-3 OF

PROJECT NUMBER C17030

DATE 3/26/18
SITE PLAN

FWFF