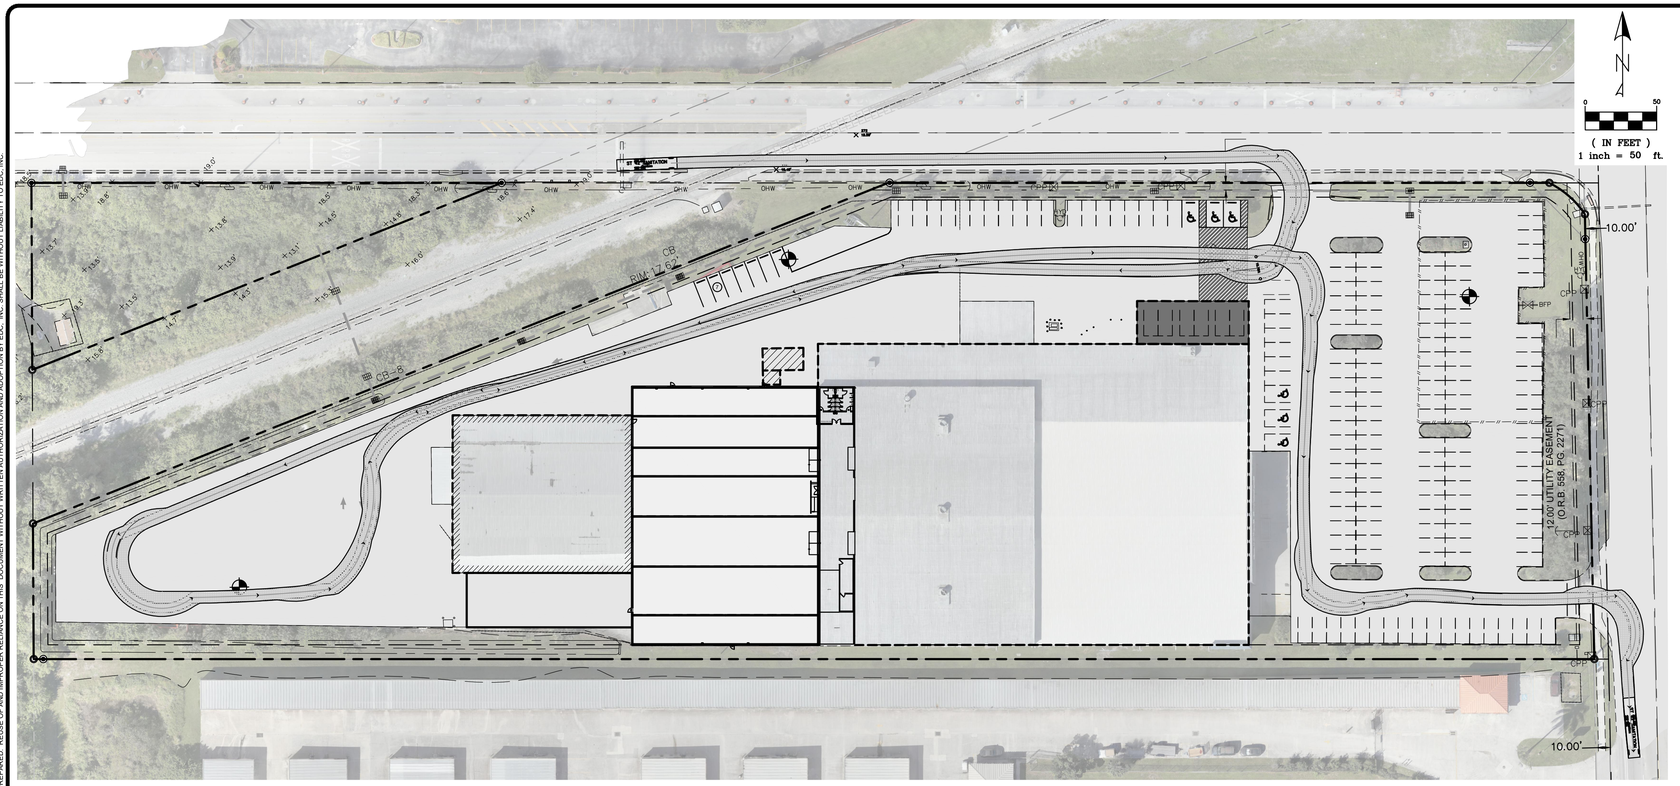

VICINITY MAP
SCALE: 1:500

General Data
Name: ST 42 SANITATION
Library: Custom
Region: North America
Type: Garbage Truck 2
Class: Refuse Collection
Lock to Lock Time: 6.0 sec.
Steering Lock Angle: 45.0 deg.

Displayed Data
Plan View Data Profile View Data
Creation Units: feet

Overall Vehicle Length: 42.00 ft

Current Part Data
Tractor: Full
Width: 8.00
Steering: Front Only

Front Axle Group
Axles: 1
Wheels: 2
Track: 8.00 ft

Rear Axle Group
Axles: 2
Wheels: 4
Track: 8.00 ft

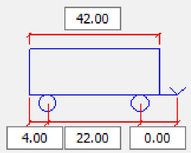

GENERAL NOTE:
- ALL BUILDING, PARKING AND ACCESS AREAS SHALL DOCUMENT COMPLIANCE WITH THE REQUIREMENTS OF THE AMERICAN DISABILITIES ACT PRIOR TO THE ISSUANCE OF A BUILDING PERMIT.
- ALL PROHIBITED EXOTIC PLANT SPECIES SHALL BE REMOVED AND ALL REQUIRED LANDSCAPING SHALL BE INSTALLED PRIOR TO THE ISSUANCE OF A CERTIFICATE OF OCCUPANCY.
- BIKE RACKS SHALL BE THE INVERTED "U" TYPE AND CONSISTENT WITH MARTIN COUNTY CODE.
- ALL SIGNS SHALL BE CONSISTENT WITH CITY OF FORT PIERCE SIGN CODE.

VERTICAL DATUM NOTE:
ELEVATIONS SHOWN HEREON ARE RELATIVE TO THE NORTH AMERICAN VERTICAL DATUM OF 1988 (N.A.V.D.88) AND ARE GIVEN IN U.S. SURVEY FEET UNLESS OTHERWISE NOTED.
*GENERAL ACCEPTED CONVERSION: NAVD + 1.475 = NGVD

NOTE:
THE PROPERTY OWNER, CONTRACTOR, AND AUTHORIZED REPRESENTATIVES SHALL PROVIDE PICKUP, REMOVAL, AND DISPOSAL OF LITTER WITHIN THE PROJECT LIMITS AND SHALL BE RESPONSIBLE FOR MAINTENANCE OF THE AREA FROM THE EDGE OF PAVEMENT TO THE PROPERTY LINE WITHIN THE RIGHT-OF-WAY

LEGEND

M E	EXISTING METER		EXISTING UTILITY POLE
	PROPOSED SIGN		PROPOSED DRAINAGE INLET
	PROPOSED MITERED END SECTION		EXIST. DRAINAGE INLET
	HANDICAP PARKING SYMBOL		EXISTING STREET LIGHT
	EXISTING CONCRETE		PROPOSED LIGHT POLE (SINGLE)
	EXISTING PAVEMENT		DRAINAGE FLOW ARROW
	PROPOSED CONCRETE		PROPOSED LIGHT POLE (DOUBLE)
	PROPOSED PAVEMENT	#	PARKING STALL COUNT
			EXISTING DRAINAGE
			PROPOSED DRAINAGE PIPE

ENGINEERS ◆ SURVEYORS
ENVIRONMENTAL ◆ LAND PLANNERS
INTERIOR DESIGNERS
10250 VILLAGE PARKWAY
SUITE 201
PORT ST. LUCIE, FL 34987
772-462-2455
www.edc-inc.com
F.B.P.E. CERTIFICATE OF AUTHORIZATION 9935
L.B. CERTIFICATE OF AUTHORIZATION 8098

DESIGNED BY	JJL
DRAWN BY	JJL
FILENAME	21-455 twin vee 5 phase 1.dwg
LAYOUT	WASTE
SCALE	AS SHOWN
DATE	1TEBRUARY2023

DATE	REVISION COMMENTS
02-17-2023	1 RESPONSE TO COMMENTS

TWIN VEE
GARBAGE TRUCK
FLORIDA
FORT PIERCE

ENGINEERS ◆ SURVEYORS
ENVIRONMENTAL ◆ LAND PLANNERS
INTERIOR DESIGNERS
10250 SW VILLAGE PARKWAY - SUITE 201
PORT SAINT LUCIE, FL 34987
772-462-2455

21-455

1 OF 1

THIS DOCUMENT, TOGETHER WITH THE CONCEPTS AND DESIGNS PRESENTED HEREIN, AS AN INSTRUMENT OF SERVICE, IS INTENDED ONLY FOR THE SPECIFIC PURPOSE AND CLIENT FOR WHICH IT WAS PREPARED. REUSE OF AND IMPROPER RELIANCE ON THIS DOCUMENT WITHOUT WRITTEN AUTHORIZATION AND ADOPTION BY EDC, INC. SHALL BE WITHOUT LIABILITY TO EDC, INC.

Z:\EDC_2021\21-455 - Twin Vee - 3101 S Highway 1, FP\ENGINEERING\AutoCAD\DWGS\21-455 TWIN VEE 5 PHASE 1.dwg, WASTE, 2/17/2023 3:21:33 PM, James, EDC, Inc., EDC, Inc.