Notes:
- Facility locations and scale exaggerated for clarity. Exact locations are to be staked in the field.

CROSS SECTION A

N Indian River Dr
(Facing East)
50'-75' R.O.W.
** All existing utility locations and depths to be field verified by contractor **
** Additional utilities not shown may be present **

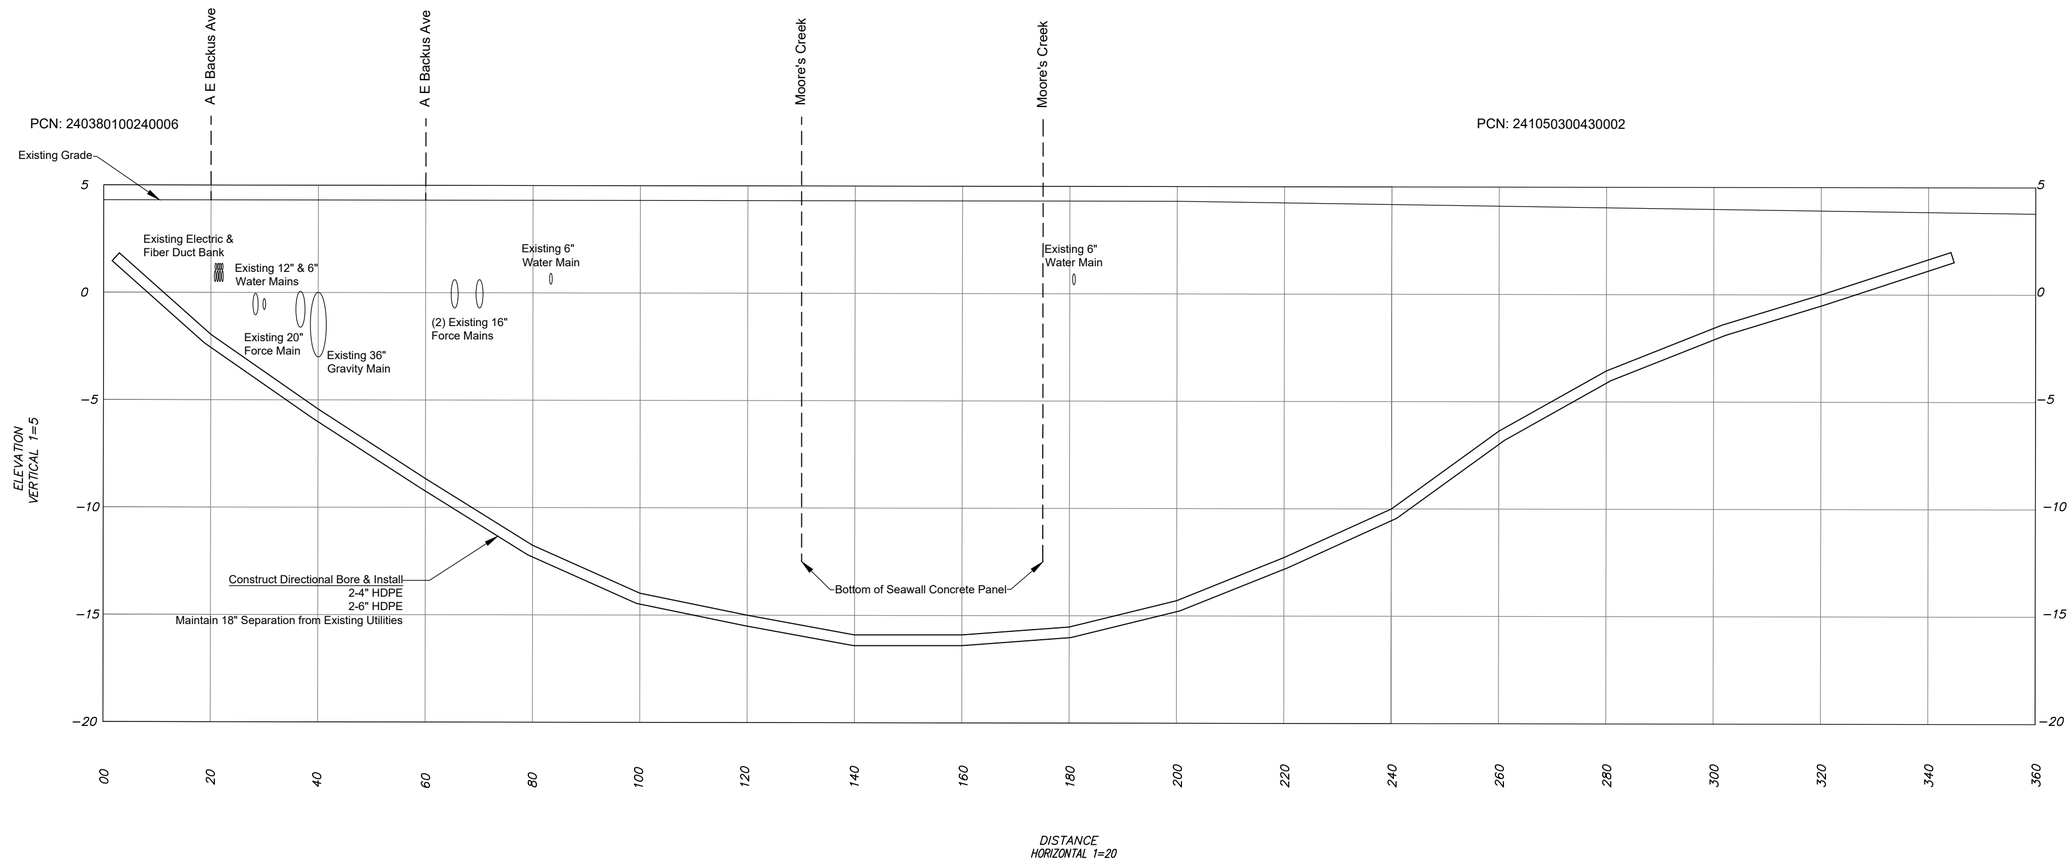

FPUA COMMUNITY PROUD

ELECTRIC & GAS ENGINEERING
1701 SOUTH 37TH STREET
P.O Box 3191 (34950)
FT. PIERCE, FLORIDA 34947
(772) 466-1600 / FAX (772) 461-1938

DATE:	DESCRIPTION:	BY:	AP:
04/19/2023	Engineer Review	TS	EDM

UG Electric Relocation
Kings Landing
UG Feeder and Primary Line Relocation

VERIFY SCALE BAR IS EQUAL TO ONE INCH ON ORIGINAL DRAWING
ADJUST ALL SCALED DIMENSIONS ACCORDINGLY

SCALE:	DESIGNED:	JOB #
1=40	TS	20200212-2
SHEET:	DRAWN:	SHEET
P & P	TS	1 OF 1